


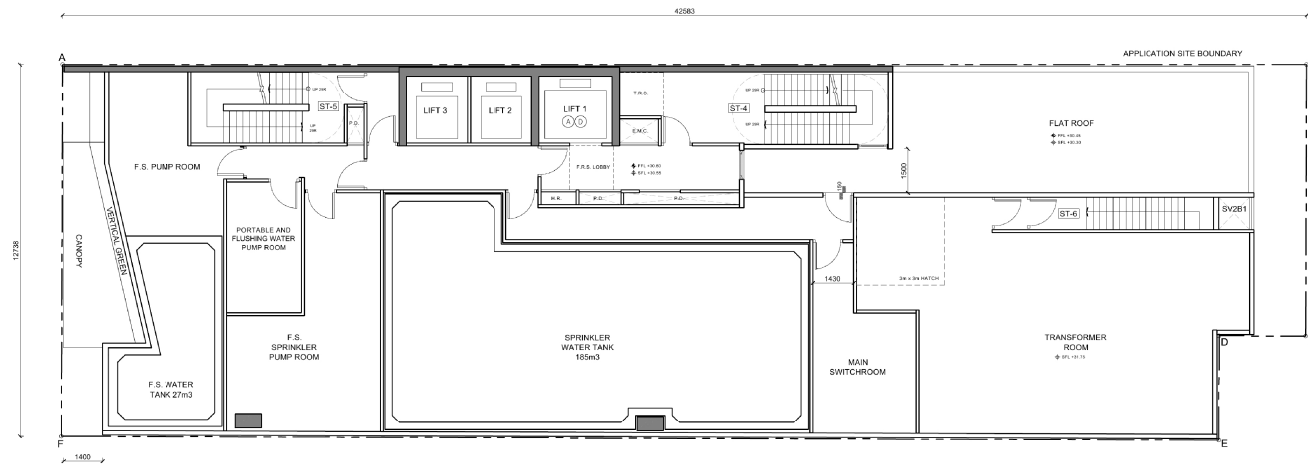

Handi architects limited
ARCHITECTURE AND INTERIOR DESIGN
4/F, 38 HING KAT STREET
CHICKEN TAIL, KOWLOON

TEL: (854) 1987
FAX: (854) 1987

PROJECT TITLE
PROPOSED SECTION 16 APPLICATION FOR
MINOR RELAXATION OF PLOT RATIO
NO.22 YIP SHING STREET, KWAI CHUNG, N.T.


DRAWING TITLE
1/F FLOOR PLAN: [S16, SCHEME J1]
GREENERY PROVISION

DRAWING NO. 1009/SK05	SCALE 1:100	REV. NO. 1	DATE / REVISION NO. 3 APR 2020	APPROVAL BY DATE OF APPROVAL
--------------------------	----------------	---------------	-----------------------------------	---------------------------------

參考編號
REFERENCE No.
A/KC/465

繪圖
DRAWING
A-2

(來源：附錄 1h)
(Source : Appendix 1h)

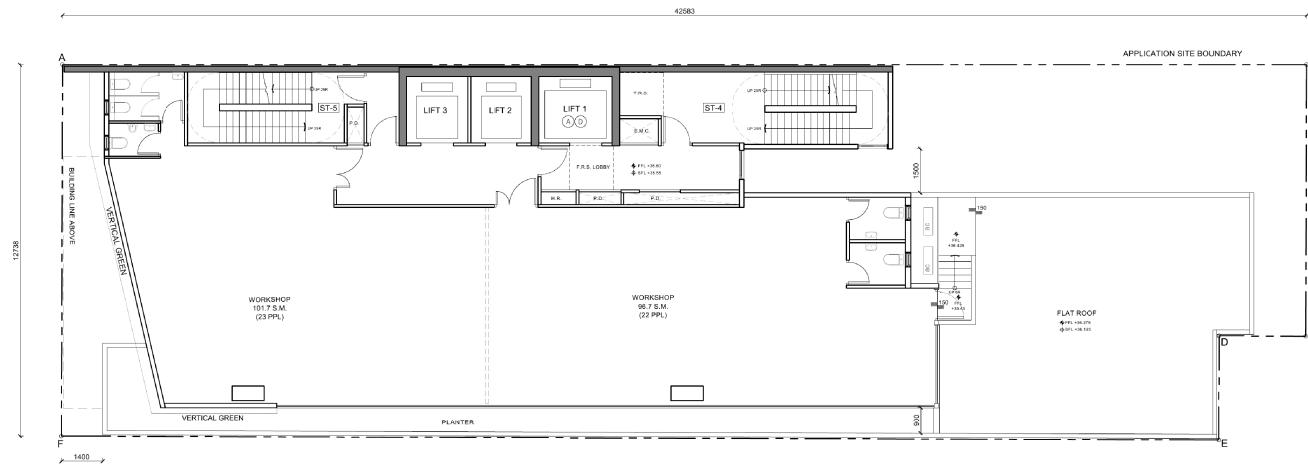

Handi architects limited
ARCHITECTURE AND INTERIOR DESIGN
1/F, 38 HING KAT STREET
CHEUNG KUN TAI, HONG KONG

TEL: (854) 1987
FAX: (854) 1987

PROJECT TITLE
PROPOSED SECTION 16 APPLICATION FOR
MINOR RELAXATION OF PLOT RATIO
NO.22 YIP SHING STREET, KWAI CHUNG, N.T.

DRAWING TITLE
2/F FLOOR PLAN: [S16, SCHEME J1]
GREENERY PROVISION

DRAWING NO. 1889/SK05	SCALE 1:100	REV. NO. -	DATE / REVISION NO. 3 APR 2020	APPROVAL BY DATE OF APPROVAL
--------------------------	----------------	---------------	-----------------------------------	---------------------------------

參考編號
REFERENCE No.
A/KC/465

繪圖
DRAWING
A-3


(來源：附錄 Ih)
(Source : Appendix Ih)



DRAWING NO.	SCALE	REV. NO.	DATE / REVISION NO.	APPROVAL BY
1609/SK07	1:100	-	3 APR 2020	DATE OF APPROVAL

繪圖
DRAWING
A-4

(Source : Appendix Ih)

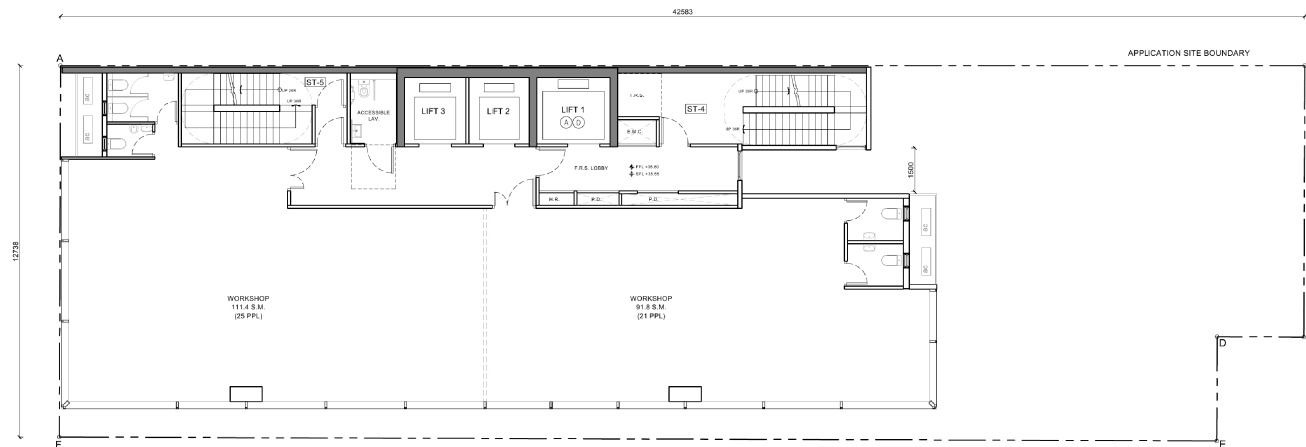

Handi architects limited
ARCHITECTURE AND INTERIOR DESIGN
4/F, 38 HING KAT STREET
CHEUNG KUN TAI, HONG KONG

TEL: 3447 1987
FAX: 3751 1887

PROJECT TITLE
**PROPOSED SECTION 16 APPLICATION FOR
MINOR RELAXATION OF PLOT RATIO
NO.22 YIP SHING STREET, KWAI CHUNG, N.T.**



DRAWING TITLE
4/F - 21/F TYPICAL FLOOR EVA PLAN: [S16_SCHEME J1]

DRAWING NO.	SCALE	REV. NO.	DATE / REVISION NO.	APPROVAL BY
1009/SH08	1:1000/SH08	-	3 APR 2020	DATE OF APPROVAL

參考編號
REFERENCE No.
A/KC/465

繪圖
DRAWING
A-5

(來源：附錄 Ih)
(Source : Appendix Ih)

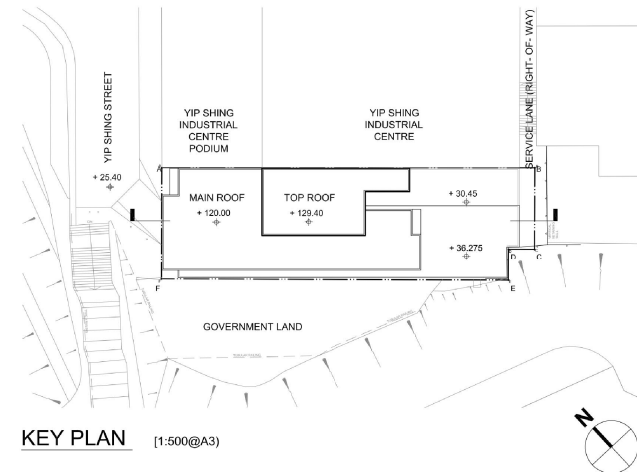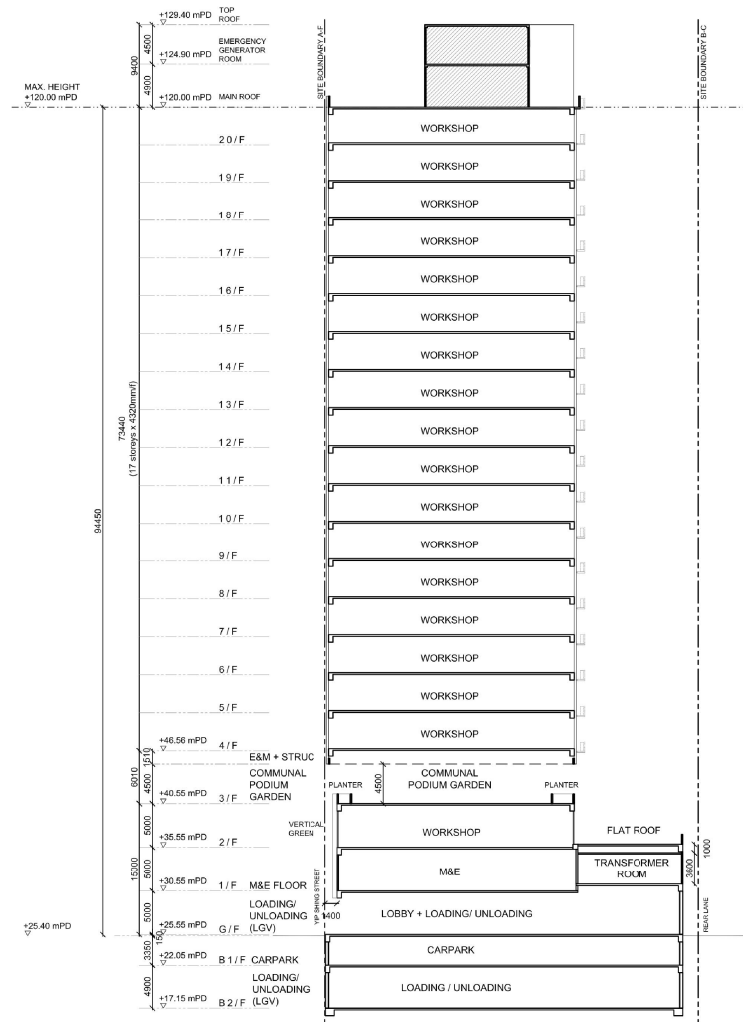

Handi architects limited
ARCHITECTURE AND INTERIOR DESIGN
IF, 41 HING FAT STREET
CHIAWANG HUI, HONG KONG

PROJECT TITLE
PROPOSED SECTION 16 APPLICATION FOR
MINOR RELAXATION OF PLOT RATIO
NO.22 YIP SHING STREET, KWAI CHUNG, N.T.


DRAWING TITLE
SCHEMATIC SECTION [S16_SCHEME J1]

DRAWING NO. 1609/SGR1	SCALE 1:500	REV. NO. -	DATE / REVISION NO. 20 JAN 2020	APPROVAL BY DATE OF APPROVAL
--------------------------	----------------	---------------	------------------------------------	---------------------------------

參考編號
REFERENCE No.
A/KC/465


繪圖
DRAWING
A-6

(來源：附錄 Ie)
(Source : Appendix Ie)

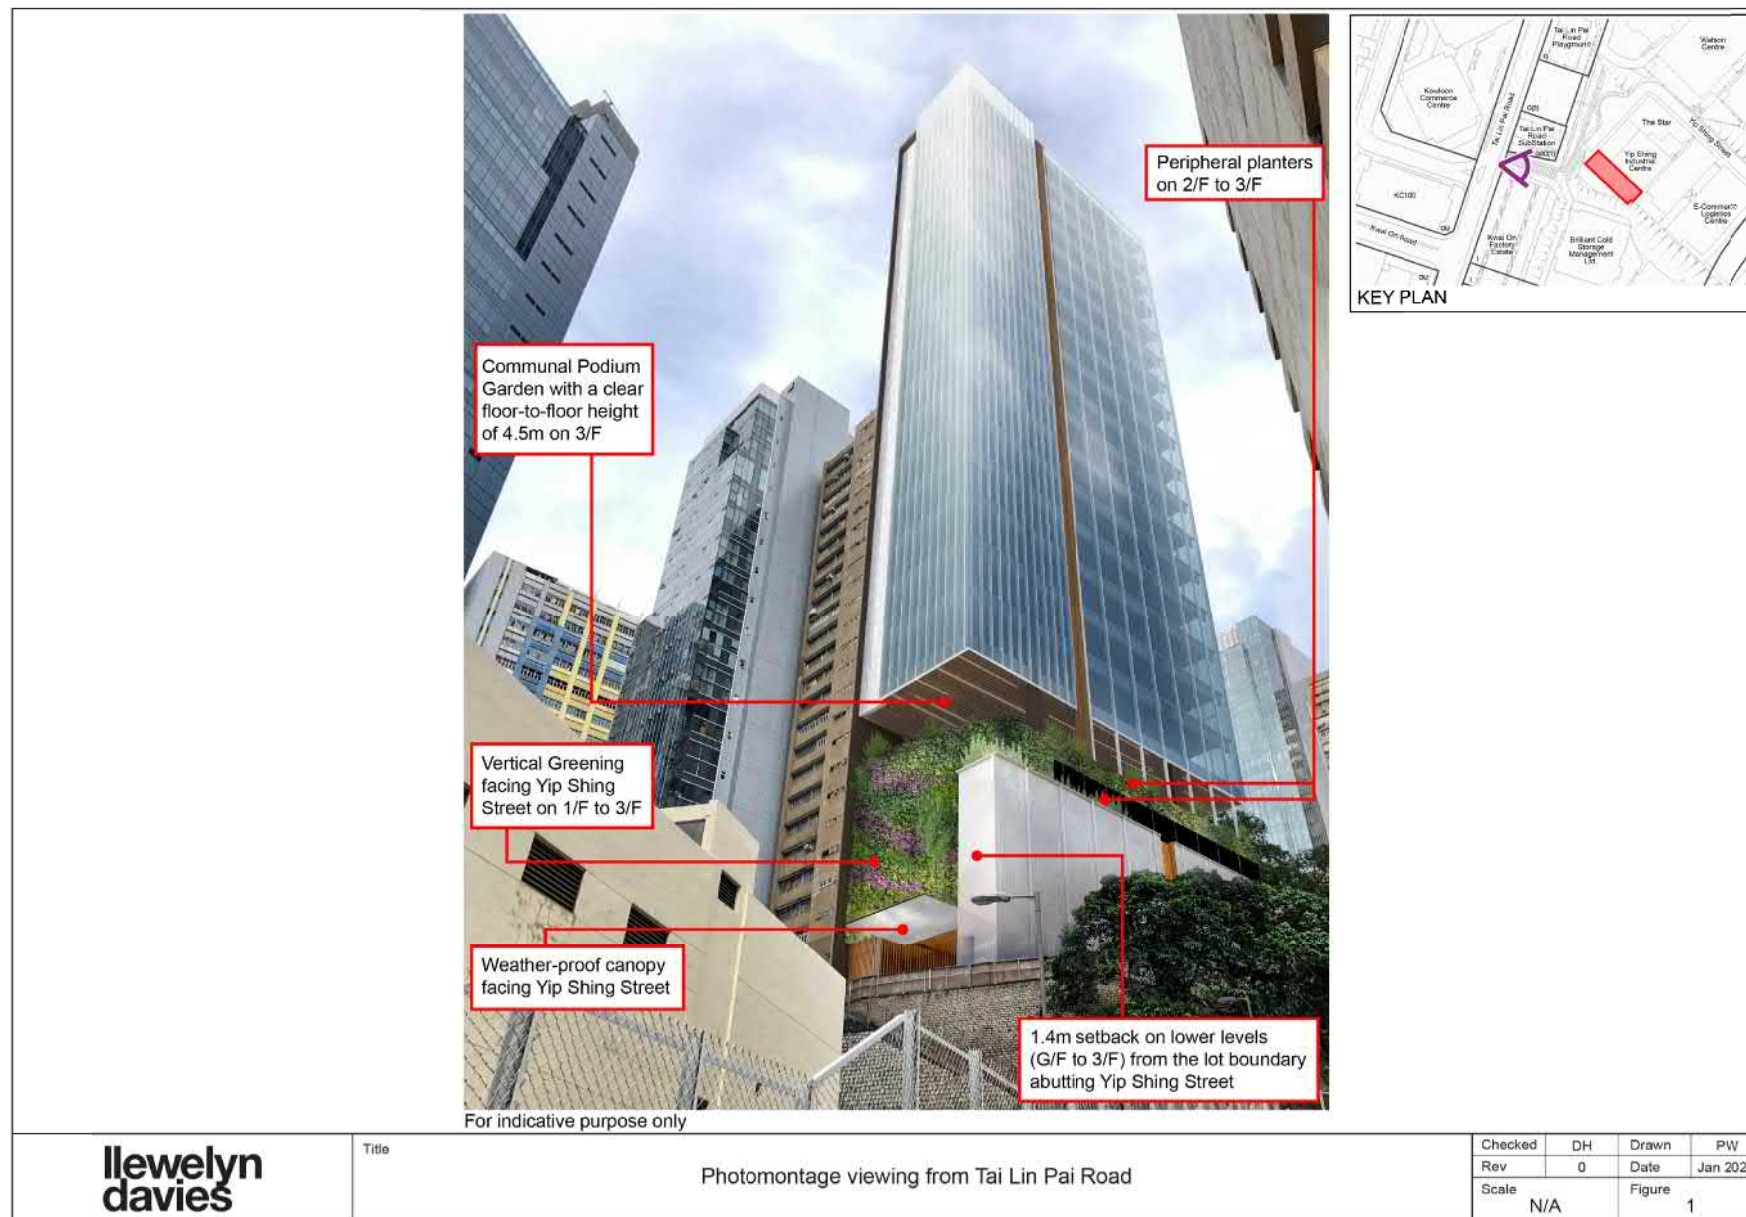

參考編號 REFERENCE No.	繪圖 DRAWING
A/KC/465	A-7

(來源：附錄 Ie)
(Source : Appendix Ie)

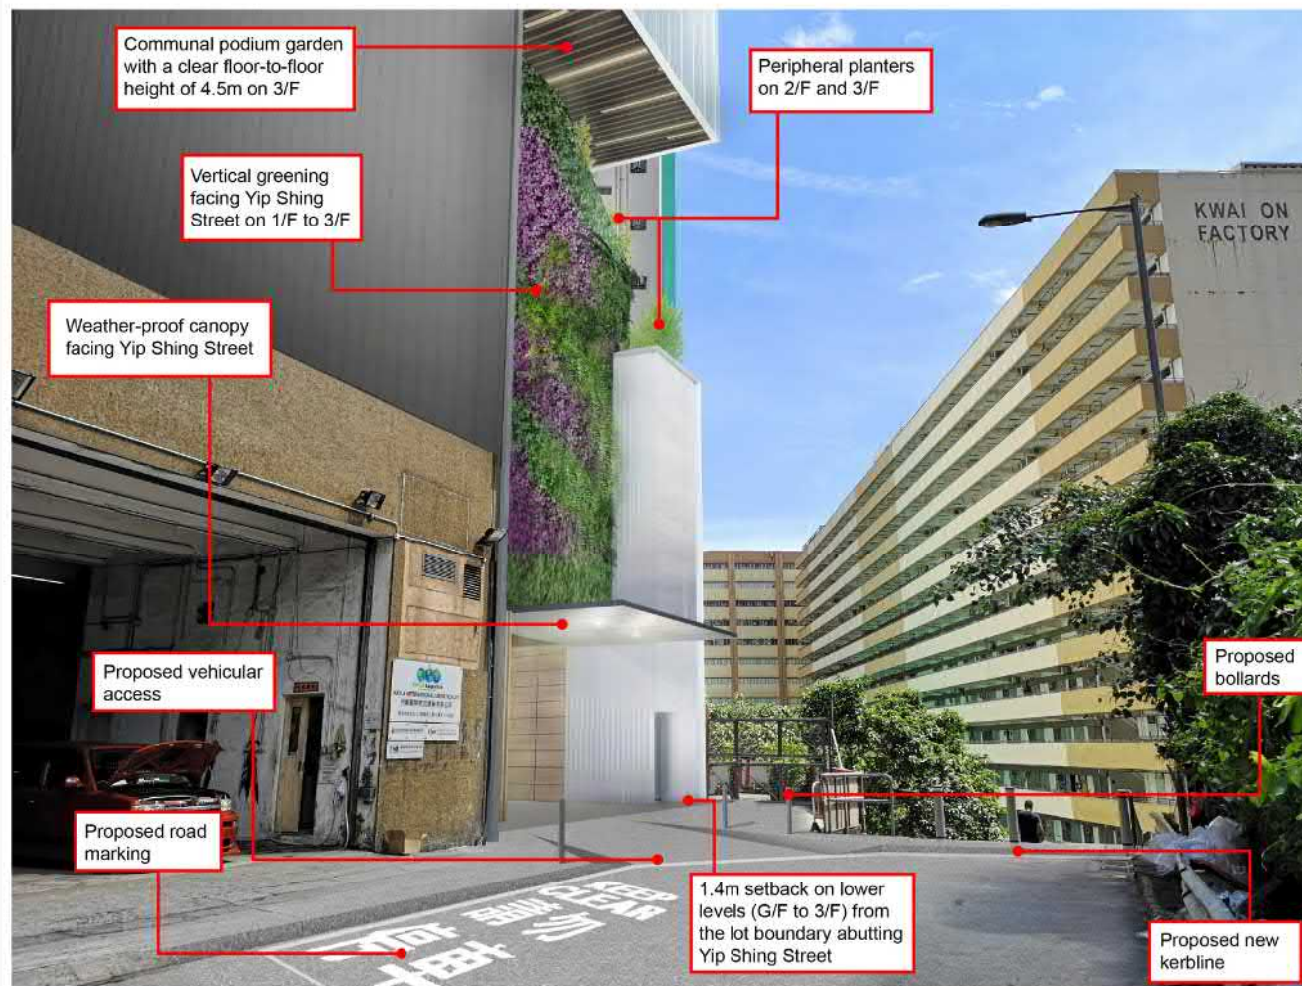

For indicative purpose only



**llewelyn
d Davies**

Title


Photomontage viewing from Yip Shing Street

Checked	DH	Drawn	PW
Rev	0	Date	Jan 2020
Scale	N/A		Figure 2

參考編號
REFERENCE No.
A/KC/465

繪圖
DRAWING
A-8

(來源：附錄 Ie)
(Source : Appendix Ie)

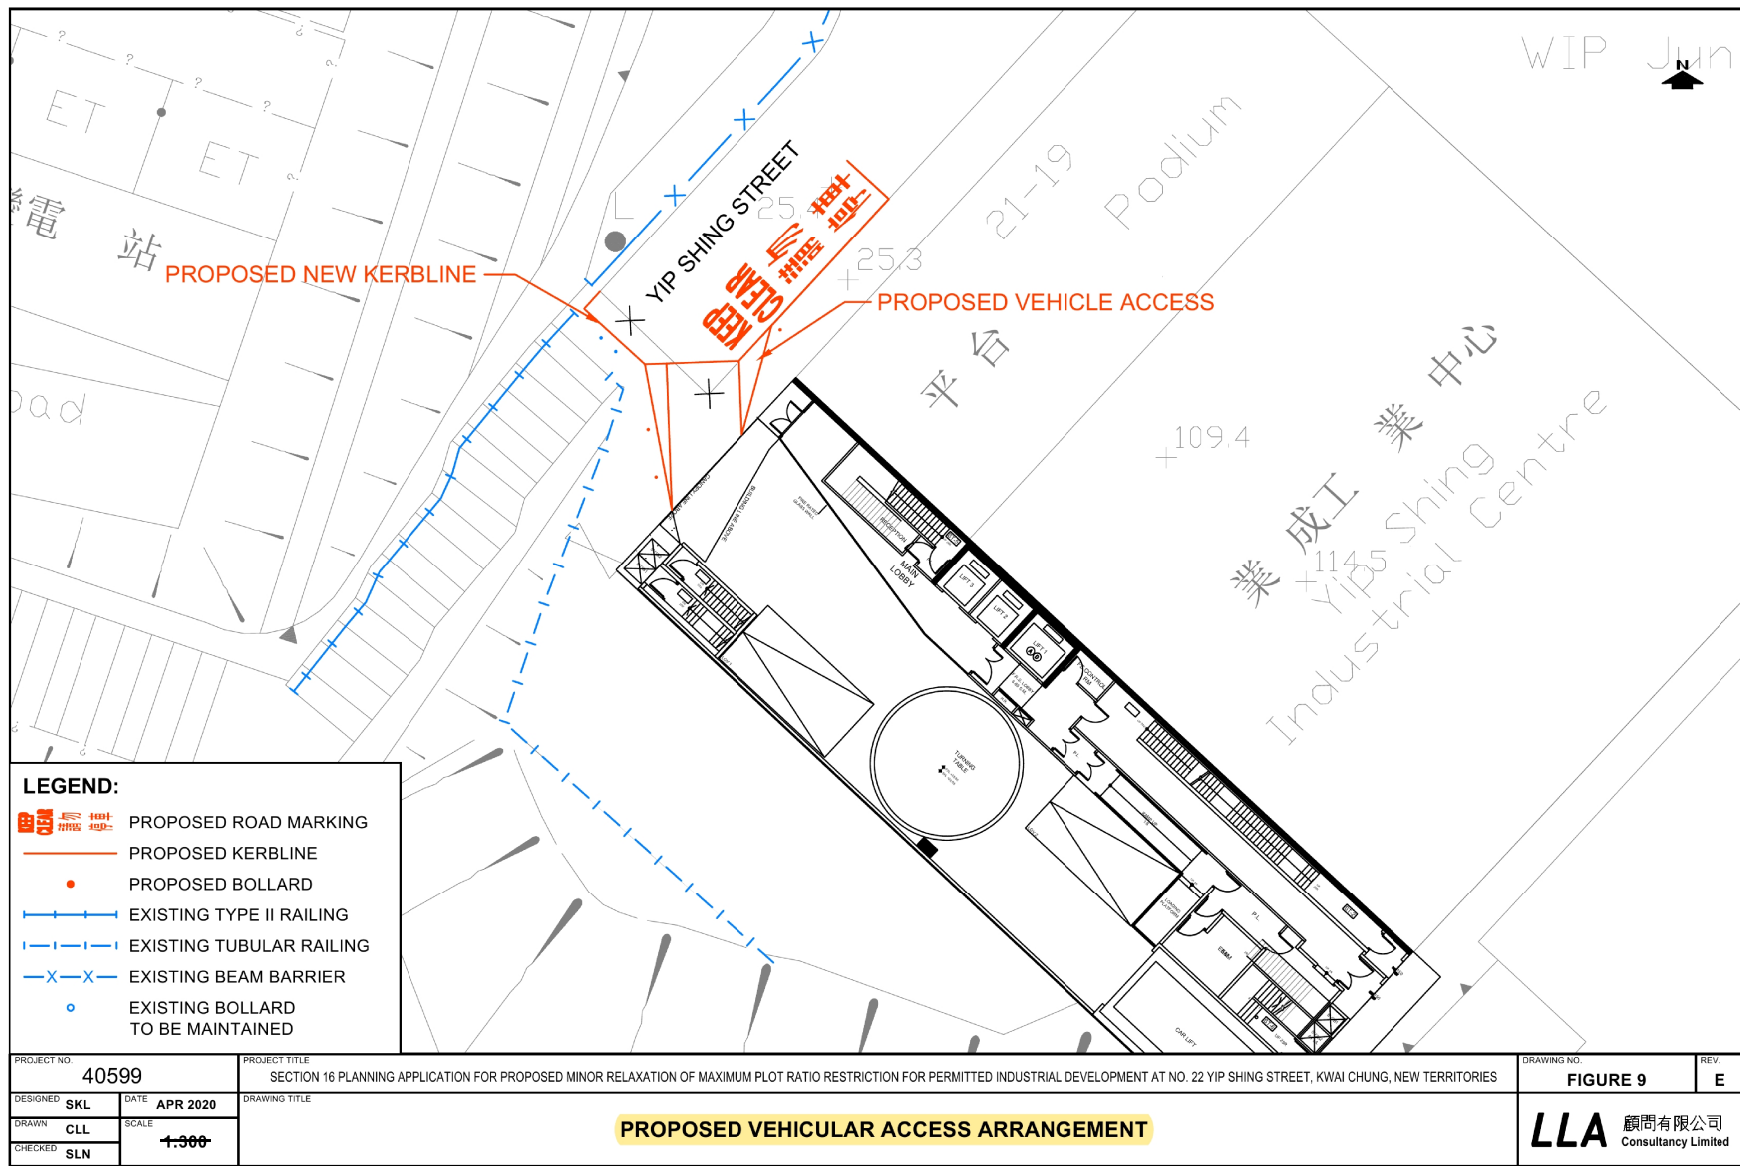

參考編號 REFERENCE No. A/KC/465	繪圖 DRAWING A-9
-----------------------------------	----------------------

(來源：附錄 Ih)
 (Source : Appendix Ih)



圖例 LEGEND



申請地點 (界線只作識別用)
APPLICATION SITE (BOUNDARY
FOR IDENTIFICATION PURPOSE
ONLY)

本圖於2020年5月26日擬備，所根據的資料為攝於2019年8月23日的實地照片
PLAN PREPARED ON 26.5.2020
BASED ON SITE PHOTOS TAKEN
ON 23.8.2019

實地照片 SITE PHOTOS

擬議略為放寬地積比率限制作經常准許的工業發展
葵涌業成街22號
PROPOSED MINOR RELAXATION OF PLOT RATIO RESTRICTION
FOR PERMITTED INDUSTRIAL DEVELOPMENT
NO. 22 YIP SHING STREET, KWAI CHUNG

規劃署
PLANNING
DEPARTMENT



參考編號
REFERENCE No.
A/KC/465

圖 PLAN
A-3a



圖例 LEGEND



申請地點 (界線只作識別用)
APPLICATION SITE (BOUNDARY
FOR IDENTIFICATION PURPOSE
ONLY)

本圖於2020年5月26日擬備，所根據的資料為攝於2019年8月23日的實地照片
PLAN PREPARED ON 26.5.2020
BASED ON SITE PHOTOS TAKEN
ON 23.8.2019

實地照片 SITE PHOTOS

擬議略為放寬地積比率限制作經常准許的工業發展
葵涌業成街22號


PROPOSED MINOR RELAXATION OF PLOT RATIO RESTRICTION
FOR PERMITTED INDUSTRIAL DEVELOPMENT
NO. 22 YIP SHING STREET, KWAI CHUNG

規劃署
PLANNING
DEPARTMENT



參考編號
REFERENCE No.
A/KC/465

圖 PLAN
A-3b

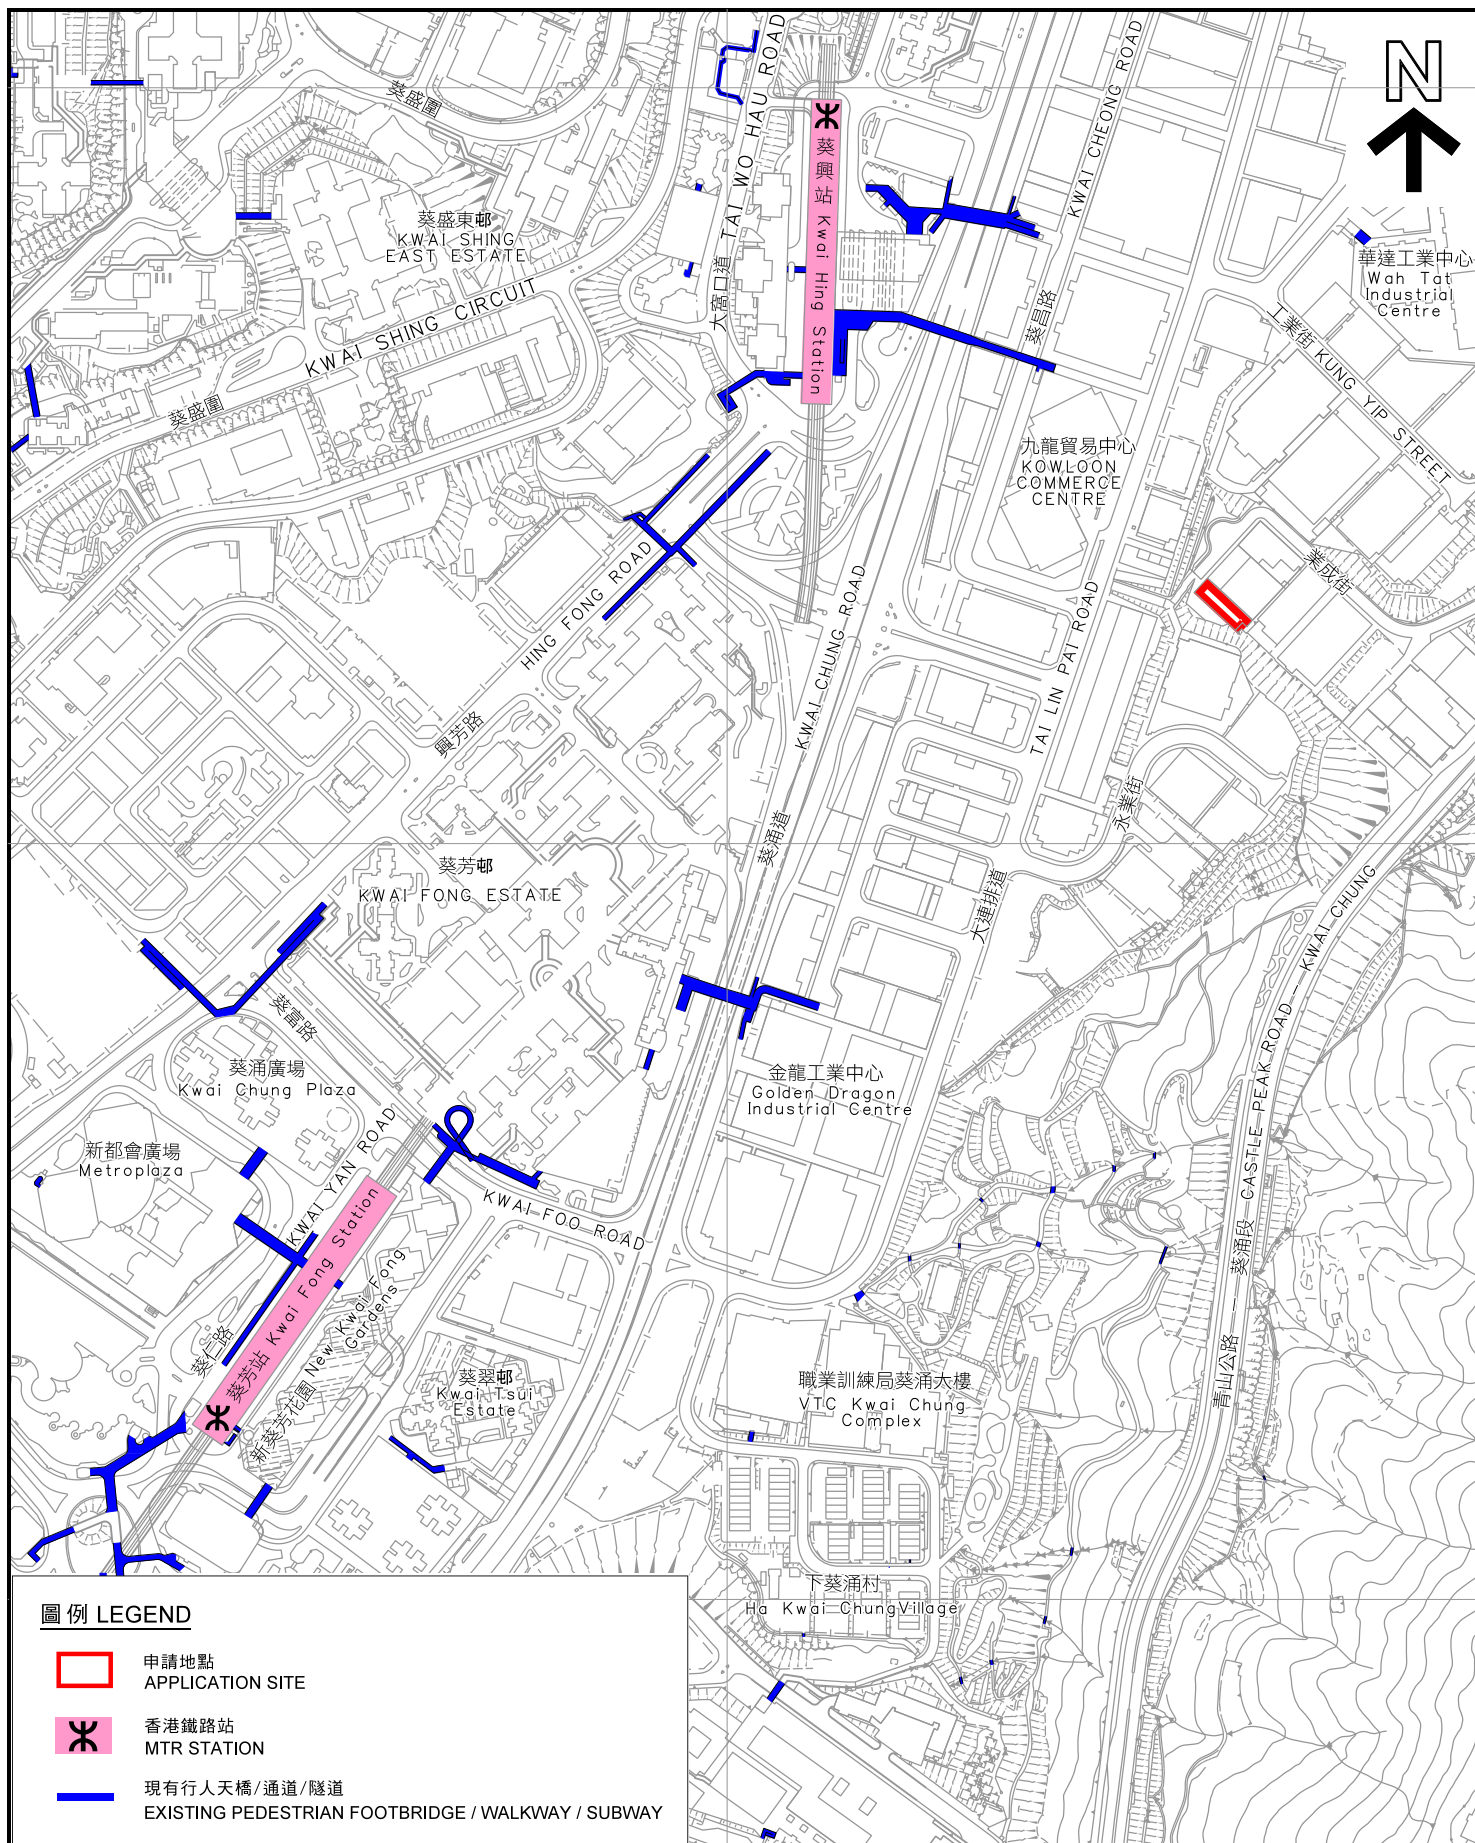

本摘要圖於2020年5月27日擬備
EXTRACT PLAN PREPARED ON 27.5.2020

葵涌行人通道網絡 PEDESTRIAN ACCESS NETWORK IN KWAI CHUNG

SCALE 1 : 5 000 比例尺
METRES 100 0 100 200 METRES

規劃署
PLANNING
DEPARTMENT



參考編號
REFERENCE No.
A/KC/465

圖 PLAN
A-4