


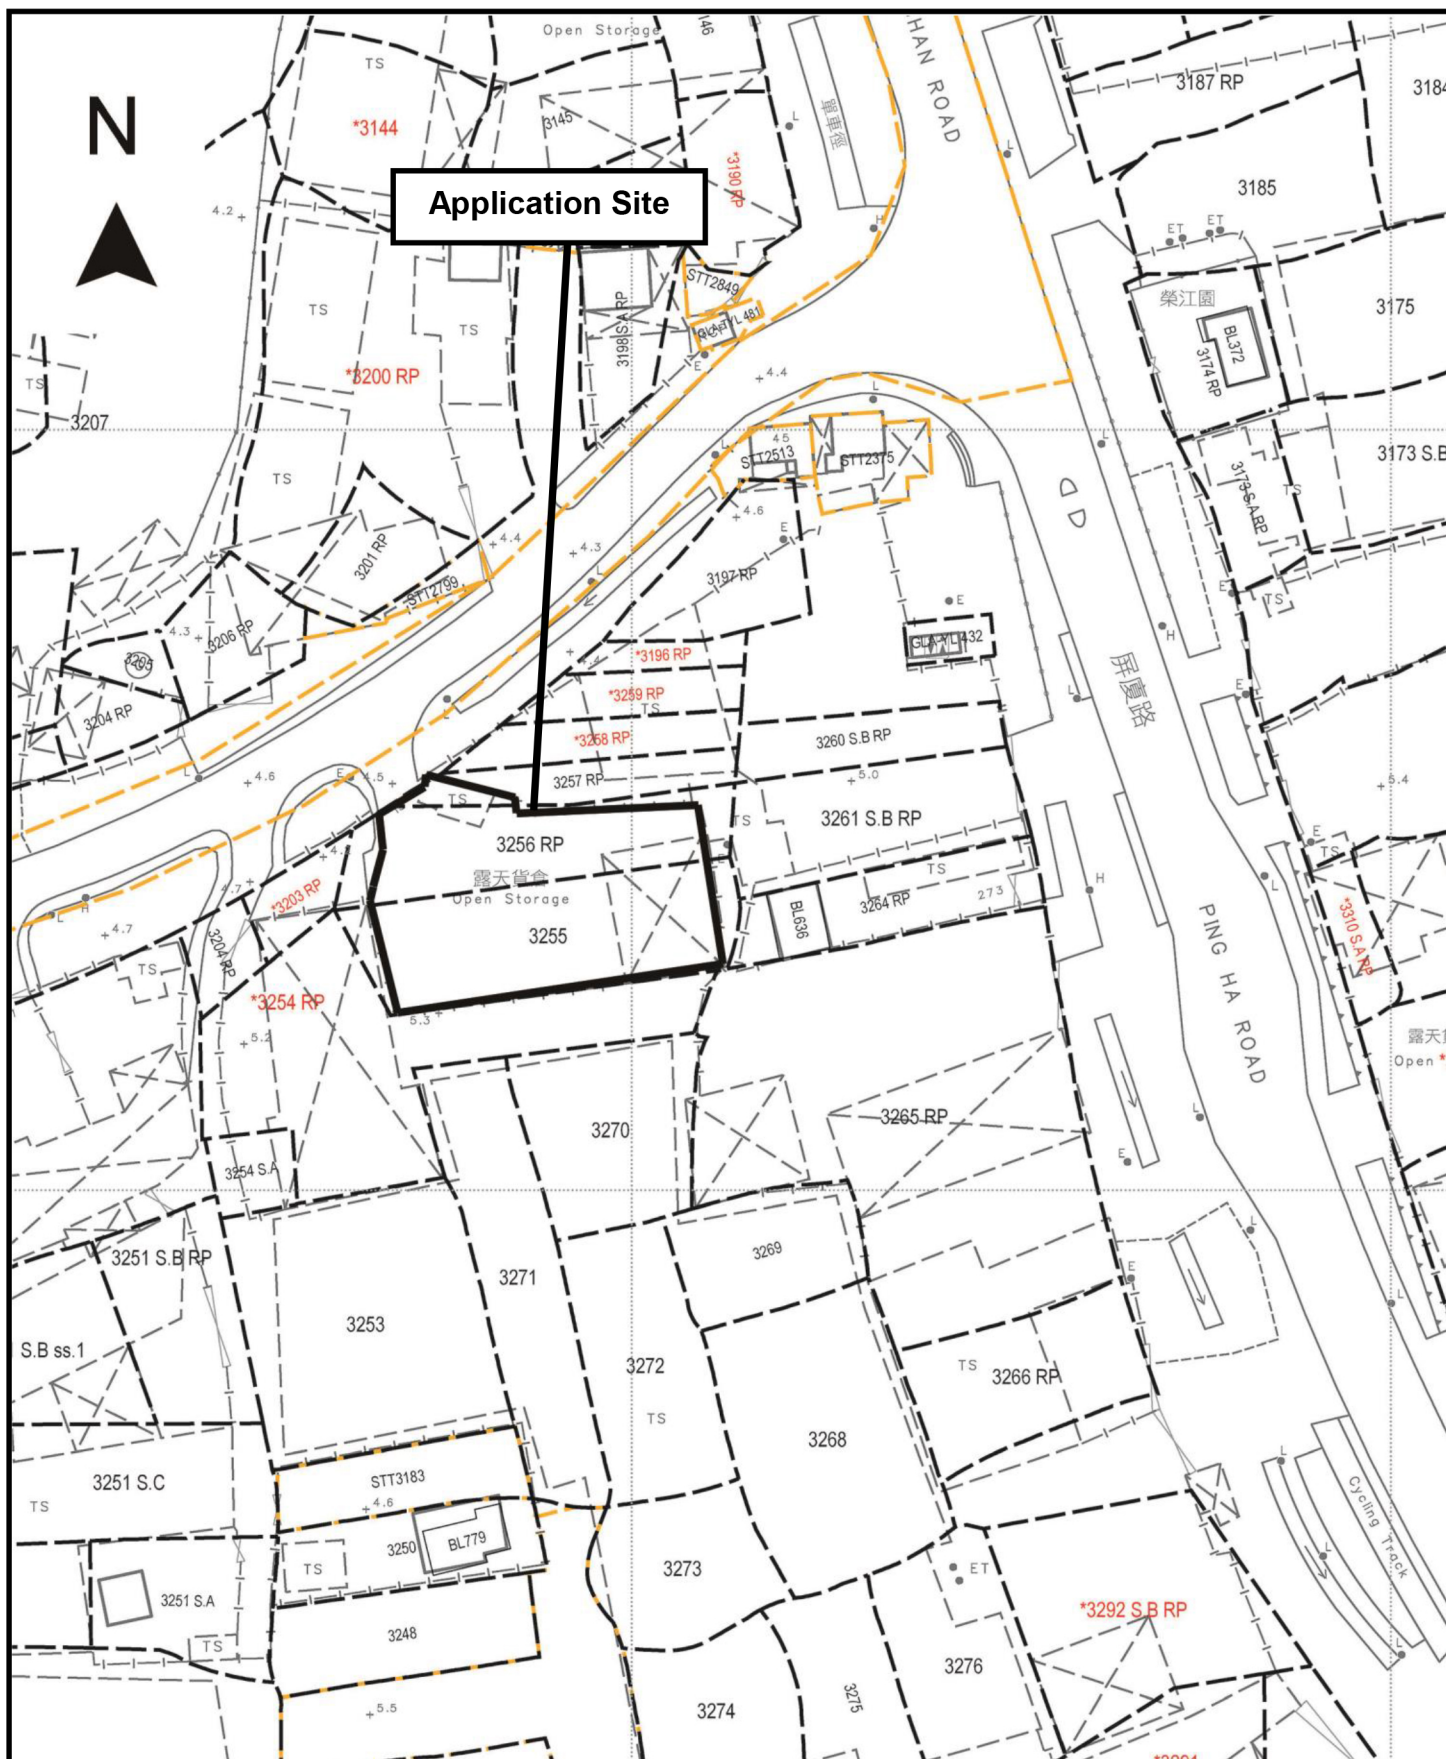

Project 項目名稱:

Proposed Temporary Vehicle Repair Workshop for a Period of 3 Years at Lots 3255 (Part), 3256 RP (Part) & 3257 RP (Part) in D.D. 129 & Adjoining Government Land, Fung Kong Tsuen Road, Yuen Long, N.T.

Drawing Title 圖目:

Site Plan


Drawing No. 圖號:

Figure 1

Remarks 備註:

Scale 比例:

1:1000

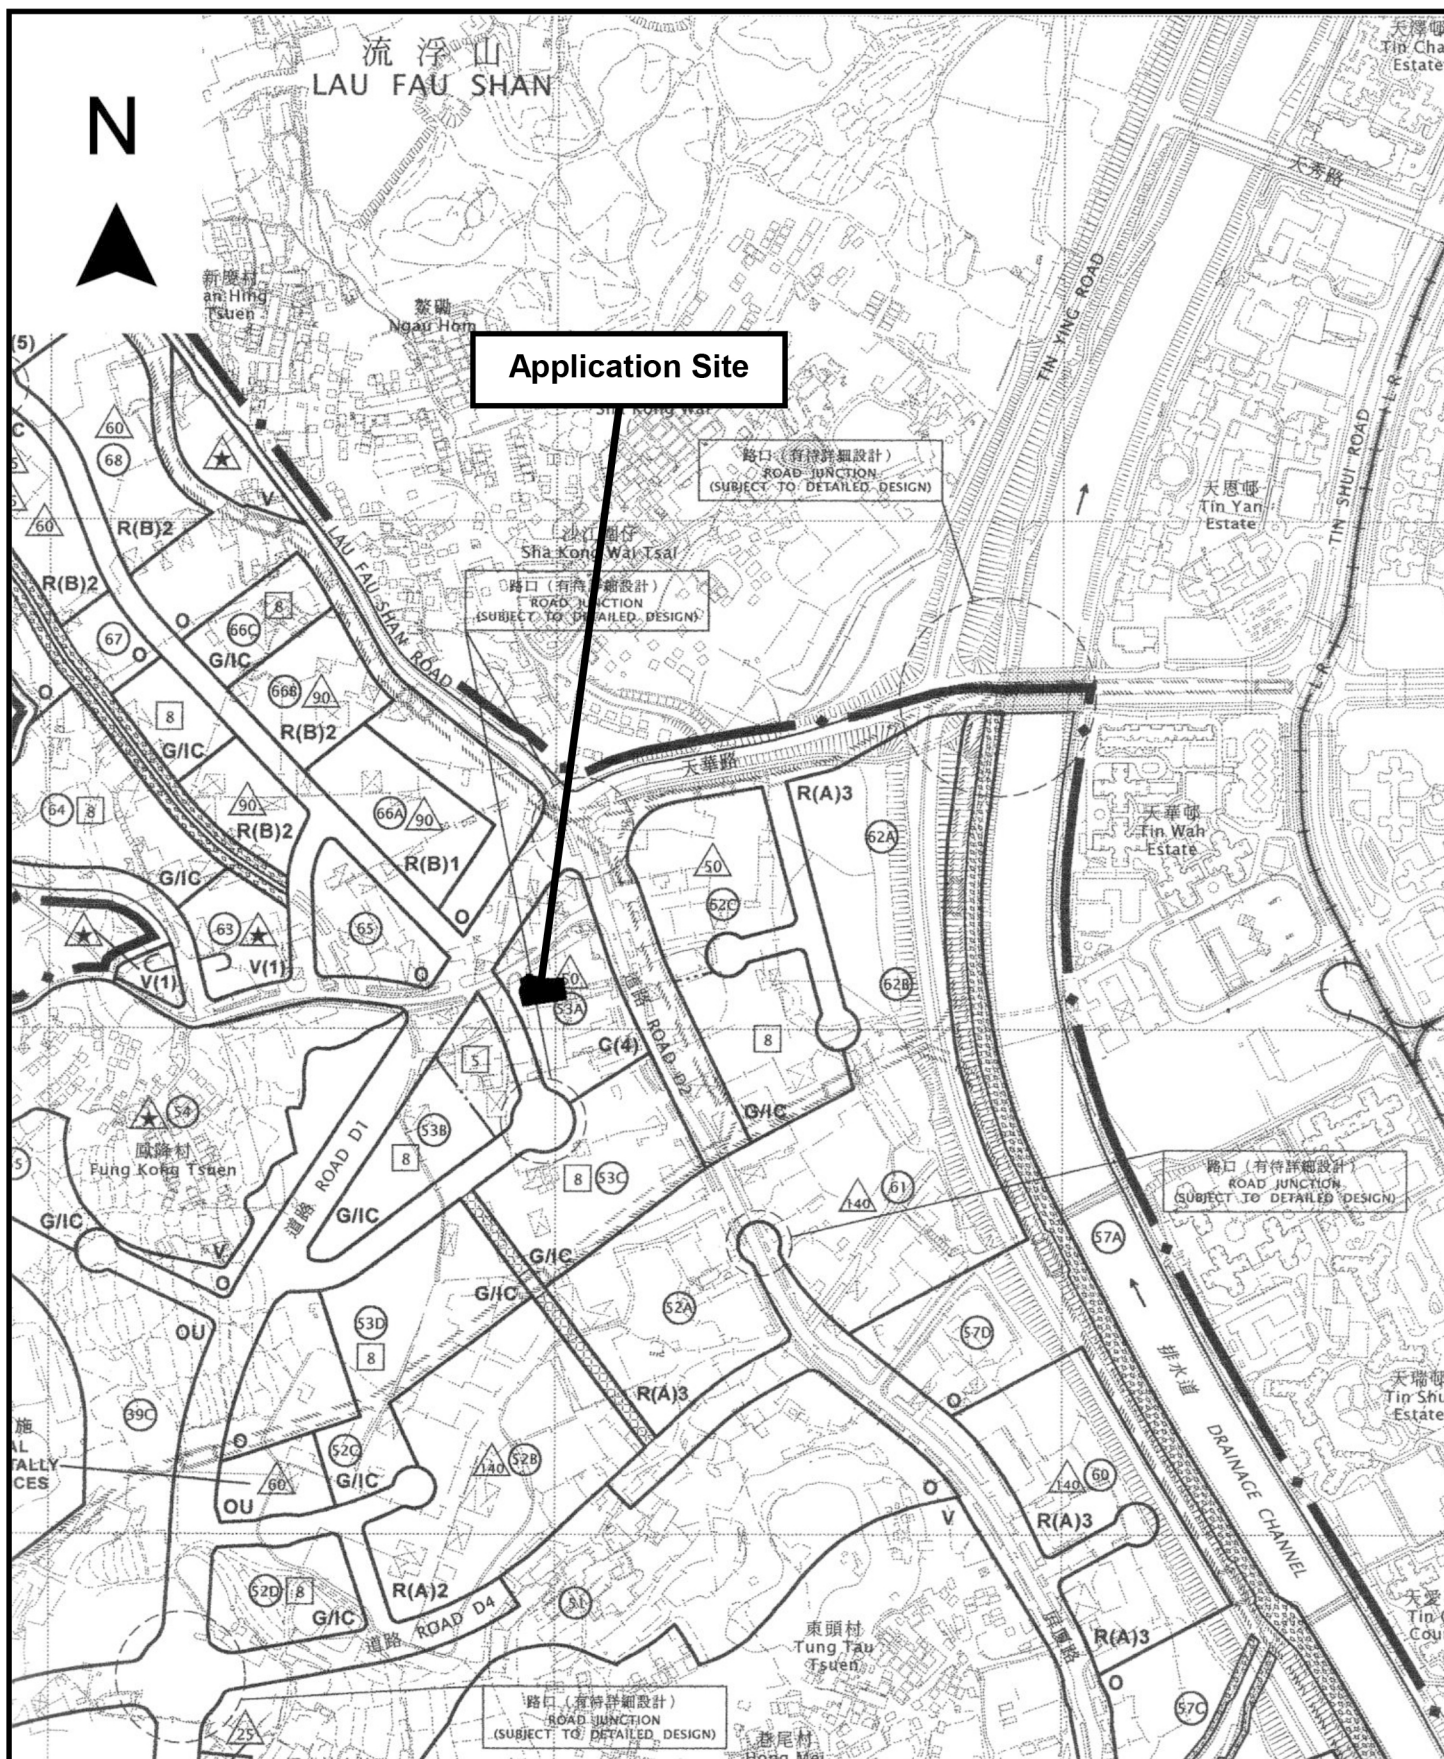

Project 項目名稱:

Proposed Temporary Vehicle Repair Workshop for a Period of 3 Years at Lots 3255 (Part), 3256 RP (Part) & 3257 RP (Part) in D.D. 129 & Adjoining Government Land, Fung Kong Tsuen Road, Yuen Long, N.T.

Drawing Title 圖目:

Location Plan

Drawing No. 圖號:


Figure 2

Remarks 備註:

Scale 比例:

1:7500



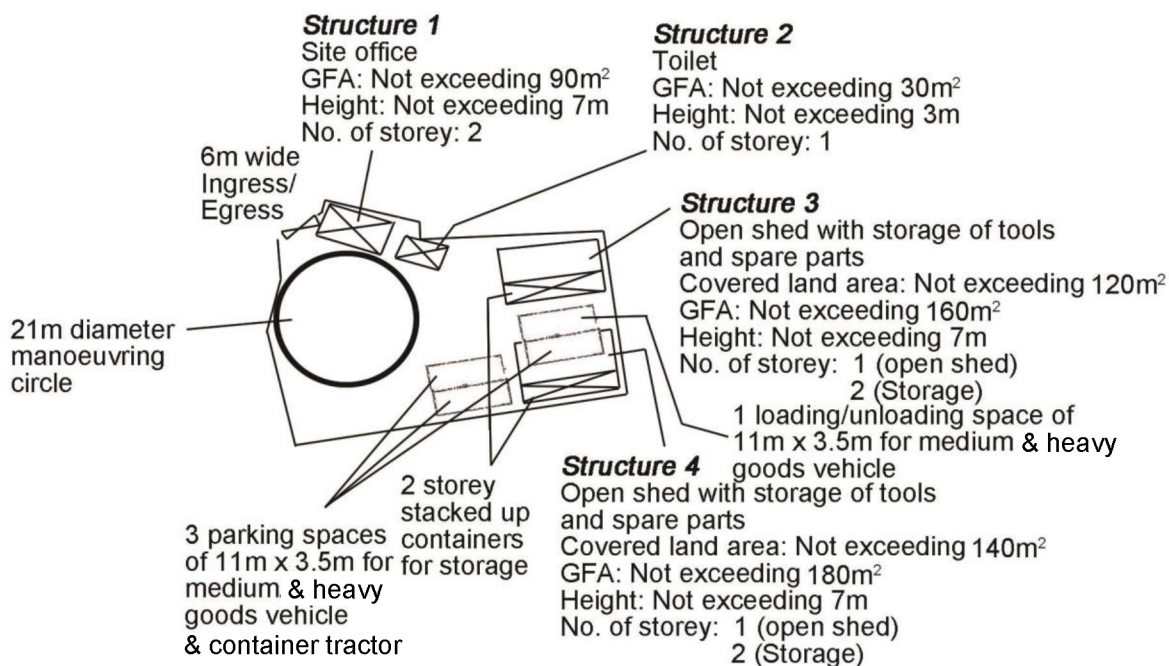

Project 項目名稱:

Proposed Temporary Vehicle Repair Workshop for a Period of 3 Years at Lots 3255 (Part), 3256 RP (Part) & 3257 RP (Part) in D.D. 129 & Adjoining Government Land, Fung Kong Tsuen Road, Yuen Long, N.T.

Drawing Title 圖目:

Proposed Layout Plan

Drawing No. 圖號:

Figure 3

Remarks 備註:

Scale 比例:

1:1000

