


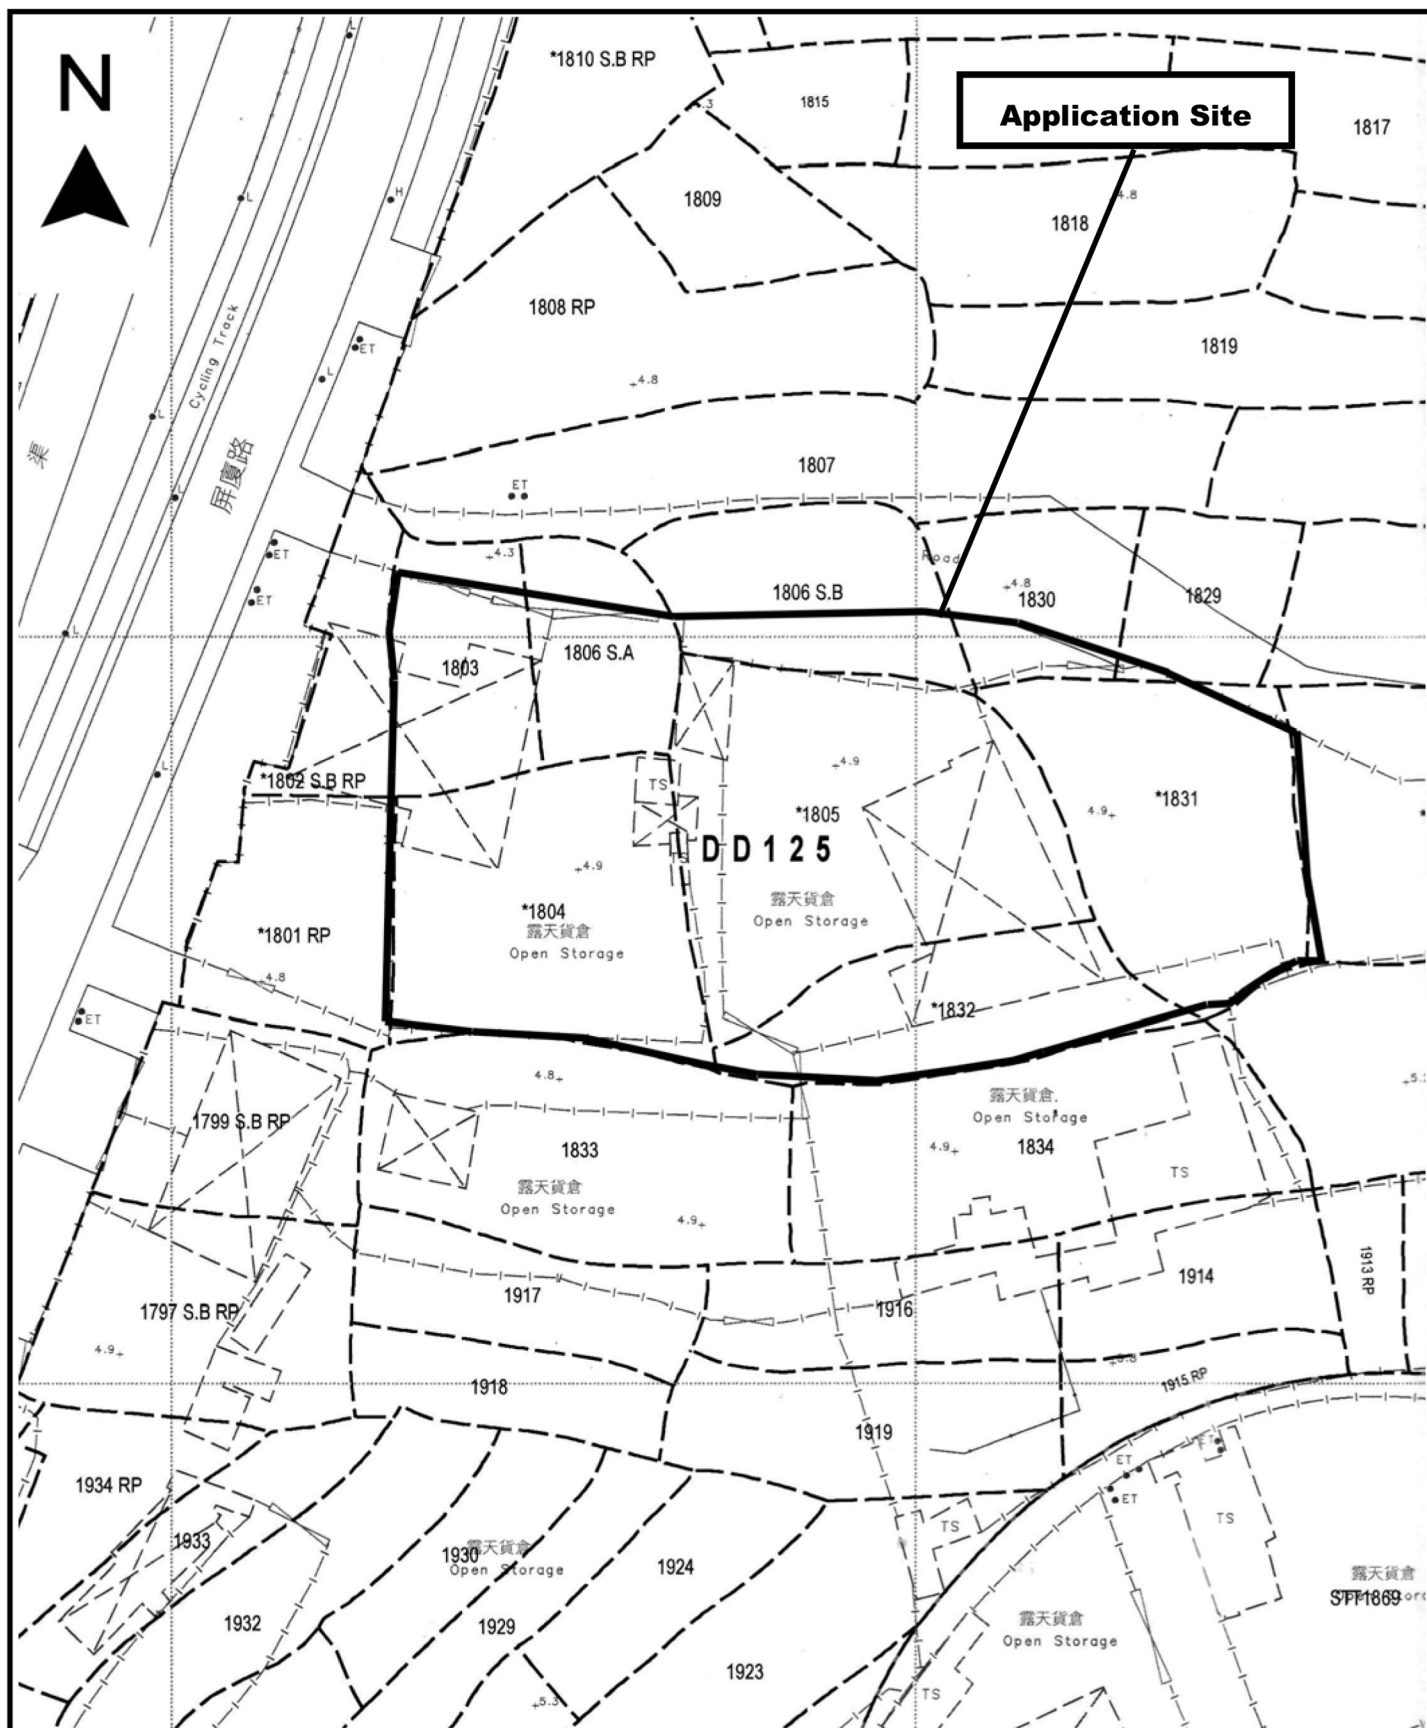

Project 項目名稱:

Proposed Temporary Logistics Centre for a Period of 3 Years at Lots 1801 RP (Part), 1803 (Part), 1804 (Part), 1805, 1806 S.A (Part), 1806 S.B (Part), 1829 (Part), 1830 (Part), 1831 (Part), 1832 (Part), 1833 (Part) & 1836 (Part) in D.D. 125, Ha Tsuen, Yuen Long, N.T.

Drawing Title 圖目:

Application Site


Drawing No. 圖號:


Figure 1

Remarks 備註:

Scale 比例:

1:1000

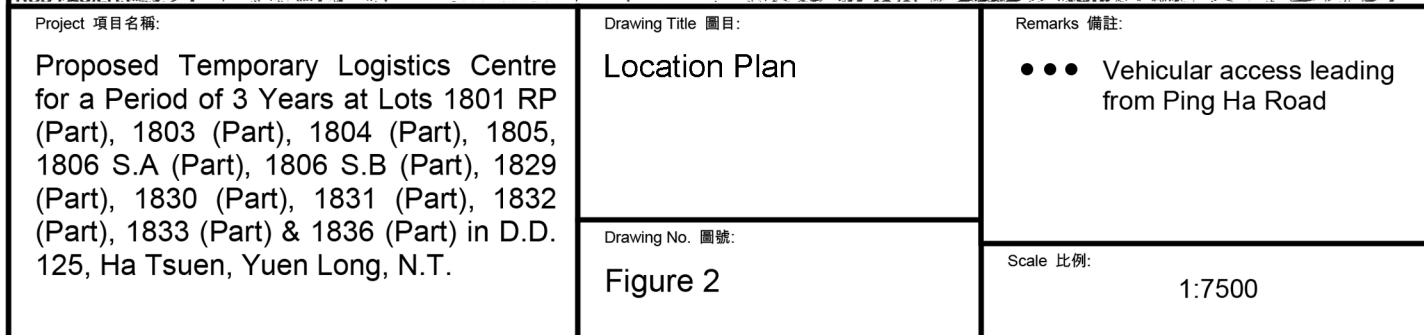

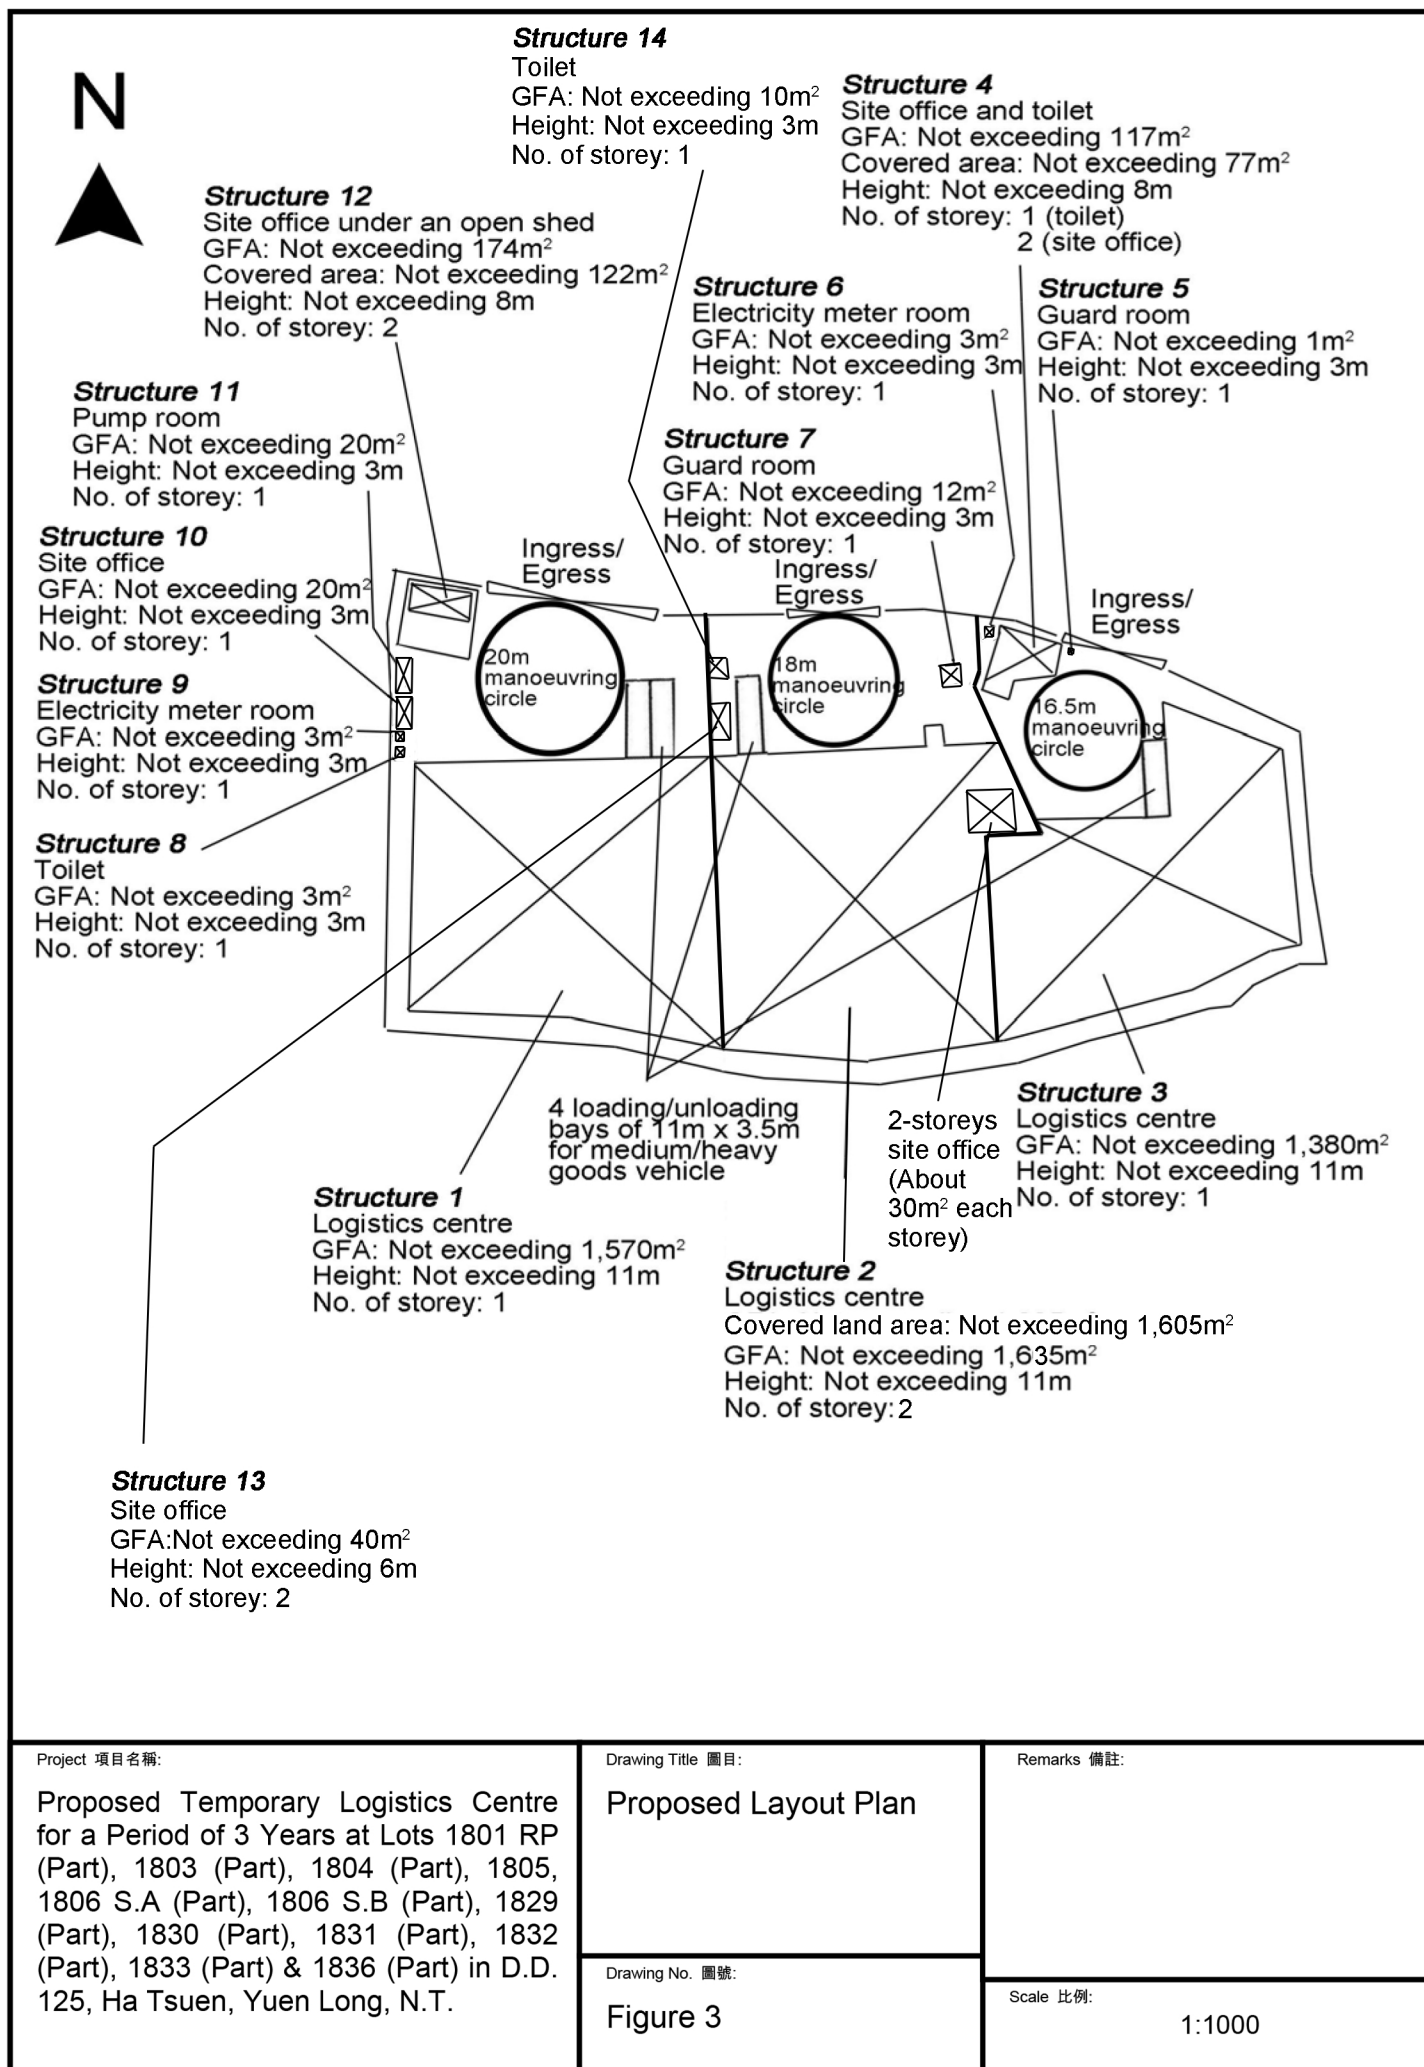

Project 項目名稱:

Proposed Temporary Logistics Centre for a Period of 3 Years at Lots 1801 RP (Part), 1803 (Part), 1804 (Part), 1805, 1806 S.A (Part), 1806 S.B (Part), 1829 (Part), 1830 (Part), 1831 (Part), 1832 (Part), 1833 (Part) & 1836 (Part) in D.D. 125, Ha Tsuen, Yuen Long, N.T.

Drawing Title 圖目:

Proposed Layout Plan


Drawing No. 圖號:

Figure 3

Remarks 備註:

Scale 比例:

1:1000

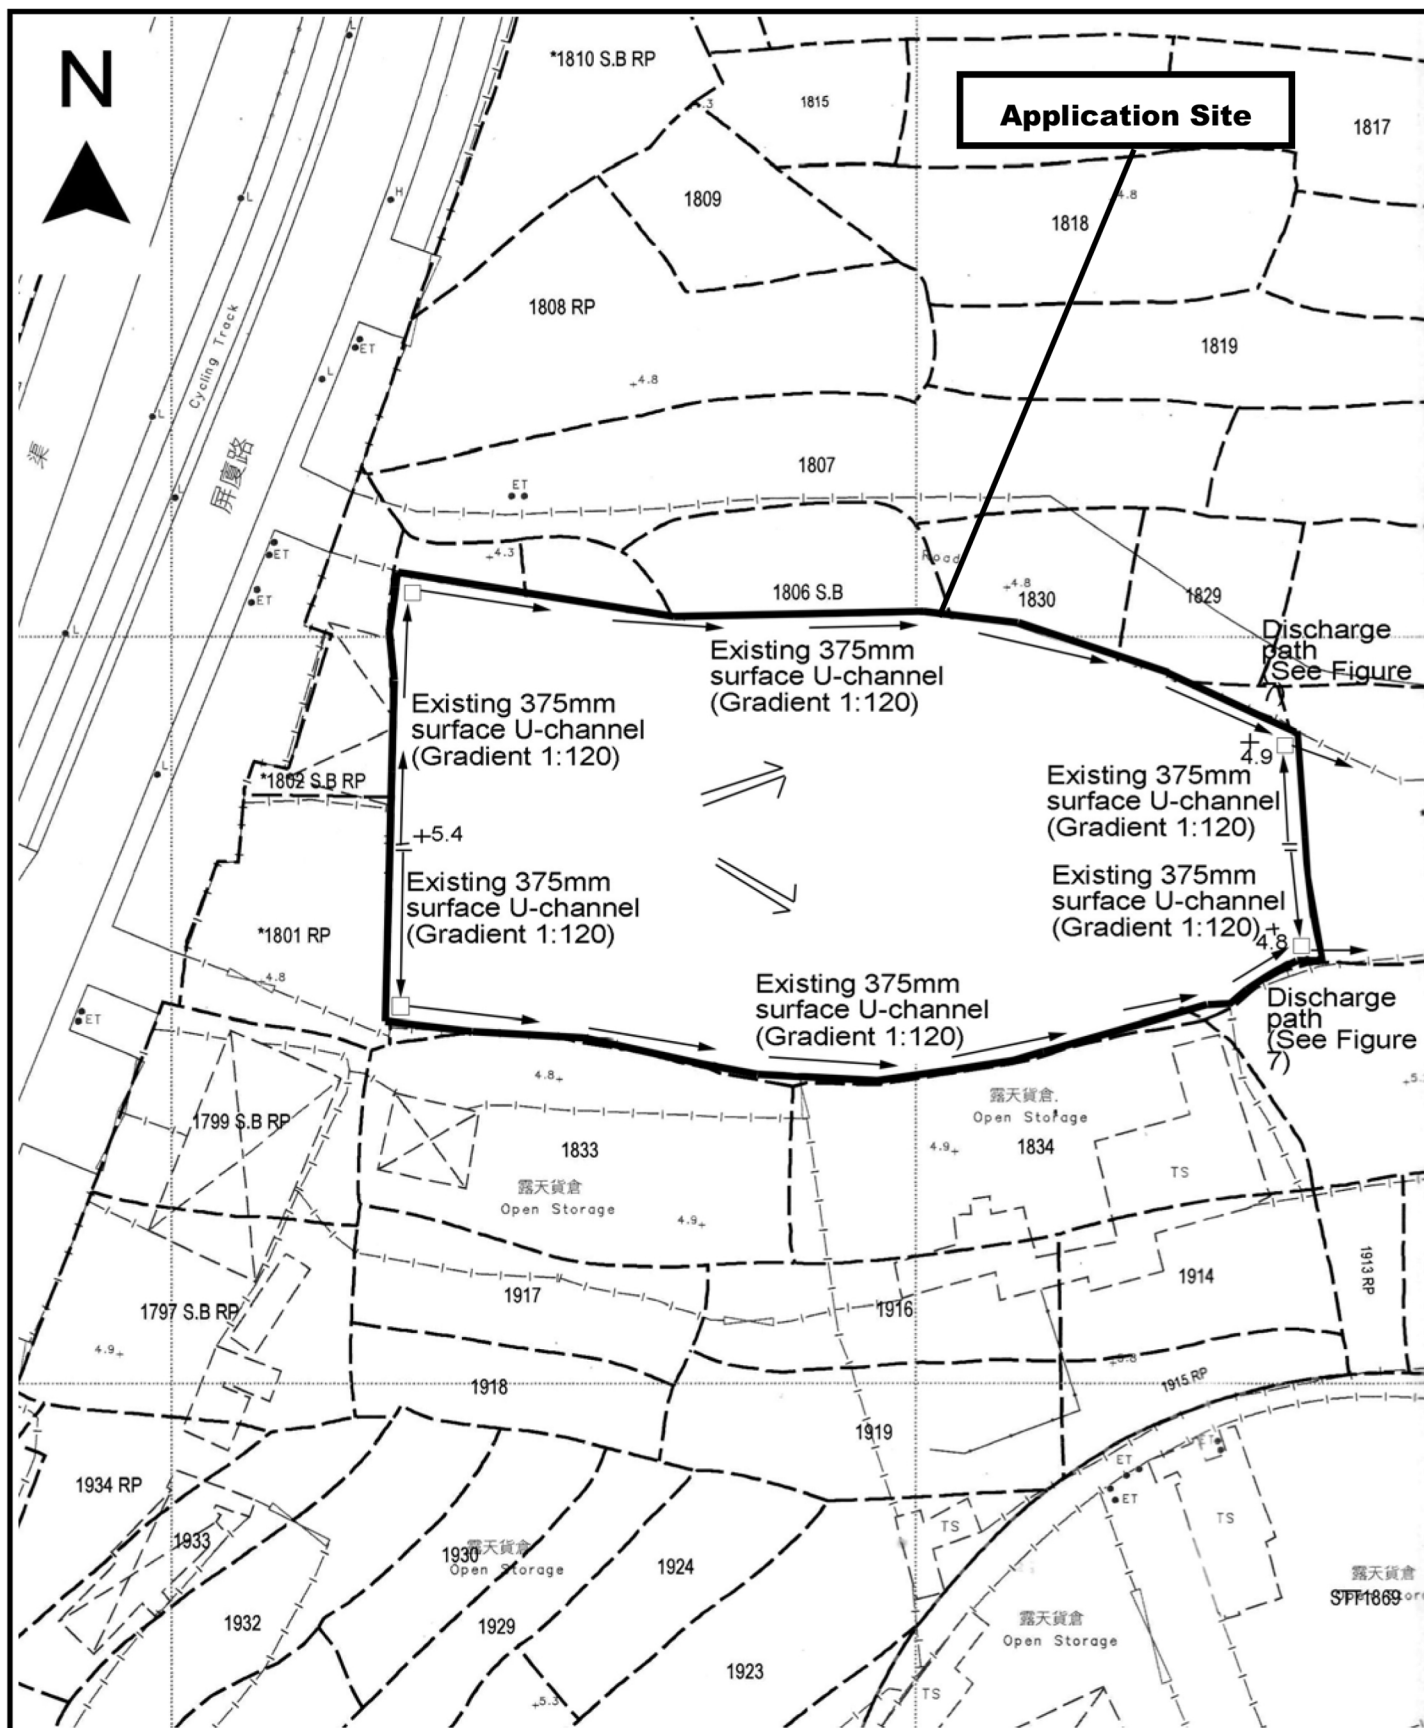

Project 項目名稱:

Proposed Temporary Logistics Centre for a Period of 3 Years at Lots 1801 RP (Part), 1803 (Part), 1804 (Part), 1805, 1806 S.A (Part), 1806 S.B (Part), 1829 (Part), 1830 (Part), 1831 (Part), 1832 (Part), 1833 (Part) & 1836 (Part) in D.D. 125, Ha Tsuen, Yuen Long, N.T.

Drawing Title 圖目:

Proposed Drainage Plan

Drawing No. 圖號:

Figure 4

Remarks 備註:

□ Proposed catchpit

⇐ Flow of surface runoff

+5.4 Level (in mPD)

Scale 比例:

1:1000

N



Structure 14

Toilet
GFA: Not exceeding 10m²
Height: Not exceeding 3m
No. of storey: 1

Structure 4

Site office and toilet
GFA: Not exceeding 117m²
Covered area: Not exceeding 77m²
Height: Not exceeding 8m
No. of storey: 1 (toilet)
2 (site office)

Structure 12

Site office under an open shed
GFA: Not exceeding 174m²
Covered area: Not exceeding 122m²
Height: Not exceeding 8m
No. of storey: 2

Structure 6

Electricity meter room
GFA: Not exceeding 3m²
Height: Not exceeding 3m
No. of storey: 1

Structure 5

Guard room
GFA: Not exceeding 1m²
Height: Not exceeding 3m
No. of storey: 1

Structure 11

Pump room
GFA: Not exceeding 20m²
Height: Not exceeding 3m
No. of storey: 1

Structure 7

Guard room
GFA: Not exceeding 12m²
Height: Not exceeding 3m
No. of storey: 1

Structure 10

Site office
GFA: Not exceeding 20m²
Height: Not exceeding 3m
No. of storey: 1

Structure 9

Electricity meter room
GFA: Not exceeding 3m²
Height: Not exceeding 6m
No. of storey: 1

Structure 8

Toilet
GFA: Not exceeding 3m²
Height: Not exceeding 6m
No. of storey: 1

Structure 13

Site office
GFA: Not exceeding 40m²
Height: Not exceeding 6m
No. of storey: 2

Structure 1


Logistics centre
GFA: Not exceeding 1,570m²
Height: Not exceeding 11m
No. of storey: 1

Structure 2

Logistics centre
Covered land area: Not exceeding 1,605m²
GFA: Not exceeding 1,635m²
Height: Not exceeding 11m
No. of storey: 2

Structure 3

Logistics centre
GFA: Not exceeding 1,380m²
Height: Not exceeding 11m
No. of storey: 1

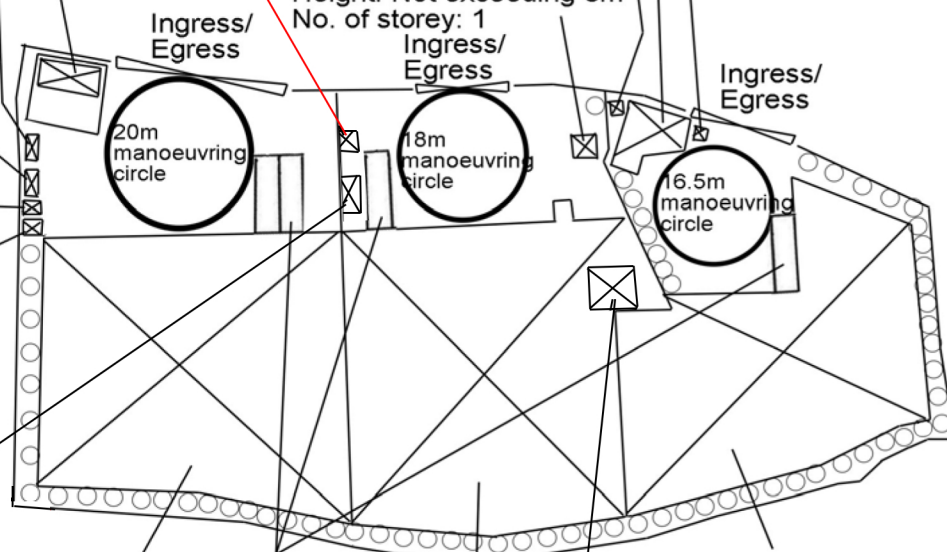

Tree	Approximate Height	Spacing
Existing Trees to be preserved	4m to 5m	3m to 4m

Project 項目名稱:

Proposed Temporary Logistics Centre for a Period of 3 Years at Lots 1801 RP (Part), 1803 (Part), 1804 (Part), 1805, 1806 S.A (Part), 1806 S.B (Part), 1829 (Part), 1830 (Part), 1831 (Part), 1832 (Part), 1833 (Part) & 1836 (Part) in D.D. 125, Ha Tsuen, Yuen Long, N.T.

Drawing Title 圖目:

Proposed Landscape Plan

Drawing No. 圖號:

Figure 5

Remarks 備註:

Tree Preservation Measures:

- No open storage of materials/objects will be carried out within the 1m diameter of all the trees within the site boundary;
- Irrigate the trees at regular interval;
- Replace dead tree, if any; &
- Removal of weeds and climbers adjacent to the existing trees.

Scale 比例:

1:1000