


Appendix 1

Architectural Drawings

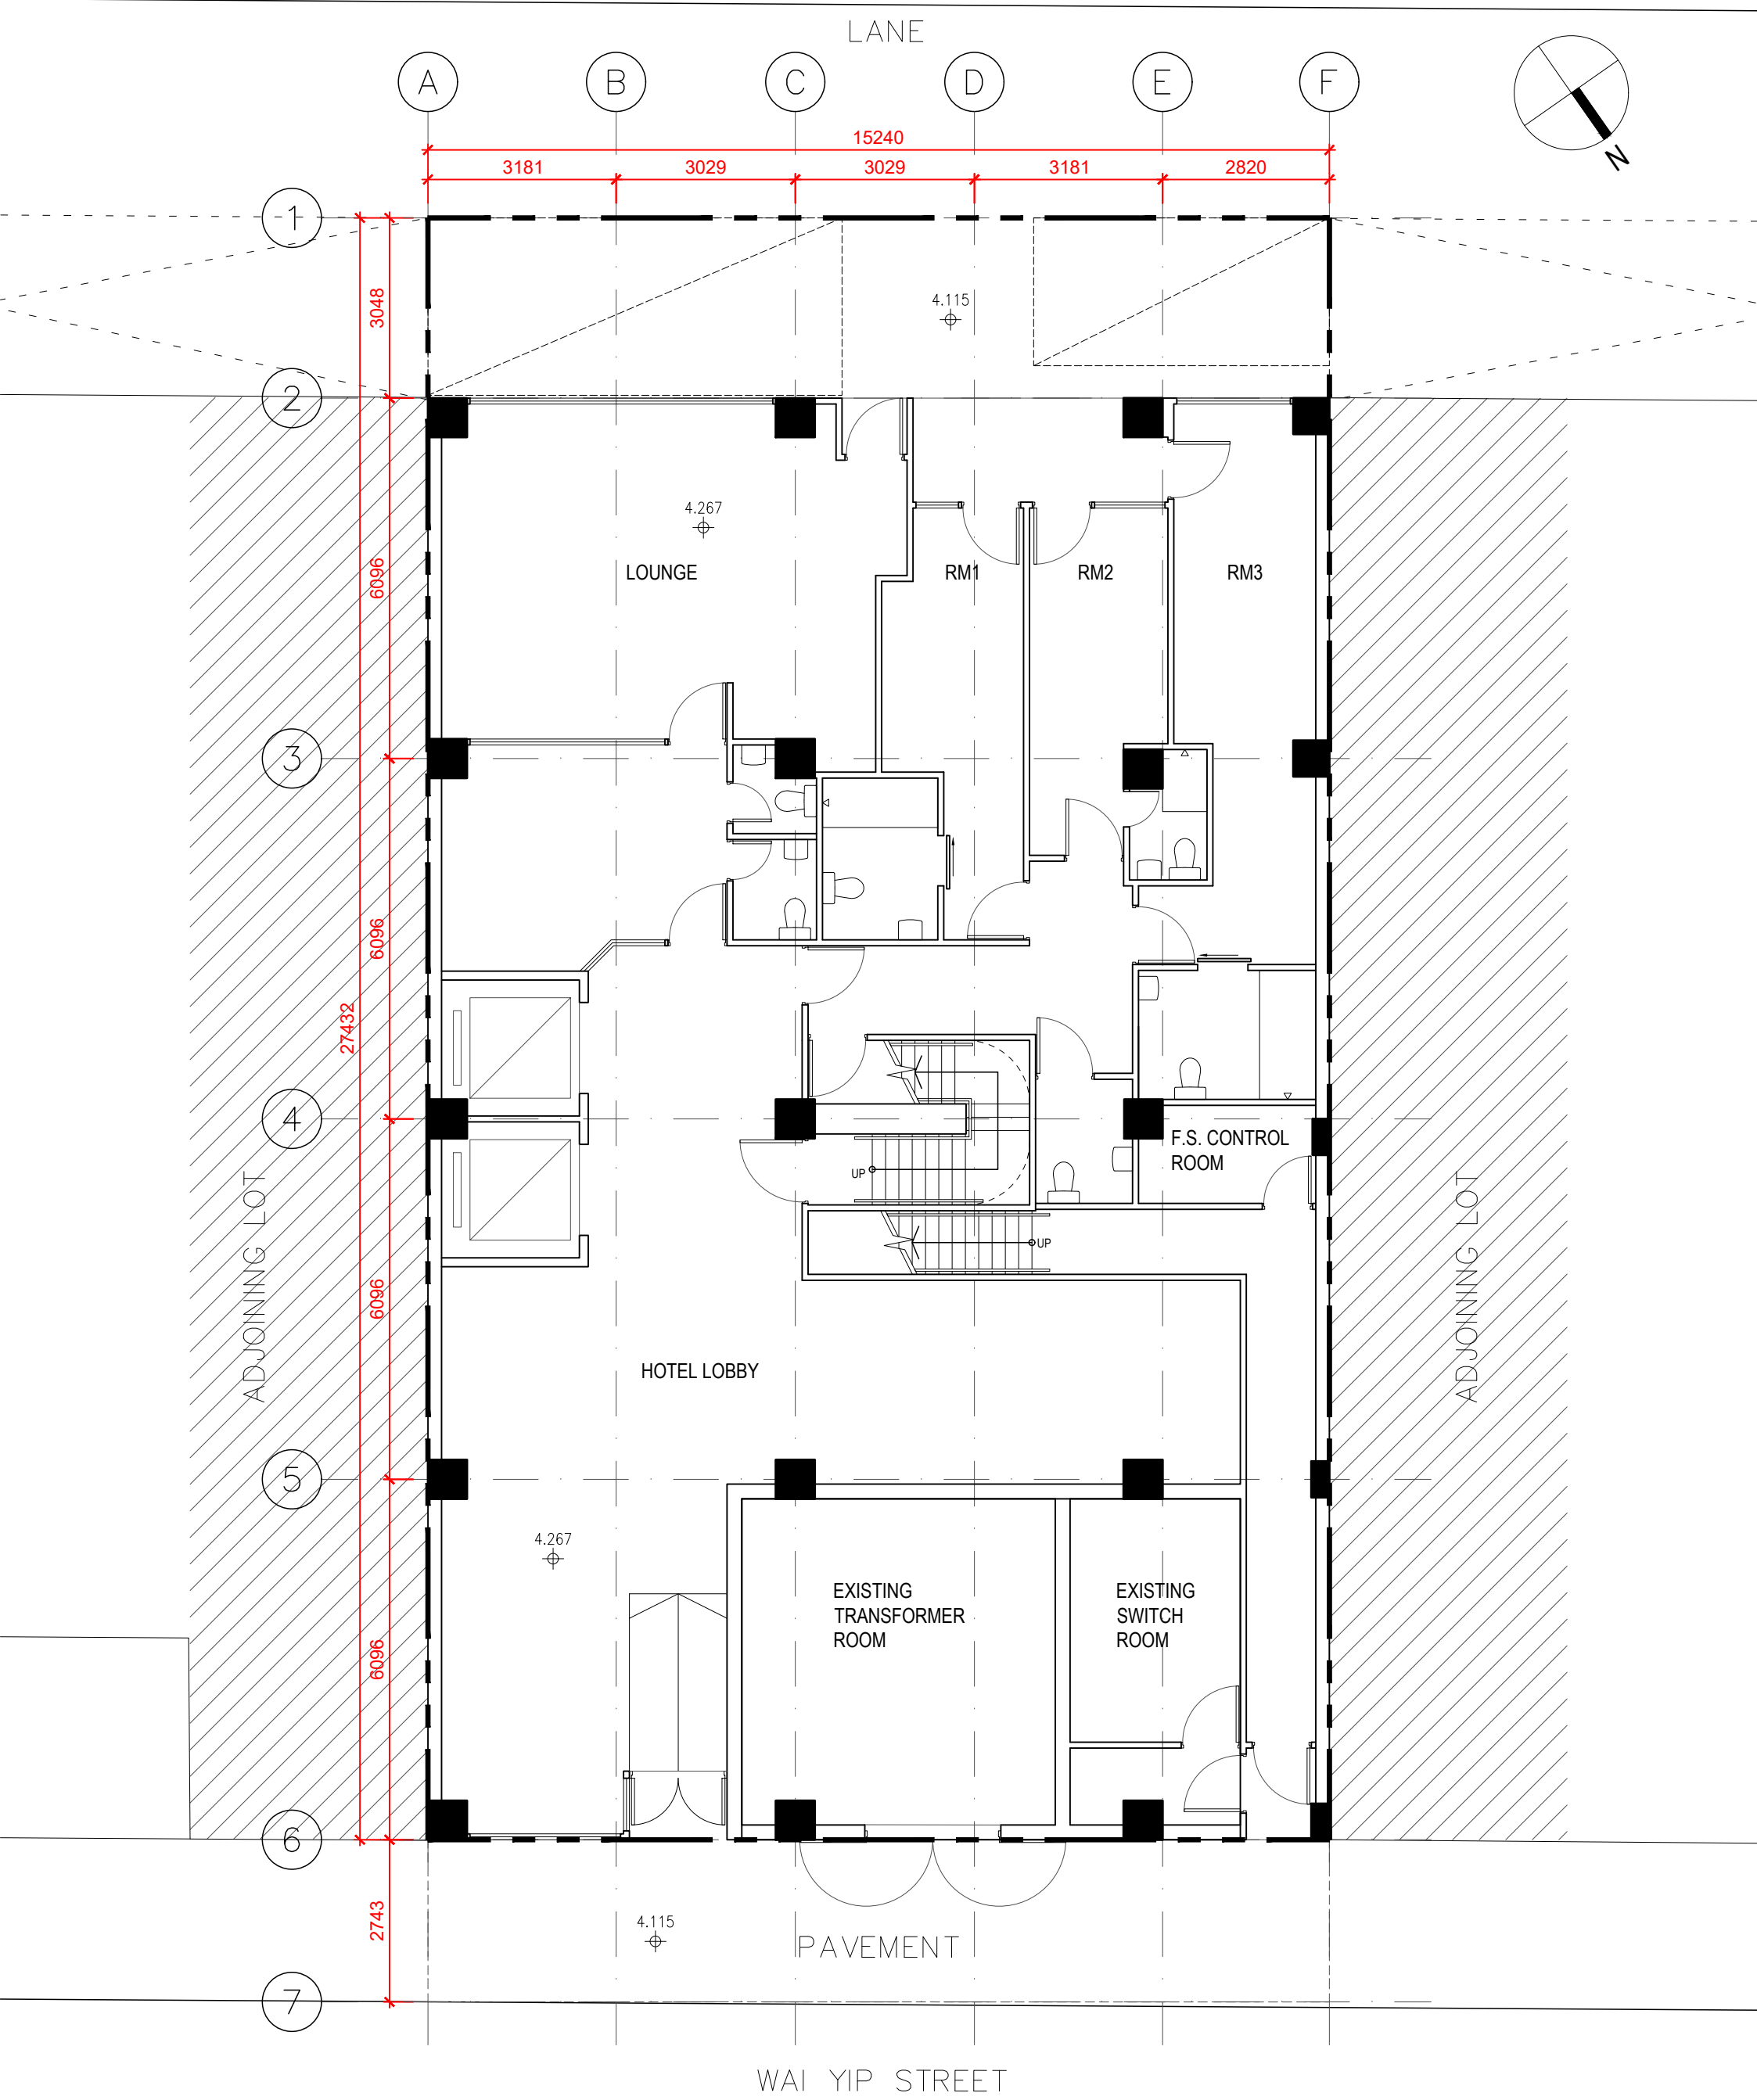

LU TANG LAI ARCHITECTS LTD.
呂鄧黎建築師有限公司

JOB:
118 WAI YIP STREET

DWG. TITLE:
G/F PLAN


SCALE:
1 : 100

DRAWN BY

JOB NO.
4534

DATE
31-7-2026

DWG.
D-01

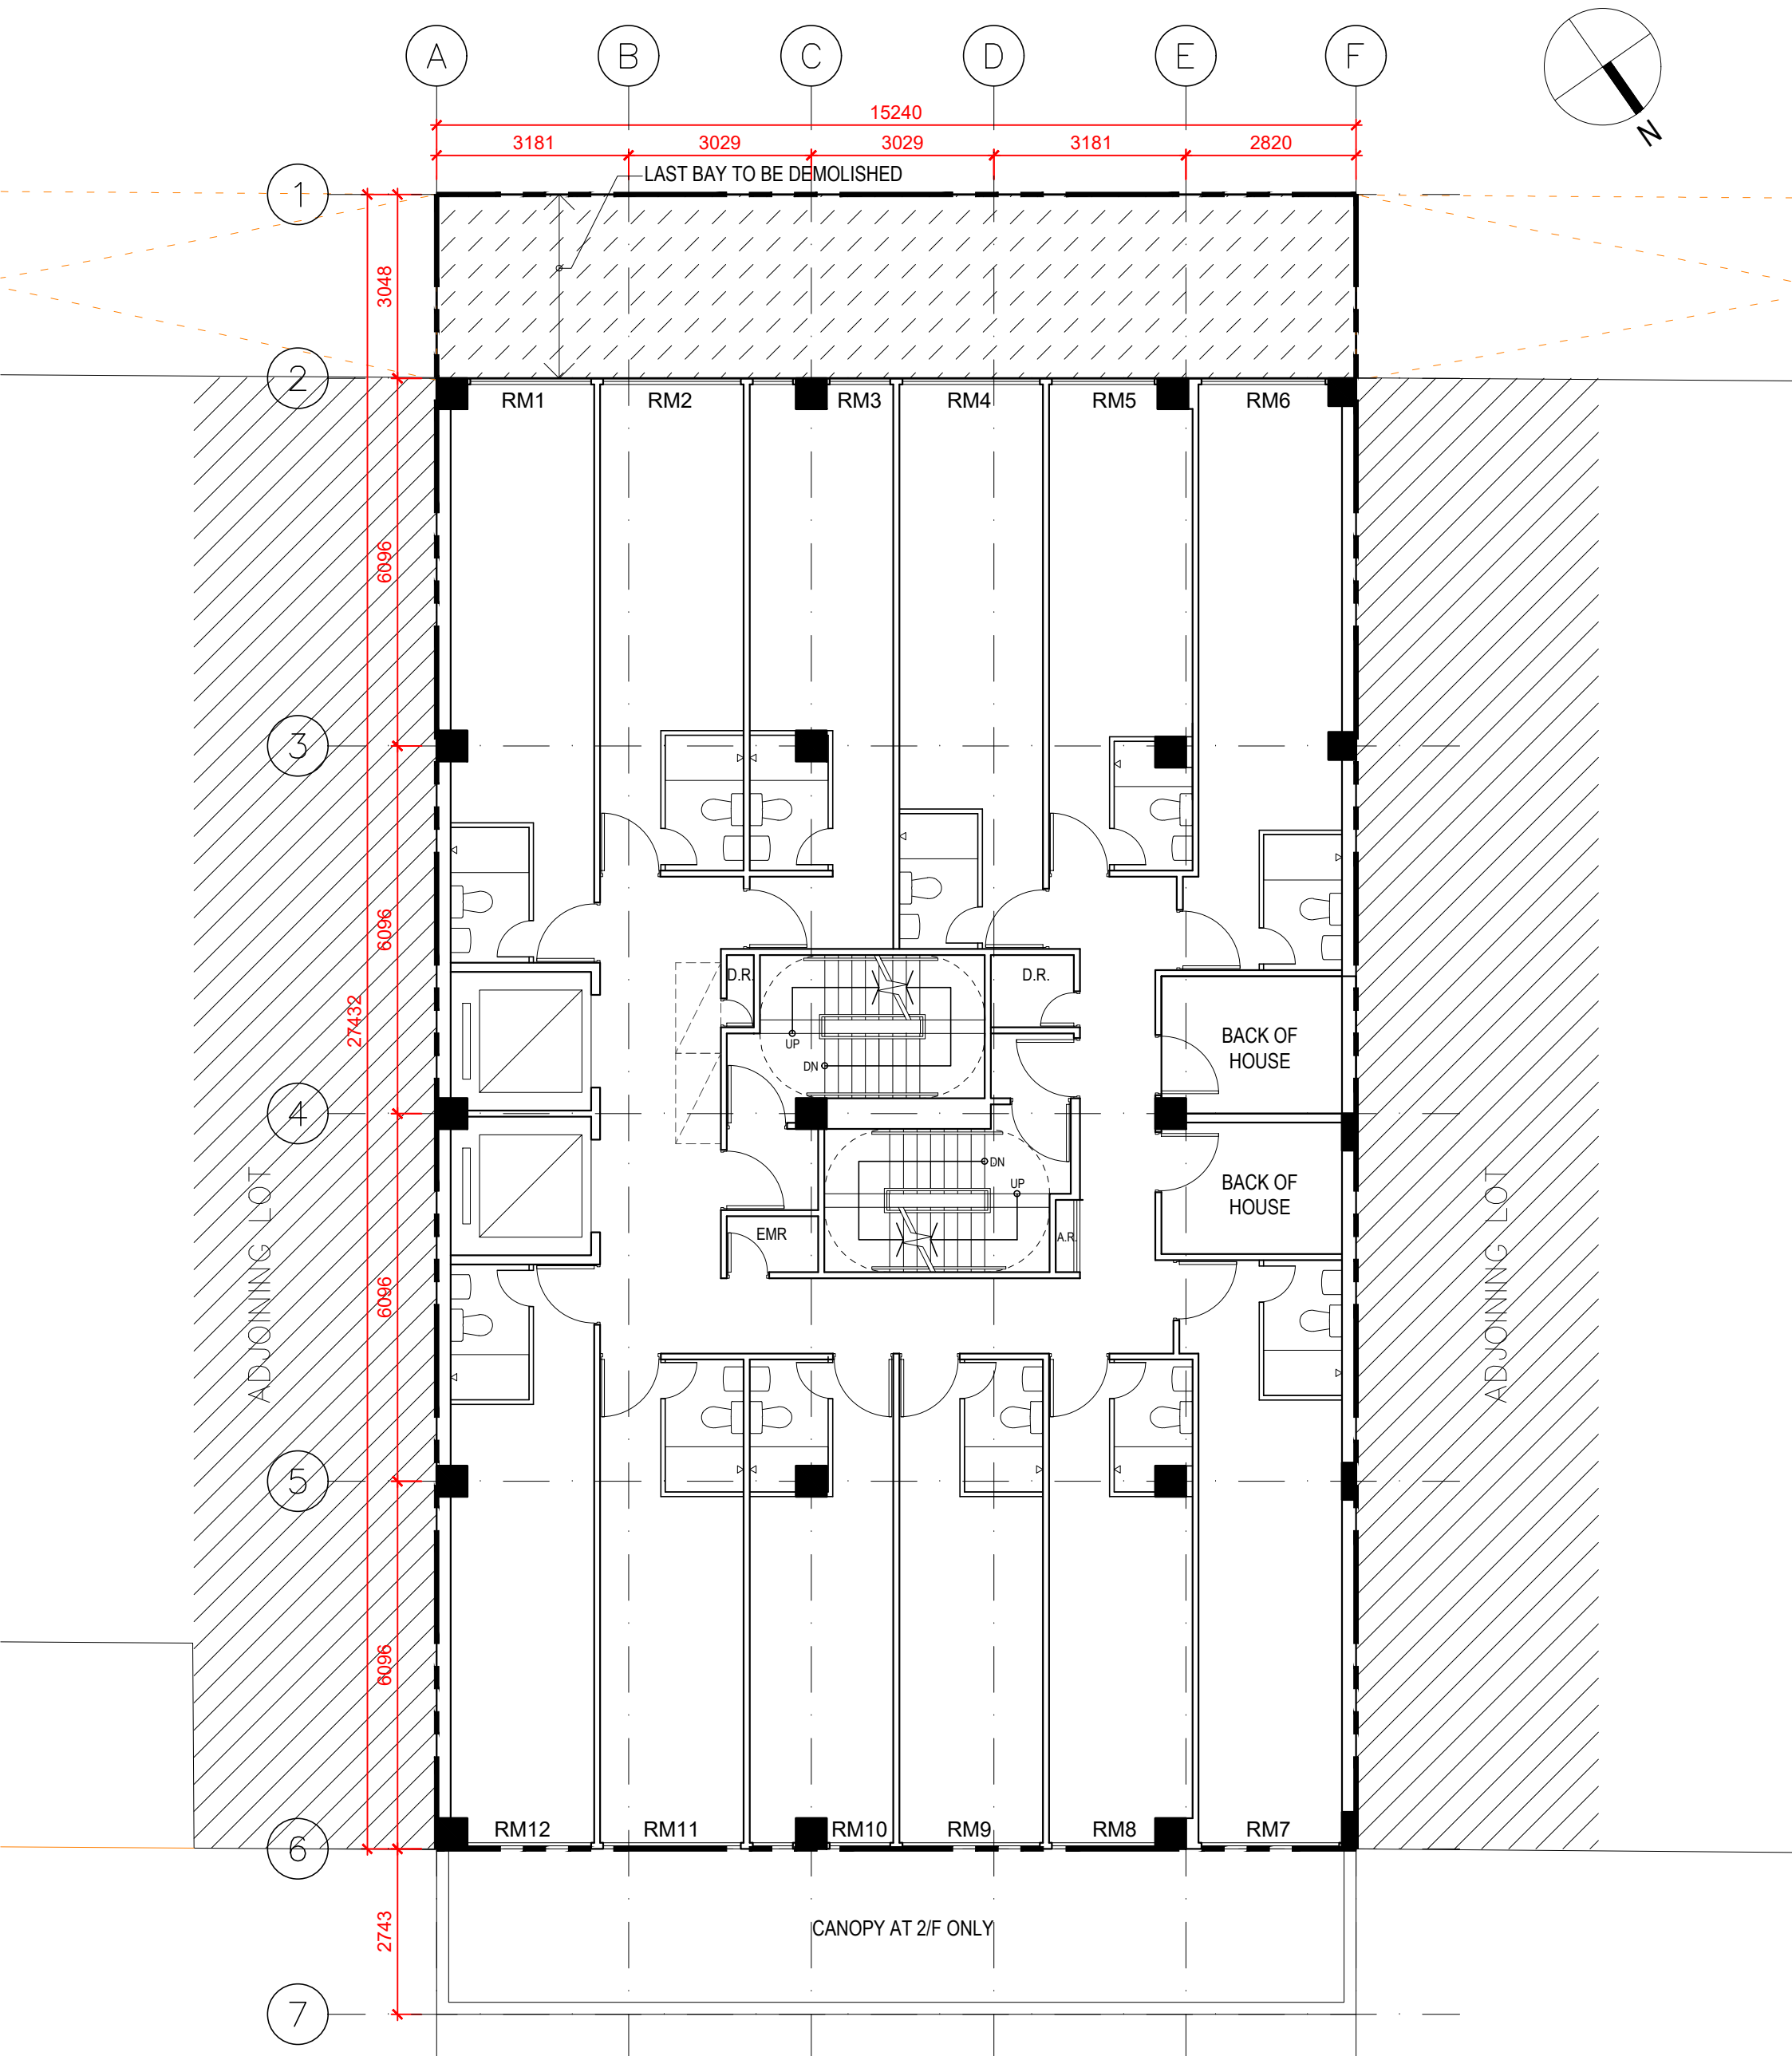

LU TANG LAI ARCHITECTS LTD.
呂鄧黎建築師有限公司

JOB:
118 WAI YIP STREET

DWG. TITLE:
1-7/F PLAN


SCALE:
1 : 100

DRAWN BY

JOB NO.
4534

DATE
31-7-2026

DWG.
D-02

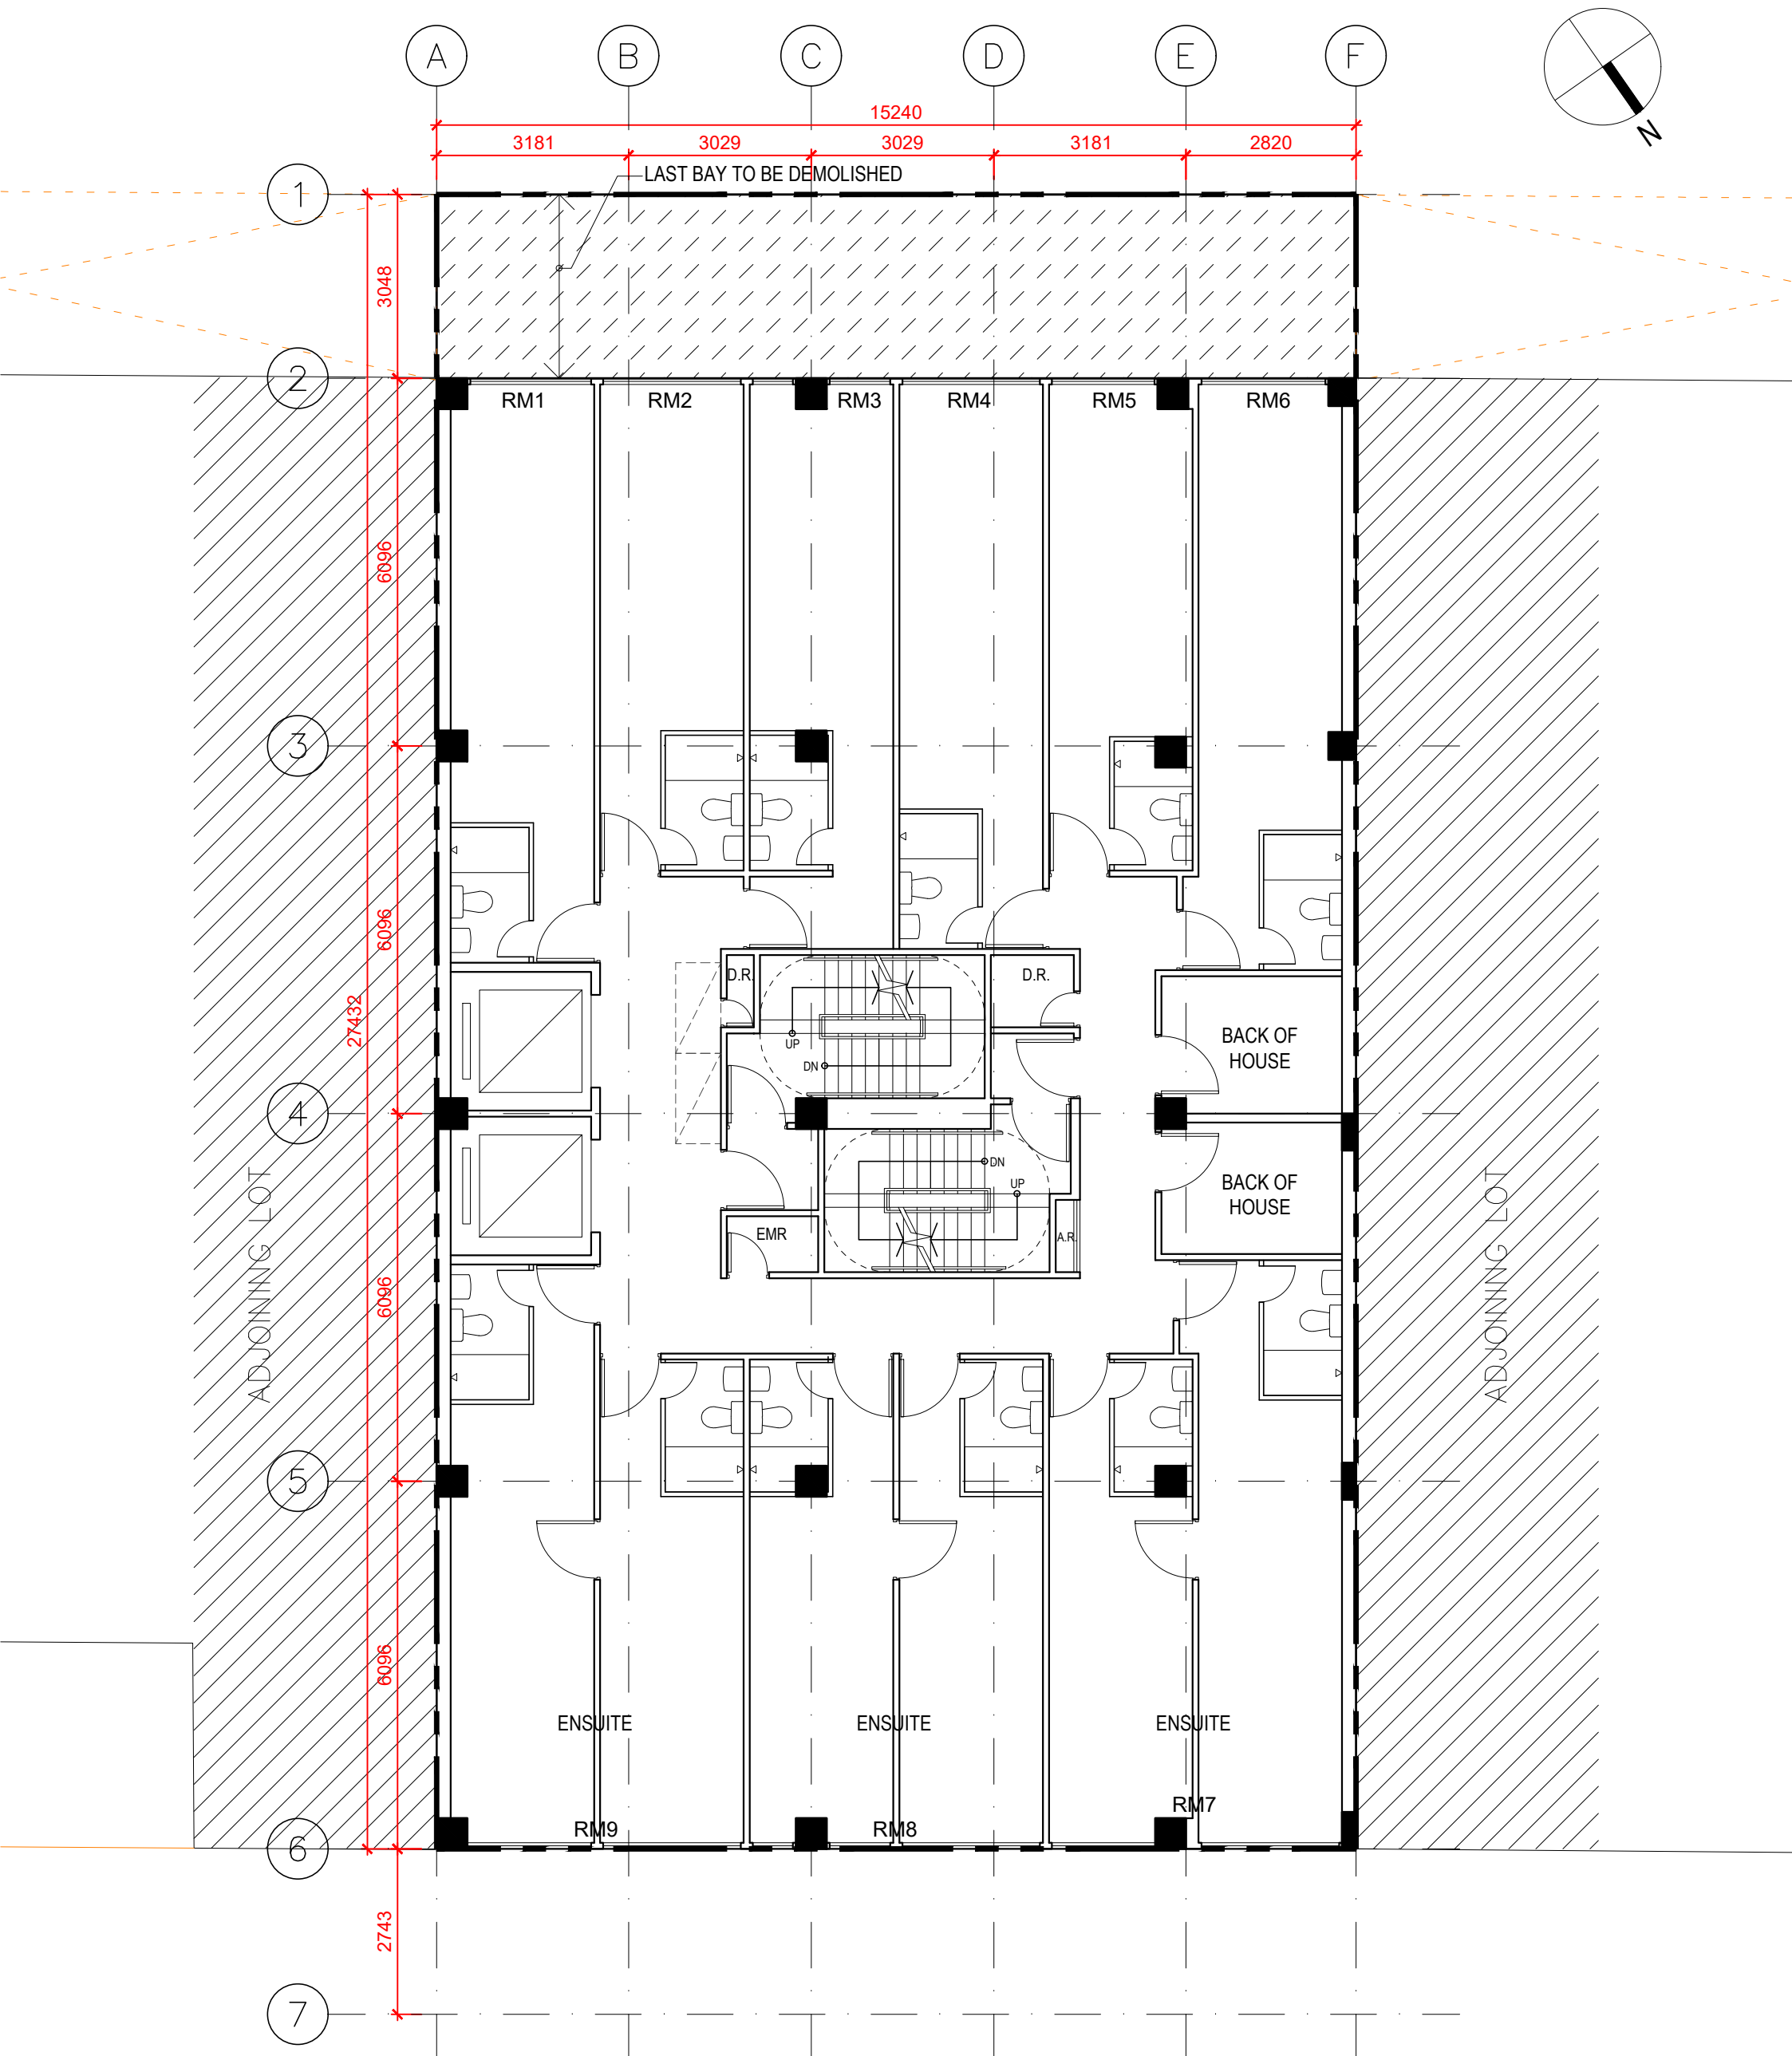

LU TANG LAI ARCHITECTS LTD.
呂鄧黎建築師有限公司

JOB:
118 WAI YIP STREET

DWG. TITLE:
8/F PLAN


SCALE:
1 : 100

DRAWN BY

JOB NO.
4534

DATE
31-7-2026

DWG.
D-03

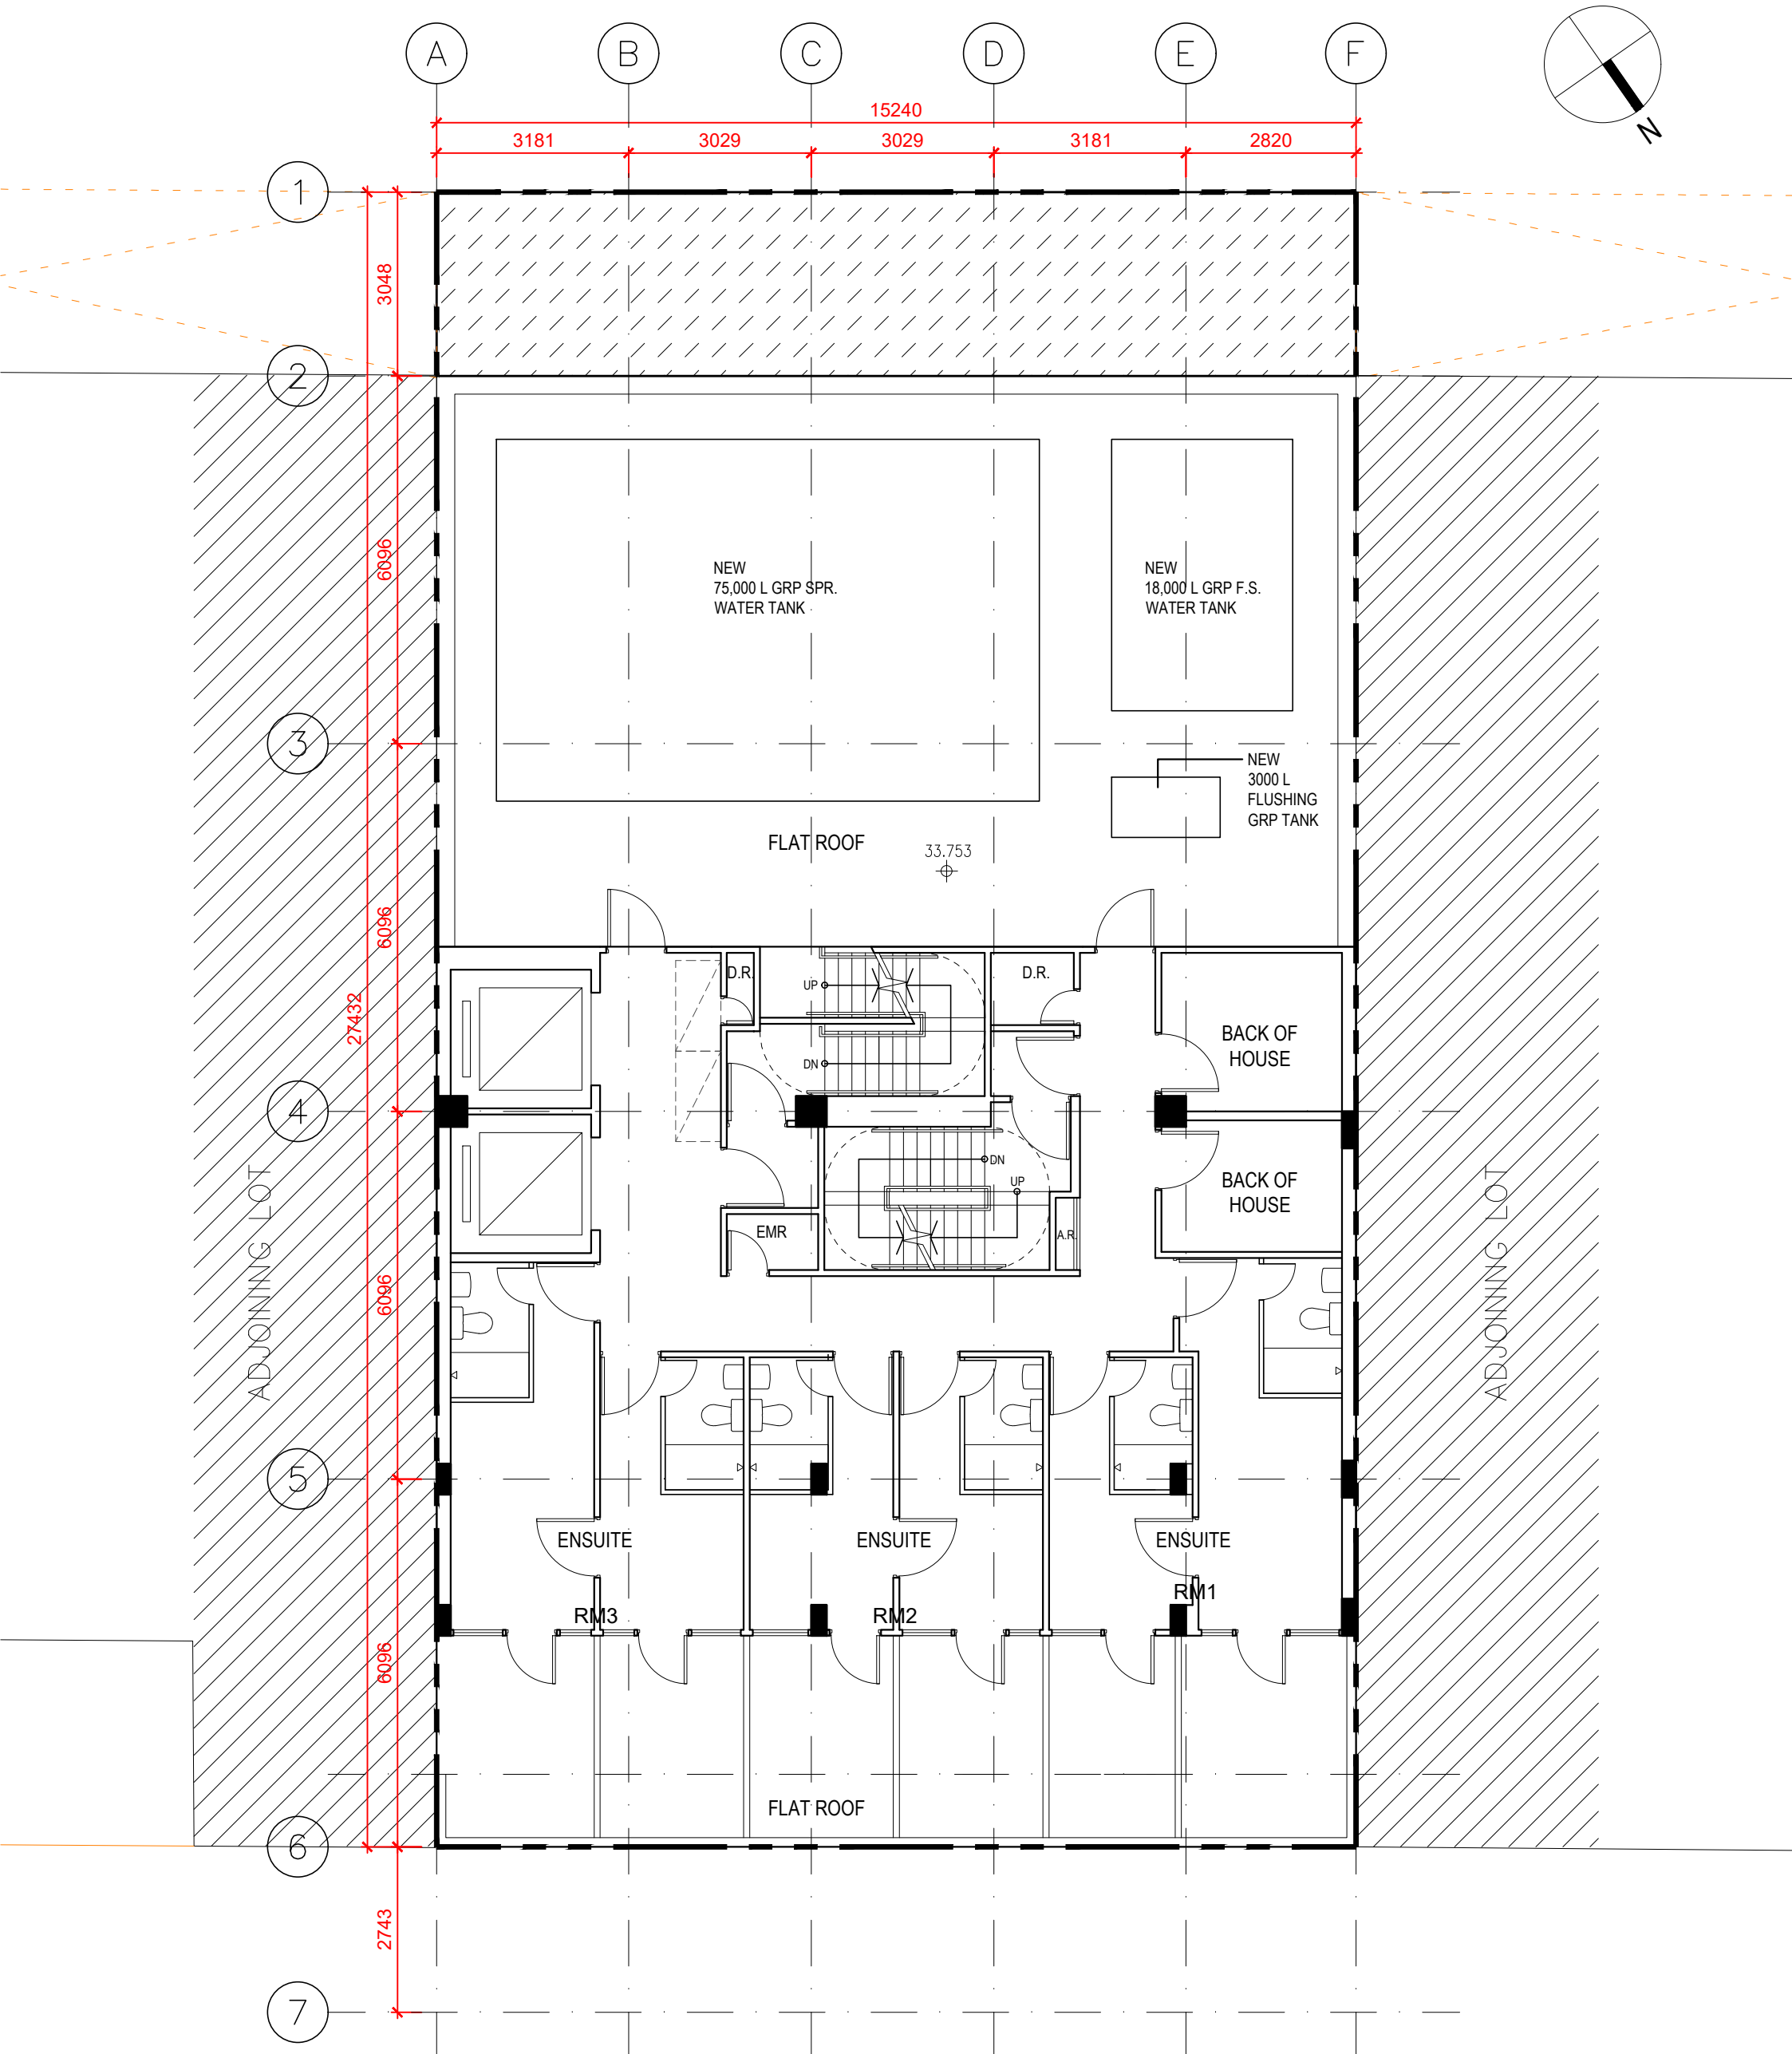

LU TANG LAI ARCHITECTS LTD.
呂鄧黎建築師有限公司

JOB:
118 WAI YIP STREET

DWG. TITLE:
9/F PLAN

SCALE:
1 : 100


DRAWN BY

JOB NO.
4534

DATE
31-7-2026

DWG.

D-04

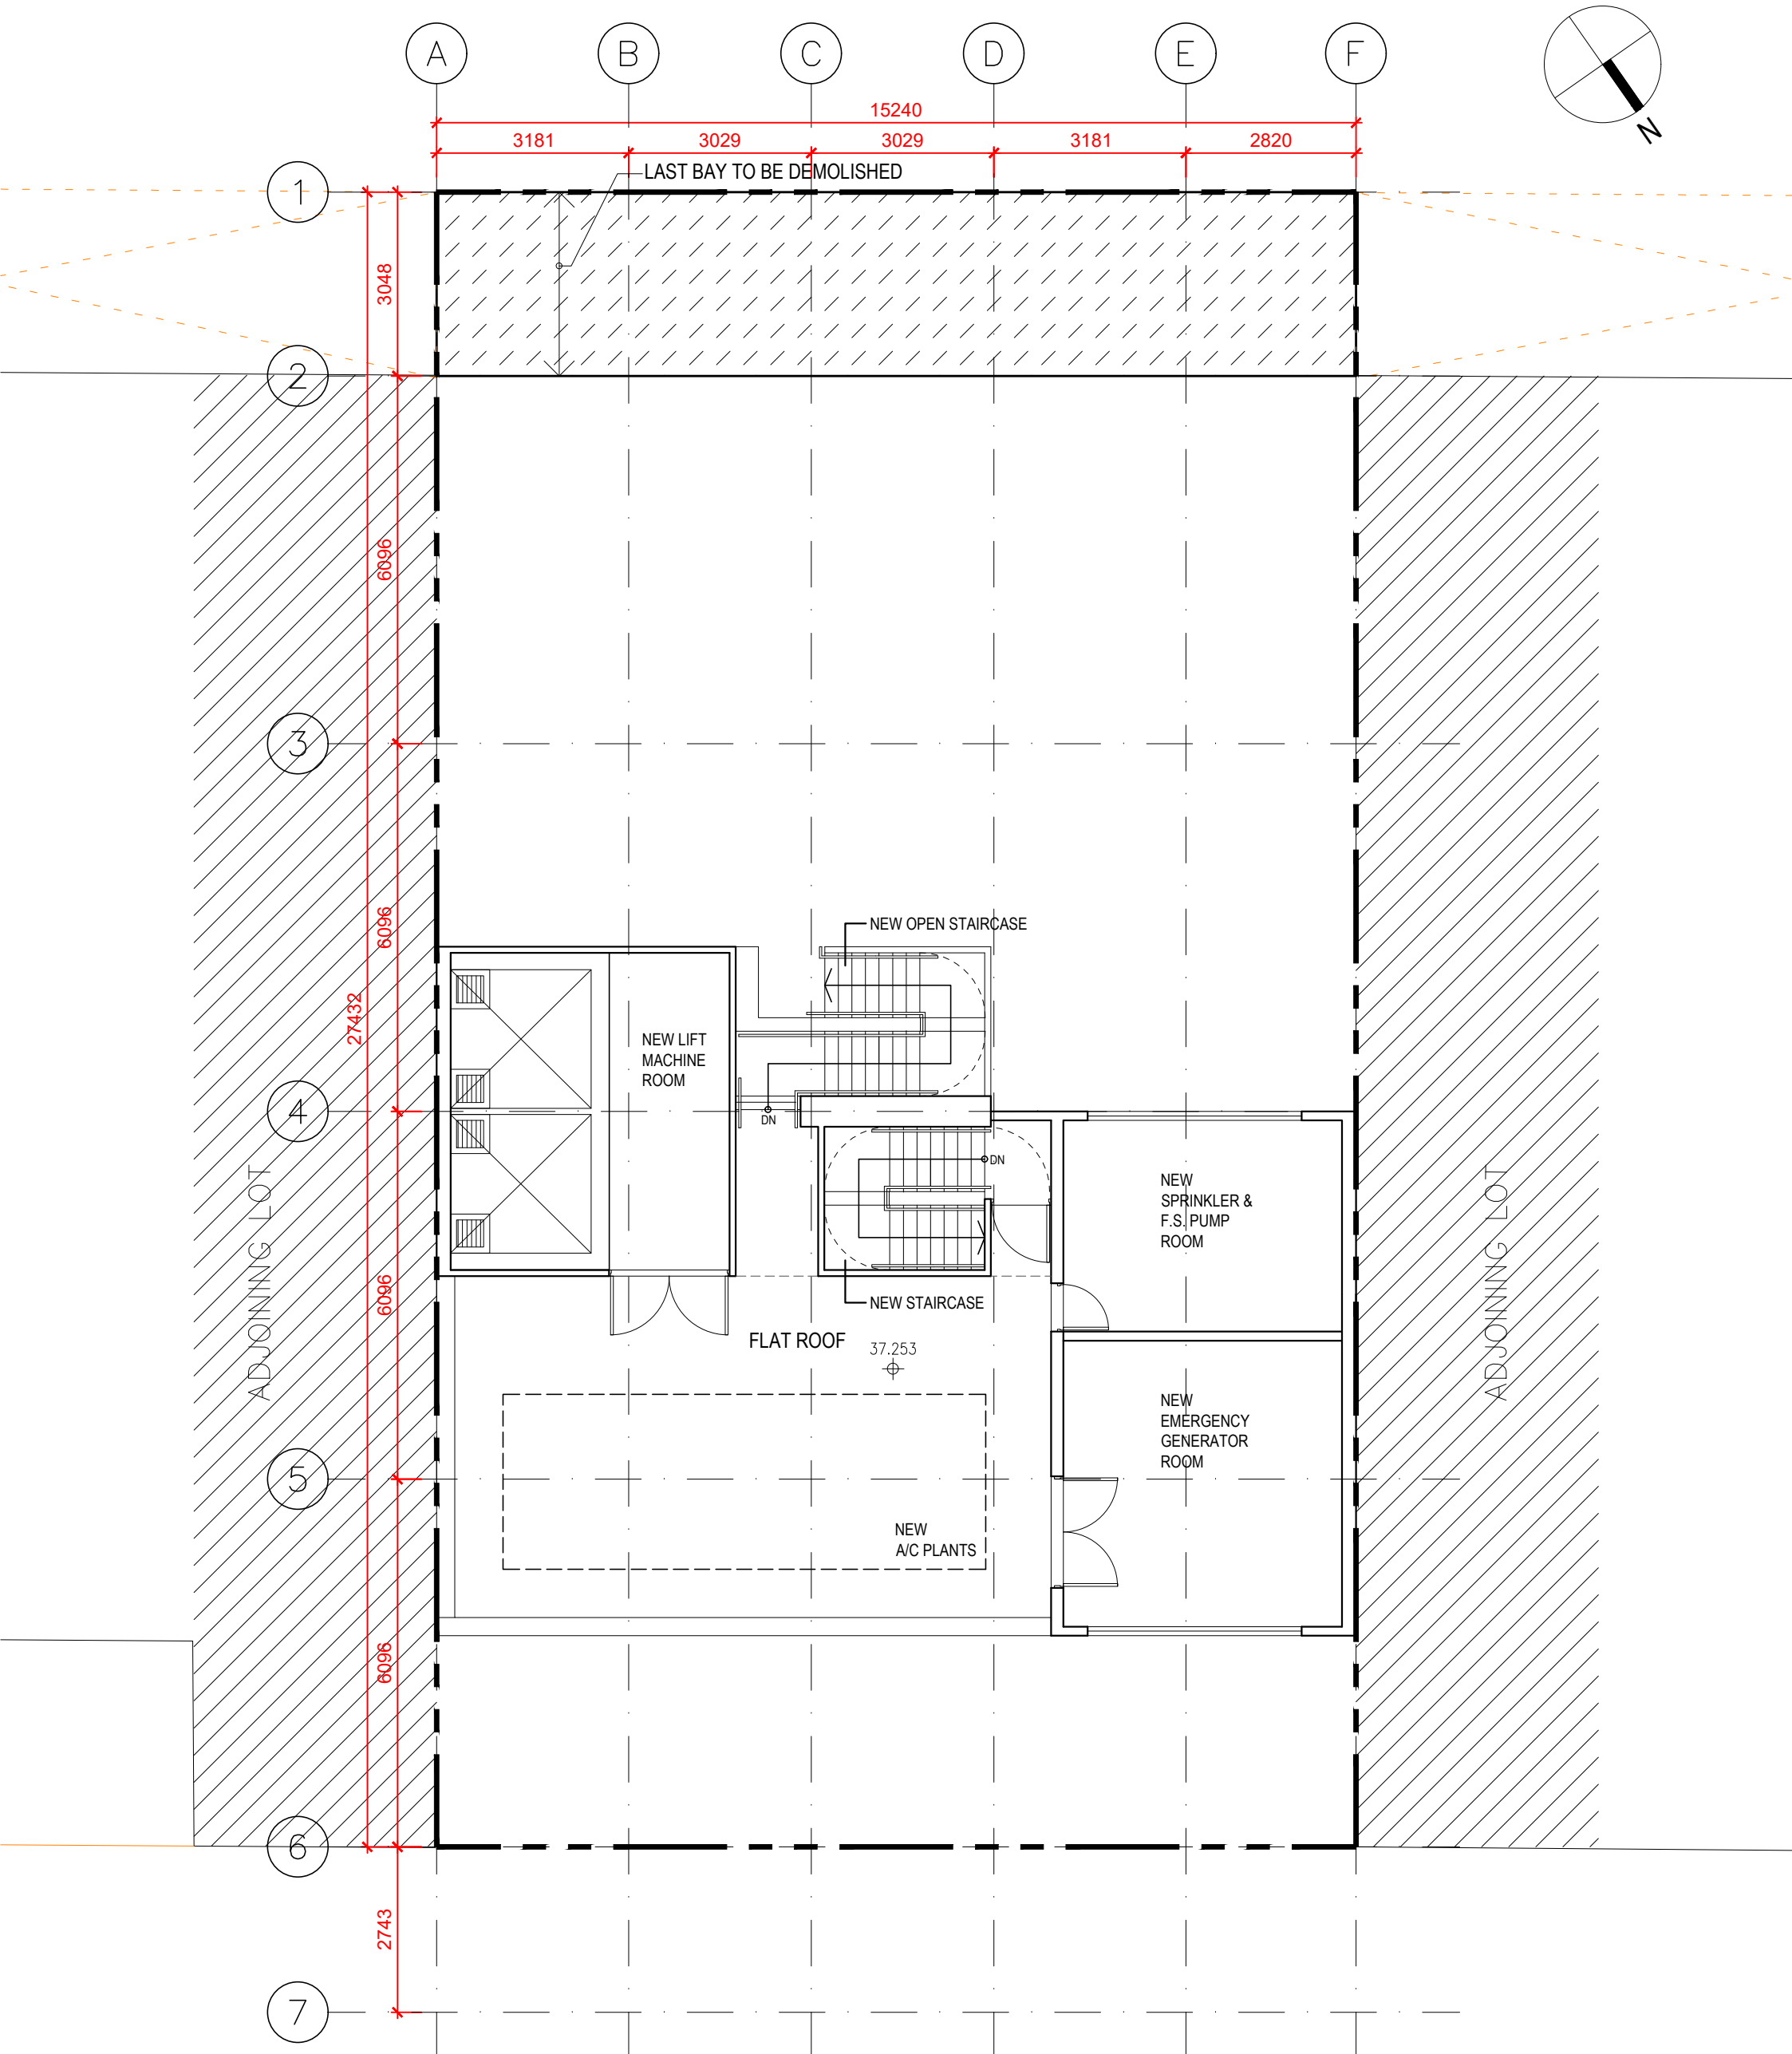

LU TANG LAI ARCHITECTS LTD.
呂鄧黎建築師有限公司

JOB:
118 WAI YIP STREET

DWG. TITLE:
ROOF PLAN

SCALE:
1 : 100

DRAWN BY

JOB NO.
4534

DATE
31-7-2026

DWG.

D-05

