


Annex C

Revised Schematic Architectural Drawings



TOTAL DORMS = 24
SINGLE BED (S) = 5
TWIN BED = 18
DOUBLE ACCESSIBLE (D) = 1
TOTAL BEDS = 43 NOS.

1ST FLOOR PLAN

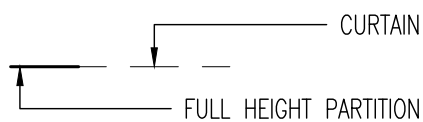


思建設計顧問有限公司 C Arch Design Consultant Limited	Job No. 2616	Job Title CONVERSION TO HOSTEL AT 11 LAI YIP ST, KWUN TONG	Drawing Title 1ST FLOOR PLAN		Drawing No. GP-02		Revision No. C - 13/7/2026		
					Scale 1:150 @ A3	Date Drawn 22 MAY 2026	Drawn By VL	Checked By FK	



TOTAL DORMS = 18
 SINGLE BED (S) = 3
 TWIN BED = 15
 TOTAL BEDS = 33 NOS.

3RD FLOOR PLAN

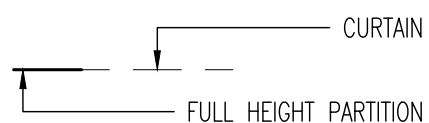


思建設計顧問有限公司 C Arch Design Consultant Limited	Job No. 2616	Job Title CONVERSION TO HOSTEL AT 11 LAI YIP ST, KWUN TONG	Drawing Title 3RD FLOOR PLAN	Drawing No. GP-04 Scale 1:150 @ A3	Date Drawn 22 MAY 2026 Drawn By VL	Revision No. C - 13/7/2026 Checked By FK	
--	-----------------	---	---------------------------------	---	---	---	---



TOTAL DORMS = 18
 SINGLE BED (S) = 3
 TWIN BED = 15
 TOTAL BEDS = 33 NOS.

4TH FLOOR PLAN

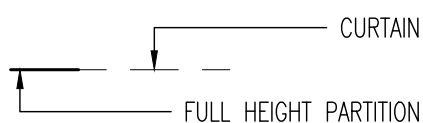


思建設計顧問有限公司 C Arch Design Consultant Limited	Job No. 2616	Job Title CONVERSION TO HOSTEL AT 11 LAI YIP ST, KWUN TONG	Drawing Title 4TH FLOOR PLAN	Drawing No. GP-04A Scale 1:150 @ A3 Date Drawn 10 JULY 2026 Drawn By KW	Revision No. C - 13/7/2026 Checked By
--	-----------------	---	---------------------------------	--	---





TOTAL DORMS = 18
 SINGLE BED (S) = 3
 TWIN BED = 15
 TOTAL BEDS = 33 NOS.

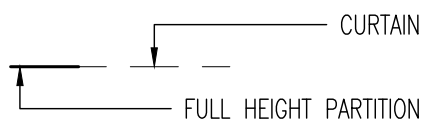


思建設計顧問有限公司 C Arch Design Consultant Limited	Job No. 2616	Job Title CONVERSION TO HOSTEL AT 11 LAI YIP ST, KWUN TONG	Drawing Title 5TH FLOOR PLAN	Drawing No. GP-05 Scale 1:150 @ A3 Date Drawn 22 MAY 2026 Drawn By VL	Revision No. C - 13/7/2026 Checked By FK
--	-----------------	---	---------------------------------	--	---





TOTAL DORMS = 18
 SINGLE BED (S) = 3
 TWIN BED = 15
 TOTAL BEDS = 33 NOS.

6TH FLOOR PLAN

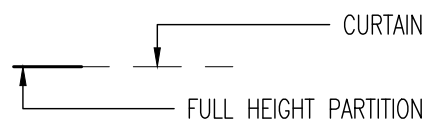


思建設計顧問有限公司 C Arch Design Consultant Limited	Job No. 2616	Job Title CONVERSION TO HOSTEL AT 11 LAI YIP ST, KWUN TONG	Drawing Title 6TH FLOOR PLAN	Drawing No. GP-05A Scale 1:150 @ A3 Date Drawn 10 JULY 2026 Drawn By KW	Revision No. C - 13/7/2026 Checked By
--	-----------------	---	---------------------------------	--	---






TOTAL DORMS = 30
 SINGLE BED (S) = 5
 TWIN BED = 24
 SINGLE ACCESSIBLE (D) = 1
 TOTAL BEDS = 54 NOS.

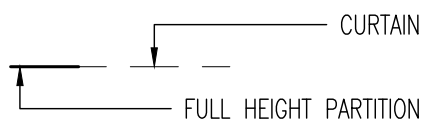

思建設計顧問有限公司 C Arch Design Consultant Limited	Job No. 2616	Job Title CONVERSION TO HOSTEL AT 11 LAI YIP ST, KWUN TONG	Drawing Title 7TH FLOOR TO 10TH FLOOR PLAN	Drawing No. GP-06 Scale 1:150 @ A3 Date Drawn 22 MAY 2026 Drawn By VL	Revision No. C - 13/7/2026 Checked By FK
--	-----------------	---	---	--	---



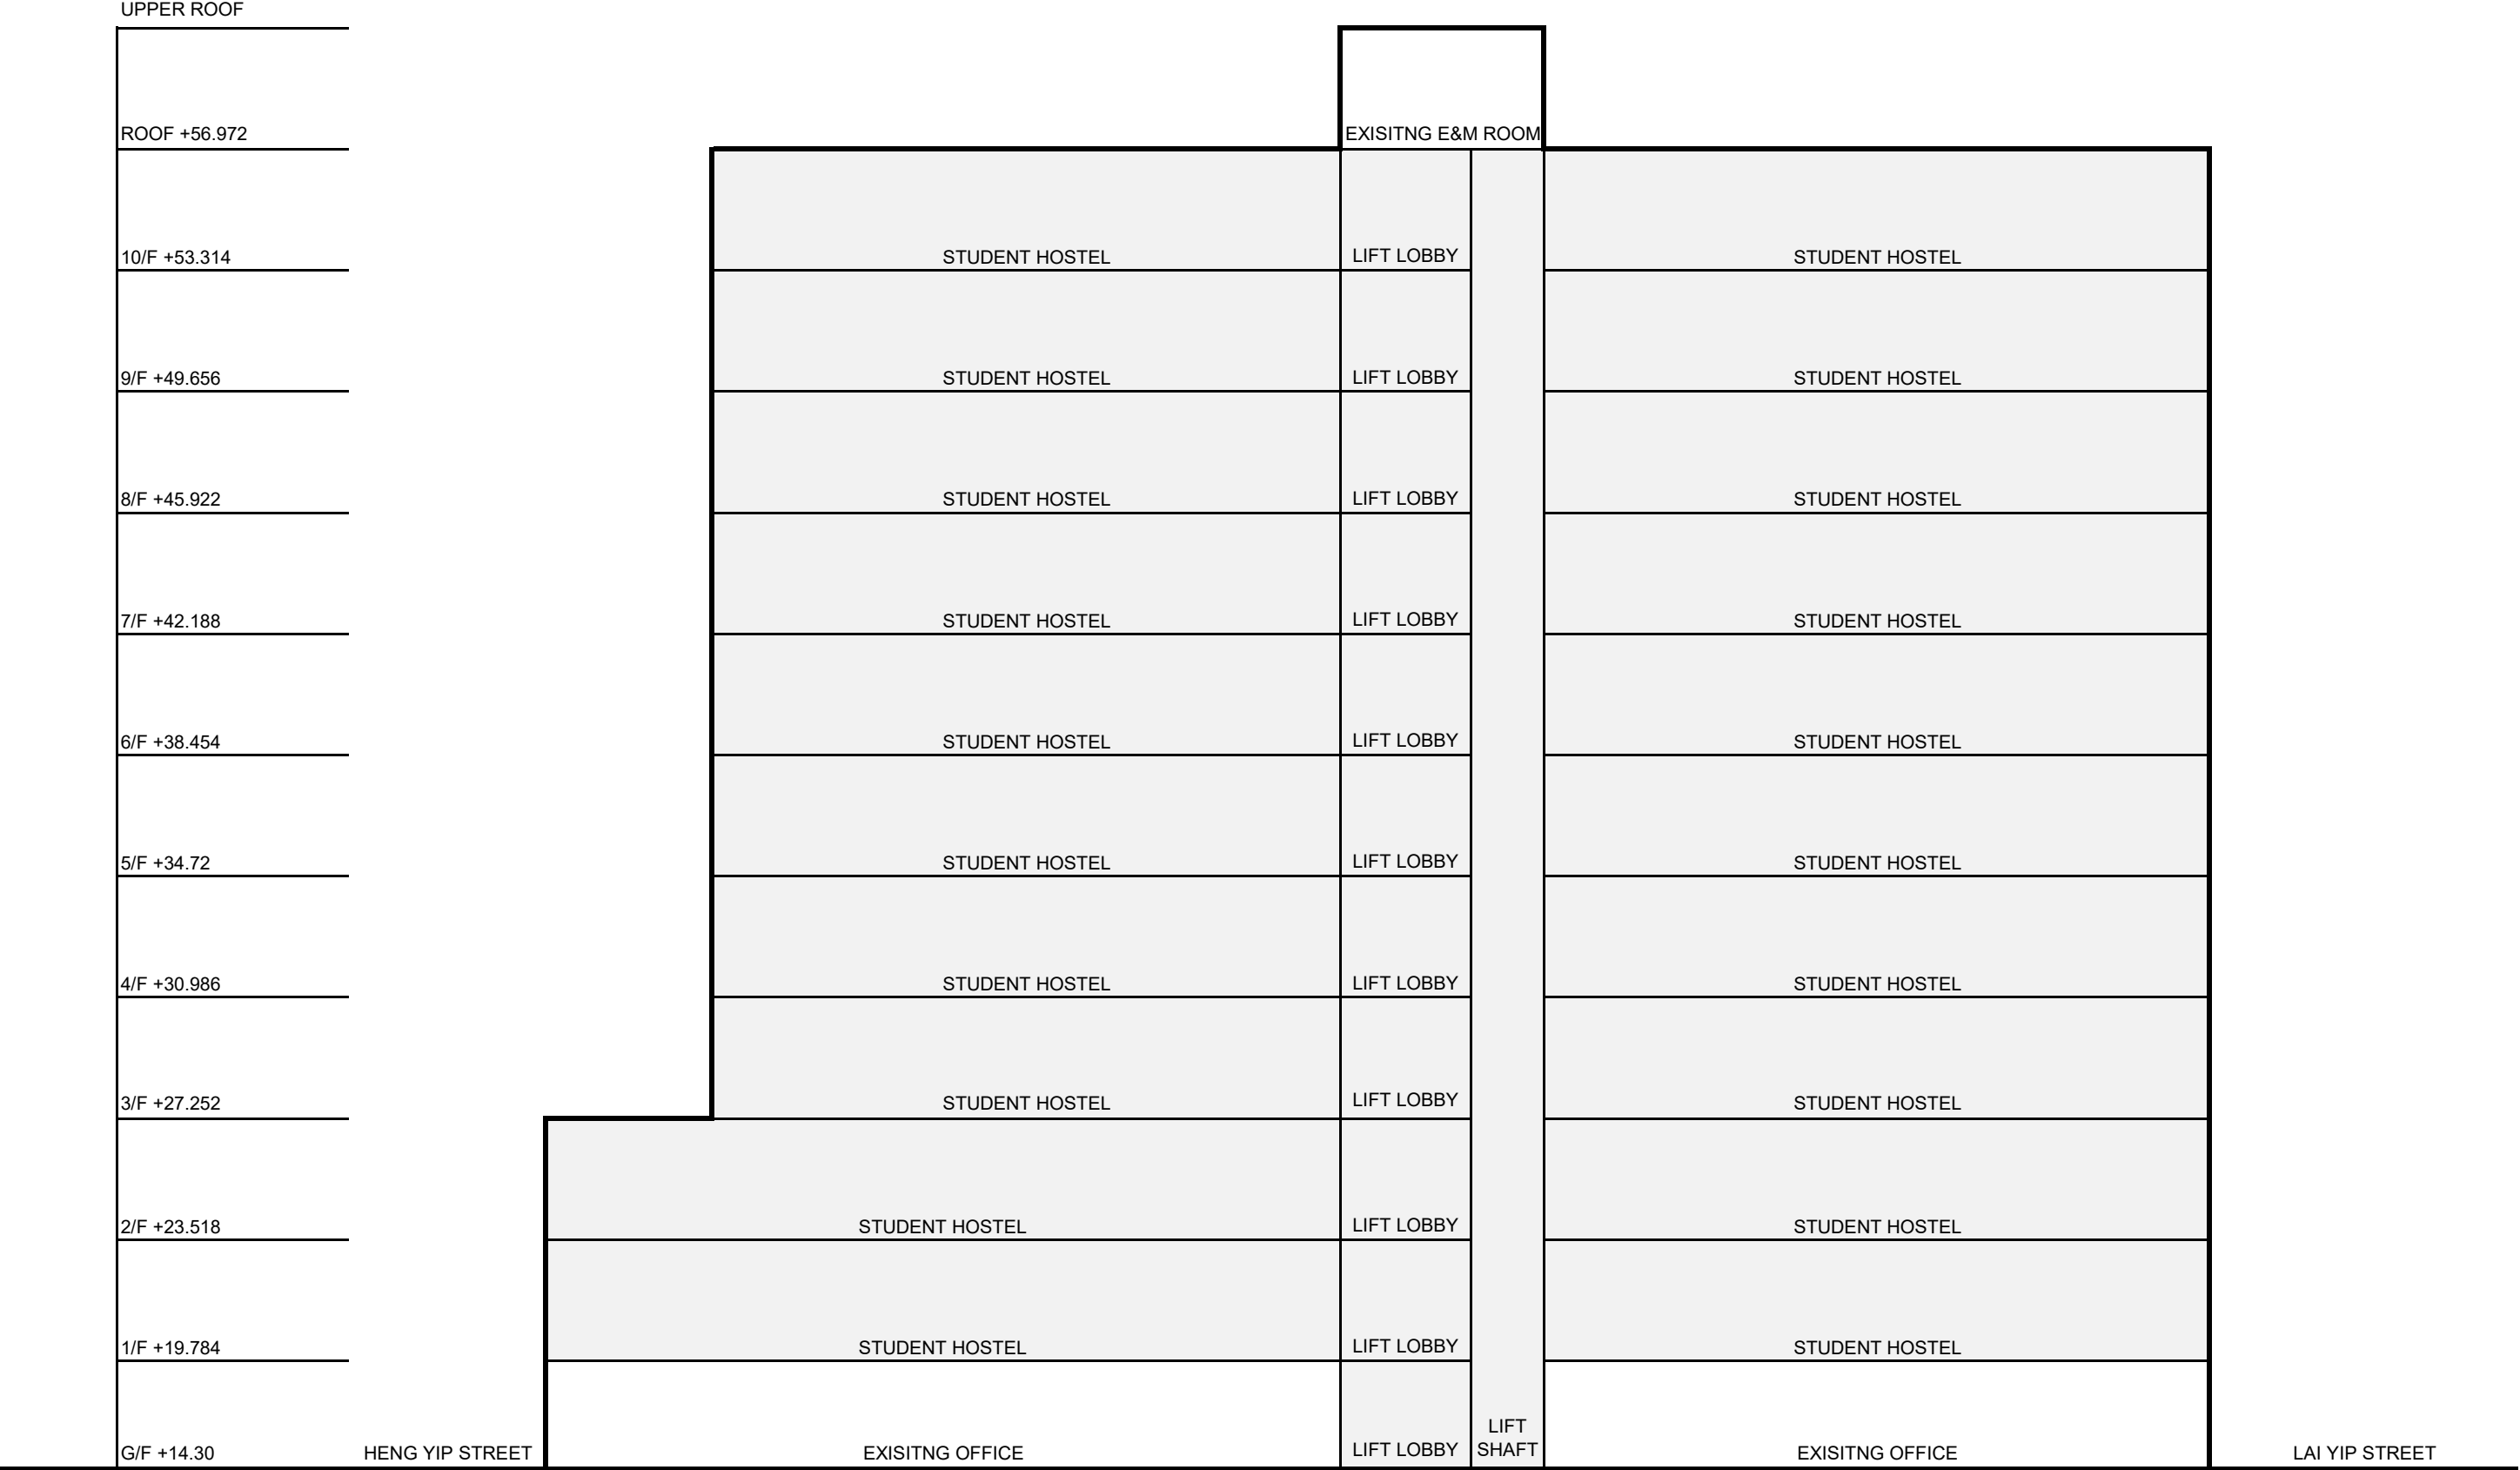

SCHEMATIC SECTION