


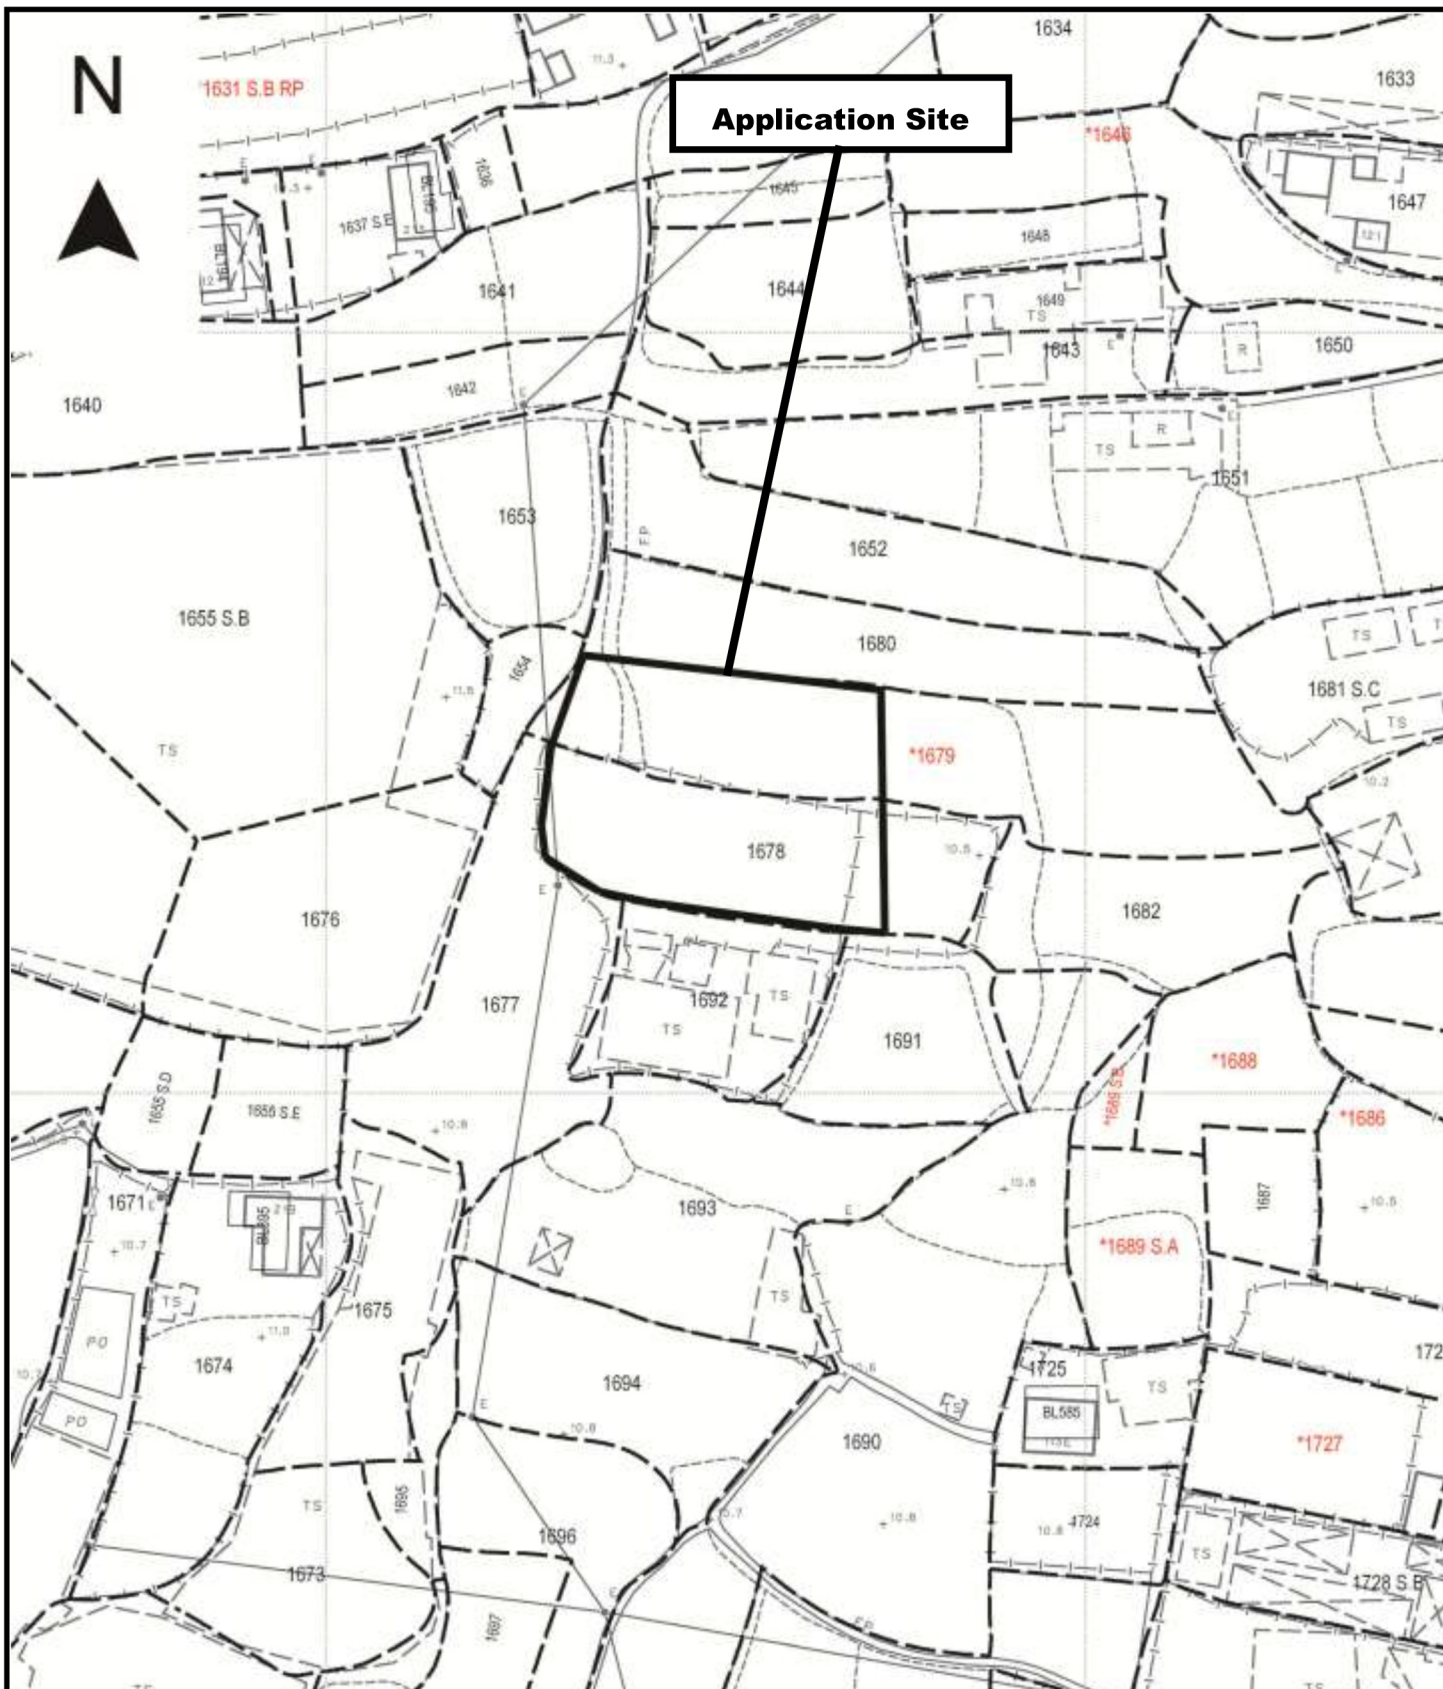

Project 項目名稱:

Proposed Temporary Animal Boarding Establishment (Dog Kennel) & Associated Filling of Land for a Period of 3 Years at Lots 1678 (Part) & 1679 (Part) in D.D. 119, Yuen Long, New Territories

Drawing Title 圖目:

Site Plan


Drawing No. 圖號:

Figure 1

Remarks 備註:

Scale 比例:

1:1000

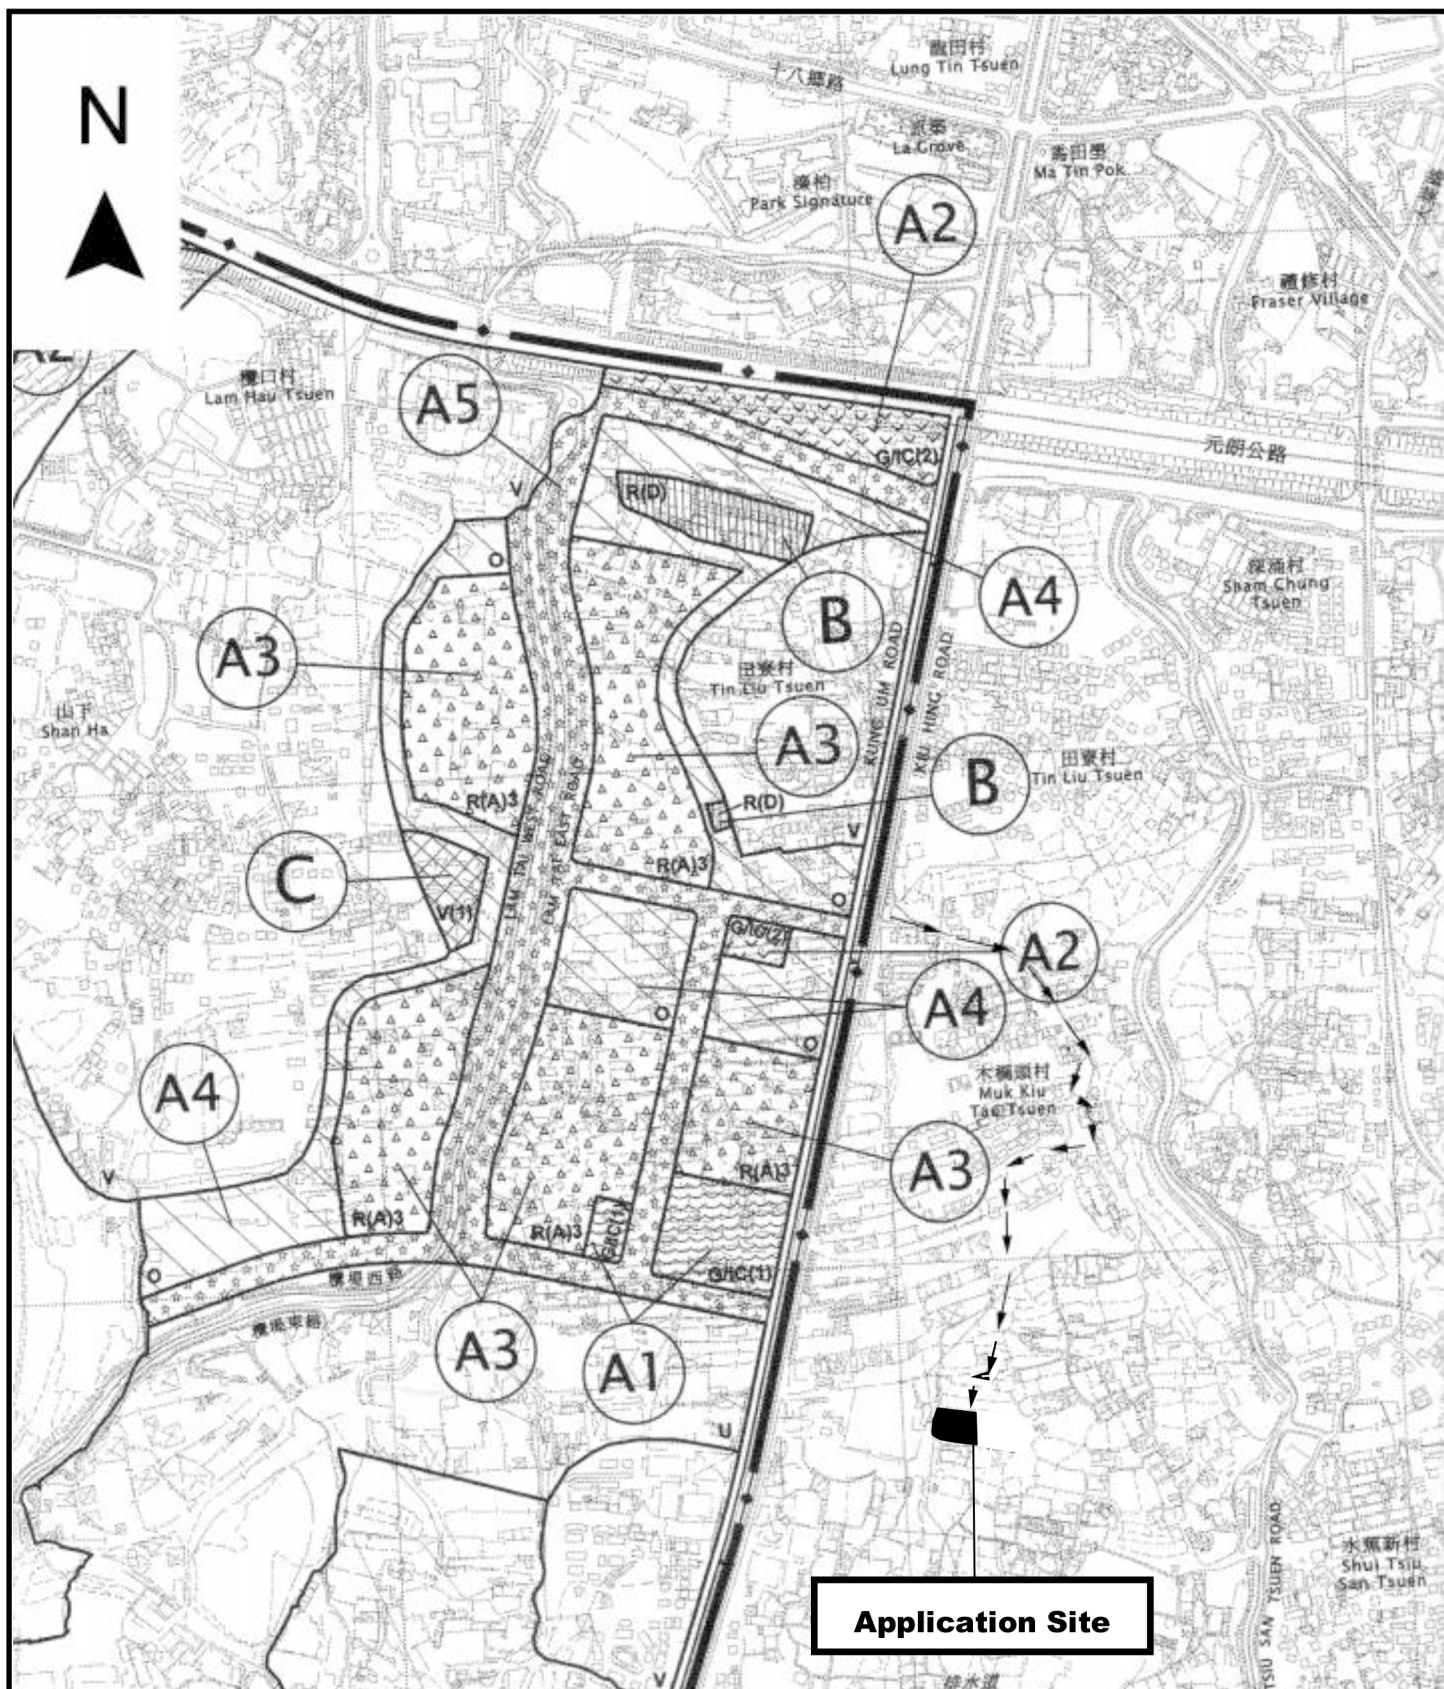

Application Site

Project 項目名稱:

Proposed Temporary Animal Boarding Establishment (Dog Kennel) & Associated Filling of Land for a Period of 3 Years at Lots 1678 (Part) & 1679 (Part) in D.D. 119, Yuen Long, New Territories

Drawing Title 圖目:

Location Plan

Drawing No. 圖號:

Figure 2

Remarks 備註:

→ Vehicular access leading from Kiu Hing Road

Scale 比例:

1:7500

N



Structure 2

Dog kennel

GFA: Not exceeding 230m²

Height: Not exceeding 4.5m

No. of storey: 1


Structure 3

Site office & toilet

GFA: Not exceeding 40m²

Height: Not exceeding 4m

No. of storey: 1

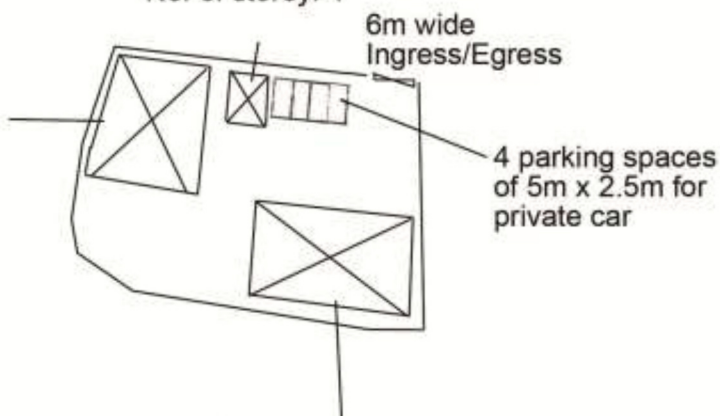

Structure 1

Dog kennel

GFA: Not exceeding 230m²

Height: Not exceeding 4.5m

No. of storey: 1

6m wide
Ingress/Egress

4 parking spaces
of 5m x 2.5m for
private car

Project 項目名稱:

Proposed Temporary Animal Boarding Establishment (Dog Kennel) & Associated Filling of Land for a Period of 3 Years at Lots 1678 (Part) & 1679 (Part) in D.D. 119, Yuen Long, New Territories

Drawing Title 圖目:

Proposed Layout Plan


Drawing No. 圖號:

Figure 3

Remarks 備註:

Scale 比例:

1:1000

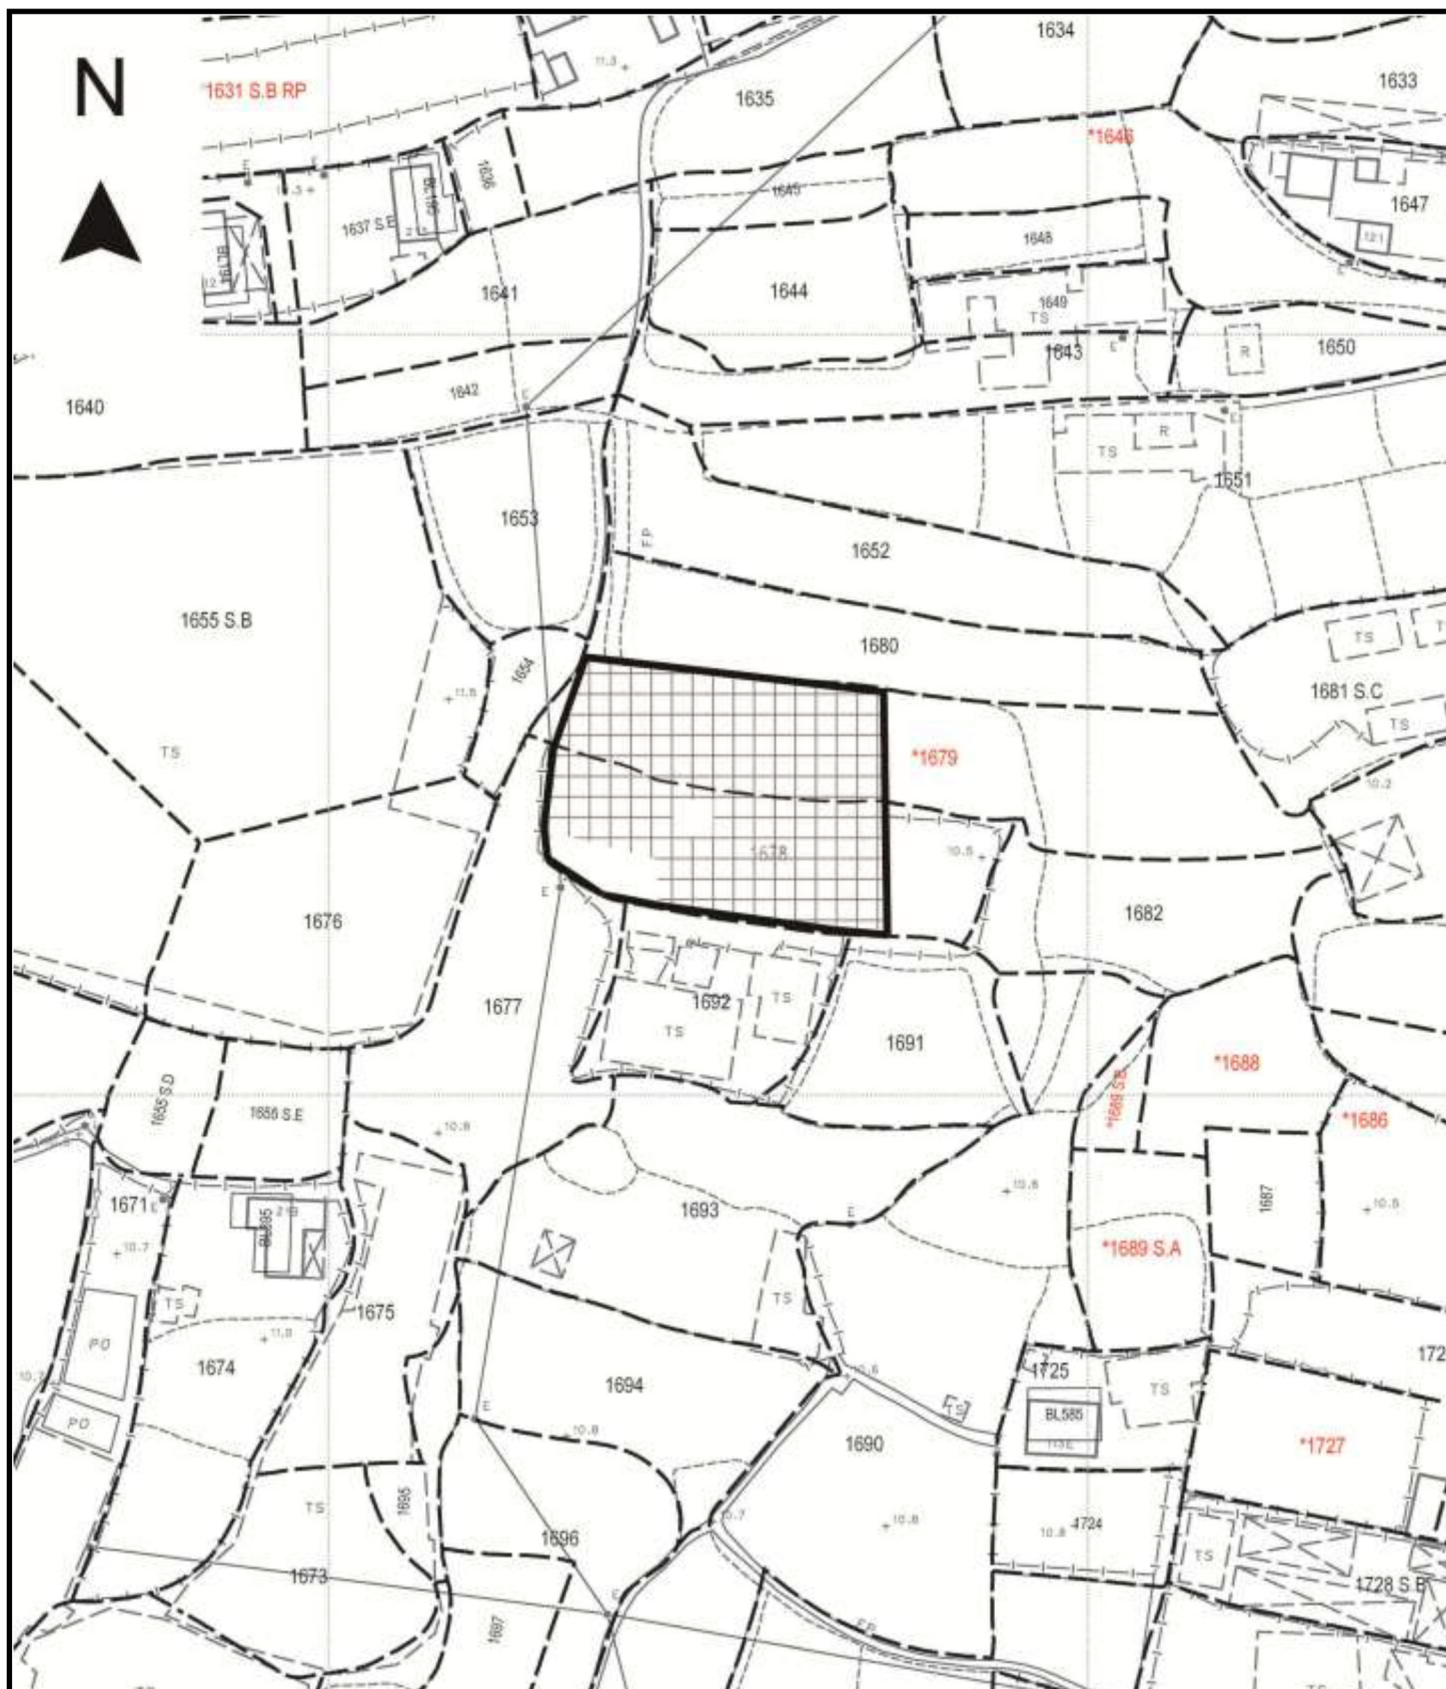

Project 項目名稱:

Proposed Temporary Animal Boarding Establishment (Dog Kennel) & Associated Filling of Land for a Period of 3 Years at Lots 1678 (Part) & 1679 (Part) in D.D. 119, Yuen Long, New Territories

Drawing Title 圖目:

Proposed Land Filling Plan

Drawing No. 圖號:

Figure 4

Remarks 備註:



Proposed filling of land by 0.2m concrete (About 1,300m²)



No filling of land will be carried out to preserve the existing trees (About 100m²)

Scale 比例:

1:1000