



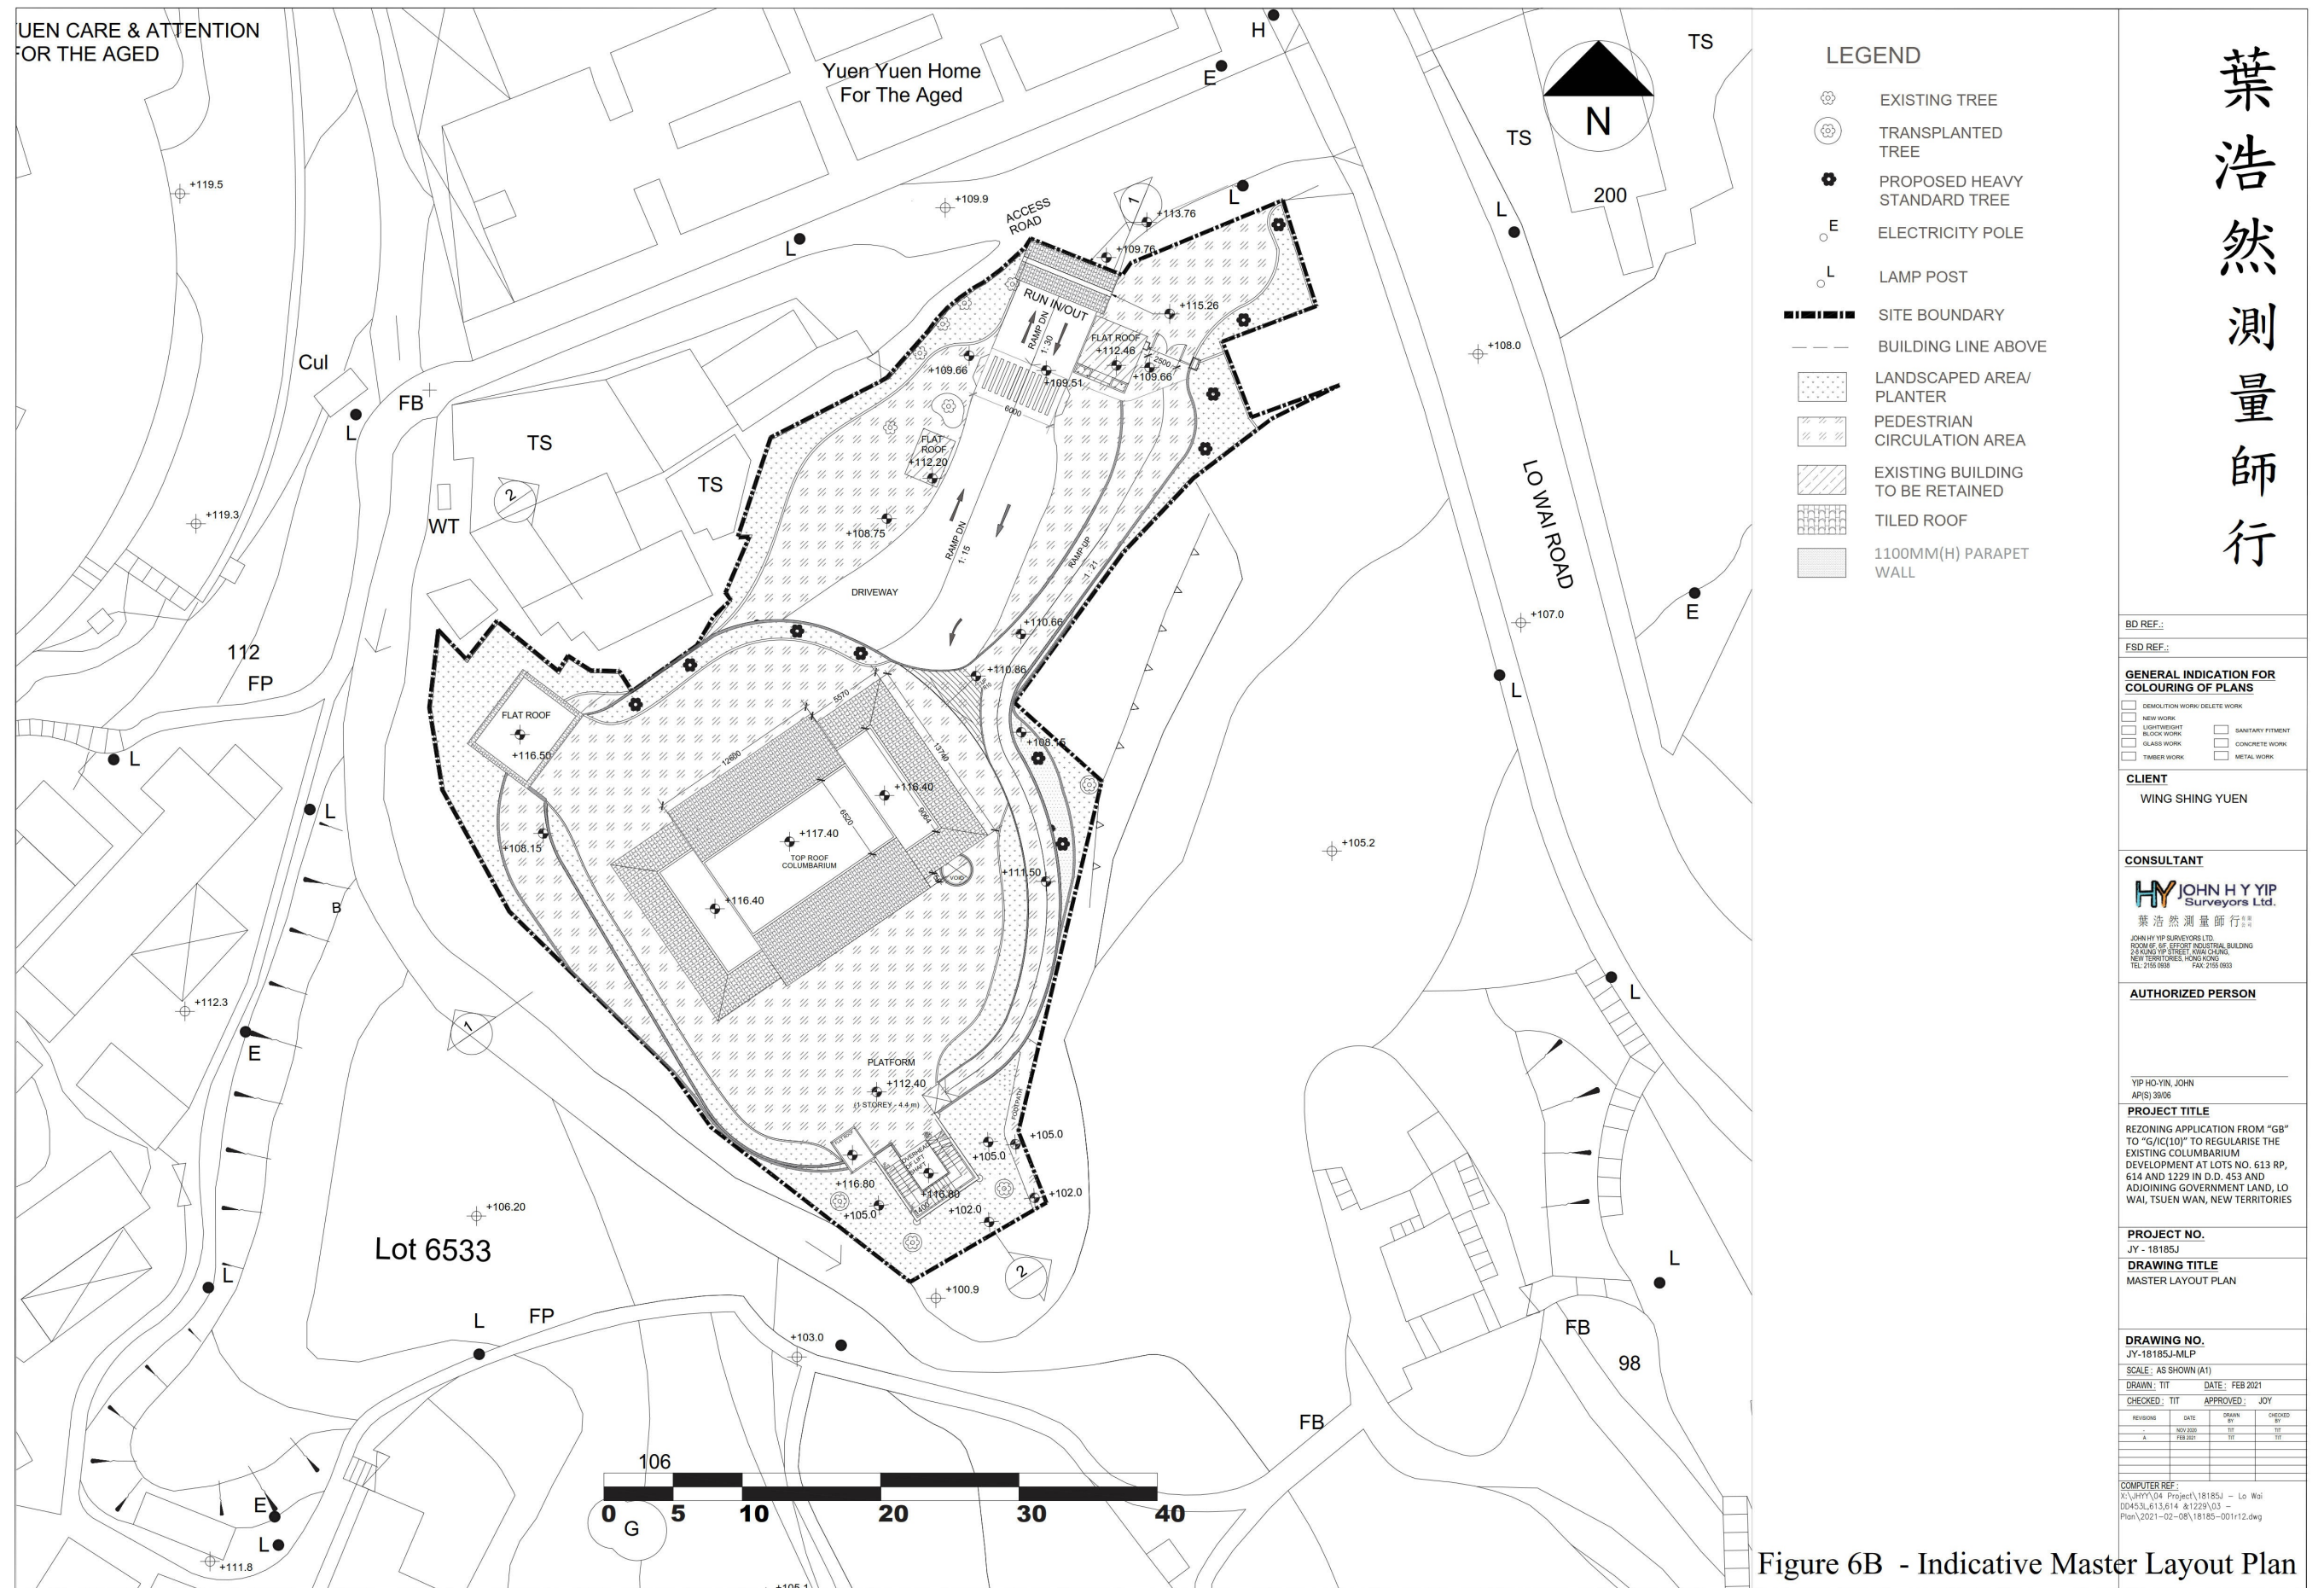

參考編號
REFERENCE No.
R/S/TW/36

繪圖 DRAWING
H-1a

(來源：附錄 Ia)
(Source : Appendix Ia)

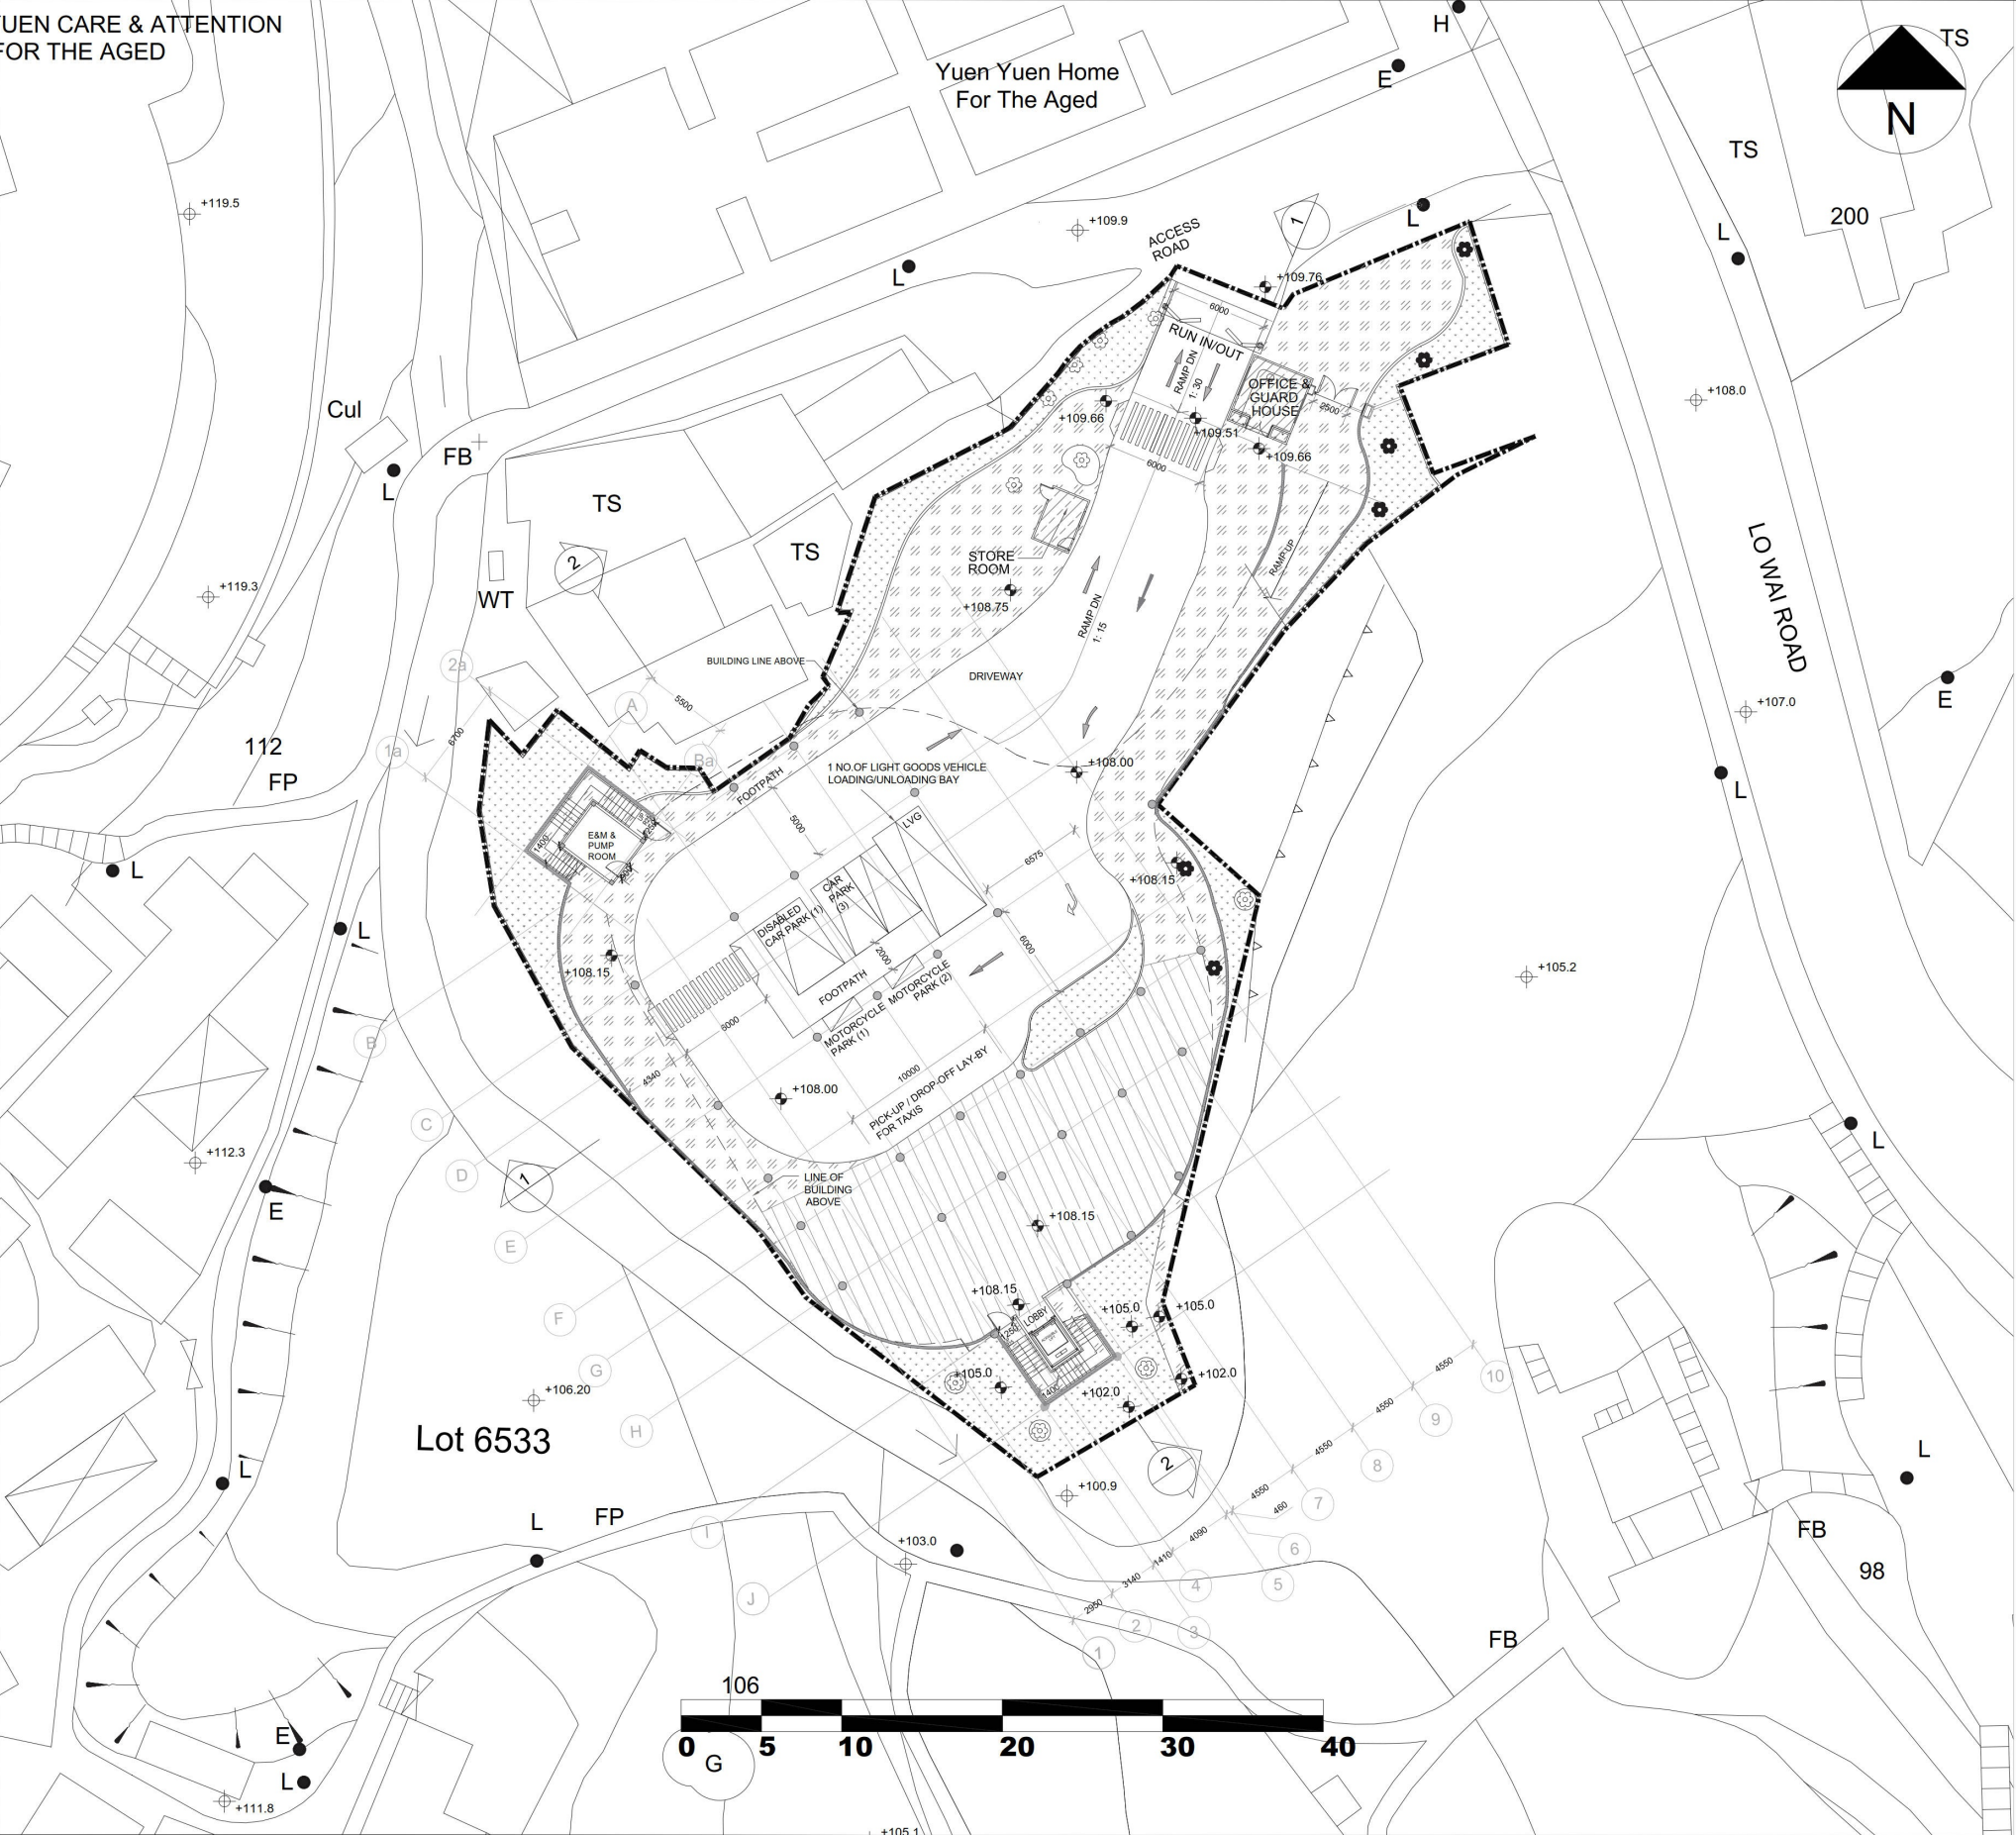

- LEGEND**
- EXISTING TREE
 - TRANSPLANTED TREE
 - PROPOSED HEAVY STANDARD TREE
 - ELECTRICITY POLE
 - LAMP POST
 - SITE BOUNDARY
 - BUILDING LINE ABOVE
 - LANDSCAPED AREA/ PLANTER
 - PEDESTRIAN CIRCULATION AREA
 - EXISTING BUILDING TO BE RETAINED
 - WAITING AREA
 - 1100MM(H) PARAPET WALL

葉浩然測量師行

BD REF.:
FSD REF.:

GENERAL INDICATION FOR COLOURING OF PLANS

DEMOLITION WORK/ DELETE WORK	SANITARY FITMENT
NEW WORK	CONCRETE WORK
LIGHTWEIGHT BLOCK WORK	METAL WORK
GLASS WORK	
TIMBER WORK	

CLIENT
WING SHING YUEN

CONSULTANT
HY JOHN H Y YIP
Surveyors Ltd.
葉浩然測量師行
JOHN H Y YIP SURVEYORS LTD.
ROOM 10, 1/F, STREET INDUSTRIAL BUILDING
24 KUNING YIP STREET, KOWAL CHUNG
NEW TERRITORIES, HONG KONG
TEL: 2155 9008 FAX: 2155 9003

AUTHORIZED PERSON
YIP HO-YIN, JOHN
AP(S) 3906

PROJECT TITLE
REZONING APPLICATION FROM "GB" TO "G/C(10)" TO REGULARISE THE EXISTING COLUMBARIUM DEVELOPMENT AT LOTS NO. 613 RP, 614 AND 1229 IN D.D. 453 AND ADJOINING GOVERNMENT LAND, LO WAI, TSUEN WAN, NEW TERRITORIES

PROJECT NO.
JY - 18185J

DRAWING TITLE
GROUND FLOOR FLOOR PLAN

DRAWING NO.
JY-18185J-GF

SCALE: AS SHOWN (A1)

DRAWN: TIT DATE: FEB 2021

CHECKED: TIT APPROVED: JOY


REVISIONS	DATE	BY	APP'D
1	NOV 2020	TIT	TIT
2	FEB 2021	TIT	TIT

COMPUTER REF:
X:\JYHY\04-Project\18185J - Lo Wai
DD453L613,614 &1229\03 -
Plan\2021-02-08\18185-001r12.dwg

Figure 7A - Indicative G/F Layout Plan

參考編號 REFERENCE No. R/S/TW/36	繪圖 DRAWING H-1b
------------------------------------	--------------------


(來源：附錄 Ia)
(Source : Appendix Ia)

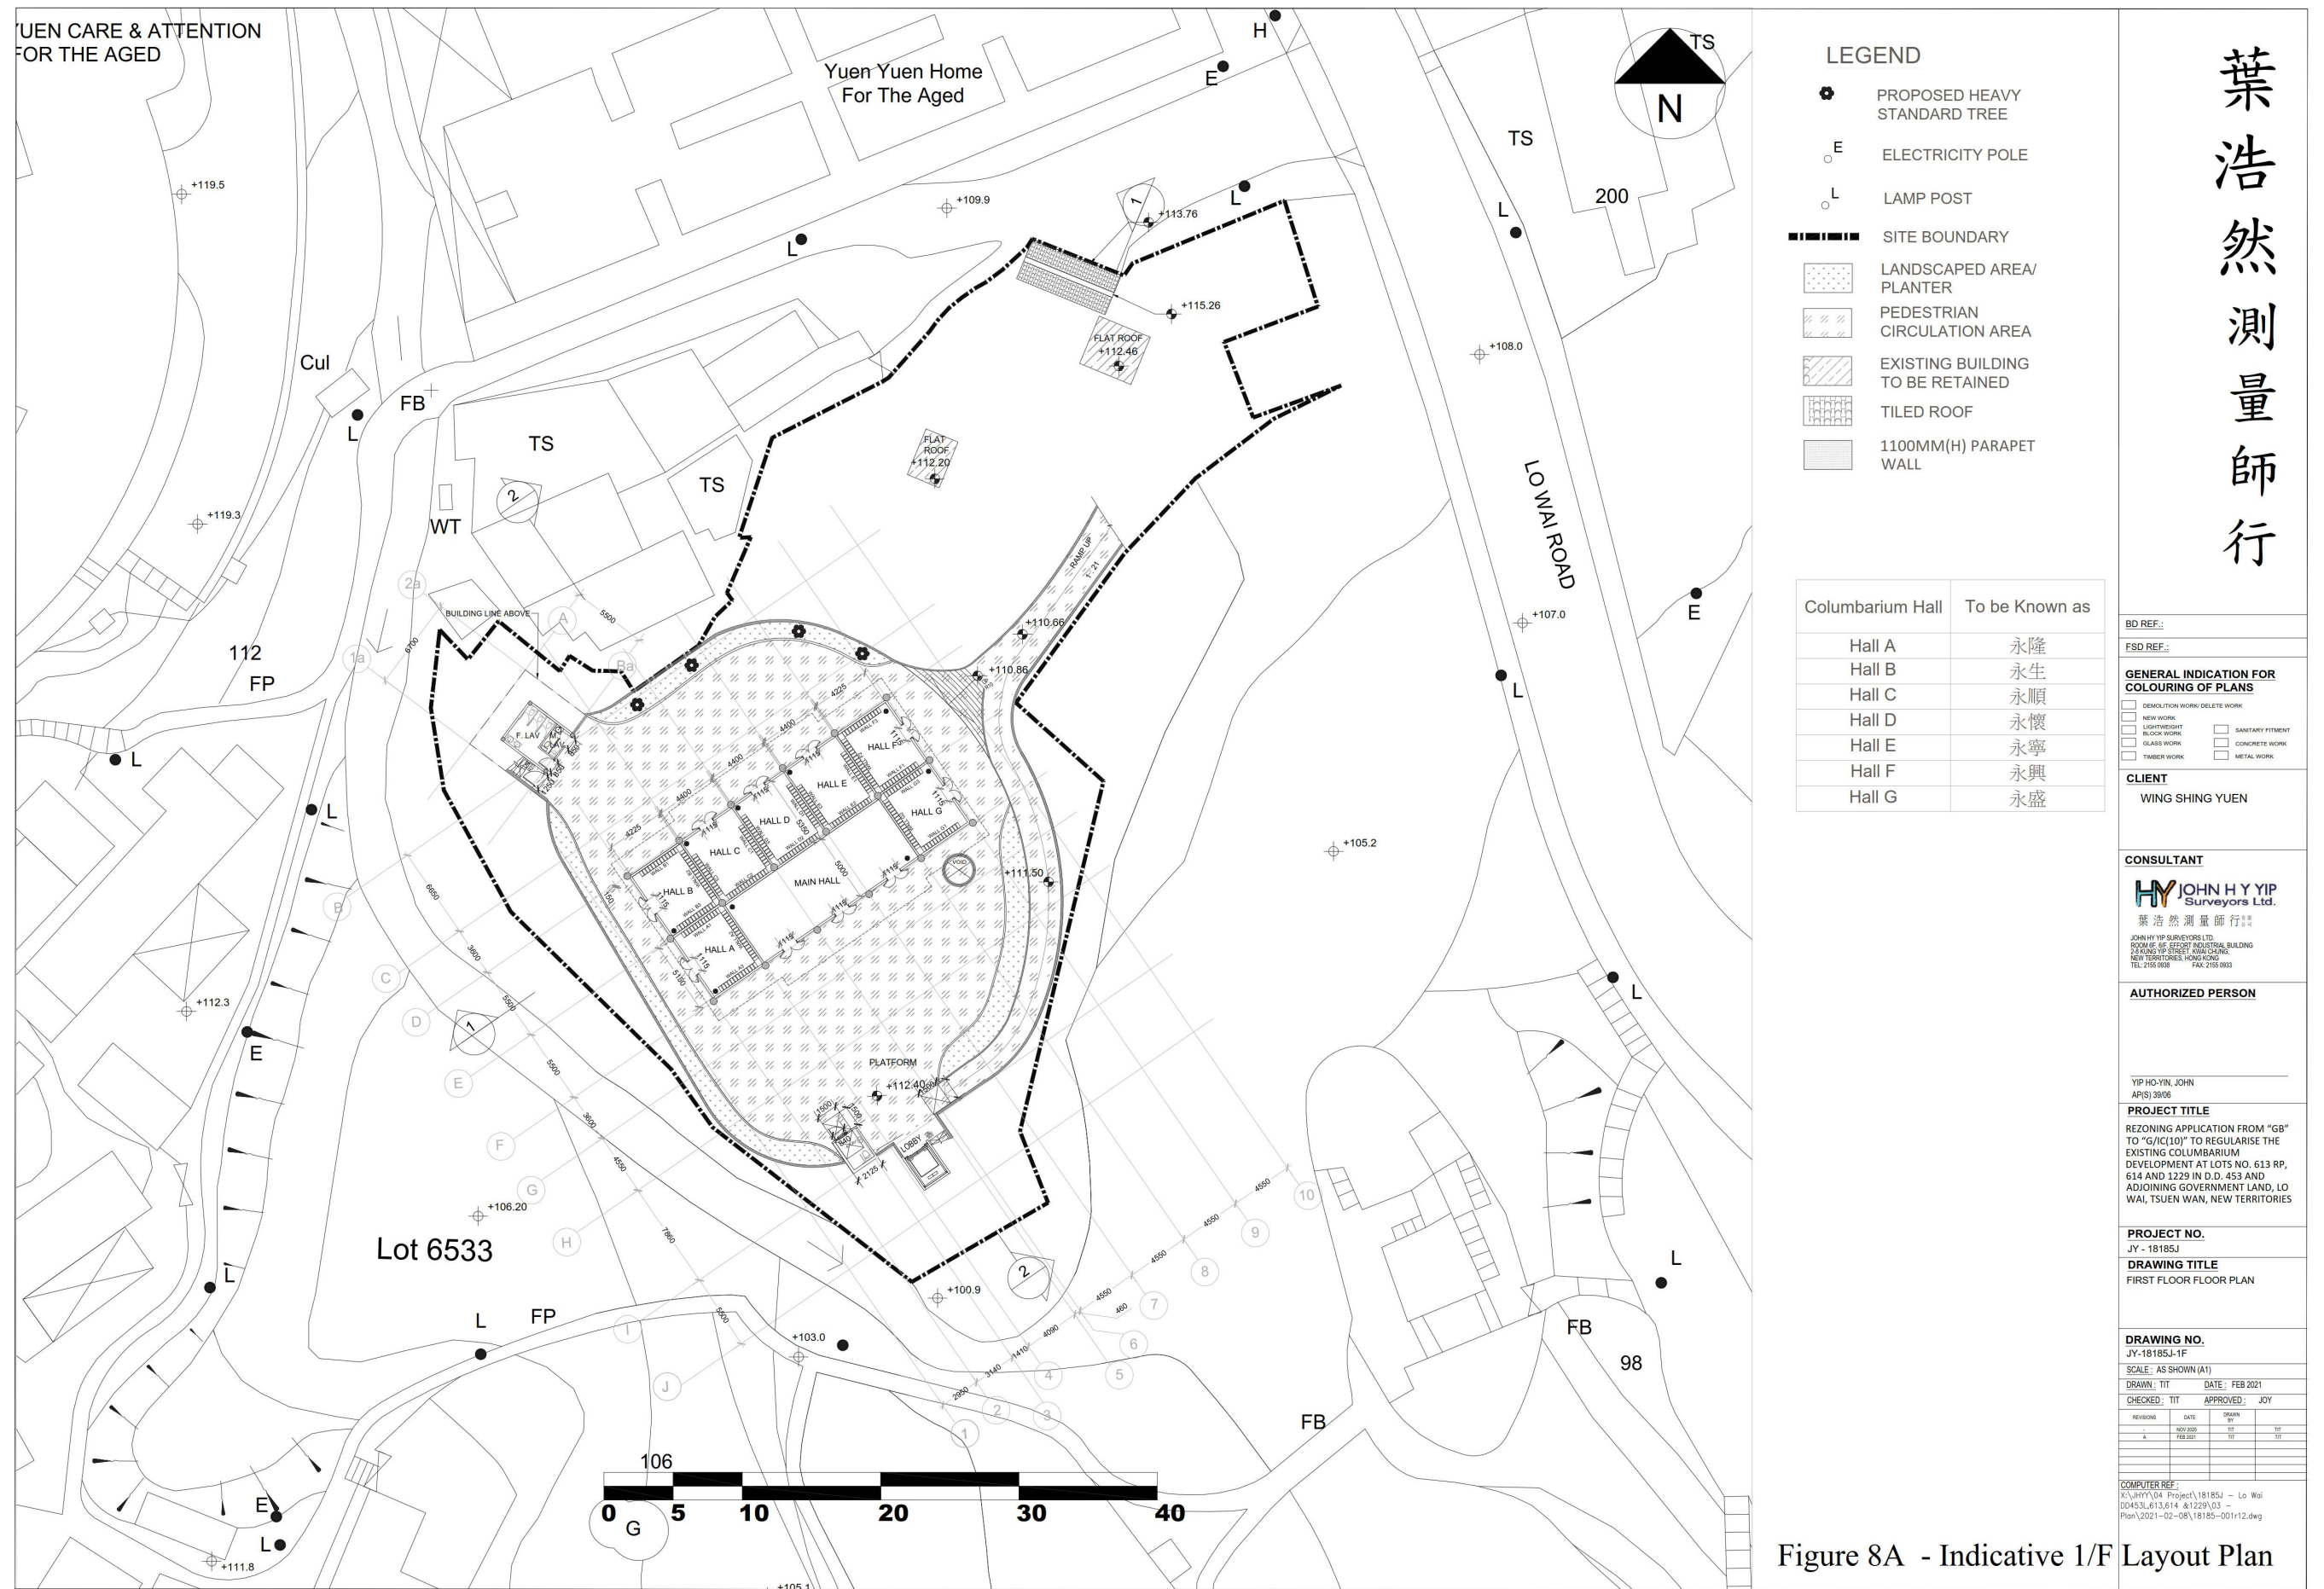

參考編號
REFERENCE No.
R/S/TW/36


繪圖 DRAWING
H-1c

(來源：附錄 Ia)
(Source : Appendix Ia)

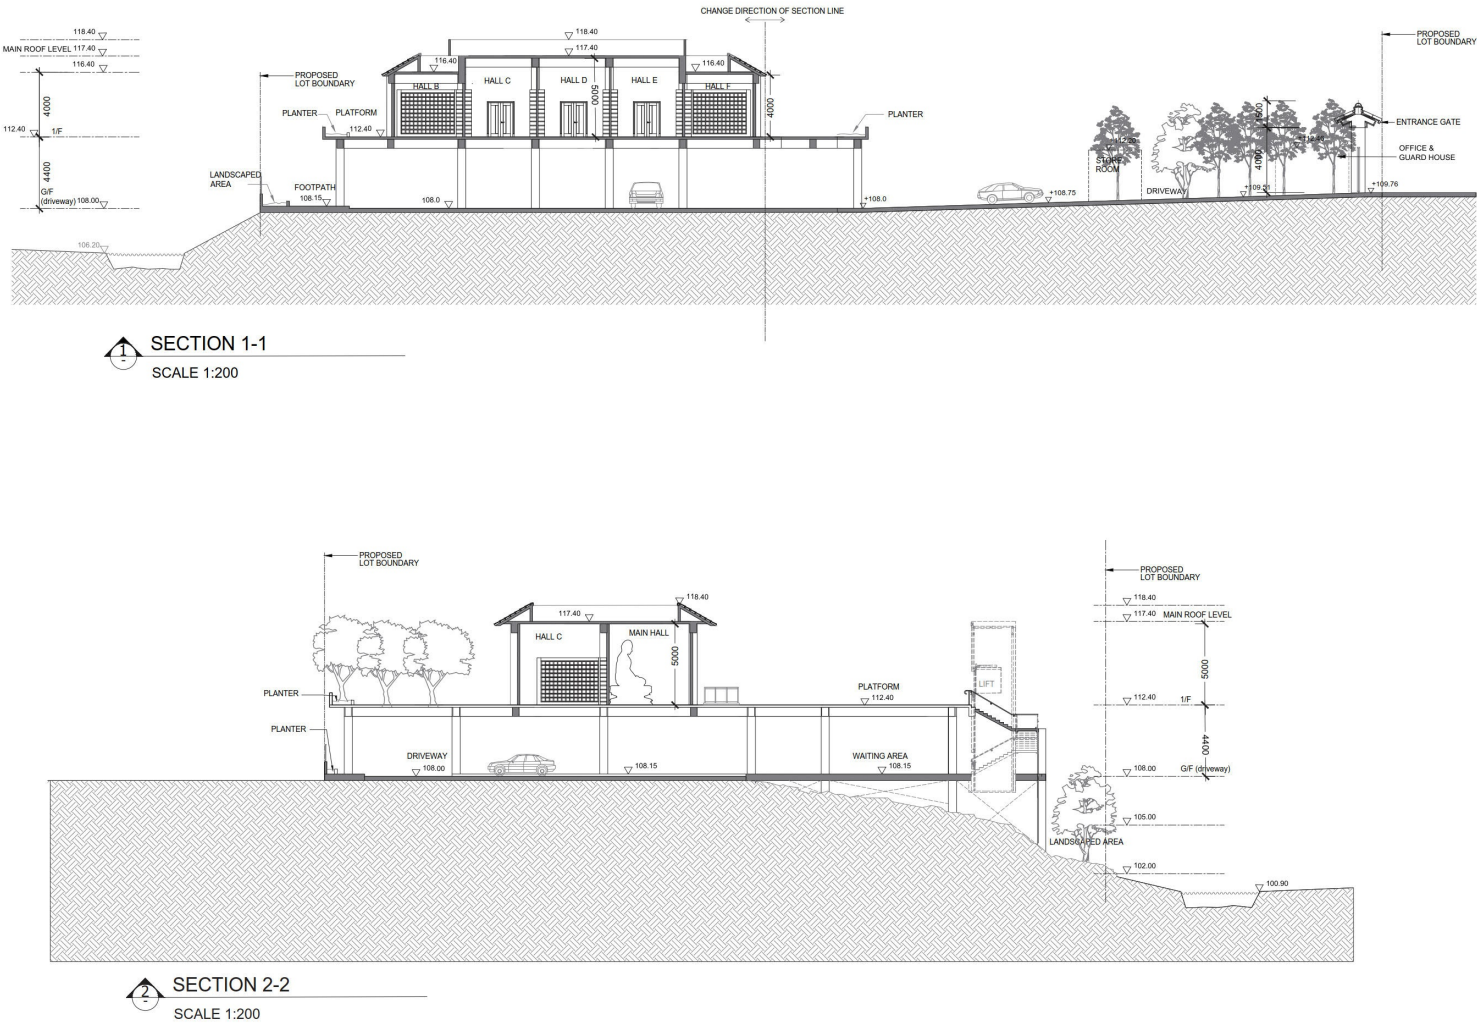

BD REF.:
FSD REF.:
GENERAL INDICATION FOR COLOURING OF PLANS
DEMOLITION WORK/ DELETE WORK NEW WORK LIGHTWEIGHT BLOCK WORK GLASS WORK TIMBER WORK SANITARY FITMENT CONCRETE WORK METAL WORK

Figure 10A - Indicative Section Diagram

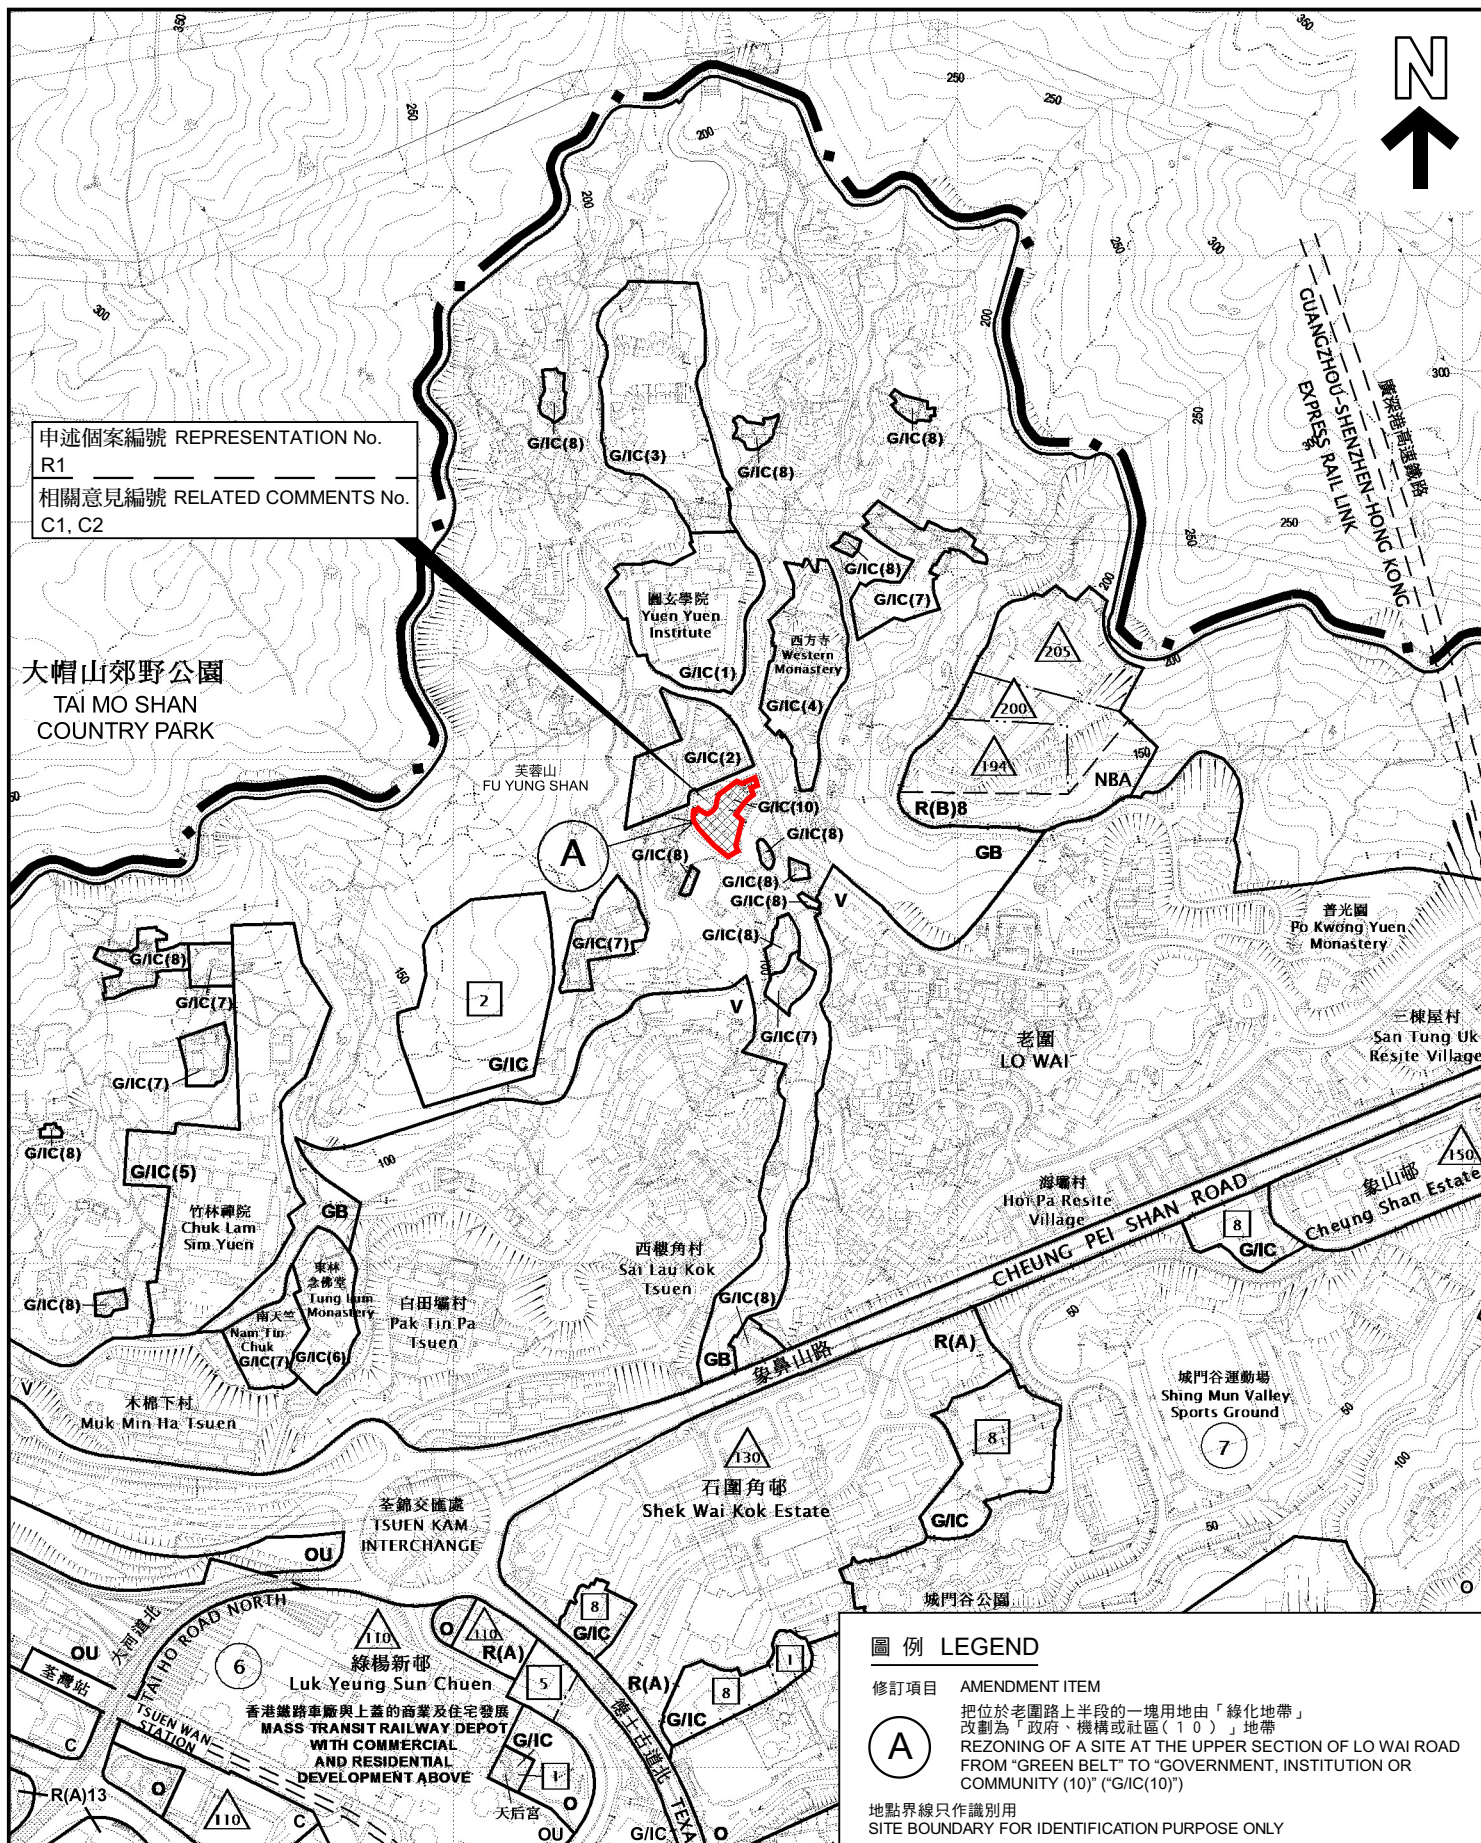

申述地點位置圖
LOCATION PLAN OF REPRESENTATION SITE

就荃灣分區計劃大綱草圖編號 S/TW/36
提出的申述個案編號R1及相關意見編號C1至C2作出考慮
CONSIDERATION OF REPRESENTATION No. R1 AND
RELATED COMMENTS No. C1 TO C2 TO
THE DRAFT TSUEN WAN OUTLINE ZONING PLAN No. S/TW/36

SCALE 1:7 500 比例尺

米 100 0 100 200 300 米
METRES

本摘要圖於2023年10月27日擬備，
所根據的資料為於2023年4月28日
展示的分區計劃大綱圖編號S/TW/36


EXTRACT PLAN PREPARED ON
27.10.2023 BASED ON OUTLINE ZONING
PLAN No. S/TW/36 EXHIBITED ON
28.4.2023

規劃署
PLANNING
DEPARTMENT



參考編號
REFERENCE No.
R/S/TW/36

圖 PLAN
H-1

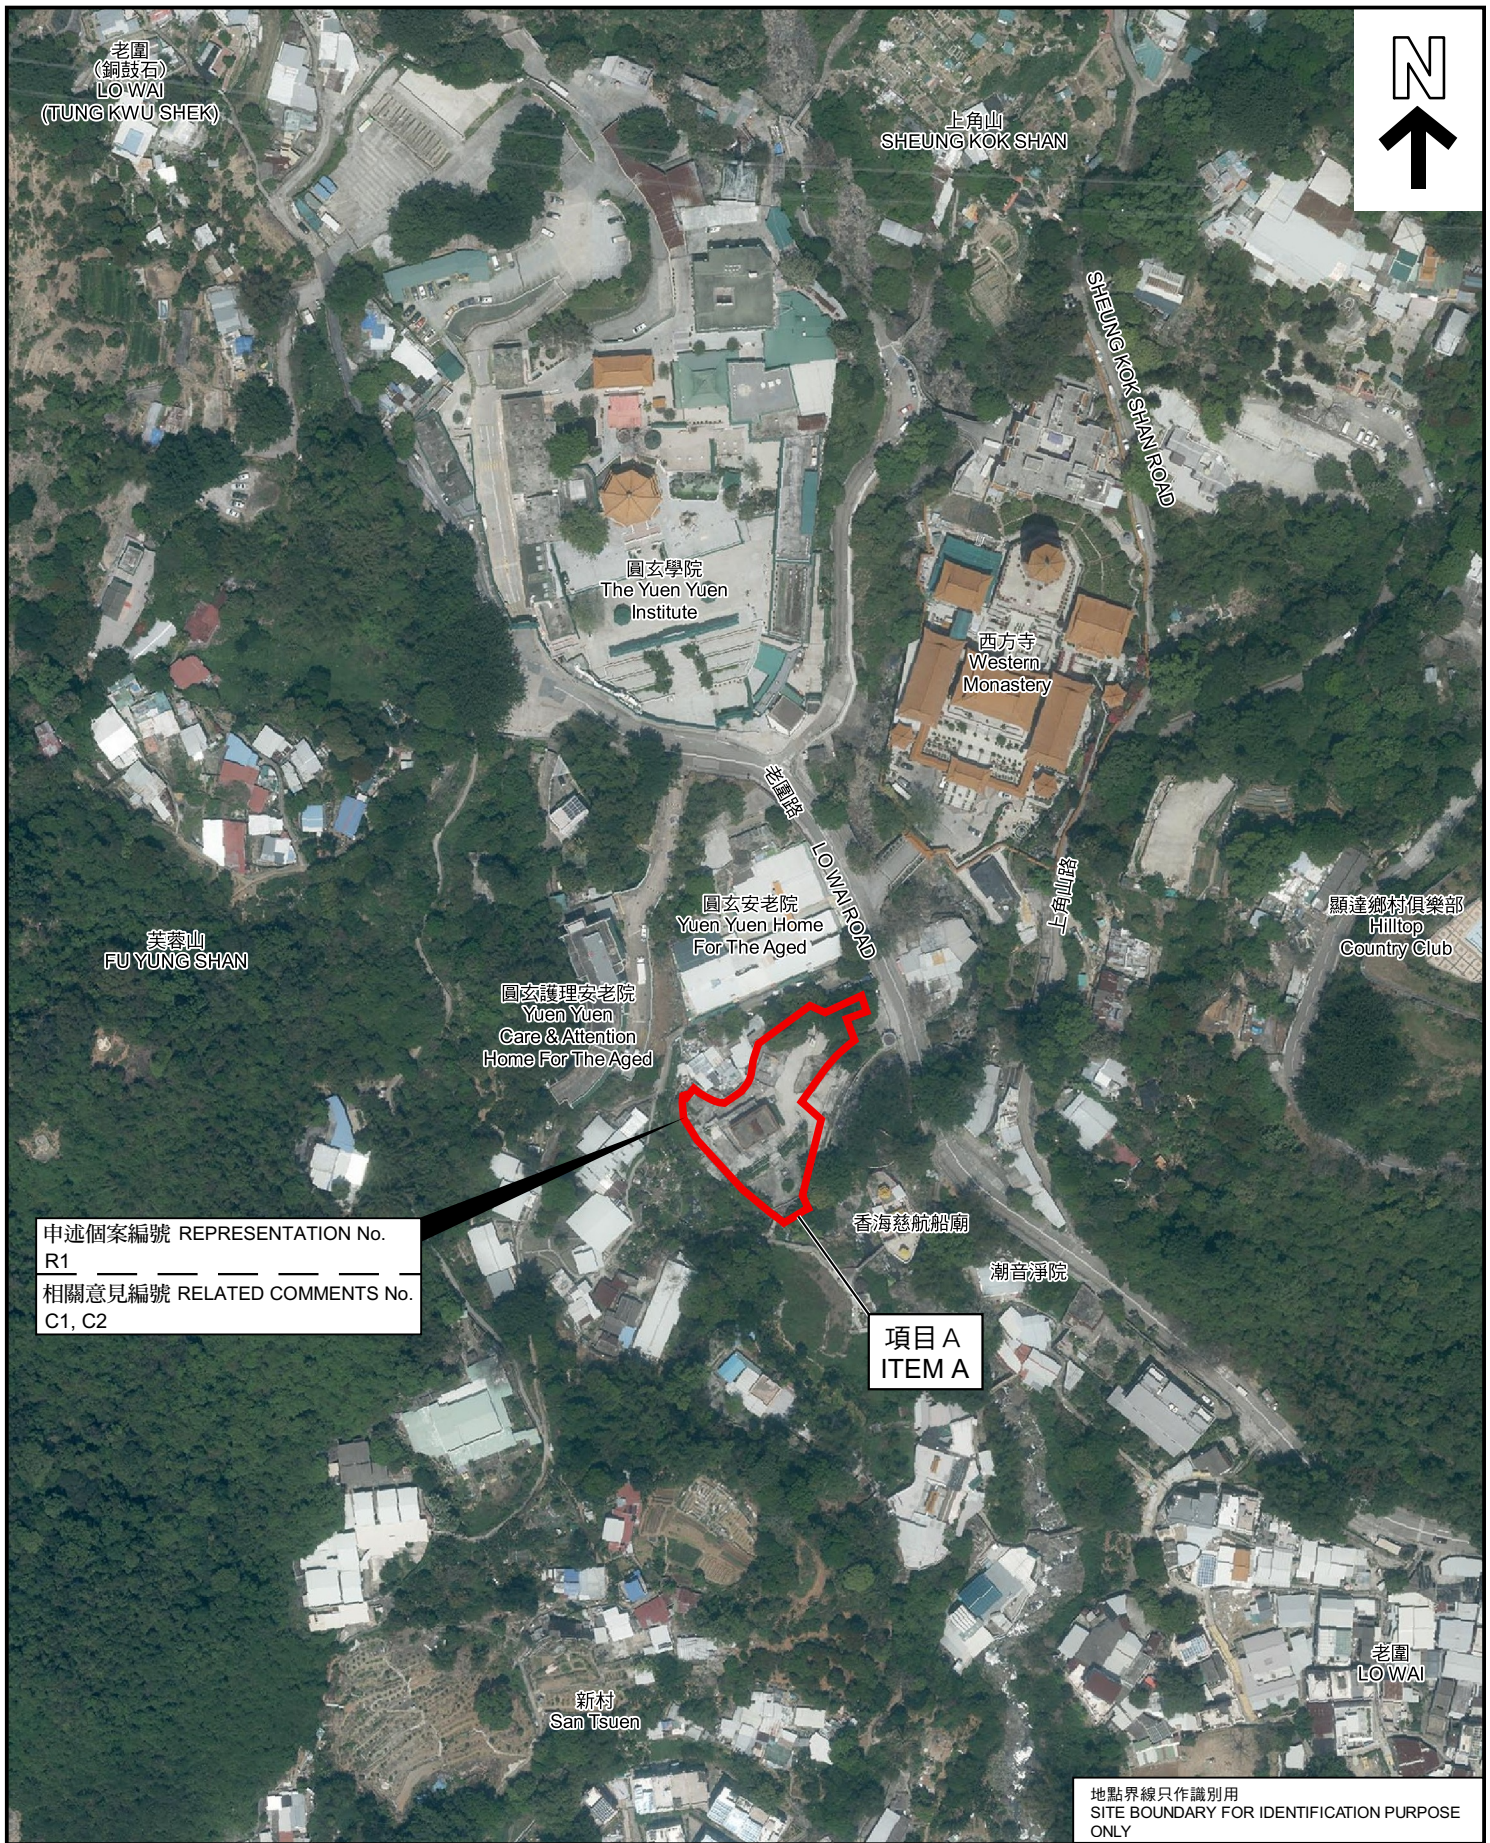

申述個案編號 REPRESENTATION No.
R1
相關意見編號 RELATED COMMENTS No.
C1, C2

項目 A
ITEM A

地點界線只作識別用
SITE BOUNDARY FOR IDENTIFICATION PURPOSE ONLY

本摘要圖於2023年10月27日擬備，所根據的資料為地政總署於2022年4月8日拍得的航攝照片編號E160733C

EXTRACT PLAN PREPARED ON 27.10.2023
BASED ON AERIAL PHOTO No. E160733C
TAKEN ON 8.4.2022 BY LANDS
DEPARTMENT

申述地點航空照片 AERIAL PHOTO OF REPRESENTATION SITE

就荃灣分區計劃大綱草圖編號 S/TW/36
提出的申述個案編號R1及相關意見編號C1至C2作出考慮
CONSIDERATION OF REPRESENTATION No. R1 AND
RELATED COMMENTS No. C1 TO C2 TO
THE DRAFT TSUEN WAN OUTLINE ZONING PLAN No. S/TW/36

規劃署
PLANNING
DEPARTMENT



參考編號
REFERENCE No.
R/S/TW/36


圖 PLAN
H-2b

項目 A
ITEM A



老圍路
LO WAI ROAD

圓玄護理安老院
Yuen Yuen Care & Attention
Home For the Aged

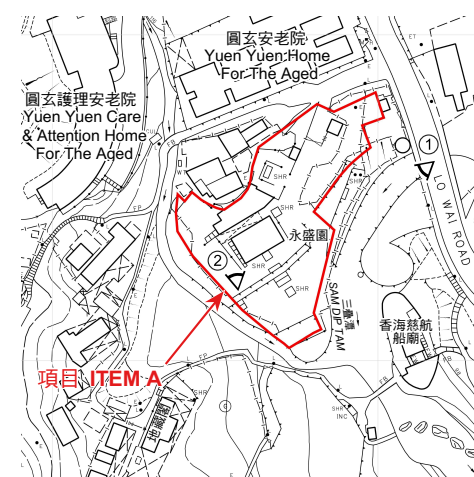

觀景點位置 ① 及 ②
LOCATION OF VIEWING POINT ① & ②

地點界線只作識別用
SITE BOUNDARY FOR IDENTIFICATION PURPOSE ONLY

實地照片 SITE PHOTOS

本圖於2023年10月18日擬備，所根據的資料為攝於2023年10月12日的實地照片
PLAN PREPARED ON 18.10.2023 BASED ON SITE PHOTOS TAKEN ON 12.10.2023

就荃灣分區計劃大綱草圖編號 S/TW/36
提出的申述個案編號R1及相關意見編號C1至C2作出考慮
CONSIDERATION OF REPRESENTATION No. R1 AND
RELATED COMMENTS No. C1 TO C2 TO
THE DRAFT TSUEN WAN OUTLINE ZONING PLAN No. S/TW/36

規劃署
PLANNING
DEPARTMENT



參考編號
REFERENCE No.
R/S/TW/36

圖 PLAN
H-2c