


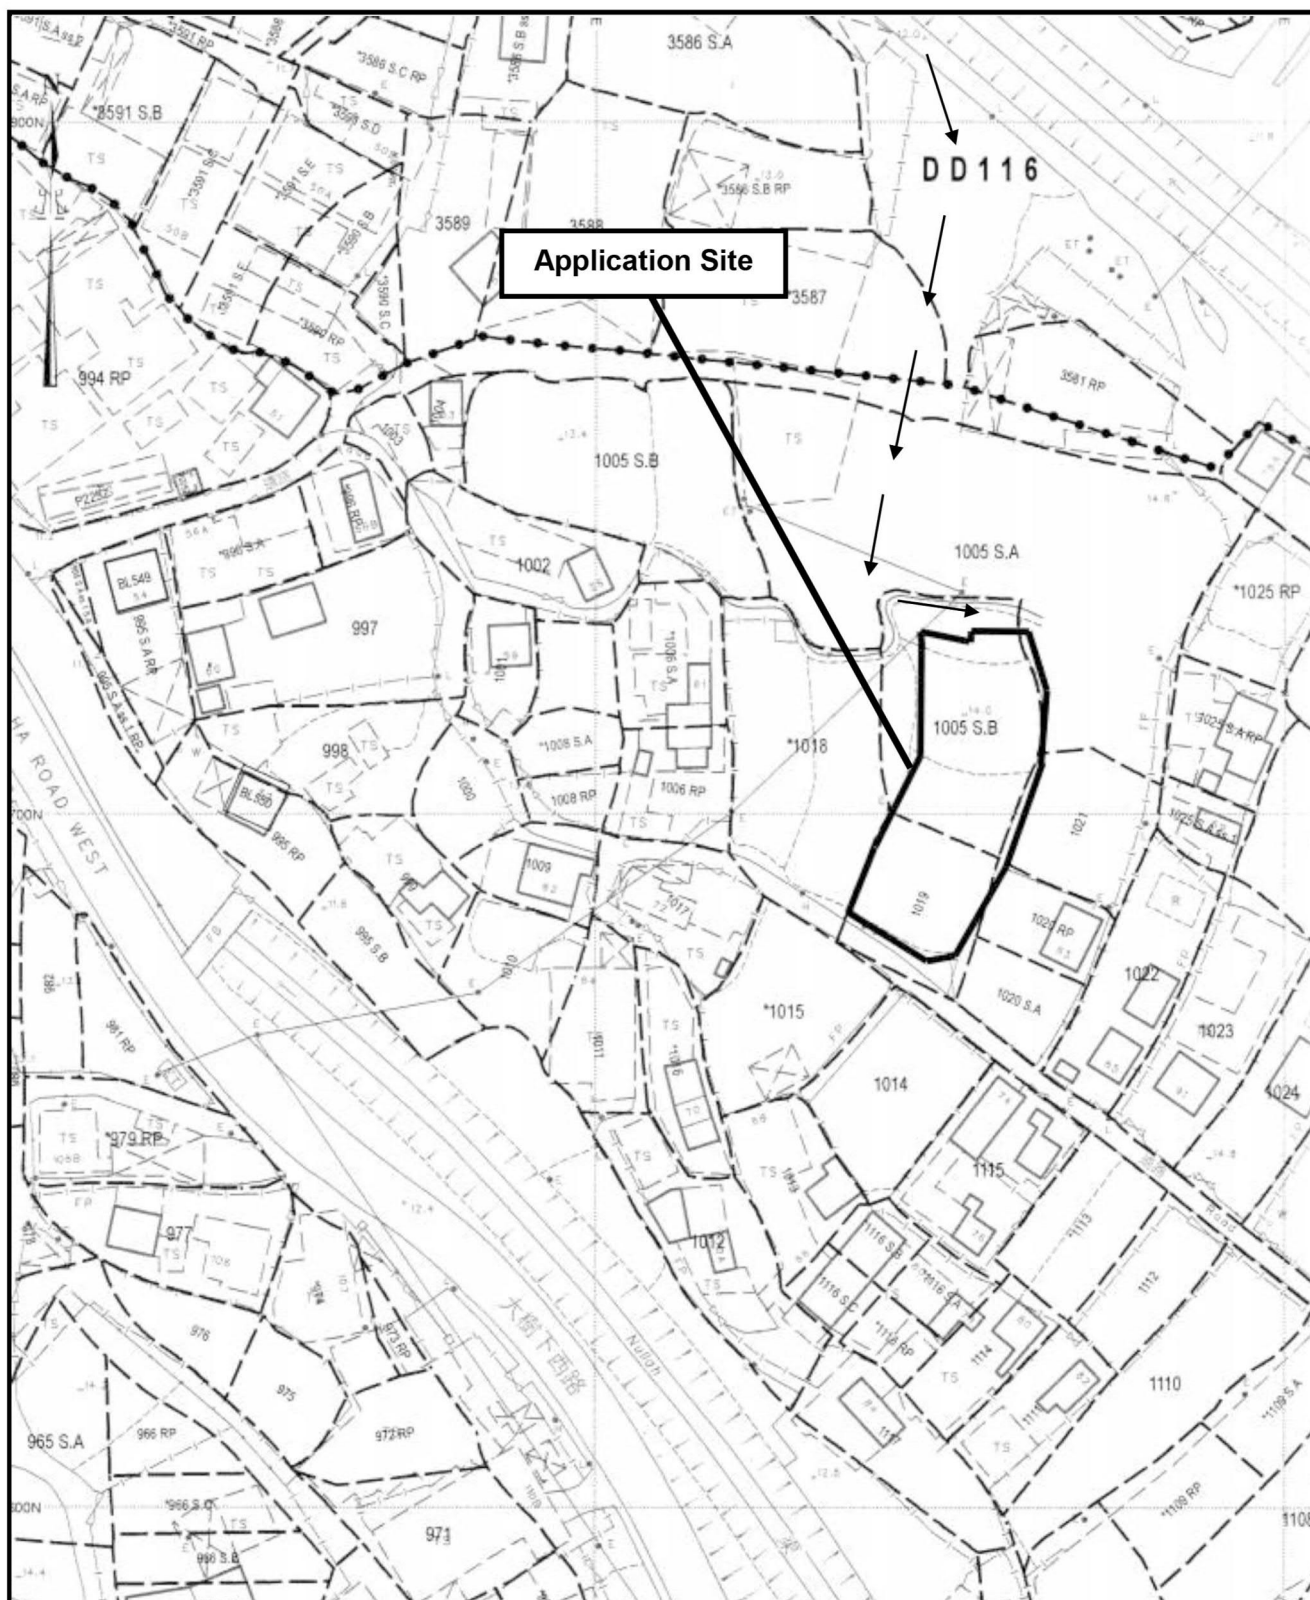


Project 項目名稱: Temporary Warehouse and Open Storage of Vehicles and Vehicle Parts for a Period of 3 Years at Lots 1005 S.A (Part), 1005 S.B (Part), 1019 (Part), 1020 RP (Part) & 1021 (Part) in D.D. 118, Yuen Long, N.T.	Drawing Title 圖目: Site Plan Drawing No. 圖號: Figure 1	Remarks 備註: → Vehicular access leading to the site Scale 比例: —1:1000—
---	--	---

(摘錄自申請人於 1.9.2026 呈交的申請書)
(Extract from Applicant's Submission of 1.9.2026)

參考編號
REFERENCE No.
A/YL-TT/811

繪圖 DRAWING
A-1

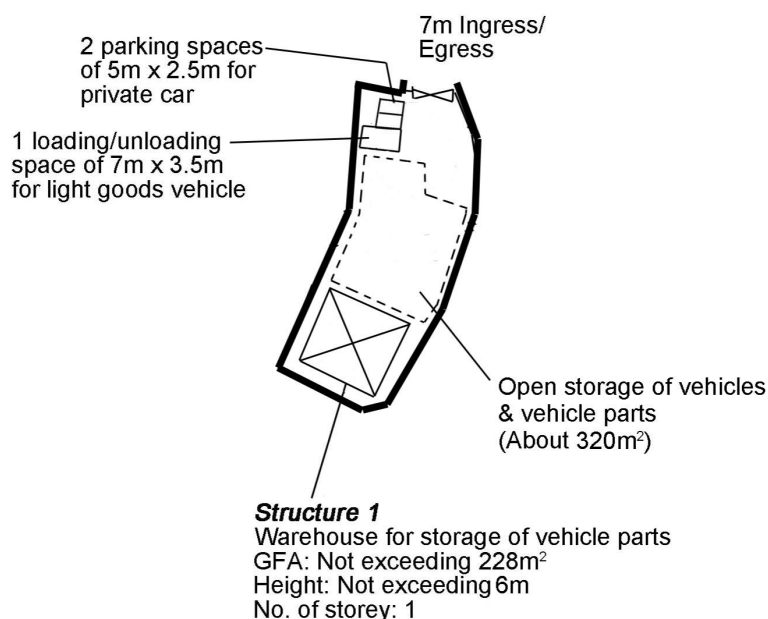


Project 項目名稱: Temporary Warehouse and Open Storage of Vehicles and Vehicle Parts for a Period of 3 Years at Lots 1005 S.A (Part), 1005 S.B (Part), 1019 (Part), 1020 RP (Part) & 1021 (Part) in D.D. 118, Yuen Long, N.T.	Drawing Title 圖目: Proposed Layout Plan	Remarks 備註:
	Drawing No. 圖號: Figure 2	

Scale 比例:
—1:1000—

(摘錄自申請人於 1.9.2026 呈交的申請書)
(Extract from Applicant's Submission of 1.9.2026)

參考編號
REFERENCE No.
A/YL-TT/811

繪圖 DRAWING
A-2

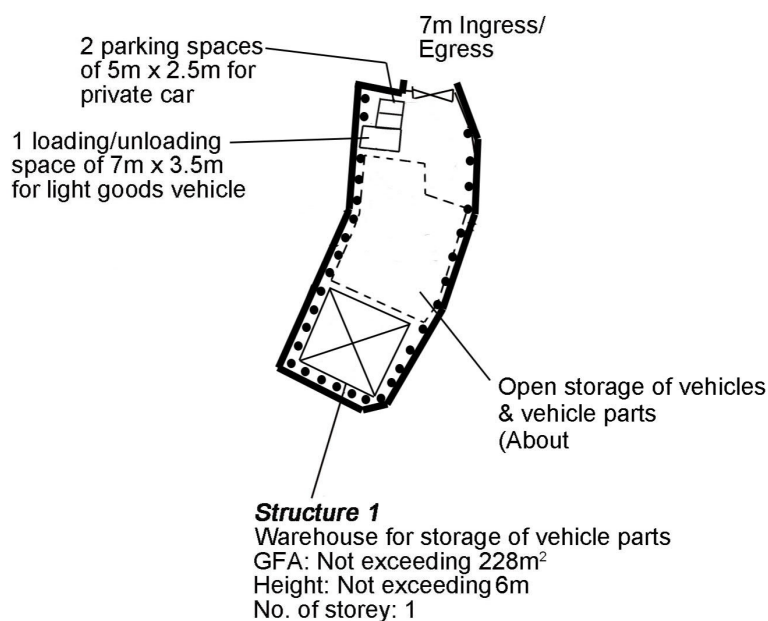

Proposed Tree	Approximate Height	Spacing
● Existing trees to be preserved	3.5m	4m

Project 項目名稱:

Temporary Warehouse and Open Storage of Vehicles and Vehicle Parts for a Period of 3 Years at Lots 1005 S.A (Part), 1005 S.B (Part), 1019 (Part), 1020 RP (Part) & 1021 (Part) in D.D. 118, Yuen Long, N.T.

Drawing Title 圖目:

Proposed Landscape & Tree Preservation Plan


Drawing No. 圖號:

Figure 3

Remarks 備註:

Scale 比例:


—1:1000—

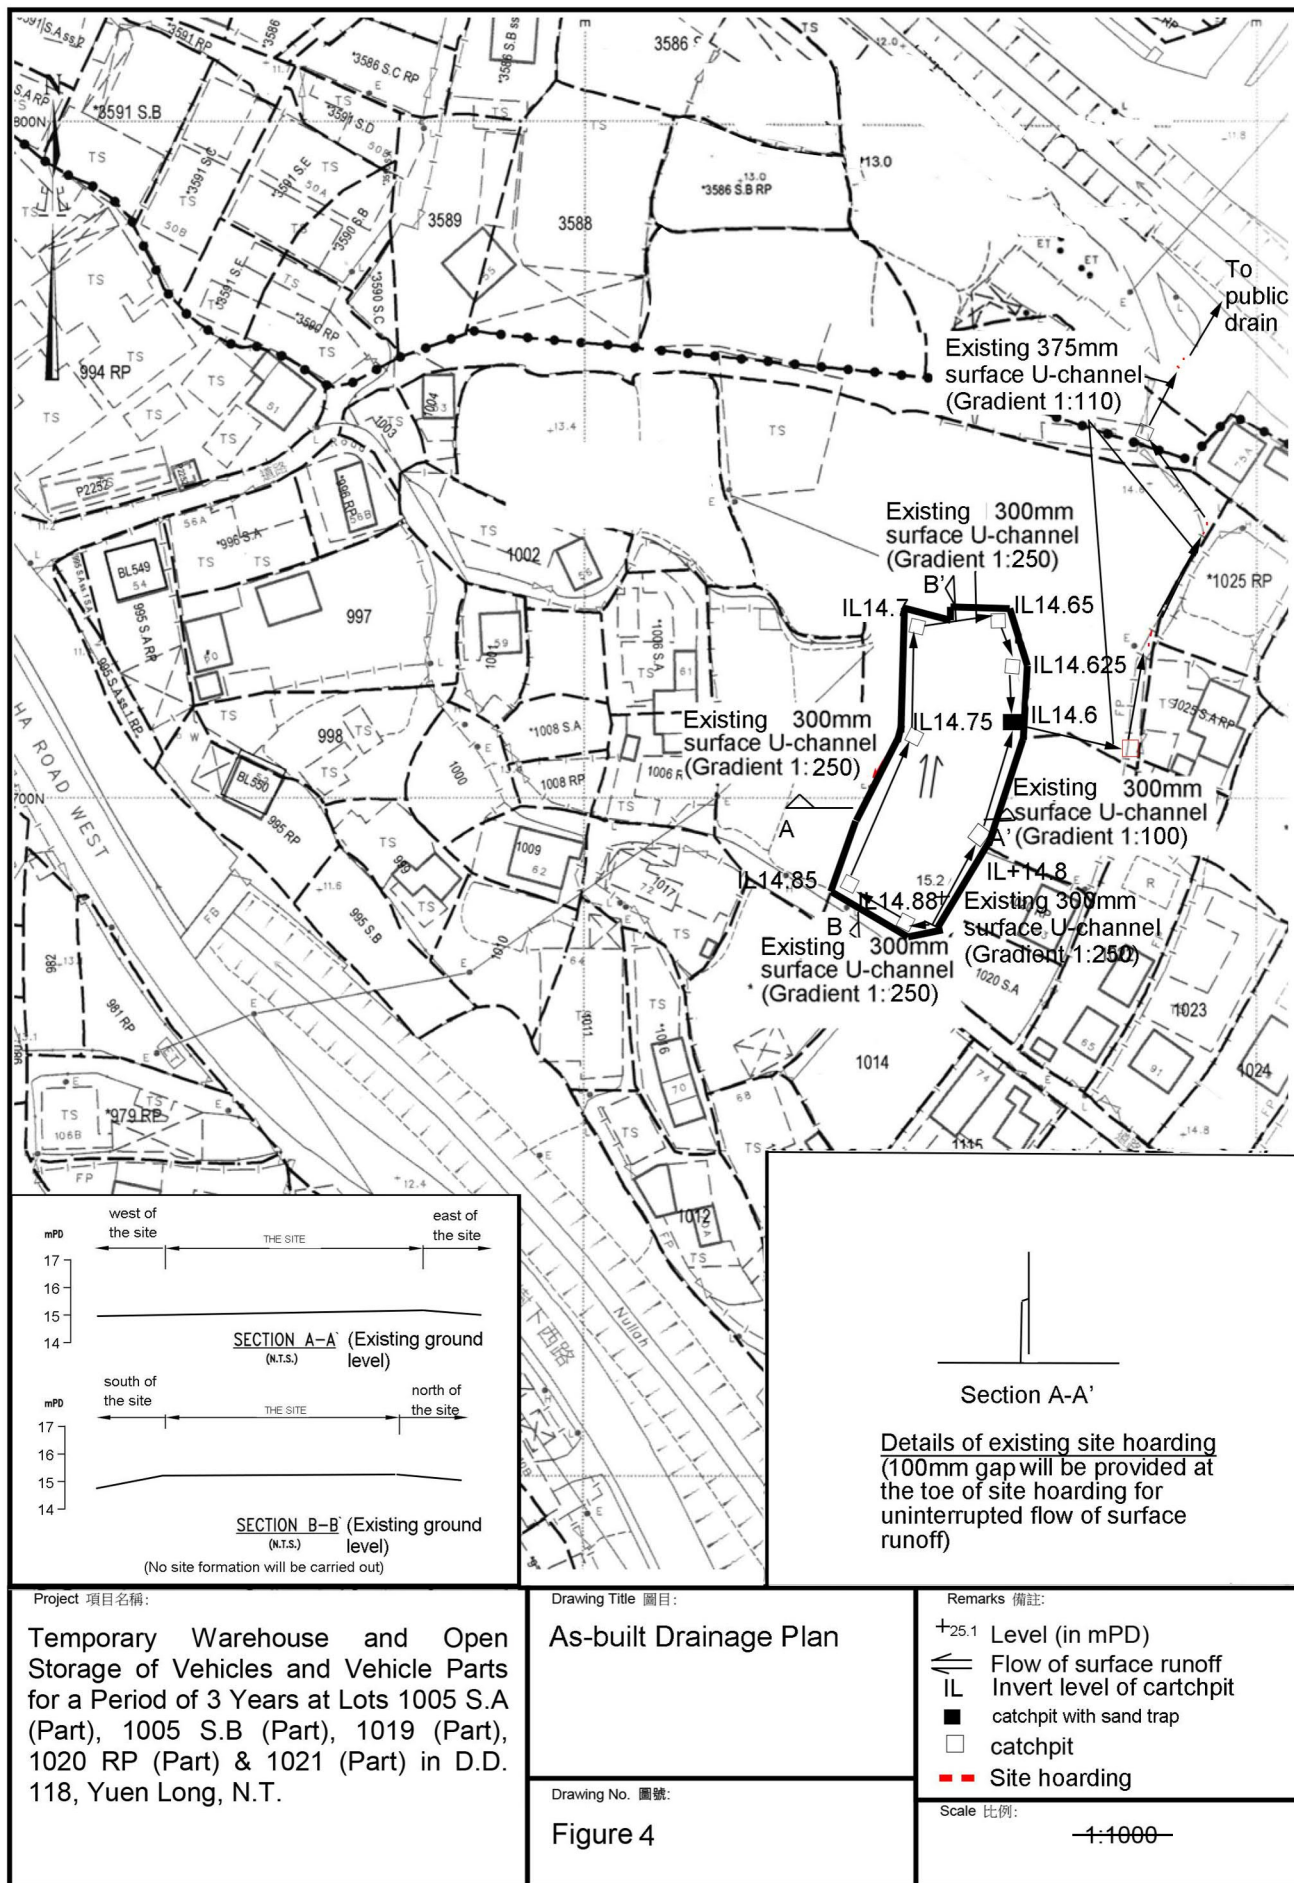

(摘錄自申請人於 1.9.2026 呈交的申請書)
(Extract from Applicant's Submission of 1.9.2026)

參考編號
REFERENCE No.
A/YL-TT/811

繪圖 DRAWING
A-4

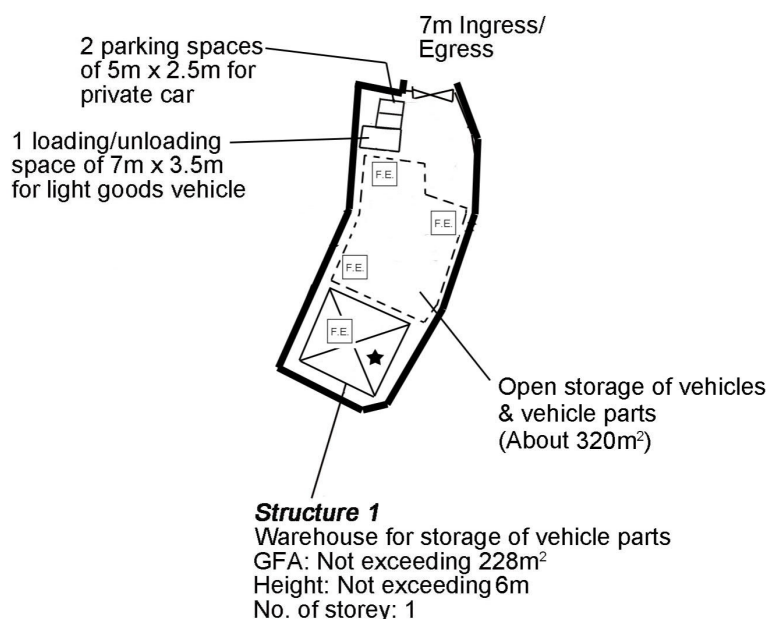


F.S.NOTES:

- 1 THE STAND-ALONE FIRE DETECTOR SHALL BE PROVIDED IN ACCORDANCE WITH THE "STAND-ALONE FIRE DETECTOR GENERAL GUIDELINES ON PURCHASE, INSTALLATION & MAINTENANCE [SEP 2021]"
- 2 PORTABLE FIRE FIGHTING APPLIANCES SHALL BE PROVIDED AT POSITIONS AS INDICATED ON LAYOUT PLAN. IN ACCORDING TO CODES OF PRACTICE FOR MINIMUM FIRE SERVICES INSTALLATIONS AND EQUIPMENT.

Project 項目名稱: Temporary Warehouse and Open Storage of Vehicles and Vehicle Parts for a Period of 3 Years at Lots 1005 S.A (Part), 1005 S.B (Part), 1019 (Part), 1020 RP (Part) & 1021 (Part) in D.D. 118, Yuen Long, N.T.	Drawing Title 圖目: Proposed Fire Service Installations Plan	Remarks 備註: F.E. 5kg carbon dioxide fire extinguisher ★ Stand alone battery type smoke detector
	Drawing No. 圖號: Figure 5	

Scale 比例:
1:1000

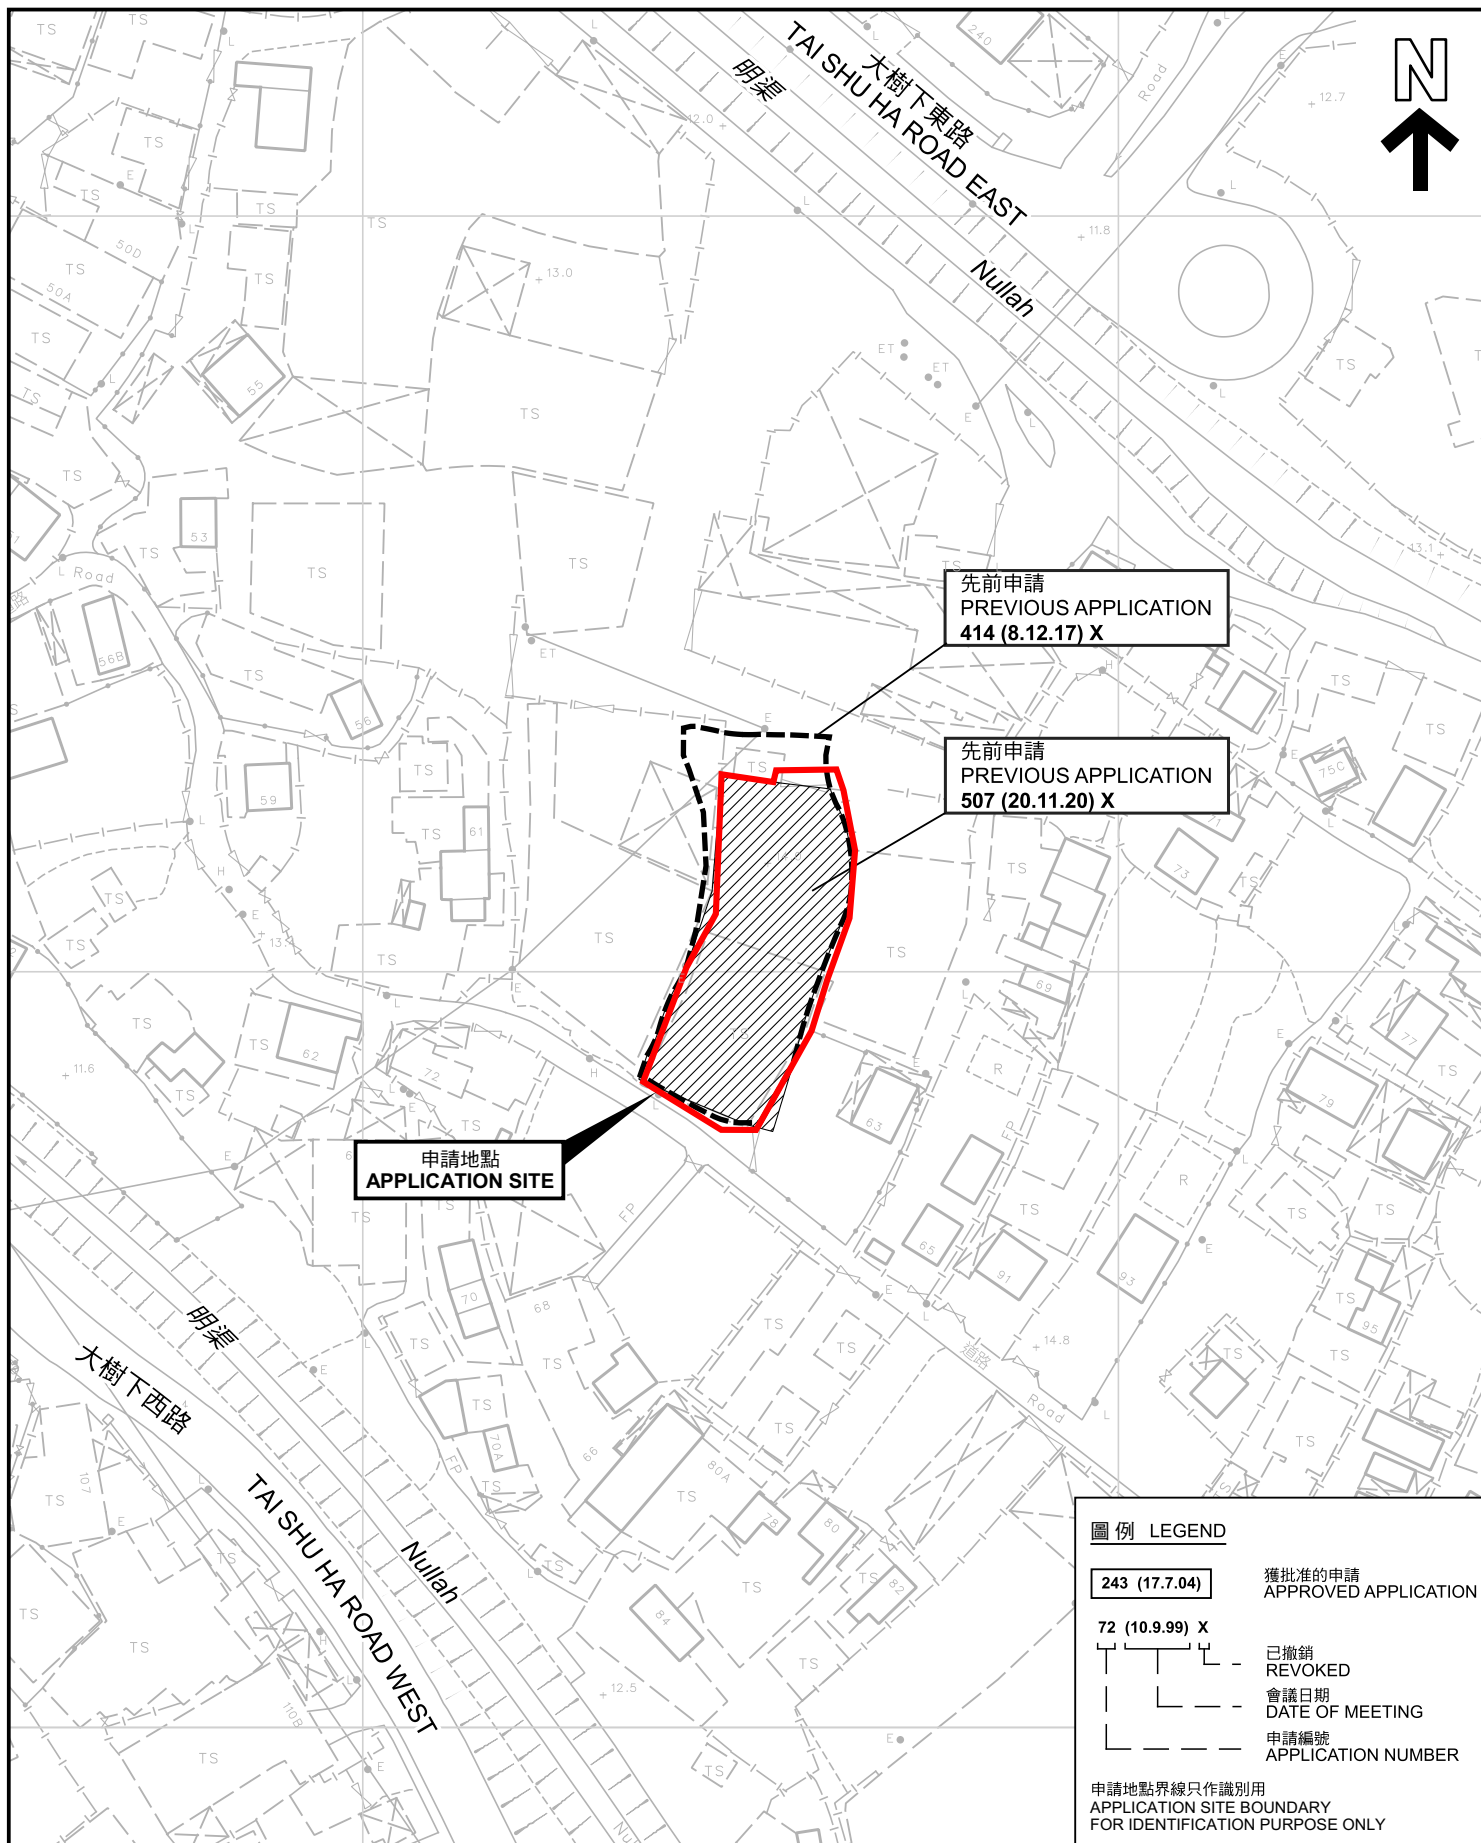

先前申請圖 PREVIOUS APPLICATIONS PLAN

臨時露天存放及貨倉存放車輛和汽車零件(為期3年)
元朗丈量約份第118約多個地段
TEMPORARY OPEN STORAGE AND WAREHOUSE FOR
STORAGE OF VEHICLES AND VEHICLE PARTS
FOR A PERIOD OF 3 YEARS
VARIOUS LOTS IN D.D. 118, YUEN LONG

SCALE 1:1 000 比例尺
米 METRES 20 0 20 40 米 METRES

圖例 LEGEND

- 243 (17.7.04) 獲批准的申請 APPROVED APPLICATION
- 72 (10.9.99) X 已撤銷 REVOKED
- 會議日期 DATE OF MEETING
- 申請編號 APPLICATION NUMBER

申請地點界線只作識別用
APPLICATION SITE BOUNDARY
FOR IDENTIFICATION PURPOSE ONLY

本摘要圖於2026年10月12日擬備，所根據的資料為測量圖編號 6-NW-20B及D
EXTRACT PLAN PREPARED ON 12.10.2026
BASED ON SURVEY SHEETS No.
6-NW-20B&D



規劃署
Planning Department

參考編號
REFERENCE No.
A/YL-TT/811

圖 PLAN
A-1b



圖例 LEGEND



申請地點(界線只作識別用)
APPLICATION SITE
(BOUNDARY FOR IDENTIFICATION
PURPOSE ONLY)

本摘要圖於2026年10月12日擬備，所根據
的資料為地政總署於2025年5月23日拍得
的航攝照片編號 E257109C
EXTRACT PLAN PREPARED ON 12.10.2026
BASED ON AERIAL PHOTO No.
E257109C TAKEN ON 23.5.2025
BY LANDS DEPARTMENT

航攝照片 AERIAL PHOTO

臨時露天存放及貨倉存放車輛和汽車零件(為期3年)
元朗丈量約份第118約多個地段
TEMPORARY OPEN STORAGE AND WAREHOUSE FOR
STORAGE OF VEHICLES AND VEHICLE PARTS
FOR A PERIOD OF 3 YEARS
VARIOUS LOTS IN D.D. 118, YUEN LONG



規劃署
Planning Department

參考編號
REFERENCE No.
A/YL-TT/811

圖 PLAN
A-3



實地照片 SITE PHOTOS

臨時露天存放及貨倉存放車輛和汽車零件(為期3年)
元朗丈量約份第118約多個地段
TEMPORARY OPEN STORAGE AND WAREHOUSE FOR
STORAGE OF VEHICLES AND VEHICLE PARTS
FOR A PERIOD OF 3 YEARS
VARIOUS LOTS IN D.D. 118, YUEN LONG



規劃署
Planning Department

參考編號
REFERENCE No.
A/YL-TT/811

圖 PLAN
A-4

本圖於2026年10月12日擬備，所根據的資料為攝於2026年9月8日的實地照片
PLAN PREPARED ON 12.10.2026
BASED ON SITE PHOTOS
TAKEN ON 8.9.2026