


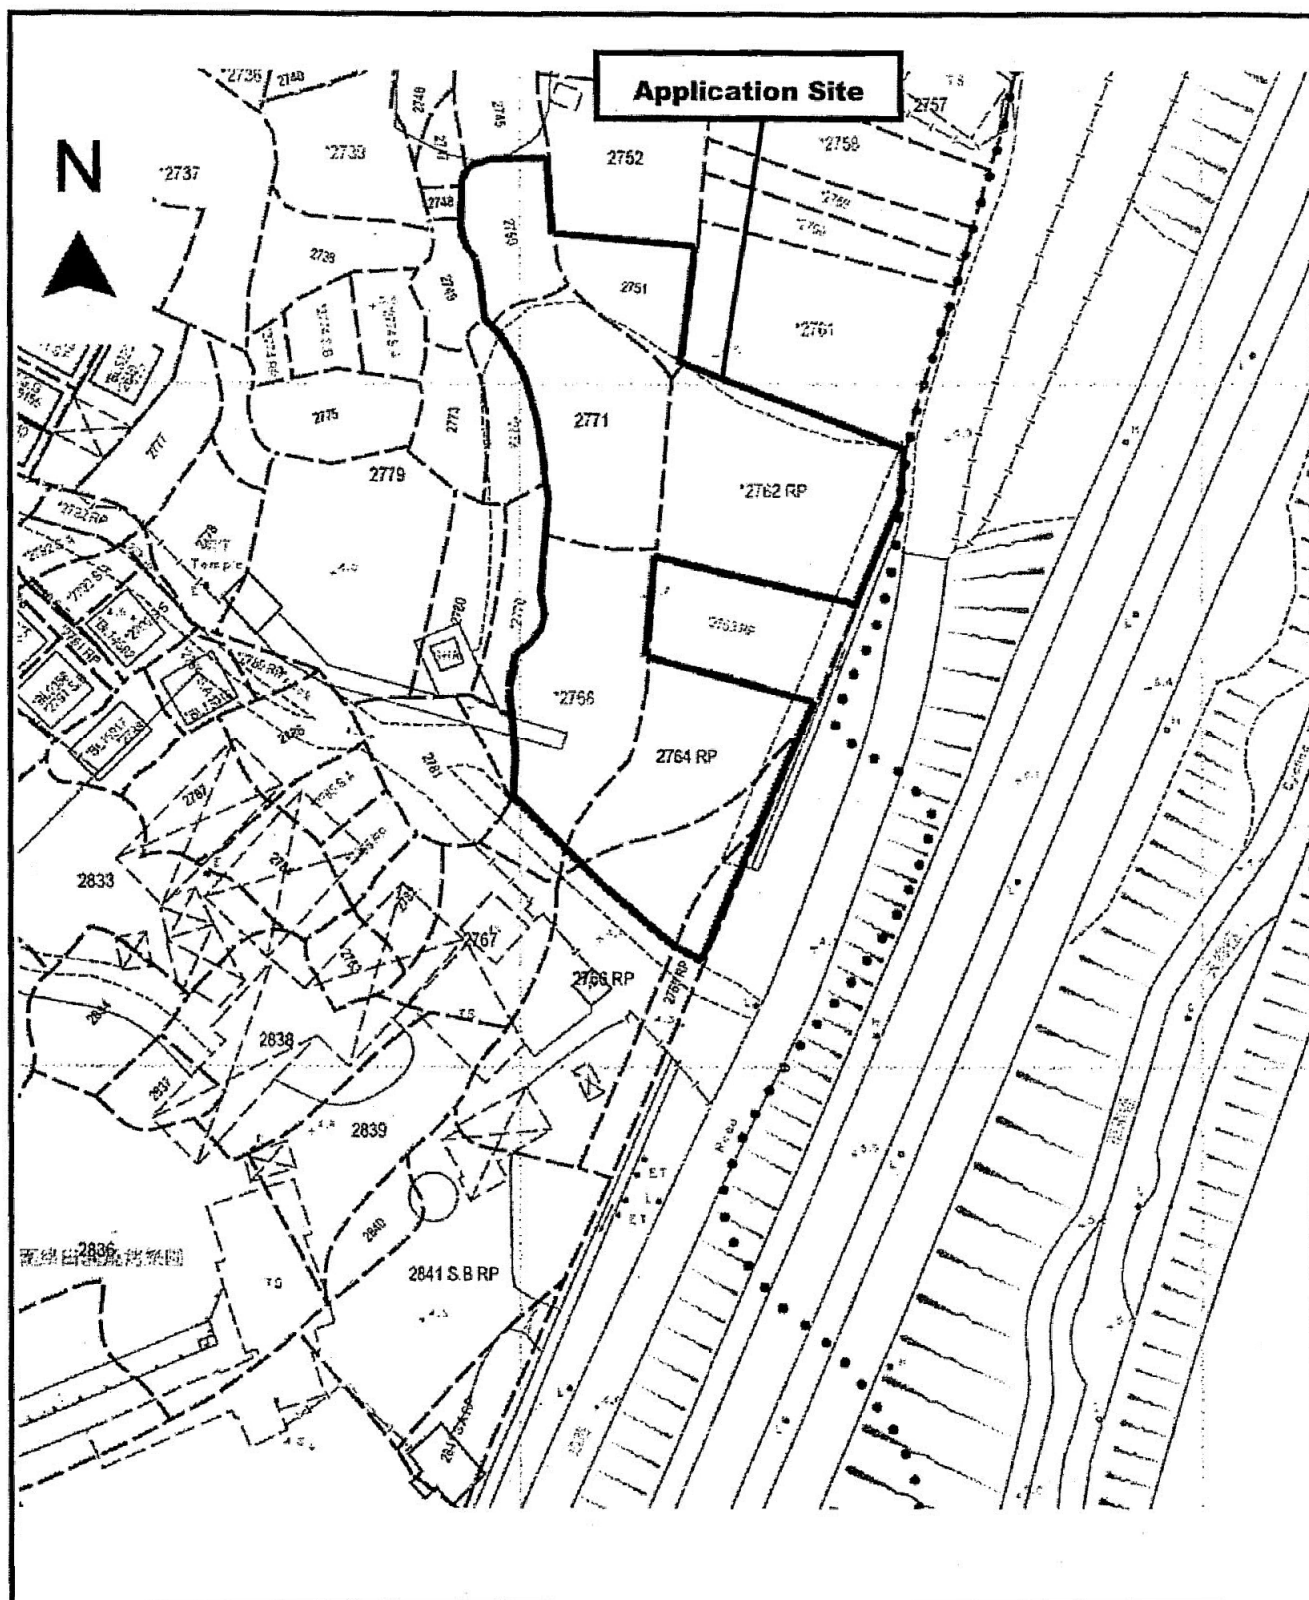

Project 項目名稱:

Proposed Temporary Public Vehicle Park for Private Cars for a Period of 3 Years at Lots 2750, 2751, 2762 RP, 2764 RP (Part), 2765 RP (Part), 2766 RP (Part), 2768 (Part) & 2771 in D.D.129, Sha Kong Wai, Yuen Long, N.T.

Drawing Title 圖目:

Site Plan

Drawing No. 圖號:

Figure 1

Remarks 備註:


Scale 比例:

1:1000

參考編號 REFERENCE No.
A/YL-LFS/341

繪圖 DRAWING
A-1

(摘錄自申請人於3.4.2019呈交的申請書)
(Extract from Applicant's
Submission Dated 3.4.2019)

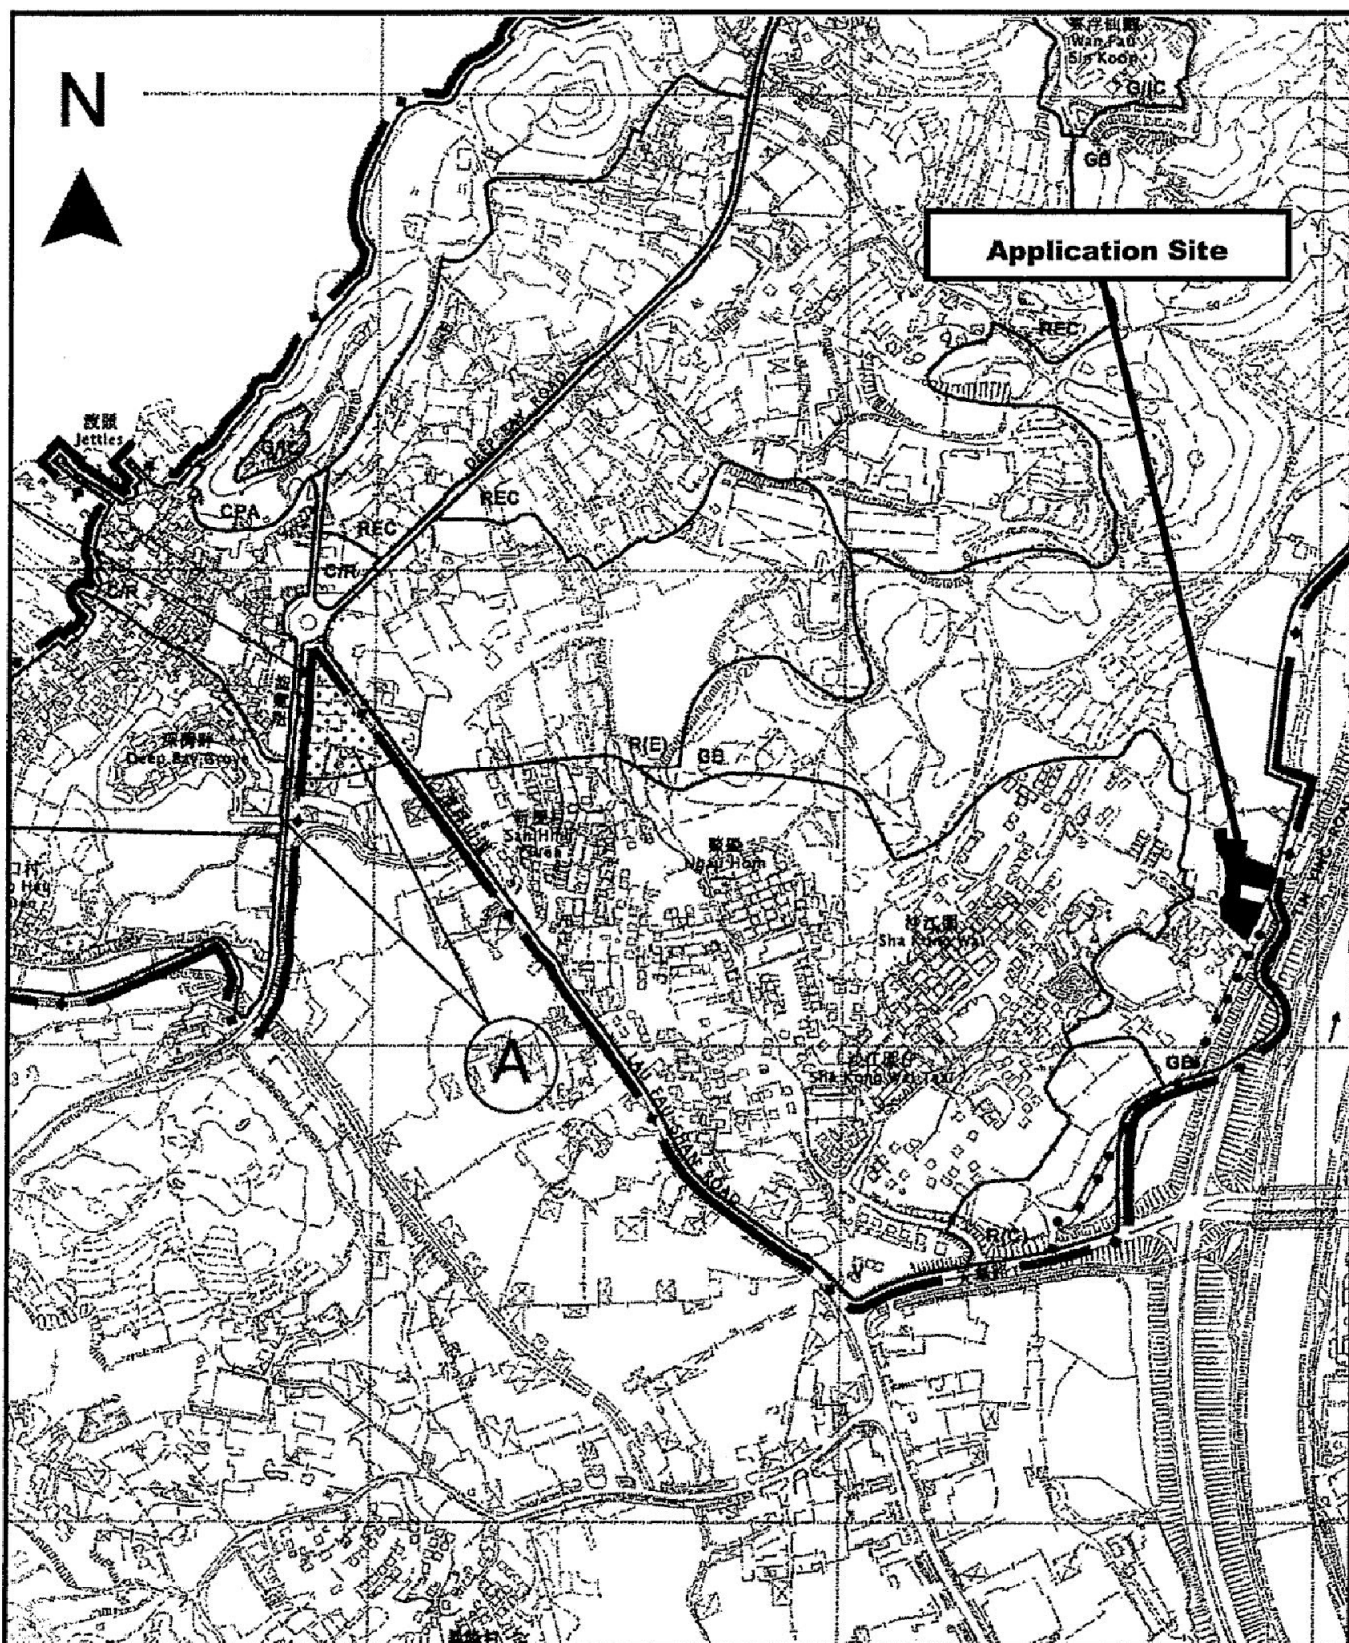

Project 項目名稱:

Proposed Temporary Public Vehicle Park for Private Cars for a Period of 3 Years at Lots 2750, 2751, 2762 RP, 2764 RP (Part), 2765 RP (Part), 2766 RP (Part), 2768 (Part) & 2771 in D.D.129, Sha Kong Wai, Yuen Long, N.T.

Drawing Title 圖目:

Location Plan

Drawing No. 圖號:

Figure 2

Remarks 備註:

••• Vehicular access leading from Tin Wah Road

Scale 比例:


~~1:7500~~

參考編號 REFERENCE No.
A/YL-LFS/341

繪圖 DRAWING
A-2

(摘錄自申請人於3.4.2019呈交的申請書)
(Extract from Applicant's
Submission Dated 3.4.2019)

N

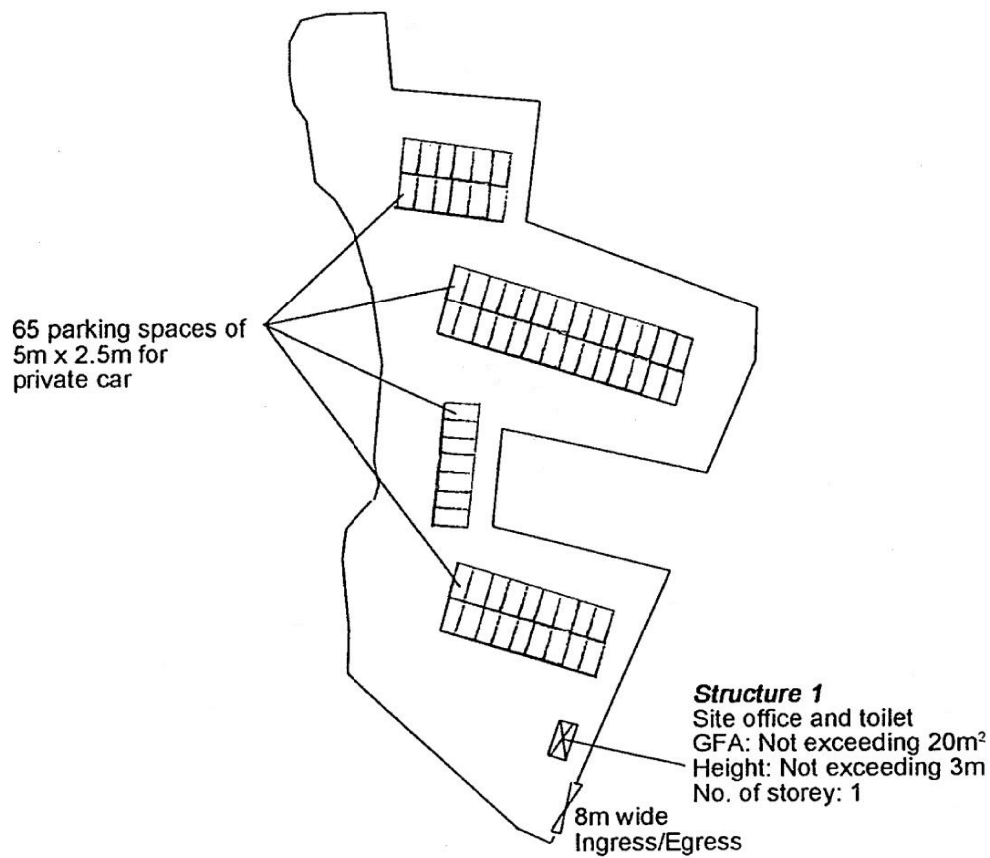

Project 項目名稱:

Proposed Temporary Public Vehicle Park for Private Cars for a Period of 3 Years at Lots 2750, 2751, 2762 RP, 2764 RP (Part), 2765 RP (Part), 2766 RP (Part), 2768 (Part) & 2771 in D.D.129, Sha Kong Wai, Yuen Long, N.T.

Drawing Title 圖目:

Proposed Layout Plan

Drawing No. 圖號:

Figure 3

Remarks 備註:

Scale 比例:

1:1000


參考編號 REFERENCE No.
A/YL-LFS/341

繪圖 DRAWING
A-3

(摘錄自申請人於3.4.2019呈交的申請書)
 (Extract from Applicant's
 Submission Dated 3.4.2019)




Tree	Approximate Height	Spacing
○ Proposed <i>Bauhinia blakeana</i> / <i>Cassia surattensis</i>	2.75m	4m
⊗ Existing <i>Ficus microcarpa</i> to be preserved	4m to 6m	4m

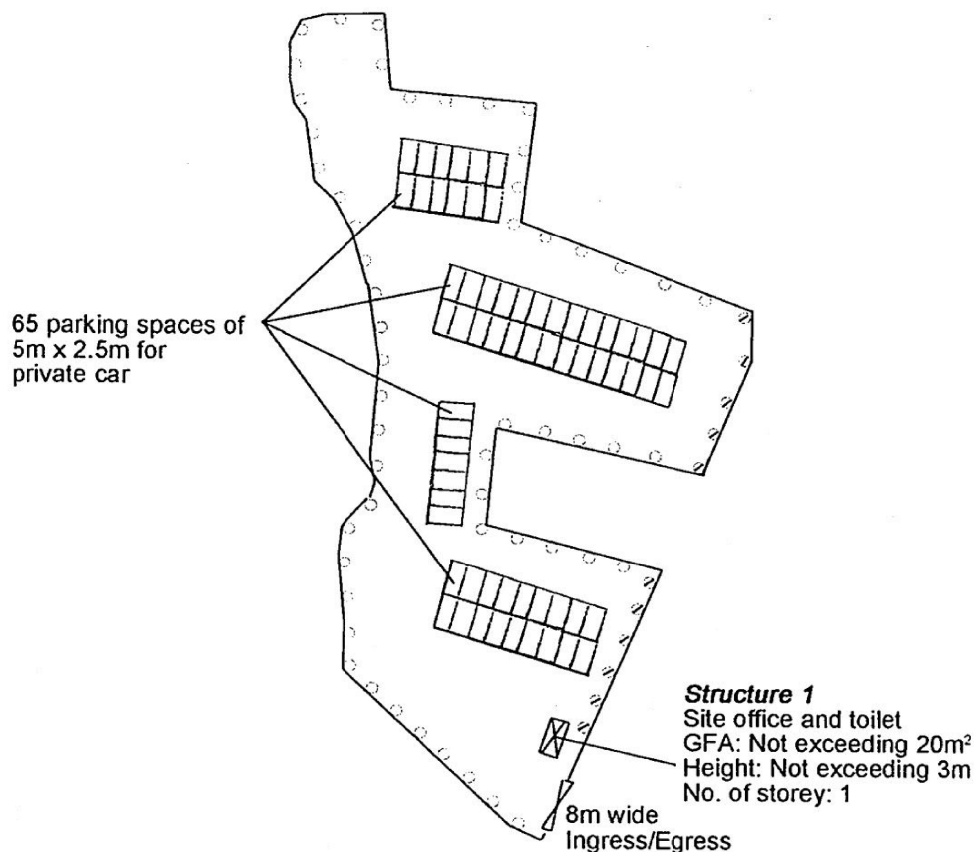

Project 項目名稱: Proposed Temporary Public Vehicle Park for Private Cars for a Period of 3 Years at Lots 2750, 2751, 2762 RP, 2764 RP (Part), 2765 RP (Part), 2766 RP (Part), 2768 (Part) & 2771 in D.D.129, Sha Kong Wai, Yuen Long, N.T.	Drawing Title 圖目: Proposed Landscape & Tree Preservation Plan Drawing No. 圖號: Figure 4	Remarks 備註: Scale 比例: 1:1000
---	--	--

參考編號 REFERENCE No. A/YL-LFS/341	繪圖 DRAWING A-4
------------------------------------	-------------------


(摘錄自申請人於3.4.2019呈交的申請書)
(Extract from Applicant's Submission Dated 3.4.2019)

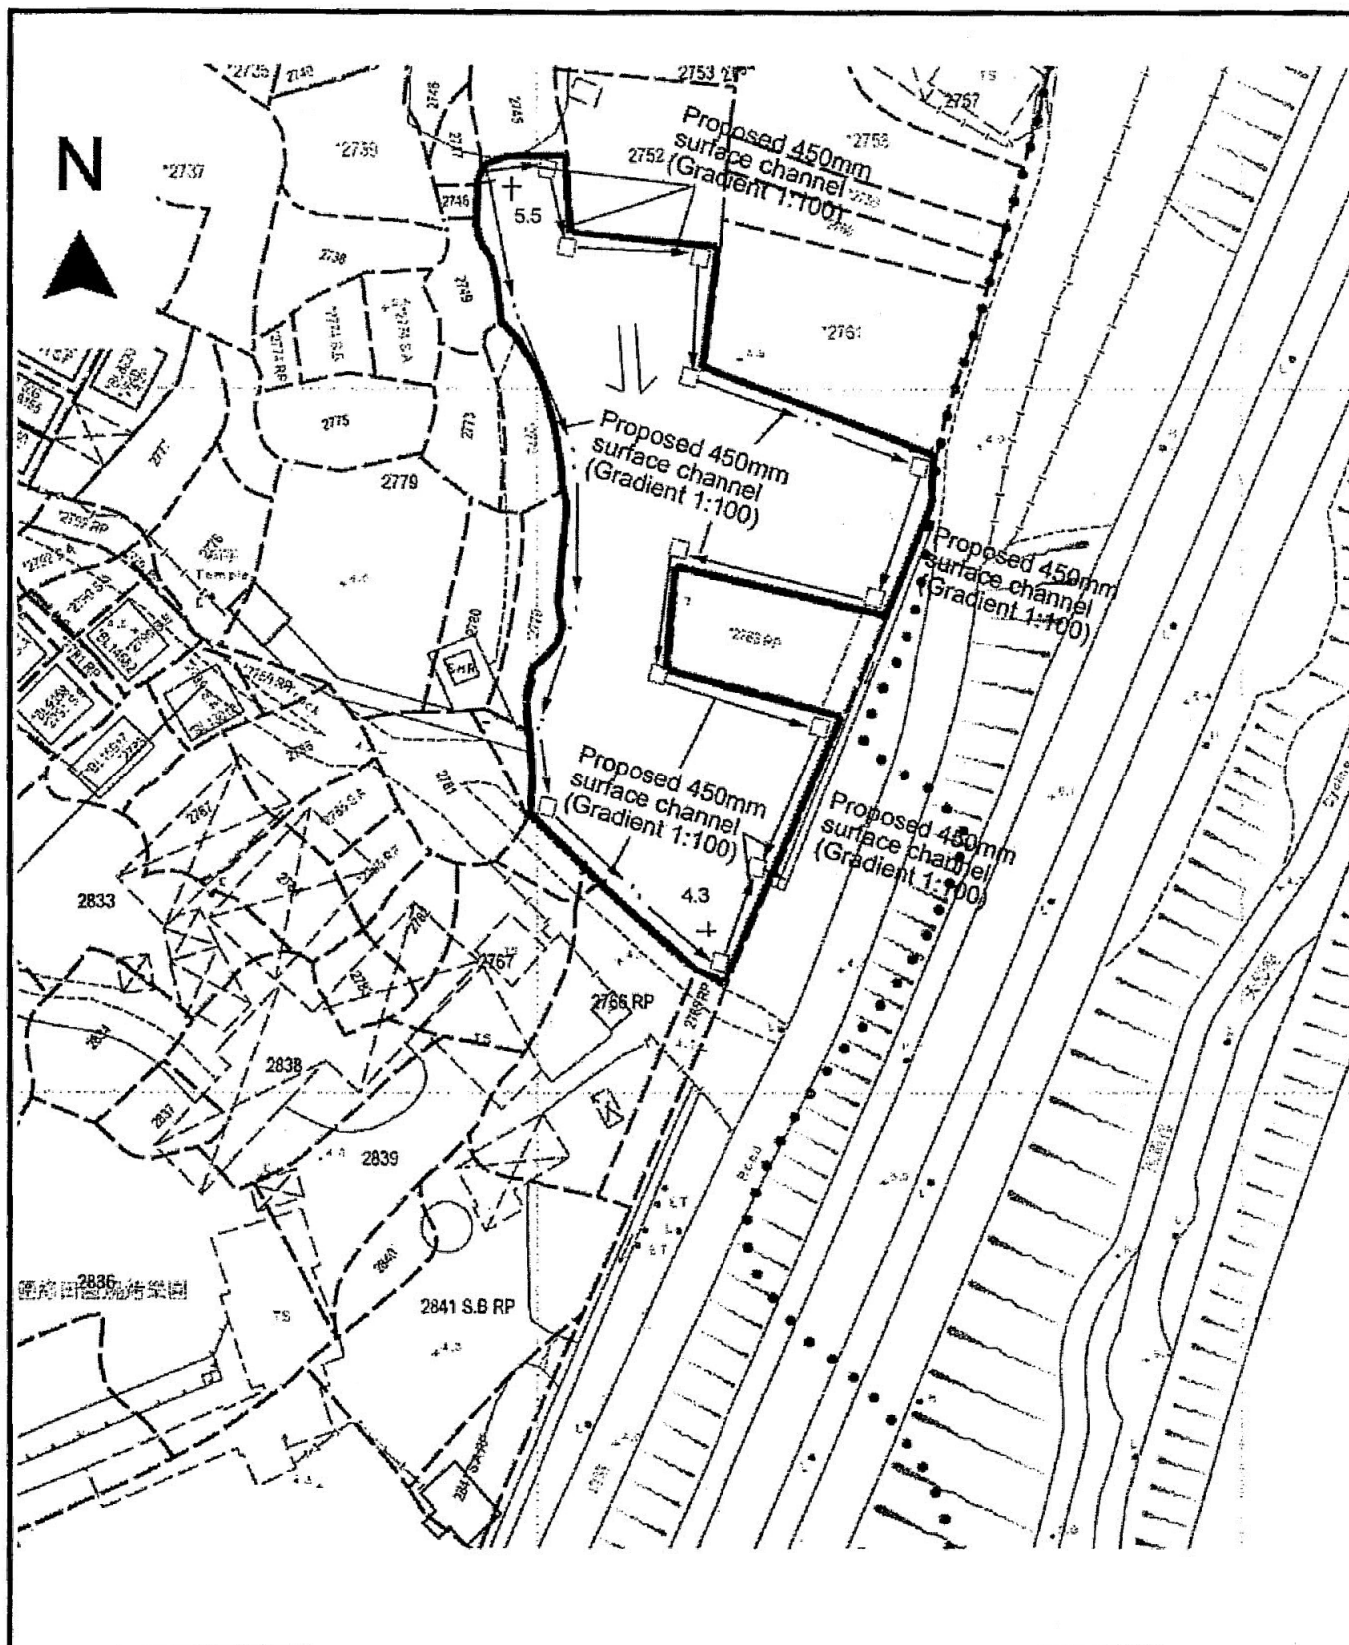

Project 項目名稱: Proposed Temporary Public Vehicle Park for Private Cars for a Period of 3 Years at Lots 2750, 2751, 2762 RP, 2764 RP (Part), 2765 RP (Part), 2766 RP (Part), 2768 (Part) & 2771 in D.D.129, Sha Kong Wai, Yuen Long, N.T.	Drawing Title 圖目: Proposed Drainage Plan Drawing No. 圖號: Figure 5	Remarks 備註: ☐ Proposed catchpit ← Flow of surface runoff +5.5 Level (in mPD) Scale 比例: 1:1000
---	---	--

參考編號 REFERENCE No. A/YL-LFS/341	繪圖 DRAWING A-5
------------------------------------	-------------------

(摘錄自申請人於3.4.2019呈交的申請書)
(Extract from Applicant's
Submission Dated 3.4.2019)

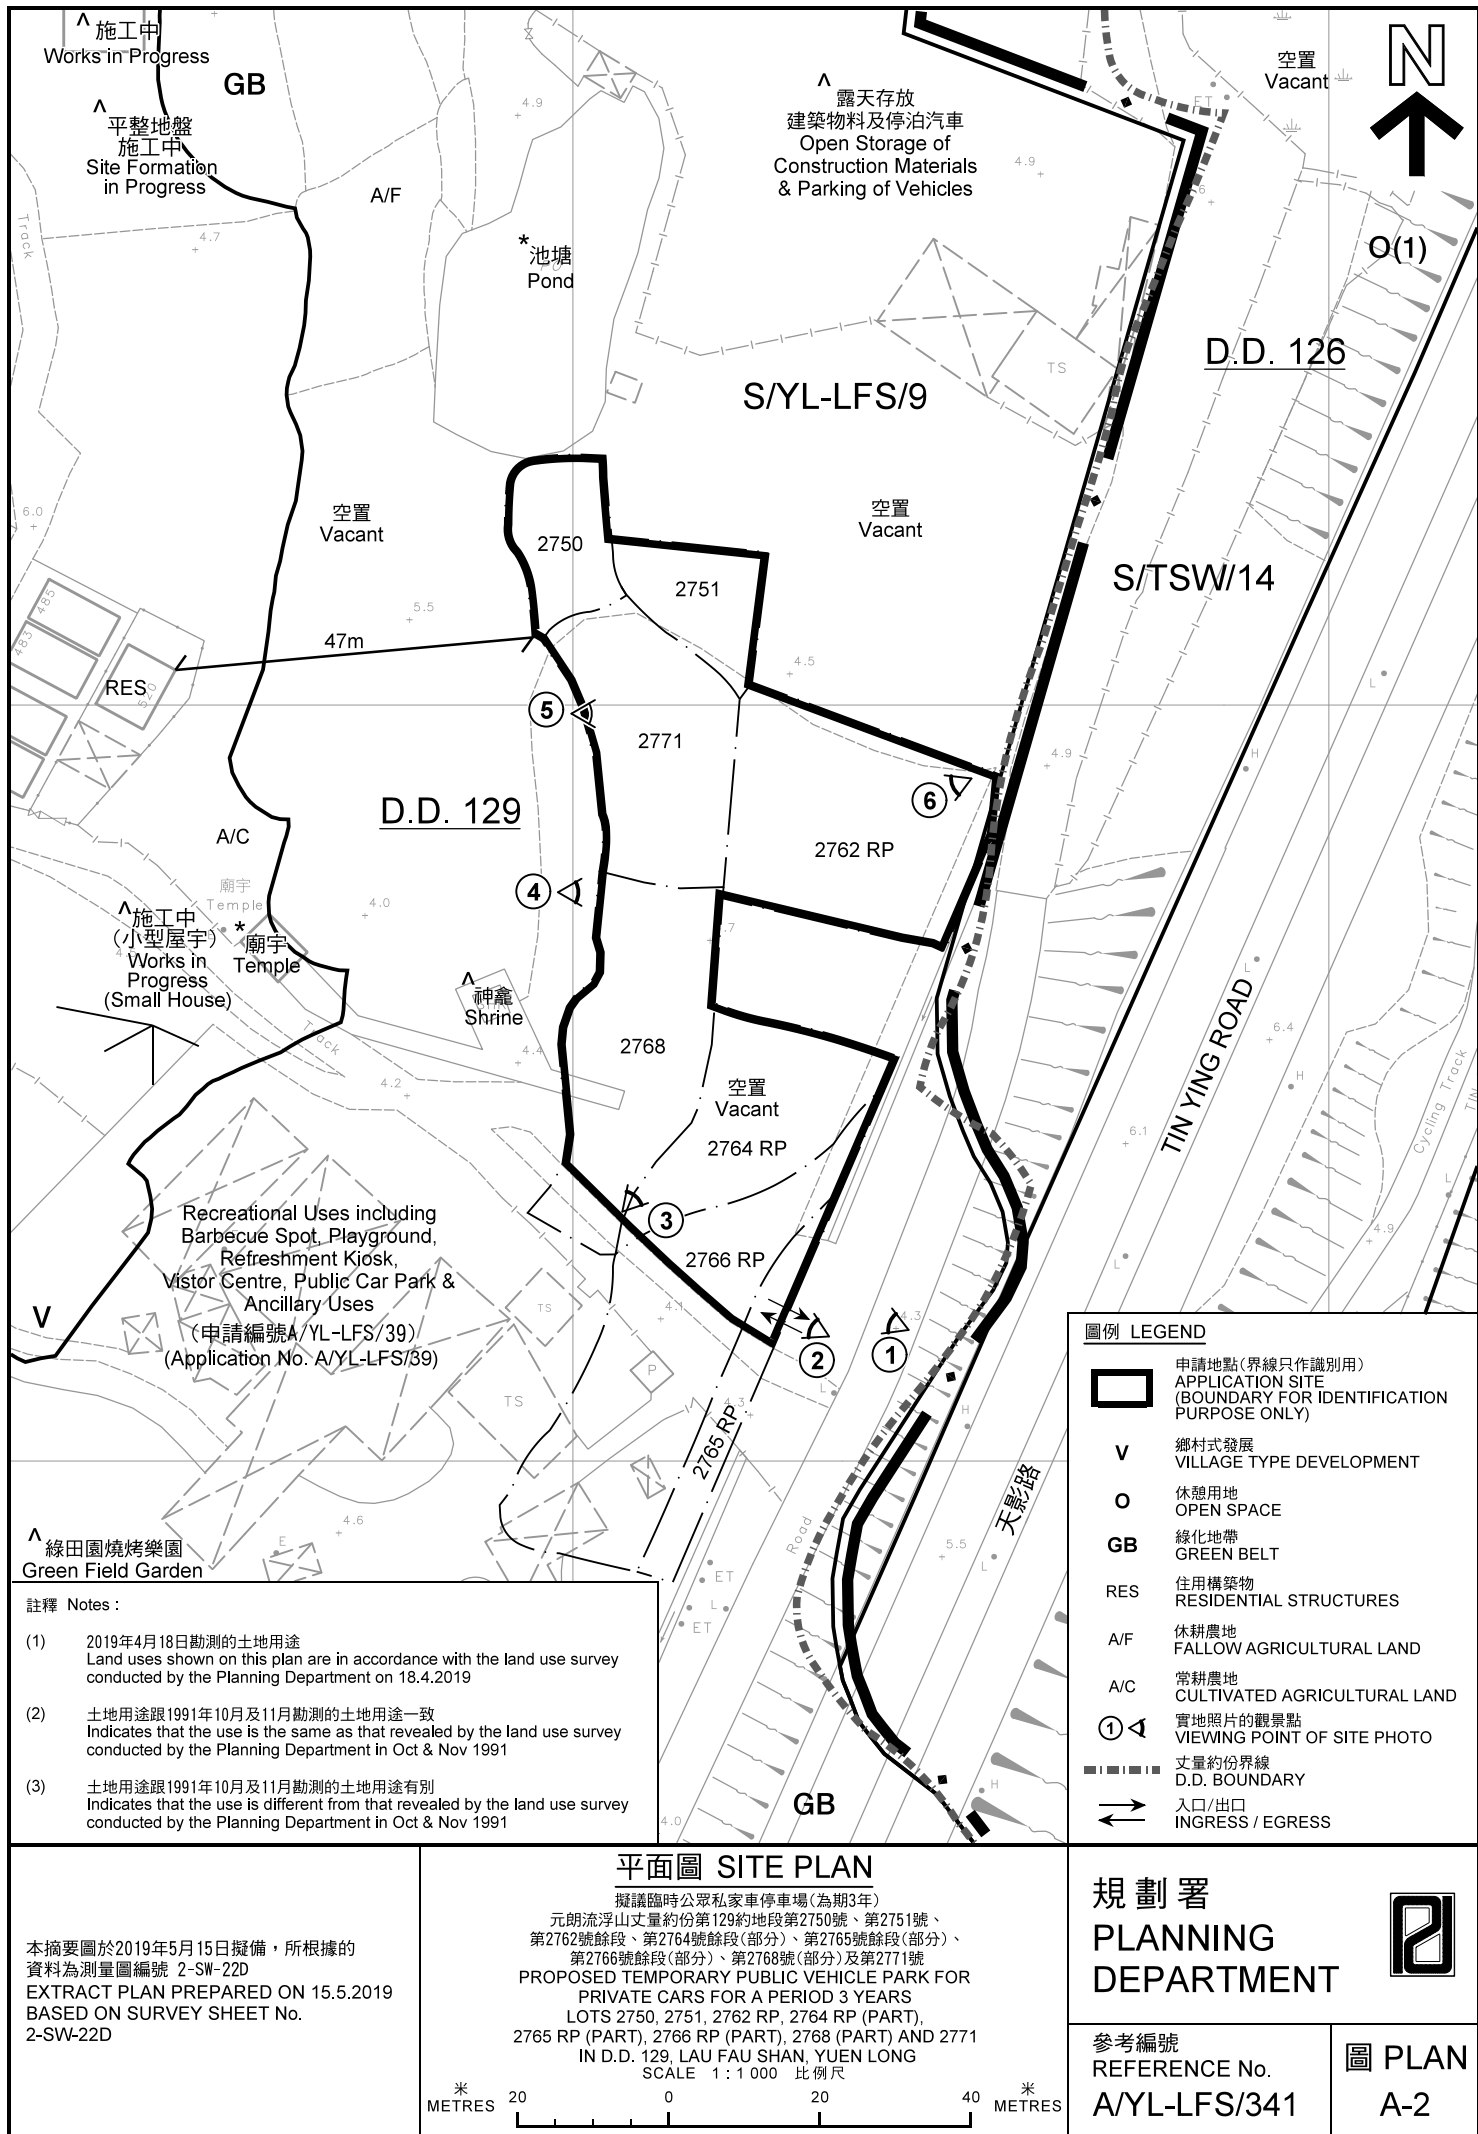



圖例 LEGEND



申請地點(界線只作識別用)
APPLICATION SITE
(BOUNDARY FOR IDENTIFICATION
PURPOSE ONLY)

本摘要圖於2019年5月6日擬備，所根據
的資料為地政總署於2018年1月3日拍得
的航攝照片編號E033177C
EXTRACT PLAN PREPARED ON 6.5.2019
BASED ON AERIAL PHOTO No.
E033177C TAKEN ON 3.1.2018
BY LANDS DEPARTMENT

航攝照片 AERIAL PHOTO


擬議臨時公眾私家車停車場(為期3年)
元朗流浮山丈量約份第129約地段第2750號、第2751號、
第2762號餘段、第2764號餘段(部分)、第2765號餘段(部分)、
第2766號餘段(部分)、第2768號(部分)及第2771號
PROPOSED TEMPORARY PUBLIC VEHICLE PARK FOR
PRIVATE CARS FOR A PERIOD 3 YEARS
LOTS 2750, 2751, 2762 RP, 2764 RP (PART),
2765 RP (PART), 2766 RP (PART), 2768 (PART) AND 2771
IN D.D. 129, LAU FAU SHAN, YUEN LONG

規劃署
PLANNING
DEPARTMENT



參考編號
REFERENCE No.
A/YL-LFS/341

圖 PLAN
A-3

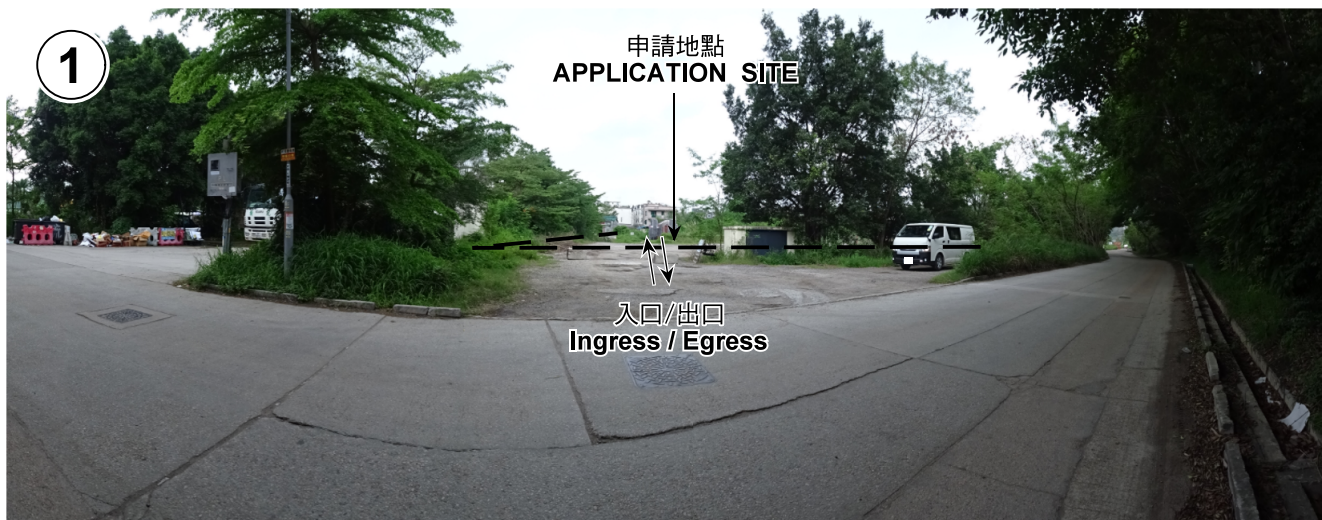

申請地點界線只作識別用
APPLICATION SITE BOUNDARY FOR IDENTIFICATION PURPOSE ONLY

實地照片 SITE PHOTO

擬議臨時公眾私家車停車場(為期3年)
元朗流浮山丈量約份第129約地段第2750號、第2751號、
第2762號餘段、第2764號餘段(部分)、第2765號餘段(部分)、
第2766號餘段(部分)、第2768號(部分)及第2771號
PROPOSED TEMPORARY PUBLIC VEHICLE PARK FOR
PRIVATE CARS FOR A PERIOD 3 YEARS
LOTS 2750, 2751, 2762 RP, 2764 RP (PART),
2765 RP (PART), 2766 RP (PART), 2768 (PART) AND 2771
IN D.D. 129, LAU FAU SHAN, YUEN LONG

規劃署
PLANNING
DEPARTMENT



參考編號
REFERENCE No.
A/YL-LFS/341

圖 PLAN
A-4a

本圖於2019年5月6日擬備，所根據的
資料為攝於2019年4月18日的實地照片
PLAN PREPARED ON 6.5.2019
BASED ON SITE PHOTOS
TAKEN ON 18.4.2019



申請地點界線只作識別用
APPLICATION SITE BOUNDARY FOR IDENTIFICATION PURPOSE ONLY

實地照片 SITE PHOTO

擬議臨時公眾私家車停車場(為期3年)
元朗流浮山丈量約份第129約地段第2750號、第2751號、
第2762號餘段、第2764號餘段(部分)、第2765號餘段(部分)、
第2766號餘段(部分)、第2768號(部分)及第2771號
PROPOSED TEMPORARY PUBLIC VEHICLE PARK FOR
PRIVATE CARS FOR A PERIOD 3 YEARS
LOTS 2750, 2751, 2762 RP, 2764 RP (PART),
2765 RP (PART), 2766 RP (PART), 2768 (PART) AND 2771
IN D.D. 129, LAU FAU SHAN, YUEN LONG

規劃署
PLANNING
DEPARTMENT



參考編號
REFERENCE No.
A/YL-LFS/341

圖 PLAN
A-4b

本圖於2019年5月6日擬備，所根據的
資料為攝於2019年4月18日的實地照片
PLAN PREPARED ON 6.5.2019
BASED ON SITE PHOTOS
TAKEN ON 18.4.2019