


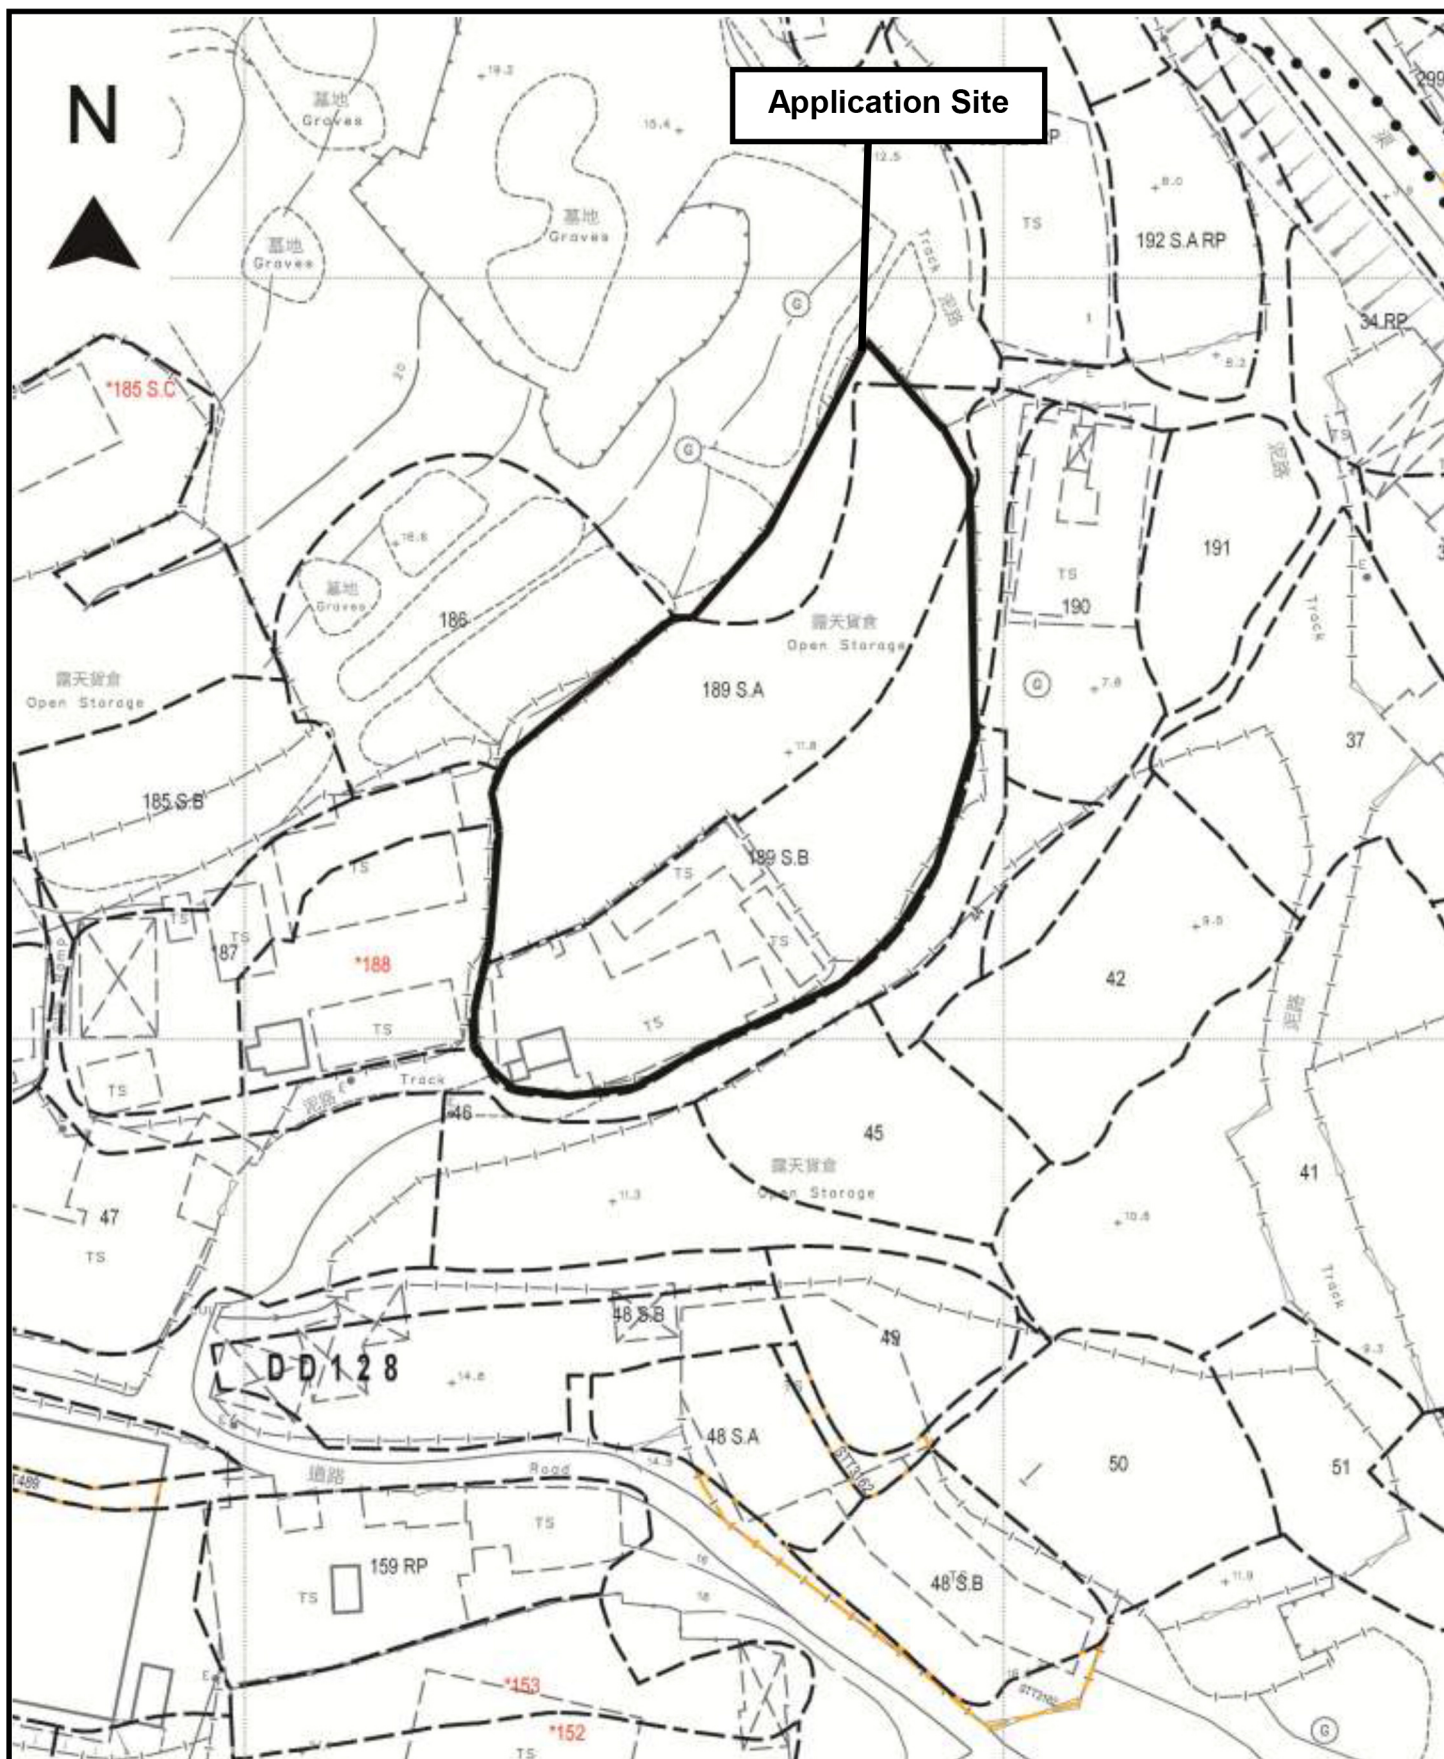

Project 項目名稱:

Proposed Temporary Shop & Services
for a Period of 3 Years at Lots 189 S.A
(Part) & 189 S.B (Part) in D.D.128 &
Adjoining Government Land, Ha Tsuen,
Yuen Long, N.T.

Drawing Title 圖目:

Site Plan


Drawing No. 圖號:

Figure 1

Remarks 備註:

Scale 比例:

1:1000

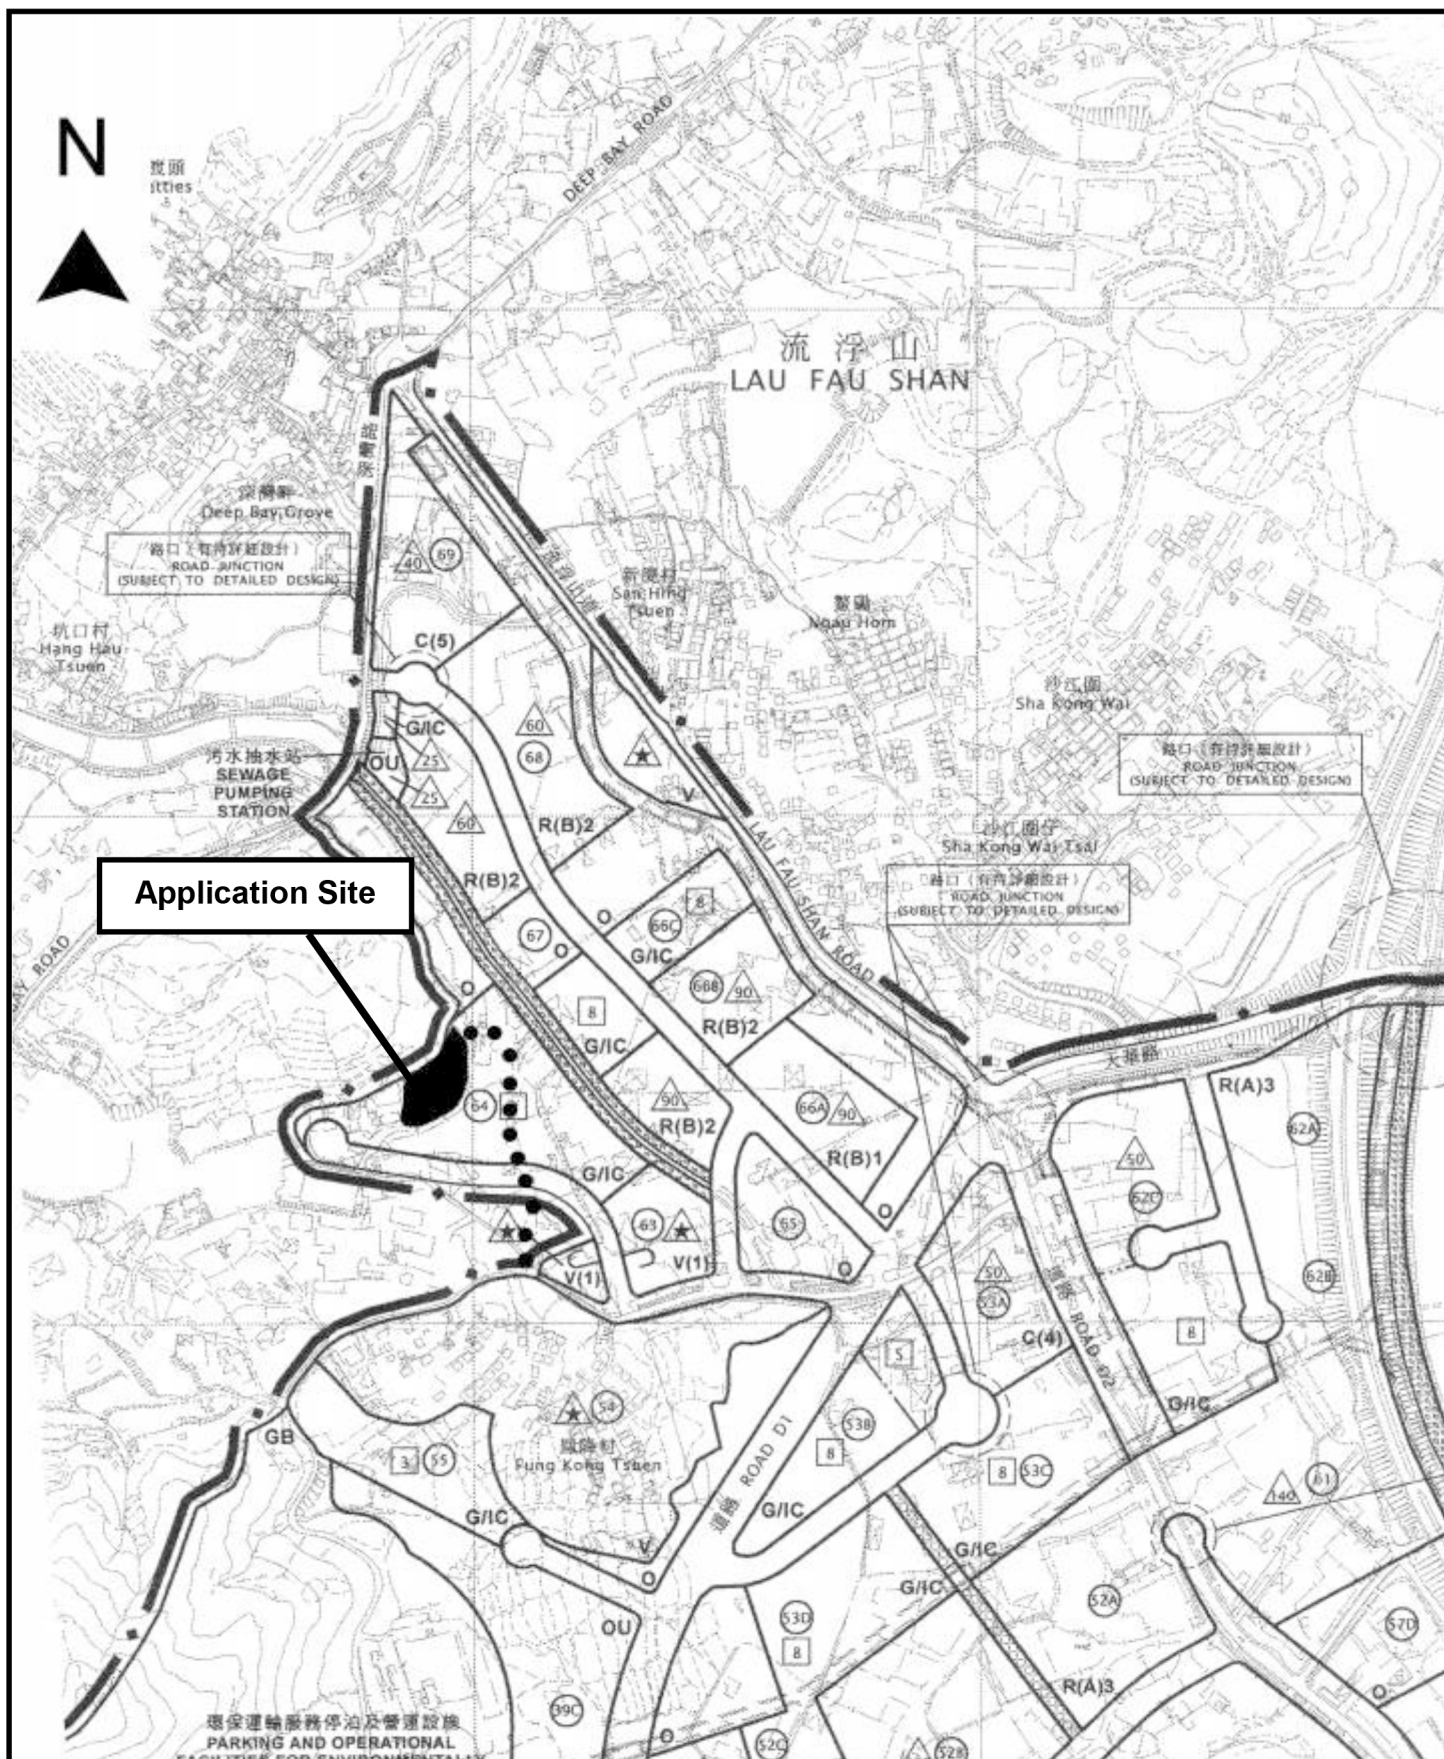

Project 項目名稱:

Proposed Temporary Shop & Services for a Period of 3 Years at Lots 189 S.A (Part) & 189 S.B (Part) in D.D.128 & Adjoining Government Land, Ha Tsuen, Yuen Long, N.T.

Drawing Title 圖目:

Location Plan

Drawing No. 圖號:


Figure 2

Remarks 備註:

●●● Vehicular access from Kai Pak Ling Road

Scale 比例:

1:7500

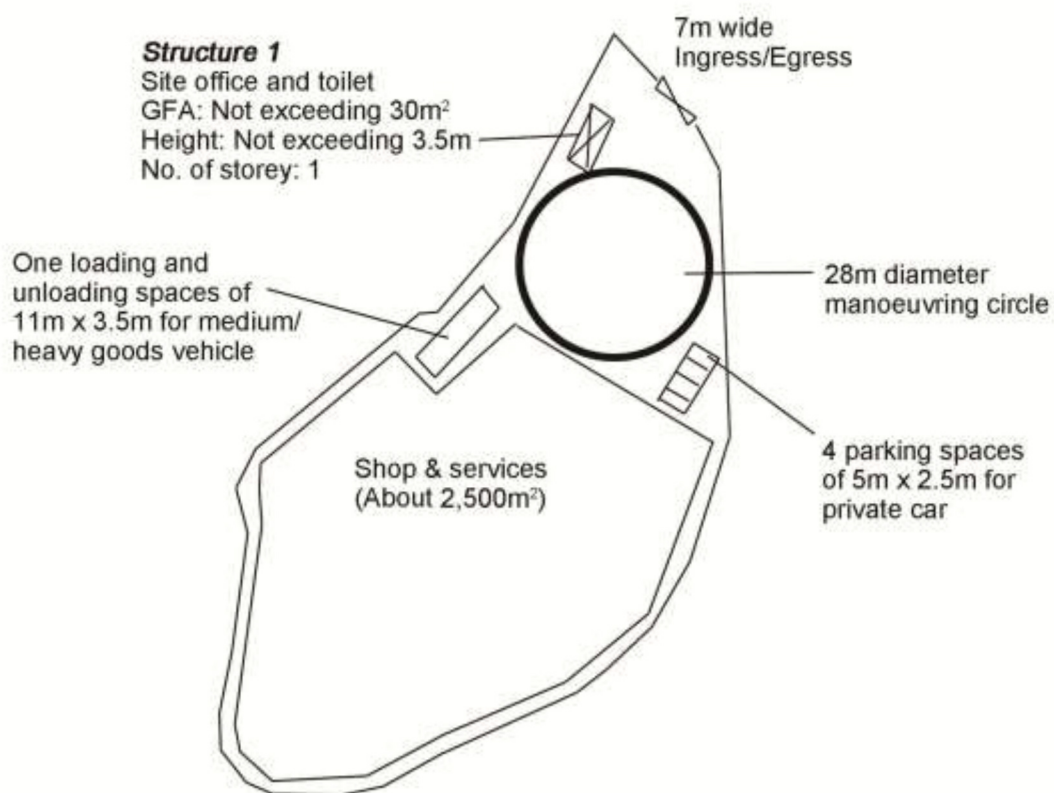

Project 項目名稱:

Proposed Temporary Shop & Services
for a Period of 3 Years at Lots 189 S.A
(Part) & 189 S.B (Part) in D.D.128 &
Adjoining Government Land, Ha Tsuen,
Yuen Long, N.T.

Drawing Title 圖目:

Proposed Layout Plan


Drawing No. 圖號:

Figure 3

Remarks 備註:

Scale 比例:

1:1000

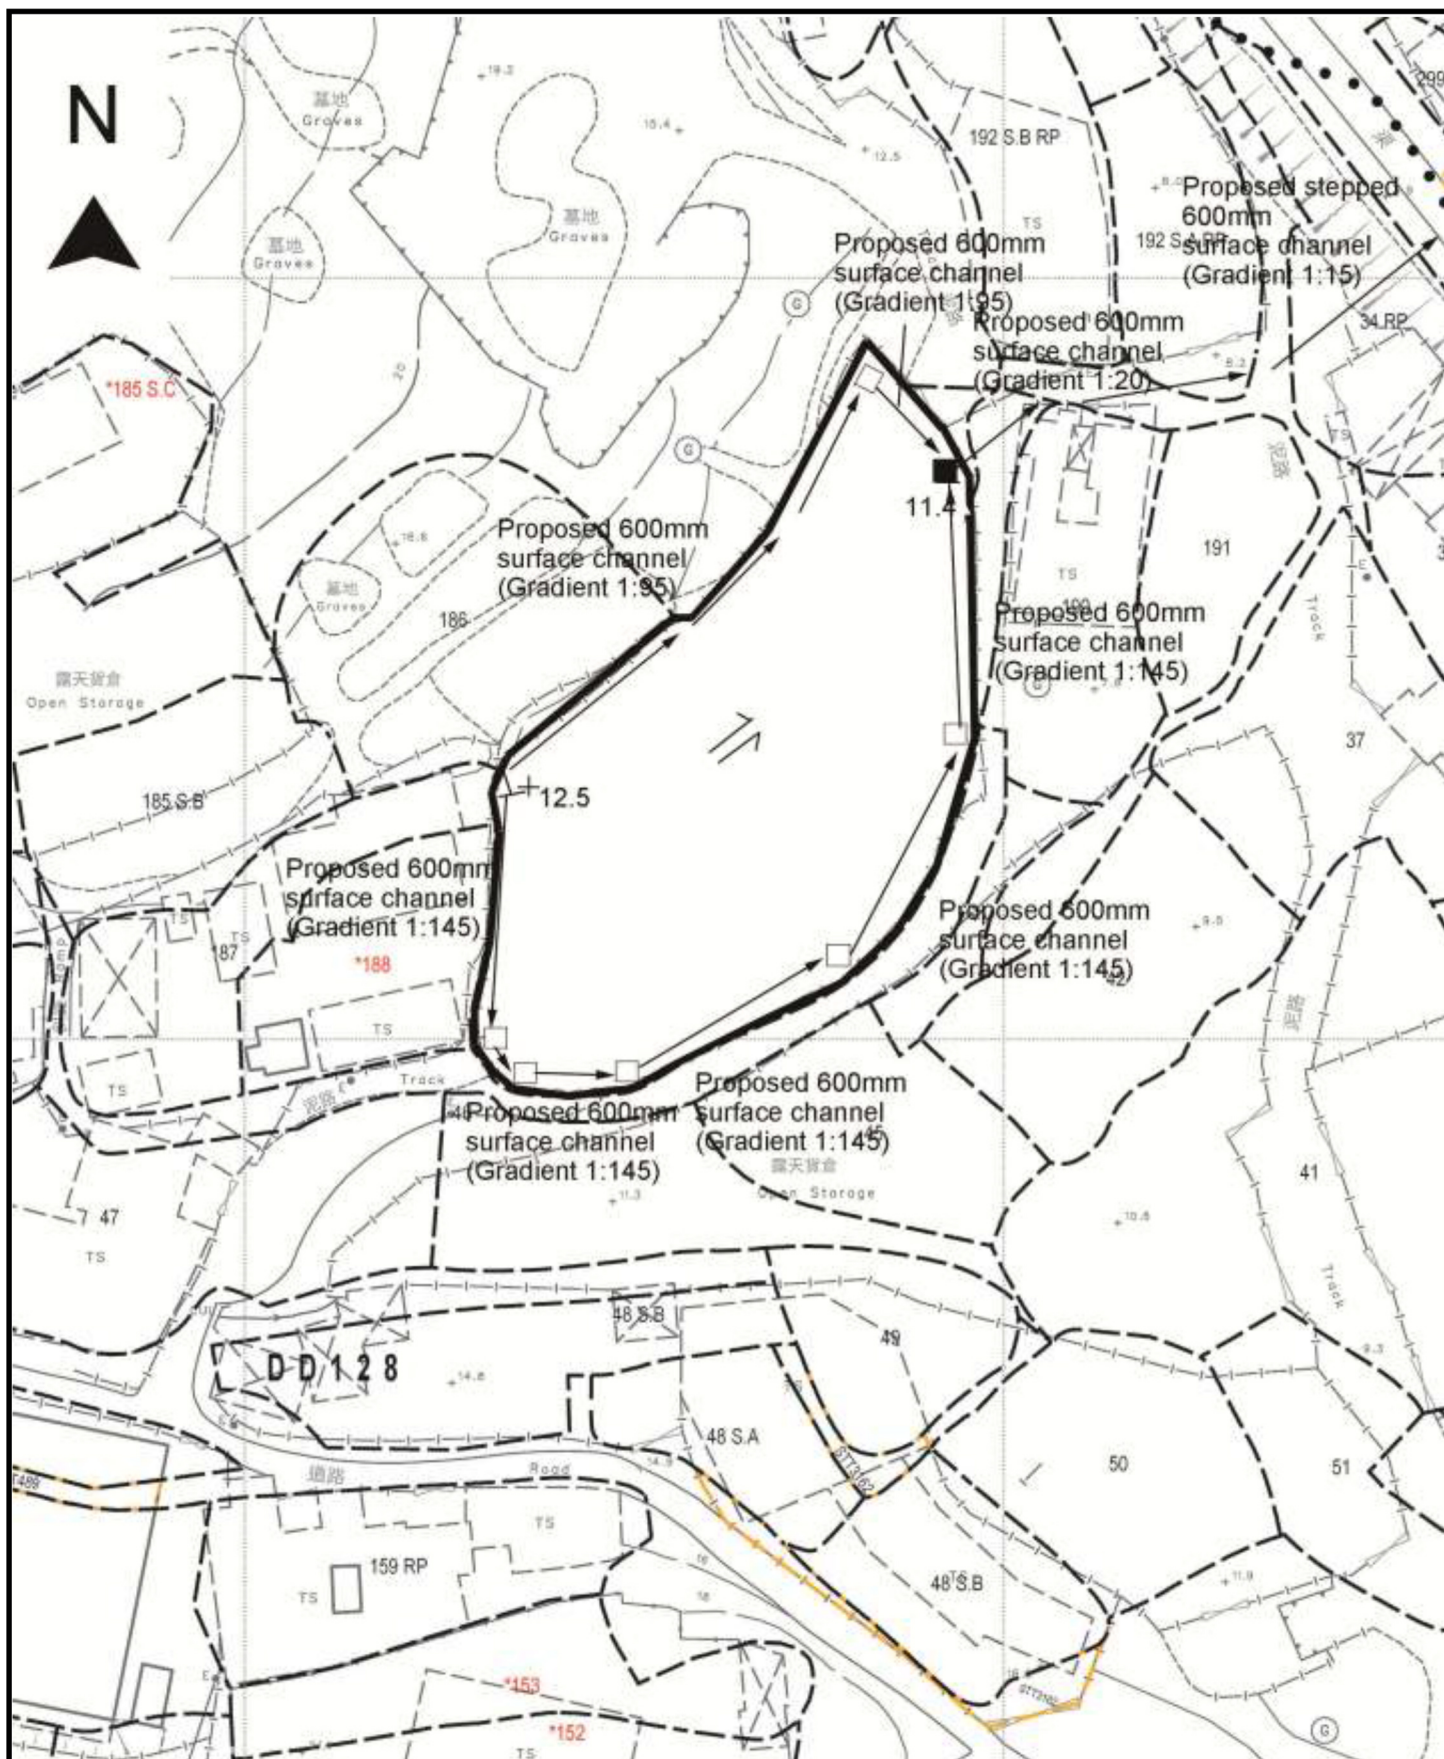

Project 項目名稱:

Proposed Temporary Shop & Services for a Period of 3 Years at Lots 189 S.A (Part) & 189 S.B (Part) in D.D.128 & Adjoining Government Land, Ha Tsuen, Yuen Long, N.T.

Drawing Title 圖目:

Proposed Drainage Plan

Drawing No. 圖號:

Figure 4

Remarks 備註:

+11.4 Level (in mPD)


⇐ Flow of surface runoff

□ Proposed catchpit

■ Catchpit with sand trap

Scale 比例:

1:1000

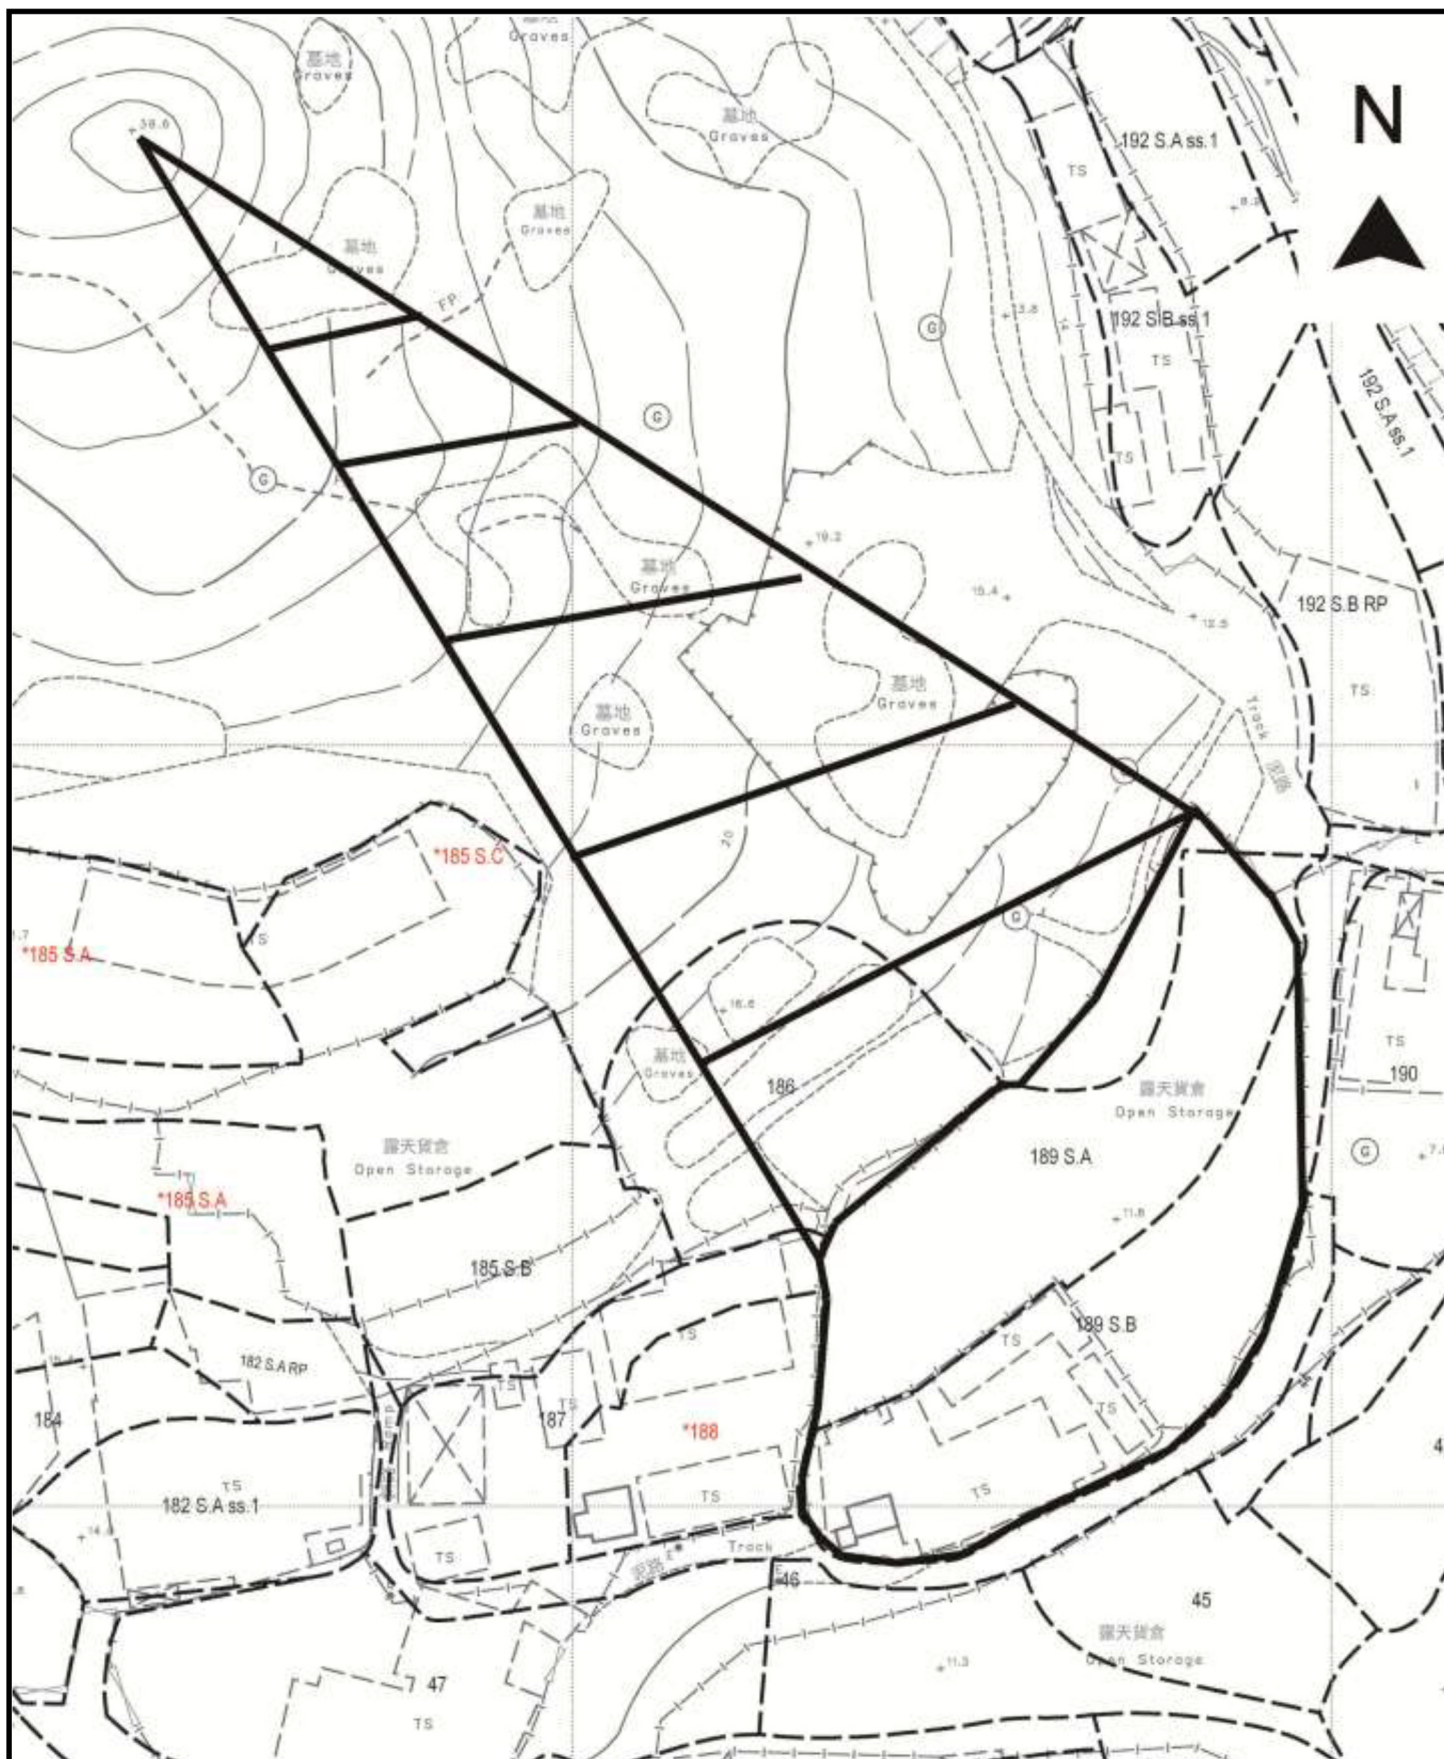

Project 項目名稱:

Proposed Temporary Shop & Services for a Period of 3 Years at Lots 189 S.A (Part) & 189 S.B (Part) in D.D.128 & Adjoining Government Land, Ha Tsuen, Yuen Long, N.T.

Drawing Title 圖目:

Catchment Plan

Drawing No. 圖號:

Figure 5

Remarks 備註:

☐ Application site

☒ External catchment

Scale 比例:

1:1000