


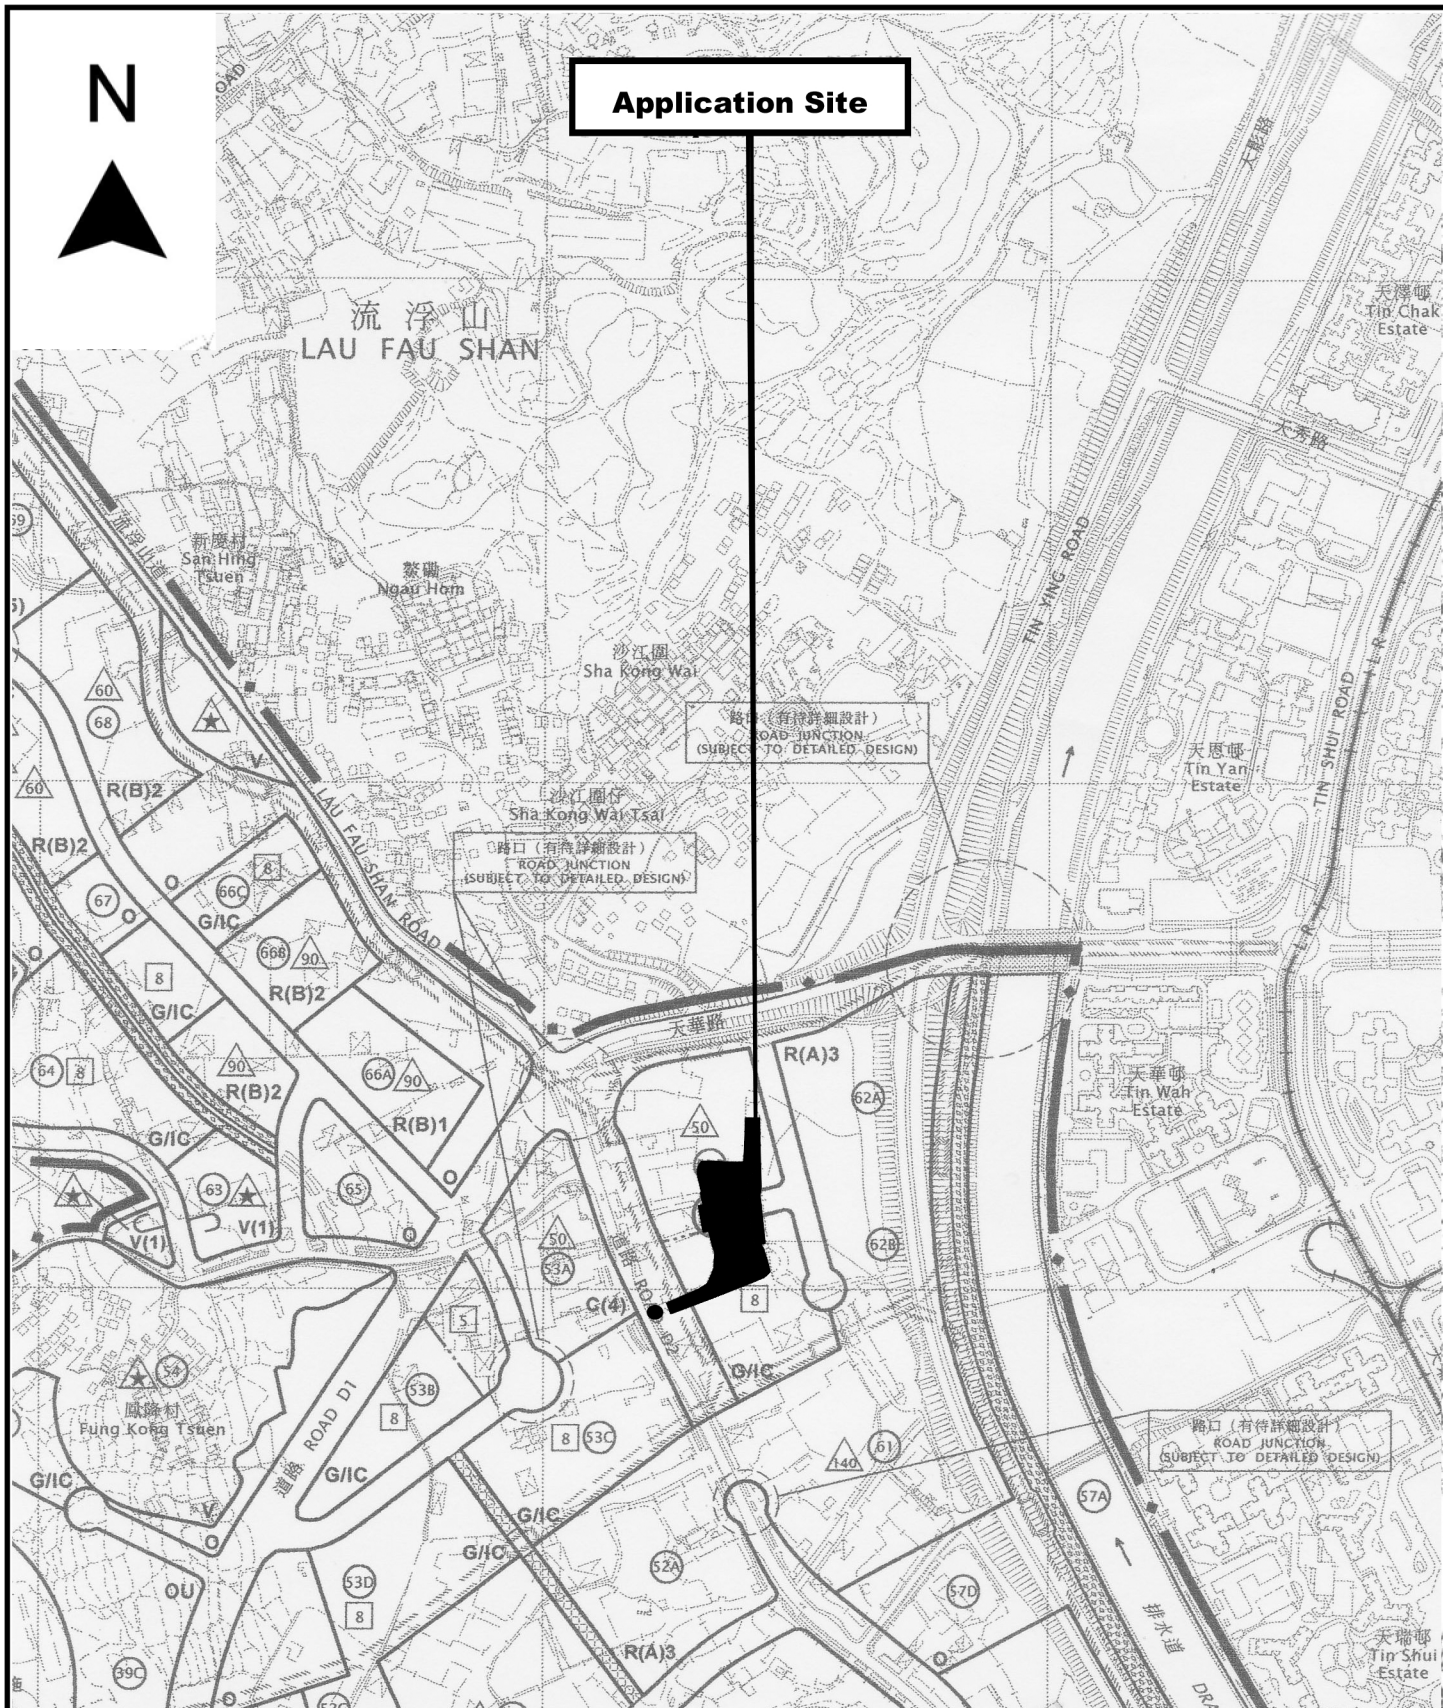

Project 項目名稱: Proposed Temporary Logistic Centre for a Period of 3 Years at Lots 3167 S.A (Part), 3167 S.B (Part), 3168 (Part), 3169 (Part), 3170 (Part), 3171 RP (Part), 3172 RP (Part), 3177 (Part), 3302 (Part), 3305 RP (Part), 3306 (Part), 3313 (Part), 3314 (Part), 3315 S.A, 3315 RP (Part) in D.D. 129 and Adjoining Government Land, Ha Tsuen, Yuen Long, N.T.	Drawing Title 圖目: Location Plan Drawing No. 圖號: Figure 2	Remarks 備註: ● ● ● Vehicular Access Leading from Ping Ha Road Scale 比例: 1:7500
--	--	---



Structure 1
Logistic centre & rain shelter
Covered land area: Not exceeding
5,570m²
GFA: Not exceeding 9,500m²
Height: Not exceeding 11m
No. of storey: 1-2

1 storey

2 storey

Structure 2
Water tank and pump house
being part of the fire service
installations
GFA: Not exceeding 91m²
Height: Not exceeding 4m
No. of storey: 1

1 storey

Electricity meter room

Site office

Structure 4
Site office with electricity
meter room & toilet within site office
GFA: Not exceeding 6m² for
electricity meter room
Not exceeding 252m²
for site office (2 -storey)
Height: Not exceeding 7m for
site office
Not exceeding 3m for
electricity meter room
No. of storey: 1 (electricity
meter room)
2 (site office)

Rain Shelter about 10m
above ground

4 loading/unloading bays of
11m x 3.5m for medium/
heavy goods vehicle

4 loading/unloading bays of
16m x 3.5m for container
trailer

Structure 3
Guard room
GFA: Not exceeding 6m²
Height: Not exceeding 3m
No. of storey: 1

8m
Ingress/
Egress

Structure 5
Staff room
GFA: Not exceeding 20m²
Height: Not exceeding 3m
No. of storey: 1

Project 項目名稱:

Proposed Temporary Logistic Centre for a
Period of 3 Years at Lots 3167 S.A (Part),
3167 S.B (Part), 3168 (Part), 3169 (Part),
3170 (Part), 3171 RP (Part), 3172 RP
(Part), 3177 (Part), 3302 (Part), 3305 RP
(Part), 3306 (Part), 3313 (Part), 3314 (Part),
3315 S.A, 3315 RP (Part) in D.D. 129 and
Adjoining Government Land, Ha Tsuen,
Yuen Long, N.T.

Drawing Title 圖目:

Proposed Layout Plan

Drawing No. 圖號:



Figure 3

Remarks 備註:

Scale 比例:

1:1000

Tree	Approximate Height	Spacing	Quantity
 Existing <i>Ficus microcarpa</i> to be preserved	5m to 6m	3m to 4m	17
 Existing <i>Ficus microcarpa</i> to be preserved	2.75m	4m	113
 <i>Bambusa textilis</i> McClure to be preserved	2.75m	450mm	18

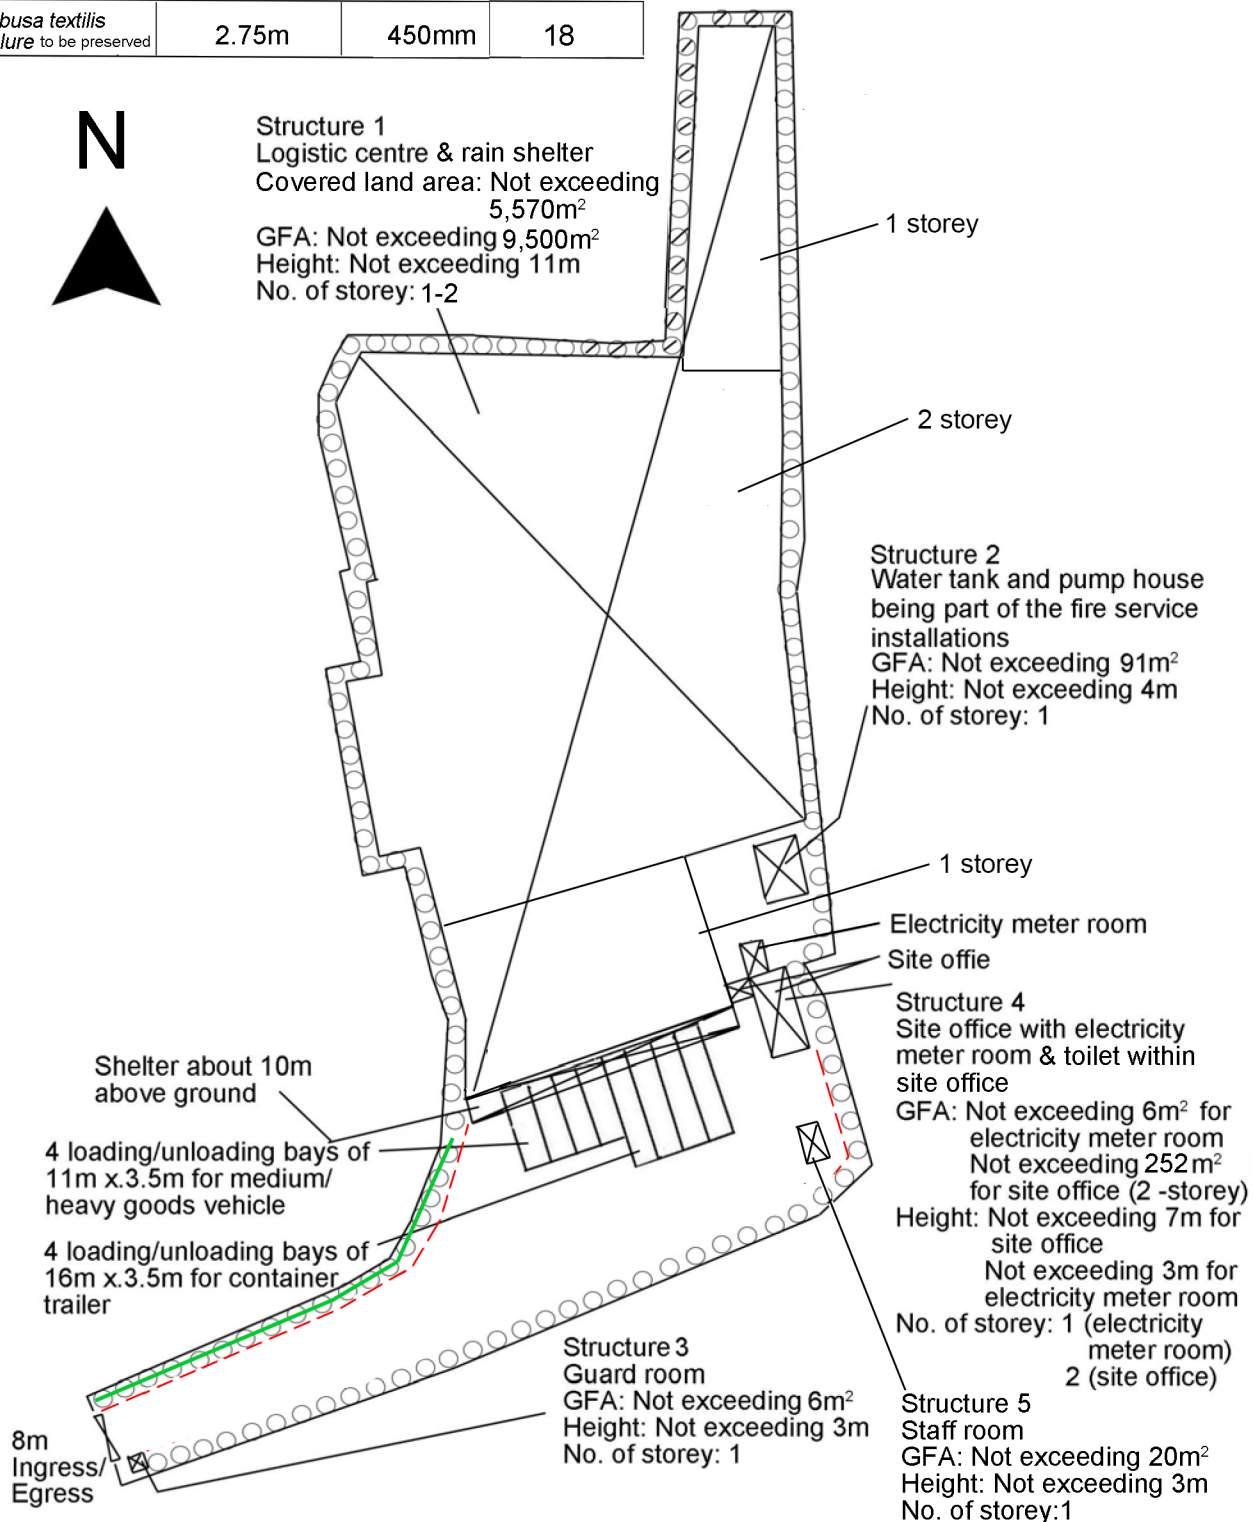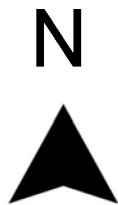

Project 項目名稱:

Proposed Temporary Logistic Centre for a Period of 3 Years at Lots 3167 S.A (Part), 3167 S.B (Part), 3168 (Part), 3169 (Part), 3170 (Part), 3171 RP (Part), 3172 RP (Part), 3177 (Part), 3302 (Part), 3305 RP (Part), 3306 (Part), 3313 (Part), 3314 (Part), 3315 S.A, 3315 RP (Part) in D.D. 129 and Adjoining Government Land, Ha Tsuen, Yuen Long, N.T.

Drawing Title 圖目:

Proposed Landscape & Tree Preservation Plan

Drawing No. 圖號:

Figure 4

Remarks 備註:


-- As-built concrete kerb

Tree Preservation Measures:

- (i) No open storage of materials/objects will be carried out within the 1m diameter of all the trees within the site boundary;
- (ii) Irrigate the trees at regular interval;
- (iii) Replace dead tree, if any; &
- (iv) Removal of weeds and climbers adjacent to the existing trees.

Scale 比例:

1:1000

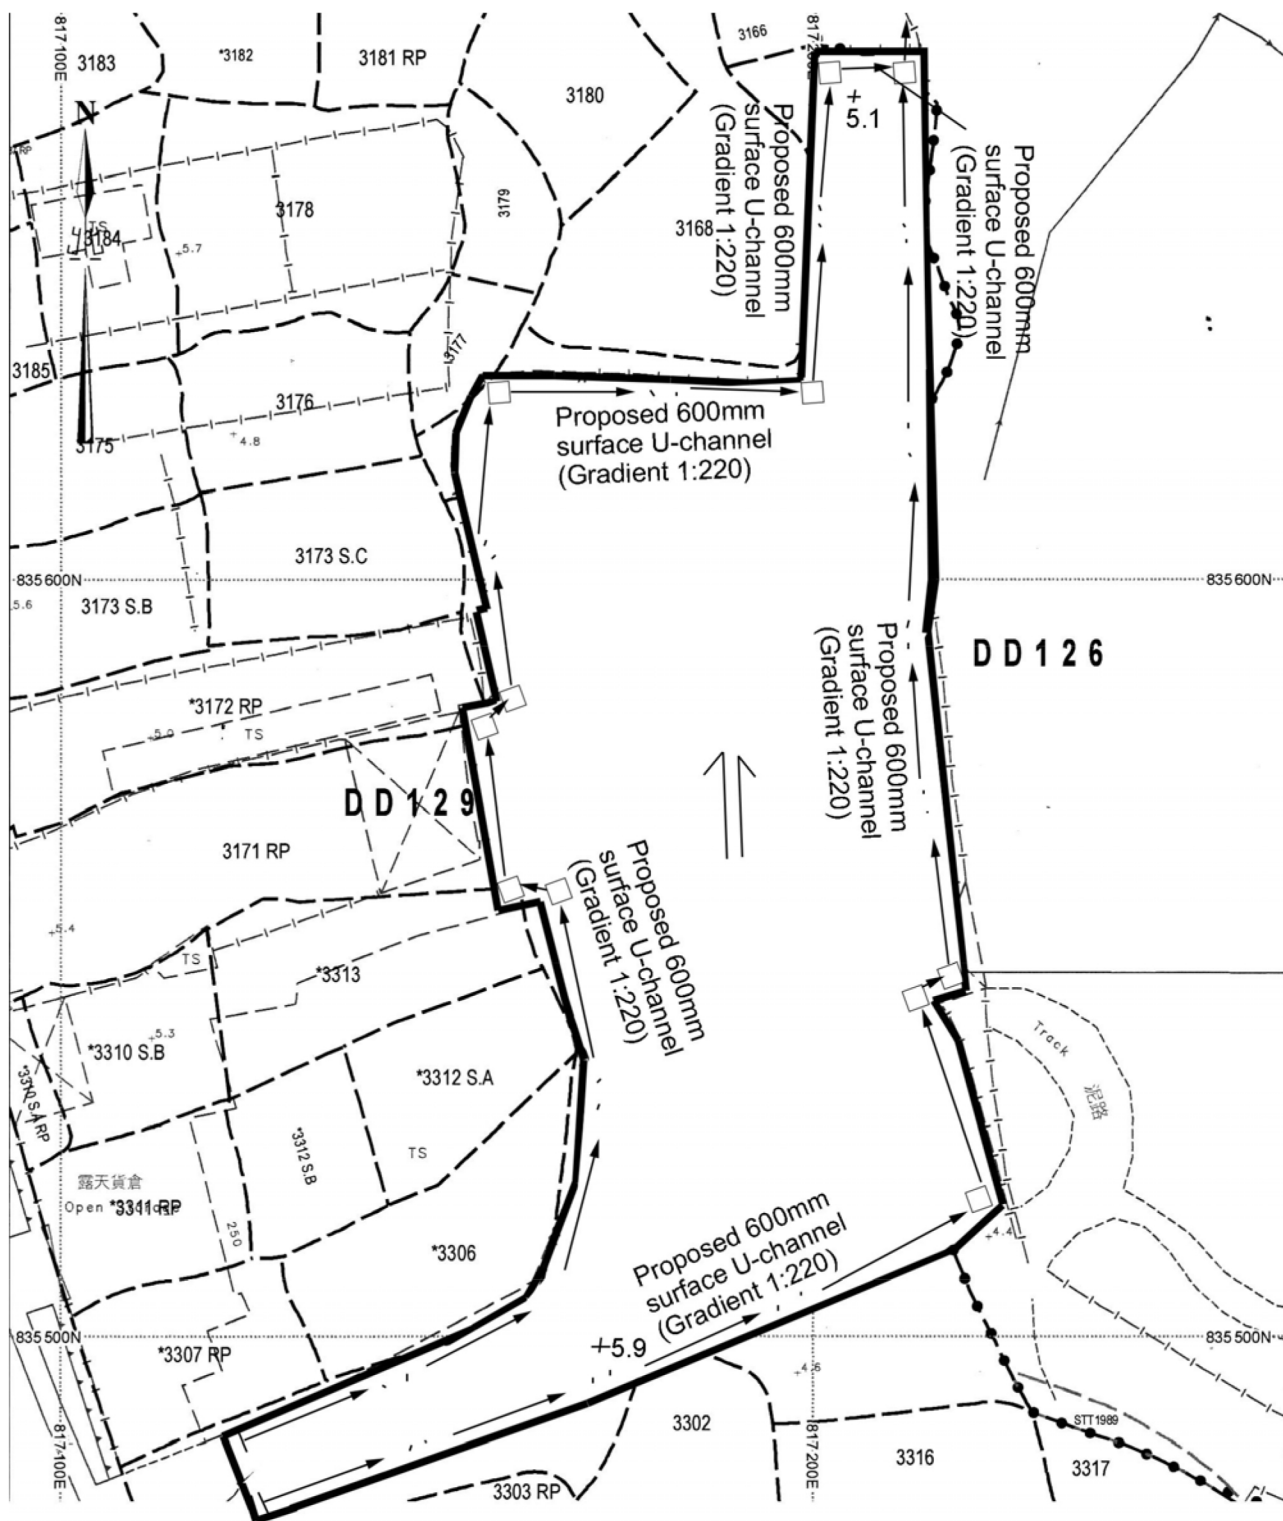

Project 項目名稱:

Proposed Temporary Logistic Centre for a Period of 3 Years at Lots 3167 S.A (Part), 3167 S.B (Part), 3168 (Part), 3169 (Part), 3170 (Part), 3171 RP (Part), 3172 RP (Part), 3177 (Part), 3302 (Part), 3305 RP (Part), 3306 (Part), 3313 (Part), 3314 (Part), 3315 S.A, 3315 RP (Part) in D.D. 129 and Adjoining Government Land, Ha Tsuen, Yuen Long, N.T.

Drawing Title 圖目:

Proposed Drainage Plan

Drawing No. 圖號:

Figure 5

Remarks 備註:

+5.1 Level (in mPD)

□ Proposed Catchpit

⇐ Flow of Surface Runoff

Scale 比例:

1:1000