



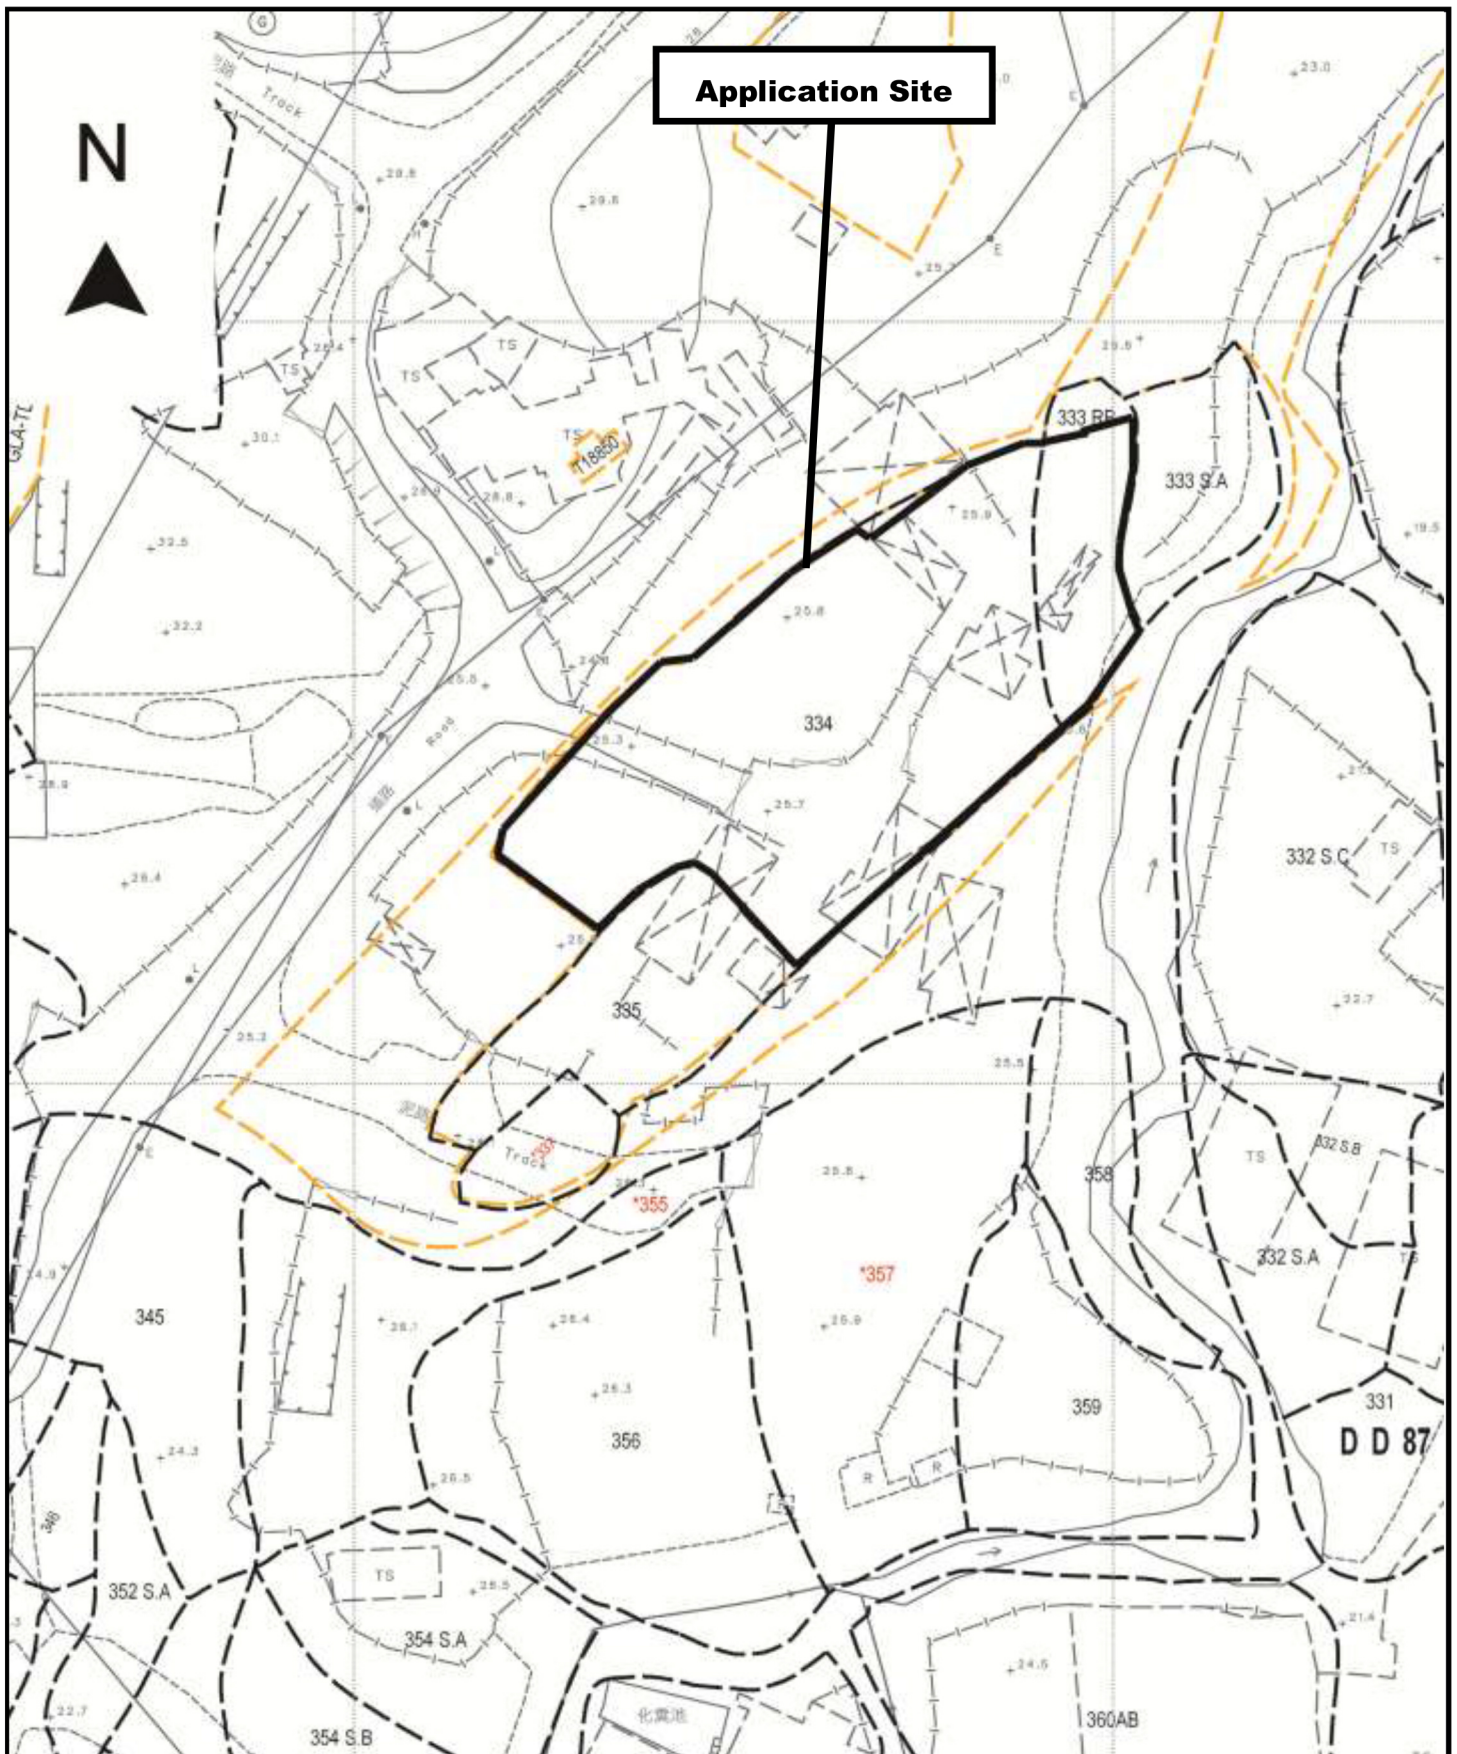

Project 項目名稱: Proposed Temporary Open Storage of Construction Machinery and Construction Materials and Associated Filling of Land for a Period of 3 Years at Lots 333 RP (Part) & 334 (Part) in D.D.87, Ta Kwu Ling, N.T.	Drawing Title 圖目: Application Site Drawing No. 圖號: Figure 1	Remarks 備註: Scale 比例: 1:1000
---	---	---

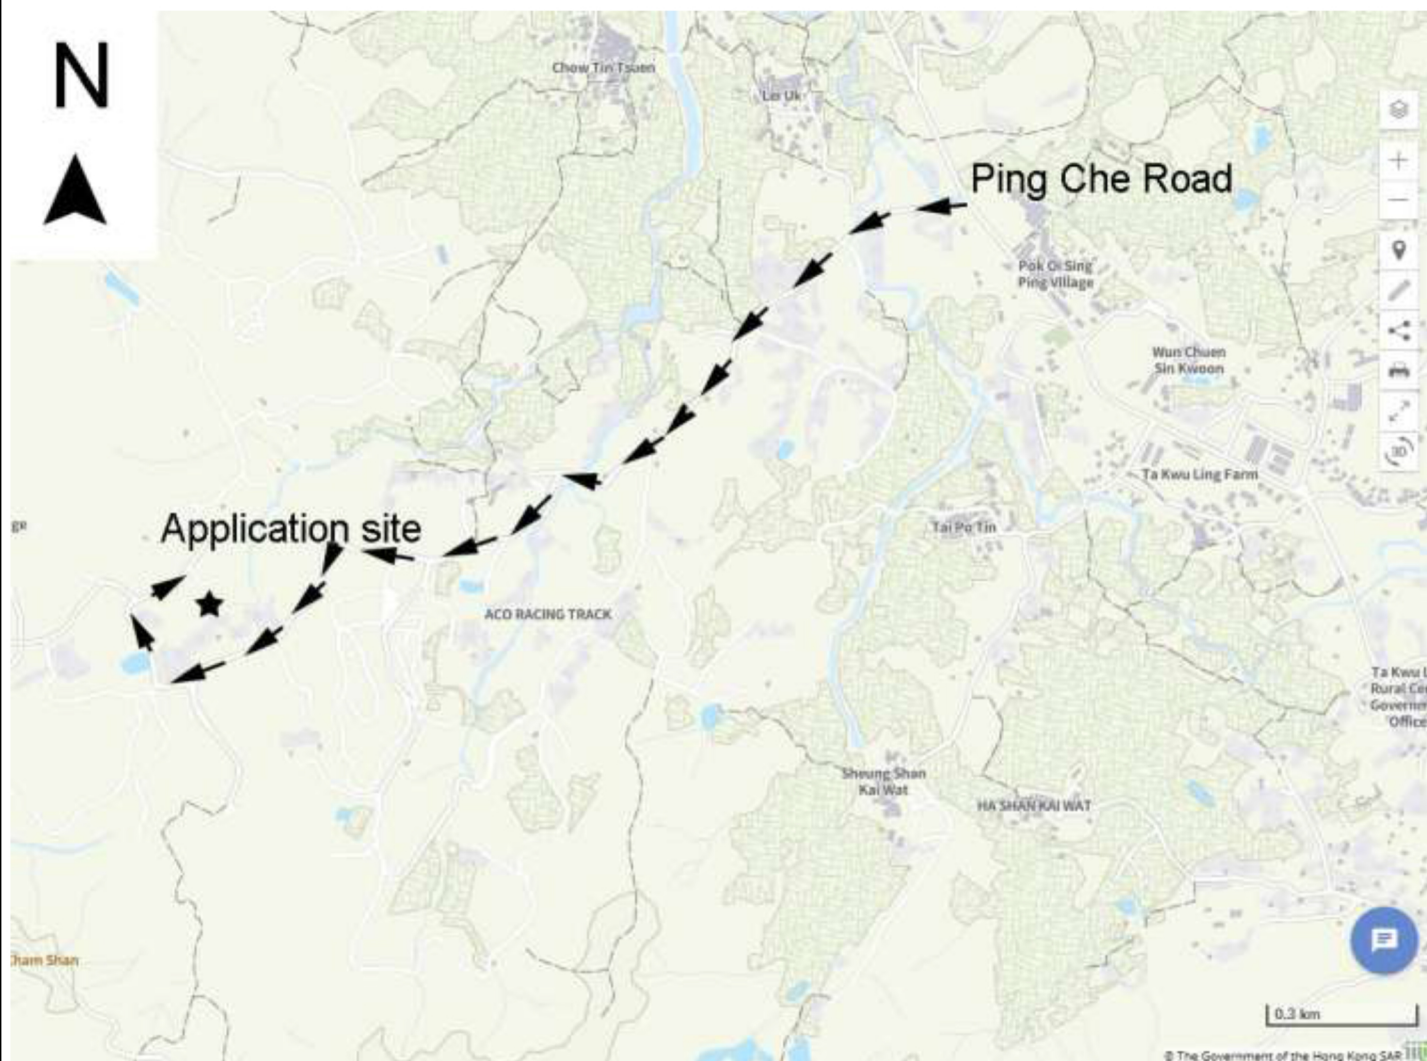

Project 項目名稱:

Proposed Temporary Open Storage of Construction Machinery and Construction Materials and Associated Filling of Land for a Period of 3 Years at Lots 333 RP (Part) & 334 (Part) in D.D.87, Ta Kwu Ling, N.T.

Drawing Title 圖目:

Vehicular Access Leading from Ping Che Road to Application Site


Drawing No. 圖號:

Figure 2

Remarks 備註:

Scale 比例:

Not to scale

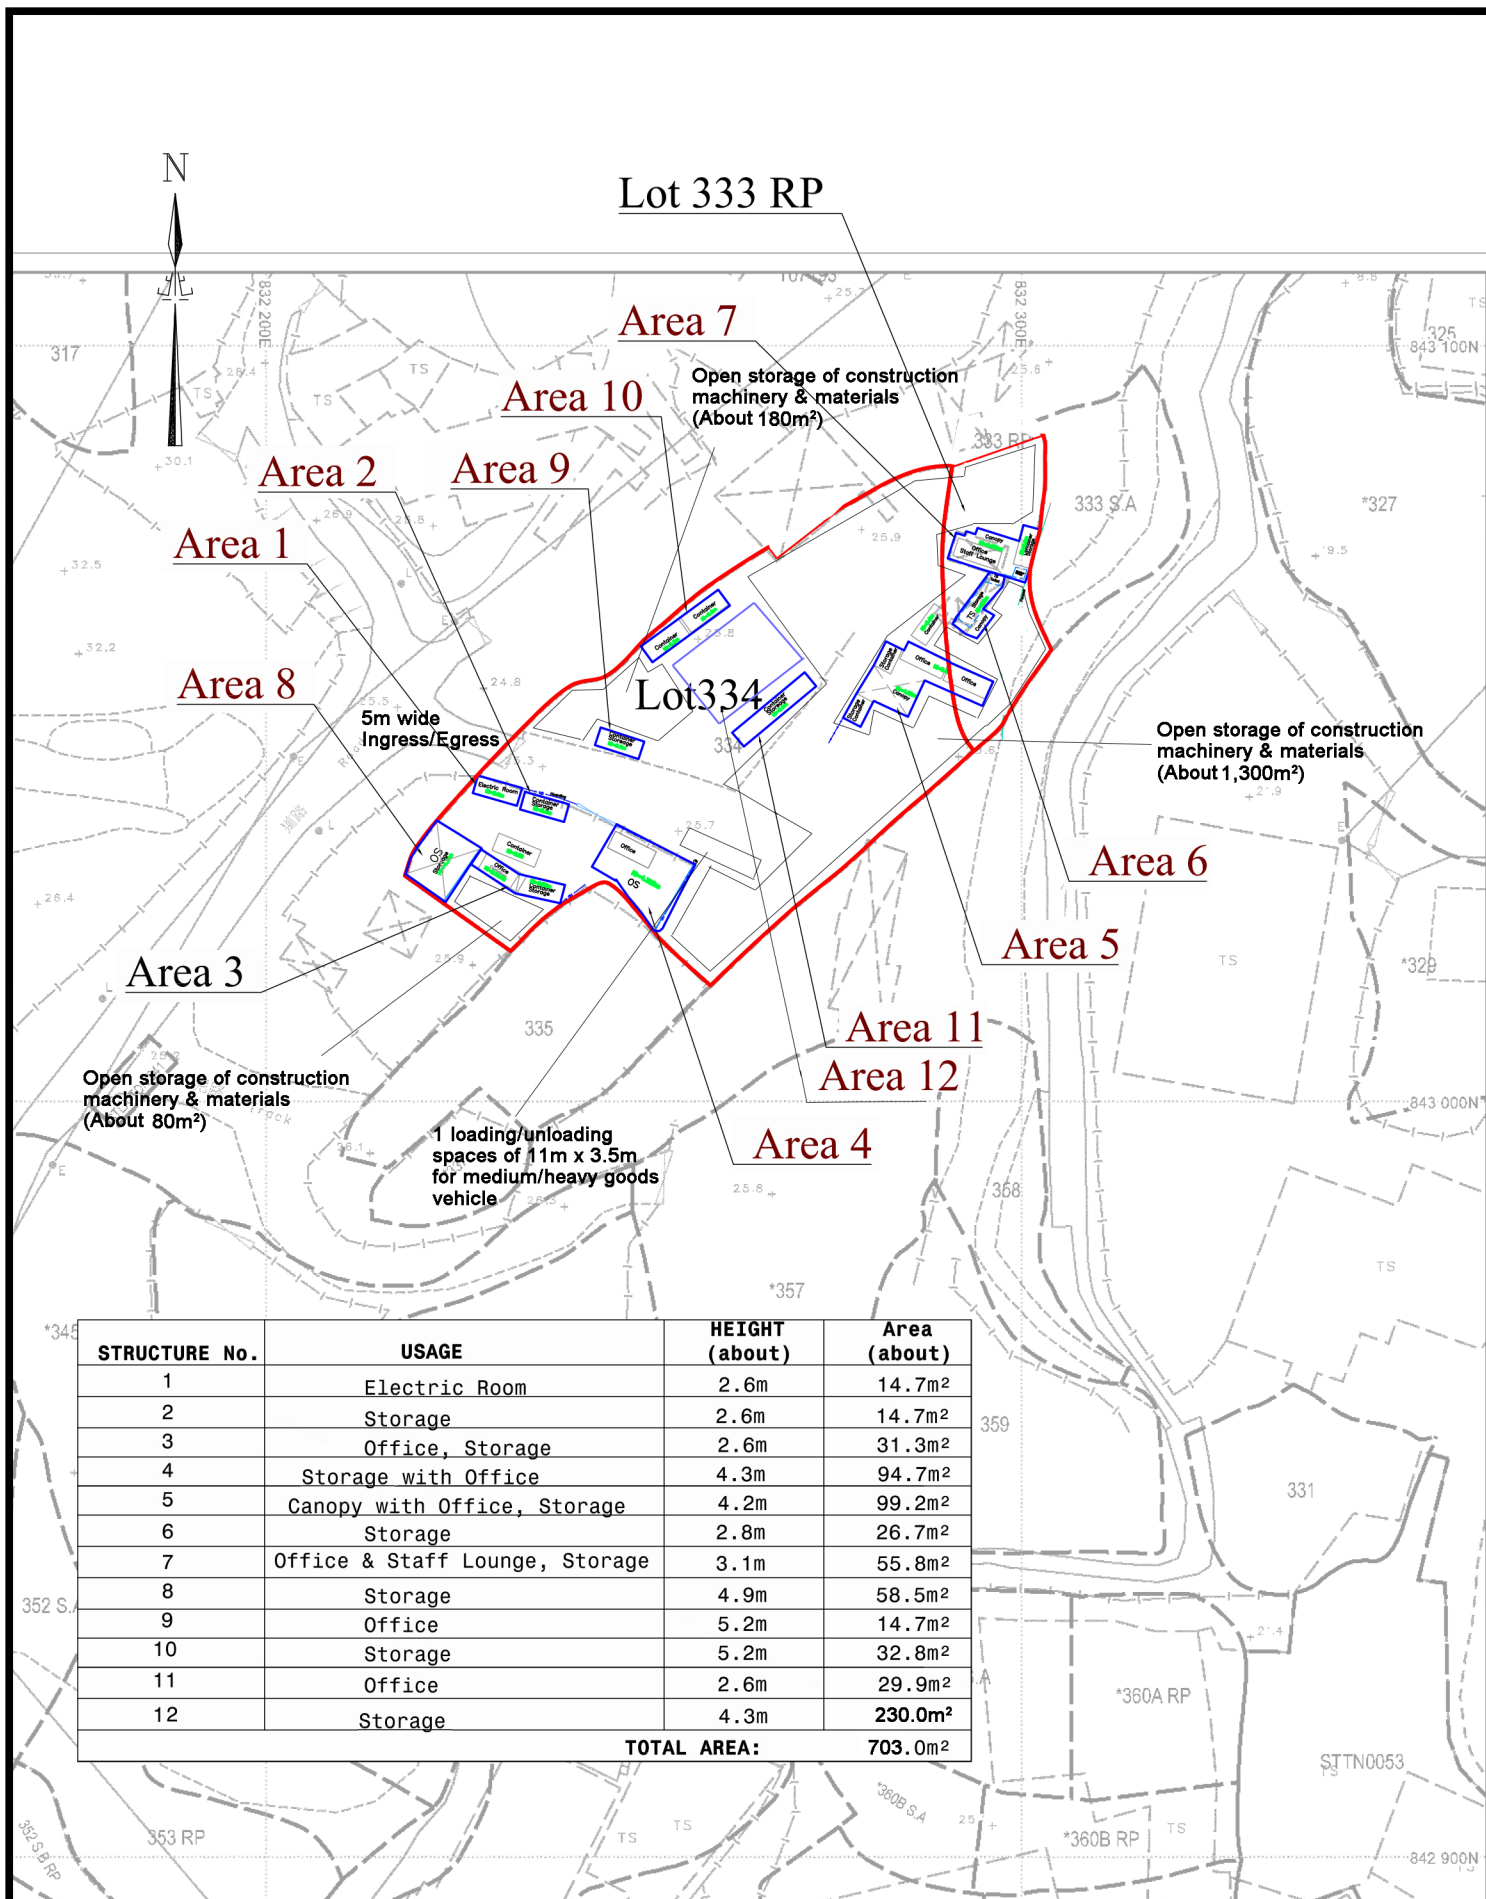


Survey District:
North

Scale.:
1:1000(A4)

Figure 3 Proposed Layout Plan

Survey Sheet No.:
3-NW-22A/22B

Date:
11/07/2025

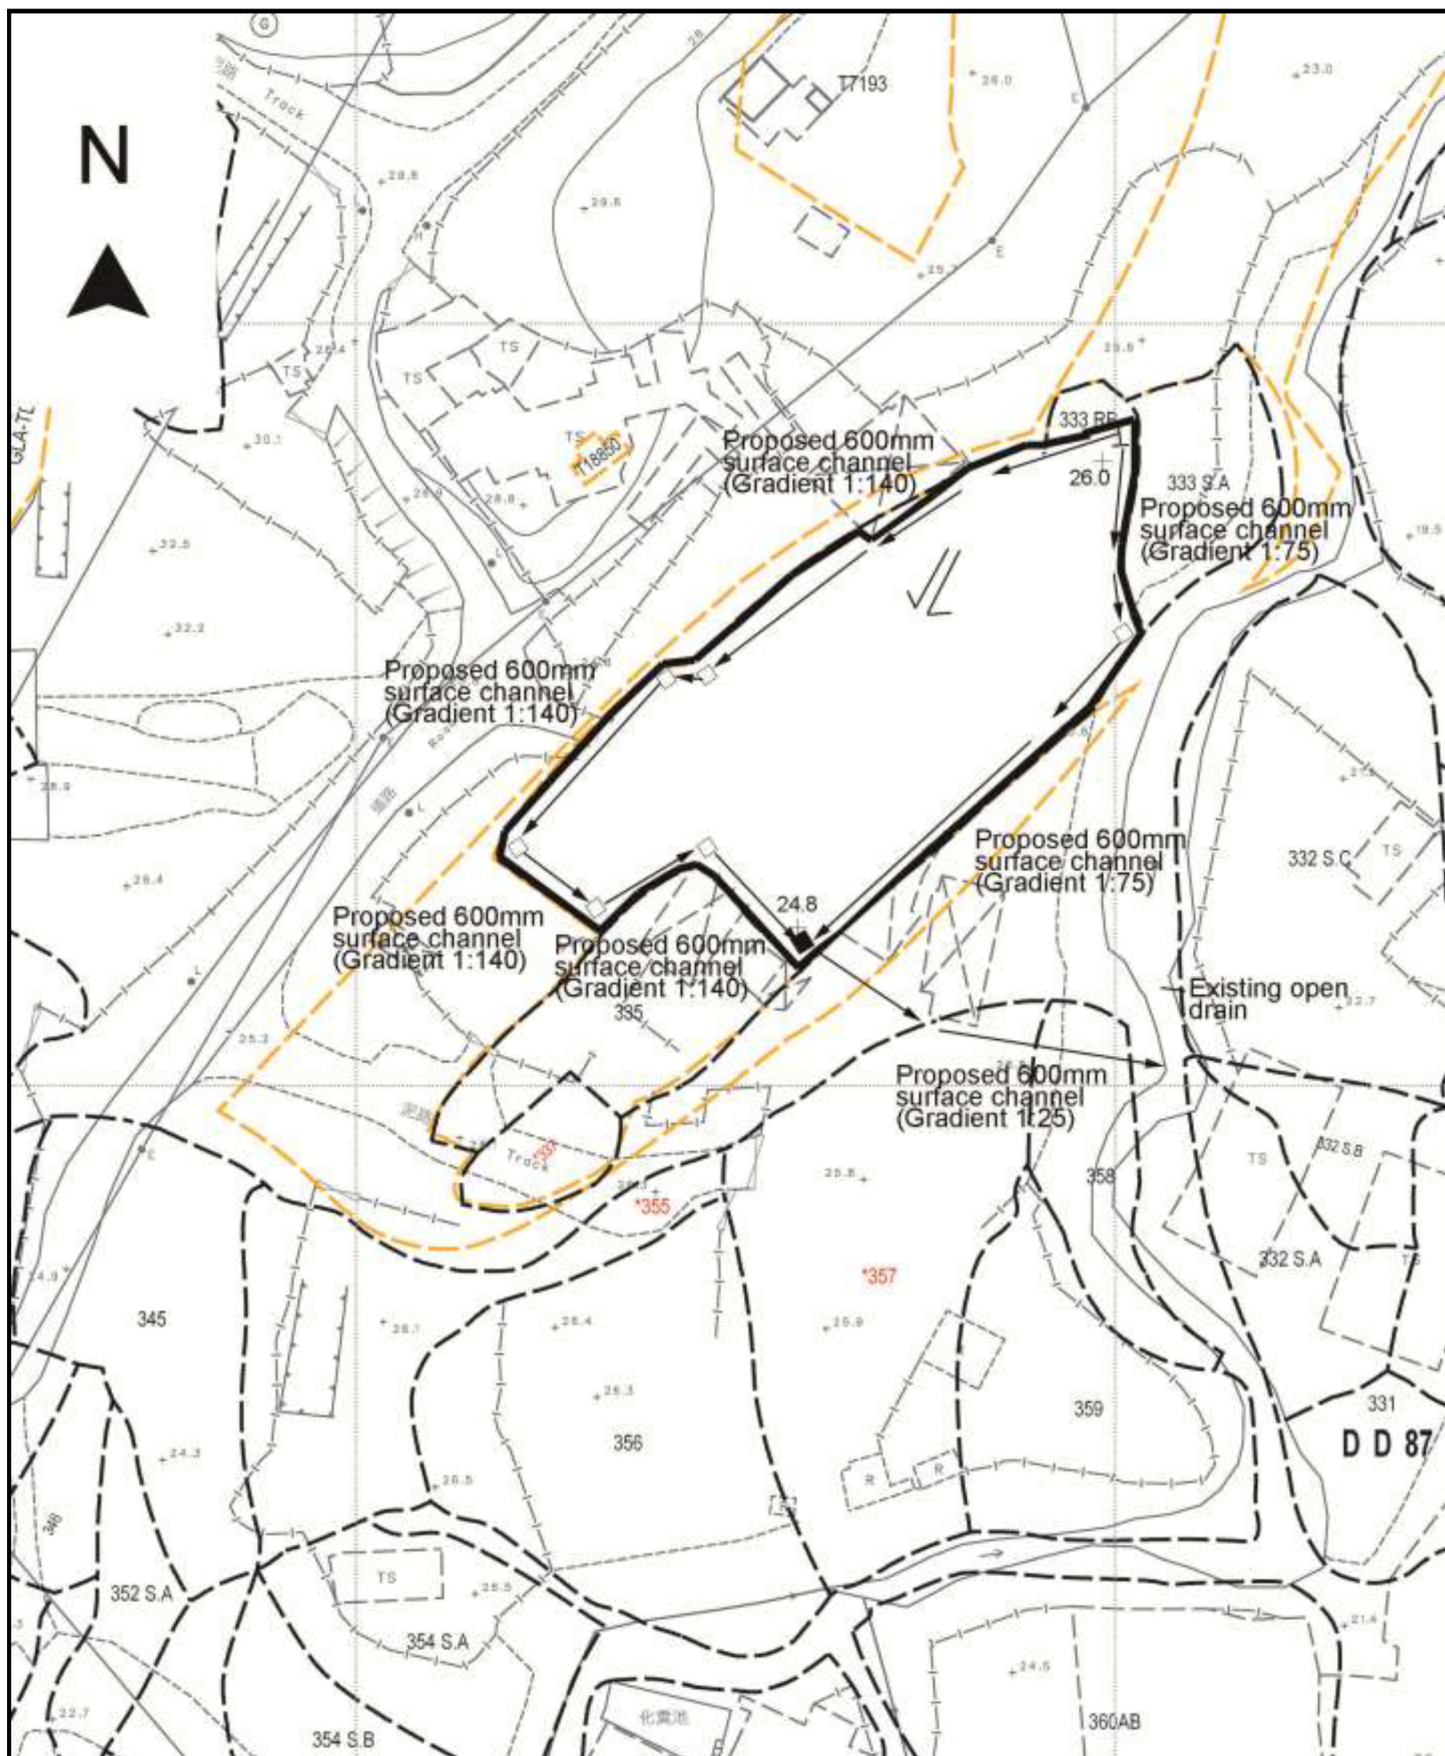

Project 項目名稱:

Proposed Temporary Open Storage of Construction Machinery and Construction Materials and Associated Filling of Land for a Period of 3 Years at Lots 333 RP (Part) & 334 (Part) in D.D.87, Ta Kwu Ling, N.T.

Drawing Title 圖目:

Proposed Drainage Plan

Drawing No. 圖號:

Figure 4

Remarks 備註:

+24.8 Level (in mPD)


■ Catchpit with sand trap

□ Proposed catchpit

⇐ Flow of surface runoff

Scale 比例:

1:1000

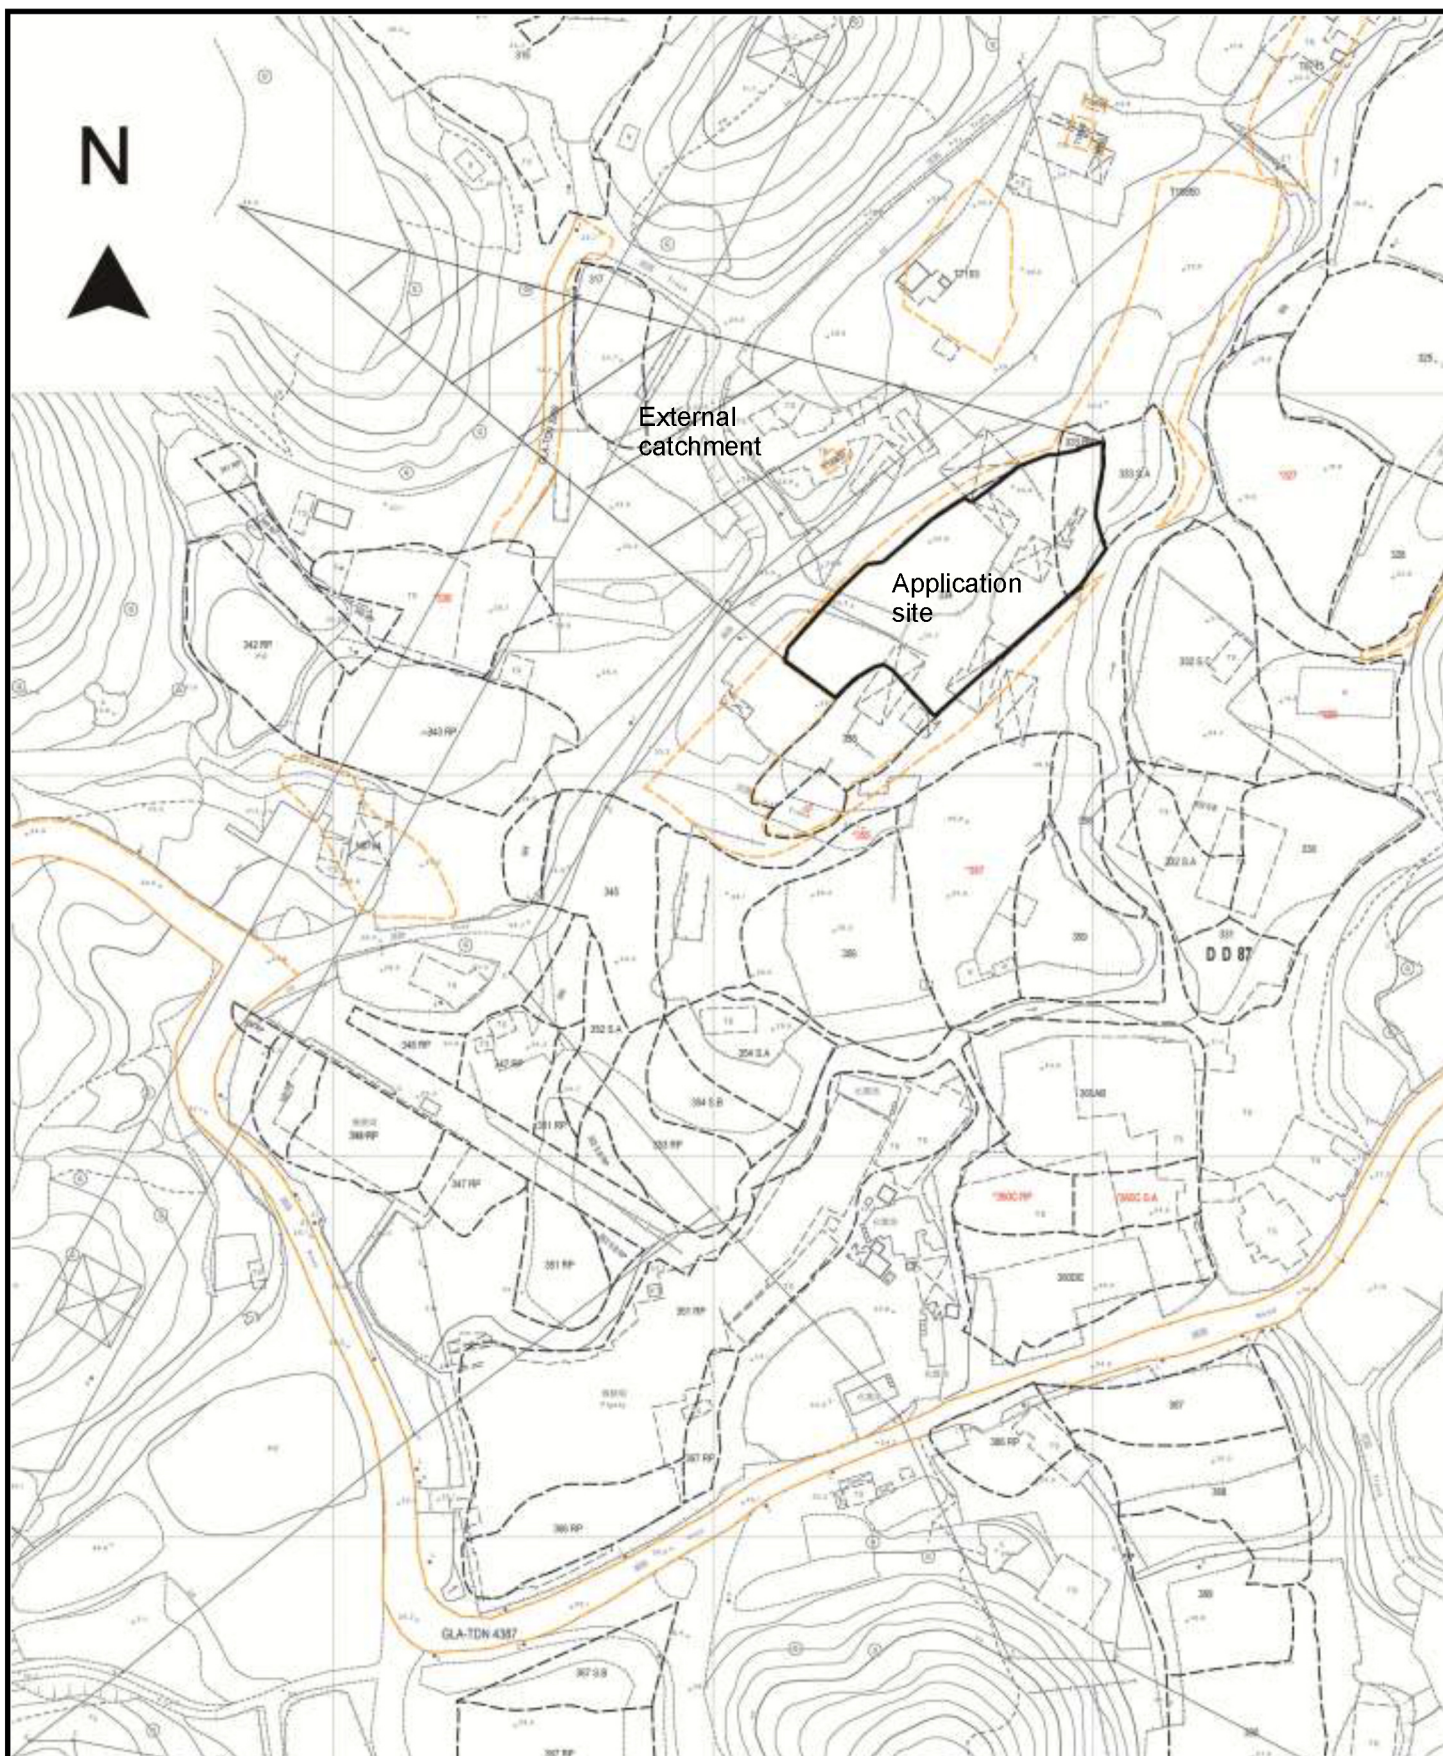

Project 項目名稱:

Proposed Temporary Open Storage of Construction Machinery and Construction Materials and Associated Filling of Land for a Period of 3 Years at Lots 333 RP (Part) & 334 (Part) in D.D.87, Ta Kwu Ling, N.T.

Drawing Title 圖目:

Catchment Plan


Drawing No. 圖號:

Figure 5

Remarks 備註:

Scale 比例:

1:2000

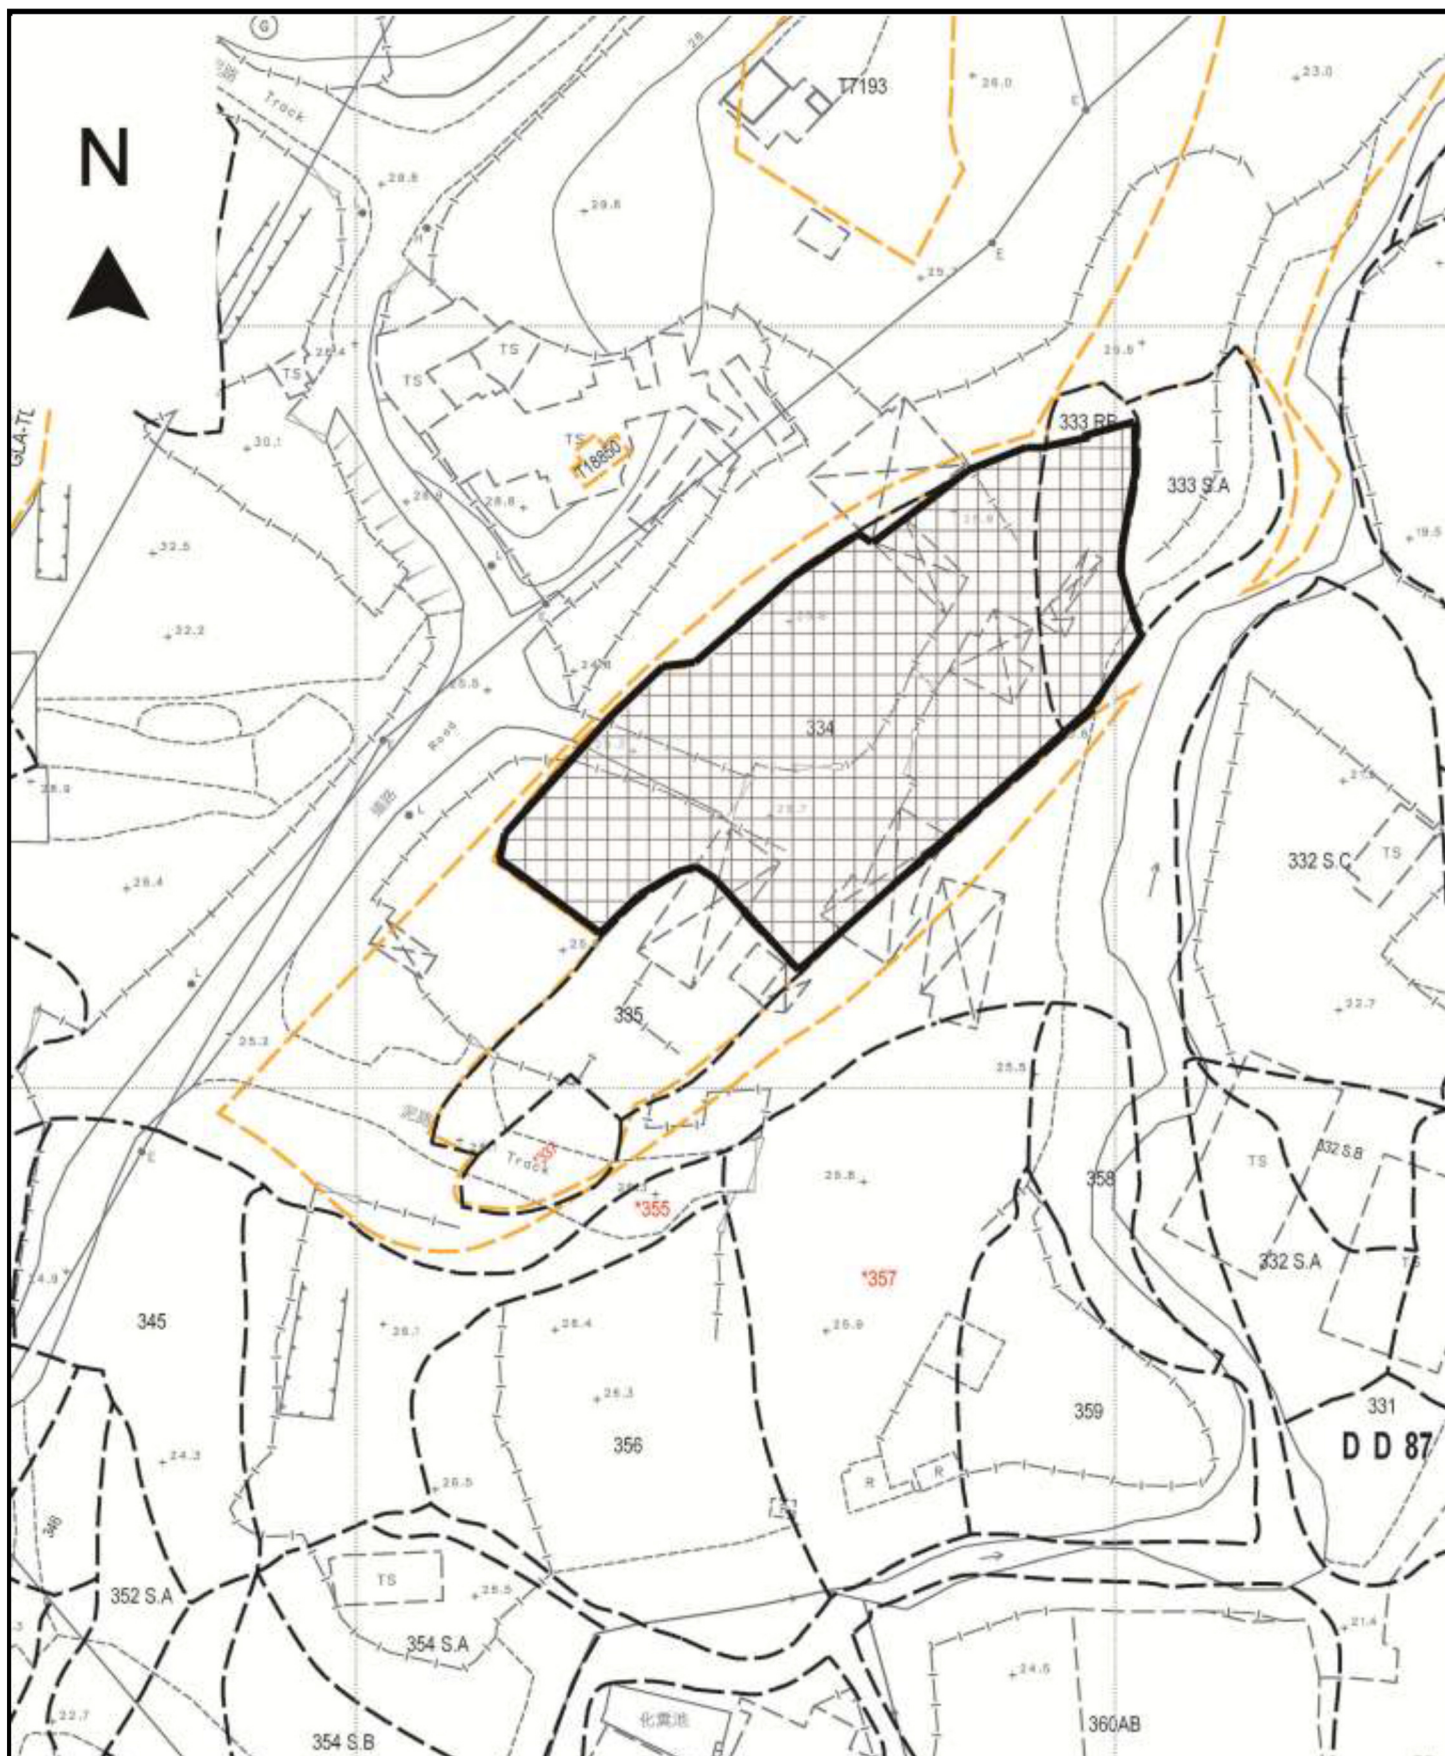

Project 項目名稱:

Proposed Temporary Open Storage of Construction Machinery and Construction Materials and Associated Filling of Land for a Period of 3 Years at Lots 333 RP (Part) & 334 (Part) in D.D.87, Ta Kwu Ling, N.T.

Drawing Title 圖目:

Proposed Land Filling Plan

Drawing No. 圖號:

Figure 6

Remarks 備註:



Proposed filling of land by 0.2m thick concrete

Scale 比例:

1:1000