


LOCATION PLAN

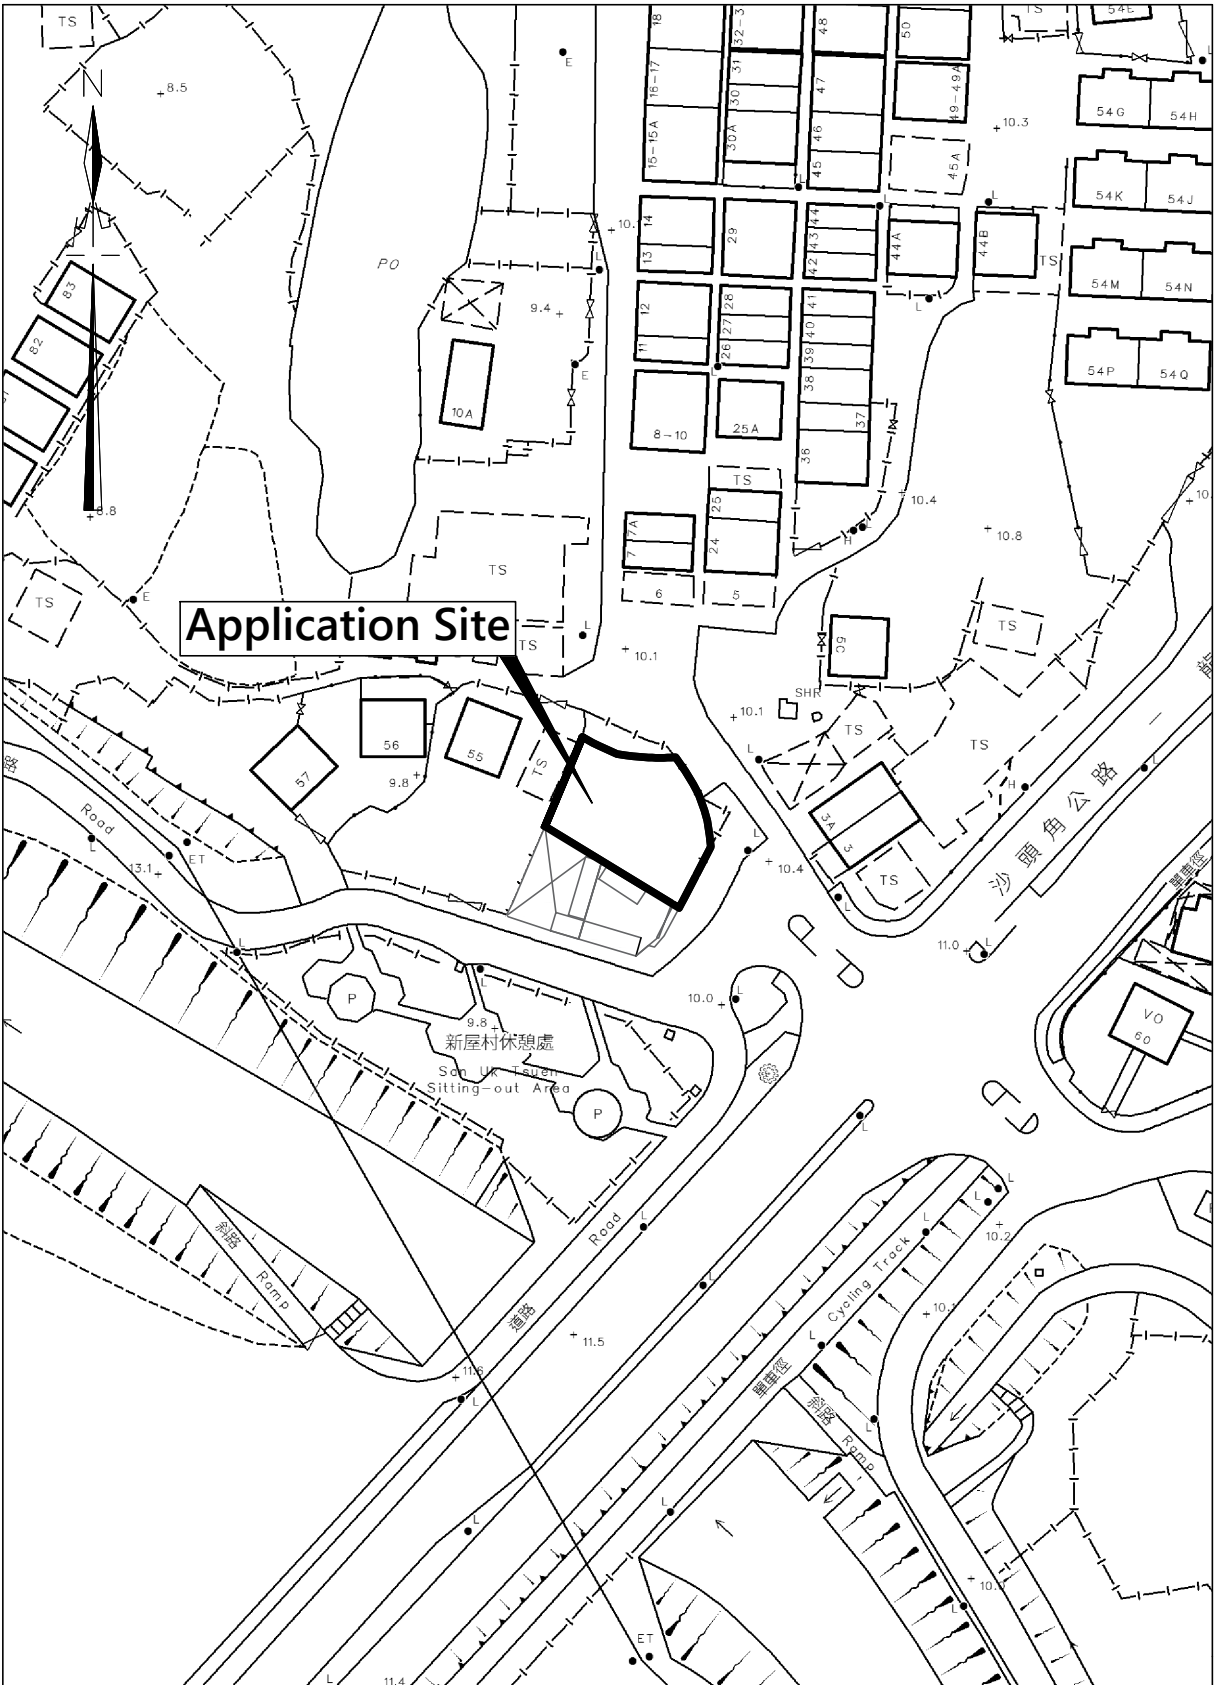

卓 弘 測 量 服 務 公 司
CHUO WANG SURVEY SERVICES COMPANY


Scale :
1 : 1000

Survey Sheet No. :
3-SW-8A

Date :
07-09-2026

Figure No. :
LOP/01

LAYOUT PLAN

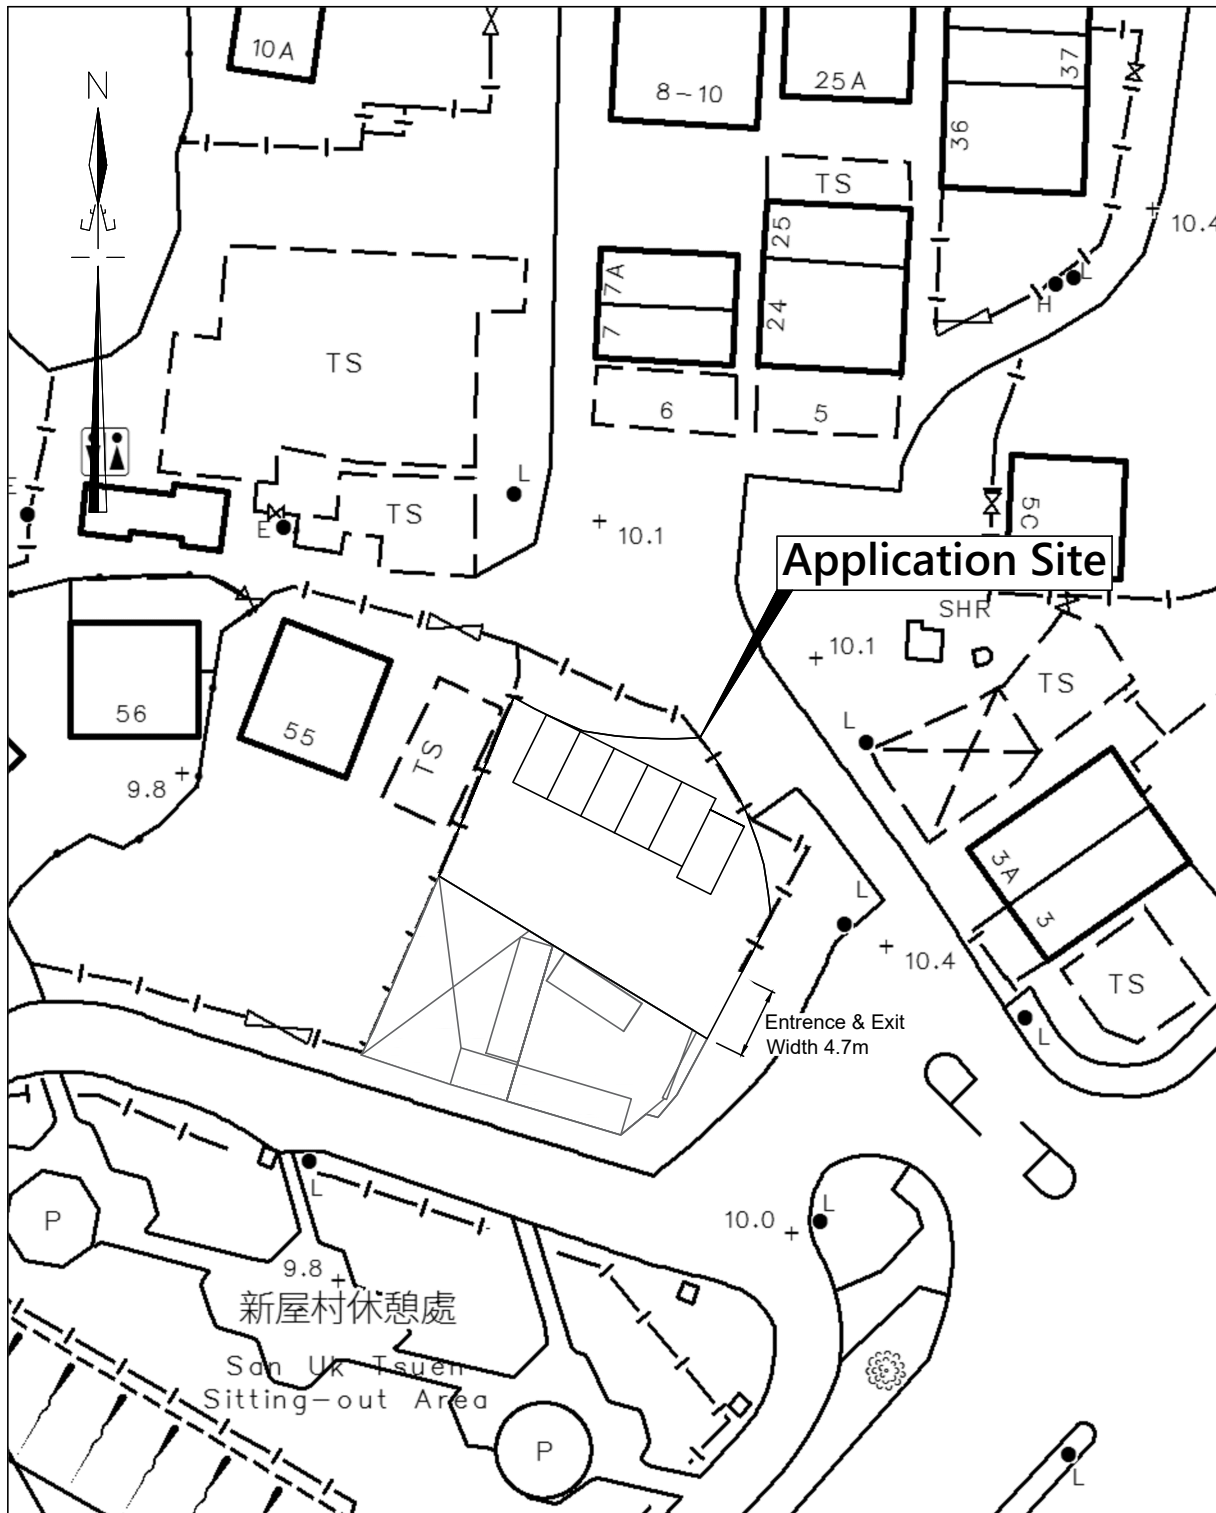

Legends :

 6 Parking space for Private Car
(5m x 2.5m) for each

卓 弘 測 量 服 務 公 司
CHUO WANG SURVEY SERVICES COMPANY


Scale :
1 : 500

Survey Sheet No. :
3-SW-8A

Date :	07-09-2024
--------	------------

Figure No. :
LAP/01

ROUTING PLAN

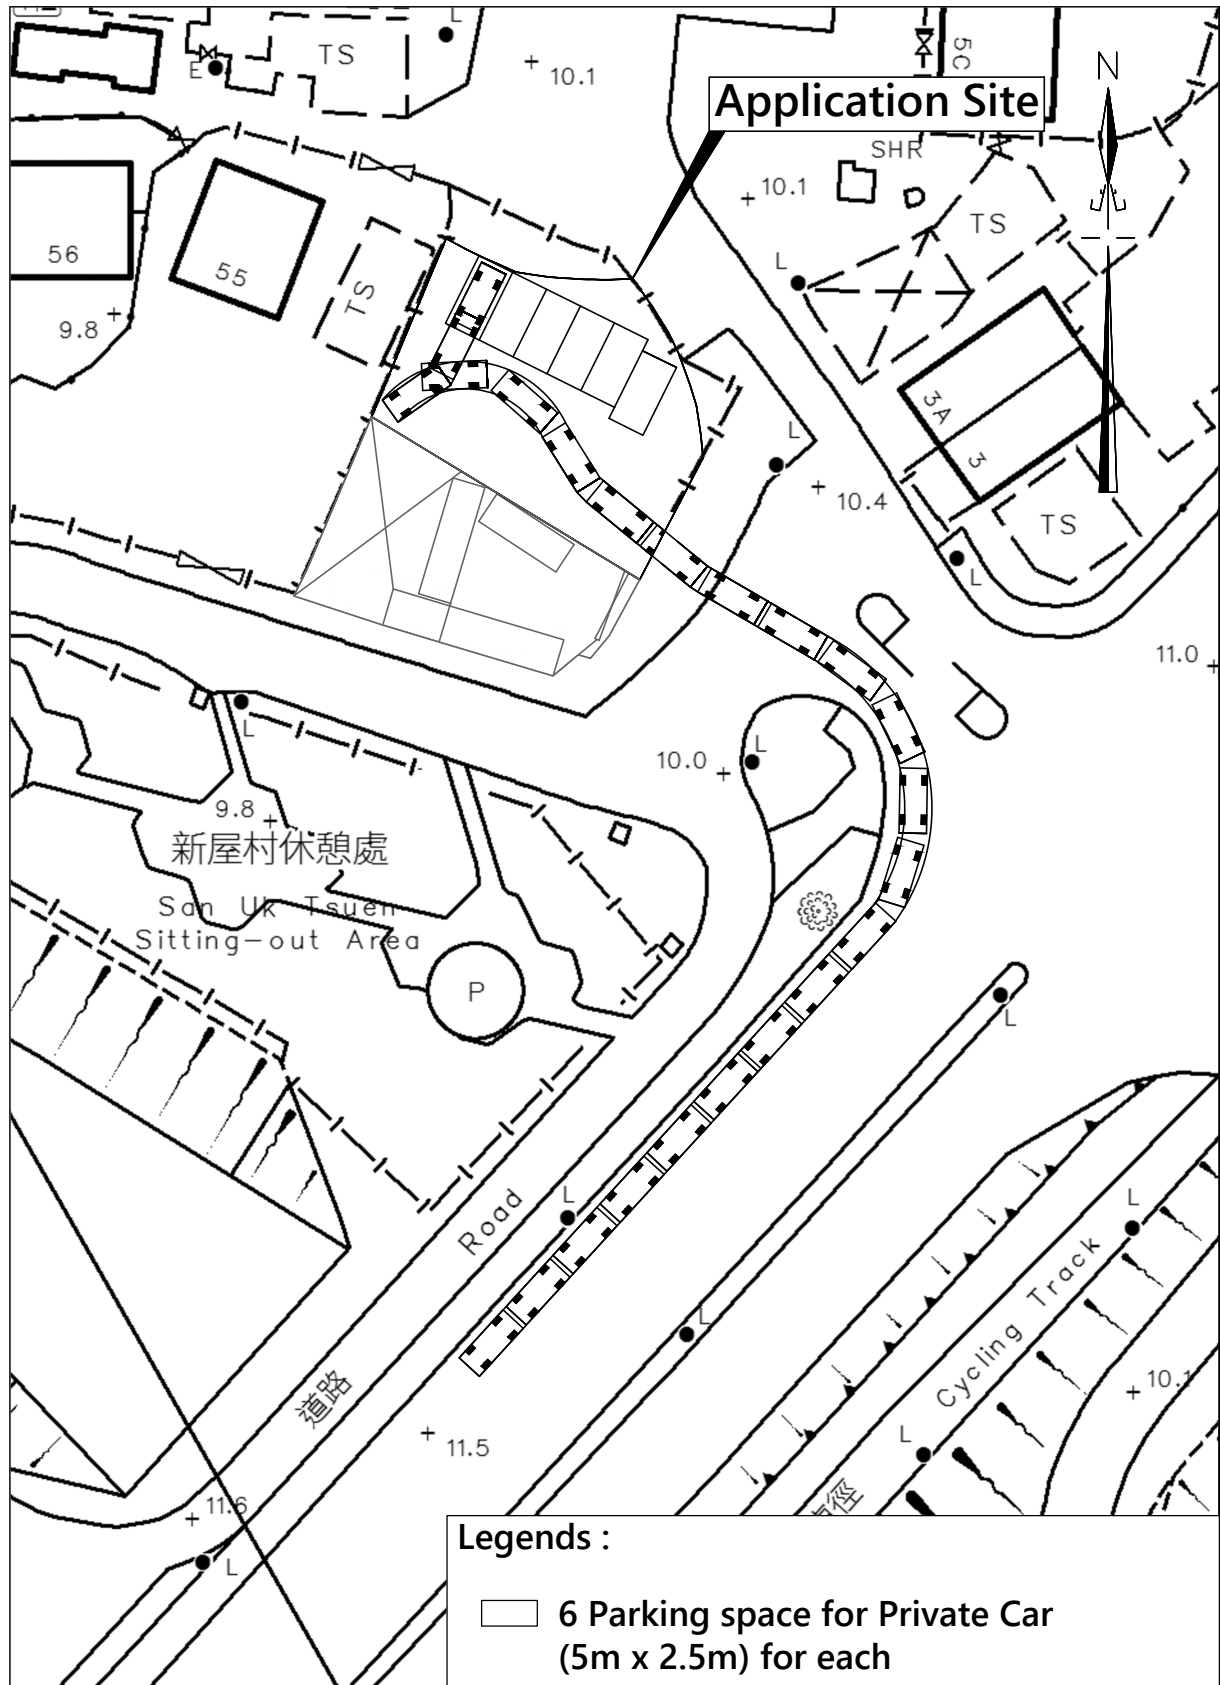

卓 弘 測 量 服 務 公 司
CHUO WANG SURVEY SERVICES COMPANY


Scale :
1 : 500

Survey Sheet No. :
3-SW-8A

Date :
07-09-2026

Figure No. :
RP/01

ROUTING PLAN

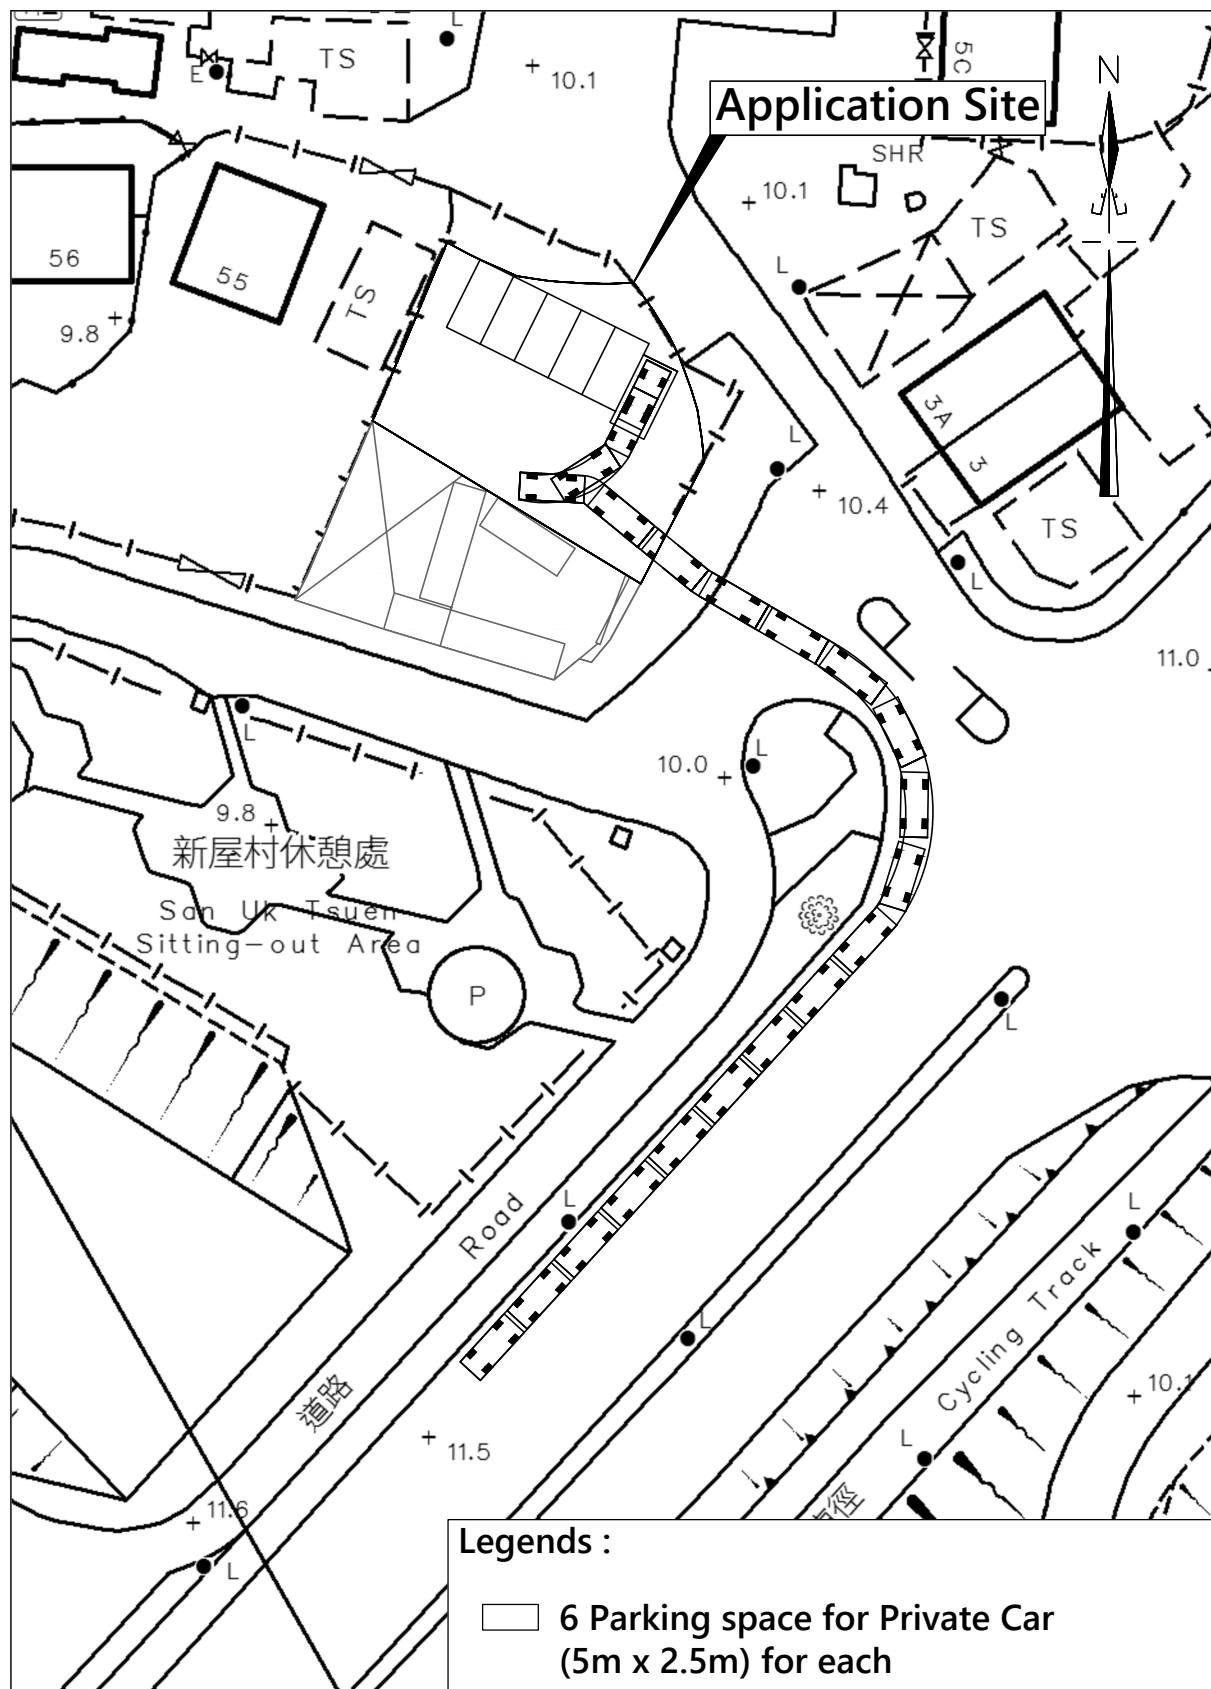

卓 弘 測 量 服 務 公 司
CHUO WANG SURVEY SERVICES COMPANY


Scale :
1 : 500

Survey Sheet No. :
3-SW-8A

Date :
07-09-2026

Figure No. :
RP/02

ROUTING PLAN

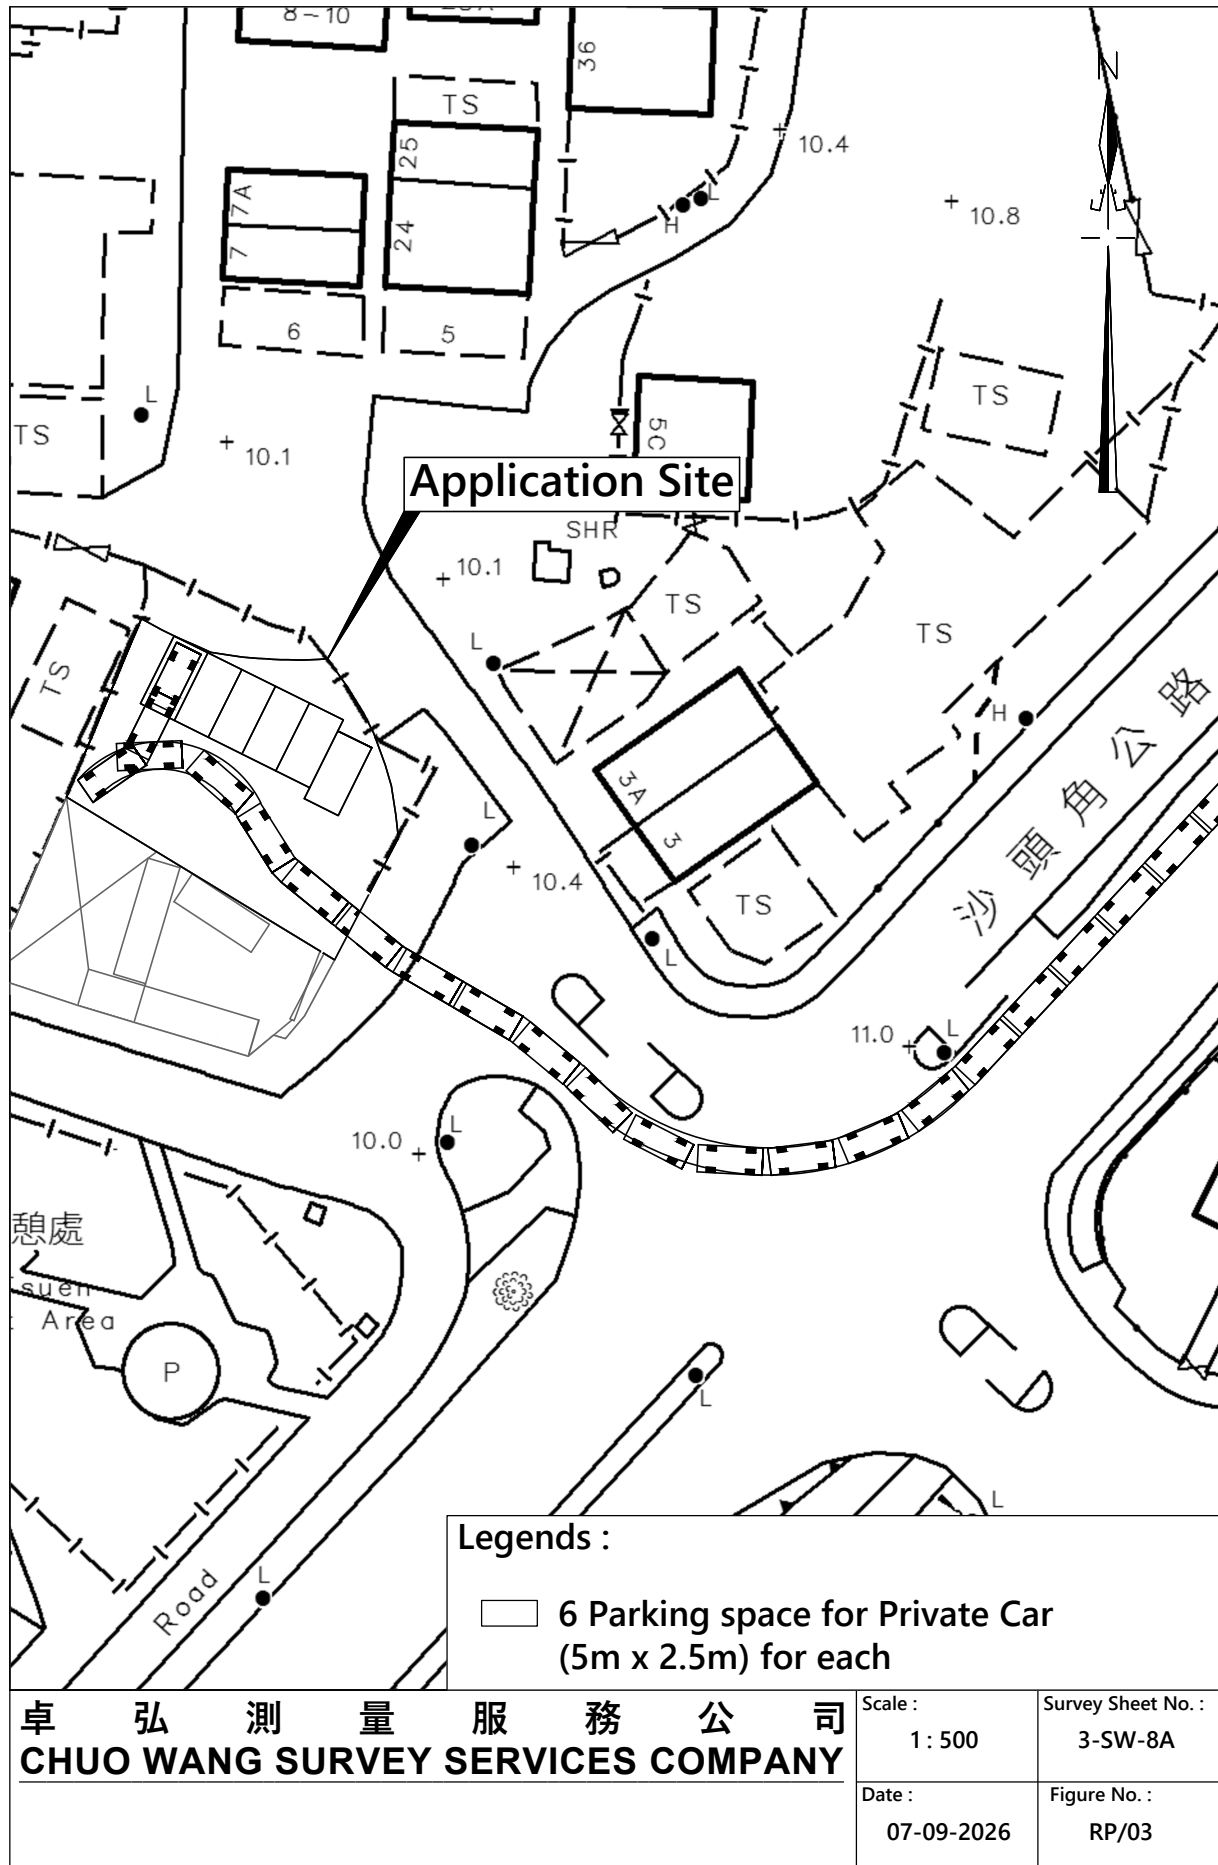

Legends :

- 6 Parking space for Private Car (5m x 2.5m) for each

卓 弘 測 量 服 務 公 司
CHUO WANG SURVEY SERVICES COMPANY


Scale :
1 : 500

Survey Sheet No. :
3-SW-8A

Date :
07-09-2026

Figure No. :
RP/03

ROUTING PLAN

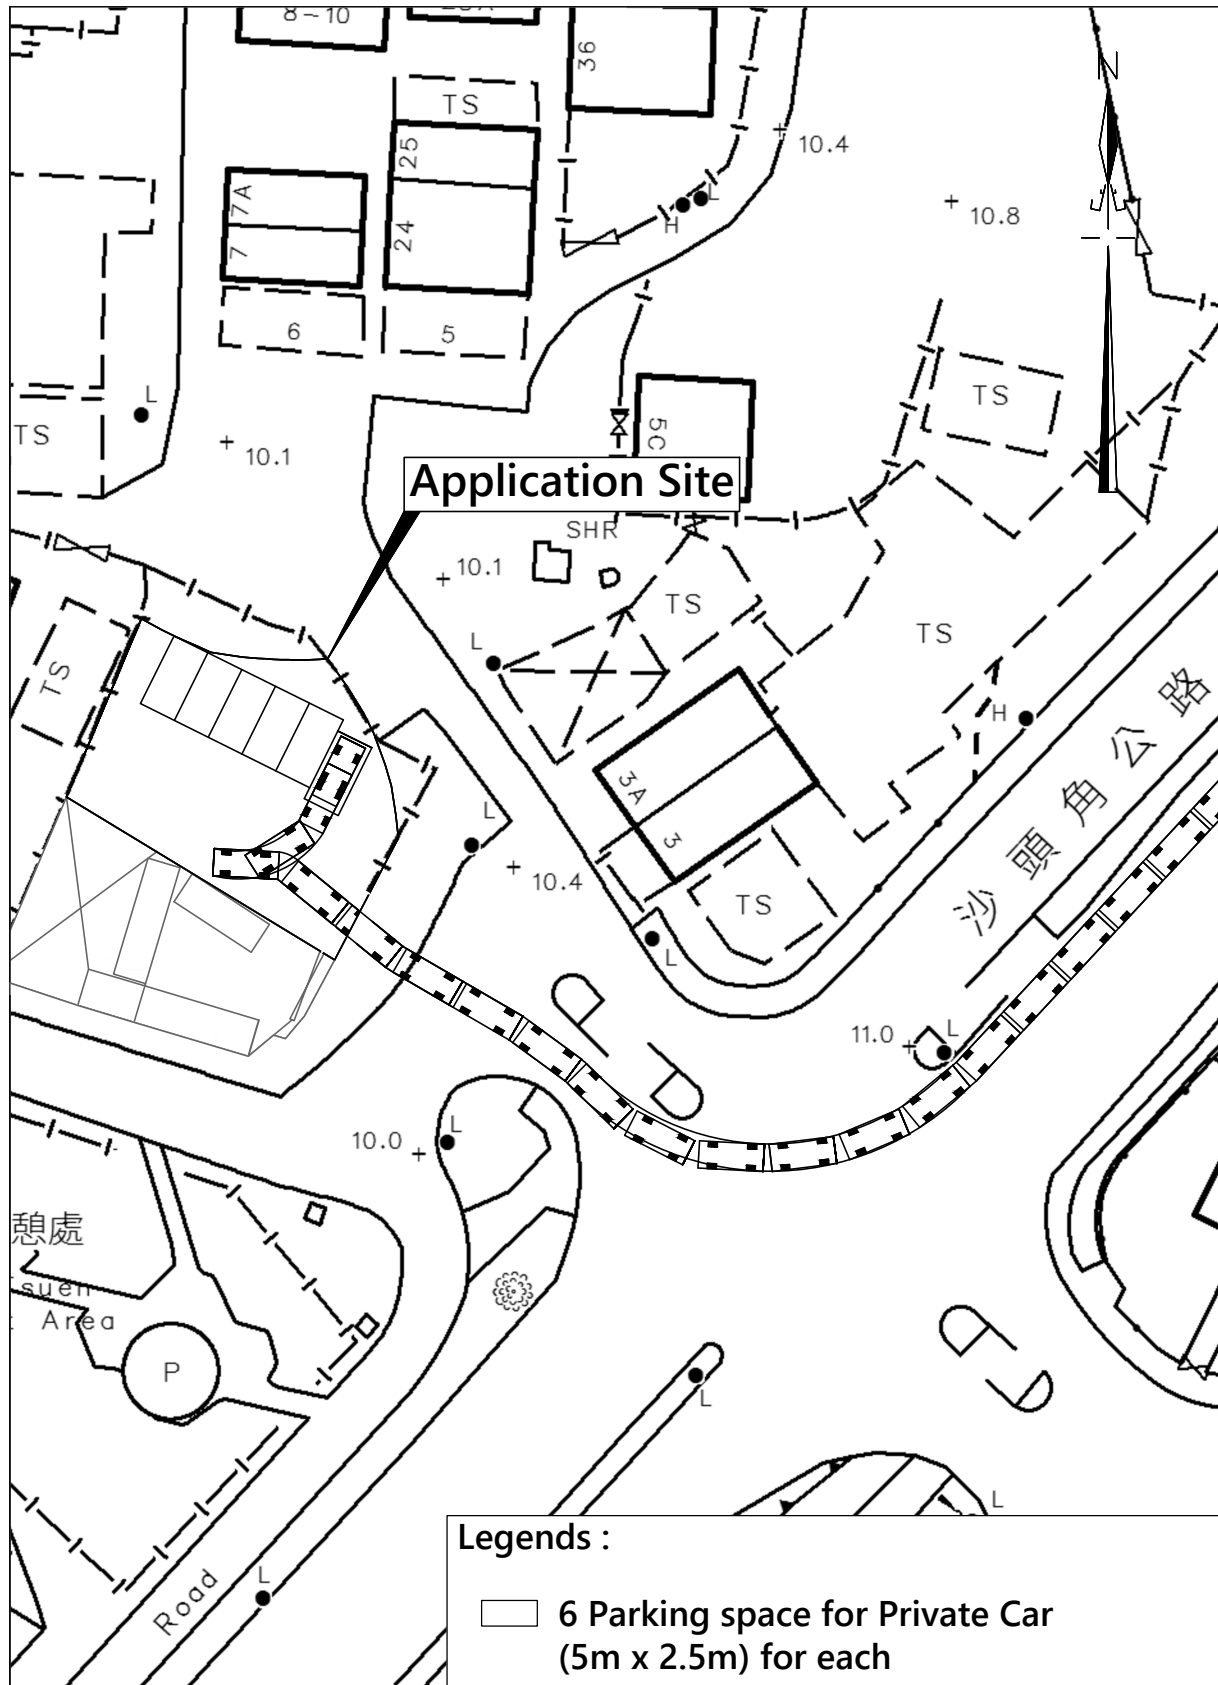

卓 弘 測 量 服 務 公 司
CHUO WANG SURVEY SERVICES COMPANY


Scale :
1 : 500

Survey Sheet No. :
3-SW-8A

Date :
07-09-2026


Figure No. :
RP/04

EXISTING DRAINAGE PLAN

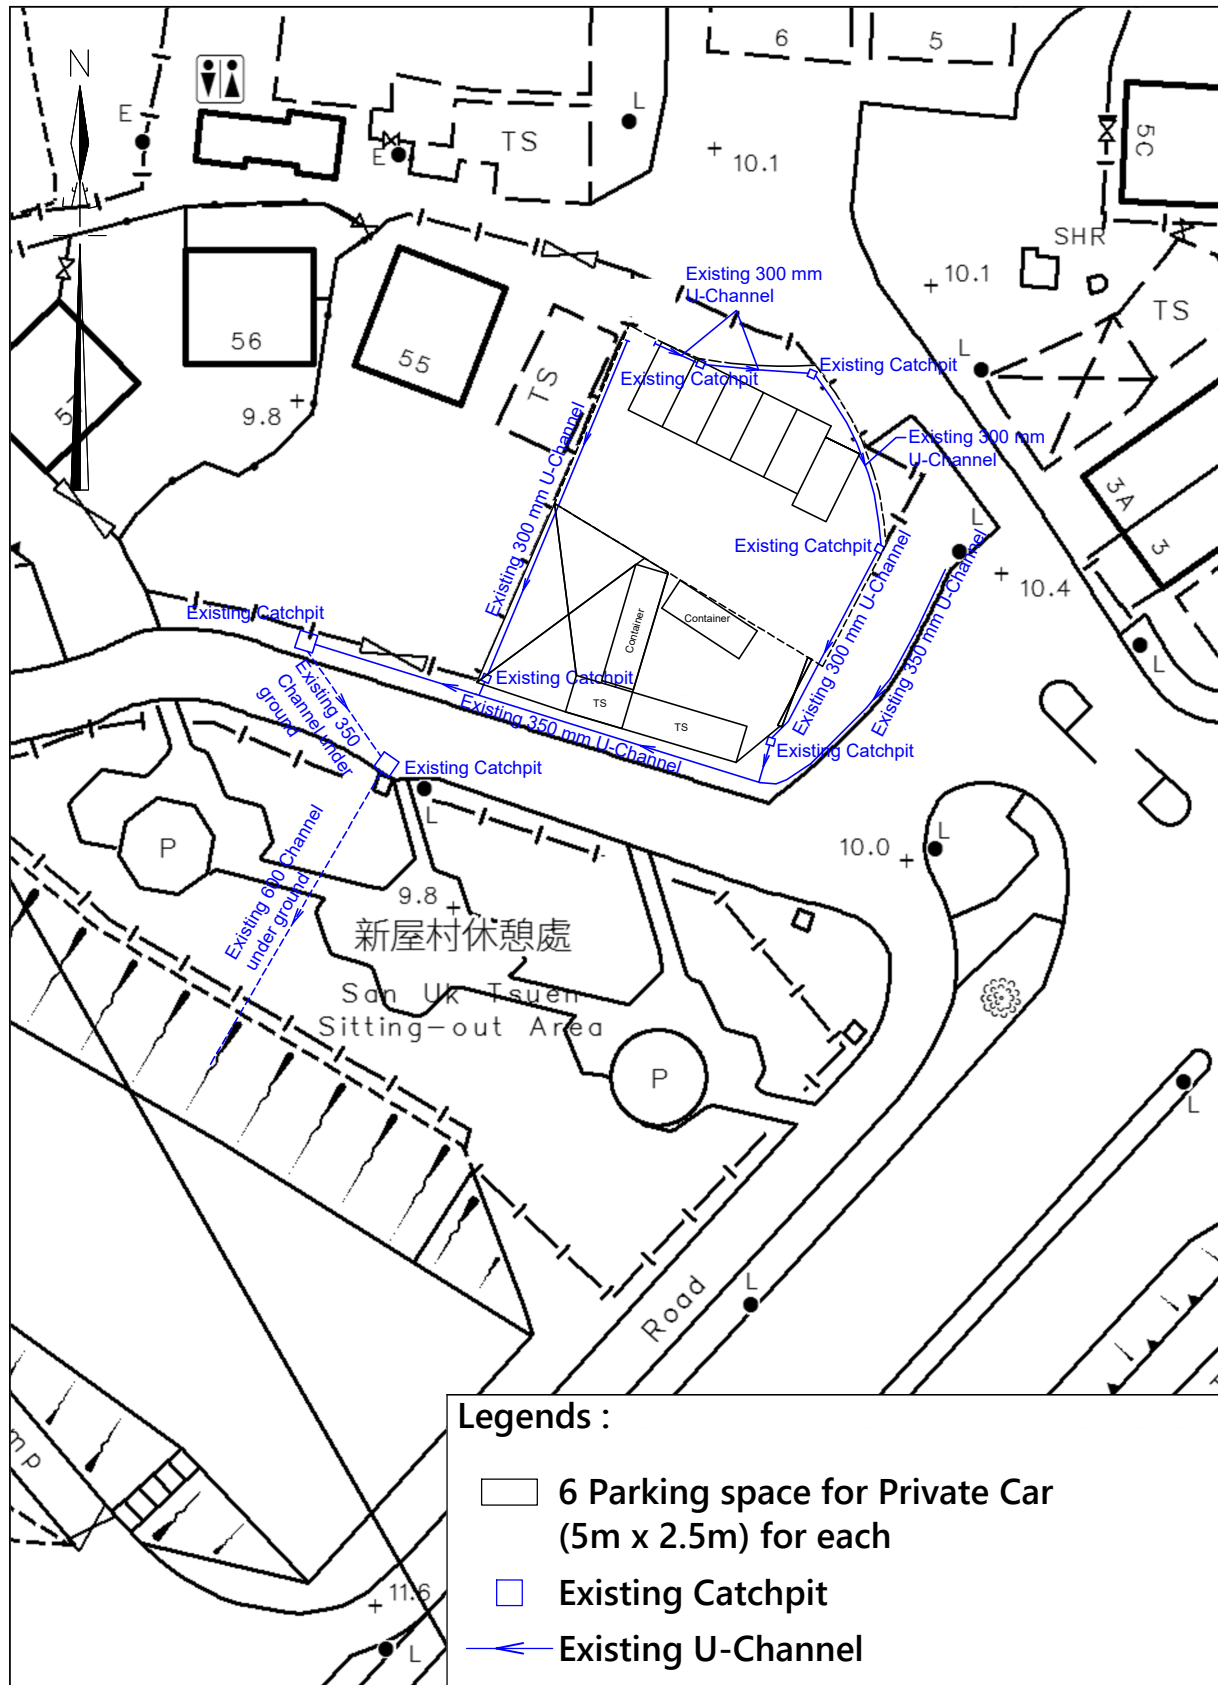

卓 弘 測 量 服 務 公 司 CHUO WANG SURVEY SERVICES COMPANY	Scale : 1 : 500	Survey Sheet No. : 3-SW-8A
	Date : 07-09-2024	Figure No. : DP/01

EXISTING DRAINAGE PLAN

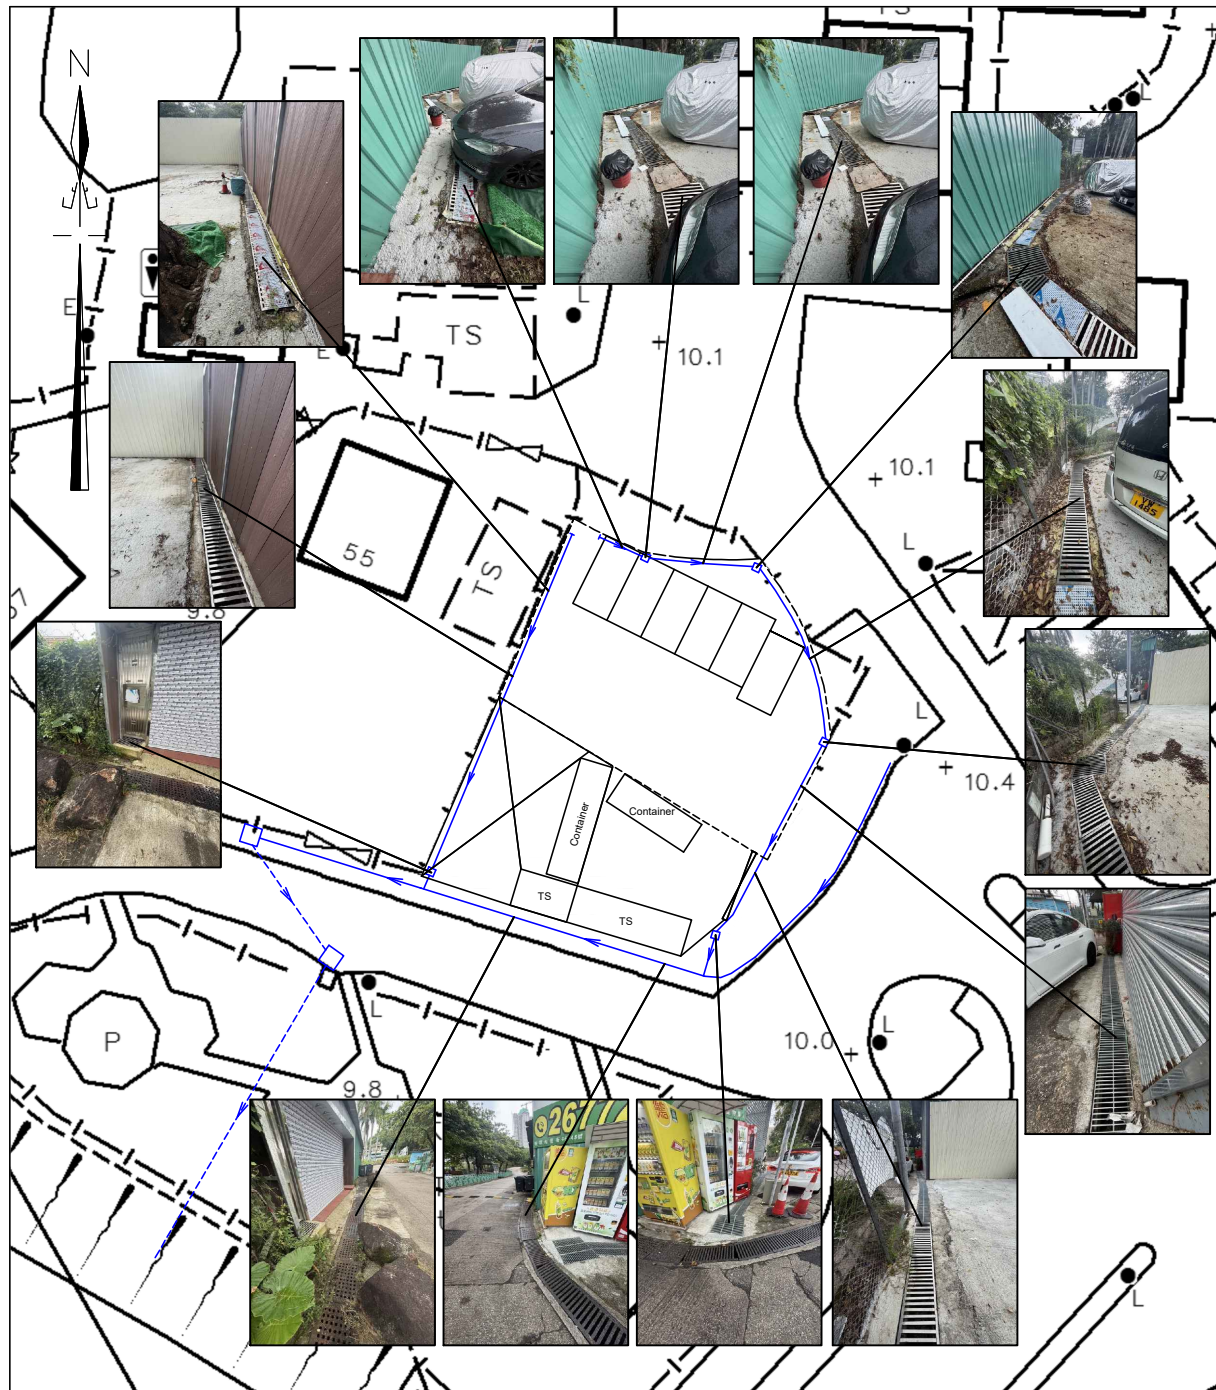

Legends :

- 6 Parking space for Private Car (5m x 2.5m) for each
- Existing Catchpit
- Existing U-Channel

卓 弘 測 量 服 務 公 司
CHUO WANG SURVEY SERVICES COMPANY


Scale :
1 : 500

Survey Sheet No. :
3-SW-8A

Date :
07-09-2024

Figure No. :
DP/02

EXISTING DRAINAGE PLAN

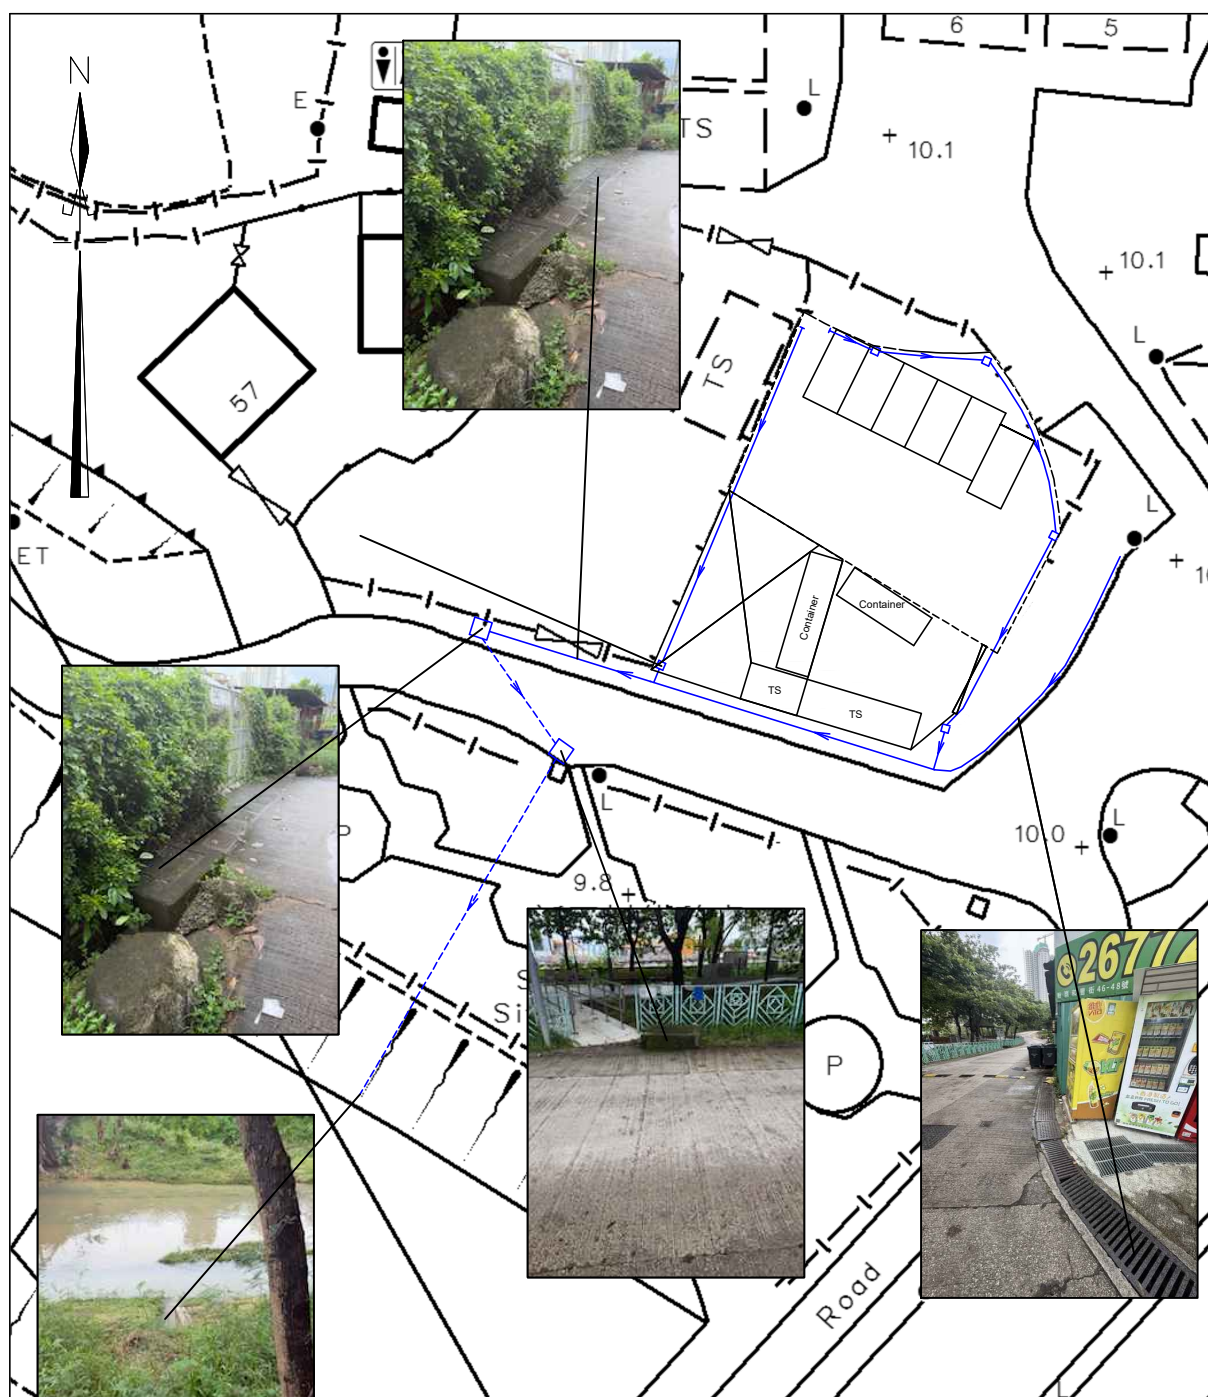

Legends :

-  6 Parking space for Private Car (5m x 2.5m) for each
-  Existing Catchpit
-  Existing U-Channel

卓 弘 測 量 服 務 公 司
CHUO WANG SURVEY SERVICES COMPANY

Scale :
1 : 500

Survey Sheet No. :	3-SW-8A
--------------------	---------

Date :
07-09-2024

Figure No. :
DP/03