


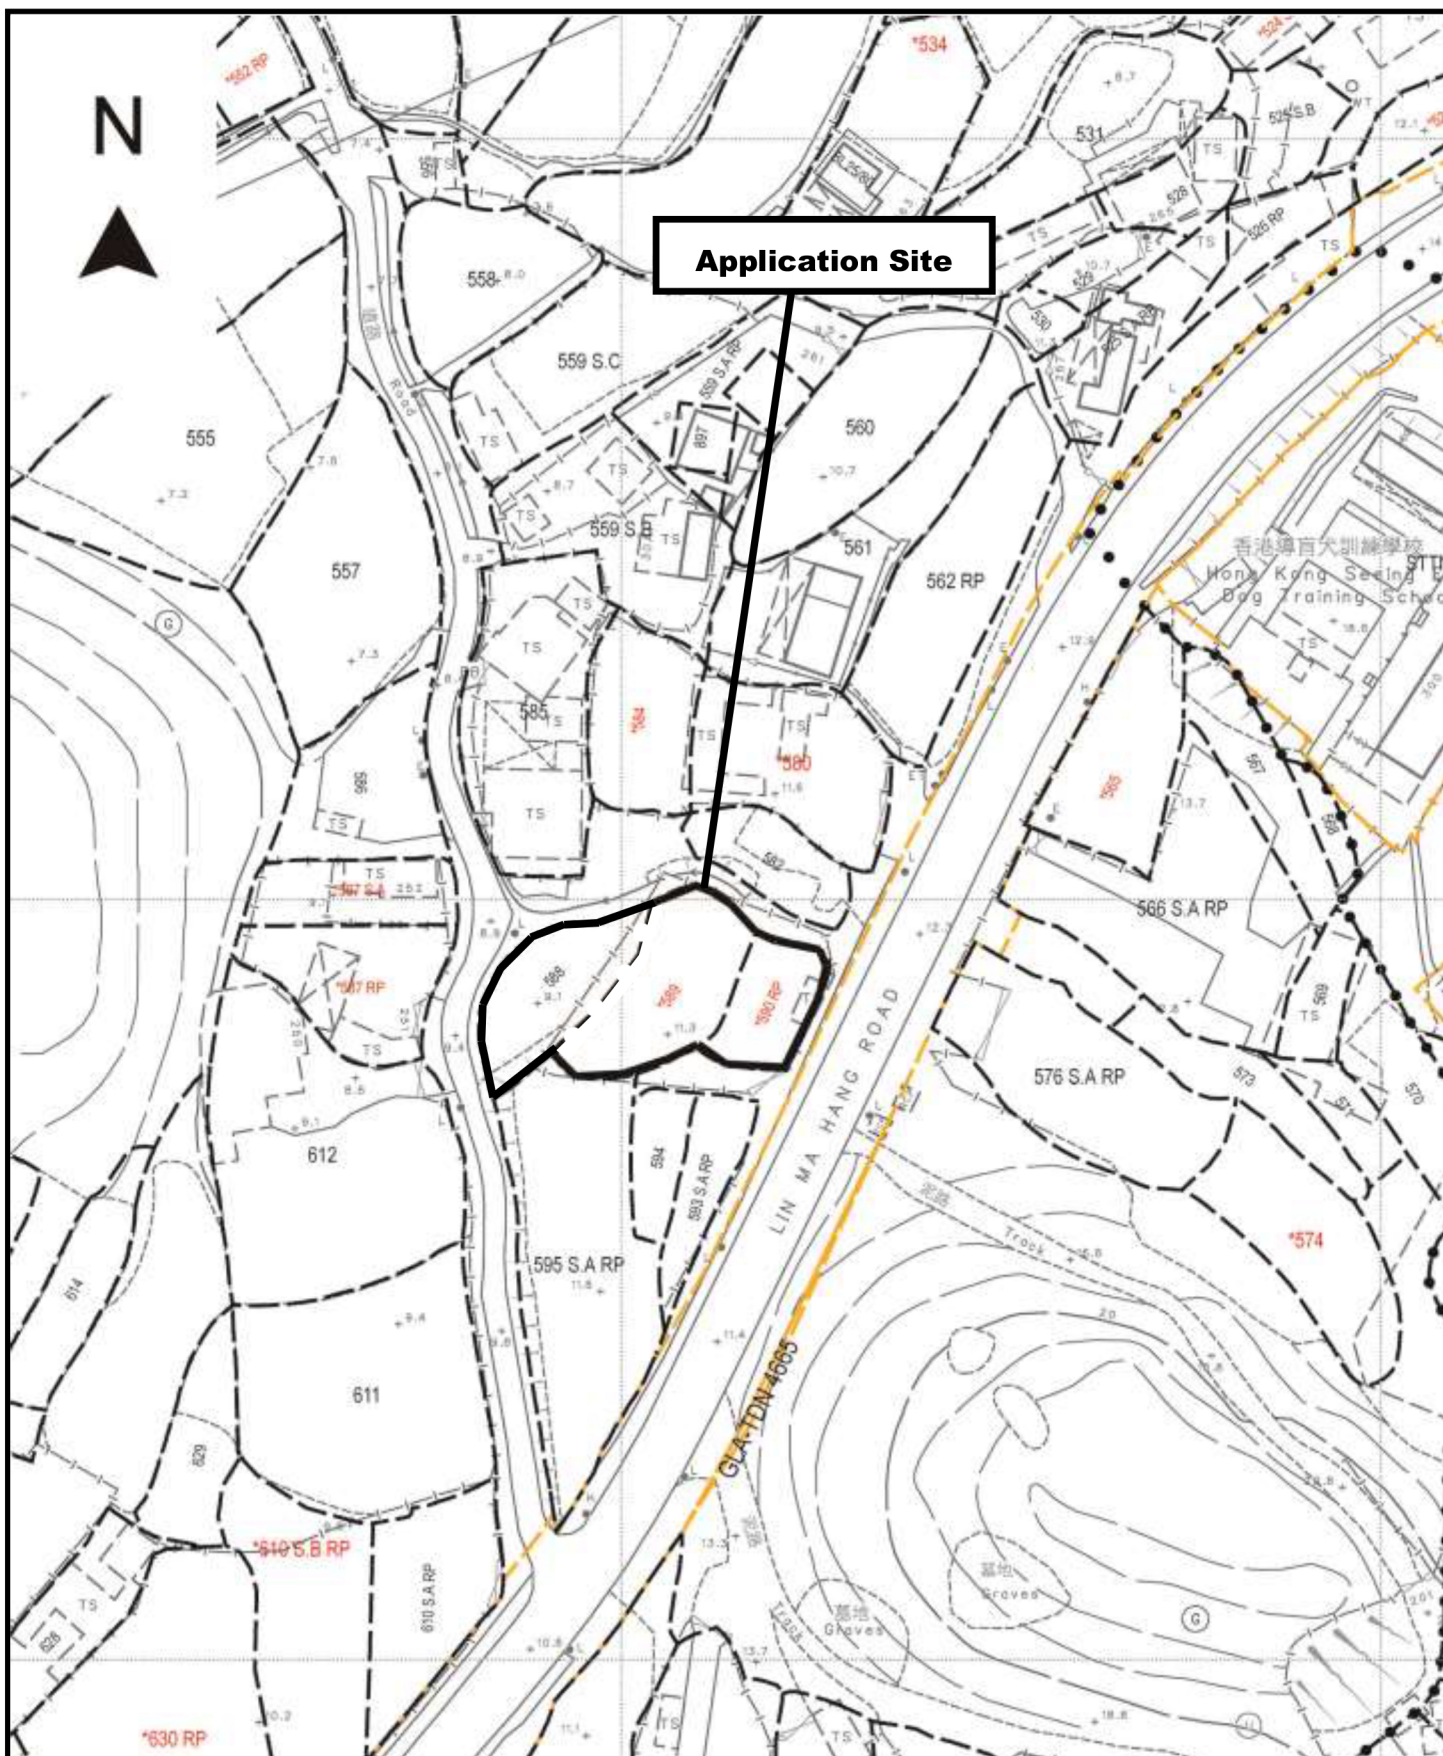

Project 項目名稱:

Proposed Temporary Warehouse
(Excluding Dangerous Goods) and
Associated Filling of Land for a Period
of 3 Years at Lots 588, 589 & 590 RP
in D.D.90, Lin Ma Hang Road, Ta Kwu
Ling, N.T.

Drawing Title 圖目:

Application Site


Drawing No. 圖號:

Figure 1

Remarks 備註:

Scale 比例:

1:1000

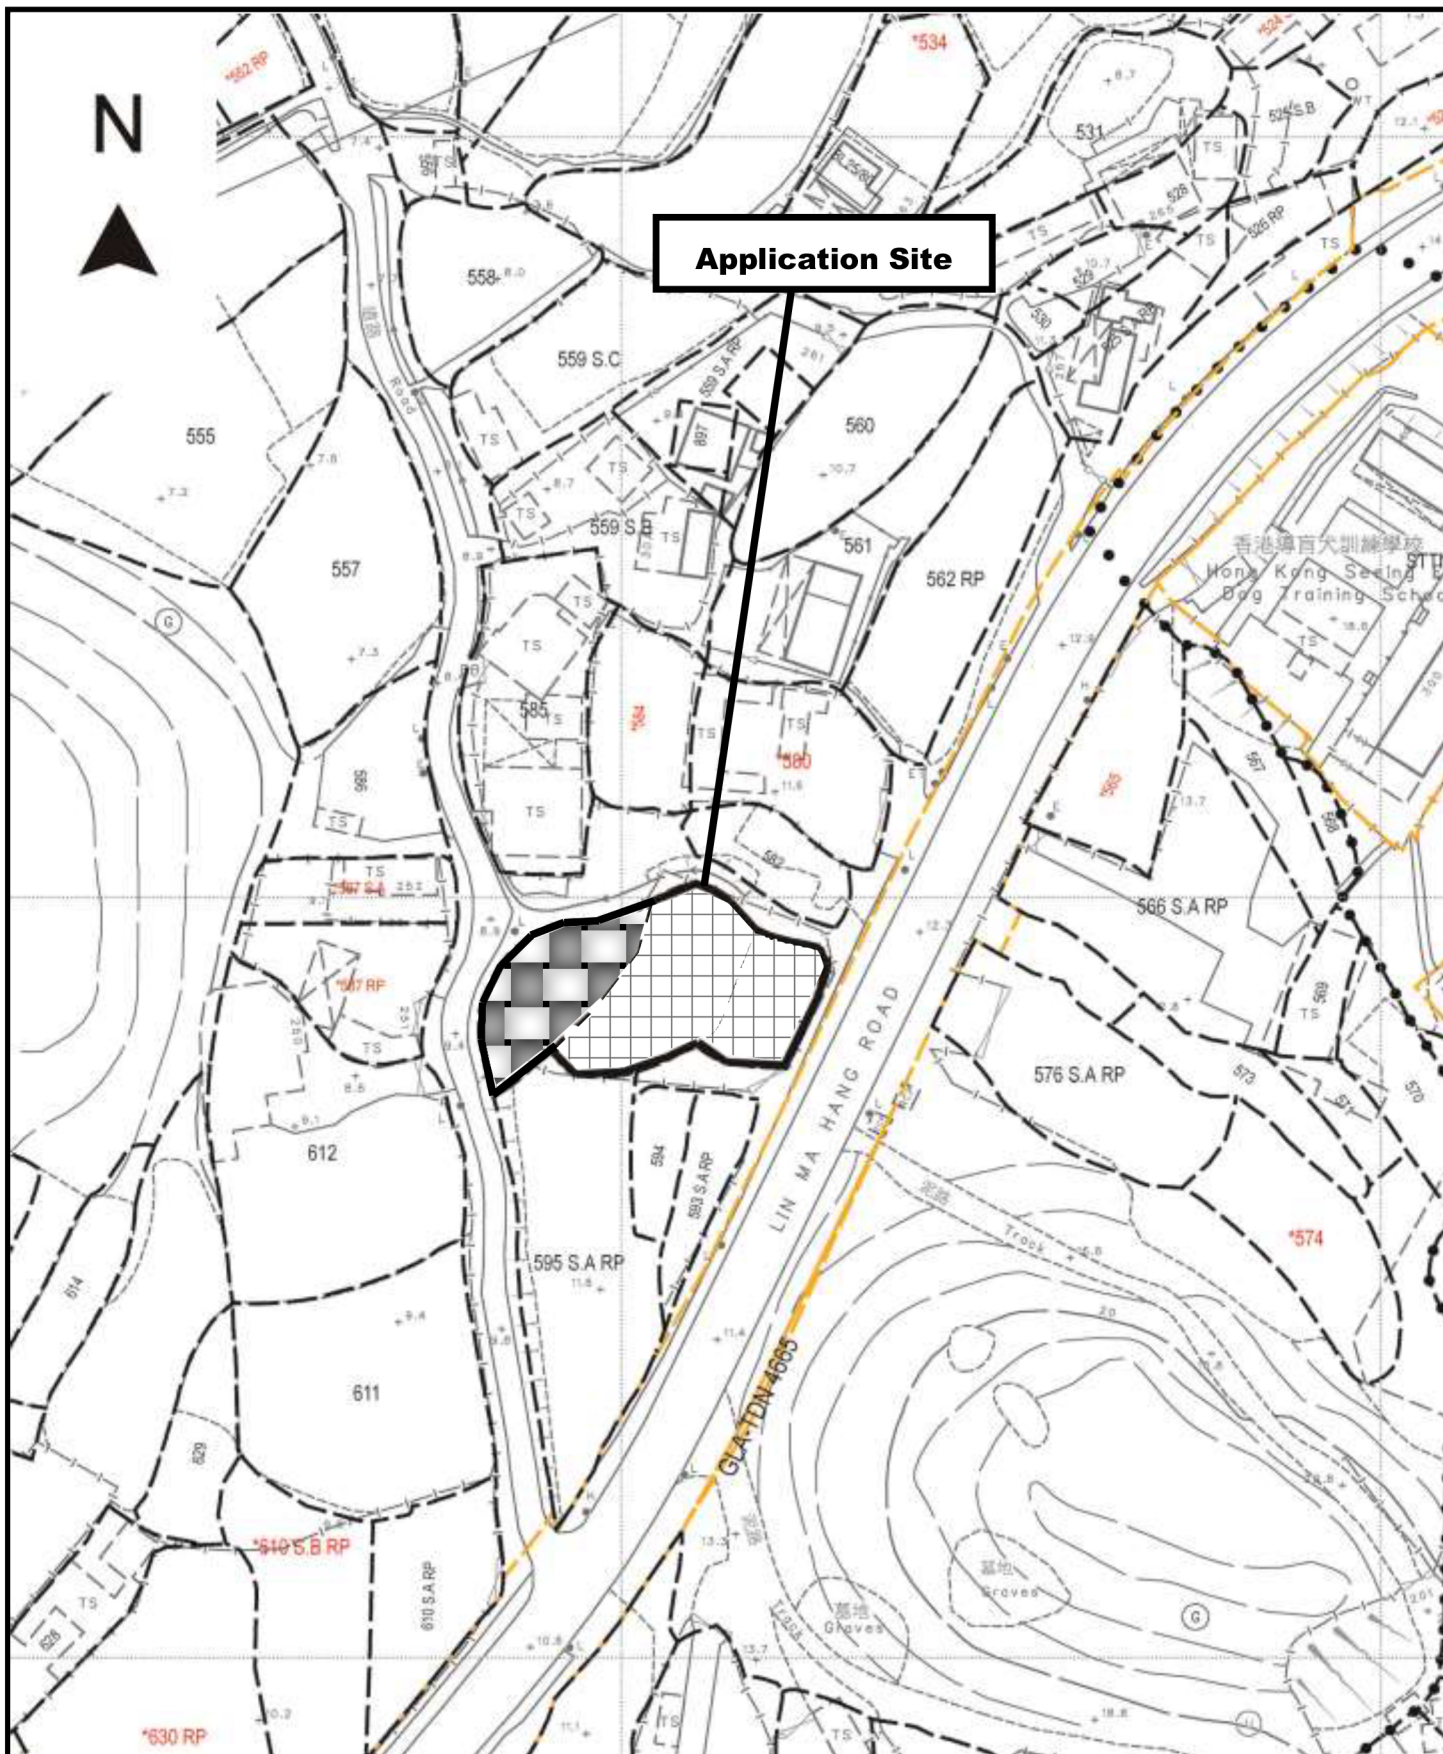

Application Site

Project 項目名稱:

Proposed Temporary Warehouse (Excluding Dangerous Goods) and Associated Filling of Land for a Period of 3 Years at Lots 588, 589 & 590 RP in D.D.90, Lin Ma Hang Road, Ta Kwu Ling, N.T.

Drawing Title 圖目:

Proposed Land Filling Plan

Drawing No. 圖號:

Figure 2

Remarks 備註:




filled with concrete of 0.2m for the last planning permission No. A/NE-MKT/40



to be filled with 2.5m concrete

Scale 比例:

1:1000

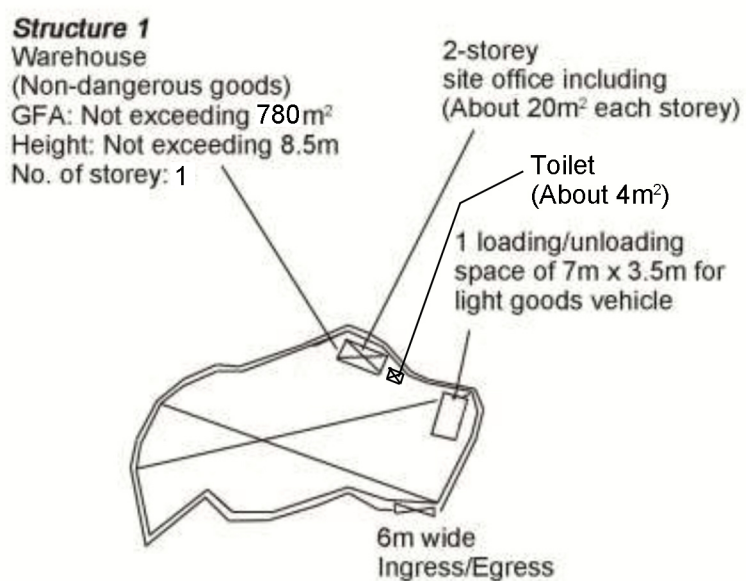

Project 項目名稱:

Proposed Temporary Warehouse
(Excluding Dangerous Goods) and
Associated Filling of Land for a Period
of 3 Years at Lots 588, 589 & 590 RP
in D.D.90, Lin Ma Hang Road, Ta Kwu
Ling, N.T.

Drawing Title 圖目:

Proposed Layout Plan


Drawing No. 圖號:

Figure 3

Remarks 備註:

Scale 比例:

1:1000

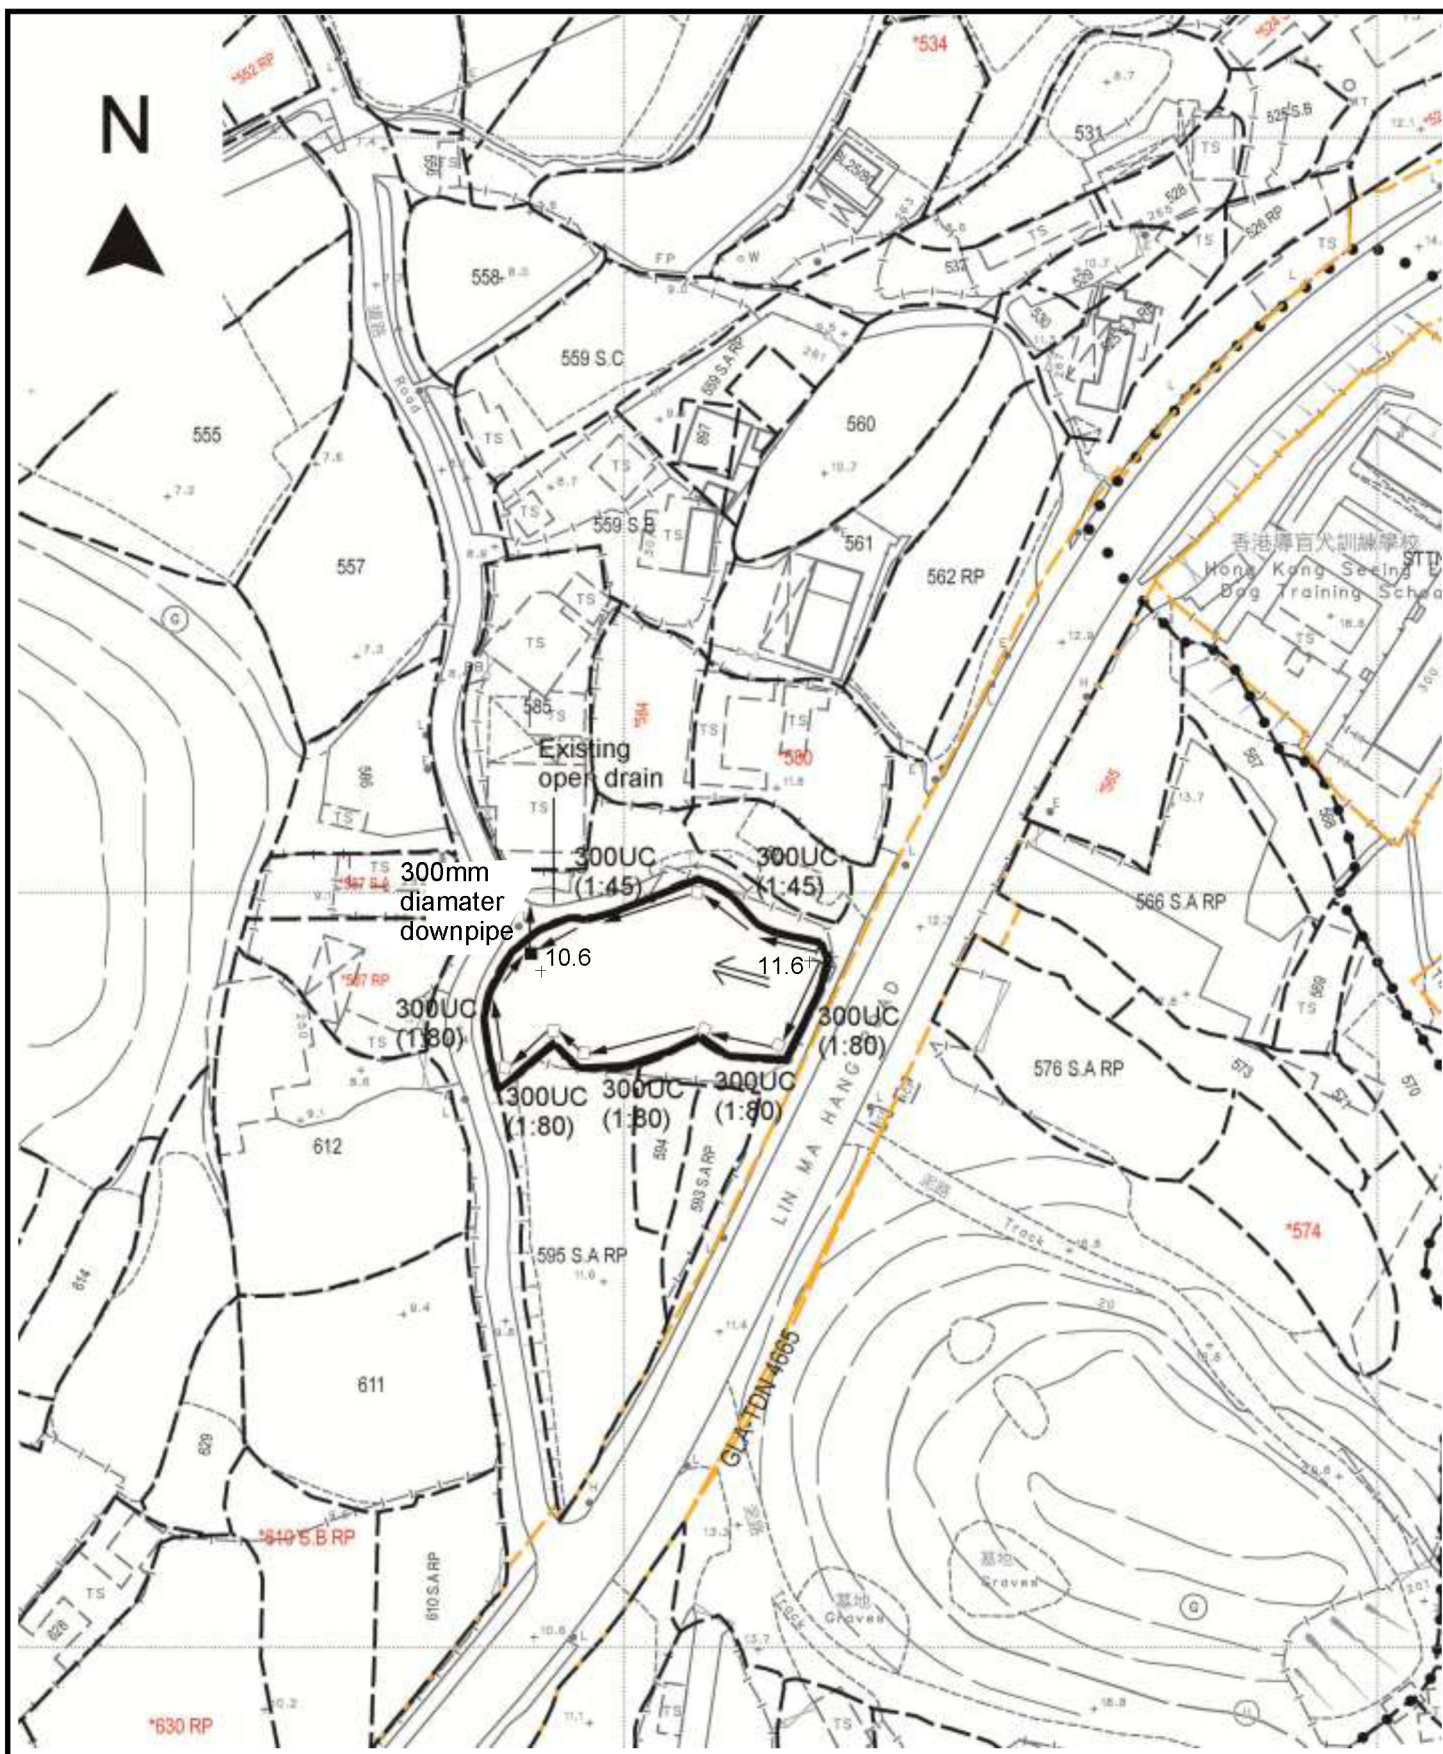

Project 項目名稱:

Proposed Temporary Warehouse (Non-dangerous Goods) and Associated Filling of Land for a Period of 3 Years at Lots 588, 589 & 590 RP in D.D.90, Lin Ma Hang Road, Ta Kwu Ling, N.T.

Drawing Title 圖目:

Proposed Drainage Plan

Drawing No. 圖號:

Figure 4

Remarks 備註:

±10.6 Level (in mPD)


□ Proposed catchpit

⇐ Flow of surface runoff

■ Catchpit with sand trap

Scale 比例:

1:1000

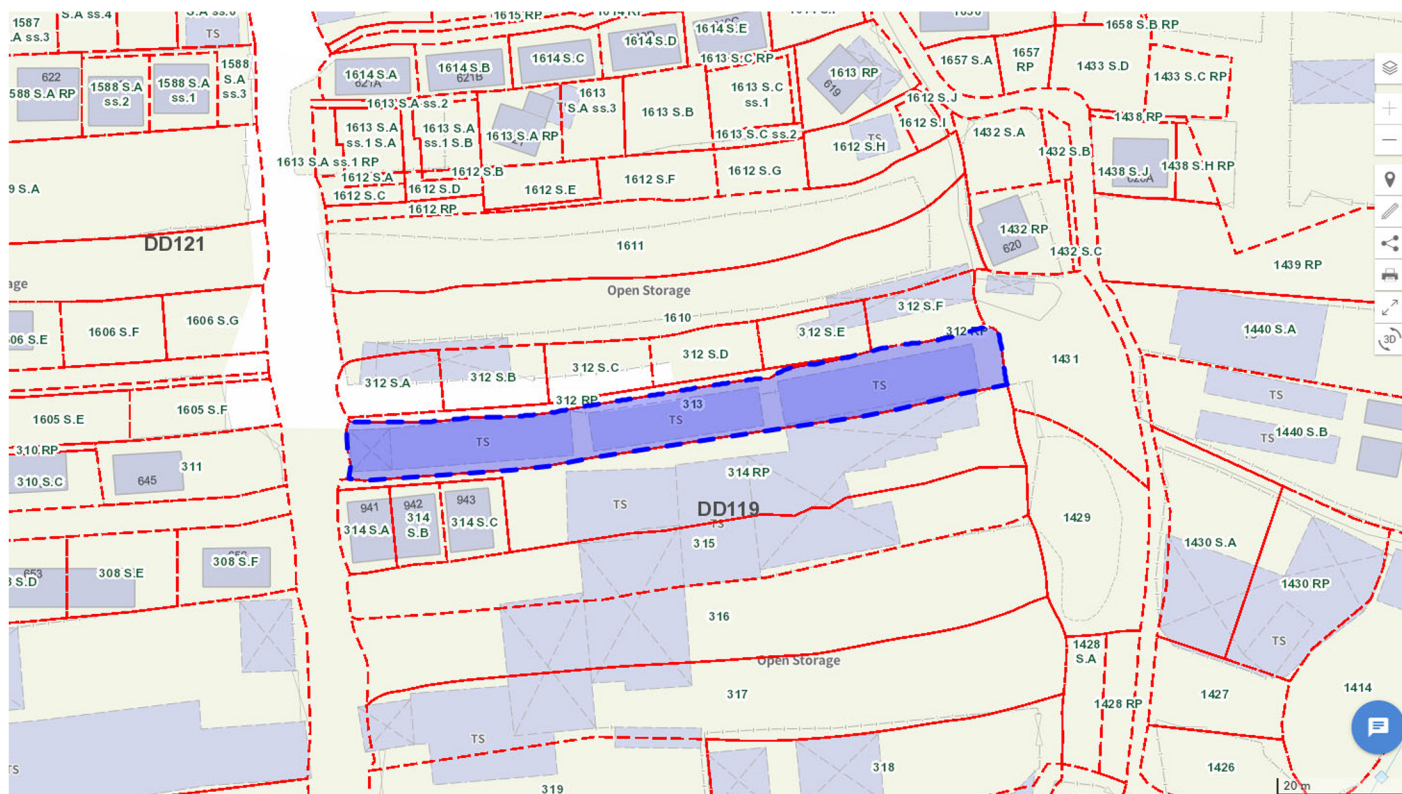

Project 項目名稱:

Proposed Temporary Warehouse
(Excluding Dangerous Goods) and
Associated Filling of Land for a Period
of 3 Years at Lots 588, 589 & 590 RP
in D.D.90, Lin Ma Hang Road, Ta Kwu
Ling, N.T.

Drawing Title 圖目:

The Site Resumed by
Government at
Shan Ha Tsuen


Drawing No. 圖號:

Figure 5

Remarks 備註:

Scale 比例:

As shown

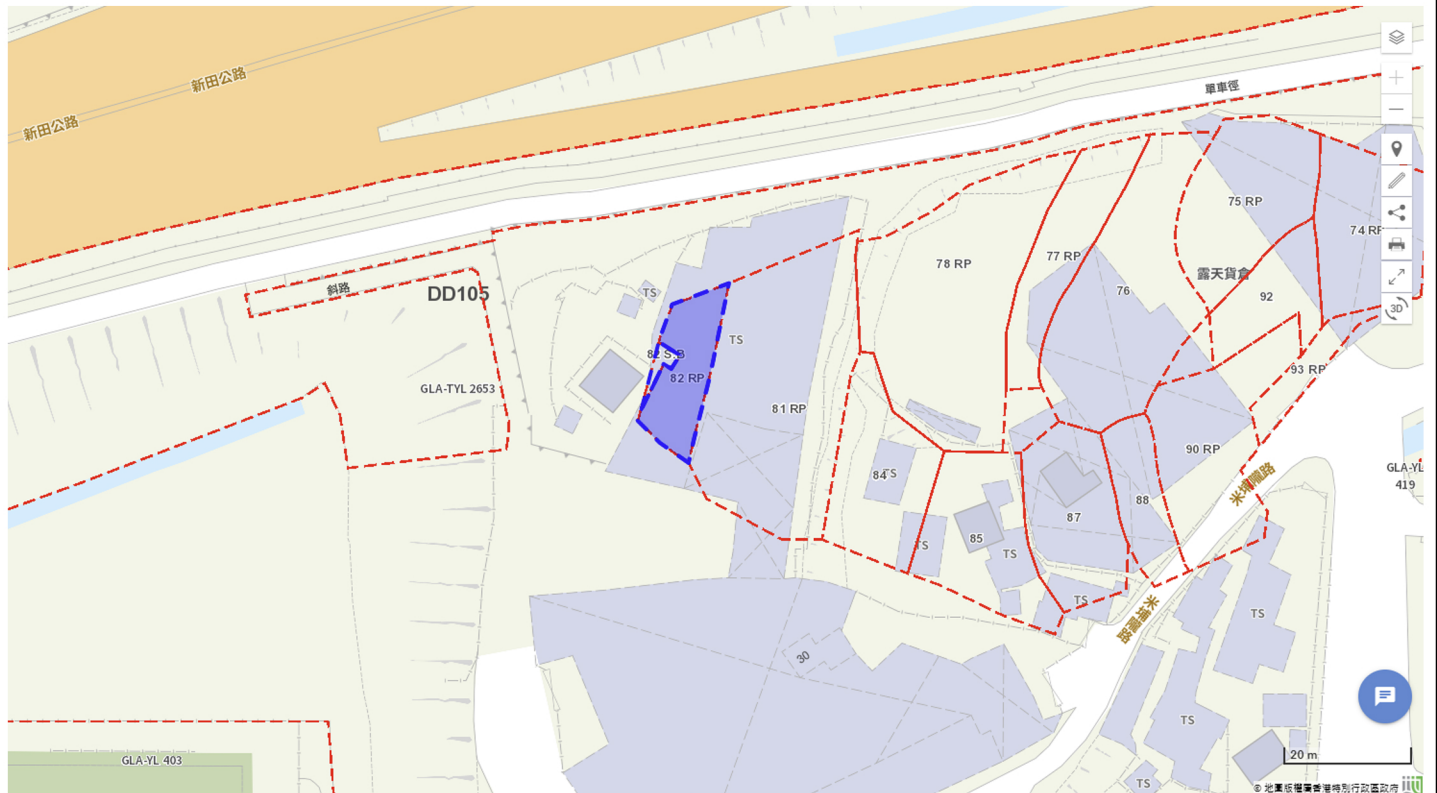

Project 項目名稱:

Proposed Temporary Warehouse
(Excluding Dangerous Goods) and
Associated Filling of Land for a Period
of 3 Years at Lots 588, 589 & 590 RP
in D.D.90, Lin Ma Hang Road, Ta Kwu
Ling, N.T.

Drawing Title 圖目:

The Site Resumed by
Government at
San Tin


Drawing No. 圖號:

Figure 6

Remarks 備註:

Scale 比例:

As shown

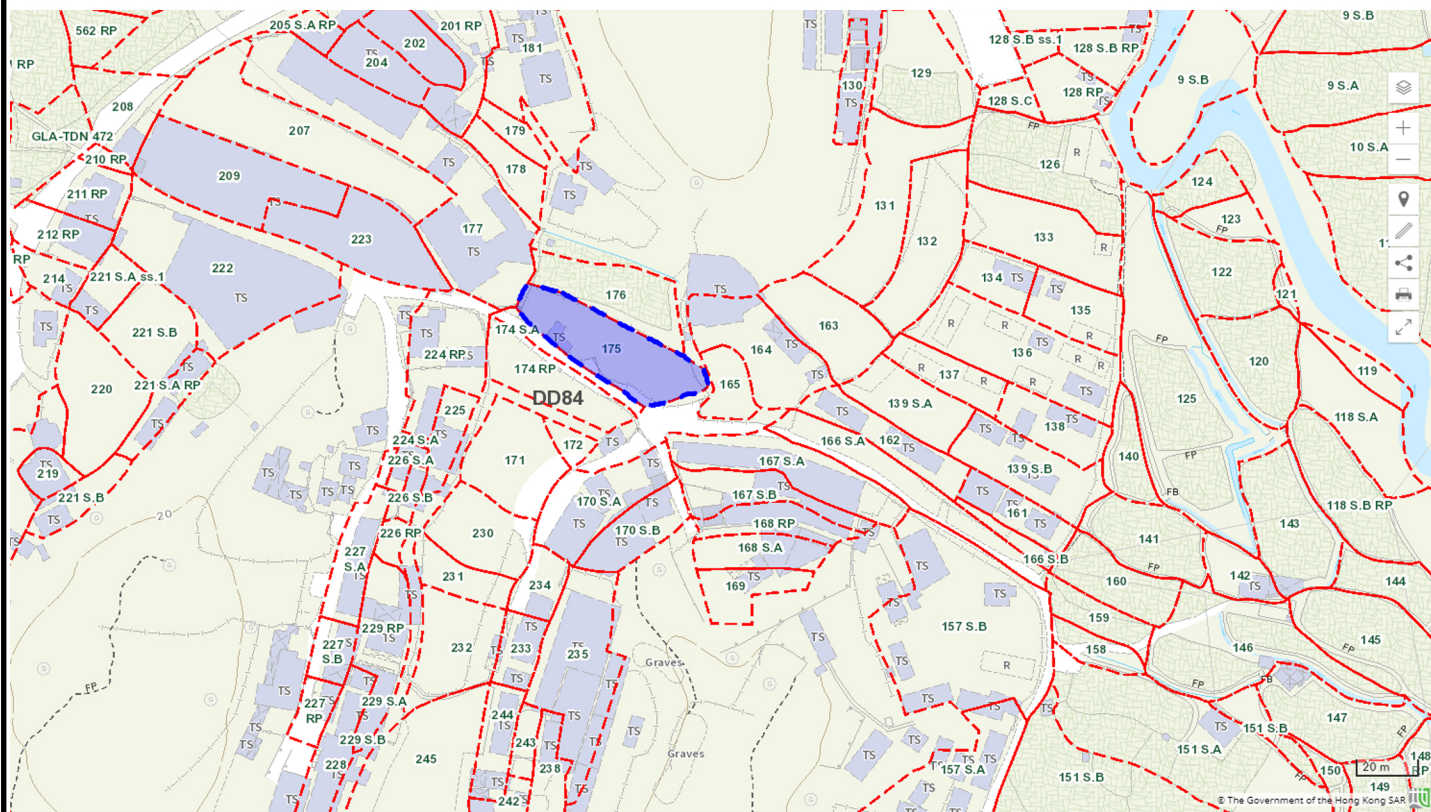

Project 項目名稱:

Proposed Temporary Warehouse
(Excluding Dangerous Goods) and
Associated Filling of Land for a Period
of 3 Years at Lots 588, 589 & 590 RP
in D.D.90, Lin Ma Hang Road, Ta Kwu
Ling, N.T.

Drawing Title 圖目:

Alternative Site 2 at
Lot 175 in D.D.84


Drawing No. 圖號:

Figure 8

Remarks 備註:

Scale 比例:

As shown

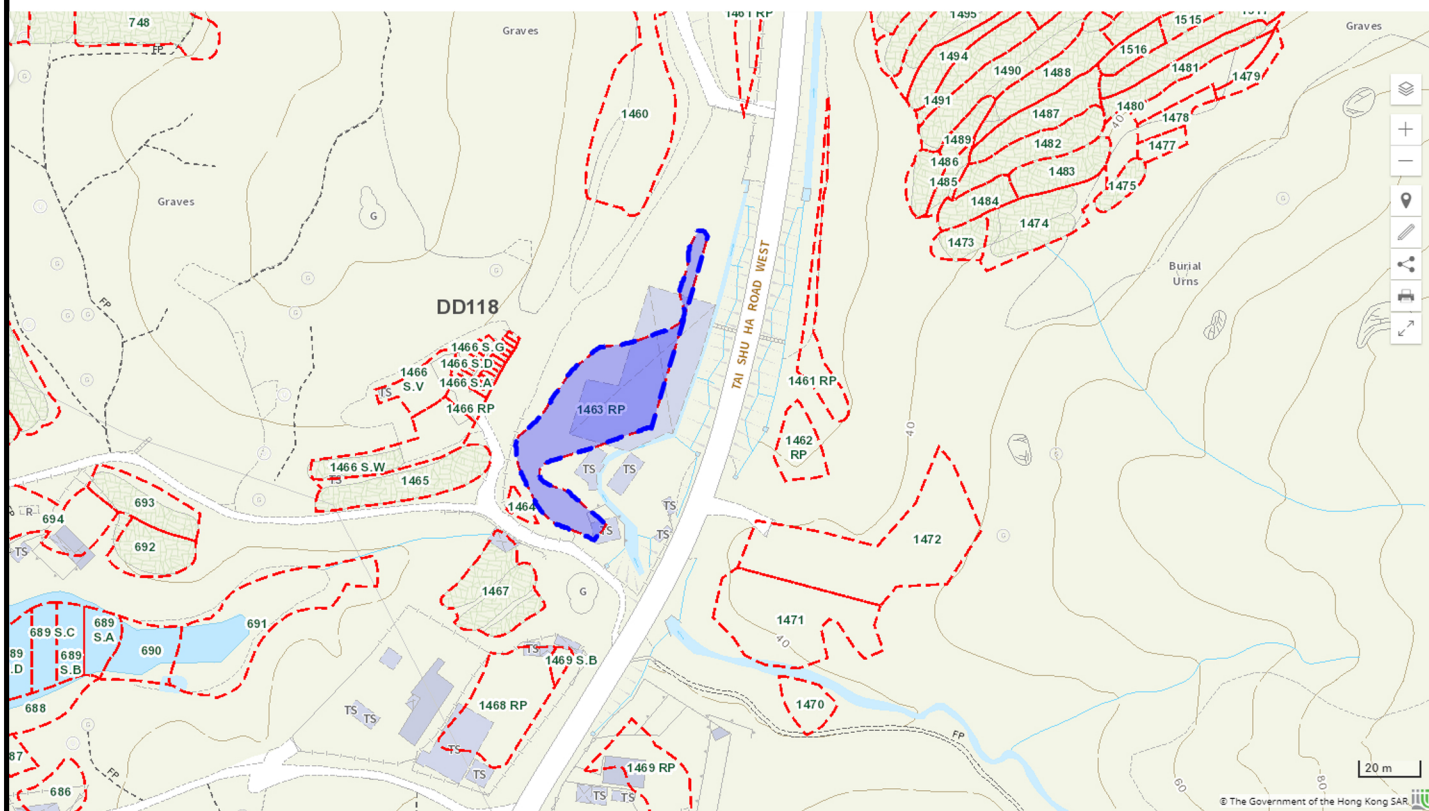

Project 項目名稱:

Proposed Temporary Warehouse
(Excluding Dangerous Goods) and
Associated Filling of Land for a Period
of 3 Years at Lots 588, 589 & 590 RP
in D.D.90, Lin Ma Hang Road, Ta Kwu
Ling, N.T.

Drawing Title 圖目:

Alternative Site 3 at
Lot 1463 RP in D.D.118

Drawing No. 圖號:

Figure 9

Remarks 備註:

Scale 比例:

As shown

