


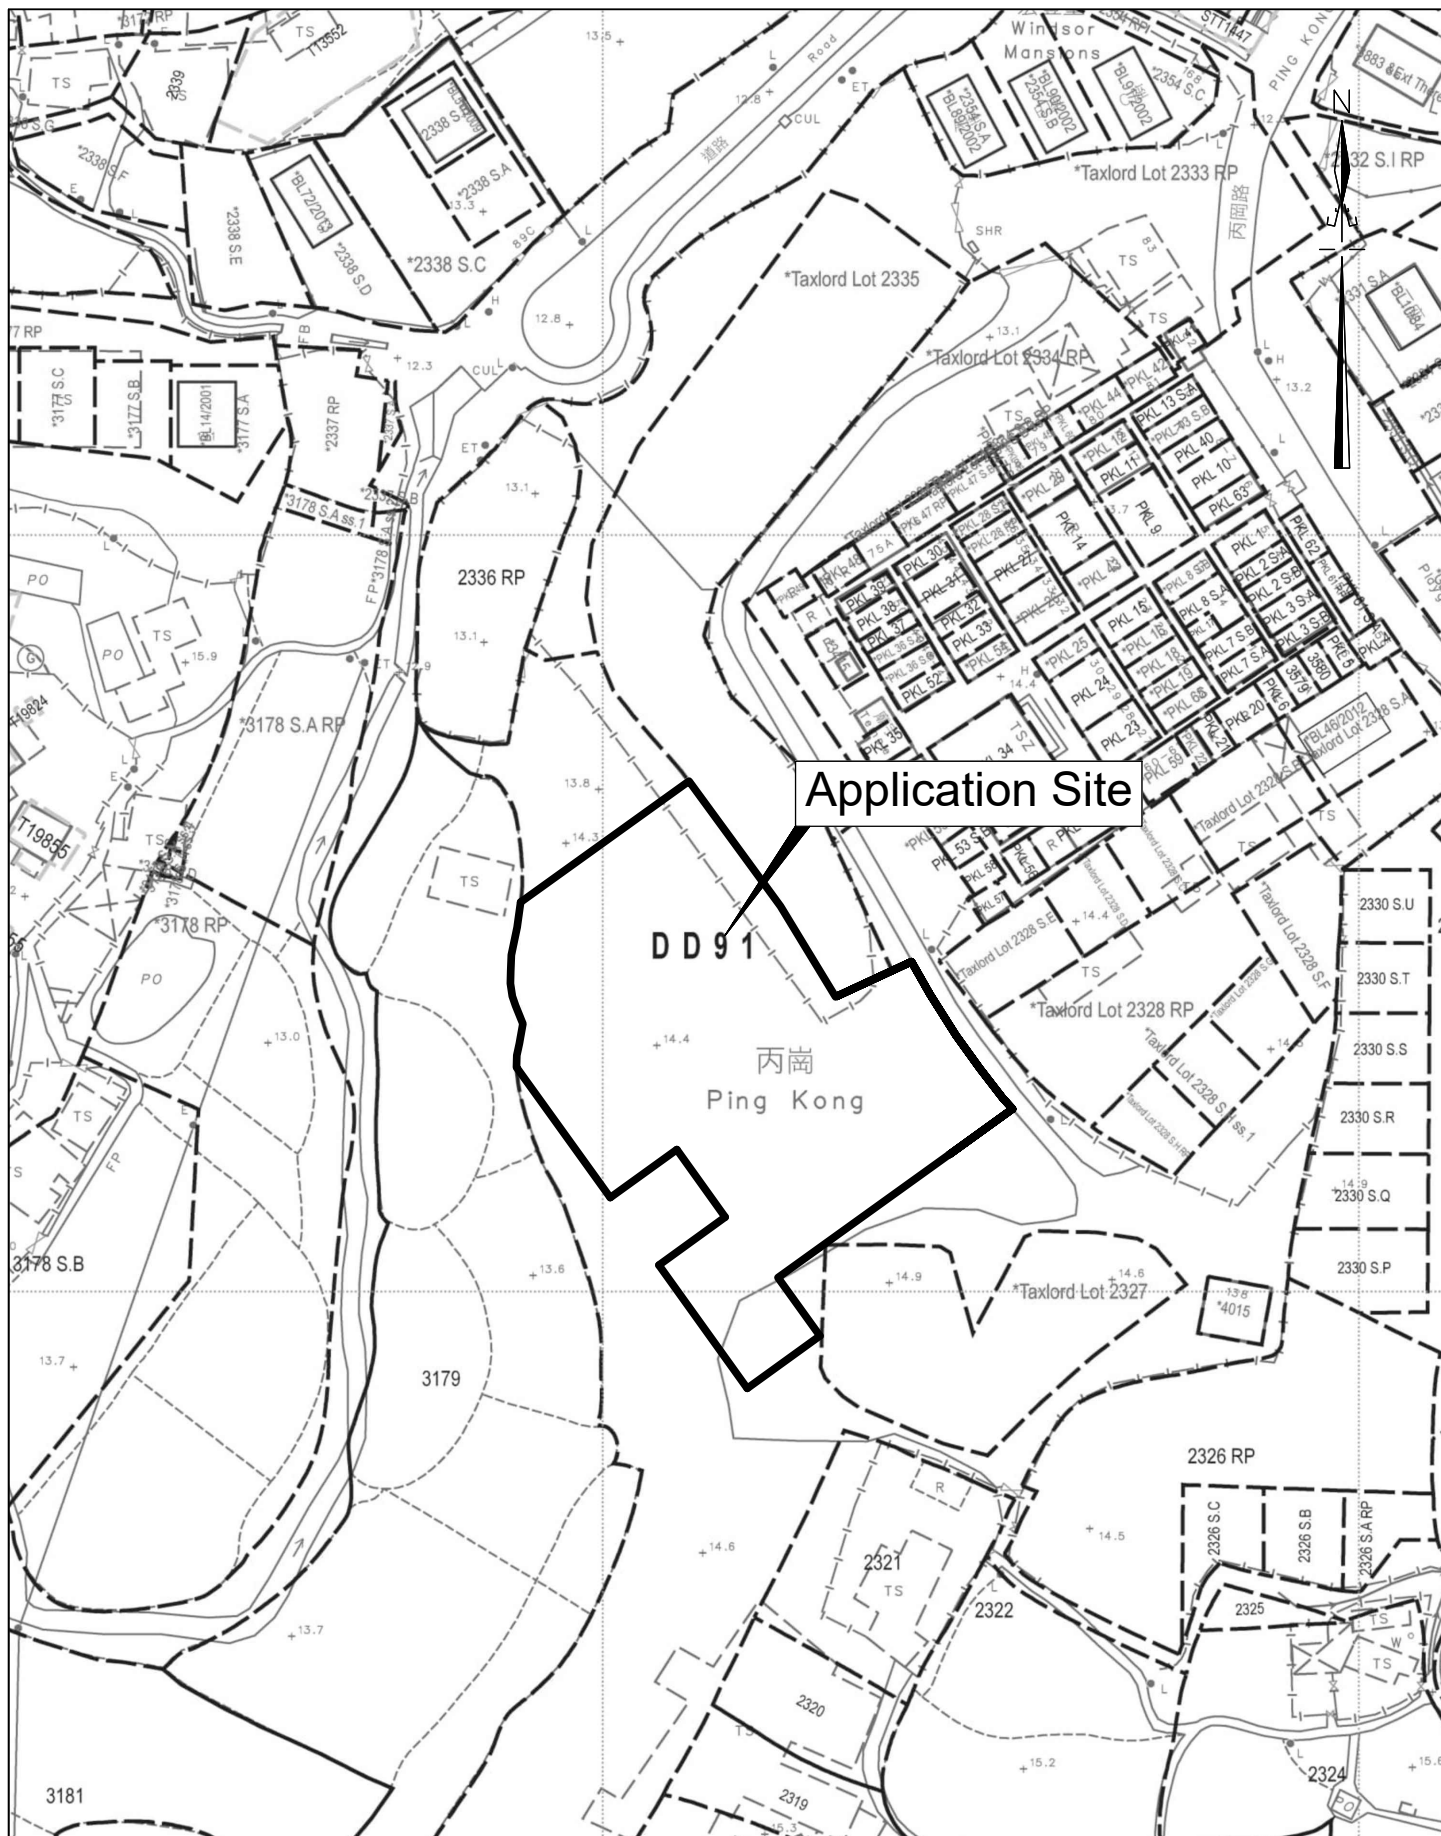

Project Title :	Scale :	Plan No. :
Proposed New Territories Exempted House - Small House	1 : 1000	CW/91/GL/LOP
Drawing Title :	Date :	Survey Sheet No. :
Location Plan (D.D. 91 Government Land Near Lot No. 3179, Ping Kong, Sheung Shui, N.T.)	10-10-2026	3-SW-11C
		卓 弘 測 量 服 務 公 司 CHUO WANG SURVEY SERVICES COMPANY

Legends :




Proposed Small House



Proposed Balcony



Cinnamomum camphora

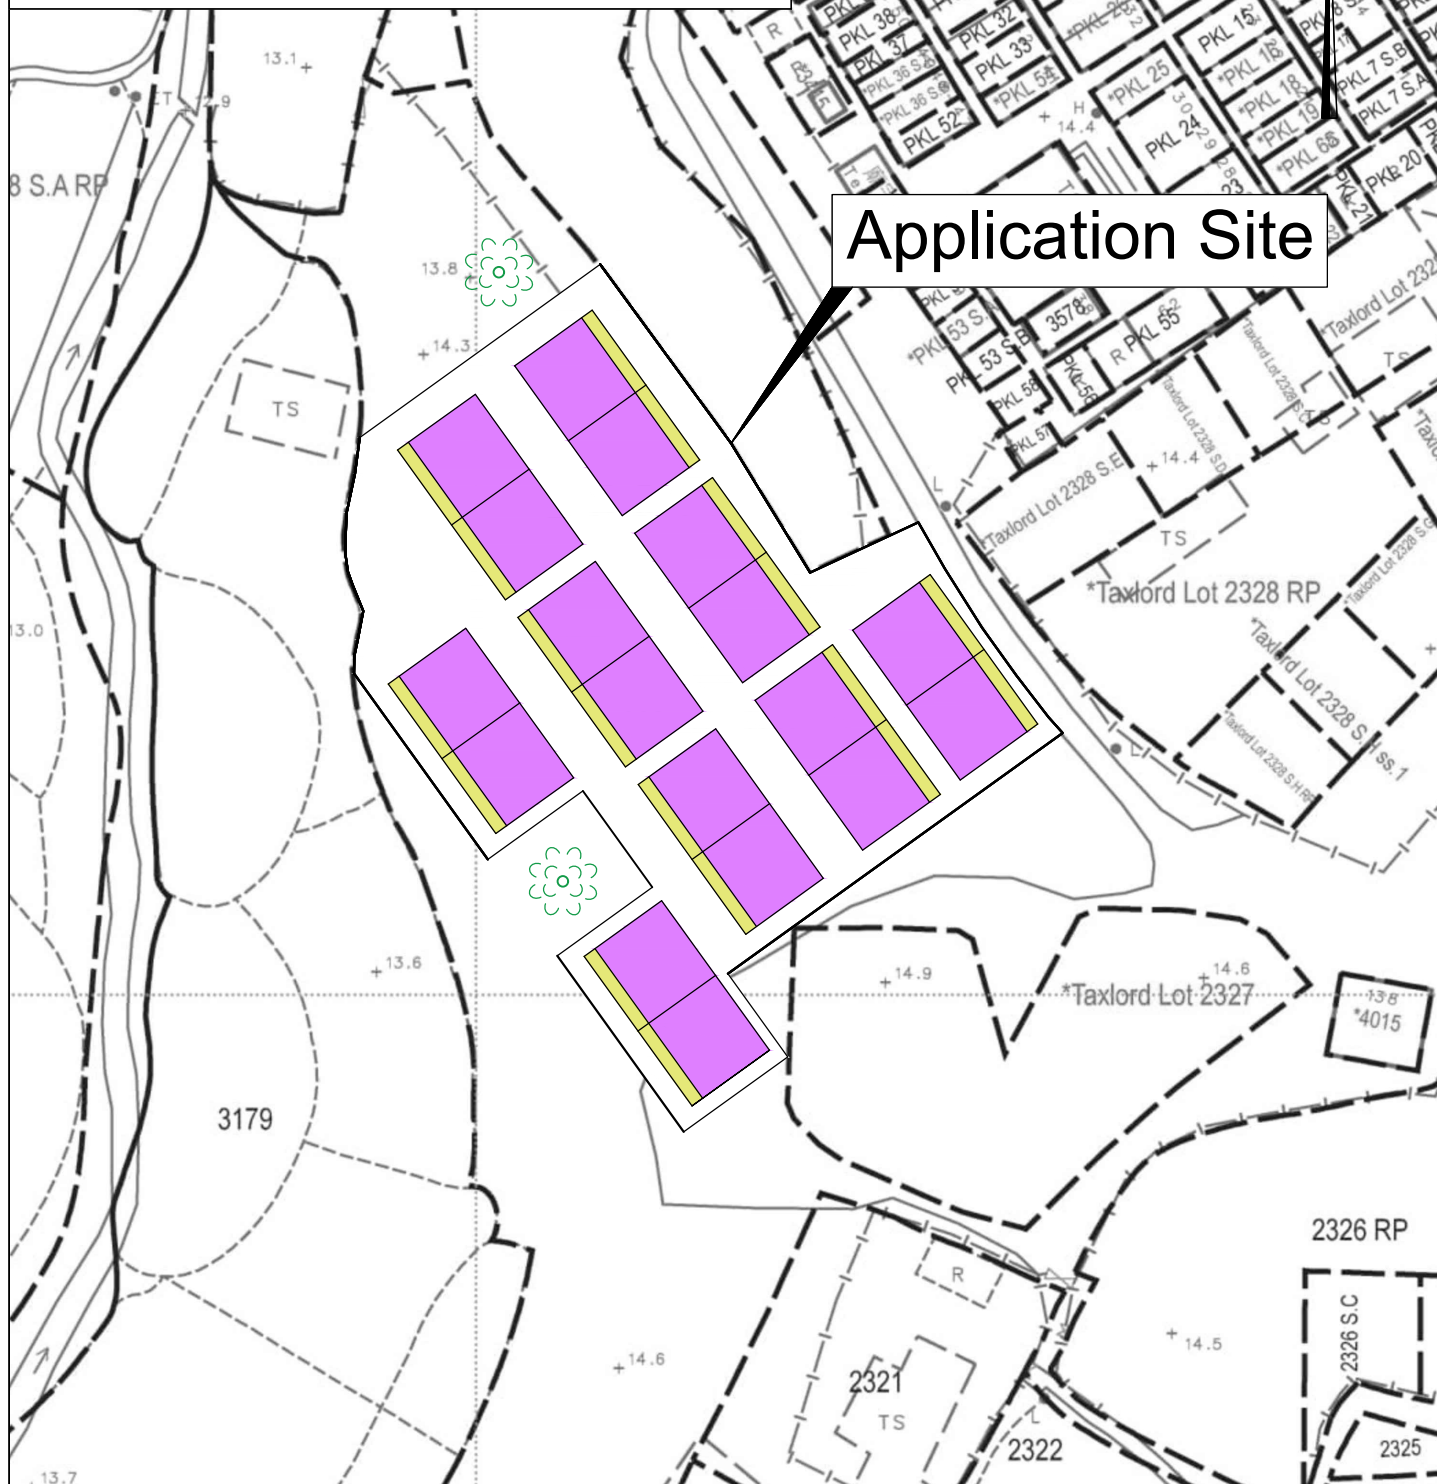

Project Title :

Proposed New Territories Exempted House - Small House

Drawing Title :

Layout Plan
(D.D. 91 Government Land Near Lot No. 3179, Ping Kong, Sheung Shui, N.T.)

Scale :

1 : 700

Plan No. :

CW/91/GL/LOP


Date :

10-10-2026

Survey Sheet No. :

3-SW-11C

卓 弘 測 量 服 務 公 司
CHUO WANG SURVEY SERVICES COMPANY

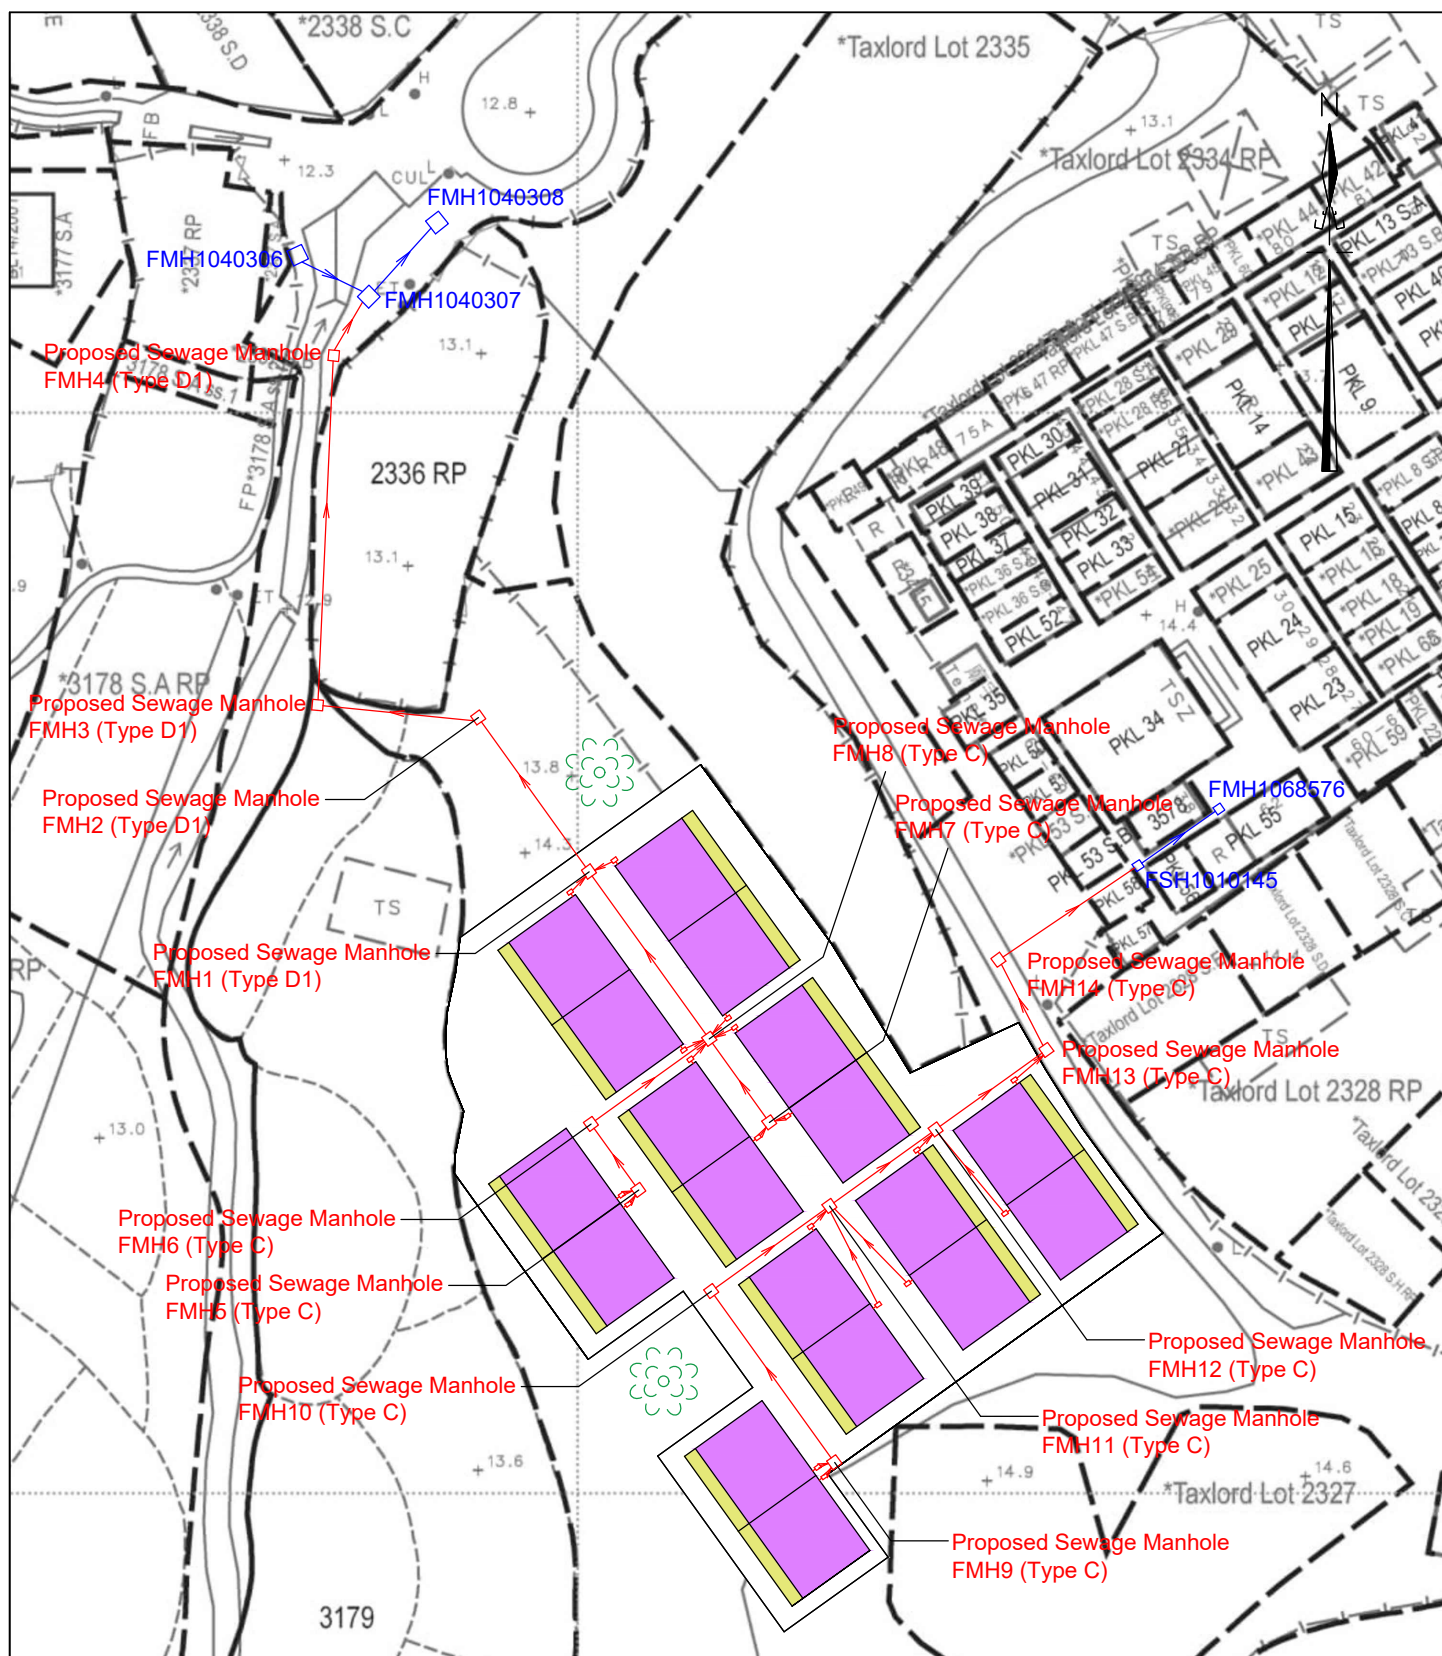

Legends :


PROPOSED 150 ϕ VITRIFIED POLYETHYLENE (PE100) PIPE (1 : 75)

Project Title :

Proposed New Territories Exempted House - Small House

Drawing Title :

Proposed Sewage Drainage Plan
(D.D. 91 Government Land Near Lot No. 3179, Ping Kong, Sheung Shui, N.T.)

Scale :

1 : 700

Plan No. :

CW/91/GL/SWDP

Date :

10-10-2026

Survey Sheet No. :

3-SW-11C

卓 弘 測 量 服 務 公 司
CHUO WANG SURVEY SERVICES COMPANY