


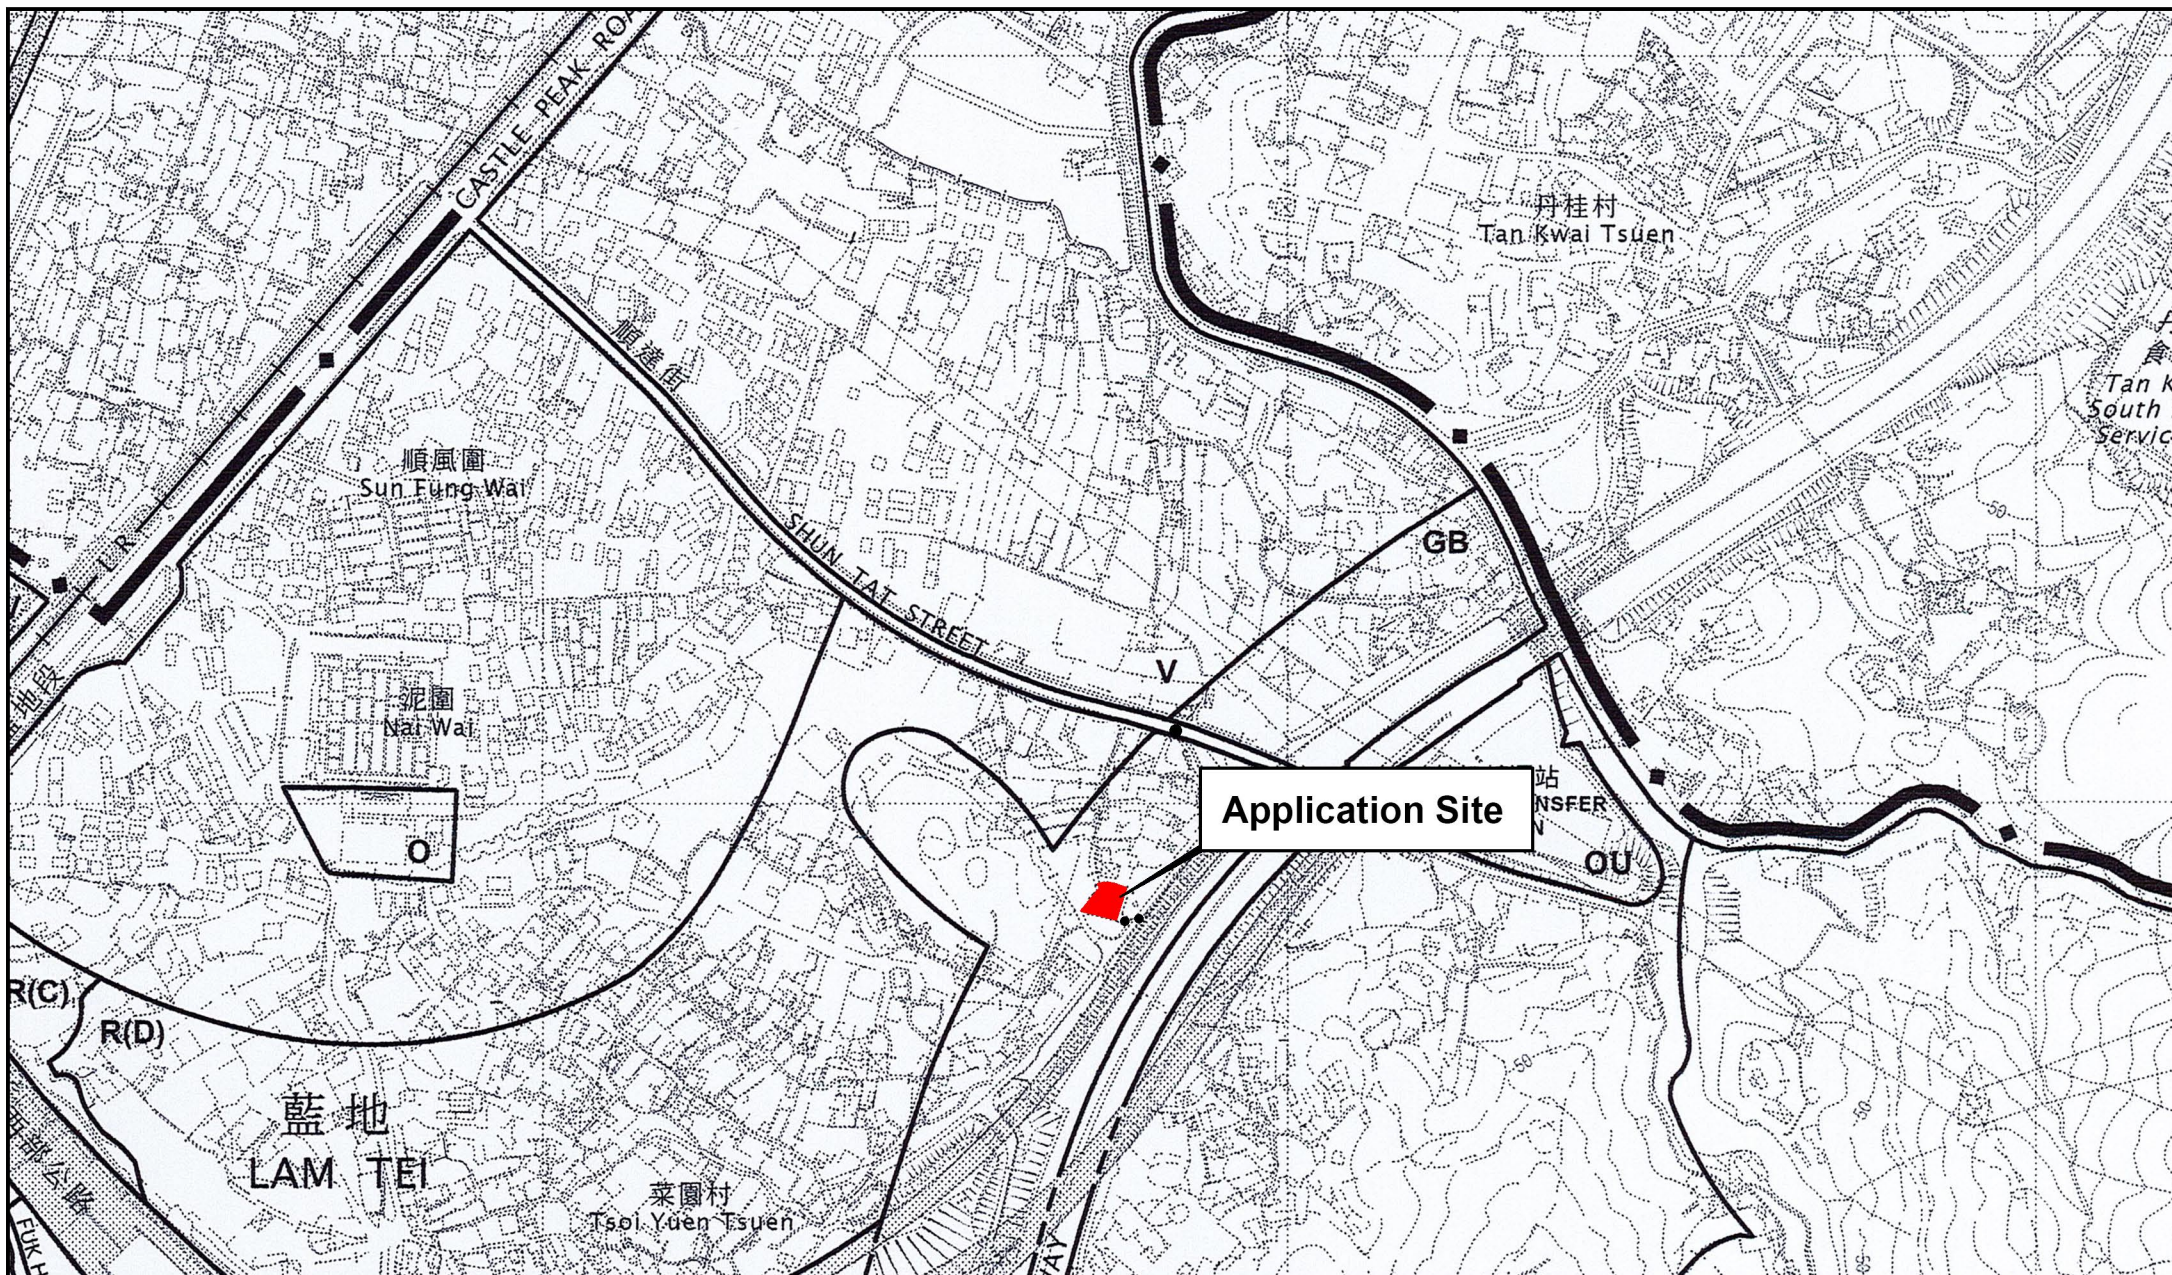

Project 項目名稱:

Proposed Temporary Place of Recreation, Sports or Culture (Hobby Farm) and Associated Filling of Land for a Period of 3 Years at Lot 2430 RP in D.D. 130, Tat Fuk Road, Tuen Mun, N.T.

Drawing Title 圖紙標題:


Location Plan

Drawing No. 圖號:

20260906

Remarks 備註:

●●● Vehicular access leading from Tat Fuk Street

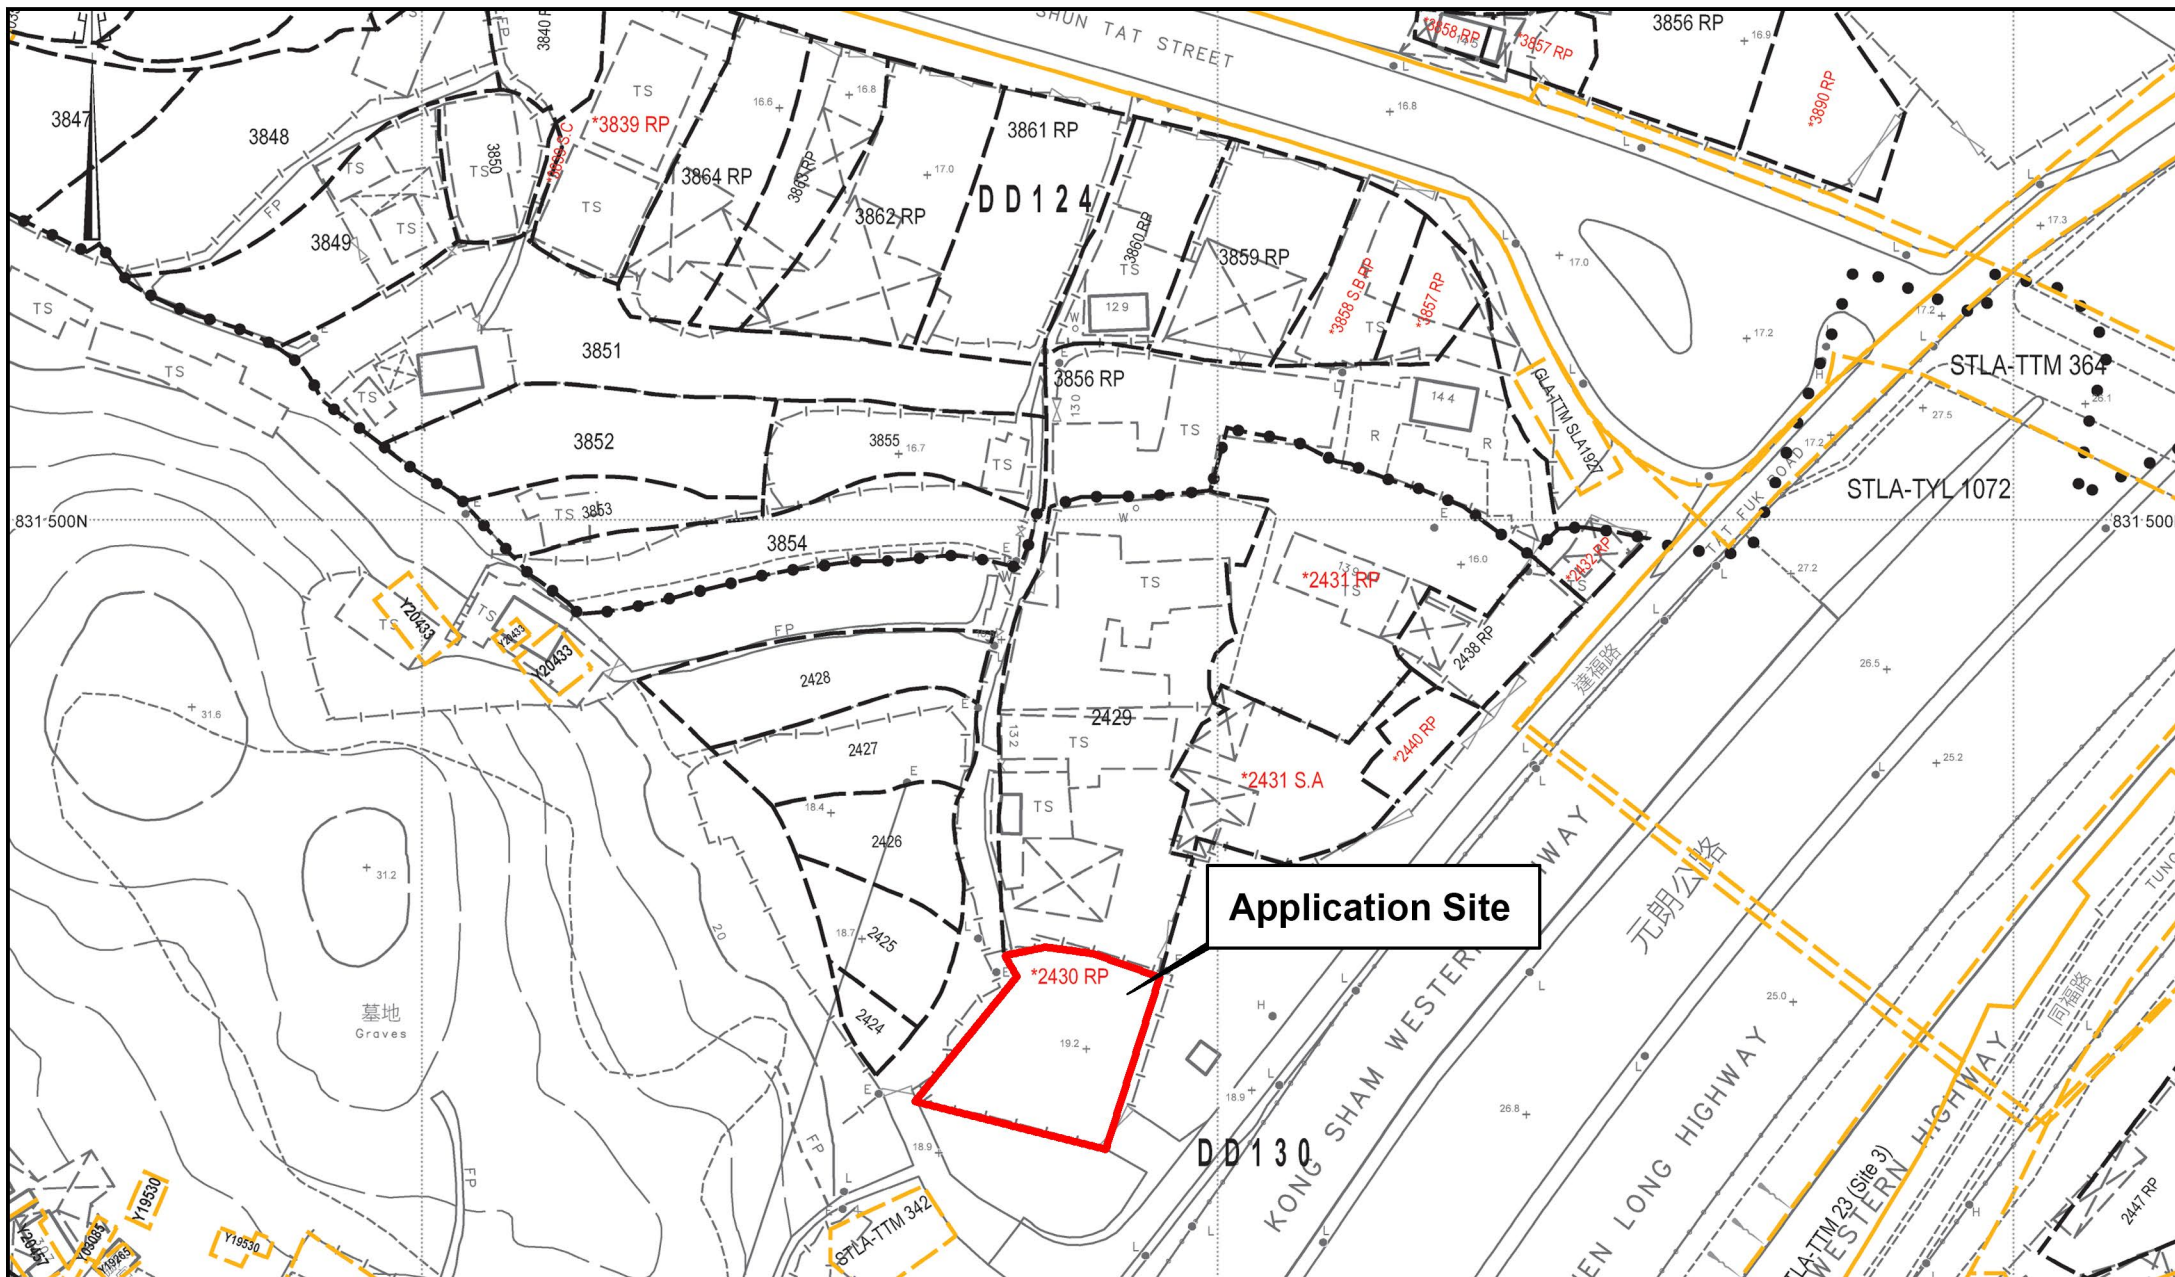

Project 項目名稱:

Proposed Temporary Place of Recreation, Sports or Culture (Hobby Farm) and Associated Filling of Land for a Period of 3 Years at Lot 2430 RP in D.D. 130, Tat Fuk Road, Tuen Mun, N.T.

Drawing Title 圖紙標題:

Site Plan

Remarks 備註:

Drawing No. 圖號:

20260916


Structure 2

Greenhouse

Covered Area: 110m² (ABOUT)GFA: About 110m² (ABOUT)

No. of storey: 1

Height: Not exceeding 5m (ABOUT)

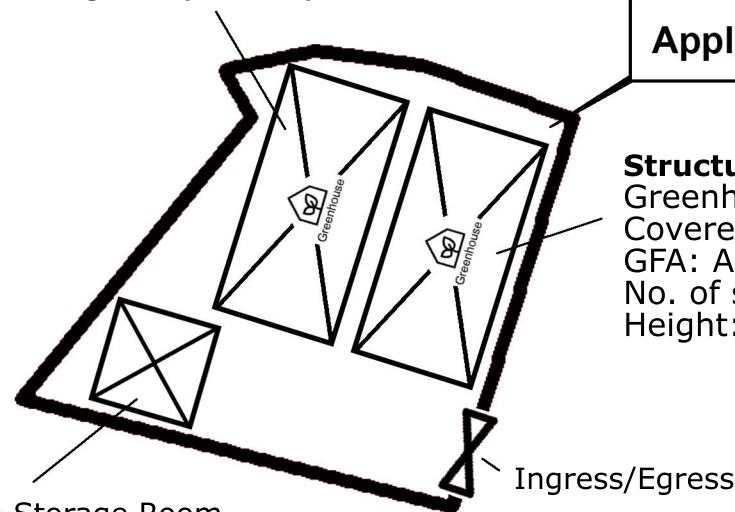Application Site**Structure 3**

Greenhouse

Covered Area: 110m² (ABOUT)GFA: About 110m² (ABOUT)

No. of storey: 1

Height: Not exceeding 5m (ABOUT)

Structure 1

Office, Agricultural Education Room & Storage Room

Covered Area: 50m² (ABOUT)GFA: Not exceeding 100m² (ABOUT)

No. of storey: 2

Height: Not exceeding 7m (ABOUT)

Project 項目名稱:

Proposed Temporary Place of Recreation, Sports or Culture (Hobby Farm) and Associated Filling of Land for a Period of 3 Years at Lot 2430 RP in D.D. 130, Tat Fuk Road, Tuen Mun, N.T.

Drawing Title 圖紙標題:

Layout Plan

Drawing No. 圖號:

20260916

Remarks 備註:



Structure

Land Filling Area

For site formation of structures and circulation path


Area: 180m² (ABOUT)

Existing site level: +19.2mPD (ABOUT)

Proposed site level: +19.4mPD (ABOUT)

Depth of land filling : No more than 0.2m

Land Filling Materials: Concrete

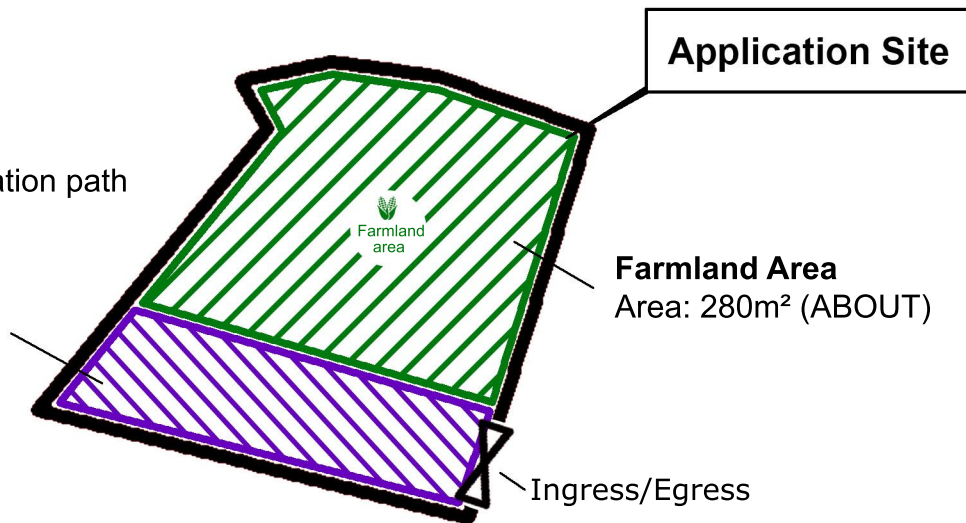

Application Site

Farmland Area

Area: 280m² (ABOUT)

Ingress/Egress

