





|   |                                                                                         |                                                   |
|---|-----------------------------------------------------------------------------------------|---------------------------------------------------|
| <p>Project 項目名稱:</p> <p>Proposed Temporary Open Storage of Construction Materials and Metal for a Period of 3 Years at Lots 175 (Part), 176 (Part), 177 (Part), 178 S.A, 178 S.B, 179 &amp; 181 in D.D. 128 &amp; Adjoining Government Land, Ha Tsuen, Yuen Long, N.T.</p> | <p>Drawing Title 圖目:</p> <p>Application Site</p> <p>Drawing No. 圖號:</p> <p>Figure 1</p> | <p>Remarks 備註:</p> <p>Scale 比例:</p> <p>1:1000</p> |
|---|-----------------------------------------------------------------------------------------|---------------------------------------------------|

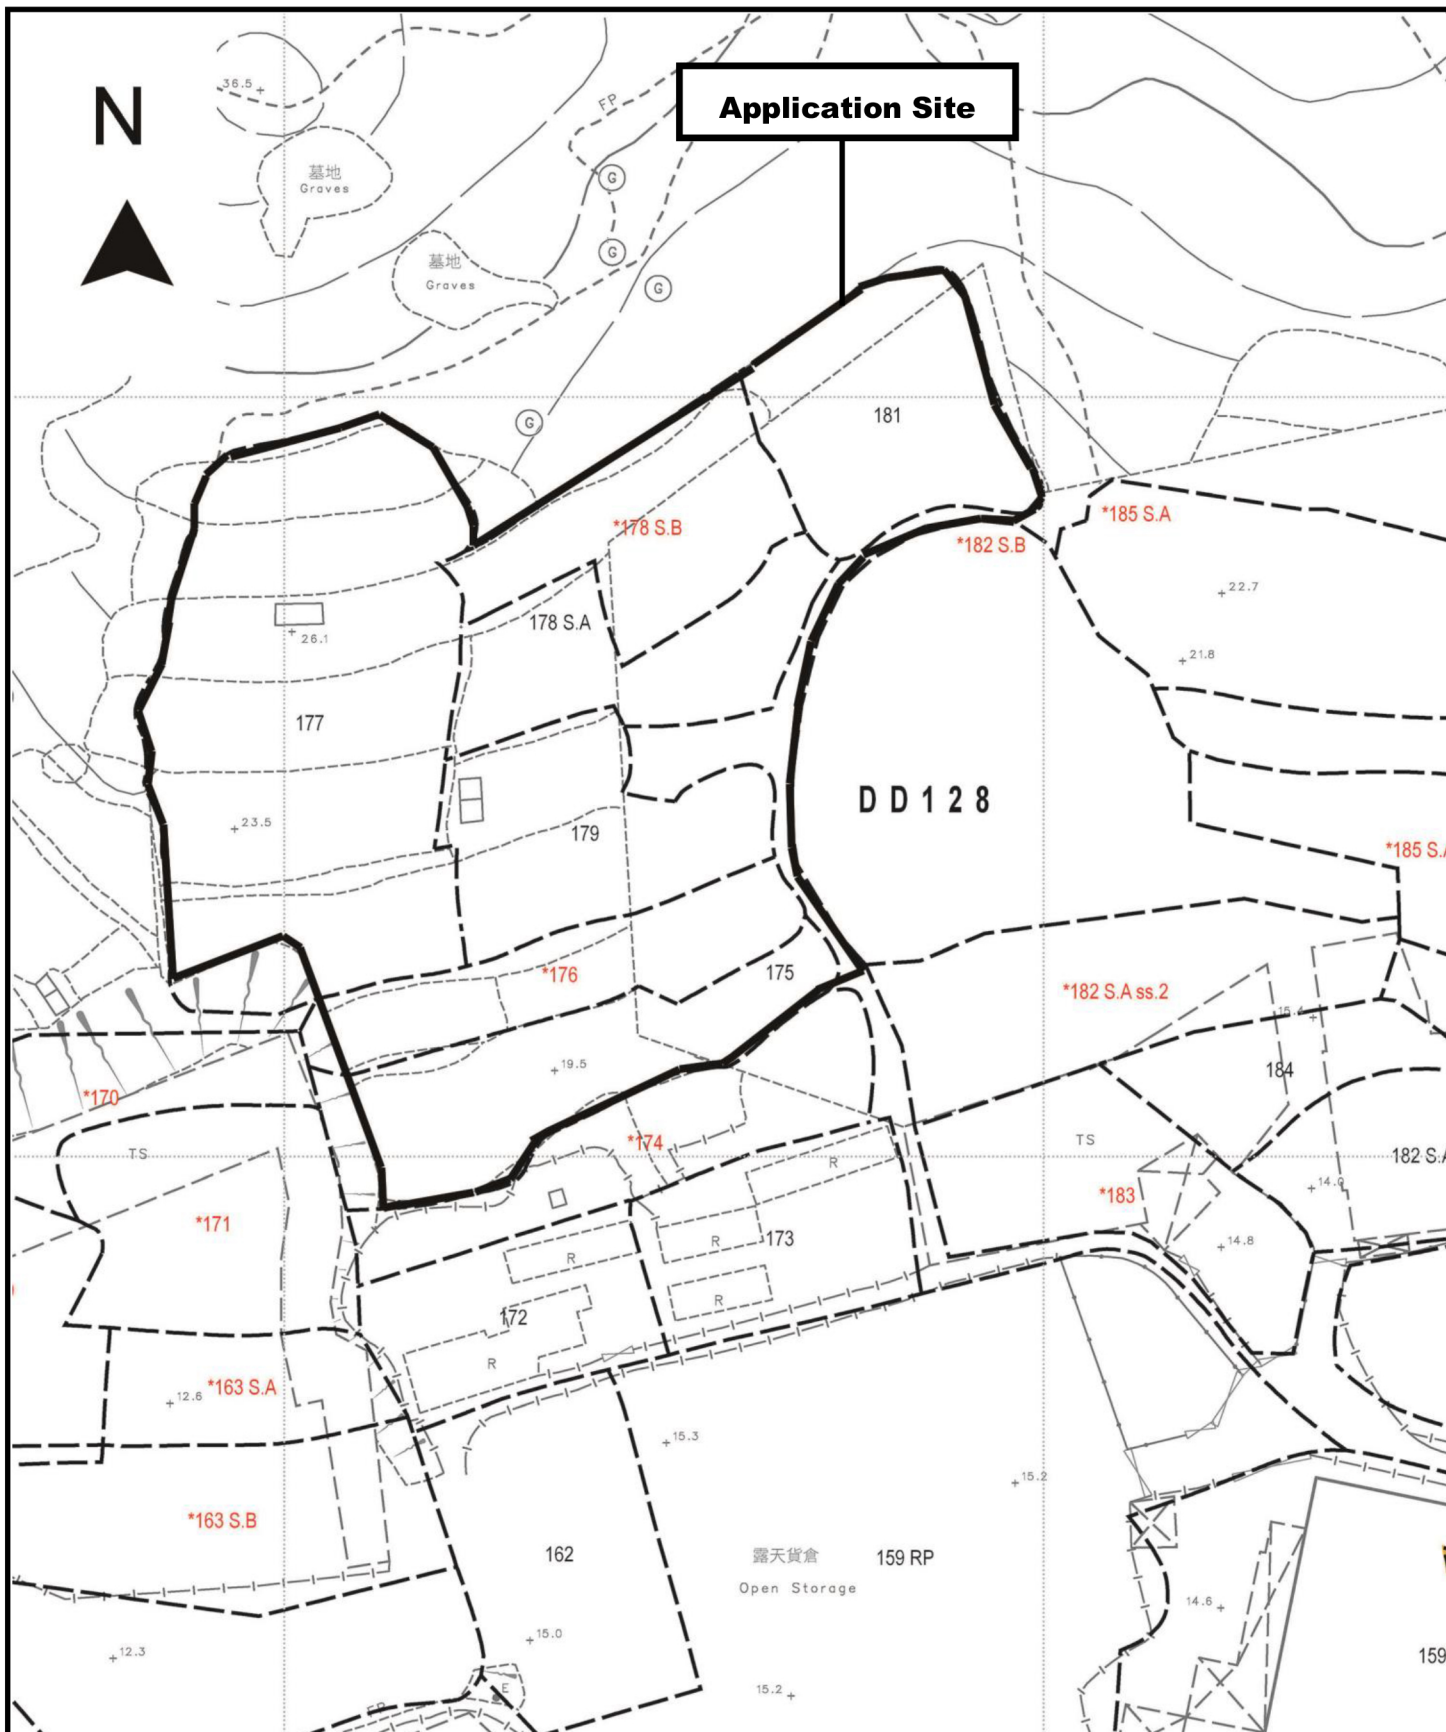

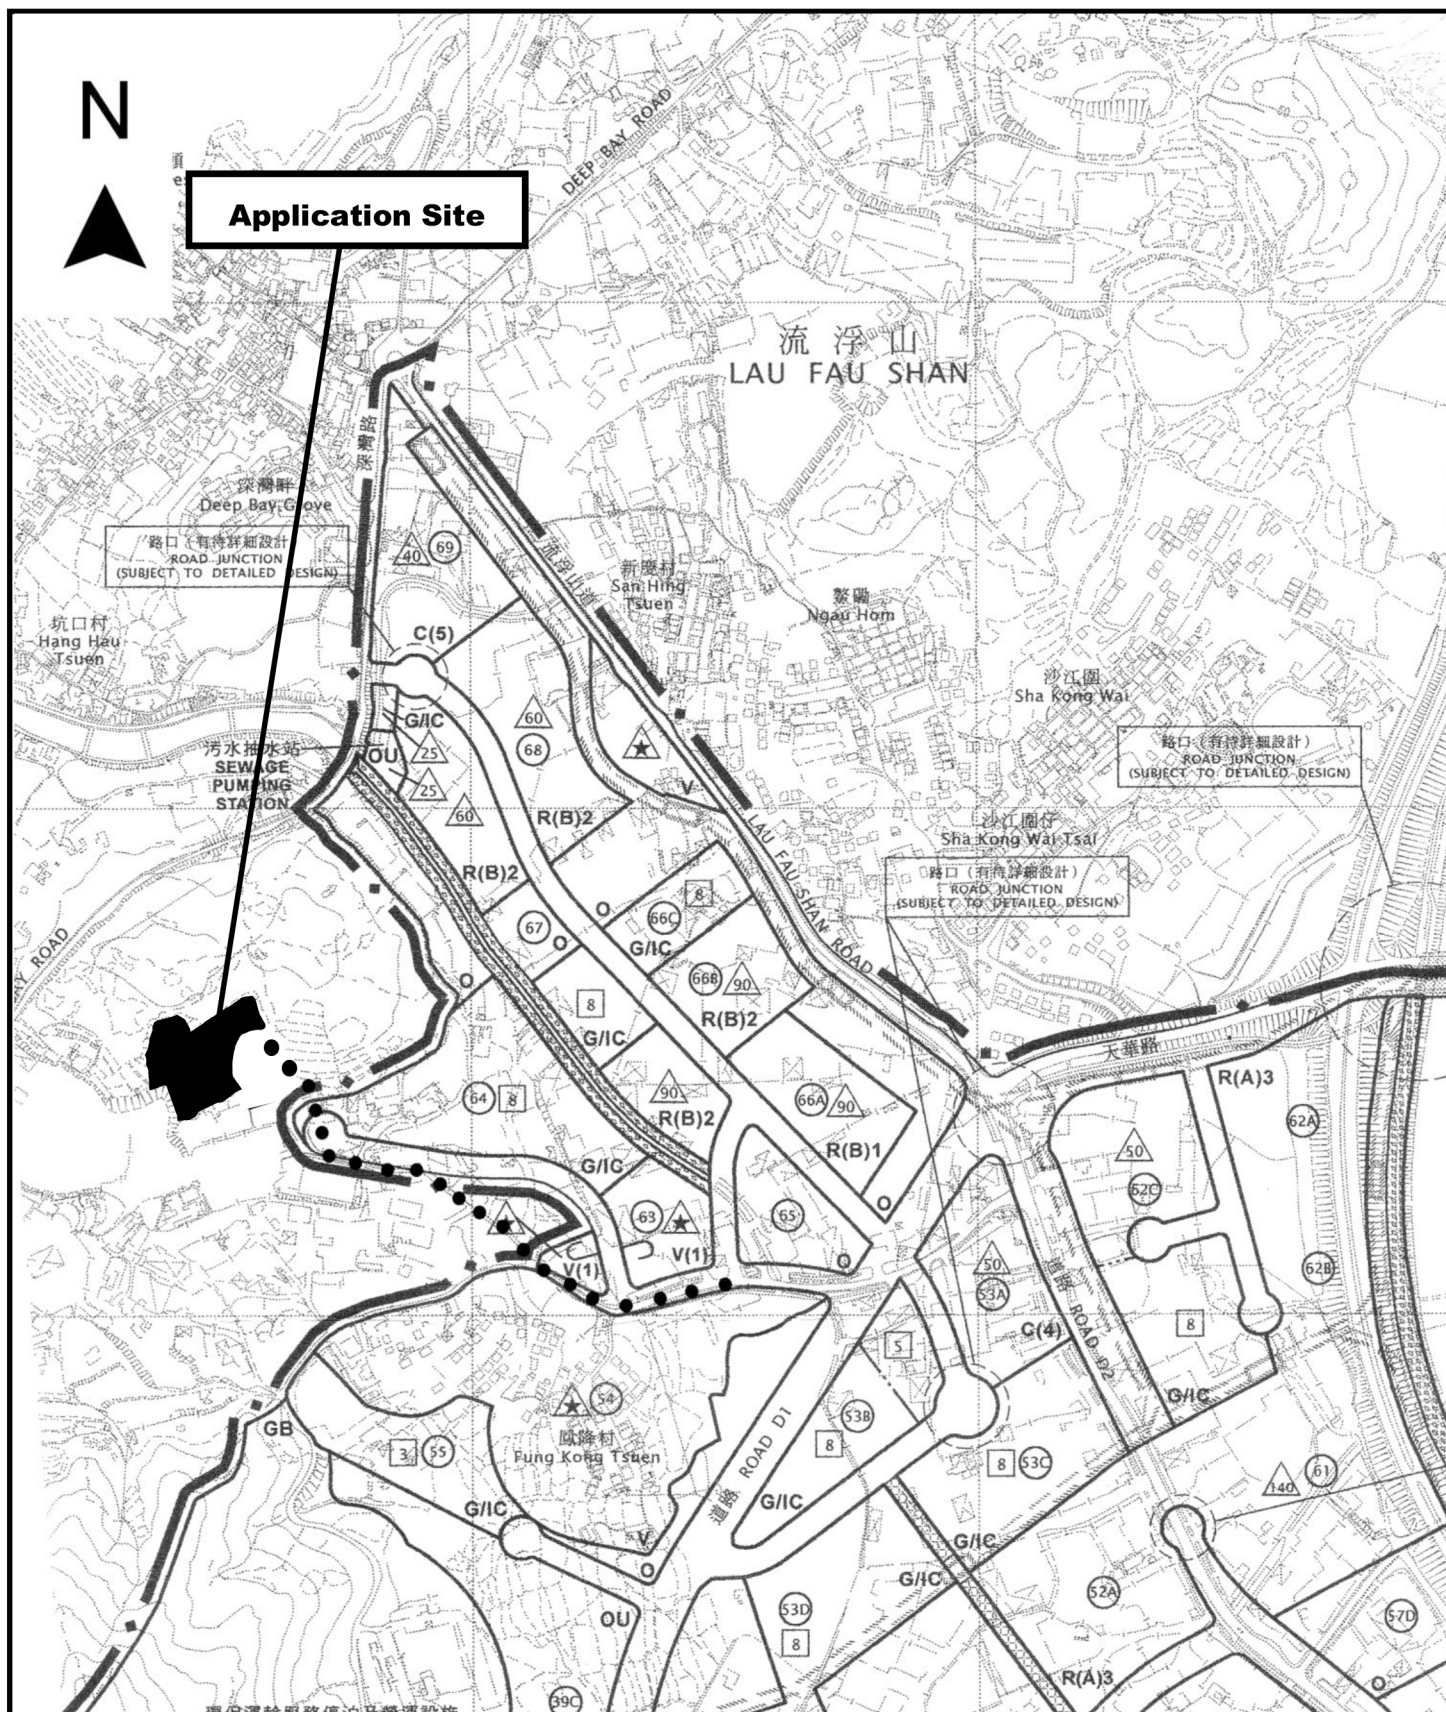

Project 項目名稱:

Proposed Temporary Open Storage of Construction Materials and Metal for a Period of 3 Years at Lots 175 (Part), 176 (Part), 177 (Part), 178 S.A, 178 S.B, 179 & 181 in D.D. 128 & Adjoining Government Land, Ha Tsuen, Yuen Long, N.T.

Drawing Title 圖目:

Location Plan

Drawing No. 圖號:

Figure 2

Remarks 備註:

●●● Vehicular Access Leading from Fung Kong Tsuen Road

Scale 比例:

1:7500

N



**Structure 6**

Toilet  
GFA: Not exceeding 20m<sup>2</sup>  
Height: Not exceeding 3m  
No. of storey: 1

**Structure 5**

Site office  
GFA: Not exceeding 160m<sup>2</sup>  
Height: Not exceeding 6m  
No. of storey: 2

2 parking spaces  
of 5m x 2.5m for  
private car

13m diameter  
manoeuvring  
circle

13m diameter  
manoeuvring  
circle

7.3m wide  
Ingress/  
Egress

One loading/unloading  
bay of 7m x 3.5m for  
light goods vehicle

**Structure 1**

Warehouse for storage  
of construction materials & metal  
GFA: Not exceeding 225m<sup>2</sup>  
Height: Not exceeding 6m  
No. of storey: 1

Open storage of construction  
materials and metal  
(About 4,500m<sup>2</sup>)

**Structure 2**


Warehouse for storage  
of construction materials & metal  
GFA: Not exceeding 225m<sup>2</sup>  
Height: Not exceeding 6m  
No. of storey: 1

**Structure 3**

Warehouse for storage  
of construction materials & metal  
GFA: Not exceeding 225m<sup>2</sup>  
Height: Not exceeding 6m  
No. of storey: 1

**Structure 4**

Warehouse for storage  
of construction materials & metal  
GFA: Not exceeding 225m<sup>2</sup>  
Height: Not exceeding 6m  
No. of storey: 1

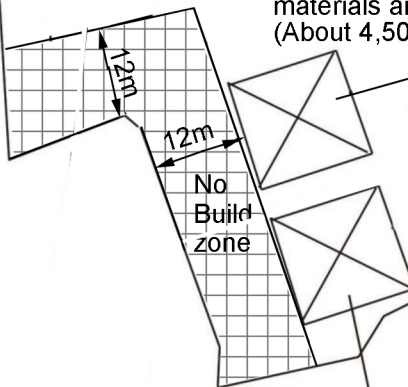

Project 項目名稱:

Proposed Temporary Open Storage of  
Construction Materials and Metal for a  
Period of 3 Years at Lots 175 (Part), 176  
(Part), 177 (Part), 178 S.A, 178 S.B, 179 &  
181 in D.D. 128 & Adjoining Government  
Land, Ha Tsuen, Yuen Long, N.T.

Drawing Title 圖目:

Proposed Layout Plan

Remarks 備註:


Drawing No. 圖號:

Figure 3

Scale 比例:

1:1000



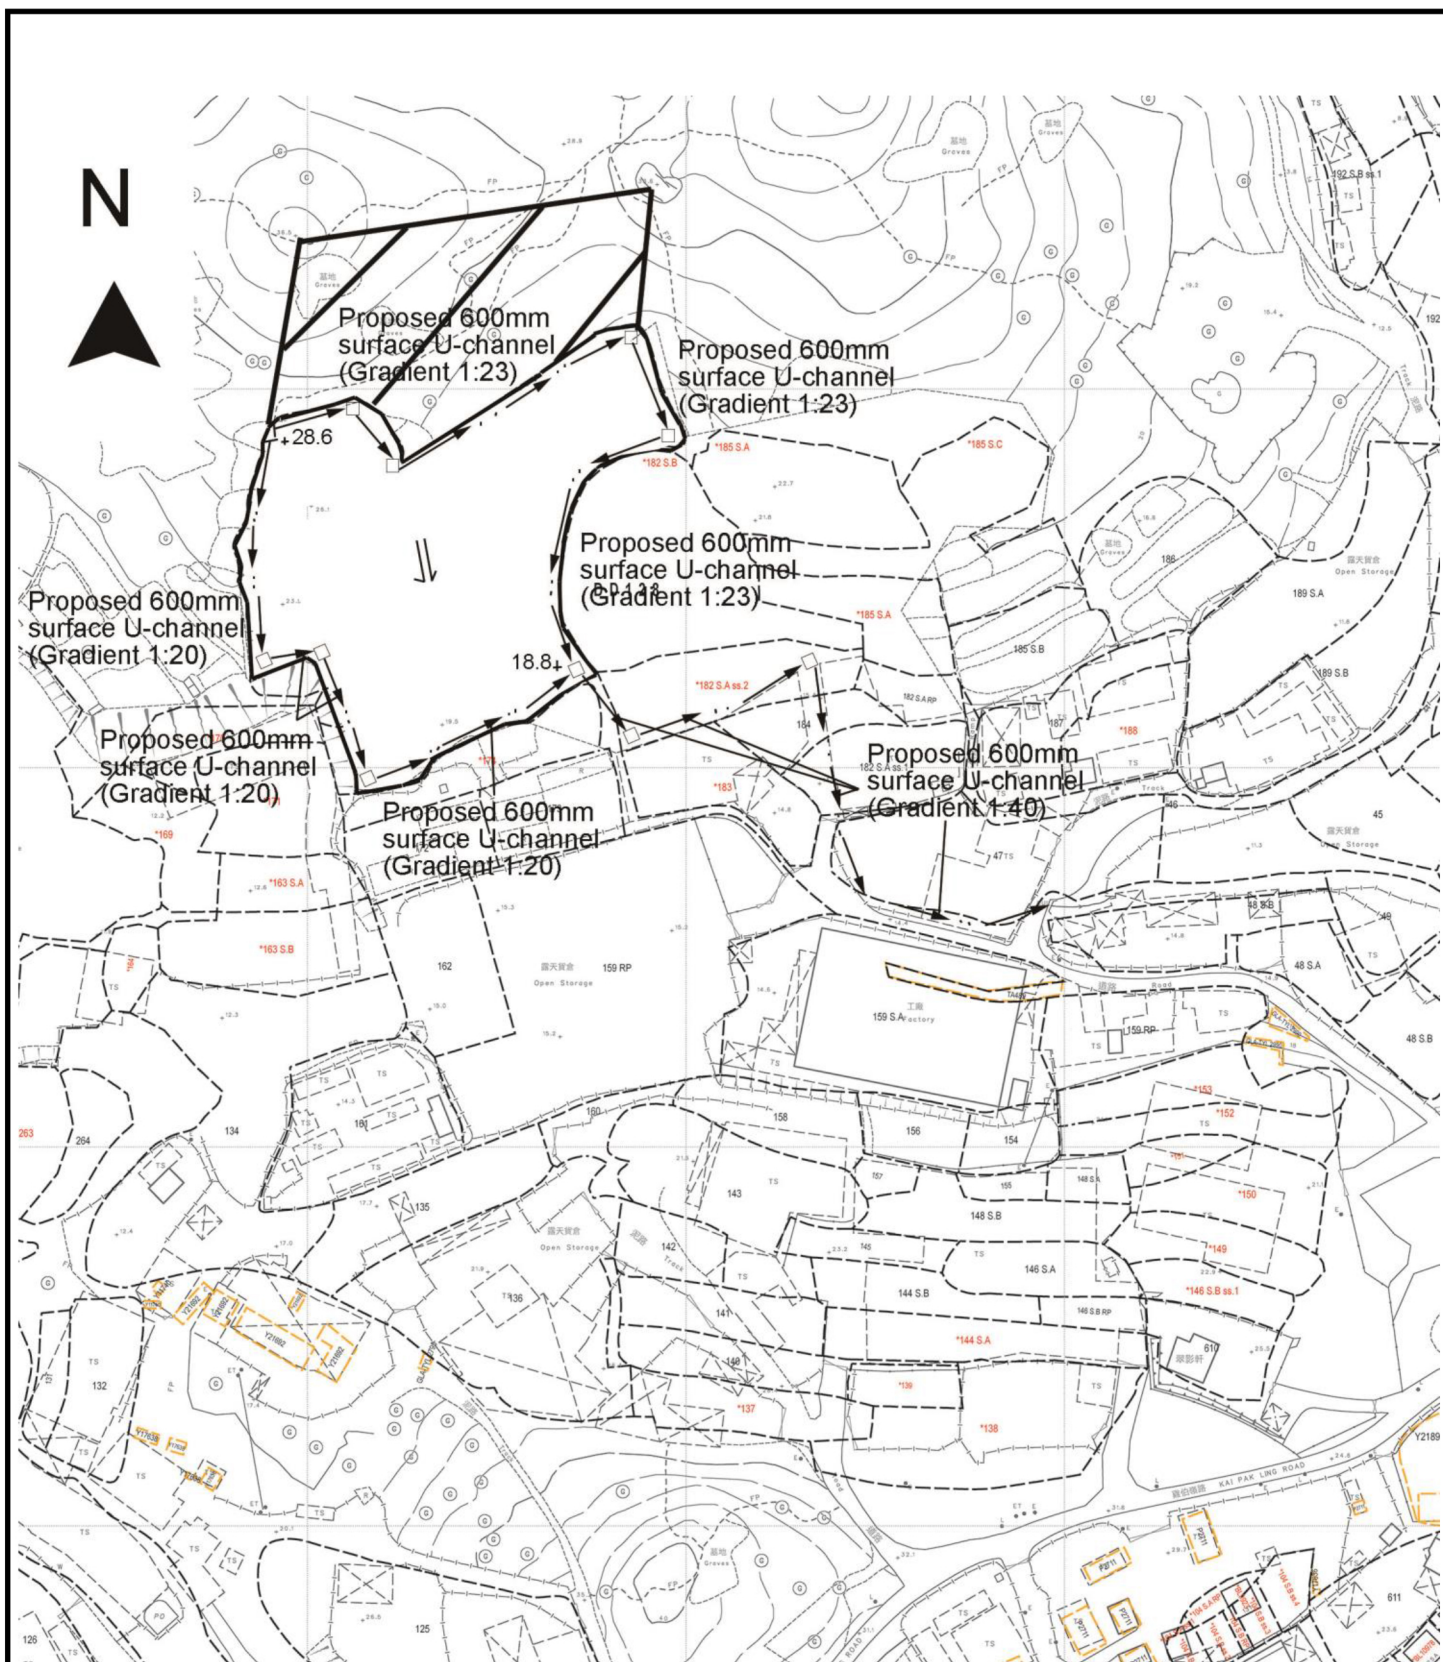

Project 項目名稱:

Proposed Temporary Open Storage of Construction Materials and Metal for a Period of 3 Years at Lots 175 (Part), 176 (Part), 177 (Part), 178 S.A, 178 S.B, 179 & 181 in D.D. 128 & Adjoining Government Land, Ha Tsuen, Yuen Long, N.T.

Drawing Title 圖目:

Proposed Drainage Plan

Drawing No. 圖號:

Figure 4

Remarks 備註:

+ 18.8 Level (in mPD)

□ Proposed Catchpit

⇐ Flow of Surface Runoff

▨ External catchment

Scale 比例:

1:2000