


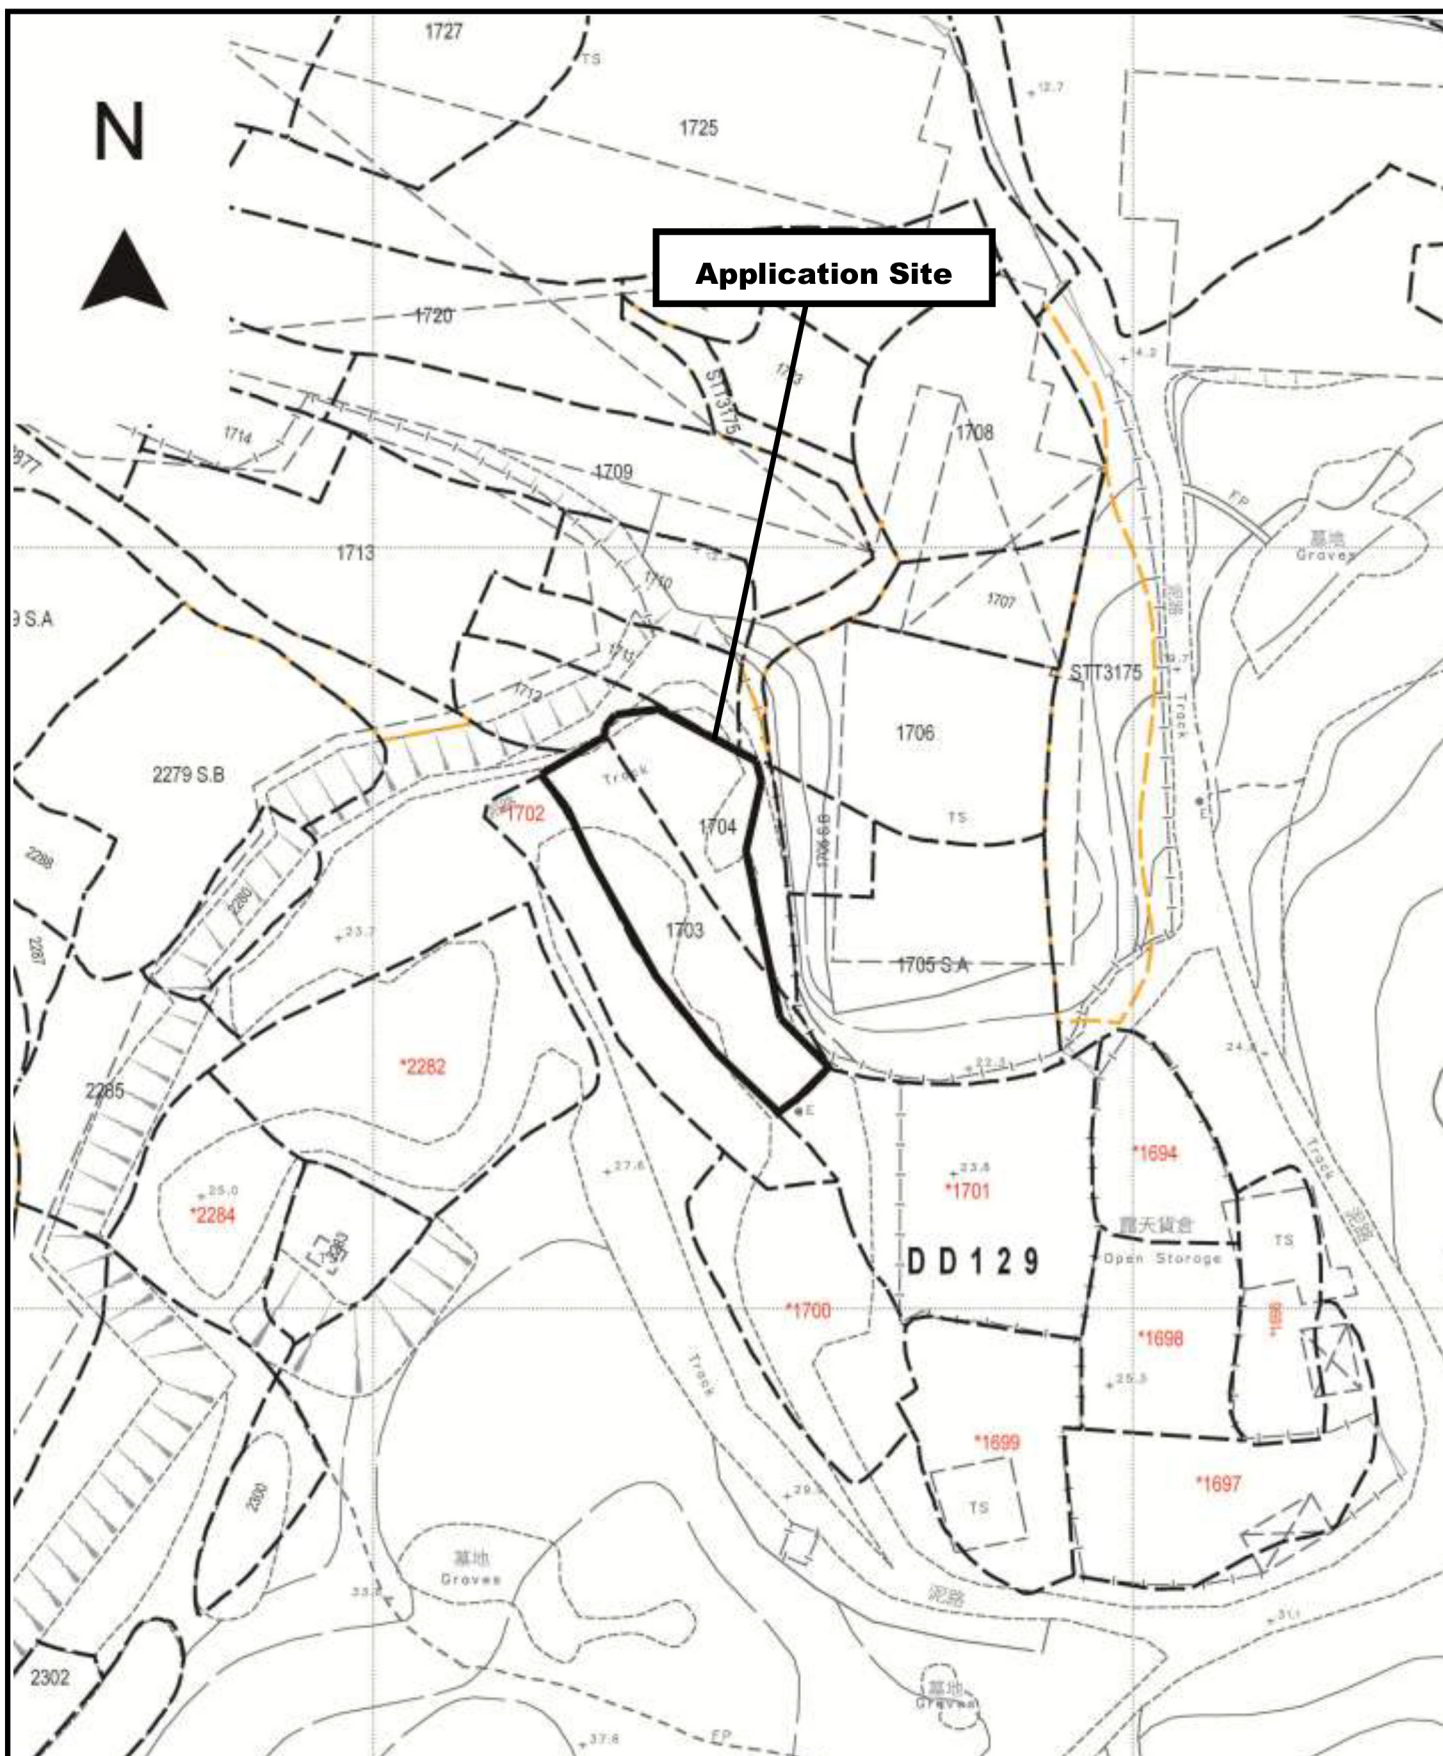

Project 項目名稱:

Proposed Temporary Open Storage of Construction Machinery & Construction Materials for a Period of 3 Years at Lots 1703 (Part) & 1704 (Part) in D.D. 129, Lau Fau Shan, Yuen Long, N.T.

Drawing Title 圖目:

Application Site


Drawing No. 圖號:

Figure 1

Remarks 備註:

Scale 比例:

1:1000

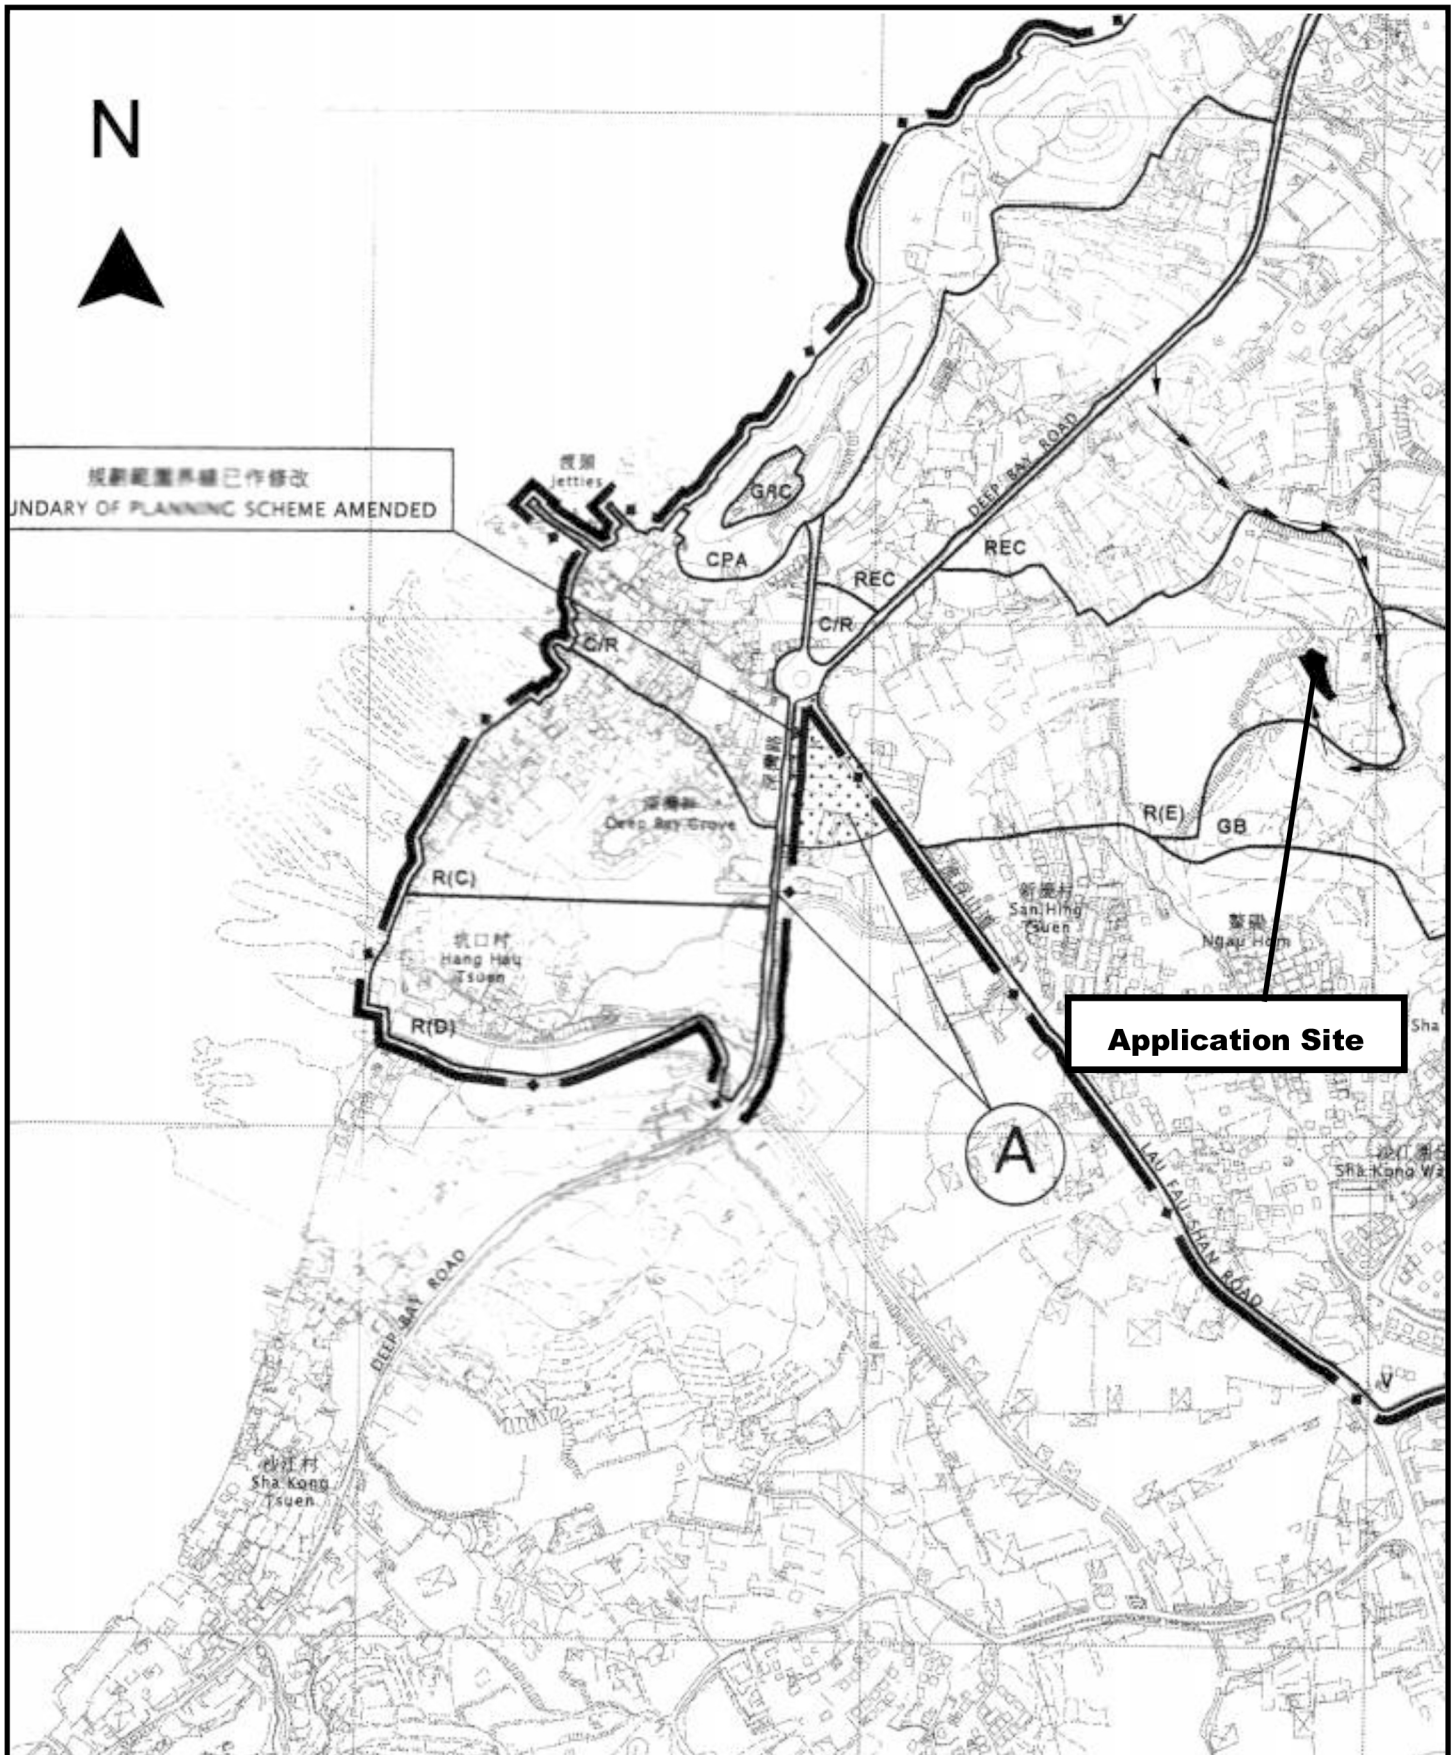

Project 項目名稱:

Proposed Temporary Open Storage of Construction Machinery & Construction Materials for a Period of 3 Years at Lots 1703 (Part) & 1704 (Part) in D.D. 129, Lau Fau Shan, Yuen Long, N.T.

Drawing Title 圖目:

Location Plan

Drawing No. 圖號:

Figure 2


Remarks 備註:

→ Vehicular access leading from Deep Bay Road

Scale 比例:

1:7500

N

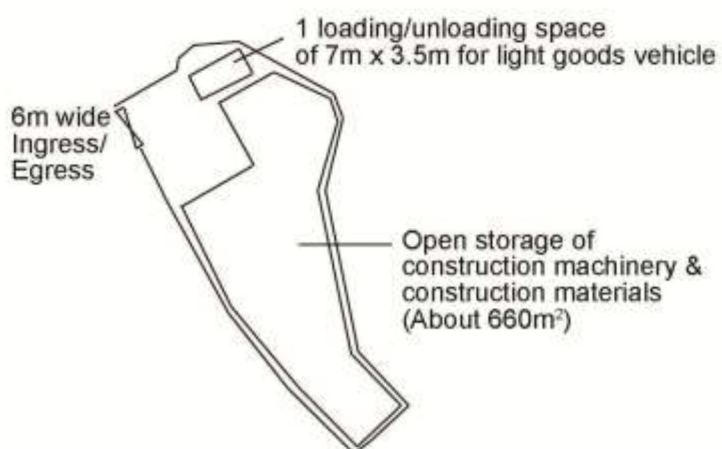

Project 項目名稱:

Proposed Temporary Open Storage of Construction Machinery & Construction Materials for a Period of 3 Years at Lots 1703 (Part) & 1704 (Part) in D.D. 129, Lau Fau Shan, Yuen Long, N.T.

Drawing Title 圖目:

Proposed Layout Plan

Drawing No. 圖號:


Figure 3

Remarks 備註:

Scale 比例:

1:1000



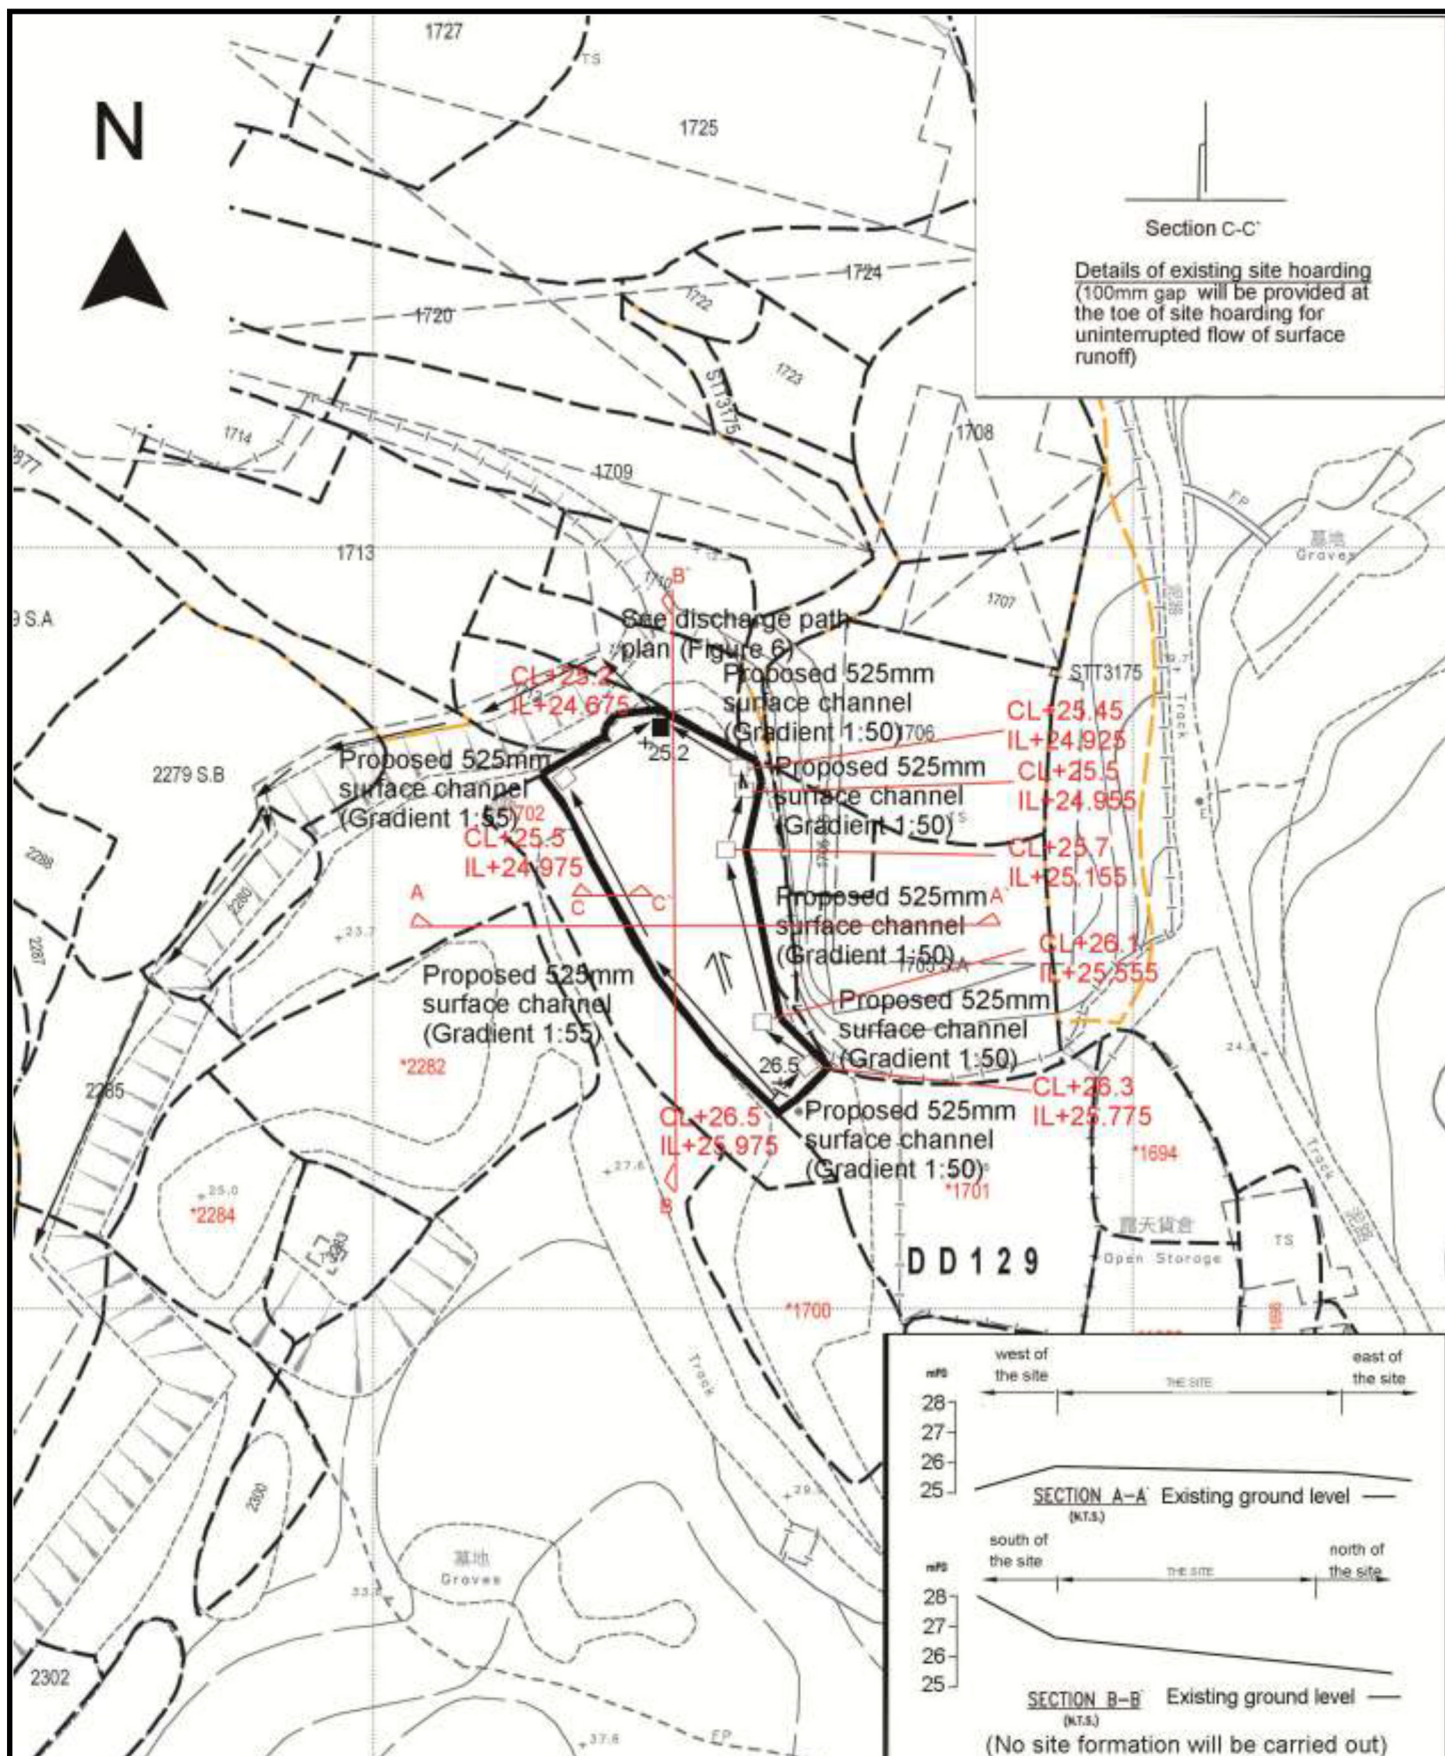

Project 項目名稱:

Proposed Temporary Open Storage of Construction Machinery & Construction Materials for a Period of 3 Years at Lots 1703 (Part) & 1704 (Part) in D.D. 129, Lau Fau Shan, Yuen Long, N.T.

Drawing Title 圖目:

Proposed Drainage Plan

Drawing No. 圖號:

Figure 4


Remarks 備註:

- Proposed catchpit
- catchpit with sandtrap
- +25.2 Level (mPD)
- ⇐ Flow of Surface Runoff

Scale 比例:

1:1000



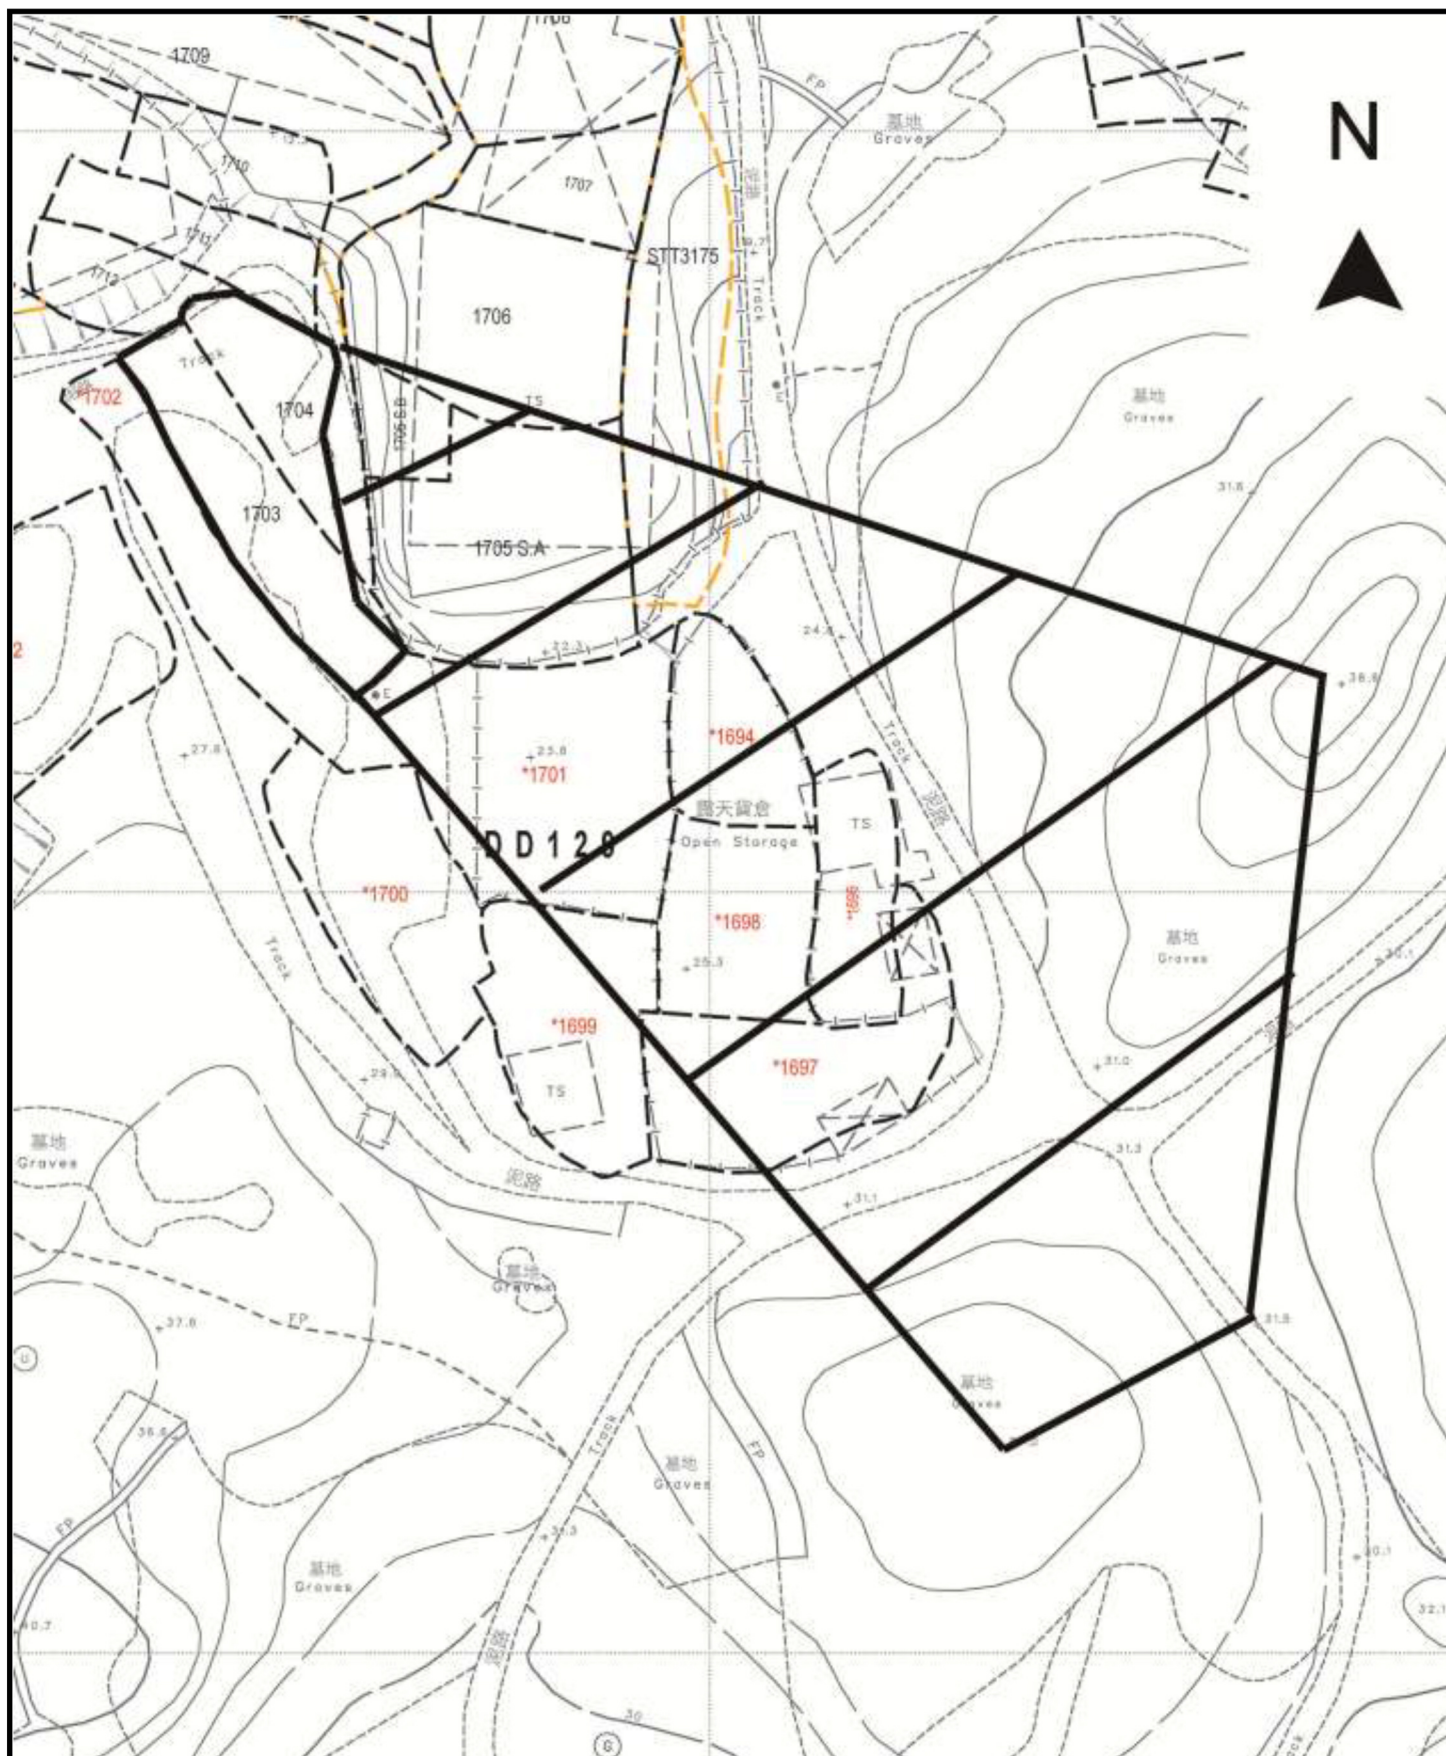

Project 項目名稱:

Proposed Temporary Open Storage of Construction Machinery & Construction Materials for a Period of 3 Years at Lots 1703 (Part) & 1704 (Part) in D.D. 129, Lau Fau Shan, Yuen Long, N.T.

Drawing Title 圖目:

Catchment Plan

Drawing No. 圖號:

Figure 5

Remarks 備註:

- ☐ Application site
- ☒ External catchment

Scale 比例:

1:1000



