




Project 項目名稱:

Proposed Temporary Open Storage of Hardware Accessories for a Period of 3 Years at Lots 1768(Part) and Adjoining Government Land (GL) in D.D. 129, Lau Fau Shan, Yuen Long, New Territories

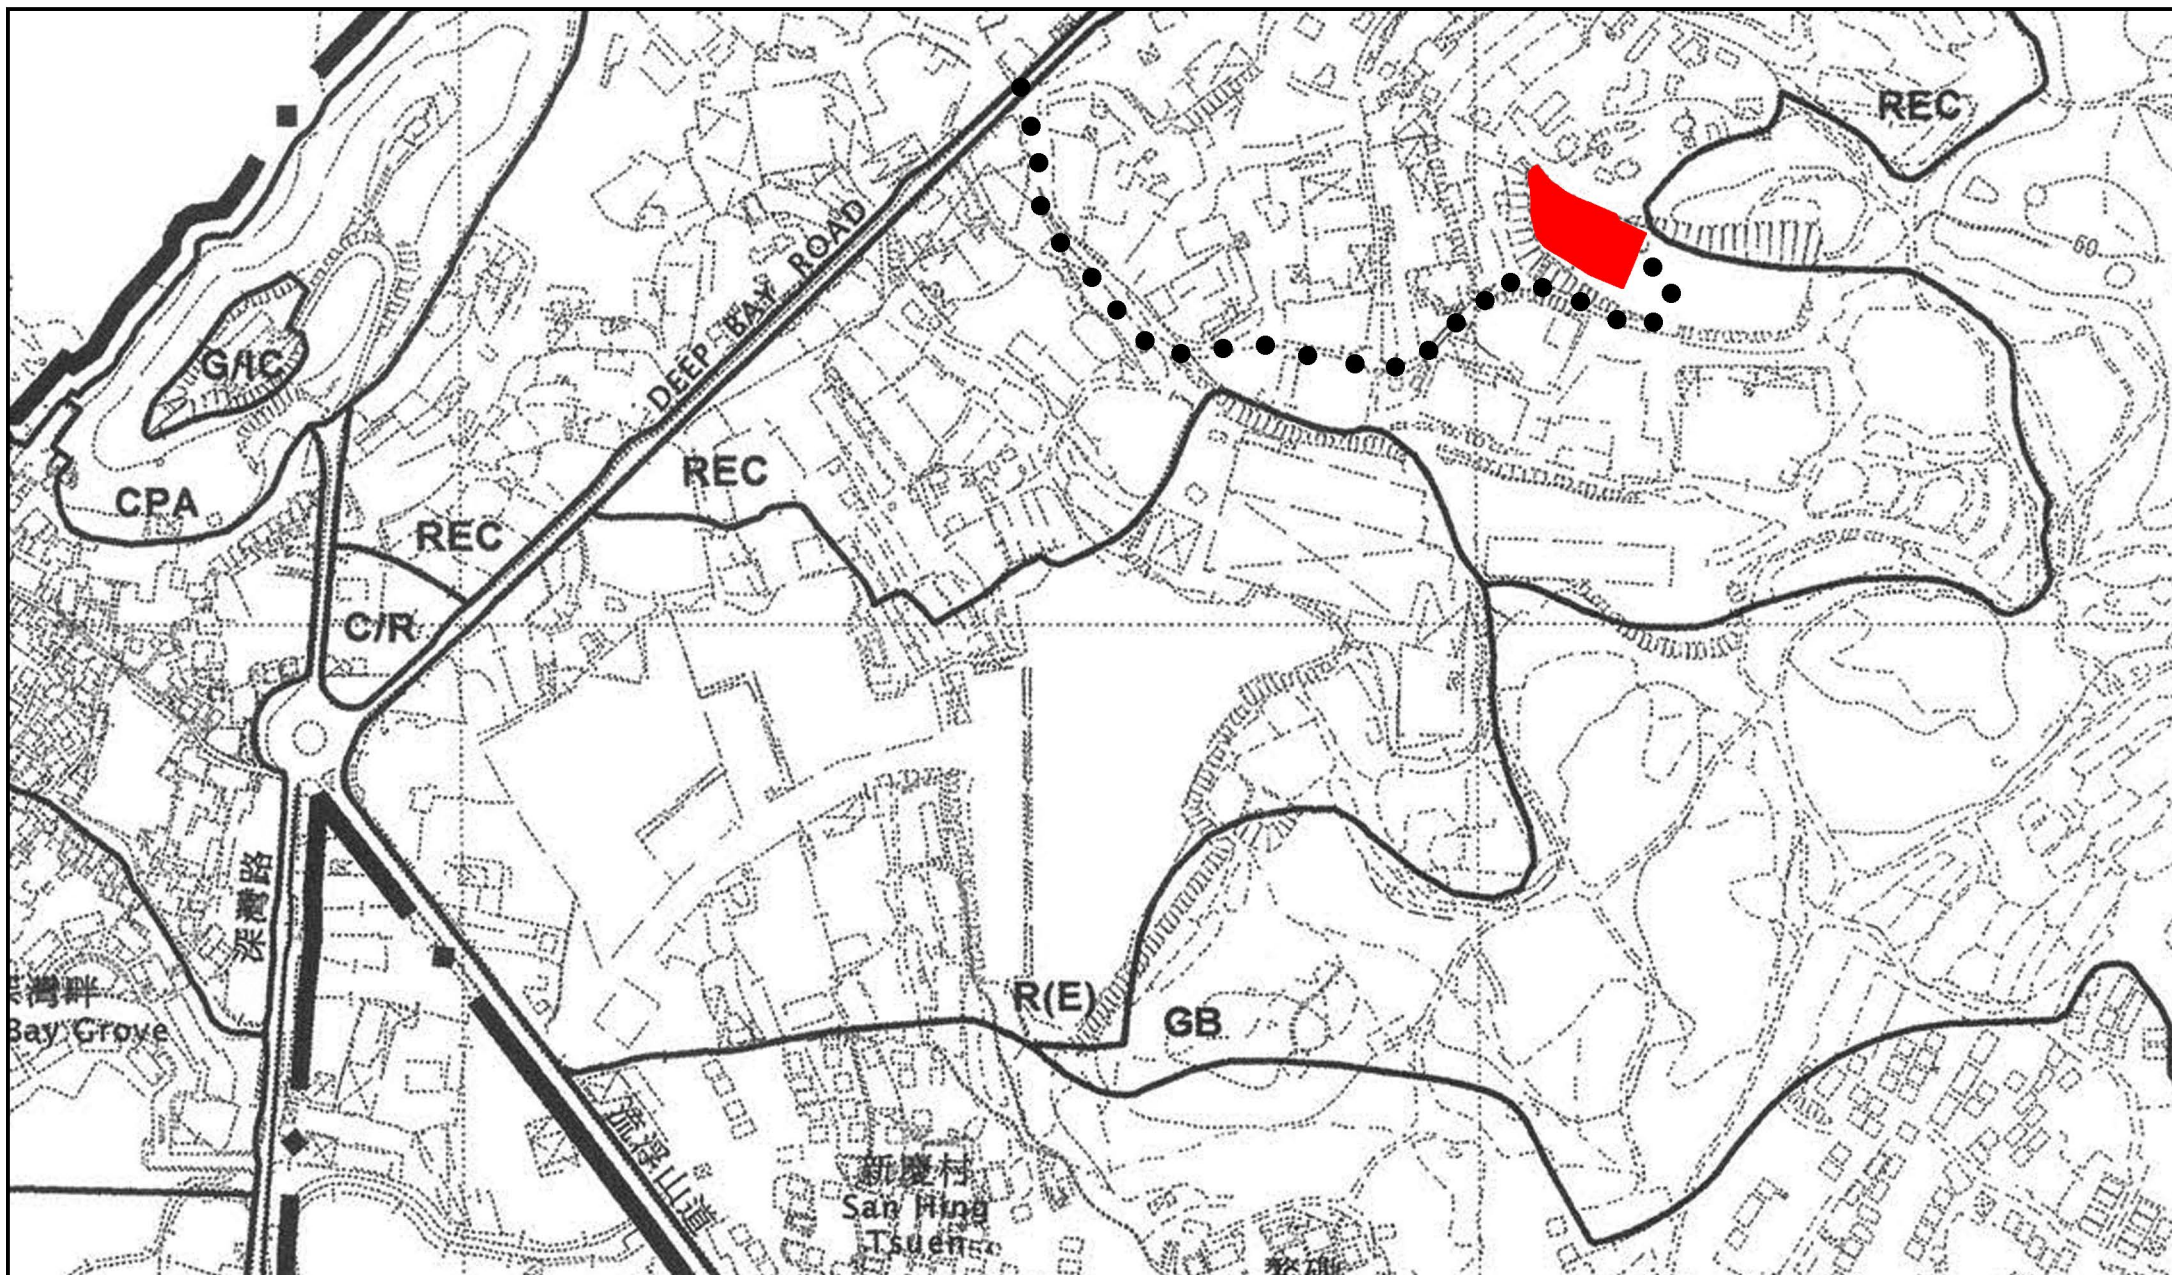

Drawing Title 圖紙標題:


Location Plan

Drawing No. 圖號:

20260820

Remarks 備註:

●●● Vehicular access leading from Deep Bay Road

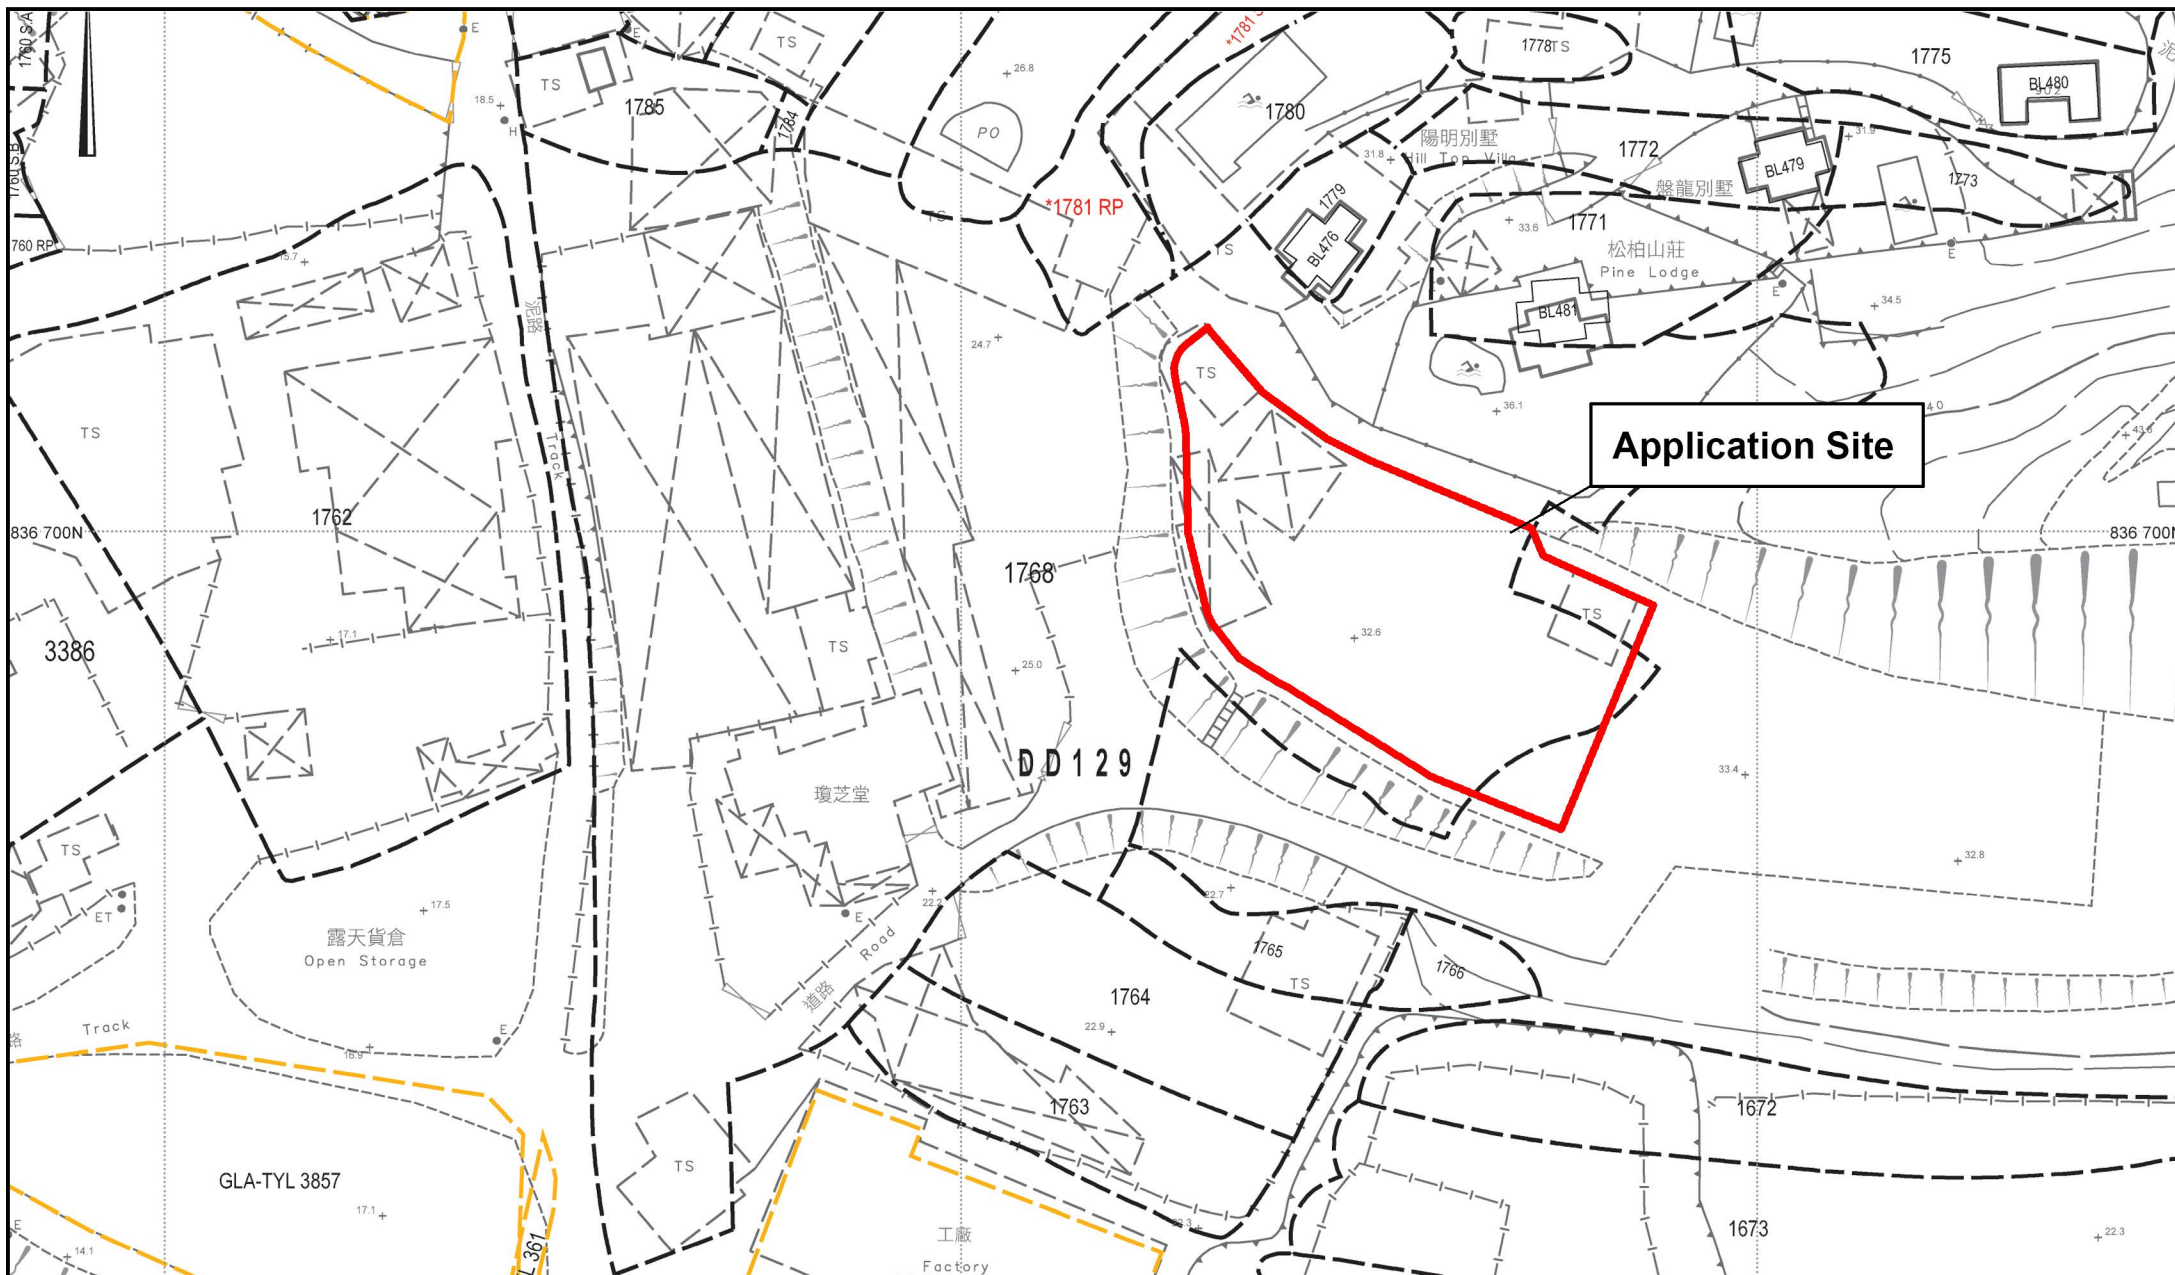

Project 項目名稱:

Proposed Temporary Open Storage of Hardware Accessories for a Period of 3 Years at Lots 1768(Part) and Adjoining Government Land (GL) in D.D. 129, Lau Fau Shan, Yuen Long, New Territories


Drawing Title 圖紙標題:


Site Plan

Drawing No. 圖號:

20260820

Remarks 備註:

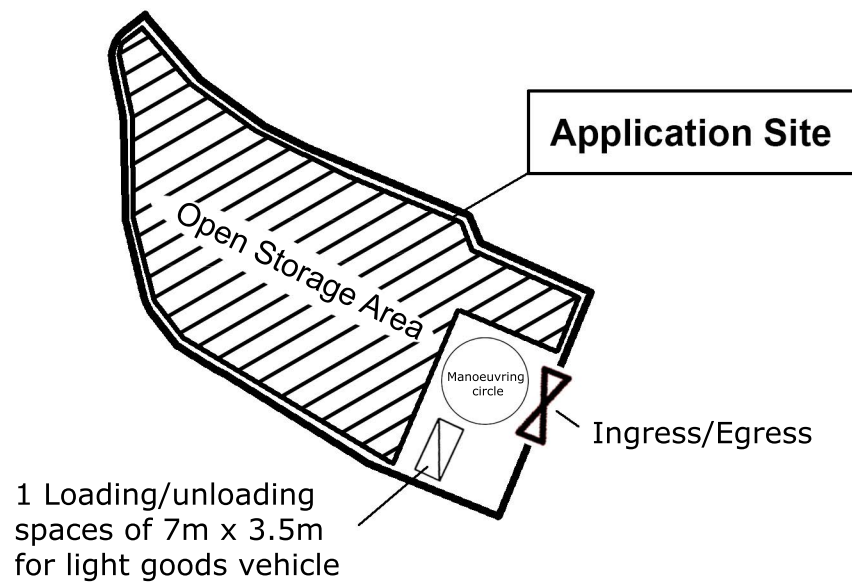

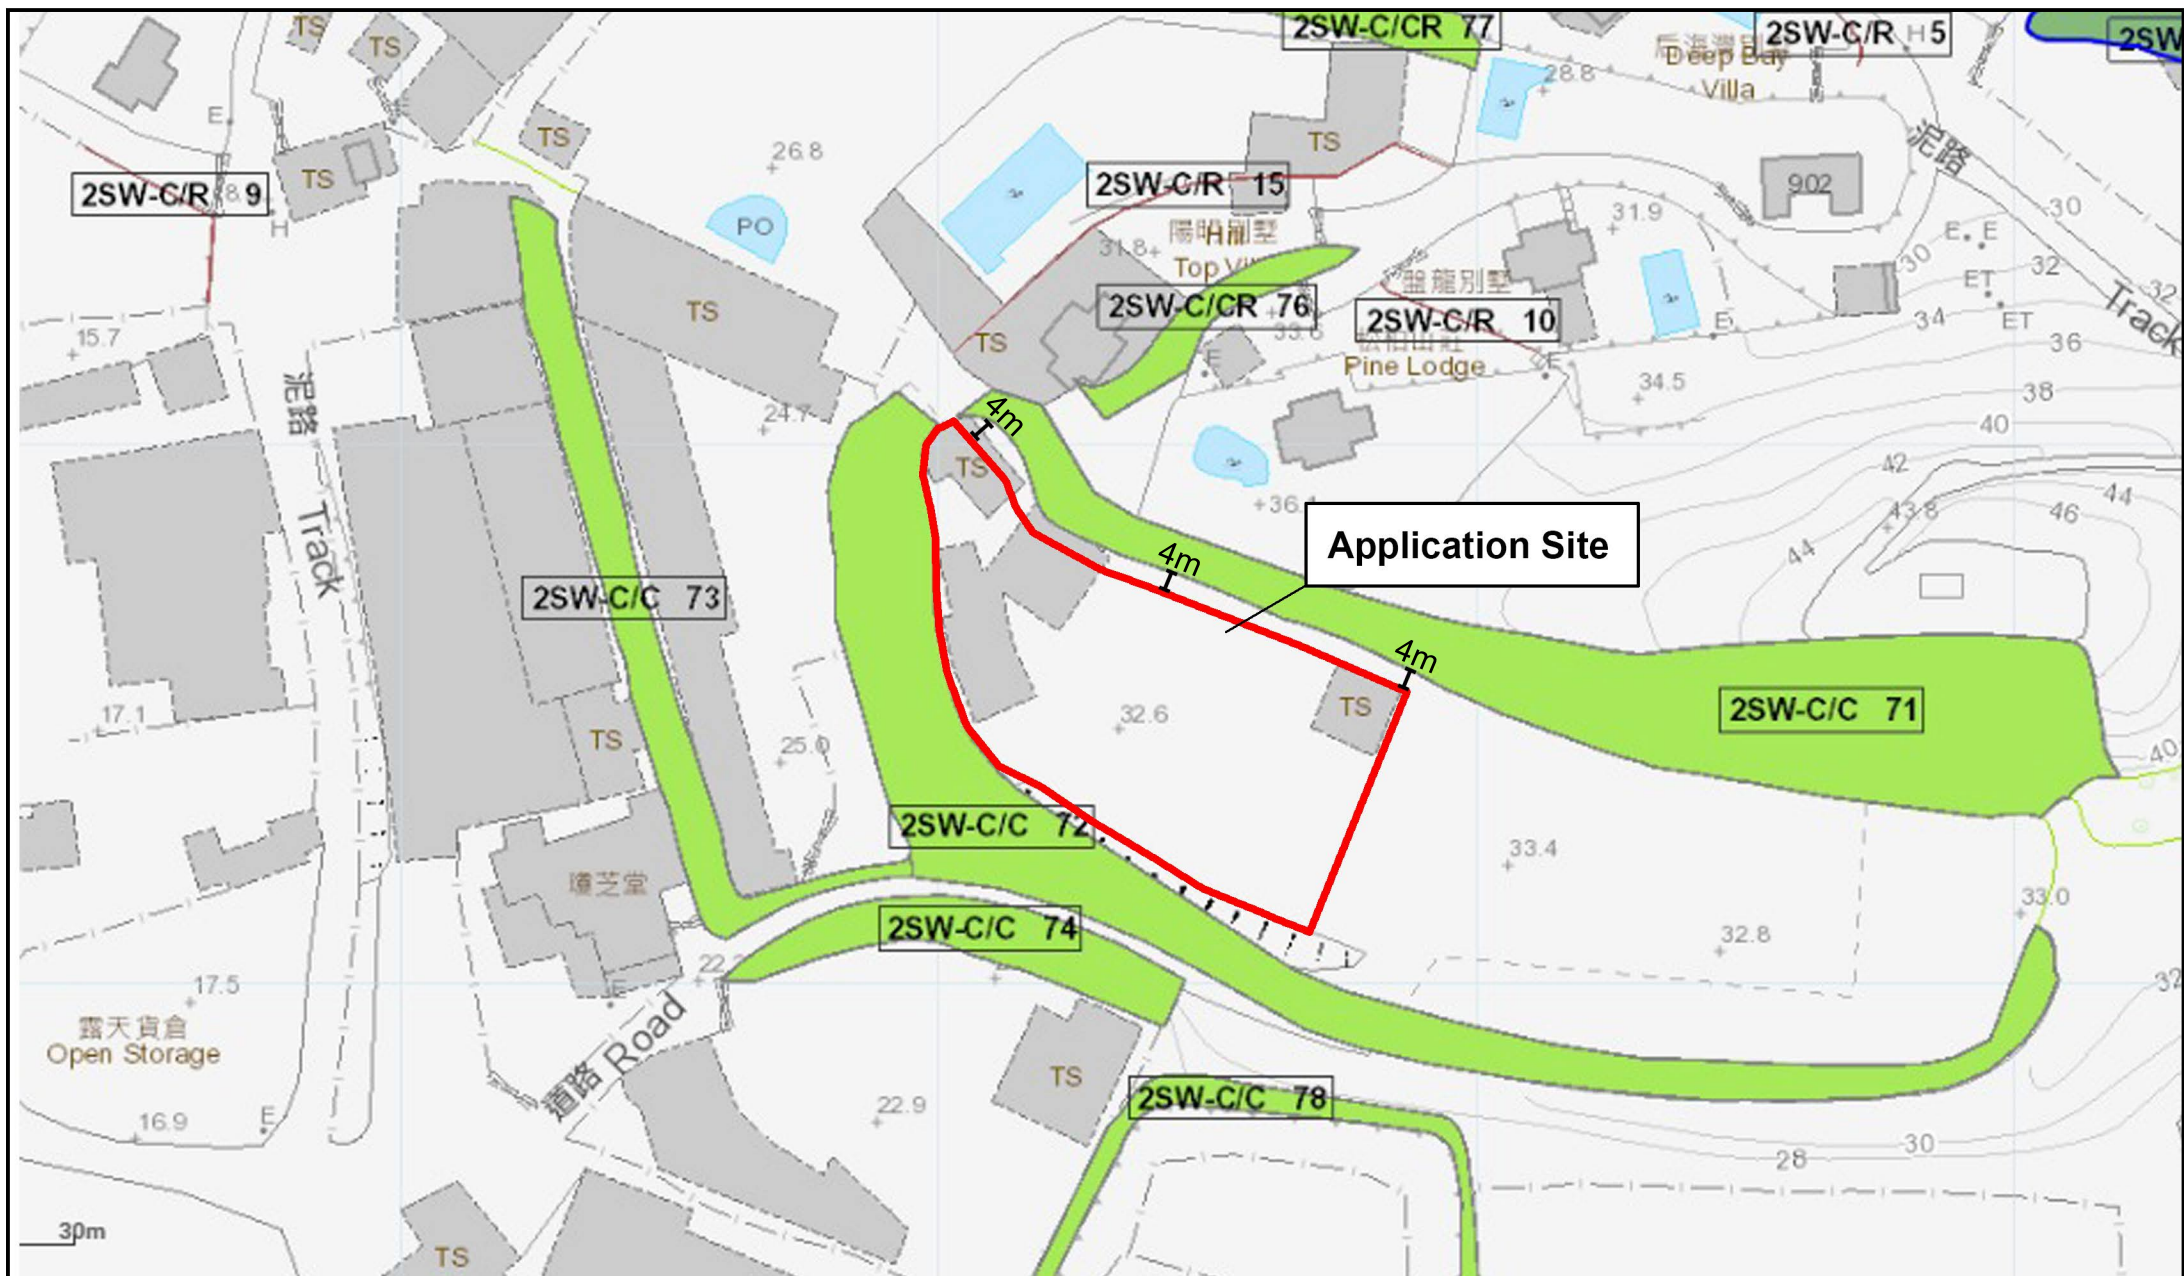

Project 項目名稱:

Proposed Temporary Open Storage of Hardware Accessories for a Period of 3 Years at Lots 1768(Part) and Adjoining Government Land (GL) in D.D. 129, Lau Fau Shan, Yuen Long, New Territories

Drawing Title 圖紙標題:

Slope Buffer Distance Plan

Remarks 備註:

Drawing No. 圖號:

20260820