



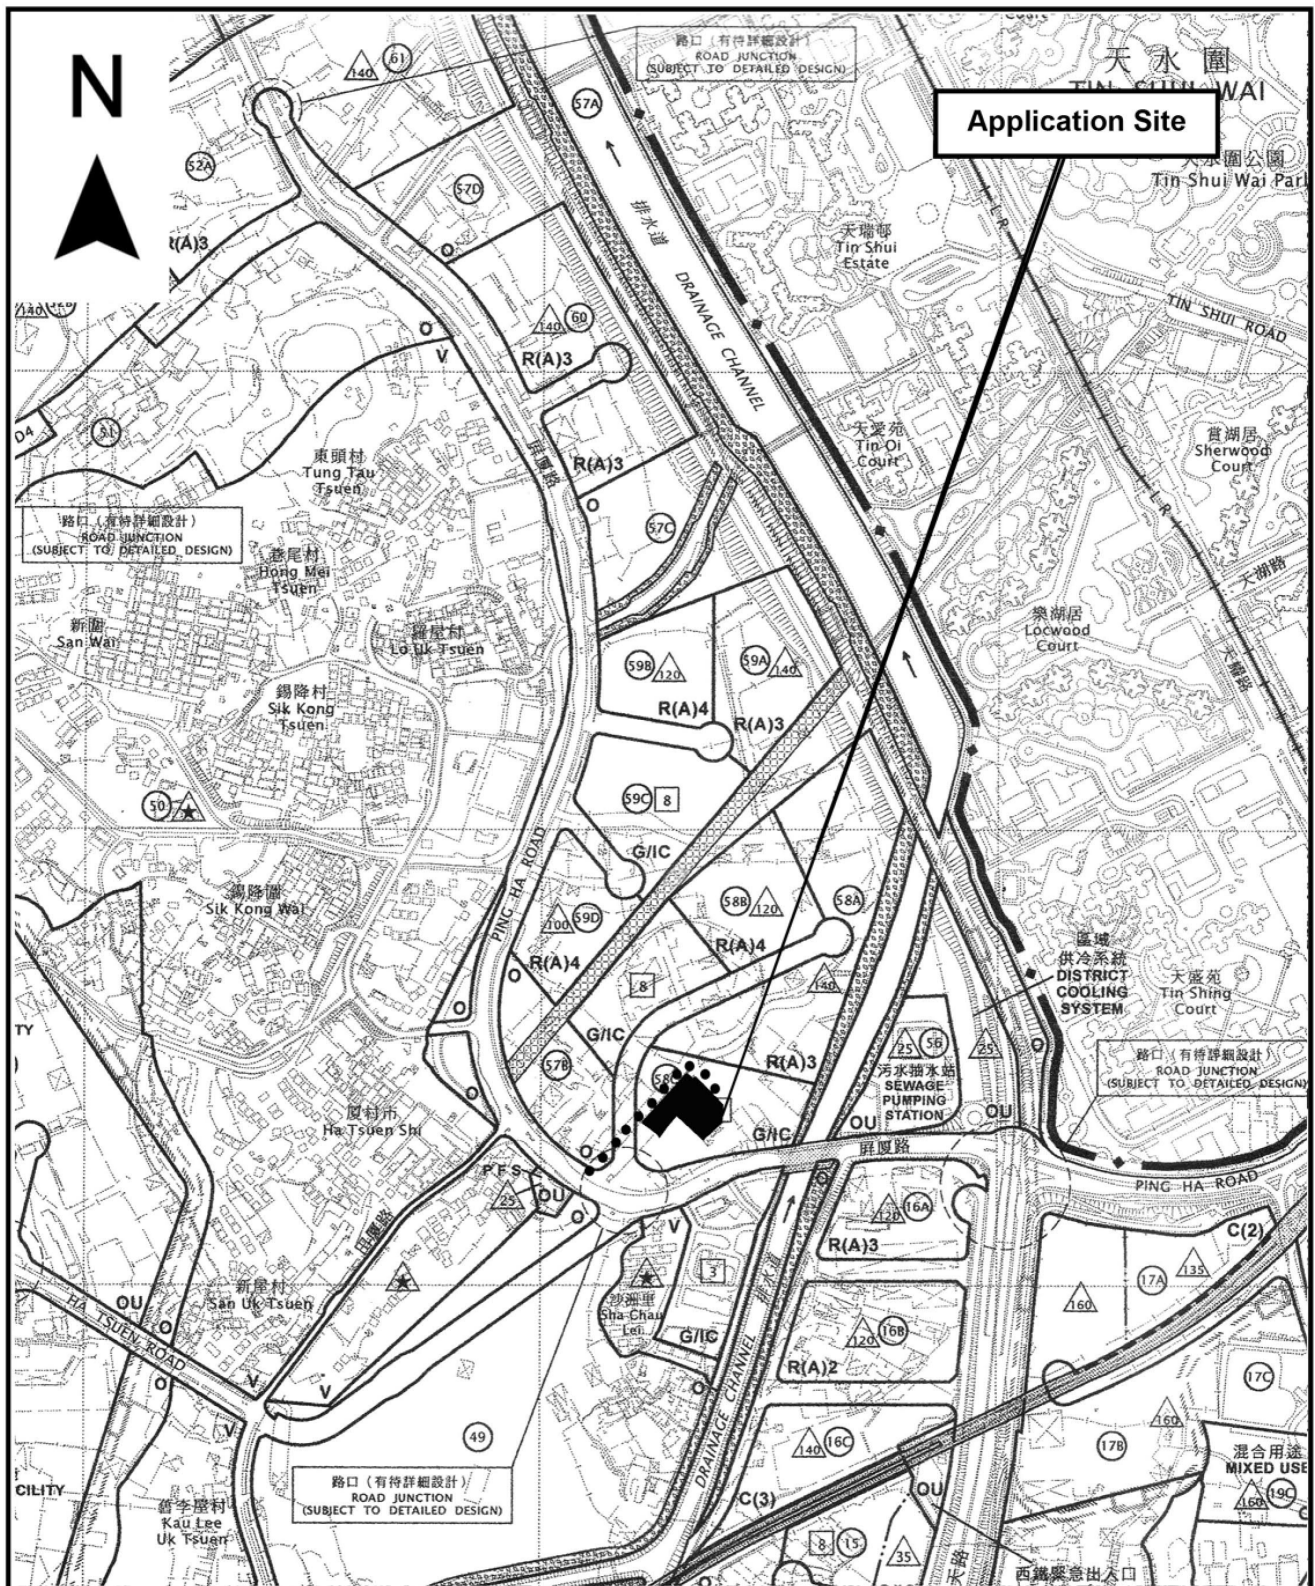

Project 項目名稱: Renewal of Planning Approval for Temporary Logistics Centre for a Period of 3 Years at Lots 1668 (Part), 1700 (Part), 1711 RP (Part), 1733 (Part), 1755 RP (Part), 1778 (Part) & 1799 (Part) in D.D. 125 Ha Tsuen, Yuen Long, N.T.	Drawing Title 圖目: Location Plan Drawing No. 圖號: Figure 2	Remarks 備註: ●●● Vehicular access leading to Ping Ha Road Scale 比例: 1:7500
--	--	---

N

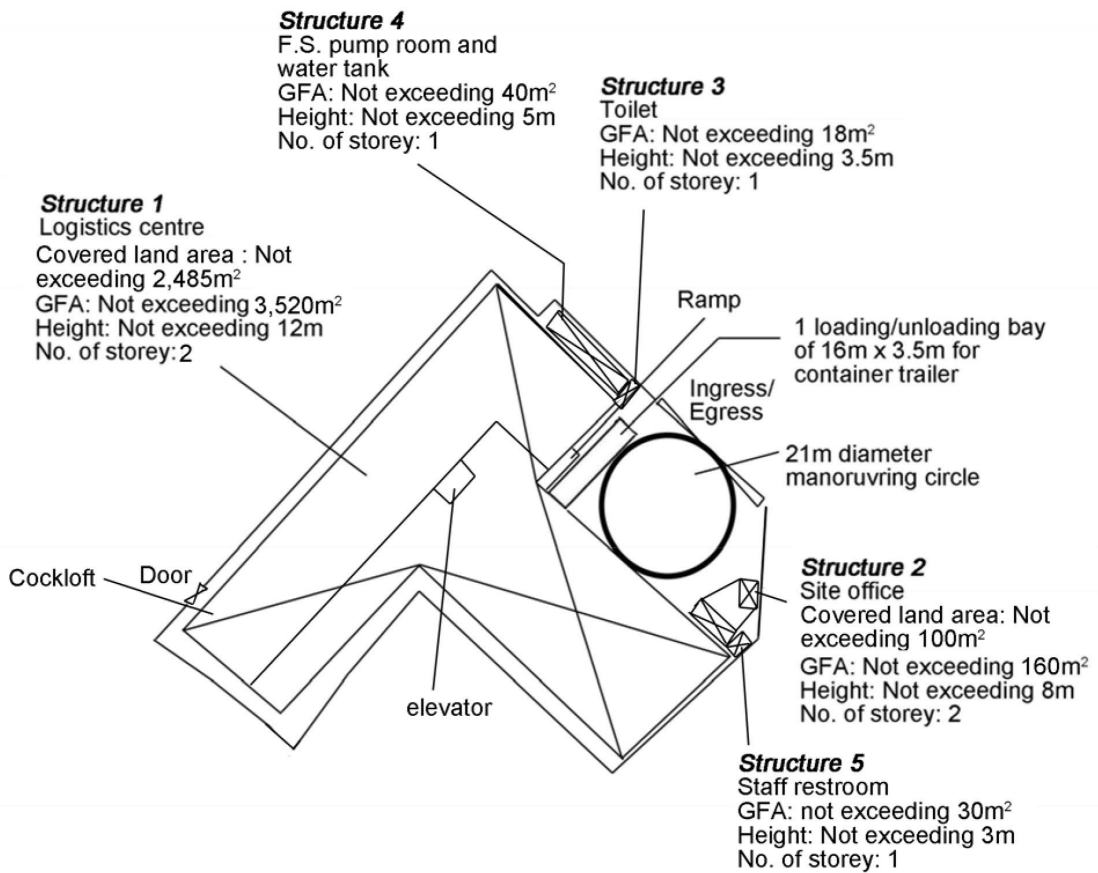

Project 項目名稱:

Renewal of Planning Approval for Temporary Logistics Centre for a Period of 3 Years at Lots 1968 (Part), 1970 (Part), 1971 RP (Part), 1973 (Part), 1975 RP (Part), 1978 (Part) & 1979 (Part) in D.D. 125 Ha Tsuen, Yuen Long, N.T.

Drawing Title 圖目:

Proposed Layout Plan


Drawing No. 圖號:

Figure 3

Remarks 備註:

Scale 比例:

1:1000

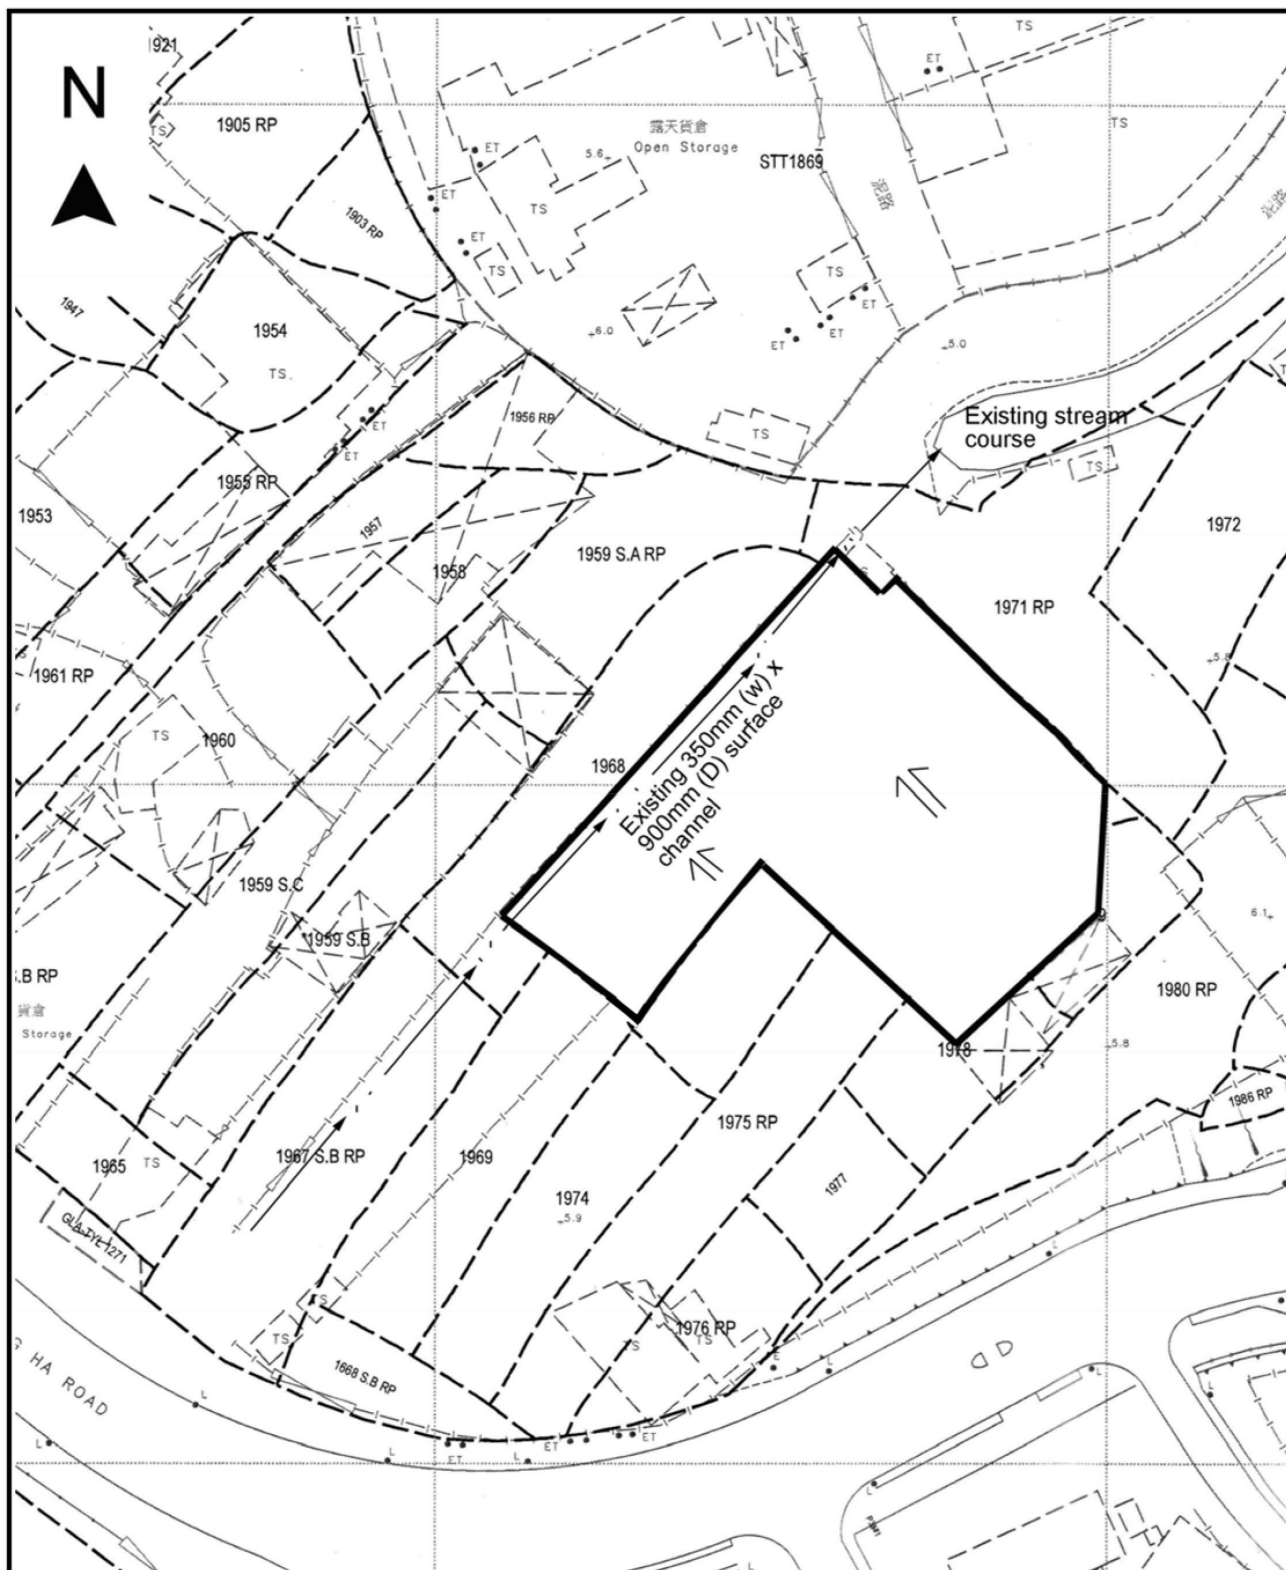

Project 項目名稱:

Renewal of Planning Approval for Temporary Logistics Centre for a Period of 3 Years at Lots 1968 (Part), 1970 (Part), 1971 RP (Part), 1973 (Part), 1975 RP (Part), 1978 (Part) & 1979 (Part) in D.D. 125 Ha Tsuen, Yuen Long, N.T.

Drawing Title 圖目:

As-built Drainage Plan

Drawing No. 圖號:



Figure 5

Remarks 備註:

← Flow of surface runoff

Scale 比例:

1:1000

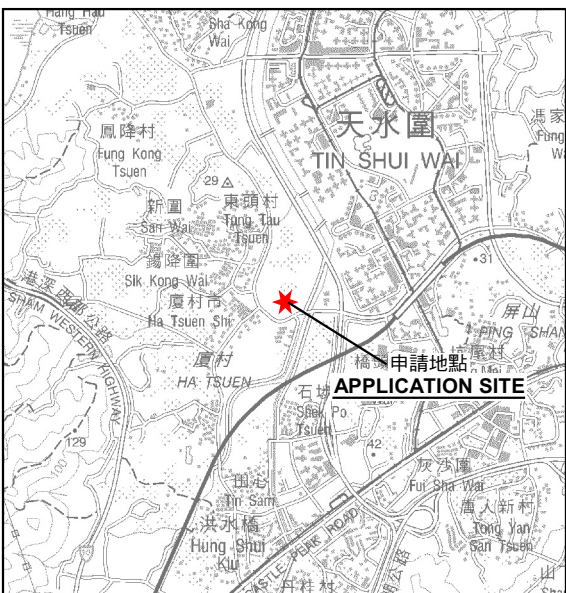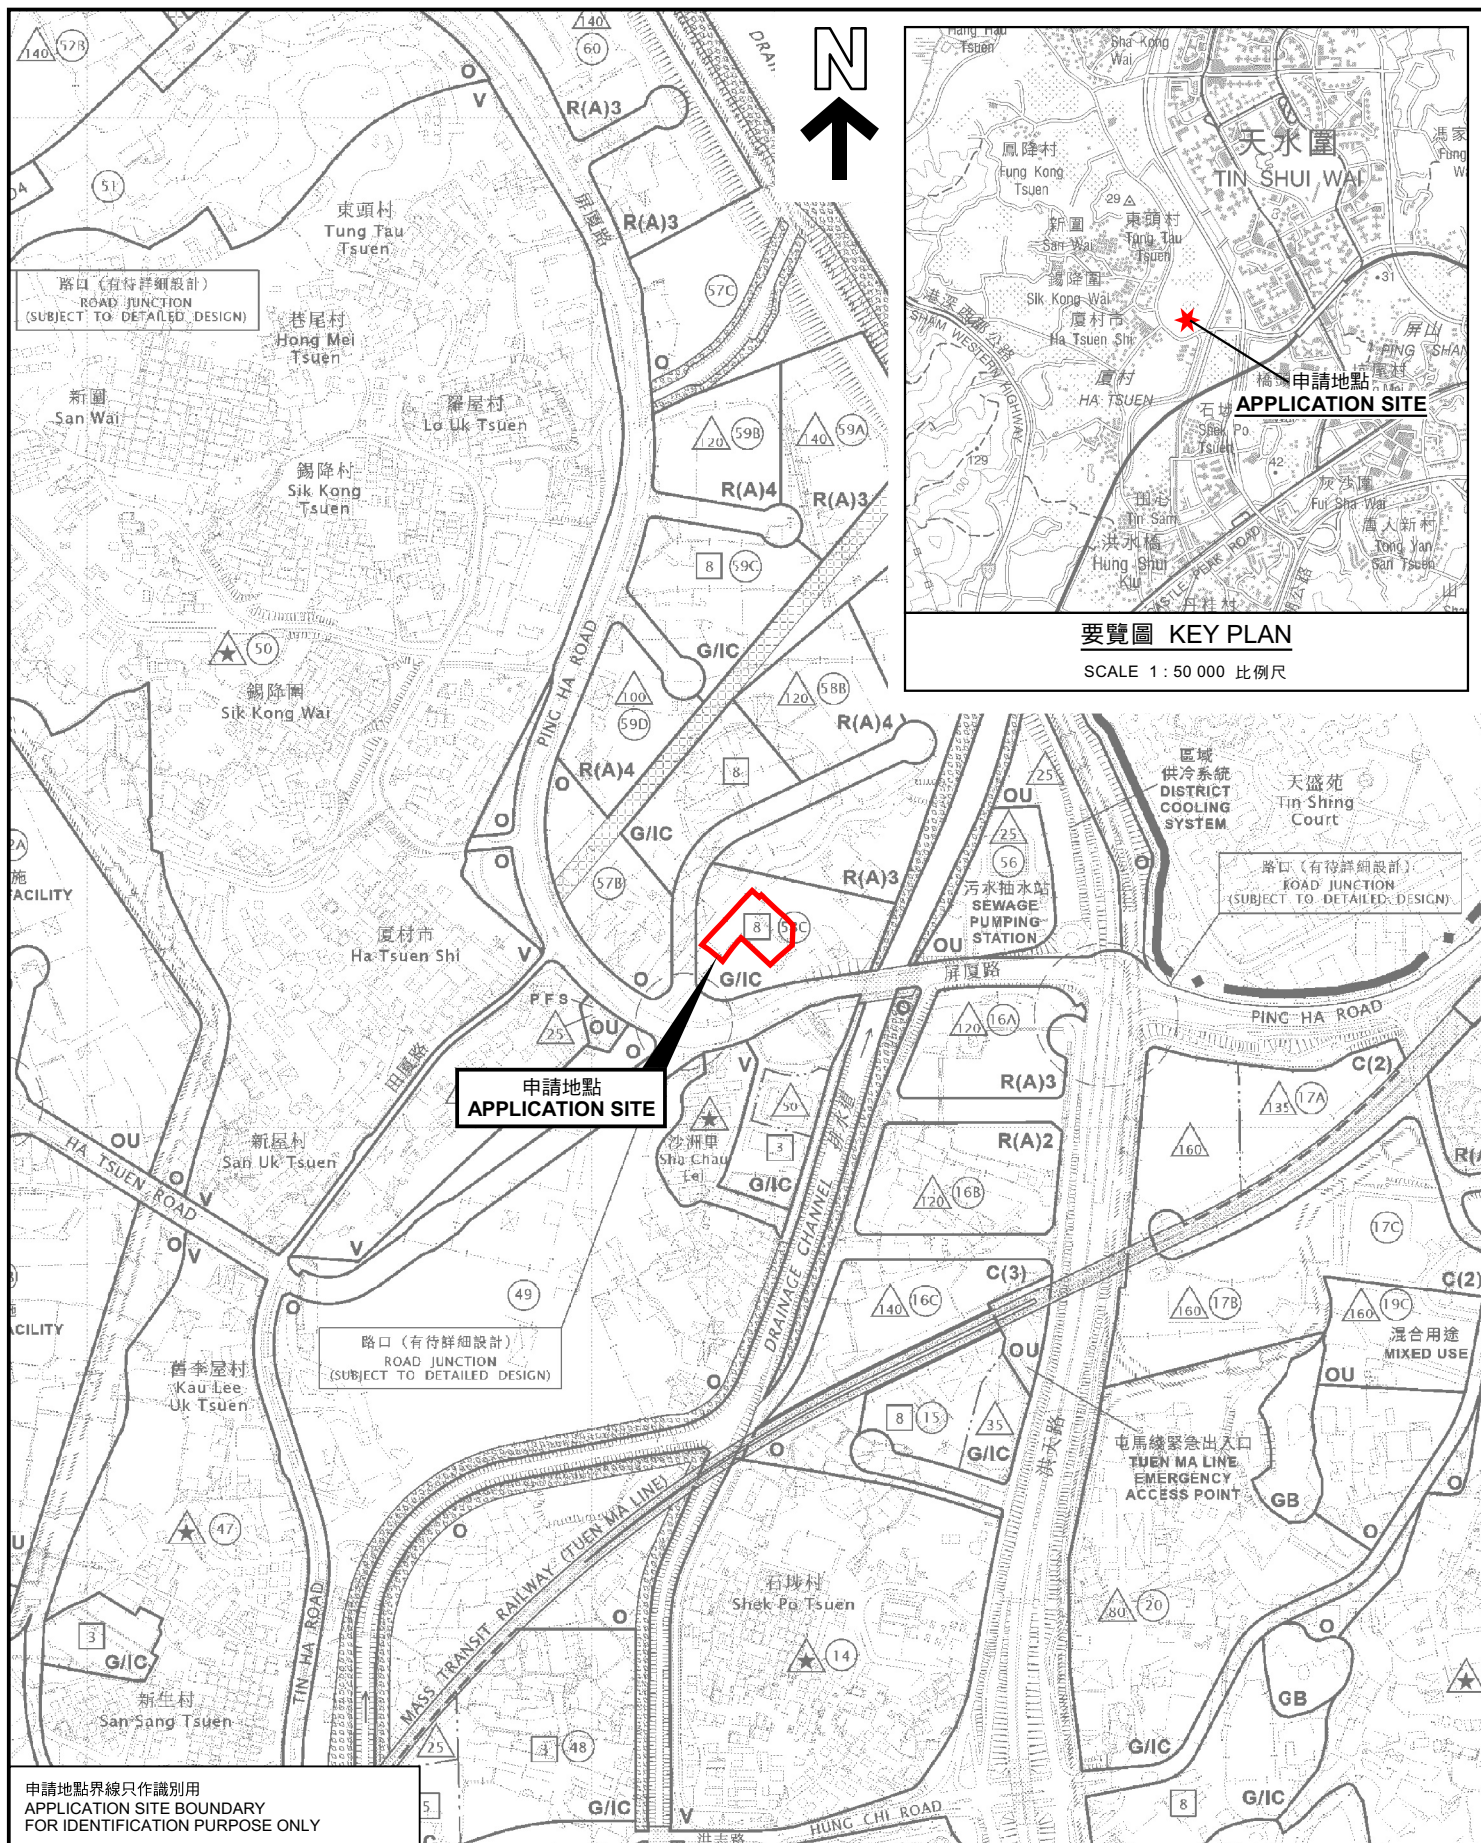


要覽圖 KEY PLAN
SCALE 1 : 50 000 比例尺

位置圖 LOCATION PLAN

臨時物流中心的規劃許可續期(為期3年)
元朗厦村丈量約份第125約內多個地段
RENEWAL OF PLANNING APPROVAL FOR
TEMPORARY LOGISTICS CENTRE
FOR A PERIOD OF 3 YEARS
VARIOUS LOTS IN D.D. 125, HA TSUEN, YUEN LONG

SCALE 1 : 7 500 比例尺

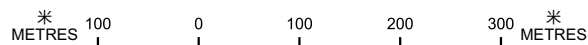


規劃署
Planning Department

參考編號
REFERENCE No.
A/HSK/613

圖 PLAN
A-1a

申請地點界線只作識別用
APPLICATION SITE BOUNDARY
FOR IDENTIFICATION PURPOSE ONLY

本摘要圖於2026年6月11日擬備，
所根據的資料為於2026年3月20日
展示的分區計劃大綱圖編號 S/HSK/3
EXTRACT PLAN PREPARED ON 11.6.2026
BASED ON OUTLINE ZONING PLAN No.
S/HSK/3 EXHIBITED ON 20.3.2026

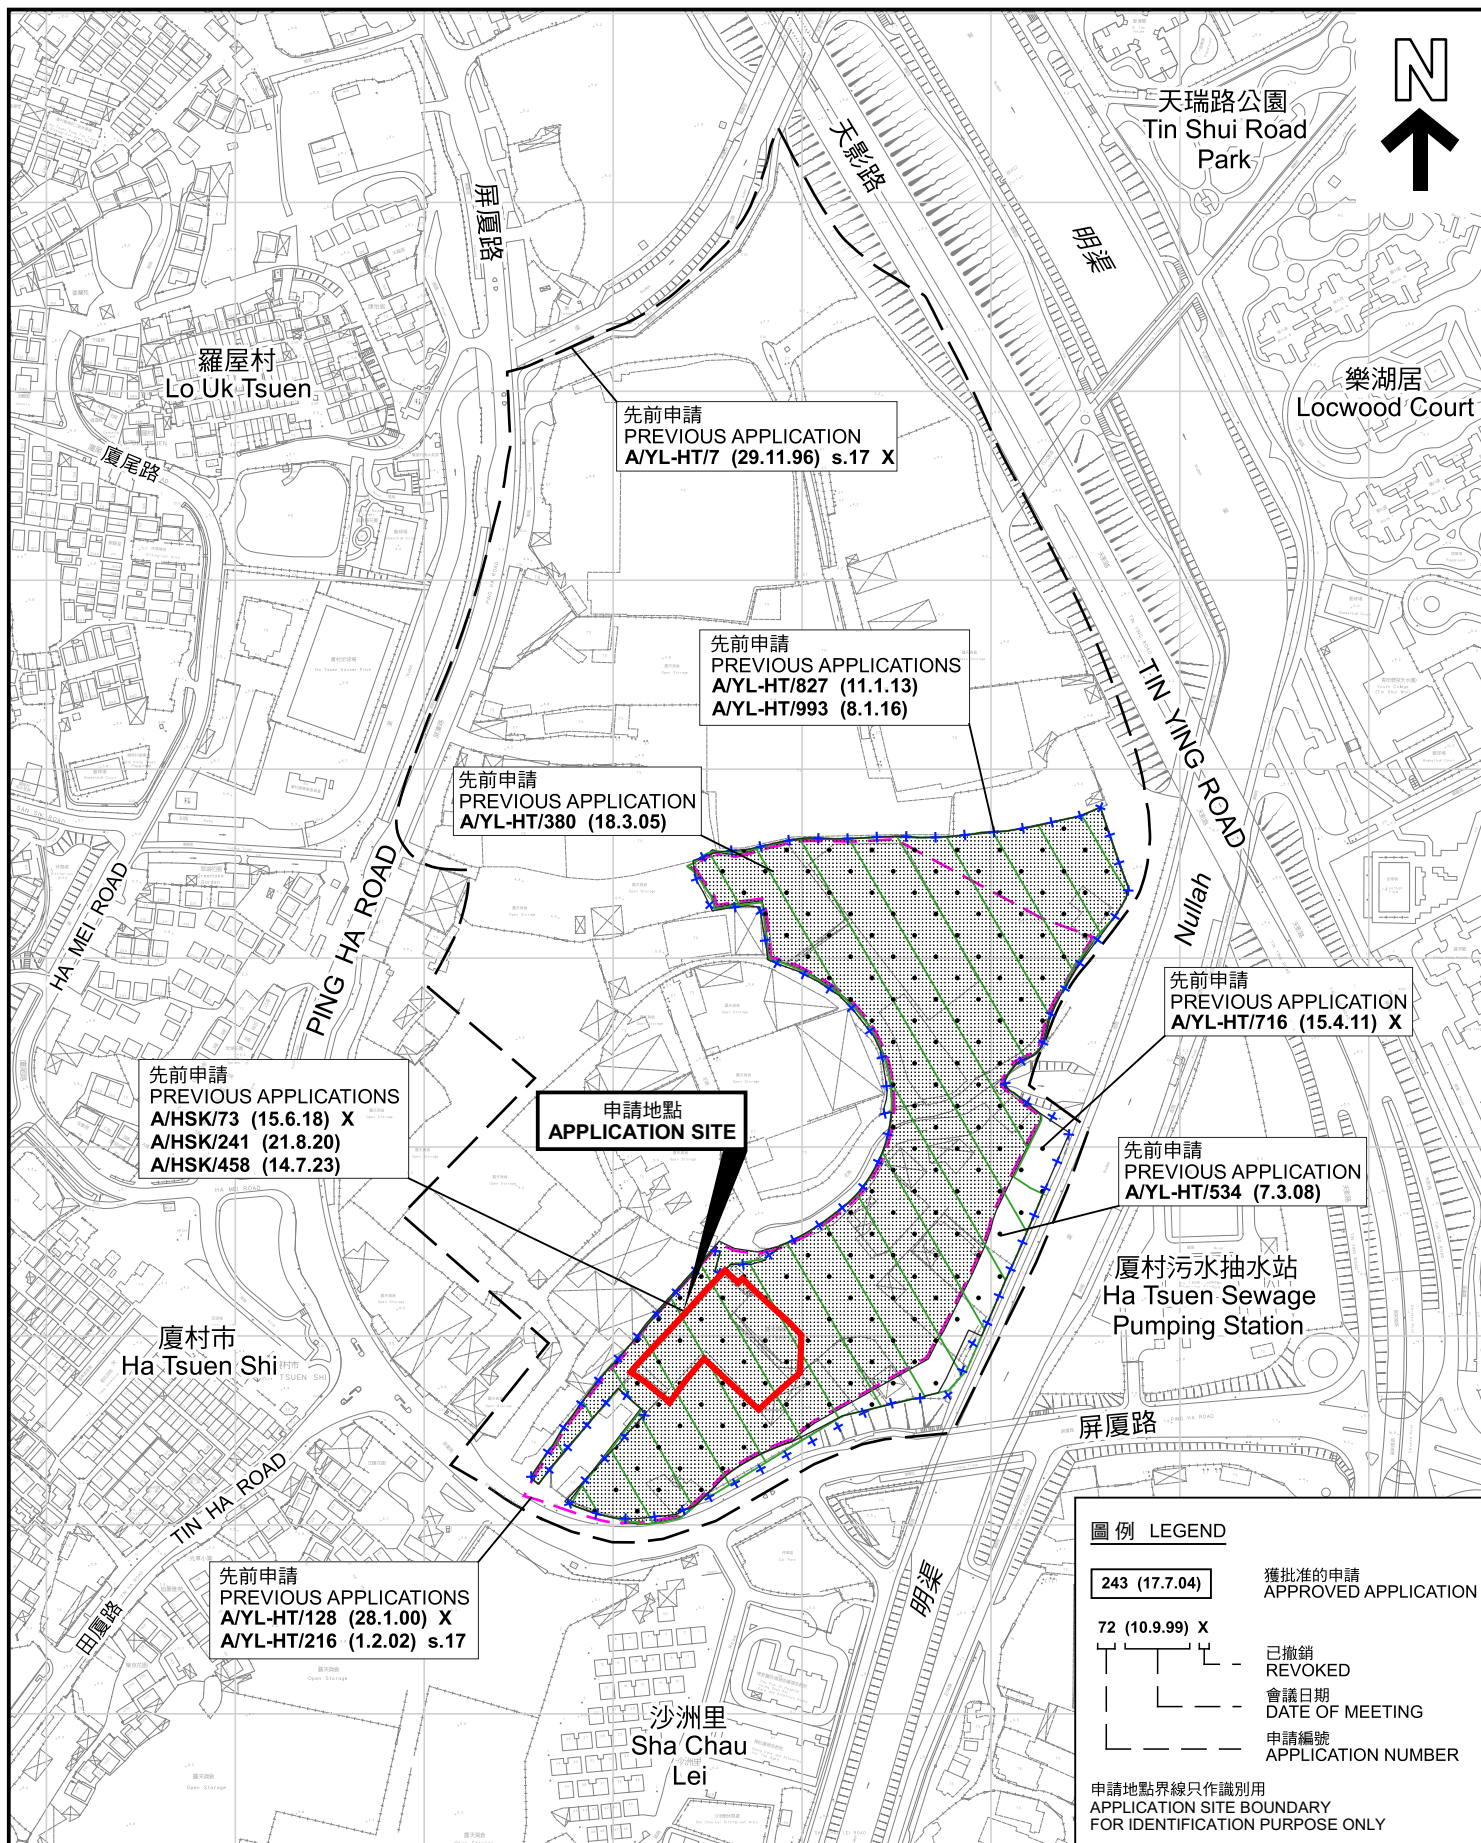

先前申請圖 PREVIOUS APPLICATIONS PLAN

本摘要圖於2026年6月12日擬備，所根據的資料為測量圖編號 6-NW-2D、6-NW-3C、6-NW-7B及D 和 6-NW-8A及C
EXTRACT PLAN PREPARED ON 12.6.2026 BASED ON SURVEY SHEETS No. 6-NW-2D, 6-NW-3C, 6-NW-7B&D and 6-NW-8A&C

臨時物流中心的規劃許可續期(為期3年)
元朗厦村丈量約份第125約內多個地段
RENEWAL OF PLANNING APPROVAL FOR
TEMPORARY LOGISTICS CENTRE
FOR A PERIOD OF 3 YEARS
VARIOUS LOTS IN D.D. 125, HA TSUEN, YUEN LONG

SCALE 1:4 000 比例尺
0 80 160
米 METRES



規劃署
Planning Department

參考編號
REFERENCE No.
A/HSK/613

圖 PLAN
A-1b

