


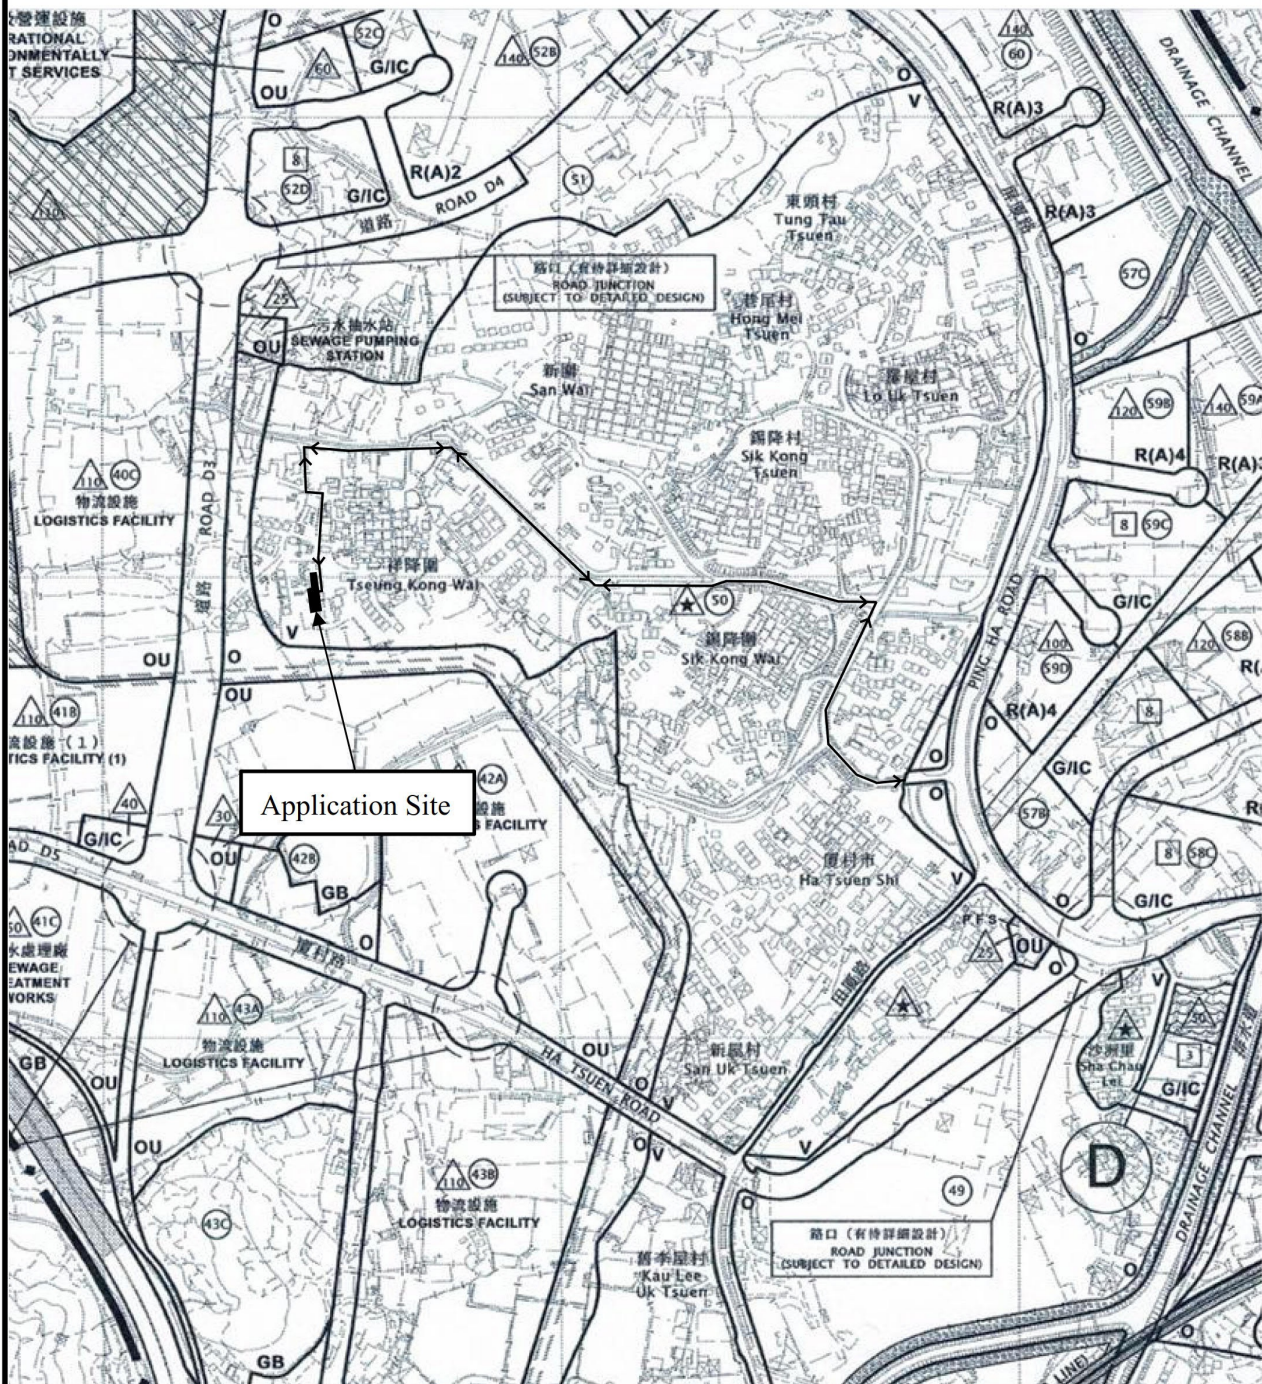

Proposed Development:

Renewal of Planning Approval for Temporary Shop and Services (Real Estate Agency) for a Period of 3 Years at Lot 1149 RP (Part) in D.D. 125, Tseung Kong Wai, Ha Tsuen, Yuen Long, N.T.

Figure 2:
Extract from OZP
No. S/HSK/3

Scale:
1:7500


Remarks:

← →
Vehicular Access Leading
from San Sik Road

(摘錄自申請人於 4.8.2026 呈交的申請書)
(Extract from Applicant's
Submission of 4.8.2026)

參考編號
REFERENCE No.
A/HSK/625

繪圖 DRAWING
A-1

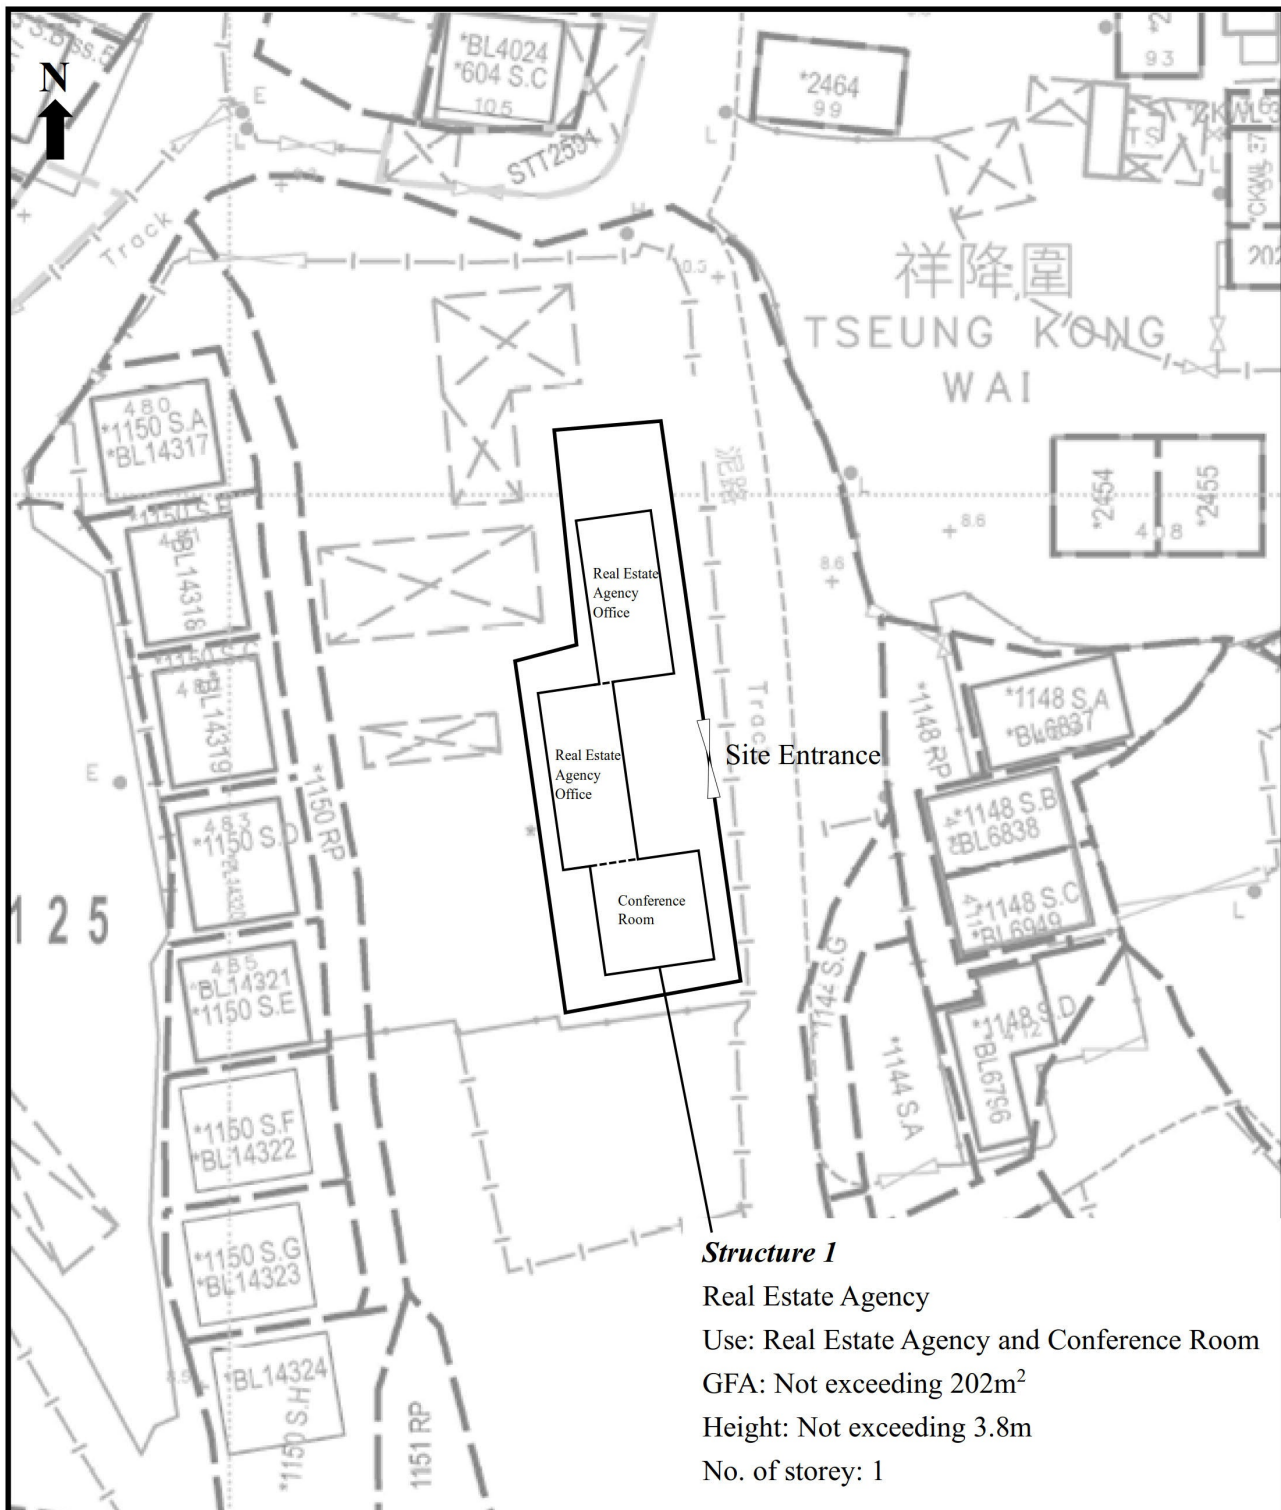

Proposed Development:

Renewal of Planning Approval for Temporary Shop and Services (Real Estate Agency) for a Period of 3 Years at Lot 1149 RP (Part) in D.D. 125, Tseung Kong Wai, Ha Tsuen, Yuen Long, N.T.


Figure 3:

Layout Plan

Scale:

1:500

Remarks:

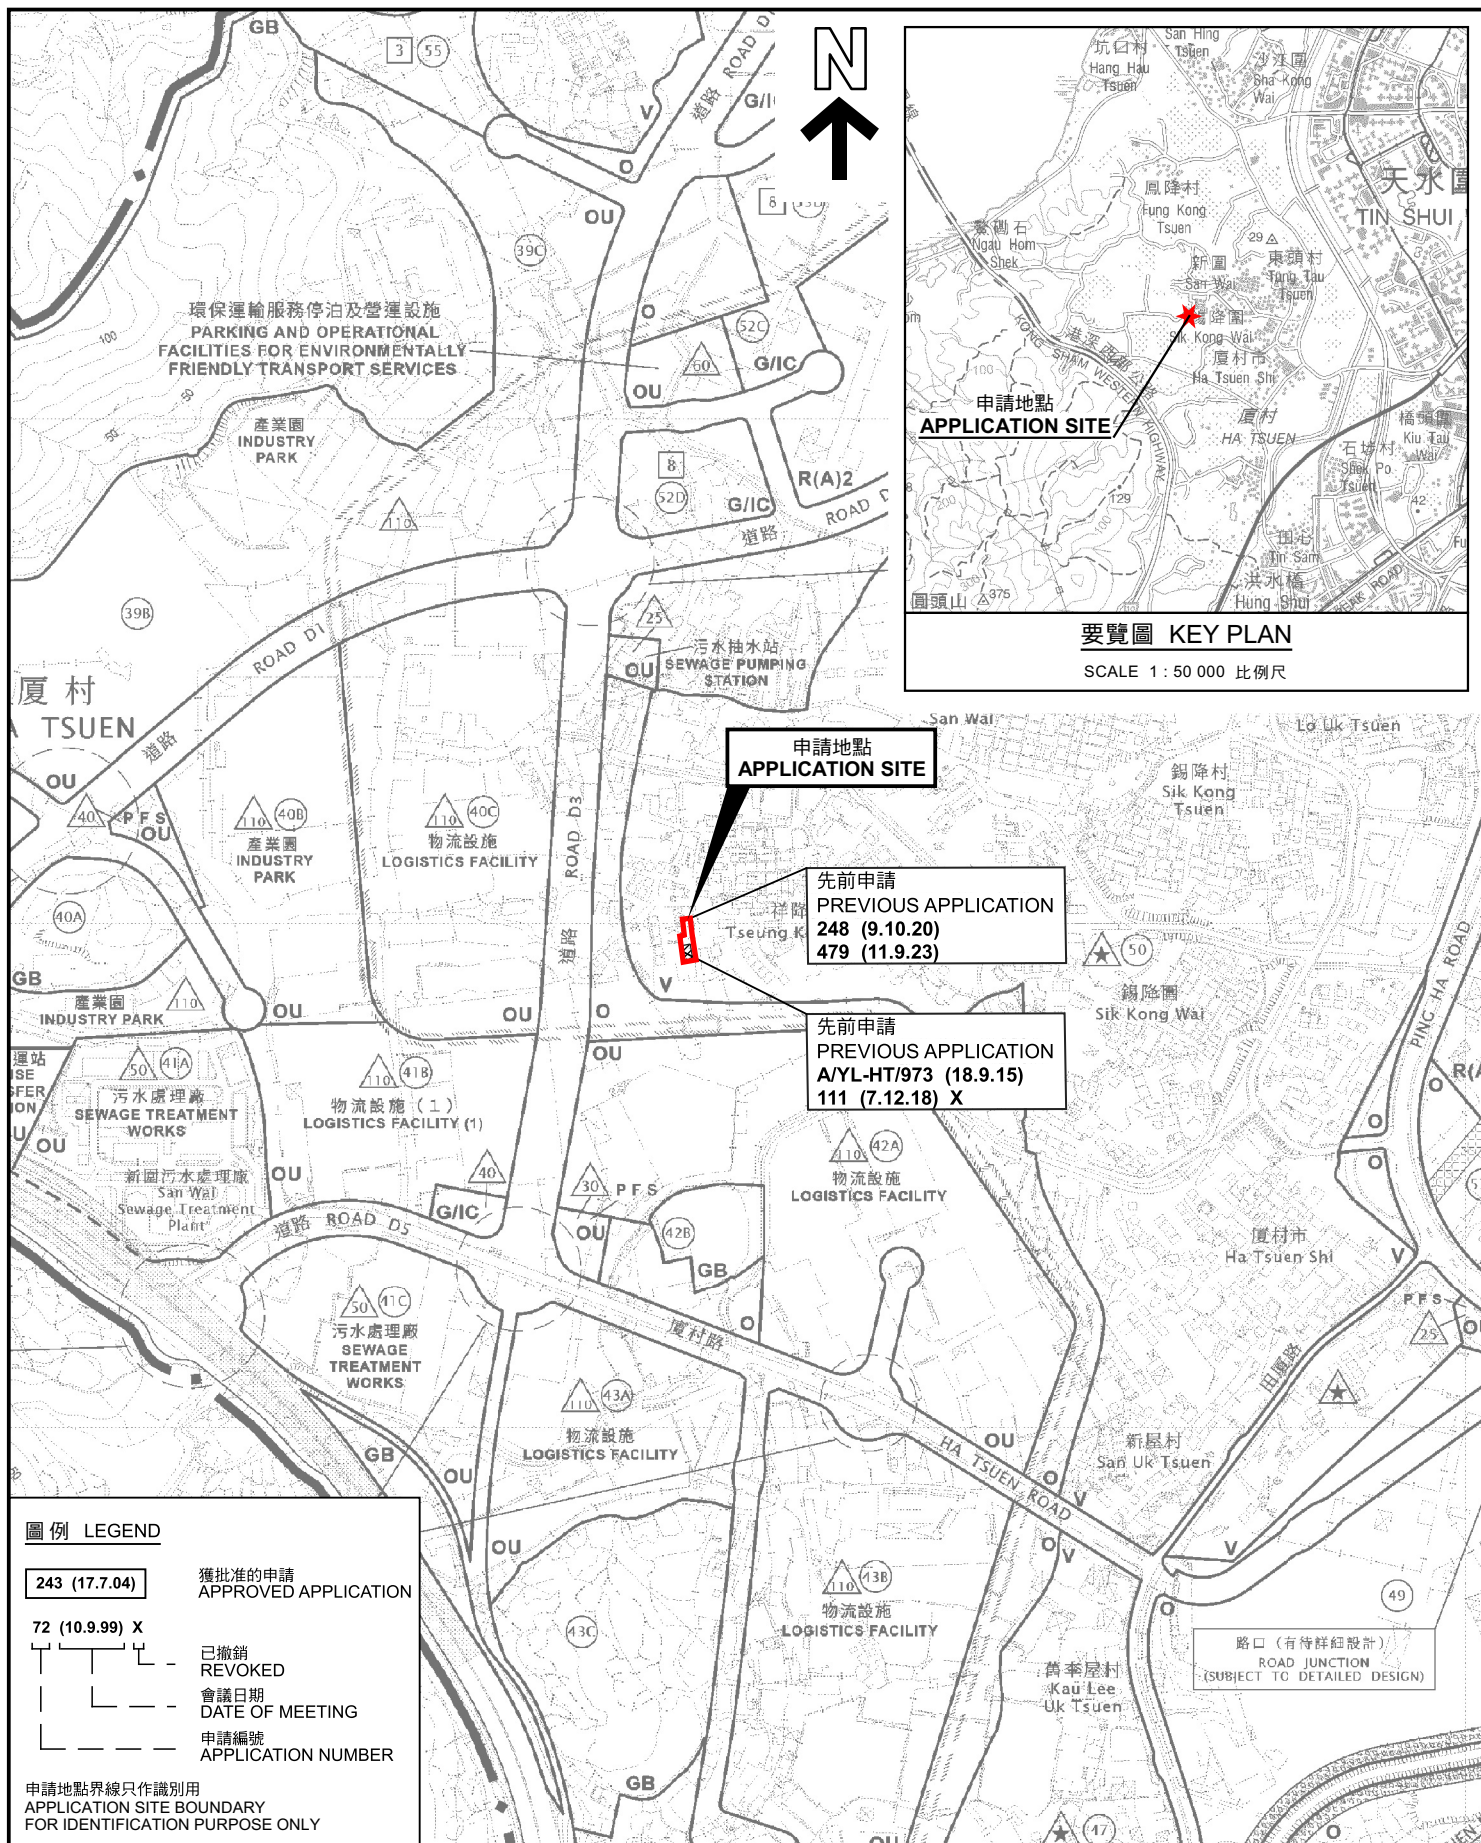

圖例 LEGEND

- 243 (17.7.04) 獲批准的申請
APPROVED APPLICATION
- 72 (10.9.99) X 已撤銷
REVOKED
- 會議日期
DATE OF MEETING
- 申請編號
APPLICATION NUMBER

申請地點界線只作識別用
APPLICATION SITE BOUNDARY
FOR IDENTIFICATION PURPOSE ONLY

位置圖 LOCATION PLAN

臨時商店及服務行業(地產代理)的規劃許可續期(為期3年)
元朗廣村祥隆圍丈量約份第125約地段第1149號餘段(部分)
RENEWAL OF PLANNING APPROVAL FOR TEMPORARY SHOP AND
SERVICES (REAL ESTATE AGENCY) FOR A PERIOD OF 3 YEARS
LOT 1149 RP (PART) IN D.D. 125,
TSEUNG KONG WAI, HA TSUEN, YUEN LONG

SCALE 1:7 500 比例尺


米 100 0 100 200 300 米
METRES



規劃署
Planning Department

參考編號
REFERENCE No.
A/HSK/625

圖 PLAN
A-1

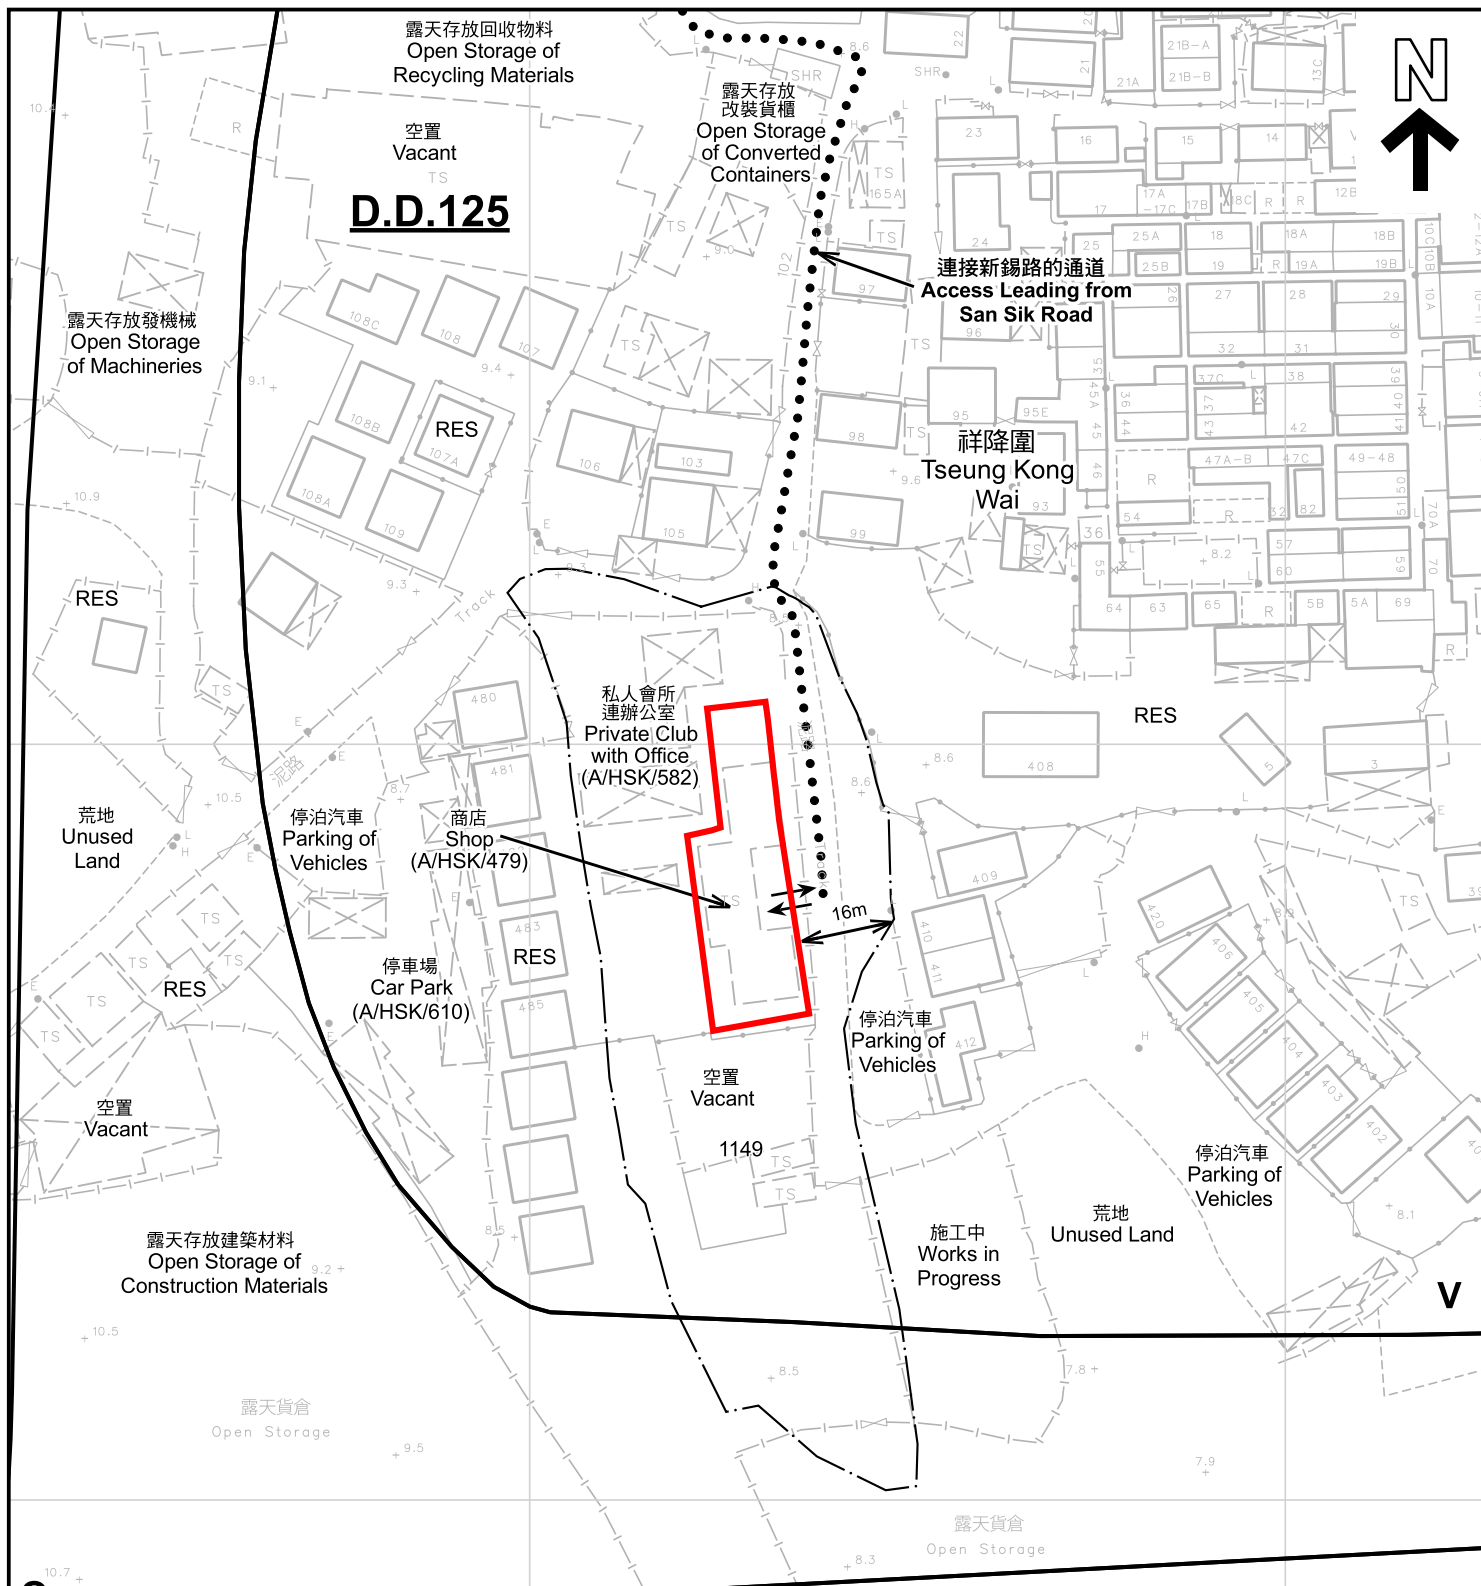

OU (物流設施) (LOGISTICS FACILITY)	圖例 LEGEND  申請地點 (界線只作識別用) APPLICATION SITE (BOUNDARY FOR IDENTIFICATION PURPOSE ONLY) V 鄉村式發展 VILLAGE TYPE DEVELOPMENT O 休憩用地 OPEN SPACE	OU 其他指定用途 OTHER SPECIFIED USES RES 住用構築物 RESIDENTIAL STRUCTURES  入口/出口 INGRESS / EGRESS
2026年8月11日勘測的土地用途 Land uses shown on this plan are in accordance with the land use survey conducted by the Planning Department on 11.8.2026		

本摘要圖於2026年9月14日擬備，所根據的資料為測量圖編號 6-NW-7A EXTRACT PLAN PREPARED ON 14.9.2026 BASED ON SURVEY SHEET No. 6-NW-7A	平面圖 SITE PLAN 臨時商店及服務行業(地產代理)的規劃許可續期(為期3年) 元朗厦村祥降圍丈量約份第125約地段第1149號餘段(部分) RENEWAL OF PLANNING APPROVAL FOR TEMPORARY SHOP AND SERVICES (REAL ESTATE AGENCY) FOR A PERIOD OF 3 YEARS LOT 1149 RP (PART) IN D.D. 125, TSEUNG KONG WAI, HA TSUEN, YUEN LONG SCALE 1:1 000 比例尺 米 20 0 20 40 米 METRES	 規劃署 Planning Department 參考編號 REFERENCE No. A/HSK/625 圖 PLAN A-2
--	---	---