

2026-04-28

This document is received on
The Town Planning Board will formally acknowledge
the date of receipt of the application only upon receipt
of all the required information and documents.

Form No. S16-I
表格第 S16-I 號

**APPLICATION FOR PERMISSION
UNDER SECTION 16 OF
THE TOWN PLANNING ORDINANCE
(CAP. 131)**

根據《城市規劃條例》(第131章)
第16條遞交的許可申請

**Applicable to proposals not involving or not only involving:
適用於建議不涉及或不祇涉及:**

- (i) **Construction of “New Territories Exempted House(s)”;**
興建「新界豁免管制屋宇」;
- (ii) **Temporary use/development of land and/or building not exceeding 3 years in rural areas or Regulated Areas; and**
位於鄉郊地區或受規管地區土地上及/或建築物內進行為期不超過三年的臨時用途/發展;及
- (iii) **Renewal of permission for temporary use or development in rural areas or Regulated Areas**
位於鄉郊地區或受規管地區的臨時用途或發展的許可續期

Applicant who would like to publish the notice of application in local newspapers to meet one of the Town Planning Board's requirements of taking reasonable steps to obtain consent of or give notification to the current land owner, please refer to the following link regarding publishing the notice in the designated newspapers:
https://www.tpb.gov.hk/en/plan_application/apply.html

申請人如欲在本地報章刊登申請通知,以採取城市規劃委員會就取得現行土地擁有人的同意或通知現行土地擁有人所指定的其中一項合理步驟,請瀏覽以下網址有關在指定的報章刊登通知:
https://www.tpb.gov.hk/tc/plan_application/apply.html

General Note and Annotation for the Form
填寫表格的一般指引及註解

“Current land owner” means any person whose name is registered in the Land Registry as that of an owner of the land to which the application relates, as at 6 weeks before the application is made
「現行土地擁有人」指在提出申請前六星期,其姓名或名稱已在土地註冊處註冊為該申請所關乎的土地的擁有人的人

& Please attach documentary proof 請夾附證明文件

^ Please insert number where appropriate 請在適當地方註明編號

Please fill “NA” for inapplicable item 請在不適用的項目填寫「不適用」

Please use separate sheets if the space provided is insufficient 如所提供的空間不足,請另頁說明

Please insert a 「✓」 at the appropriate box 請在適當的方格內上加上「✓」號

For Official Use Only 請勿填寫此欄	Application No. 申請編號	A/YL-SK/454
	Date Received 收到日期	2026-04-28

- The completed form and supporting documents (if any) should be sent to the Secretary, Town Planning Board (the Board), 15/F, North Point Government Offices, 333 Java Road, North Point, Hong Kong.
申請人須把填妥的申請表格及其他支持申請的文件 (倘有), 送交香港北角渣華道 333 號北角政府合署 15 樓城市規劃委員會(下稱「委員會」)秘書收。
- Please read the "Guidance Notes" carefully before you fill in this form. The document can be downloaded from the Board's website at <http://www.tpb.gov.hk/>. It can also be obtained from the Secretariat of the Board at 15/F, North Point Government Offices, 333 Java Road, North Point, Hong Kong (Tel: 2231 4810 or 2231 4835), and the Planning Enquiry Counters of the Planning Department (Hotline: 2231 5000) (17/F, North Point Government Offices, 333 Java Road, North Point, Hong Kong and 14/F, Sha Tin Government Offices, 1 Sheung Wo Che Road, Sha Tin, New Territories).
請先細閱《申請須知》的資料單張, 然後填寫此表格。該份文件可從委員會的網頁下載 (網址: <http://www.tpb.gov.hk/>), 亦可向委員會秘書處 (香港北角渣華道 333 號北角政府合署 15 樓 - 電話: 2231 4810 或 2231 4835) 及規劃署的規劃資料查詢處 (熱線: 2231 5000) (香港北角渣華道 333 號北角政府合署 17 樓及新界沙田上禾輦路 1 號沙田政府合署 14 樓) 索取。
- This form can be downloaded from the Board's website, and obtained from the Secretariat of the Board and the Planning Enquiry Counters of the Planning Department. The form should be typed or completed in block letters. The processing of the application may be refused if the required information or the required copies are incomplete.
此表格可從委員會的網頁下載, 亦可向委員會秘書處及規劃署的規劃資料查詢處索取。申請人須以打印方式或以正楷填寫表格。如果申請人所提交的資料或文件副本不齊全, 委員會可拒絕處理有關申請。

1. Name of Applicant 申請人姓名/名稱

(☐ Mr. 先生 / ☐ Mrs. 夫人 / ☐ Miss 小姐 / ☐ Ms. 女士 / ☒ Company 公司 / ☐ Organisation 機構)

Chong Kee Development Company 創基發展公司

2. Name of Authorised Agent (if applicable) 獲授權代理人姓名/名稱 (如適用)

(☐ Mr. 先生 / ☐ Mrs. 夫人 / ☐ Miss 小姐 / ☐ Ms. 女士 / ☒ Company 公司 / ☐ Organisation 機構)

R-riches Planning Limited 盈卓規劃有限公司

3. Application Site 申請地點

(a) Full address / location / demarcation district and lot number (if applicable) 詳細地址/地點/丈量約份及地段號碼 (如適用)	Lot 354 in D.D. 112, Shui Lau Tin, Shek Kong, Yuen Long, New Territories
(b) Site area and/or gross floor area involved 涉及的地盤面積及/或總樓面面積	☒ Site area 地盤面積 3,763 sq.m 平方米 ☒ About 約 ☒ Gross floor area 總樓面面積 1,137 sq.m 平方米 ☒ About 約
(c) Area of Government land included (if any) 所包括的政府土地面積 (倘有)	 N/A sq.m 平方米 ☐ About 約

(d) Name and number of the related statutory plan(s) 有關法定圖則的名稱及編號	Draft Shek Kong OZP No.: S/YL-SK/10
(e) Land use zone(s) involved 涉及的土地用途地帶	"Village Type Development" Zone
(f) Current use(s) 現時用途	Vacant (If there are any Government, institution or community facilities, please illustrate on plan and specify the use and gross floor area) (如有任何政府、機構或社區設施，請在圖則上顯示，並註明用途及總樓面面積)

4. "Current Land Owner" of Application Site 申請地點的「現行土地擁有人」

The applicant 申請人 –

- ☐ is the sole "current land owner"^{#&} (please proceed to Part 6 and attach documentary proof of ownership).
是唯一的「現行土地擁有人」^{#&} (請繼續填寫第 6 部分，並夾附業權證明文件)。
- ☐ is one of the "current land owners"^{#&} (please attach documentary proof of ownership).
是其中一名「現行土地擁有人」^{#&} (請夾附業權證明文件)。
- ☒ is not a "current land owner"[#].
並不是「現行土地擁有人」[#]。
- ☐ The application site is entirely on Government land (please proceed to Part 6).
申請地點完全位於政府土地上 (請繼續填寫第 6 部分)。

5. Statement on Owner's Consent/Notification

就土地擁有人的同意/通知土地擁有人的陳述

- (a) According to the record(s) of the Land Registry as at (DD/MM/YYYY), this application involves a total of "current land owner(s)"[#].
根據土地註冊處截至 年 月 日的記錄，這宗申請共牽涉 名「現行土地擁有人」[#]。

(b) The applicant 申請人 –

- ☐ has obtained consent(s) of "current land owner(s)"[#].
已取得 名「現行土地擁有人」[#]的同意。

Details of consent of "current land owner(s)" [#] obtained 取得「現行土地擁有人」 [#] 同意的詳情		
No. of 'Current Land Owner(s)' 「現行土地擁有人」數目	Lot number/address of premises as shown in the record of the Land Registry where consent(s) has/have been obtained 根據土地註冊處記錄已獲得同意的地段號碼/處所地址	Date of consent obtained (DD/MM/YYYY) 取得同意的日期 (日/月/年)

(Please use separate sheets if the space of any box above is insufficient. 如上列任何方格的空間不足，請另頁說明)

- ☐ has notified “current land owner(s)”[#]
已通知 名「現行土地擁有人」[#]。

Details of the “current land owner(s)” [#] notified 已獲通知「現行土地擁有人」 [#] 的詳細資料		
No. of ‘Current Land Owner(s)’ 「現行土地擁有人」數目	Lot number/address of premises as shown in the record of the Land Registry where notification(s) has/have been given 根據土地註冊處記錄已發出通知的地段號碼／處所地址	Date of notification given (DD/MM/YYYY) 通知日期(日/月/年)

(Please use separate sheets if the space of any box above is insufficient. 如上列任何方格的空間不足，請另頁說明)

- ☒ has taken reasonable steps to obtain consent of or give notification to owner(s):
已採取合理步驟以取得土地擁有人的同意或向該人發給通知。詳情如下：

Reasonable Steps to Obtain Consent of Owner(s) 取得土地擁有人的同意所採取的合理步驟

- ☐ sent request for consent to the “current land owner(s)” on _____ (DD/MM/YYYY)^{#&}
於 _____ (日/月/年)向每一名「現行土地擁有人」[#]郵遞要求同意書[&]

Reasonable Steps to Give Notification to Owner(s) 向土地擁有人發出通知所採取的合理步驟

- ☐ published notices in local newspapers on _____ (DD/MM/YYYY)[&]
於 _____ (日/月/年)在指定報章就申請刊登一次通知[&]
- ☒ posted notice in a prominent position on or near application site/premises on
01/08/2025 - 15/08/2025 (DD/MM/YYYY)[&]
於 _____ (日/月/年)在申請地點／申請處所或附近的顯明位置貼出關於該申請的通知[&]
- ☒ sent notice to relevant owners’ corporation(s)/owners’ committee(s)/mutual aid committee(s)/management office(s) or rural committee on 20/08/2025 (DD/MM/YYYY)[&]
於 _____ (日/月/年)把通知寄往相關的業主立案法團／業主委員會／互助委員會或管理處，或有關的鄉事委員會[&]

Others 其他

- ☐ others (please specify)
其他（請指明）

Note: May insert more than one 「✓」.

Information should be provided on the basis of each and every lot (if applicable) and premises (if any) in respect of the application.

註：可在多於一個方格內加上「✓」號

申請人須就申請涉及的每一地段（倘適用）及處所（倘有）分別提供資料

6. Type(s) of Application 申請類別

- ☐ Type (i) Change of use within existing building or part thereof
第(i)類 更改現有建築物或其部分內的用途
- ☒ Type (ii) Diversion of stream / excavation of land / filling of land / filling of pond as required under Notes of Statutory Plan(s)
第(ii)類 根據法定圖則《註釋》內所要求的河道改道／挖土／填土／填塘工程
- ☐ Type (iii) Public utility installation / Utility installation for private project
第(iii)類 公用事業設施裝置/私人發展計劃的公用設施裝置
- ☐ Type (iv) Minor relaxation of stated development restriction(s) as provided under Notes of Statutory Plan(s)
第(iv)類 略為放寬於法定圖則《註釋》內列明的發展限制
- ☒ Type (v) Use / development other than (i) to (iii) above
第(v)類 上述的(i)至(iii)項以外的用途／發展

Note 1: May insert more than one 「✓」.

註 1：可在多於一個方格內加上「✓」號

Note 2: For Development involving columbarium use, please complete the table in the Appendix.

註 2：如發展涉及靈灰安置所用途，請填妥於附件的表格。

(i) For Type (i) application 供第(i)類申請

(a) Total floor area involved 涉及的總樓面面積	sq.m 平方米		
(b) Proposed use(s)/development 擬議用途/發展	(If there are any Government, institution or community facilities, please illustrate on plan and specify the use and gross floor area) (如有任何政府、機構或社區設施，請在圖則上顯示，並註明用途及總樓面面積)		
(c) Number of storeys involved 涉及層數		Number of units involved 涉及單位數目	
(d) Proposed floor area 擬議樓面面積	Domestic part 住用部分		sq.m 平方米 ☐ About 約
	Non-domestic part 非住用部分		sq.m 平方米 ☐ About 約
	Total 總計		sq.m 平方米 ☐ About 約
(e) Proposed uses of different floors (if applicable) 不同樓層的擬議用途(如適用) (Please use separate sheets if the space provided is insufficient) (如所提供的空間不足，請另頁說明)	Floor(s) 樓層	Current use(s) 現時用途	Proposed use(s) 擬議用途

(ii) For Type (ii) application 供第(ii)類申請

(a) Operation involved 涉及工程	☐ Diversion of stream 河道改道 ☐ Filling of pond 填塘 Area of filling 填塘面積 sq.m 平方米 ☐ About 約 Depth of filling 填塘深度 m 米 ☐ About 約 ☒ Filling of land 填土 Area of filling 填土面積 3.763 sq.m 平方米 ☒ About 約 Depth of filling 填土厚度 <u>not more than 0.2</u> m 米 ☐ About 約 ☐ Excavation of land 挖土 Area of excavation 挖土面積 sq.m 平方米 ☐ About 約 Depth of excavation 挖土深度 m 米 ☐ About 約 (Please indicate on site plan the boundary of concerned land/pond(s), and particulars of stream diversion, the extent of filling of land/pond(s) and/or excavation of land) (請用圖則顯示有關土地/池塘界線，以及河道改道、填塘、填土及/或挖土的細節及/或範圍))
(b) Intended use/development 有意進行的用途/發展	Proposed Temporary Shop and Services and Public Vehicle Park (Excluding Container Vehicle) with Ancillary Facilities and Associated Filling of Land for a Period of 5 Years

(iii) For Type (iii) application 供第(iii)類申請

(a) Nature and scale 性質及規模	☐ Public utility installation 公用事業設施裝置 ☐ Utility installation for private project 私人發展計劃的公用設施裝置 Please specify the type and number of utility to be provided as well as the dimensions of each building/structure, where appropriate 請註明有關裝置的性質及數量，包括每座建築物/構築物(倘有)的長度、高度和闊度 <table border="1" data-bbox="497 1364 1492 1883"> <thead> <tr> <th>Name/type of installation 裝置名稱/種類</th> <th>Number of provision 數量</th> <th>Dimension of each installation /building/structure (m) (LxWxH) 每個裝置/建築物/構築物的尺寸 (米) (長 x 闊 x 高)</th> </tr> </thead> <tbody> <tr> <td> </td> <td> </td> <td> </td> </tr> <tr> <td> </td> <td> </td> <td> </td> </tr> <tr> <td> </td> <td> </td> <td> </td> </tr> </tbody> </table> (Please illustrate on plan the layout of the installation 請用圖則顯示裝置的布局)	Name/type of installation 裝置名稱/種類	Number of provision 數量	Dimension of each installation /building/structure (m) (LxWxH) 每個裝置/建築物/構築物的尺寸 (米) (長 x 闊 x 高)									
Name/type of installation 裝置名稱/種類	Number of provision 數量	Dimension of each installation /building/structure (m) (LxWxH) 每個裝置/建築物/構築物的尺寸 (米) (長 x 闊 x 高)											

(iv) For Type (iv) application 供第(iv)類申請

- (a) Please specify the proposed minor relaxation of stated development restriction(s) and **also fill in the proposed use/development and development particulars in part (v) below** –
請列明擬議略為放寬的發展限制並填妥於第(v)部分的擬議用途/發展及發展細節 –

- ☐ Plot ratio restriction From 由 to 至
地積比率限制
- ☐ Gross floor area restriction From 由sq. m 平方米 to 至sq. m 平方米
總樓面面積限制
- ☐ Site coverage restriction From 由% to 至 %
上蓋面積限制
- ☐ Building height restriction From 由m 米 to 至 m 米
建築物高度限制
From 由 mPD 米 (主水平基準上) to 至mPD 米 (主水平基準上)
From 由 storeys 層 to 至 storeys 層
- ☐ Non-building area restriction From 由m to 至 m
非建築用地限制
- ☐ Others (please specify)
其他 (請註明)

(v) For Type (v) application 供第(v)類申請

(a) Proposed use(s)/development
擬議用途/發展

Proposed Temporary Shop and Services and Public Vehicle Park (Excluding Container Vehicle) with Ancillary Facilities and Associated Filling of Land for a Period of 5 Years

(Please illustrate the details of the proposal on a layout plan 請用平面圖說明建議詳情)

(b) Development Schedule 發展細節表

Proposed gross floor area (GFA) 擬議總樓面面積	1,137..... sq.m 平方米	☒ About 約
Proposed plot ratio 擬議地積比率	0.3.....	☒ About 約
Proposed site coverage 擬議上蓋面積	16..... %	☒ About 約
Proposed no. of blocks 擬議座數	6.....	
Proposed no. of storeys of each block 每座建築物的擬議層數	1-2..... storeys 層	
	☐ include 包括.....storeys of basements 層地庫	
	☐ exclude 不包括.....storeys of basements 層地庫	
Proposed building height of each block 每座建築物的擬議高度	 mPD 米(主水平基準上) ☐ About 約	
	3-8..... m 米 ☒ About 約	

☐ Domestic part 住用部分

GFA 總樓面面積 sq. m 平方米 ☐ About 約

number of Units 單位數目

average unit size 單位平均面積 sq. m 平方米 ☐ About 約

estimated number of residents 估計住客數目

☒ Non-domestic part 非住用部分

GFA 總樓面面積

☐ eating place 食肆 sq. m 平方米 ☐ About 約

☐ hotel 酒店 sq. m 平方米 ☐ About 約

(please specify the number of rooms

請註明房間數目)

☒ office 辦公室 See below sq. m 平方米 ☒ About 約

☒ shop and services 商店及服務行業 See below sq. m 平方米 ☒ About 約

☐ Government, institution or community facilities (please specify the use(s) and concerned land area(s)/GFA(s) 請註明用途及有關的地面面積／總樓面面積)

政府、機構或社區設施

.....

.....

.....

☒ other(s) 其他 (please specify the use(s) and concerned land area(s)/GFA(s) 請註明用途及有關的地面面積／總樓面面積)

STRUCTURE	USE	COVERED AREA	GROSS FLOOR AREA	BUILDING HEIGHT
B1	S&S, OFFICE AND WASHROOM	118 m ² (ABOUT)*	226 m ² (ABOUT)*	8 m (ABOUT)(2-STORY)
B2	S&S, OFFICE AND WASHROOM	118 m ² (ABOUT)*	226 m ² (ABOUT)*	8 m (ABOUT)(2-STORY)
B3	S&S, OFFICE AND WASHROOM	118 m ² (ABOUT)*	226 m ² (ABOUT)*	8 m (ABOUT)(2-STORY)
B4	S&S, OFFICE AND WASHROOM	118 m ² (ABOUT)*	226 m ² (ABOUT)*	8 m (ABOUT)(2-STORY)
B5	S&S, OFFICE AND WASHROOM	118 m ² (ABOUT)*	226 m ² (ABOUT)*	8 m (ABOUT)(2-STORY)
B6	METER ROOM	7 m ² (ABOUT)	7 m ² (ABOUT)*	3 m (ABOUT)(1-STORY)
TOTAL		597 m ² (ABOUT)	1,137 m ² (ABOUT)	

☐ Open space 休憩用地 (please specify land area(s) 請註明地面面積)

☐ private open space 私人休憩用地 sq. m 平方米 ☐ Not less than 不少於

☐ public open space 公眾休憩用地 sq. m 平方米 ☐ Not less than 不少於

(c) Use(s) of different floors (if applicable) 各樓層的用途 (如適用)

[Block number] [座數]	[Floor(s)] [層數]	[Proposed use(s)] [擬議用途]		
STRUCTURE	USE	COVERED AREA	GROSS FLOOR AREA	BUILDING HEIGHT
B1	S&S, OFFICE AND WASHROOM	118 m ² (ABOUT)*	226 m ² (ABOUT)*	8 m (ABOUT)(2-STORY)
B2	S&S, OFFICE AND WASHROOM	118 m ² (ABOUT)*	226 m ² (ABOUT)*	8 m (ABOUT)(2-STORY)
B3	S&S, OFFICE AND WASHROOM	118 m ² (ABOUT)*	226 m ² (ABOUT)*	8 m (ABOUT)(2-STORY)
B4	S&S, OFFICE AND WASHROOM	118 m ² (ABOUT)*	226 m ² (ABOUT)*	8 m (ABOUT)(2-STORY)
B5	S&S, OFFICE AND WASHROOM	118 m ² (ABOUT)*	226 m ² (ABOUT)*	8 m (ABOUT)(2-STORY)
B6	METER ROOM	7 m ² (ABOUT)	7 m ² (ABOUT)*	3 m (ABOUT)(1-STORY)
TOTAL		597 m ² (ABOUT)	1,137 m ² (ABOUT)	

(d) Proposed use(s) of uncovered area (if any) 露天地方 (倘有) 的擬議用途

Vehicle parking, loading/unloading and circulation space

.....

.....

.....

.....

.....

7. Anticipated Completion Time of the Development Proposal

擬議發展計劃的預計完成時間

Anticipated completion time (in month and year) of the development proposal (by phase (if any)) (e.g. June 2023)

擬議發展計劃預期完成的年份及月份 (分期 (倘有)) (例: 2023 年 6 月)

(Separate anticipated completion times (in month and year) should be provided for the proposed public open space and Government, institution or community facilities (if any))

(申請人須就擬議的公眾休憩用地及政府、機構或社區設施 (倘有) 提供個別擬議完成的年份及月份)

September 2026

8. Vehicular Access Arrangement of the Development Proposal

擬議發展計劃的行車通道安排

Any vehicular access to the site/subject building? 是否有車路通往地盤／有關建築物？	Yes 是 No 否	☒ There is an existing access. (please indicate the street name, where appropriate) 有一條現有車路。(請註明車路名稱(如適用)) <u>Accessible from Shek Kong Airfield Road via a local access.</u> ☐ There is a proposed access. (please illustrate on plan and specify the width) 有一條擬議車路。(請在圖則顯示，並註明車路的闊度) ☐																
Any provision of parking space for the proposed use(s)? 是否有為擬議用途提供停車位？	Yes 是 No 否	☒ (Please specify type(s) and number(s) and illustrate on plan) 請註明種類及數目並於圖則上顯示) <table border="0"> <tr> <td>Private Car Parking Spaces 私家車車位</td> <td>15</td> </tr> <tr> <td>Motorcycle Parking Spaces 電單車車位</td> <td>N/A</td> </tr> <tr> <td>Light Goods Vehicle Parking Spaces 輕型貨車泊車位</td> <td>N/A</td> </tr> <tr> <td>Medium Goods Vehicle Parking Spaces 中型貨車泊車位</td> <td>N/A</td> </tr> <tr> <td>Heavy Goods Vehicle Parking Spaces 重型貨車泊車位</td> <td>N/A</td> </tr> <tr> <td>Others (Please Specify) 其他 (請列明)</td> <td></td> </tr> <tr> <td>_____</td> <td>_____</td> </tr> <tr> <td>_____</td> <td>_____</td> </tr> </table> ☐	Private Car Parking Spaces 私家車車位	15	Motorcycle Parking Spaces 電單車車位	N/A	Light Goods Vehicle Parking Spaces 輕型貨車泊車位	N/A	Medium Goods Vehicle Parking Spaces 中型貨車泊車位	N/A	Heavy Goods Vehicle Parking Spaces 重型貨車泊車位	N/A	Others (Please Specify) 其他 (請列明)		_____	_____	_____	_____
Private Car Parking Spaces 私家車車位	15																	
Motorcycle Parking Spaces 電單車車位	N/A																	
Light Goods Vehicle Parking Spaces 輕型貨車泊車位	N/A																	
Medium Goods Vehicle Parking Spaces 中型貨車泊車位	N/A																	
Heavy Goods Vehicle Parking Spaces 重型貨車泊車位	N/A																	
Others (Please Specify) 其他 (請列明)																		
_____	_____																	
_____	_____																	
Any provision of loading/unloading space for the proposed use(s)? 是否有為擬議用途提供上落客貨車位？	Yes 是 No 否	☒ (Please specify type(s) and number(s) and illustrate on plan) 請註明種類及數目並於圖則上顯示) <table border="0"> <tr> <td>Taxi Spaces 的士車位</td> <td>N/A</td> </tr> <tr> <td>Coach Spaces 旅遊巴車位</td> <td>N/A</td> </tr> <tr> <td>Light Goods Vehicle Spaces 輕型貨車車位</td> <td>2</td> </tr> <tr> <td>Medium Goods Vehicle Spaces 中型貨車車位</td> <td>N/A</td> </tr> <tr> <td>Heavy Goods Vehicle Spaces 重型貨車車位</td> <td>N/A</td> </tr> <tr> <td>Others (Please Specify) 其他 (請列明)</td> <td></td> </tr> <tr> <td>_____</td> <td>_____</td> </tr> <tr> <td>_____</td> <td>_____</td> </tr> </table> ☐	Taxi Spaces 的士車位	N/A	Coach Spaces 旅遊巴車位	N/A	Light Goods Vehicle Spaces 輕型貨車車位	2	Medium Goods Vehicle Spaces 中型貨車車位	N/A	Heavy Goods Vehicle Spaces 重型貨車車位	N/A	Others (Please Specify) 其他 (請列明)		_____	_____	_____	_____
Taxi Spaces 的士車位	N/A																	
Coach Spaces 旅遊巴車位	N/A																	
Light Goods Vehicle Spaces 輕型貨車車位	2																	
Medium Goods Vehicle Spaces 中型貨車車位	N/A																	
Heavy Goods Vehicle Spaces 重型貨車車位	N/A																	
Others (Please Specify) 其他 (請列明)																		
_____	_____																	
_____	_____																	

9. Impacts of Development Proposal 擬議發展計劃的影響

If necessary, please use separate sheets to indicate the proposed measures to minimise possible adverse impacts or give justifications/reasons for not providing such measures.

如需要的話，請另頁註明可盡量減少可能出現不良影響的措施，否則請提供理據/理由。

Does the development proposal involve alteration of existing building? 擬議發展計劃是否包括現有建築物的改動?	Yes 是	☐ Please provide details 請提供詳情																		
	No 否	☒																		
Does the development proposal involve the operation on the right? 擬議發展是否涉及右列的工程? (Note: where Type (ii) application is the subject of application, please skip this section. 註：如申請涉及第(ii)類申請，請跳至下一條問題。)	Yes 是	☐ (Please indicate on site plan the boundary of concerned land/pond(s), and particulars of stream diversion, the extent of filling of land/pond(s) and/or excavation of land) (請用地盤平面圖顯示有關土地/池塘界線，以及河道改道、填塘、填土及/或挖土的細節及/或範圍) ☐ Diversion of stream 河道改道 ☐ Filling of pond 填塘 Area of filling 填塘面積 sq.m 平方米 ☐ About 約 Depth of filling 填塘深度 m 米 ☐ About 約 ☐ Filling of land 填土 Area of filling 填土面積 sq.m 平方米 ☐ About 約 Depth of filling 填土厚度 m 米 ☐ About 約 ☐ Excavation of land 挖土 Area of excavation 挖土面積 sq.m 平方米 ☐ About 約 Depth of excavation 挖土深度 m 米 ☐ About 約																		
	No 否	☐																		
Would the development proposal cause any adverse impacts? 擬議發展計劃會否造成不良影響?	On environment 對環境 On traffic 對交通 On water supply 對供水 On drainage 對排水 On slopes 對斜坡 Affected by slopes 受斜坡影響 Landscape Impact 構成景觀影響 Tree Felling 砍伐樹木 Visual Impact 構成視覺影響 Others (Please Specify) 其他 (請列明) _____ _____	<table border="0"> <tr> <td>Yes 會 ☐</td> <td>No 不會 ☒</td> </tr> <tr> <td>Yes 會 ☐</td> <td>No 不會 ☒</td> </tr> <tr> <td>Yes 會 ☐</td> <td>No 不會 ☒</td> </tr> <tr> <td>Yes 會 ☐</td> <td>No 不會 ☒</td> </tr> <tr> <td>Yes 會 ☐</td> <td>No 不會 ☒</td> </tr> <tr> <td>Yes 會 ☐</td> <td>No 不會 ☒</td> </tr> <tr> <td>Yes 會 ☐</td> <td>No 不會 ☒</td> </tr> <tr> <td>Yes 會 ☐</td> <td>No 不會 ☒</td> </tr> <tr> <td>Yes 會 ☐</td> <td>No 不會 ☒</td> </tr> </table>	Yes 會 ☐	No 不會 ☒	Yes 會 ☐	No 不會 ☒	Yes 會 ☐	No 不會 ☒	Yes 會 ☐	No 不會 ☒	Yes 會 ☐	No 不會 ☒	Yes 會 ☐	No 不會 ☒	Yes 會 ☐	No 不會 ☒	Yes 會 ☐	No 不會 ☒	Yes 會 ☐	No 不會 ☒
Yes 會 ☐	No 不會 ☒																			
Yes 會 ☐	No 不會 ☒																			
	Please state measure(s) to minimise the impact(s). For tree felling, please state the number, diameter at breast height and species of the affected trees (if possible) 請註明盡量減少影響的措施。如涉及砍伐樹木，請說明受影響樹木的數目、及胸高度的樹幹直徑及品種(倘可) 																			

10. Justifications 理由

The applicant is invited to provide justifications in support of the application. Use separate sheets if necessary.
現請申請人提供申請理由及支持其申請的資料。如有需要，請另頁說明。

Please refer to the supplementary statement.



11. Declaration 聲明

I hereby declare that the particulars given in this application are correct and true to the best of my knowledge and belief.
本人謹此聲明，本人就這宗申請提交的資料，據本人所知及所信，均屬真實無誤。

I hereby grant a permission to the Board to copy all the materials submitted in this application and/or to upload such materials to the Board's website for browsing and downloading by the public free-of-charge at the Board's discretion. 本人現准許委員會酌情將本人就此申請所提交的所有資料複製及/或上載至委員會網站，供公眾免費瀏覽或下載。

Signature
簽署

☐ Applicant 申請人 / ☒ Authorised Agent 獲授權代理人

Michael WONG

Name in Block Letters
姓名（請以正楷填寫）

Position (if applicable)
職位（如適用）

Professional Qualification(s) ☐ Member 會員 / ☐ Fellow of 資深會員

專業資格

☐ HKIP 香港規劃師學會 / ☐ HKIA 香港建築師學會 /

☐ HKIS 香港測量師學會 / ☐ HKIE 香港工程師學會 /

☐ HKILA 香港園境師學會 / ☐ HKIUD 香港城市設計學會

☐ RPP 註冊專業規劃師

Others 其他

on behalf of
代表

R-riches Planning Limited 盈卓規劃有限公司

☒ Company 公司 / ☐ Organisation Name and Chop (if applicable) 機構名稱及蓋章（如適用）

Date 日期

13/04/2026

(DD/MM/YYYY 日/月/年)

Remark 備註

The materials submitted in this application and the Board's decision on the application would be disclosed to the public. Such materials would also be uploaded to the Board's website for browsing and free downloading by the public where the Board considers appropriate.

委員會會向公眾披露申請人所遞交的申請資料和委員會對申請所作的決定。在委員會認為合適的情況下，有關申請資料亦會上載至委員會網頁供公眾免費瀏覽及下載。

Warning 警告

Any person who knowingly or wilfully makes any statement or furnish any information in connection with this application, which is false in any material particular, shall be liable to an offence under the Crimes Ordinance.

任何人在明知或故意的情況下，就這宗申請提出在任何要項上是虛假的陳述或資料，即屬違反《刑事罪行條例》。

Statement on Personal Data 個人資料的聲明

1. The personal data submitted to the Board in this application will be used by the Secretary of the Board and Government departments for the following purposes:

委員會就這宗申請所收到的個人資料會交給委員會秘書及政府部門，以根據《城市規劃條例》及相關的城市規劃委員會規劃指引的規定作以下用途：

- (a) the processing of this application which includes making available the name of the applicant for public inspection when making available this application for public inspection; and
處理這宗申請，包括公布這宗申請供公眾查閱，同時公布申請人的姓名供公眾查閱；以及
- (b) facilitating communication between the applicant and the Secretary of the Board/Government departments.
方便申請人與委員會秘書及政府部門之間進行聯絡。

2. The personal data provided by the applicant in this application may also be disclosed to other persons for the purposes mentioned in paragraph 1 above.

申請人就這宗申請提供的個人資料，或亦會向其他人士披露，以作上述第 1 段提及的用途。

3. An applicant has a right of access and correction with respect to his/her personal data as provided under the Personal Data (Privacy) Ordinance (Cap. 486). Request for personal data access and correction should be addressed to the Secretary of the Board at 15/F, North Point Government Offices, 333 Java Road, North Point, Hong Kong.

根據《個人資料(私隱)條例》(第 486 章)的規定，申請人有權查閱及更正其個人資料。如欲查閱及更正個人資料，應向委員會秘書提出有關要求，其地址為香港北角渣華道 333 號北角政府合署 15 樓。

For Developments involving Columbarium Use, please also complete the following:
如發展涉及靈灰安置所用途，請另外填妥以下資料：

Ash interment capacity 骨灰安放容量[@]

Maximum number of sets of ashes that may be interred in the niches

在龕位內最多可安放骨灰的數量

Maximum number of sets of ashes that may be interred other than in niches

在非龕位的範圍內最多可安放骨灰的數量

Total number of niches 龕位總數

Total number of single niches

單人龕位總數

Number of single niches (sold and occupied)

單人龕位數目 (已售並佔用)

Number of single niches (sold but unoccupied)

單人龕位數目 (已售但未佔用)

Number of single niches (residual for sale)

單人龕位數目 (待售)

Total number of double niches

雙人龕位總數

Number of double niches (sold and fully occupied)

雙人龕位數目 (已售並全部佔用)

Number of double niches (sold and partially occupied)

雙人龕位數目 (已售並部分佔用)

Number of double niches (sold but unoccupied)

雙人龕位數目 (已售但未佔用)

Number of double niches (residual for sale)

雙人龕位數目 (待售)

Total no. of niches other than single or double niches (please specify type)

除單人及雙人龕位外的其他龕位總數 (請列明類別)

Number of niches (sold and fully occupied)

龕位數目 (已售並全部佔用)

Number of niches (sold and partially occupied)

龕位數目 (已售並部分佔用)

Number of niches (sold but unoccupied)

龕位數目 (已售但未佔用)

Number of niches (residual for sale)

龕位數目 (待售)

Proposed operating hours 擬議營運時間

[@] Ash interment capacity in relation to a columbarium means –

就靈灰安置所而言，骨灰安放容量指：

- the maximum number of containers of ashes that may be interred in each niche in the columbarium;
每個龕位內可安放的骨灰容器的最高數目；
- the maximum number of sets of ashes that may be interred other than in niches in any area in the columbarium; and
在該靈灰安置所並非龕位的範圍內，總共最多可安放多少份骨灰；以及
- the total number of sets of ashes that may be interred in the columbarium.
在該靈灰安置所內，總共最多可安放多少份骨灰。

Gist of Application 申請摘要

(Please provide details in both English and Chinese as far as possible. This part will be circulated to relevant consultees, uploaded to the Town Planning Board's Website for browsing and free downloading by the public and available at the Planning Enquiry Counters of the Planning Department for general information.)

(請盡量以英文及中文填寫。此部分將會發送予相關諮詢人士、上載至城市規劃委員會網頁供公眾免費瀏覽及下載及於規劃署規劃資料查詢處供一般參閱。)

Application No. 申請編號	(For Official Use Only) (請勿填寫此欄)		
Location/address 位置/地址	Lot 354 in D.D. 112, Shui Lau Tin, Shek Kong, Yuen Long, New Territories		
Site area 地盤面積	3,763	sq. m 平方米	☒ About 約
	(includes Government land of 包括政府土地	N/A	sq. m 平方米 ☐ About 約)
Plan 圖則	Draft Shek Kong OZP No.: S/YL-SK/10		
Zoning 地帶	"Village Type Development" Zone		
Applied use/ development 申請用途/發展	Proposed Temporary Shop and Services and Public Vehicle Park (Excluding Container Vehicle) with Ancillary Facilities and Associated Filling of Land for a Period of 5 Years		
(i) Gross floor area and/or plot ratio 總樓面面積及/或 地積比率		sq.m 平方米	Plot Ratio 地積比率
	Domestic 住用	N/A ☐ About 約 ☐ Not more than 不多於	N/A ☐ About 約 ☐ Not more than 不多於
	Non-domestic 非住用	1,137 ☒ About 約 ☐ Not more than 不多於	0.3 ☒ About 約 ☐ Not more than 不多於
(ii) No. of blocks 幢數	Domestic 住用	N/A	
	Non-domestic 非住用	6	
	Composite 綜合用途	N/A	

(iii) Building height/No. of storeys 建築物高度／層數	Domestic 住用	N/A	m 米 ☐ (Not more than 不多於)
		N/A	mPD 米(主水平基準上) ☐ (Not more than 不多於)
		N/A	Storeys(s) 層 ☐ (Not more than 不多於) (☐ Include 包括 ☐ Exclude 不包括 ☐ Carport 停車間 ☐ Basement 地庫 ☐ Refuge Floor 防火層 ☐ Podium 平台)
	Non-domestic 非住用	3 - 8 (about)	m 米 ☐ (Not more than 不多於)
		N/A	mPD 米(主水平基準上) ☐ (Not more than 不多於)
		1 - 2	Storeys(s) 層 ☐ (Not more than 不多於) (☐ Include 包括 ☐ Exclude 不包括 ☐ Carport 停車間 ☐ Basement 地庫 ☐ Refuge Floor 防火層 ☐ Podium 平台)
	Composite 綜合用途	N/A	m 米 ☐ (Not more than 不多於)
		N/A	mPD 米(主水平基準上) ☐ (Not more than 不多於)
		N/A	Storeys(s) 層 ☐ (Not more than 不多於) (☐ Include 包括 ☐ Exclude 不包括 ☐ Carport 停車間 ☐ Basement 地庫 ☐ Refuge Floor 防火層 ☐ Podium 平台)
(iv) Site coverage 上蓋面積	16 % ☒ About 約		
(v) No. of units 單位數目	N/A		
(vi) Open space 休憩用地	Private 私人	N/A	sq.m 平方米 ☐ Not less than 不少於
	Public 公眾	N/A	sq.m 平方米 ☐ Not less than 不少於

(vii) No. of parking spaces and loading / unloading spaces 停車位及上落客貨車位數目	Total no. of vehicle parking spaces 停車位總數	15
	Private Car Parking Spaces 私家車車位 Motorcycle Parking Spaces 電單車車位 Light Goods Vehicle Parking Spaces 輕型貨車泊車位 Medium Goods Vehicle Parking Spaces 中型貨車泊車位 Heavy Goods Vehicle Parking Spaces 重型貨車泊車位 Others (Please Specify) 其他 (請列明) _____ _____	15 N/A N/A N/A N/A
	Total no. of vehicle loading/unloading bays/lay-bys 上落客貨車位／停車處總數	2
	Taxi Spaces 的士車位 Coach Spaces 旅遊巴車位 Light Goods Vehicle Spaces 輕型貨車車位 Medium Goods Vehicle Spaces 中型貨車車位 Heavy Goods Vehicle Spaces 重型貨車車位 Others (Please Specify) 其他 (請列明) _____ _____	N/A N/A 2 N/A N/A

Submitted Plans, Drawings and Documents 提交的圖則、繪圖及文件

	Chinese 中文	English 英文
Plans and Drawings 圖則及繪圖		
Master layout plan(s)/Layout plan(s) 總綱發展藍圖／布局設計圖	☐	☒
Block plan(s) 樓宇位置圖	☐	☐
Floor plan(s) 樓宇平面圖	☐	☐
Sectional plan(s) 截視圖	☐	☐
Elevation(s) 立視圖	☐	☐
Photomontage(s) showing the proposed development 顯示擬議發展的合成照片	☐	☐
Master landscape plan(s)/Landscape plan(s) 園境設計總圖／園境設計圖	☐	☐
Others (please specify) 其他 (請註明)	☐	☒
<u>Plans showing location/zoning/land status/filling of land of/at the Site: Swept path analysis; and Drainage proposal</u>		
Reports 報告書		
Planning Statement/Justifications 規劃綱領/理據	☐	☒
Environmental assessment (noise, air and/or water pollutions) 環境評估 (噪音、空氣及／或水的污染)	☐	☐
Traffic impact assessment (on vehicles) 就車輛的交通影響評估	☐	☐
Traffic impact assessment (on pedestrians) 就行人的交通影響評估	☐	☐
Visual impact assessment 視覺影響評估	☐	☐
Landscape impact assessment 景觀影響評估	☐	☐
Tree Survey 樹木調查	☐	☐
Geotechnical impact assessment 土力影響評估	☐	☐
Drainage impact assessment 排水影響評估	☐	☐
Sewerage impact assessment 排污影響評估	☐	☐
Risk Assessment 風險評估	☐	☐
Others (please specify) 其他 (請註明)	☐	☐

Note: May insert more than one 「✓」. 註：可在多於一個方格內加上「✓」號

Note: The information in the Gist of Application above is provided by the applicant for easy reference of the general public. Under no circumstances will the Town Planning Board accept any liabilities for the use of the information nor any inaccuracies or discrepancies of the information provided. In case of doubt, reference should always be made to the submission of the applicant.

註：上述申請摘要的資料是由申請人提供以方便市民大眾參考。對於所載資料在使用上的問題及文義上的歧異，城市規劃委員會概不負責。若有任何疑問，應查閱申請人提交的文件。

此為空白頁。
This is a blank page.

Supplementary Statement

1) Background

- 1.1 The applicant seeks planning permission from the Town Planning Board (the Board) to use Lot 354 in D.D. 112, Shui Lau Tin, Shek Kong, Yuen Long, New Territories (the Site) for **'Proposed Temporary Shop and Services and Public Vehicle Park (Excluding Container Vehicle) with Ancillary Facilities and Associated Filling of Land for a Period of 5 Years'** (the proposed development) (**Plan 1**).
- 1.2 The Site is in close proximity to nearby residential settlements and villages with strong local demand for shop and services and vehicle parking spaces. The proposed development would introduce new varieties of shop and services to meet residents' demand for daily necessities. Besides, the Site adjoins the neighboring Pat Heung Central Primary School where a considerable number of parents would drive through the local access and pick up/drop off their children for school. The proposed development would alleviate the illegal on-street parking circumstance and enhance the road and pedestrian safety in the area, and provide comfortable waiting space for the parents while waiting for their children.

2) Planning Context

- 2.1 The Site currently falls within an area zoned "Village Type Development" ("V") on the Draft Shek Kong Outline Zoning Plan (OZP) No. S/YL-SK/10 (**Plan 2**). According to the Notes of the OZP, the applied uses are Column 2 uses within the "V" zone, which require planning permission from the Board.
- 2.2 Despite the Site falls within the "V" zone which is to designate both existing recognised villages and areas of land considered suitable for village expansion, other commercial uses may be permitted on application to the Board. The temporary basis of the proposed development would not frustrate the long-term planning intention of the "V" zone and can better utilise precious land resources in the New Territories. The building height of the proposed structures i.e. 3 m to 8 m (about), is lower than that of nearby village houses in its surrounding within the "V" zone i.e. maximum building height of 3 storeys (8.23 m). Therefore, it is considered not incompatible with the surrounding environment.
- 2.3 A similar application (No. A/YL-SK/411) for the same applied uses was approved by the Board within the same "V" zone to the west of the Site in April 2025. Other similar applications for

"Shop and Services" (Nos. A/YL-SK/292, 405, 434 and 446) and "Public Vehicle Park" (Nos. A/YL-SK/344, 367 and 421) within/straddling the "V" zone in the vicinity of the Site were also approved in the past 5 years. Therefore, approval of the application is in line with the Board's previous decisions and would not set an undesirable precedent within the "V" zone.

3) Development Proposal

- 3.1 The Site occupies an area of 3,763 m² (about) (**Plan 3**). A total of 6 structures are proposed at the Site for shop and services, office, washroom and meter room with total gross floor area (GFA) of 1,137 m² (about) (**Plan 4**). The operation hours of the shop and services will be from 08:00 to 21:00 daily (including Sunday and public holidays), whilst the public vehicle park will be opened 24-hour daily. Details of the development parameters are shown at **Table 1** below:

Table 1 – Major Development Parameters

Site Area	3,763 m ² (about)
Covered Area	597 m ² (about)
Uncovered Area	3,166 m ² (about)
Plot Ratio	0.30 (about)
Site Coverage	16% (about)
No. of Structure	6
Total GFA	1,137 m ² (about)
- Domestic GFA	Not applicable
- Non-Domestic GFA	1,137 m ² (about)
Building Height	3 m to 8 m (about)
No. of Storey	1 to 2

- 3.2 The Site is proposed to be entirely paved with concrete of not more than 0.2 m in depth for the site formation of the proposed structures, and the provision of parking, loading/unloading (L/UL) and circulation space (**Plan 5**). The hard-paving is considered necessary and has been kept to a minimum for the operation of the proposed development. The existing site levels range from +18.7 mPD at the south to +19.2 mPD at the north. Upon completion of the filling of land, the site levels will be raised to +18.9 mPD at the south and +19.4 mPD at the north. The applicant will strictly follow the proposed scheme, and no further filling will be carried out at the Site after obtaining relevant planning permission. Upon expiry of the planning permission, the applicant will reinstate the Site to an amenity area.

- 3.3 The proposed shop and services could accommodate about 40 customers per day. Goods to support the daily operation of the proposed development will be transported by light goods vehicles (LGV) during non-peak hours i.e. beyond 08:00 to 09:00 and 18:00 to 19:00.
- 3.4 The applicant proposes to provide adequate number of private car parking spaces to alleviate the pressing demand for parking spaces and illegal on-street parking in the vicinity, particularly arising from parents coming to drop off/waiting to pick up their children for school. As the operation hours of the proposed shop and services would last until 21:00, it is expected the nighttime traffic induced by the proposed development is minimal. No public announcement system or any form of audio amplification system will be used at the Site. As such, the potential adverse impacts in relation to noise and traffic flow to nearby residents are not anticipated.
- 3.5 The Site is accessible from Shek Kong Airfield Road via a local access (**Plan 1**). A 7.3 m-wide vehicular ingress/egress is proposed at the northern part of the Site. A total of 17 parking and L/UL spaces are proposed at the Site (**Plan 4**). Details of the parking and L/UL provisions are shown at **Table 2** below.

Table 2 – Parking and L/UL Provisions

Types of Space	Nos. of Space
Parking space for private cars - 2.5 m (W) x 5 m (L)	15
L/UL Space for LGV - 3.5 m (W) x 7 m (L)	2

- 3.6 A separate entrance/exit solely for pedestrian use connecting the local access leading to Kam Sheung Road is located at the southern tip of the Site, which provides a more convenient access for residents and visitors coming from the south of the Site (**Plan 4**).
- 3.7 Sufficient space is provided for vehicle to smoothly manoeuvre within the Site to ensure that no vehicle will turn back onto the local access (**Plan 6**). As the traffic generated/attracted by the proposed development is estimated to be minimal, adverse traffic impacts arising from the proposed development should not be anticipated. Details of the estimated trip generation/attraction are shown at **Table 3** below.

Table 3 – Estimated Trip Generation/Attraction

Time Period	Estimated Trip Generation/Attraction				
	Private Car		LGV		2-Way Total
	In	Out	In	Out	
Trips at <u>AM peak</u> per hour (08:00 – 09:00)	5	3	0	0	8
Trips at <u>PM peak</u> per hour (18:00 – 19:00)	3	5	0	0	8
Average trip per hour (Beyond AM & PM Peaks)	4	4	1	1	10

- 3.8 A notice will be posted at a prominent location of the Site to indicate that no medium or heavy goods vehicles exceeding 5.5 tonnes, including container tractors/trailers, as defined in the *Road Traffic Ordinance*, are allowed to be parked/stored on or enter/exit the Site at all times during the planning approval period. No vehicle without valid licence issued under the *Road Traffic (Registration and Licensing of Vehicle) Regulations* are allowed to be parked/stored at the Site at any time during the planning approval period.
- 3.9 No open storage, storage of unlicensed vehicle, vehicle repairing, dismantling or other workshop activities will be involved at the Site. The applicant will strictly comply with all environmental protection/pollution control ordinances, i.e. *Water Pollution Control Ordinance*, *Air Pollution Control Ordinance*, *Noise Control Ordinance* etc. at all times during the planning approval period.
- 3.10 The Site is partly covered with overgrown grass and scattered vegetations/trees. No old or valuable tree has been identified thereon. In view of the operational need of the proposed development, as well as the provision of vehicle parking, L/UL and circulation spaces, the majority of the Site will be disturbed. As such, it is not proposed to retain any of the existing vegetations at the Site.
- 3.11 The applicant will follow relevant mitigation measures and requirements in the latest the 'Code of Practice on Handling the Environmental Aspects of Temporary Uses and Open Storage Sites' and relevant "Professional Persons Environment Consultative Committee Practice Notes" issued by the Environmental Protection Department (EPD) to minimise the potential adverse environmental impacts and nuisance to the surrounding area.

3.12 The applicant has provided a drainage proposal to alleviate the potential adverse drainage impacts to the surrounding areas (**Appendix I**). Upon acceptance by the Drainage Authority, the applicant will implement the drainage proposal and submit photographic records of the drainage facilities for the consideration of relevant authorities.

3.13 It is noted that the Site is located within the Shui Lau Tin Site of Archeological Interest (SAI). Other than the proposed drainage work as enclosed at **Appendix I**, no other excavation work will be carried out at the Site. Subject to approval of the Drainage Authority, peripheral drainage u-channels with catchpits will be proposed along the site boundary to collect the surface run-off in order to minimise the potential adverse drainage impact to the surroundings. The proposed work will be carried out within the paved layer, which is considered minimal in scale and is intended to facilitate the required drainage facilities. As such, the potential adverse impact to the concerned SAI is therefore not anticipated.

4) Conclusion

4.1 The proposed development is not anticipated to create significant nuisance to the surrounding area. Upon obtaining relevant planning permission from the Board, the applicant will provide adequate mitigation measures such as the submission of fire service installations and the implementation of drainage proposals to alleviate any potential adverse impact arising from the proposed development.

4.2 In view of the above, the Board is hereby respectfully recommended to approve the subject application for '**Proposed Temporary Shop and Services and Public Vehicle Park (Excluding Container Vehicle) with Ancillary Facilities and Associated Filling of Land for a Period of 5 Years**'.

R-riches Planning Limited

April 2026

LIST OF PLANS

Plan 1	Location plan
Plan 2	Plan showing the zoning of the Site
Plan 3	Plan showing the land status of the Site
Plan 4	Layout plan
Plan 5	Plan showing the filling of land at the Site
Plan 6	Swept path analysis

LIST OF APPENDICES

Appendix I	Drainage proposal
-------------------	-------------------

LOCATION OF THE APPLICATION SITE

APPLICATION SITE AREA : 3,763 m² (ABOUT)

VEHICULAR ACCESS

ACCESSIBLE FROM SHEK KONG AIRFIELD ROAD VIA A LOCAL ACCESS

ACCESSIBLE FROM SHEK KONG AIRFIELD ROAD VIA A LOCAL ACCESS

APPLICATION SITE

LEGEND

APPLICATION SITE

*SITE BOUNDARY FOR IDENTIFICATION PURPOSE ONLY.

PLANNING CONSULTANT



PROJECT

PROPOSED TEMPORARY SHOP AND SERVICES AND PUBLIC VEHICLE PARK (EXCLUDING CONTAINER VEHICLE) WITH ANCILLARY FACILITIES AND ASSOCIATED FILLING OF LAND FOR A PERIOD OF 5 YEARS

ADDRESS

LOT 354 IN D.D. 112, SHUI LAU TIN, SHEK KONG, YUEN LONG, NEW TERRITORIES

SCALE

1 : 3000 @ A4

DRAWN BY

MN

DATE

18.8.2025

REVISED BY

DATE

TITLE

LOCATION PLAN

DWG NO.

PLAN 1


VER.

001



ZONING OF THE APPLICATION SITE

APPLICATION SITE AREA : 3,763 m² (ABOUT)
OUTLINE ZONING PLAN : DRAFT SHEK KONG OZP
OZP PLAN NO. : SYL-SK/10
ZONING OF THE SITE : "VILLAGE TYPE DEVELOPMENT" ("V")

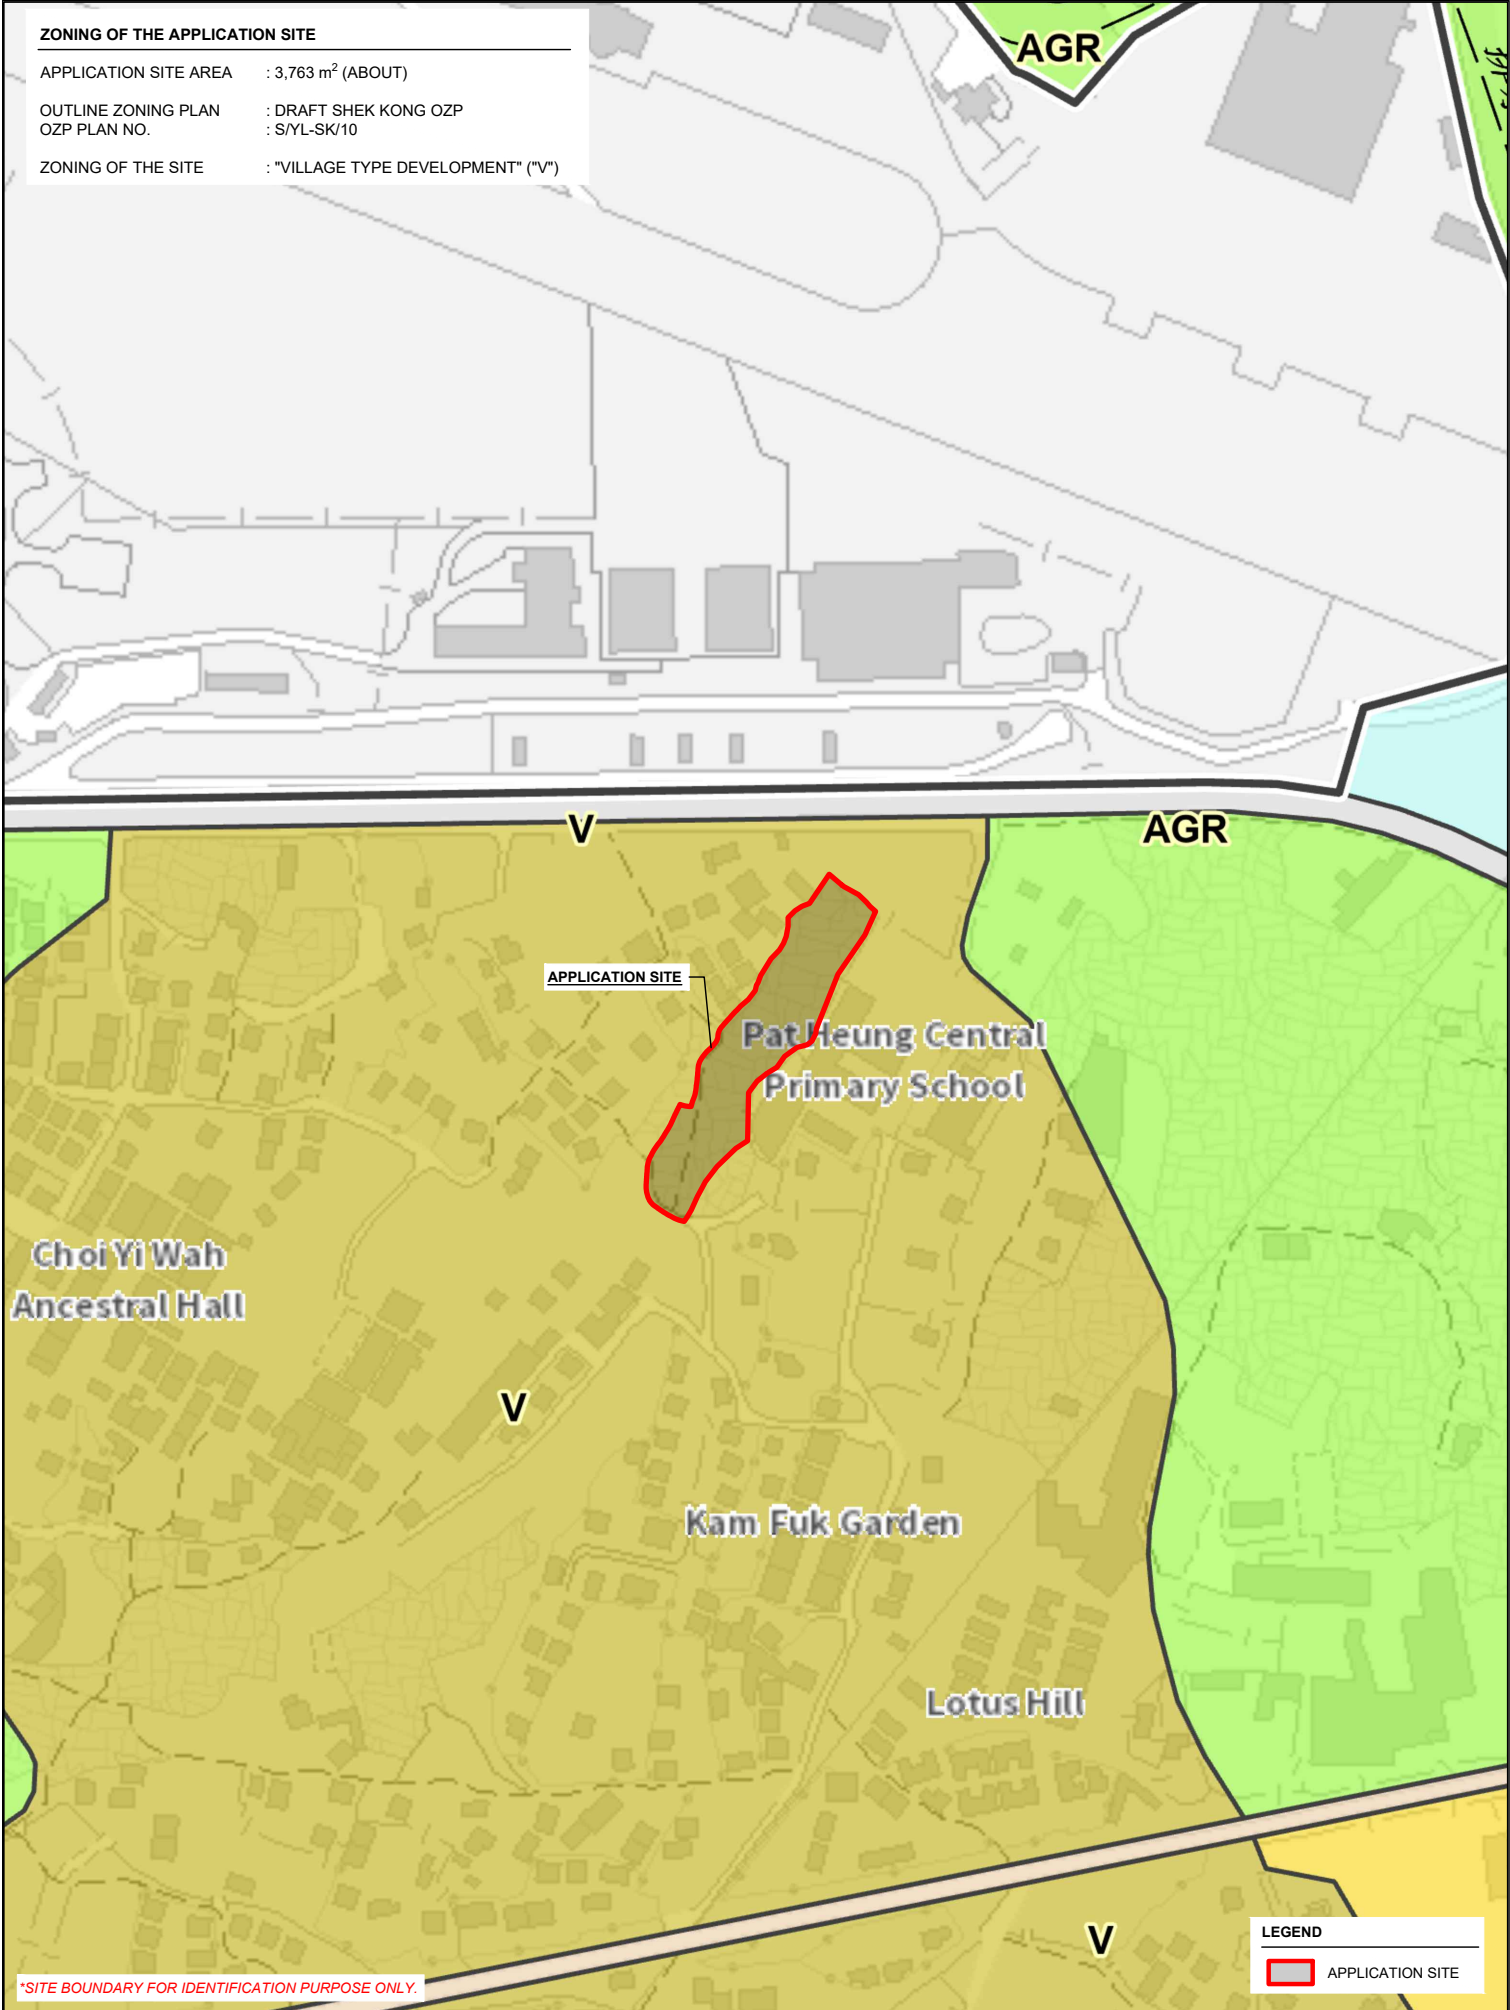

*SITE BOUNDARY FOR IDENTIFICATION PURPOSE ONLY.

LEGEND

 APPLICATION SITE

PLANNING CONSULTANT



PROJECT

PROPOSED TEMPORARY SHOP AND SERVICES AND PUBLIC VEHICLE PARK (EXCLUDING CONTAINER VEHICLE) WITH ANCILLARY FACILITIES AND ASSOCIATED FILLING OF LAND FOR A PERIOD OF 5 YEARS

ADDRESS

LOT 354 IN D.D. 112, SHUI LAU TIN, SHEK KONG, YUEN LONG, NEW TERRITORIES

SCALE

1 : 3000 @ A4

DRAWN BY

MN

DATE

22.4.2026

REVISED BY

DATE

TITLE

ZONING PLAN

DWG NO.

PLAN 2


VER.

001



LAND STATUS OF THE APPLICATION SITE

APPLICATION SITE AREA : 3,763 m² (ABOUT)
 AREA OF PRIVATE LAND : 3,763 m² (ABOUT)
 AREA OF GOVERNMENT LAND : NOT APPLICABLE

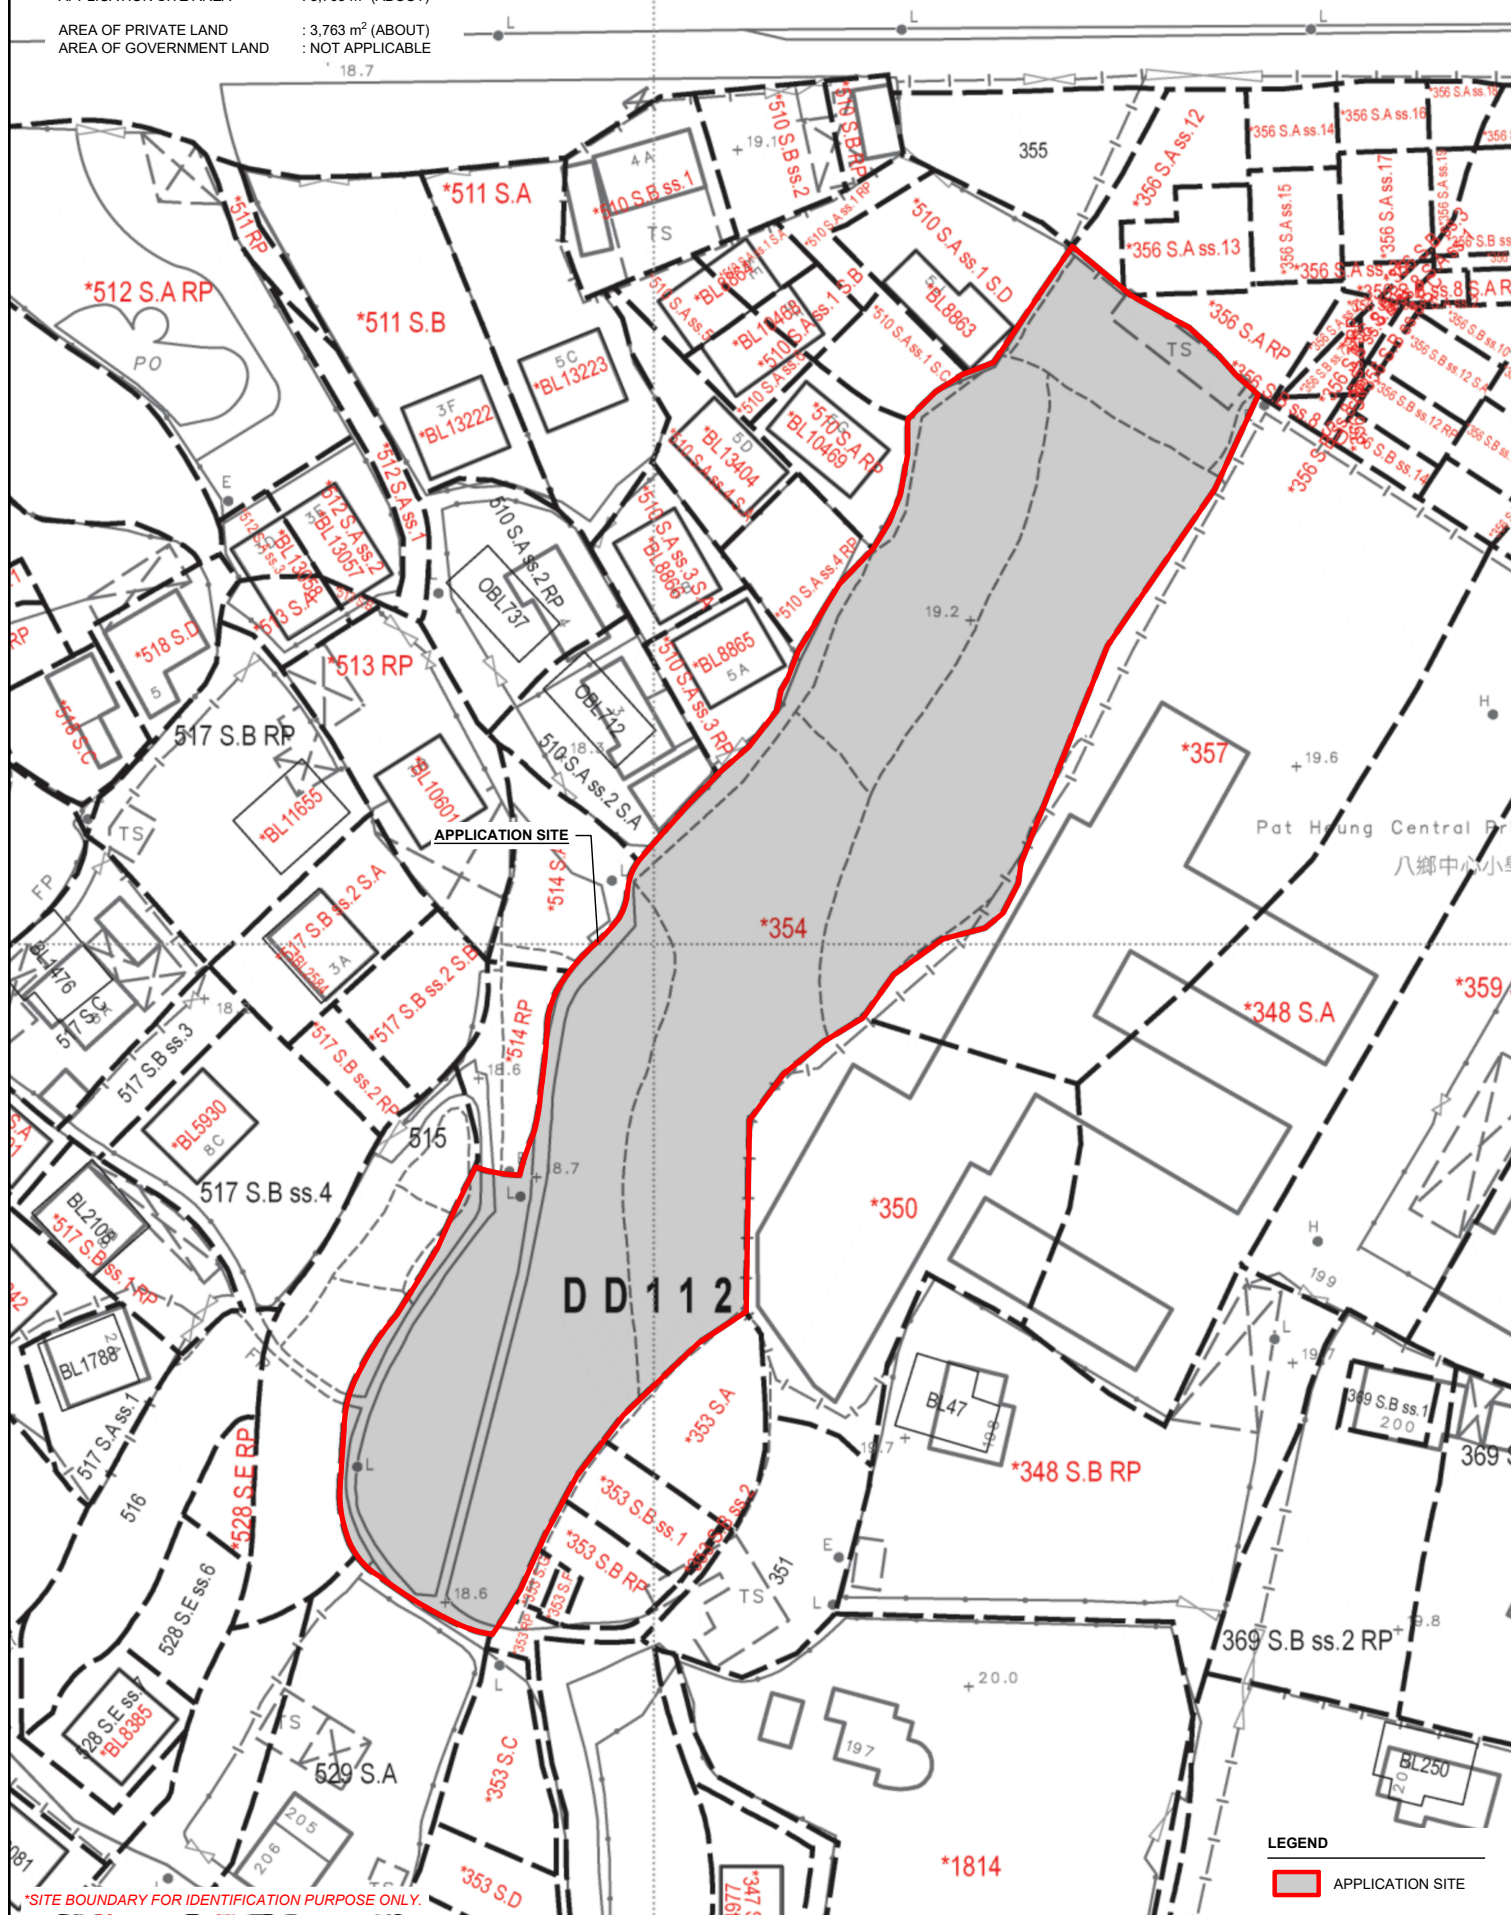


DEVELOPMENT PARAMETERS

APPLICATION SITE AREA	: 3,763 m ²	(ABOUT)
COVERED AREA	: 597 m ²	(ABOUT)
UNCOVERED AREA	: 3,166 m ²	(ABOUT)
PLOT RATIO	: 0.3	(ABOUT)
SITE COVERAGE	: 16 %	(ABOUT)
NO. OF STRUCTURE	: 6	
DOMESTIC GFA	: NOT APPLICABLE	
NON-DOMESTIC GFA	: 1,137 m ²	(ABOUT)
TOTAL GFA	: 1,137 m ²	(ABOUT)
BUILDING HEIGHT	: 3 m - 8 m	(ABOUT)
NO. OF STOREY	: 1 - 2	

STRUCTURE	USE	COVERED AREA	GROSS FLOOR AREA	BUILDING HEIGHT
B1	S&S, OFFICE AND WASHROOM	118 m ² (ABOUT)*	226 m ² (ABOUT) [#]	8 m (ABOUT)(2-STOREY)
B2	S&S, OFFICE AND WASHROOM	118 m ² (ABOUT)*	226 m ² (ABOUT) [#]	8 m (ABOUT)(2-STOREY)
B3	S&S, OFFICE AND WASHROOM	118 m ² (ABOUT)*	226 m ² (ABOUT) [#]	8 m (ABOUT)(2-STOREY)
B4	S&S, OFFICE AND WASHROOM	118 m ² (ABOUT)*	226 m ² (ABOUT) [#]	8 m (ABOUT)(2-STOREY)
B5	S&S, OFFICE AND WASHROOM	118 m ² (ABOUT)*	226 m ² (ABOUT) [#]	8 m (ABOUT)(2-STOREY)
B6	METER ROOM	7 m ² (ABOUT)	7 m ² (ABOUT) [#]	3 m (ABOUT)(1-STOREY)
TOTAL		597 m ² (ABOUT)	1,137 m ² (ABOUT)	

* COVERED AREA OF STRUCTURE: 108 m² (ENCLOSED) + 10 m² (STAIRCASES) = 118 m² (ABOUT)
 # GFA OF STRUCTURE: 108 m² (G/F) + 108 m² (1/F) + 10 m² (STAIRCASES) = 226 m² (ABOUT)
 S&S SHOP AND SERVICES

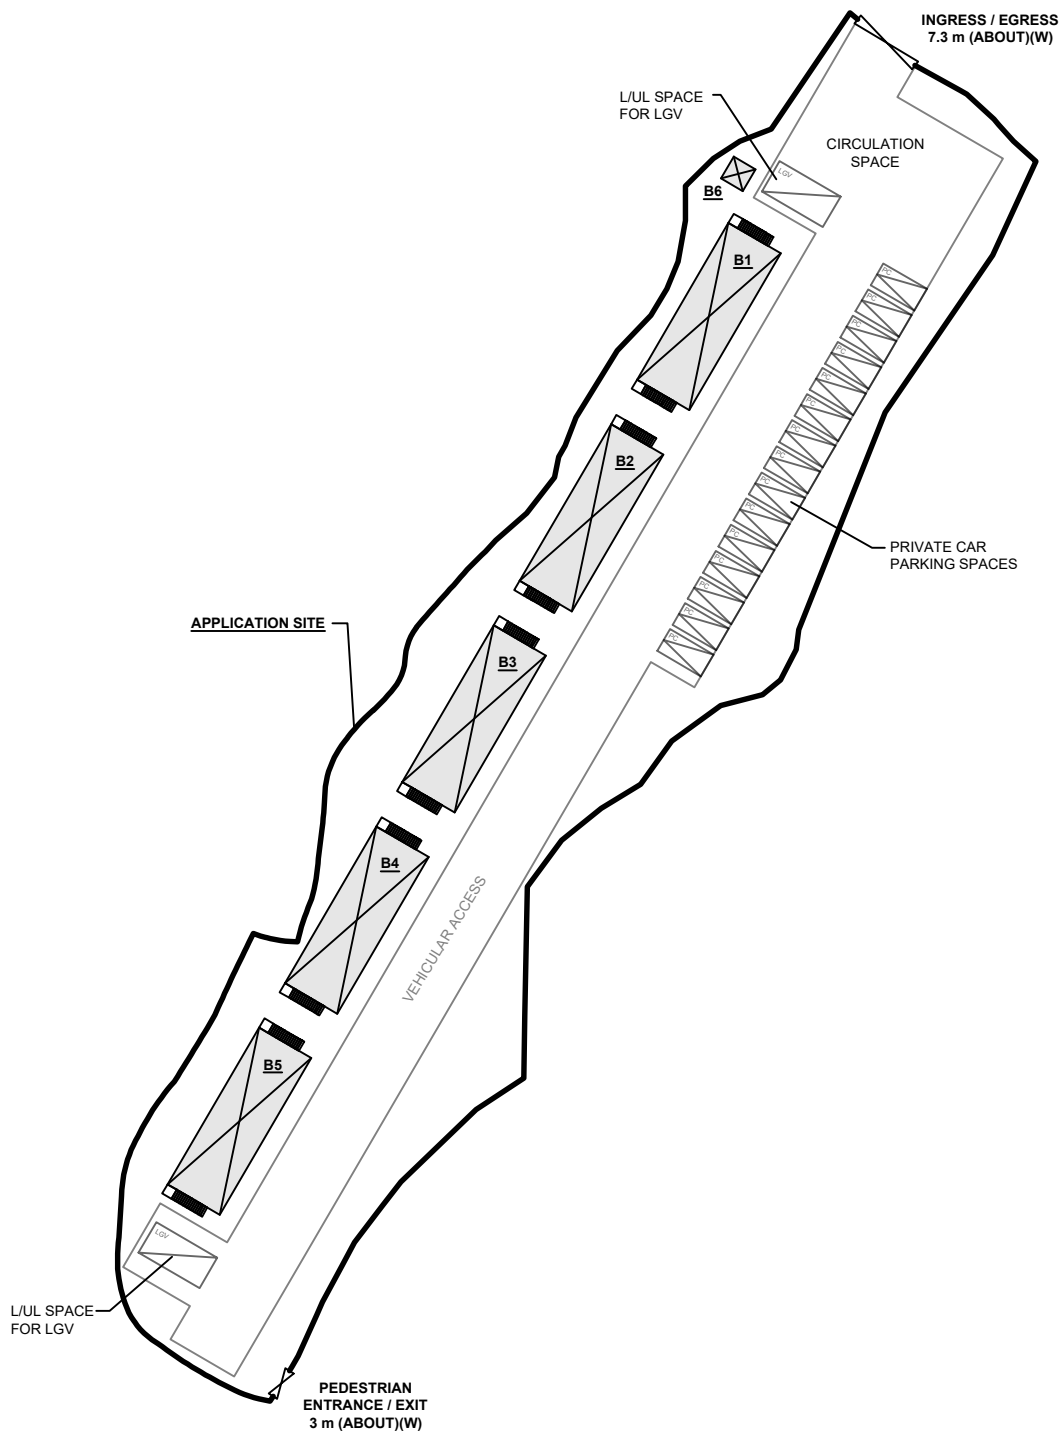

PARKING PROVISIONS

NO. OF PRIVATE CAR PARKING SPACE	: 15
DIMENSION OF PARKING SPACE	: 5 m (L) X 2.5 m (W)
NO. OF L/U/L SPACE FOR LIGHT GOODS VEHICLE	: 2
DIMENSION OF PARKING SPACE	: 7 m (L) X 3.5 m (W)

LEGEND

	APPLICATION SITE
	STRUCTURE
	PARKING SPACE (PC)
	L/U/L SPACE (LGV)
	INGRESS / EGRESS

PLANNING CONSULTANT



PROJECT

PROPOSED TEMPORARY SHOP AND SERVICES AND PUBLIC VEHICLE PARK (EXCLUDING CONTAINER VEHICLE) WITH ANCILLARY FACILITIES AND ASSOCIATED FILLING OF LAND FOR A PERIOD OF 5 YEARS

ADDRESS

LOT 354 IN D.D. 112, SHUI LAU TIN, SHEK KONG, YUEN LONG, NEW TERRITORIES

SCALE

1 : 750 @ A4

DRAWN BY

MN

DATE

18.8.2025

REVISED BY

DATE

TITLE


LAYOUT PLAN

DWG NO.

PLAN 4


VER.

001

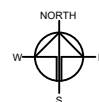

EXISTING CONDITION OF THE APPLICATION SITE

APPLICATION SITE AREA : 3,763 m² (ABOUT)
 EXISTING SITE SURFACE : SOILED GROUND
 EXISTING SITE LEVELS : +18.7 mPD TO +19.2 mPD (ABOUT)

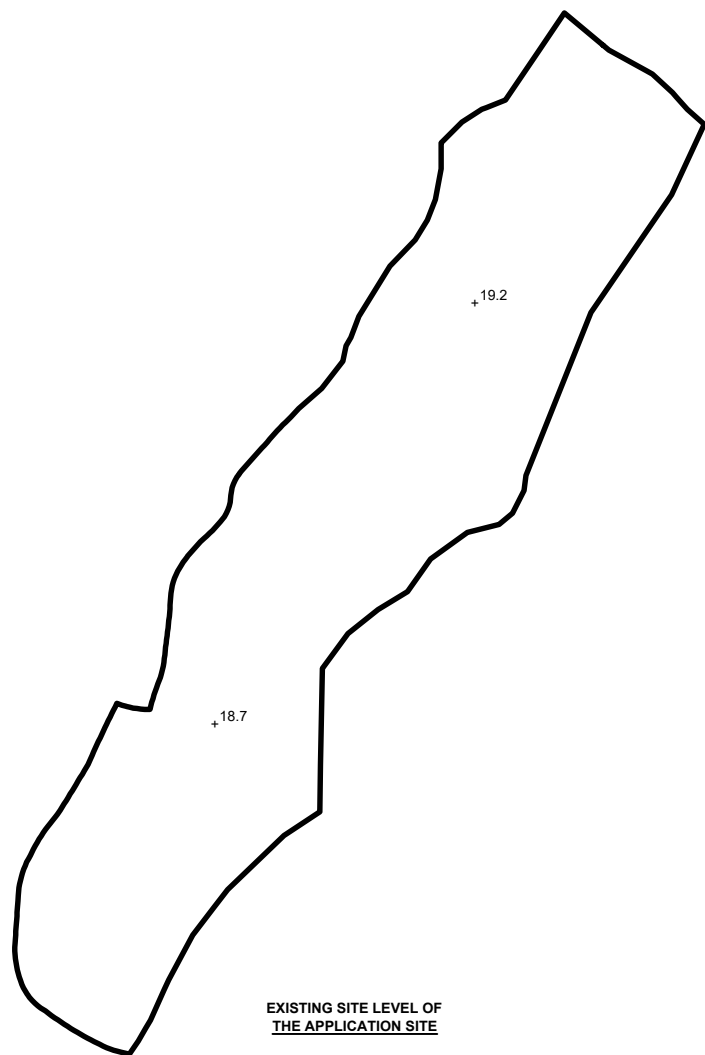


LEGEND

- APPLICATION SITE
- SOILED GROUND AREA
- +19.2 EXISTING SITE LEVEL

*SITE BOUNDARY FOR IDENTIFICATION PURPOSE ONLY


PROPOSED FILLING OF LAND AREA OF THE APPLICATION SITE

APPLICATION SITE AREA : 3,763 m² (ABOUT)
 PROPOSED FILLING OF LAND AREA : 3,763 m² (ABOUT)
 DEPTH OF LAND FILLING : NOT MORE THAN 0.2 m
 PROPOSED SITE LEVELS : +18.9 mPD TO +19.4 mPD (ABOUT)
 MATERIAL OF FILLING : CONCRETE
 PURPOSE OF FILLING : SITE FORMATION OF STRUCTURE, CIRCULATION SPACE

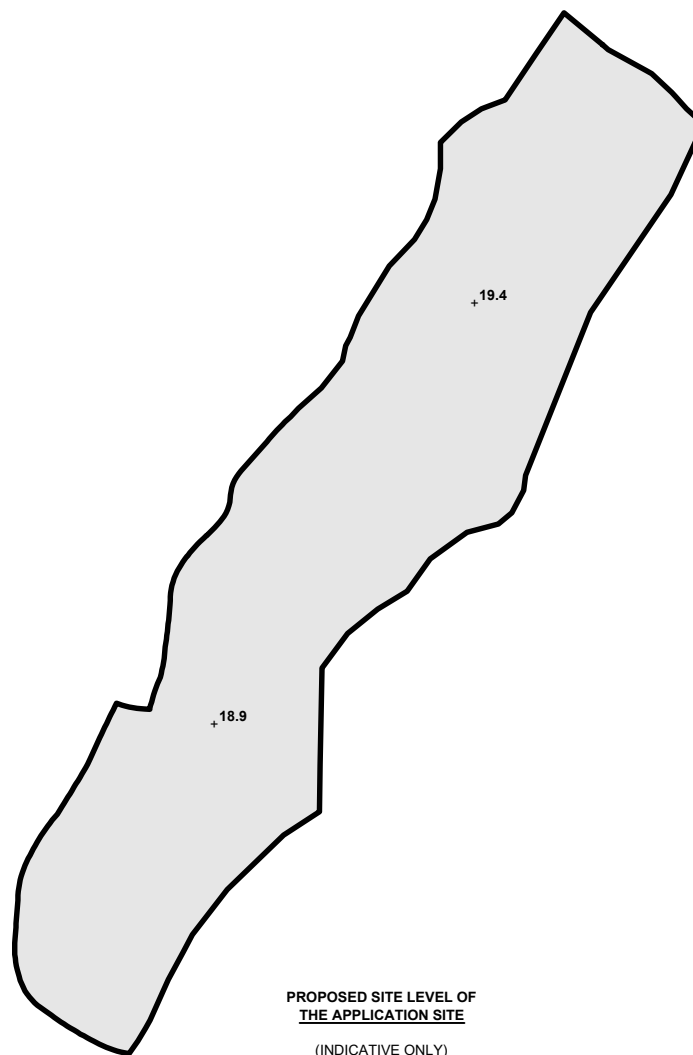

LEGEND

- APPLICATION SITE
- FILLING OF LAND AREA
- +19.4 PROPOSED SITE LEVEL

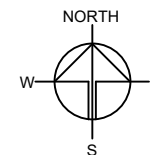

PLANNING CONSULTANT



PROJECT

PROPOSED TEMPORARY SHOP AND SERVICES AND PUBLIC VEHICLE PARK (EXCLUDING CONTAINER VEHICLE) WITH ANCILLARY FACILITIES AND ASSOCIATED FILLING OF LAND FOR A PERIOD OF 5 YEARS

SITE LOCATION

LOT 354 IN D.D. 112, SHUI LAU TIN, SHEK KONG, YUEN LONG, NEW TERRITORIES

SCALE

1 : 1000 @ A4




DRAWN BY	DATE
MN	18.8.2025

CHECKED BY	DATE

APPROVED BY	DATE

DWG. TITLE
FILLING OF LAND

DWG NO. PLAN 5	VER. 001
-------------------	-------------

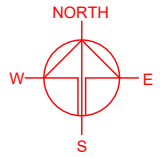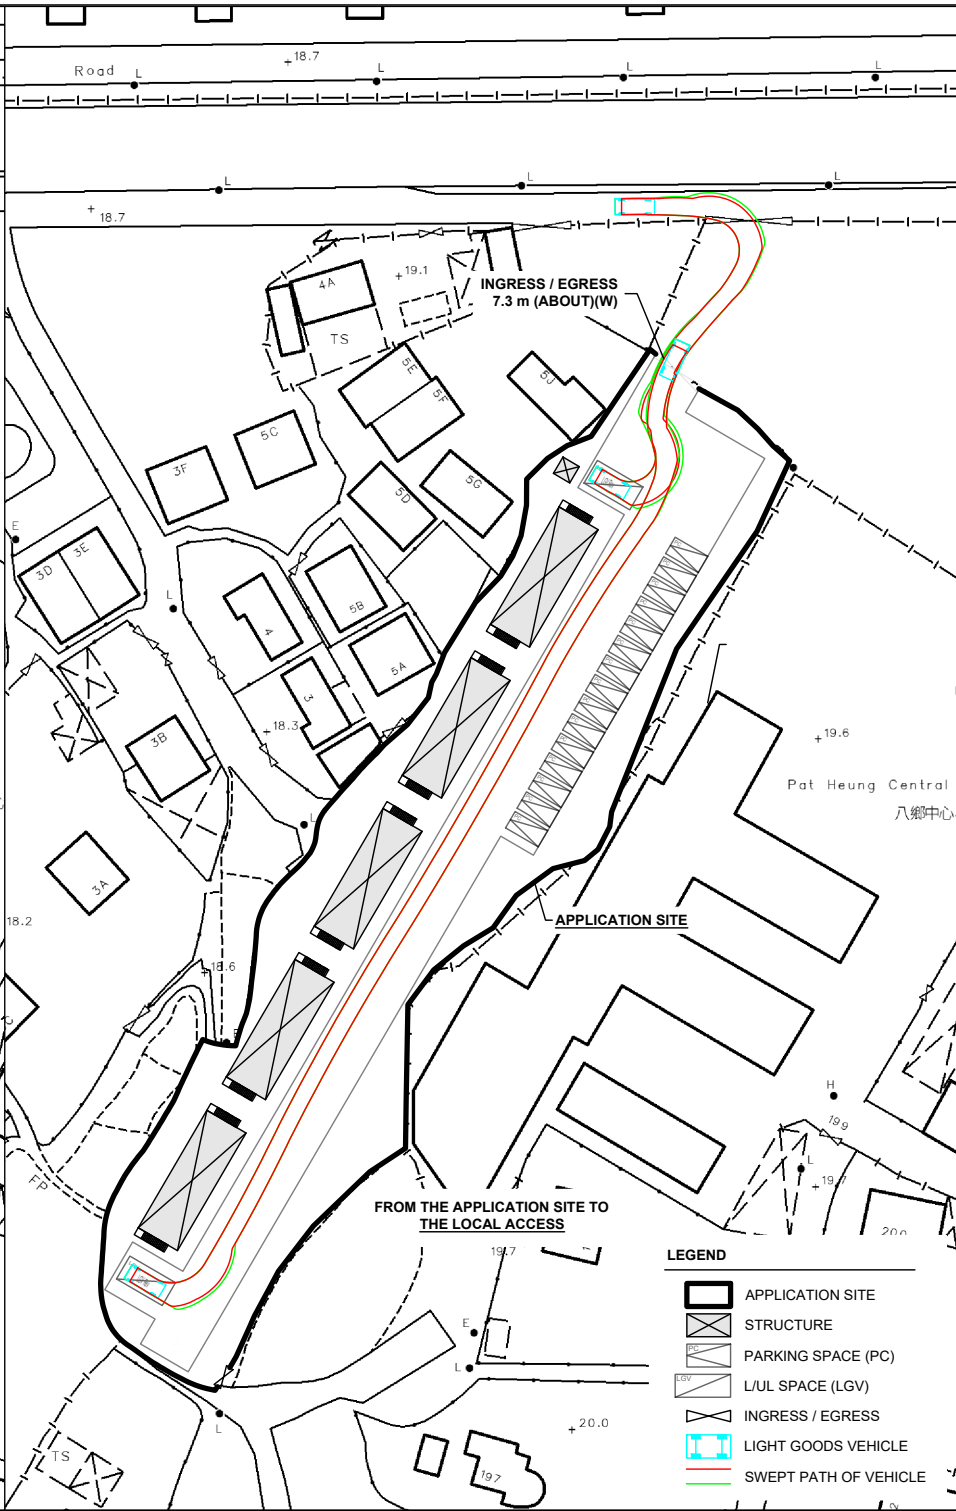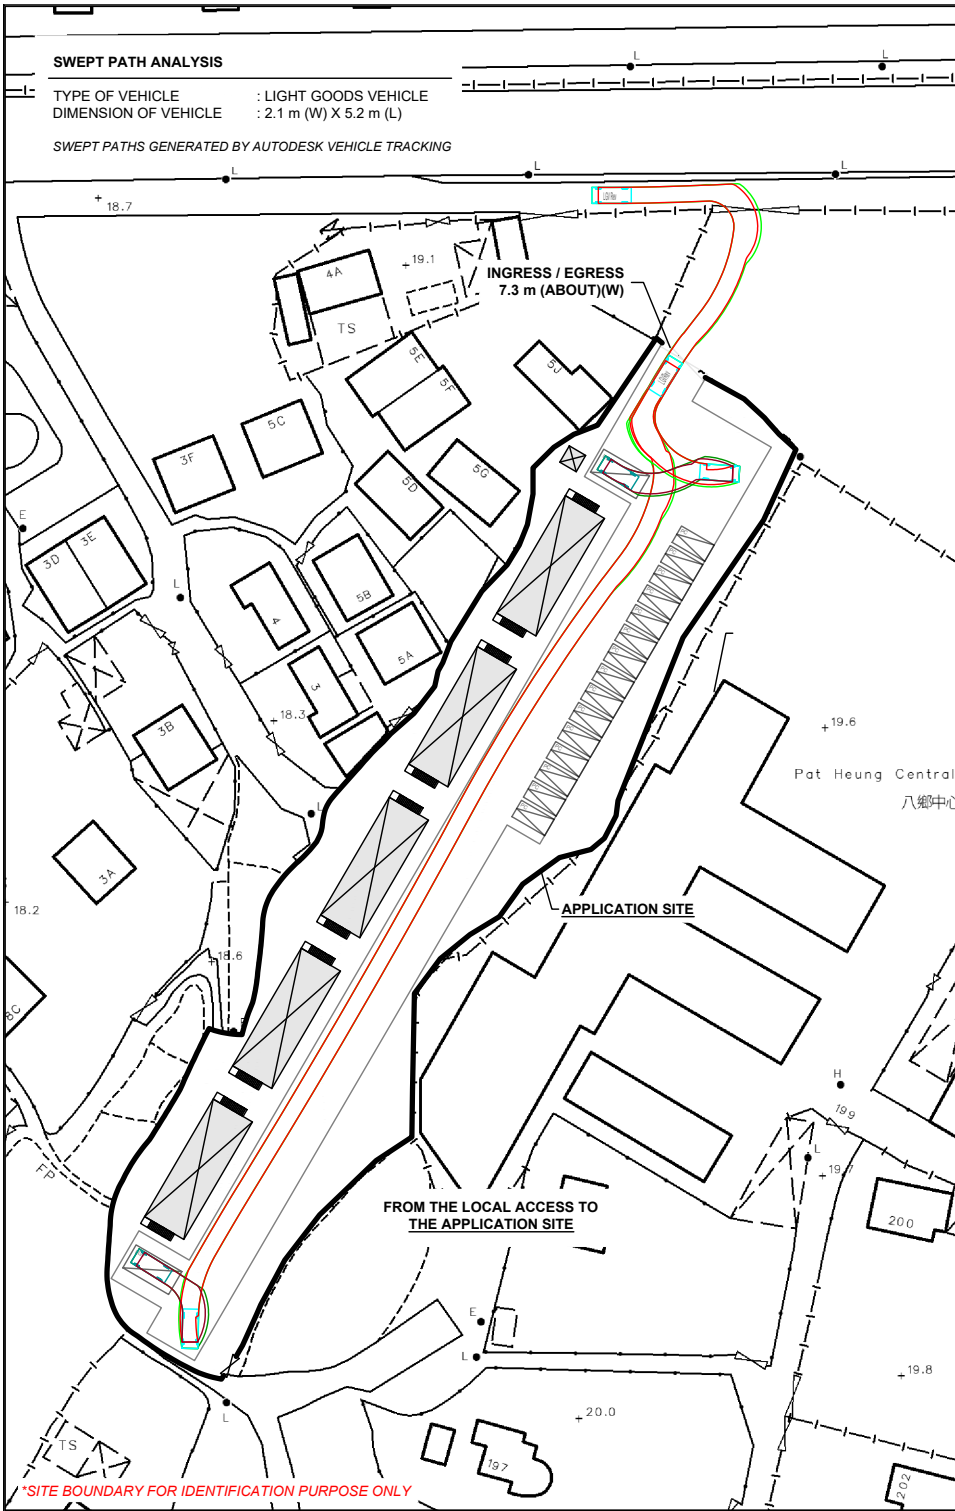

PLANNING CONSULTANT



PROJECT

PROPOSED TEMPORARY SHOP
AND SERVICES AND PUBLIC
VEHICLE PARK (EXCLUDING
CONTAINER VEHICLE) WITH
ANCILLARY FACILITIES AND
ASSOCIATED FILLING OF LAND
FOR A PERIOD OF 5 YEARS

SITE LOCATION

LOT 354 IN D.D. 112, SHUI LAU
TIN, SHEK KONG, YUEN LONG,
NEW TERRITORIES

SCALE

1 : 500 @ A4

DRAWN BY

MN

DATE

18.8.2025

CHECKED BY

DATE

APPROVED BY

DATE

DWG. TITLE

SWEPT PATH ANALYSIS

DWG NO.

PLAN 6

VER.

001

LEGEND

- APPLICATION SITE
- STRUCTURE
- PARKING SPACE (PC)
- L/UL SPACE (LGV)
- INGRESS / EGRESS
- LIGHT GOODS VEHICLE
- SWEPT PATH OF VEHICLE

Appendix I

Drainage Proposal

Proposed Temporary Shop and Services and Public Vehicle Park (Excluding Container Vehicle) with Ancillary Facilities and Associated Filling of Land for a Period of 5 Years in “Village Type Development” Zone, Lot 354 in D.D. 112, Shui Lau Tin, Shek Kong, Yuen Long, New Territories

Drainage Proposal

Apr 2026



Table of Contents

1	Introduction	1
1.1	Background	1
1.2	Application Site	1
2	Development Proposal	2
2.1	The Proposed Development	2
3	Assessment Criteria	2
4	Proposed Drainage System	5
4.1.	Proposed Channels	5
5	Conclusion	5

List of Table

Table 1 - Key Development Parameters	2
Table 2– Design Return Periods under SDM	2

List of Figure

Figure 1 – Site Location Plan

Figure 2 – Existing Drainage Plan

Figure 3 – Proposed Drainage System

Figure 4 – Catchment Plan

Figure 5 - Sections

List of Appendix

Appendix A – Design Calculation

Appendix B - Development Layout Plan

Appendix C – Reference Drawings

1 Introduction

1.1 Background

- 1.1.1 The applicant seeks planning permission from the Town Planning Board (the Board) to use Lot 354 in D.D. 112, Shui Lau Tin, Shek Kong, Yuen Long, New Territories (the Site) for ‘Proposed Temporary Shop and Services and Public Vehicle Park (Excluding Container Vehicle) with Ancillary Facilities and Associated Filling of Land for a Period of 5 Years’.
- 1.1.2 This report aims to support the development in drainage aspect.

1.2 Application Site

- 1.2.1 The application site is located to the south of Shek Kong Airfield. It has an area of approx. 3,763 m². The site location is shown in **Figure 1**.
- 1.2.2 The existing site is mostly unpaved. Existing levels are various from approximately +18.7 to +19.2 mPD. The site would be paved not more than 200 mm for site formation of the proposed structures, and the provision of parking, loading/unloading (L/UL) and circulation space.
- 1.2.3 There is an approx. 12m width rectangular nullah by the north of the site. It would eventually discharge to Kam Tin River. **Figure 2** indicates the existing drainage system of the area.

2 Development Proposal

2.1 The Proposed Development

2.1.1 The total site area is approximately 3,763 m². The catchment plan is shown in **Figure 4**.

Proposed Development Area (Approx.)	
Total Site Area (m ²)	3,763
Paved Area after Development (m ²)	3,763

Table 1 – Site Development Area

3 Assessment Criteria

3.1.1 The Recommended Design Return Period based on Flood Level from SDM (Table 10) is adopted for this report. The recommendation is summarized in **Table 2** below.

Description	Design Return Periods
Intensively Used Agricultural Land	2 – 5 Years
Village Drainage Including Internal Drainage System under a polder Scheme	10 Years
Main Rural Catchment Drainage Channels	50 Years
Urban Drainage Trunk System	200 Years
Urban Drainage Branch System	50 Years

Table 2– Design Return Periods under SDM

3.1.2 The proposed drainage system intended to collect runoff from internal site and external catchment. 1 in 50 years return period is adopted.

3.1.3 Stormwater drainage design will be carried out in accordance with the criteria set out in the Stormwater Drainage Manual published by DSD. The proposed design criteria to be adopted for design of this stormwater drainage system and factors which have been considered are summarised below.

1. Intensity-Duration-Frequency Relationship – The Recommended Intensity-Duration-Frequency relationship is used to estimate the intensity of rainfall. It can be expressed by the following algebraic equation.

$$i = \frac{a}{(t_d + b)^c}$$

The site is located within the HKO Zone. Therefore, for 50 years return period, the following values are adopted.

a	=	505.5
b	=	3.29
c	=	0.355

(Corrigendum No.1/2024)

The development is proposed for temporary use for a period of 5 years. 11.1% rainfall increase due to climate change is considered as per table 28 of corrigendum no.1/2022.

2. The peak runoff is calculated by the Rational Method
i.e. $Q_p = 0.278CiA$

where	Q_p	=	peak runoff in m ³ /s
	C	=	runoff coefficient (dimensionless)
	i	=	rainfall intensity in mm/hr
	A	=	catchment area in km ²

3. The run-off coefficient (C) of surface runoff are taken as follows:

1. Paved Area: C = 0.95
2. Unpaved Area: C = 0.35

4. Manning’s Equation is used for calculation of velocity of flow inside the channels:

$$\text{Manning's Equation: } v = \frac{R^{\frac{6}{5}}}{n} S_f^{\frac{1}{2}}$$

Where,

V = velocity of the pipe flow (m/s)

S_f = hydraulic gradient

n = manning’s coefficient

R = hydraulic radius (m)

5. Colebrook-White Equation is used for calculation of velocity of flow inside the pipes:

$$\text{Colebrook-White Equation: } \frac{1}{\sqrt{f}} = -\sqrt{32gRS} \log \log \left(\frac{k_s}{14.8R} + \frac{1.255v}{R\sqrt{32gRS}} \right)$$

where,

V	=	velocity of the pipe flow (m/s)
S _f	=	hydraulic gradient
k _r	=	roughness value (m)
v	=	kinematics viscosity of fluid
D	=	pipe diameter (m)
R	=	hydraulic radius (m)

4 Proposed Drainage System

4.1. Proposed Channels


- 4.1.1 Proposed channels are designed for collection of runoff for application site. It is proposed to discharge to existing approx. 12m width rectangular nullah at the north. According to the checking of existing drains in **Appendix A**, they have enough capacity to carry the flow proposed development.
- 4.1.2 The design calculations of proposed drains are shown in **Appendix A**. Checking of utilization of existing approx. 12m width trapezoidal channel is also indicated in **Appendix A**. It is shown that the utilization is only about 0.07%.
- 4.1.3 The alignment, size, gradient and details of the proposed drains are shown in **Figure 3**. The catchment plan is shown in **Figure 4**.
- 4.1.5 Reference Drawings are shown in **Appendix C** for reference.

5 Conclusion

- 5.1.1 Drainage review has been conducted for the Proposed Development. The surface runoff will be collected by the proposed drains and discharged to existing 12m width nullah.
- 5.1.2 With implementation of the above drainage system, no unacceptable drainage impact is anticipated.

- End of Text -

FIGURES

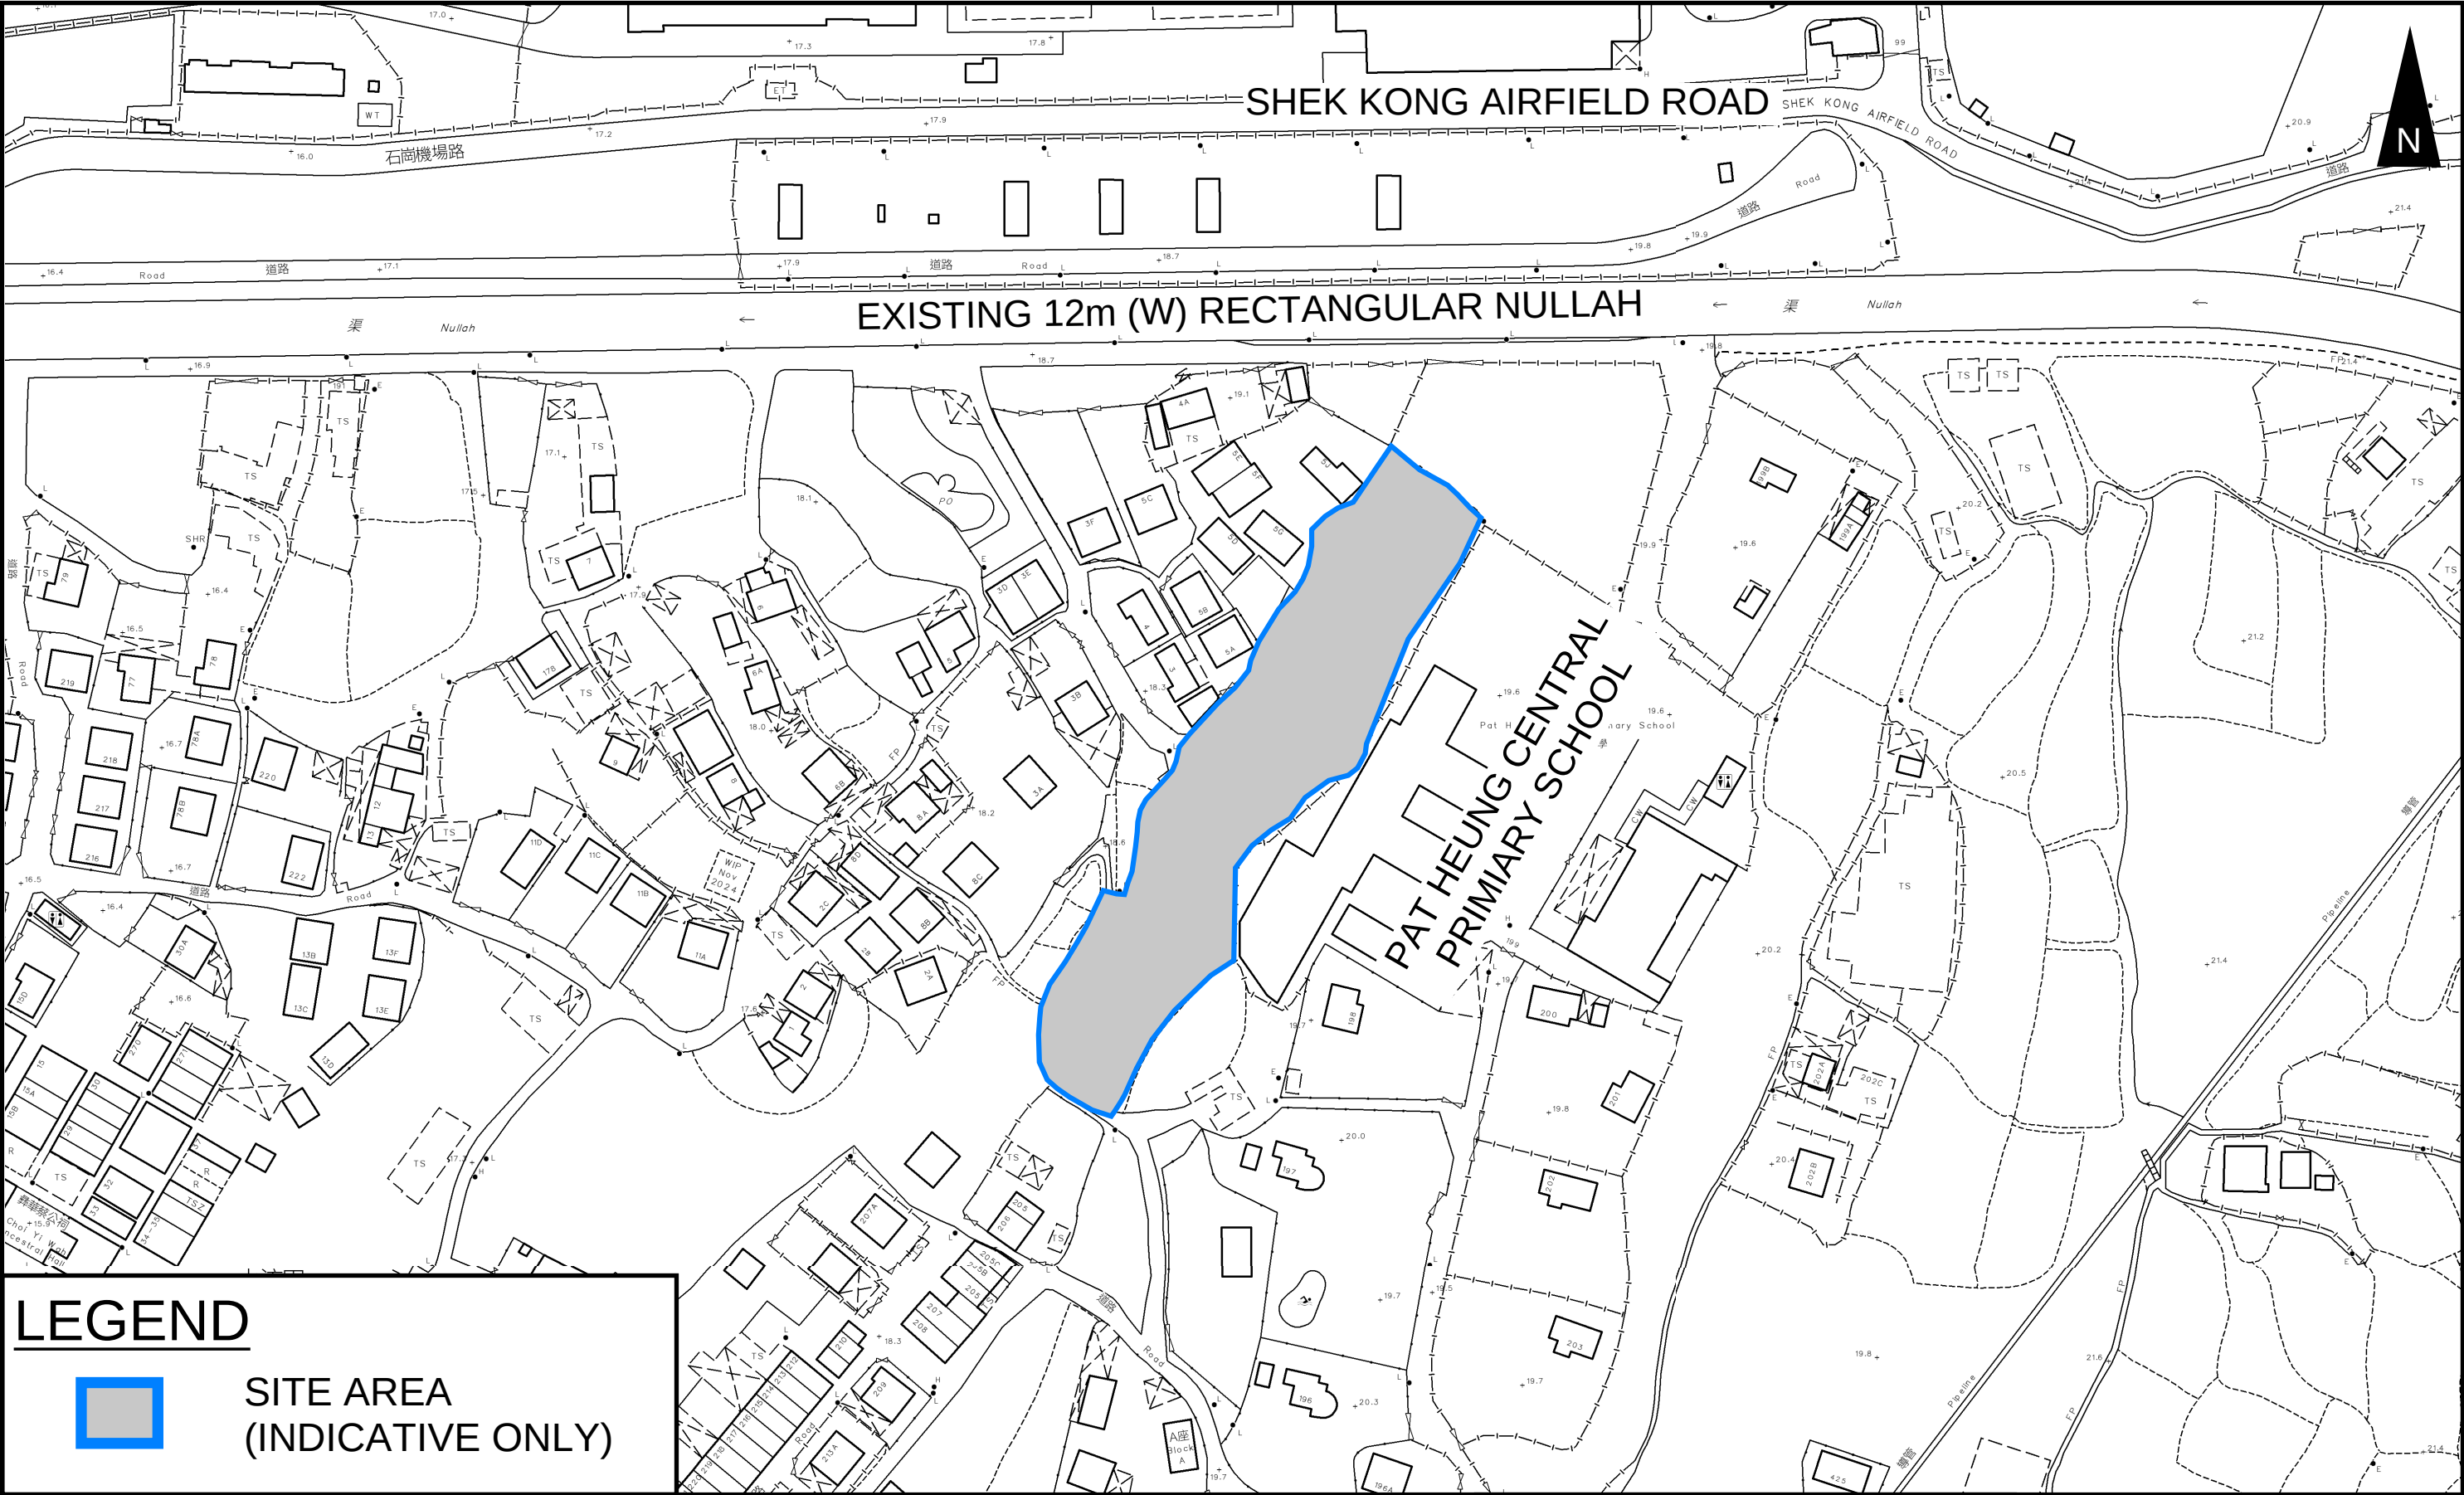


LEGEND

SITE AREA
(INDICATIVE ONLY)



PROJECT: Proposed Temporary Shop and Services and Public Vehicle Park (Excluding Container Vehicle) with Ancillary Facilities and Associated Filling of Land for a Period of 5 Years in “Village Type Development” Zone	TITLE EXISTING DRAINAGE PLAN	FIGURE NUMBER FIGURE 2		
LOCATION: Lot 354 in D.D. 112, Shui Lau Tin, Shek Kong, Yuen Long, New Territories				
		VER	DESCRIPTION	DATE

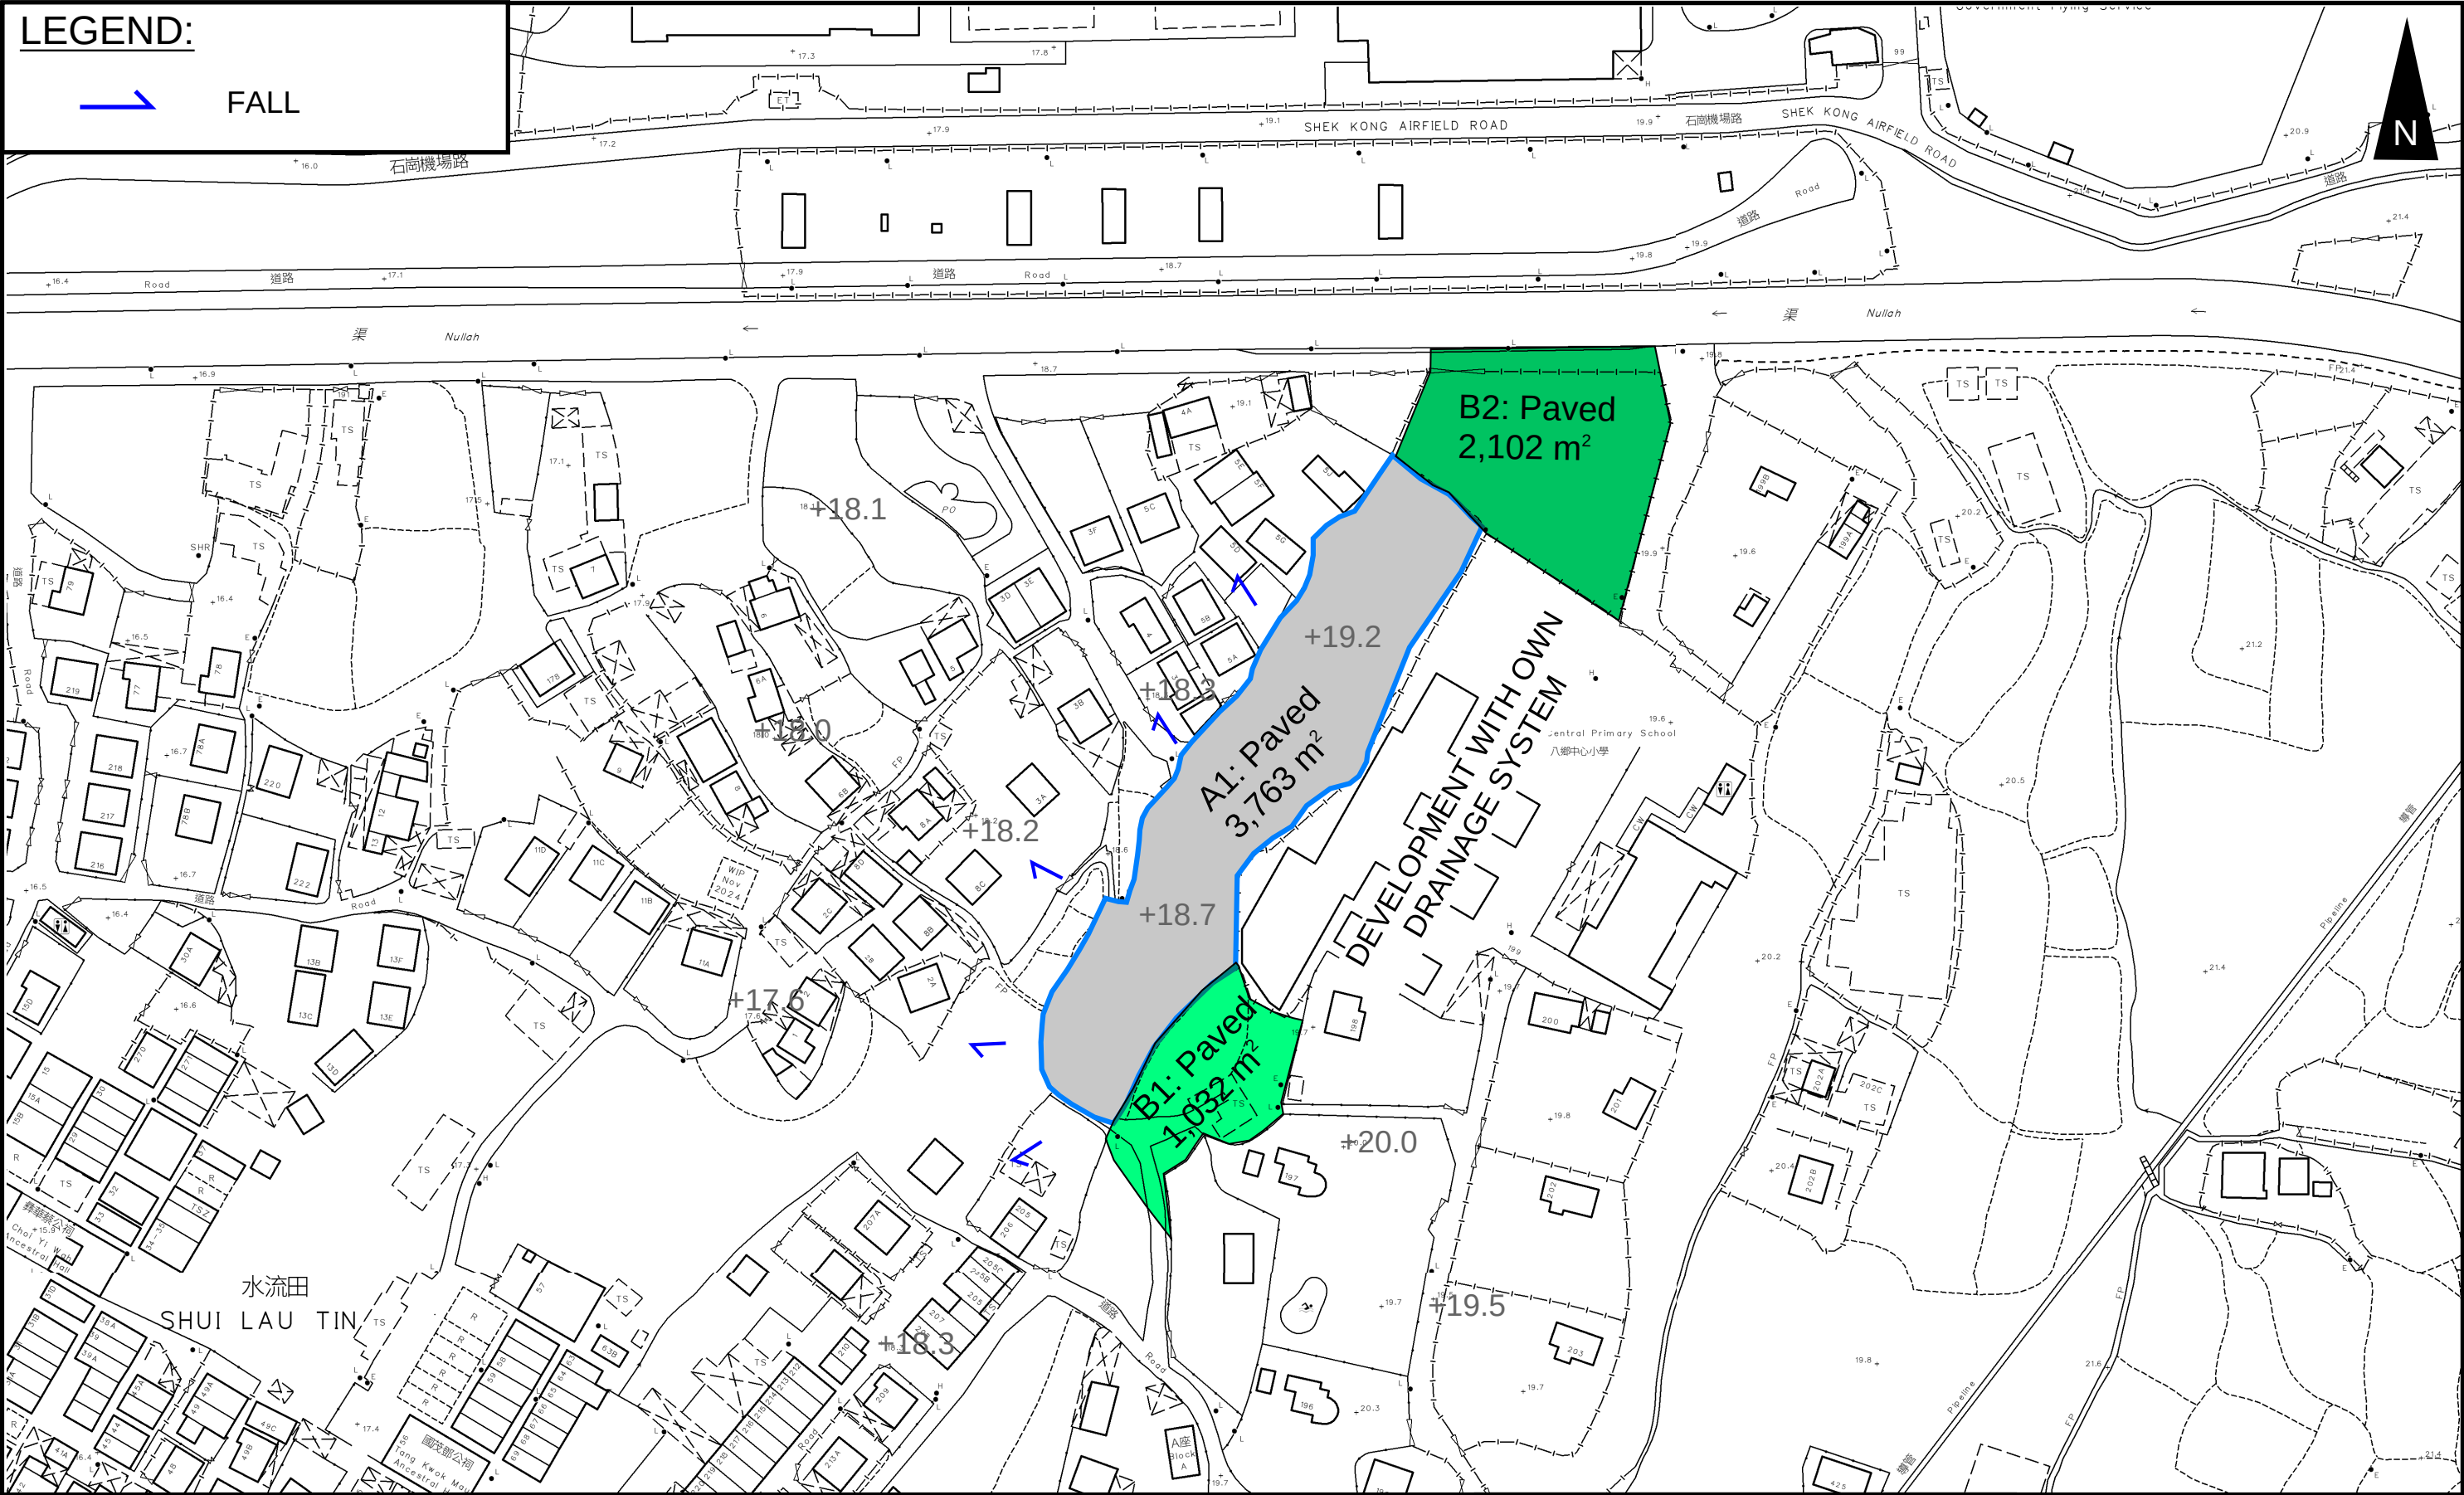

PROJECT:
Proposed Temporary Shop and Services and Public Vehicle Park (Excluding Container Vehicle) with Ancillary Facilities and Associated Filling of Land for a Period of 5 Years in “Village Type Development” Zone




LOCATION:
Lot 354 in D.D. 112, Shui Lau Tin, Shek Kong, Yuen Long, New Territories

TITLE CATCHMENT PLAN		FIGURE NUMBER FIGURE 4		
		VER	DESCRIPTION	DATE

LEGEND



SITE AREA
(INDICATIVE ONLY)

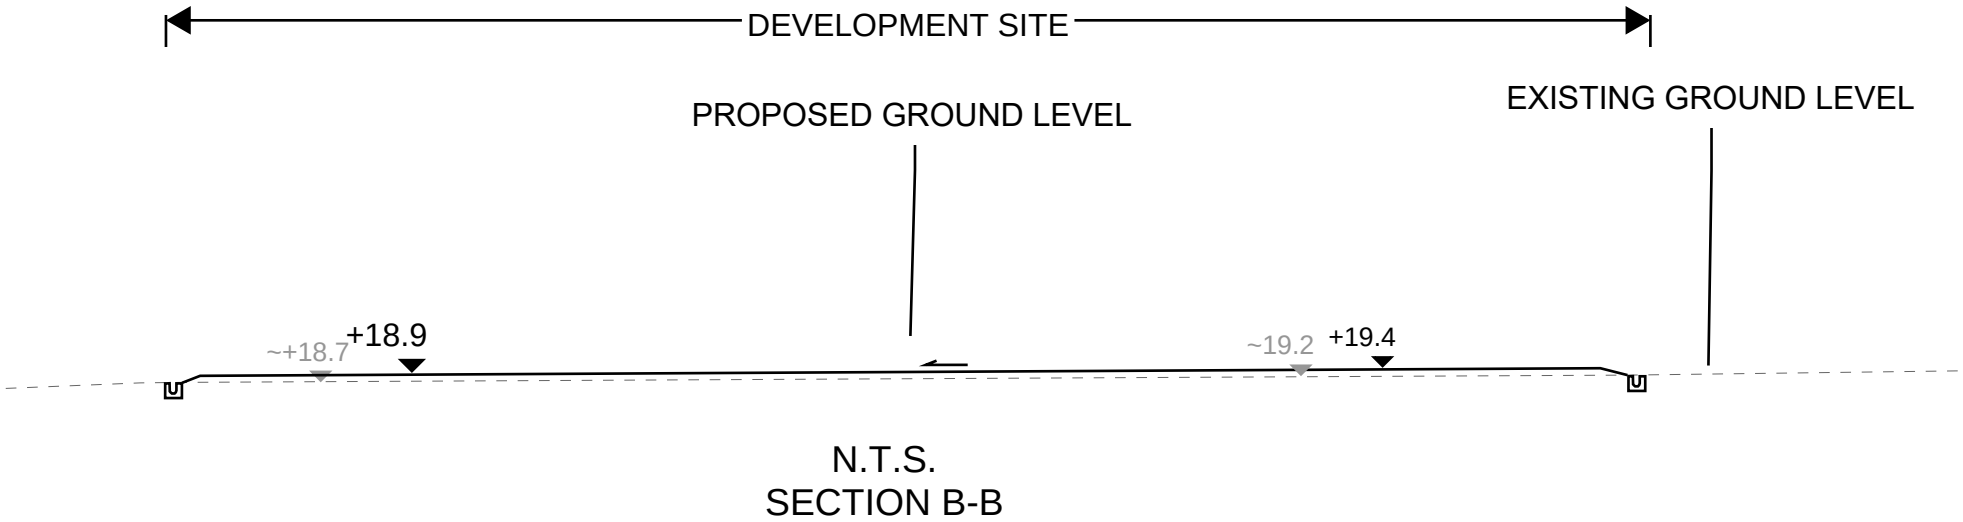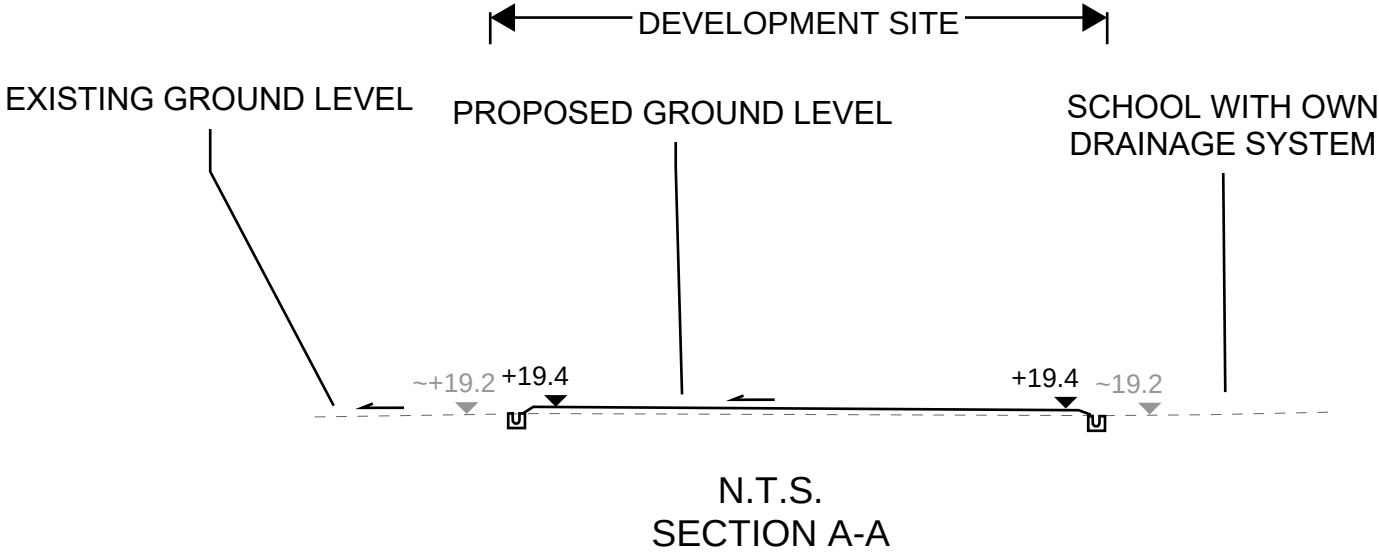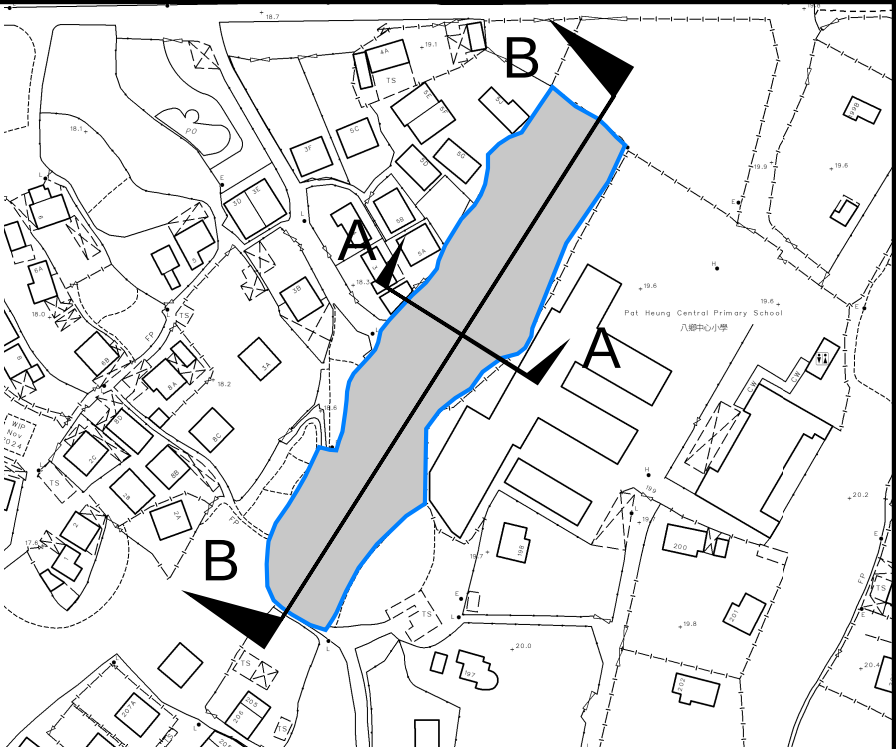

PROJECT:

Proposed Temporary Shop and Services and Public Vehicle Park (Excluding Container Vehicle) with Ancillary Facilities and Associated Filling of Land for a Period of 5 Years in “Village Type Development” Zone

TITLE
SECTIONS

FIGURE NUMBER
FIGURE 5

LOCATION:

Lot 354 in D.D. 112, Shui Lau Tin, Shek Kong, Yuen Long, New Territories

VER	DESCRIPTION	DATE
-----	-------------	------

APPENDIX

Appendix A: Design Calculation

Zone

HKO

Return Period	1 in	50	years
---------------	------	----	-------

n	0.014
Ks	0.15
Viscosity	0.000001

Storm Constant	HKO a	505.5
	HKO b	3.29
	HKO c	0.355

Catchment Area Table (Area in m²)

Catchment	A1	B1	B2															
Total Area	3763	1032	2102															
Hard Paved Area	3763	1032	2102															
Unpaved Area	0	0	0															
Equival. Area	3574.85	980.4	1996.9															

Pavement Type	Hard Paved	Unpaved
Runoff Coefficient	0.95	0.35

Calculation Table of Drainage System

US MH/PIT	DS MH/PIT	US GL	DS GL	Size mm	Gradient 1 in	Type	US IL	DS IL	U/S MH/PIT TYPE #	Length m	V m/s	Capacity m ³ /s	Catchments	Total Equivalent Area m ²	ToC min	Intensity mm/hr ##	Total Discharge m ³ /s	Utilitizatio n	Remark
SP01	CP1.00a	18.70	18.70	675	200	UC	18.03	17.96	SP	12.6	1.92	0.78	A1	3574.85	2.30	305	0.30	38.8%	
CP1.00a	CP1.00	18.70	18.70	675	200	UC	17.96	17.89	CP	14.8	1.92	0.78	A1	3574.85	2.41	303	0.30	38.5%	
CP1.00	CP1.01	18.70	18.70	675	200	UC	17.89	17.76	CP	26.3	1.92	0.78	A1	3574.85	2.54	300	0.30	38.2%	
CP1.01	CP1.02	18.70	18.70	675	200	UC	17.76	17.73	CP	4.9	1.92	0.78	A1	3574.85	2.77	296	0.29	37.7%	
CP1.02	CP1.02a	18.70	19.20	675	200	UC	17.73	17.59	CP	29.4	1.92	0.78	A1	3574.85	2.81	296	0.29	37.6%	
CP1.02a	CP1.03	19.20	19.20	675	200	UC	17.59	17.29	CP	58.3	1.92	0.78	A1	3574.85	3.06	291	0.29	37.1%	
CP1.03	CP1.04	19.20	19.20	675	200	UC	17.29	17.18	CP	22.8	1.92	0.78	A1	3574.85	3.57	283	0.28	36.1%	
CP1.04	CP1.05	19.20	19.20	825	200	UC	17.09	16.99	CP	20.2	2.19	1.33	A1,B1,B2	6552.15	3.77	281	0.51	38.3%	
CP1.05	Exsiting 12m (W) Nullah	19.20	19.20	825	200	UC	16.99	16.97	CP	4.6	2.19	1.33	A1,B1,B2	6552.15	3.92	279	0.51	38.0%	
SP02	CP2.01	18.70	18.70	750	200	UC	17.95	17.75	SP	40.4	2.06	1.03	A1,B1	4555.25	2.30	305	0.39	37.3%	
CP2.01	CP2.02	18.70	18.70	750	200	UC	17.75	17.65	CP	18.9	2.06	1.03	A1,B1	4555.25	2.63	299	0.38	36.6%	
CP2.02	CP2.02a	18.70	19.20	750	200	UC	17.65	17.47	CP	36.3	2.06	1.03	A1,B1	4555.25	2.78	296	0.37	36.3%	
CP2.02a	CP2.03	19.20	19.20	750	200	UC	17.47	17.20	CP	54	2.06	1.03	A1,B1	4555.25	3.07	291	0.37	35.6%	
CP2.03	CP1.04	19.20	19.20	750	200	UC	17.20	17.09	CP	22.1	2.06	1.03	A1,B1	4555.25	3.51	284	0.36	34.8%	
														A1	3574.85	3.92	279	0.28	

Flow From Proposed Development

#SP: Start Point
: With 11.1% rainfall increase as per Table 28 of SDM Corrigendum No. 1/2022.

Time of Concentration Checking

Catchment	Flow Distance	Highest Level	Lowest Level	Gradient (per 100m) = (H1-H2)/L x 100	to (min) = 0.14465L/ (H ^{0.2} A ^{0.1})	tc = to + tf
A	L	H1	H2			
(m2)	(m)	(mPD)	(mPD)		(min)	(min)
1032	26.2	19	18.9	0.382	2.3	2.3

Capacity Checking of Existing 12m (W) Rectangular Channel for flow from Proposed Development Area

Total Depth

4.00 m

a1

b1

Width of Water Surface

b2

a2

Freeborad

Water Depth

Base Width


Assumed Water Depth	Freeboard	Base Width	Width of Water Surface	Flow Area	Wetted Perimeter	Hydraulic Radius	Manning's Roughness	Gradient	Velocity	Capacity
m	m	m	m	m ²	m	m		1 in	m/s	m ³ /s
3.70	0.30	12.00	12.00	44.40	19.40	2.29	0.014	200	8.77	389.46

Total Flow due to the application = 0.28 m³/s

Utilization Rate = 0.07%

Total flow due to the Application Site only occupy 0.07% of the existing Channel/ Watercourse.

a1	1	
b1	0.0	
a2	1	
b2	0.0	
Total Depth	4.00	m
Base Width	12.00	m
Assumed Water Depth	3.70	m
Freeboard	0.30	m

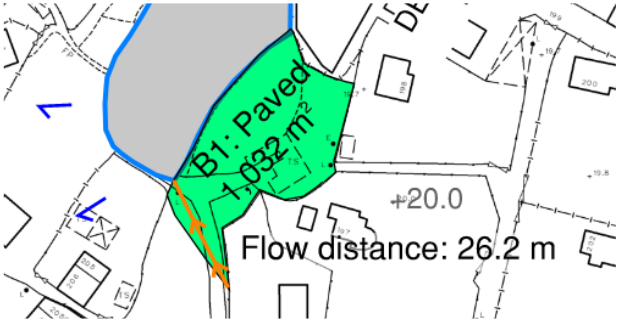


APPENDIX B - PROPOSED SITE LAYOUT PLAN

DEVELOPMENT PARAMETERS

APPLICATION SITE AREA	: 3,763 m ²	(ABOUT)
COVERED AREA	: 597 m ²	(ABOUT)
UNCOVERED AREA	: 3,166 m ²	(ABOUT)
PLOT RATIO	: 0.3	(ABOUT)
SITE COVERAGE	: 16 %	(ABOUT)
NO. OF STRUCTURE	: 6	
DOMESTIC GFA	: NOT APPLICABLE	
NON-DOMESTIC GFA	: 1,137 m ²	(ABOUT)
TOTAL GFA	: 1,137 m ²	(ABOUT)
BUILDING HEIGHT	: 3 m - 8 m	(ABOUT)
NO. OF STOREY	: 1 - 2	

STRUCTURE	USE	COVERED AREA	GROSS FLOOR AREA	BUILDING HEIGHT
B1	S&S, OFFICE AND WASHROOM	118 m ² (ABOUT)*	226 m ² (ABOUT)#	8 m (ABOUT)(2-STOREY)
B2	S&S, OFFICE AND WASHROOM	118 m ² (ABOUT)*	226 m ² (ABOUT)#	8 m (ABOUT)(2-STOREY)
B3	S&S, OFFICE AND WASHROOM	118 m ² (ABOUT)*	226 m ² (ABOUT)#	8 m (ABOUT)(2-STOREY)
B4	S&S, OFFICE AND WASHROOM	118 m ² (ABOUT)*	226 m ² (ABOUT)#	8 m (ABOUT)(2-STOREY)
B5	S&S, OFFICE AND WASHROOM	118 m ² (ABOUT)*	226 m ² (ABOUT)#	8 m (ABOUT)(2-STOREY)
B6	METER ROOM	7 m ² (ABOUT)	7 m ² (ABOUT)#	3 m (ABOUT)(1-STOREY)
TOTAL		597 m ² (ABOUT)	1,137 m ² (ABOUT)	

* COVERED AREA OF STRUCTURE: 108 m² (ENCLOSED) + 10 m² (STAIRCASES) = 118 m² (ABOUT)
 # GFA OF STRUCTURE: 108 m² (G/F) + 108 m² (1/F) + 10 m² (STAIRCASES) = 226 m² (ABOUT)
 S&S SHOP AND SERVICES

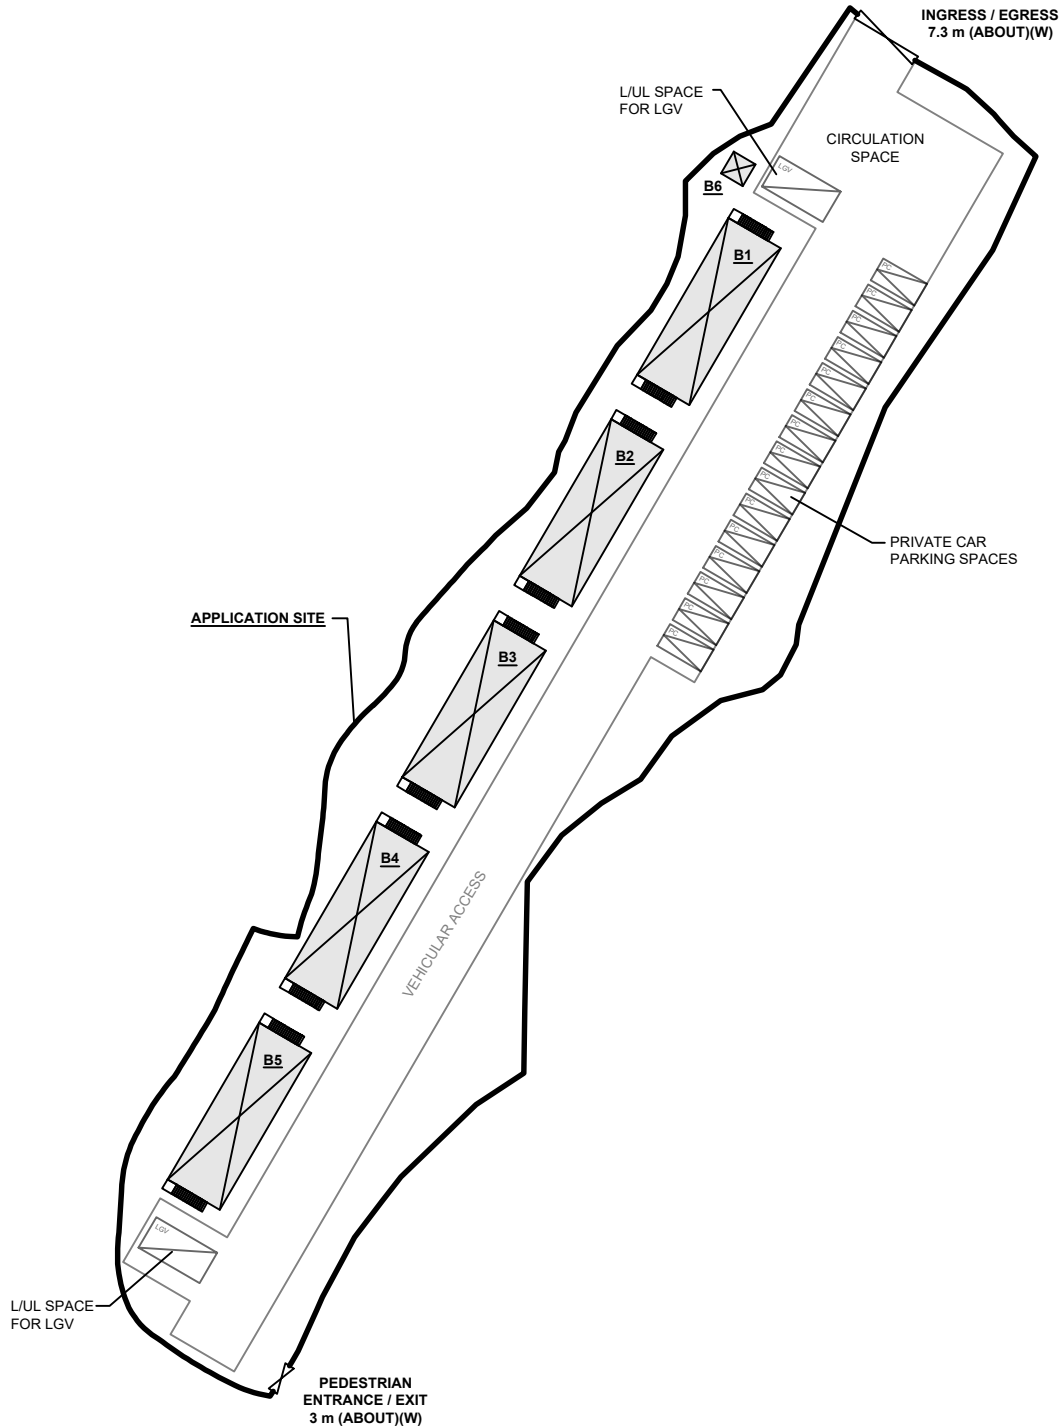

PARKING PROVISIONS


NO. OF PRIVATE CAR PARKING SPACE	: 15
DIMENSION OF PARKING SPACE	: 5 m (L) X 2.5 m (W)
NO. OF L/U/L SPACE FOR LIGHT GOODS VEHICLE	: 2
DIMENSION OF PARKING SPACE	: 7 m (L) X 3.5 m (W)

LEGEND

	APPLICATION SITE
	STRUCTURE
	PARKING SPACE (PC)
	L/U/L SPACE (LGV)
	INGRESS / EGRESS


PLANNING CONSULTANT	PROJECT	ADDRESS	SCALE	TITLE	NORTH W E S
	PROPOSED TEMPORARY SHOP AND SERVICES AND PUBLIC VEHICLE PARK (EXCLUDING CONTAINER VEHICLE) WITH ANCILLARY FACILITIES AND ASSOCIATED FILLING OF LAND FOR A PERIOD OF 5 YEARS	LOT 354 IN D.D. 112, SHUI LAU TIN, SHEK KONG, YUEN LONG, NEW TERRITORIES	1 : 750 @ A4	LAYOUT PLAN	
			DRAWN BY MN	DATE 18.8.2025	
			REVISED BY	DATE	DWG NO. PLAN 4
					VER. 001

Appendix C - Reference Drawings

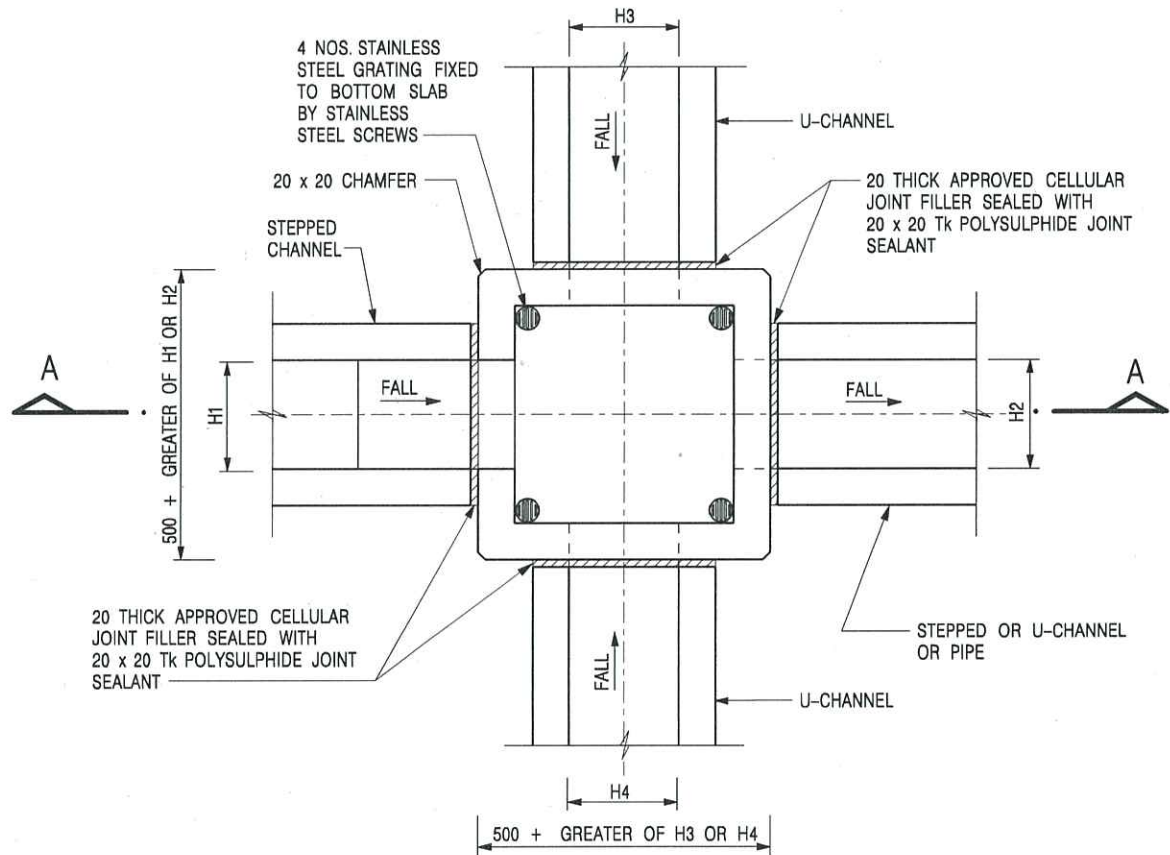

PLAN

NOMINAL SIZE (LARGEST OF H1, H2, H3 & H4)	B
300 - 600	150
675 - 900	175

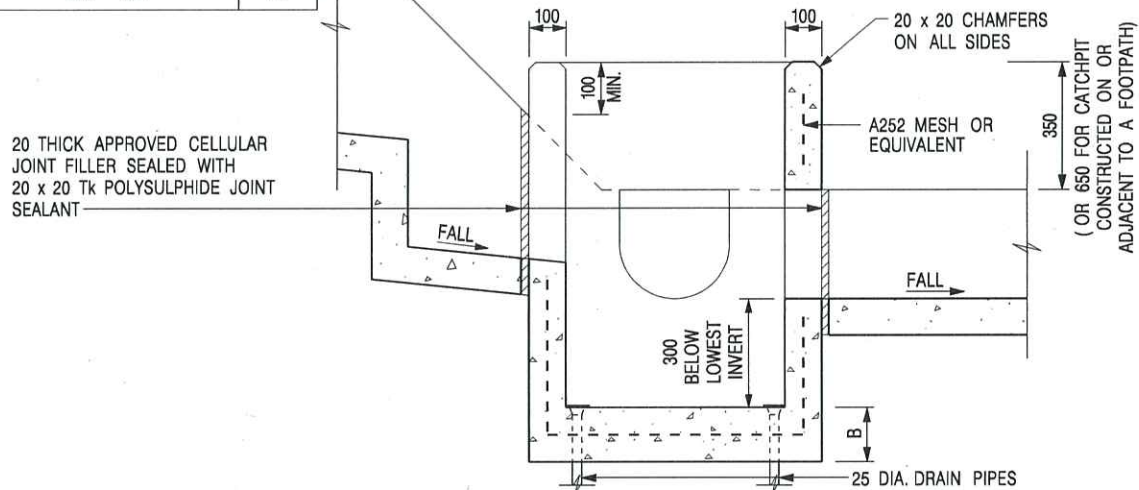

SECTION A - A

NOTES:

1. ALL DIMENSIONS ARE IN MILLIMETRES.
2. REFER TO SHEET 2 FOR OTHER NOTES.

CATCHPIT WITH TRAP
(SHEET 1 OF 2)

-	FORMER DRG. NO. C2406J.	Original Signed	03.2015
REF.	REVISION	SIGNATURE	DATE




CIVIL ENGINEERING AND
DEVELOPMENT DEPARTMENT

SCALE 1 : 20

DATE JAN 1991

DRAWING NO.

C2406 /1

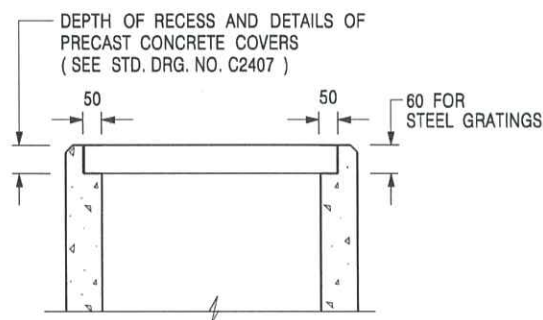

**ALTERNATIVE TOP SECTION
FOR PRECAST CONCRETE COVERS / GRATINGS**

NOTES:

1. ALL DIMENSIONS ARE IN MILLIMETRES.
2. ALL CONCRETE SHALL BE GRADE 20 /20.
3. CONCRETE SURFACE FINISH SHALL BE CLASS U2 OR F2 AS APPROPRIATE.
4. FOR DETAILS OF JOINT, REFER TO STD. DRG. NO. C2413.
5. CONCRETE TO BE COLOURED AS SPECIFIED.
6. UNLESS REQUESTED BY THE MAINTENANCE PARTY AND AS DIRECTED BY THE ENGINEER, CATCHPIT WITH TRAP IS NORMALLY NOT PREFERRED DUE TO PONDING PROBLEM.
7. UPON THE REQUEST FROM MAINTENANCE PARTY, DRAIN PIPES AT CATCHPIT BASE CAN BE USED BUT THIS IS FOR CATCHPITS LOCATED AT SLOPE TOE ONLY AND AS DIRECTED BY THE ENGINEER.
8. FOR CATCHPITS CONSTRUCTED ON OR ADJACENT TO A FOOTPATH, STEEL GRATINGS (SEE DETAIL 'A' ON STD. DRG. NO. C2405 /2) OR CONCRETE COVERS (SEE STD. DRG. NO. C2407) SHALL BE PROVIDED AS DIRECTED BY THE ENGINEER.
9. IF INSTRUCTED BY THE ENGINEER, HANDRAILING (SEE DETAIL 'J' ON STD. DRG. NO. C2405 /5; EXCEPT ON THE UPSLOPE SIDE) IN LIEU OF STEEL GRATINGS OR CONCRETE COVERS CAN BE ACCEPTED AS AN ALTERNATIVE SAFETY MEASURE FOR CATCHPITS NOT ON A FOOTPATH NOR ADJACENT TO IT. TOP OF THE HANDRAILING SHALL BE 1 000 mm MIN. MEASURED FROM THE ADJACENT GROUND LEVEL.
10. MINIMUM INTERNAL CATCHPIT WIDTH SHALL BE 1 000 mm FOR CATCHPITS WITH A HEIGHT EXCEEDING 1 000 mm MEASURED FROM THE INVERT LEVEL TO THE ADJACENT GROUND LEVEL. AND, STEP IRONS (SEE DSD STD. DRG. NO. DS1043) AT 300 c/c STAGGERED SHALL BE PROVIDED. THICKNESS OF CATCHPIT WALL FOR INSTALLATION OF STEP IRONS SHALL BE INCREASED TO 150 mm.
11. FOR RETROFITTING AN EXISTING CATCHPIT WITH STEEL GRATING, SEE DETAIL 'G' ON STD. DRG. NO. C2405 /4.
12. SUBJECT TO THE APPROVAL OF THE ENGINEER, OTHER MATERIALS CAN ALSO BE USED AS COVERS / GRATINGS.

A	MINOR AMENDMENT.	Original Signed	04.2016
-	FORMER DRG. NO. C2406J.	Original Signed	03.2015
REF.	REVISION	SIGNATURE	DATE

**CATCHPIT WITH TRAP
(SHEET 2 OF 2)**





**CIVIL ENGINEERING AND
DEVELOPMENT DEPARTMENT**

SCALE 1 : 20

DRAWING NO.

DATE JAN 1991

C2406 /2A

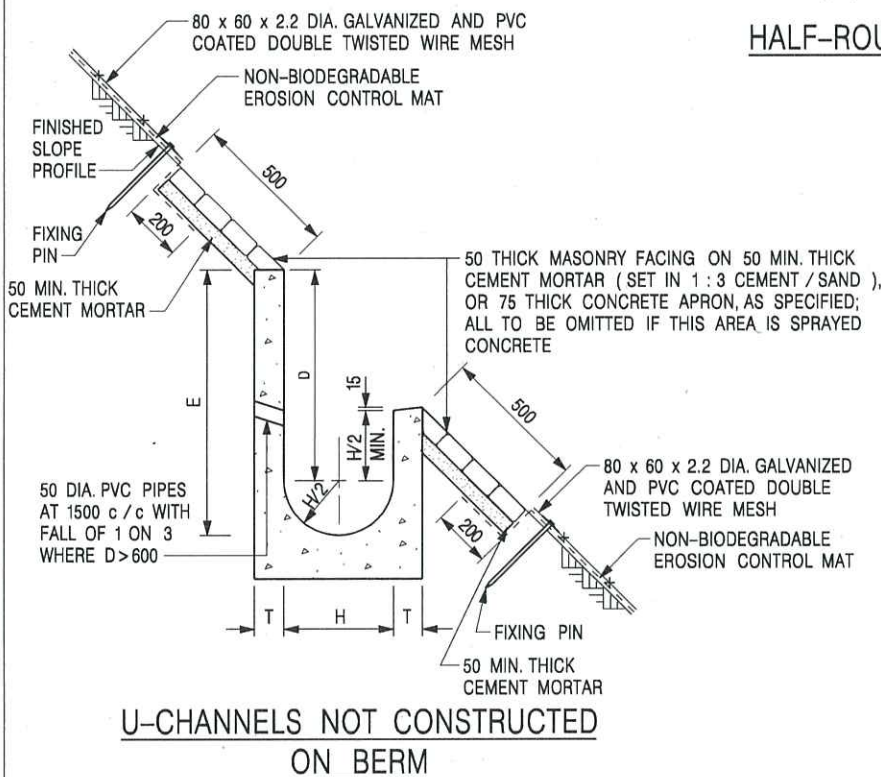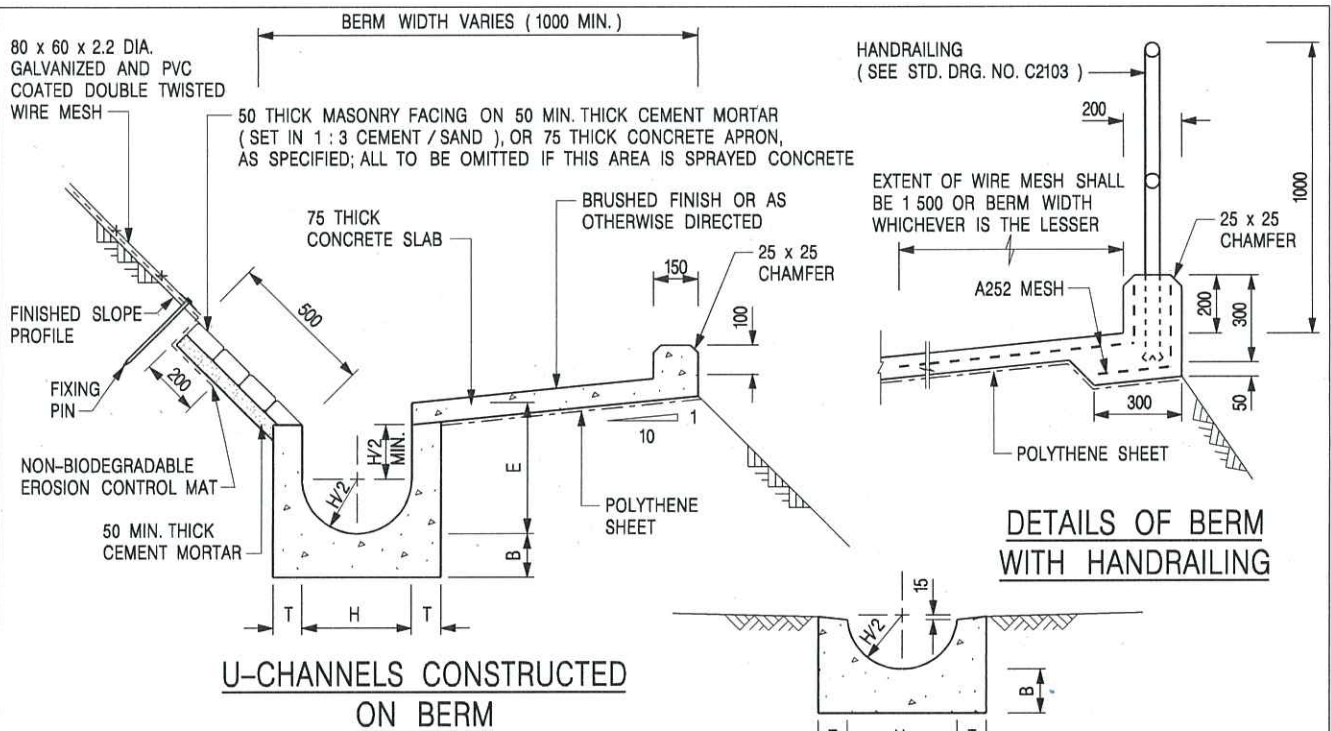

NOTES:

1. ALL DIMENSIONS ARE IN MILLIMETRES.
2. ALL CONCRETE TO BE GRADE 20 / 20.
3. CONCRETE SURFACE FINISH SHALL BE CLASS U2, F2 OR BRUSHED FINISH AS DIRECTED.
4. SPACING OF EXPANSION JOINT IN CHANNELS, BERM SLABS AND APRONS TO BE 10 METRES MAXIMUM, SEE STD. DRG. NO. C2413 FOR DETAILS.
5. JOINTS FOR CHANNELS, BERM SLABS, APRONS AND WALLS, ETC. TO BE ON THE SAME ALIGNMENT.
6. FOR DIMENSIONS T, H, & B, SEE TABLE BELOW.
7. BIODEGRADABLE EROSION CONTROL MAT IF REQUIRED, SEE STD. DRG. NO. C2511/E.
8. CONCRETE TO BE COLOURED AS SPECIFIED.
9. CONCRETE U-CHANNEL CAN BE CAST IN-SITU OR PRECAST CONCRETE SUBJECT TO THE ENGINEER'S AGREEMENT ON THE DETAILS.
10. DETAILS OF EROSION CONTROL MAT AND WESH MESH ON BERM. (SEE STD DRG. NO. C2511/E)

NOMINAL SIZE H	T	B	REINFORCEMENT
300	80	100	A252 MESH PLACED CENTRALLY AND T=100 WHEN E > 650
375 - 600	100	150	
675 - 900	125	175	A252 MESH PLACED CENTRALLY

I	MINOR AMENDMENT.	Original Signed	07.2018
H	THICKNESS OF MASONRY FACING AMENDED.	Original Signed	01.2005
G	MINOR AMENDMENT.	Original Signed	01.2004
F	GENERAL REVISION.	Original Signed	12.2002
E	DRAWING TITLE AMENDED.	Original Signed	11.2001
D	MINOR AMENDMENT.	Original Signed	08.2001
C	150 x 100 UPSTAND ADDED AT BERM.	Original Signed	6.99
B	MINOR AMENDMENTS.	Original Signed	3.94
REF.	REVISION	SIGNATURE	DATE

DETAILS OF HALF-ROUND AND U-CHANNELS (TYPE A - WITH MASONRY APRON)




CIVIL ENGINEERING AND DEVELOPMENT DEPARTMENT

SCALE 1 : 25


DRAWING NO.

DATE JAN 1991

C2409I

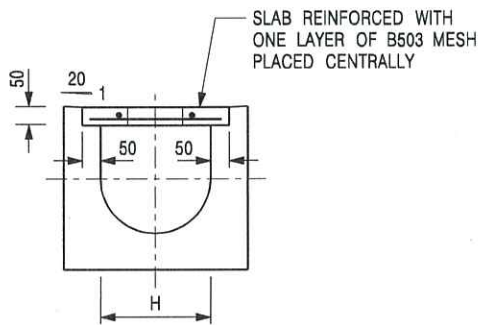


TYPICAL SECTION

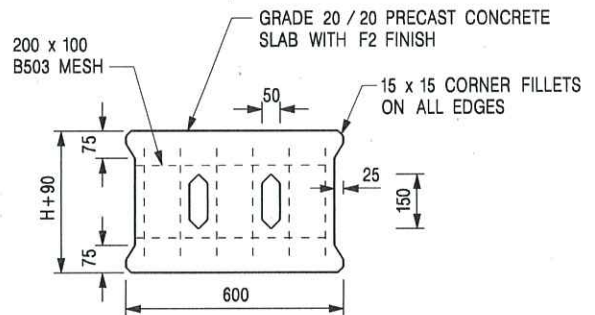


PLAN OF SLAB

U-CHANNELS WITH PRECAST CONCRETE SLABS

(UP TO H OF 525)

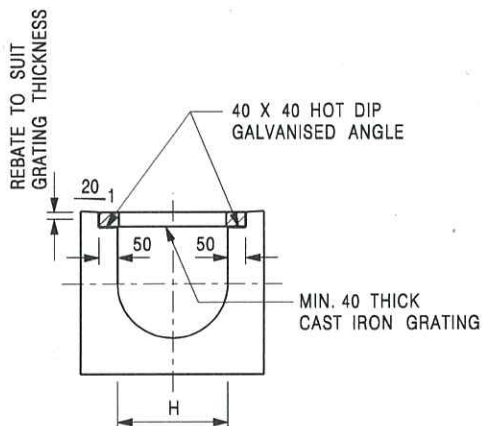

TYPICAL SECTION

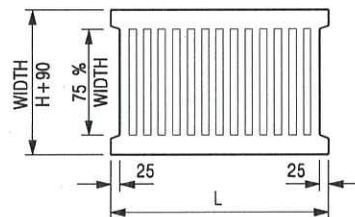

L = 600mm FOR H ≤ 375mm
L = 400mm FOR H > 375mm

CAST IRON GRATING

(DIMENSIONS ARE FOR GUIDANCE ONLY, CONTRACTOR MAY SUBMIT EQUIVALENT TYPE)

U-CHANNEL WITH CAST IRON GRATING

(UP TO H OF 525)

NOTES:

1. ALL DIMENSIONS ARE IN MILLIMETRES.
2. H=NOMINAL CHANNEL SIZE.
3. ALL CAST IRON FOR GRATINGS SHALL BE GRADE EN-GJL-150 COMPLYING WITH BS EN 1561.
4. FOR COVERED CHANNELS TO BE HANDED OVER TO HIGHWAYS DEPARTMENT FOR MAINTENANCE, THE GRATING DETAILS SHALL FOLLOW THOSE AS SHOWN ON HyD STD. DRG. NO. H3156.

E	NOTES 3 & 4 AMENDED.	Original Signed	12.2014
D	NOTE 4 ADDED.	Original Signed	06.2008
C	MINOR AMENDMENT. NOTE 3 ADDED.	Original Signed	12.2005
B	NAME OF DEPARTMENT AMENDED.	Original Signed	01.2005
A	CAST IRON GRATING AMENDED.	Original Signed	12.2002
REF.	REVISION	SIGNATURE	DATE

COVER SLAB AND CAST IRON
GRATING FOR CHANNELS




**CIVIL ENGINEERING AND
DEVELOPMENT DEPARTMENT**

SCALE 1 : 20

DATE JAN 1991

DRAWING NO.

C2412E

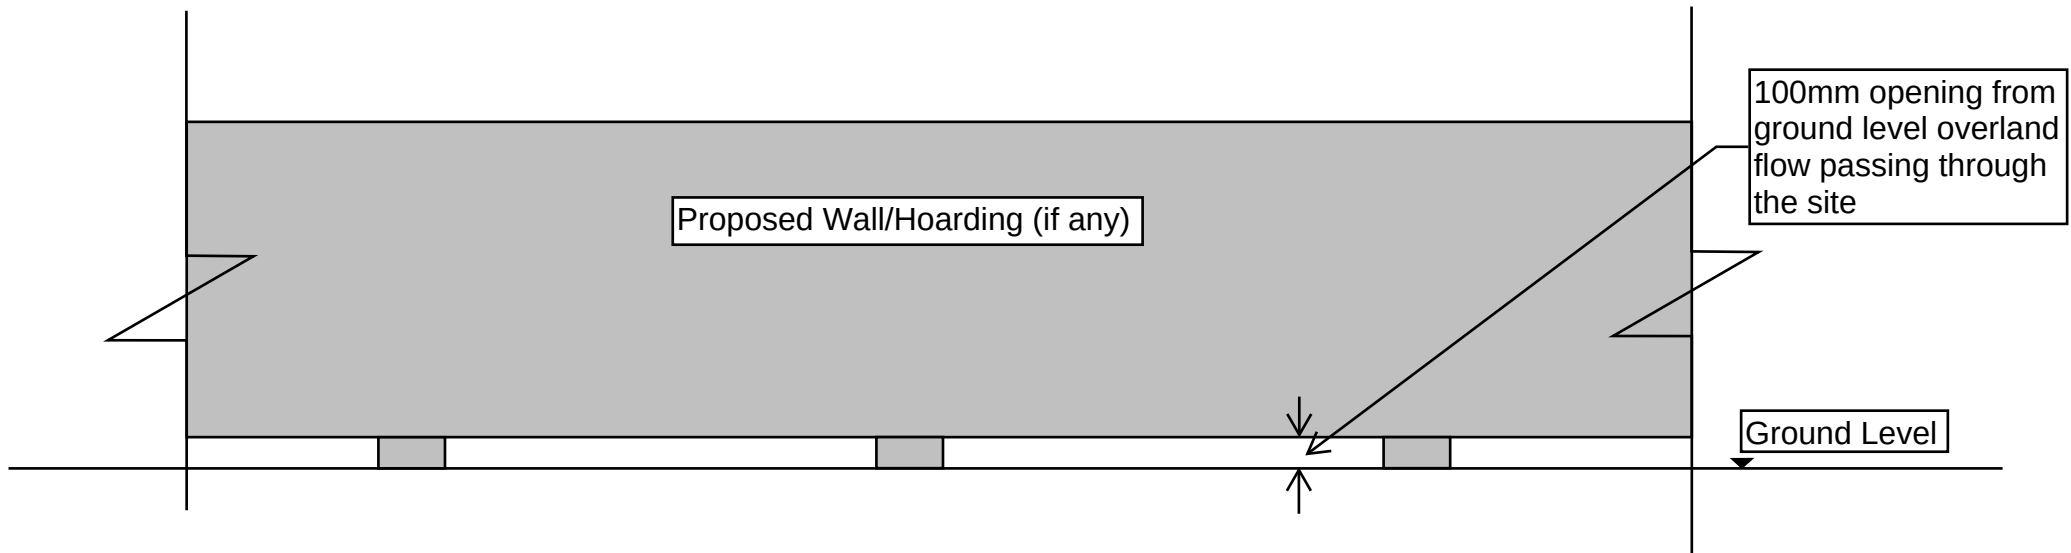

Typical Details for Opening from Groung Level