



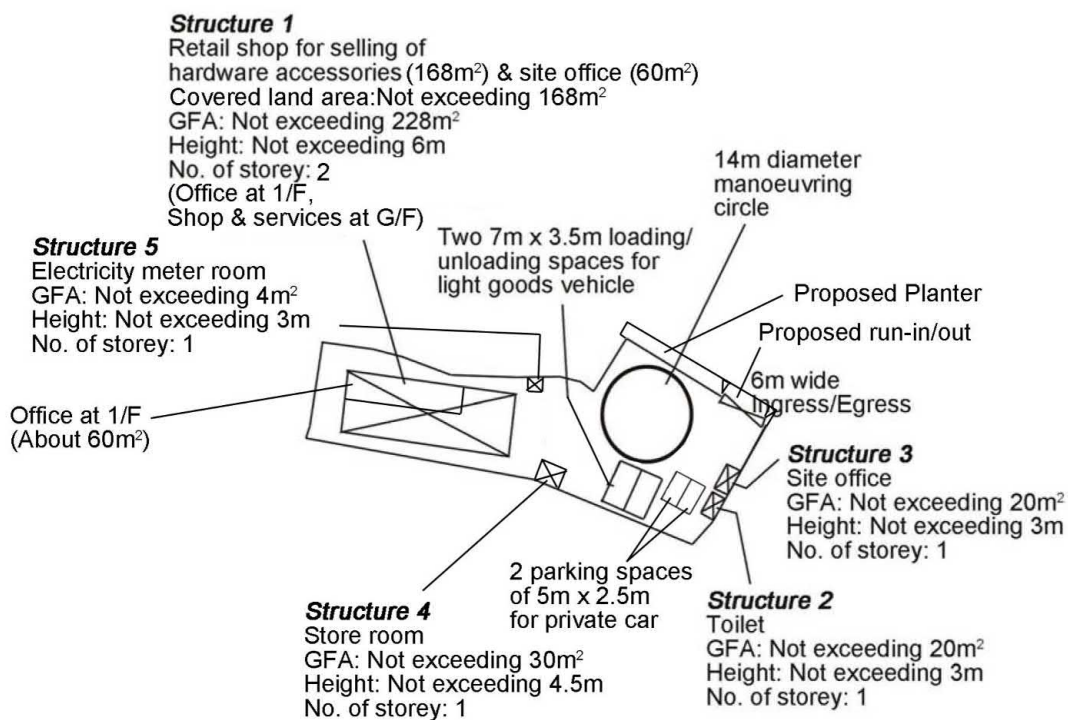

Project 項目名稱: Proposed Temporary Shop & Services (Retail Shop for Hardware Accessories) for a Period of 3 Years at Lot 1200 RP (Part) in D.D. 117 & Adjoining Government Land, Tai Tong, Yuen Long, N.T.	Drawing Title 圖目: Proposed Layout Plan	Remarks 備註: Scale 比例: 1:1000
	Drawing No. 圖號: Figure 3	

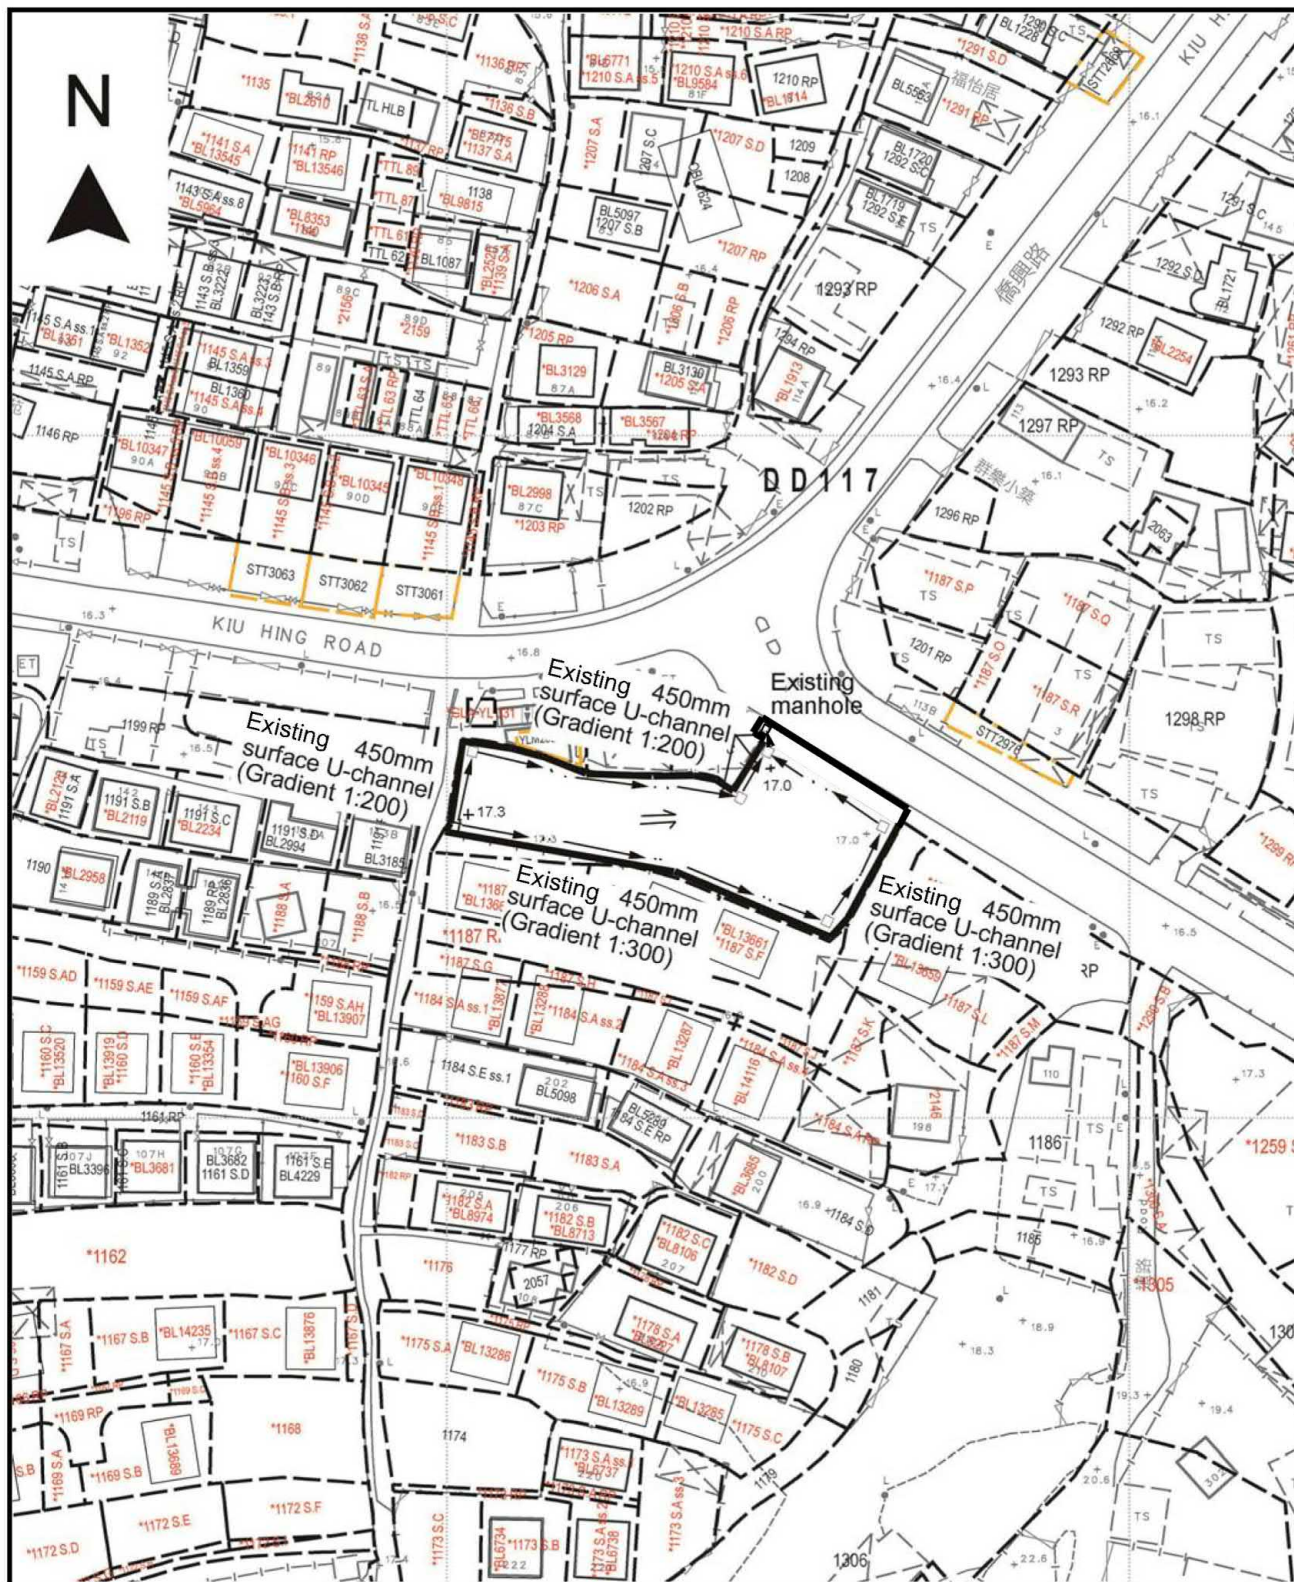

Project 項目名稱:

Proposed Temporary Shop & Services (Retail Shop for Hardware Accessories) for a Period of 3 Years at Lot 1200 RP (Part) in D.D. 117 & Adjoining Government Land, Tai Tong, Yuen Long, N.T.

Drawing Title 圖目:

As-built Drainage Plan

Drawing No. 圖號:

Figure 4

Remarks 備註:


+17.3 Level (in mPD)

← Flow of surface runoff


□ Proposed catchpit

Scale 比例:

1:4000

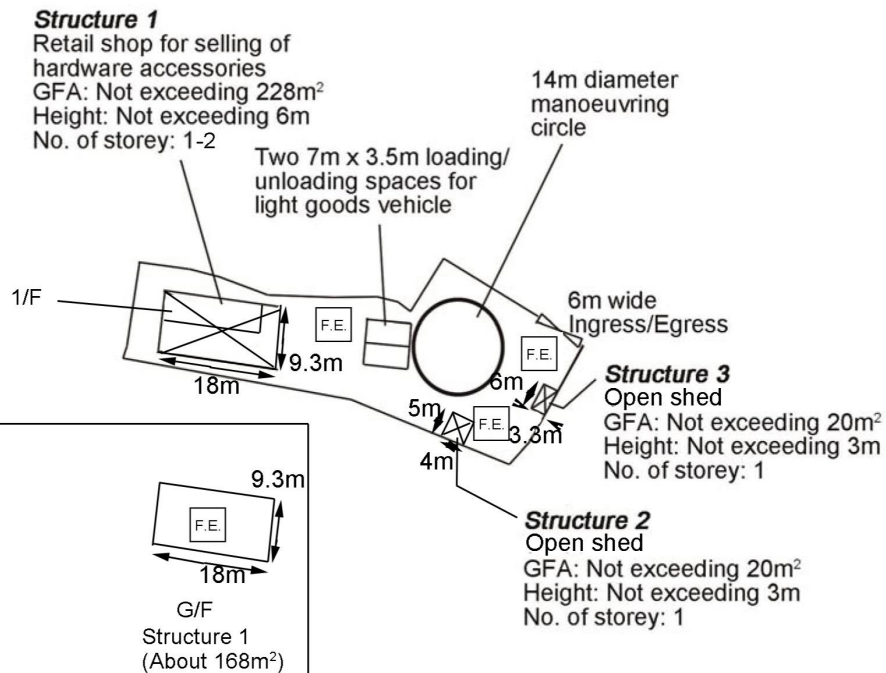

F.S Note:

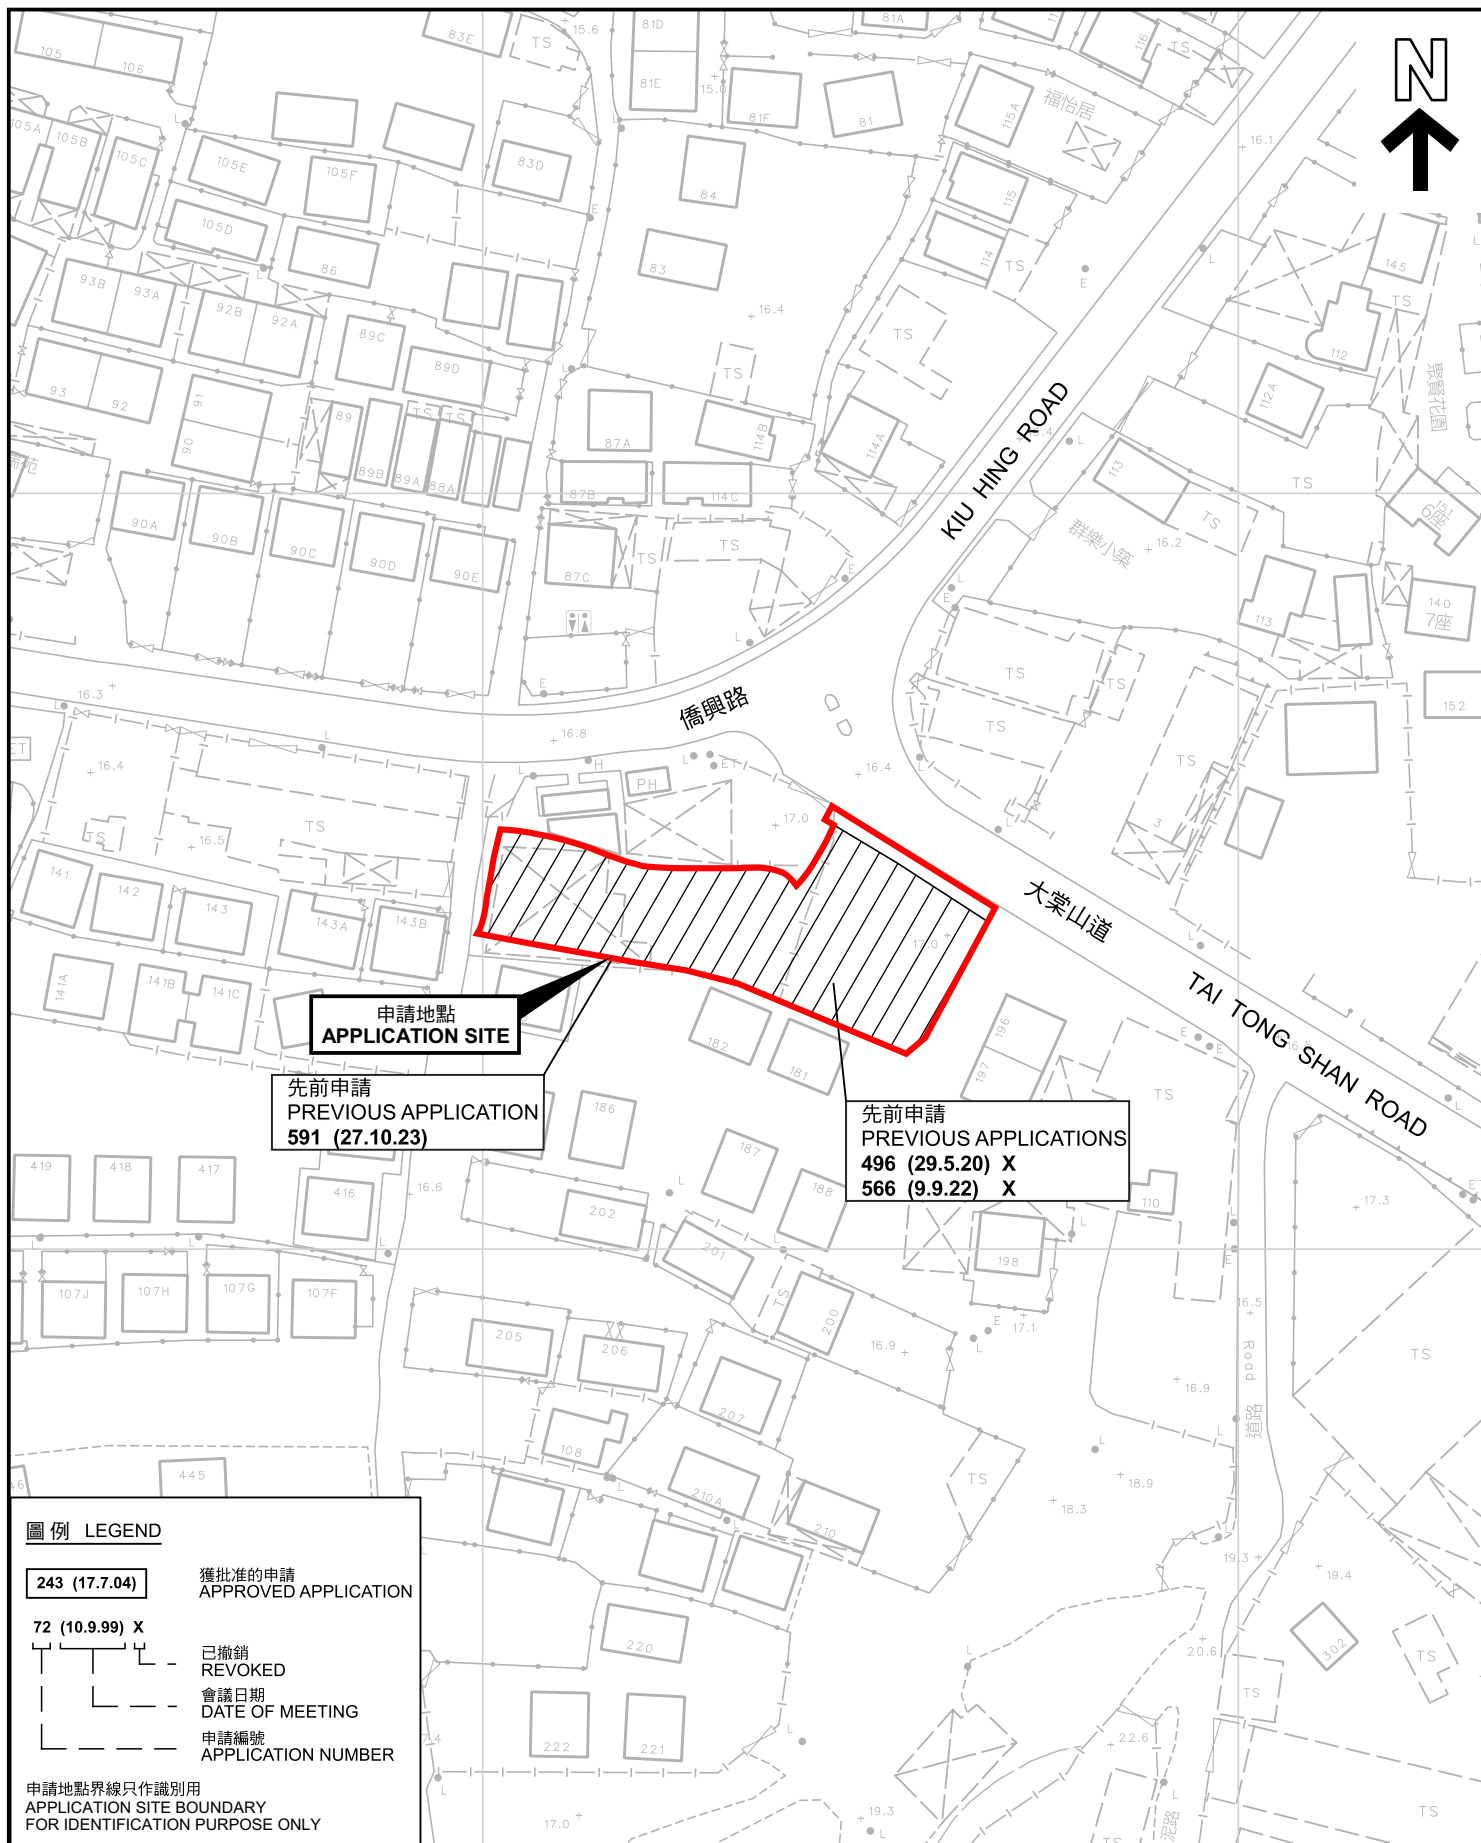

先前申請圖 PREVIOUS APPLICATIONS PLAN

臨時商店及服務行業的規劃許可續期(為期3年)
元朗大棠丈量約份第117約地段第1200號餘段(部分)及毗連政府土地
RENEWAL OF PLANNING APPROVAL FOR TEMPORARY SHOP
AND SERVICES FOR A PERIOD OF 3 YEARS
LOT 1200 RP (PART) IN D.D.117 AND
ADJOINING GOVERNMENT LAND, TAI TONG, YUEN LONG



規劃署
Planning Department

參考編號
REFERENCE No.
A/YL-TT/801

圖 PLAN
A-1b

本摘要圖於2026年9月4日擬備，所根據的
資料為測量圖編號 6-NW-24B
EXTRACT PLAN PREPARED ON 18.10.2023
BASED ON SURVEY SHEET No.
6-NW-24B

SCALE 1:1 000 比例尺
米 20 0 20 40 米
METRES

