



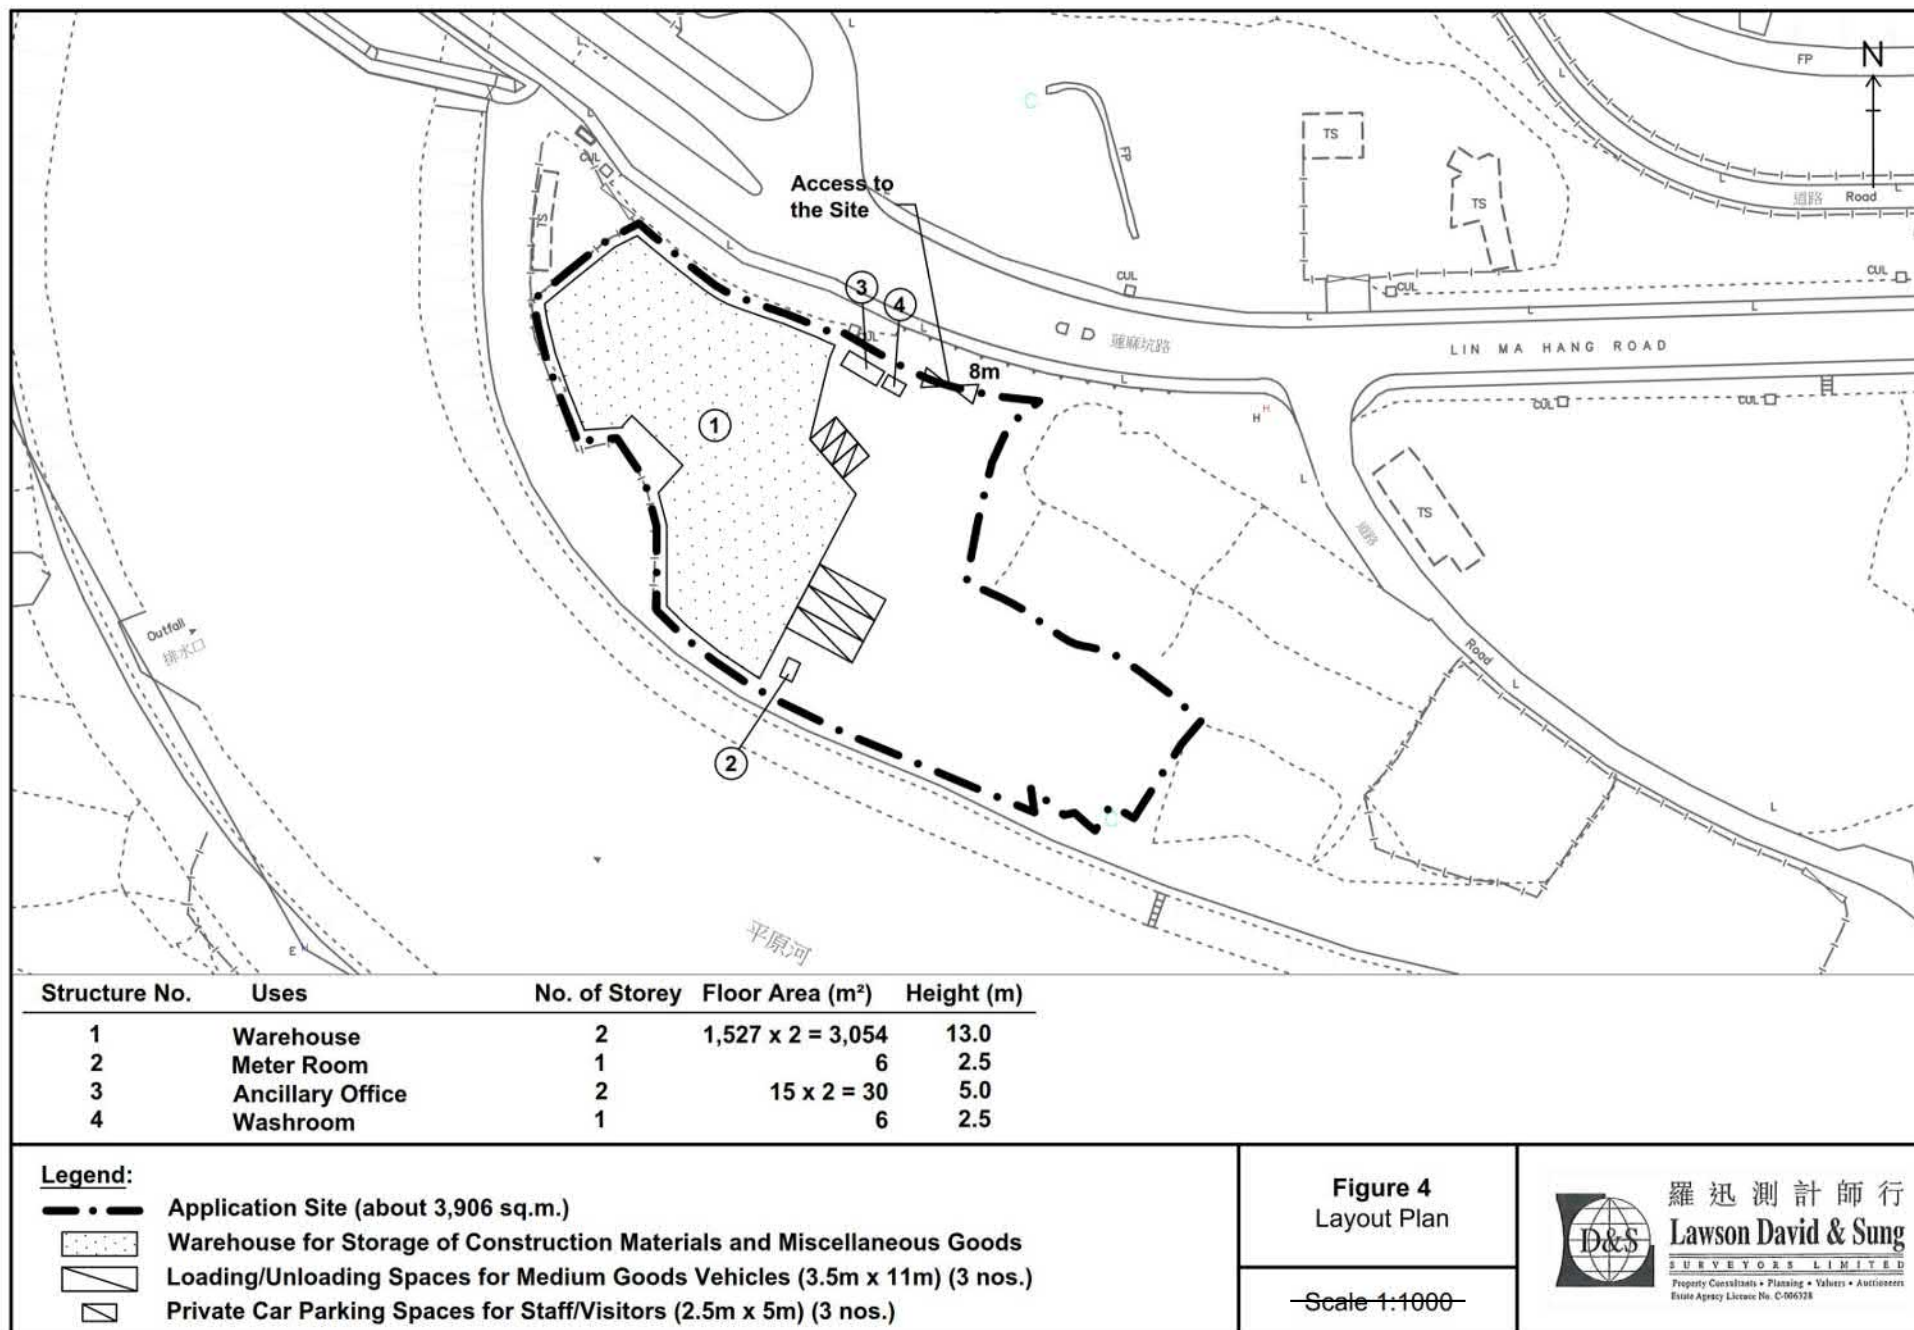

參考編號
REFERENCE No. A/NE-MKT/71 繪圖 DRAWING A-1

(來源: 申請人於2026年8月12日呈交的規劃申請表內的繪圖)
(SOURCE: DRAWING IN THE APPLICANT'S SUBMITTED
APPLICATION FORM ON 12.8.2026)

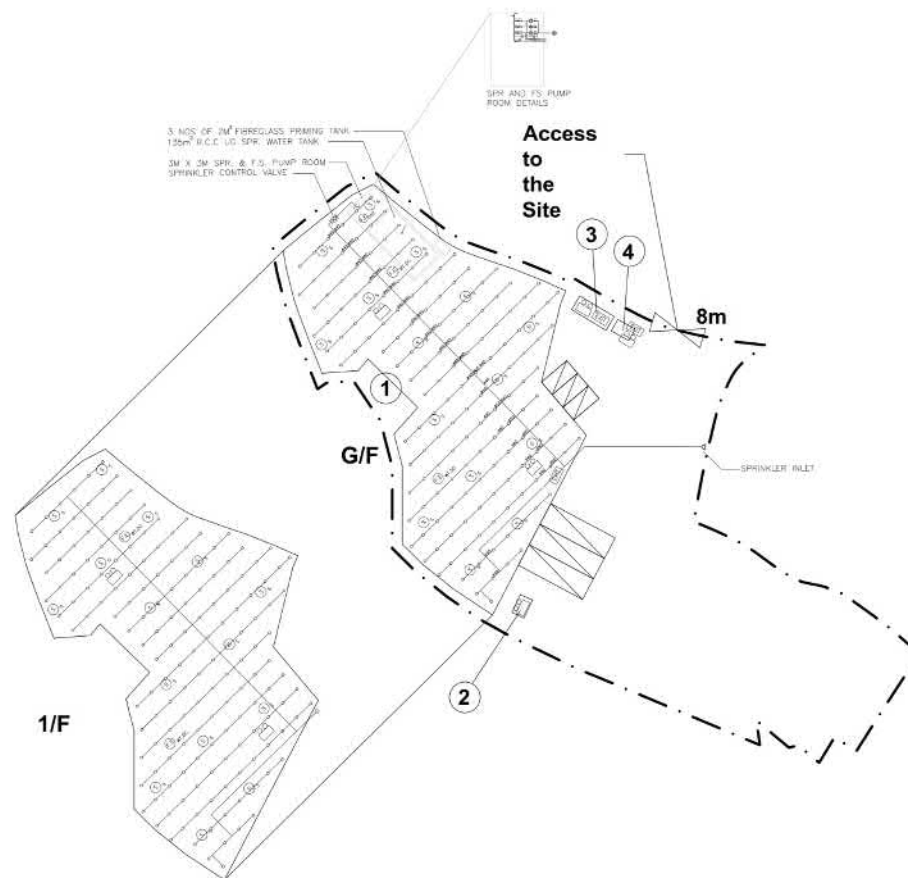


Structure No.	Uses	No. of Storey	Floor Area (m ²)	Height (m)
1	Warehouse	2	1,527 x 2 = 3,054	13.0
2	Meter Room	1	6	2.5
3	Ancillary Office	2	15 x 2 = 30	5.0
4	Washroom	1	6	2.5

Legend:

- Application Site (about 3,906 sq.m.)
- Warehouse for Storage of Construction Materials and Miscellaneous Goods
- Loading/Unloading Spaces for Medium Goods Vehicles (3.5m x 11m) (3 nos.)
- Private Car Parking Spaces for Staff/Visitors (2.5m x 5m) (3 nos.)

A	FSD SUBMISSION	14-07-2026	WC
REV	DESCRIPTION	DATE	BY

FSI CONTRACTOR
East Power Engineering Limited

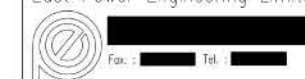


PROJECT
7209, D.D.82, LIN MA HANG ROAD, TA
KWU LING, NEW TERRITORIES


DRAWING TITLE
PROPOSED FIRE SERVICE INSTALLATION
LAYOUT PLAN

	INITIAL	DESIGNATION	DATE
DRAWN BY	WC	CAD	14-07-2026
DESIGNED BY	CM	PM	14-07-2026
CHECKED BY	CM	PM	14-07-2026
APPROVED BY	-	-	-
PROJECT NO.	7209		
PAPER SIZE	A3	PLOT SCALE	1:1
DRAWING NO.	EP-7209-FS02		
SCALE	1:1000	REVISION	A

參考編號
REFERENCE No. A/NE-MKT/71 繪圖 DRAWING A-3

(來源:申請人於2026年8月12日呈交的規劃申請表內的繪圖)
(SOURCE: DRAWING IN THE APPLICANT'S SUBMITTED
APPLICATION FORM ON 12.8.2026)

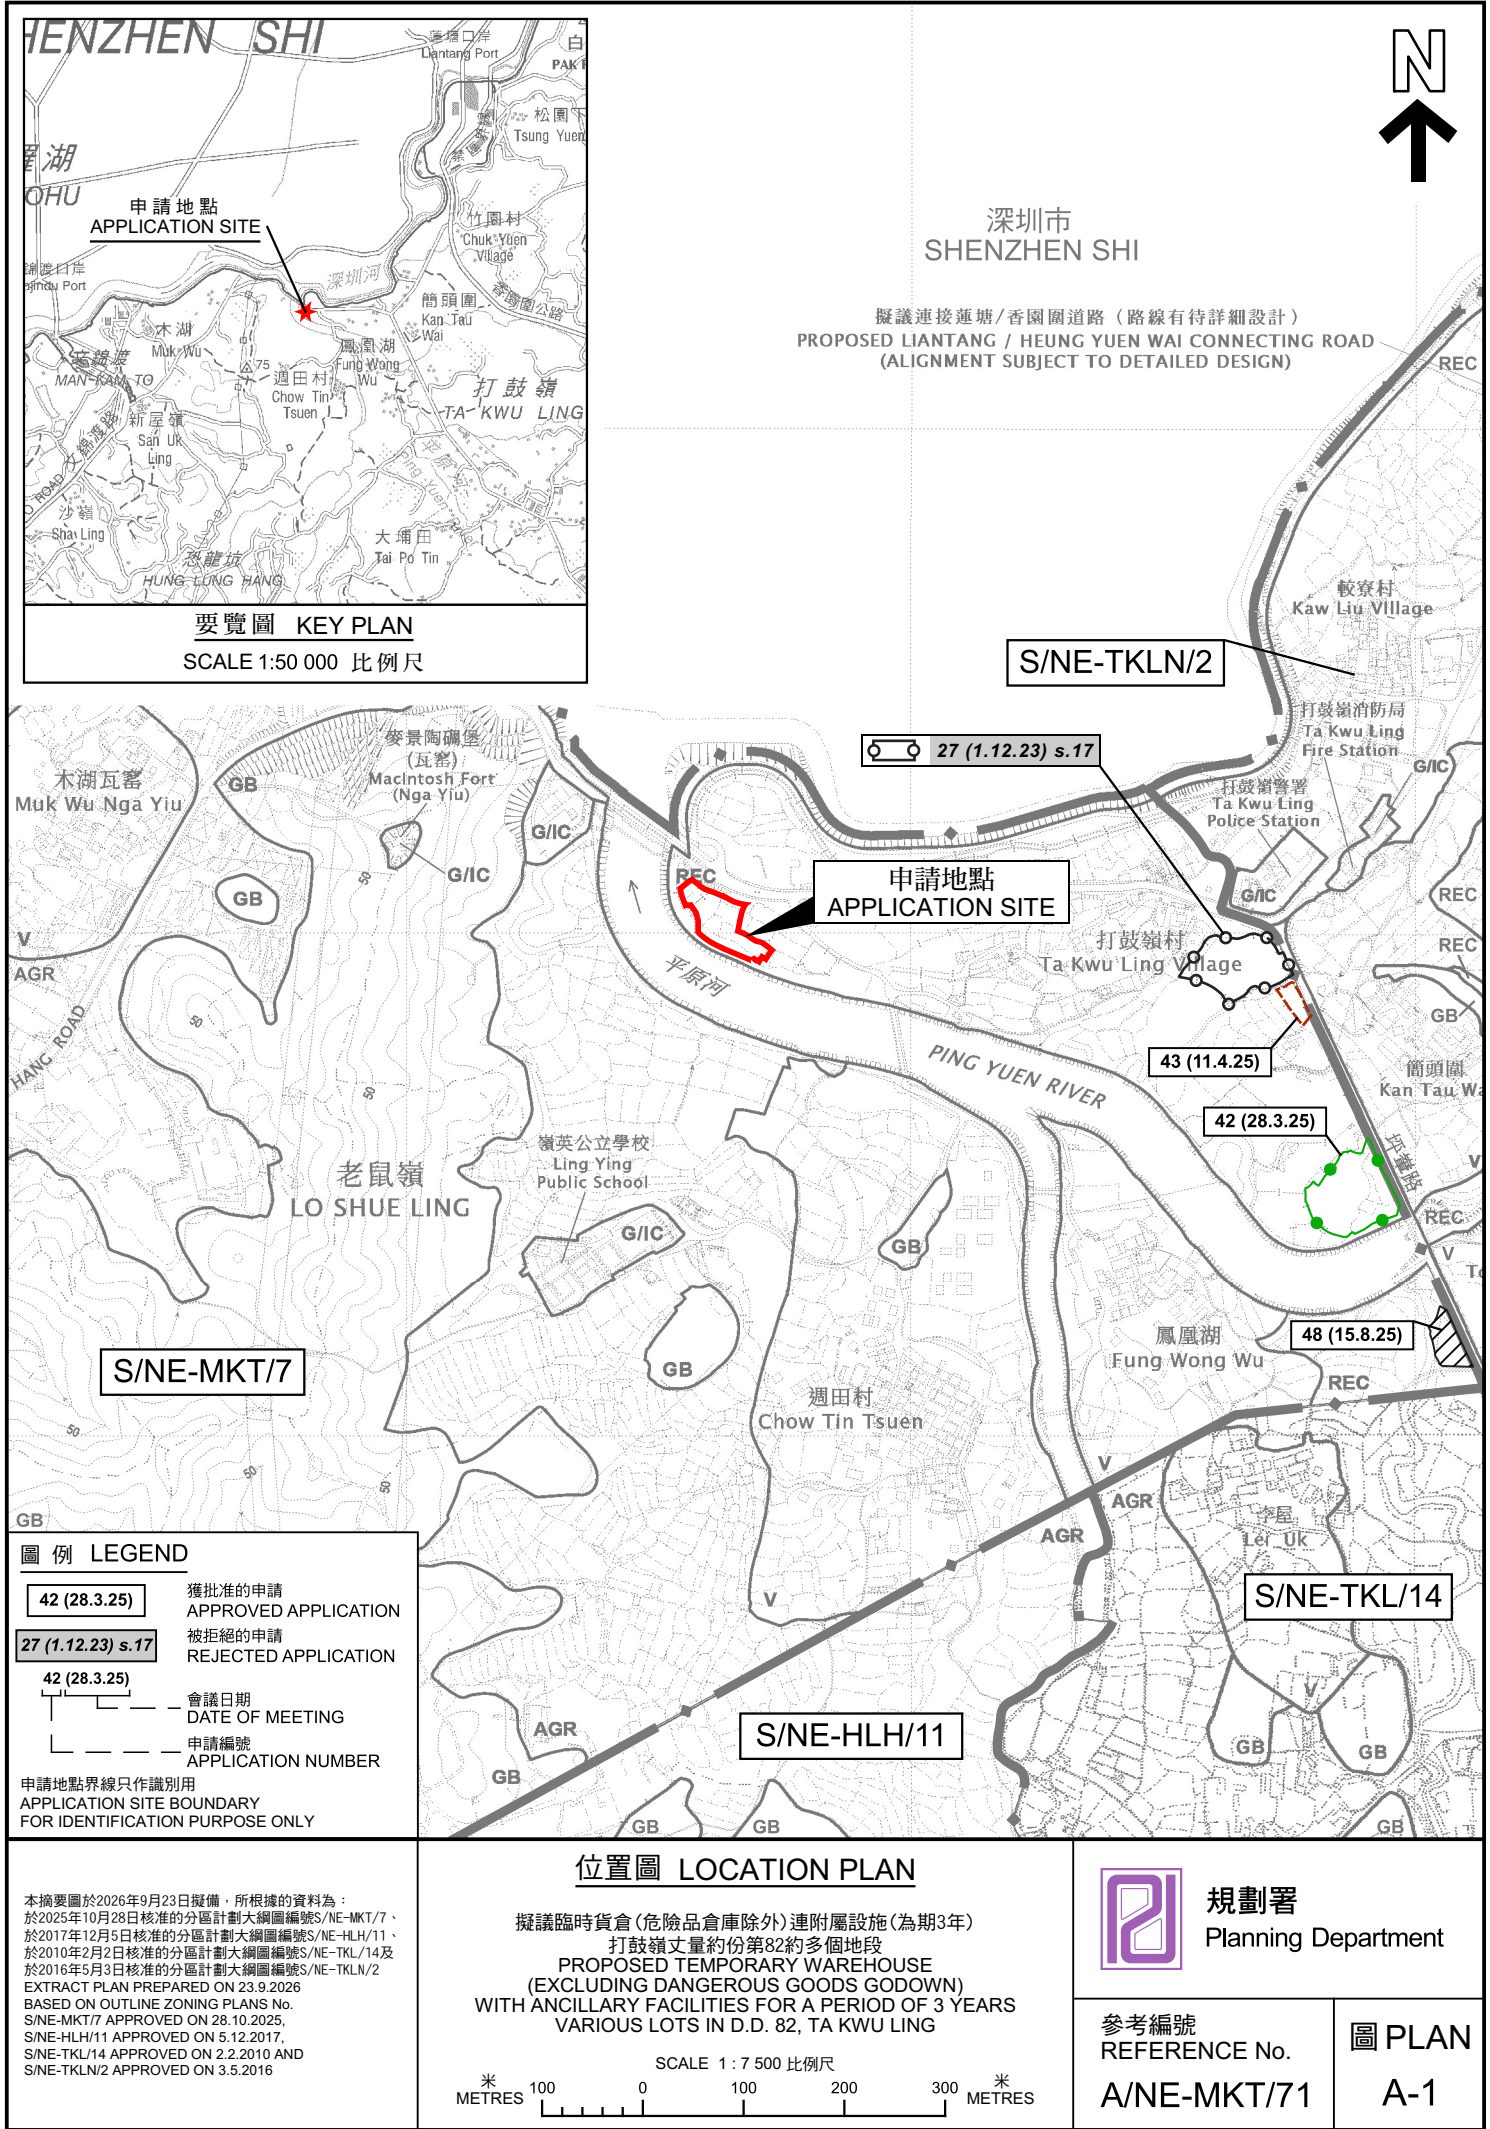

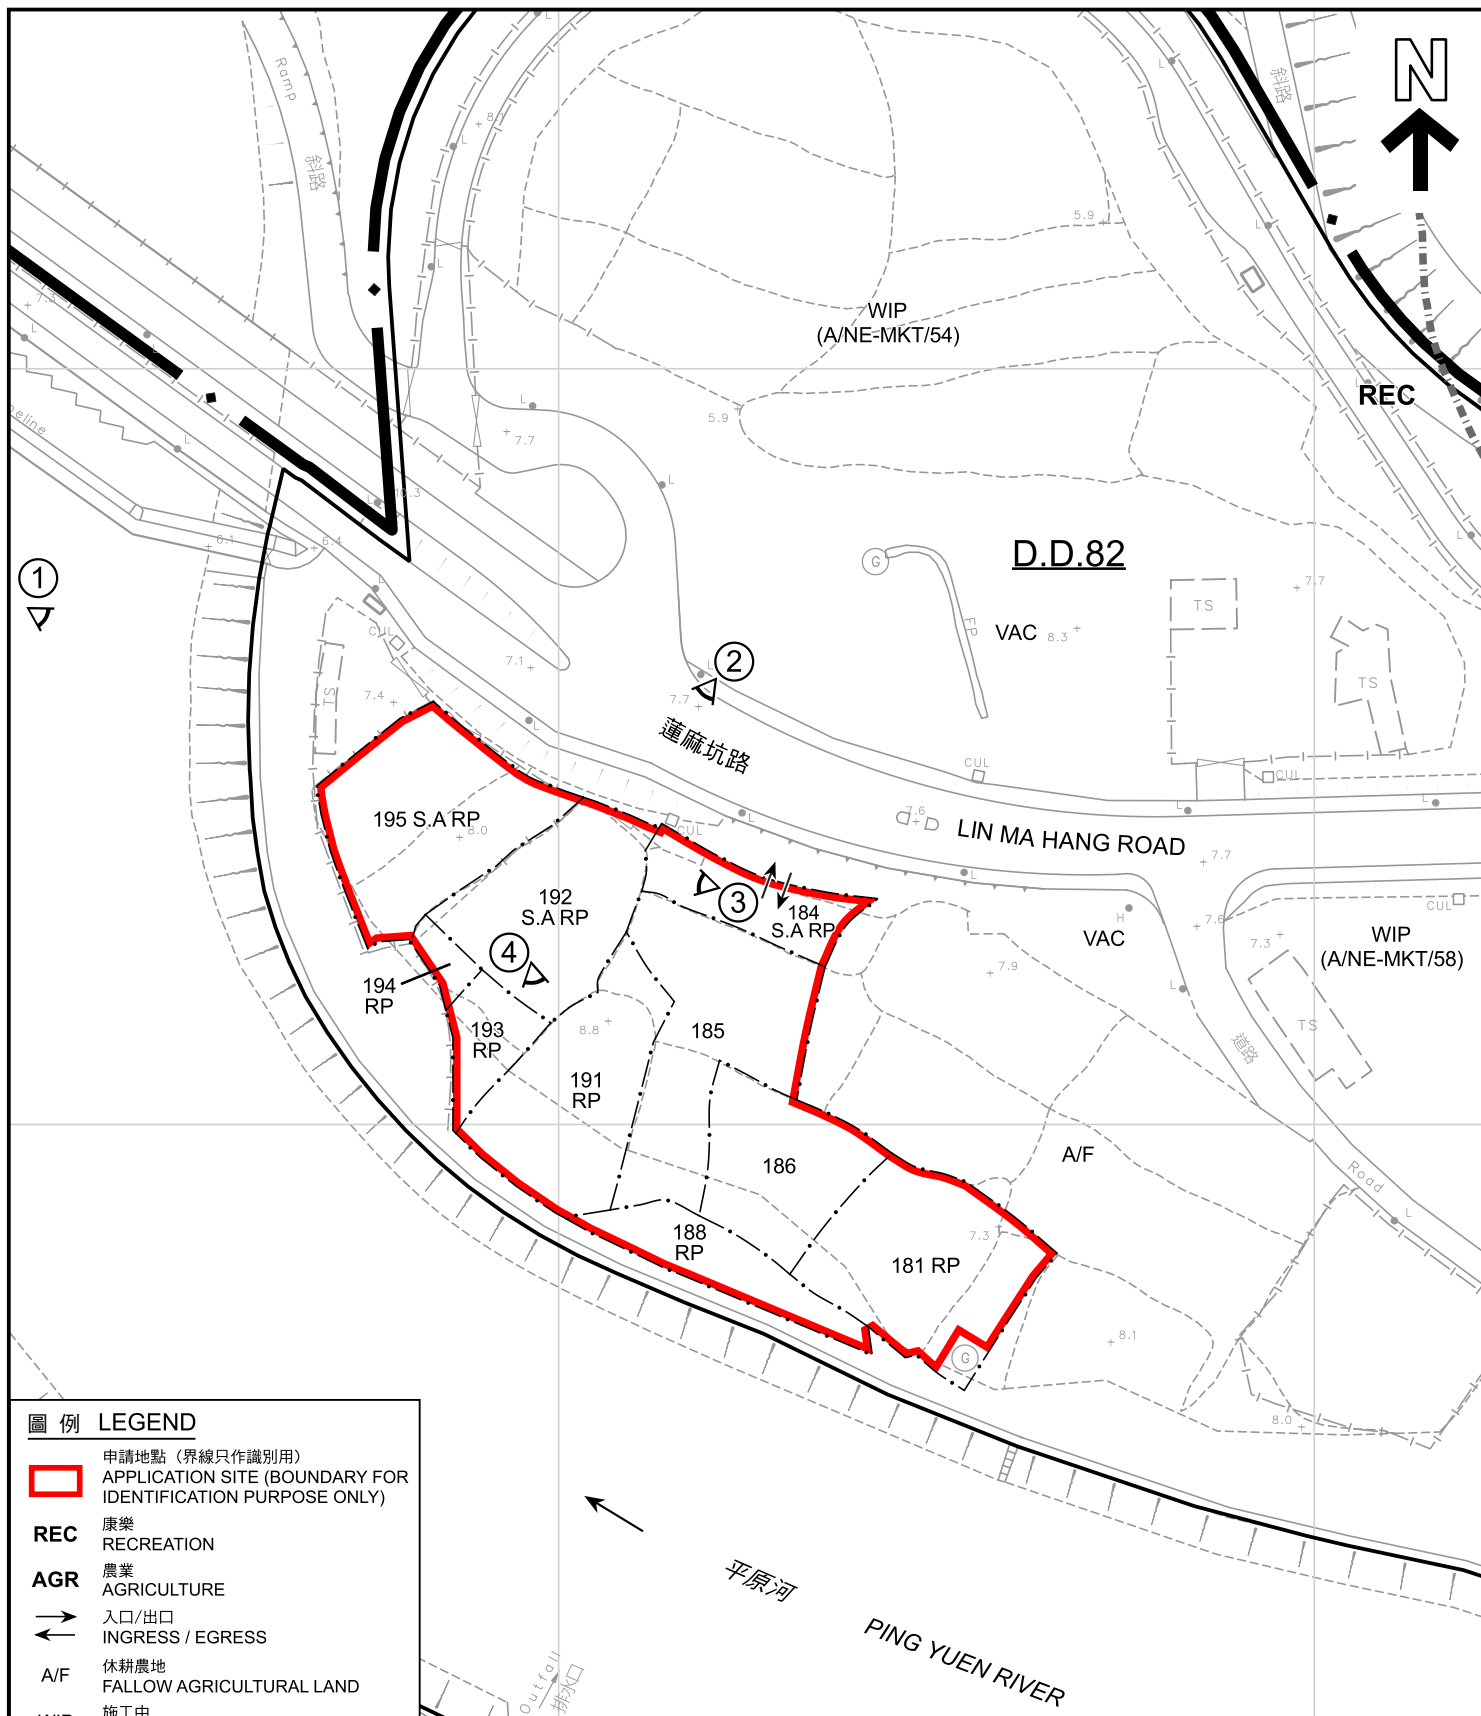

圖例 LEGEND

- 申請地點（界線只作識別用）
APPLICATION SITE (BOUNDARY FOR IDENTIFICATION PURPOSE ONLY)
- REC** 康樂
RECREATION
- AGR** 農業
AGRICULTURE
- 入口/出口
INGRESS / EGRESS
- A/F** 休耕農地
FALLOW AGRICULTURAL LAND
- WIP** 施工中
WORKS IN PROGRESS
- VAC** 空置
VACANT
- 實地照片的觀景點
VIEWING POINT OF SITE PHOTO

註釋 Note :

2026年8月21日勘測的土地用途
Land uses shown on this plan are in accordance with the land use survey conducted by the Planning Department on 21.8.2026

平面圖 SITE PLAN

擬議臨時貨倉（危險品倉庫除外）連附屬設施（為期3年）
打鼓嶺丈量約份第82約多個地段
PROPOSED TEMPORARY WAREHOUSE
(EXCLUDING DANGEROUS GOODS GODOWN)
WITH ANCILLARY FACILITIES FOR A PERIOD OF 3 YEARS
VARIOUS LOTS IN D.D. 82, TA KWU LING

SCALE 1 : 1 000 比例尺
METRES 20 0 20 40 METRES



規劃署
Planning Department


參考編號
REFERENCE No.

A/NE-MKT/71

圖 PLAN

A-2

本摘要圖於2026年9月30日擬備，
所根據的資料為測量圖編號
3-NW-12D
EXTRACT PLAN PREPARED ON 30.9.2026
BASED ON SURVEY SHEET No.
3-NW-12D

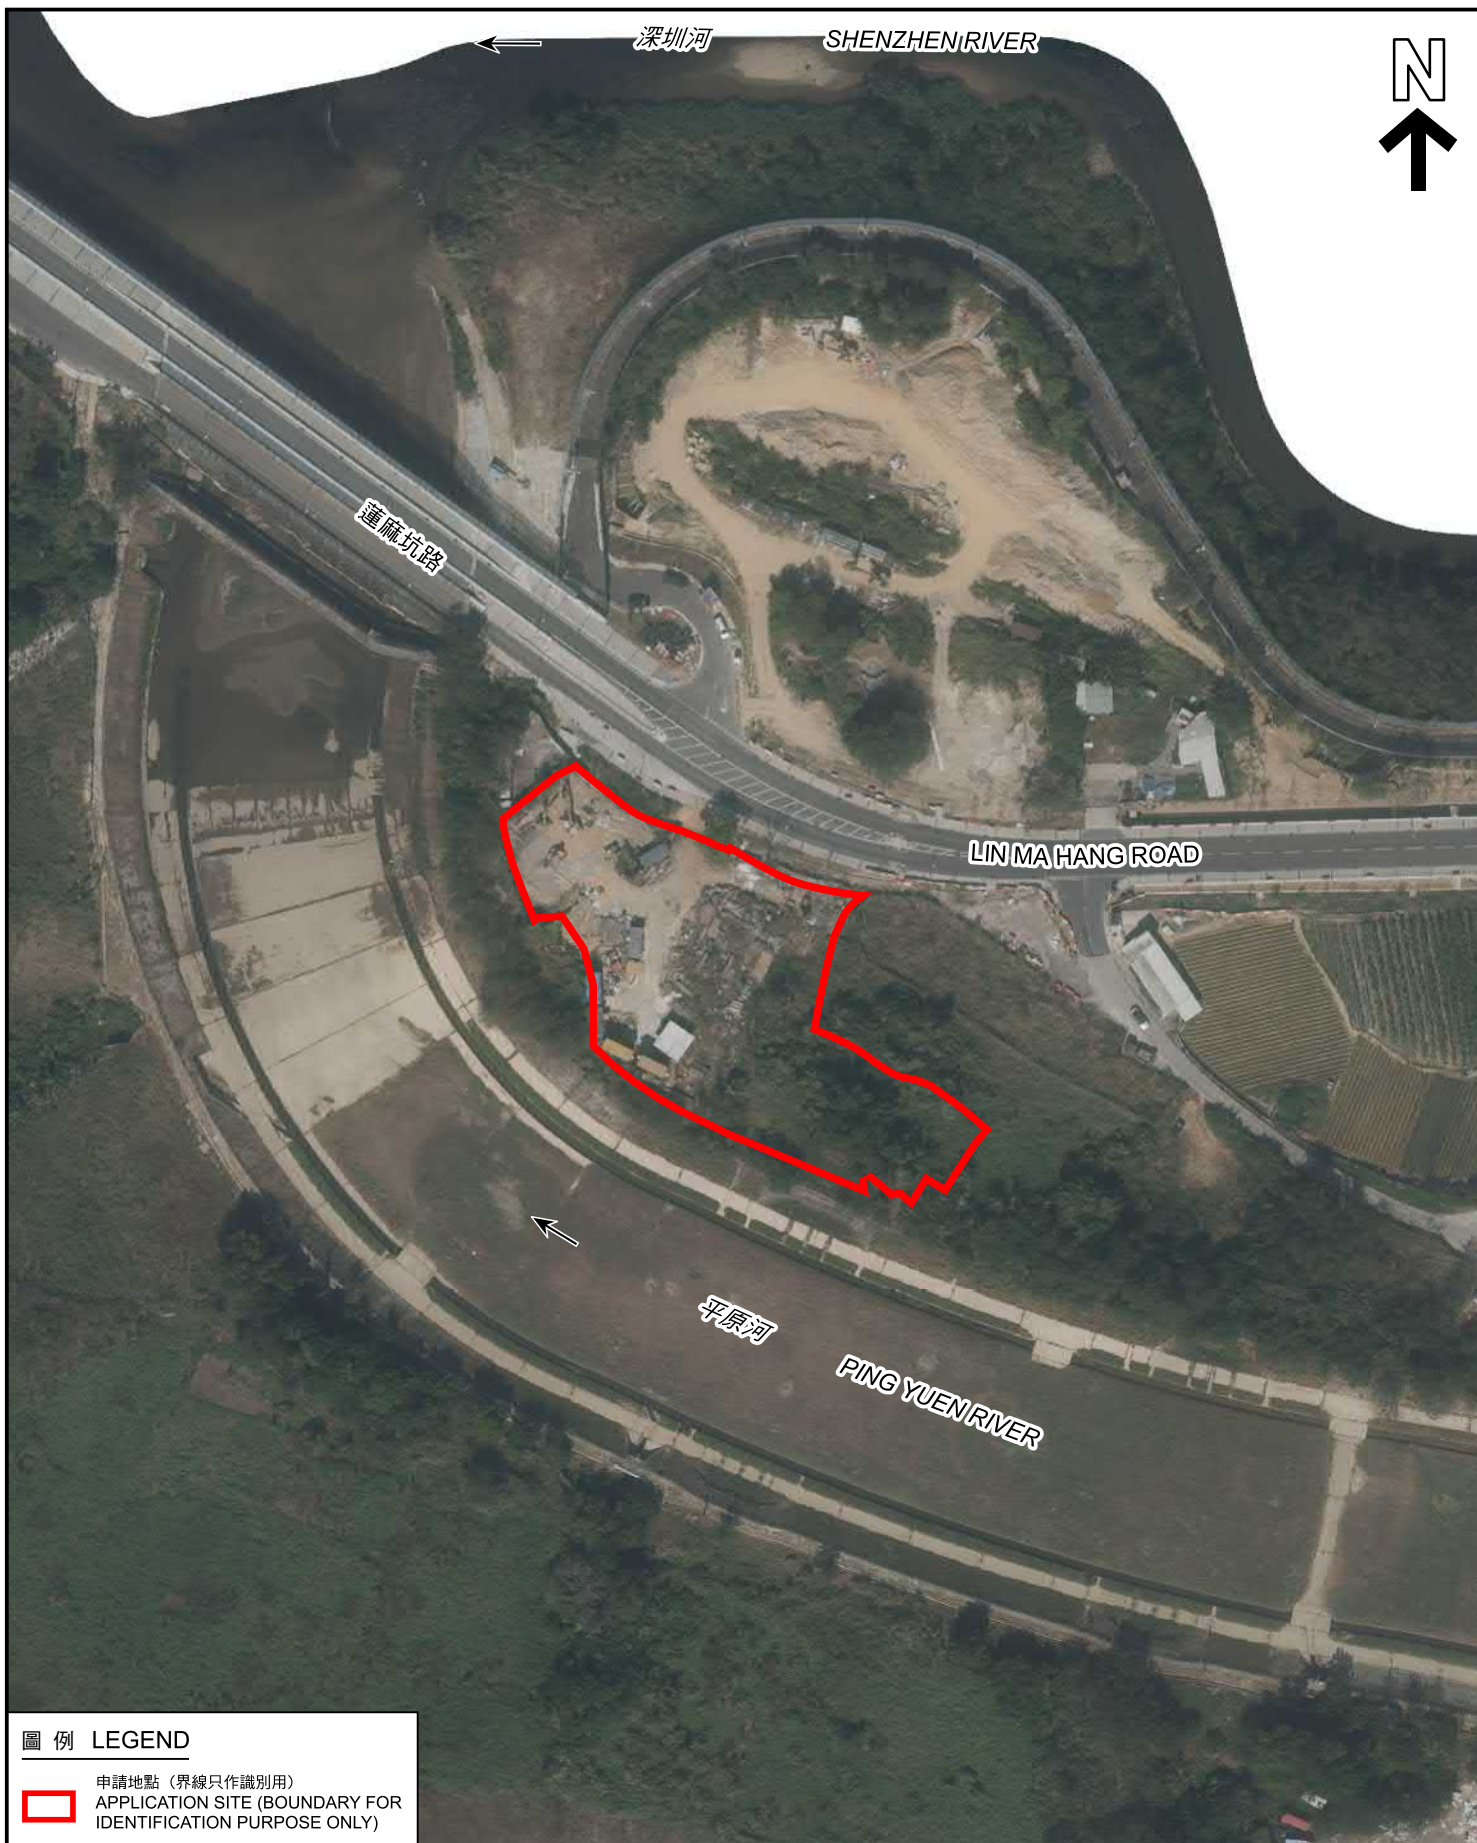

圖例 LEGEND



申請地點 (界線只作識別用)
APPLICATION SITE (BOUNDARY FOR
IDENTIFICATION PURPOSE ONLY)

航攝照片 AERIAL PHOTO

擬議臨時貨倉 (危險品倉庫除外) 連附屬設施 (為期3年)
打鼓嶺丈量約份第82約多個地段
PROPOSED TEMPORARY WAREHOUSE
(EXCLUDING DANGEROUS GOODS GODOWN)
WITH ANCILLARY FACILITIES FOR A PERIOD OF 3 YEARS
VARIOUS LOTS IN D.D. 82, TA KWU LING



規劃署
Planning Department

參考編號
REFERENCE No.

A/NE-MKT/71

圖 PLAN

A-3

本摘要圖於2026年8月18日擬備，
所根據的資料為地政總署
於2024年11月7日拍得的航攝照片
編號E240842C_R
EXTRACT PLAN PREPARED ON 18.8.2026
BASED ON AERIAL PHOTO No. E240842C_R
TAKEN ON 7.11.2024 BY
LANDS DEPARTMENT



申請地點界線只作識別用
APPLICATION SITE BOUNDARY FOR IDENTIFICATION PURPOSE ONLY

實地照片 SITE PHOTO

本摘要圖於2026年8月25日擬備，
所根據的資料為攝於2026年8月21日
的實地照片
EXTRACT PLAN PREPARED ON 25.8.2026
BASED ON SITE PHOTO
TAKEN ON 21.8.2026

擬議臨時貨倉(危險品倉庫除外)連附屬設施(為期3年)
打鼓嶺丈量約份第82約多個地段
PROPOSED TEMPORARY WAREHOUSE
(EXCLUDING DANGEROUS GOODS GODOWN)
WITH ANCILLARY FACILITIES FOR A PERIOD OF 3 YEARS
VARIOUS LOTS IN D.D. 82, TA KWU LING



規劃署
Planning Department

參考編號
REFERENCE No.

A/NE-MKT/71

圖 PLAN

A-4a



實地照片 SITE PHOTO

本摘要圖於2026年9月30日擬備，
所根據的資料為攝於2026年8月21日
的實地照片
EXTRACT PLAN PREPARED ON 30.9.2026
BASED ON SITE PHOTOS
TAKEN ON 21.8.2026

擬議臨時貨倉(危險品倉庫除外)連附屬設施(為期3年)
打鼓嶺丈量約份第82約多個地段
PROPOSED TEMPORARY WAREHOUSE
(EXCLUDING DANGEROUS GOODS GODOWN)
WITH ANCILLARY FACILITIES FOR A PERIOD OF 3 YEARS
VARIOUS LOTS IN D.D. 82, TA KWU LING



規劃署
Planning Department

參考編號
REFERENCE No.

A/NE-MKT/71

圖 PLAN

A-4b