



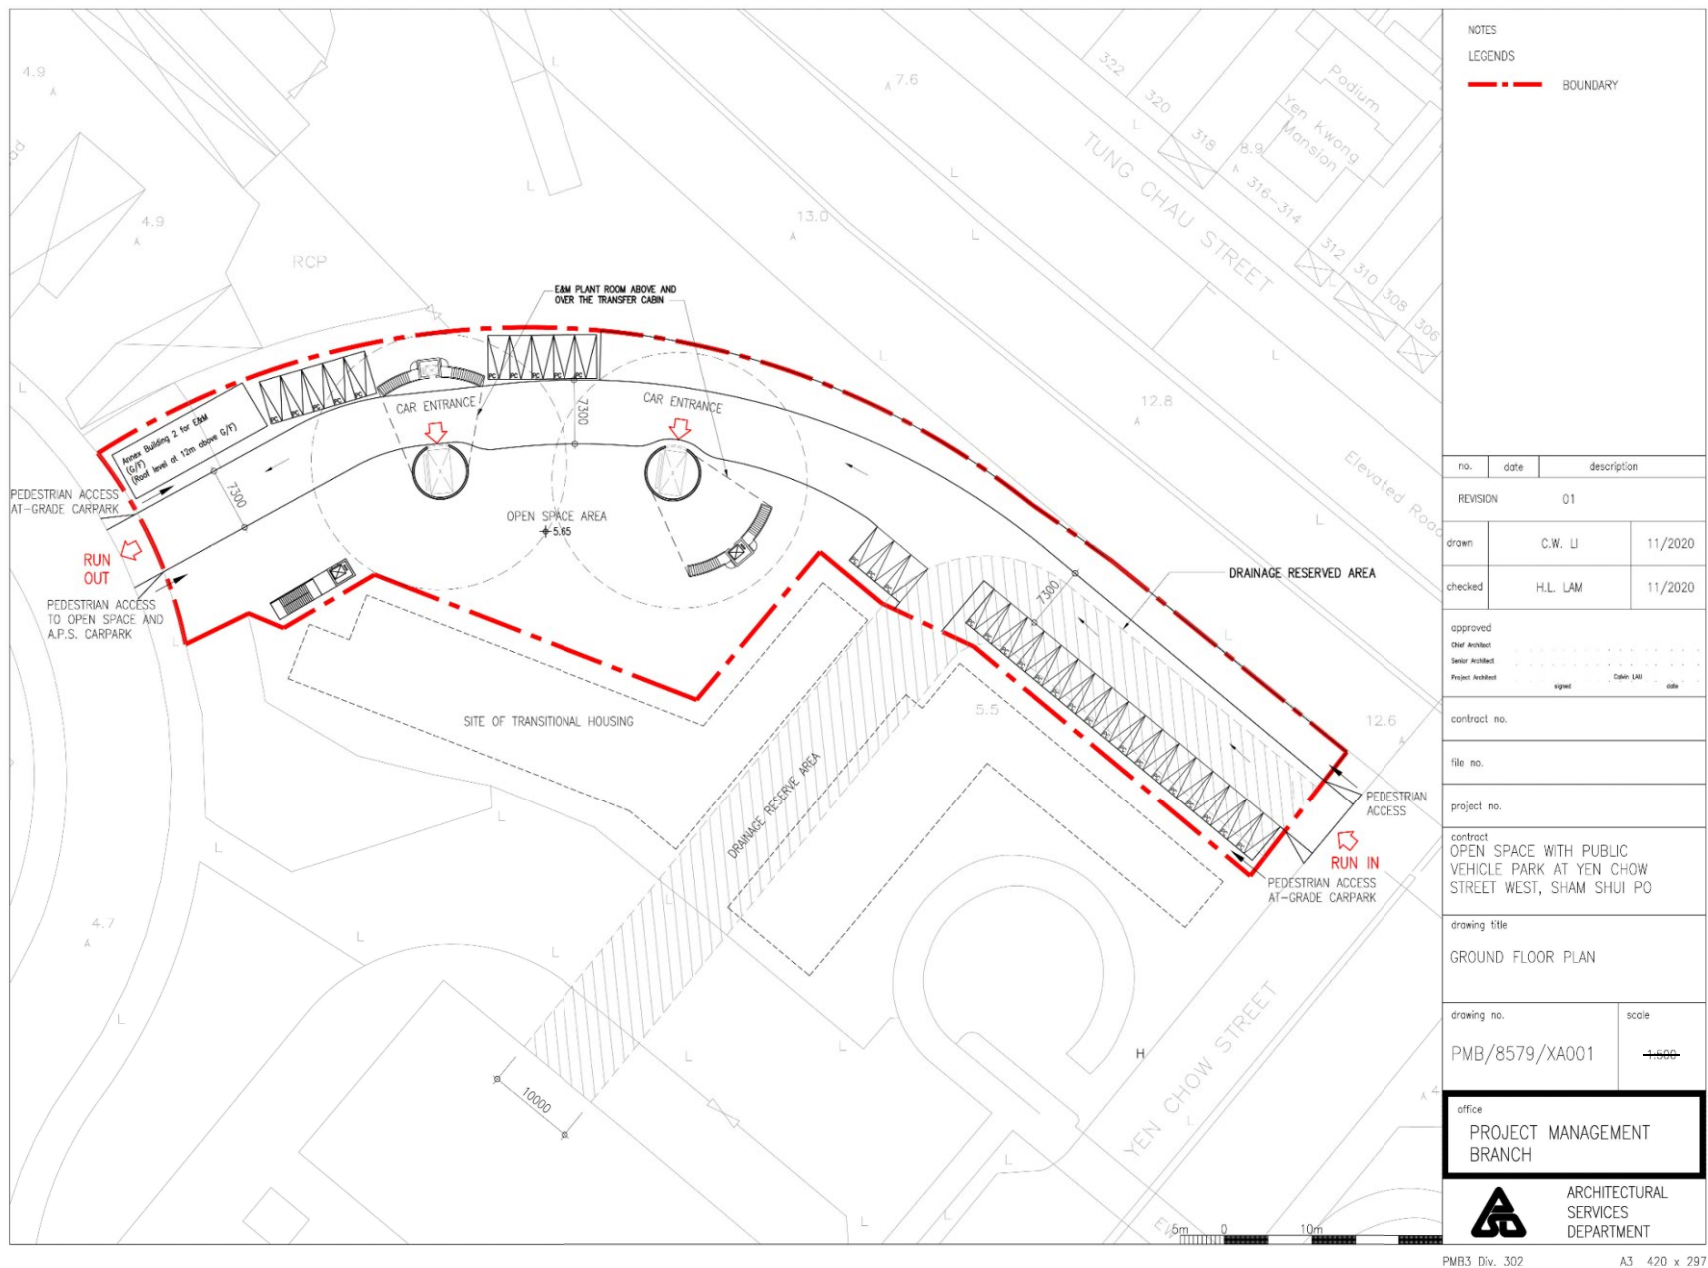

NOTES		
LEGENDS		
--- BOUNDARY		
no.	date	description
REVISION		01
drawn	C.W. LI	11/2020
checked	H.L. LAM	11/2020
approved		
Chief Architect		
Senior Architect		
Project Architect		
contract no.		
file no.		
project no.		
contract		
OPEN SPACE WITH PUBLIC VEHICLE PARK AT YEN CHOW STREET WEST, SHAM SHUI PO		
drawing title		
GROUND FLOOR PLAN		
drawing no.		scale
PMB/8579/XA001		1:500
office		
PROJECT MANAGEMENT BRANCH		
ARCHITECTURAL SERVICES DEPARTMENT		

參考編號 REFERENCE No. A/K20/134	繪圖 DRAWING A-1
------------------------------------	----------------------


(來源：附錄 Ia)
(Source : Appendix Ia)

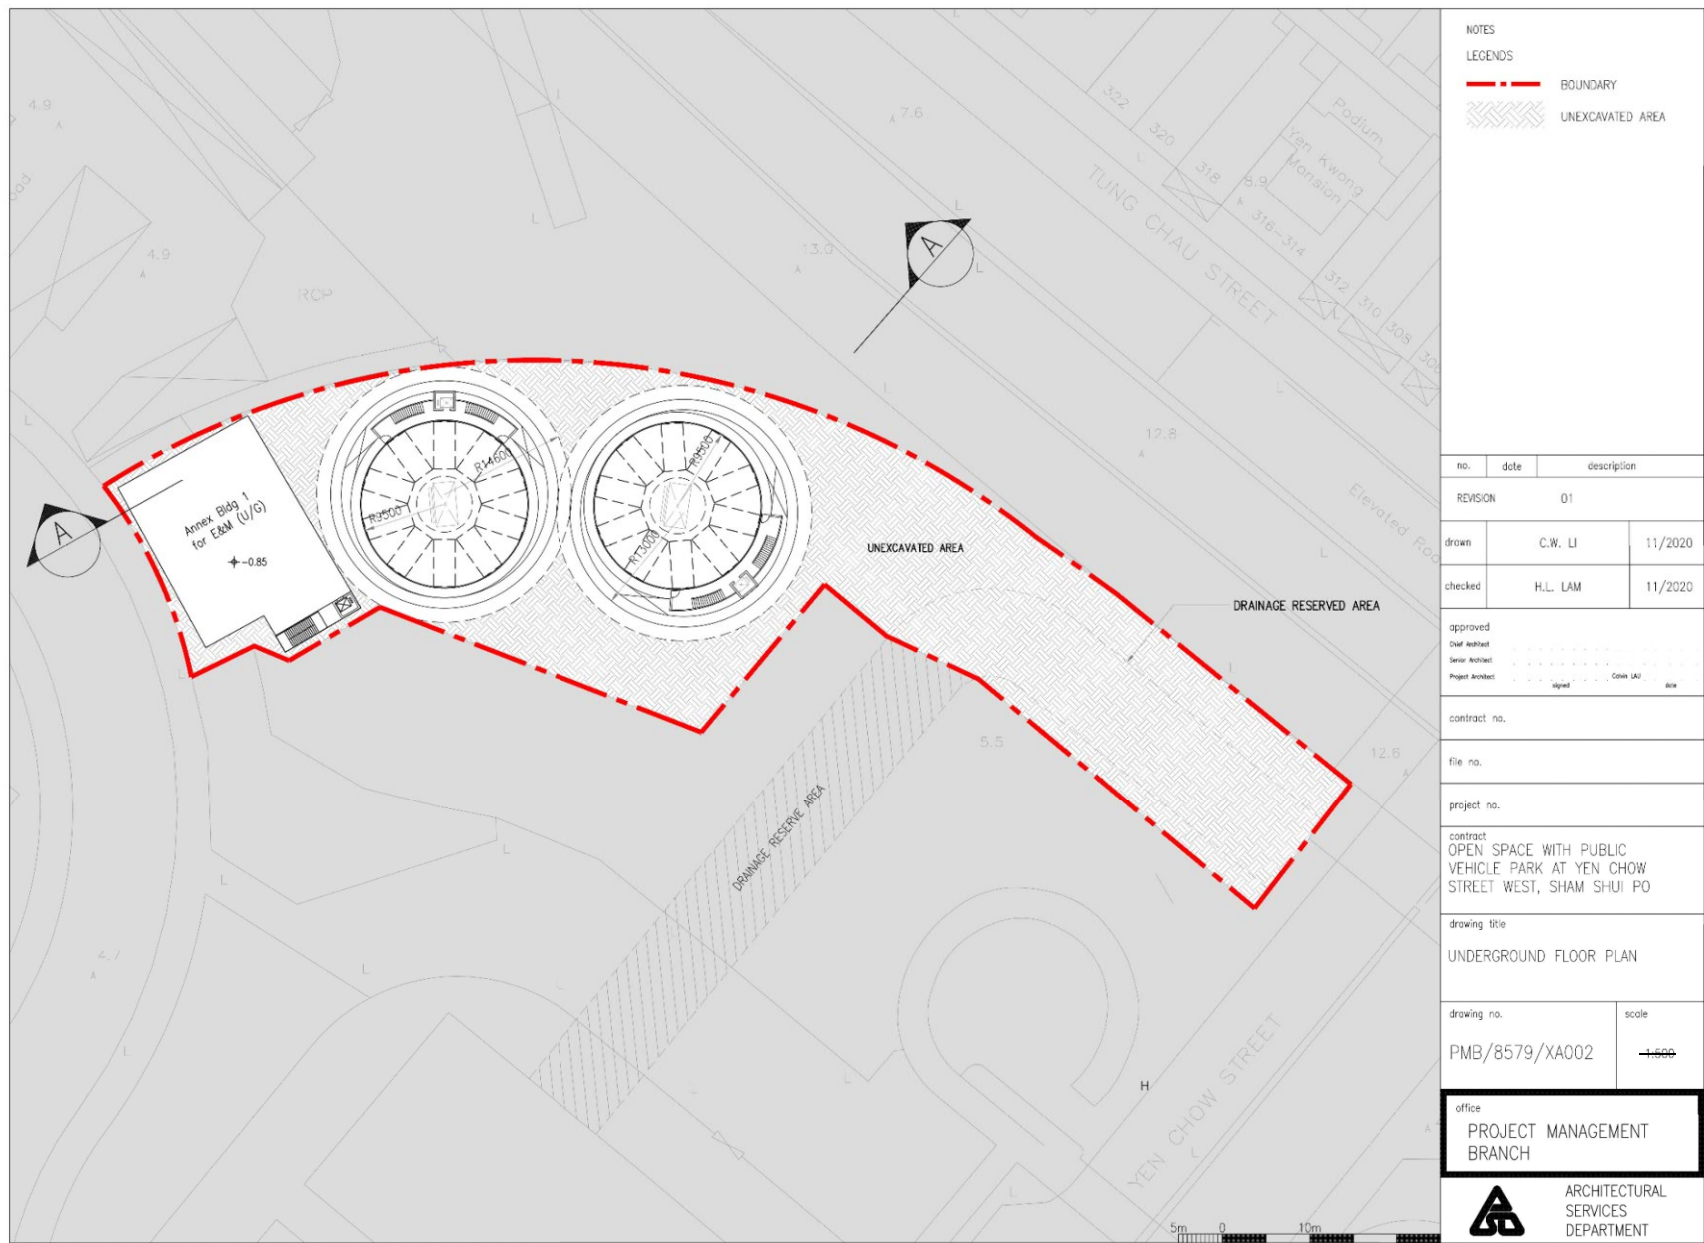

參考編號
REFERENCE No.
A/K20/134

繪圖
DRAWING
A-2


(來源 : 附錄 Ia)
(Source : Appendix Ia)

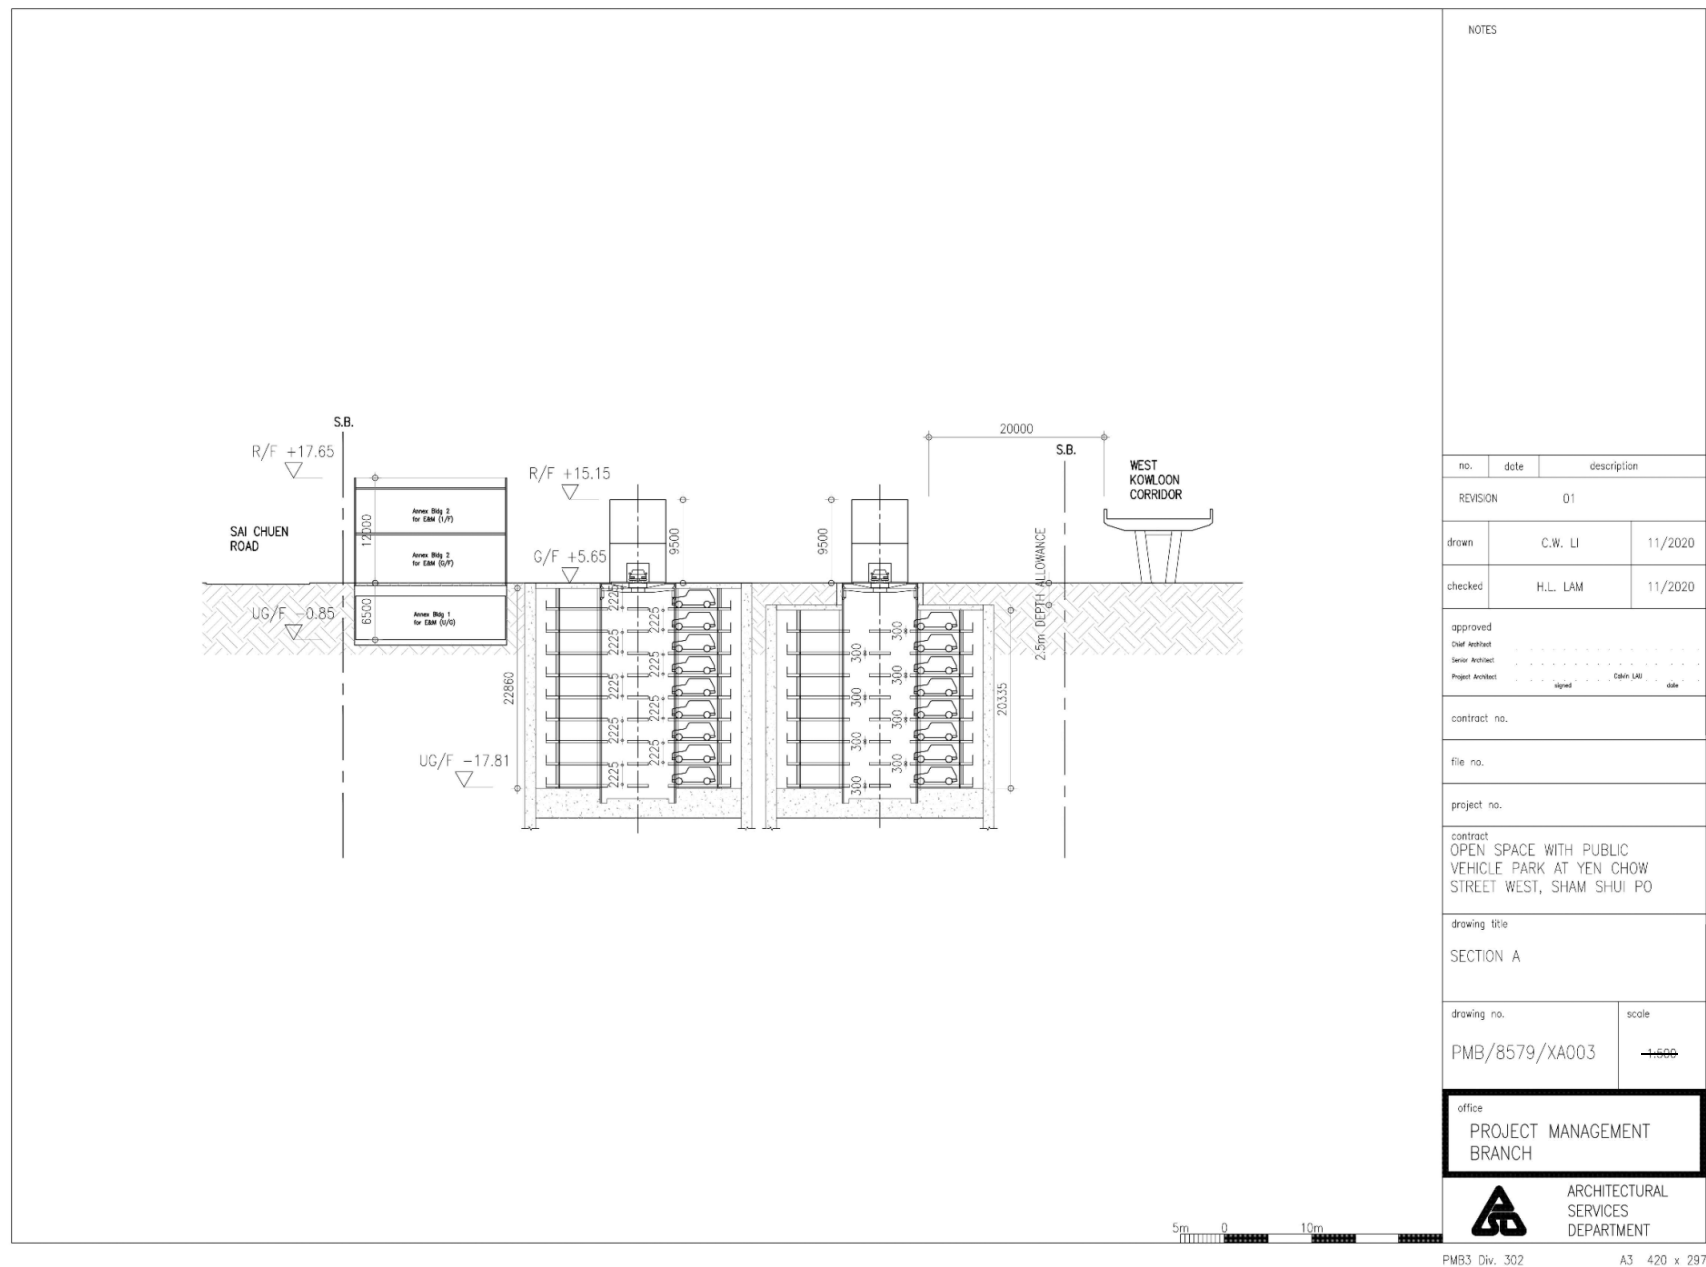

NOTES		
no.	date	description
REVISION 01		
drawn	C.W. LI	11/2020
checked	H.L. LAM	11/2020
approved		
Chief Architect		
Senior Architect		
Project Architect		
Signed: Colin LAU date:		
contract no.		
file no.		
project no.		
contract		
OPEN SPACE WITH PUBLIC		
VEHICLE PARK AT YEN CHOW		
STREET WEST, SHAM SHUI PO		
drawing title		
SECTION A		
drawing no.		scale
PMB/8579/XA003		1:500
office		
PROJECT MANAGEMENT		
BRANCH		
ARCHITECTURAL		
SERVICES		
DEPARTMENT		

參考編號 REFERENCE No. A/K20/134	繪圖 DRAWING A-3
------------------------------------	----------------------

(來源 : 附錄 Ia)
(Source : Appendix Ia)

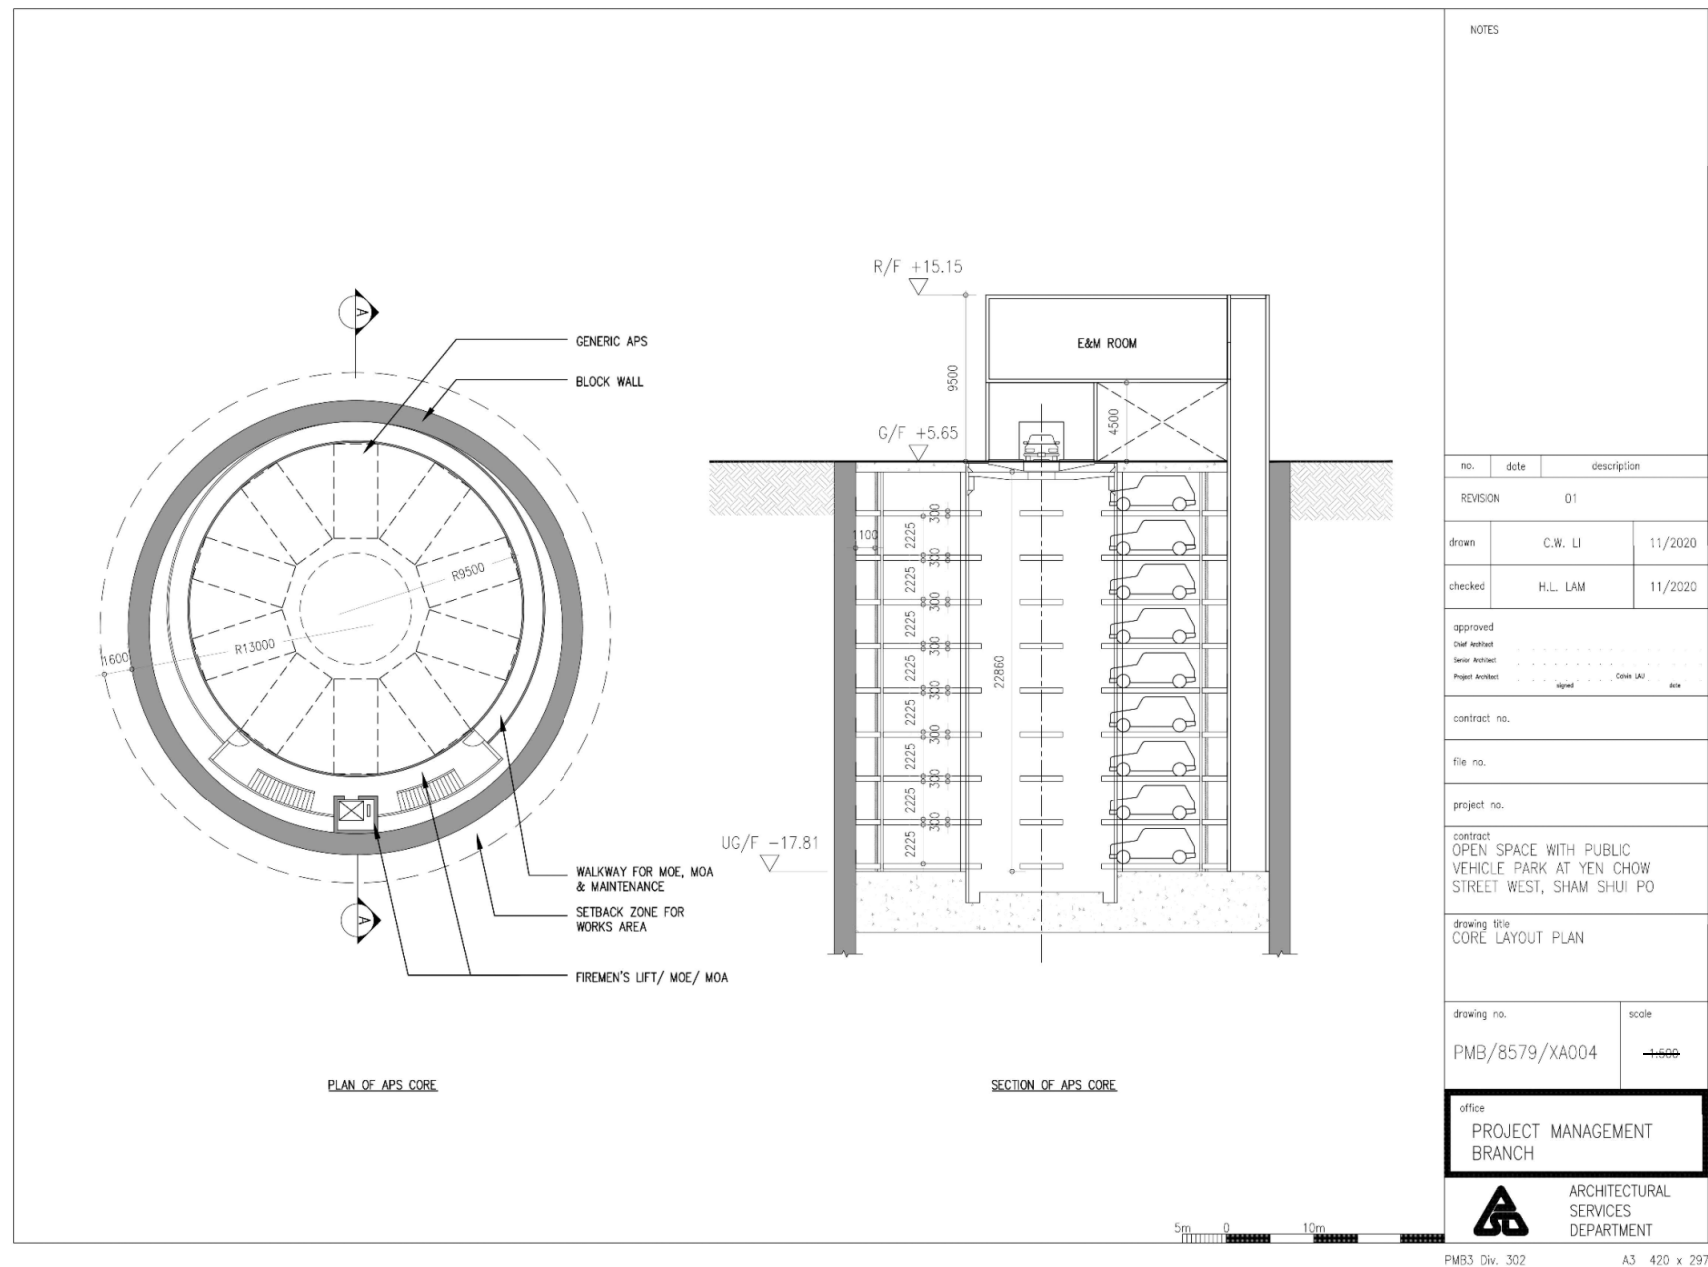

參考編號
REFERENCE No.
A/K20/134

繪圖
DRAWING
A-4

(來源 : 附錄 Ia)
(Source : Appendix Ia)



ASD/YCSW

APPENDIX 2 LANDSCAPE PLAN

參考編號 REFERENCE No. A/K20/134	繪圖 DRAWING A-5
------------------------------------	----------------------

(來源：附錄 Ic)
(Source : Appendix Ic)




ASD/YCSW

APPENDIX 3 PERSPECTIVE

參考編號
REFERENCE No.
A/K20/134

繪圖
DRAWING
A-6

(來源：附錄 Ia)
(Source : Appendix Ia)

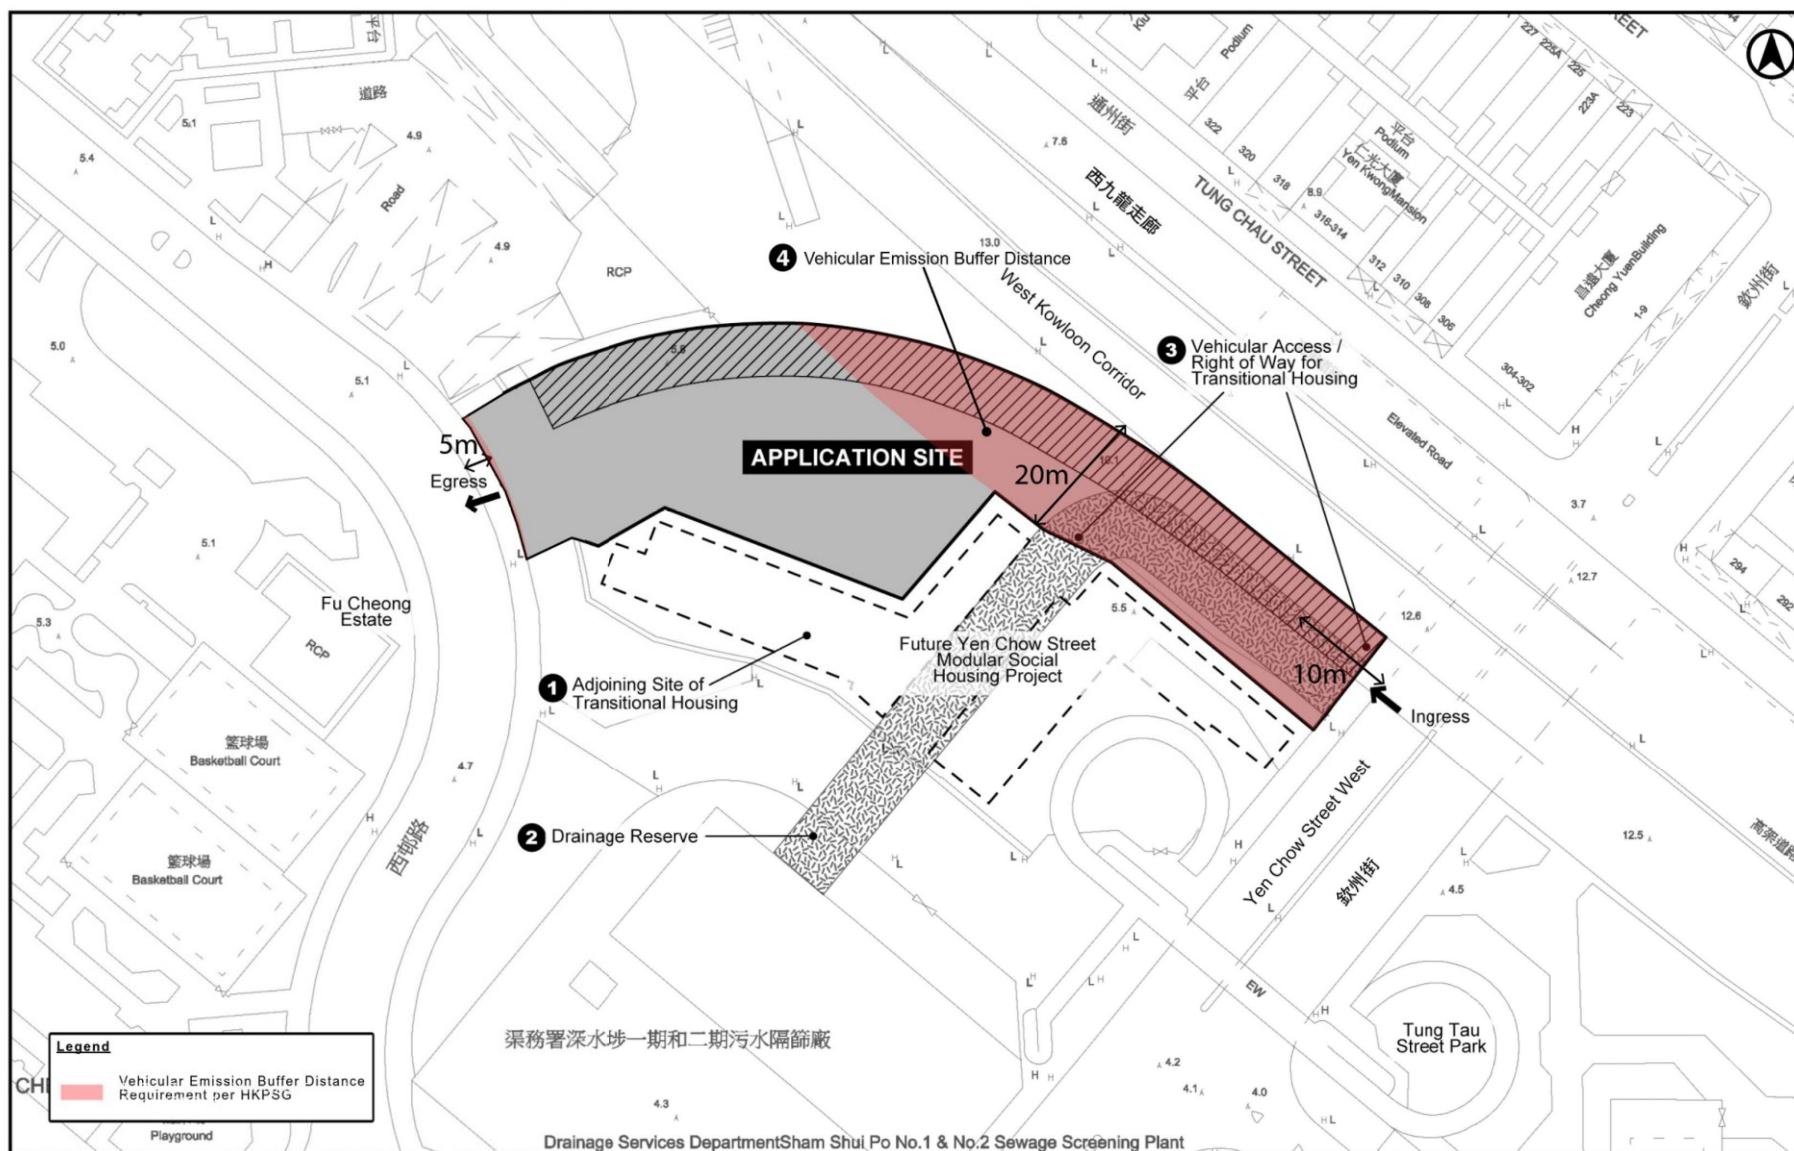

ASD/YCSW


FIGURE 2.3 SITE CONSTRAINTS PLAN
SCALE 1:1,000

參考編號
REFERENCE No.
A/K20/134

繪圖
DRAWING
A-7

(來源：附錄 Id)
(Source : Appendix Id)

X:\Oz20\82035_S16 for Proposed Public Vehicle Park underneath Open Space at Yen Chow Street West, Sham Shui Po\20235-Figure 2-2D.dwg 2021/09/02 12:02:56

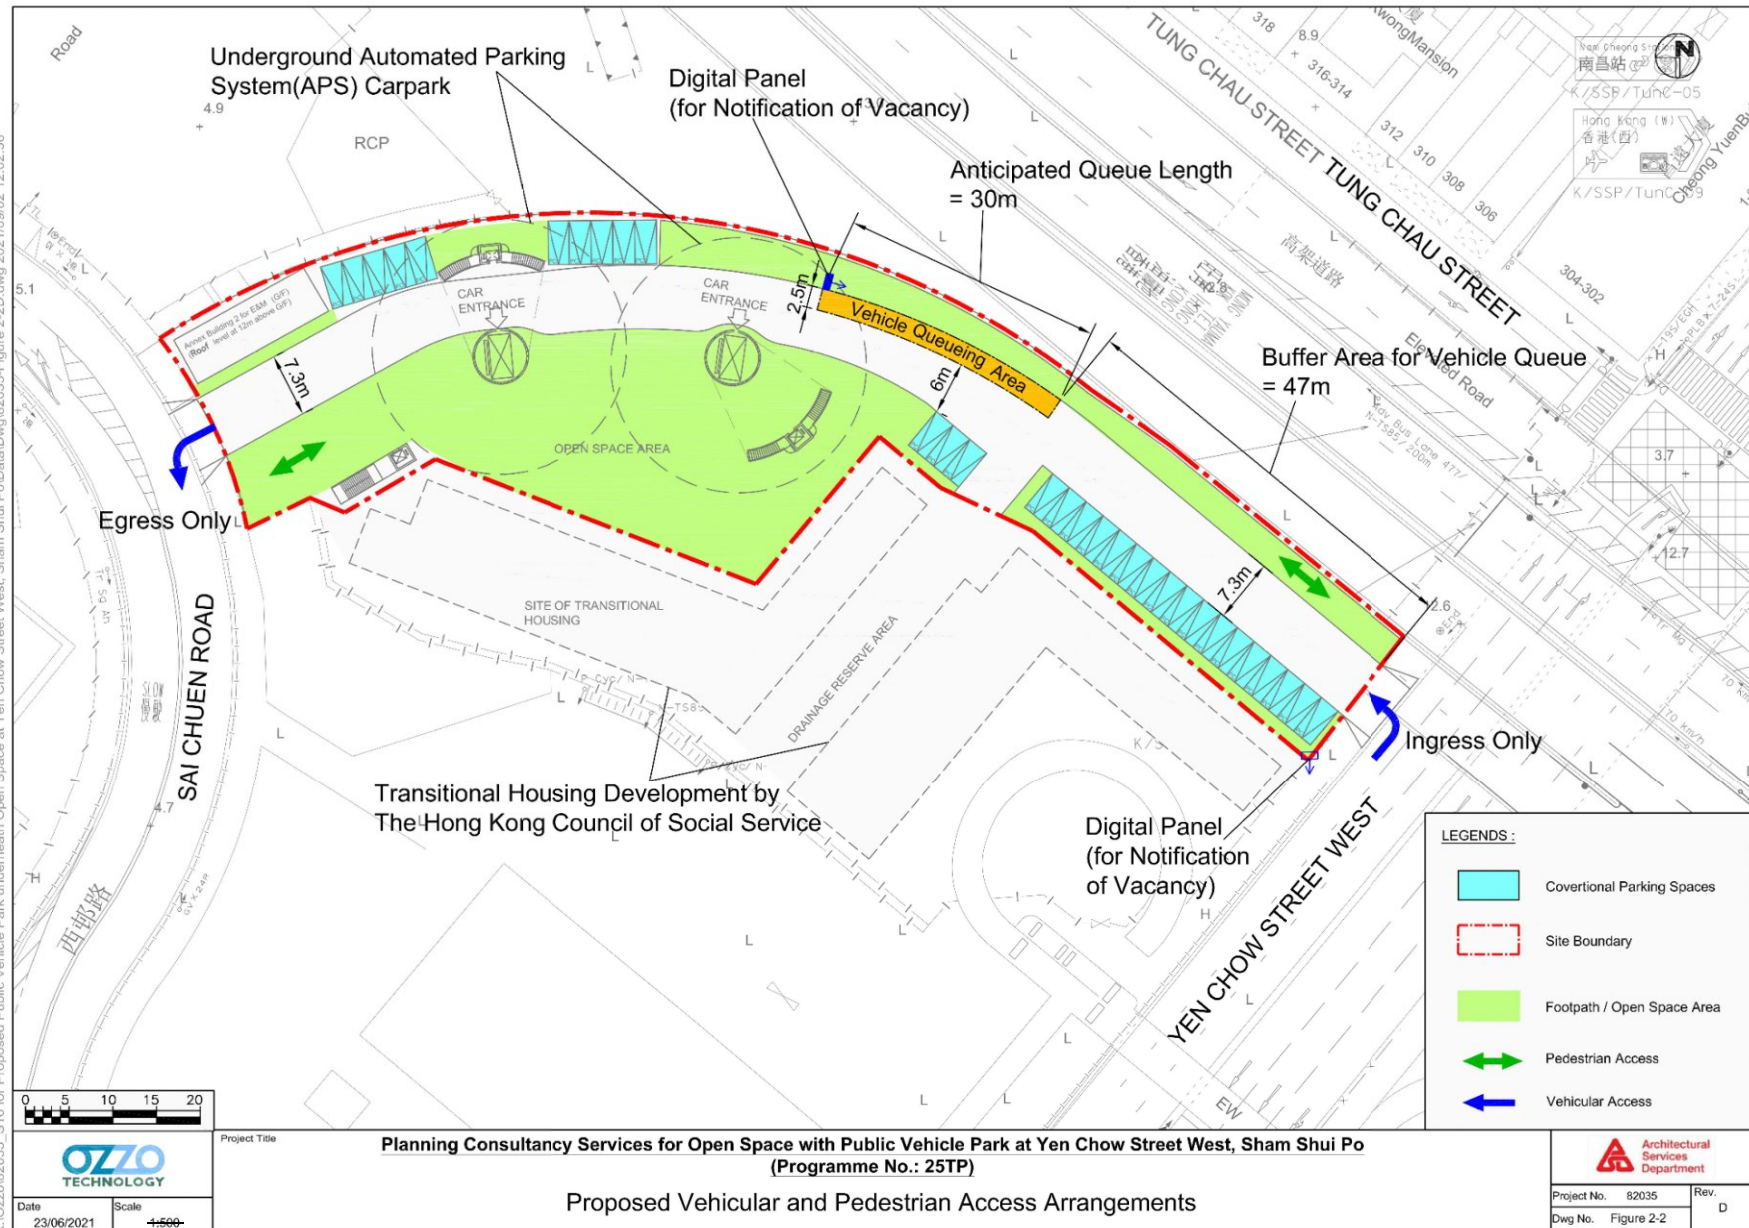


參考編號
REFERENCE No.
A/K20/134

繪圖
DRAWING
A-8


(來源：附錄 Ib)
(Source : Appendix Ib)


X:\Ozso\82035_S16 for Proposed Public Vehicle Park underneath Open Space at Yen Chow Street West, Sham Shui Po\DWG\82035-Figure 2-4.dwg 2020/11/18 18:10:22

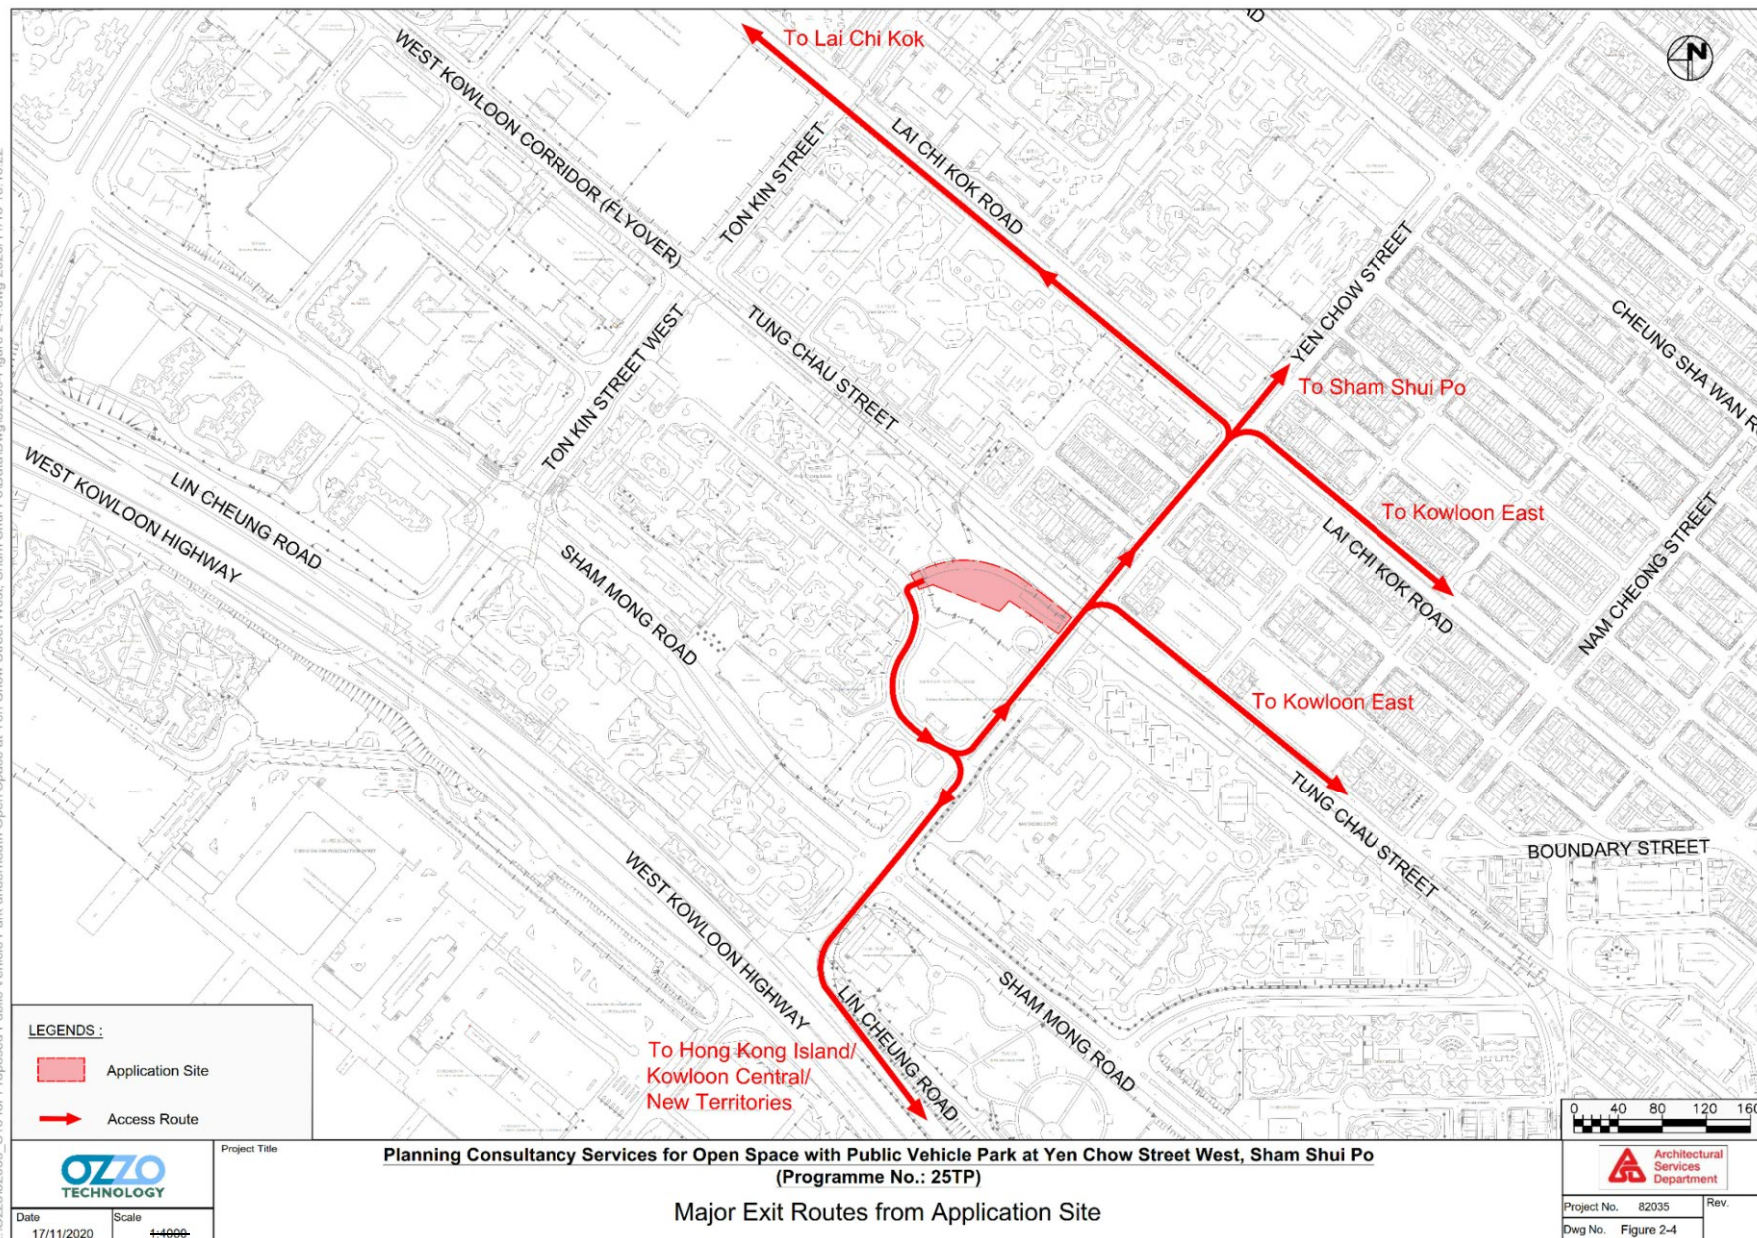

參考編號 REFERENCE No. A/K20/134	繪圖 DRAWING A-10
------------------------------------	-----------------------

(來源 : 附錄 Ia)
(Source : Appendix Ia)

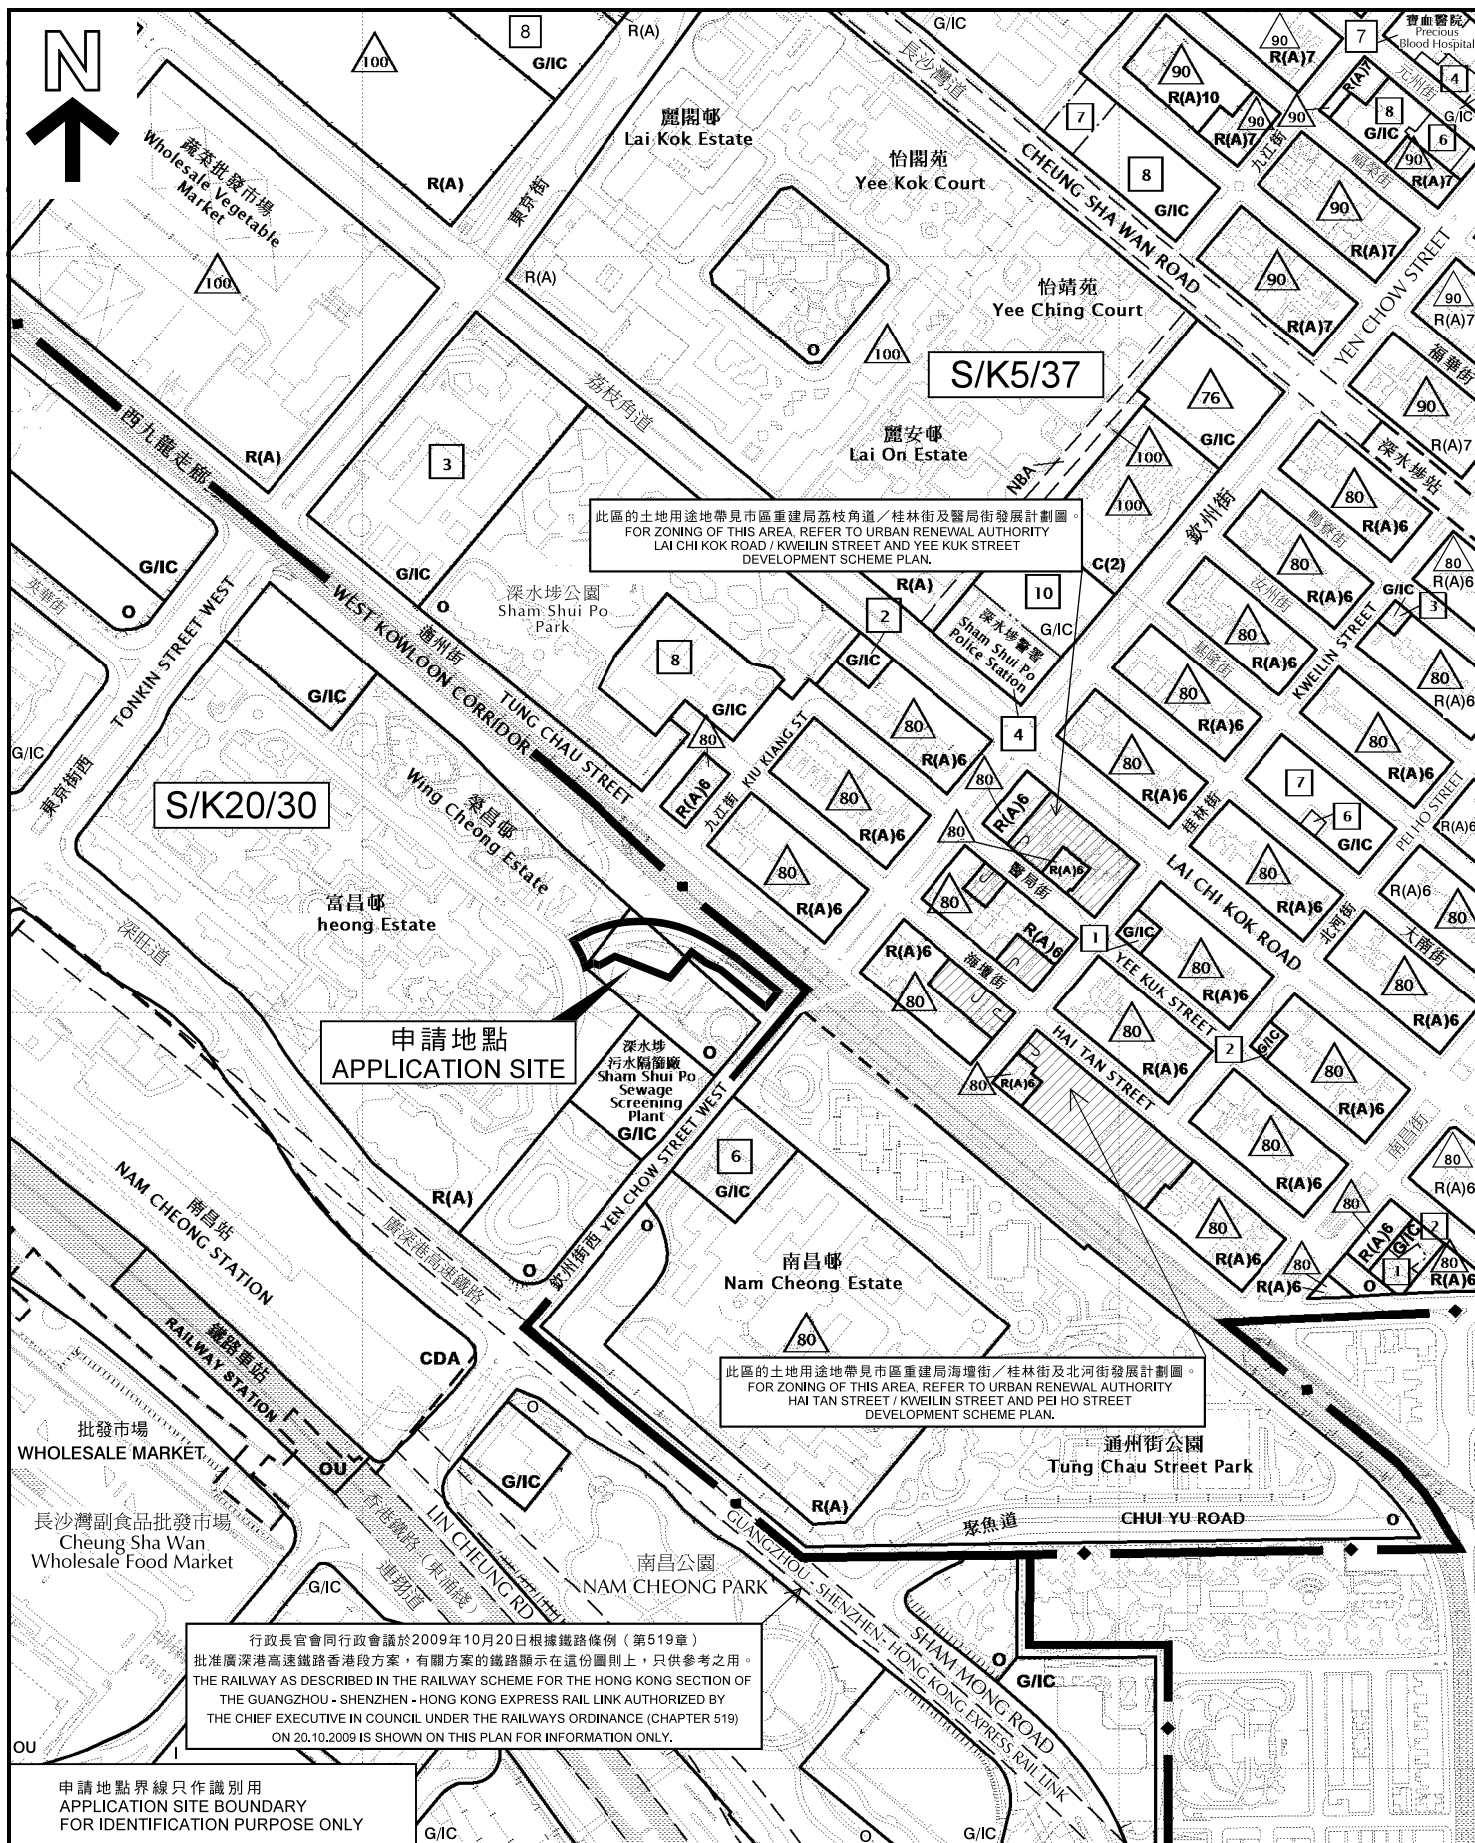

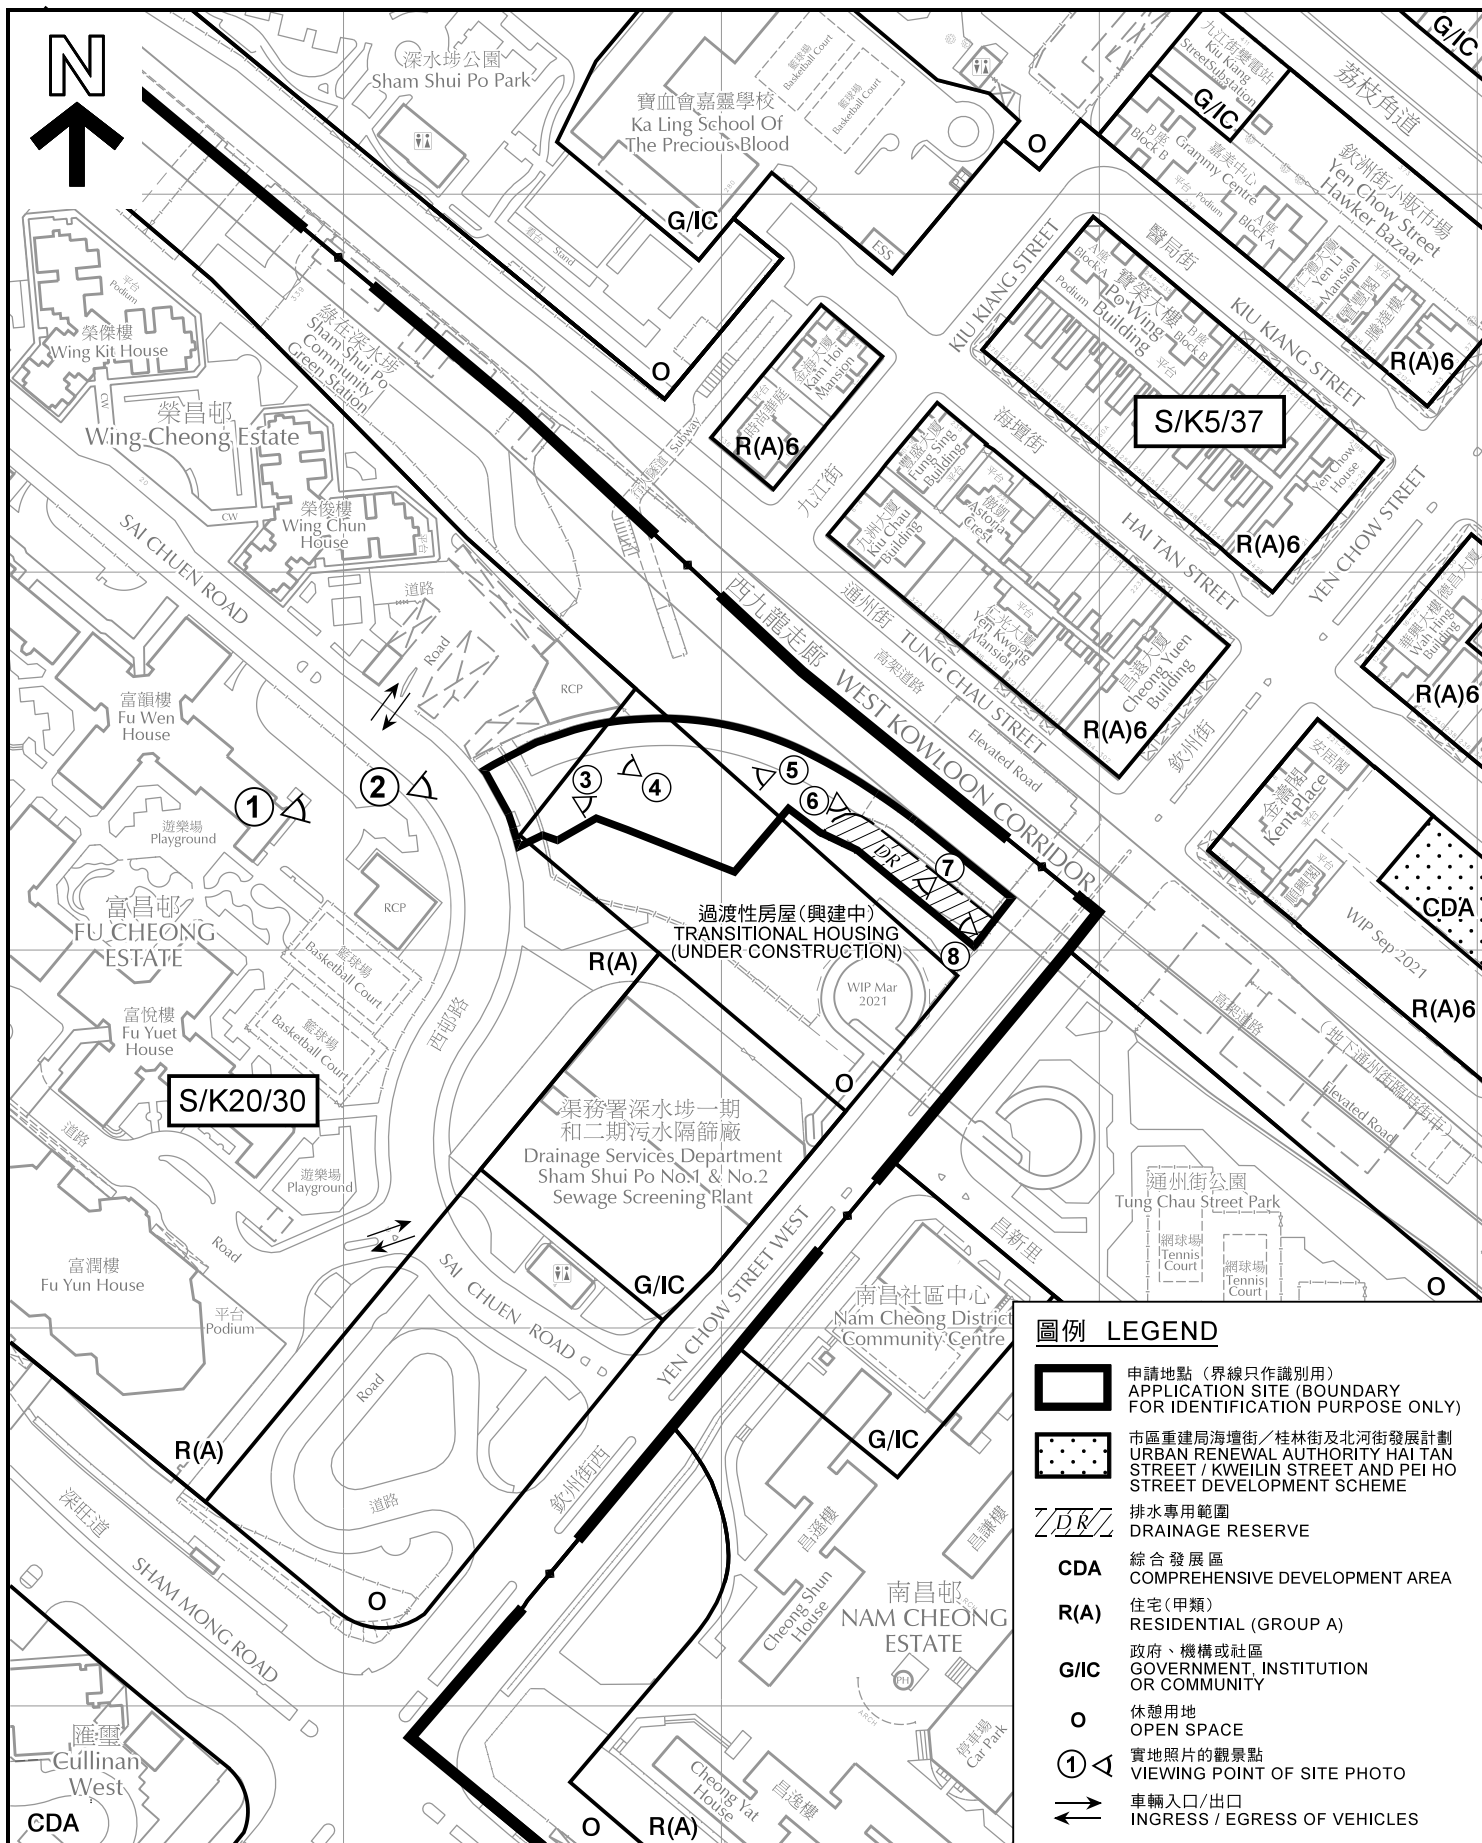


圖例 LEGEND

-  申請地點 (界線只作識別用)
APPLICATION SITE (BOUNDARY FOR IDENTIFICATION PURPOSE ONLY)
-  市區重建局海壇街／桂林街及北河街發展計劃
URBAN RENEWAL AUTHORITY HAI TAN STREET / KWELIN STREET AND PEI HO STREET DEVELOPMENT SCHEME
-  排水專用範圍
DRAINAGE RESERVE
-  CDA 綜合發展區
COMPREHENSIVE DEVELOPMENT AREA
-  R(A) 住宅(甲類)
RESIDENTIAL (GROUP A)
-  G/IC 政府、機構或社區
GOVERNMENT, INSTITUTION OR COMMUNITY
-  休憩用地
OPEN SPACE
-  ① 實地照片的觀景點
VIEWING POINT OF SITE PHOTO
-  車輛入口/出口
INGRESS / EGRESS OF VEHICLES

平面圖 SITE PLAN

擬議公眾停車場(貨櫃車除外)及准許的休憩用地
九龍深水埗欽州街西及通州街交界的政府土地
PROPOSED PUBLIC VEHICLE PARK
(EXCLUDING CONTAINER VEHICLE) AND PERMITTED OPEN SPACE
GOVERNMENT LAND AT THE JUNCTION OF
YEN CHOW STREET WEST AND TUNG CHAU STREET,
SHAM SHUI PO, KOWLOON

SCALE 1 : 2 000 比例尺

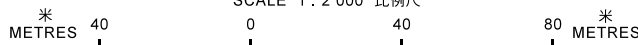

本摘要圖於2021年9月20日擬備，所根據的資料為測量圖編號11-NW-13B及13D

EXTRACT PLAN PREPARED ON 20.9.2021
BASED ON SURVEY SHEETS No.
11-NW-13B&13D

規劃署
PLANNING
DEPARTMENT



參考編號
REFERENCE No.
A/K20/134

圖 PLAN
A-2



圖例 LEGEND



申請地點 (界線只作識別用)
APPLICATION SITE (BOUNDARY FOR
IDENTIFICATION PURPOSE ONLY)

航攝照片 AERIAL PHOTO

擬議公眾停車場 (貨櫃車除外) 及准許的休憩用地
九龍深水埗欽州街西及通州街交界的政府土地
PROPOSED PUBLIC VEHICLE PARK
(EXCLUDING CONTAINER VEHICLE) AND PERMITTED OPEN SPACE
GOVERNMENT LAND AT THE JUNCTION OF
YEN CHOW STREET WEST AND TUNG CHAU STREET,
SHAM SHUI PO, KOWLOON


規劃署
PLANNING
DEPARTMENT



參考編號
REFERENCE No.
A/K20/134

圖 PLAN
A-3

本摘要圖於2021年9月20日擬備, 所根據的資料為地政總署於2020年12月7日拍得的航攝照片編號 E117273C
EXTRACT PLAN PREPARED ON 20.9.2021
BASED ON AERIAL PHOTO No. E117273C
TAKEN ON 7.12.2020 BY LANDS DEPARTMENT

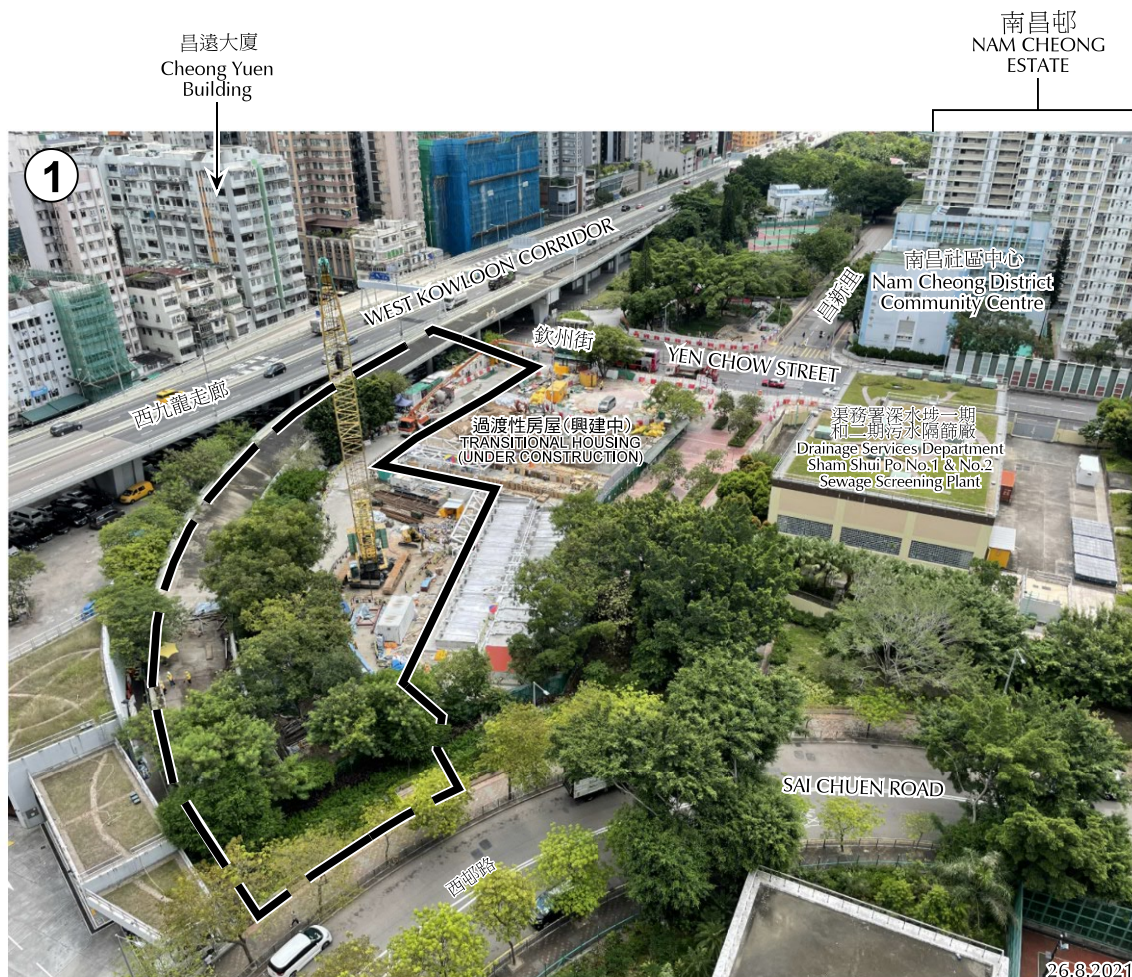

申請地點
APPLICATION SITE



申請地點 (界線只作識別用)
APPLICATION SITE
(BOUNDARY FOR IDENTIFICATION
PURPOSE ONLY)

本圖於2021年9月20日擬備，所根據的資料為攝於2021年8月6日及8月26日的實地照片

PLAN PREPARED ON 20.9.2021
BASED ON SITE PHOTOS
TAKEN ON 6.8.2021 AND 26.8.2021

實地照片 SITE PHOTOS


擬議公眾停車場(貨櫃車除外)及准許的休憩用地
九龍深水埗欽州街西及通州街交界的政府土地
PROPOSED PUBLIC VEHICLE PARK
(EXCLUDING CONTAINER VEHICLE) AND PERMITTED OPEN SPACE
GOVERNMENT LAND AT THE JUNCTION OF
YEN CHOW STREET WEST AND TUNG CHAU STREET,
SHAM SHUI PO, KOWLOON

規劃署
PLANNING
DEPARTMENT



參考編號
REFERENCE No.
A/K20/134

圖 PLAN
A-4

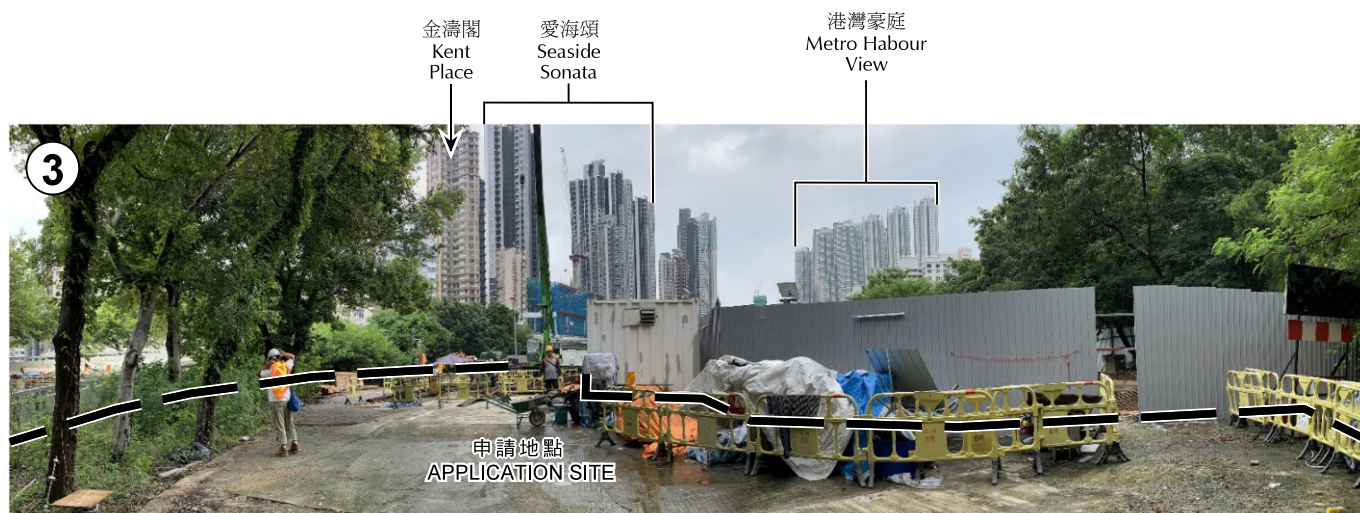

申請地點（界線只作識別用）
APPLICATION SITE
(BOUNDARY FOR IDENTIFICATION
PURPOSE ONLY)

本圖於2021年9月17日擬備，所根據的
資料為攝於2021年8月6日的實地照片
PLAN PREPARED ON 17.9.2021
BASED ON SITE PHOTOS
TAKEN ON 6.8.2021

實地照片 SITE PHOTOS

擬議公眾停車場（貨櫃車除外）及准許的休憩用地
九龍深水埗欽州街西及通州街交界的政府土地
PROPOSED PUBLIC VEHICLE PARK
(EXCLUDING CONTAINER VEHICLE) AND PERMITTED OPEN SPACE
GOVERNMENT LAND AT THE JUNCTION OF
YEN CHOW STREET WEST AND TUNG CHAU STREET,
SHAM SHUI PO, KOWLOON

規劃署
PLANNING
DEPARTMENT



參考編號
REFERENCE No.
A/K20/134

圖 PLAN
A-5




 申請地點 (界線只作識別用)
 APPLICATION SITE
 (BOUNDARY FOR IDENTIFICATION
 PURPOSE ONLY)

本圖於2021年9月17日擬備，所根據的
 資料為攝於2021年8月6日的實地照片
 PLAN PREPARED ON 17.9.2021
 BASED ON SITE PHOTOS
 TAKEN ON 6.8.2021

實地照片 SITE PHOTOS

擬議公眾停車場 (貨櫃車除外) 及准許的休憩用地
 九龍深水埗欽州街西及通州街交界的政府土地
 PROPOSED PUBLIC VEHICLE PARK
 (EXCLUDING CONTAINER VEHICLE) AND PERMITTED OPEN SPACE
 GOVERNMENT LAND AT THE JUNCTION OF
 YEN CHOW STREET WEST AND TUNG CHAU STREET,
 SHAM SHUI PO, KOWLOON

規 劃 署
 PLANNING
 DEPARTMENT



參考編號
 REFERENCE No.
 A/K20/134

圖 PLAN
 A-6



申請地點 (界線只作識別用)
APPLICATION SITE
(BOUNDARY FOR IDENTIFICATION
PURPOSE ONLY)

本圖於2021年9月17日擬備，所根據的
資料為攝於2021年8月6日的實地照片
PLAN PREPARED ON 17.9.2021
BASED ON SITE PHOTOS
TAKEN ON 6.8.2021

實地照片 SITE PHOTOS

擬議公眾停車場 (貨櫃車除外) 及准許的休憩用地
九龍深水埗欽州街西及通州街交界的政府土地
PROPOSED PUBLIC VEHICLE PARK
(EXCLUDING CONTAINER VEHICLE) AND PERMITTED OPEN SPACE
GOVERNMENT LAND AT THE JUNCTION OF
YEN CHOW STREET WEST AND TUNG CHAU STREET,
SHAM SHUI PO, KOWLOON

規劃署
PLANNING
DEPARTMENT



參考編號
REFERENCE No.
A/K20/134

圖 PLAN
A-7