


地段索引圖 LOT INDEX PLAN

擬議地盤平面圖 (附件 B)

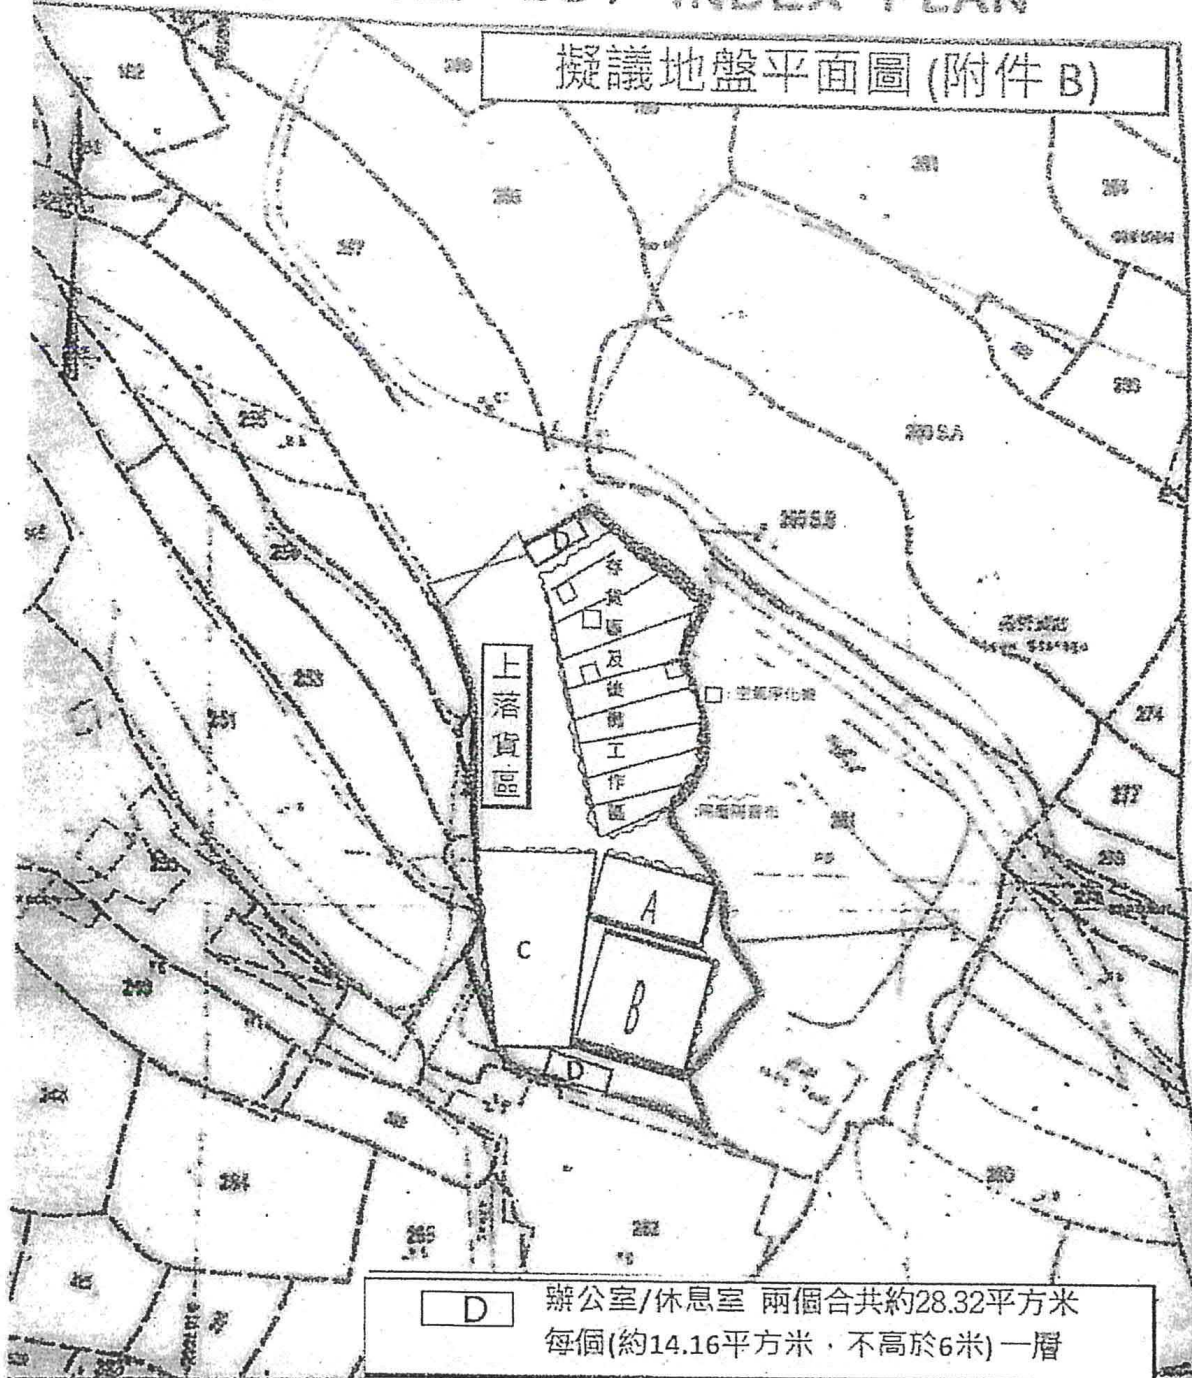

地政總署測繪處

ty: dd125

Index Plan No.: ND01051120

Survey Office: North

07-Nov-2014

File No.: 444400

香港特別行政區政府
Copyright reserved - Hong Kong


101 25141107154125 10

D 辦公室/休息室 兩個合共約28.32平方米
每個(約14.16平方米, 不高於6米)一層

A 上蓋工作區 以隔塵隔音布包圍
(約196平方米, 不高於6米) 一層

B 上蓋工作區 以隔塵隔音布包圍
(約266平方米, 不高於6米) 一層

C 上蓋工作區 以隔塵隔音布包圍
(約384平方米, 不高於6米) 一層
工作區A B C: 合共約846平方米

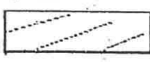
 存貨區及後備工作區 以可活動金屬支架撐起隔塵隔
音布, 遮蓋頂部及包圍四周(約620平方米, 不高於6
米) 一層

(摘錄自申請人於 17. 8. 2022 呈交的申請書)
(Extract from Applicant's
Submission of 17.8.2022)

參考編號
REFERENCE No.
A/HSK/402

繪圖 DRAWING
A-1

地段索引圖 LOT INDEX PLAN

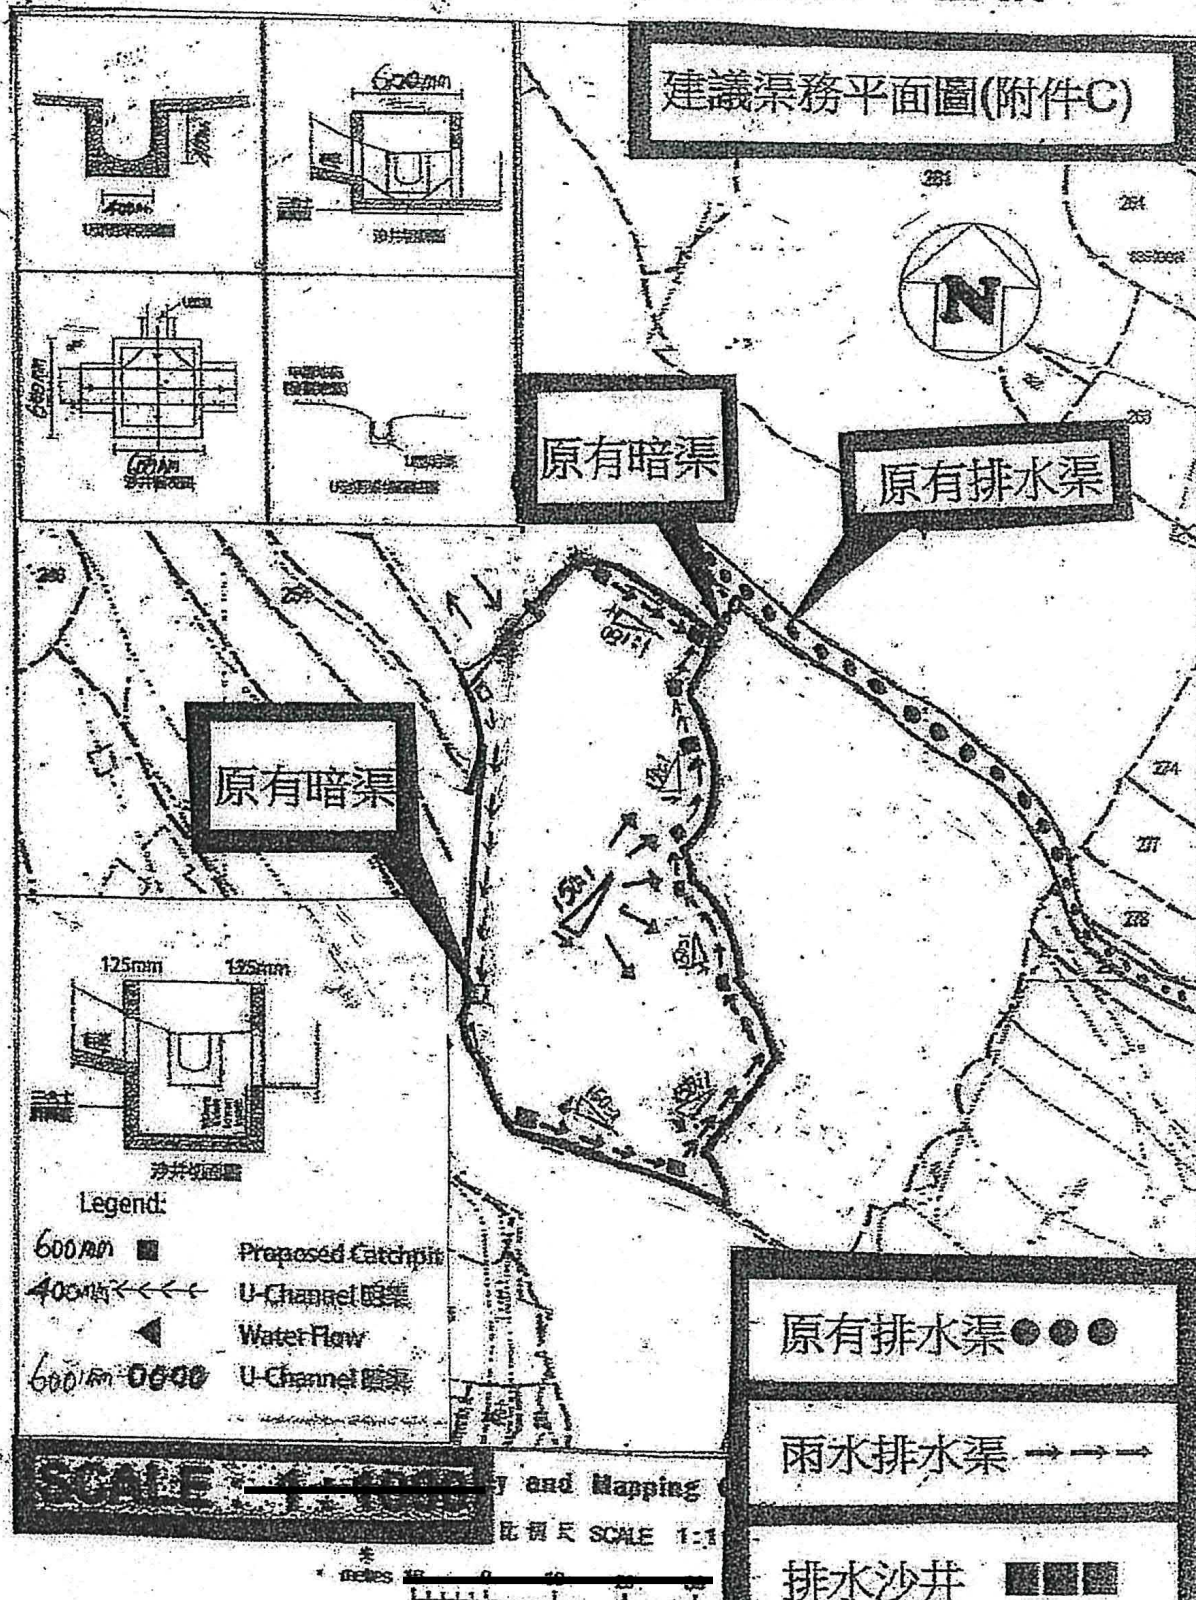

Locality: dd125
 Lot Index Plan No.: ND0105112014
 District Survey Office: North
 Date: 07-Nov-2014
 Reference No.: 61122

香港特別行政區政府 版權所有
 © Copyright reserved - Hong Kong SAR Government
 SMO-P01 20141107154130 10

免責聲明
 本圖乃根據
 地籍局提供
 之資料製成
 其準確度
 概不負責
 此圖之使用
 須受地籍局
 之限制

This plan is a copy of the lot index plan showing the approximate position of the boundaries, including the temporary occupation of land under Government Land Allocation, Temporary Government Land Allocation, Short Term Tenancies and Government Land Licence. The temporary occupation of land may be created or terminated at short notice and should be confirmed with the District Lands Officer. The information shown on this plan MUST be verified by field survey. The lot index plan may be revised without prior notification as better or new boundary evidence


(摘錄自申請人於 17.8.2022 呈交的申請書)
 (Extract from Applicant's
 Submission of 17.8.2022)

參考編號
 REFERENCE No.
 A/HSK/402

繪圖 DRAWING
 A-2

地段索引圖 LOT INDEX PLAN

建議消防設施位置圖 (附件 D)

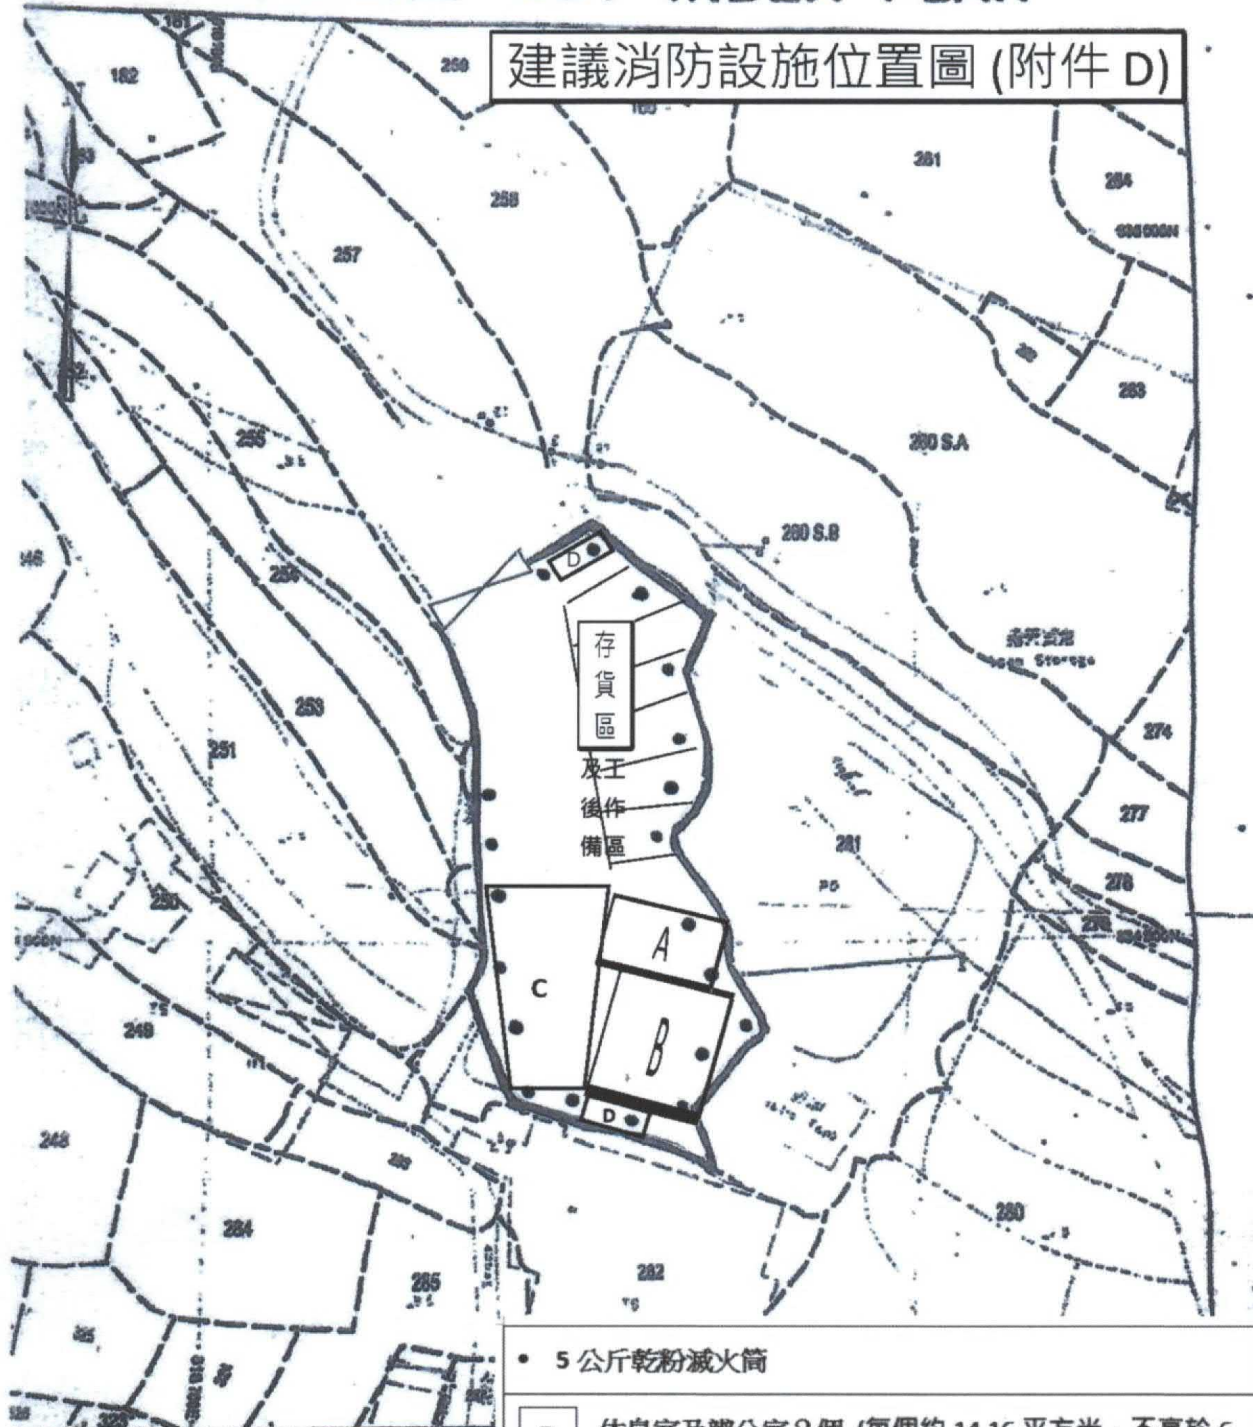

地政總署測繪處 Survey

米 metres 10 0

ty:dd125

lex Plan No.: ND0105112014

t Survey Office: North

07-Nov-2014

ance.No.: e-misc

香港特別行政區政府 版權所

Copyright reserved - Hong Kong SAR Govern

101 20141107104130 10

• 5 公斤乾粉滅火筒

D 休息室及辦公室 2 個 (每個約 14.16 平方米, 不高於 6 米) 一層

A 上蓋工作區(約 196 平方米, 不高於 6 米) 一層

B 上蓋工作區(約 266 平方米, 不高於 6 米) 一層


C 上蓋工作區(約 384 平方米, 不高於 6 米) 一層

工作區 ABC: 合共約 846 平方米

存貨區及後備工作區 (約 620 平方米, 不高於 6 米) 一層

地段索引圖 LOT INDEX PLAN


行車路線平面圖 (附件 E)

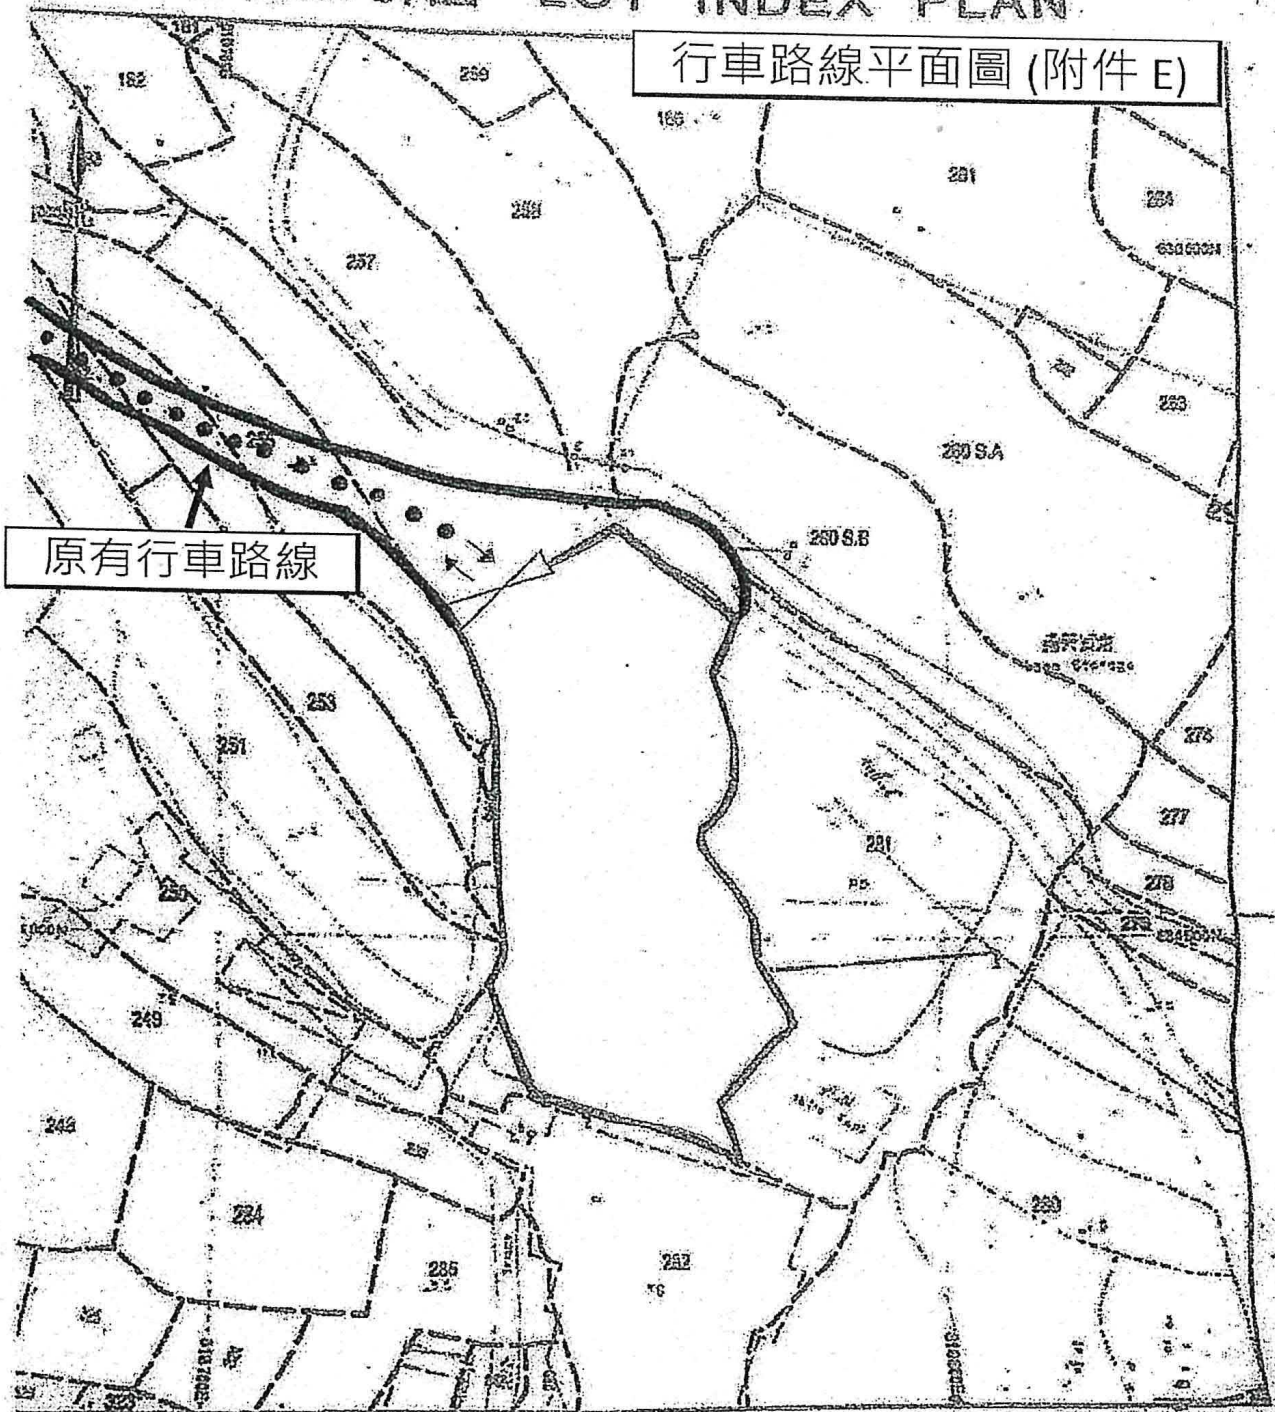

原有行車路線

地政總署測繪處 Survey and Mapping Office, Lands Department

比例尺 SCALE 1:1000

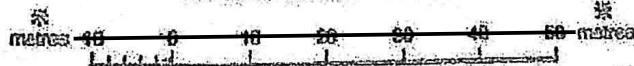

ty:dd125

lex Plan No.: ND0105112014

Survey Office: North

07-Nov-2014

ence No.: cawec

香港特別行政區政府 — 版權所有
Copyright reserved - Hong Kong SAR Government

20141107104130 10

免責聲明

本圖乃地政總署測繪處之副本，顯示地籍原來的土地位置，包括地籍原來的土地、臨時政府設施、臨時租約及政府土地租約的臨時佔用土地的情況。圖中佔用土地的情況可隨時隨時通知而終止，因此圖中佔用土地的情況只供參考。本圖測繪的資料必須經過地籍處予以核實，而地籍處的資料可能會隨時更改，因此本圖可能會與實際情況不符。


Disclaimer

This plan is a copy of the lot index plan showing the original position of the land, including the temporary occupation of land under Government's temporary government facilities, temporary leases and government land leases. The information shown on this plan may be terminated at short notice and should be confirmed with the Lands Department. The information shown on this plan may be revised without prior notification as better or more accurate information becomes available.

(摘錄自申請人於 17.8.2022 呈交的申請書)
(Extract from Applicant's
Submission of 17.8.2022)

參考編號
REFERENCE No.
A/HSK/402

繪圖 DRAWING
A-4

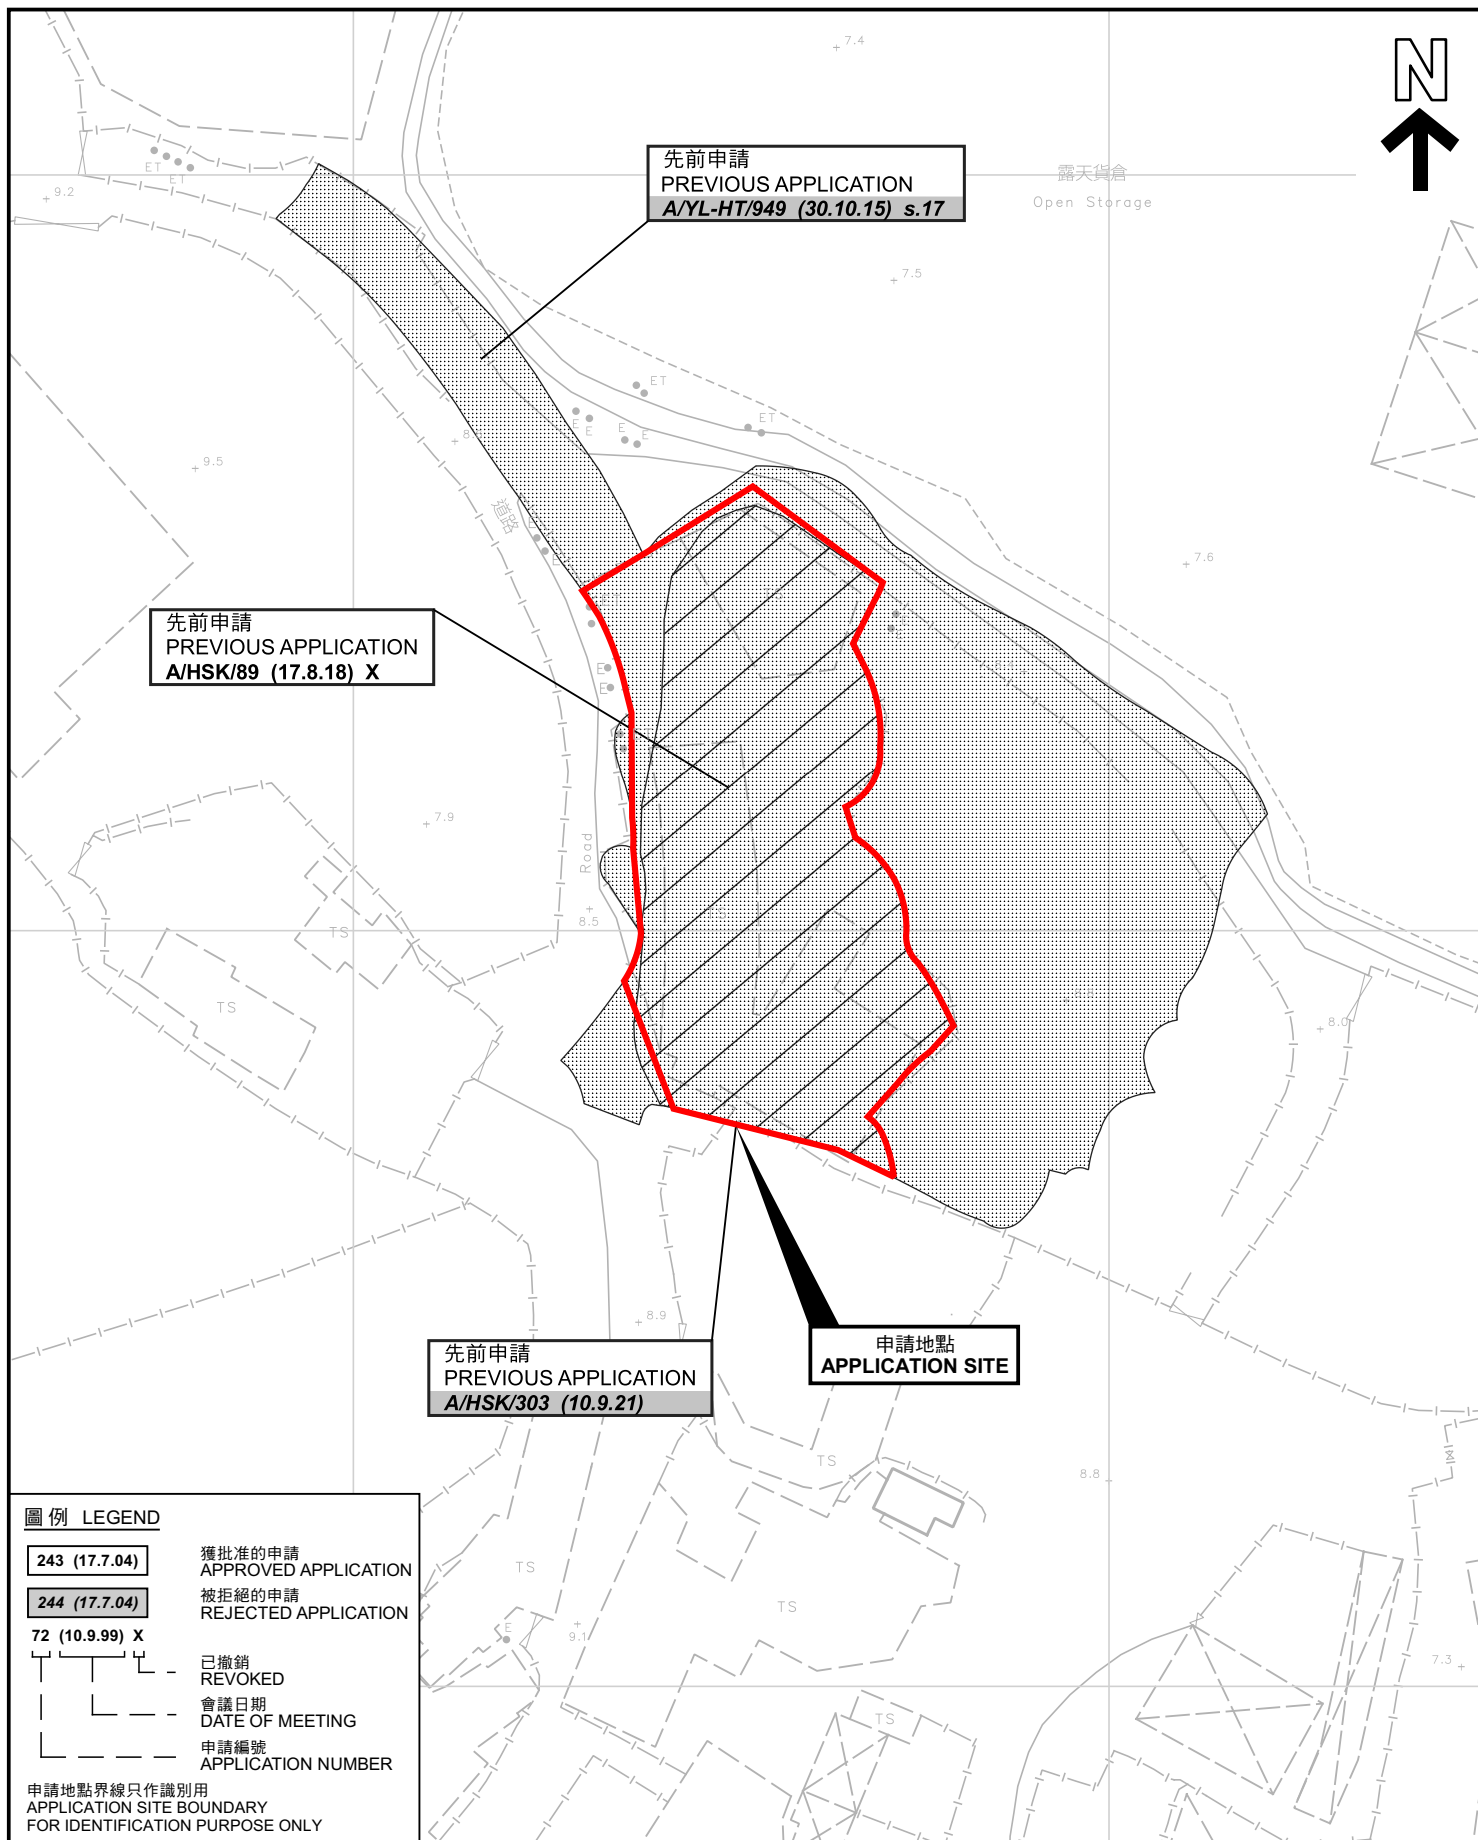

先前申請圖 PREVIOUS APPLICATIONS PLAN

臨時露天存放循環再造物料(金屬)連附屬工場及辦公室(為期3年)
新界元朗厦村新圍丈量約份第125約地段第256號(部分)
TEMPORARY OPEN STORAGE OF
RECYCLABLE MATERIALS (METAL) WITH ANCILLARY WORKSHOP
AND OFFICE FOR A PERIOD OF 3 YEARS
LOT 256 (PART) IN D.D.125,
SAN WAI, HA TSUEN, YUEN LONG, NEW TERRITORIES

SCALE 1:1 000 比例尺
米 20 0 20 40 米
METRES


規 劃 署
PLANNING
DEPARTMENT



參考編號
REFERENCE No.
A/HSK/402

圖 PLAN
A-1b

本摘要圖於2022年9月29日擬備，所根據的資料為測量圖編號 6-NW-2C 及 6-NW-7A
EXTRACT PLAN PREPARED ON 29.9.2022
BASED ON SURVEY SHEETS No.
6-NW-2C & 6-NW-7A

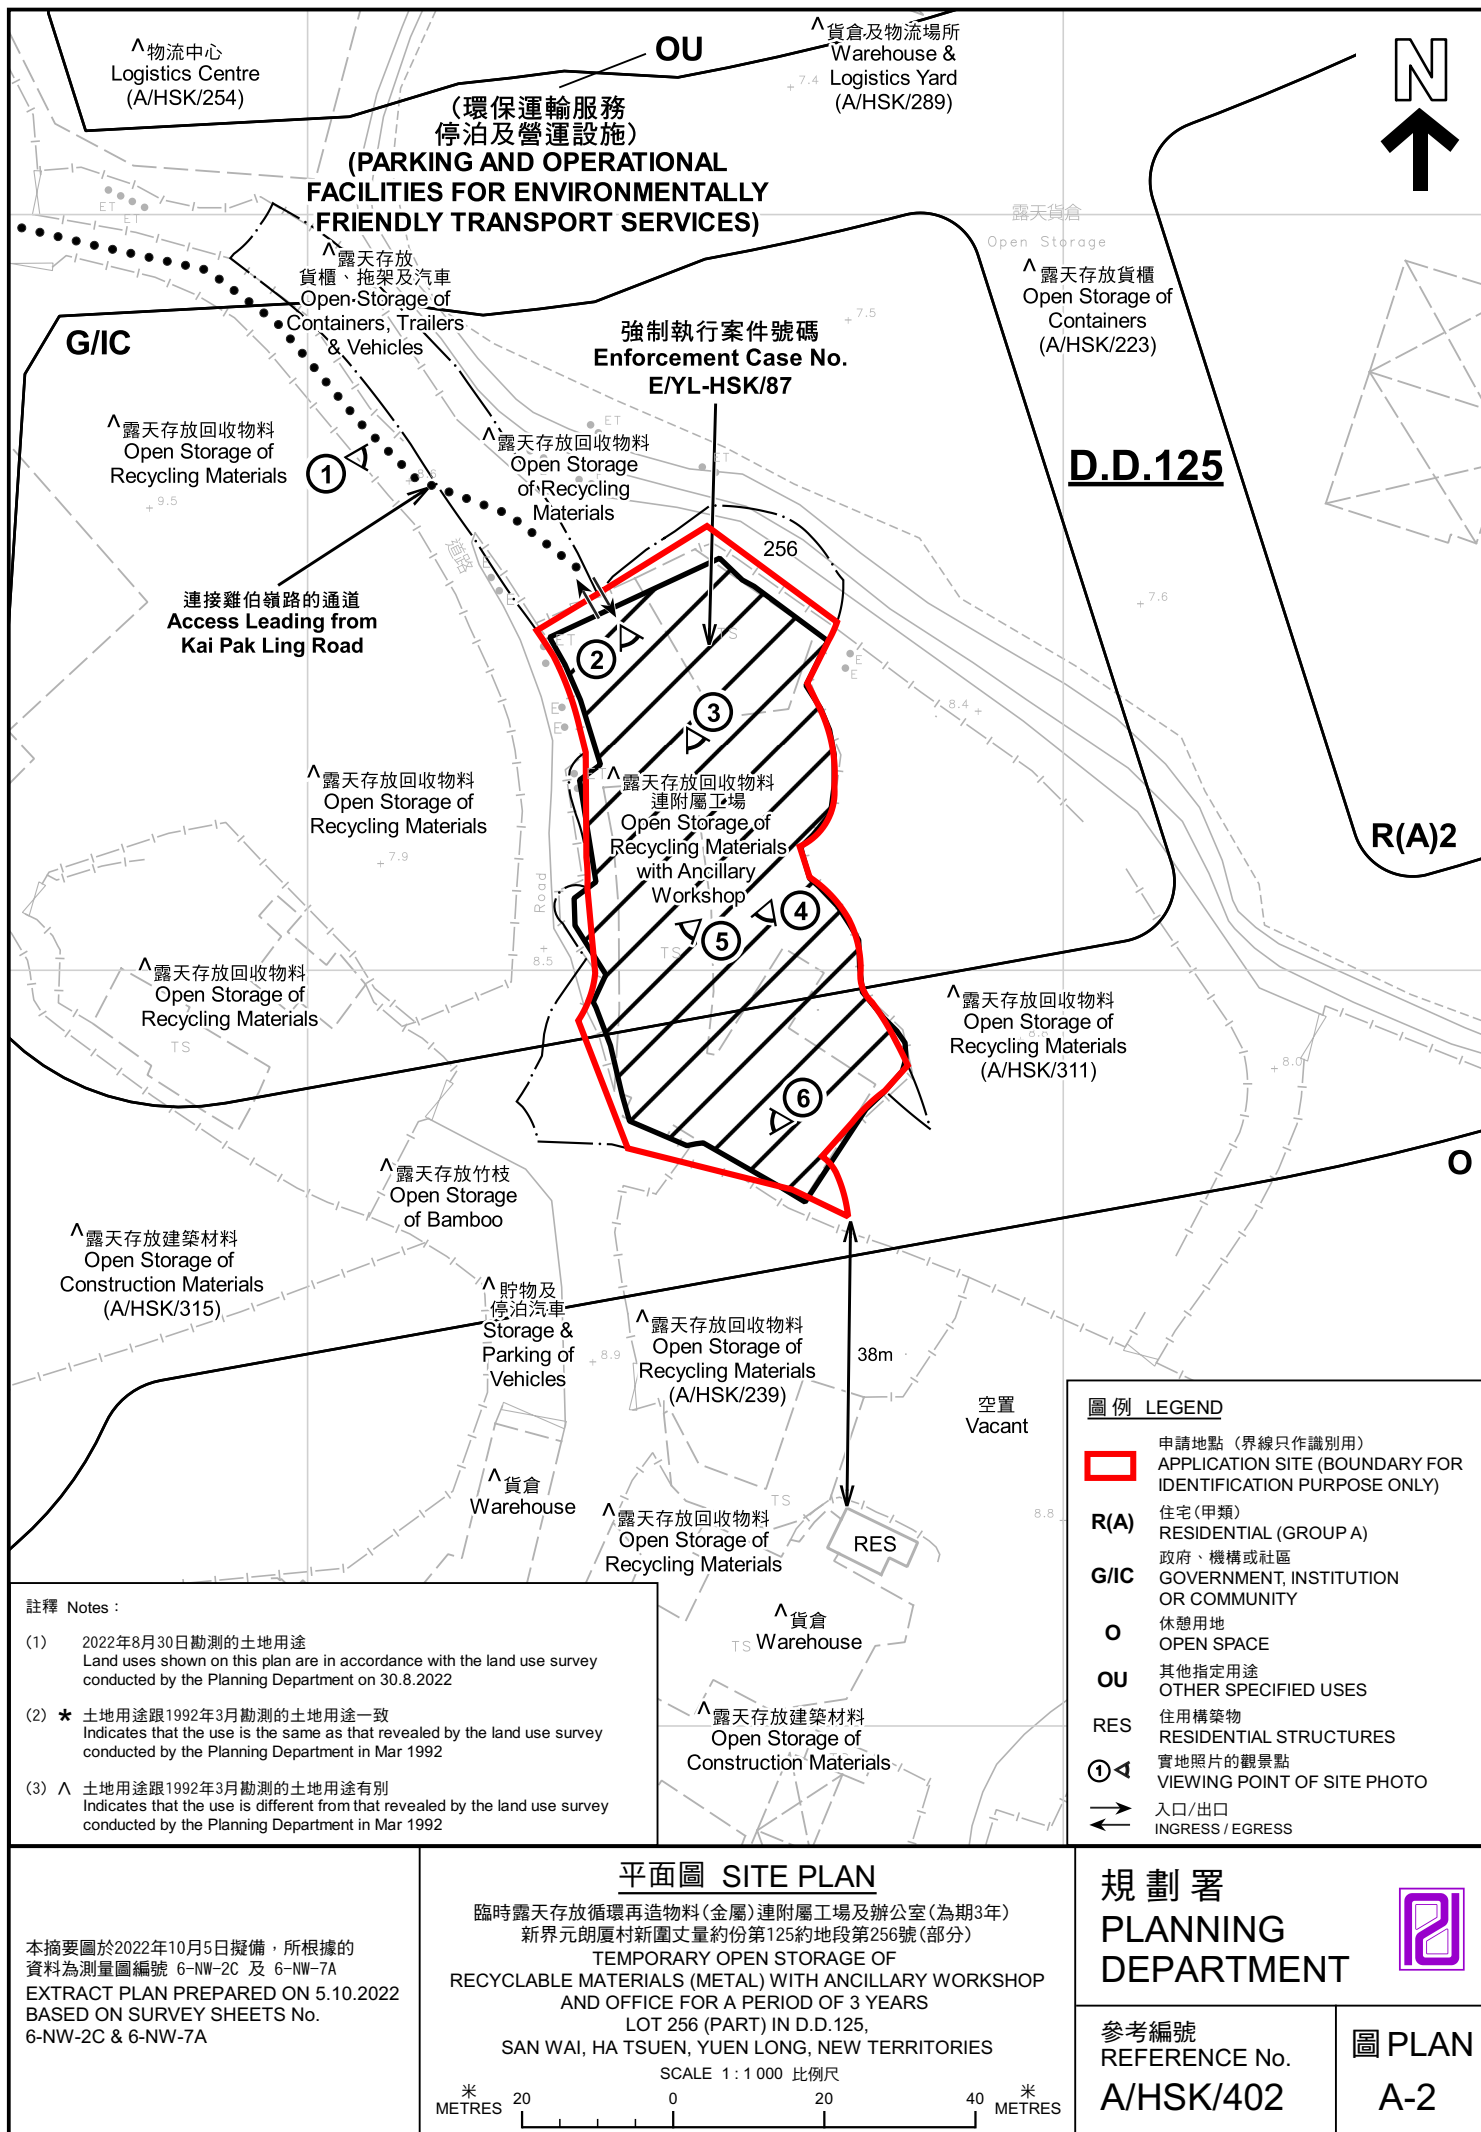



圖例 LEGEND



申請地點(界線只作識別用)
APPLICATION SITE
(BOUNDARY FOR IDENTIFICATION
PURPOSE ONLY)

本摘要圖於2022年9月29日擬備，所根據的資料為地政總署於2021年7月24日拍得的航攝照片編號 E140392C
EXTRACT PLAN PREPARED ON 29.9.2022
BASED ON AERIAL PHOTO No.
E140392C TAKEN ON 24.7.2021 BY
LANDS DEPARTMENT

航攝照片 AERIAL PHOTO

臨時露天存放循環再造物料(金屬)連附屬工場及辦公室(為期3年)
新界元朗厦村新圍丈量約份第125約地段第256號(部分)
TEMPORARY OPEN STORAGE OF
RECYCLABLE MATERIALS (METAL) WITH ANCILLARY WORKSHOP
AND OFFICE FOR A PERIOD OF 3 YEARS
LOT 256 (PART) IN D.D.125,
SAN WAI, HA TSUEN, YUEN LONG, NEW TERRITORIES

規劃署
PLANNING
DEPARTMENT



參考編號
REFERENCE No.
A/HSK/402

圖 PLAN
A-3



實地照片 SITE PHOTOS

臨時露天存放循環再造物料(金屬)連附屬工場及辦公室(為期3年)
 新界元朗厦村新圍丈量約份第125約地段第256號(部分)
 TEMPORARY OPEN STORAGE OF
 RECYCLABLE MATERIALS (METAL) WITH ANCILLARY WORKSHOP
 AND OFFICE FOR A PERIOD OF 3 YEARS
 LOT 256 (PART) IN D.D.125,
 SAN WAI, HA TSUEN, YUEN LONG, NEW TERRITORIES

規 劃 署
 PLANNING
 DEPARTMENT



參考編號
 REFERENCE No.
 A/HSK/402

圖 PLAN
 A-4a

本圖於2022年9月29日擬備，所根據的資料為攝於2022年8月26日的實地照片
 PLAN PREPARED ON 29.9.2022
 BASED ON SITE PHOTOS
 TAKEN ON 26.8.2022



本圖於2022年9月29日擬備，所根據的資料為攝於2022年8月26日的實地照片
PLAN PREPARED ON 29.9.2022
BASED ON SITE PHOTOS
TAKEN ON 26.8.2022

實地照片 SITE PHOTOS
臨時露天存放循環再造物料(金屬)連附屬工場及辦公室(為期3年)
新界元朗廈村新圍丈量約份第125約地段第256號(部分)
TEMPORARY OPEN STORAGE OF
RECYCLABLE MATERIALS (METAL) WITH ANCILLARY WORKSHOP
AND OFFICE FOR A PERIOD OF 3 YEARS
LOT 256 (PART) IN D.D.125,
SAN WAI, HA TSUEN, YUEN LONG, NEW TERRITORIES

規劃署
PLANNING
DEPARTMENT



參考編號
REFERENCE No.
A/HSK/402

圖 PLAN
A-4b