


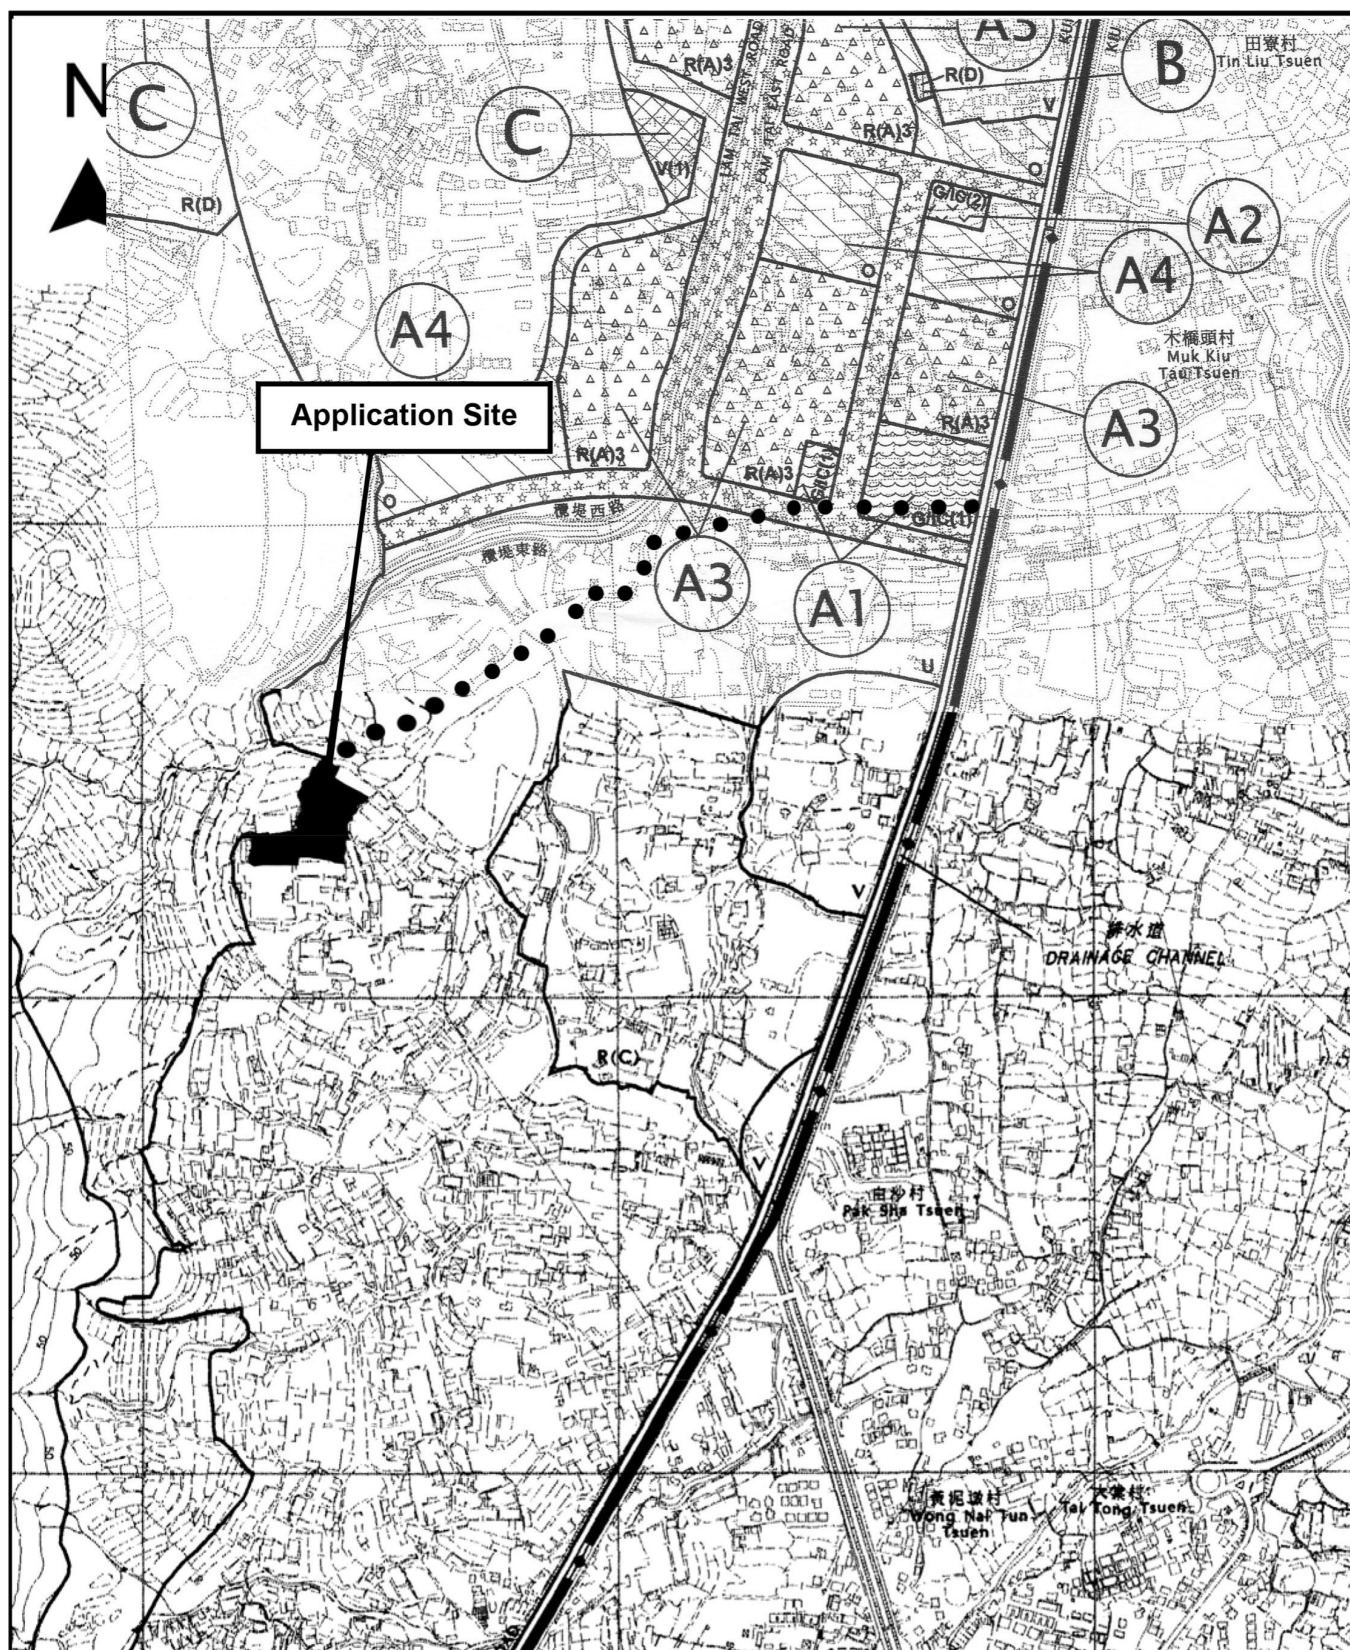

Project 項目名稱:

Proposed Temporary Warehouse for Storage of Food & Electronic Goods for a Period of 3 Years at Lots 490 RP (Part), 709, 710, 711, 723, 724, 725, 729, 730, 731, 732 and 733 (Part) in D.D. 119, Pak Sha Tsuen, Yuen Long, N.T.

Drawing Title 圖目:

Extract from OZP No. S/YL-TYST/12

Drawing No. 圖號:

Figure 2

Remarks 備註:

●●● Vehicular Access Leading to Application Site from Kung Um Road

Scale 比例:

1:7500

(摘錄自申請人於 16.4.2024 呈交的申請書)
(Extract from Applicant's Submission of 16.4.2024)


參考編號
REFERENCE No.
AYL-TYST/1266

繪圖 DRAWING
A-1

N



Tree	Approximate Height	Spacing
○ Existing trees to be preserved	2.75m to 7m	3m to 4m

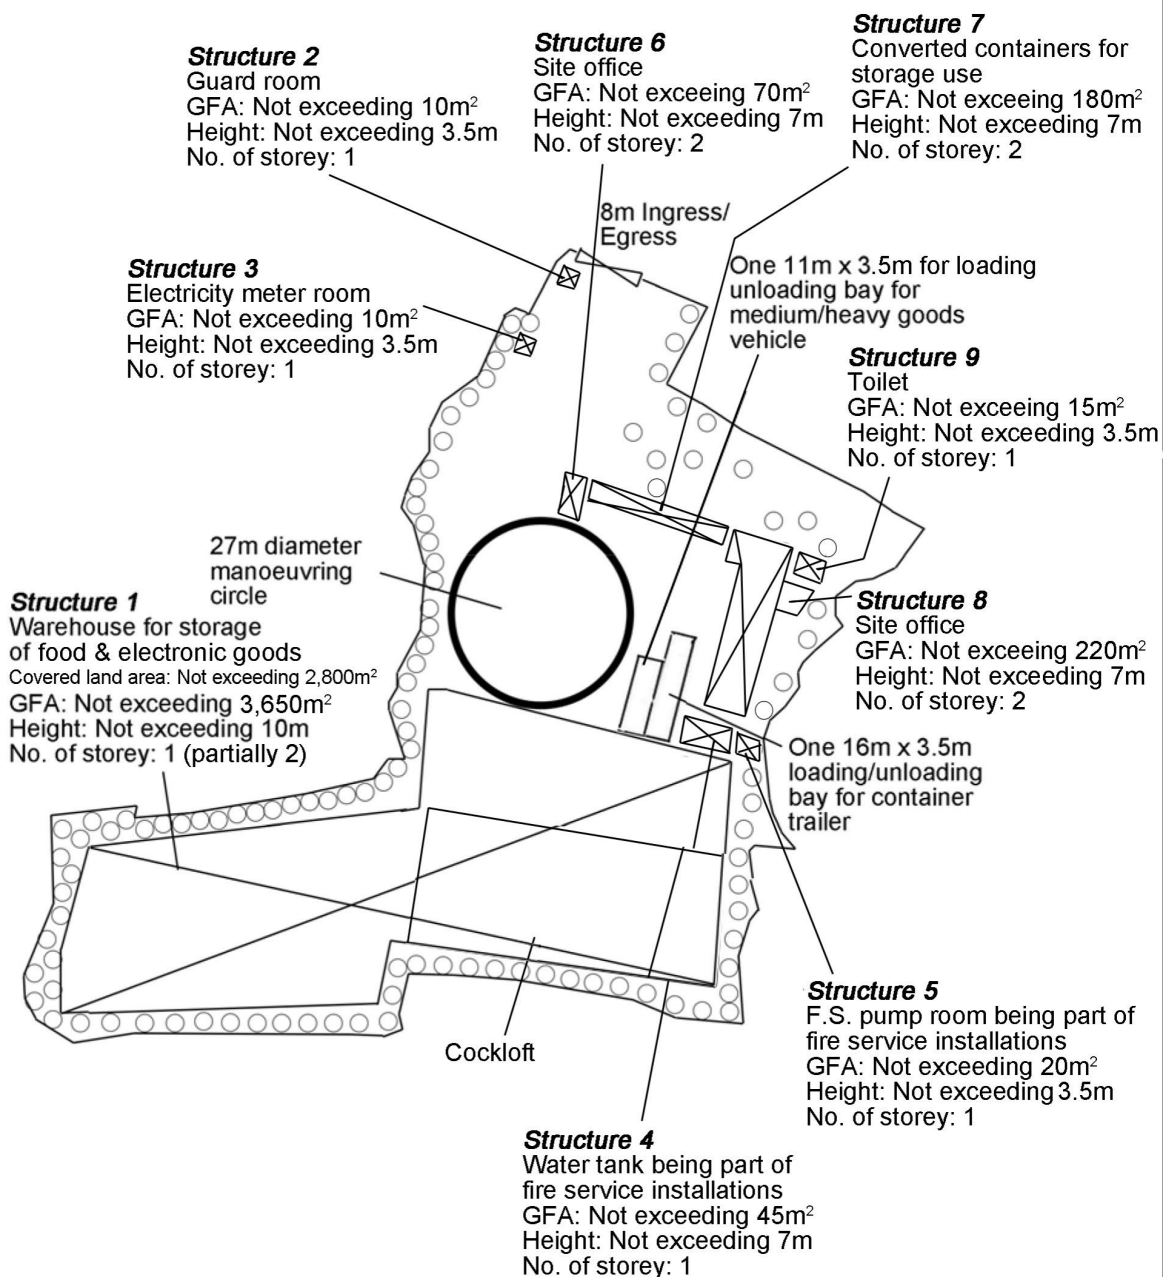

Project 項目名稱:

Proposed Temporary Warehouse for Storage of Food & Electronic Goods for a Period of 3 Years at Lots 490 RP (Part), 709, 710, 711, 723, 724, 725, 729, 730, 731, 732 and 733 (Part) in D.D. 119, Pak Sha Tsuen, Yuen Long, N.T.

Drawing Title 圖目:

Proposed Tree Preservation Plan

Drawing No. 圖號:

Figure 4

Remarks 備註:

Scale 比例:

1:1000

(摘錄自申請人於 16. 4. 2024 呈交的申請書)
(Extract from Applicant's
Submission of 16.4.2024)


參考編號

REFERENCE No.

AYL-TYST/1266

繪圖 DRAWING

A-2

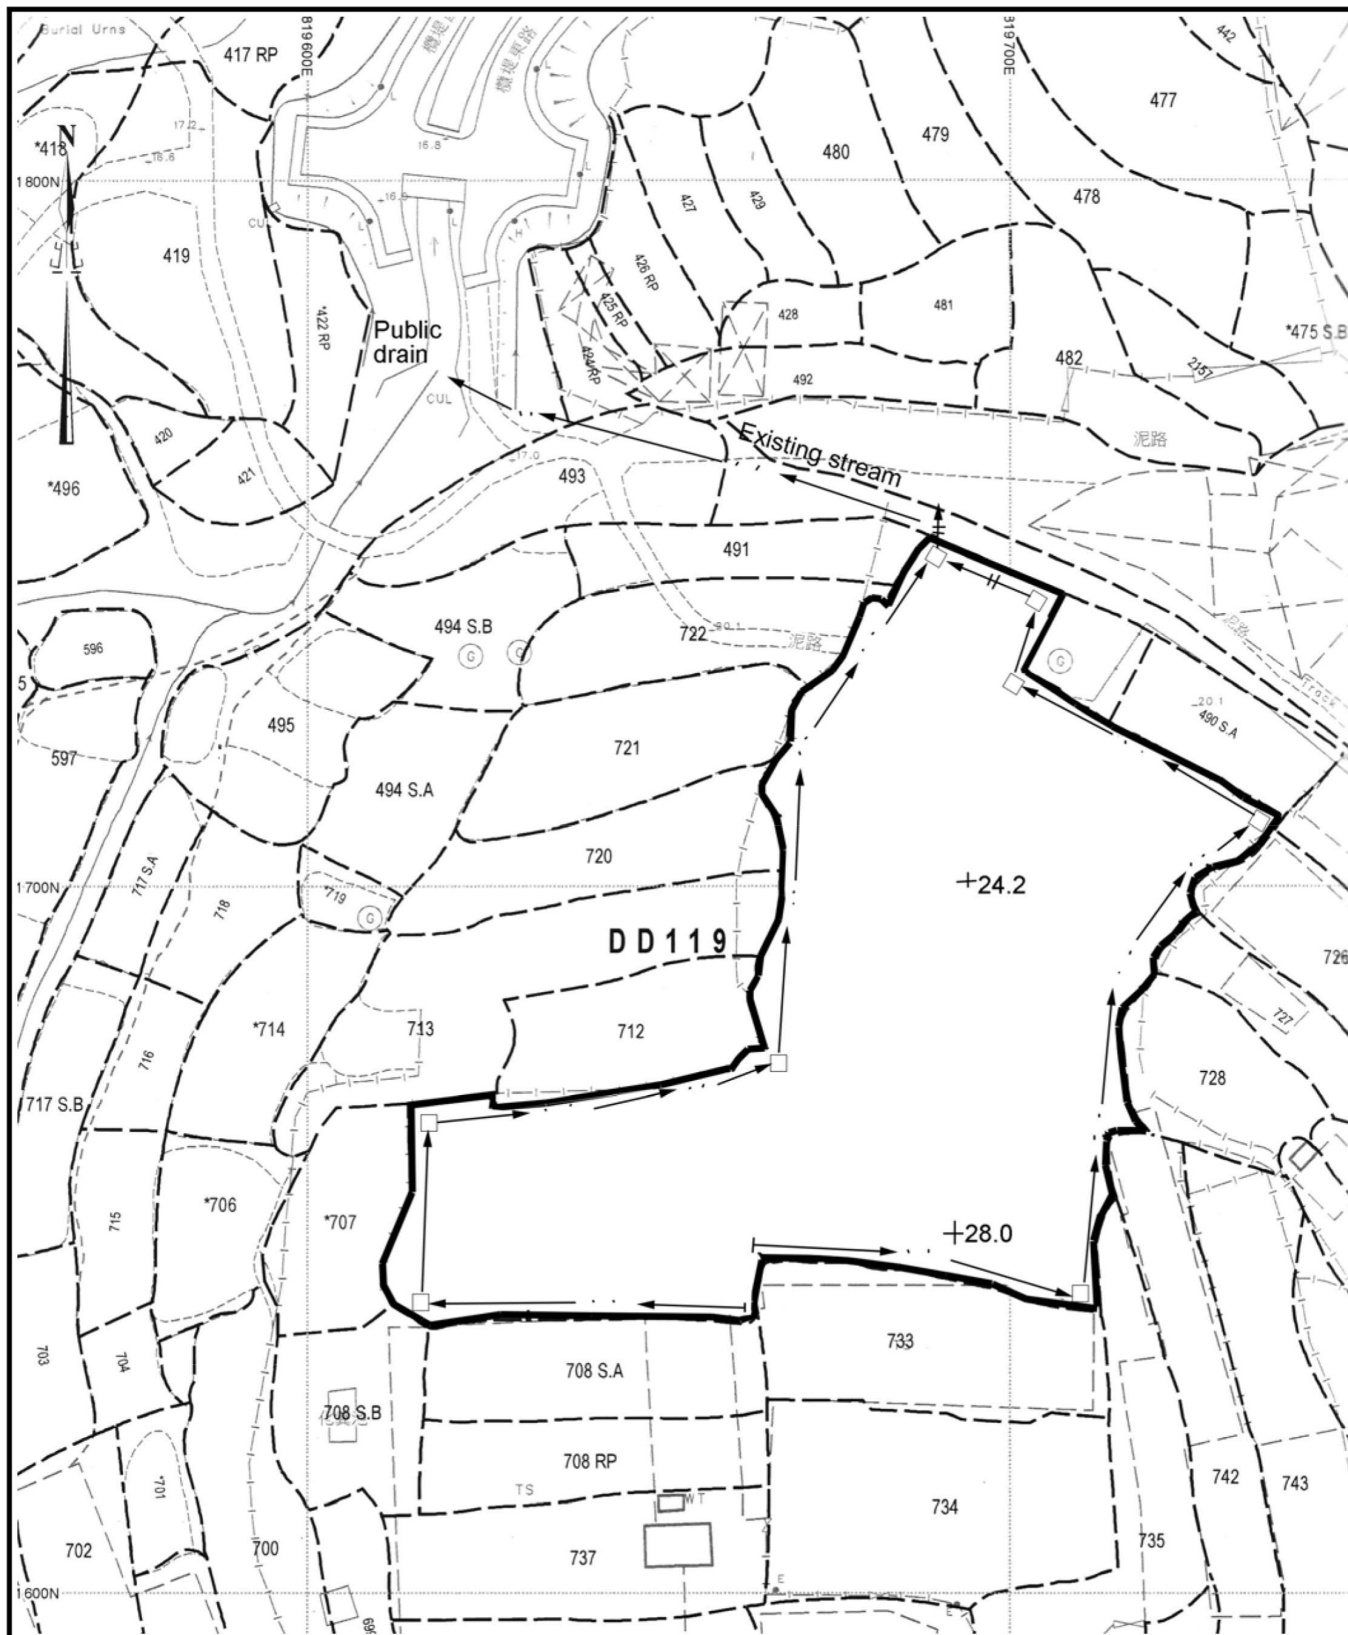

Project 項目名稱:

Proposed Temporary Warehouse for Storage of Food & Electronic Goods for a Period of 3 Years at Lots 490 RP (Part), 709, 710, 711, 723, 724, 725, 729, 730, 731, 732 and 733 (Part) in D.D. 119, Pak Sha Tsuen, Yuen Long, N.T.

Drawing Title 圖目:

As-built Drainage Plan

Drawing No. 圖號:

Figure 5

Remarks 備註:

□ Existing Catchpit

→ Existing 0.45m (top width) x 0.35m (bottom width) x 0.4m (Depth) at 1:100 gradient

⇄ Existing underground pipe (0.7m diameter)


Scale 比例:

1:500

(摘錄自申請人於 16. 4. 2024 呈交的申請書)
(Extract from Applicant's
Submission of 16.4.2024)

參考編號
REFERENCE No.
AYL-TYST/1266

繪圖 DRAWING
A-3

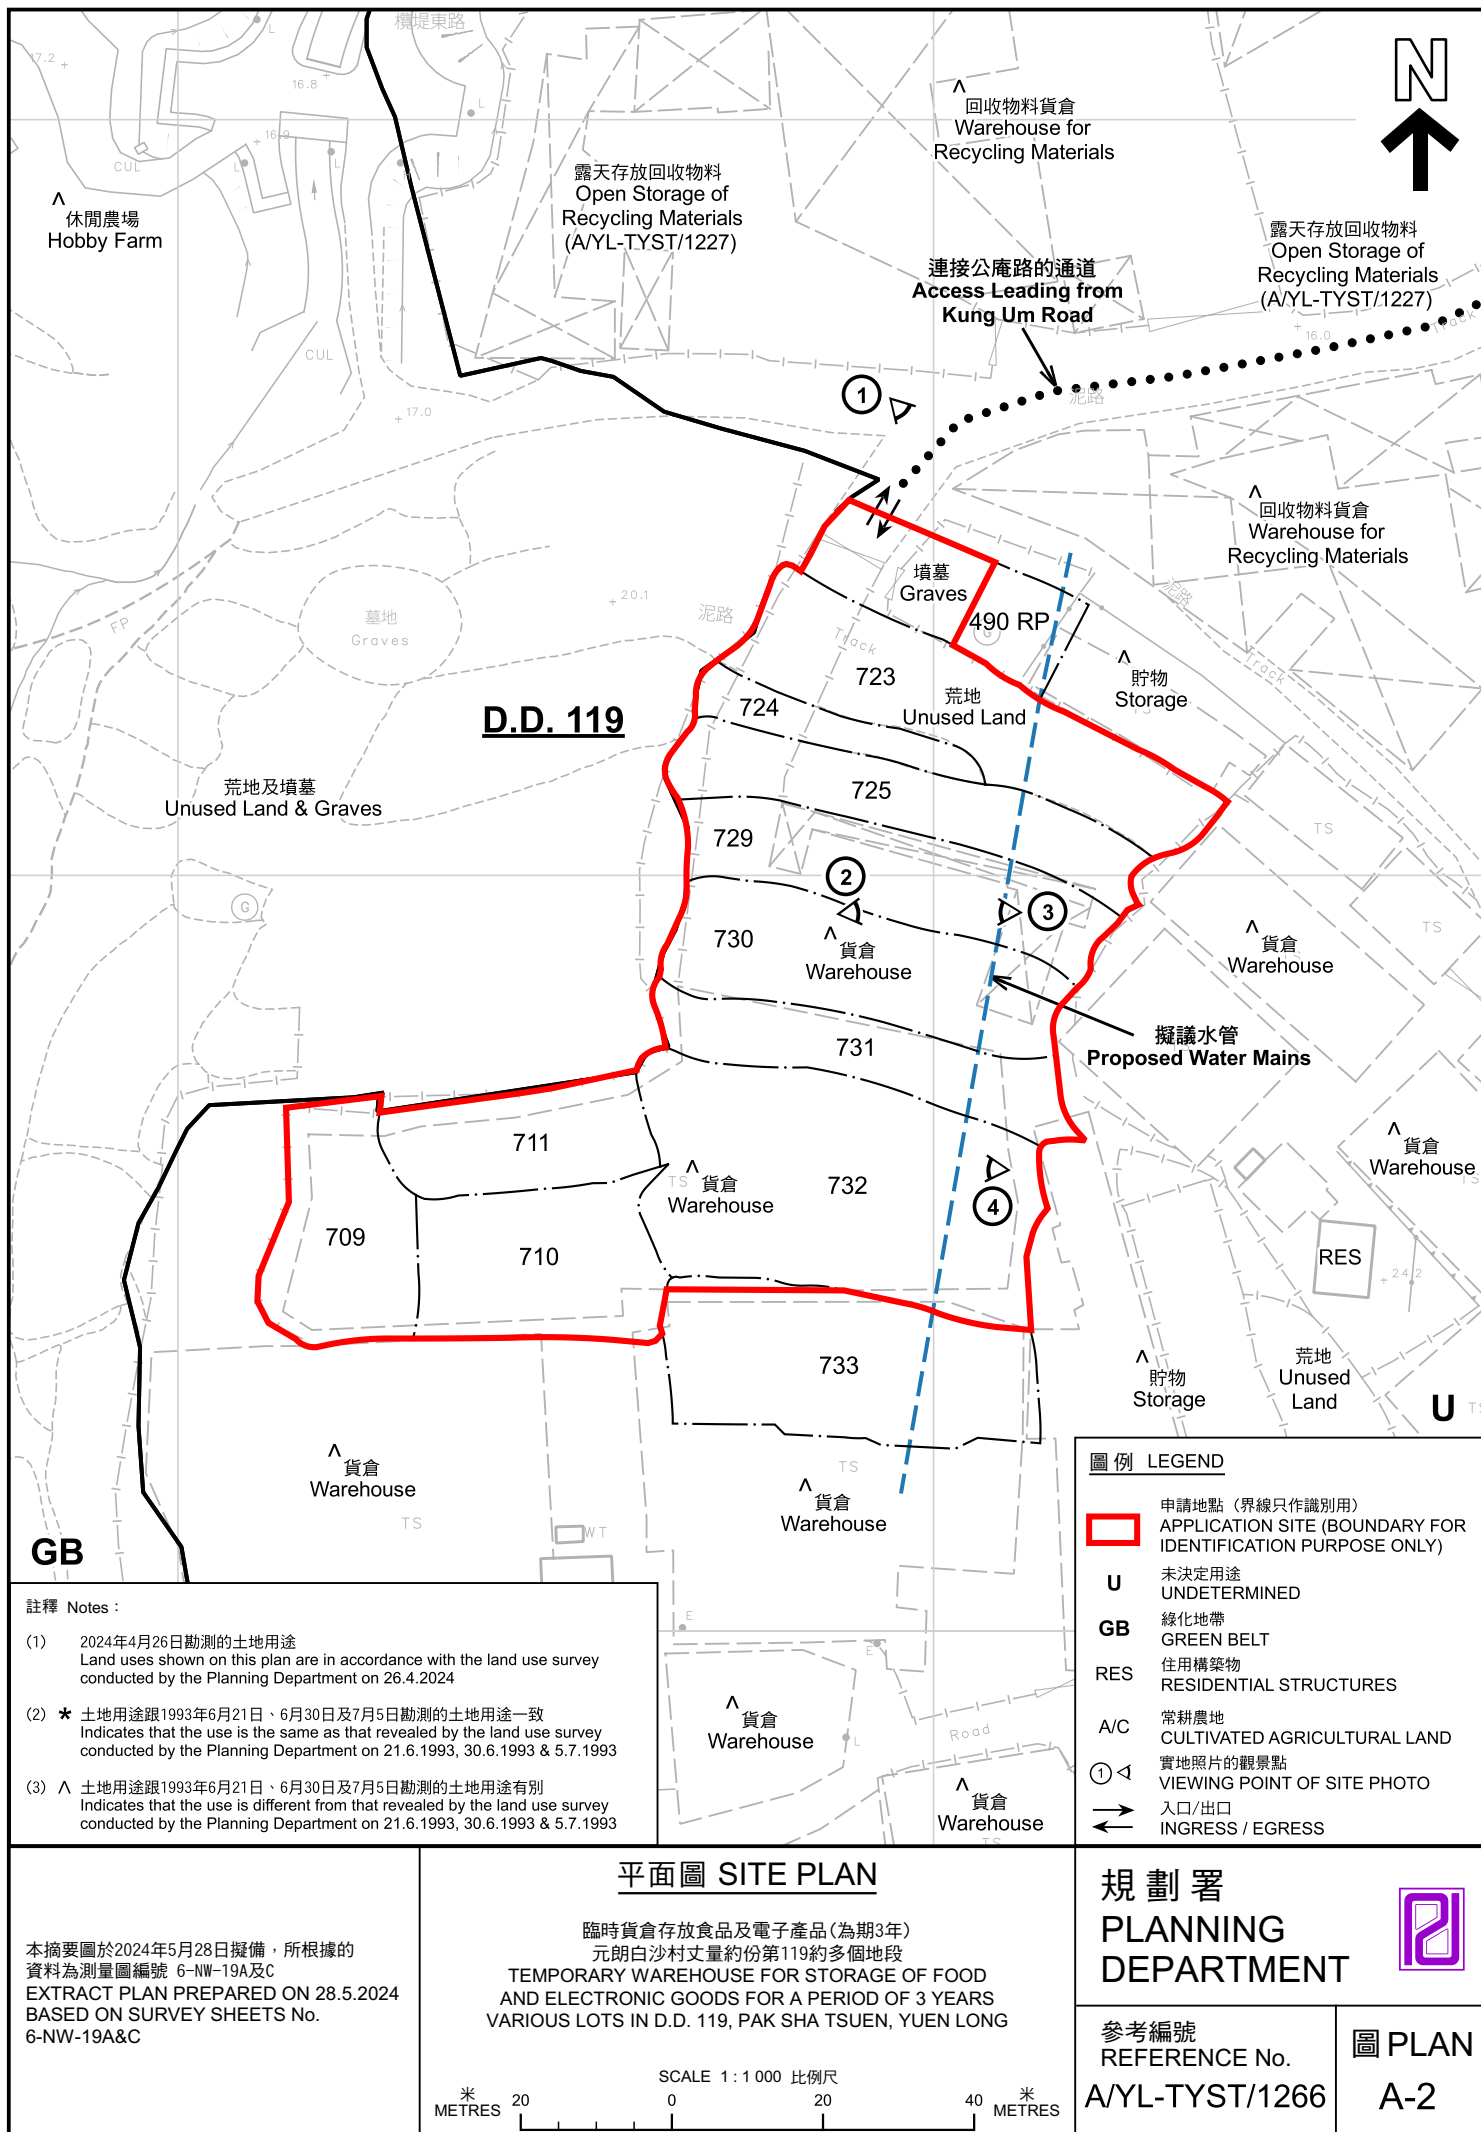



圖例 LEGEND

 申請地點(界線只作識別用)
APPLICATION SITE
(BOUNDARY FOR IDENTIFICATION
PURPOSE ONLY)

本摘要圖於2024年5月22日擬備，所根據的資料為地政總署於2023年2月27日拍得的航攝照片編號 E190286C
EXTRACT PLAN PREPARED ON 22.5.2024
BASED ON AERIAL PHOTO No.
E190286C TAKEN ON 27.2.2023
BY LANDS DEPARTMENT

航攝照片 AERIAL PHOTO

臨時貨倉存放食品及電子產品(為期3年)
元朗白沙村丈量約份第119約多個地段
TEMPORARY WAREHOUSE FOR STORAGE OF FOOD AND
ELECTRONIC GOODS FOR A PERIOD OF 3 YEARS
VARIOUS LOTS IN D.D. 119, PAK SHA TSUEN, YUEN LONG

規劃署
PLANNING
DEPARTMENT 

參考編號
REFERENCE No.
AYL-TYST/1266

圖 PLAN
A-3

1



2



3



4



實地照片 SITE PHOTOS

本圖於2024年5月27日擬備，所根據的資料為攝於2024年4月26日的實地照片
PLAN PREPARED ON 27.5.2024
BASED ON SITE PHOTOS
TAKEN ON 26.4.2024

臨時貨倉存放食品及電子產品(為期3年)
元朗白沙村丈量約份第119約多個地段
TEMPORARY WAREHOUSE FOR STORAGE OF FOOD
AND ELECTRONIC GOODS FOR A PERIOD OF 3 YEARS
VARIOUS LOTS IN D.D. 119, PAK SHA TSUEN, YUEN LONG

規劃署
PLANNING
DEPARTMENT



參考編號
REFERENCE No.
A/YL-TYST/1266

圖 PLAN
A-4