Annex B

Revised Architectural Drawings

LANE

A B C D E F

15240

3181 3029 3029 3181 2820

N

1 2 3 4 5 6 7

3048 6096 6096 27432 6096 6096 2743

LIGHT GOODS VEHICLE L/UL BAY /
LIGHT BUS LAY-BY

8000

4.115

PRIVATE CAR PARKING SPACE /
TAXI LAY-BY

PRESCRIBED
WINDOWS IN
COMPLIANCE
WITH B(P)R 30-33

4.267

LOUNGE
(F&B)

RM1
(ACCESSIBLE
ROOM)

RM2

RM3
(ACCESSIBLE
ROOM)

2400 7300 2340 5870 2400 9480

PROTECTED
LOBBY

UP

UP

F.S. CONTROL
ROOM

HOTEL LOBBY

ADJOINING LOT

ADJOINING LOT

4.267

EXISTING
TRANSFORMER
ROOM


EXISTING
SWITCH
ROOM

4.115


PAVEMENT

WAI YIP STREET


LU TANG LAI ARCHITECTS LTD. 呂鄧黎建築師有限公司	JOB: 118 WAI YIP STREET	SCALE: 1 : 100 @A3	JOB NO. 4534	DWG. D-01
	DWG. TILE: G/F PLAN	DRAWN BY	DATE 14-10-2026	

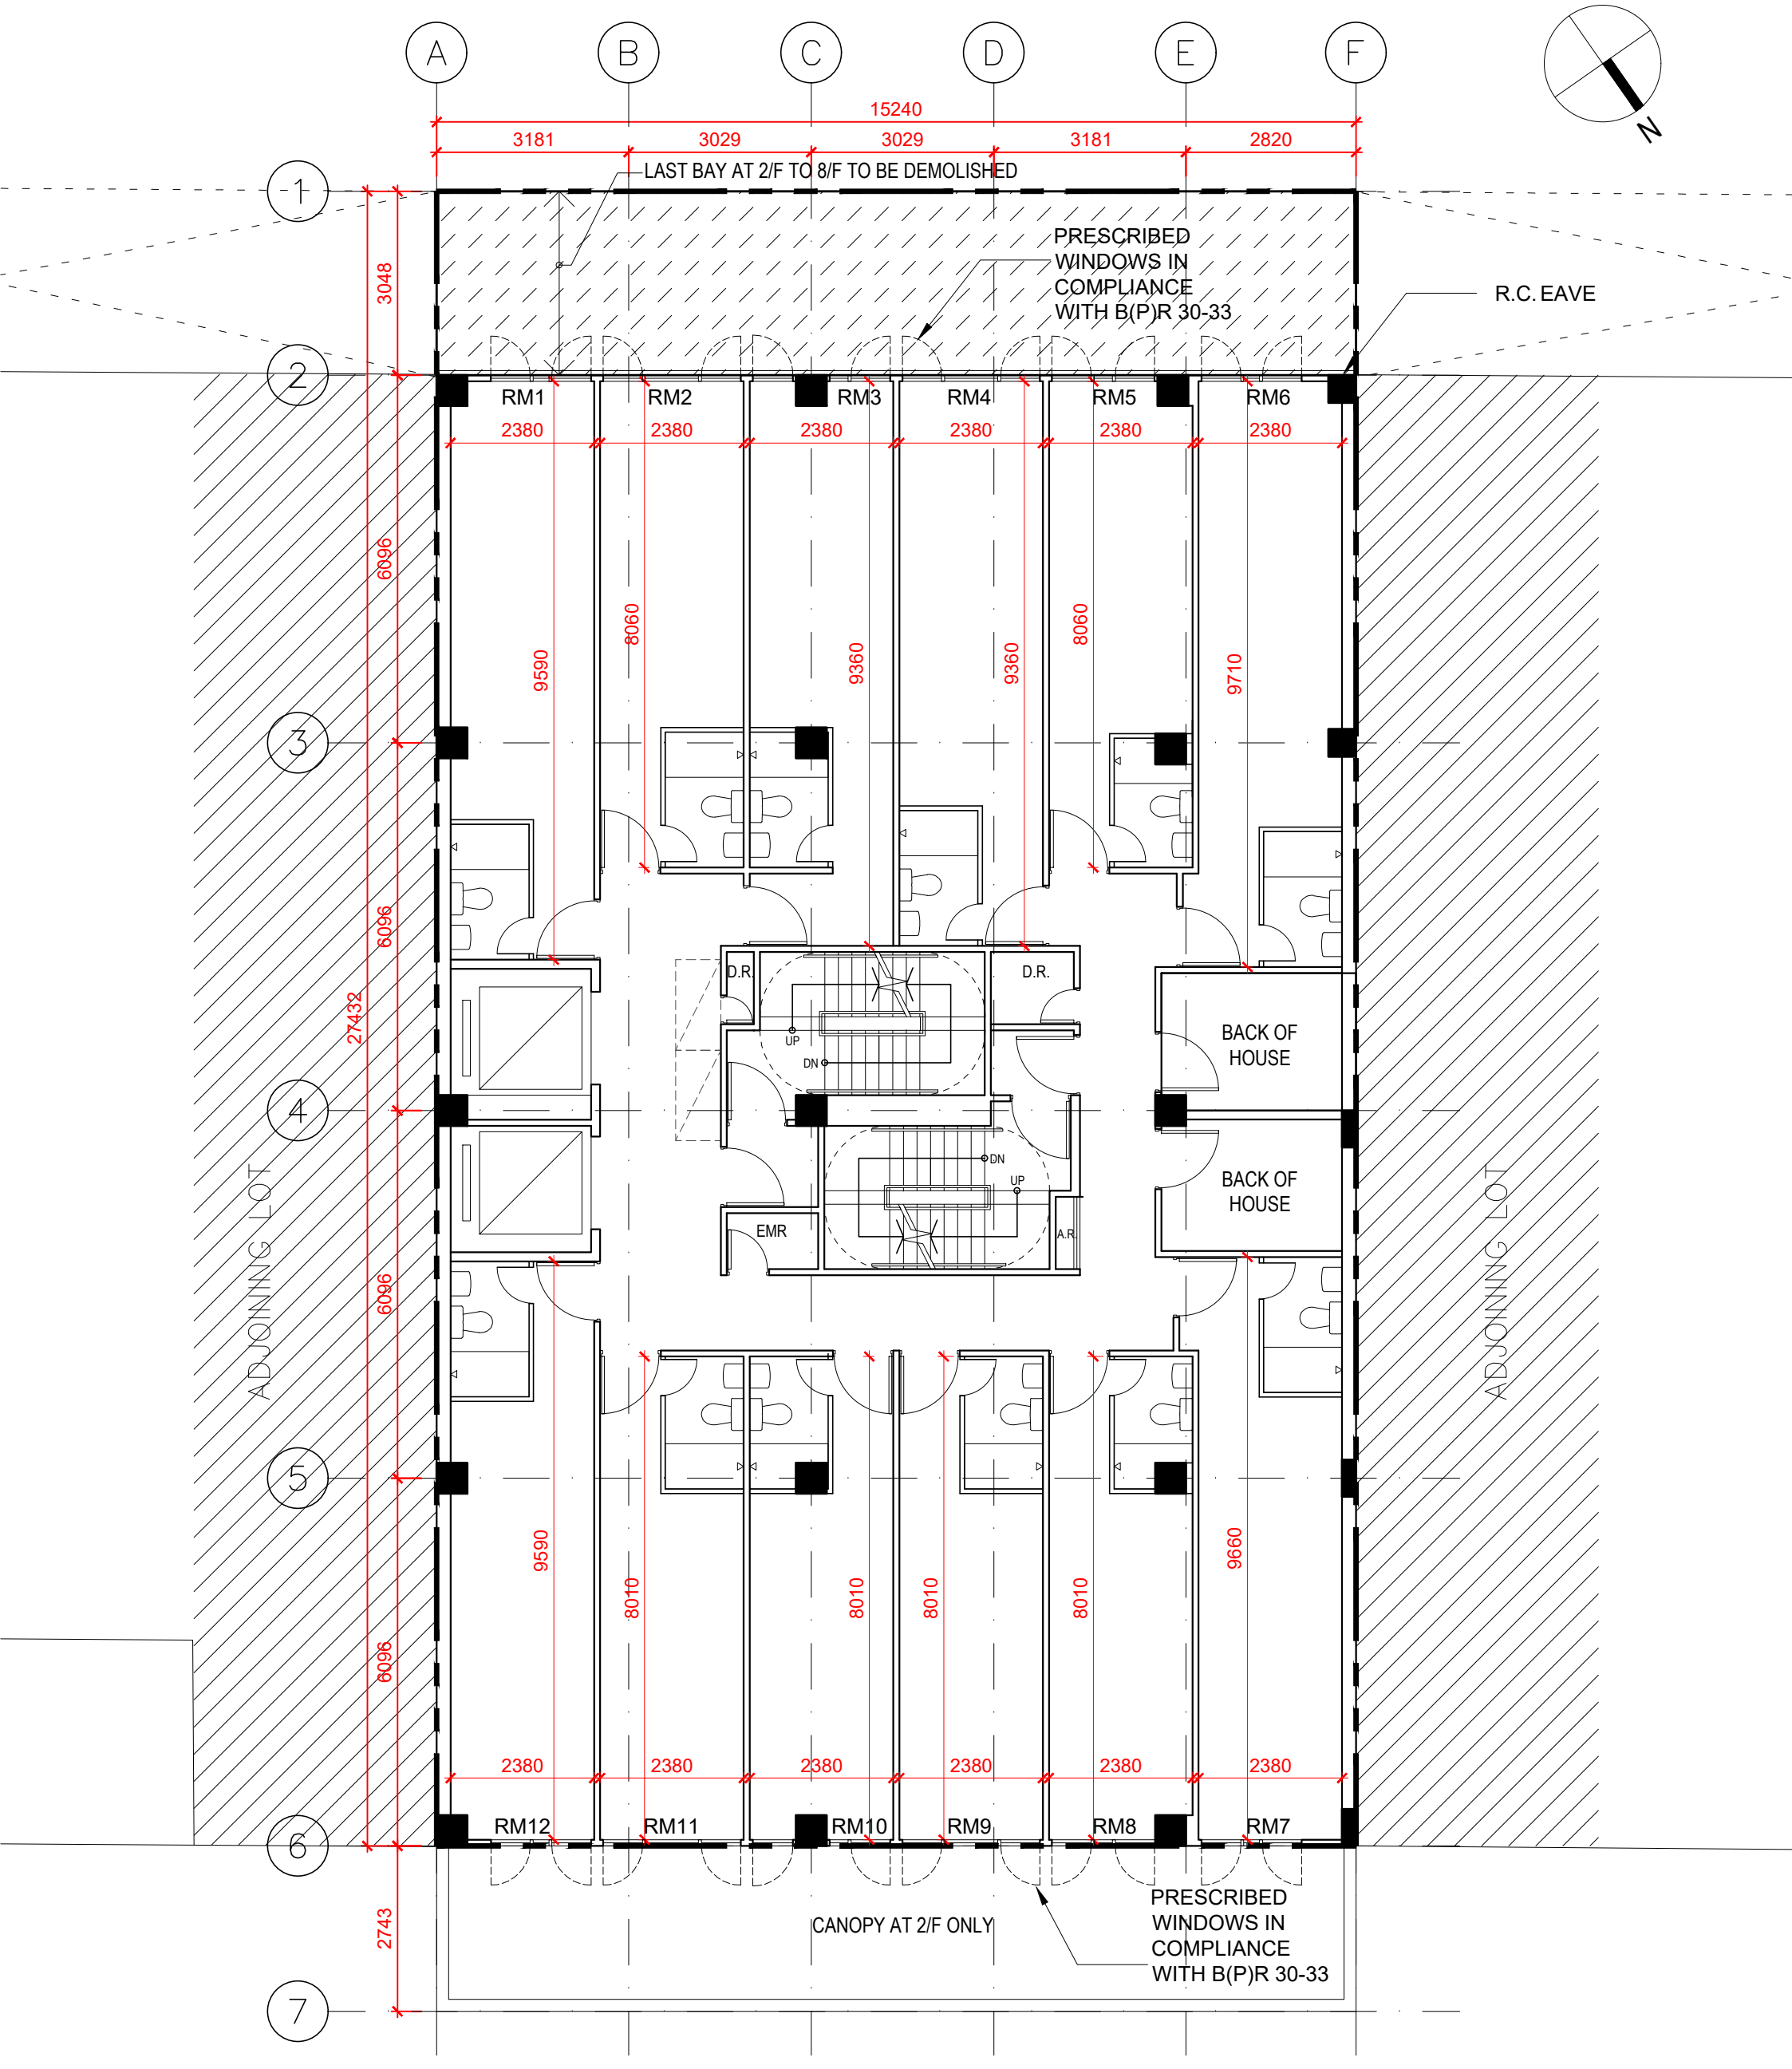


LU TANG LAI ARCHITECTS LTD. 呂鄧黎建築師有限公司	JOB: 118 WAI YIP STREET	SCALE: 1 : 100 @A3	JOB NO. 4534	DWG. D-02
	DWG. TILE: 1-7/F PLAN	DRAWN BY	DATE 14-10-2026	

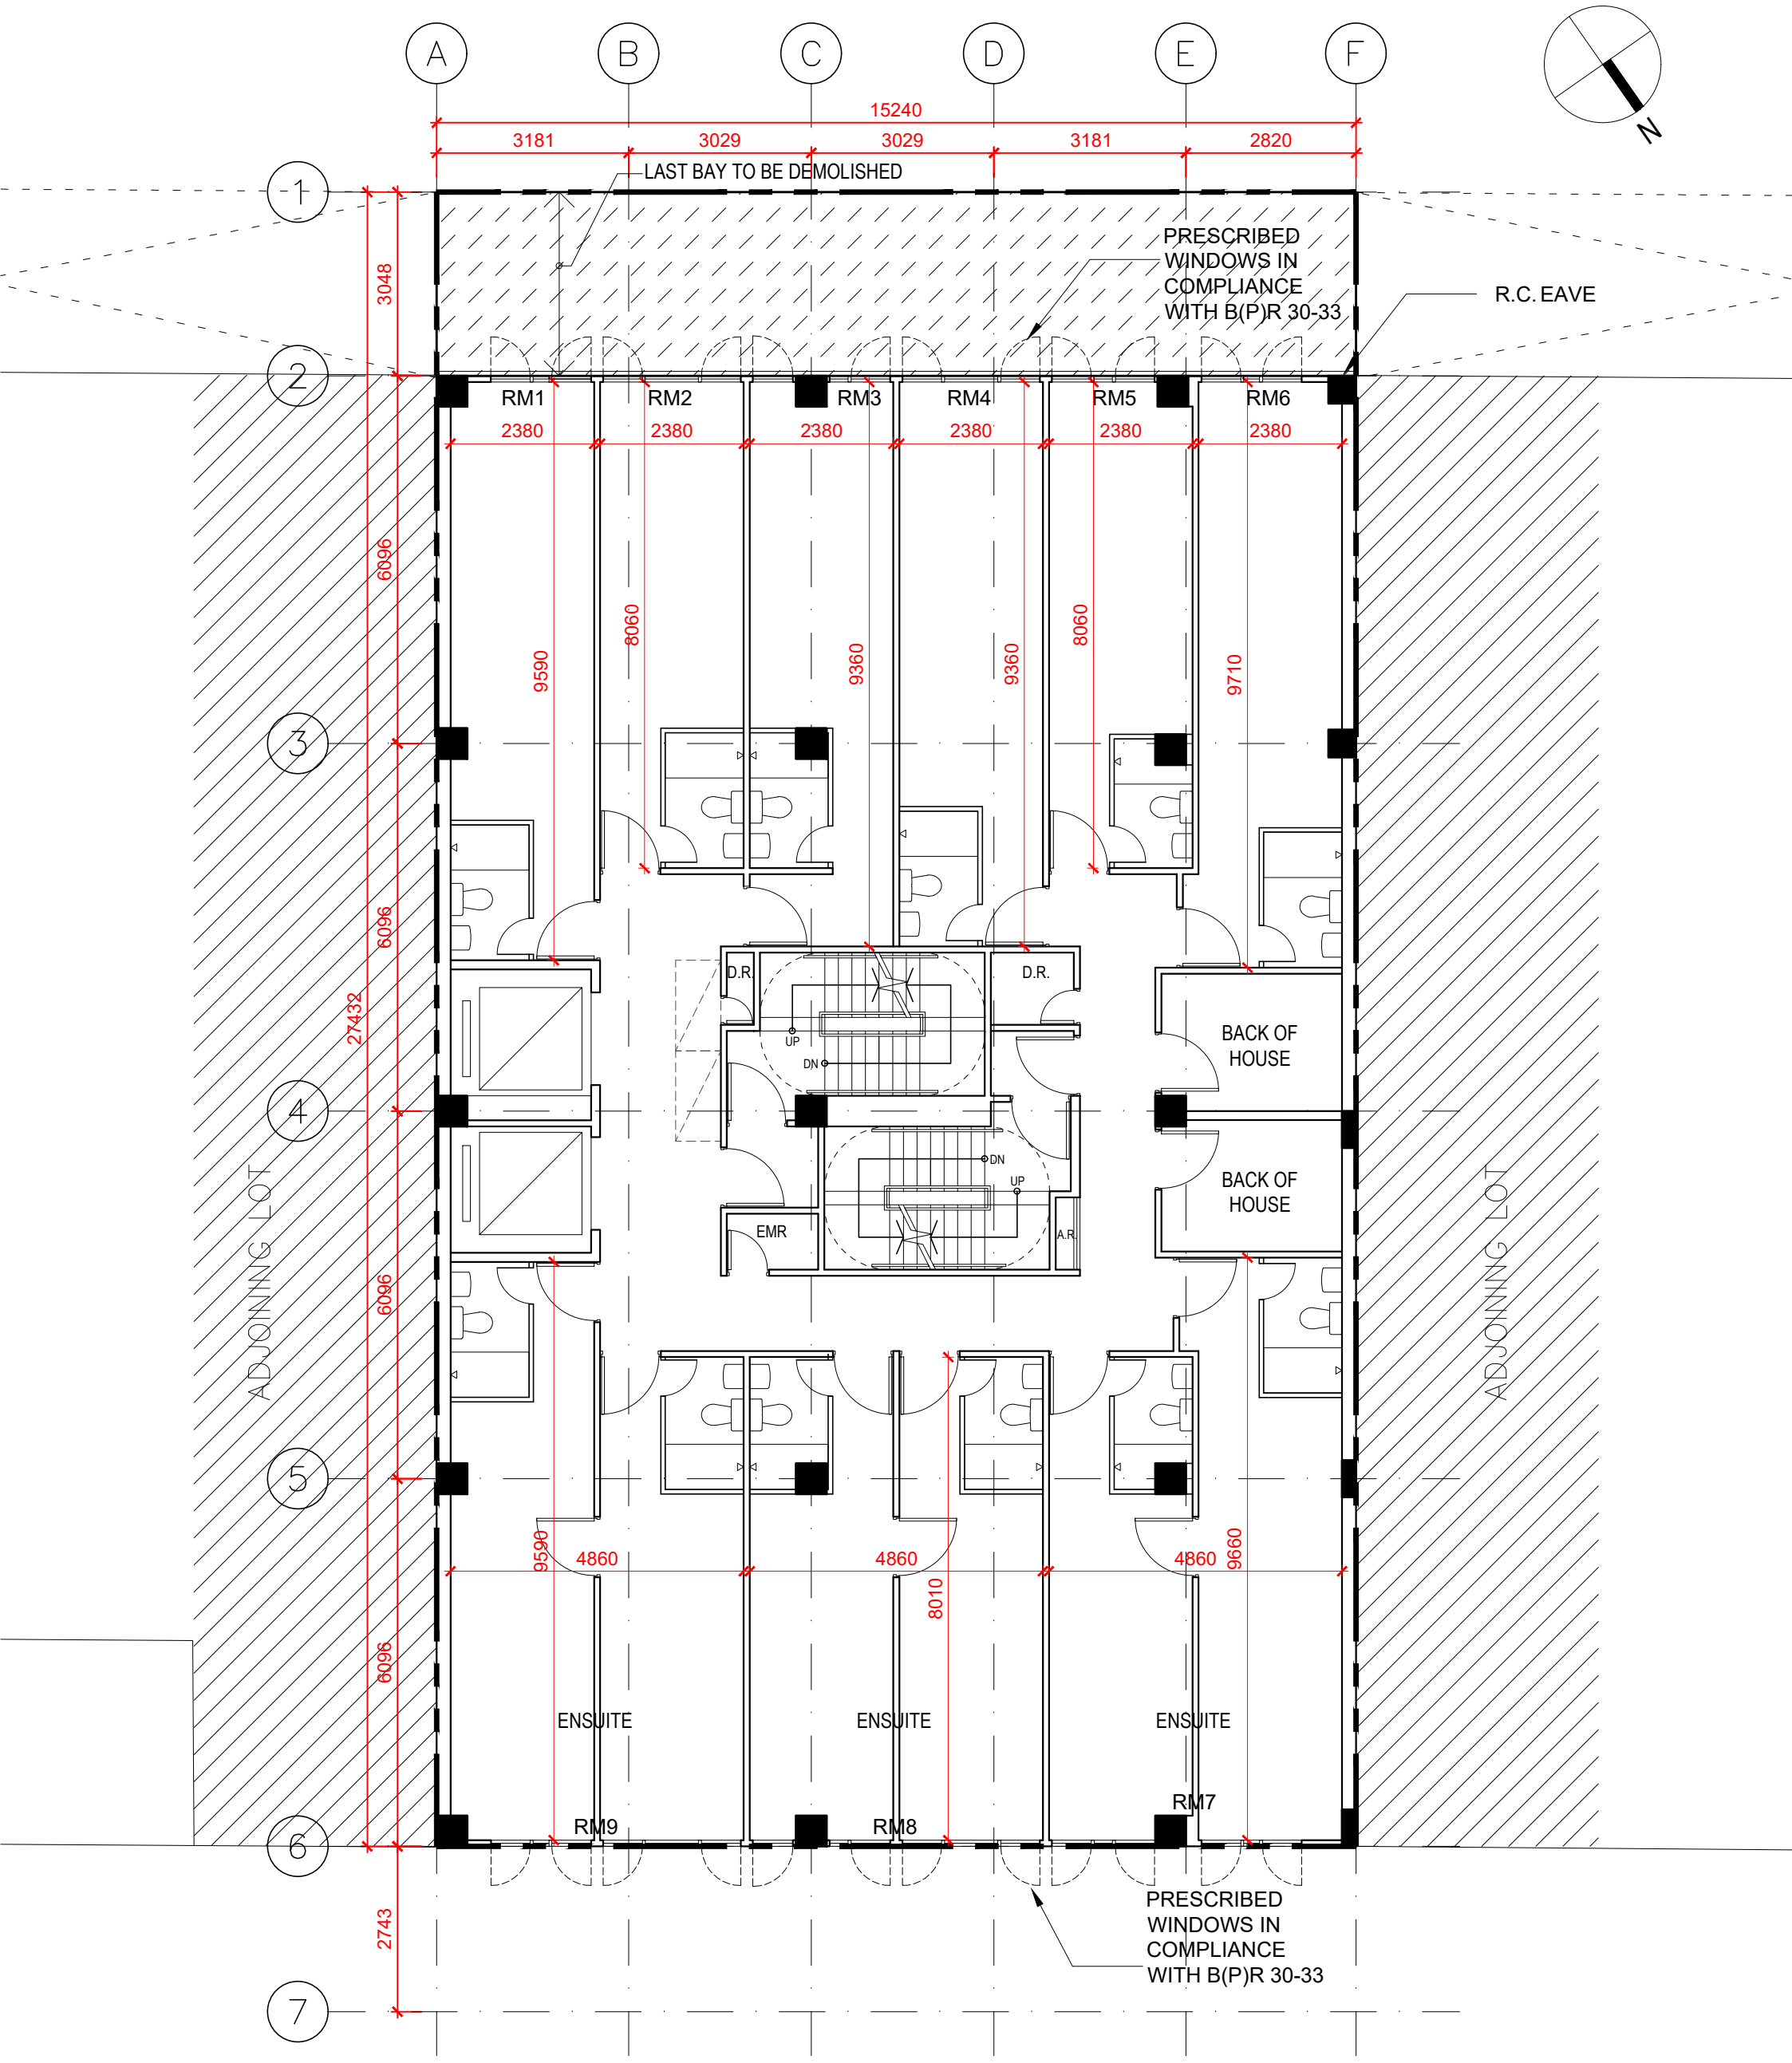


LU TANG LAI ARCHITECTS LTD. 呂鄧黎建築師有限公司	JOB: 118 WAI YIP STREET	SCALE: 1 : 100 @A3	JOB NO. 4534	DWG. D-03
	DWG. TILE: 8/F PLAN	DRAWN BY	DATE 14-10-2026	

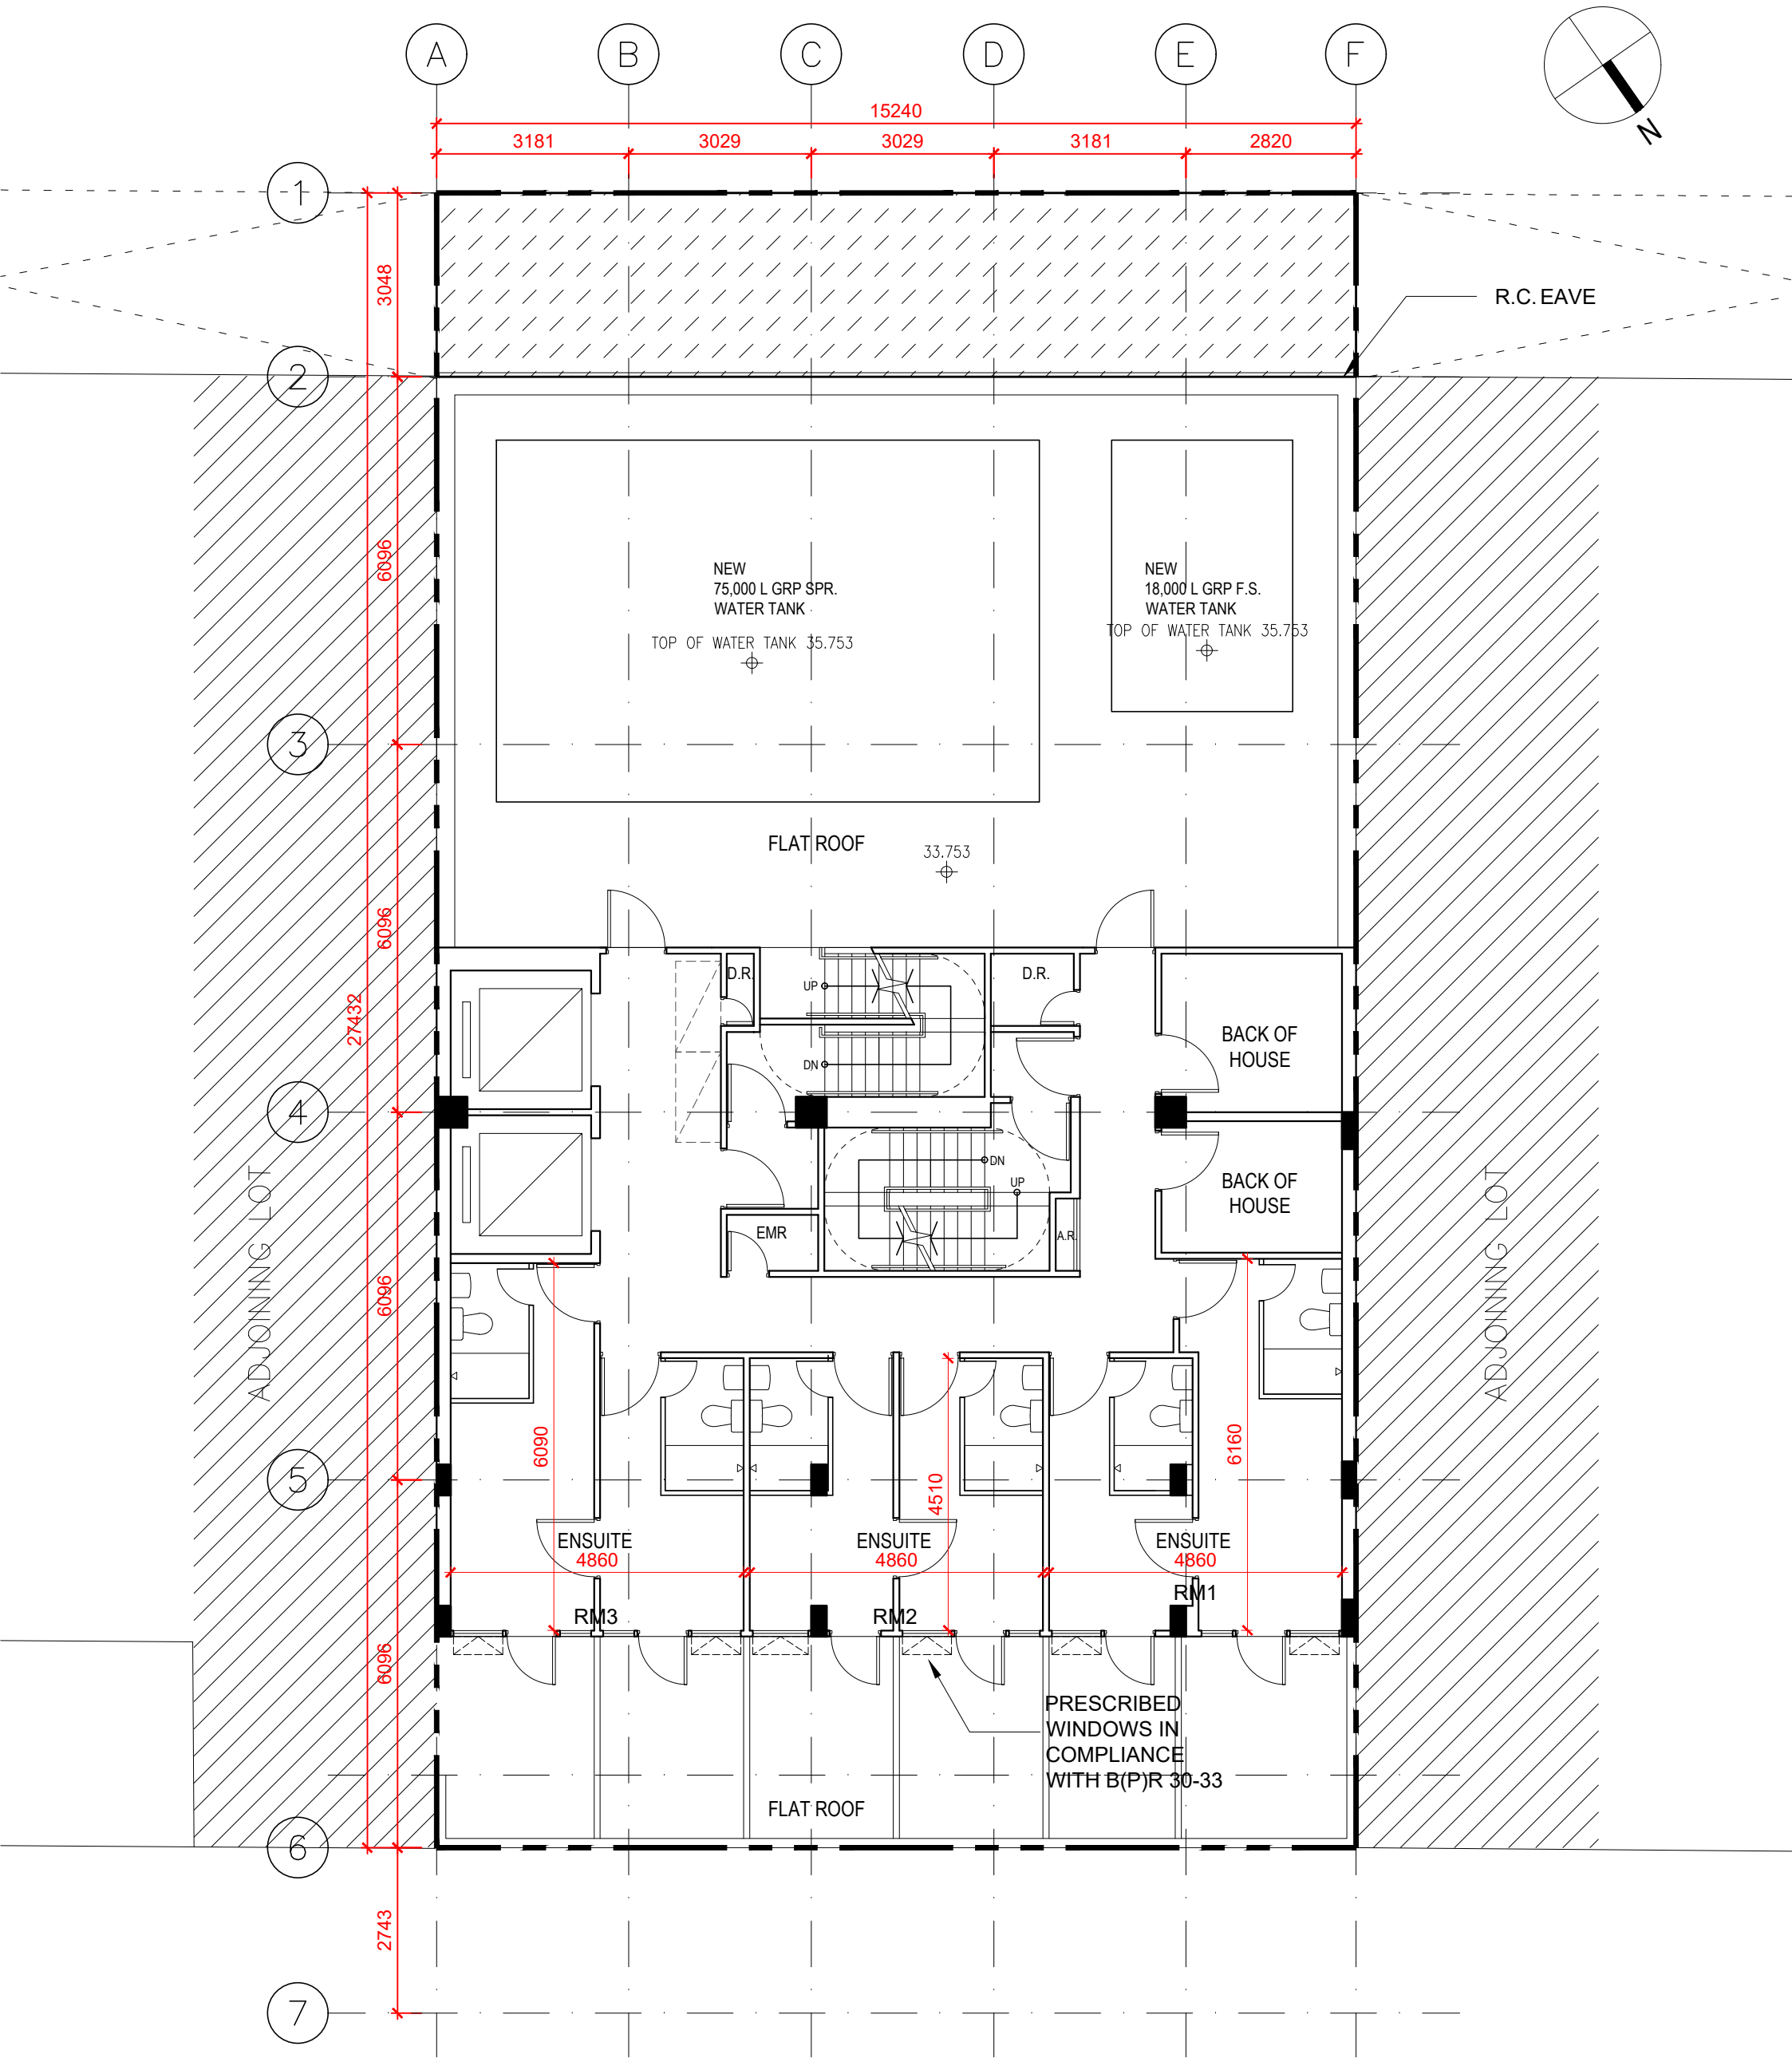


LU TANG LAI ARCHITECTS LTD. 呂鄧黎建築師有限公司	JOB: 118 WAI YIP STREET	SCALE: 1 : 100 @A3	JOB NO. 4534	DWG. D-04
	DWG. TILE: 9/F PLAN	DRAWN BY	DATE 14-10-2026	

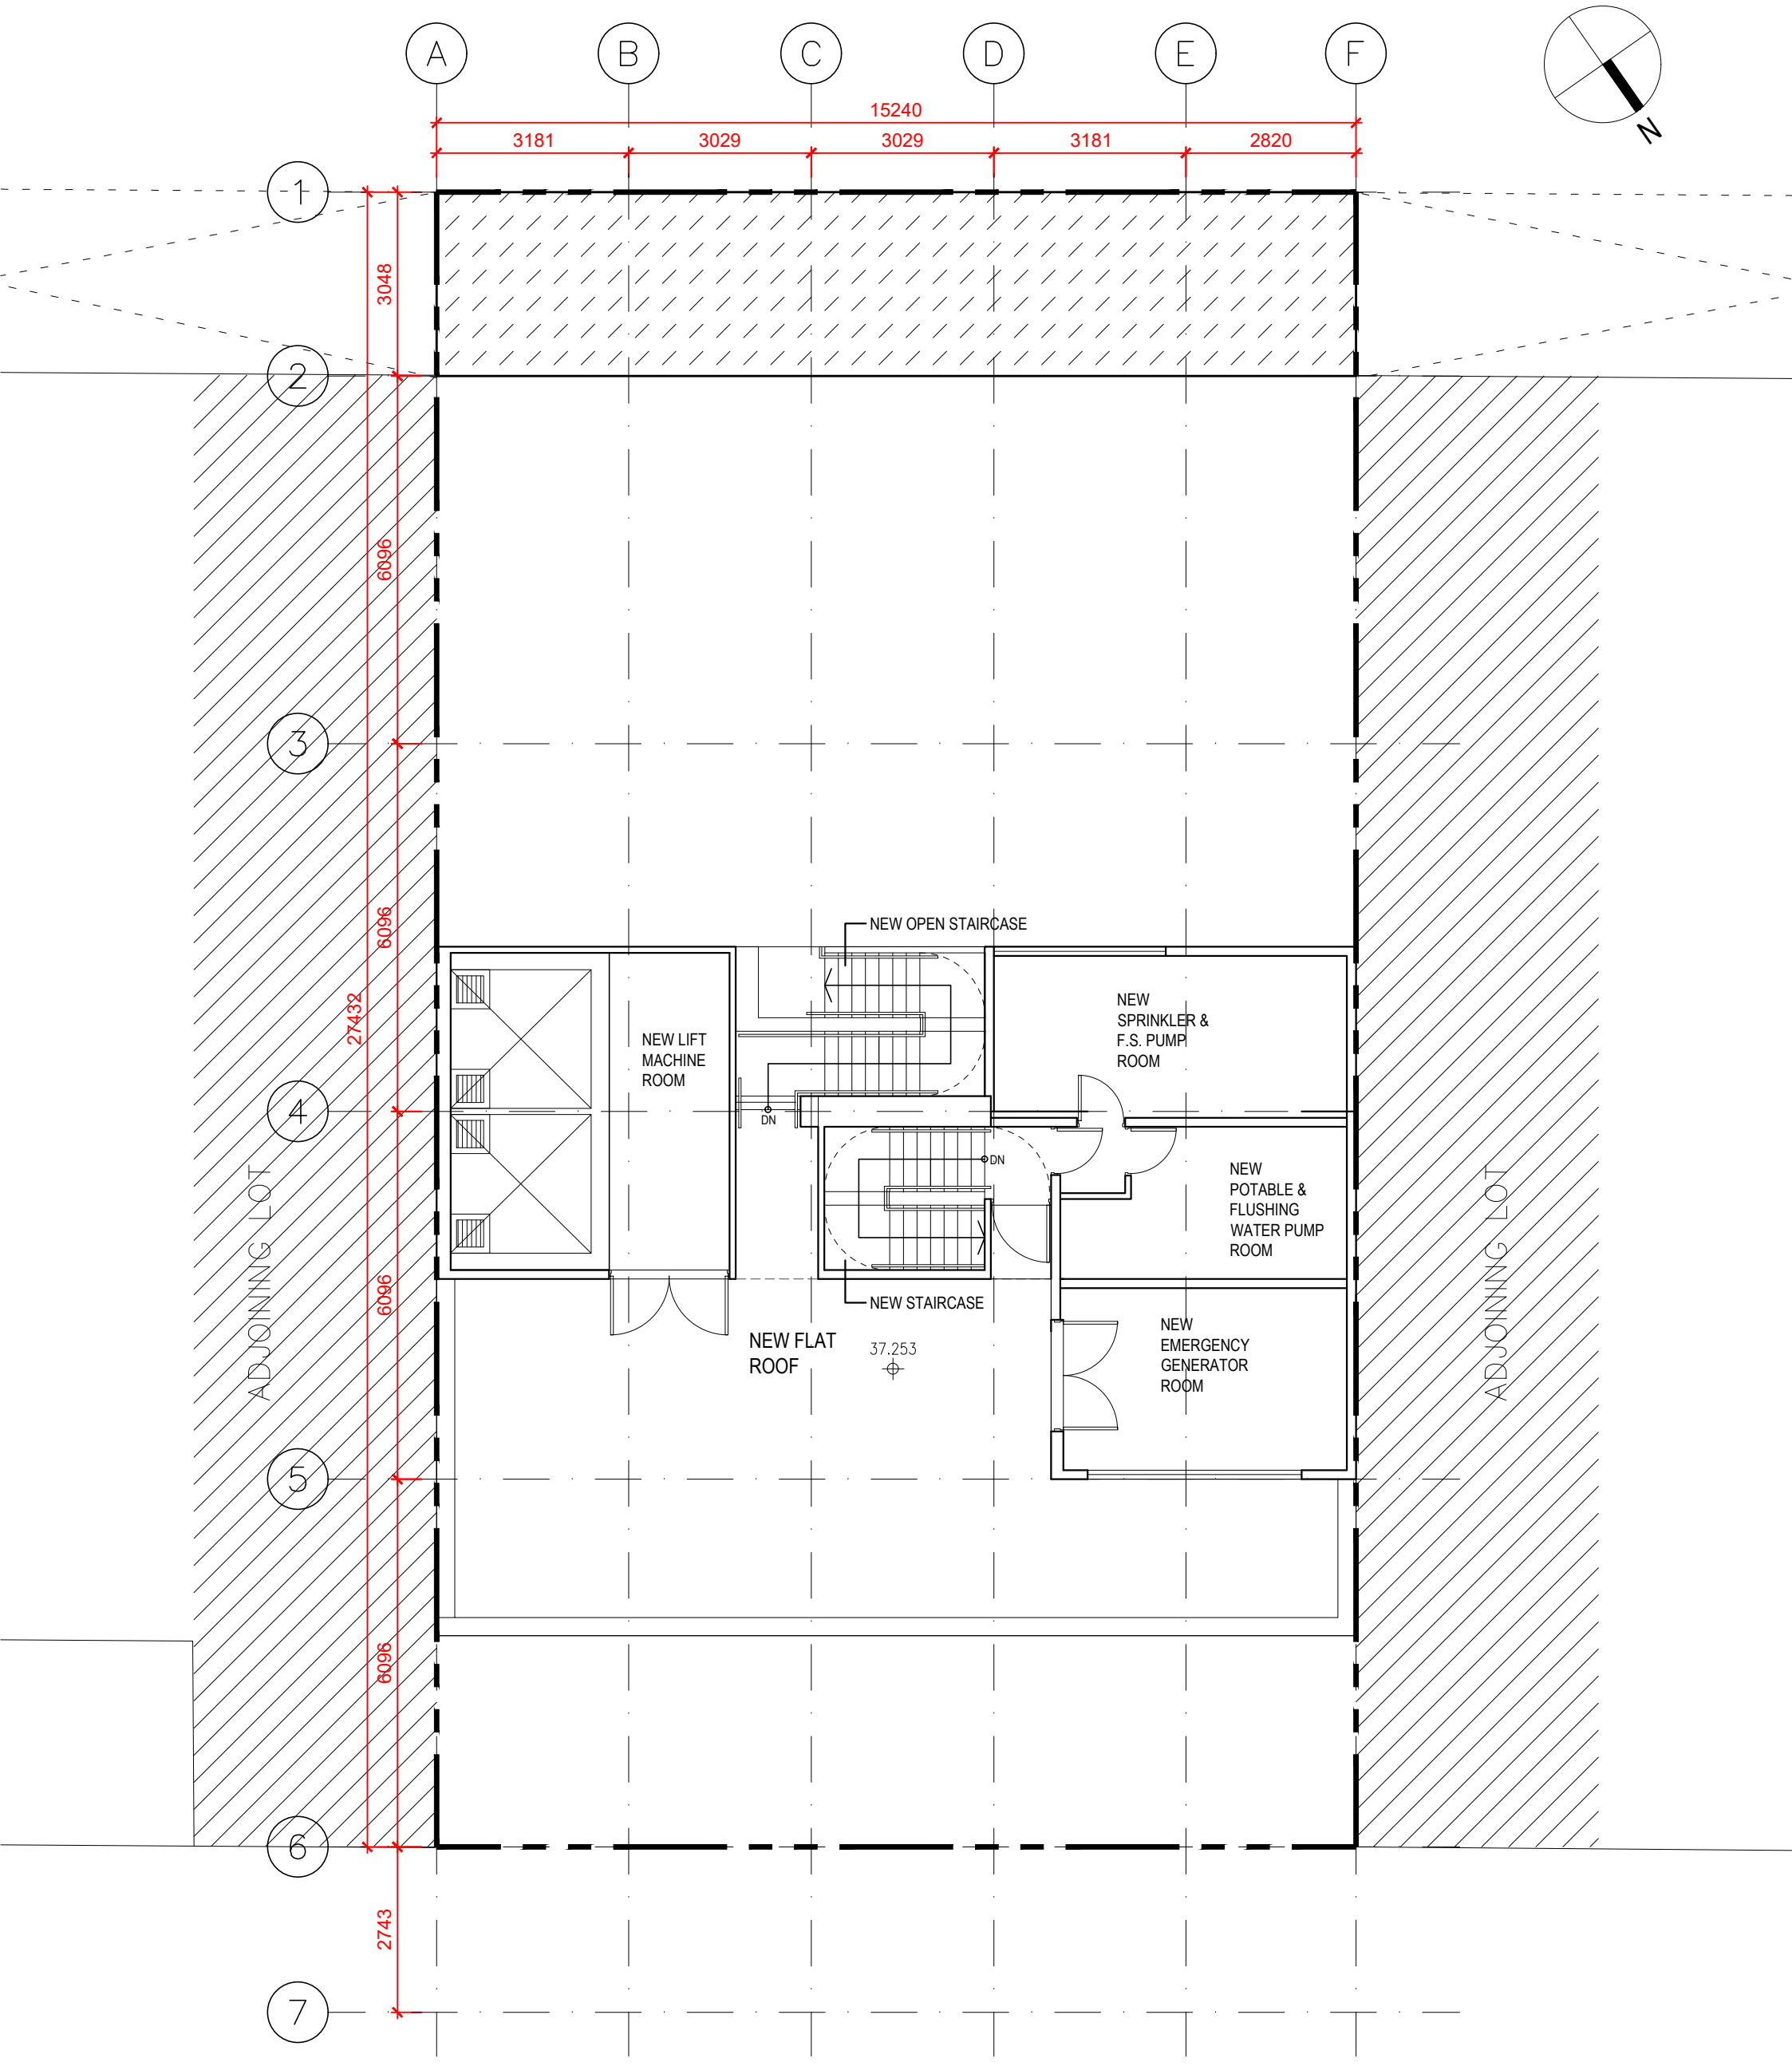

LU TANG LAI ARCHITECTS LTD. 呂鄧黎建築師有限公司	JOB: 118 WAI YIP STREET	SCALE: 1 : 100 @A3	JOB NO. 4534	DWG. D-05
	DWG. TILE: ROOF PLAN	DRAWN BY	DATE 14-10-2026	

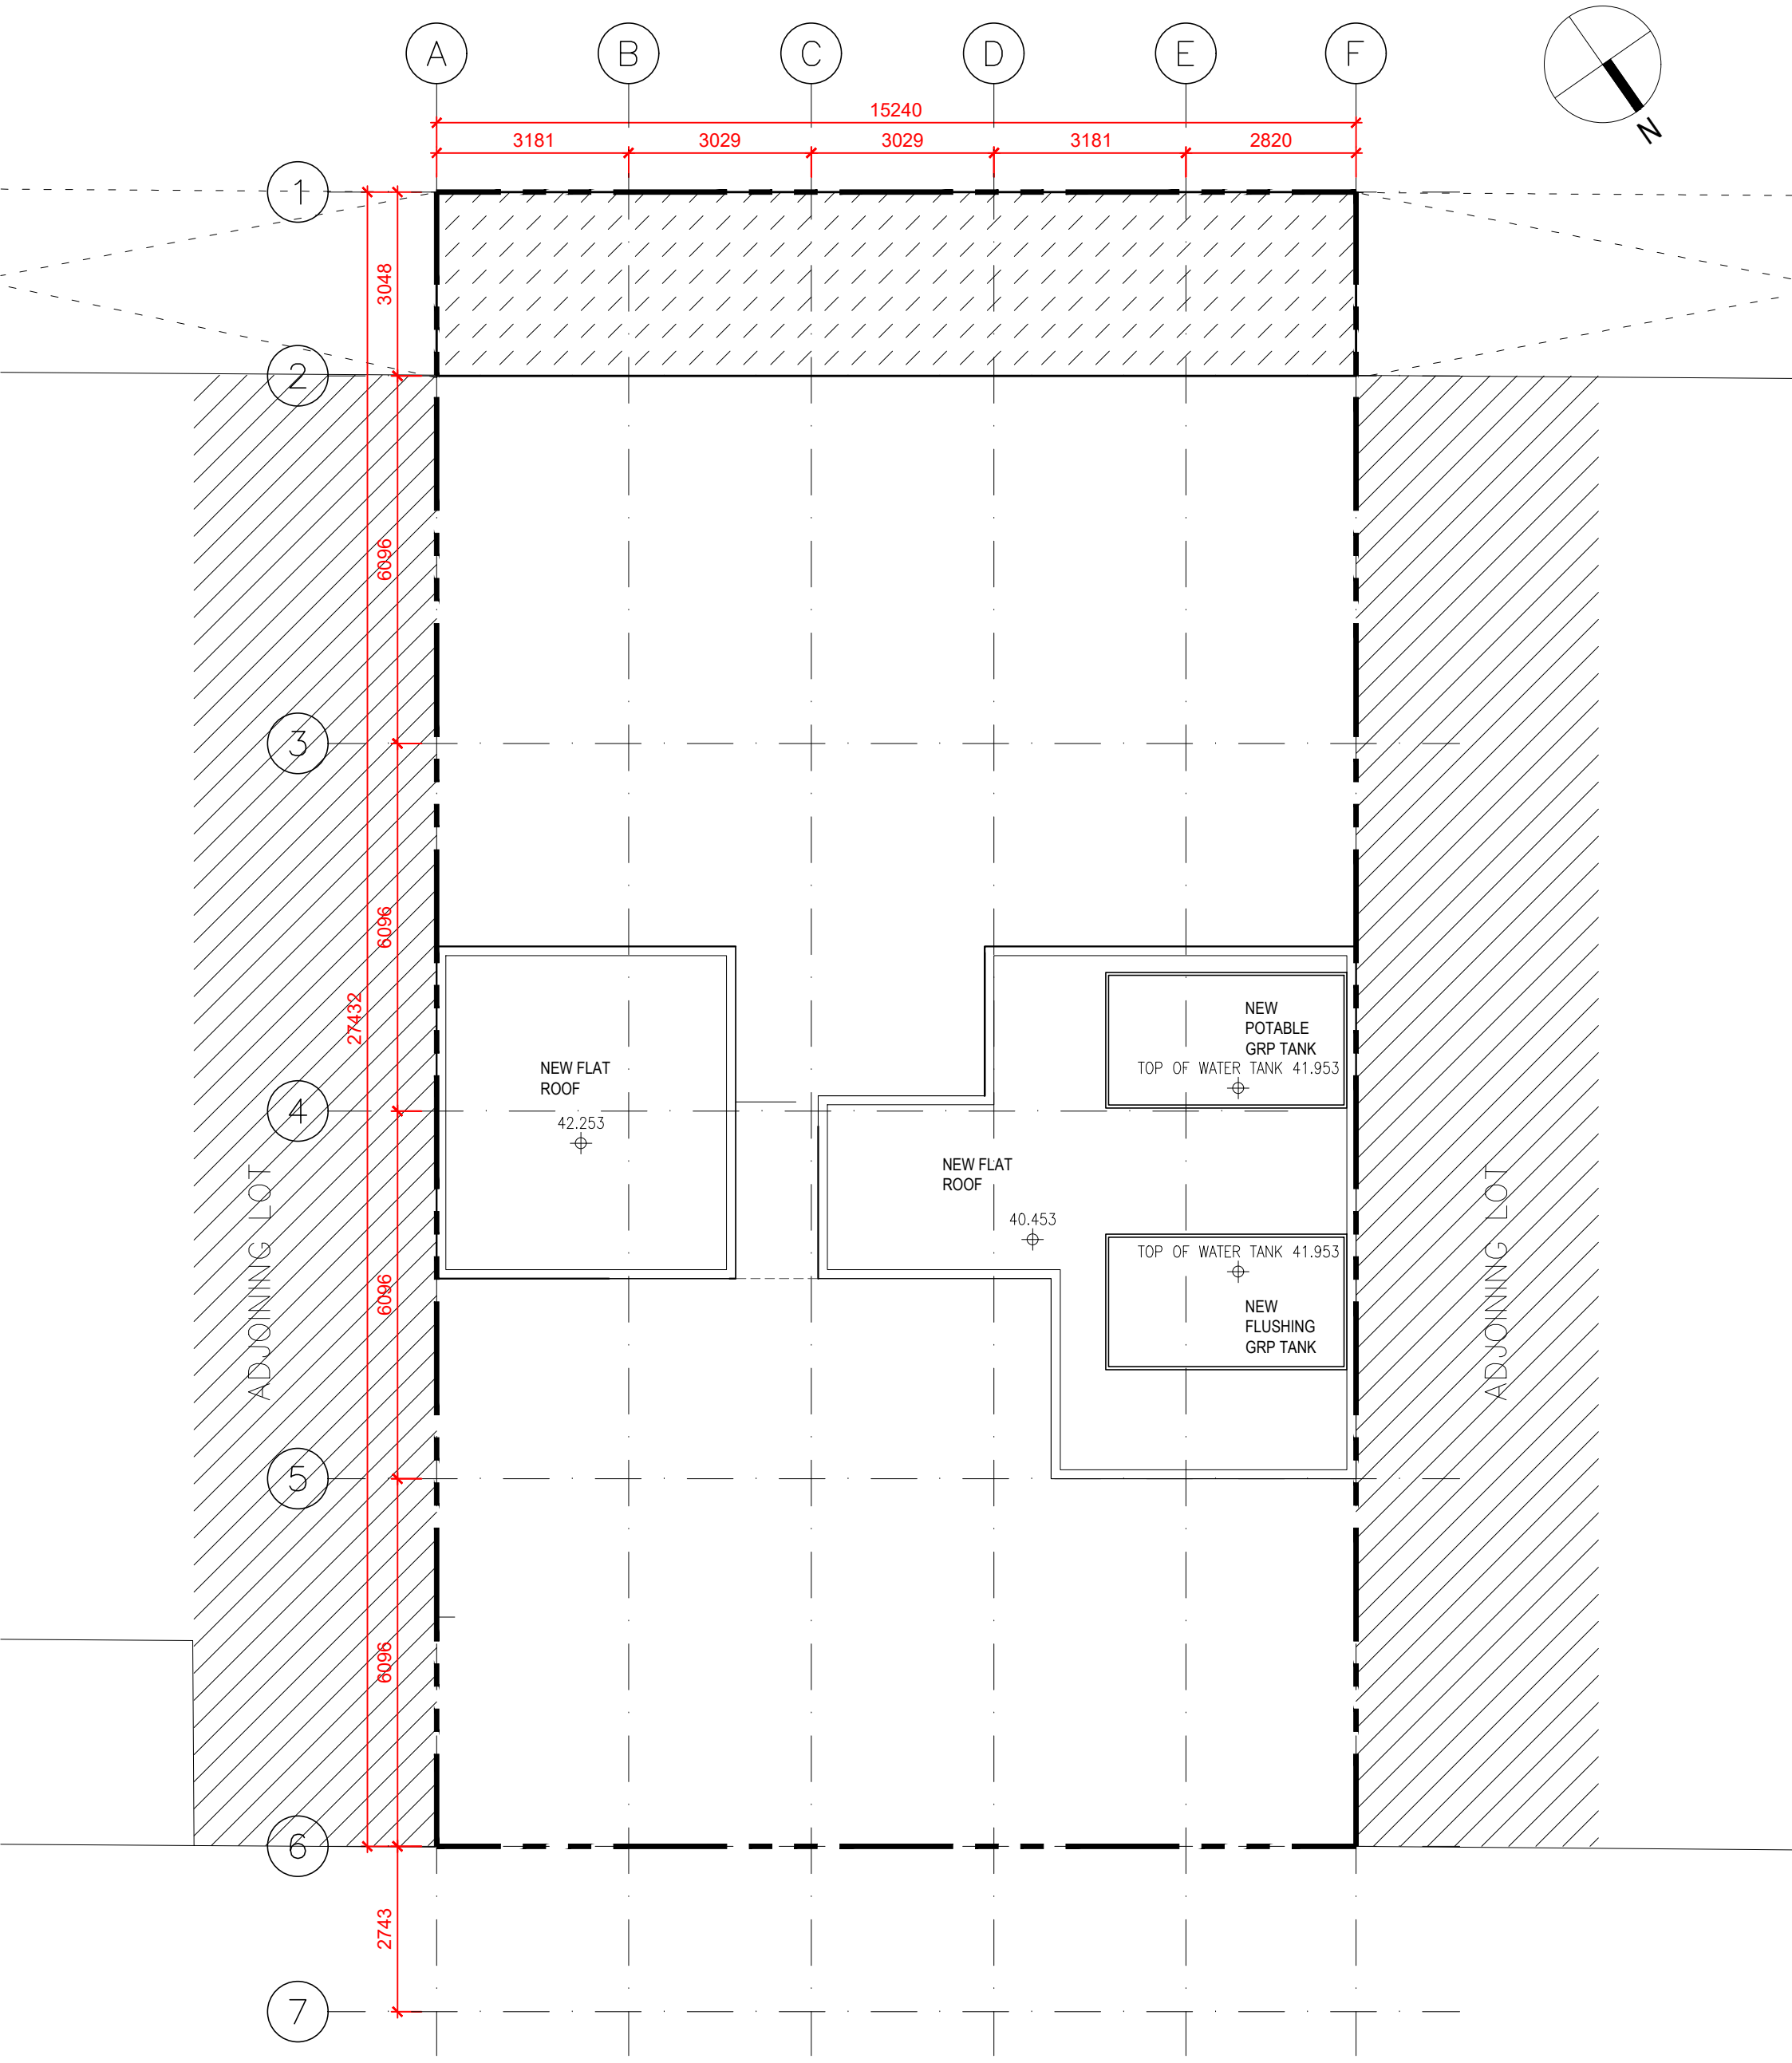

LU TANG LAI ARCHITECTS LTD. 呂鄧黎建築師有限公司	JOB: 118 WAI YIP STREET	SCALE: 1 : 100 @A3	JOB NO. 4534	DWG. D-06
	DWG. TILE: TOP ROOF PLAN	DRAWN BY	DATE 14-10-2026	

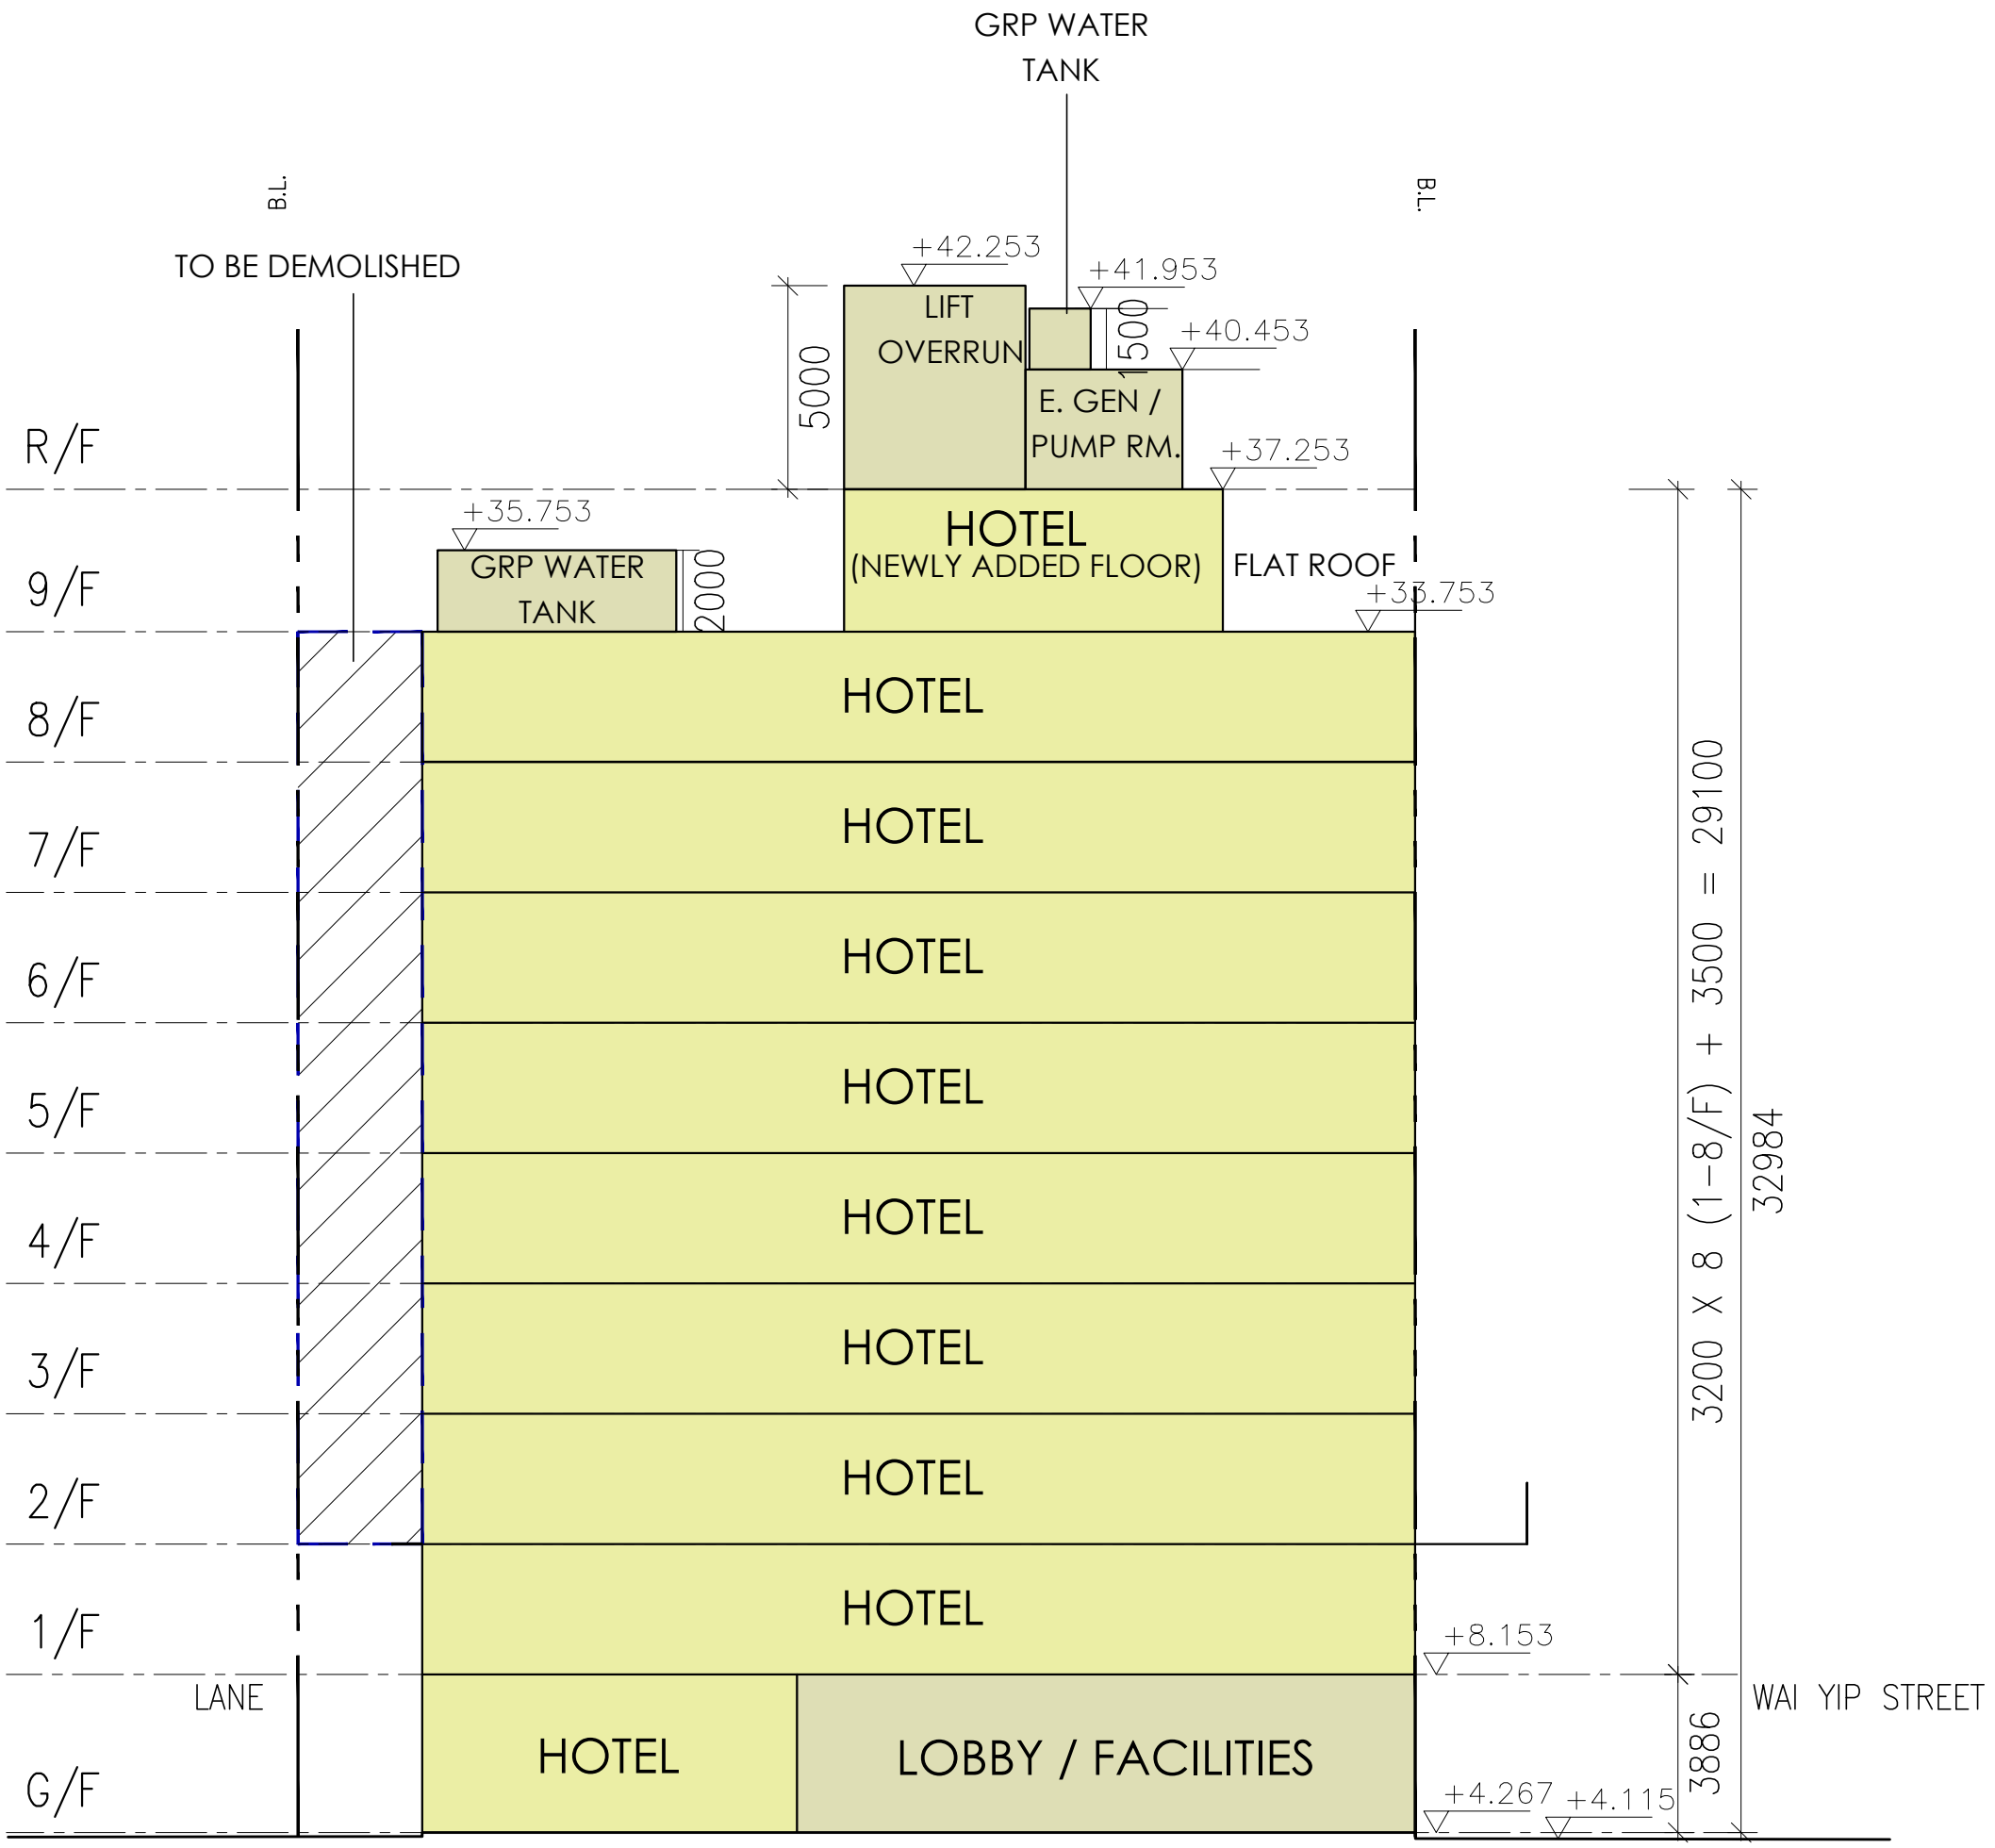

LU TANG LAI ARCHITECTS LTD. 呂鄧黎建築師有限公司	JOB: 118 WAI YIP STREET	SCALE: N.T.S.	JOB NO. 4534	DWG. D-07
	DWG. TILE: SCHEMATIC SECTION	DRAWN BY	DATE 14-10-2026	