
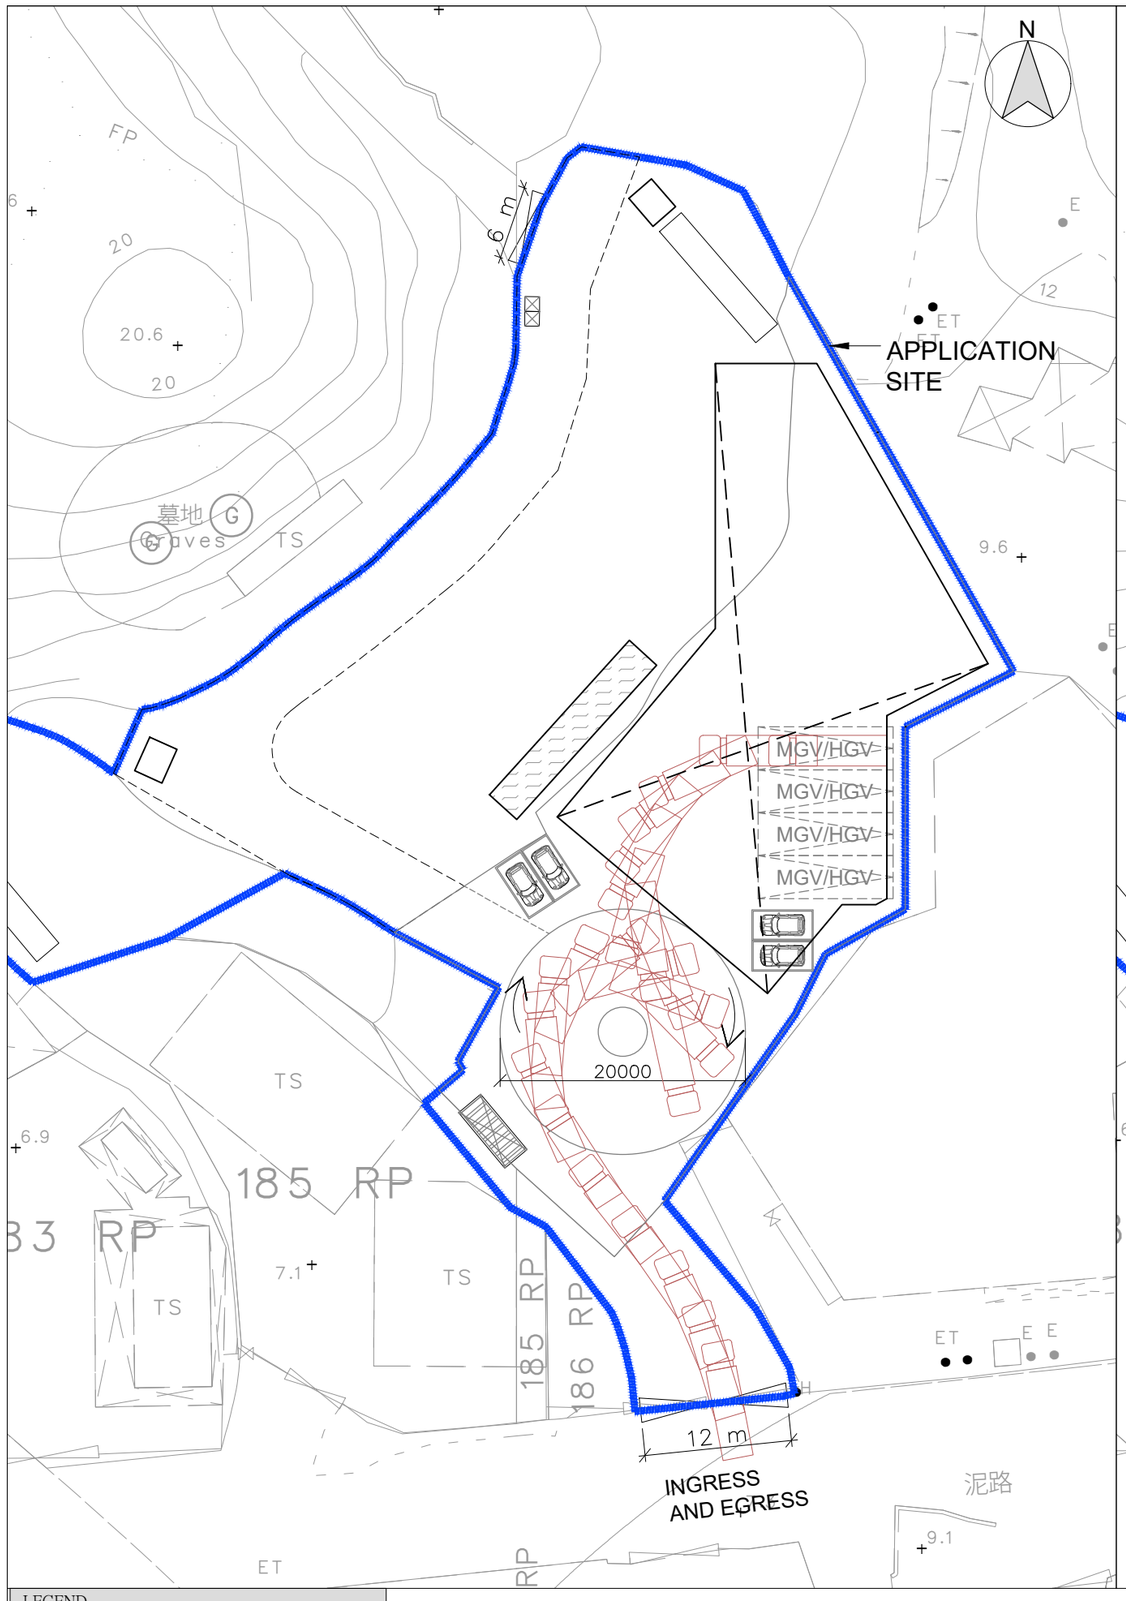


LEGEND

MGV/HGV (Rigid) SIZE = (2.5x11m) APPROX.

PATH OF MEDIUM GOODS VEHICLE/ HEAVY GOODS VEHICLE (Rigid) IN

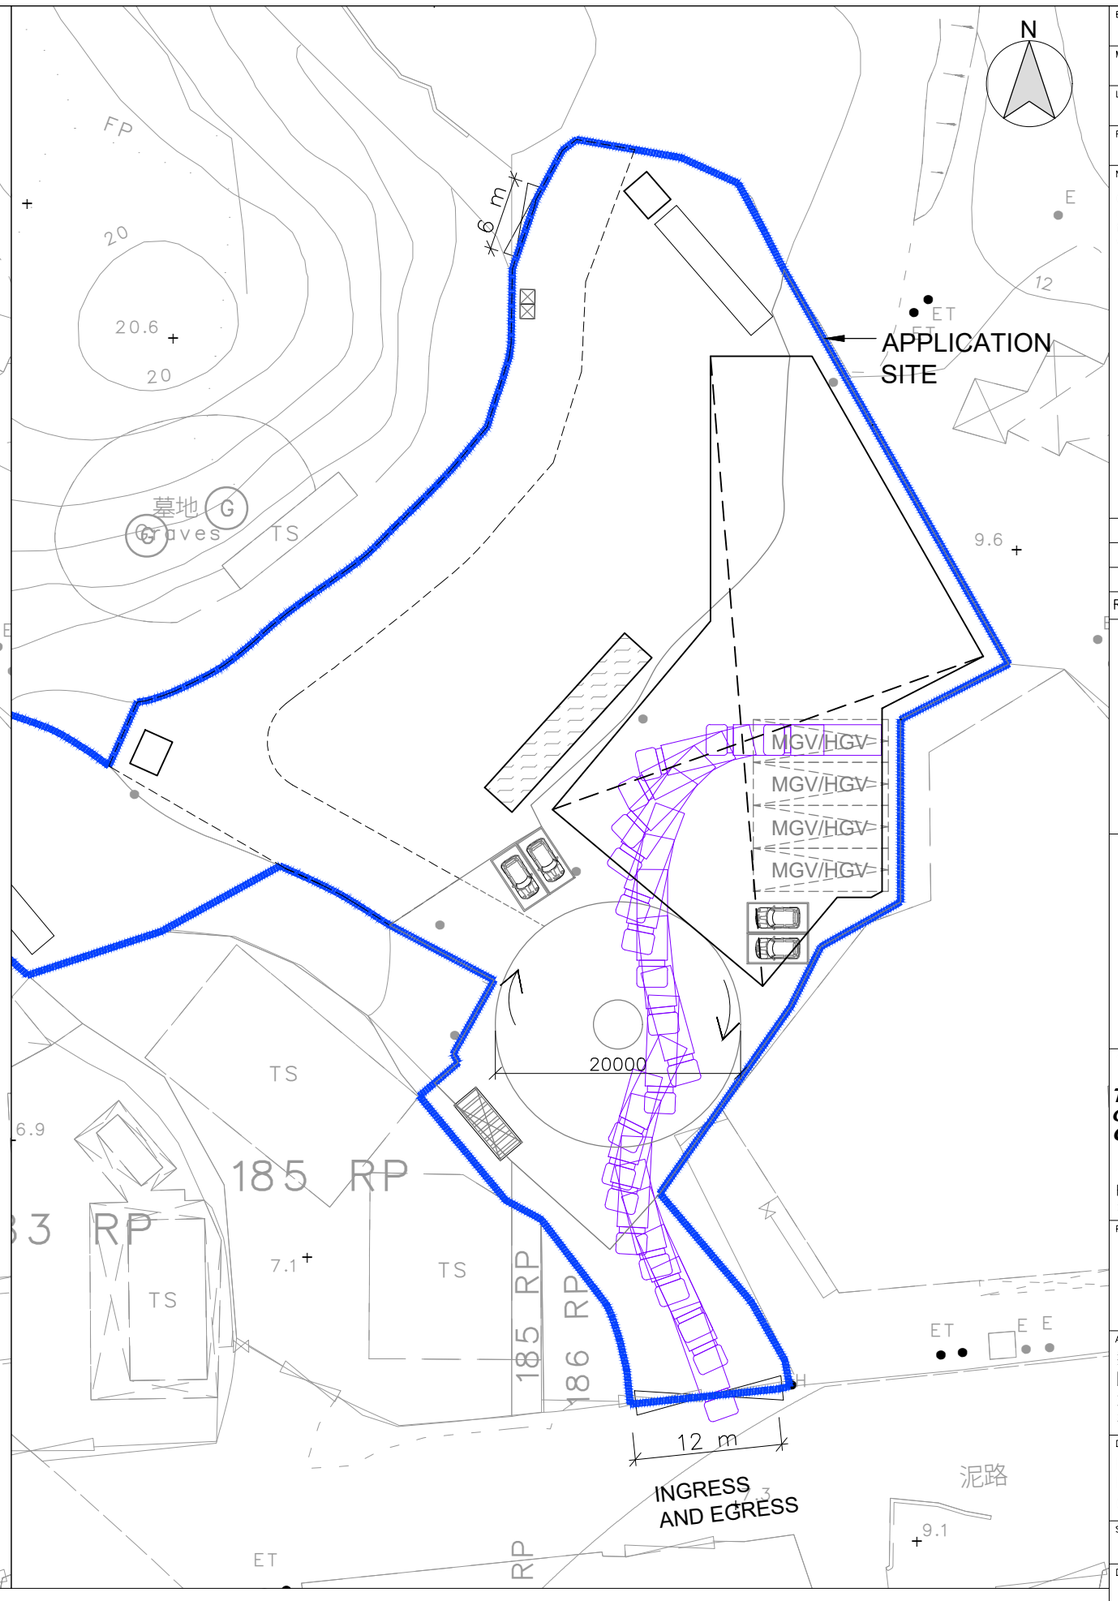

PATH OF MEDIUM GOODS VEHICLE/ HEAVY GOODS VEHICLE (Rigid) OUT

B.D. Reference 地下管線檔案

M.W. Reference 小型工程檔案

L.D. Reference 地政署檔案

F.S.D. Reference 消防處檔案

Notes 注釋

Copyright Reserved nothing may be reprinted or utilized in any form or by any means without written permission from the M&D.

REV	DESCRIPTION	DATE


M&D
Planning and Construction Consultant Ltd.
Tel: 2191 4088
Fax: 3105 0810
Email: sales@moderneng.com.hk

Project 項目
LOTS 187S.A(PART),188(PART) AND 169(PART) IN D.D.52 AND ADJOINING GOVERNMENT LAND, FU TEI AU, SHEUNG SHUI, NEW TERRITORIES


Application 申請
擬議臨時可循環再做造物料回收中心及露天貯存五金廢料連附屬工場及相關填土工程為期三年

Drawing Title 標題
PROPOSED SWEPT PATH ANALYSIS (MGV/HGV VEHICLE (Rigid))

Scale	Revisions 修定
1:500 (A3)	–
Designed by 設計者 / 檢查 LW	Drawn by 制圖人 Arthur
Checked by 工程項目 LW	Date 日期 05-OCT-2026
Job No. –	Drawing No. 圖號 TD-01

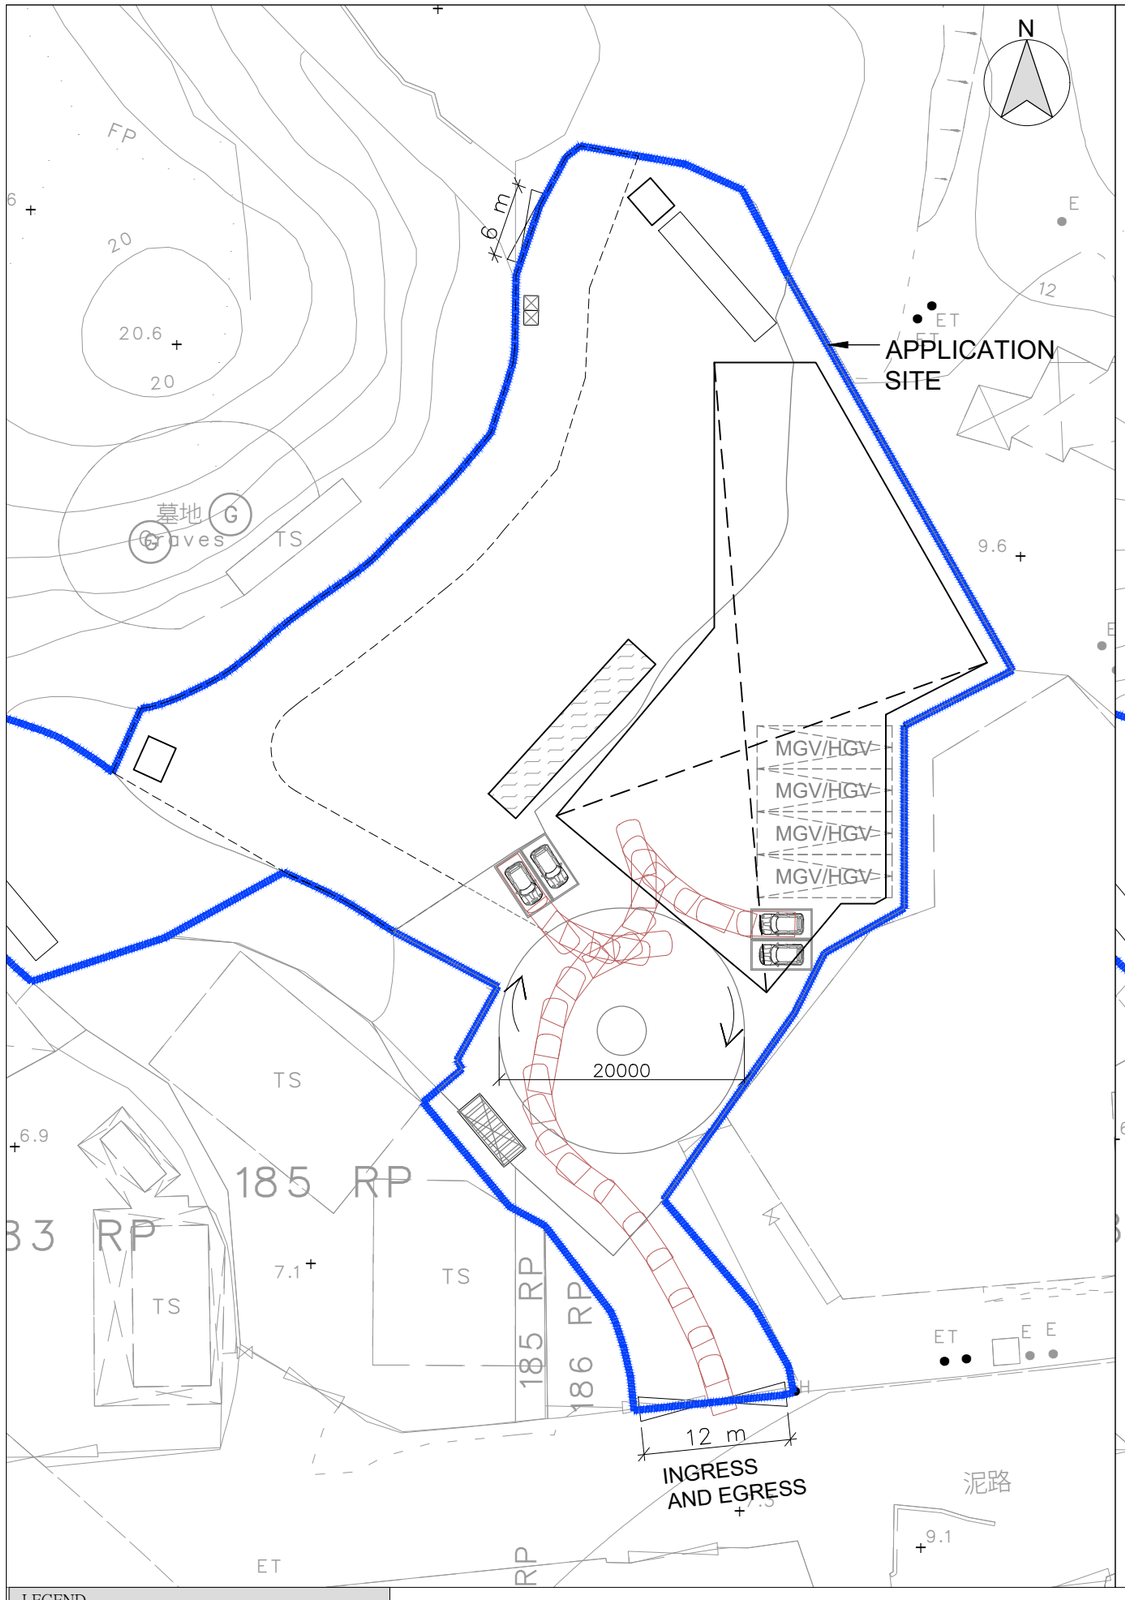

PATH OF PRIVATE CAR IN

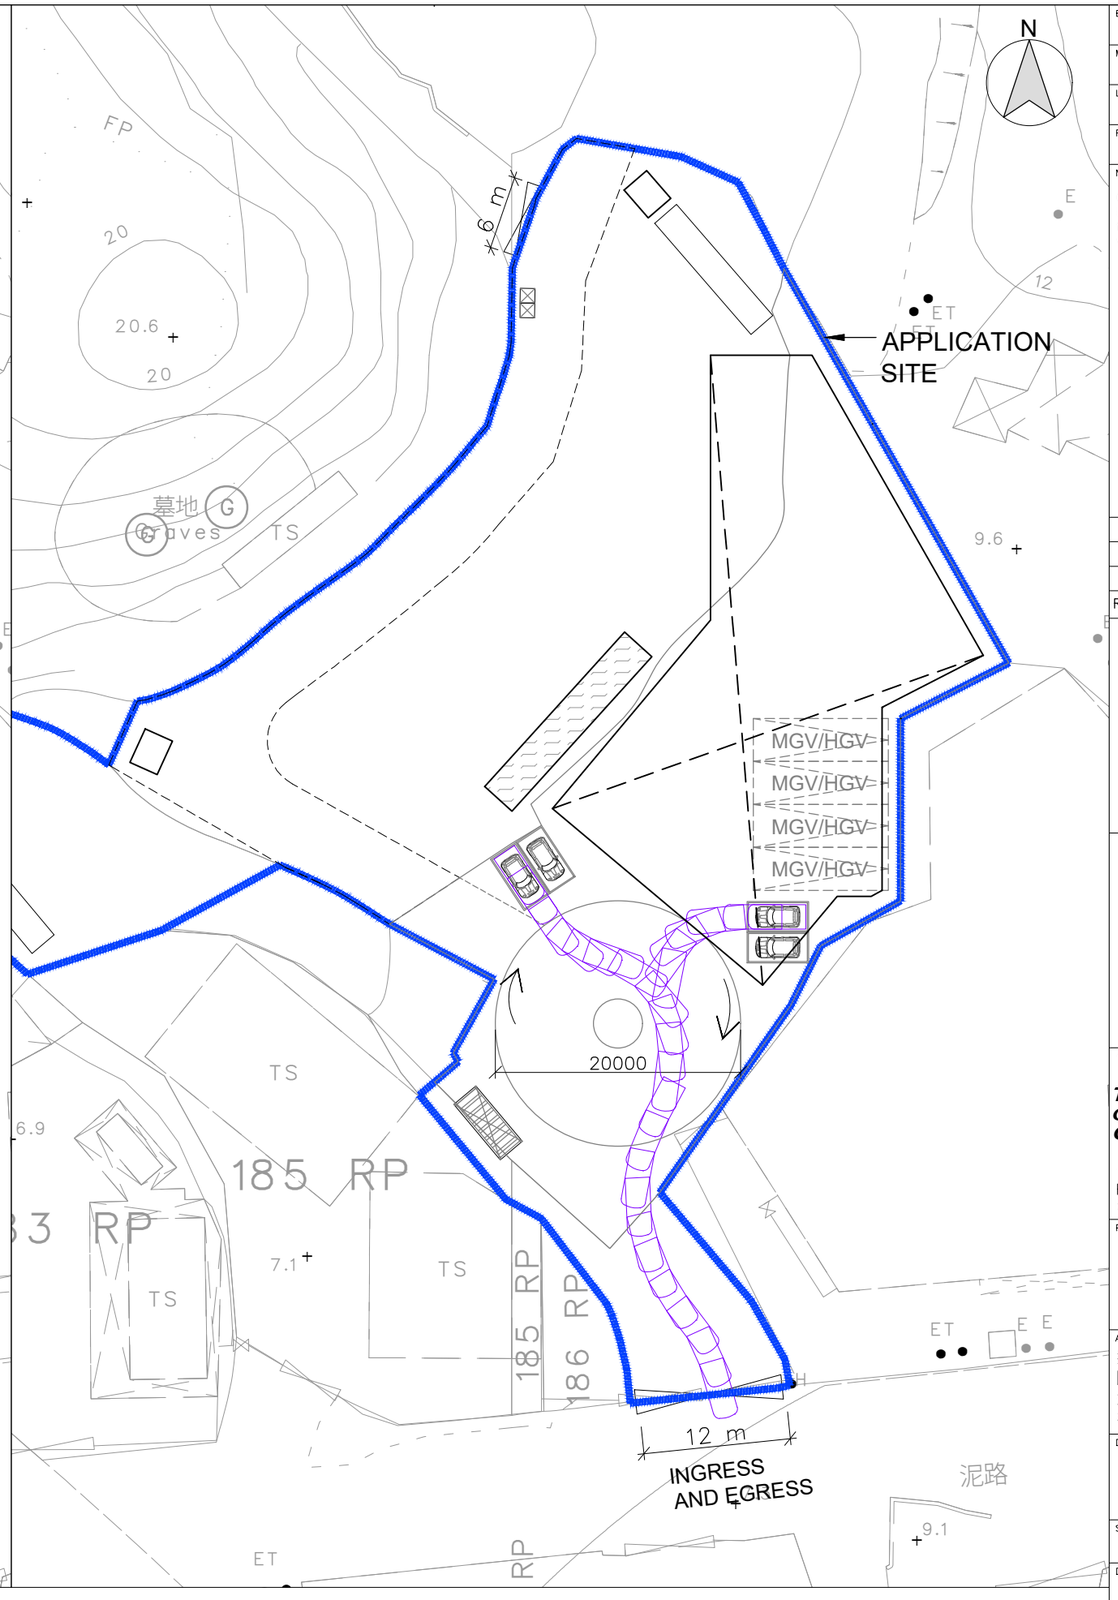

PATH OF PRIVATE CAR OUT

LEGEND

PRIVATE CAR SIZE = (2.0 x 4.7) APPROX.

B.D. Reference 屋宇署檔案

M.W. Reference 小型工程檔案

L.D. Reference 地政署檔案

F.S.D. Reference 消防處檔案

Notes 注釋

Copyright Reserved nothing may be reprinted or utilized in any form or by any means without written permission from the M&D.

REV	DESCRIPTION	DATE

M&D
Planning and Construction Consultant Ltd.
Tel: 2191 4088
Fax: 3105 0810
Email: sales@moderneng.com.hk

Project 項目
LOTS 187S.A(PART),188(PART) AND 169(PART) IN D.D.52 AND ADJOINING GOVERNMENT LAND, FU TEI AU, SHEUNG SHUI, NEW TERRITORIES

Application 申請
擬議臨時可循環再做造物料回收中心及露天貯存五金廢料連附屬工場及相關填土工程為期三年


Drawing Title 標題
PROPOSED SWEPT PATH ANALYSIS (PRIVATE CAR)

Scale	Revisions 修訂
1:500 (A3)	–


Designed by 設計者	Drawn by 制圖人
LW	Arthur

Checked by 工程項目	Date 日期
LW	05-OCT-2026

Job No.	Drawing No. 圖號
–	TD-02

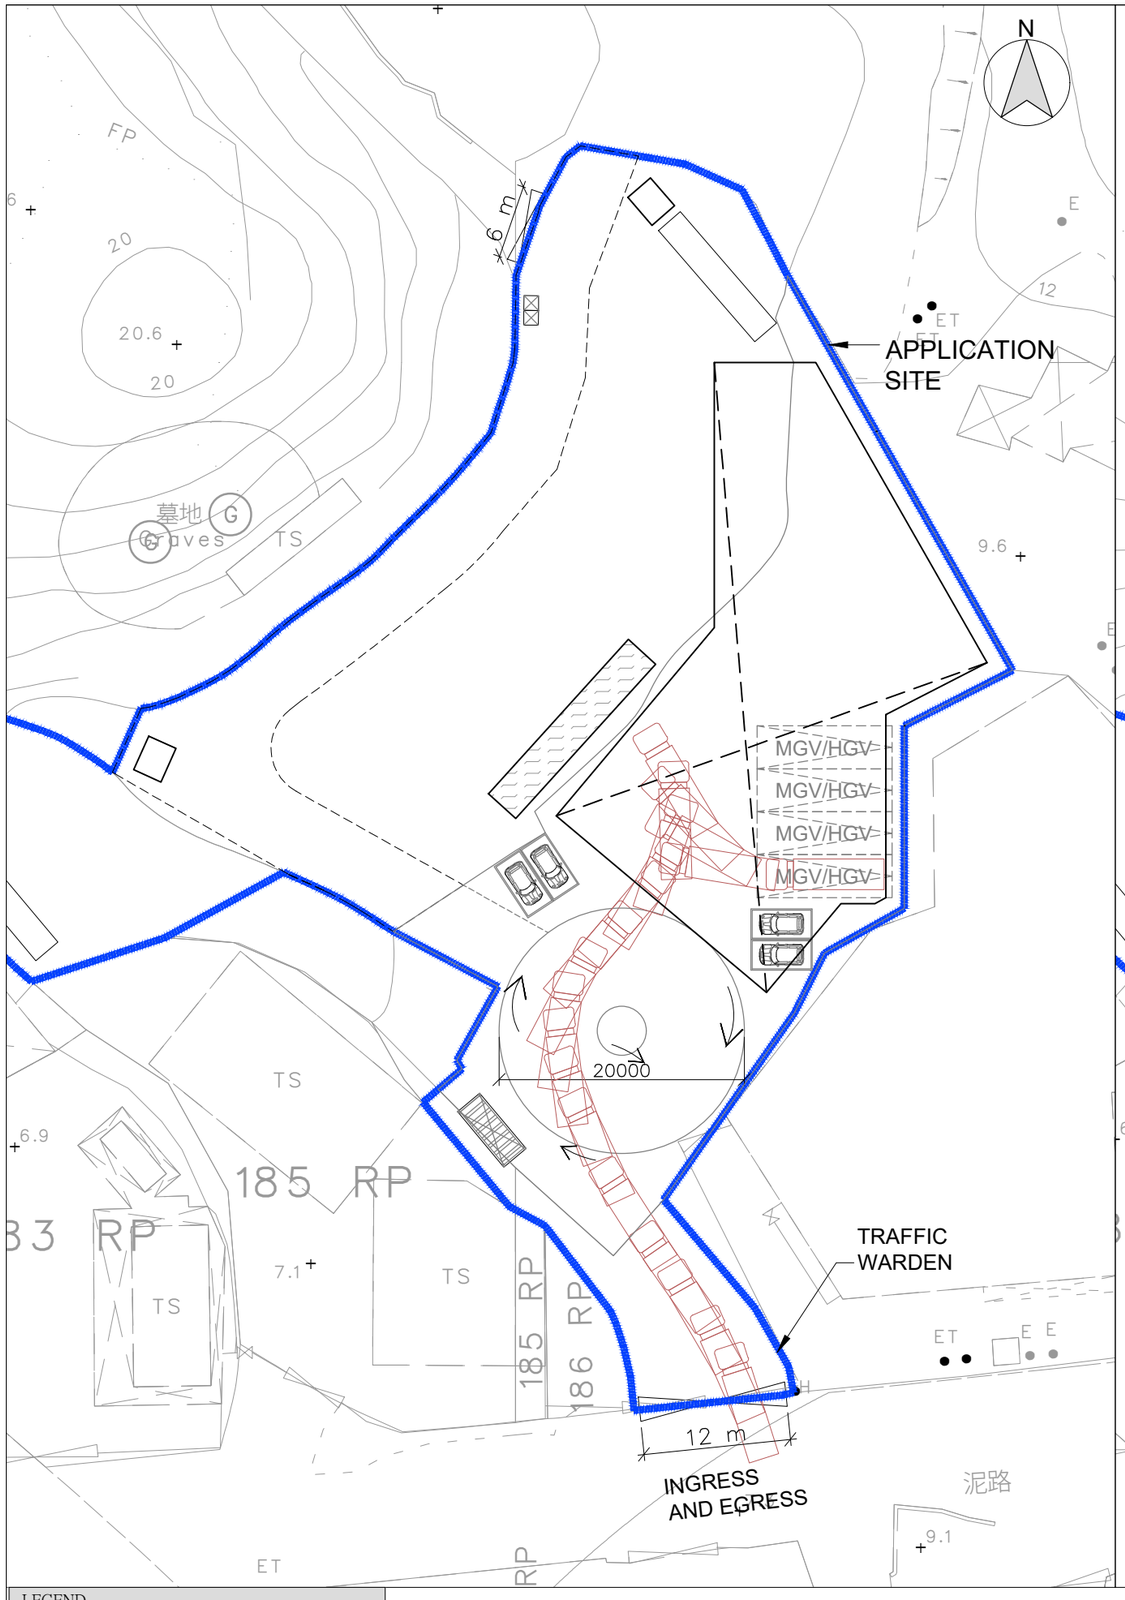

PATH OF MEDIUM GOODS VEHICLE/ HEAVY GOODS VEHICLE (Rigid) IN

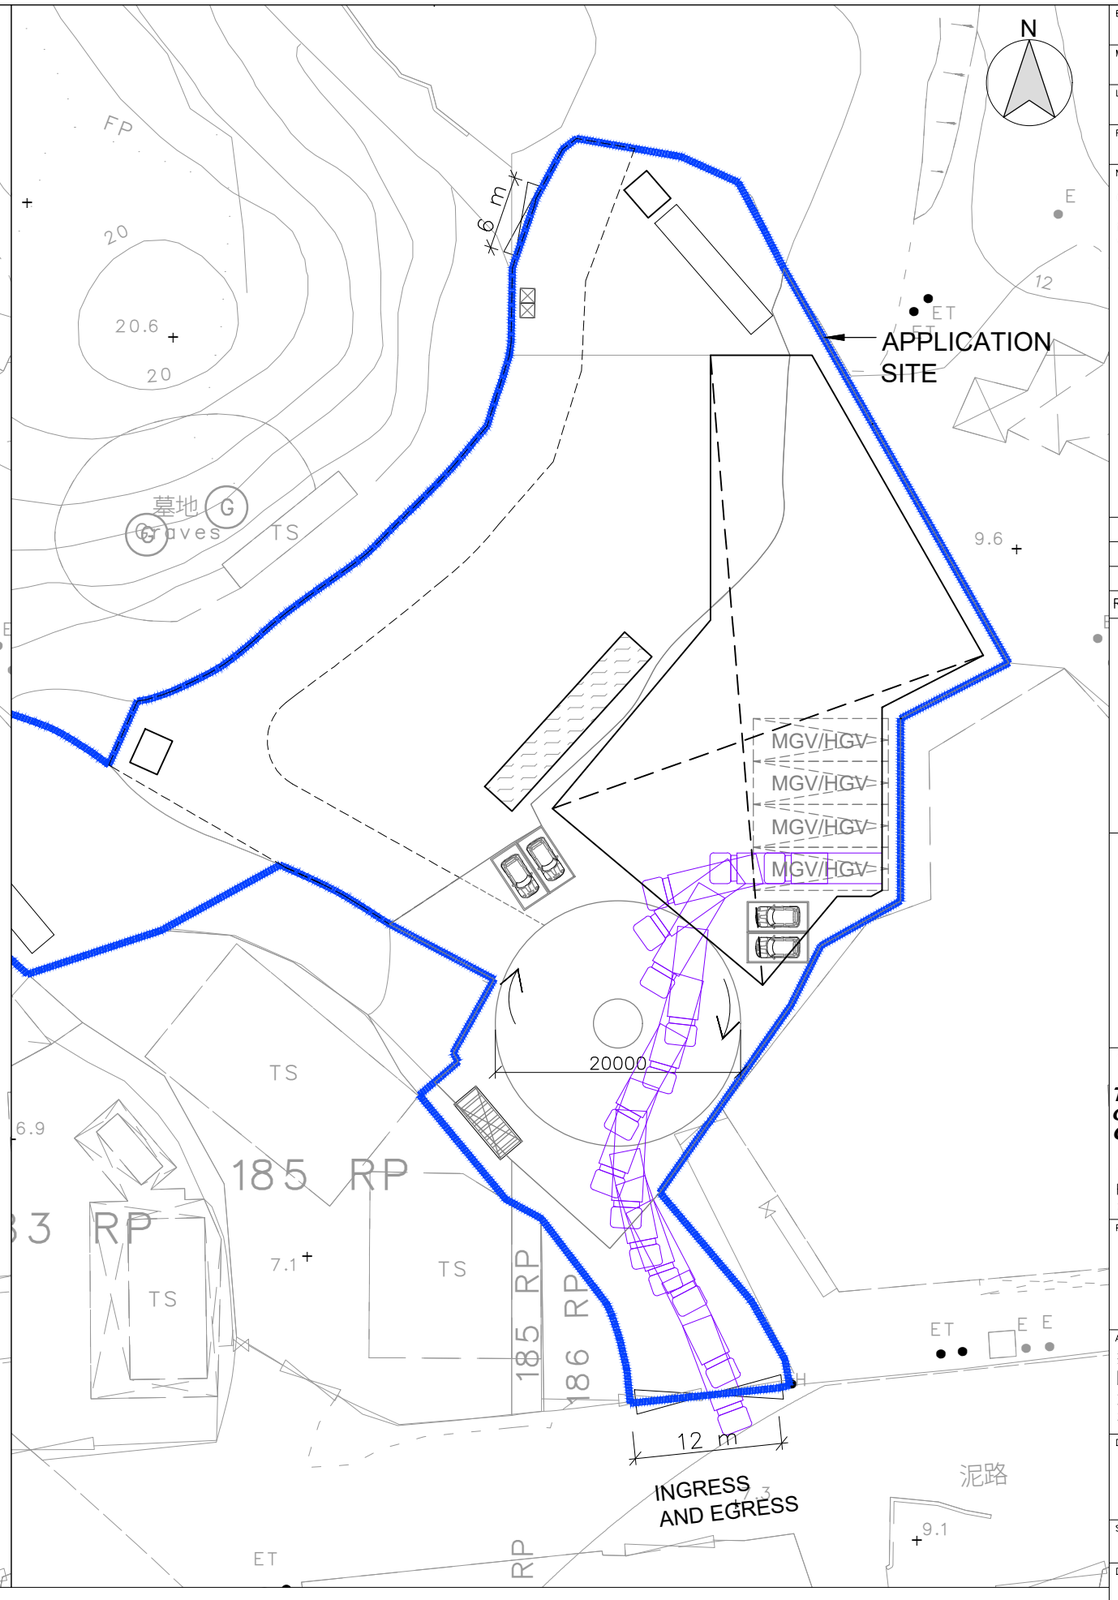

PATH OF MEDIUM GOODS VEHICLE/ HEAVY GOODS VEHICLE (Rigid) OUT

LEGEND

MGV/HGV (Rigid) SIZE = (2.5x11m) APPROX.

B.D. Reference 屋宇署檔案

M.W. Reference 小型工程檔案

L.D. Reference 地政署檔案

F.S.D. Reference 消防處檔案

Notes 注釋

Copyright Reserved nothing may be reprinted or utilized in any form or by any means without written permission from the M&D.

REV	DESCRIPTION	DATE

M&D
Planning and Construction Consultant Ltd.
Tel: 2191 4088
Fax: 3105 0810
Email: sales@moderneng.com.hk

Project 項目
LOTS 187S.A(PART),188(PART) AND 169(PART) IN D.D.52 AND ADJOINING GOVERNMENT LAND, FU TEI AU, SHEUNG SHUI, NEW TERRITORIES

Application 申請
擬議臨時可循環再做造物料回收中心及露天貯存五金廢料連附屬工場及相關填土工程為期三年

Drawing Title 標題
PROPOSED SWEPT PATH ANALYSIS (MGV/HGV VEHICLE (Rigid))

Scale 1:500 (A3)	Revisions 修定 –
Designed by 設計者 LW	Drawn by 制圖人 比例 Arthur
Checked by 工程項目 LW	Date 日期 05-OCT-2026
Job No. –	Drawing No. 圖號 TD-03