


Proposed Temporary Warehouse (Excluding Dangerous Goods Godown) with Ancillary Facilities and Associated Filling of Land for a Period of 3 Years
COLLEGE INTEGRATED TRAINING CENTRE (KONG NGA PO)
Open Storage
Application Site
Open Storage
Open Storage
Vehicles access the site via Kong Nga Po Road
DD87
50
PO ROAD
Driving route
Vehicle Route Map

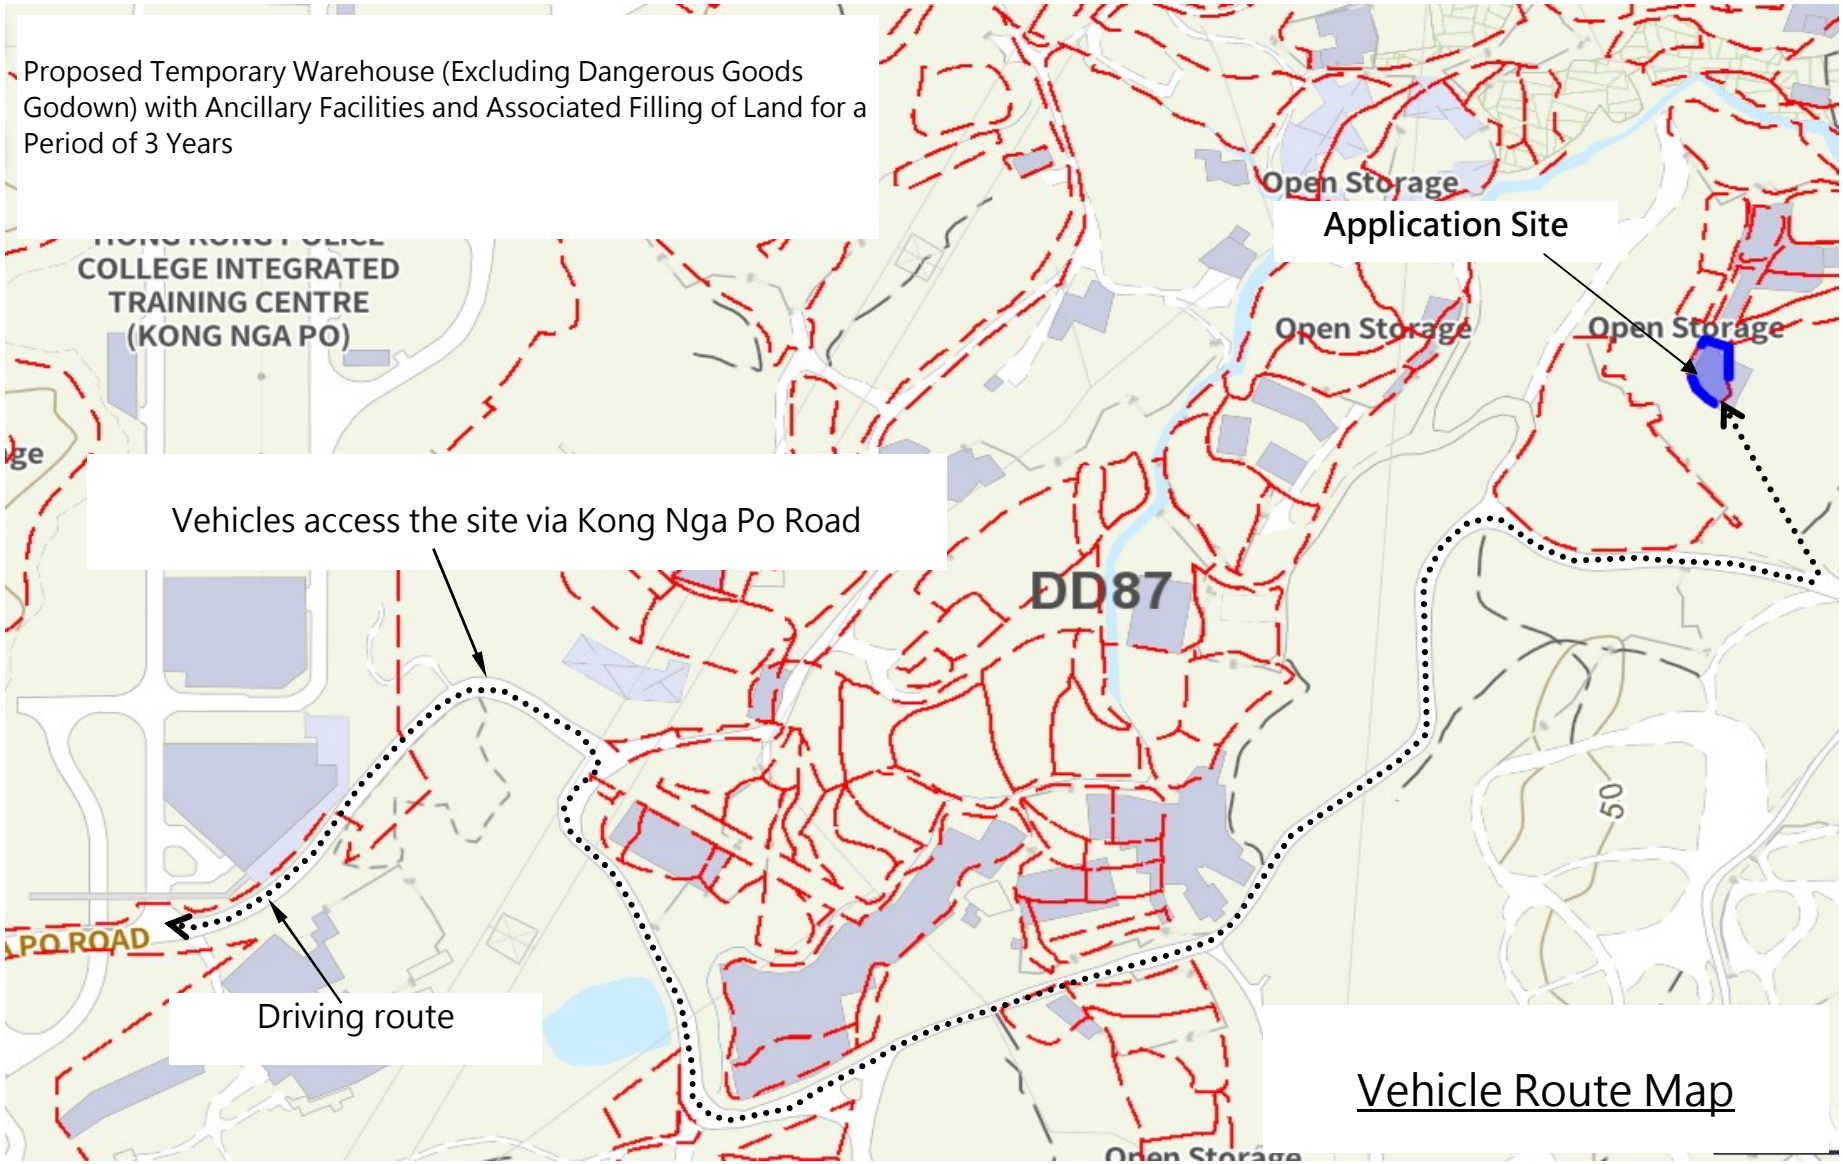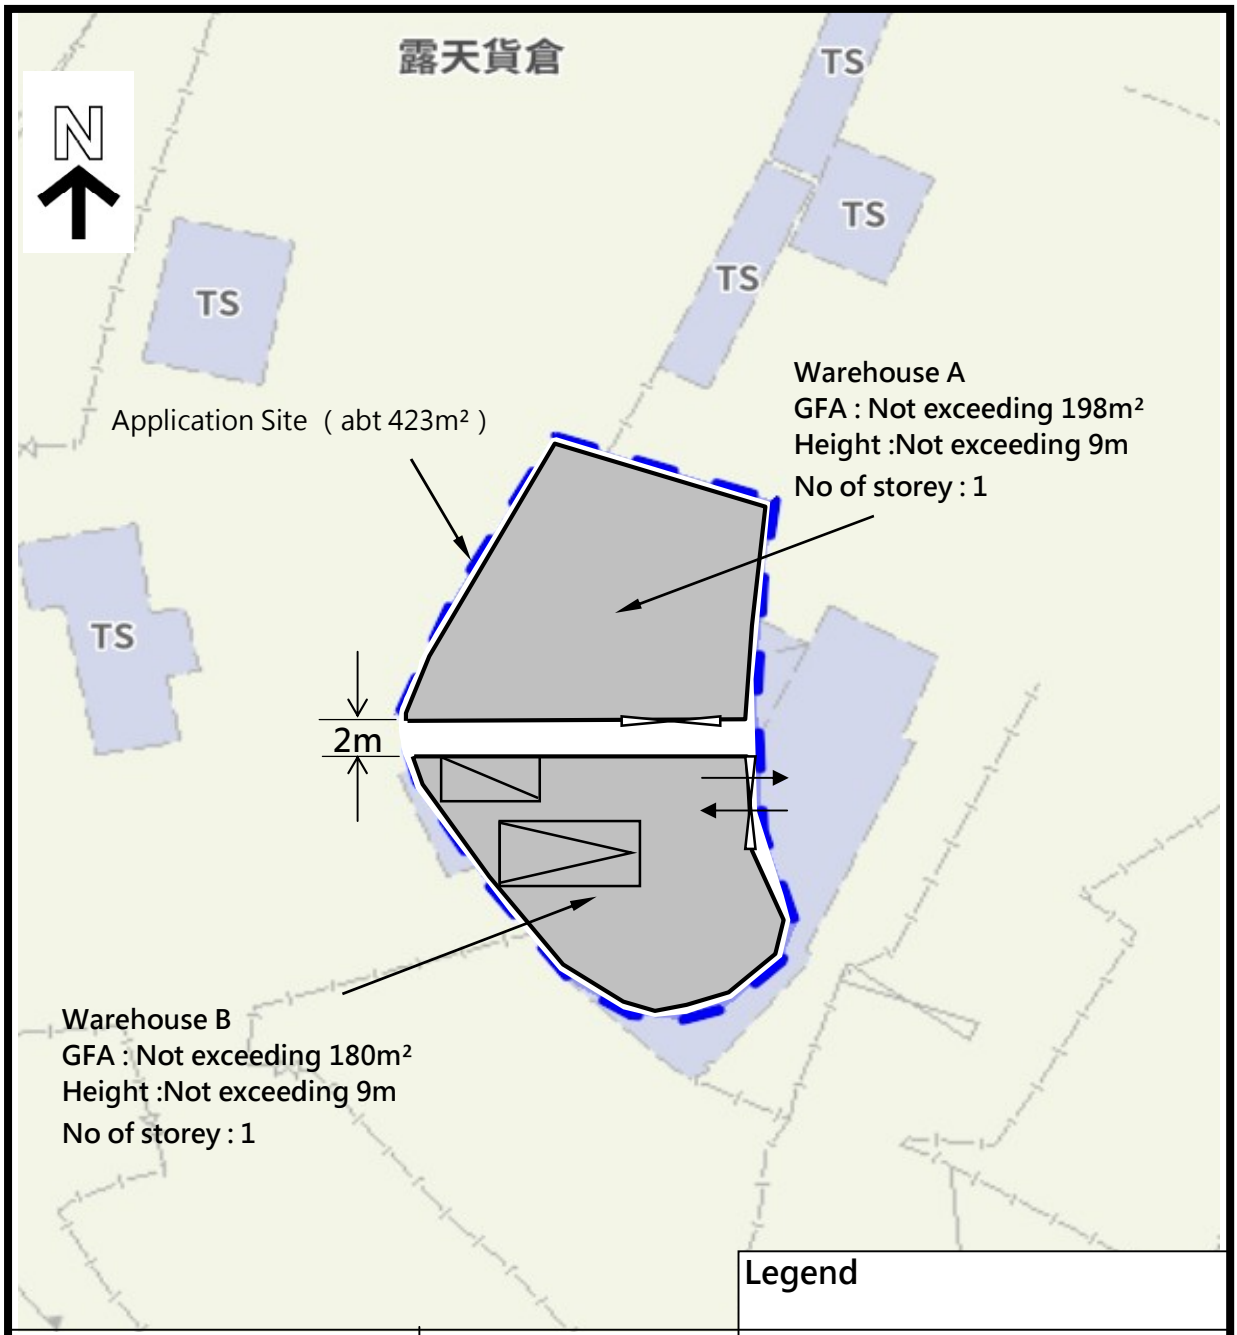

Legend

- Private Car parking spaces of 5m x 2.5m
- Light Goods Vehicle Loading/unloading spaces of 7mX3.5m
- Ingress/Egress
- Gate （ Width: 5m ）

Drawing Title

Proposed Layout Plan

Drawing No. LP_1

Scale 1 : 500


Date 12/10/2026

Project

DD87 Lot 196
Proposed Temporary Warehouse (Excluding Dangerous Goods Godown) with Ancillary Facilities and Associated Filling of Land for a Period of 3 Years

HONEST LAND SURVEYS COMPANY

[redacted]

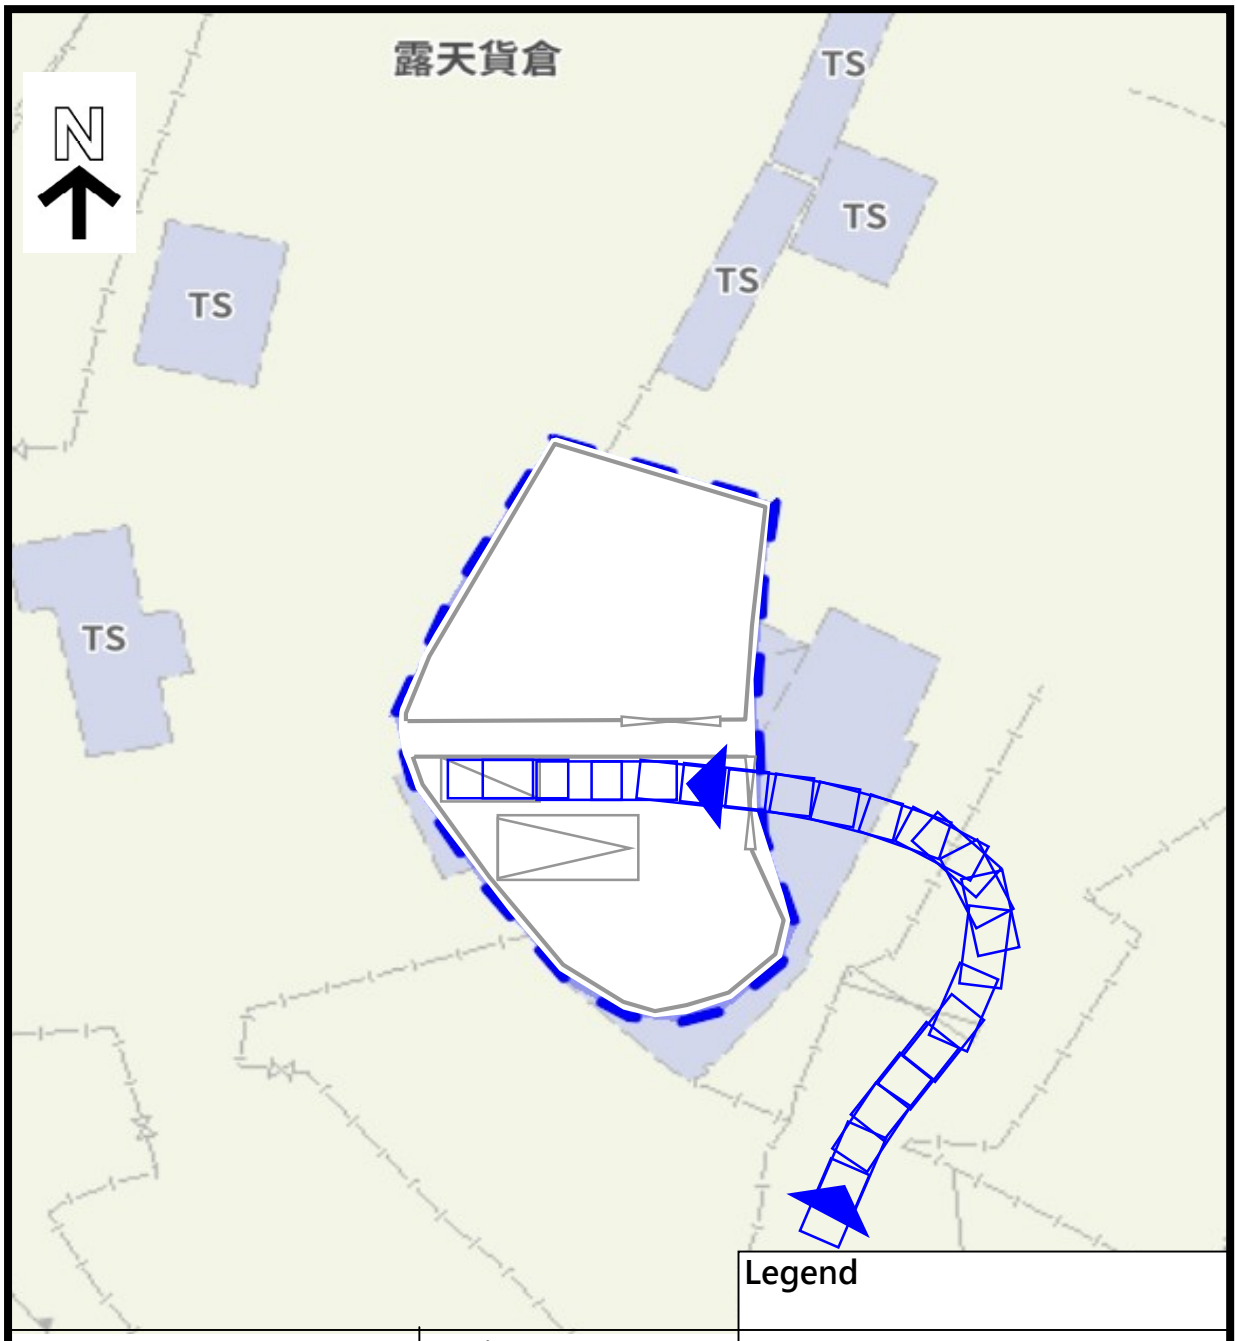

Legend

Direction of motion

Leaving the site

Entering the site

Ingress/Egress

Gate (Width: 5m)

Drawing Title

車輛掃描路徑分析SWEPT path analysis (Private car)

Drawing No. SWEPT_1

Scale 1 : 500


Date 12/10/2026

Project

DD87 Lot 196 Proposed Temporary Warehouse (Excluding Dangerous Goods Godown) with Ancillary Facilities and Associated Filling of Land for a Period of 3 Years

HONEST LAND SURVEYS COMPANY


[redacted]

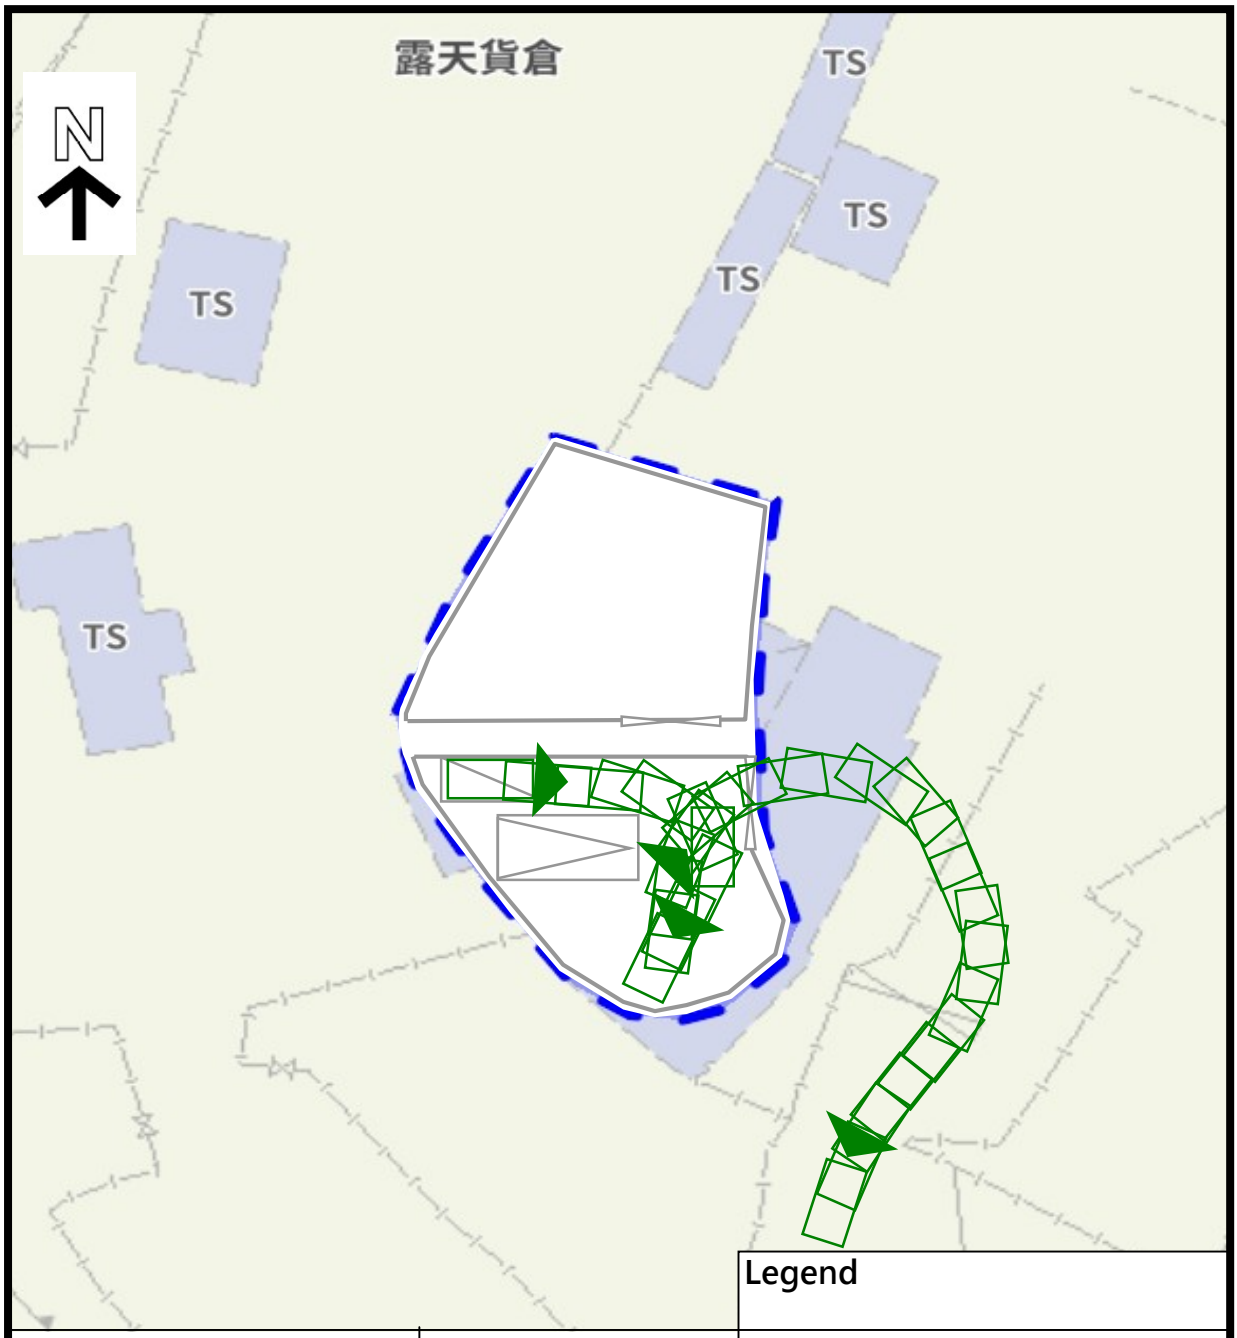

Drawing Title	Project	Legend
車輛掃描路徑分析SWEPT path analysis (Private car)	DD87 Lot 196 Proposed Temporary Warehouse (Excluding Dangerous Goods Godown) with Ancillary Facilities and Associated Filling of Land for a Period of 3 Years	Direction of motion Leaving the site Entering the site Ingress/Egress Gate (Width: 5m)
Drawing No. SWEPT_2		
Scale 1 : 500		
Date 12/10/2026		

HONEST LAND SURVEYS COMPANY


[redacted]

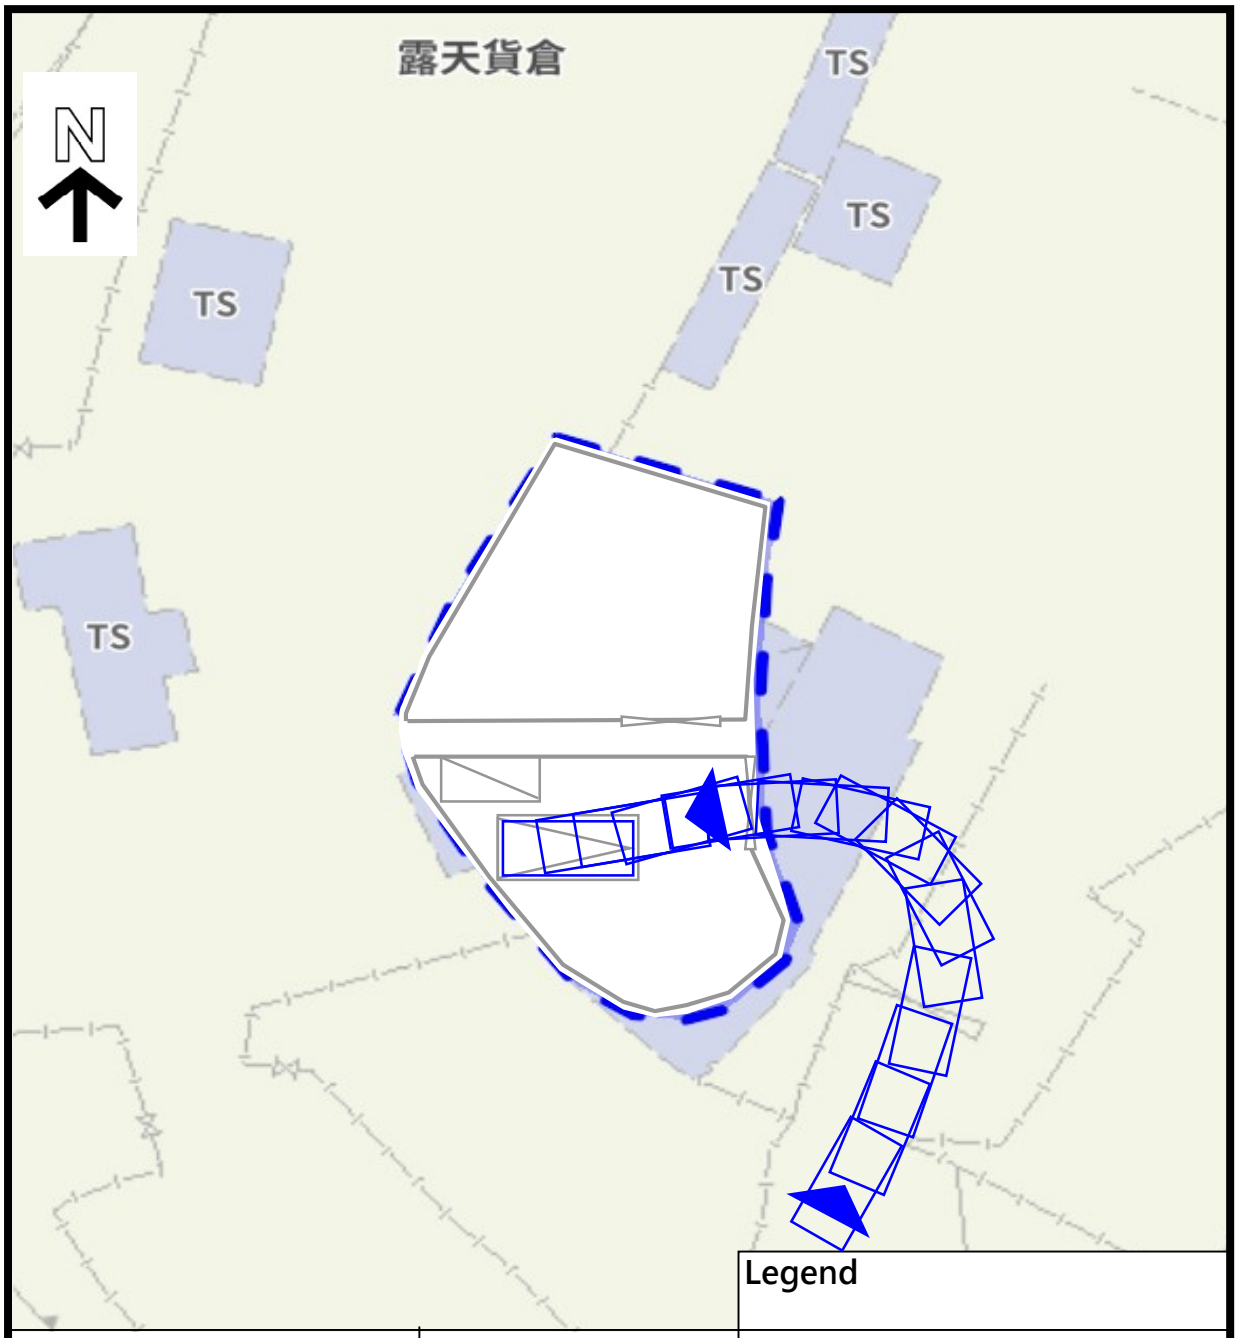

Drawing Title 車輛掃描路徑分析 SWEPT path analysis (Light goods vehicles)	**Project** DD87 Lot 196 Proposed Temporary Warehouse (Excluding Dangerous Goods Godown) with Ancillary Facilities and Associated Filling of Land for a Period of 3 Years	**Legend** Direction of motion Leaving the site Entering the site Ingress/Egress Gate (Width: 5m)
Drawing No. SWEPT_3		
Scale 1 : 500		
Date 12/10/2026		

HONEST LAND SURVEYS COMPANY


[redacted]

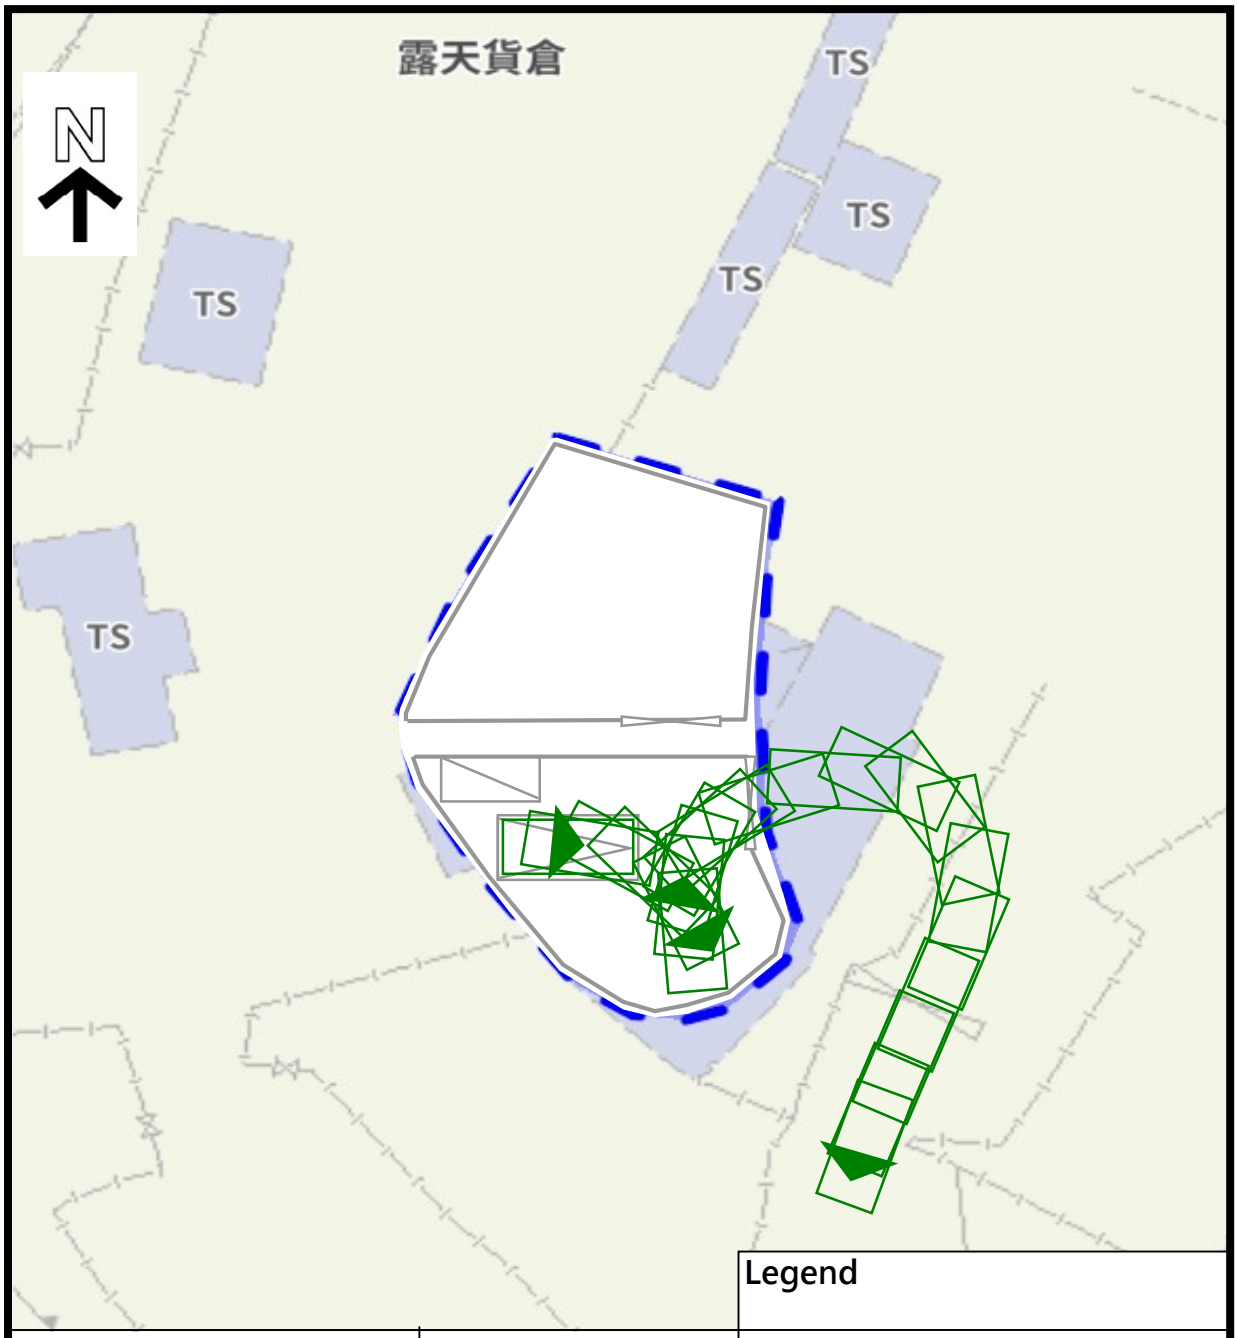

Drawing Title 車輛掃描路徑分析 SWEPT path analysis (Light goods vehicles)	**Project** DD87 Lot 196 Proposed Temporary Warehouse (Excluding Dangerous Goods Godown) with Ancillary Facilities and Associated Filling of Land for a Period of 3 Years	**Legend** Direction of motion Leaving the site Entering the site Ingress/Egress Gate (Width: 5m)
Drawing No. SWEPT_4		
Scale 1 : 500		
Date 12/10/2026		

HONEST LAND SURVEYS COMPANY

[redacted]

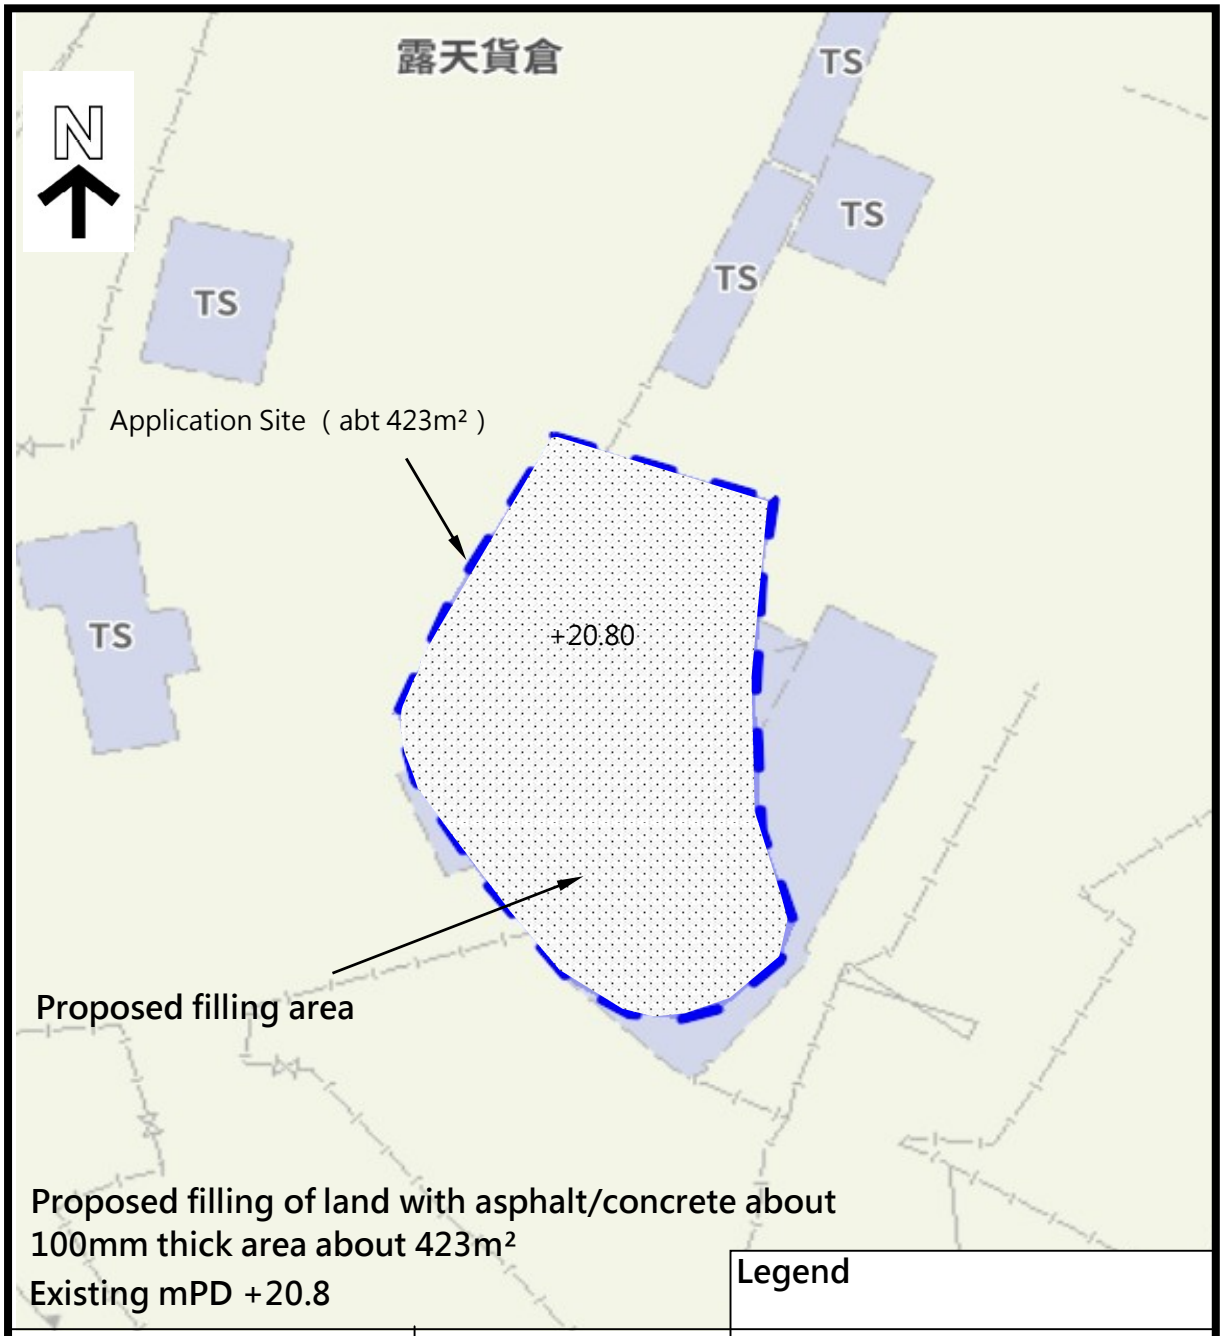


Proposed filling of land with asphalt/concrete about 100mm thick area about 423m²

Existing mPD +20.8

Drawing Title Proposed Filling of Land	**Project** DD87 Lot 196 Proposed Temporary Warehouse (Excluding Dangerous Goods Godown) with Ancillary Facilities and Associated Filling of Land for a Period of 3 Years	**Legend** Private car parking spaces of 5m x 2.5m Light Goods Vehicle Loading/unloading spaces of 7mX3.5m Ingress/Egress Gate （ Width: 5m ）
Drawing No. FL_1		
Scale 1 : 500		
Date 12/10/2026		

HONEST LAND SURVEYS COMPANY

[redacted]

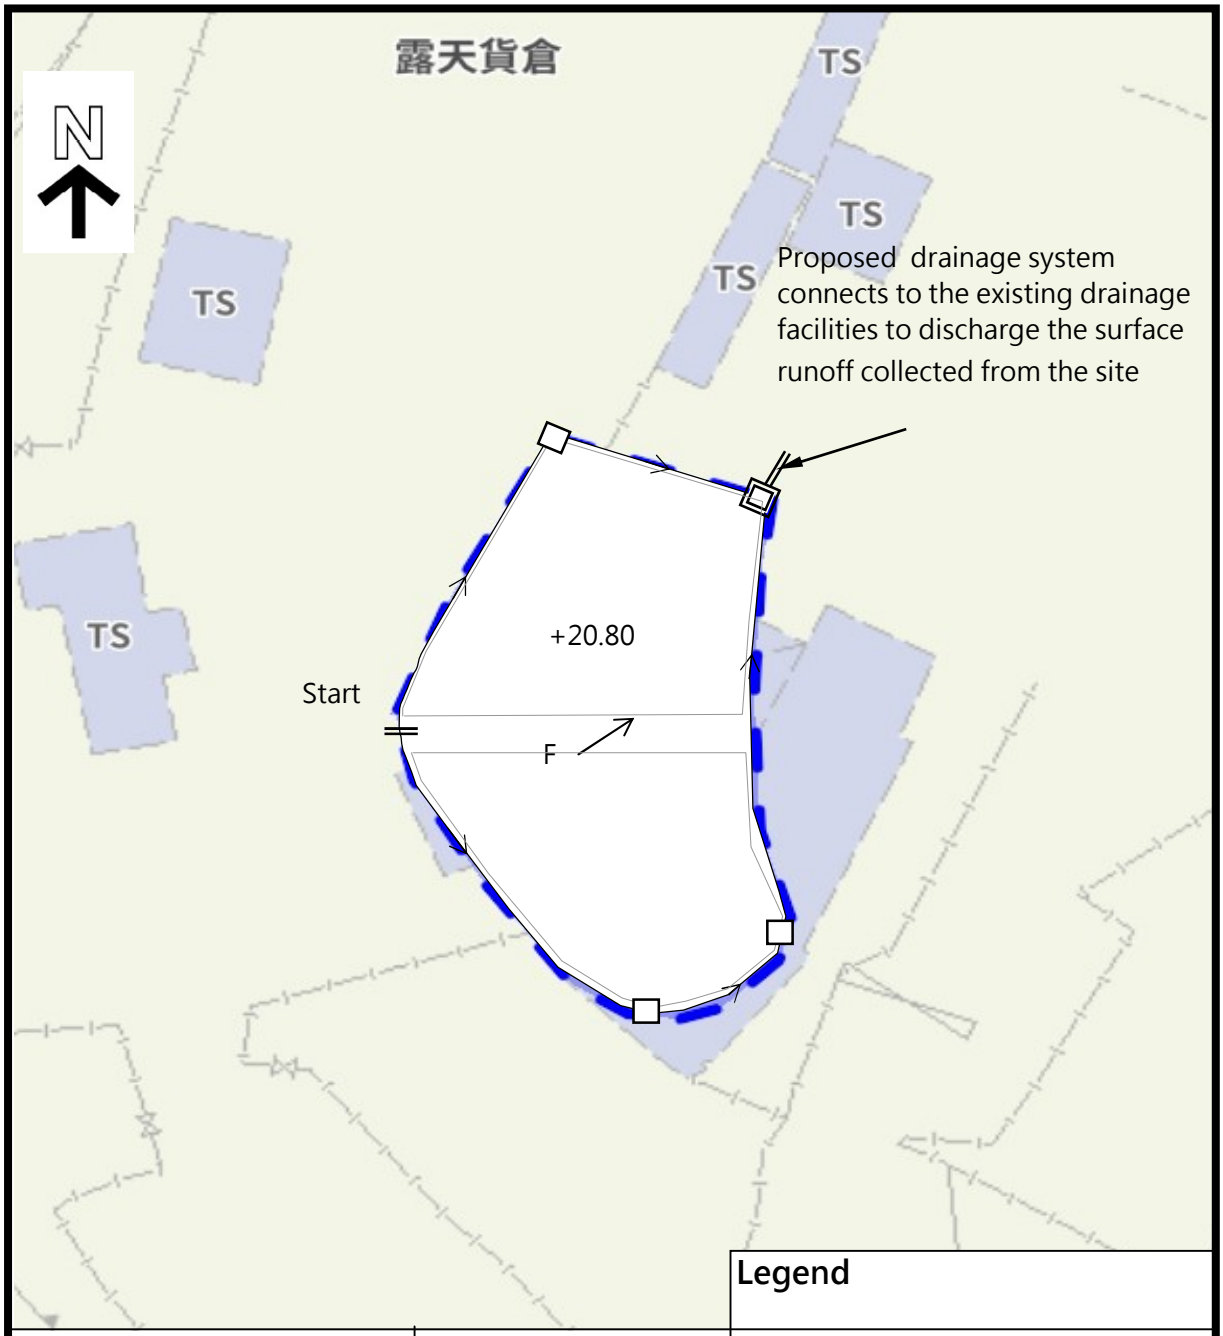

Legend

F →	Flow Pattern
Fall 1:100 →	Proposed 225mm UC
▣	Proposed Catchpit with Trap
□	Proposed Catchpit

Drawing Title

Proposed Stormwater Drainage Plan

Drawing No. D_1

Scale 1 : 500

Date 12/10/2026

Project

DD87 Lot 196 Proposed Temporary Warehouse (Excluding Dangerous Goods Godown) with Ancillary Facilities and Associated Filling of Land for a Period of 3 Years

HONEST LAND SURVEYS COMPANY

[redacted]