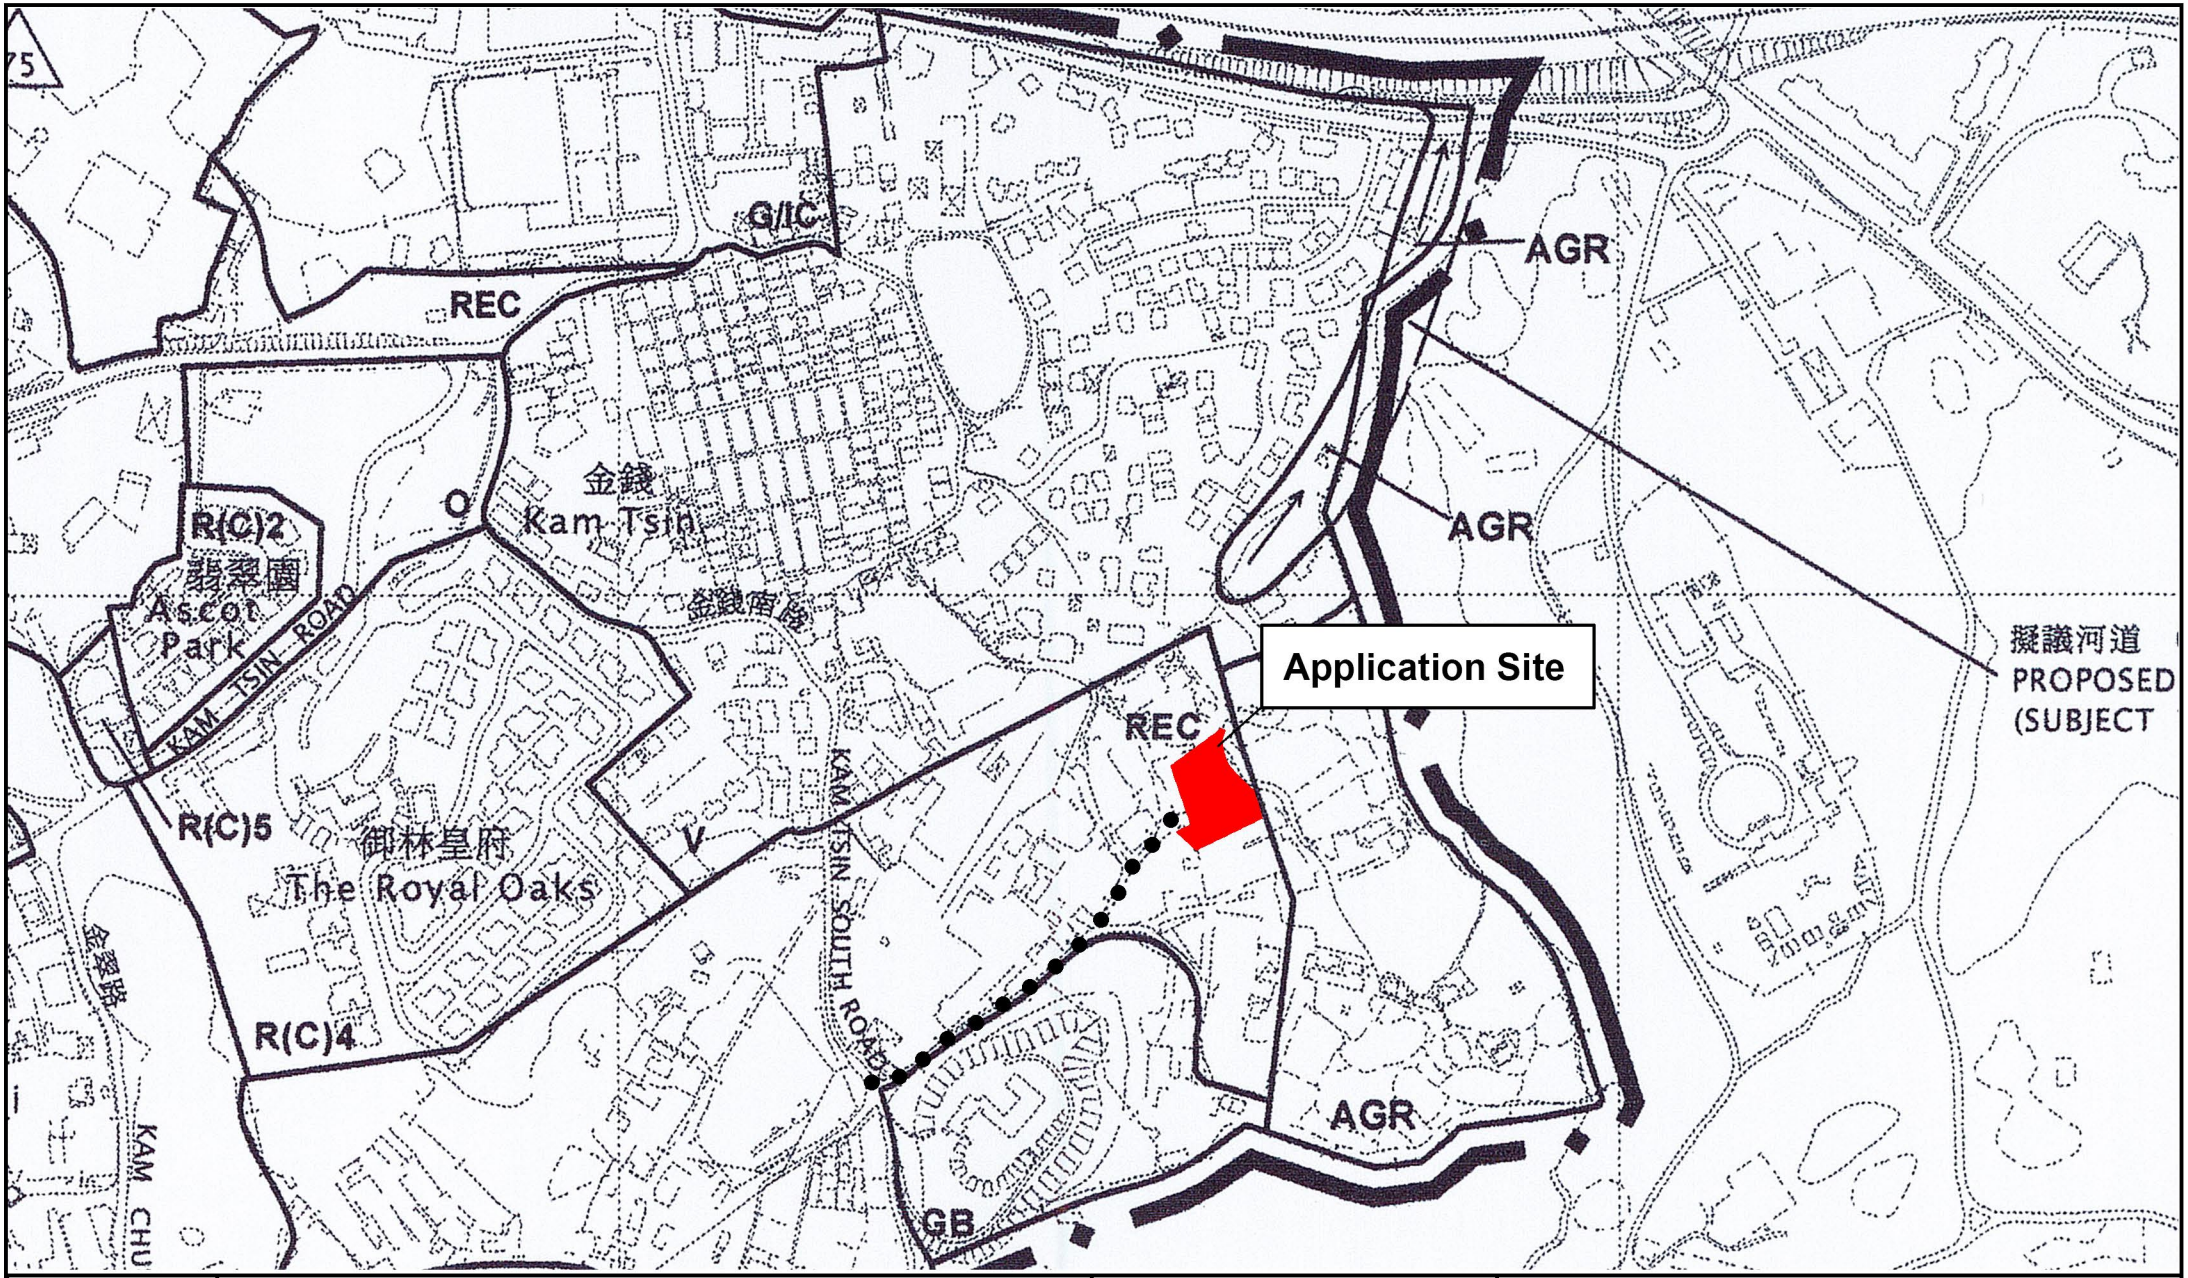


Allgain Land Planning
全堅土地規劃

Project 項目名稱:

Proposed Temporary Warehouse (Hardware Accessories) with Ancillary Office for a Period of 3 Years at Lot 2205 S.A (Part), 2205 R.P (Part) & 1973 (Part) in D.D. 92, Kam Tsin Village, Sheung Shui, New Territories

Drawing Title 圖紙標題:


Location Plan

Drawing No. 圖號:

20261012

Remarks 備註:

●●● Vehicular access leading from Kam Tsin South Road

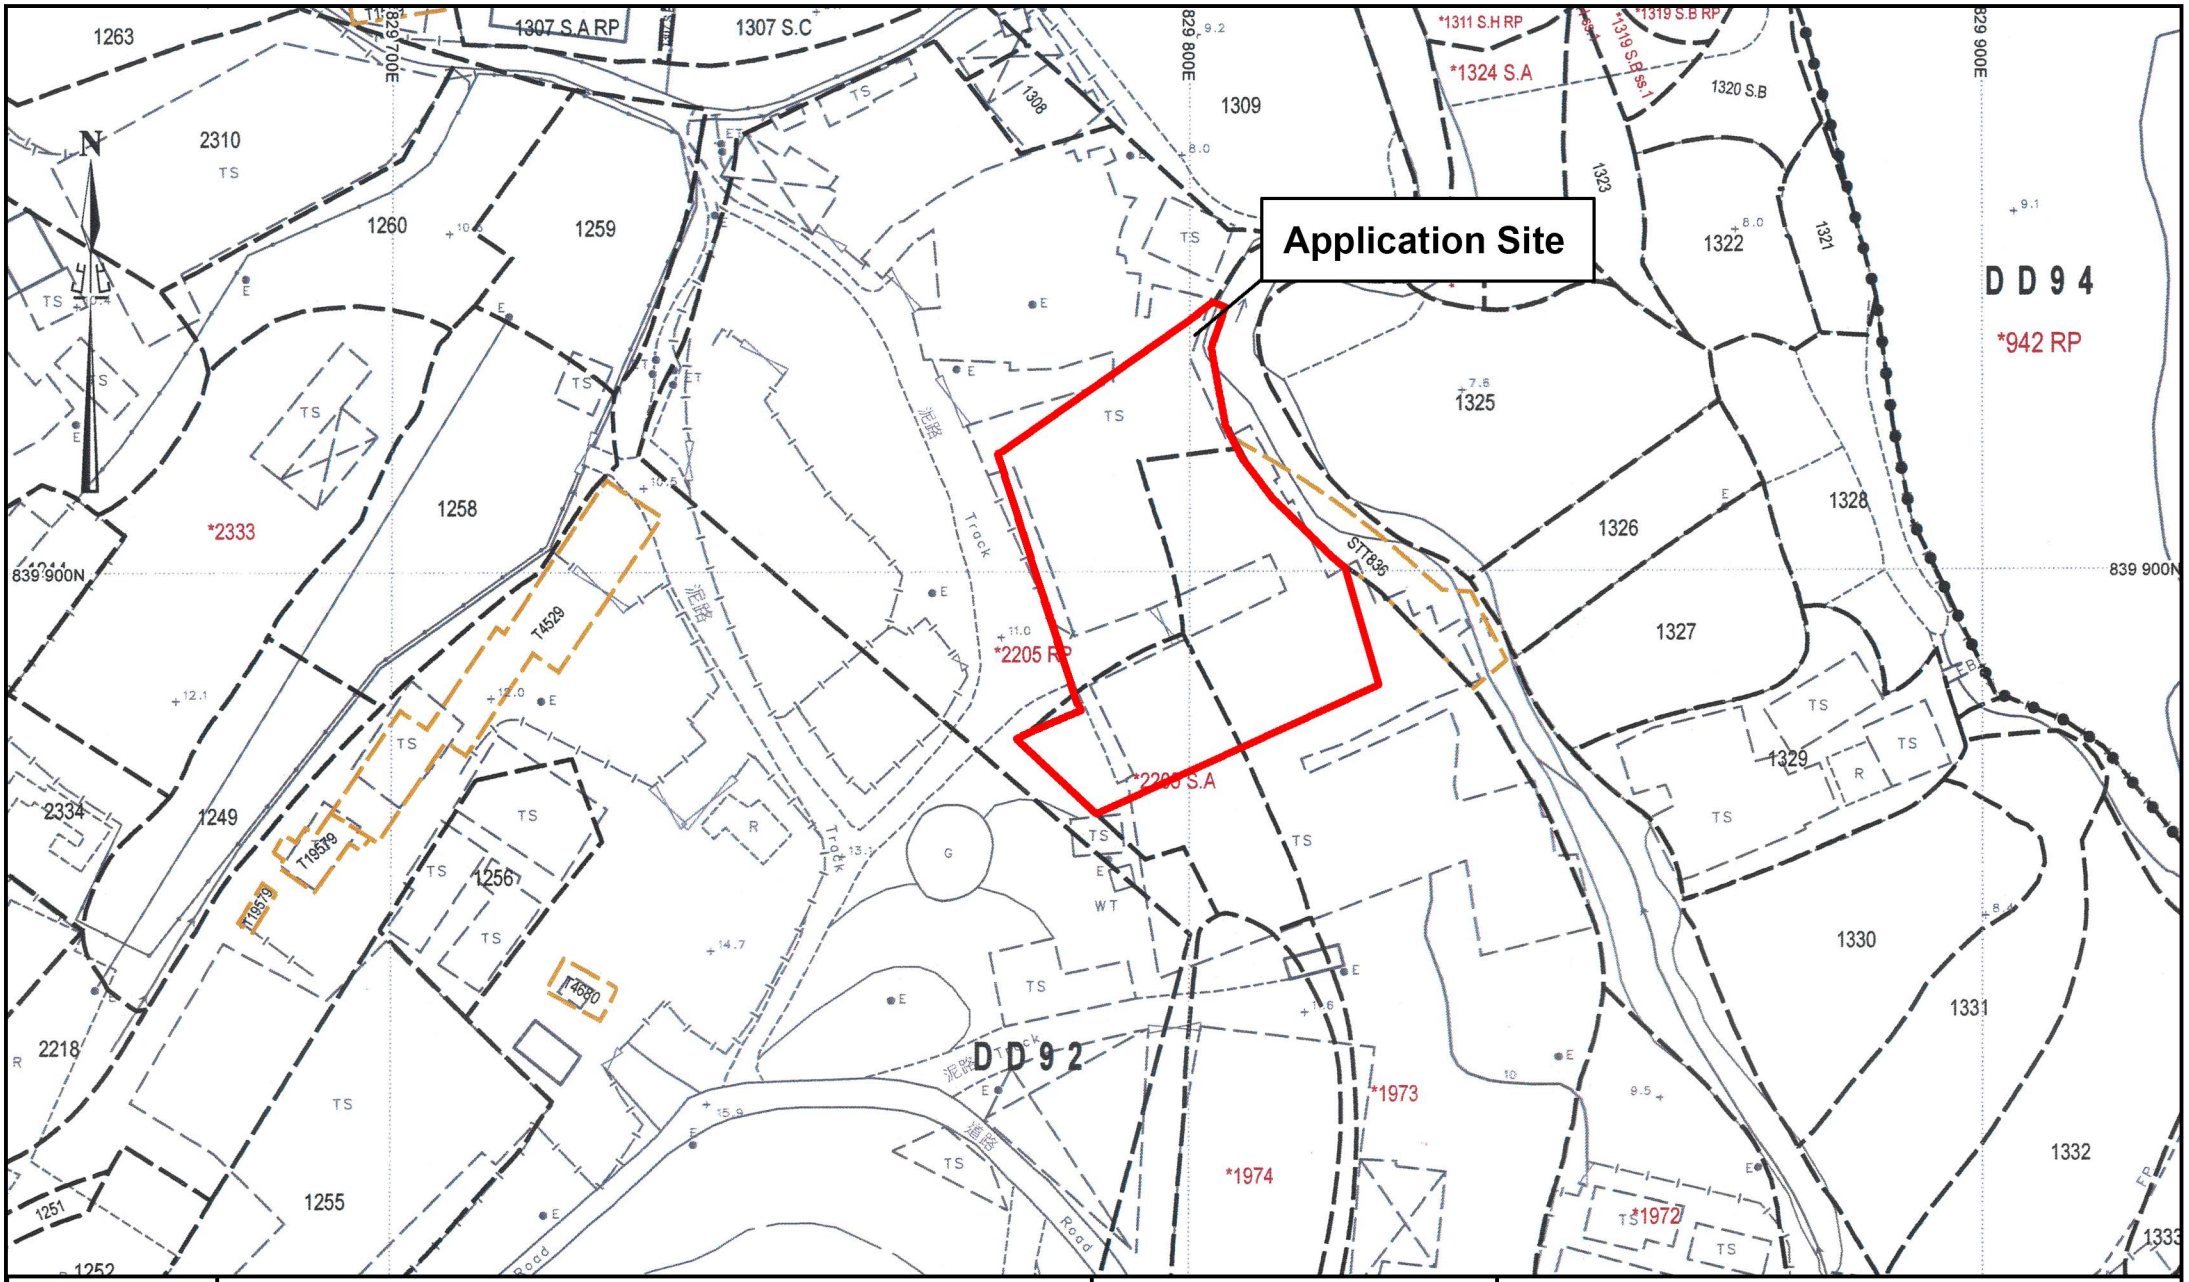

Allgain Land Planning
全堅土地規劃

Project 項目名稱:

Proposed Temporary Warehouse (Hardware Accessories) with Ancillary Office for a Period of 3 Years at Lot 2205 S.A (Part), 2205 R.P (Part) & 1973 (Part) in D.D. 92, Kam Tsin Village, Sheung Shui, New Territories

Drawing Title 圖紙標題:

Site Plan

Drawing No. 圖號:

20261012

Remarks 備註:


Structure 1
Warehouse(Storage of Hardware Accessories)
Covered area: 230m² (About)
GFA: 230m² (About)
No. of Storey: 1
Height: Not exceeding 9m

Structure 8
Site office, Security and surveillance camera room
Covered area: 20m² (About)
GFA: 40㎡ (About)
No. of storey: 2
Height: 7m (About)

Structure 2
Warehouse(Storage of Hardware Accessories)
Covered area: 230m² (About)
GFA: 230m² (About)
No. of Storey: 1
Height: Not exceeding 9m

Structure 7
Site office, Security and surveillance camera room
Covered area: 20m² (About)
GFA: 40㎡ (About)
No. of storey: 2
Height: 7m (About)

Structure 3
Warehouse(Storage of Hardware Accessories)
Covered area: 230m² (About)
GFA: 230m² (About)
No. of Storey: 1
Height: Not exceeding 9m

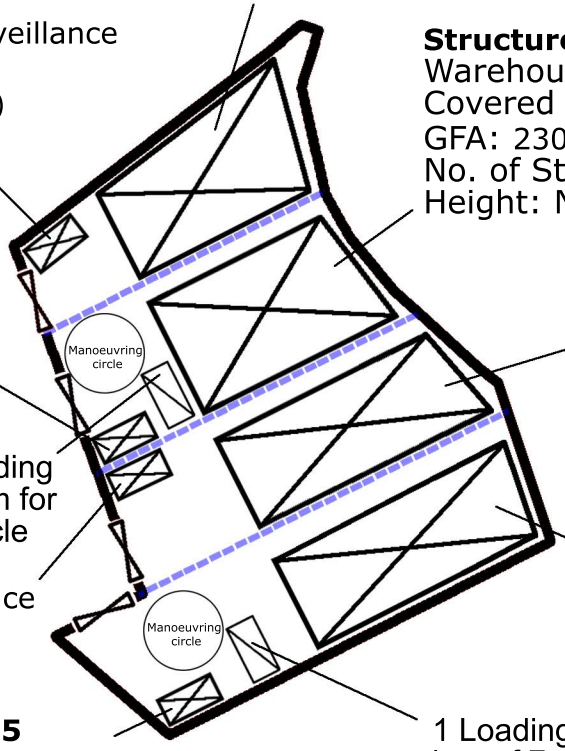

1 Loading/unloading bay of 7m x 3.5m for light goods vehicle

Structure 4
Warehouse(Storage of Hardware Accessories)
Covered area: 230m² (About)
GFA: 230m² (About)
No. of Storey: 1
Height: Not exceeding 9m

Structure 6
Site office, Security and surveillance camera room
Covered area: 20m² (About)
GFA: 40㎡ (About)
No. of storey: 2
Height: 7m (About)

1 Loading/unloading bay of 7m x 3.5m for light goods vehicle

Structure 5
Site office, Security and surveillance camera room
Covered area: 20m² (About)
GFA: 40㎡ (About)
No. of storey: 2
Height: 7m (About)

Allgain Land Planning
全堅土地規劃

Project 項目名稱:
Proposed Temporary Warehouse (Hardware Accessories) with Ancillary Office for a Period of 3 Years at Lot 2205 S.A (Part), 2205 R.P (Part) & 1973 (Part) in D.D. 92, Kam Tsin Village, Sheung Shui, New Territories

Drawing Title 圖紙標題:
Layout Plan

Drawing No. 圖號:
20261012

Remarks 備註:
- Light goods vehicle
- Structure
- Temporary fencing