
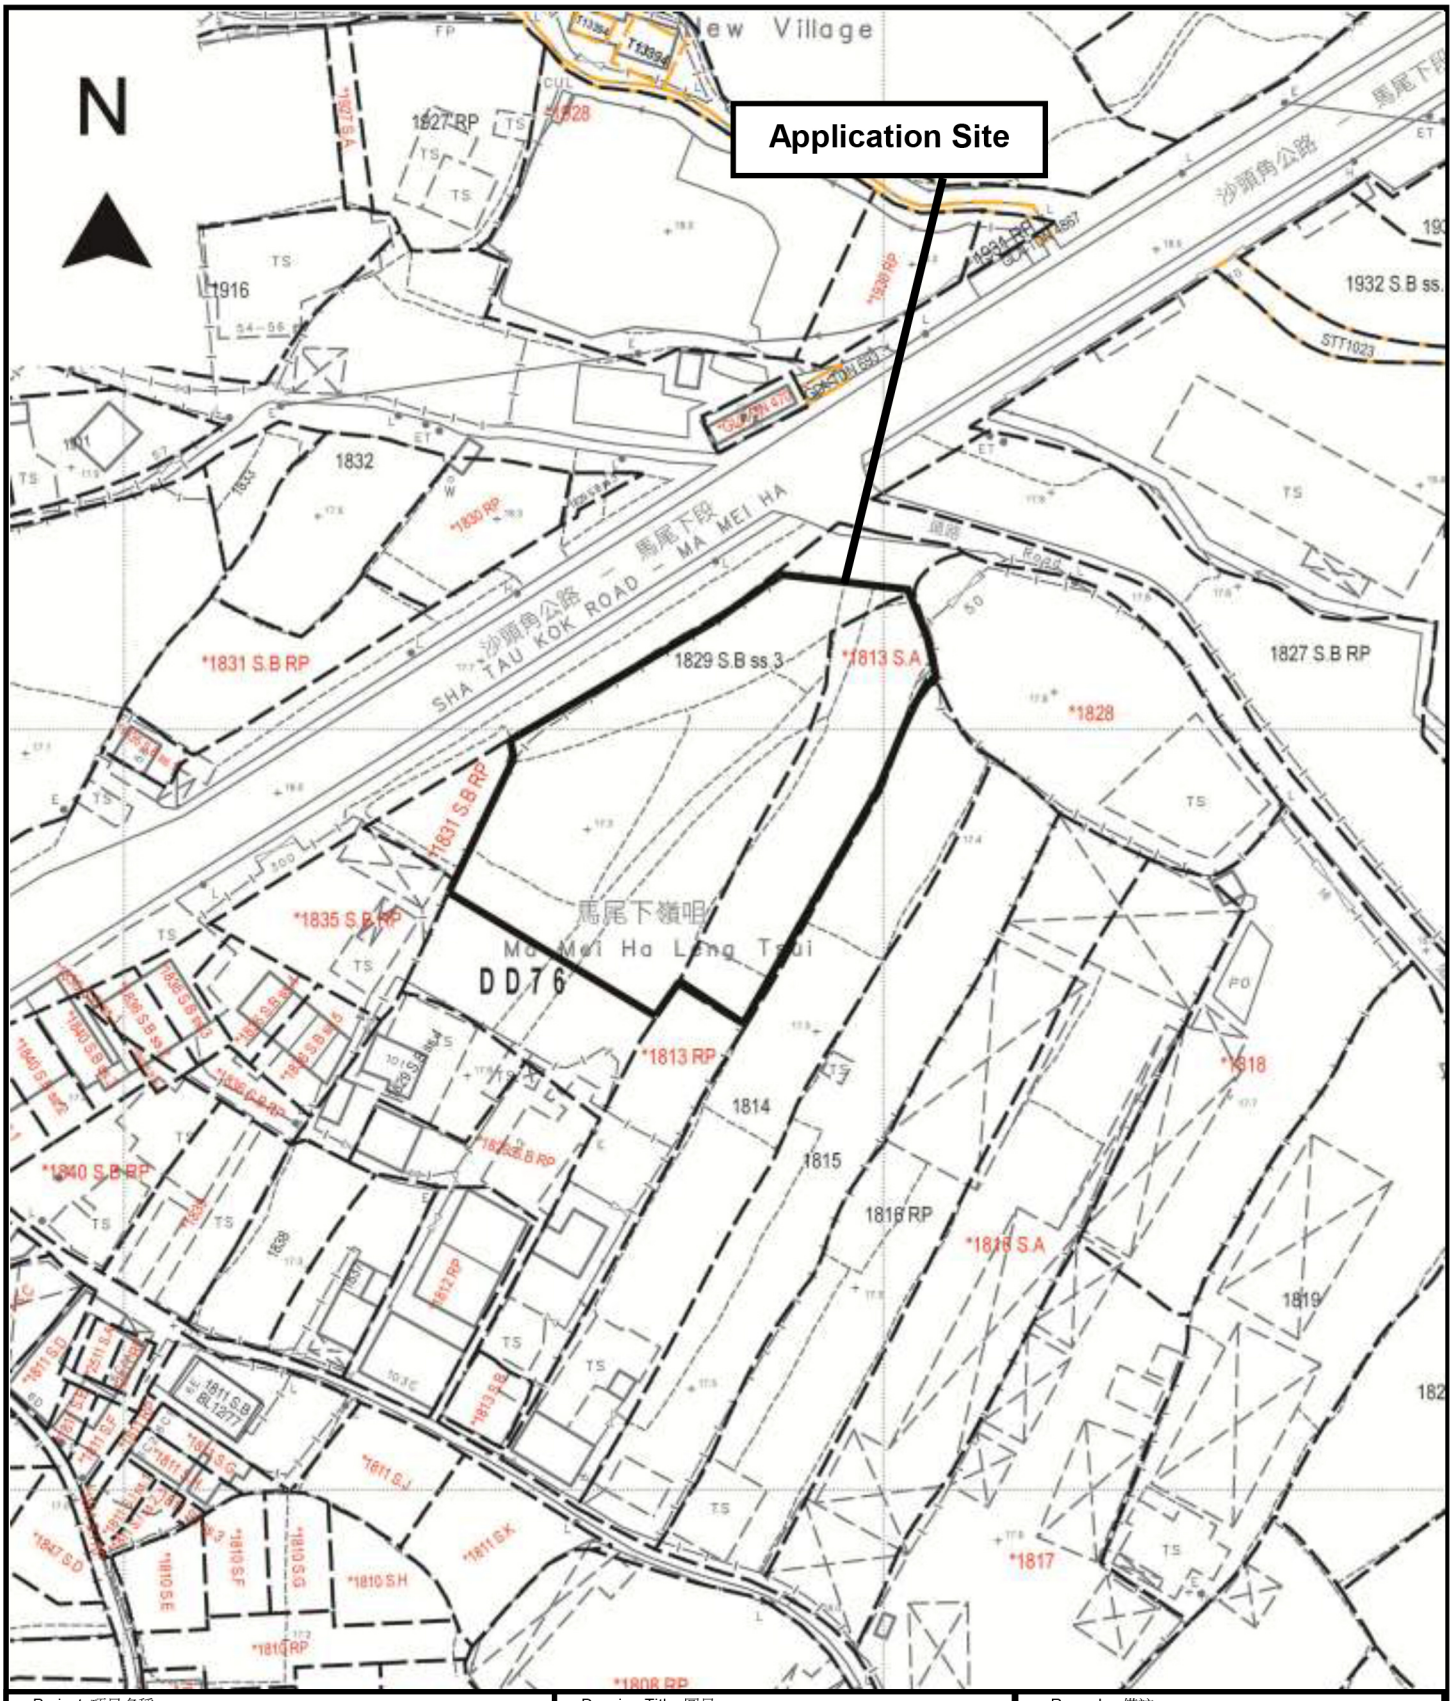


Project 項目名稱: Proposed Temporary Warehouse (Excluding Dangerous Goods Godown) and Associated Filling of Land for a Period of 3 Years at Lots 1813 S.A & 1829 S.B ss.3 (Part) in D.D. 76, Ma Mei Ha, Fanling, New Territories	Drawing Title 圖目: Site Plan	Remarks 備註:
	Drawing No. 圖號: Figure 1	Scale 比例: 1:1000

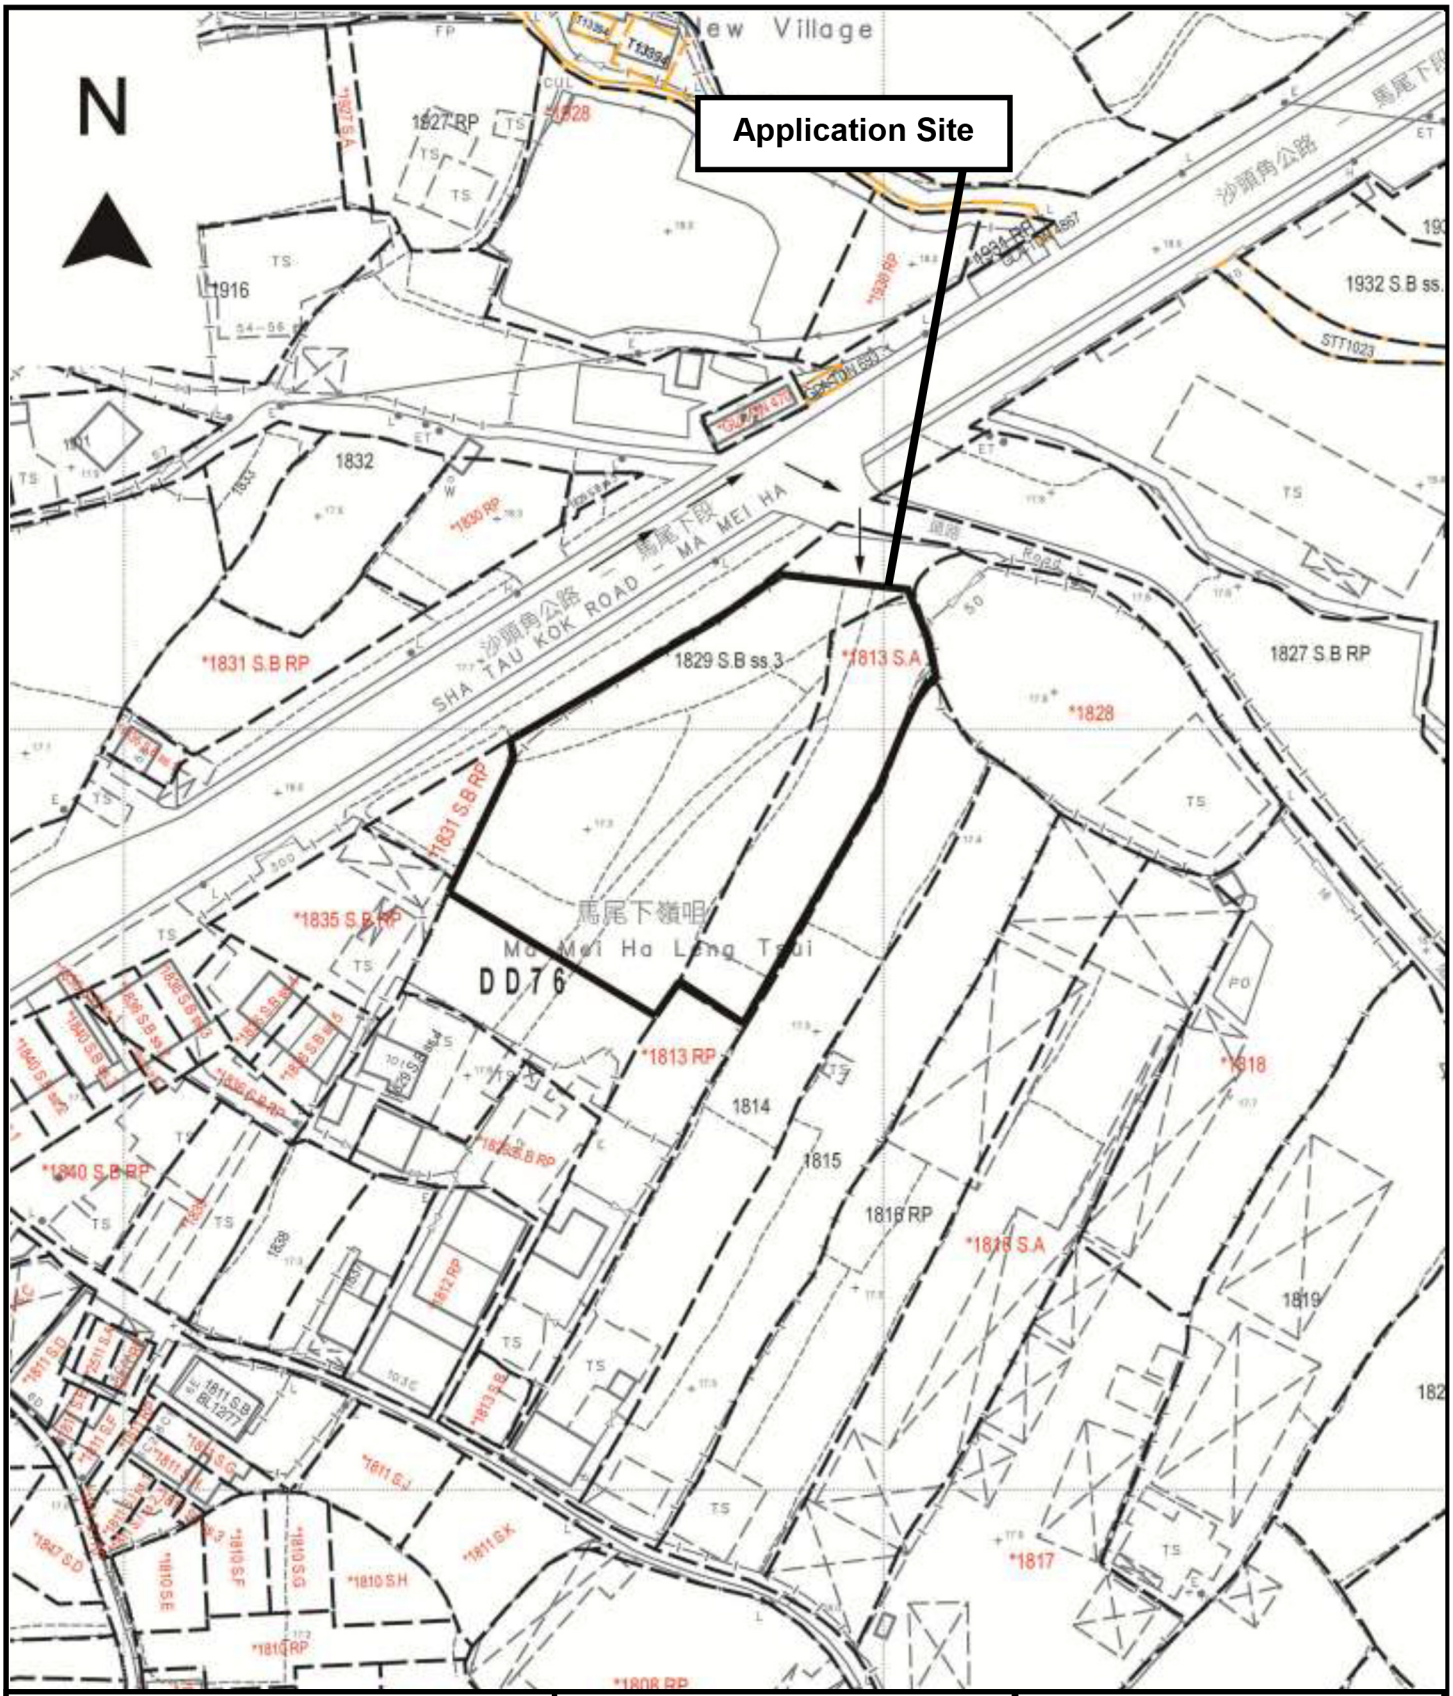

Project 項目名稱:

Proposed Temporary Warehouse (Excluding Dangerous Goods Godown) and Associated Filling of Land for a Period of 3 Years at Lots 1813 S.A & 1829 S.B ss.3 (Part) in D.D. 76, Ma Mei Ha, Fanling, New Territories

Drawing Title 圖目:

Vehicular Access Plan

Drawing No. 圖號:

Figure 2


Remarks 備註:

→ Vehicular access leading from Sha Tau Kok Road – Ma Mei Ha Section


Scale 比例:

1:1000

N

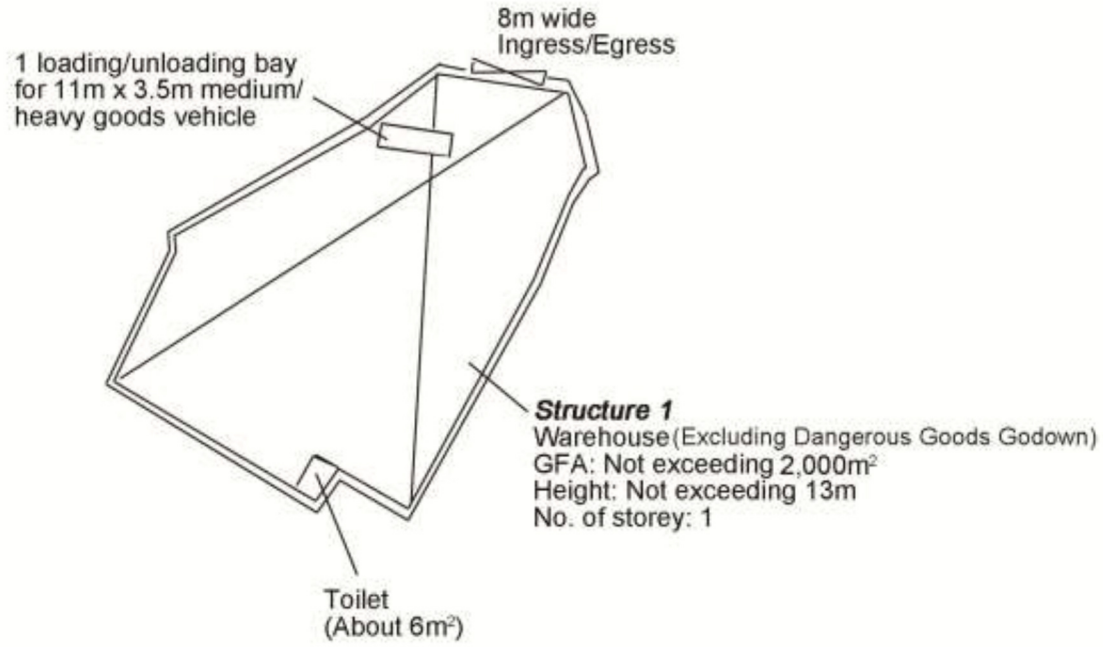

Project 項目名稱:	Drawing Title 圖目:	Remarks 備註:
Proposed Temporary Warehouse (Excluding Dangerous Goods Godown) and Associated Filling of Land for a Period of 3 Years at Lots 1813 S.A & 1829 S.B ss.3 (Part) in D.D. 76, Ma Mei Ha, Fanling, New Territories	Proposed Layout Plan	
	Drawing No. 圖號: Figure 3	Scale 比例: 1:1000

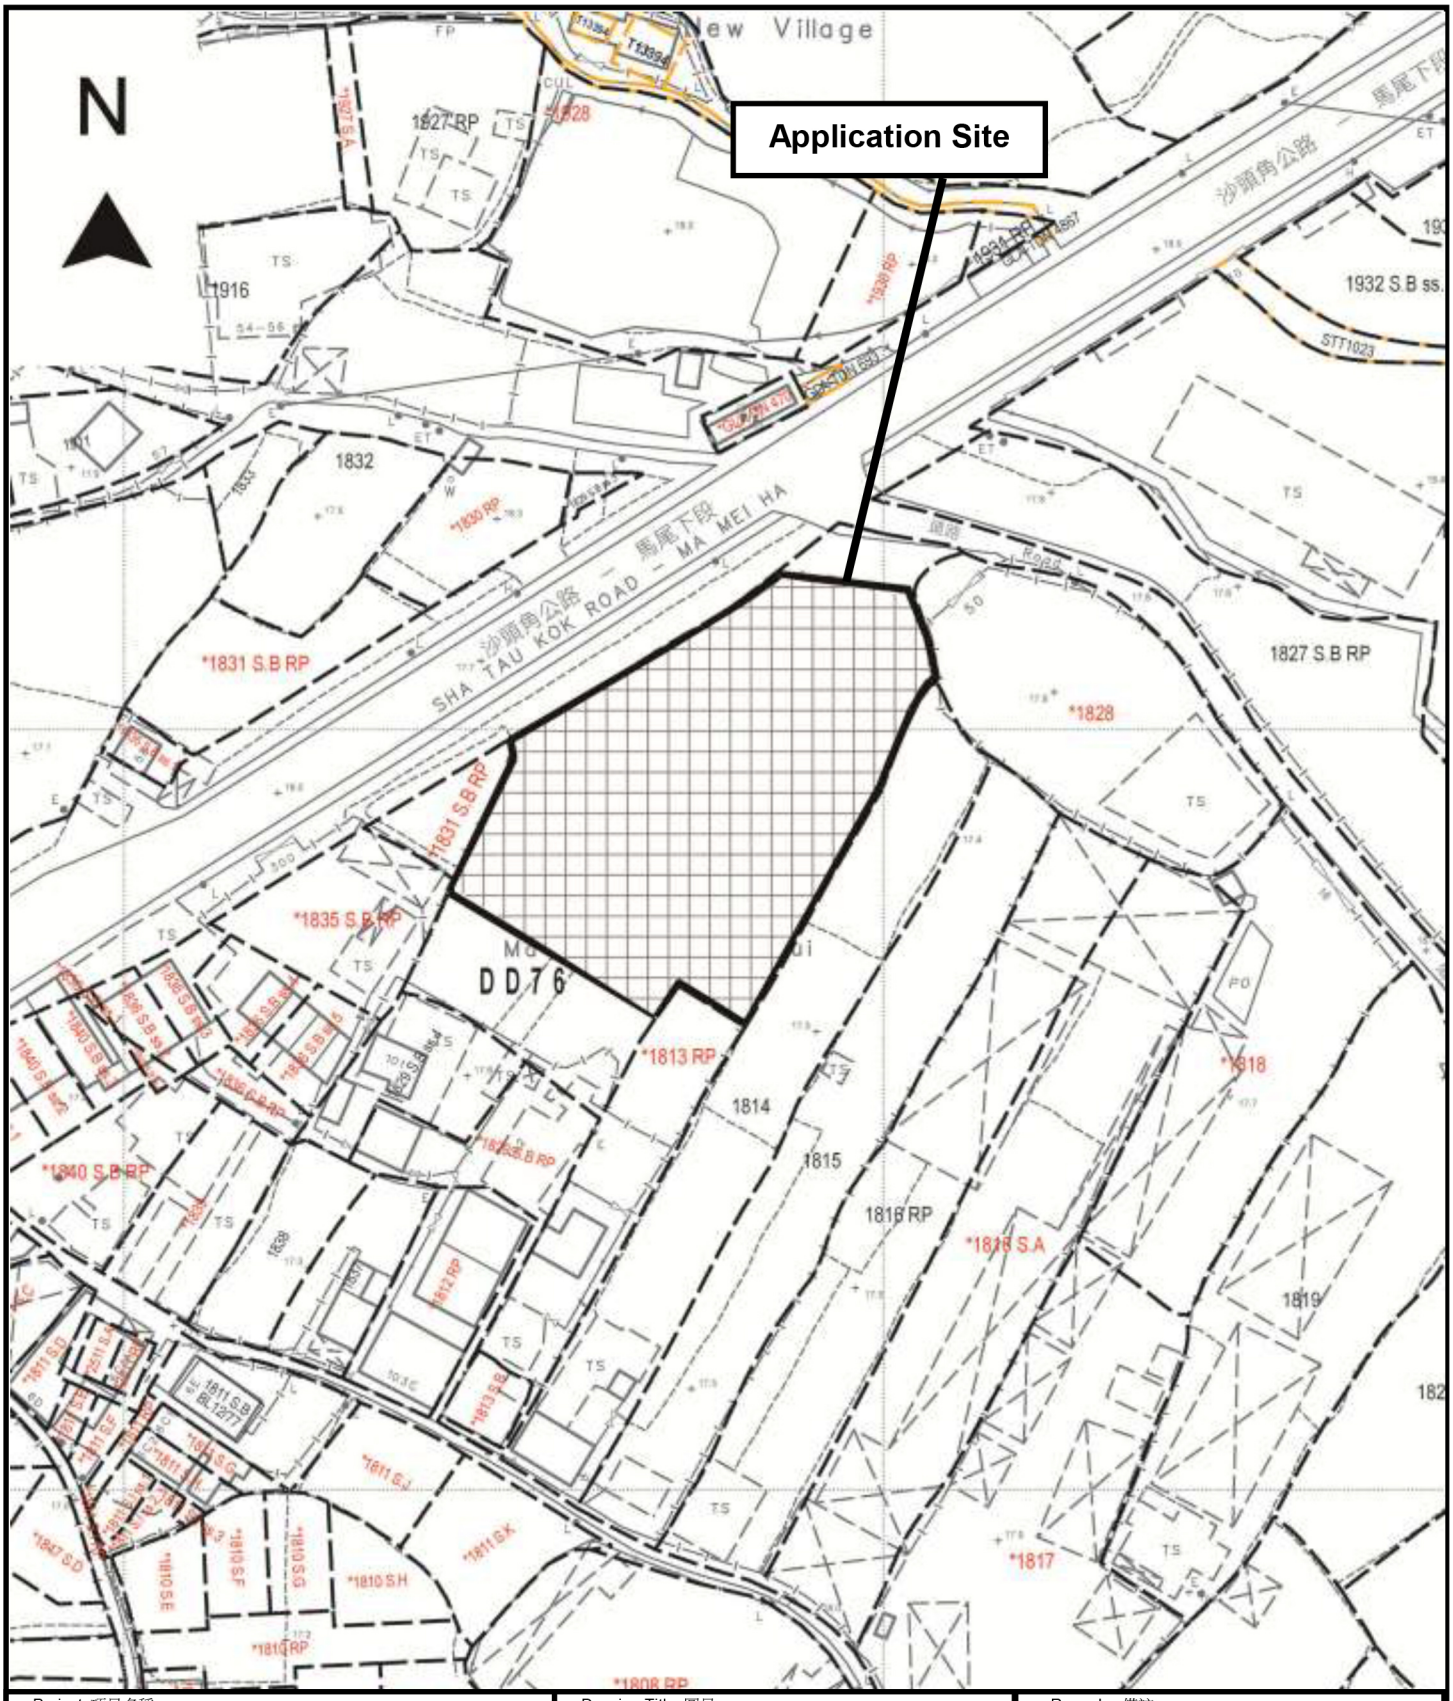

Project 項目名稱:

Proposed Temporary Warehouse (Excluding Dangerous Goods Godown) and Associated Filling of Land for a Period of 3 Years at Lots 1813 S.A & 1829 S.B ss.3 (Part) in D.D. 76, Ma Mei Ha, Fanling, New Territories

Drawing Title 圖目:

Proposed Land Filling Plan

Drawing No. 圖號:


Figure 4

Remarks 備註:


Proposed filling of land with 0.2m deep concrete to support the operation of the proposed development

Scale 比例:


1:1000

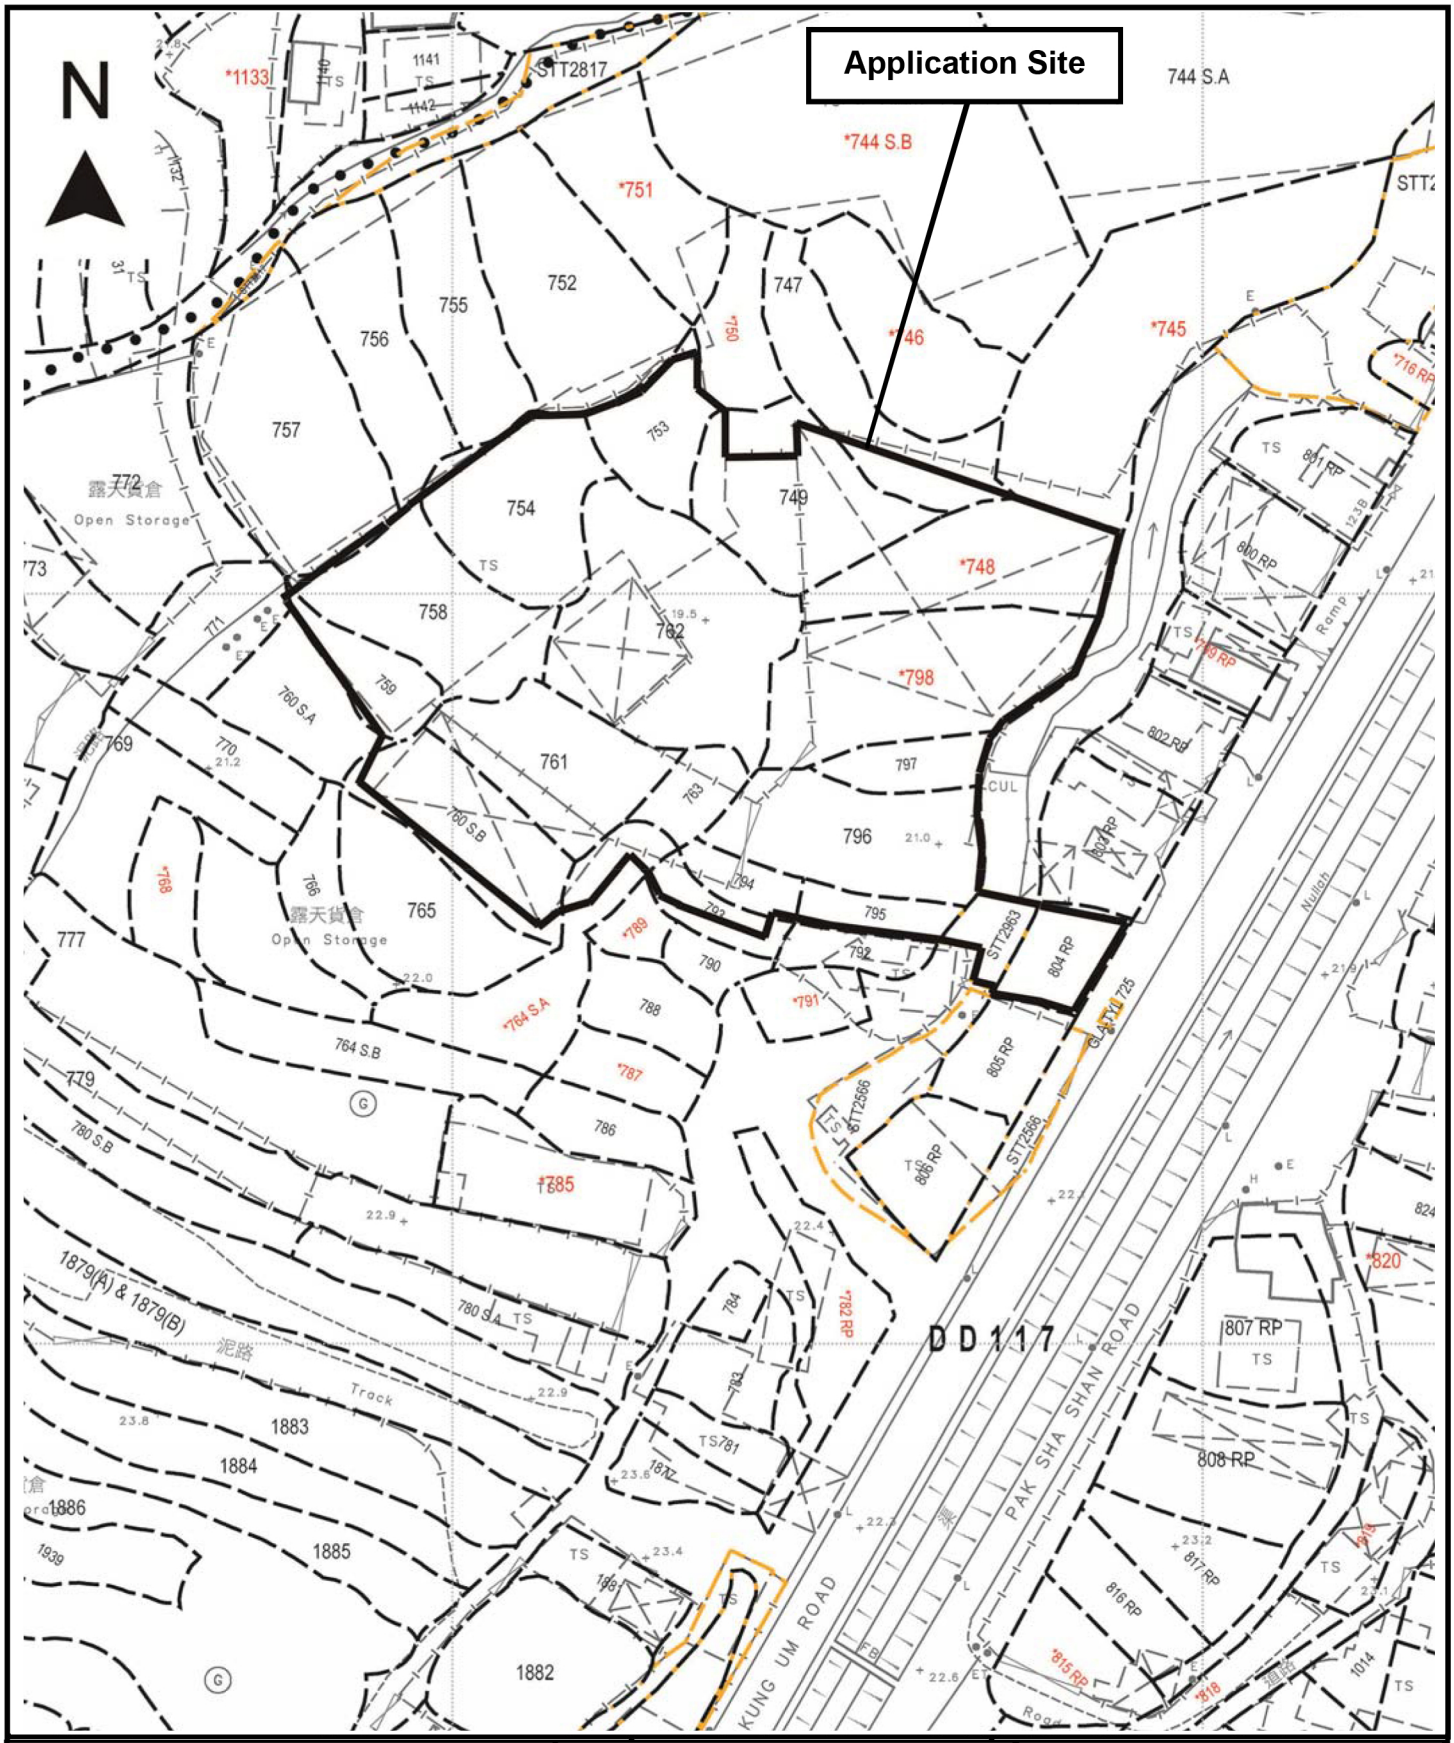


Project 項目名稱: Proposed Temporary Warehouse (Excluding Dangerous Goods Godown) and Associated Filling of Land for a Period of 3 Years at Lots 1813 S.A & 1829 S.B ss.3 (Part) in D.D. 76, Ma Mei Ha, Fanling, New Territories	Drawing Title 圖目: Resumed Site at Kung Um Road, Yuen Long, N.T. Drawing No. 圖號: Figure 5	Remarks 備註: Scale 比例: 1:1000

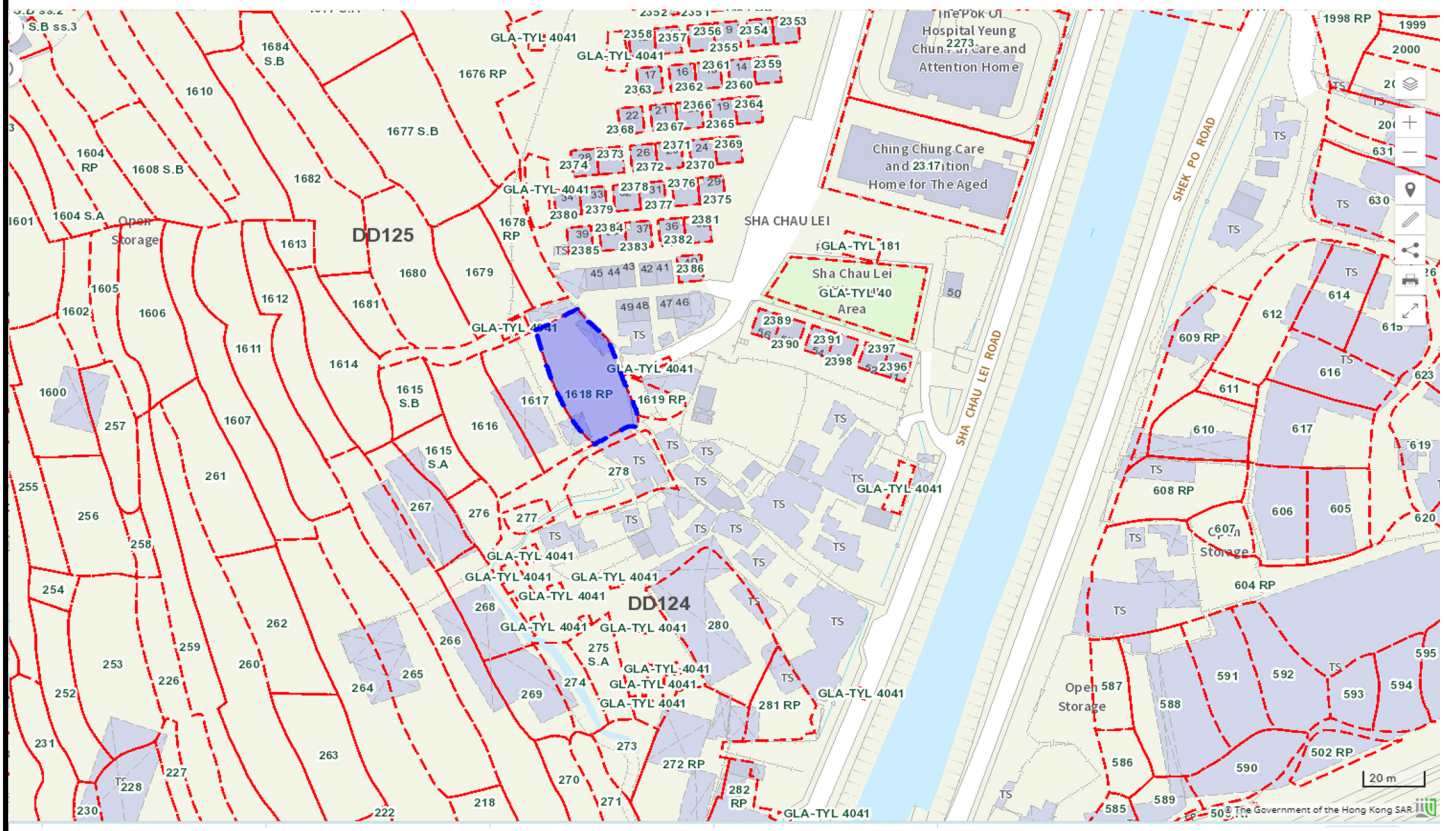


Project 項目名稱:	Drawing Title 圖目:	Remarks 備註:
Proposed Temporary Warehouse (Excluding Dangerous Goods Godown) and Associated Filling of Land for a Period of 3 Years at Lots 1813 S.A & 1829 S.B ss.3 (Part) in D.D. 76, Ma Mei Ha, Fanling, New Territories	Alternative Site 1 at Lot 1618RP in D.D.125	
	Drawing No. 圖號: Figure 6	Scale 比例: As shown

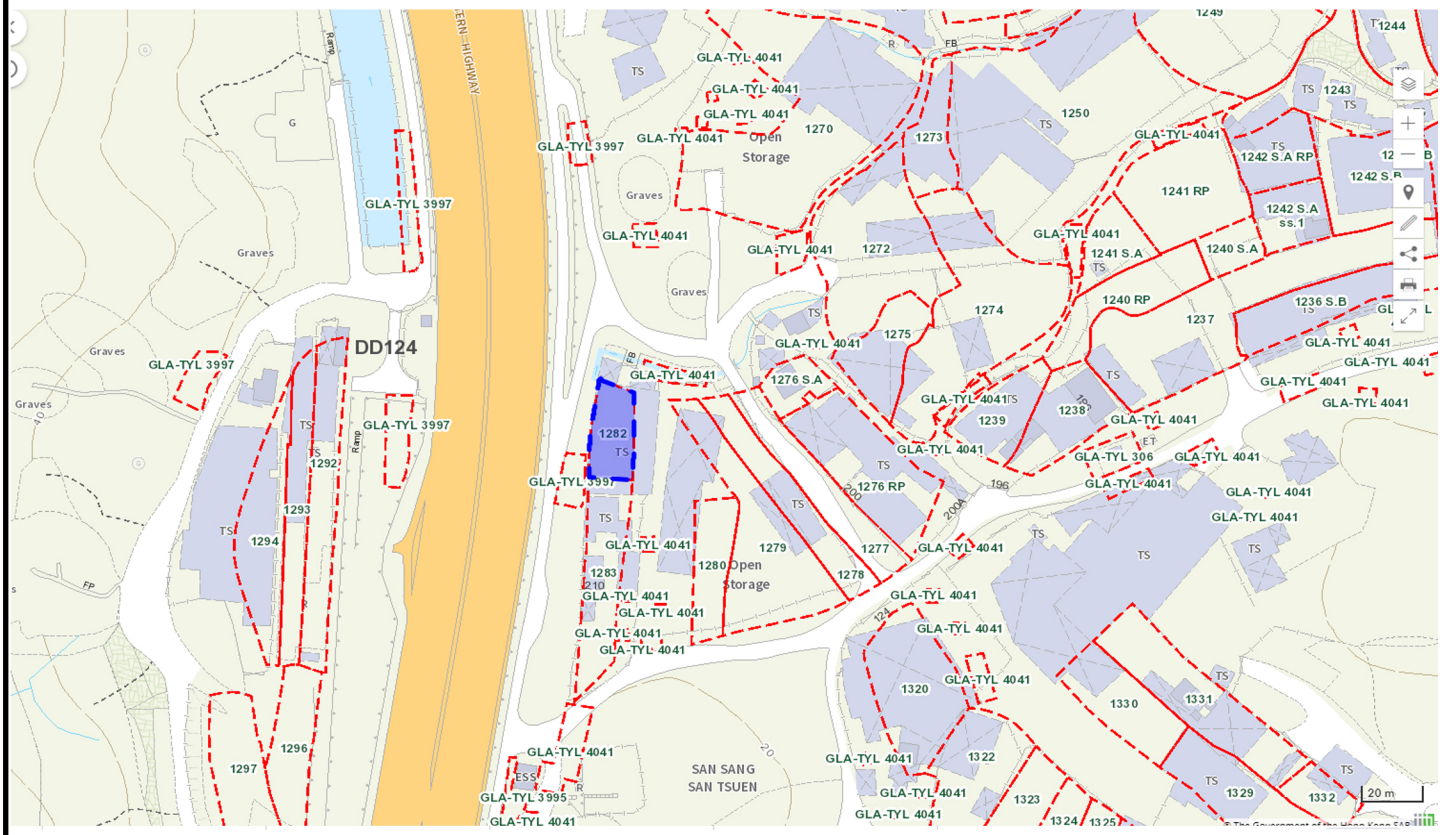

Project 項目名稱: Proposed Temporary Warehouse (Excluding Dangerous Goods Godown) and Associated Filling of Land for a Period of 3 Years at Lots 1813 S.A & 1829 S.B ss.3 (Part) in D.D. 76, Ma Mei Ha, Fanling, New Territories	Drawing Title 圖目: Alternative site 2: Lot 1282 in D.D.124	Remarks 備註:
	Drawing No. 圖號: Figure 7	Scale 比例: As shown

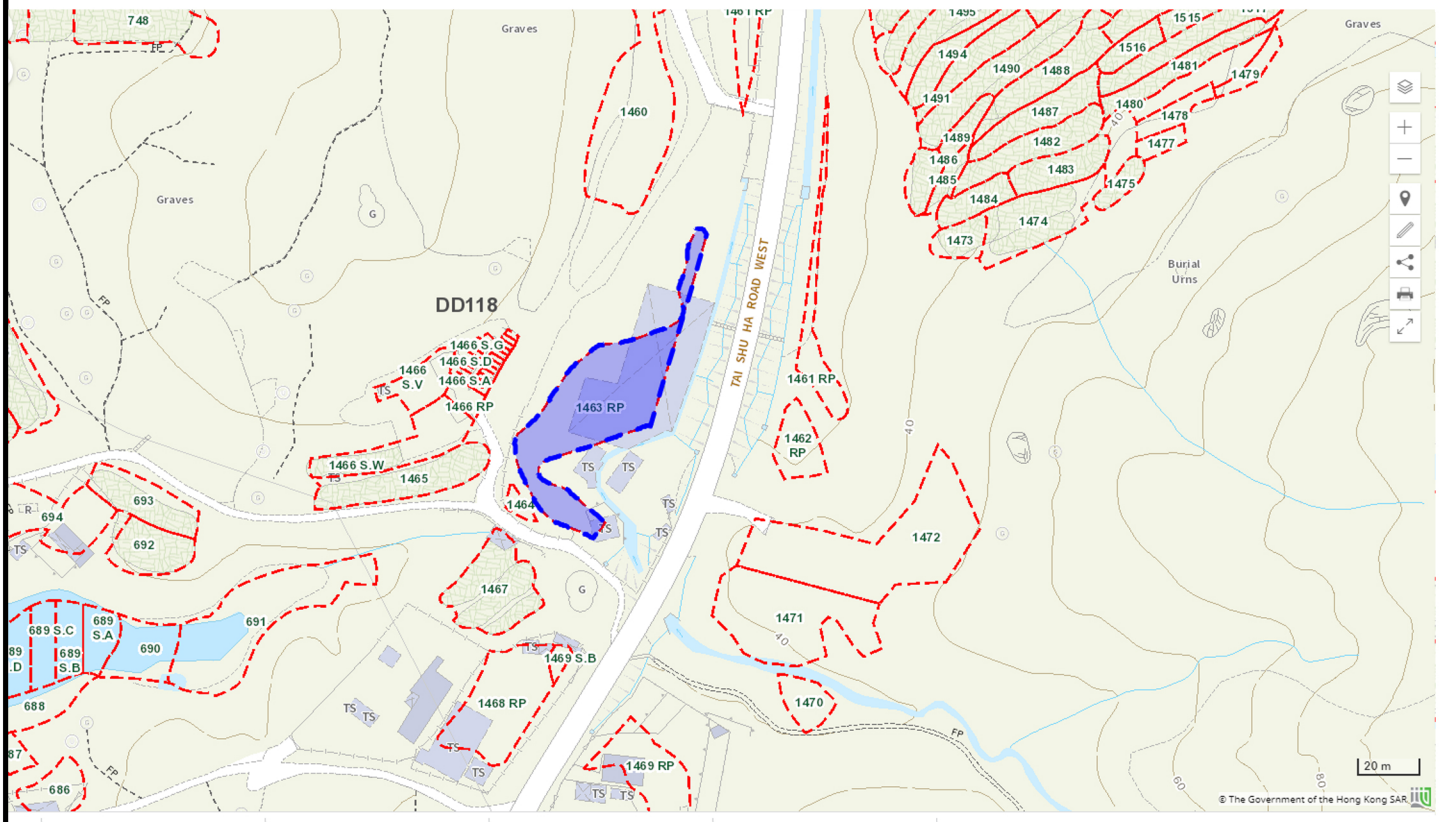

Project 項目名稱: Proposed Temporary Warehouse (Excluding Dangerous Goods Godown) and Associated Filling of Land for a Period of 3 Years at Lots 1813 S.A & 1829 S.B ss.3 (Part) in D.D. 76, Ma Mei Ha, Fanling, New Territories	Drawing Title 圖目: Alternative Site 3 at Lot 1463 RP in D.D.118	Remarks 備註:
	Drawing No. 圖號: Figure 8	Scale 比例: As shown

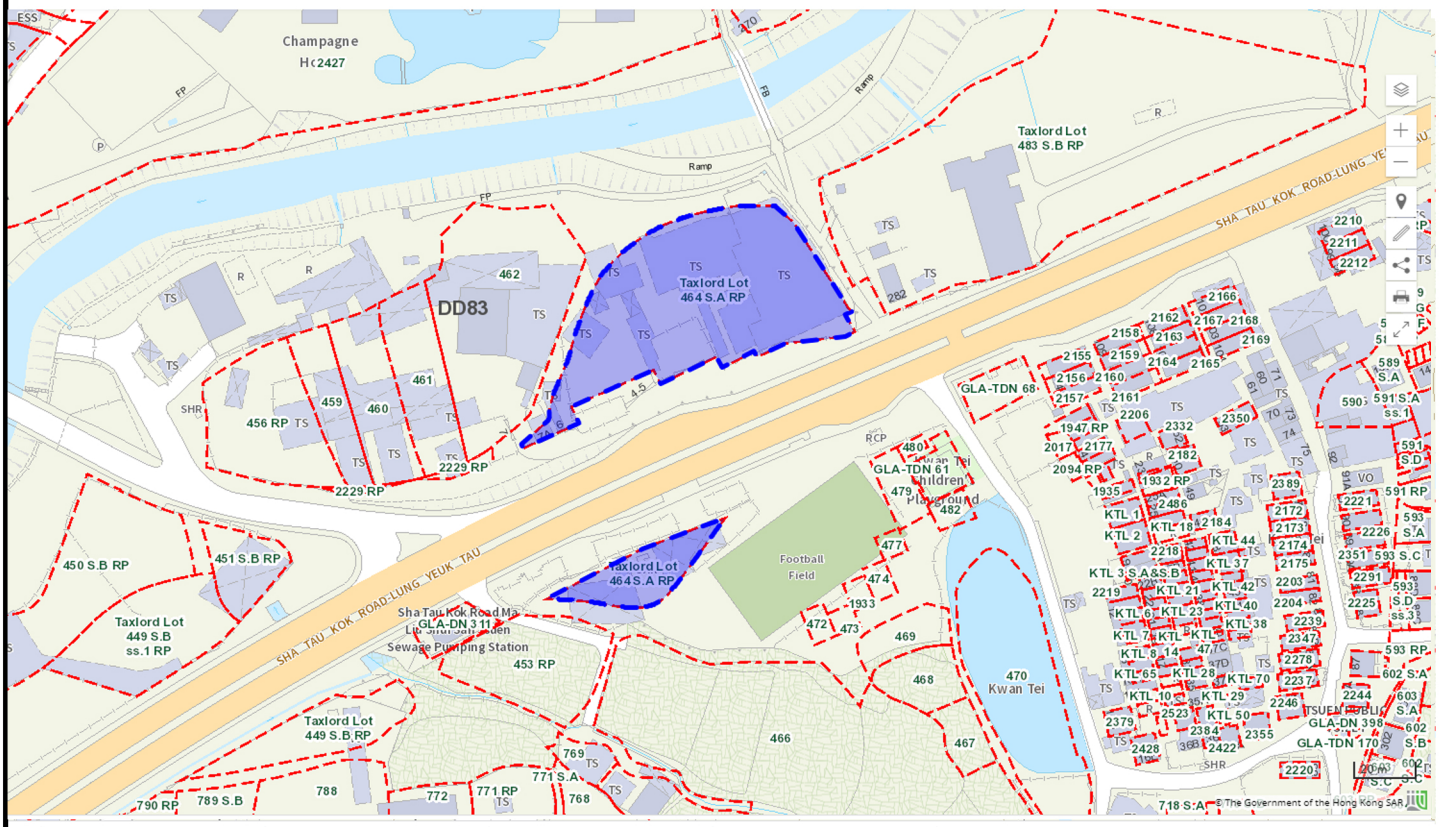

Project 項目名稱: Proposed Temporary Warehouse (Excluding Dangerous Goods Godown) and Associated Filling of Land for a Period of 3 Years at Lots 1813 S.A & 1829 S.B ss.3 (Part) in D.D. 76, Ma Mei Ha, Fanling, New Territories	Drawing Title 圖目: Alternative Site 4 at Taxlord Lot 464 S.A RP in D.D.83	Remarks 備註:
	Drawing No. 圖號: Figure 9	Scale 比例: As shown