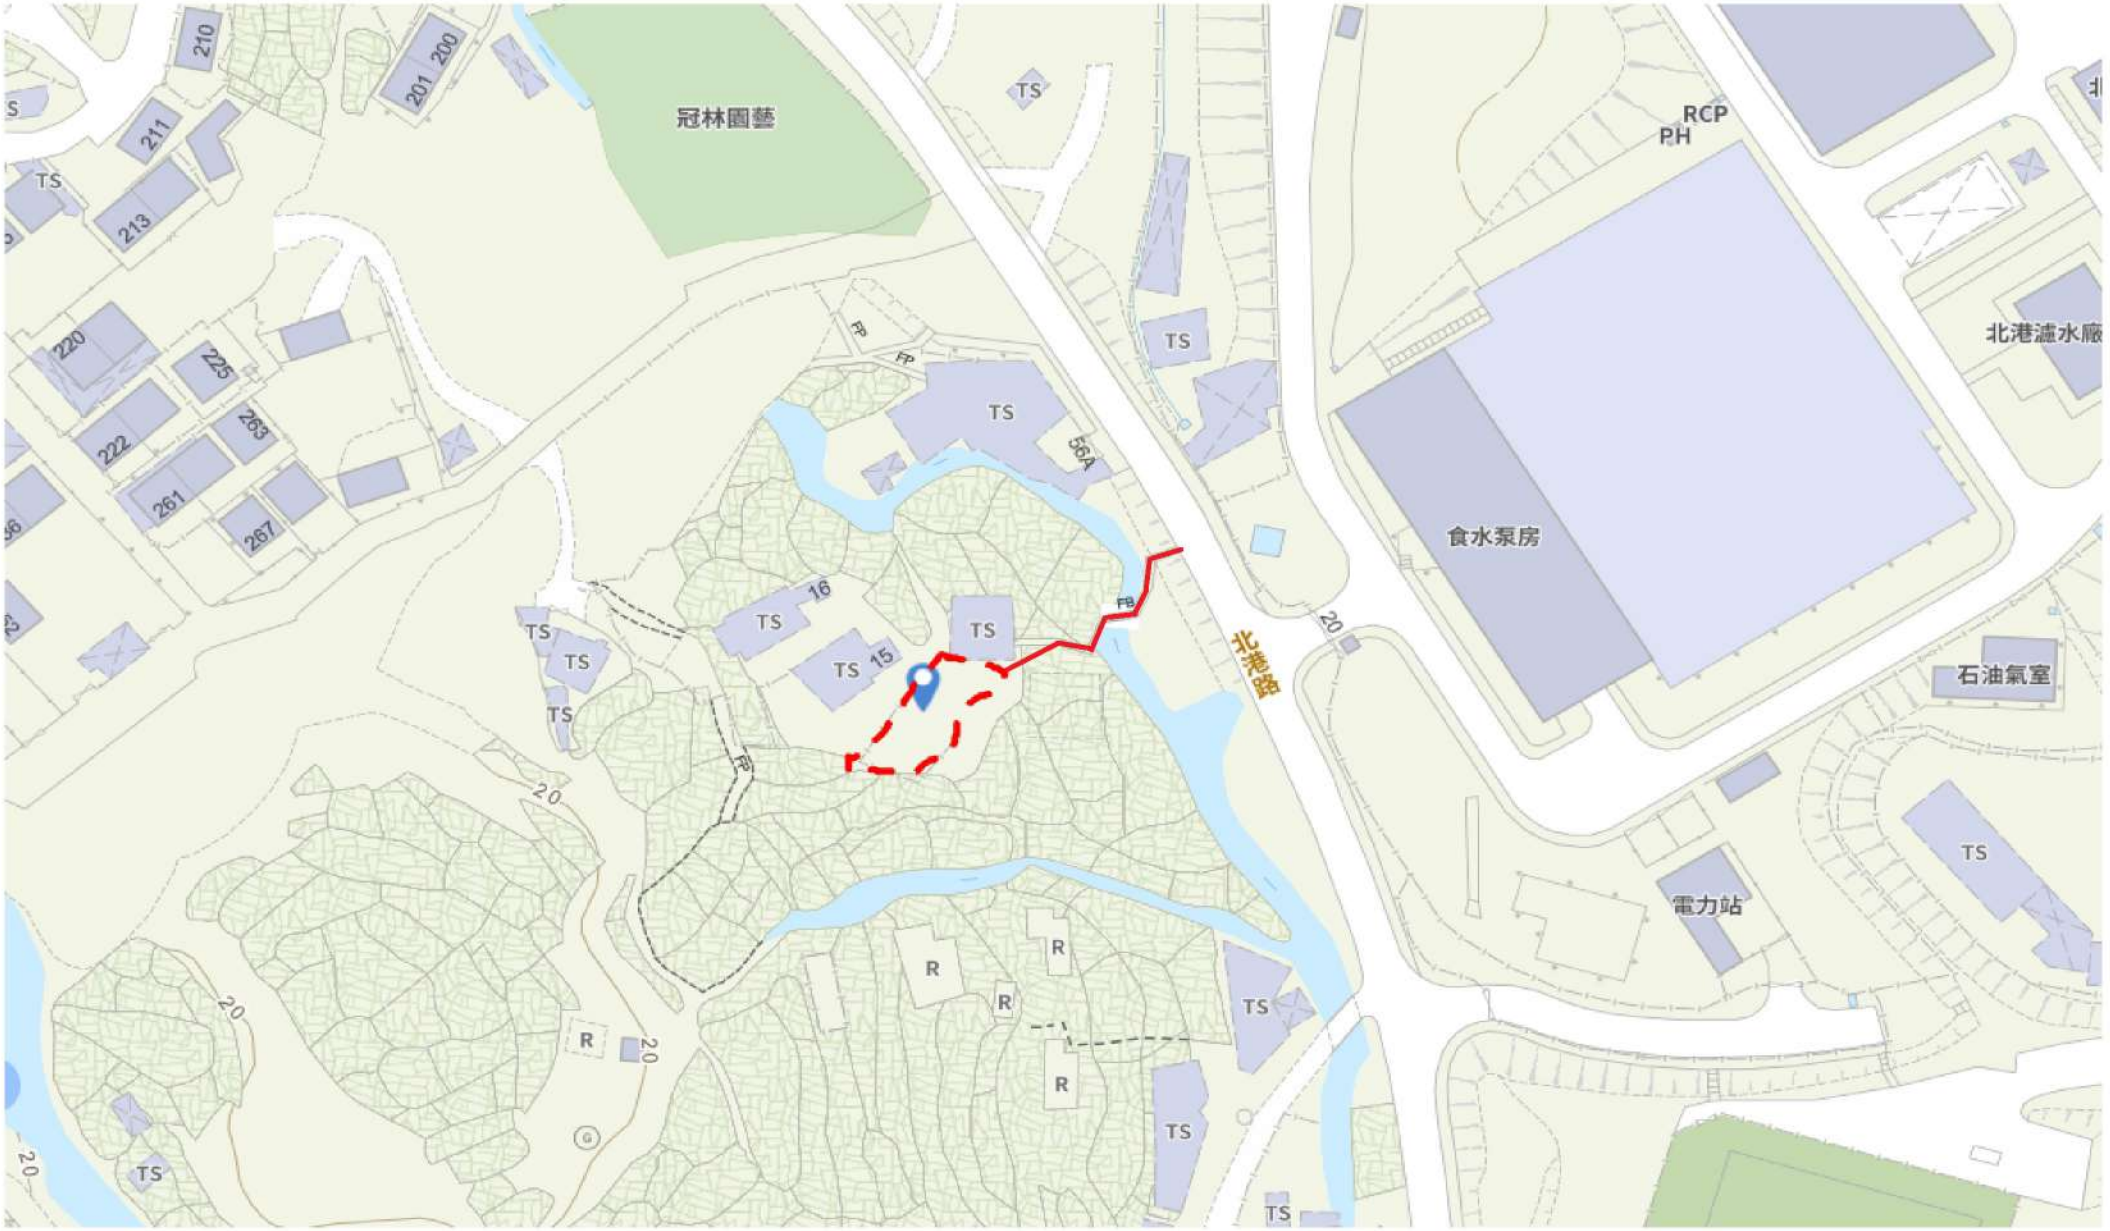


Aligain Land Planning
全堅土地規劃

Project 項目名稱:

Proposed Temporary Shop and Services for a Period of 3 Years at Lot No.573 in D.D. 222, Pak Kong, Sai Kung,New Territories


Drawing Title 圖紙標題:

Location Plan

Drawing No. 圖號:

Remarks 備註:

Walking access leading from Pak Kong Road

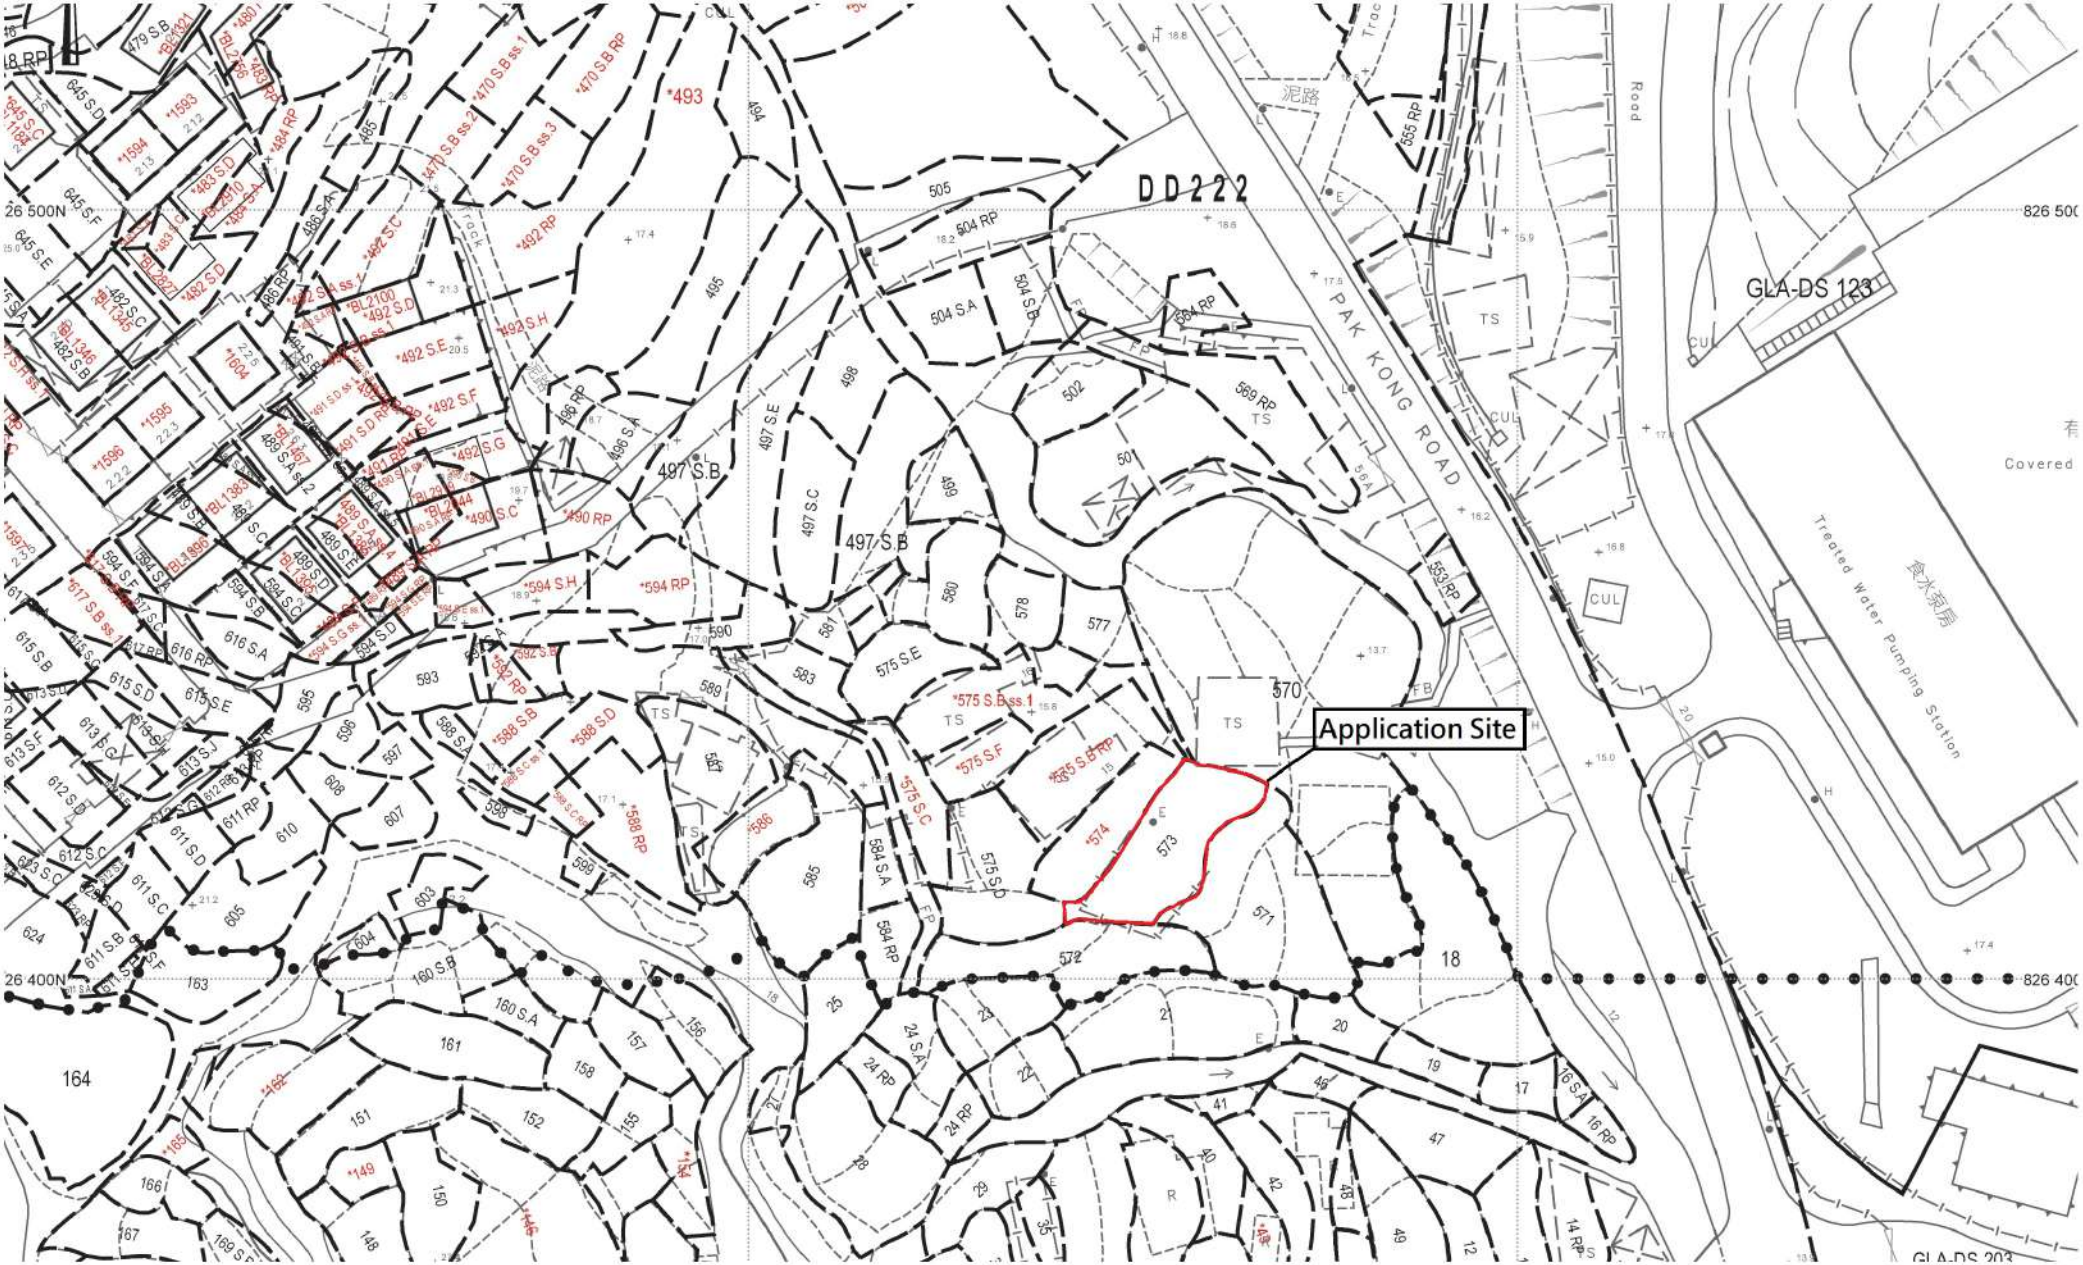

Project 項目名稱:

Proposed Temporary Shop and Services for a Period of 3 Years at Lot No.573 in D.D. 222, Pak Kong, Sai Kung,New Territories

Drawing Title 圖紙標題:


Site Plan

Drawing No. 圖號:

Remarks 備註:

Allgain Land Planning
全堅土地規劃

Structure A
Shop and Services
Covered Area: 150㎡ (ABOUT)
GFA: 150㎡ (ABOUT)
No. of storey: 1
Height: Not exceeding 5m

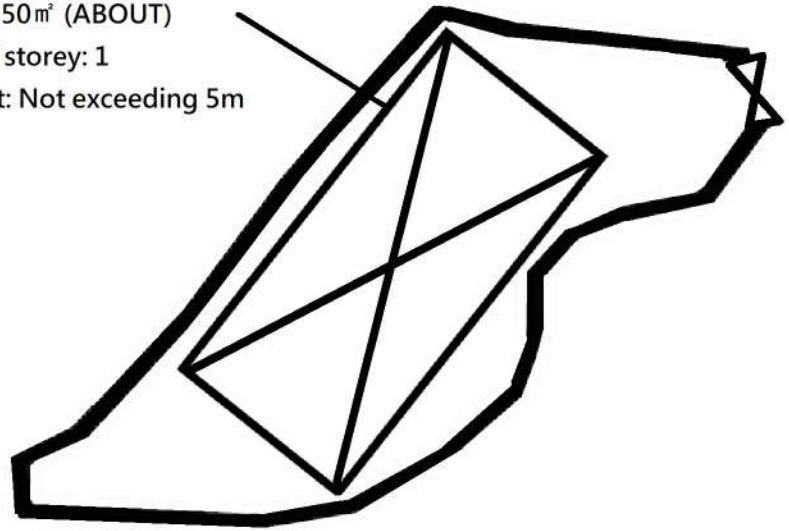

Ingress/Egress

Allgain Land Planning 全堅土地規劃	Project 項目名稱: Proposed Temporary Shop and Services for a Period of 3 Years at Lot No.573 in D.D. 222, Pak Kong, Sai Kung,New Territories	Drawing Title 圖紙標題: Layout Plan Drawing No. 圖號:	Remarks 備註: ☒ Structure