
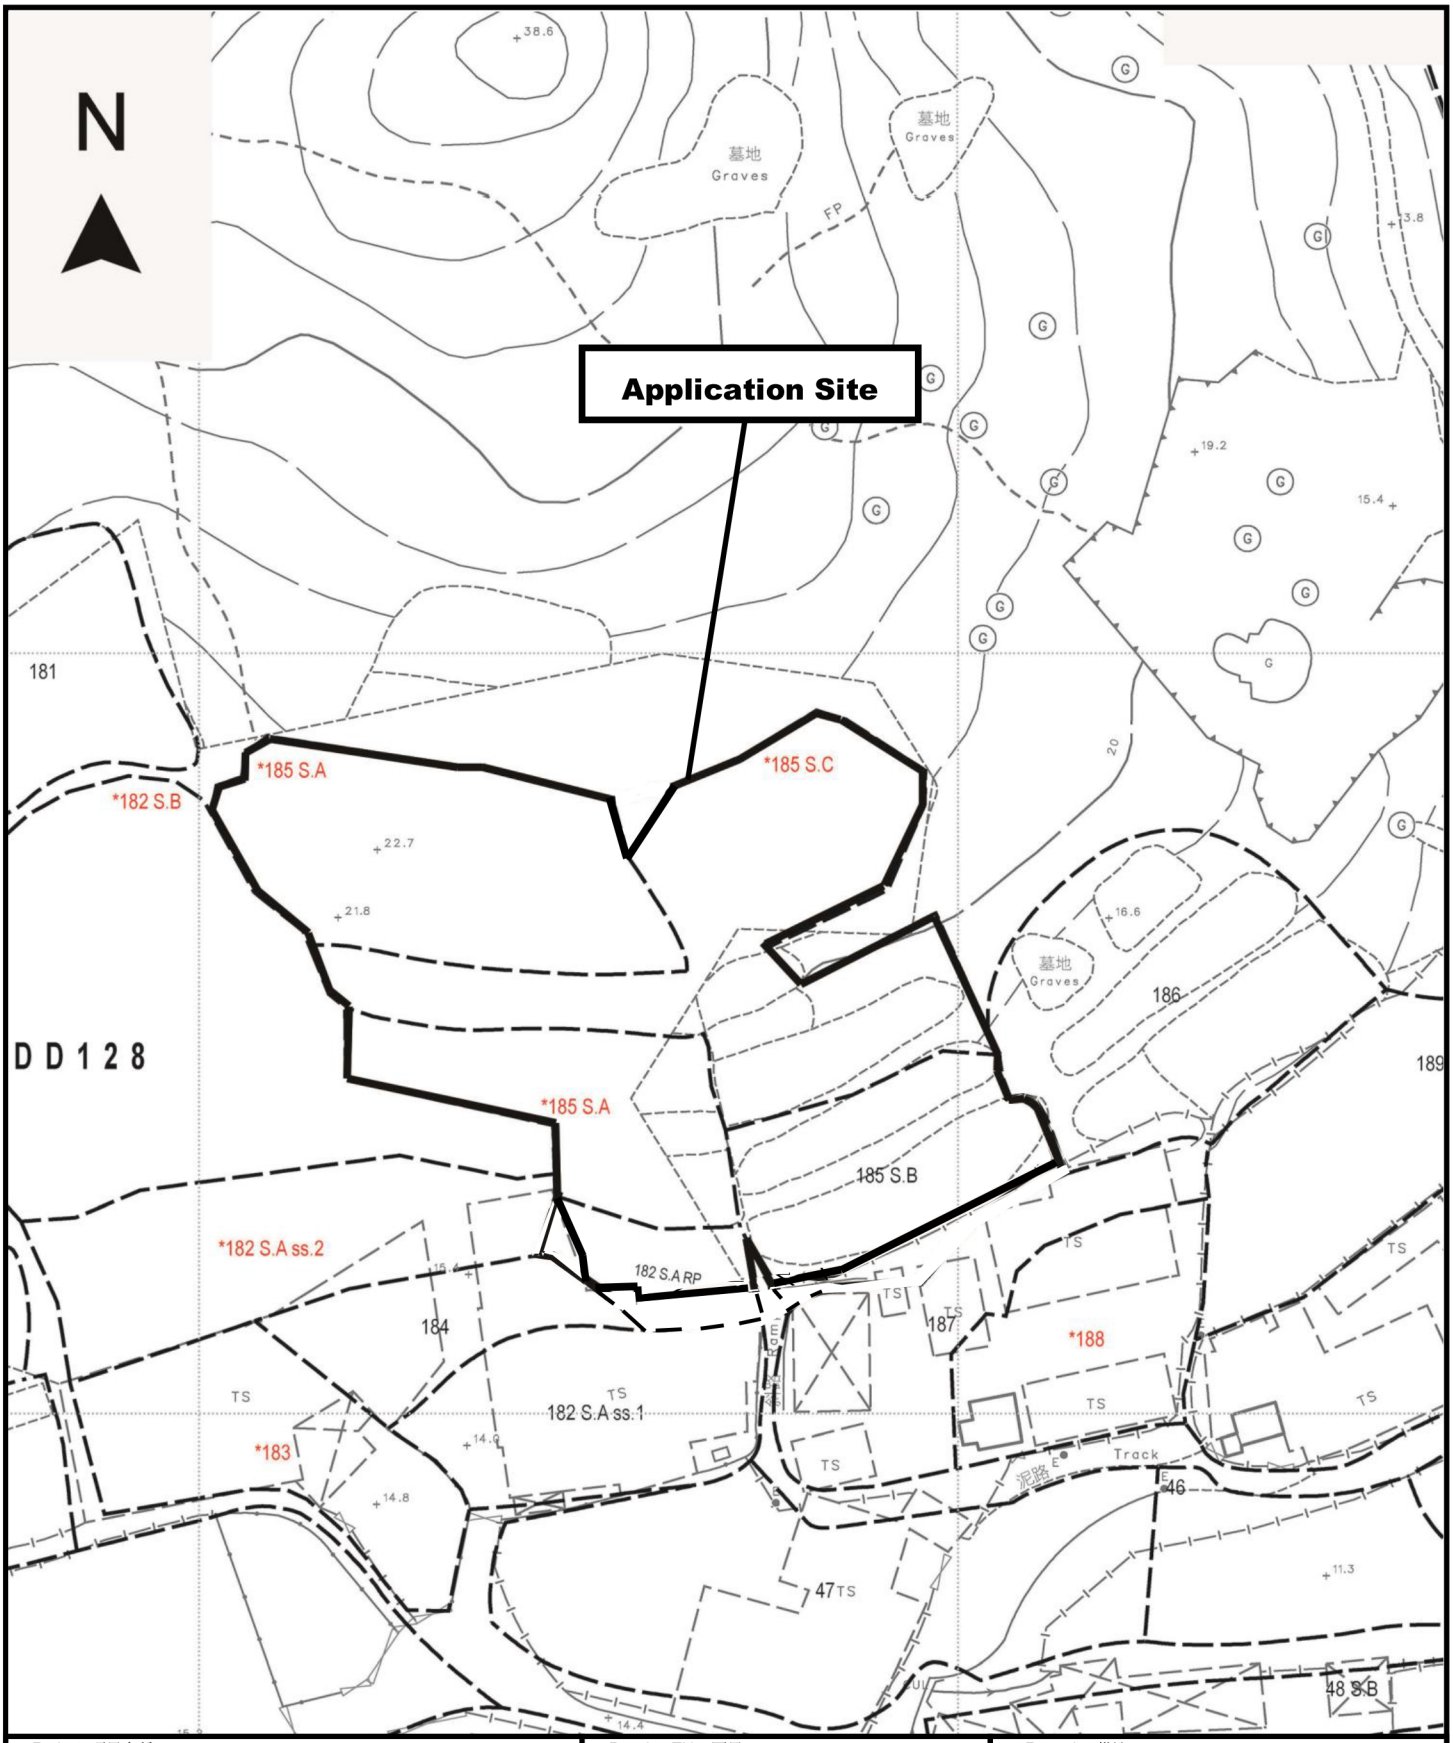


Project 項目名稱: Temporary Open Storage and Warehouse for Storage of Construction Materials and Metal for a Period of 3 Years at Lots 182 S.A RP (Part), 185 S.A, 185 S.B (Part) & 185 S.C in D.D. 128, Ha Tsuen, Yuen Long, N.T.	Drawing Title 圖目: Application Site	Remarks 備註:
	Drawing No. 圖號: Figure 1	Scale 比例: 1:1000

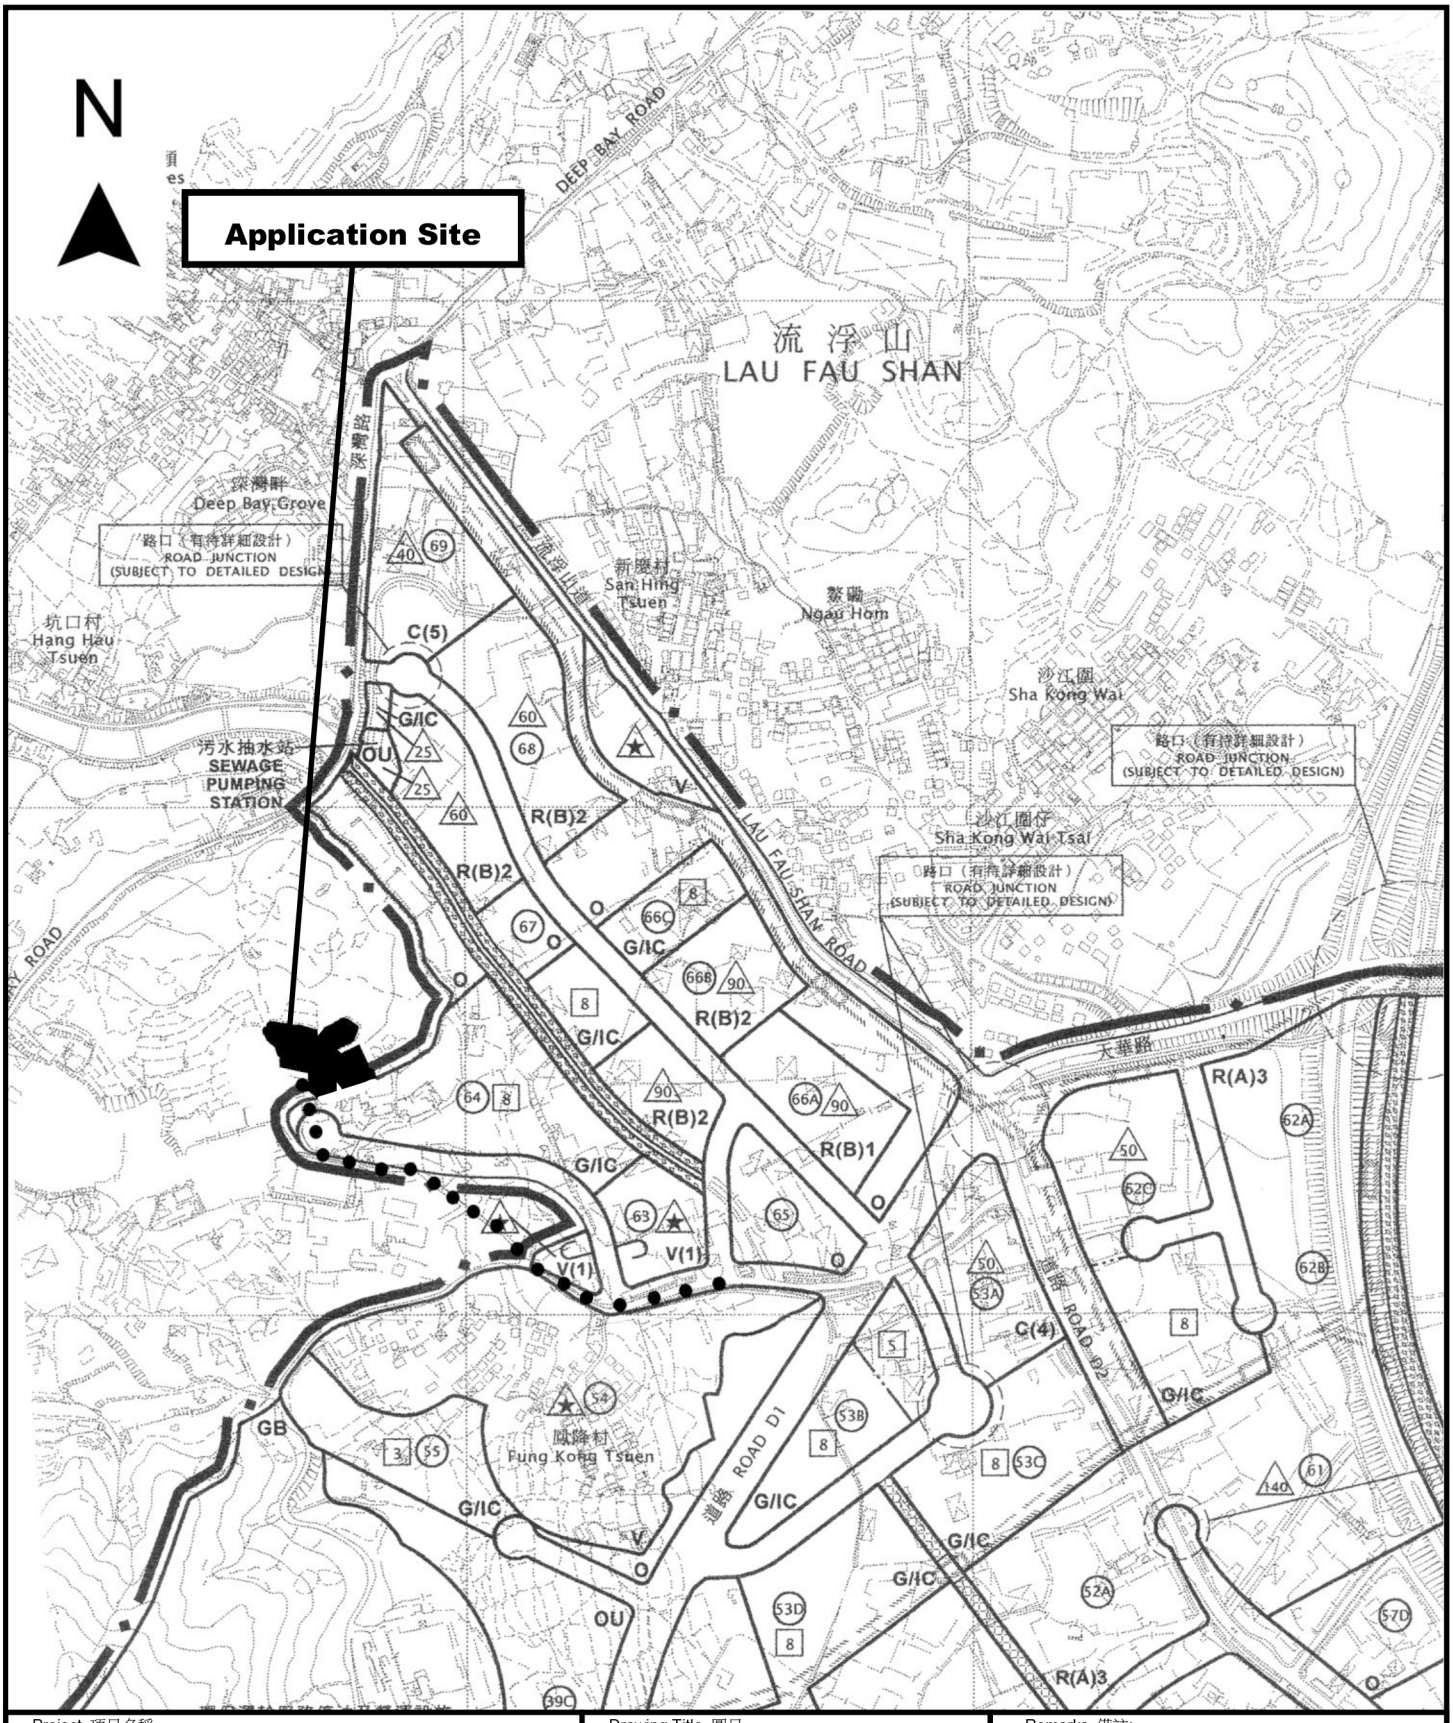

Project 項目名稱:

Temporary Open Storage and Warehouse for Storage of Construction Materials and Metal for a Period of 3 Years at Lots 182 S.A RP (Part), 185 S.A, 185 S.B (Part) & 185 S.C in D.D. 128, Ha Tsuen, Yuen Long, N.T.

Drawing Title 圖目:

Location Plan

Drawing No. 圖號:

Figure 2


Remarks 備註:

●●● Vehicular Access Leading from Fung Kong Tsuen Road


Scale 比例:

1:7500



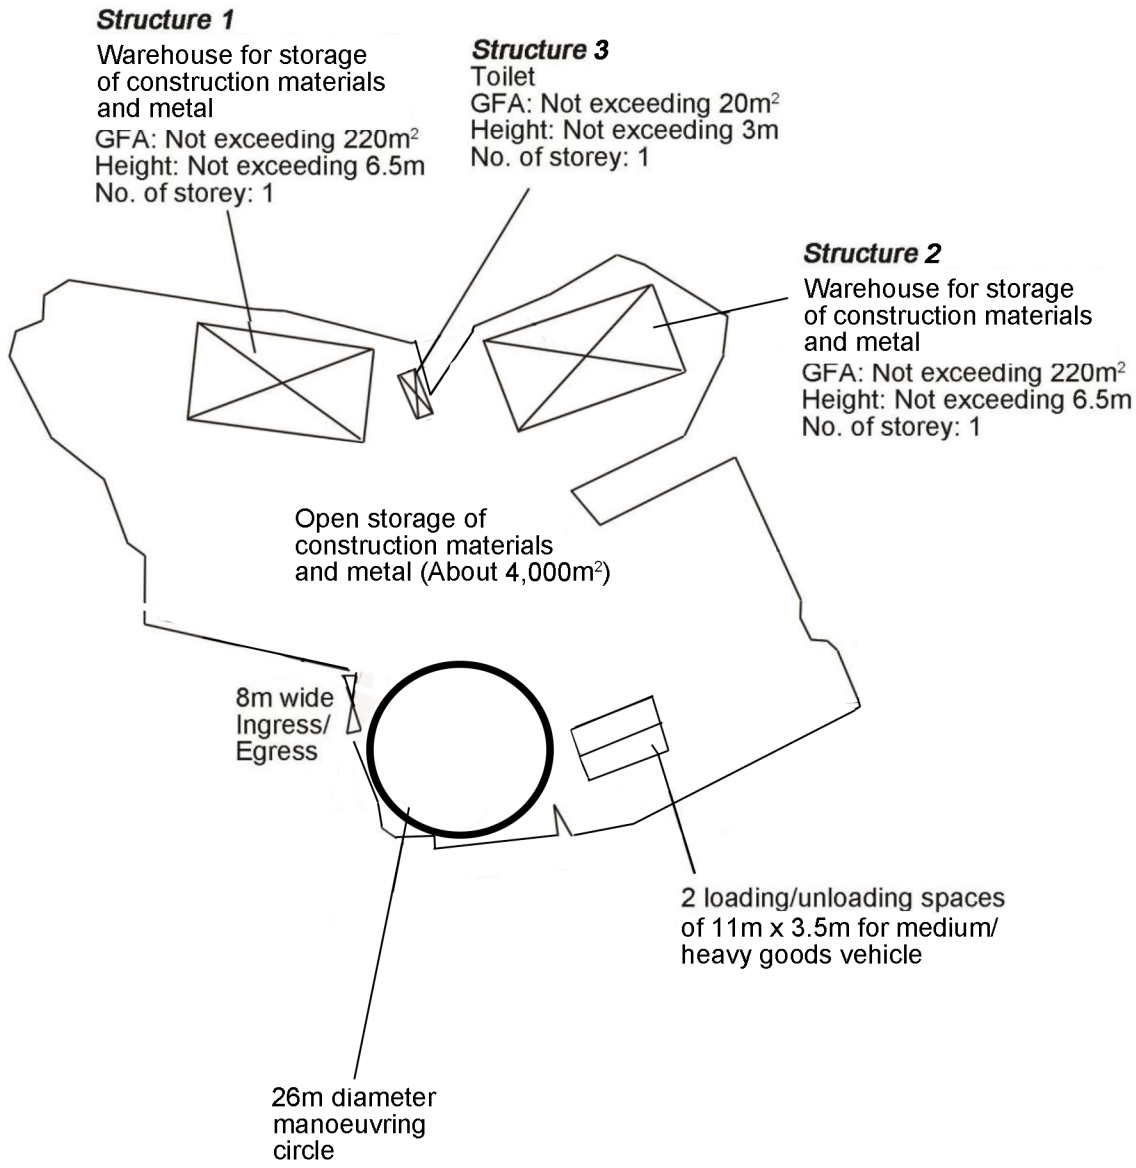

Project 項目名稱:	Drawing Title 圖目:	Remarks 備註:
Temporary Open Storage and Warehouse for Storage of Construction Materials and Metal for a Period of 3 Years at Lots 182 S.A RP (Part), 185 S.A, 185 S.B (Part) & 185 S.C in D.D. 128, Ha Tsuen, Yuen Long, N.T.	Proposed Layout Plan	
	Drawing No. 圖號: Figure 3	Scale 比例: 1:1000

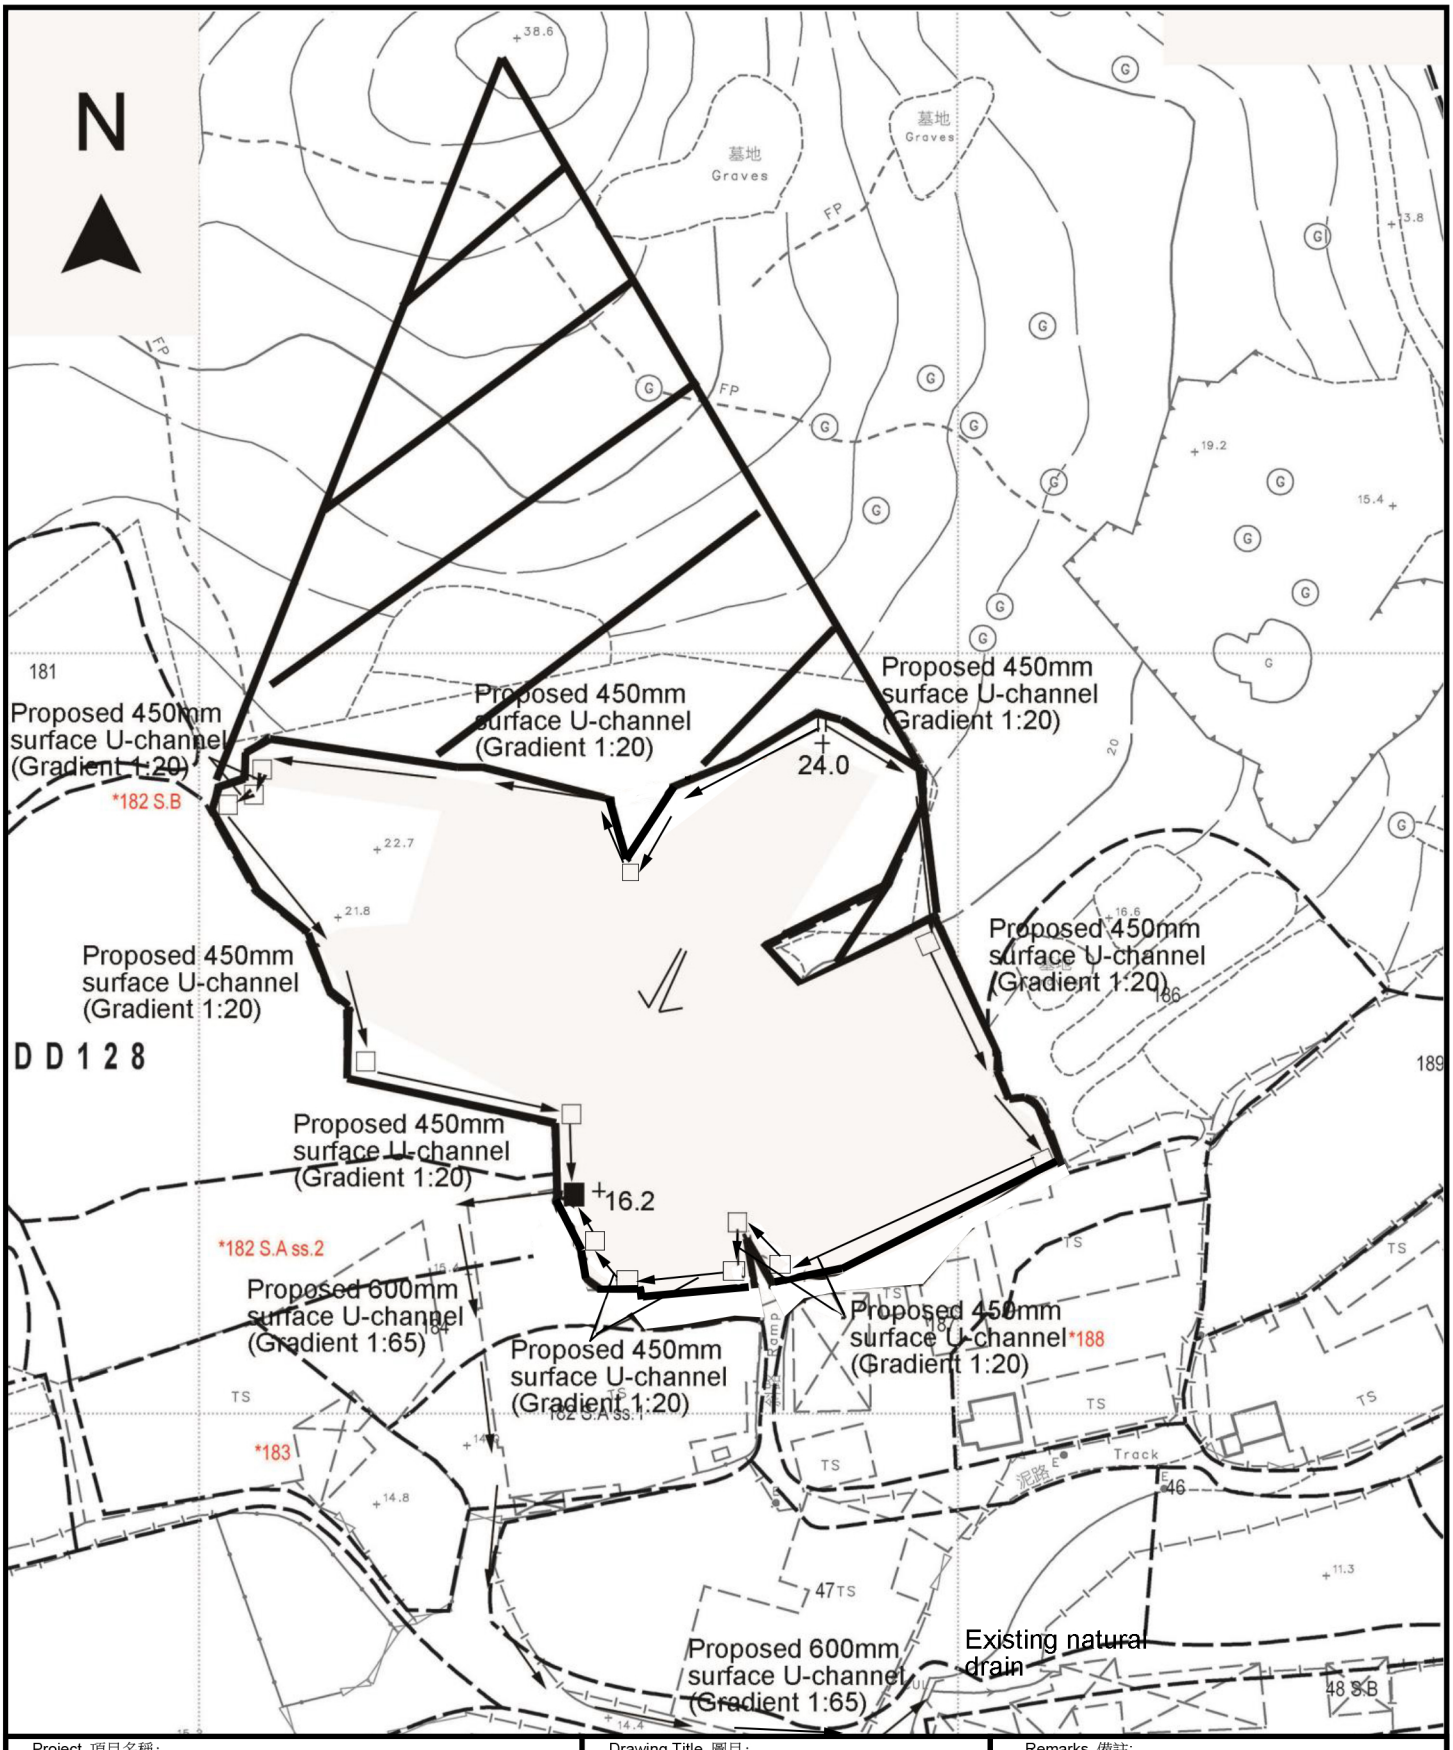

Project 項目名稱:

Temporary Open Storage and Warehouse for Storage of Construction Materials and Metal for a Period of 3 Years at Lots 182 S.A RP (Part), 185 S.A, 185 S.B (Part) & 185 S.C in D.D. 128, Ha Tsuen, Yuen Long, N.T.

Drawing Title 圖目:

Proposed Drainage Plan

Drawing No. 圖號:

Figure 4

Remarks 備註:

+24.0 Level (in mPD)

Proposed Catchpit

Catchpit with sand trap

Flow of Surface Runoff

External catchment

Scale 比例:

1:2000