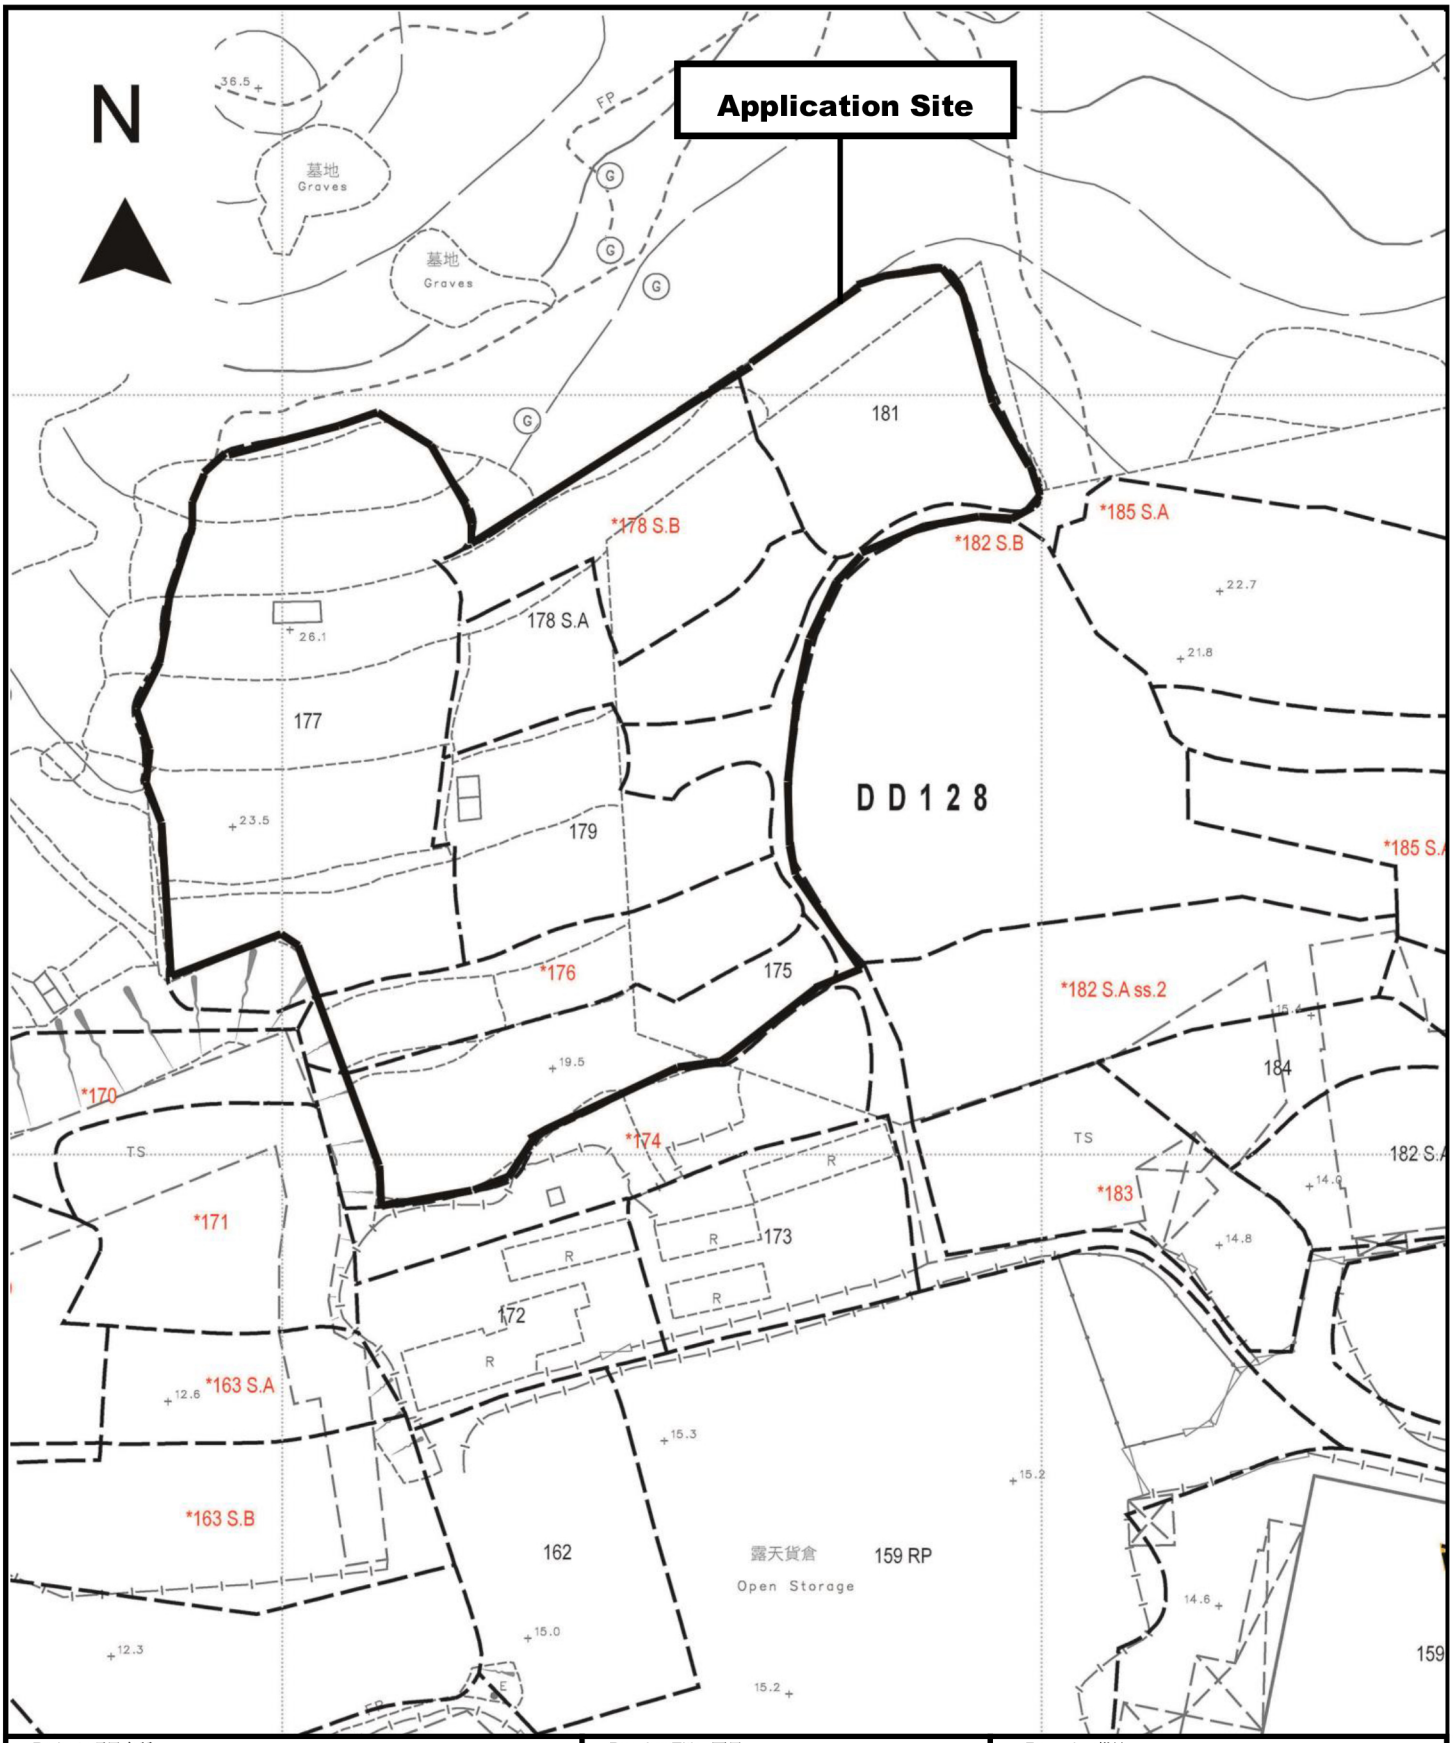


Project 項目名稱:

Temporary Open Storage and Warehouse for Storage of Construction Materials and Metal for a Period of 3 Years at Lots 175 (Part), 176 (Part), 177 (Part), 178 S.A, 178 S.B, 179 & 181 in D.D. 128 & Adjoining Government Land, Ha Tsuen, Yuen Long, N.T.

Drawing Title 圖目:

Application Site


Drawing No. 圖號:

Figure 1

Remarks 備註:

Scale 比例:

1:1000

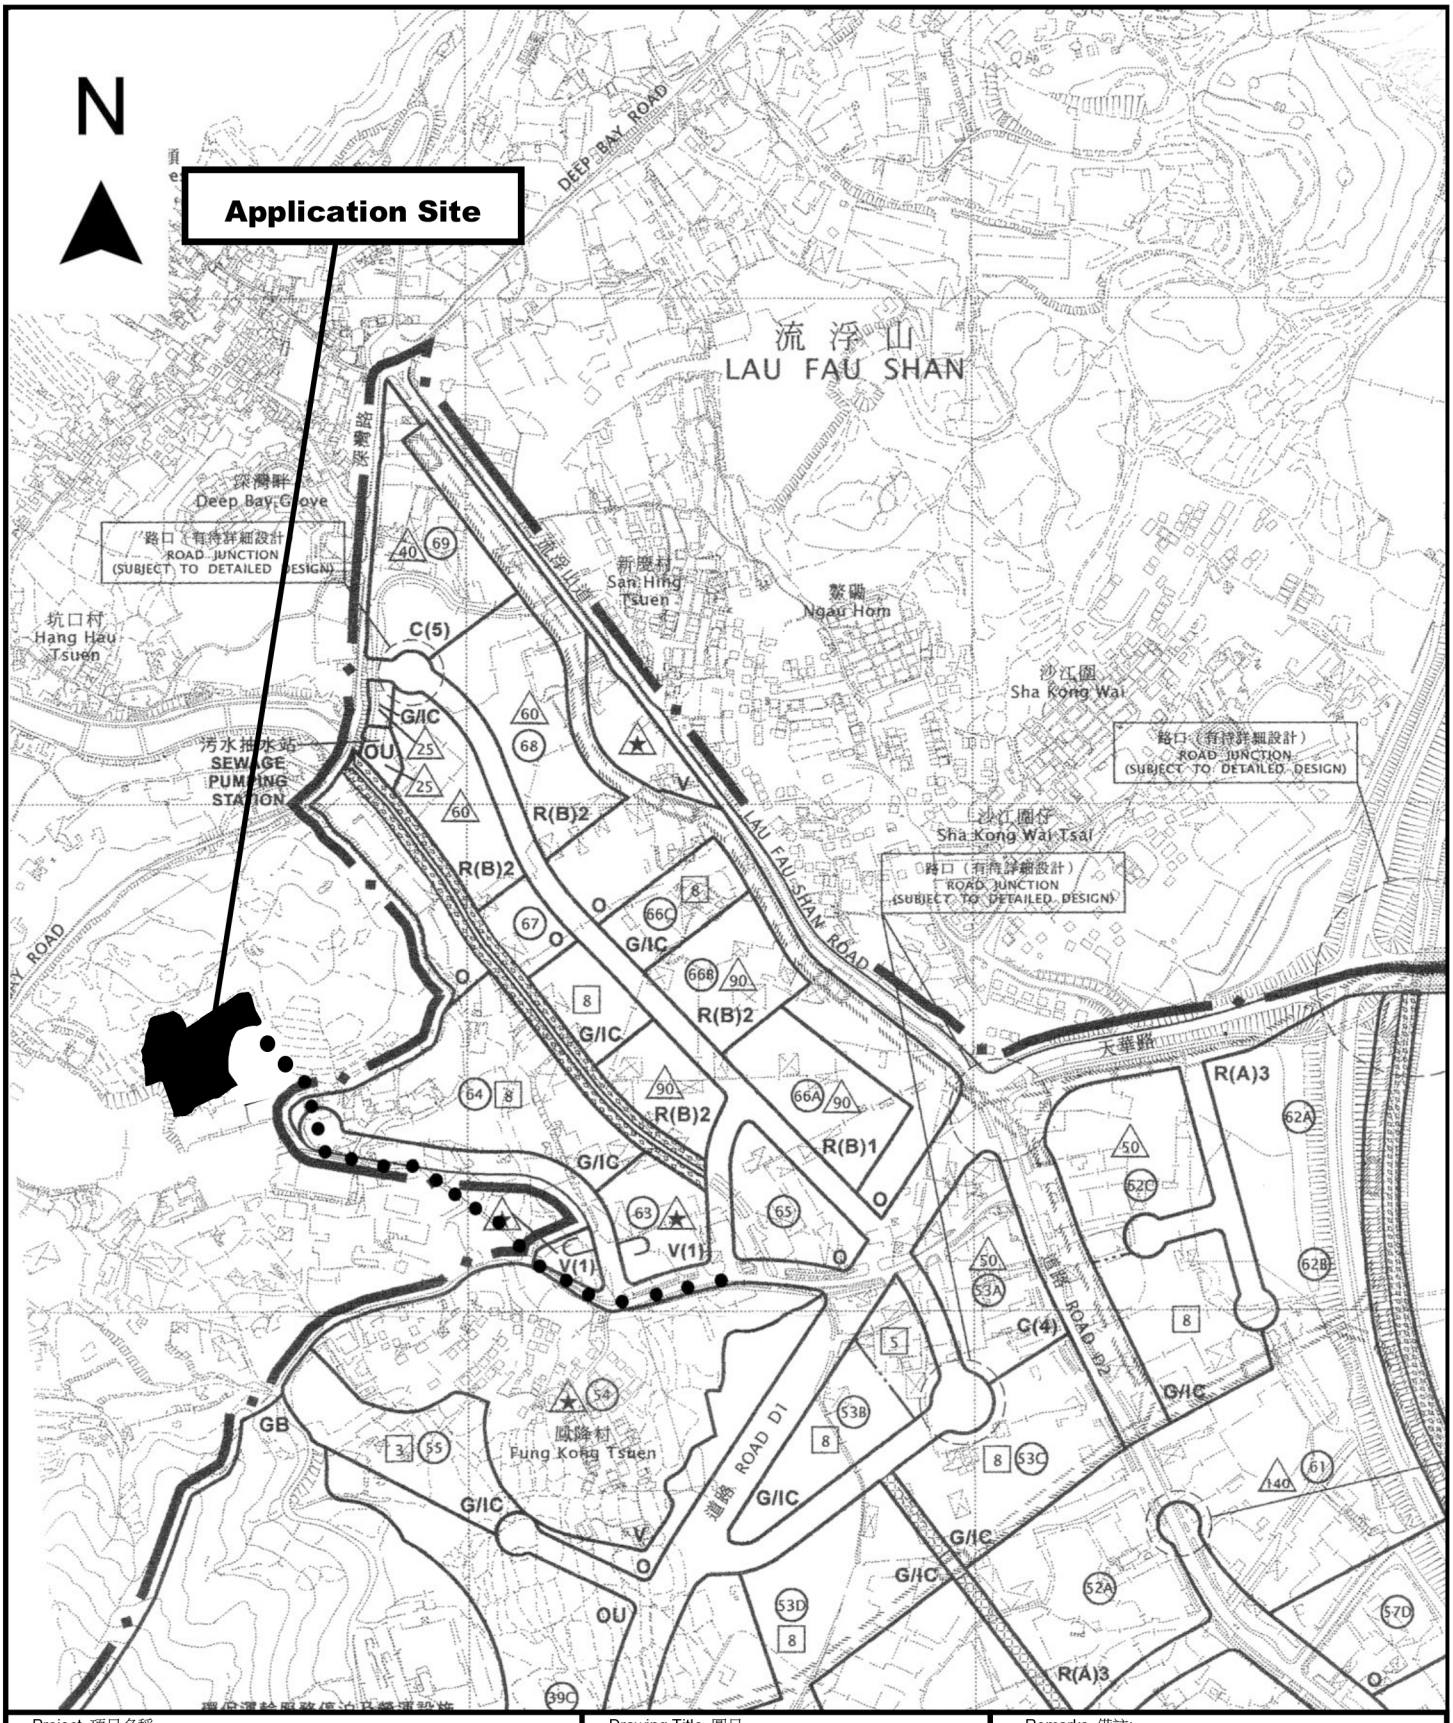

Project 項目名稱:

Temporary Open Storage and Warehouse for Storage of Construction Materials and Metal for a Period of 3 Years at Lots 175 (Part), 176 (Part), 177 (Part), 178 S.A, 178 S.B, 179 & 181 in D.D. 128 & Adjoining Government Land, Ha Tsuen, Yuen Long, N.T.

Drawing Title 圖目:

Location Plan

Drawing No. 圖號:


Figure 2

Remarks 備註:


● ● ● Vehicular Access Leading from Fung Kong Tsuen Road

Scale 比例:

1:7500

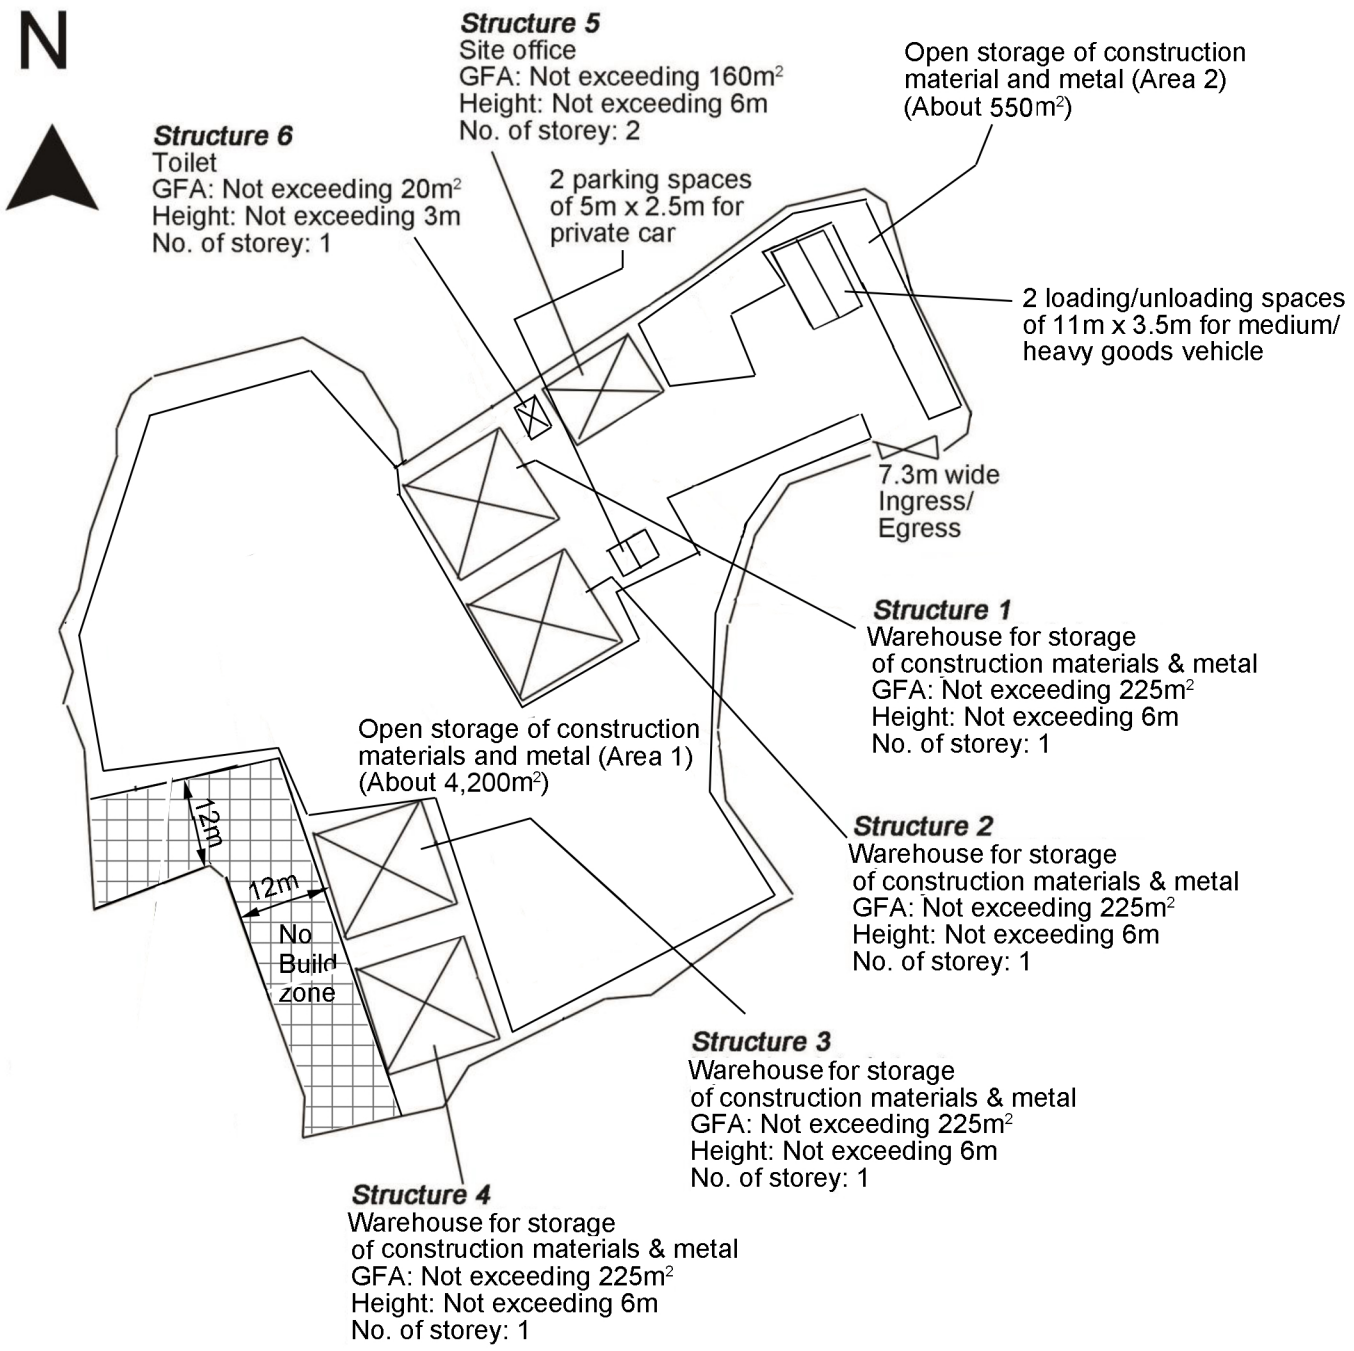

Project 項目名稱:	Drawing Title 圖目:	Remarks 備註:
Temporary Open Storage and Warehouse for Storage of Construction Materials and Metal for a Period of 3 Years at Lots 175 (Part), 176 (Part), 177 (Part), 178 S.A, 178 S.B, 179 & 181 in D.D. 128 & Adjoining Government Land, Ha Tsuen, Yuen Long, N.T.	Proposed Layout Plan	
	Drawing No. 圖號: Figure 3	Scale 比例: 1:1000

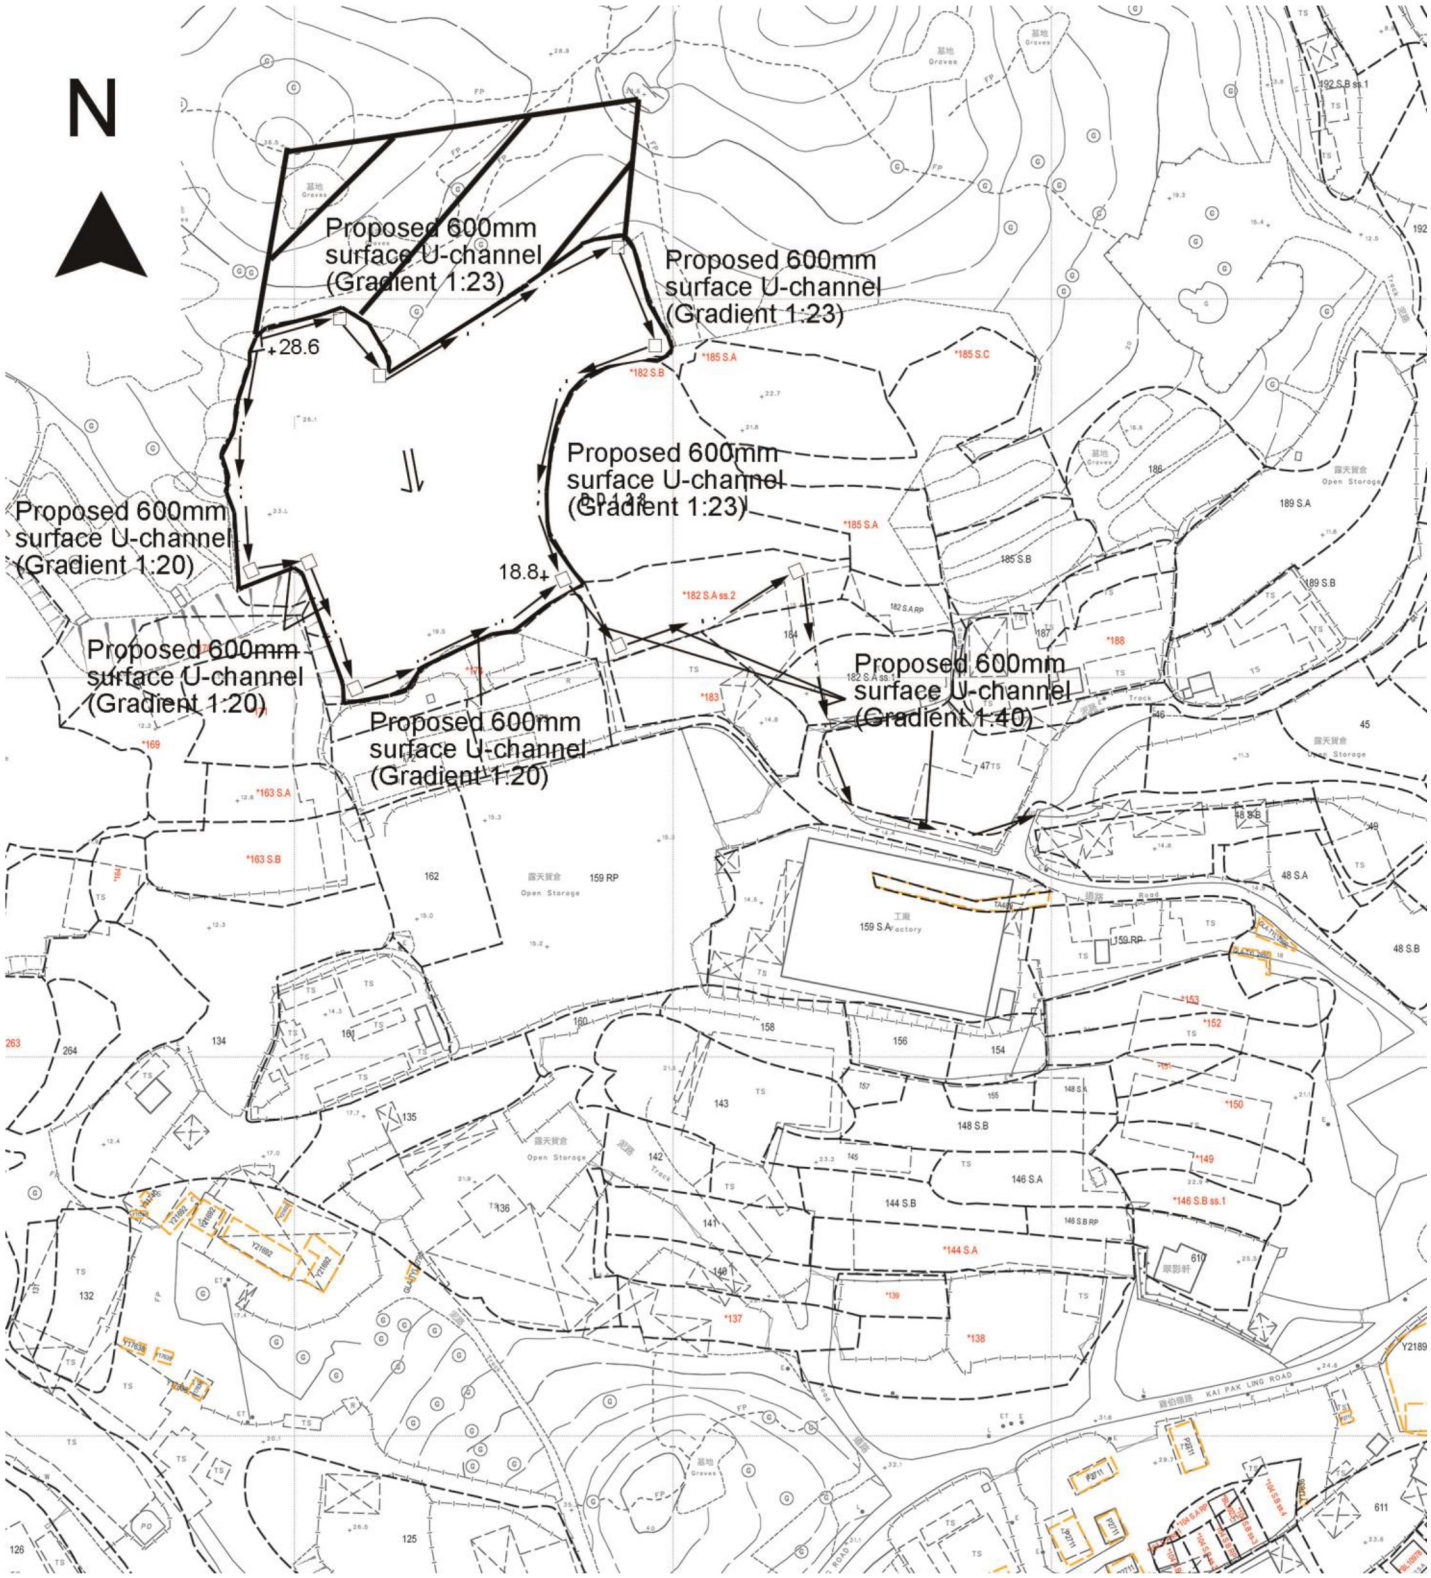

Project 項目名稱:

Temporary Open Storage and Warehouse for Storage of Construction Materials and Metal for a Period of 3 Years at Lots 175 (Part), 176 (Part), 177 (Part), 178 S.A, 178 S.B, 179 & 181 in D.D. 128 & Adjoining Government Land, Ha Tsuen, Yuen Long, N.T.

Drawing Title 圖目:

Proposed Drainage Plan

Drawing No. 圖號:

Figure 4

Remarks 備註:

+18.8 Level (in mPD)

□ Proposed Catchpit

⇐ Flow of Surface Runoff

External catchment

Scale 比例:

1:2000