
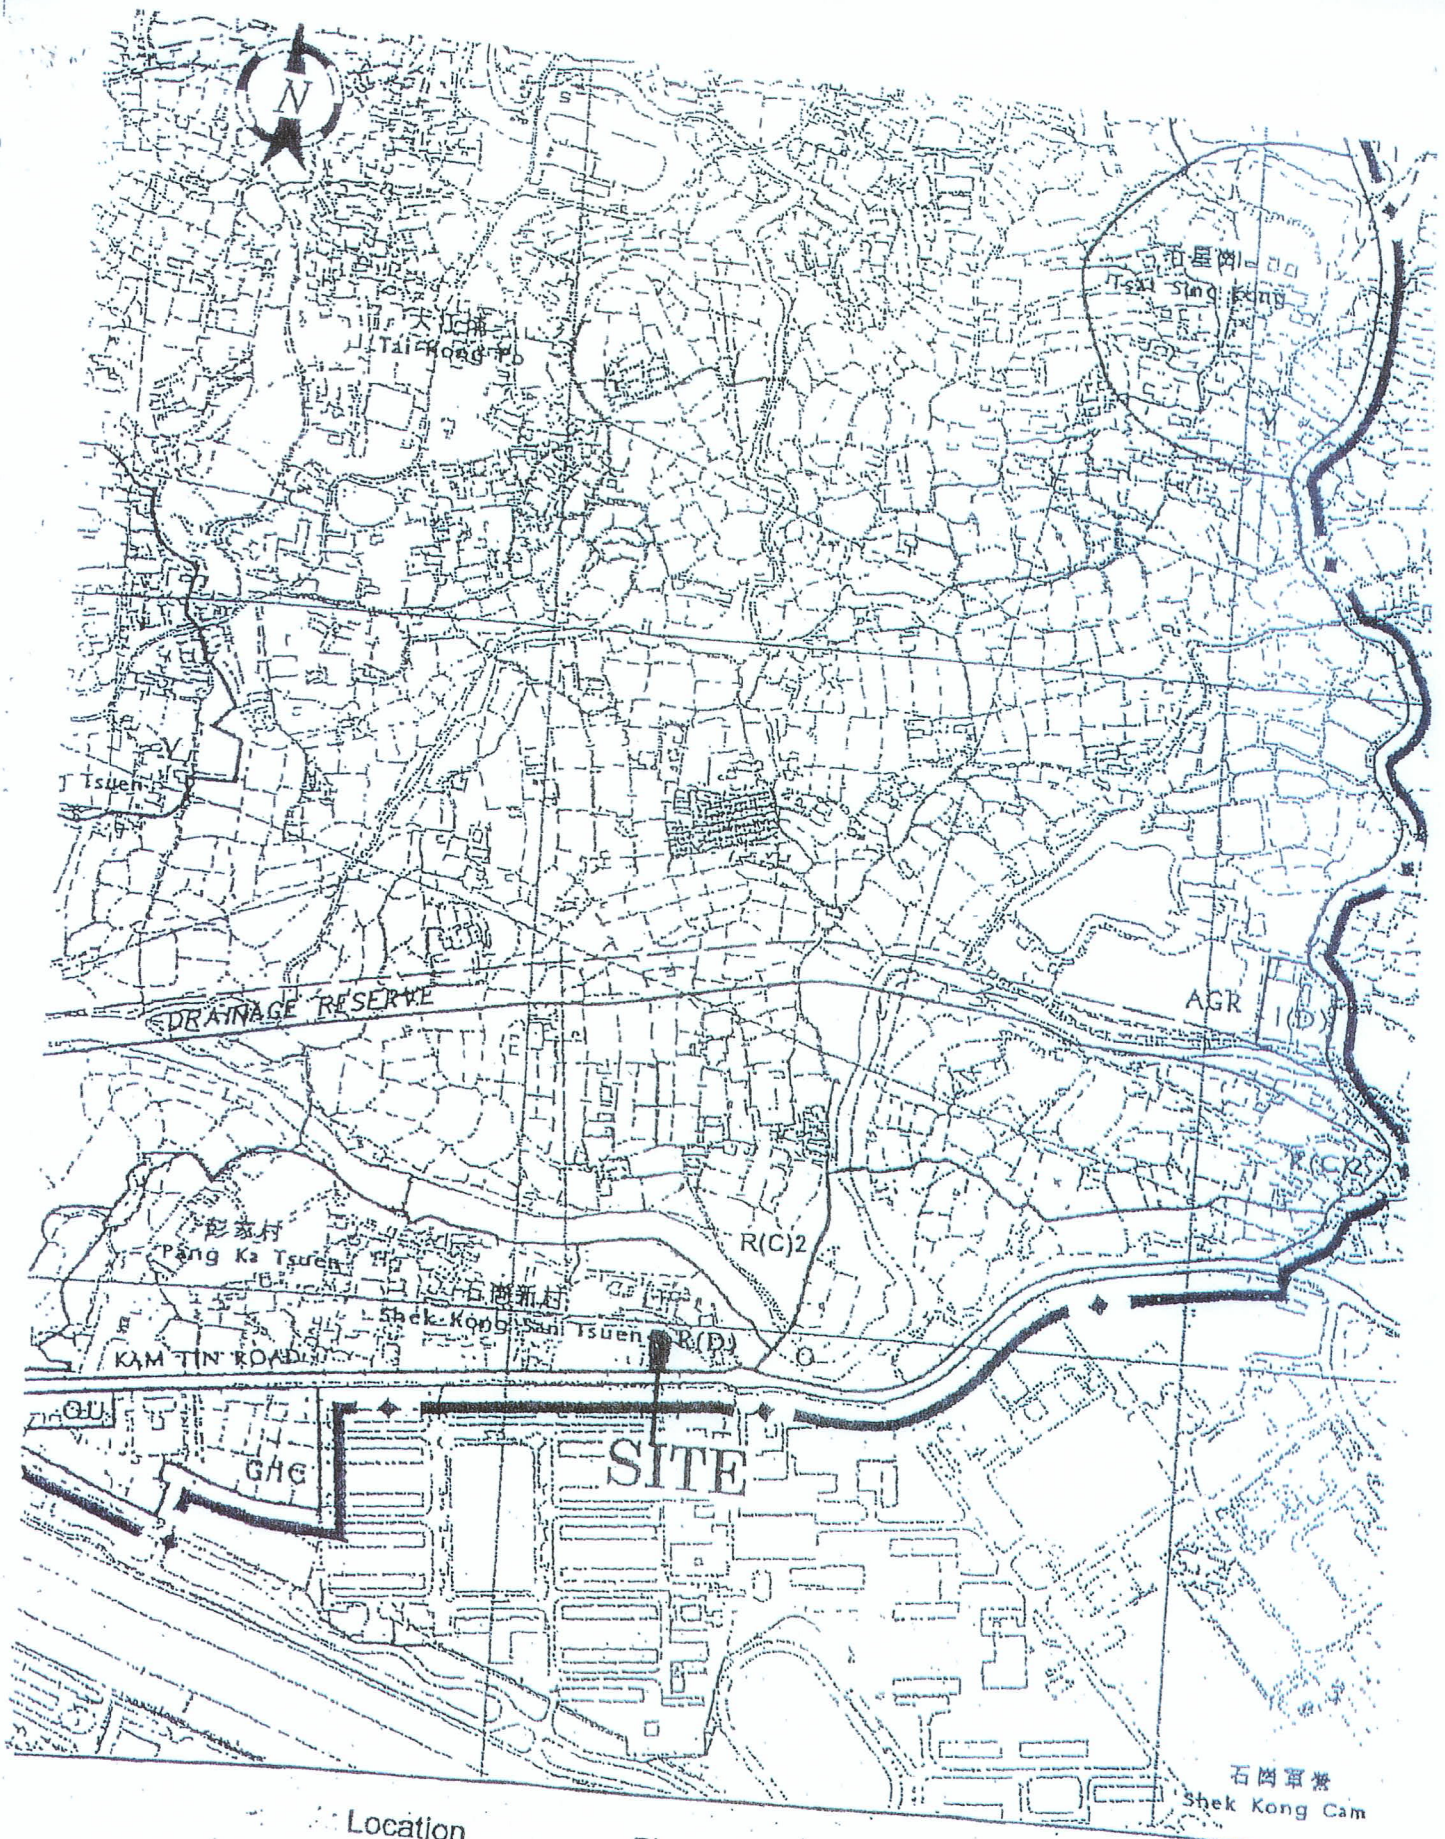


Location Plan

Scale 1:5000

TOCO

LOT INDEX PLAN

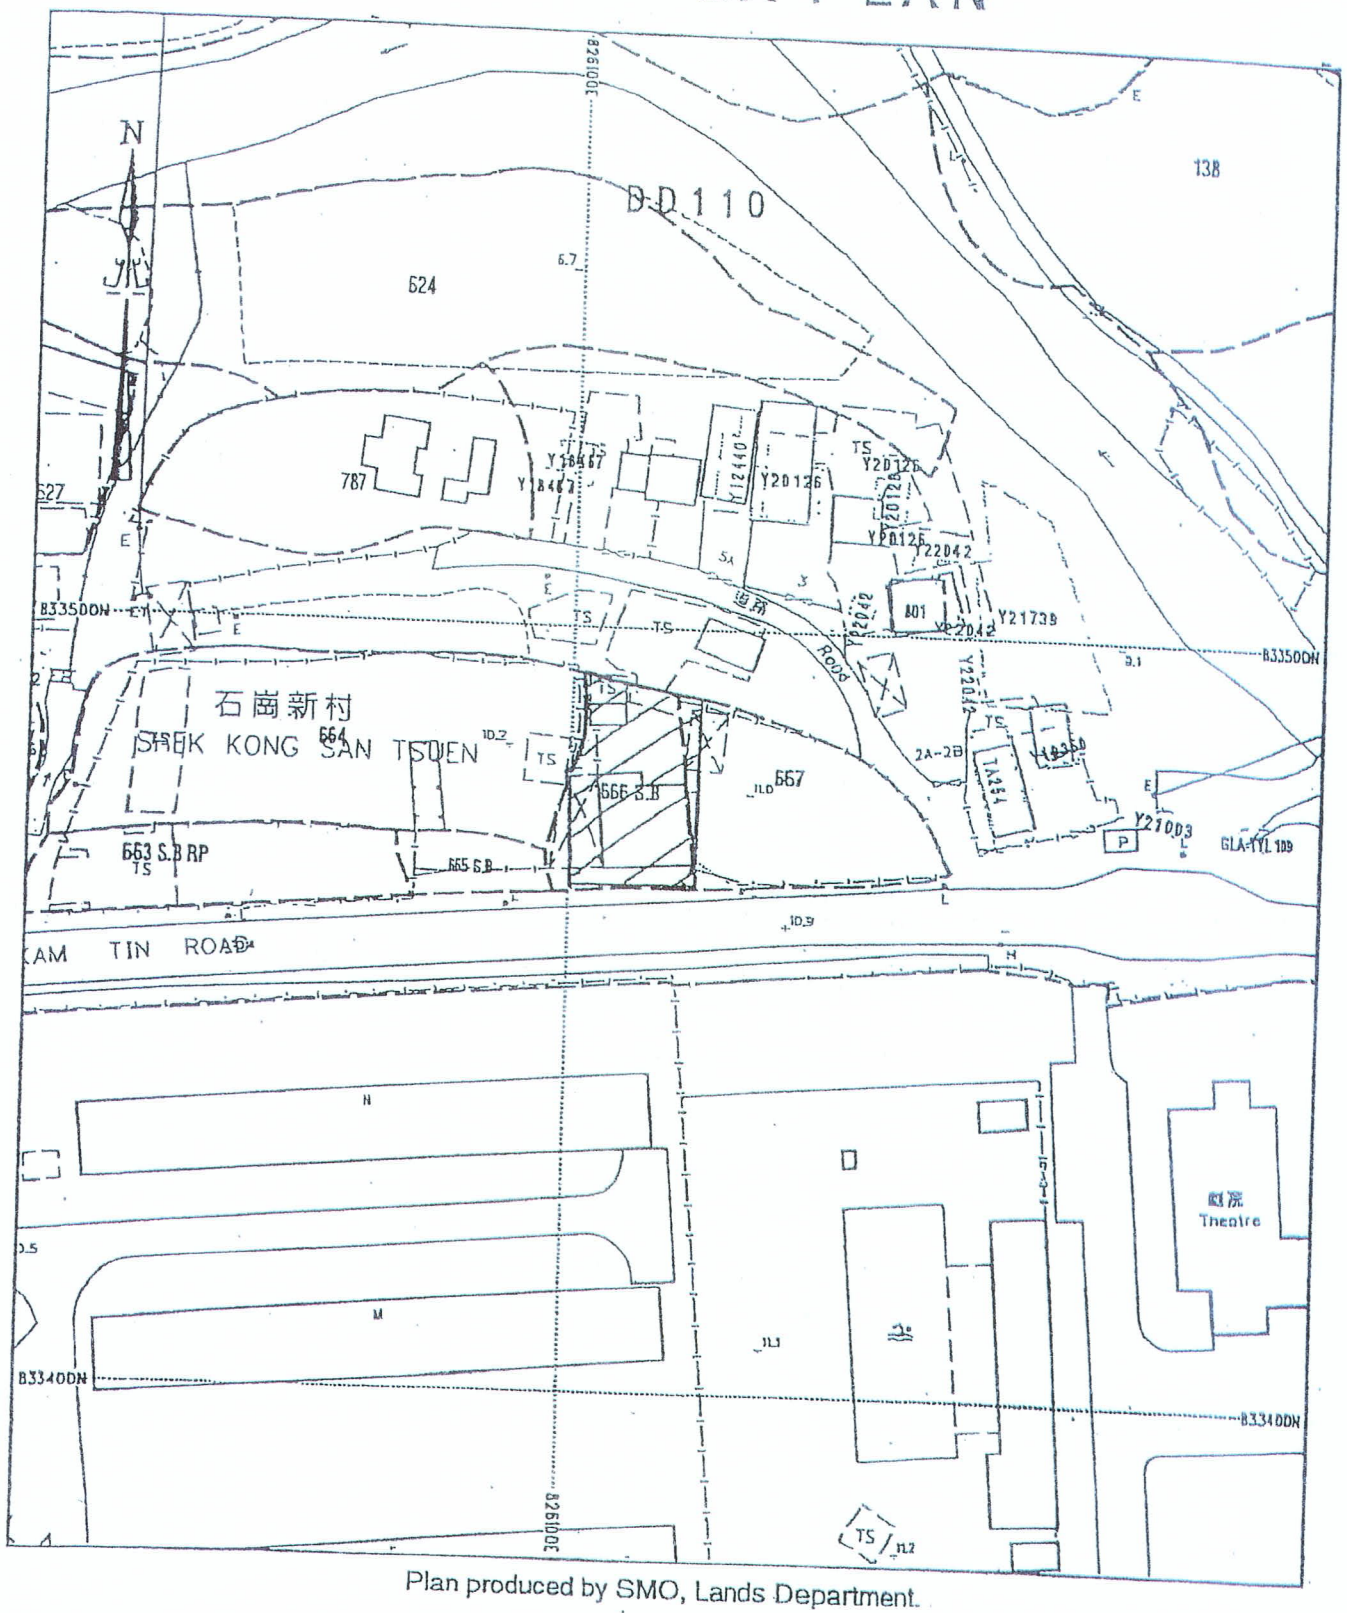

Plan produced by SMO, Lands Department.

SCALE 1 : 1000

METRES 10 0 10 20 30 40 50 METRES

Locality : DD110

Lot Index Plan No. : MILIP14207

District Survey Office : MPC, HK

Date : 13 Dec 07


Reference No. : 6-NE-13A

© Copyright reserved - Hong Kong Government

SMO-P01 20071213155135 11

This plan is a copy of the lot index plan showing the approximate location of lot boundaries, including the temporary occupation of land under Government Land Allocations, Temporary Government Land Allocations, Short Term Tenancies and Government Land Licences. The temporary occupation of land may be created or terminated at short notice and should be confirmed with the District Lands Officer. The information shown on this plan MUST be verified by field survey. The lot index plan may be revised without prior notification as better or new boundary evidence becomes available.

本圖則乃地段索引圖的複本，顯示地段界線的大概位置，包括根據政府批地、臨時政府批地、短期租約及政府土地租用牌照而臨時佔用土地的位置。臨時佔用土地的情況可隨時短期通知出租或終止，因此應向有關的分區地政專員查詢。本圖則所示的資料必須透過實地測量予以核實。當有更正或新的地界證據時，地段索引圖可能會被修訂而無另行通知。

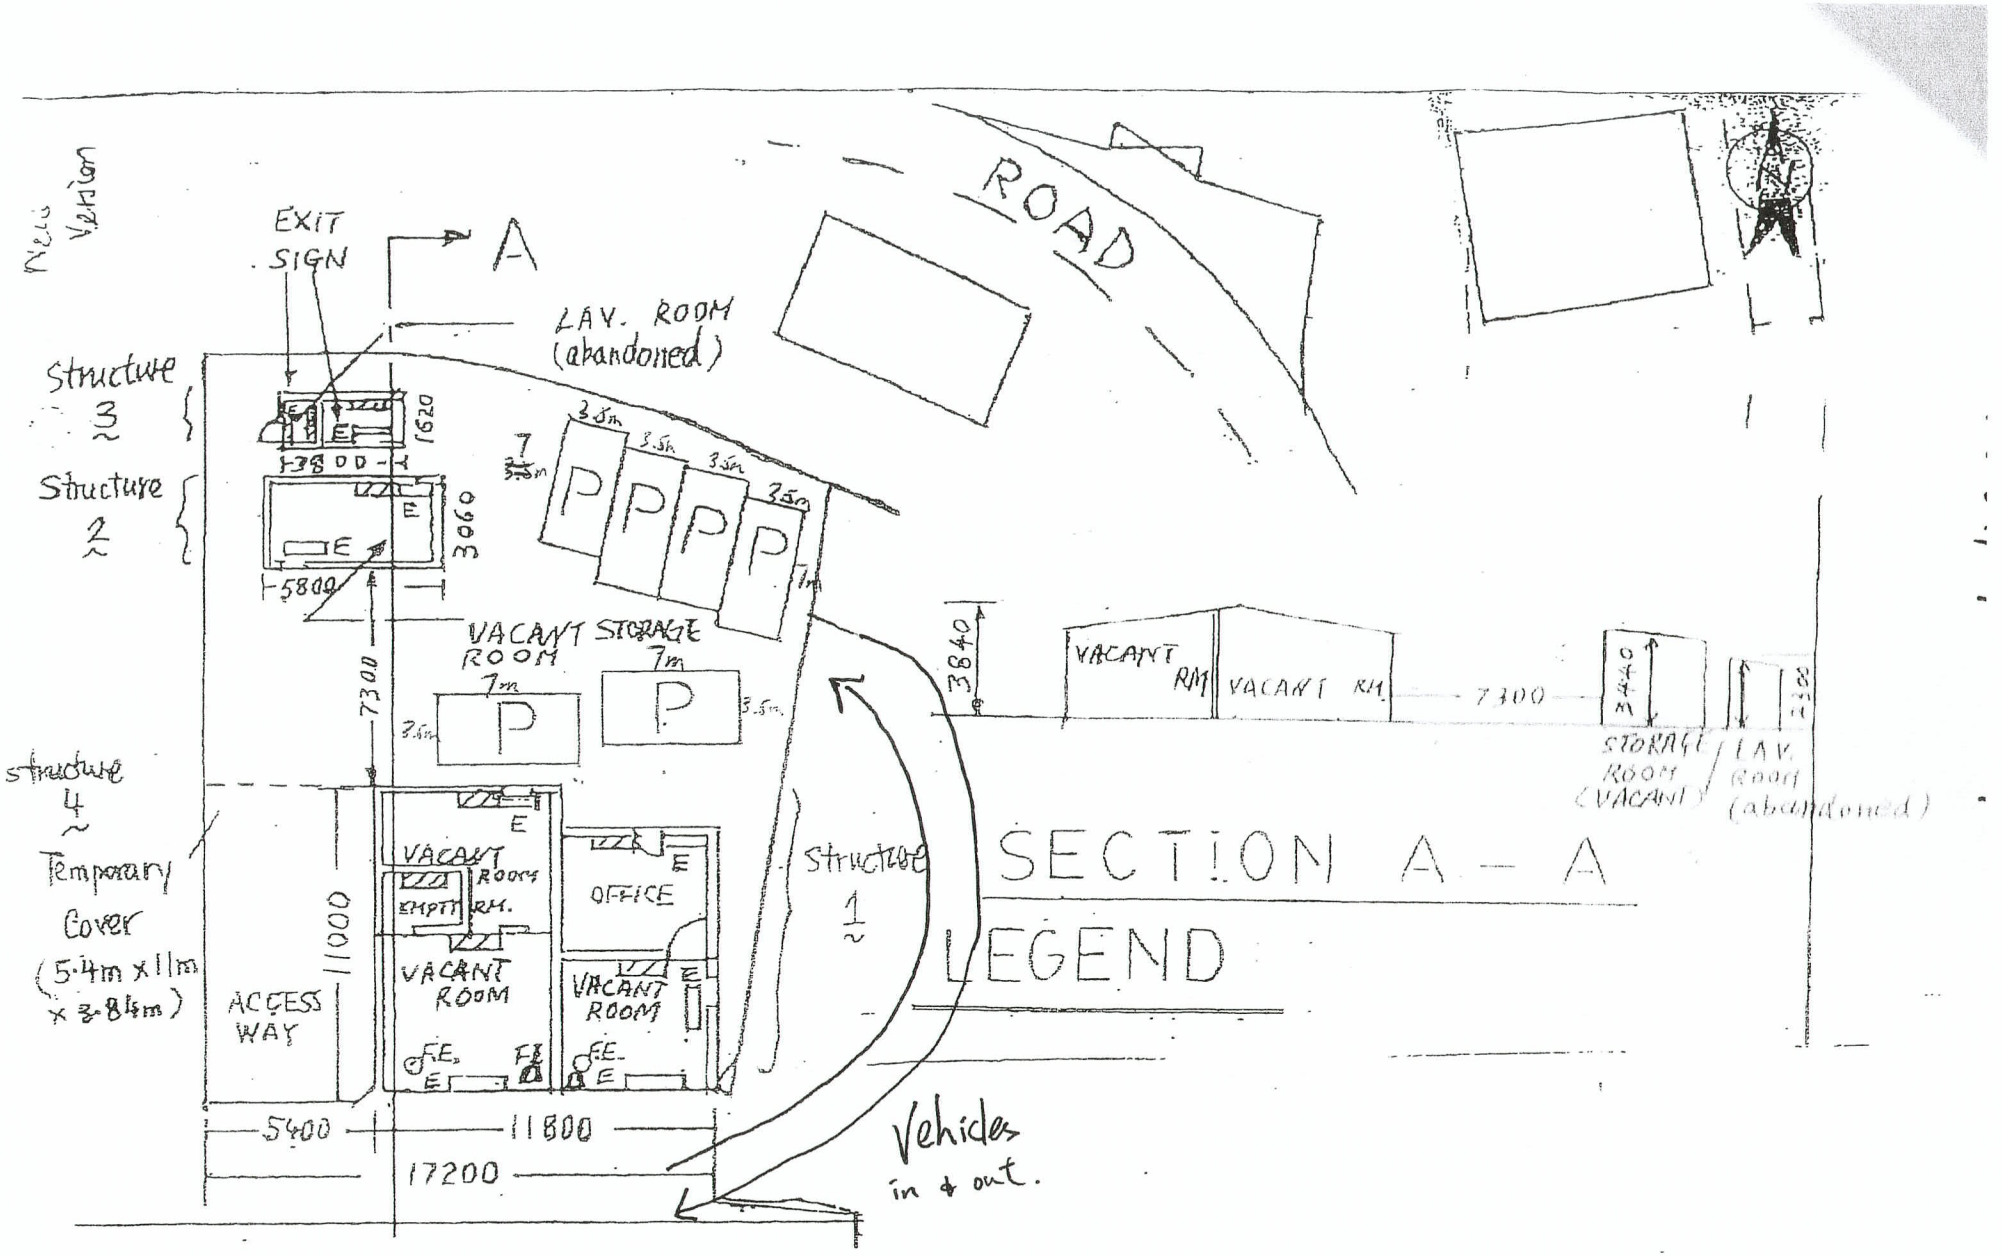
Revised Version
EXIT SIGN
A
LAV. ROOM (abandoned)
ROAD
Structure 3
Structure 2
1620
1380 0
3060
5800
7300
VACANT STORAGE ROOM
7m
3.5m
P
P P P P
7m
3840
VACANT RM
VACANT RM
7300
STORAGE ROOM (VACANT)
LAV. ROOM (abandoned)
structure 4
Temporary Cover
(5.4m x 11m x 3.84m)
VACANT ROOMS
EMPTY RM.
OFFICE
VACANT ROOM
VACANT ROOM
F.E.
ACCESS WAY
11000
Structure 1
SECTION A – A
LEGEND
5400
11800
17200
Vehicles in & out.
A
KAM TIN ROAD
S.F.H.
GROUND FLOOR PLAN

其余物件述如下：

	高度（米）	面積（平方米）	用途
structure 1 (enclosed)	3.84	~129.8	辦公室（1/4部份） 其餘空置（3/4部份）
structure 2 (enclosed)	3.44	17.7	空置貯物室
structure 3 (enclosed)	2.30	6.2	空置（前洗手間）
structure 4 (tin-sheeted)	3.84	59.4	臨時上蓋作遮風擋雨用途