Temporary Animal Boarding Establishment (Dog Kennel) and Associated Filling of Land for a Period of 3 Years
at
Lots 706 (Part), 711 (Part), 712 (Part) , 713 RP (Part), 716 (Part), 717 (Part), 718 S.A (Part) in D.D.113 and Adjoining Government Land, Ma On Kong, Kam Tin, Yuen Long, N.T.

Annex 1 Estimated Traffic Generation

1.1 The application site is leading from Kam Ho Road. It is situated amidst the 'Agriculture' ("AGR") zone so that most of the customers were residential neighbourhood in close vicinity to the application site such as Ma On Kong and Ho Pui.

1.2 The estimated average traffic generation and traffic generation rate at peak hours are as follow:


Type of Vehicle	Average Traffic Generation Rate (pcu/hr)	Average Traffic Attraction Rate (pcu/hr)	Traffic Generation Rate at Peak Hours (pcu/hr)	Traffic Attraction Rate at Peak Hours (pcu/hr)
Private car	0.4	0.4	1	1

Note 1: The opening hour of the proposed development is restricted to 9:00 a.m. to 7:00 p.m. from Mondays to Sundays including public holidays;


Note 2: The pcu of private car is taken as 1 &

Note 3: Morning peak is defined as 7:00a.m. to 9:00a.m. whereas afternoon peak is defined as 5:00p.m. to 7:00p.m.

1.3 As shown in the above estimation, it is estimated that the proposed development would not generate significant amount of traffic. It would not affect the traffic condition of Kam Ho Road. The negligible increase in traffic would not aggravate the traffic condition of Kam Ho Road and nearby road networks.

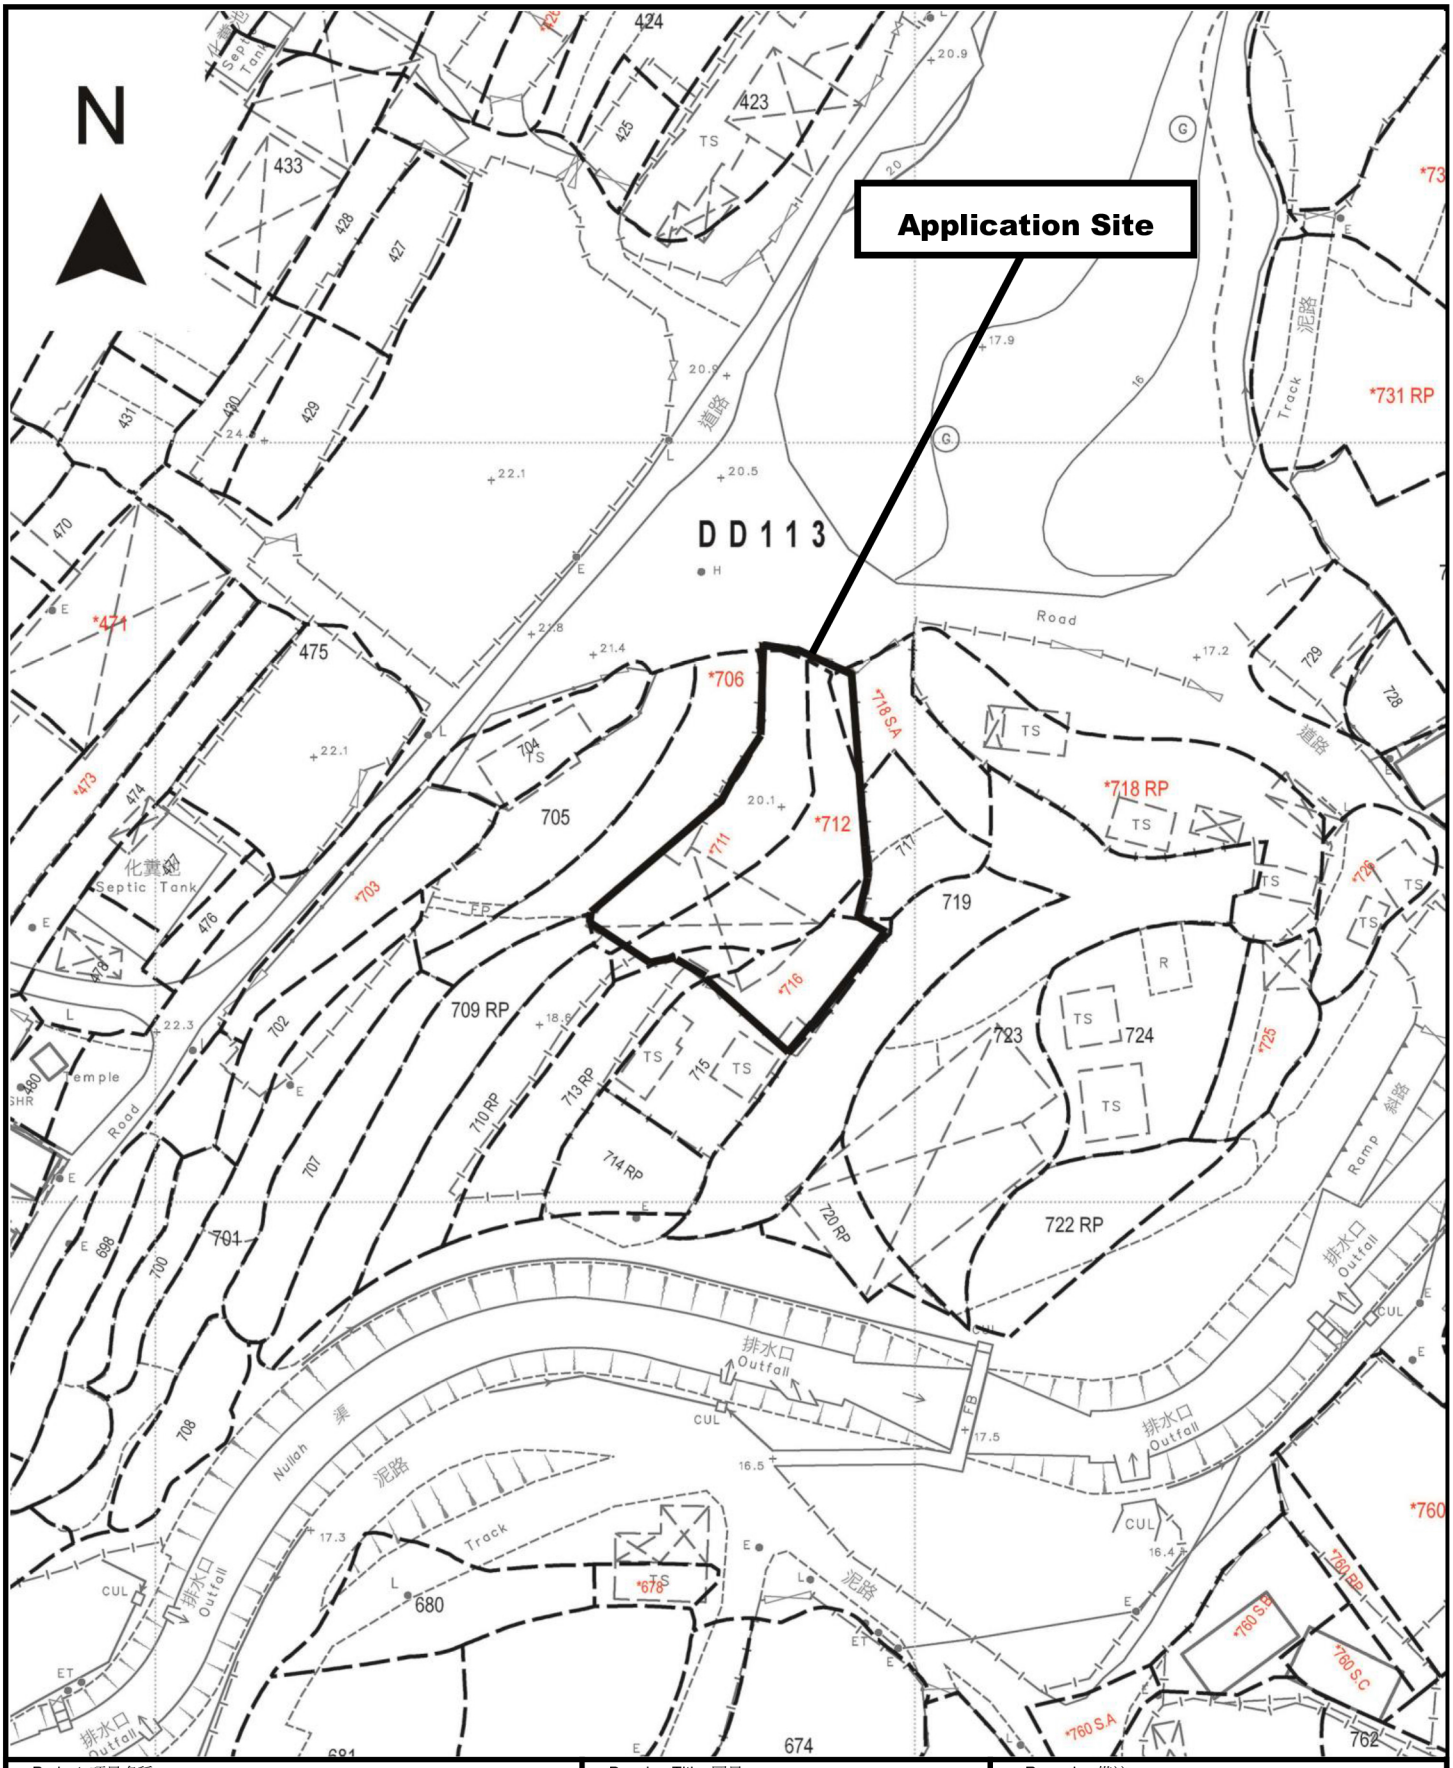


Project 項目名稱:	Drawing Title 圖目:	Remarks 備註:
Temporary Animal Boarding Establishment (Dog Kennel) & Associated Filling of Land for a Period of 3 Years at Lots 706 (Part), 711 (Part), 712 (Part) , 713 RP (Part), 716 (Part), 717 (Part), 718 S.A (Part) in D.D.113 and Adjoining Government Land, Ma On Kong, Kam Tin, Yuen Long, N.T.	Application Site	
	Drawing No. 圖號: Figure 1	Scale 比例: 1:1000

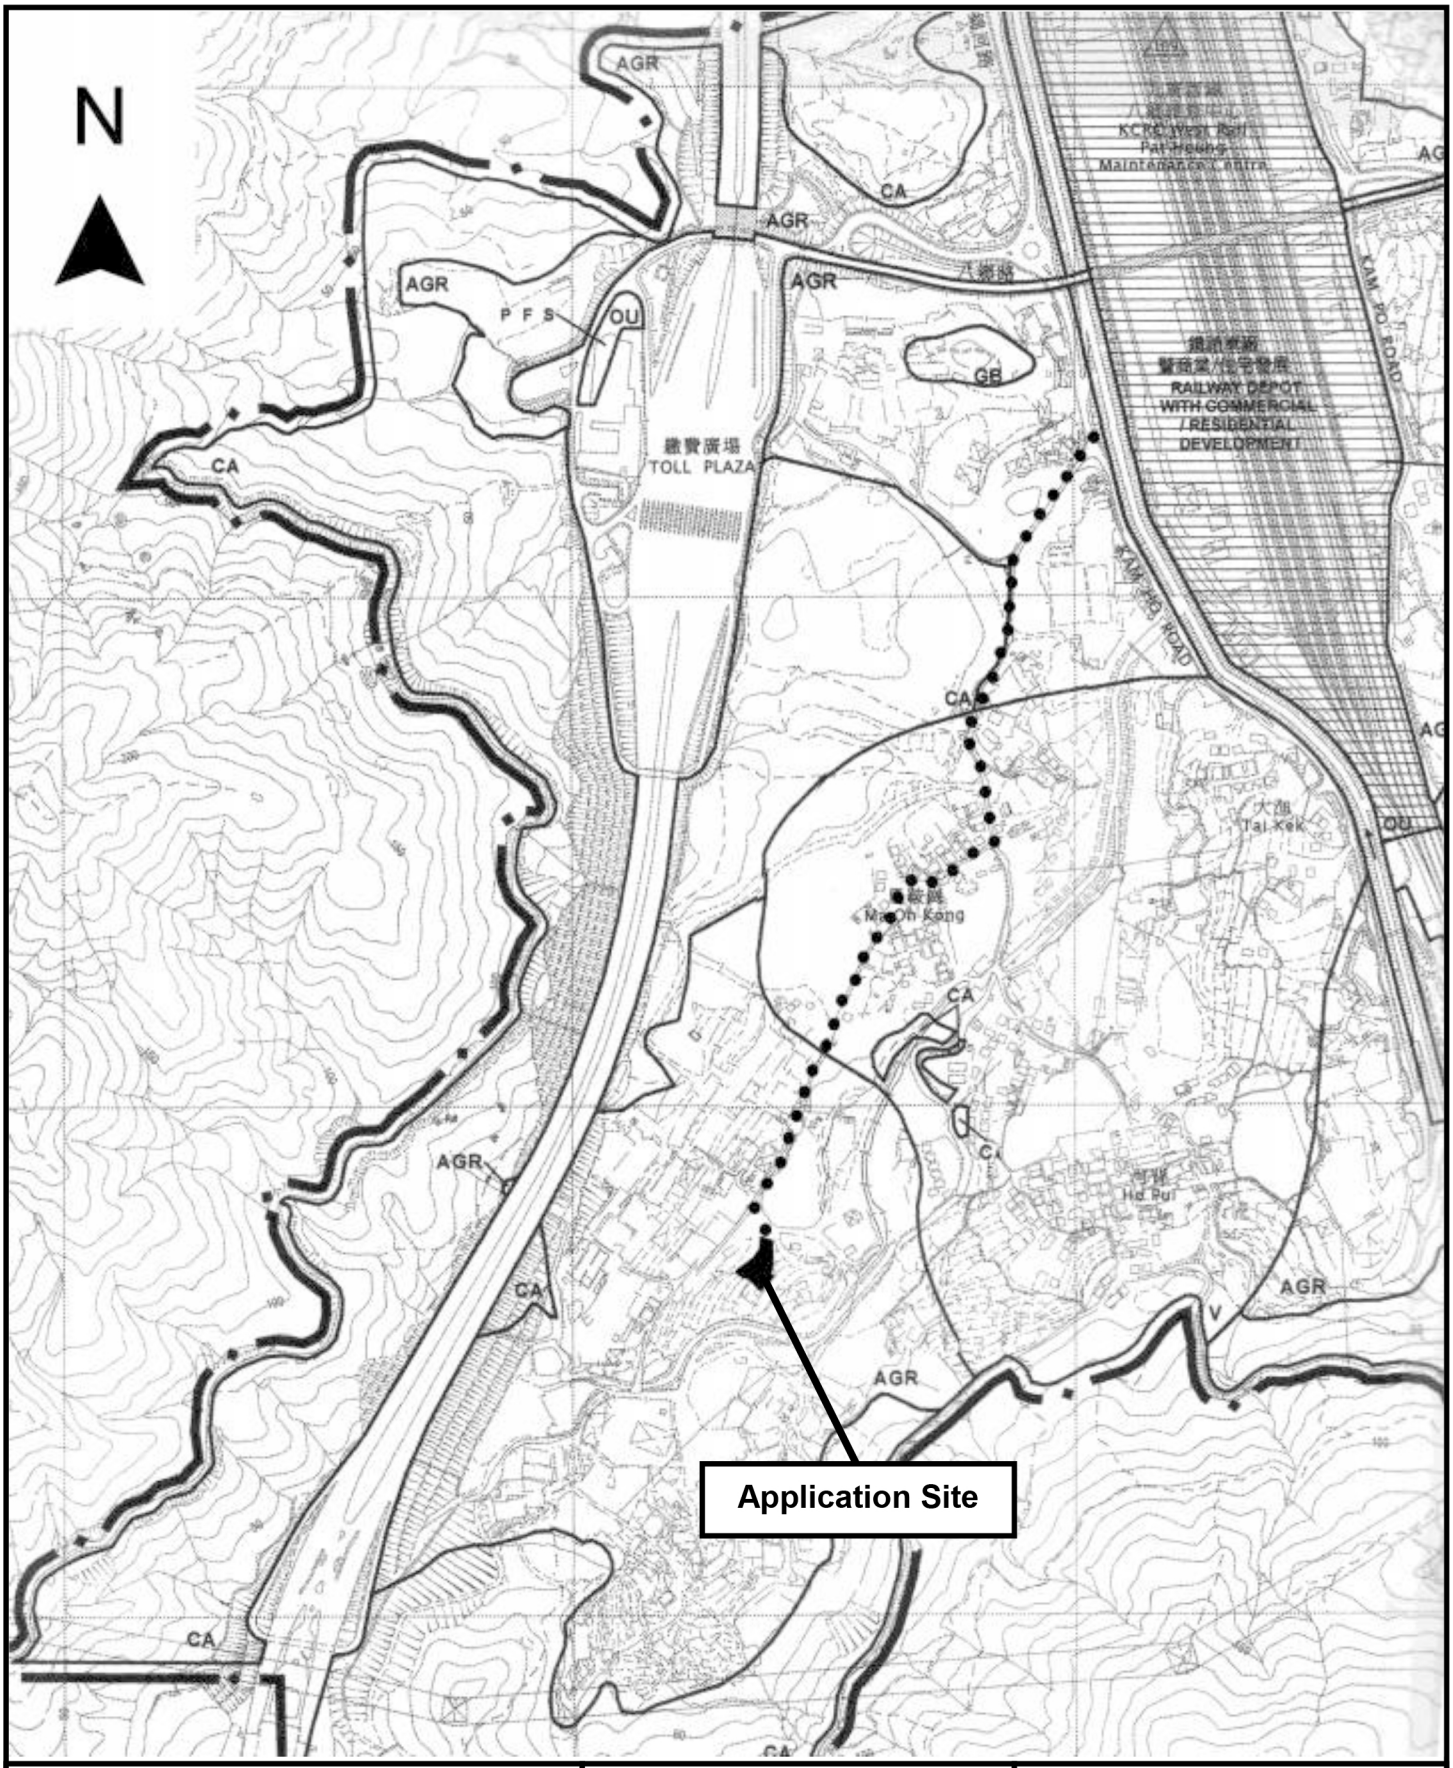


Project 項目名稱:	Drawing Title 圖目:	Remarks 備註:
Temporary Animal Boarding Establishment (Dog Kennel) & Associated Filling of Land for a Period of 3 Years at Lots 706 (Part), 711 (Part), 712 (Part) , 713 RP (Part), 716 (Part), 717 (Part), 718 S.A (Part) in D.D.113 and Adjoining Government Land, Ma On Kong, Kam Tin, Yuen Long, N.T.	Location Plan	●●● Vehicular access leading from Kam Ho Road
	Drawing No. 圖號: Figure 2	Scale 比例: 1:7500

N

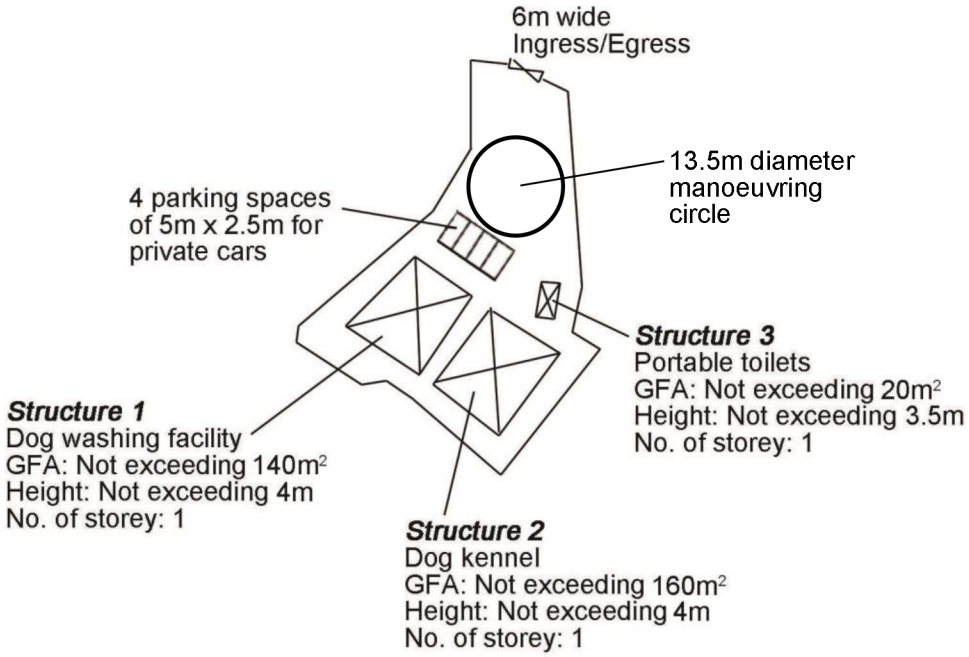

Project 項目名稱:	Drawing Title 圖目:	Remarks 備註:
Temporary Animal Boarding Establishment (Dog Kennel) & Associated Filling of Land for a Period of 3 Years at Lots 706 (Part), 711 (Part), 712 (Part) , 713 RP (Part), 716 (Part), 717 (Part), 718 S.A (Part) in D.D.113 and Adjoining Government Land, Ma On Kong, Kam Tin, Yuen Long, N.T.	Proposed Layout Plan	
	Drawing No. 圖號: Figure 3	Scale 比例: 1:1000

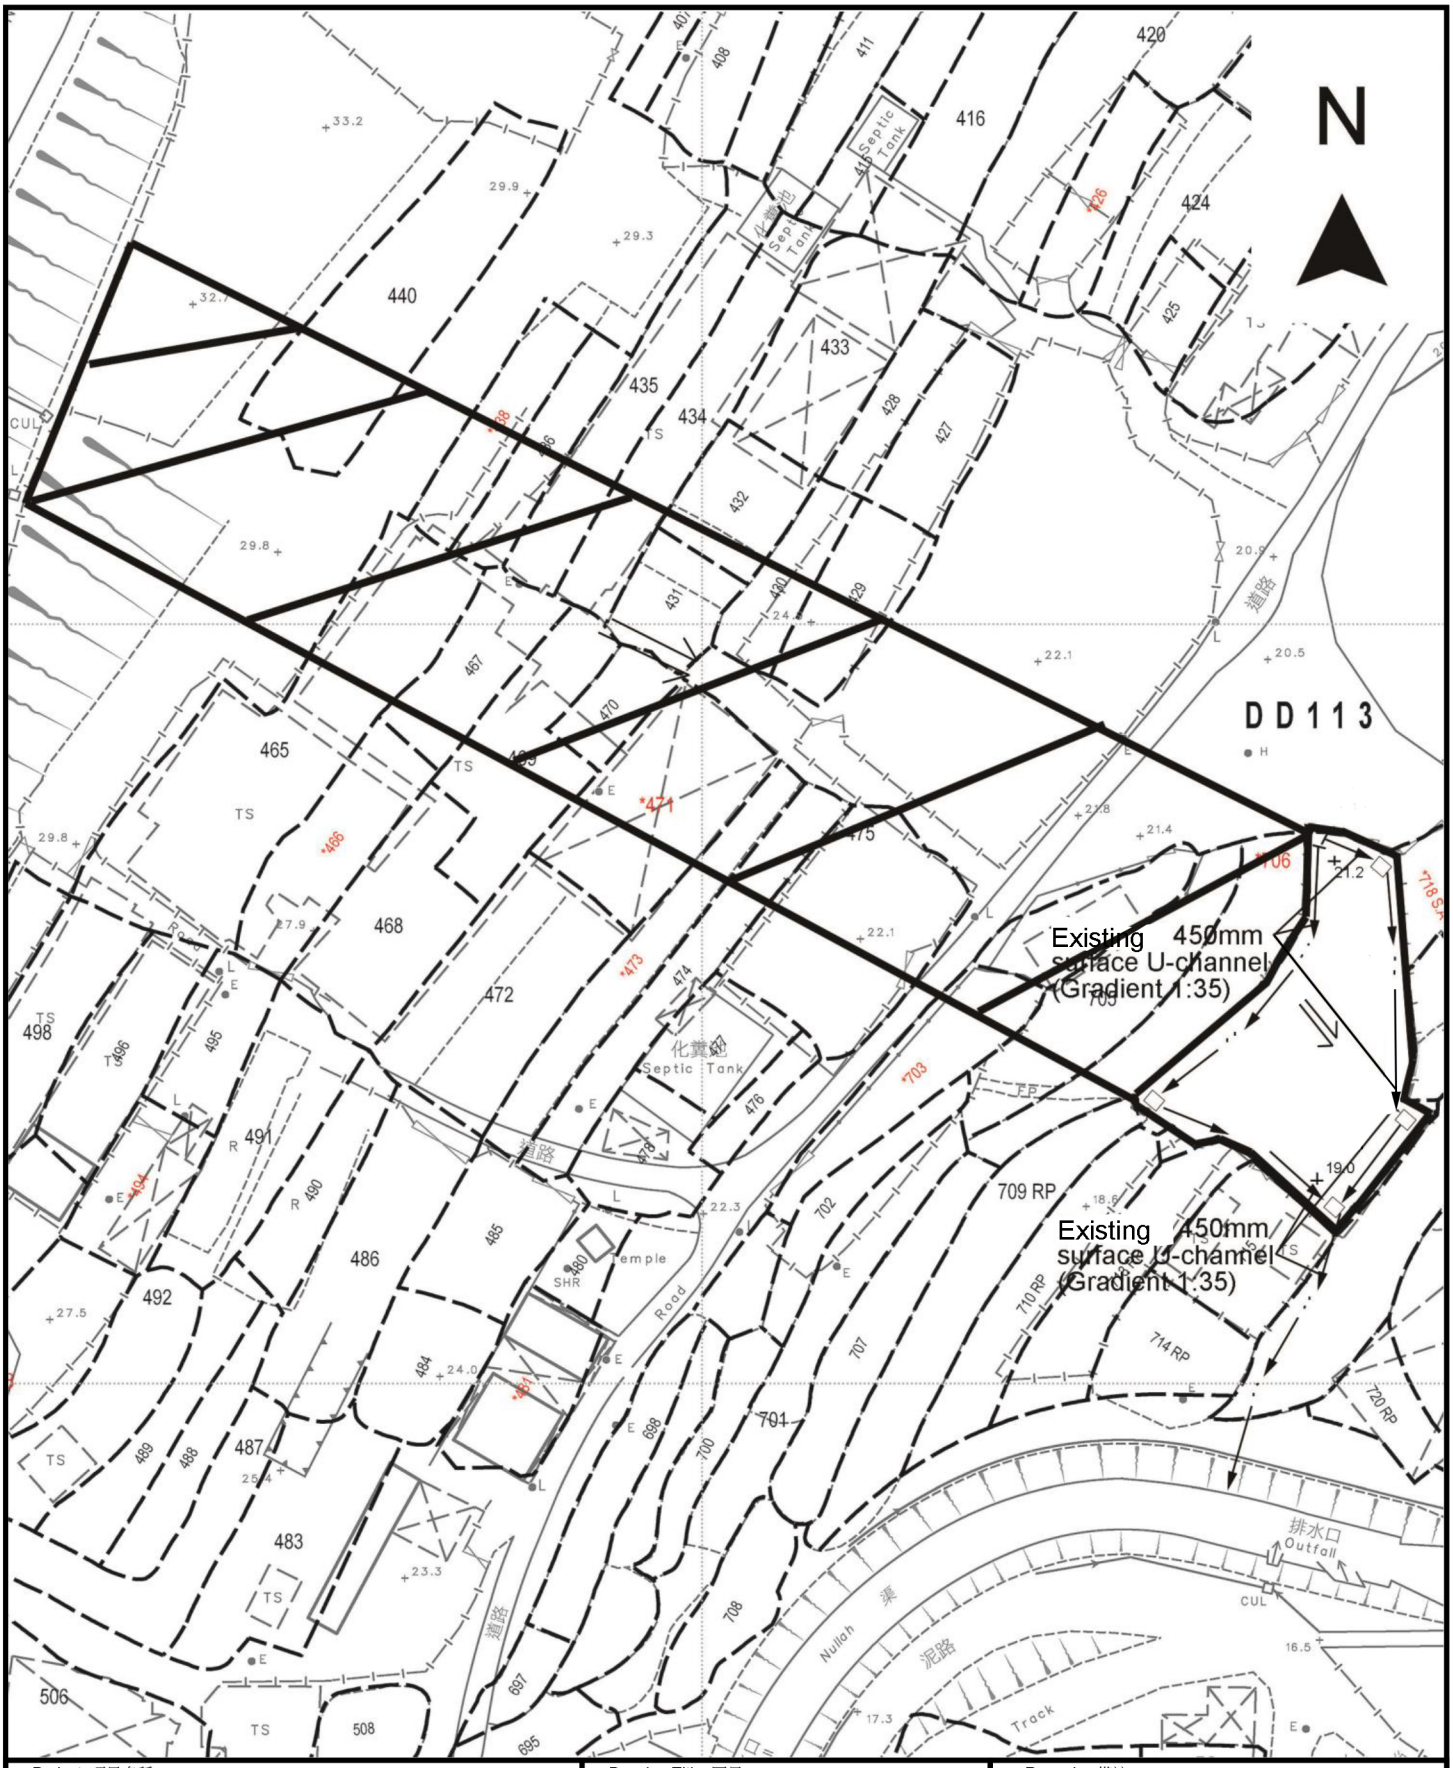

Project 項目名稱:

Temporary Animal Boarding Establishment (Dog Kennel) & Associated Filling of Land for a Period of 3 Years at Lots 706 (Part), 711 (Part), 712 (Part) , 713 RP (Part), 716 (Part), 717 (Part), 718 S.A (Part) in D.D.113 and Adjoining Government Land, Ma On Kong, Kam Tin, Yuen Long, N.T.

Drawing Title 圖目:

As-built Drainage Plan

Drawing No. 圖號:

Figure 4

Remarks 備註:

+21.2 Level (in mPD)


□ Existing catchpit

⇐ Flow of surface runoff

External catchment

Scale 比例:

1:1000

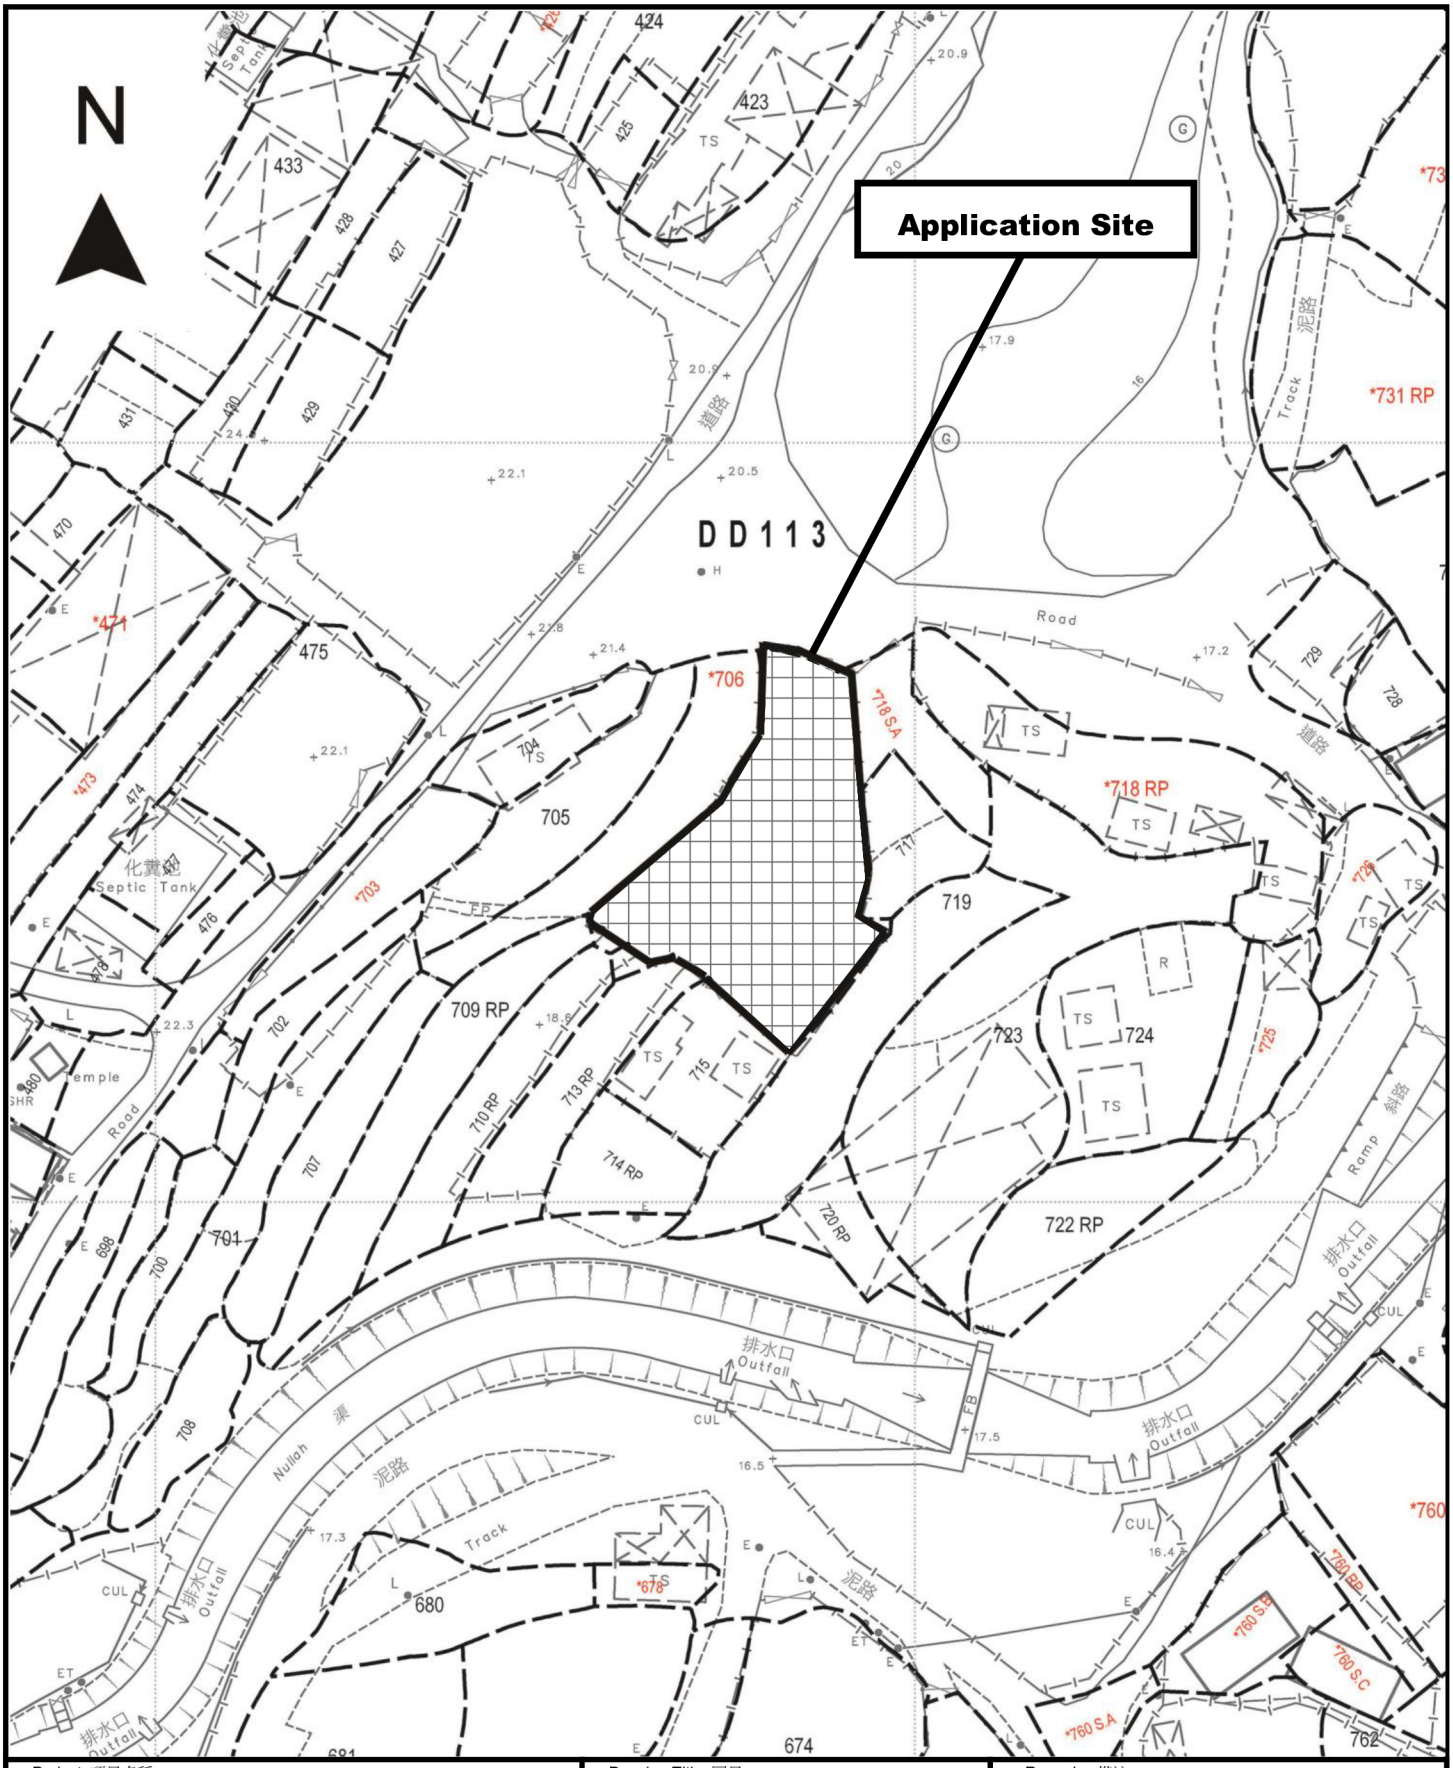

Project 項目名稱:

Temporary Animal Boarding Establishment (Dog Kennel) & Associated Filling of Land for a Period of 3 Years at Lots 706 (Part), 711 (Part), 712 (Part) , 713 RP (Part), 716 (Part), 717 (Part), 718 S.A (Part) in D.D.113 and Adjoining Government Land, Ma On Kong, Kam Tin, Yuen Long, N.T.

Drawing Title 圖目:

Filling of Land Plan

Drawing No. 圖號:

Figure 5

Remarks 備註:

Regularization of filling of land with 0.2m thick concrete (No further land filling will be carried out)

Scale 比例:

1:1000