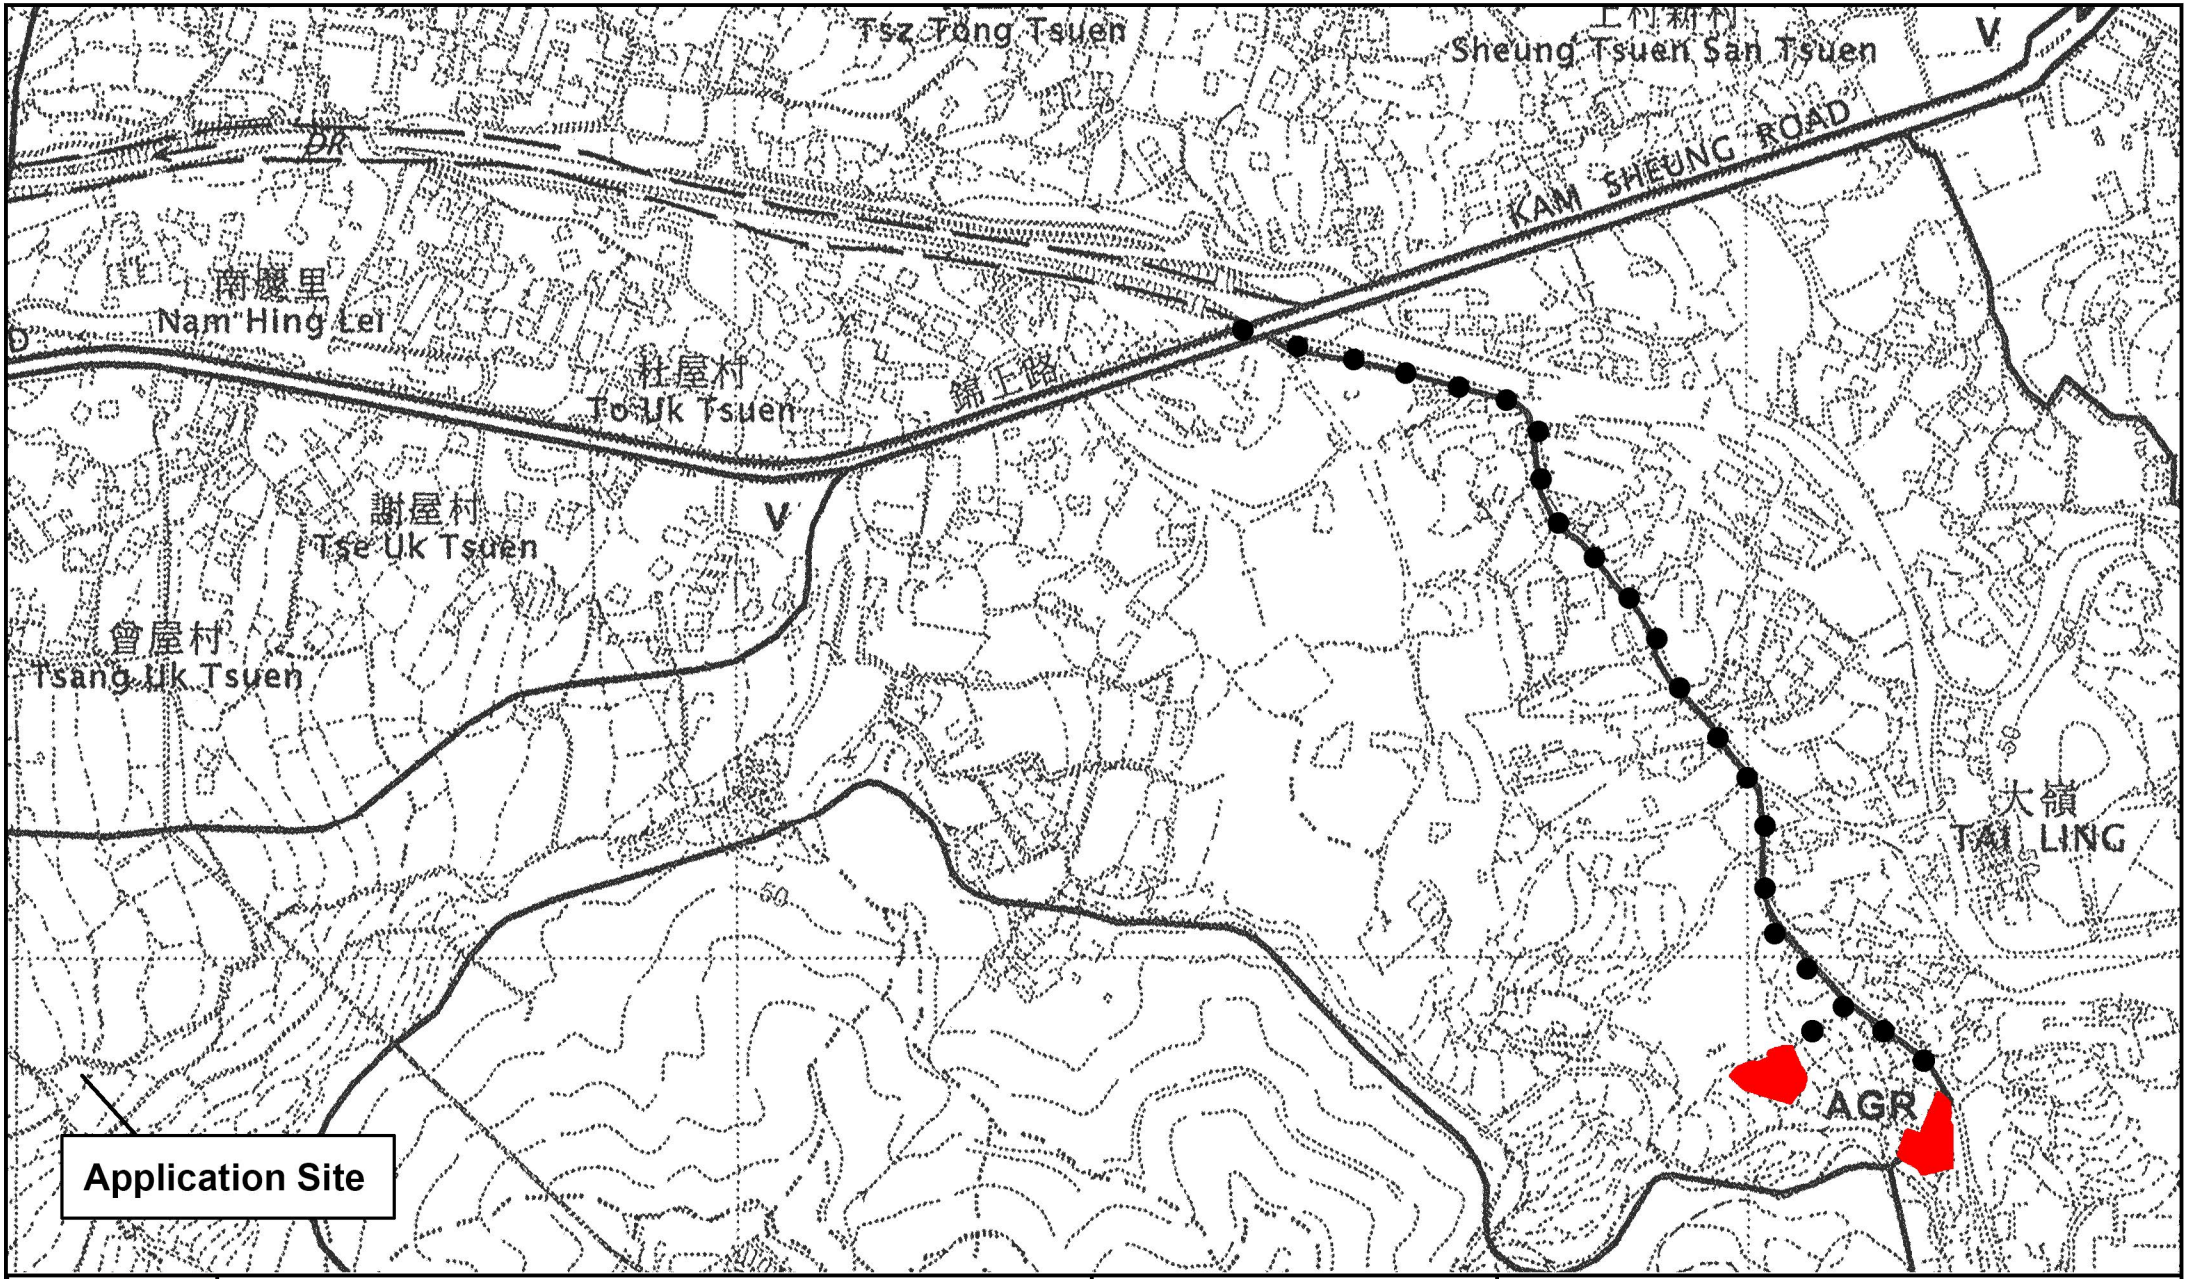


Allgain Land Planning
全堅土地規劃

Project 項目名稱:

Proposed Temporary Public Utility Installation (Solar Photovoltaic System) for a Period of Five Years at Various Lots in D.D.114,Shek Kong,Yuen Long


Drawing Title 圖紙標題:

Location Plan

Drawing No. 圖號:

Remarks 備註:

●●● Walking access leading from Kam Sheung Road

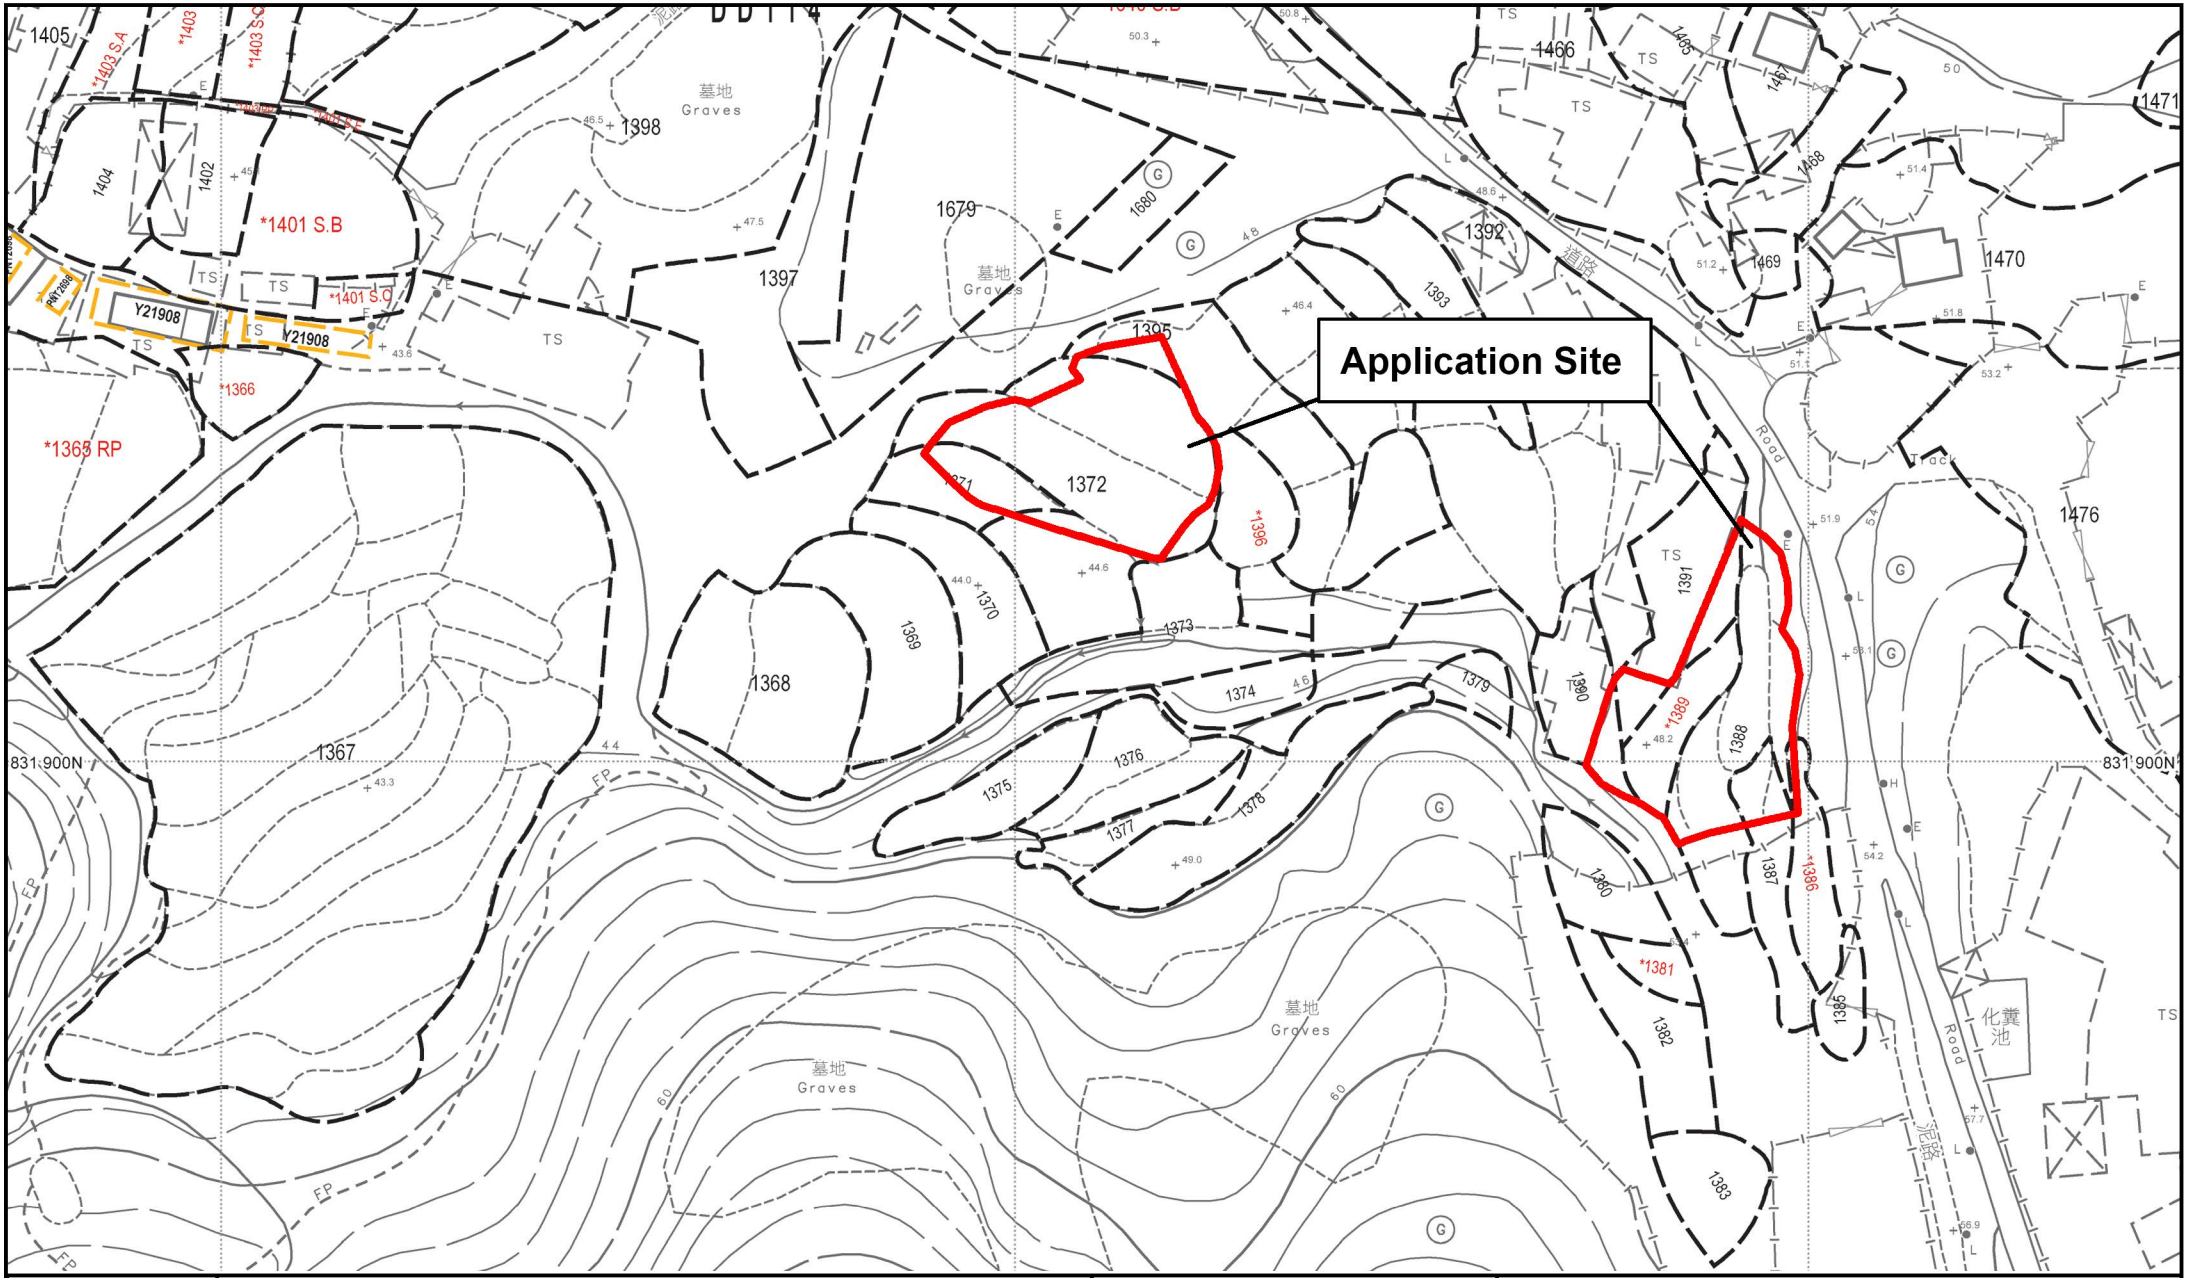

Allgain Land Planning
全堅土地規劃

Project 項目名稱:

Proposed Temporary Public Utility Installation (Solar Photovoltaic System) for a Period of Five Years at Various Lots in D.D.114,Shek Kong,Yuen Long


Drawing Title 圖紙標題:

Site Plan


Drawing No. 圖號:

Remarks 備註:

Module 1

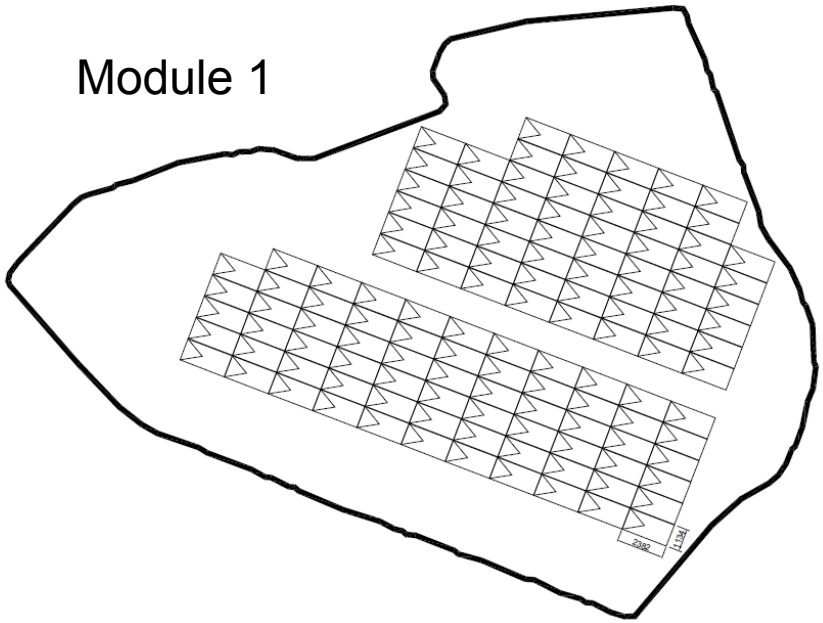

Module 2

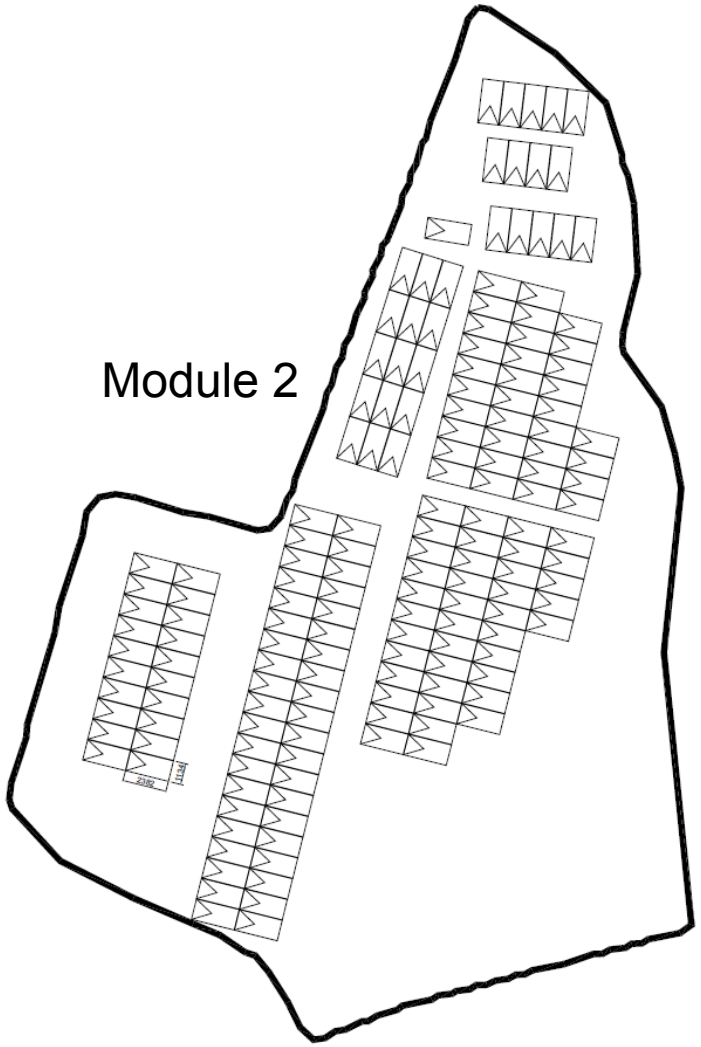

Solar PV Module Specifications

01 Module Array 01 — Installed capacity: 79.950 kWp

Module Dimensions (mm)	Module Quantity	Module Power (W)	Installed Capacity (kWp)
2382 × 1134 × 30	123	650	79.950

02 Module Array 02 — Installed capacity: 105.300 kWp

Module Dimensions (mm)	Module Quantity	Module Power (W)	Installed Capacity (kWp)
2382 × 1134 × 30	162	650	105.300

Allgain Land Planning 全堅土地規劃

Project 項目名稱:

Proposed Temporary Public Utility Installation (Solar Photovoltaic System) for a Period of Five Years at Various Lots in D.D.114,Shek Kong,Yuen Long

Drawing Title 圖紙標題:

Layout Plan

Drawing No. 圖號:

Remarks 備註: