

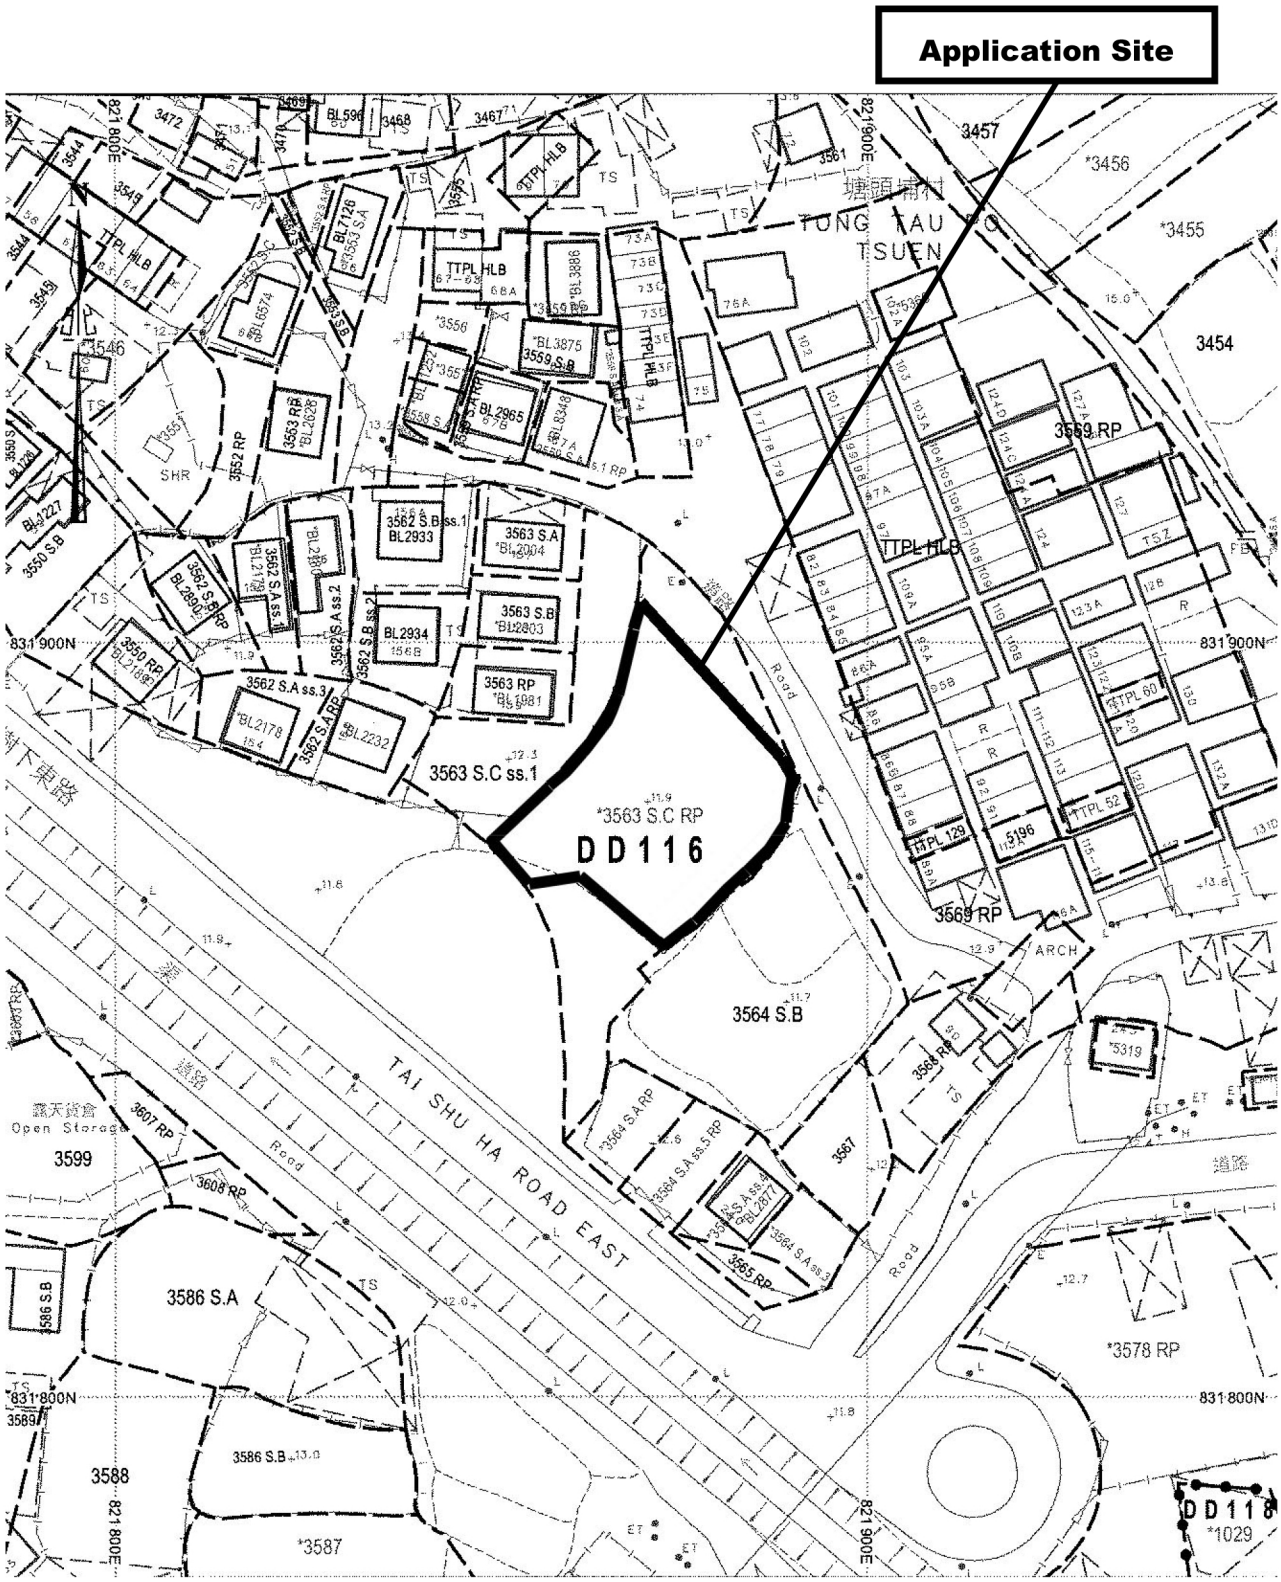



Project 項目名稱: Proposed Temporary Public Vehicle Park for Private Car & Light Goods Vehicle for a Period of 3 Years at Lot 3563 S.C RP (Part) in D.D. 116, Tong Tau Po Tsuen, Yuen Long, N.T. .	Drawing Title 圖目: Site Plan	Remarks 備註:
	Drawing No. 圖號: Figure 1	Scale 比例: 1:1000

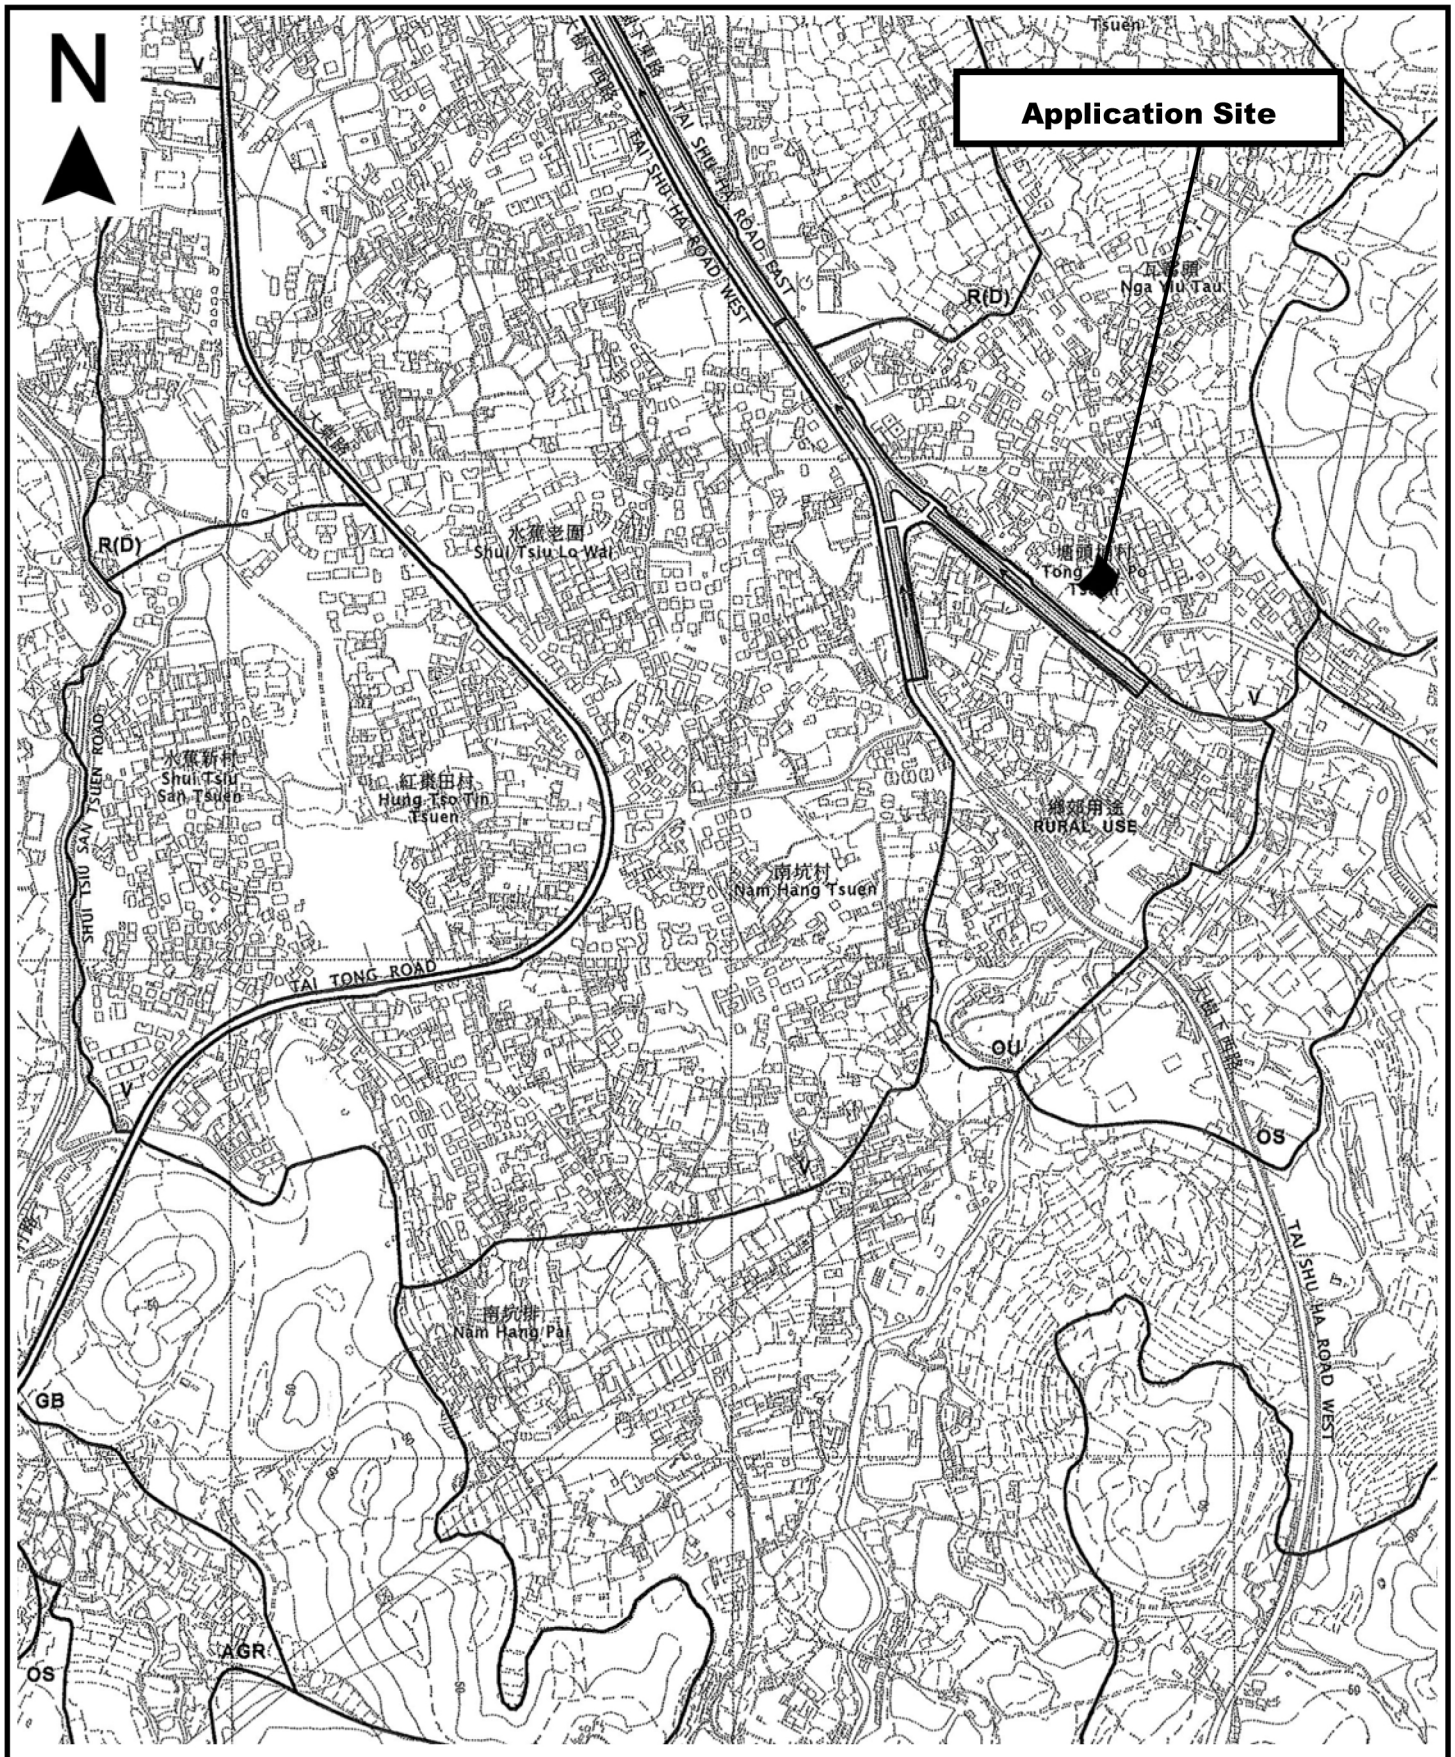


Project 項目名稱:	Drawing Title 圖目:	Remarks 備註:
Proposed Temporary Public Vehicle Park for Private Car & Light Goods Vehicle for a Period of 3 Years at Lot 3563 S.C RP (Part) in D.D. 116, Tong Tau Po Tsuen, Yuen Long, N.T.	Location Plan	
	Drawing No. 圖號: Figure 2	Scale 比例: 1:7500

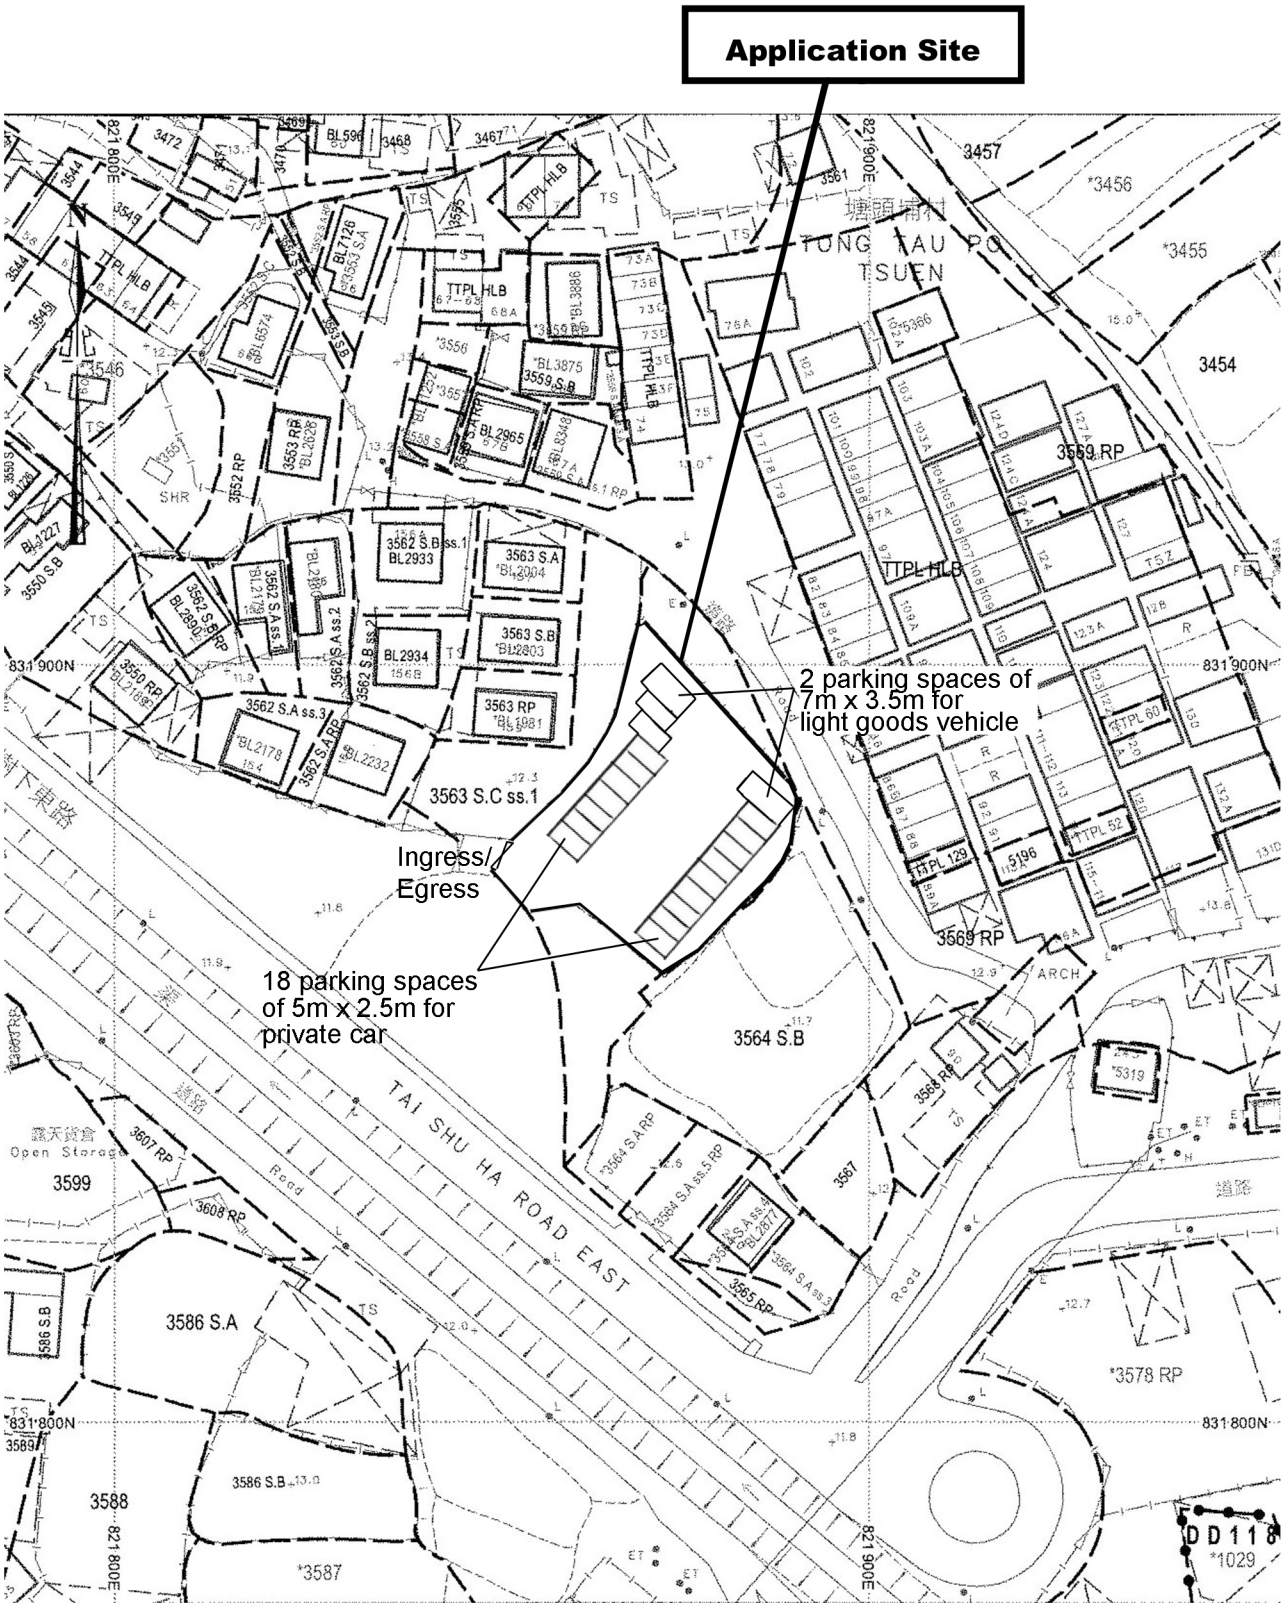

Project 項目名稱:	Drawing Title 圖目:	Remarks 備註:
Proposed Temporary Public Vehicle Park for Private Car & Light Goods Vehicle for a Period of 3 Years at Lot 3563 S.C RP (Part) in D.D. 116, Tong Tau Po Tsuen, Yuen Long, N.T. .	Proposed Layout Plan	
	Drawing No. 圖號: Figure 3	Scale 比例: 1:1000

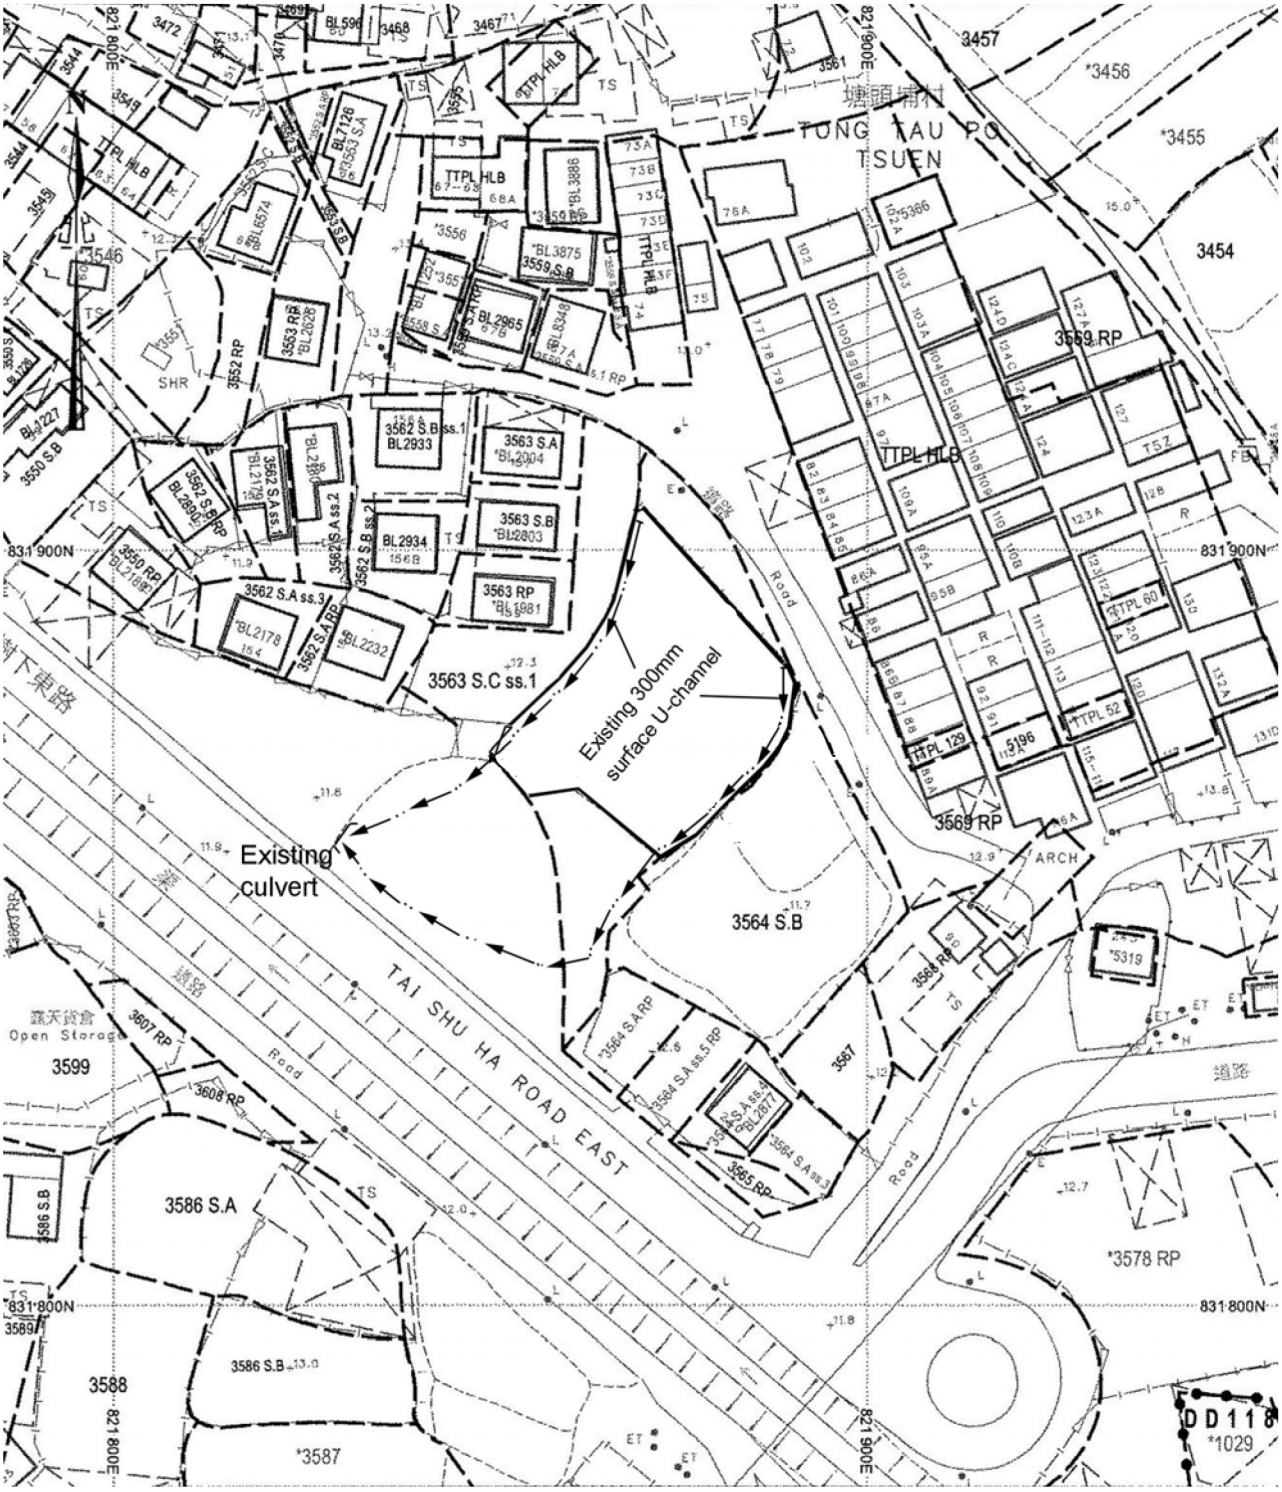

Project 項目名稱: Proposed Temporary Public Vehicle Park for Private Car & Light Goods Vehicle for a Period of 3 Years at Lot 3563 S.C RP (Part) in D.D. 116, Tong Tau Po Tsuen, Yuen Long, N.T. .	Drawing Title 圖目: As-built Drainage Plan	Remarks 備註:
	Drawing No. 圖號: Figure 4	Scale 比例:

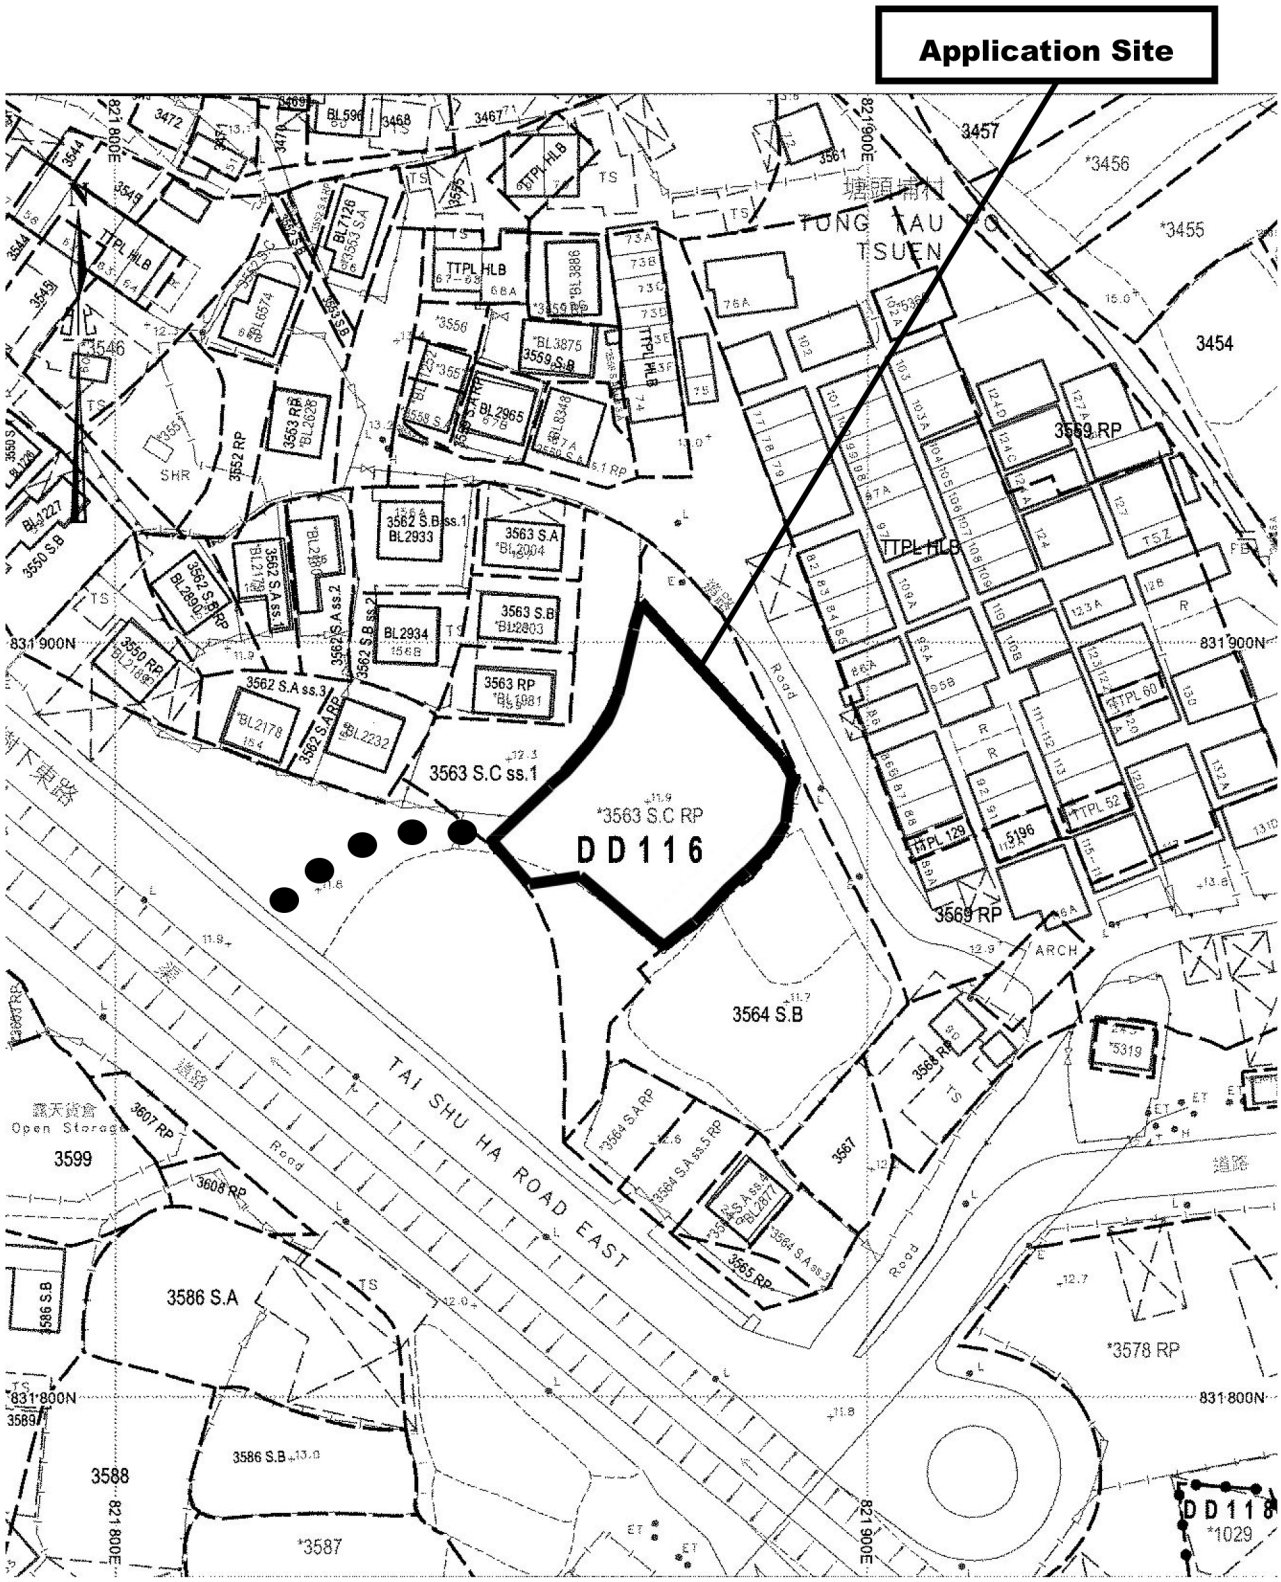

Project 項目名稱: Proposed Temporary Public Vehicle Park for Private Car & Light Goods Vehicle for a Period of 3 Years at Lot 3563 S.C RP (Part) in D.D. 116, Tong Tau Po Tsuen, Yuen Long, N.T. .	Drawing Title 圖目: Vehicular Track Plan Drawing No. 圖號: Figure 5	Remarks 備註: ●●● Vehicular track leading to Tai Shu Ha Road East Scale 比例: 1:1000