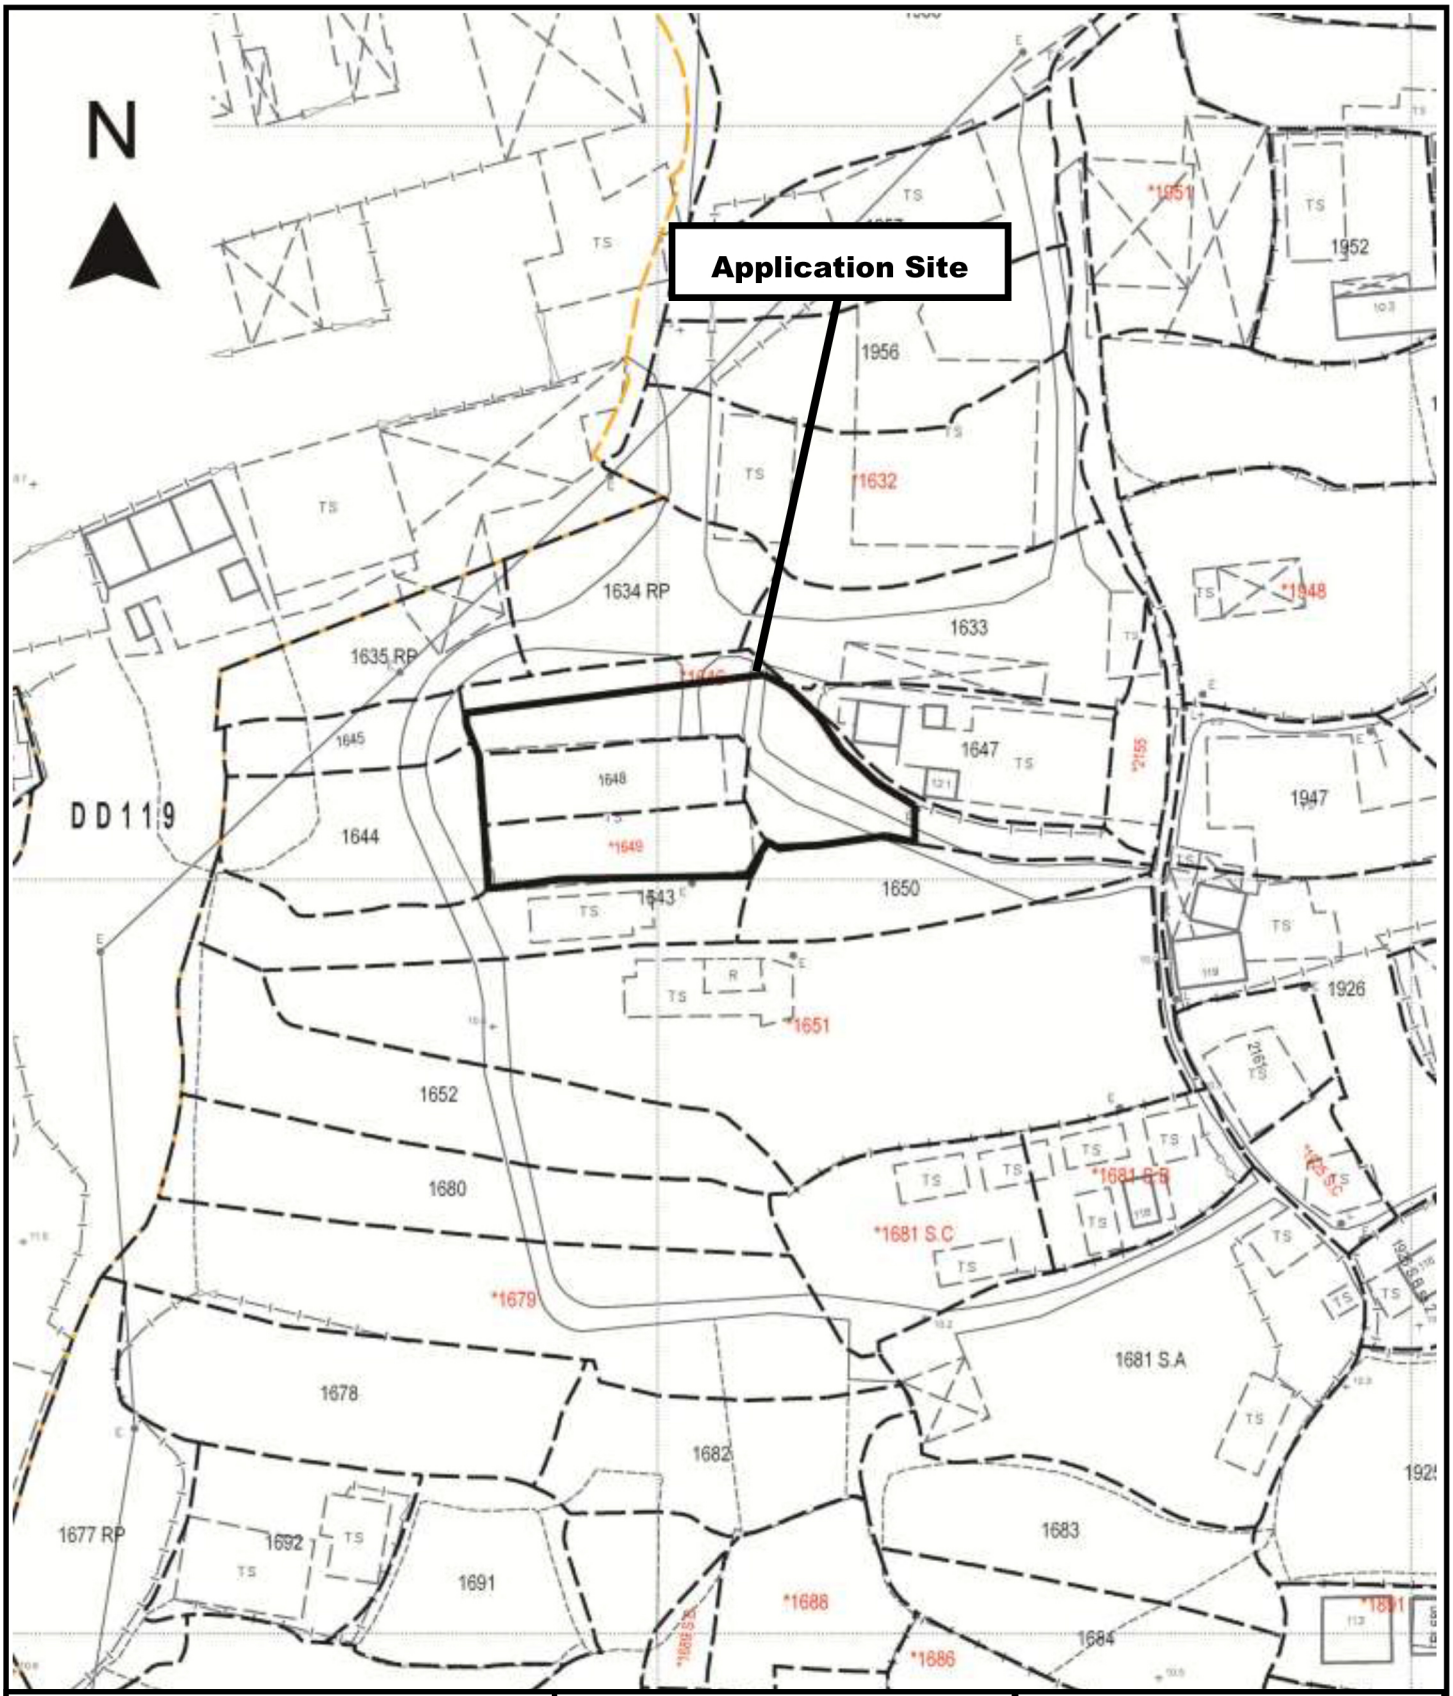


Project 項目名稱:

Proposed Temporary Animal Boarding Establishment (Dog Kennel) & Associated Filling of Land for a Period of 3 Years at Lots 1644 (Part), 1646 (Part), 1648 & 1649 in D.D. 119, Yuen Long, New Territories

Drawing Title 圖目:

Site Plan


Drawing No. 圖號:

Figure 1

Remarks 備註:

Scale 比例:

1:1000

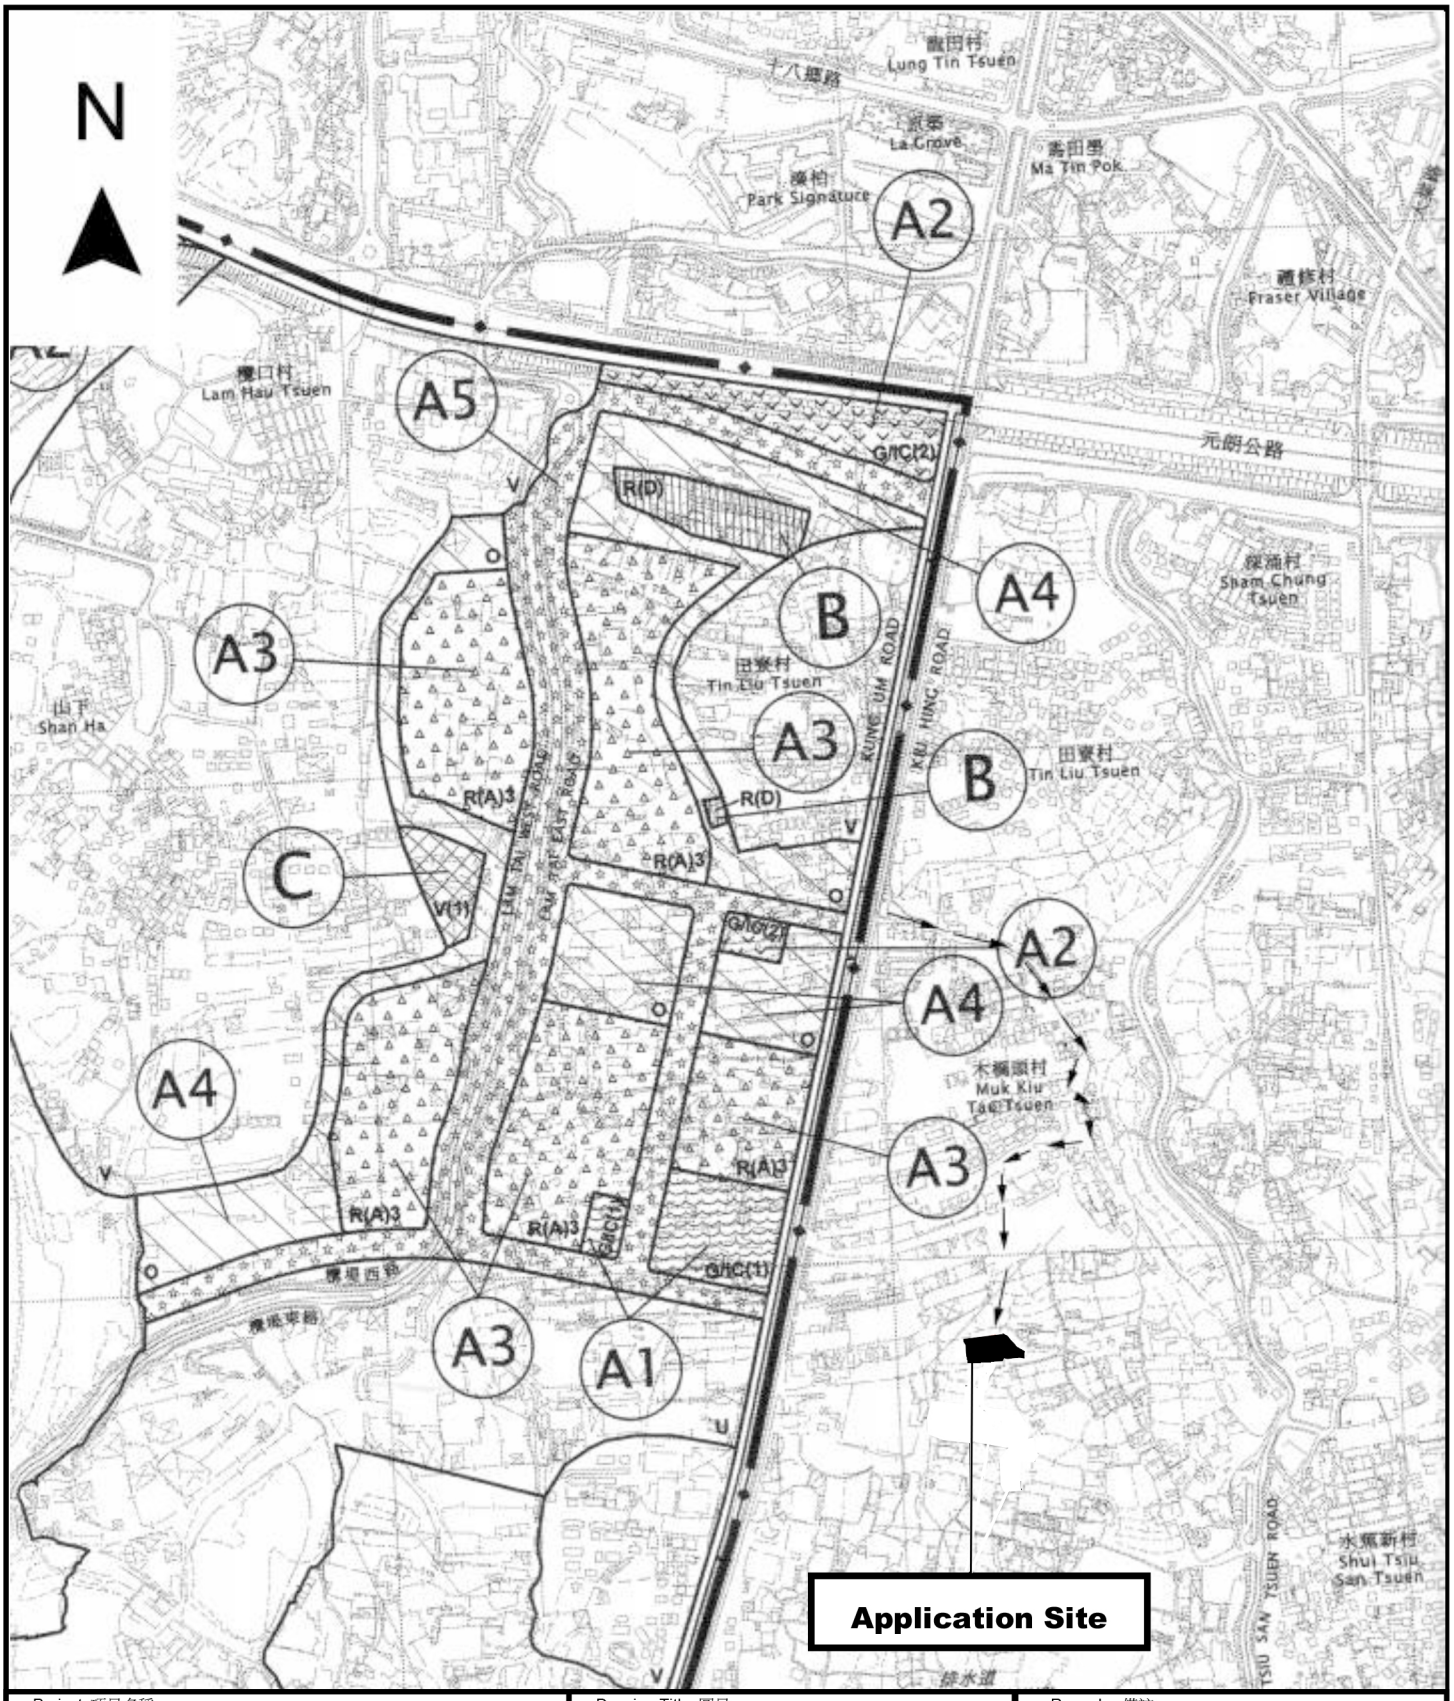

Project 項目名稱:

Proposed Temporary Animal Boarding Establishment (Dog Kennel) & Associated Filling of Land for a Period of 3 Years at Lots 1644 (Part), 1646 (Part), 1648 & 1649 in D.D. 119, Yuen Long, New Territories

Drawing Title 圖目:

Location Plan

Drawing No. 圖號:

Figure 2


Remarks 備註:

→ Vehicular access leading from Kiu Hing Road


Scale 比例:

1:7500

N

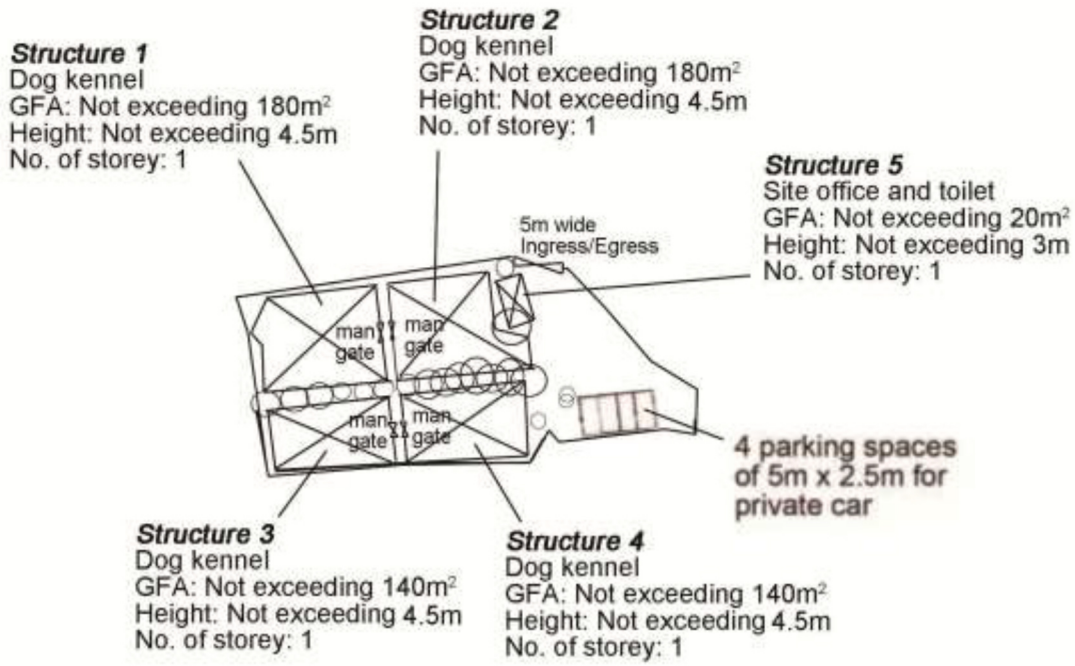

Project 項目名稱:	Drawing Title 圖目:	Remarks 備註:
Proposed Temporary Animal Boarding Establishment (Dog Kennel) & Associated Filling of Land for a Period of 3 Years at Lots 1644 (Part), 1646 (Part), 1648 & 1649 in D.D. 119, Yuen Long, New Territories	Proposed Layout Plan	
	Drawing No. 圖號: Figure 3	Scale 比例: 1:1000

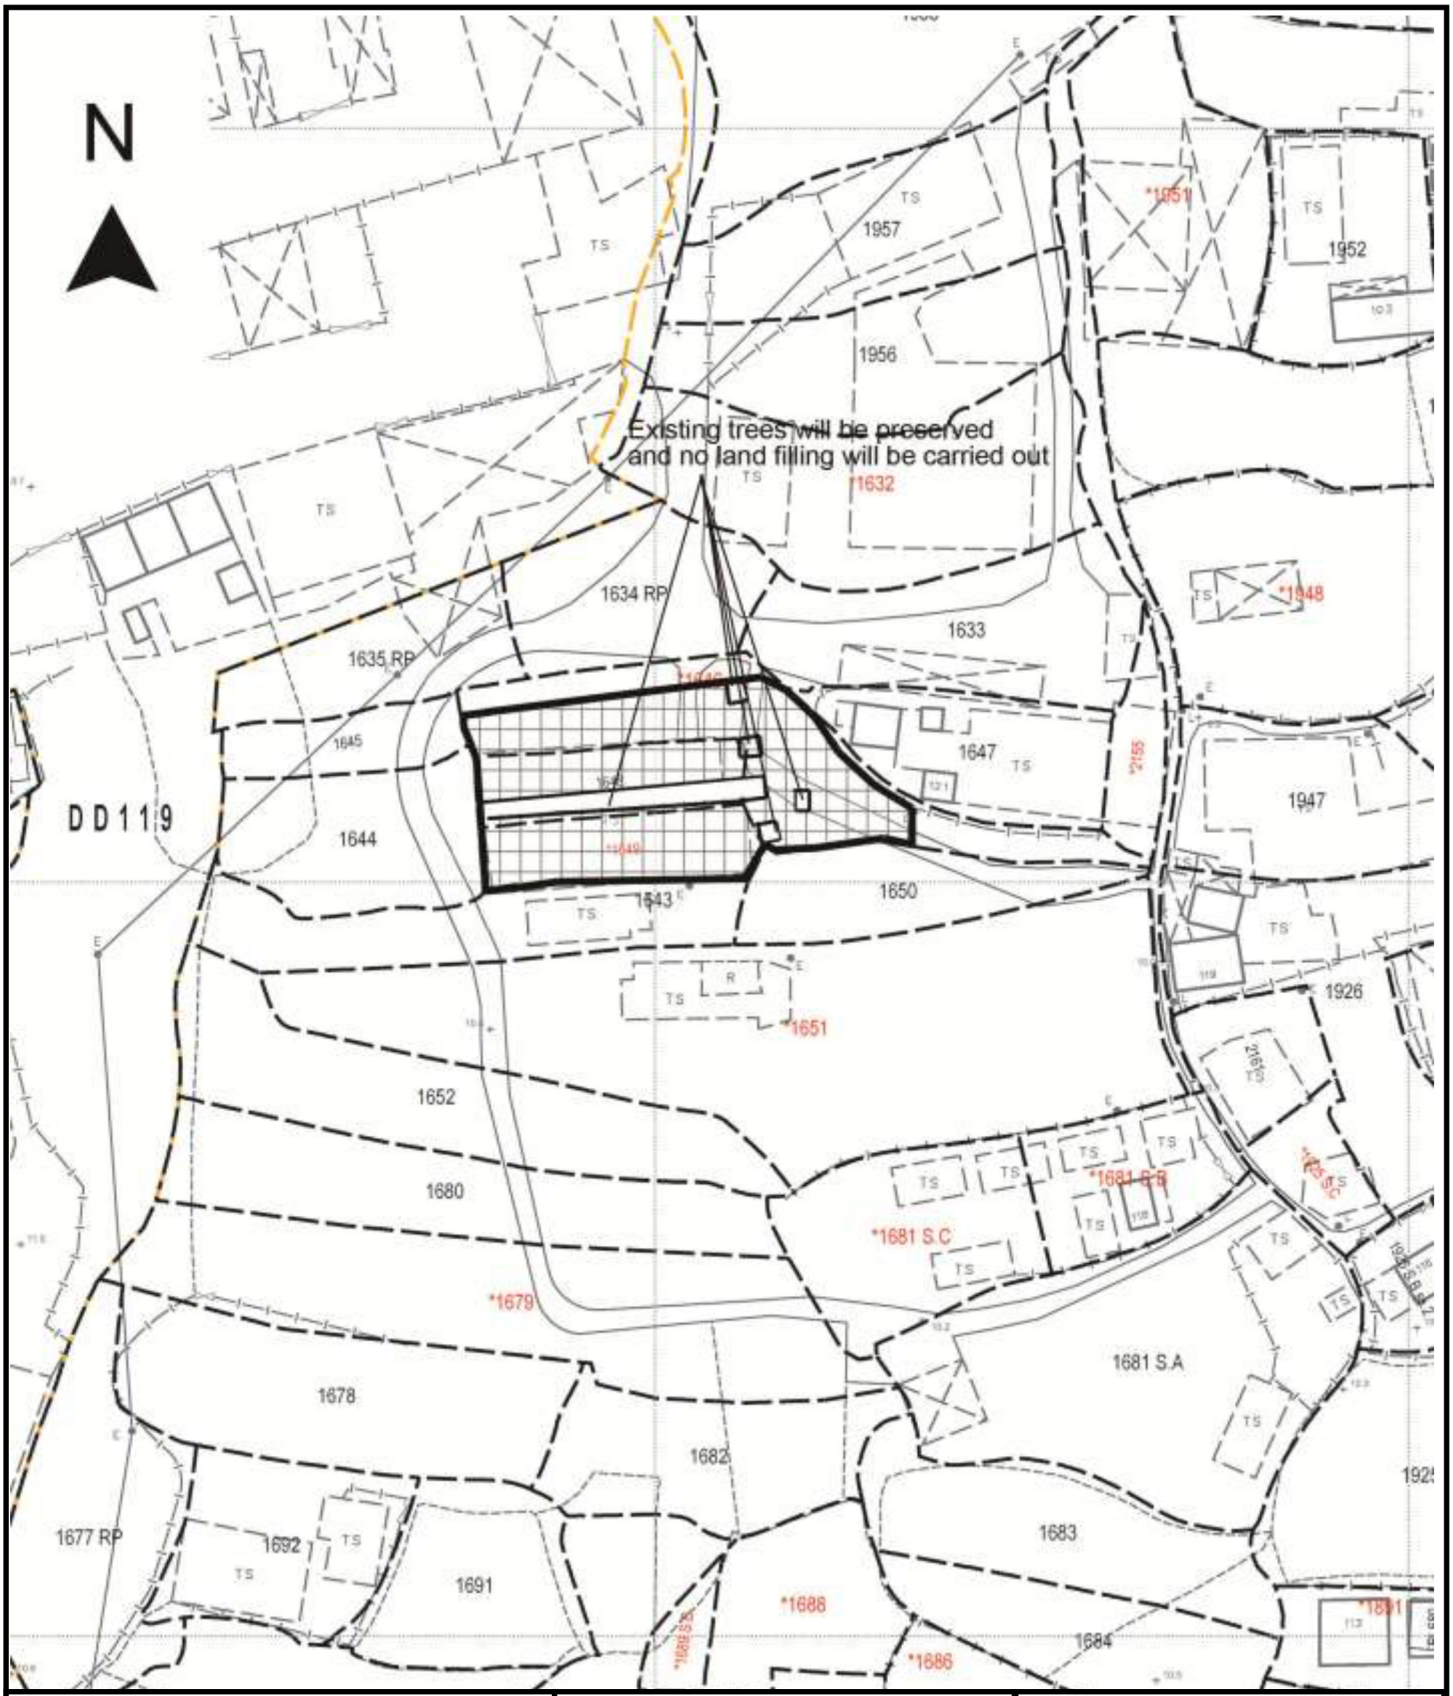

Project 項目名稱:

Proposed Temporary Animal Boarding Establishment (Dog Kennel) & Associated Filling of Land for a Period of 3 Years at Lots 1644 (Part), 1646 (Part), 1648 & 1649 in D.D. 119, Yuen Long, New Territories

Drawing Title 圖目:

Proposed Land Filling Plan

Drawing No. 圖號:

Figure 4

Remarks 備註:

Proposed filling of land by 0.2m concrete

Scale 比例:

1:1000