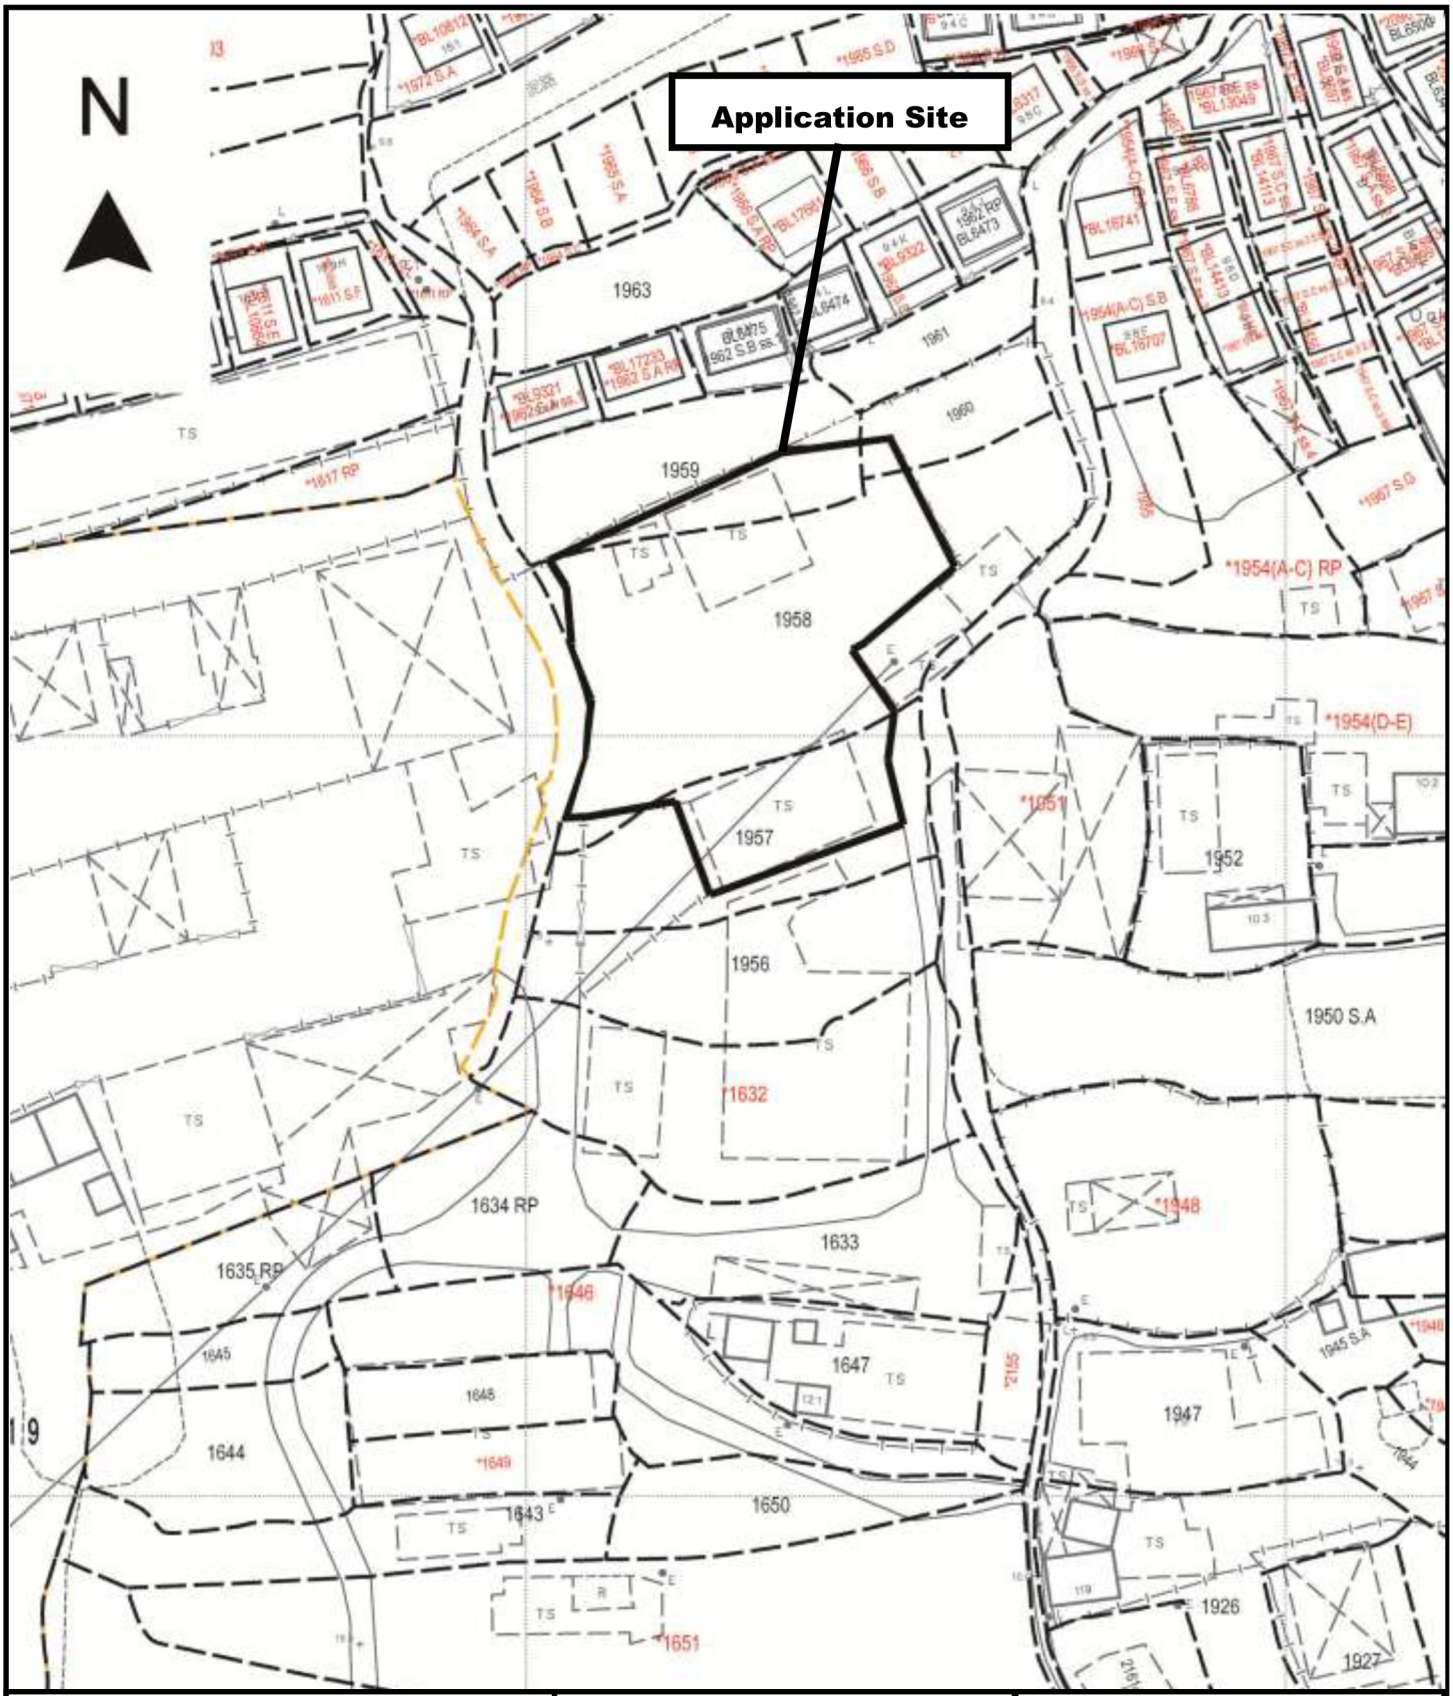


Project 項目名稱:

Proposed Temporary Animal Boarding Establishment (Dog Kennel) & Associated Filling of Land for a Period of 3 Years at Lots 1957 (Part), 1958 (Part), 1959 (Part) & 1960 (Part) in D.D. 119, Yuen Long, N.T.

Drawing Title 圖目:

Site Plan


Drawing No. 圖號:

Figure 1

Remarks 備註:

Scale 比例:

1:1000

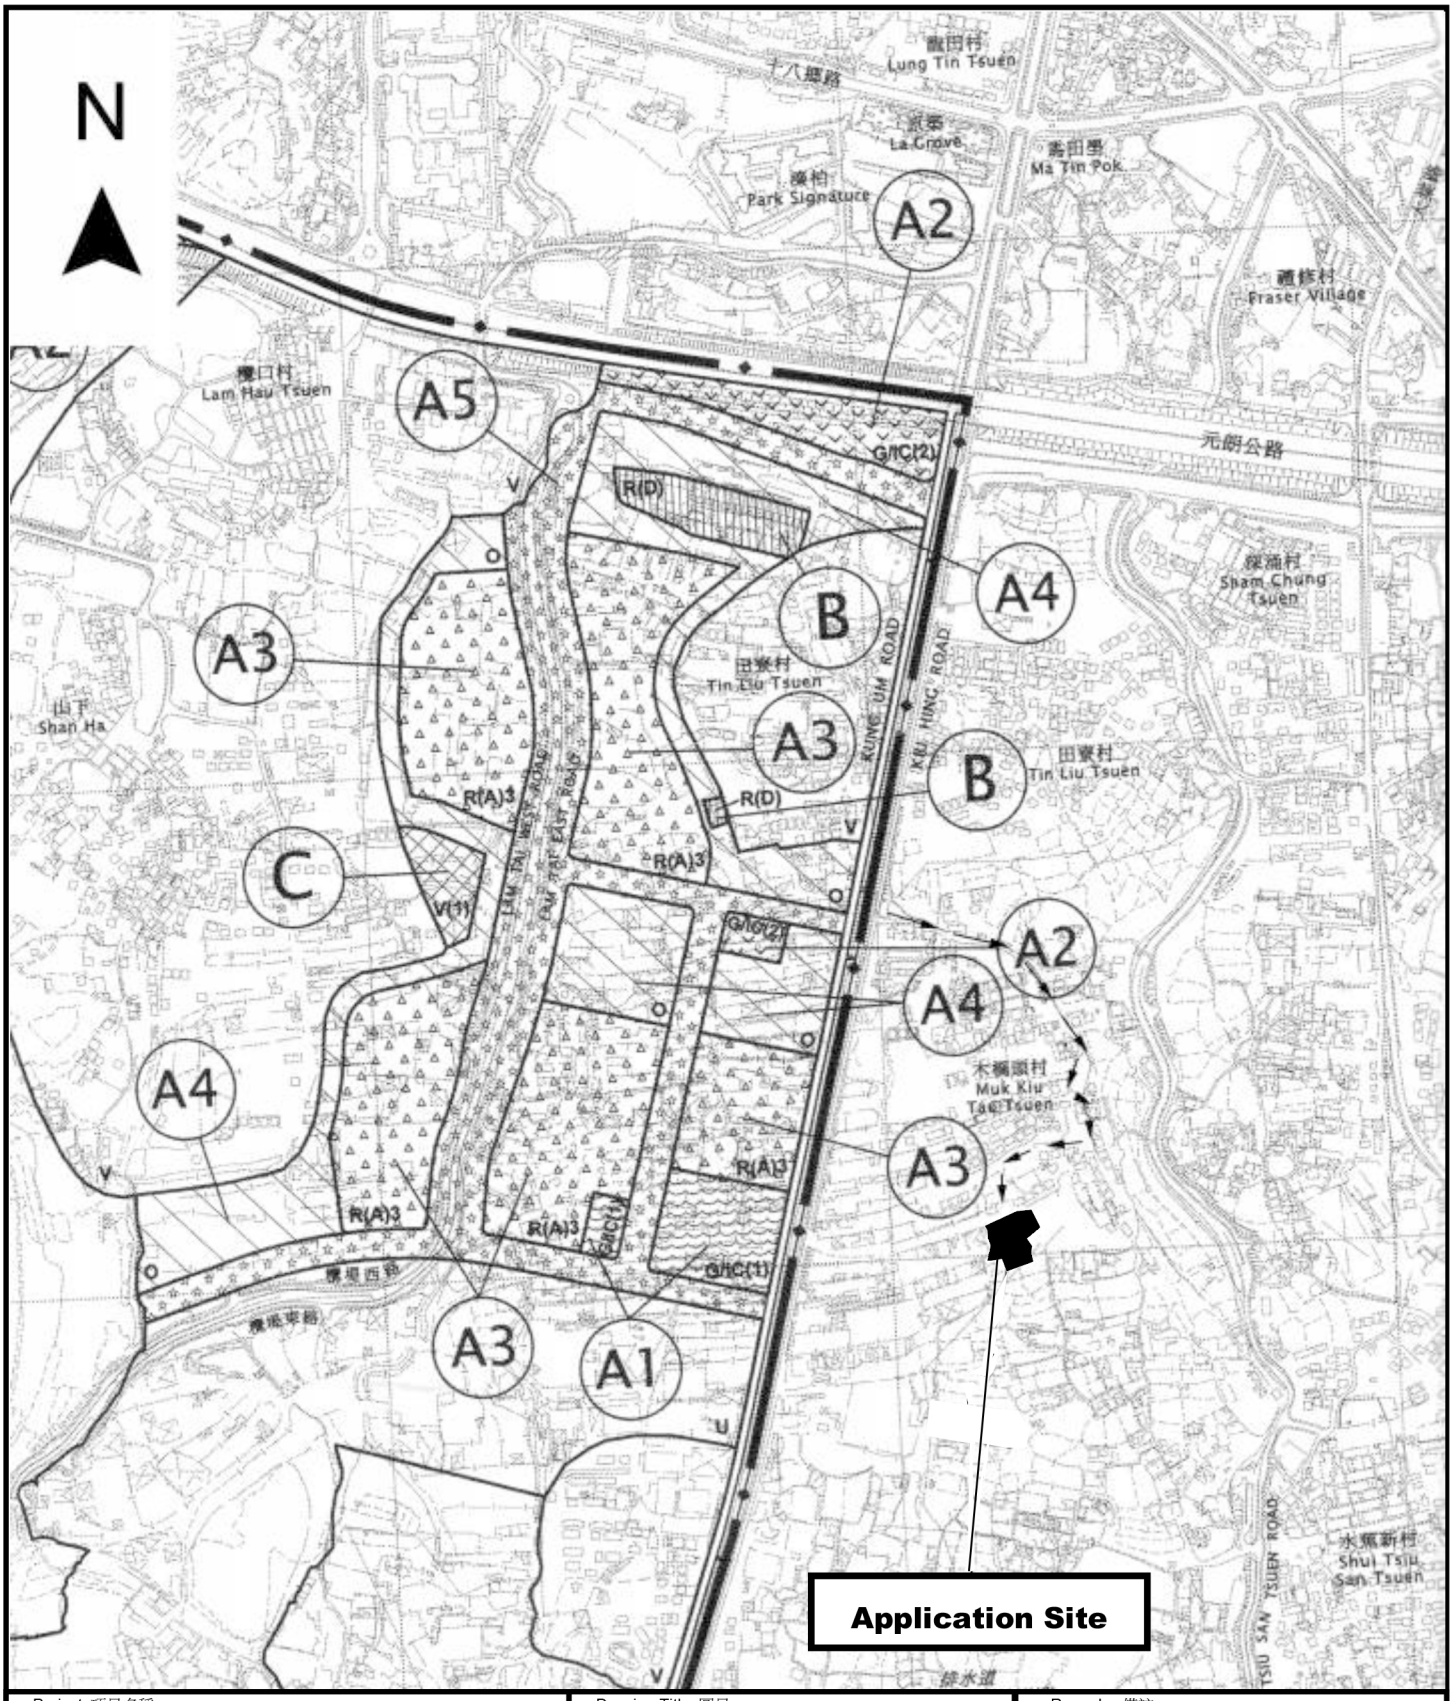

Project 項目名稱:

Proposed Temporary Animal Boarding Establishment (Dog Kennel) & Associated Filling of Land for a Period of 3 Years at Lots 1957 (Part), 1958 (Part), 1959 (Part) & 1960 (Part) in D.D. 119, Yuen Long, N.T.

Drawing Title 圖目:

Location Plan

Drawing No. 圖號:

Figure 2


Remarks 備註:

→ Vehicular access leading from Kiu Hing Road


Scale 比例:

1:7500

N

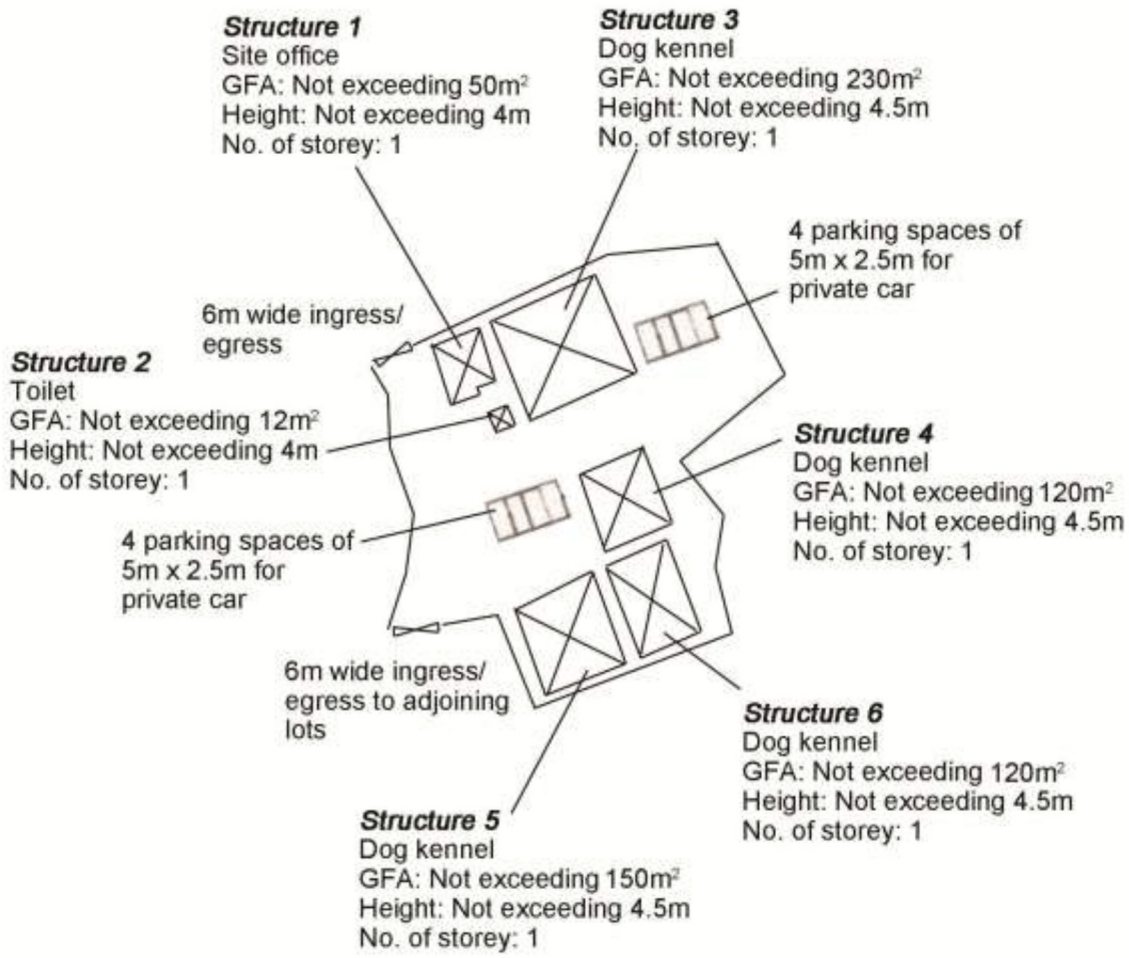

Project 項目名稱:	Drawing Title 圖目:	Remarks 備註:
Proposed Temporary Animal Boarding Establishment (Dog Kennel) & Associated Filling of Land for a Period of 3 Years at Lots 1957 (Part), 1958 (Part), 1959 (Part) & 1960 (Part) in D.D. 119, Yuen Long, N.T.	Proposed Layout Plan	
	Drawing No. 圖號: Figure 3	Scale 比例: 1:1000

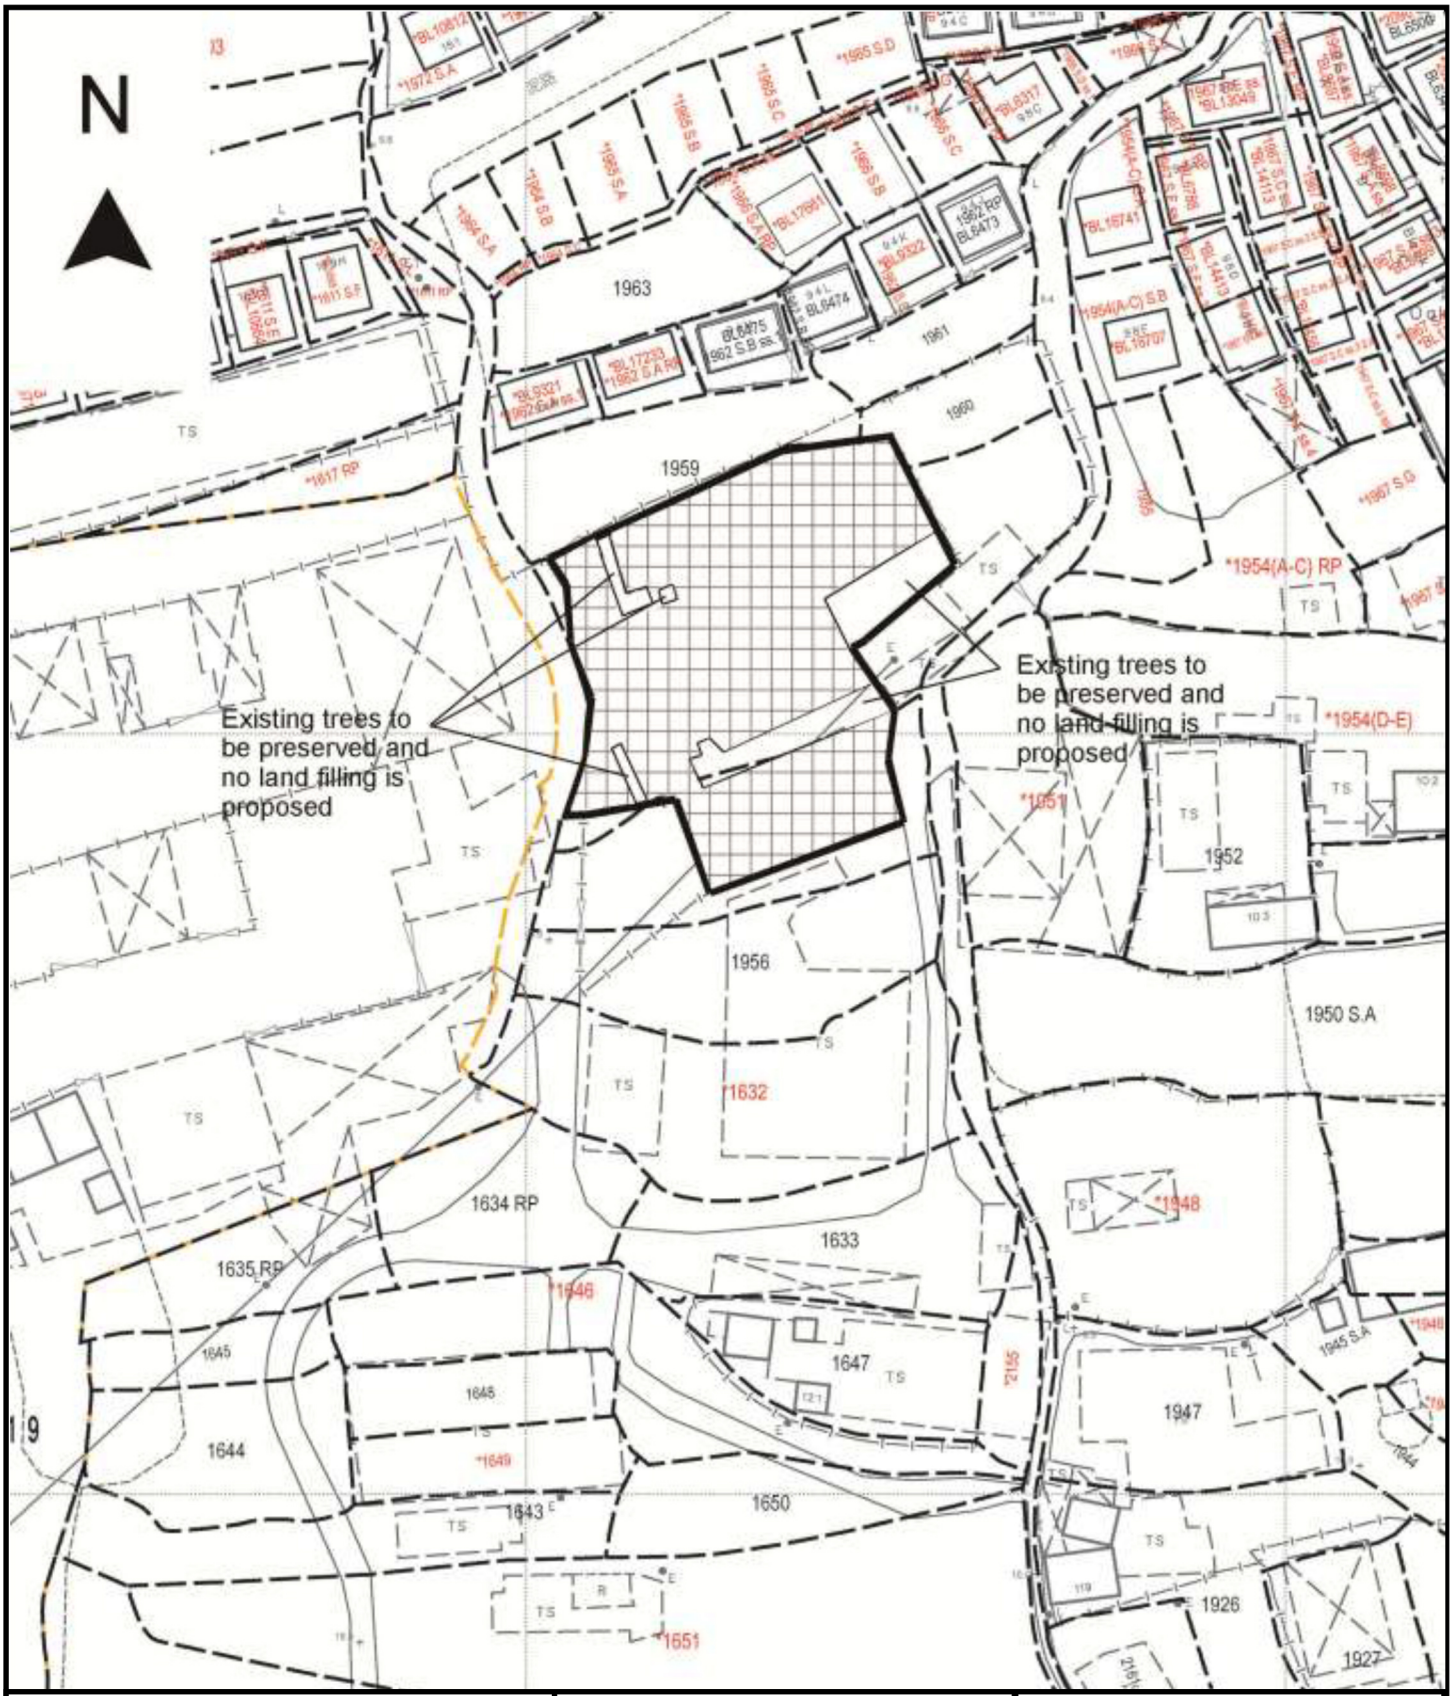

Project 項目名稱:

Proposed Temporary Animal Boarding Establishment (Dog Kennel) & Associated Filling of Land for a Period of 3 Years at Lots 1957 (Part), 1958 (Part), 1959 (Part) & 1960 (Part) in D.D. 119, Yuen Long, N.T.

Drawing Title 圖目:

Proposed Land Filling Plan

Drawing No. 圖號:

Figure 4

Remarks 備註:

Proposed filling of land by 0.2m concrete (About 1,892m^2)

Scale 比例:

1:1000