

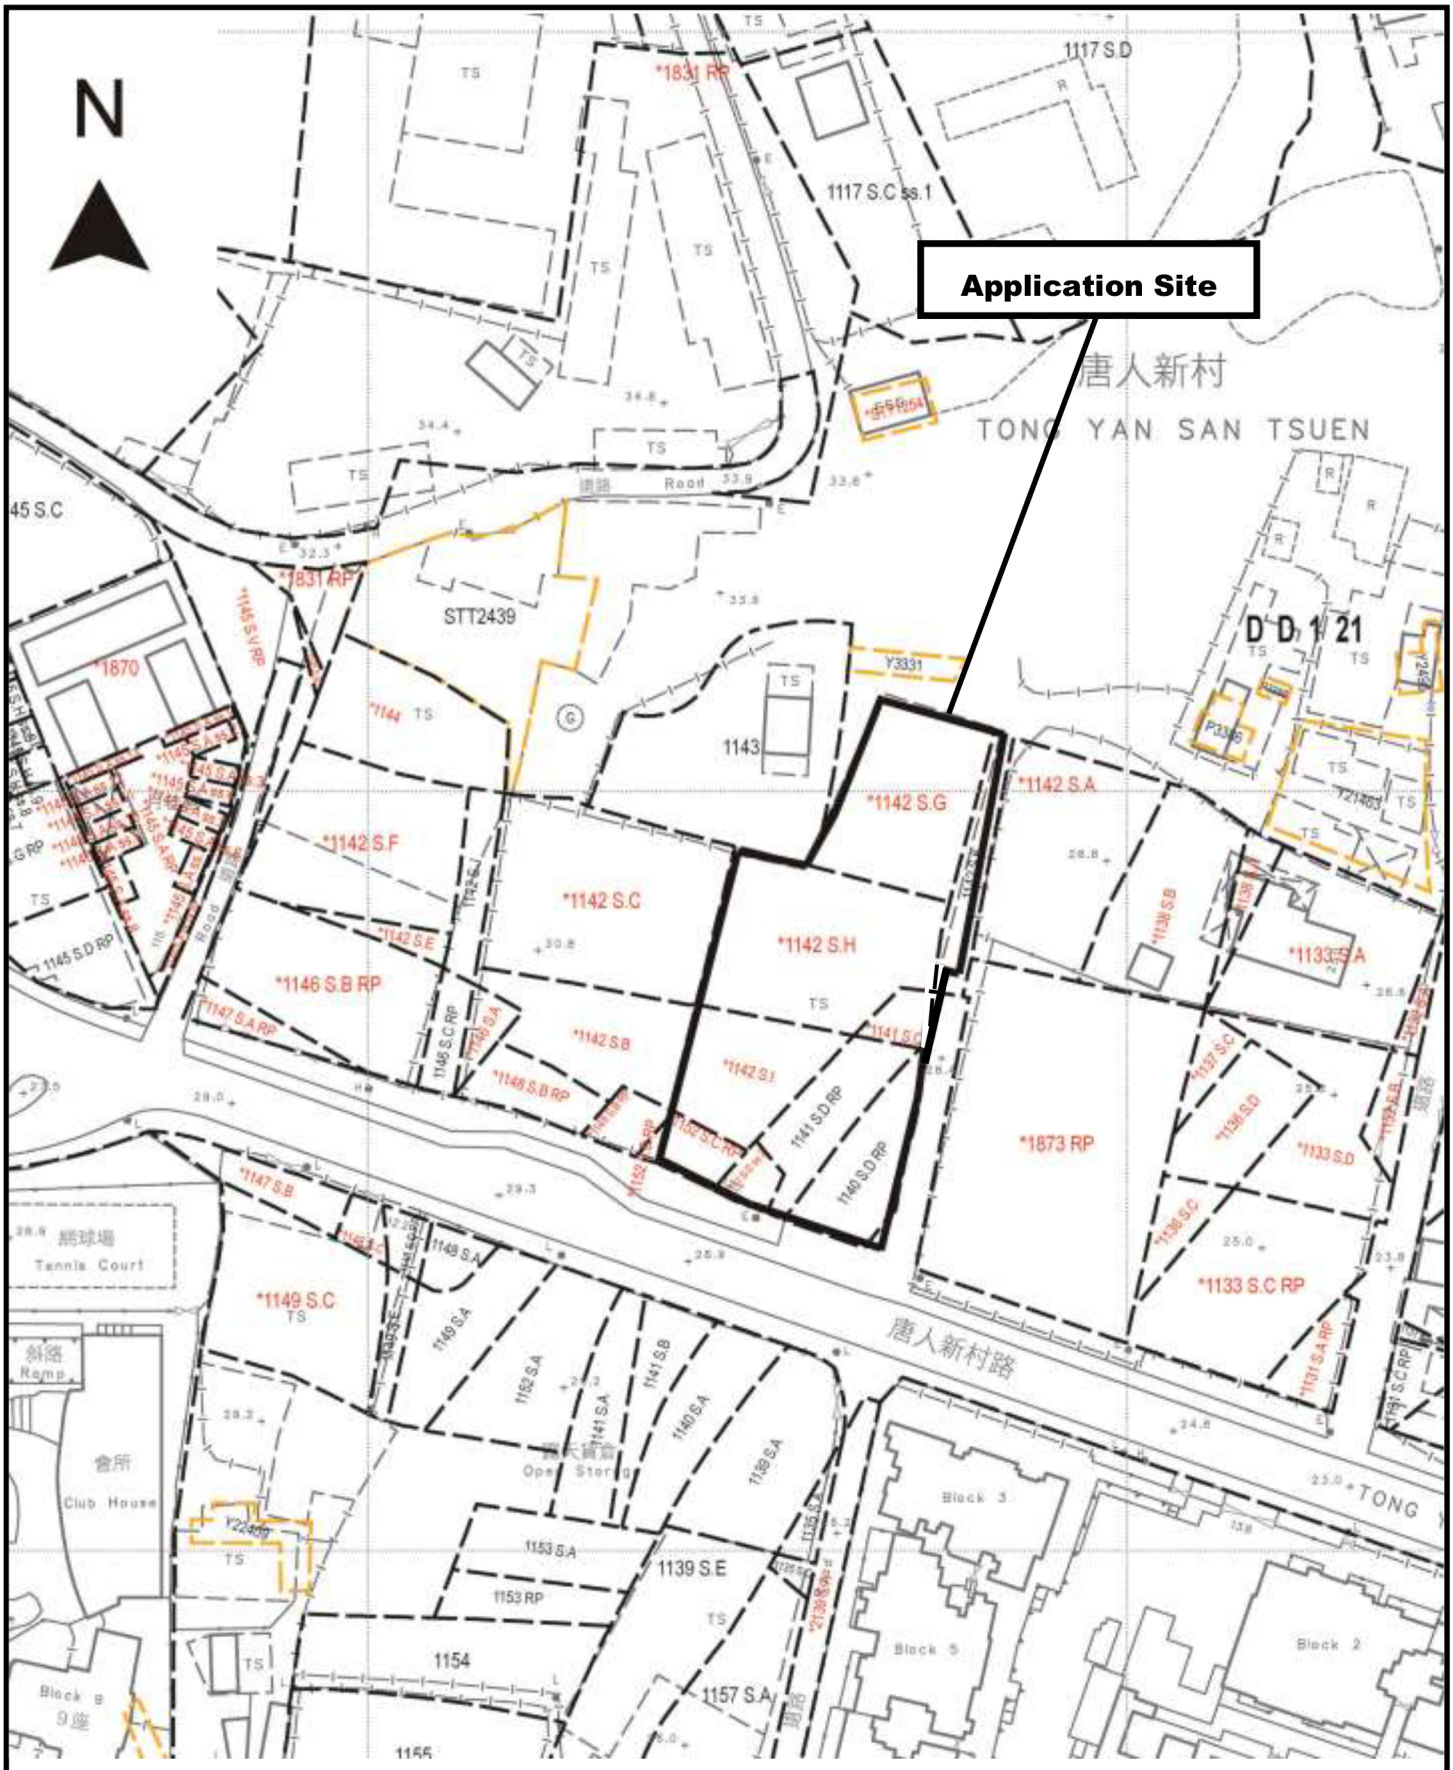


Project 項目名稱: Temporary Shop & Services and Wholesale Trade for a Period of 3 Years at Lots 1140 S.D RP, 1141 S.C, 1141 S.D ss. 2, 1141 S.D RP, 1142 S.G, 1142 S.H, 1142 S.I, 1142 S.K (Part) and 1152 S.C RP in D.D. 121 & Adjoining Government Land, Tong Yan San Tsuen Road, Yuen Long, N.T.	Drawing Title 圖目: Site Plan Drawing No. 圖號: Figure 1	Remarks 備註: Scale 比例: 1:1000

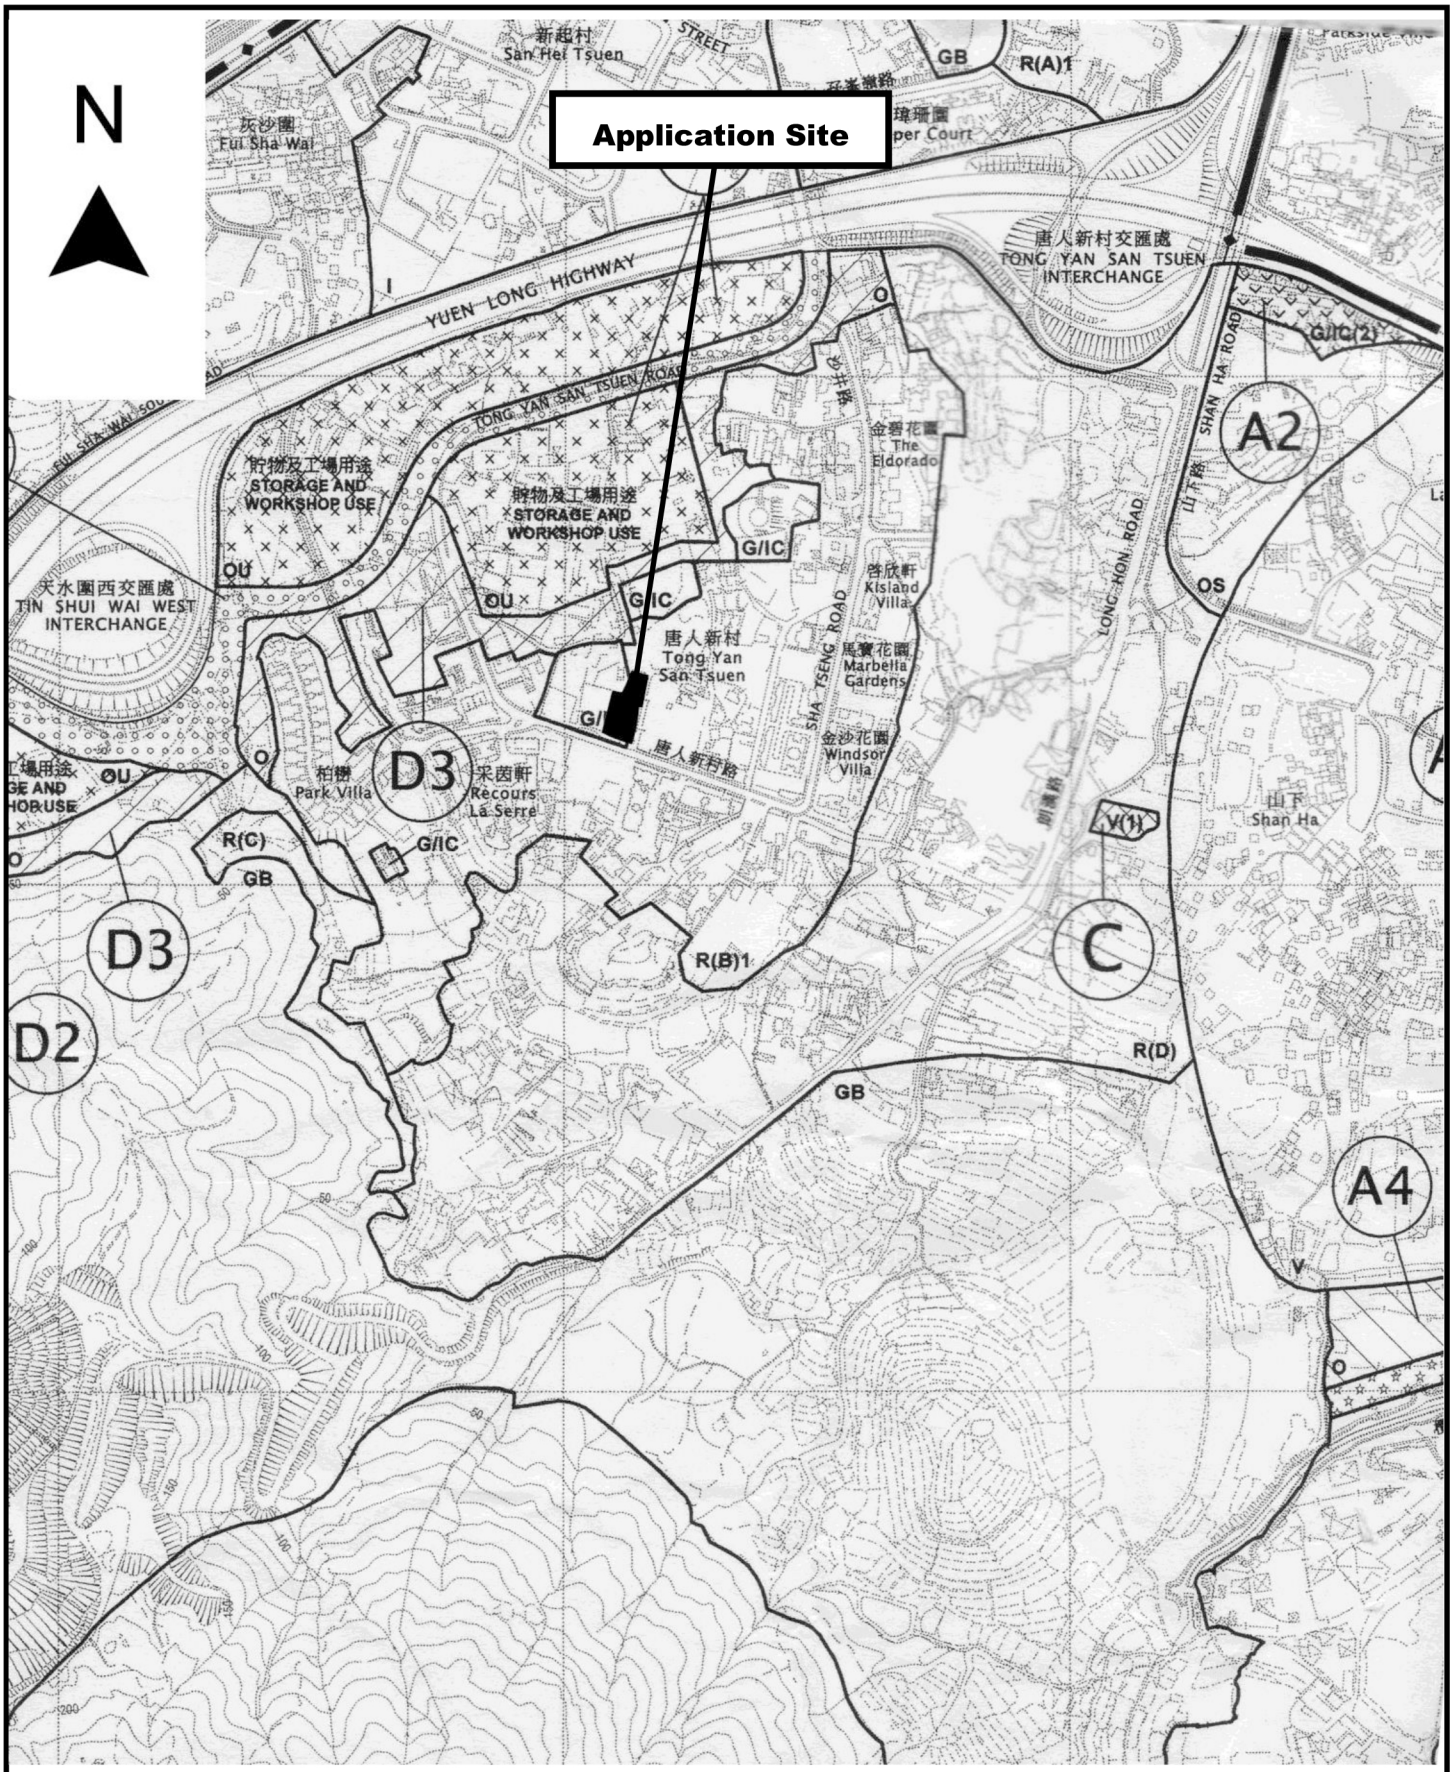


Project 項目名稱:	Drawing Title 圖目:	Remarks 備註:
Temporary Shop & Services and Wholesale Trade for a Period of 3 Years at Lots 1140 S.D RP, 1141 S.C, 1141 S.D ss. 2, 1141 S.D RP, 1142 S.G, 1142 S.H, 1142 S.I, 1142 S.K (Part) and 1152 S.C RP in D.D. 121 & Adjoining Government Land, Tong Yan San Tsuen Road, Yuen Long, N.T.	Location Plan	
	Drawing No. 圖號: Figure 2	Scale 比例: 1:7500

N

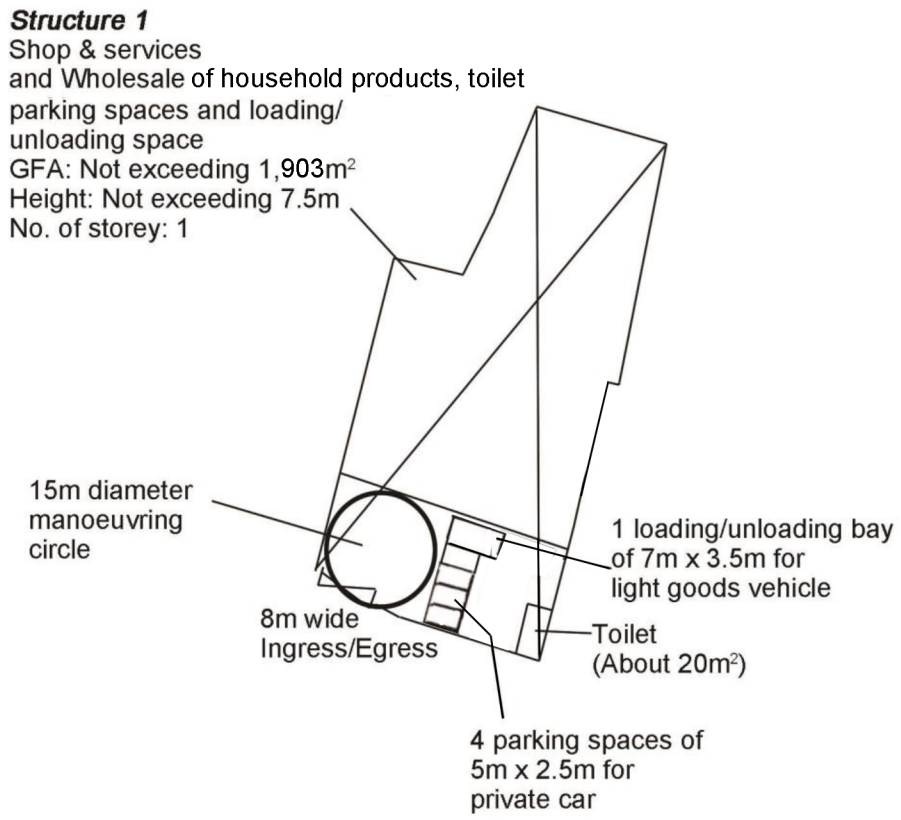


Project 項目名稱:	Drawing Title 圖目:	Remarks 備註:
Temporary Shop & Services and Wholesale Trade for a Period of 3 Years at Lots 1140 S.D RP, 1141 S.C, 1141 S.D ss. 2, 1141 S.D RP, 1142 S.G, 1142 S.H, 1142 S.I, 1142 S.K (Part) and 1152 S.C RP in D.D. 121 & Adjoining Government Land, Tong Yan San Tsuen Road, Yuen Long, N.T.	Proposed Layout Plan	
	Drawing No. 圖號: Figure 3	Scale 比例: 1:1000

N

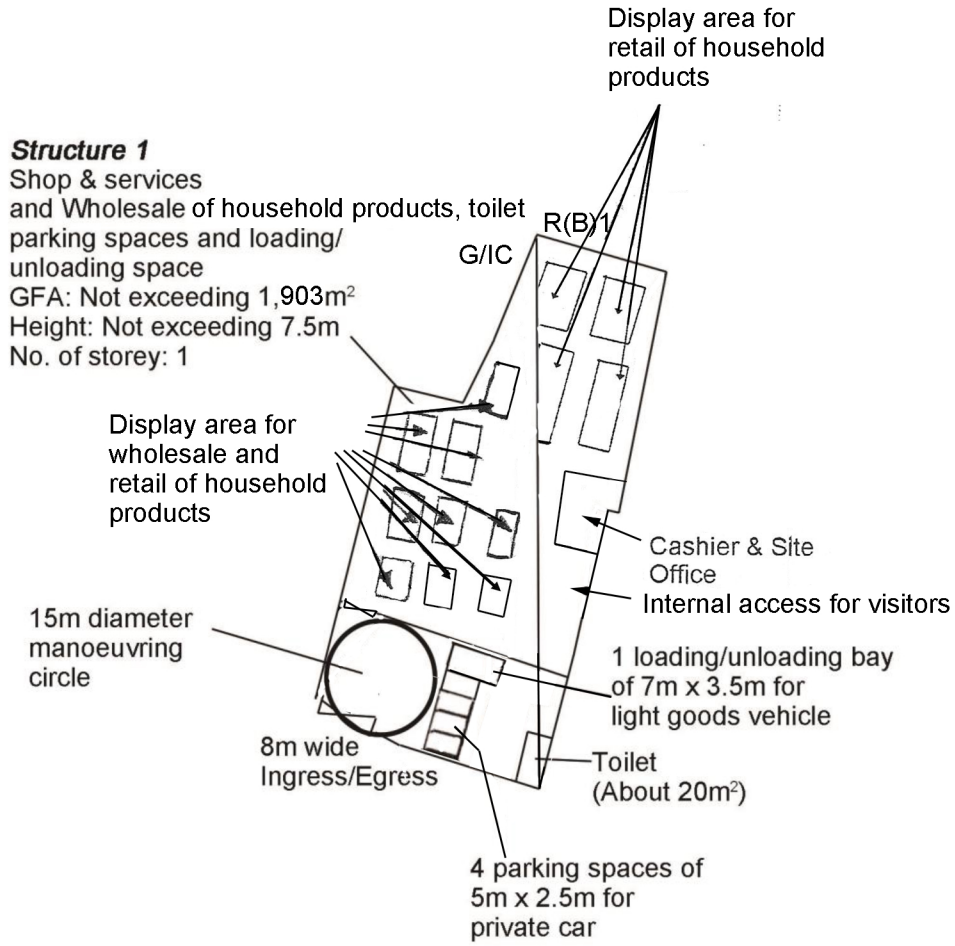

Project 項目名稱:	Drawing Title 圖目:	Remarks 備註:
Temporary Shop & Services and Wholesale Trade for a Period of 3 Years at Lots 1140 S.D RP, 1141 S.C, 1141 S.D ss. 2, 1141 S.D RP, 1142 S.G, 1142 S.H, 1142 S.I, 1142 S.K (Part) and 1152 S.C RP in D.D. 121 & Adjoining Government Land, Tong Yan San Tsuen Road, Yuen Long, N.T.	Proposed Internal Layout Plan	
	Drawing No. 圖號: Figure 3A	Scale 比例: 1:1000

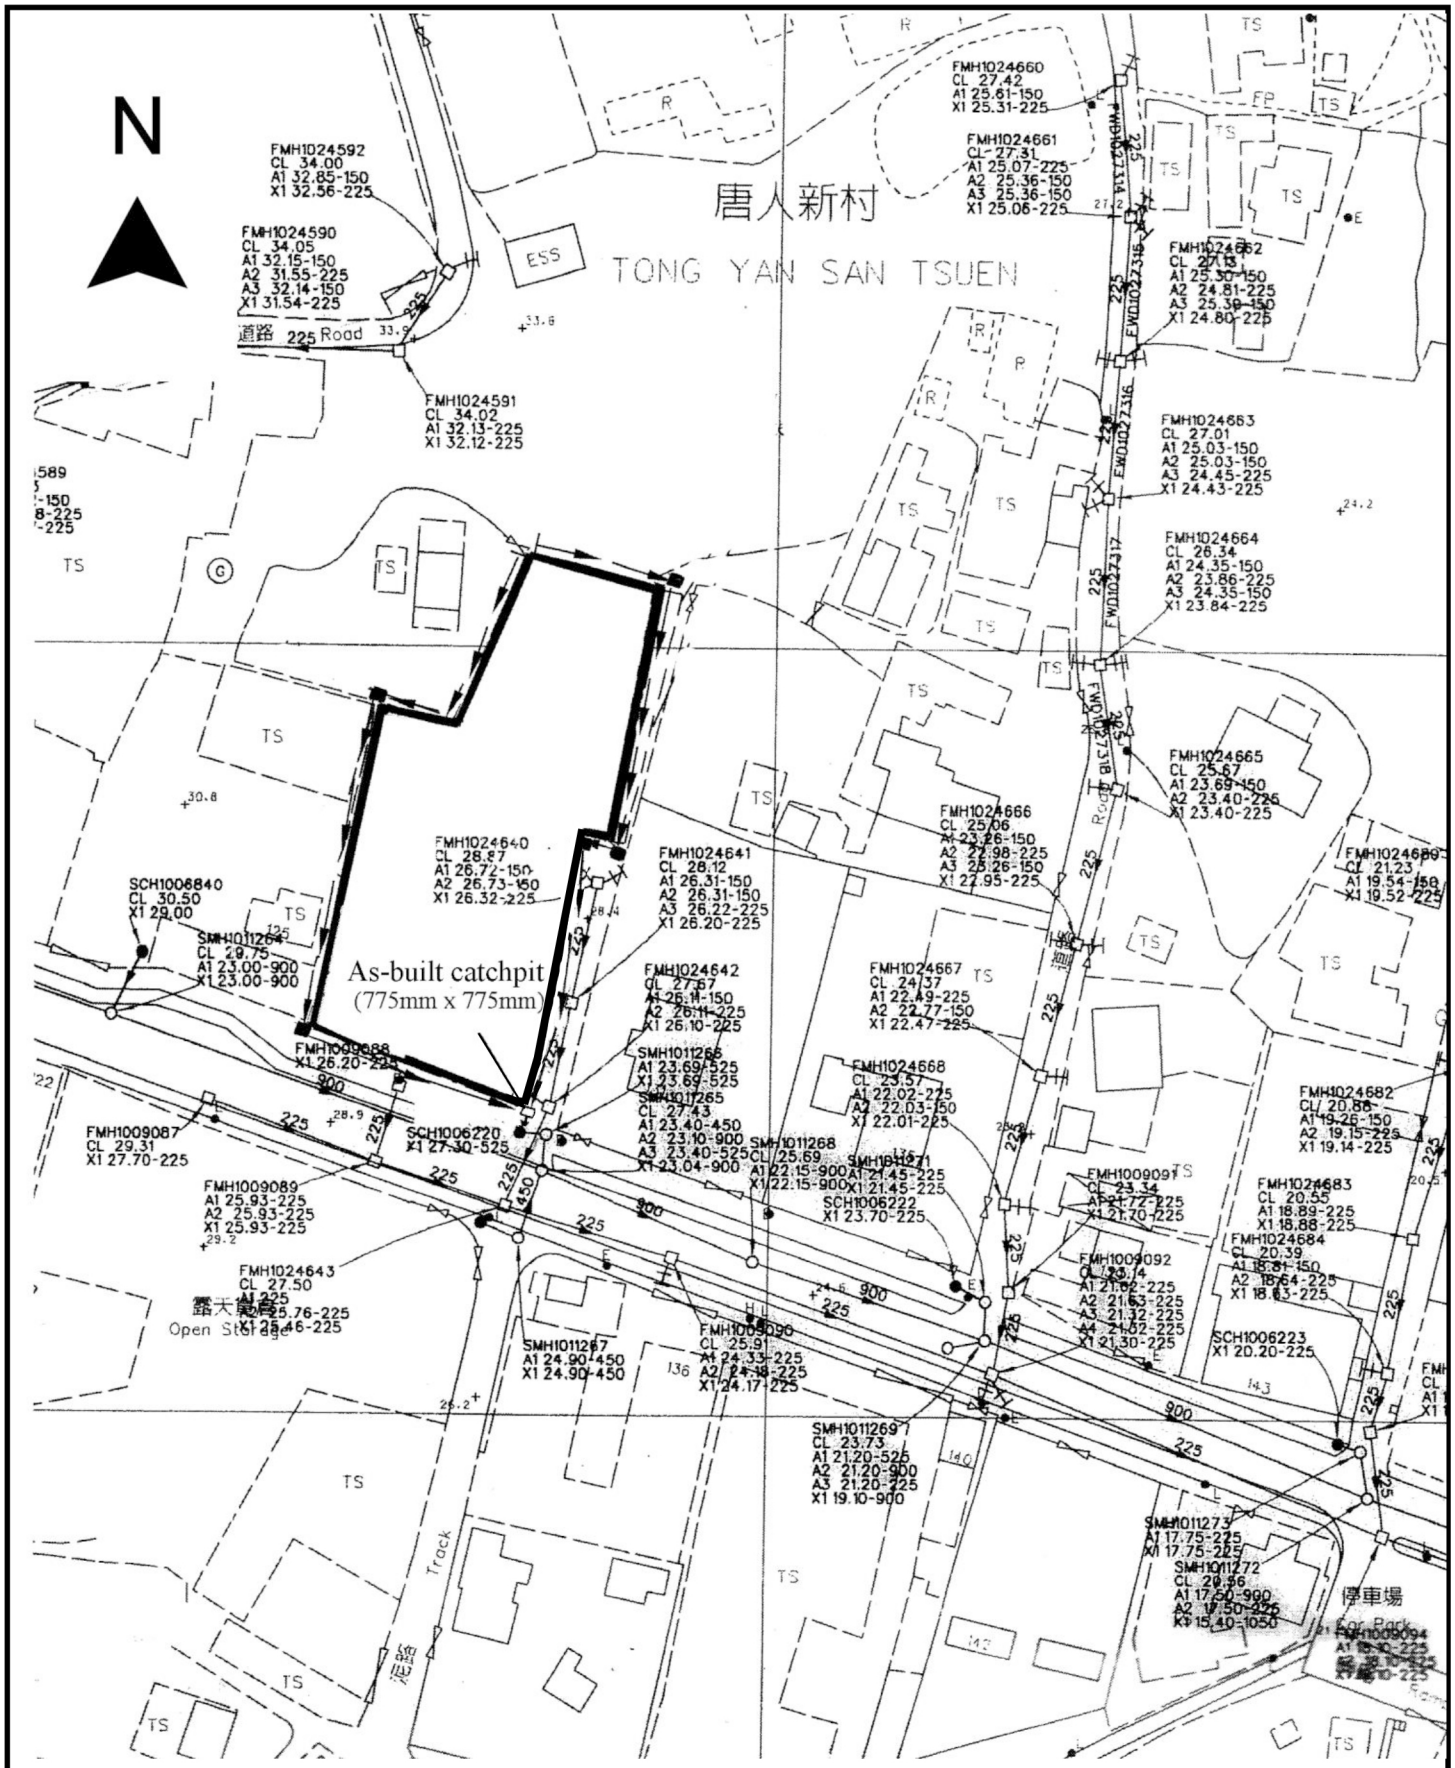

Project 項目名稱:	Drawing Title 圖目:	Remarks 備註:
Temporary Shop & Services and Wholesale Trade for a Period of 3 Years at Lots 1140 S.D RP, 1141 S.C, 1141 S.D ss. 2, 1141 S.D RP, 1142 S.G, 1142 S.H, 1142 S.I, 1142 S.K (Part) and 1152 S.C RP in D.D. 121 & Adjoining Government Land, Tong Yan San Tsuen Road, Yuen Long, N.T.	As-built Drainage Plan	→ As-built 375mm surface U-channel ● As-built catchpit (675mm x 675mm)
	Drawing No. 圖號: Figure 4	Scale 比例: 1:1000