Proposed Flat with Shop and Services, Eating Place and Social Welfare Facility Uses and Minor Relaxation of Plot Ratio and Building Height Restrictions In "Residential (Group E) 1" Zone at 21-35 Wang Yip Street East, Tung Tau Industrial Area, Yuen Long (Yuen Long Town Lot 362) S16 Planning Application

(Planning Application No: A/YL/332)

Appendix V

Updated Sectional Drawings

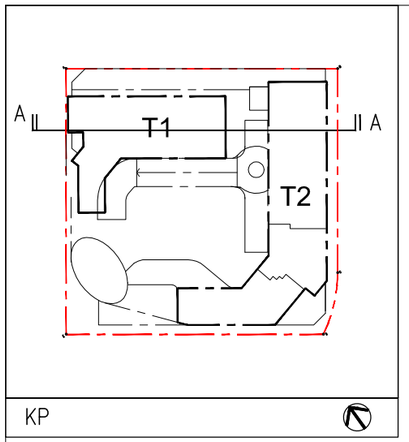

KP

Legend

- APPLICATION SITE BOUNDARY
- COMMERCIAL USE
- GIC USES
- EVA
- L/UL / CARPARK
- E&M
- RECREATIONAL FACILITIES
- RESIDENTIAL USE

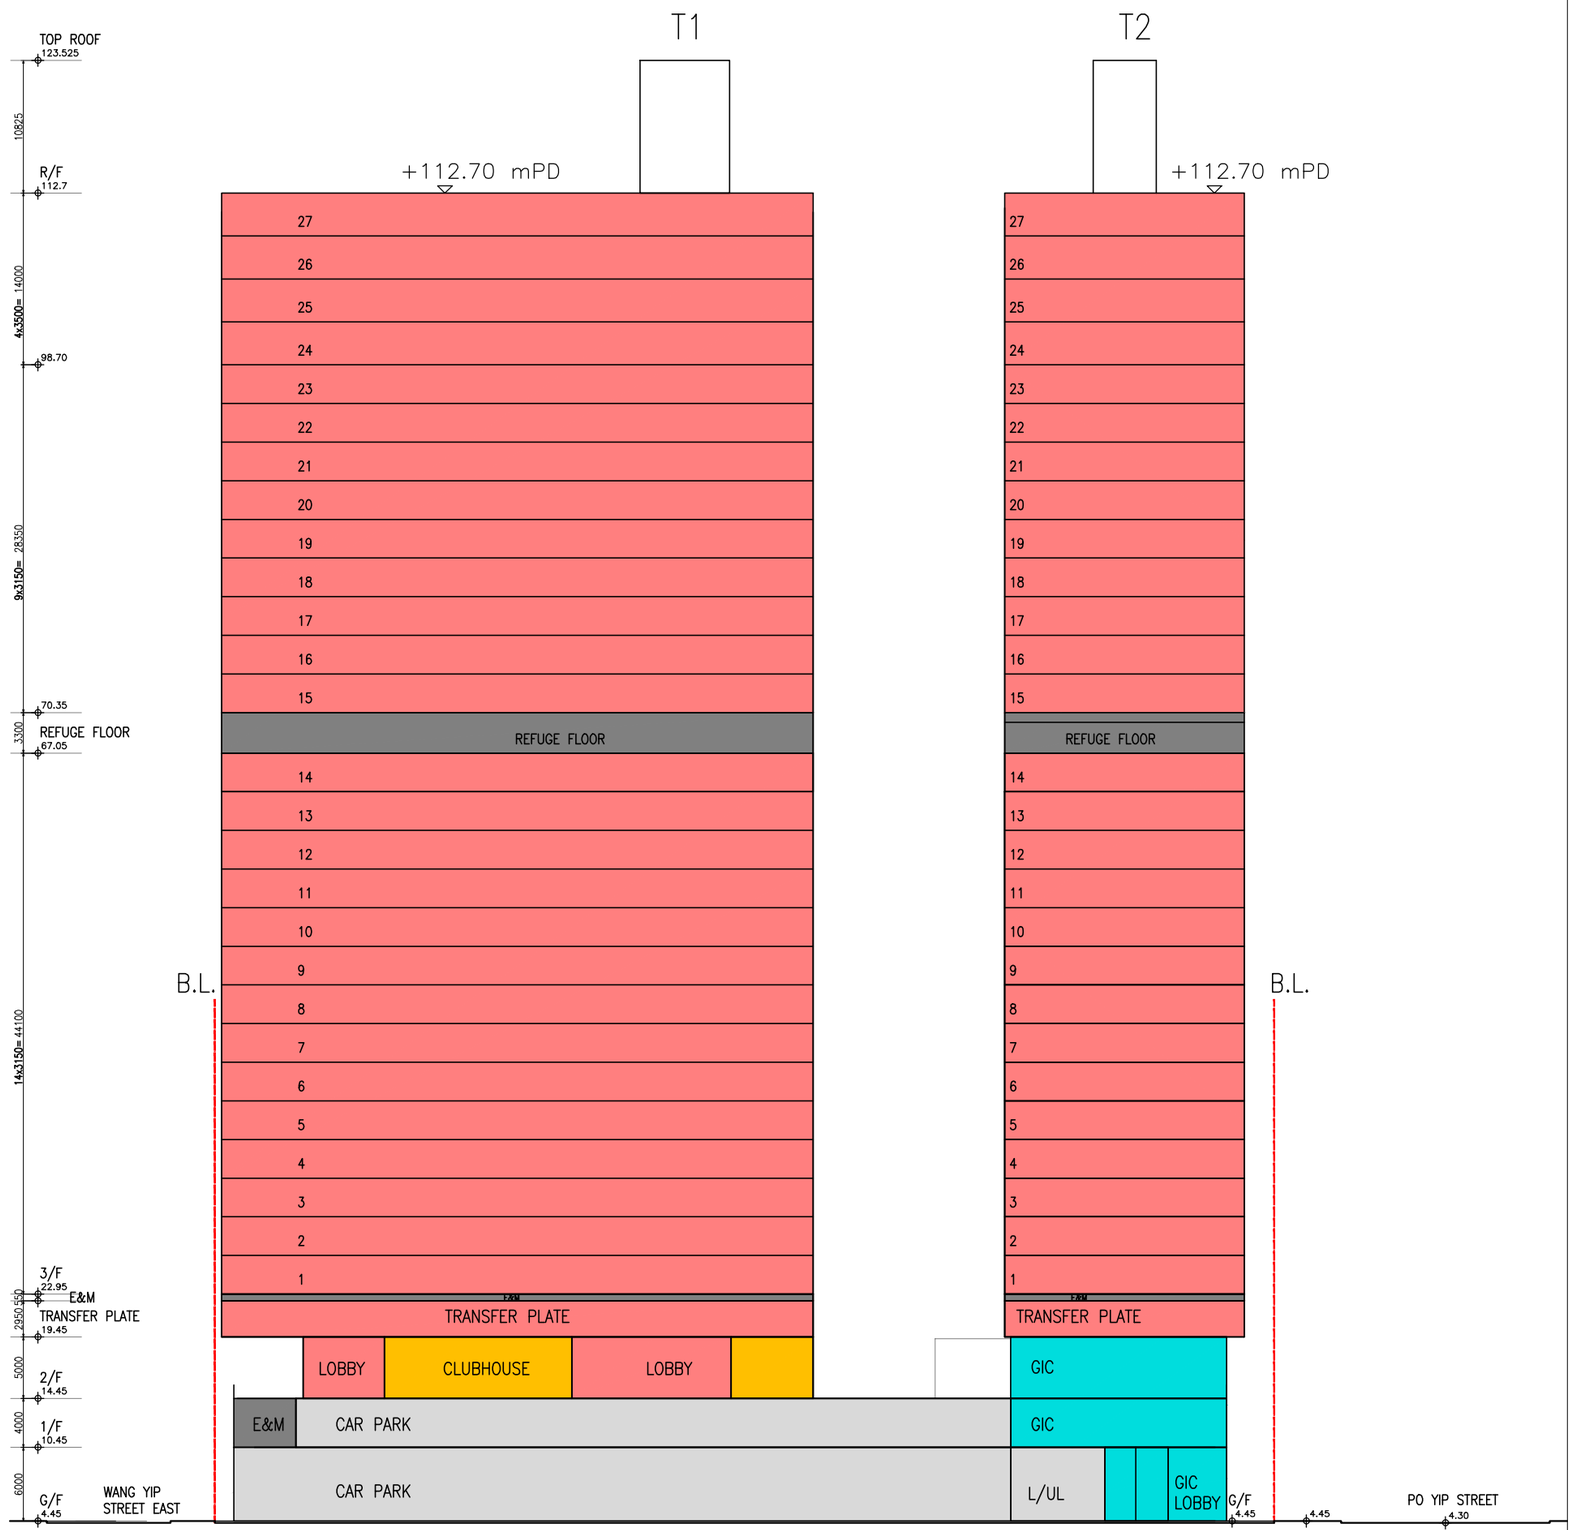

SECTION A–A

B.D. REFERENCE	屋宇署檔案
F.S.D. REFERENCE	消防處檔案
W.W.O. REFERENCE	水務署檔案
CAD FILE NAME	檔案編號
NOTES	注釋

NO. 修定號	REVISIONS 修定內容	DATE 日期	BY 經手人

DLN

DLN Architects Limited
劉榮廣伍振民建築師有限公司
46-47 Floor, Tower One, Times Square
Matheson Street, Causeway Bay, Hong Kong
香港銅鑼灣勿地臣街
時代廣場一座46至47樓
t +852 2895 6888 f +852 2576 4074
email general@dln.com.hk www.dln.com.hk

ALL MEASUREMENTS MUST BE CHECKED AT THE WORK BY THE CONTRACTOR
所有尺寸應由承建商於工地核實
DO NOT SCALE FROM DRAWINGS 尺寸不應由圖紙直接量度
ALL PRINTS, SPECIFICATIONS AND THEIR COPYRIGHT ARE THE PROPERTY OF THE ARCHITECT AND SHALL BE RETURNED AT THE COMPLETION OF THE WORK
所有印刷，規格說明及所有的版權屬於建築師及應在工程完結後歸還建築師

PROJECT 項目名稱

21–25 WANG YIP STREET EAST, YUEN LONG, NEW TERRITORIES, HONG KONG

TITLE 標題

INDICATIVE SECTION PLAN

SCALE 比例	DATE 日期
1:500(A3)	MAR 2026
DRAWN BY 製作人	CHECKED BY 檢查
–	–
JOB NO. 工程項目	DRAWING NO. 圖號
N3147–H	–

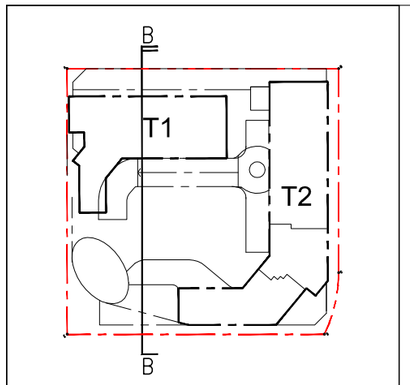

KP

Legend

- APPLICATION SITE BOUNDARY
- COMMERCIAL USE
- GIC USES
- EVA
- L/UL / CARPARK
- E&M
- RECREATIONAL FACILITIES
- RESIDENTIAL USE

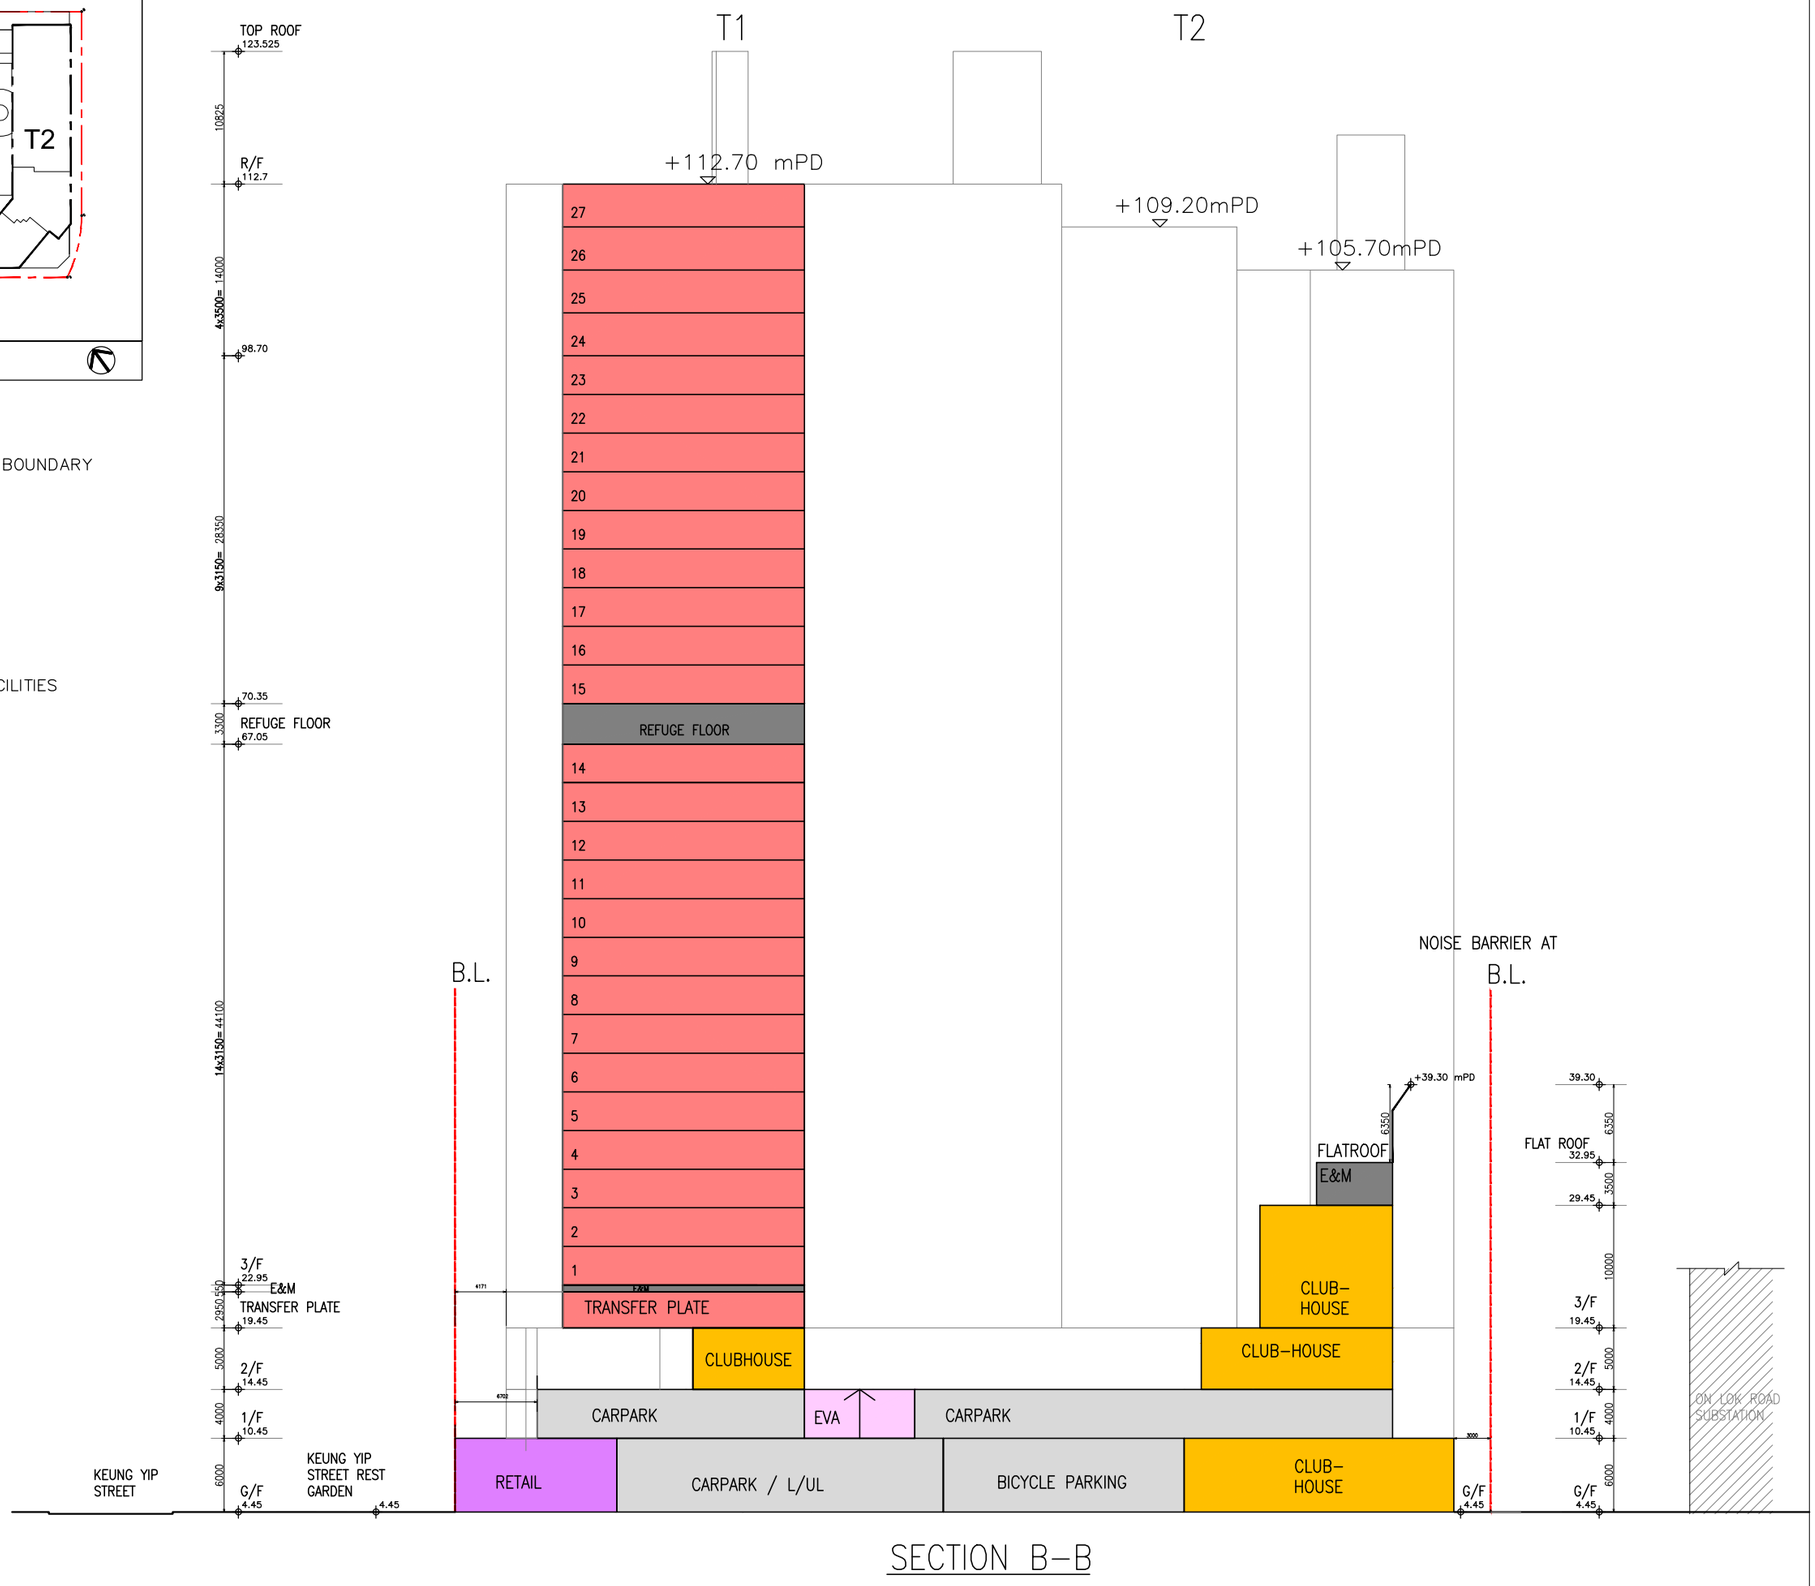

SECTION B-B

B.D. REFERENCE	屋宇署檔案
F.S.D. REFERENCE	消防處檔案
W.W.O. REFERENCE	水務署檔案
CAD FILE NAME	檔案編號
NOTES	注釋

NO. 修定號	REVISIONS 修定內容	DATE 日期	BY 經手人

DLN Architects Limited
劉榮廣伍振民建築師有限公司
46-47 Floor, Tower One, Times Square
Matheson Street, Causeway Bay, Hong Kong
香港銅鑼灣勿地臣街
時代廣場一座46至47樓
t +852 2895 6888 f +852 2576 4074
email general@dln.com.hk www.dln.com.hk

ALL MEASUREMENTS MUST BE CHECKED AT THE WORK BY THE CONTRACTOR
所有尺寸應由承建商於工地核實
DO NOT SCALE FROM DRAWINGS 尺寸不應由圖紙直接量度
ALL PRINTS, SPECIFICATIONS AND THEIR COPYRIGHT ARE THE PROPERTY OF THE ARCHITECT AND SHALL BE RETURNED AT THE COMPLETION OF THE WORK
所有印刷，規格說明及所有的版權屬於建築師及應在工程完結後歸還建築師

PROJECT 項目名稱

21-25 WANG YIP STREET EAST, YUEN LONG, NEW TERRITORIES, HONG KONG

TITLE 標題

INDICATIVE SECTION PLAN

SCALE 比例	DATE 日期
1:500(A3)	APRIL 2026
DRAWN BY 製作人	CHECKED BY 檢查
–	–
JOB NO. 工程項目	DRAWING NO. 圖號
N3147-H	–

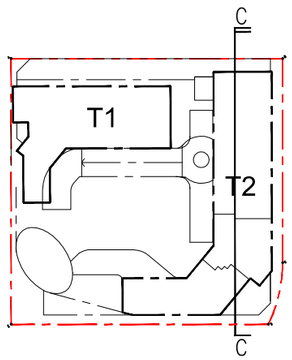

KP

Legend

- APPLICATION SITE BOUNDARY
- COMMERCIAL USE
- GIC USES
- EVA
- L/UL / CARPARK
- E&M
- RECREATIONAL FACILITIES
- RESIDENTIAL USE

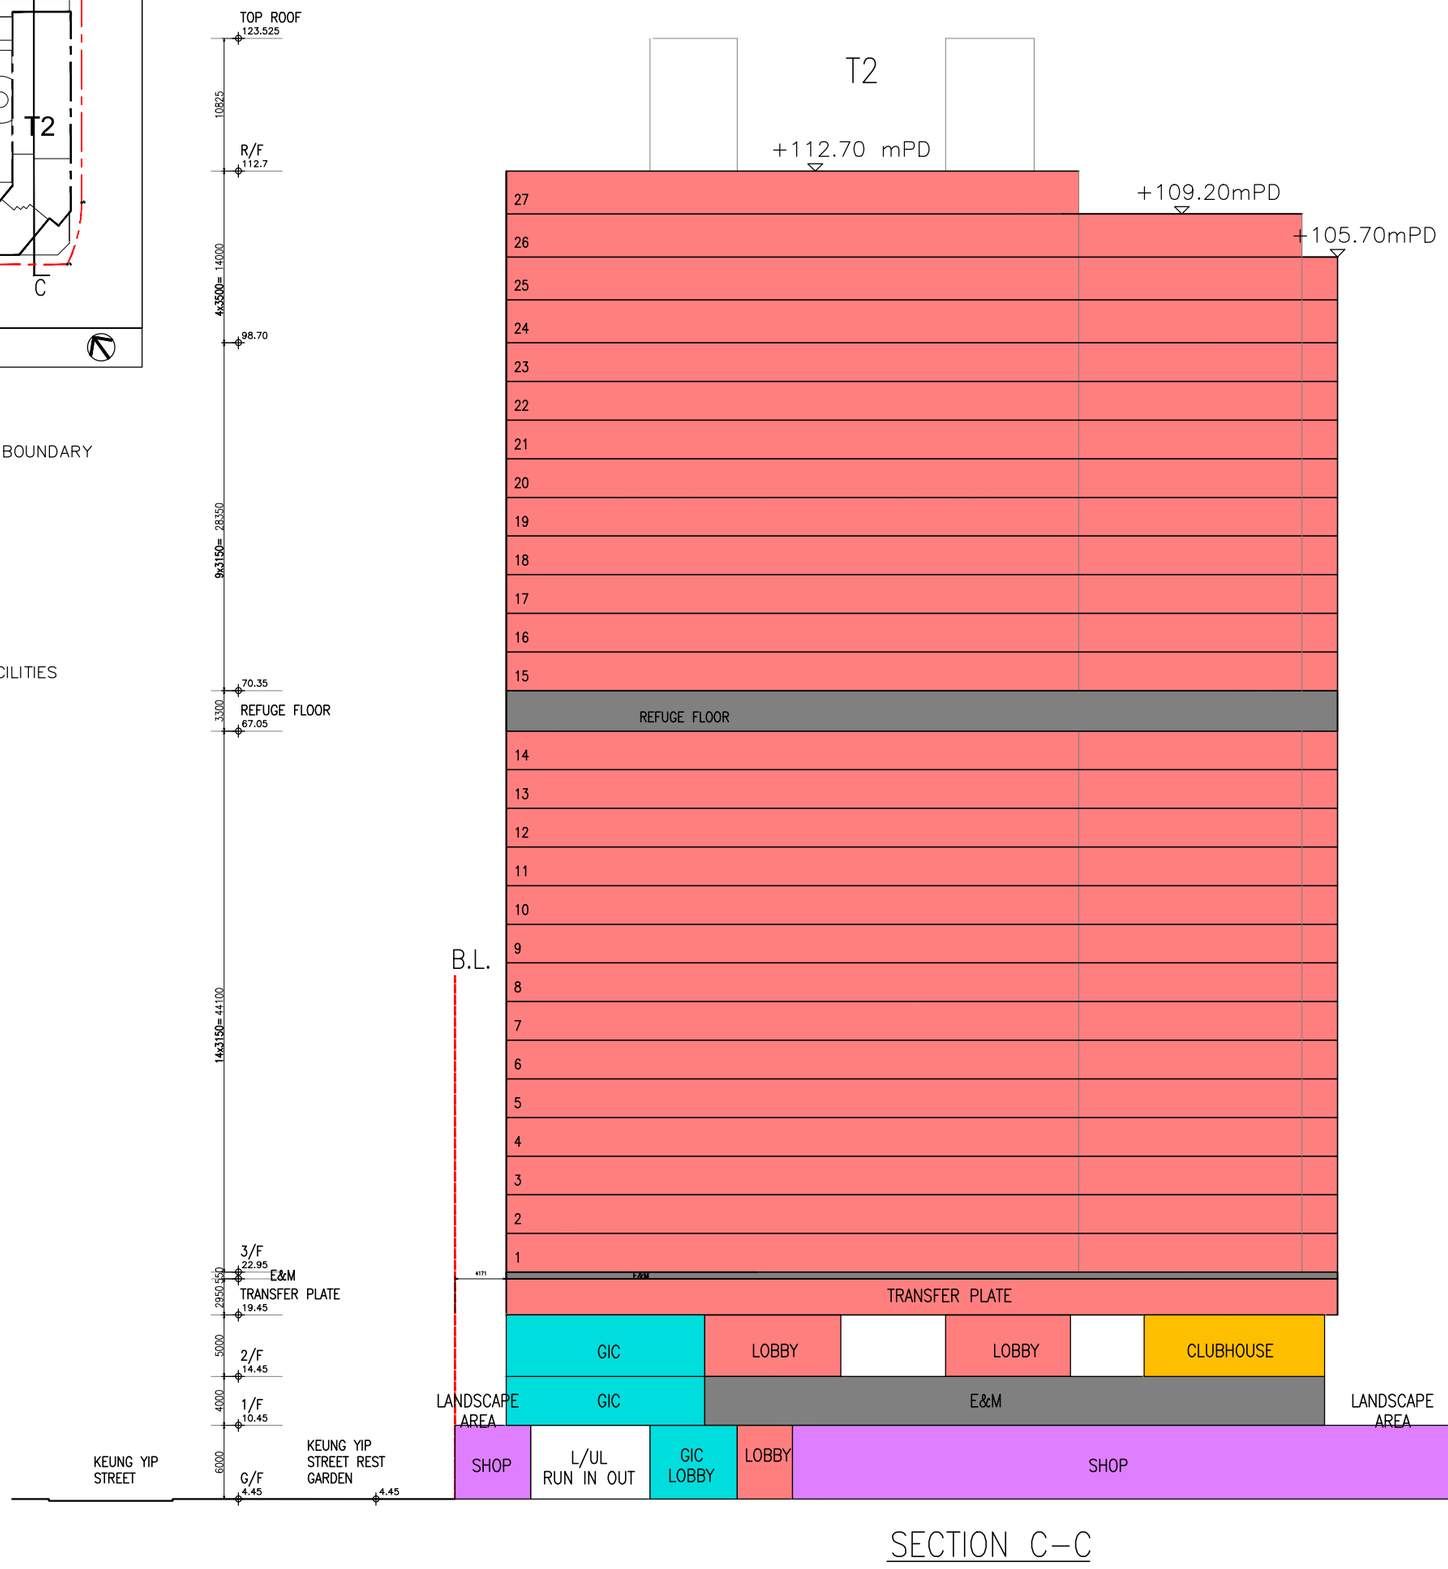

SECTION C–C

B.D. REFERENCE	屋宇署檔案
F.S.D. REFERENCE	消防處檔案
W.W.O. REFERENCE	水務署檔案
CAD FILE NAME	檔案編號
NOTES	注釋

NO. 修定號	REVISIONS 修定內容	DATE 日期	BY 經手人

DLN Architects Limited
劉榮廣伍振民建築師有限公司
46-47 Floor, Tower One, Times Square
Matheson Street, Causeway Bay, Hong Kong
香港銅鑼灣勿地臣街
時代廣場一座46至47樓
t +852 2895 6888 f +852 2576 4074
email general@dln.com.hk www.dln.com.hk

ALL MEASUREMENTS MUST BE CHECKED AT THE WORK BY THE CONTRACTOR
所有尺寸應由承建商於工地核實
DO NOT SCALE FROM DRAWINGS 尺寸不應由圖紙直接量度
ALL PRINTS, SPECIFICATIONS AND THEIR COPYRIGHT ARE THE PROPERTY OF THE ARCHITECT AND SHALL BE RETURNED AT THE COMPLETION OF THE WORK
所有印刷，規格說明及所有的版權屬於建築師及應在工程完結後歸還建築師

PROJECT 項目名稱

21–25 WANG YIP STREET EAST, YUEN LONG, NEW TERRITORIES, HONG KONG

TITLE 標題

INDICATIVE SECTION PLAN

SCALE 比例	DATE 日期
1:500(A3)	APRIL 2026
DRAWN BY 製作人	CHECKED BY 檢查
–	–
JOB NO. 工程項目	DRAWING NO. 圖號
N3147–H	–