ISO A1 594mm x 841mm

Approved:

Checked:

Designer:

Project Management Initials:

826800 E

827200 E

824700 N

824300 N

823900 N

N

LEGEND:

- PROPOSED DEVELOPMENT LAYOUT
- APPLICATION SITE
- ANCILLARY OPERATION AT NGAU KOK WAN (MAX. HEIGHT: +40mPD)
- PROPOSED MAIN ACCESS TUNNEL
- ACCESS ROAD
- CONVEYOR BELT SYSTEM AT WOK TAI WAN (MAX. HEIGHT: 9m)
- STOCKPILING AREA AT WOK TAI WAN (MAX. HEIGHT: +40mPD)
- EXISTING PILE CAP / ABUTMENT

NGAU KOK WAN SURFACE LAND

NGAU KOK WAN PORTAL

TAM KON SHAN ROAD

TAM KON SHAN PORTAL

YAU KOM TAU

NORTHWEST TSING YI INTERCHANGE

WOK TAI WAN

WOK TAI WAN WORKS AREA

WOK TAI WAN SURFACE LAND

LIU TO SHAN

This drawing has been prepared for the use of AECOM's client. It may not be used, modified, reproduced or relied upon by third parties, except as agreed by AECOM or as required by law. AECOM accepts no responsibility and denies any liability whatsoever to any party that uses or relies on this drawing without AECOM's express written consent. Do not scale this document. All measurements must be obtained from the stated dimensions.

V:\BAK\US95-BAK\CSWP\pladrv\Create Plt file\new\CSWP-75(color).pltPlot File by: ZhengS1
08-Sep-26
PATH: P:\PROJECTS\60733229\DRAWING\REPORT\PA\PA_005.dgn

AECOM

PROJECT
UNDERGROUND QUARRYING AT TSING YI NORTH – INVESTIGATION, DESIGN AND CONSTRUCTION

CLIENT
CEDD 土木工程拓展署 Civil Engineering and Development Department

CONSULTANT
AECOM Asia Company Ltd.
www.aecom.com

ISSUE/REVISION

I/R	DATE	DESCRIPTION	CHK.

STATUS

SCALE ~~A3 - 1 : 4000~~

DIMENSION UNIT
METRES

KEY PLAN

PROJECT NO.
60733229

AGREEMENT NO.
CE 79/2023 (GE)

SHEET TITLE
LAYOUT PLAN

SHEET NUMBER
60733229/PA/FIGURE 5.1

參考編號
REFERENCE No.
A/TY/154

繪圖 DRAWING
A-1

ISO A1 594mm x 841mm

Approved:

Checked:

Designer:

Project Management Initials:

826600 E

826700 E

824700 N

824600 N

N

LEGEND:

PARKING FACILITIES
- MOTORCYCLE
- PRIVATE CAR (PC)
- LIGHT GOODS VEHICLE (LGV)
- HEAVY GOODS VEHICLE (HGV)

LOADING/UNLOADING FACILITIES
- GOODS VEHICLE (GV)
- CONTAINER VEHICLE (CV)

- INDICATIVE AREA FOR CONCRETE BATCHING OPERATIONS
- PROPOSED PORTAL SITE FORMATION AREA
- ACCESS ROAD
- INDICATIVE AREA FOR ASPHALT PRODUCTION OR CONCRETE BATCHING OPERATIONS
- INDICATIVE STRUCTURE
- INDICATIVE INTERNAL CIRCULATION
- INDICATIVE AREA FOR ROCK PROCESSING OPERATIONS
- INDICATIVE RETAINING STRUCTURE
- PROPOSED MAIN ACCESS TUNNEL
- INDICATIVE CONVEYOR BELT SYSTEM

* THE SCHEMATIC LAYOUT ARRANGEMENTS OF THE ANCILLARY OPERATIONS AND PARKING FACILITIES AT NGAU KOK WAN SURFACE LAND ARE INDICATIVE ONLY, SUBJECT TO THE CONTRACTOR'S DESIGN IN THE CONSTRUCTION / OPERATION PHASES.

INDICATIVE ARRANGEMENT OF ROCK CRUSHING COMPLEX (R1), INCLUDING SILOS, LOADING AND UNLOADING SPACES (MAX. +40mPD HIGH)

ROCK PROCESSING OPERATIONS (MAX. 35m OR +40mPD HIGH)

INDICATIVE ARRANGEMENT OF CONCRETE BATCHING COMPLEX (C1), INCLUDING SILOS, LOADING AND UNLOADING SPACES (MAX. +40mPD HIGH)

INDICATIVE ARRANGEMENT OF CONCRETE BATCHING COMPLEX (C1), INCLUDING SILOS, LOADING AND UNLOADING SPACES (MAX. +40mPD HIGH)

CONCRETE BATCHING OPERATIONS (MAX. 35m OR +40mPD HIGH)

ASPHALT PRODUCTION OR CONCRETE BATCHING OPERATIONS (MAX. 35m OR +40mPD HIGH)

INDICATIVE ARRANGEMENT OF ASPHALT/CONCRETE PRODUCTION COMPLEX (A1), INCLUDING SILOS, LOADING AND UNLOADING SPACES (MAX. +40mPD HIGH)

RETAINING WALL (APPROX. 20m HIGH)

RETAINING WALL (APPROX. 10m HIGH)

NGAU KOK WAN PORTAL

MAIN ACCESS TUNNEL OF 10m (H) x 16m (W)

TSING YI NORTH COASTAL ROAD

V:\BAK\US95-BAK\CSWP\plotdrv\Create Plt filenew\CSWP-75(color).plt
10/8/2026
Plot File by: WANGZP
PATH P:\PROJECTS\60733229\DRAWING\REPORT\PA\PA_315.dgn

This drawing has been prepared for the use of AECOM's client. It may not be used, modified, reproduced or relied upon by third parties, except as agreed by AECOM or as required by law. AECOM accepts no responsibility, and denies any liability whatsoever, to any party that uses or relies on this drawing without AECOM's express written consent. Do not scale this document. All measurements must be obtained from the stated dimensions.

AECOM

PROJECT
UNDERGROUND QUARRYING AT TSING YI NORTH – INVESTIGATION, DESIGN AND CONSTRUCTION

CLIENT
土木工程拓展署 Civil Engineering and Development Department

CONSULTANT
AECOM Asia Company Ltd.
www.aecom.com

ISSUE/REVISION

I/R	DATE	DESCRIPTION	CHK.

STATUS

SCALE ~~A3 1: 1000~~ | DIMENSION UNIT METRES

KEY PLAN

PROJECT NO. 60733229 | AGREEMENT NO. CE 79/2023 (GE)

SHEET TITLE
INDICATIVE LAYOUT AT NGAU KOK WAN PORTAL

SHEET NUMBER
60733229/PA/FIGURE 5.2

參考編號 REFERENCE No.	繪圖 DRAWING
A/TY/154	A-2

Project Management Initials: Designer: Checked: Approved: ISO A1 594mm x 841mm

824200 E

826400 E

824200 N

824000 N

WOK TAI WAN

NORTH WEST TSING YI INTERCHANGE

CONVEYOR BELT SYSTEM
(APPROX. 140m (L),
6m (W) AND 9m (H))

WTW SURFACE LAND
FOR STOCKPILING
MAX. HEIGHT +40mPD


N

NOTE:

1. THE SCHEMATIC LAYOUT ARRANGEMENT OF THE CONVEYOR BELT SYSTEM AT WOK TAI WAN WORKS AREA ARE INDICATIVE ONLY. SUBJECT TO THE CONTRACTOR'S DESIGN IN THE CONSTRUCTION / OPERATION PHASES.

LEGEND:

STOCKPILE

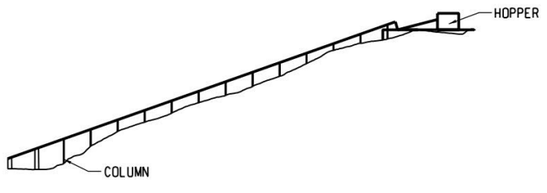

NOT TO SCALE

SCHEMATIC LONGITUDINAL SECTION FOR CONVEYOR BELT SYSTEM IN WOK TAI WAN WORKS AREA

This drawing has been prepared for the use of AECOM's client. It may not be used, modified, reproduced or relied upon by third parties except as agreed by AECOM or as required by law. AECOM accepts no responsibility and denies any liability whatsoever to any party that uses or relies on this drawing without AECOM's express written consent. Do not scale this document. All measurements must be obtained from the stated dimensions.

AECOM

PROJECT
項目

UNDERGROUND QUARRYING AT TSING YI NORTH – INVESTIGATION, DESIGN AND CONSTRUCTION

CLIENT
業主

CEDD 土木工程拓展署 Civil Engineering and Development Department

CONSULTANT
工程顧問公司

AECOM Asia Company Ltd.
www.aecom.com

ISSUE/REVISION
修訂

I/R 修訂	DATE 日期	DESCRIPTION 修改內容	CHK. 核對

STATUS
狀況

SCALE 比例: ~~A3 1 : 1000~~

DIMENSION UNIT 尺寸單位: METRES

KEY PLAN
索引圖

PROJECT NO. 項目編號: 60733229

AGREEMENT NO. 協議編號: CE 79/2023 (GE)

SHEET TITLE
圖紙名稱


INDICATIVE LAYOUT AT WOK TAI WAN

SHEET NUMBER
圖紙編號

60733229/PA/FIGURE 5.3

V:\BAK\US95-BAK\CSWP\pilotdrv\Create Plt file\new\CSWP-75(color).plt
Plot File by: WANGZP
PATH P:\PROJECTS\60733229\DRAWINGS\REPORT\PA\PA 316.dgn
7/27/2026

參考編號 REFERENCE No.	繪圖 DRAWING
A/TY/154	A-3

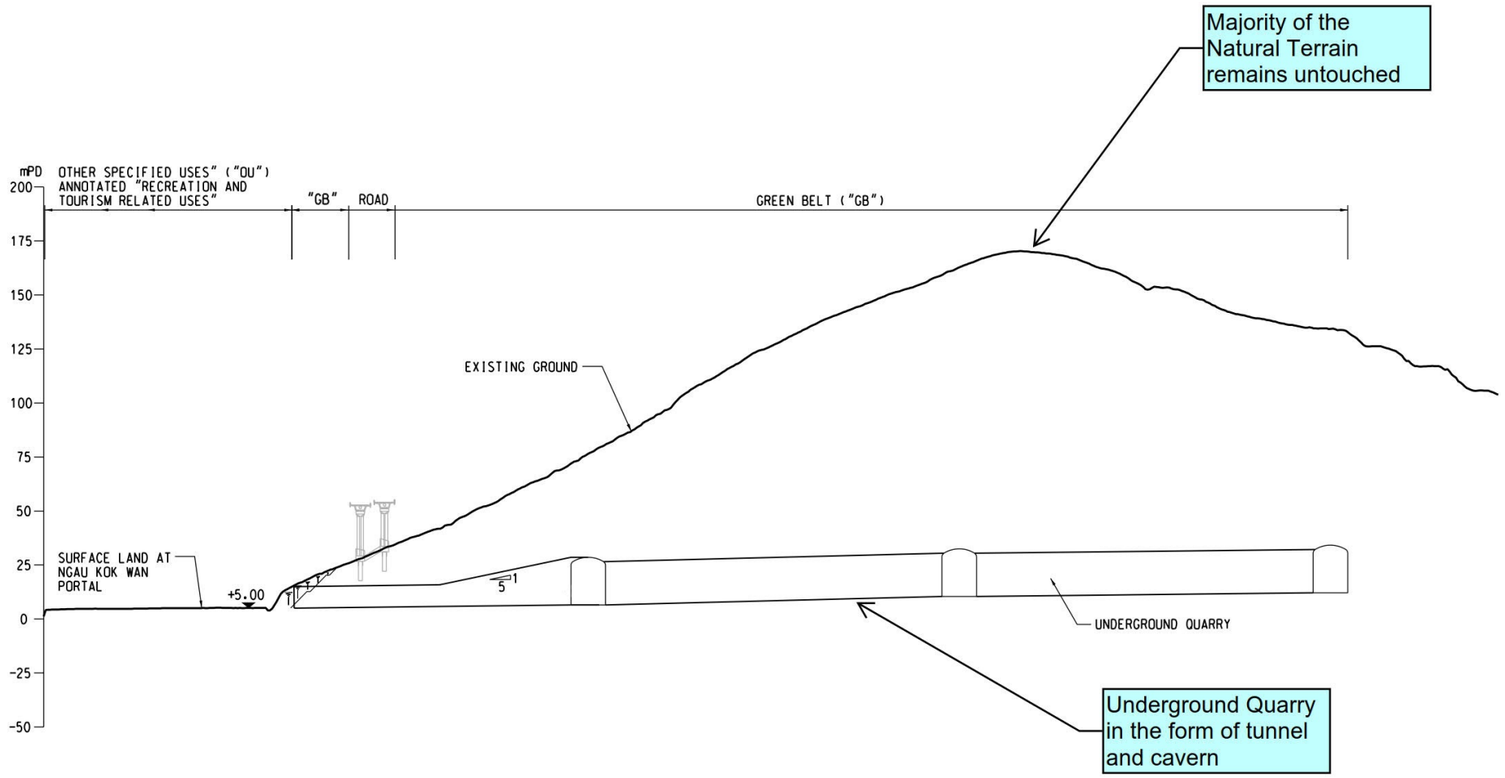

TYPICAL LONGITUDINAL SECTION

Project Management Initials: Designer: Checked: Approved: ISO A1 594mm x 841mm

V:\BAK\US95-BAK\CSWP\pldrv\Create Plt file\new\CSWP-75(color).plt
31-Jul-26
Plot File by: ZhengS1
PATH P:\PROJECTS\60733229\DRAWING\SKETCH\SK3054.dgn

This drawing has been prepared for the use of AECOM's client. It may not be used, modified, reproduced or relied upon by third parties, except as agreed by AECOM or as required by law. AECOM accepts no responsibility, and denies any liability whatsoever, to any party that uses or relies on this drawing without AECOM's express written consent. Do not scale this document. All measurements must be obtained from the stated dimensions.

AECOM

PROJECT
項目
UNDERGROUND QUARRYING AT TSING YI NORTH – INVESTIGATION, DESIGN AND CONSTRUCTION

CLIENT
業主
土木工程拓展署 Civil Engineering and Development Department

CONSULTANT
工程顧問公司
AECOM Asia Company Ltd.
www.aecom.com

ISSUE/REVISION
修改

I/R 修訂	DATE 日期	DESCRIPTION 說明修改	CHK. 核對

STATUS
地位

SCALE 比例: ~~A3 1 : 2500~~

DIMENSION UNIT 尺寸單位: METRES

KEY PLAN
索引圖

PROJECT NO. 合約/項號: 60733229

AGREEMENT NO. 協議書號: CE 79/2023 (GE)

SHEET TITLE
圖紙名稱
TYPICAL LONGITUDINAL SECTION

SHEET NUMBER
圖紙編號
60733229/PA/Figure 8.1

參考編號 REFERENCE No. A/TY/154

繪圖 DRAWING A-4


ISO A1 594mm x 841mm

Project Management Initials: Designer: Checked: Approved:


LOCATION PLAN OF PHOTOMONTAGE VIEWPOINT



VIEWPOINT 1 - BASELINE SCENARIO

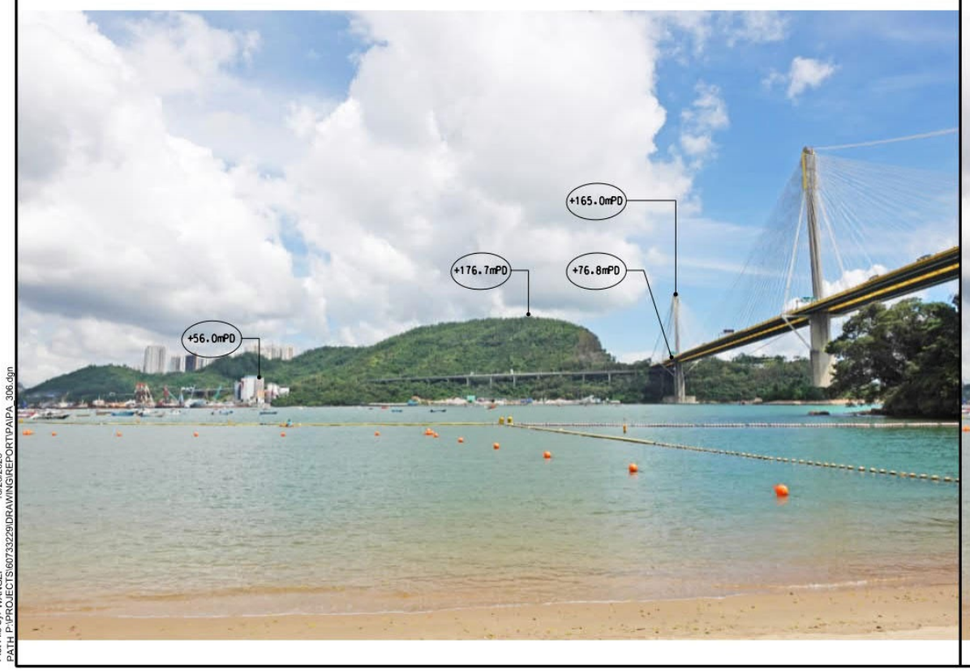

VIEWPOINT 1 - PROPOSED SCENARIO WITH MITIGATION MEASURES

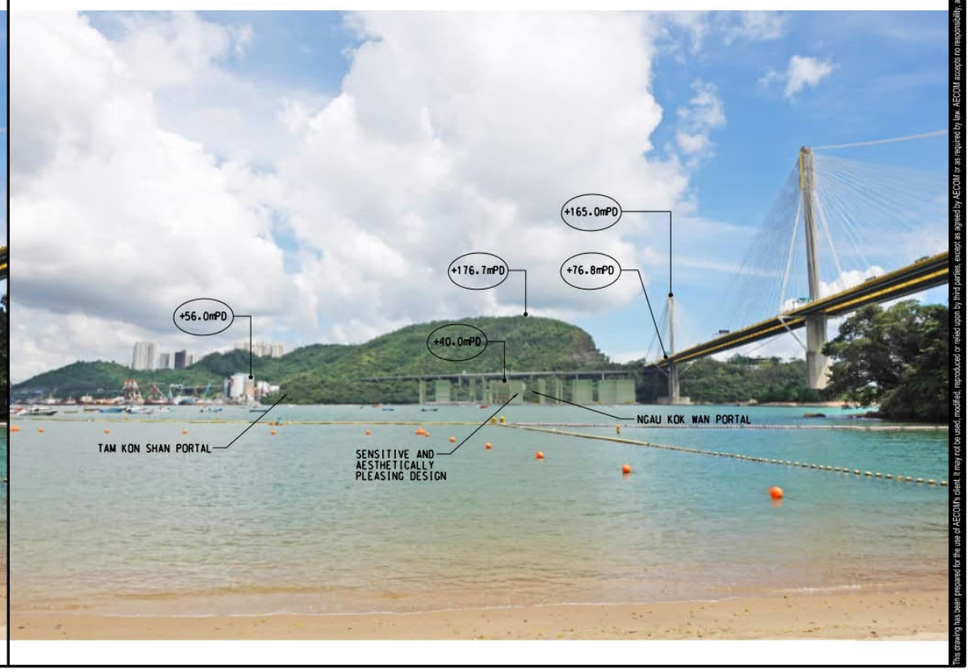

This drawing has been prepared for the use of AECOM's client. It may not be used, modified, reproduced or relied upon by third parties, except as agreed by AECOM or as required by law. AECOM accepts no responsibility, and denies any liability whatsoever, to any party that uses or relies on this drawing without AECOM's express written consent. Do not scale this document. All measurements must be obtained from the stated dimensions.

AECOM

PROJECT
UNDERGROUND QUARRYING AT TSING YI NORTH – INVESTIGATION, DESIGN AND CONSTRUCTION

CLIENT
土木工程拓展署 Civil Engineering and Development Department

CONSULTANT
AECOM Asia Company Ltd.
www.aecom.com

ISSUE/REVISION

I/R	DATE	DESCRIPTION	CHK.

STATUS

SCALE: ~~A3 1: 10000~~
DIMENSION UNIT: METRES

KEY PLAN

PROJECT NO.: 60733229
AGREEMENT NO.: CE 79/2023 (GE)

SHEET TITLE
PHOTOMONTAGE OF PROPOSED DEVELOPMENT

(SHEET 1 OF 4)

SHEET NUMBER
60733229/PA/FIGURE 5.5

V:\BAK\US95-BAK\CSWP\plotdrv\Create Plt file\new\CSWP-75(color).plt
10/26/2026
Plot File by: WANG2P
PATH: P:\PROJECTS\60733229\DRAWING\REPORT\PA\PA_306.dgn

参考編號 REFERENCE No. A/TY/154

繪圖 DRAWING A-5

ISO A1 594mm x 841mm


Approved:

Checked:

Designer:

Project Management Initials:


LOCATION PLAN OF PHOTOMONTAGE VIEWPOINT

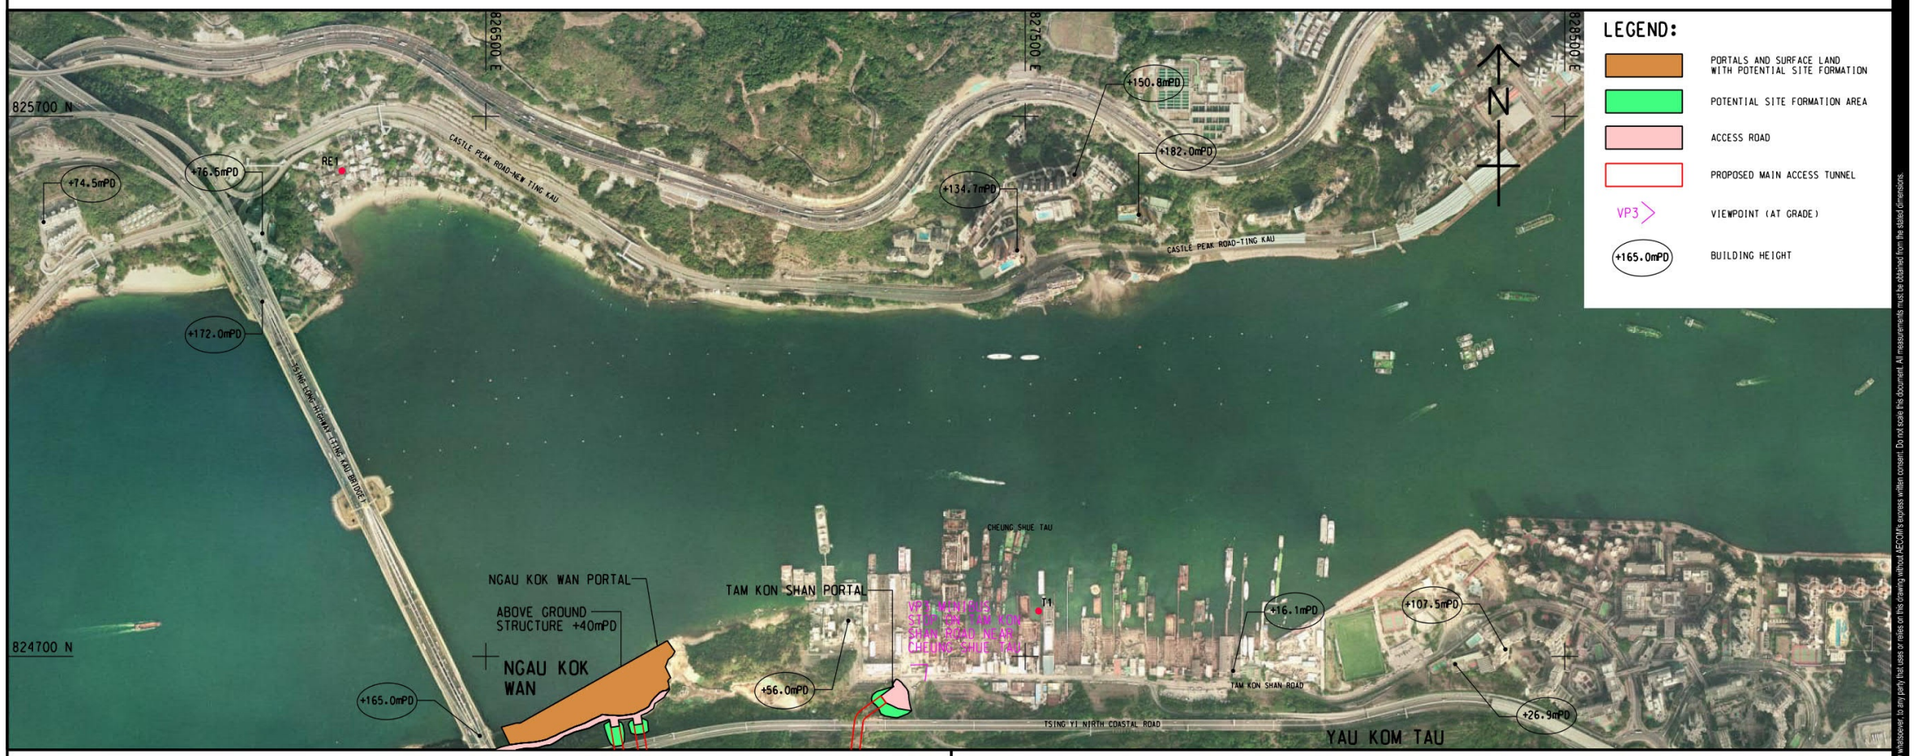

VIEWPOINT 3 - BASELINE SCENARIO



VIEWPOINT 3 - PROPOSED SCENARIO WITH MITIGATION MEASURES

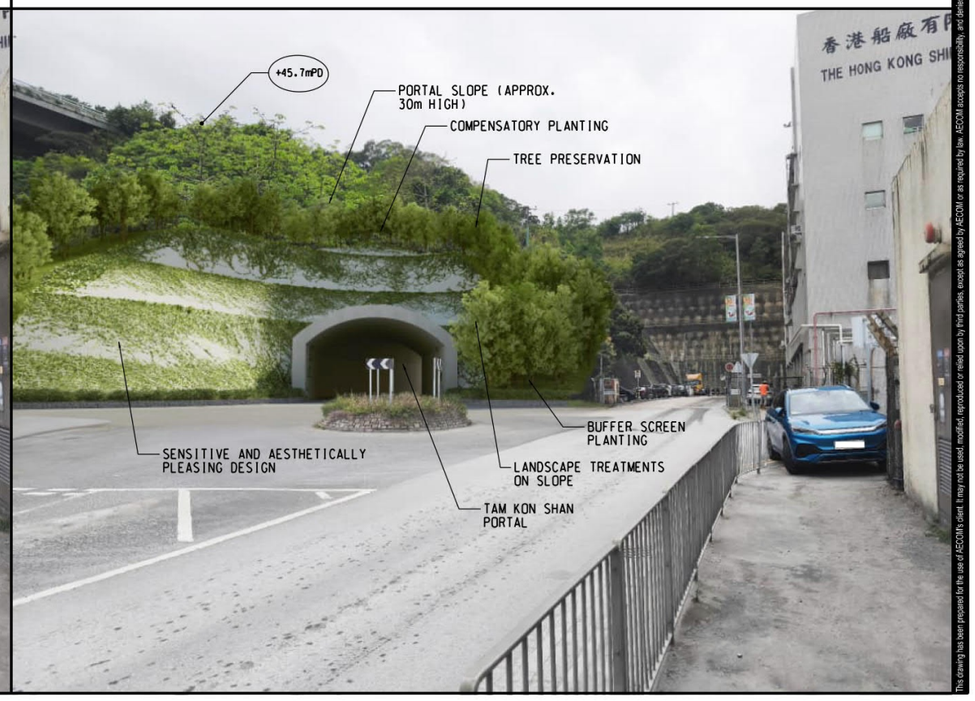

V:\BAK\US95-BAK\CSWP\plotdrv\Create Plt file\new\CSWP-75(color).plt
Plot File by: Zhengs31
23-Jul-26
PATH P:\PROJECTS\60733229\DRAWING\REPORT\PA\PA_308.dgn

This drawing has been prepared for the use of AECOM's client. It may not be used, modified, reproduced or relied upon by third parties, except as agreed by AECOM or as required by law. AECOM accepts no responsibility, and denies any liability whatsoever, to any party that uses or relies on this drawing without AECOM's express written consent. Do not scale this document. All measurements must be obtained from the stated dimensions.

AECOM

PROJECT
項目
UNDERGROUND QUARRYING AT TSING YI NORTH – INVESTIGATION, DESIGN AND CONSTRUCTION

CLIENT
業主
CEDD 土木工程拓展署 Civil Engineering and Development Department

CONSULTANT
顧問
AECOM Asia Company Ltd.
www.aecom.com

ISSUE/REVISION
修訂

I/R 修訂	DATE 日期	DESCRIPTION 內容簡要	CHK. 核對

STATUS
狀況

SCALE 比例: ~~A3 1 : 10000~~

DIMENSION UNIT 尺寸單位: METRES

KEY PLAN
索引圖

PROJECT NO. 方案編號: 60733229

AGREEMENT NO. 協議編號: CE 79/2023 (GE)

SHEET TITLE
圖紙名稱
PHOTOMONTAGE OF PROPOSED DEVELOPMENT

(SHEET 3 OF 4)

SHEET NUMBER
圖紙編號
60733229/PA/FIGURE 5.7

參考編號 REFERENCE No. A/TY/154

繪圖 DRAWING A-6

ISO A1 594mm x 841mm

Approved:

Checked:


Designer:

Project Management Initials:


LOCATION PLAN OF PHOTOMONTAGE VIEWPOINT



VIEWPOINT 4 - BASELINE SCENARIO

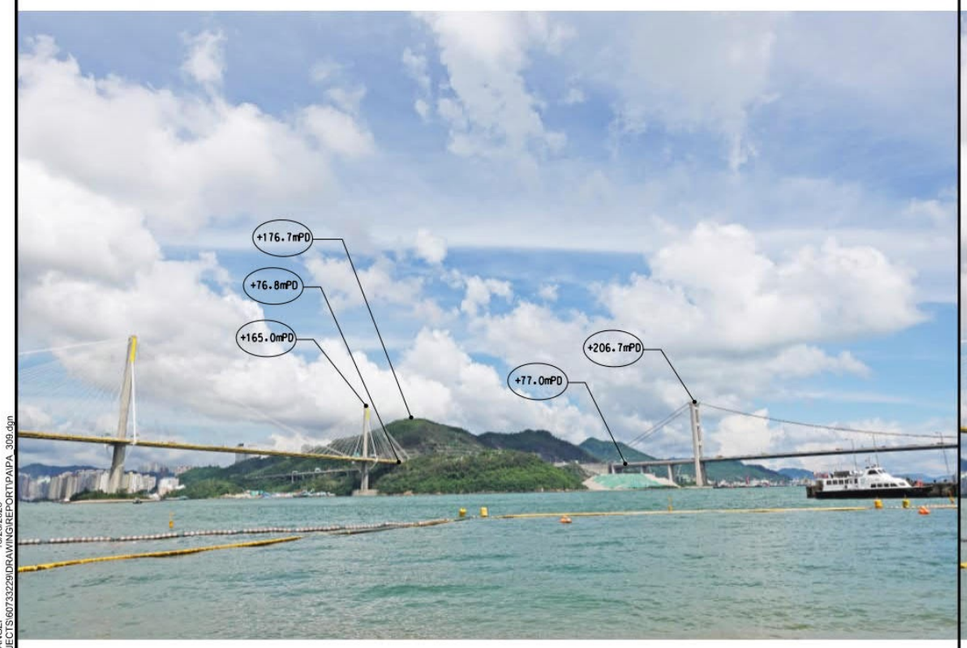

VIEWPOINT 4 - PROPOSED SCENARIO WITH MITIGATION MEASURES

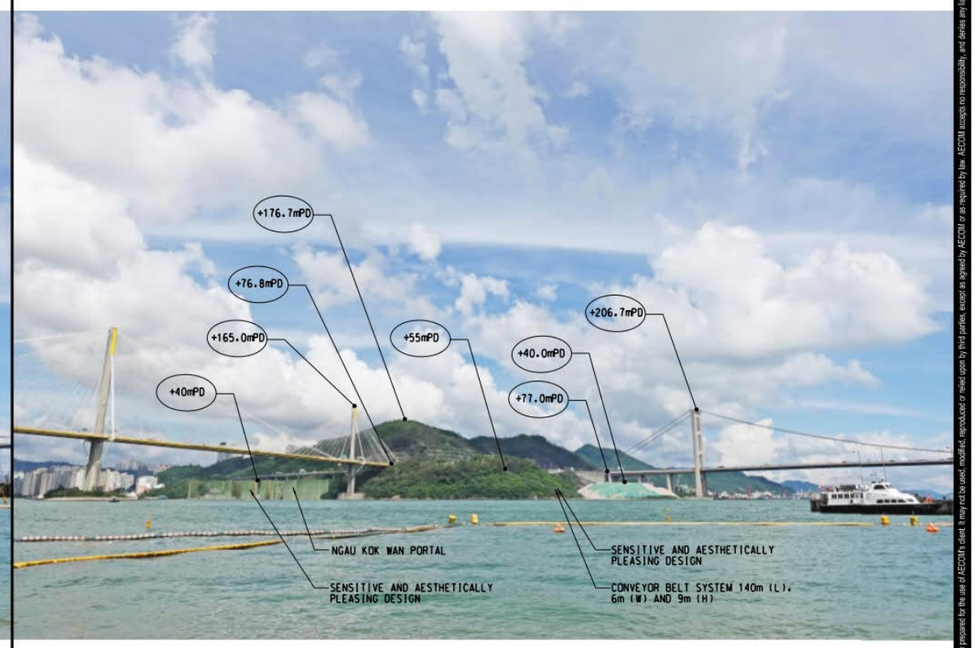

This drawing has been prepared for the use of AECOM's client. It may not be used, modified, reproduced or relied upon by third parties, except as agreed by AECOM or as required by law. AECOM accepts no responsibility, and denies any liability whatsoever, to any party that uses or relies on this drawing without AECOM's express written consent. Do not scale this document. All measurements must be obtained from the stated dimensions.

AECOM

PROJECT
工程

UNDERGROUND QUARRYING AT TSING YI NORTH – INVESTIGATION, DESIGN AND CONSTRUCTION

CLIENT
客戶

CEDD 土木工程拓展署 Civil Engineering and Development Department

CONSULTANT
顧問公司

AECOM Asia Company Ltd.
www.aecom.com

ISSUE/REVISION
修訂

I/R 修訂	DATE 日期	DESCRIPTION 內容修改	CHK. 核對

STATUS
狀況

SCALE 比例: ~~A3 1: 10000~~

DIMENSION UNIT 尺寸單位: METRES

KEY PLAN
索引圖

PROJECT NO. 項目編號: 60733229

AGREEMENT NO. 協議編號: CE 79/2023 (GE)

SHEET TITLE
圖紙名稱

PHOTOMONTAGE OF PROPOSED DEVELOPMENT

(SHEET 4 OF 4)

SHEET NUMBER
圖紙編號

60733229/PA/FIGURE 5.8

V:\BAK\US95-BAK\CS\WP\plotdrv\Create Plt file\new\CSWP-75(color).plt
10/26/2026
Plot File by: WANGZP
PATH P:\PROJECTS\60733229\DRAWING\REPORT\PA\PA_309.dgn

參考編號 REFERENCE No.	繪圖 DRAWING
A/TY/154	A-7

ISO A1 594mm x 841mm

Approved:

Checked:

Designer:

Project Management Initials:

LOCATION PLAN OF PHOTOMONTAGE VIEWPOINT



VIEWPOINT 7 - BASELINE SCENARIO



VIEWPOINT 7 - PROPOSED SCENARIO WITH MITIGATION MEASURES



This drawing has been prepared for the use of AECOM's client. It may not be used, modified, reproduced or relied upon by third parties, except as agreed by AECOM or as required by law. AECOM accepts no responsibility, and denies any liability whatsoever, to any party that uses or relies on this drawing without AECOM's express written consent. Do not scale this document. All measurements must be obtained from the stated dimensions.

AECOM

PROJECT
項目
UNDERGROUND QUARRYING AT TSING YI NORTH – INVESTIGATION, DESIGN AND CONSTRUCTION

CLIENT
客戶
土木工程拓展署
CEDD Civil Engineering and Development Department

CONSULTANT
AECOM Asia Company Ltd.
www.aecom.com

ISSUE/REVISION
修訂

I/R 修訂	DATE 日期	DESCRIPTION 內容修改	CHK. 核對

STATUS
狀況

SCALE 比例 | DIMENSION UNIT 尺寸單位
- | METRES

KEY PLAN
索引圖

PROJECT NO. 合約編號 | AGREEMENT NO. 協議編號
60733229 | CE 79/2023 (GE)

SHEET TITLE
圖紙名稱
PHOTOMONTAGE OF PROPOSED DEVELOPMENT

(SHEET 7 OF 7)

SHEET NUMBER
圖紙編號
60733229/B19/FIGURE 10.13

V:\BAK\US95-BAK\CSWP\plotdrv\Create Plt file\new\CSWP-75(color).plt
8/24/2026
Plot File by: XIEYZ
PATH: P:\PROJECTS\60733229\DRAWING\REPORT\B19\B19_315.dgn

參考編號 REFERENCE No.	繪圖 DRAWING
A/TY/154	A-8


ISO A1 594mm x 841mm

Approved:

Checked:

Designer:

Project Management Initials:

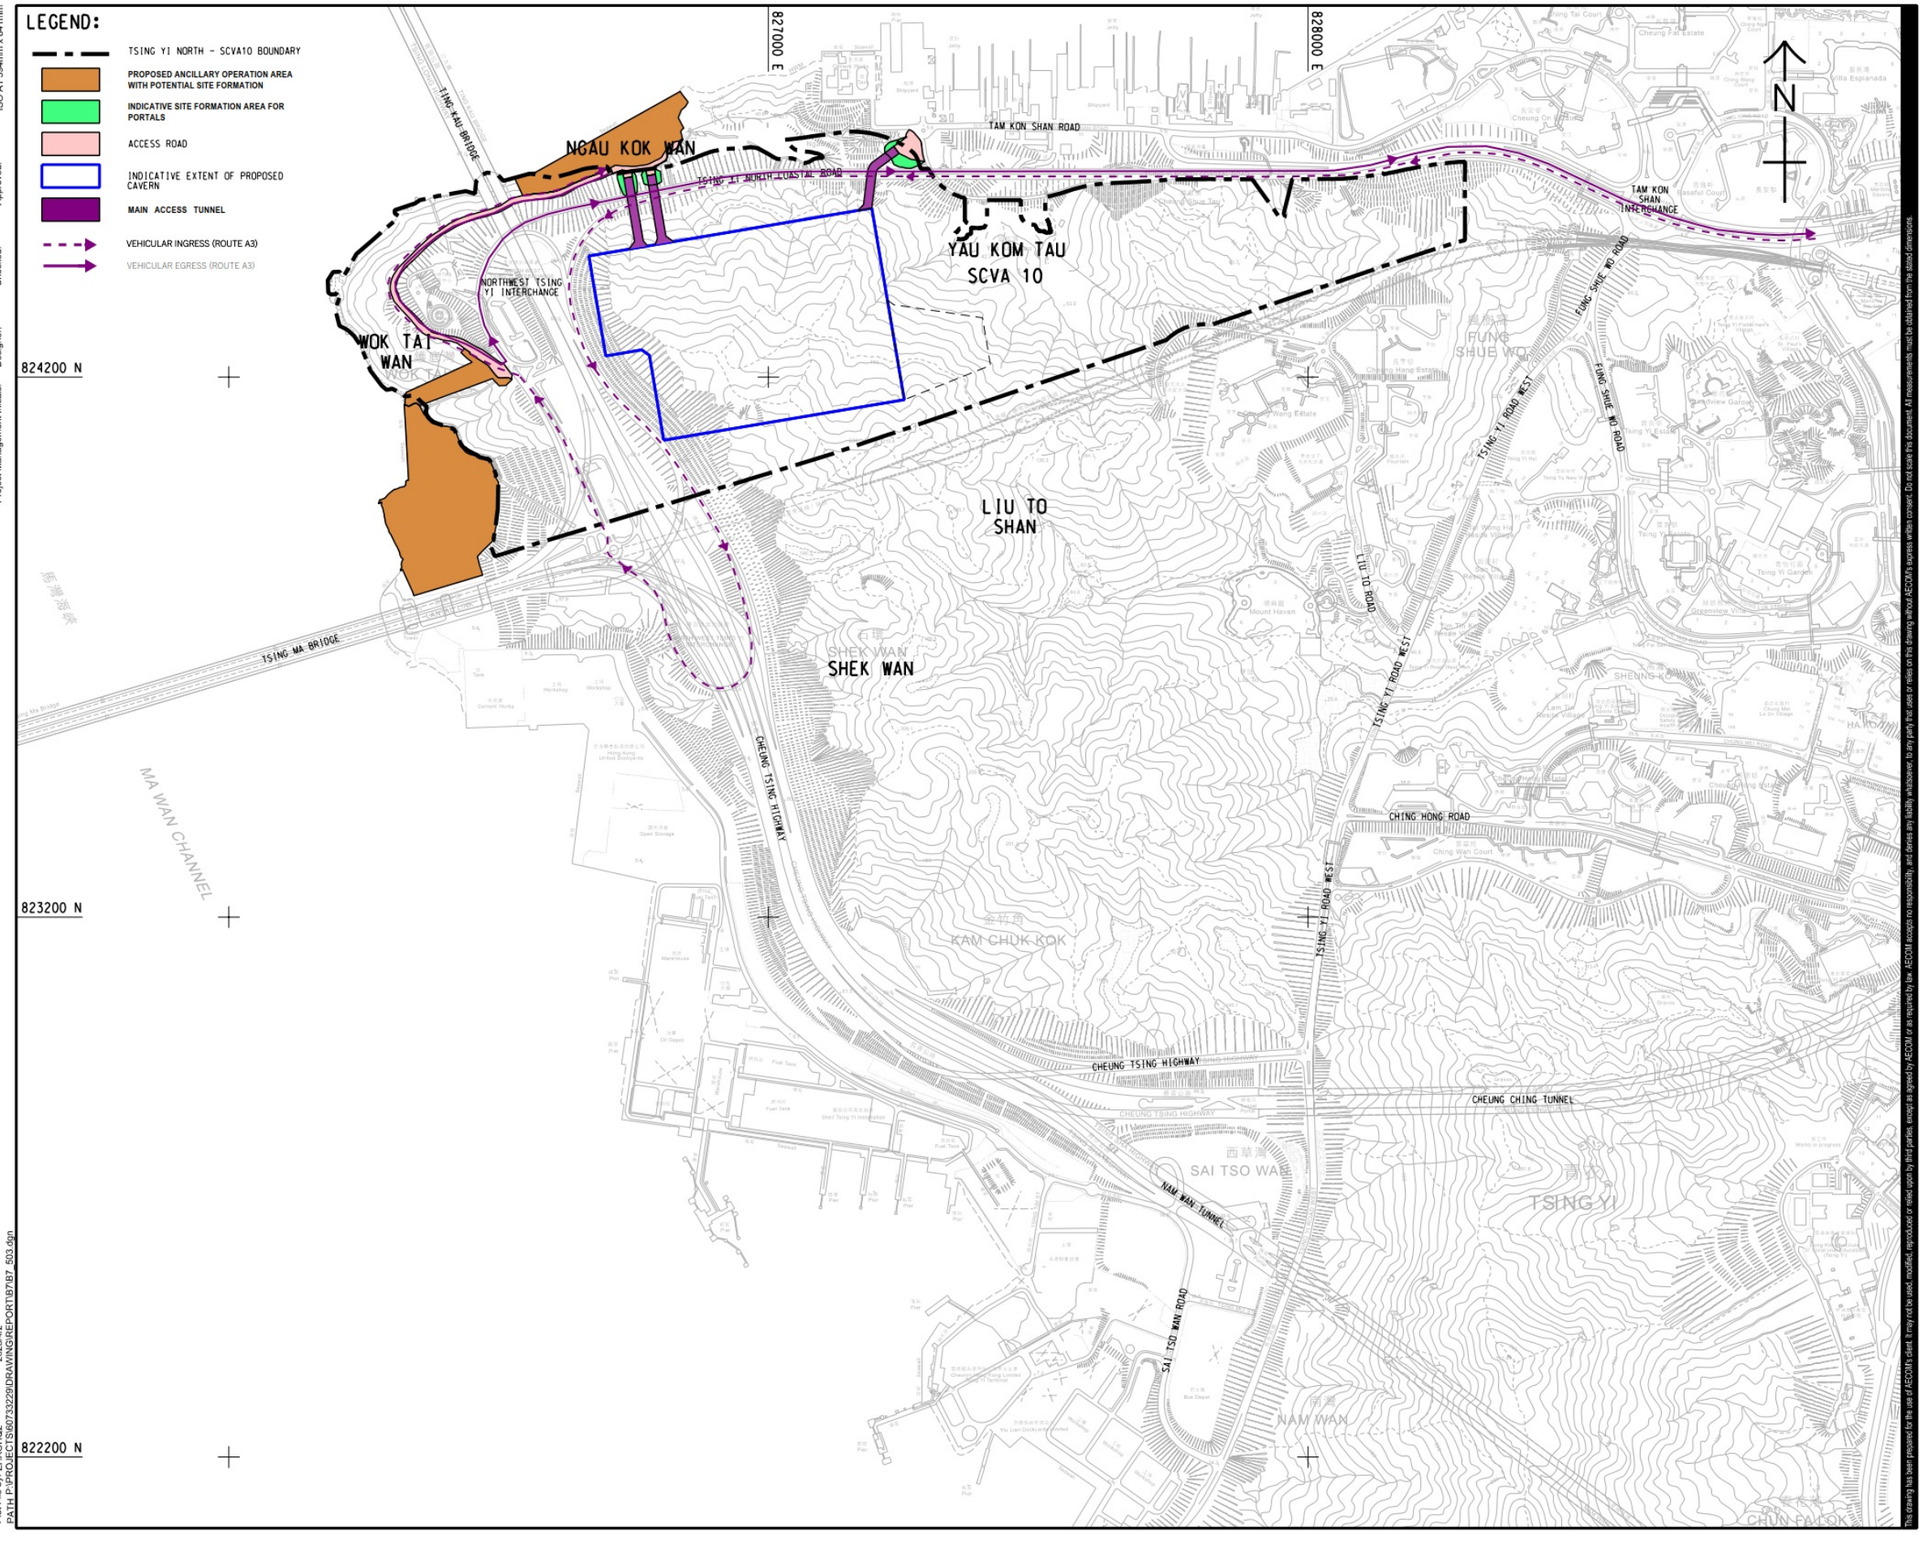

V:\BAK\US95-BAK\CSWP\plotdrv\Create Plt file\new\CSWP-75(color).plt
Plot File by: ZHAOH22
20254/4/2
PATH P:\PROJECTS\60733229\DRAWING\REPORT\B7\B7_503.dgn

AECOM

PROJECT
項目
UNDERGROUND QUARRYING AT TSING YI NORTH – INVESTIGATION, DESIGN AND CONSTRUCTION

CLIENT
業主
CEDD 土木工程拓展署 Civil Engineering and Development Department

CONSULTANT
人類環境小組
AECOM Asia Company Ltd.
www.aecom.com

ISSUE/REVISION
修訂

I/R 修訂	DATE 日期	DESCRIPTION 內容/摘要	CHK. 核對

STATUS
狀況

SCALE 比例: ~~A3 1: 10000~~
DIMENSION UNIT 尺寸單位: METRES

KEY PLAN
索引圖

PROJECT NO. 項目編號: 60733229
AGREEMENT NO. 協議編號: CE 79/2023 (GE)

SHEET TITLE
圖紙名稱
SITE ACCESS ARRANGEMENT (ROUTE A3)

SHEET NUMBER
圖紙編號
60733229/A20/Figure 3.7

This drawing has been prepared for the use of AECOM's client. It may not be used, modified, reproduced or relied upon by third parties, except as agreed by AECOM or as required by law. AECOM accepts no responsibility, and denies any liability whatsoever, to any party that uses or relies on this drawing without AECOM's express written consent. Do not scale this document. All measurements must be obtained from the stated dimensions.

參考編號 REFERENCE No.	繪圖 DRAWING
A/TY/154	A-9

ISO A1 594mm x 841mm

Approved:

Checked:

Designer:

Project Management Initials:

LEGEND:

- TSING YI NORTH – SCVA10 BOUNDARY
- PROPOSED ANCILLARY OPERATION AREA WITH POTENTIAL SITE FORMATION
- INDICATIVE SITE FORMATION AREA FOR PORTALS
- ACCESS ROAD
- INDICATIVE EXTENT OF PROPOSED CAVERN
- MAIN ACCESS TUNNEL
- VEHICULAR INGRESS (ROUTE B3)
- VEHICULAR EGRESS (ROUTE B3)

NOTE:
The use of Inbound Routes B1, B2 and B4, together with Tusen Tsing Interchange, is prohibited during AM and PM peak periods (i.e. 07:00 to 09:30 and 17:00 to 19:00)

824200 N

827000 E

828000 E

823200 N

822200 N

NGAU KOK WAN

WOK TAI WAN

YAU KOM TAU SCVA 10

LIU TO SHAN

SHEK WAN

SAI TSO WAN

NAM WAN

KAM CHUK KOK

MA WAN CHANNEL

TSING KAU BRIDGE

TSING MA BRIDGE

TSING YI NORTH COASTAL ROAD

NORTHWEST TSING YI INTERCHANGE

TAM KON SHAN ROAD

TAM KON SHAN INTERCHANGE

FUNG SHUE WO ROAD

TSING YI ROAD WEST

LIU TO ROAD

CHING HONG ROAD

CHEUNG TSING HIGHWAY

CHEUNG CHING TUNNEL

NAM WAN TUNNEL

SAI TSO WAN ROAD

CHUN FAI ROAD

TSING YI

N

V:\BAK\US95-BAK\CSWP\plotdrv\Create Plt file\new\CSWP-75(color).plt
Plot File by: ZHAOHQ2
2025/4/2
PATH P:\PROJECTS\60733229\DRAWING\REPORT\B7\B7_503.dgn

This drawing has been prepared for the use of AECOM's client. It may not be used, modified, reproduced or relied upon by third parties, except as agreed by AECOM or as required by law. AECOM accepts no responsibility, and denies any liability whatsoever, to any party that uses or relies on this drawing without AECOM's express written consent. Do not scale this document. All measurements must be obtained from the stated dimensions.

AECOM

PROJECT
UNDERGROUND QUARRYING AT TSING YI NORTH – INVESTIGATION, DESIGN AND CONSTRUCTION

CLIENT
土木工程拓展署 Civil Engineering and Development Department

CONSULTANT
AECOM Asia Company Ltd.
www.aecom.com

ISSUE/REVISION

I/R	DATE	DESCRIPTION	CHK.

STATUS

SCALE: ~~A3 1 : 10000~~ | DIMENSION UNIT: METRES


KEY PLAN

PROJECT NO.: 60733229 | AGREEMENT NO.: CE 79/2023 (GE)

SHEET TITLE
SITE ACCESS ARRANGEMENT (ROUTE B3)

SHEET NUMBER
60733229/A20/Figure 3.11

參考編號 REFERENCE No.	繪圖 DRAWING
A/TY/154	A-10

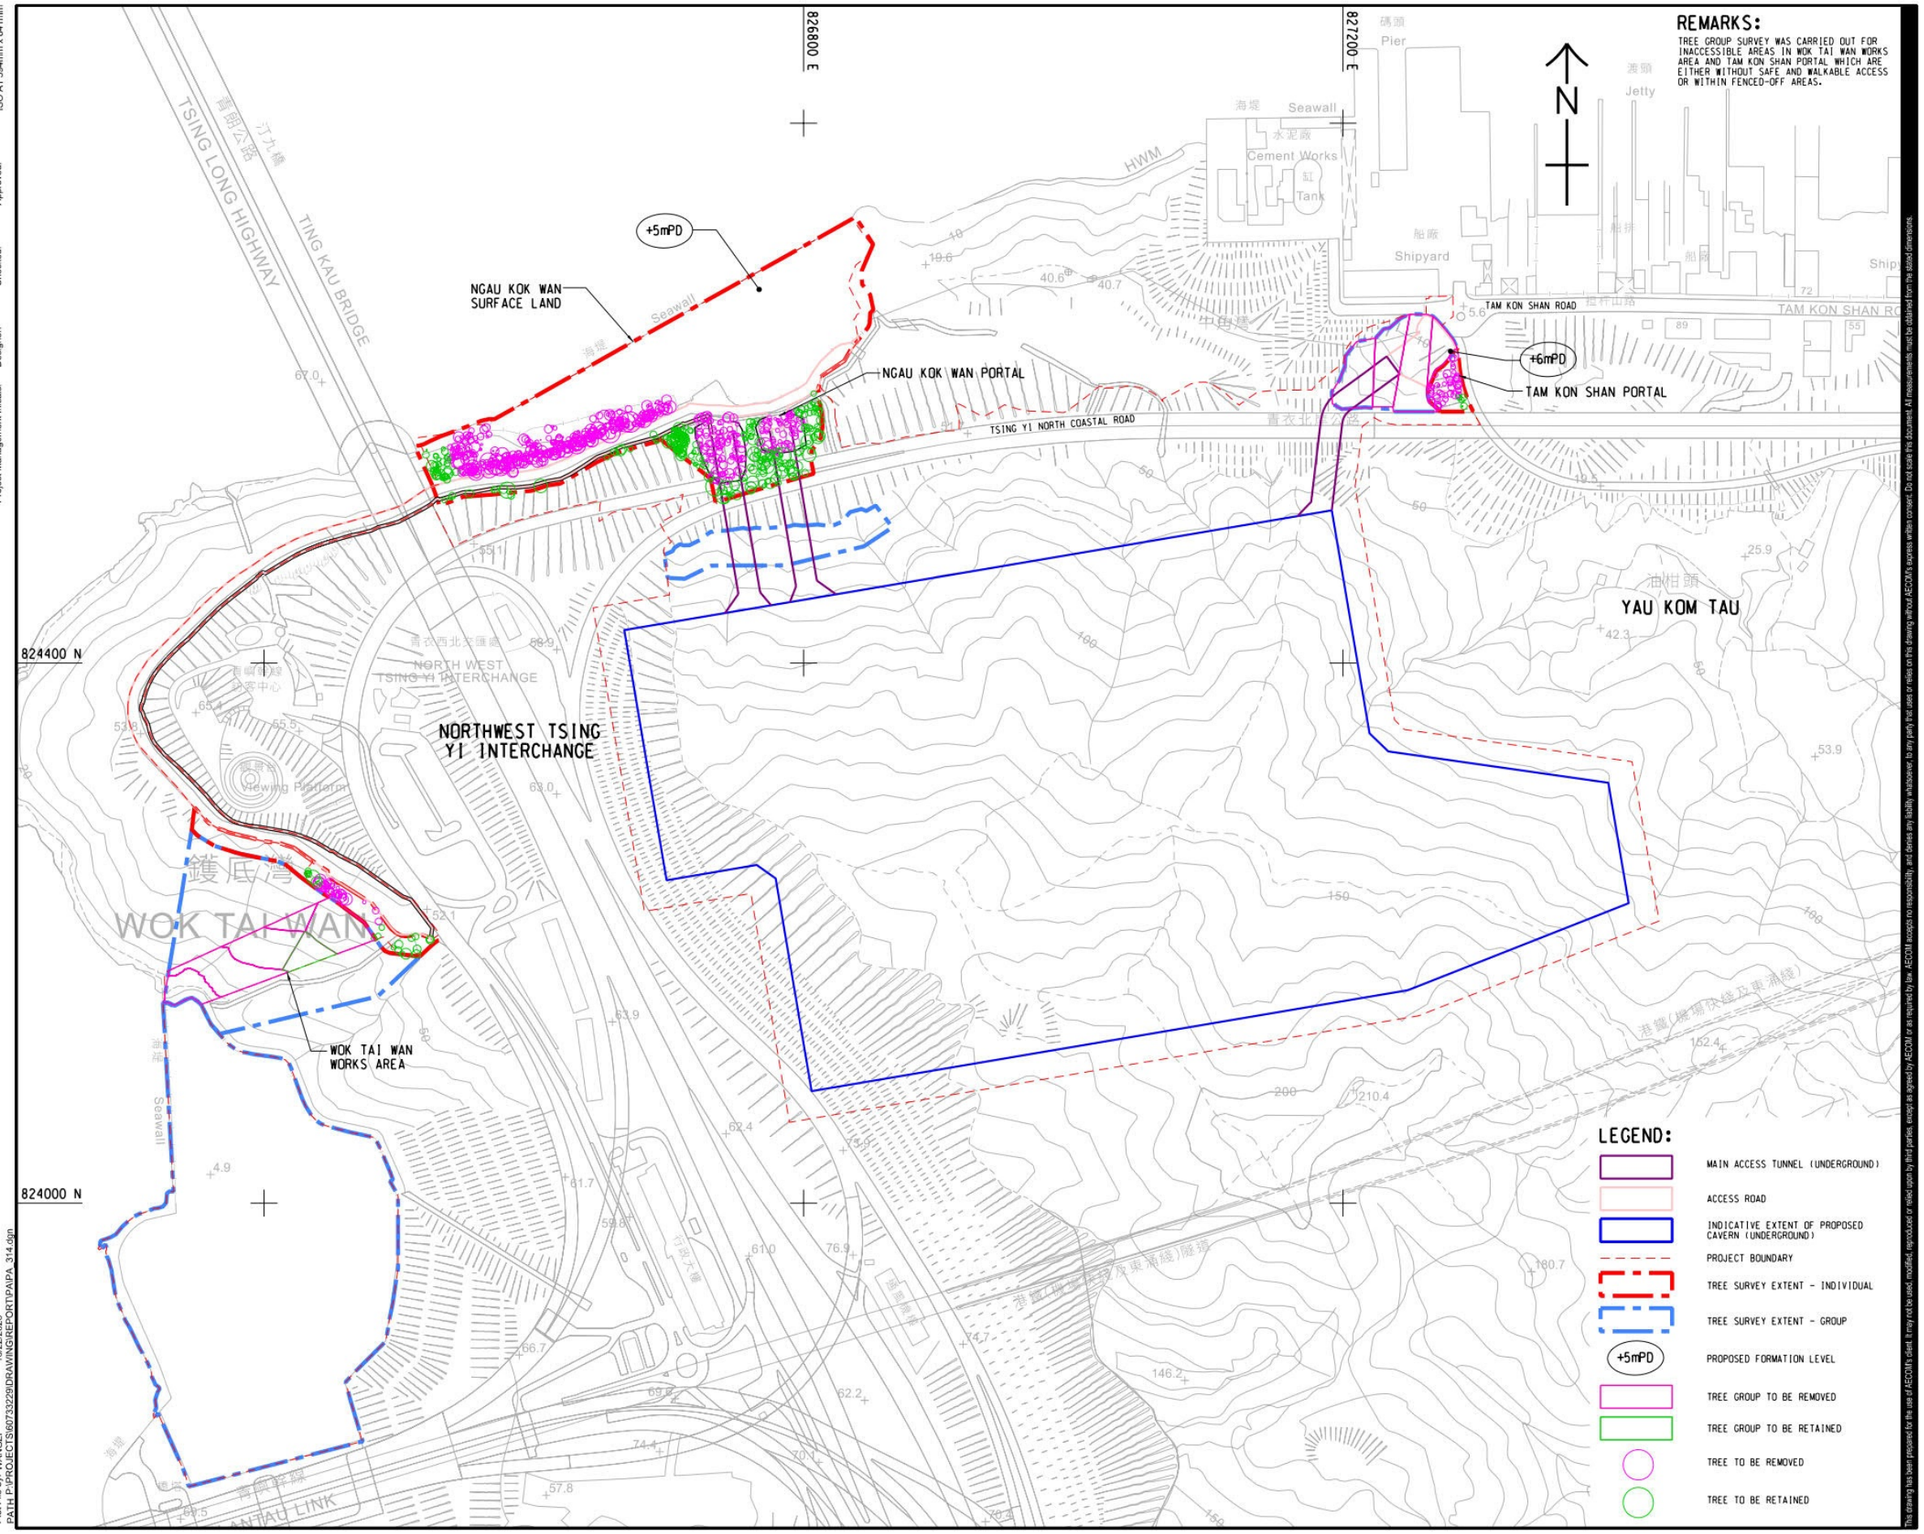

Project Management Initials: Designer: Checked: Approved: ISO A1 594mm x 841mm

V:\BAK\US95-BAK\CSWP\plotdrv\Create Plt file\new\CSWP-75(color).plt
Plot File by: WANGZP 10/22/2026
PATH: P:\PROJECTS\60733229\DRAWING\REPORT\PAIPA_314.dgn

This drawing has been prepared for the use of AECOM's client. It may not be used, modified, reproduced or relied upon by third parties, except as agreed by AECOM or as required by law. AECOM accepts no responsibility, and denies any liability whatsoever, to any party that uses or relies on this drawing without AECOM's express written consent. Do not scale this document. All measurements must be obtained from the stated dimensions.

AECOM

PROJECT
UNDERGROUND QUARRYING AT TSING YI NORTH – INVESTIGATION, DESIGN AND CONSTRUCTION

CLIENT
土木工程拓展署 Civil Engineering and Development Department

CONSULTANT
AECOM Asia Company Ltd.
www.aecom.com

ISSUE/REVISION

I/R	DATE	DESCRIPTION	CHK.

STATUS

SCALE ~~A3 1: 4000~~ | DIMENSION UNIT METRES

KEY PLAN

PROJECT NO. 60733229 | AGREEMENT NO. CE 79/2023 (GE)

SHEET TITLE
TREE TREATMENT PLAN

SHEET NUMBER
60733229/LIA/FIGURE 3

參考編號 REFERENCE No. A/TY/154

繪圖 DRAWING A-11

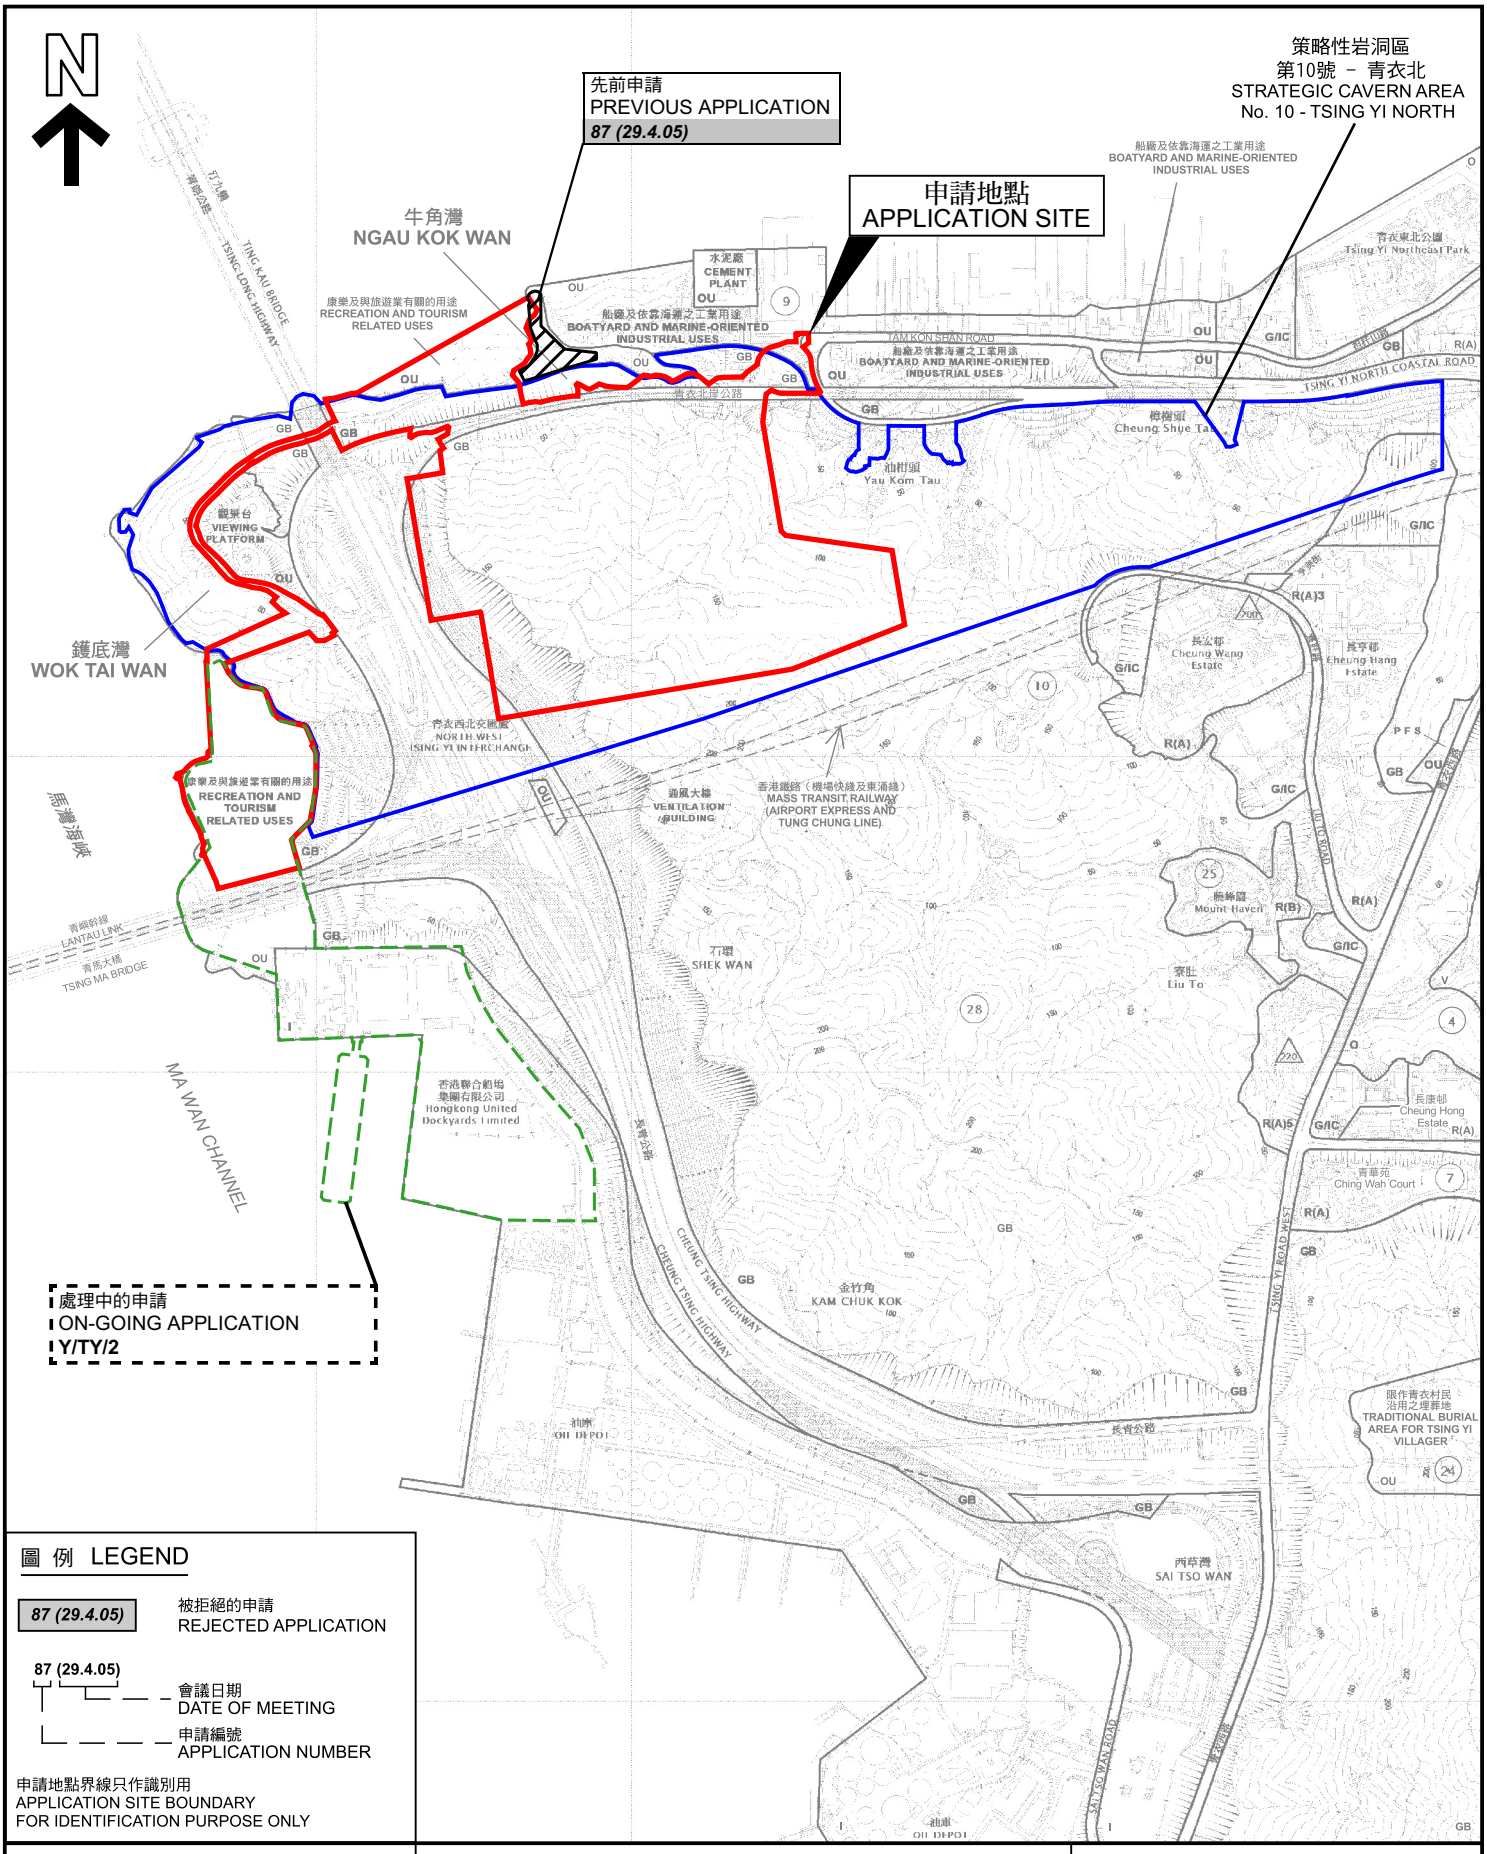


圖 例 LEGEND

87 (29.4.05) 被拒絕的申請 REJECTED APPLICATION

87 (29.4.05)
- 會議日期 DATE OF MEETING
- 申請編號 APPLICATION NUMBER

申請地點界線只作識別用
APPLICATION SITE BOUNDARY
FOR IDENTIFICATION PURPOSE ONLY

本摘要圖於2026年10月28日擬備，
所根據的資料為於2022年10月18日
核准的分區計劃大綱圖編號S/TY/32

EXTRACT PLAN PREPARED ON
28.10.2026 BASED ON OUTLINE ZONING
PLAN No. S/TY/32 APPROVED ON
18.10.2022

位置圖 LOCATION PLAN

擬議政府用途（地下採石場暨岩洞發展連附屬作業）
新界青衣西北牛角灣、鑊底灣及石環以西北的山坡的政府土地
PROPOSED GOVERNMENT USE (UNDERGROUND QUARRYING-CUM-CAVERN DEVELOPMENT WITH ANCILLARY OPERATIONS)
GOVERNMENT LAND AT NGAU KOK WAN, WOK TAI WAN AND HILLSIDES TO THE NORTHWEST OF SHEK WAN, NORTHWEST TSING YI, NEW TERRITORIES

SCALE 1 : 12 000 比例尺

米 METRES 200 0 200 400 米 METRES

規劃署
Planning Department

參考編號
REFERENCE No.
A/TY/154

圖 PLAN
A-1

港口
HARBOUR

牛角灣部分
NGAU KOK WAN
PORTION

水泥廠
CEMENT
PLANT

康樂及
與旅遊業有關的用途
RECREATION AND TOURISM
RELATED USES

船廠及依靠海運之工業用途
BOATYARD AND MARINE-ORIENTED
INDUSTRIAL USES

船廠及依靠海運之工業用途
BOATYARD AND
MARINE-ORIENTED
INDUSTRIAL USES

觀景台
VIEWING
PLATFORM

鑊底灣部分
WOK TAI WAN
PORTION

康樂及與旅遊業有關的用途
RECREATION AND
TOURISM
RELATED USES

通風大樓
VENTILATION BUILDING

OU
GB
I

青衣北岸公路
TSING YI NORTH COASTAL ROAD
TAM KON SHAN ROAD
TING KAU BRIDGE
TSING LONG HIGHWAY
青朗公路
NORTH WEST TSING YI INTERCHANGE
青衣西北交匯處
TSING MA BRIDGE
青馬大橋
LANTAU LINK
青嶼幹線
Elevated Road
高架道路
CHEUNG TSING HIGHWAY
長青公路
MA WAN CHANNEL
馬灣海峽
SHEK WAN
石環
KAU KOM TAU
龜山頭
NGAU KOK WAN
牛角灣
WOK TAI WAN
鑊底灣
KAM CHUK KOK
金竹角
Tsing Yi Administration Building
青衣行政大樓
Car Park
停車場
Cement Works
水泥廠
Workshop
工場
Hongkong United Dockyards Limited
香港聯合船塢集團有限公司
Dockyard
船塢
Hong Kong Cement (Tsing Yi) Plant
香港水泥有限公司
The Hong Kong Shipyard Ltd
香港船廠有限公司
Shipyard
船廠
Slipway
船排
Pier
碼頭
Jetty
渡頭
Seawall
海堤
Shell Tsing Yi Installation
現殼公司青衣油庫

圖 例 LEGEND

- 申請地點（界線只作識別用） APPLICATION SITE (BOUNDARY FOR IDENTIFICATION PURPOSE ONLY)
- I 工業 INDUSTRIAL
- OU 其他指定用途 OTHER SPECIFIED USES
- GB 綠化地帶 GREEN BELT
- ① 實地照片的觀景點 VIEWING POINT OF SITE PHOTO
- 運輸通道 HAUL ROAD
- 將會受影響的現有水管 EXISTING WATER MAINS WILL BE AFFECTED

本摘要圖於2026年10月22日擬備，所根據的資料為測量圖編號6-SE-23A、B、C及D、6-SE-24A及C、10-NE-3A、B、C及D和10-NE-4A及C

EXTRACT PLAN PREPARED ON 22.10.2026 BASED ON SURVEY SHEETS No. 6-SE-23A, B, C & D, 6-SE-24A & C, 10-NE-3A, B, C & D AND 10-NE-4A & C

平面圖 SITE PLAN

擬議政府用途（地下採石場暨岩洞發展連附屬作業）
新界青衣西北牛角灣、鑊底灣及石環以西北的山坡的政府土地
PROPOSED GOVERNMENT USE (UNDERGROUND QUARRYING-CUM-CAVERN DEVELOPMENT WITH ANCILLARY OPERATIONS)
GOVERNMENT LAND AT NGAU KOK WAN, WOK TAI WAN AND HILLSIDES TO THE NORTHWEST OF SHEK WAN, NORTHWEST TSING YI, NEW TERRITORIES

SCALE 1 : 5 000 比例尺

米 METRES 100 0 100 200 300 400 米 METRES

規劃署
Planning Department

參考編號
REFERENCE No.
A/TY/154

圖 PLAN
A-2



圖 例 LEGEND

申請地點（界線只作識別用）
APPLICATION SITE (BOUNDARY FOR IDENTIFICATION PURPOSE ONLY)

C1 提意見人
COMMENTER

本摘要圖於2026年10月29日擬備，
所根據的資料為地政總署於2025年7月
發布的真數碼正射影像圖
EXTRACT PLAN PREPARED ON 29.10.2026
BASED ON TRUE DIGITAL ORTHOPHOTO
(TDOP) PUBLISHED ON 7.2025 BY
LANDS DEPARTMENT

航攝照片 AERIAL PHOTO

擬議政府用途（地下採石場暨岩洞發展連附屬作業）
新界青衣西北牛角灣、鑊底灣及石環以西北的山坡的政府土地
PROPOSED GOVERNMENT USE (UNDERGROUND QUARRYING-CUM-CAVERN DEVELOPMENT WITH ANCILLARY OPERATIONS)
GOVERNMENT LAND AT NGAU KOK WAN, WOK TAI WAN AND HILLSIDES TO THE NORTHWEST OF SHEK WAN,
NORTHWEST TSING YI, NEW TERRITORIES

規劃署
Planning Department


參考編號
REFERENCE No.
A/TY/154

圖 PLAN
A-3

牛角灣部分 NGAU KOK WAN PORTION





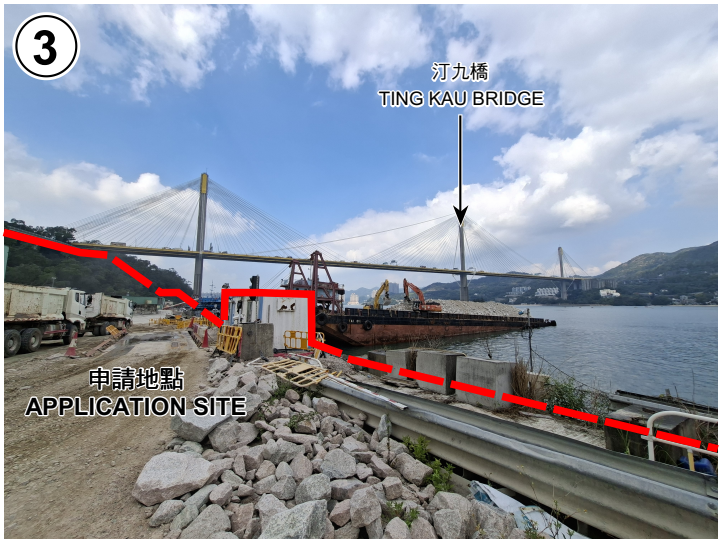



申請地點界線只作識別用
APPLICATION SITE BOUNDARY
FOR IDENTIFICATION PURPOSE ONLY

本圖於2026年10月22日擬備，所根據的資料為攝於2026年10月12日的實地照片

PLAN PREPARED ON 22.10.2026
BASED ON SITE PHOTOS
TAKEN ON 12.10.2026

實地照片 SITE PHOTOS

擬議政府用途（地下採石場暨岩洞發展連附屬作業）
新界青衣西北牛角灣、鑊底灣及石環以西北的山坡的政府土地
PROPOSED GOVERNMENT USE (UNDERGROUND QUARRYING-CUM-CAVERN DEVELOPMENT WITH ANCILLARY OPERATIONS)
GOVERNMENT LAND AT NGAU KOK WAN, WOK TAI WAN AND HILLSIDES TO THE NORTHWEST OF SHEK WAN, NORTHWEST TSING YI, NEW TERRITORIES

規劃署
Planning Department


參考編號
REFERENCE No.
A/TY/154

圖 PLAN
A-4

鑊底灣部分 WOK TAI WAN PORTION





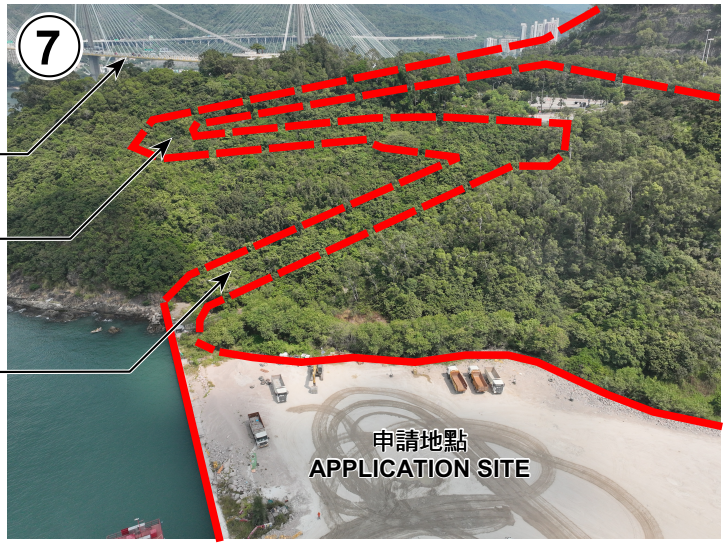

申請地點界線只作識別用
APPLICATION SITE BOUNDARY
FOR IDENTIFICATION PURPOSE ONLY

本圖於2026年10月22日擬備，所根據的
資料為攝於2026年10月12日的實地照片

PLAN PREPARED ON 22.10.2026
BASED ON SITE PHOTOS
TAKEN ON 12.10.2026

實地照片 SITE PHOTOS

擬議政府用途（地下採石場暨岩洞發展連附屬作業）
新界青衣西北牛角灣、鑊底灣及石環以西北的山坡的政府土地
PROPOSED GOVERNMENT USE (UNDERGROUND QUARRYING-CUM-CAVERN DEVELOPMENT WITH ANCILLARY OPERATIONS)
GOVERNMENT LAND AT NGAU KOK WAN, WOK TAI WAN AND HILLSIDES TO THE NORTHWEST OF SHEK WAN, NORTHWEST TSING YI, NEW TERRITORIES

規劃署
Planning Department

參考編號
REFERENCE No.
A/TY/154

圖 PLAN
A-5