
構築物編號	用途	高度	樓面面積	層數
構築物(1)	臨時員工休息室	約5.4米	約36平方米	1
構築物(2)	臨時辦公室/會議室	約5.4米	約162平方米	2

構築物(2)結構圖

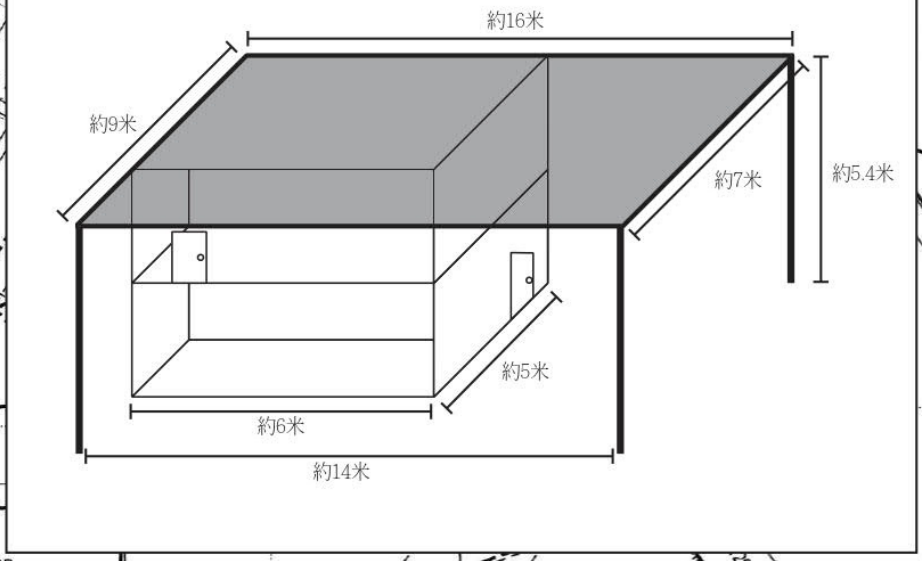


場地設計圖則：

	構築物
a	私家車停車位
>	輕型貨車上落貨位
•••••	鐵絲網
- - -	綠色圍板
	出入口
~~SCALE~~	~~1: 1000~~


(摘錄自申請人於 9.9.2026 呈交的補充規劃書)
(Extract from Applicant's Supplementary Planning Statement of 9.9.2026)

參考編號 REFERENCE No.	繪圖 DRAWING
A/YL-KTN/1285	A - 1

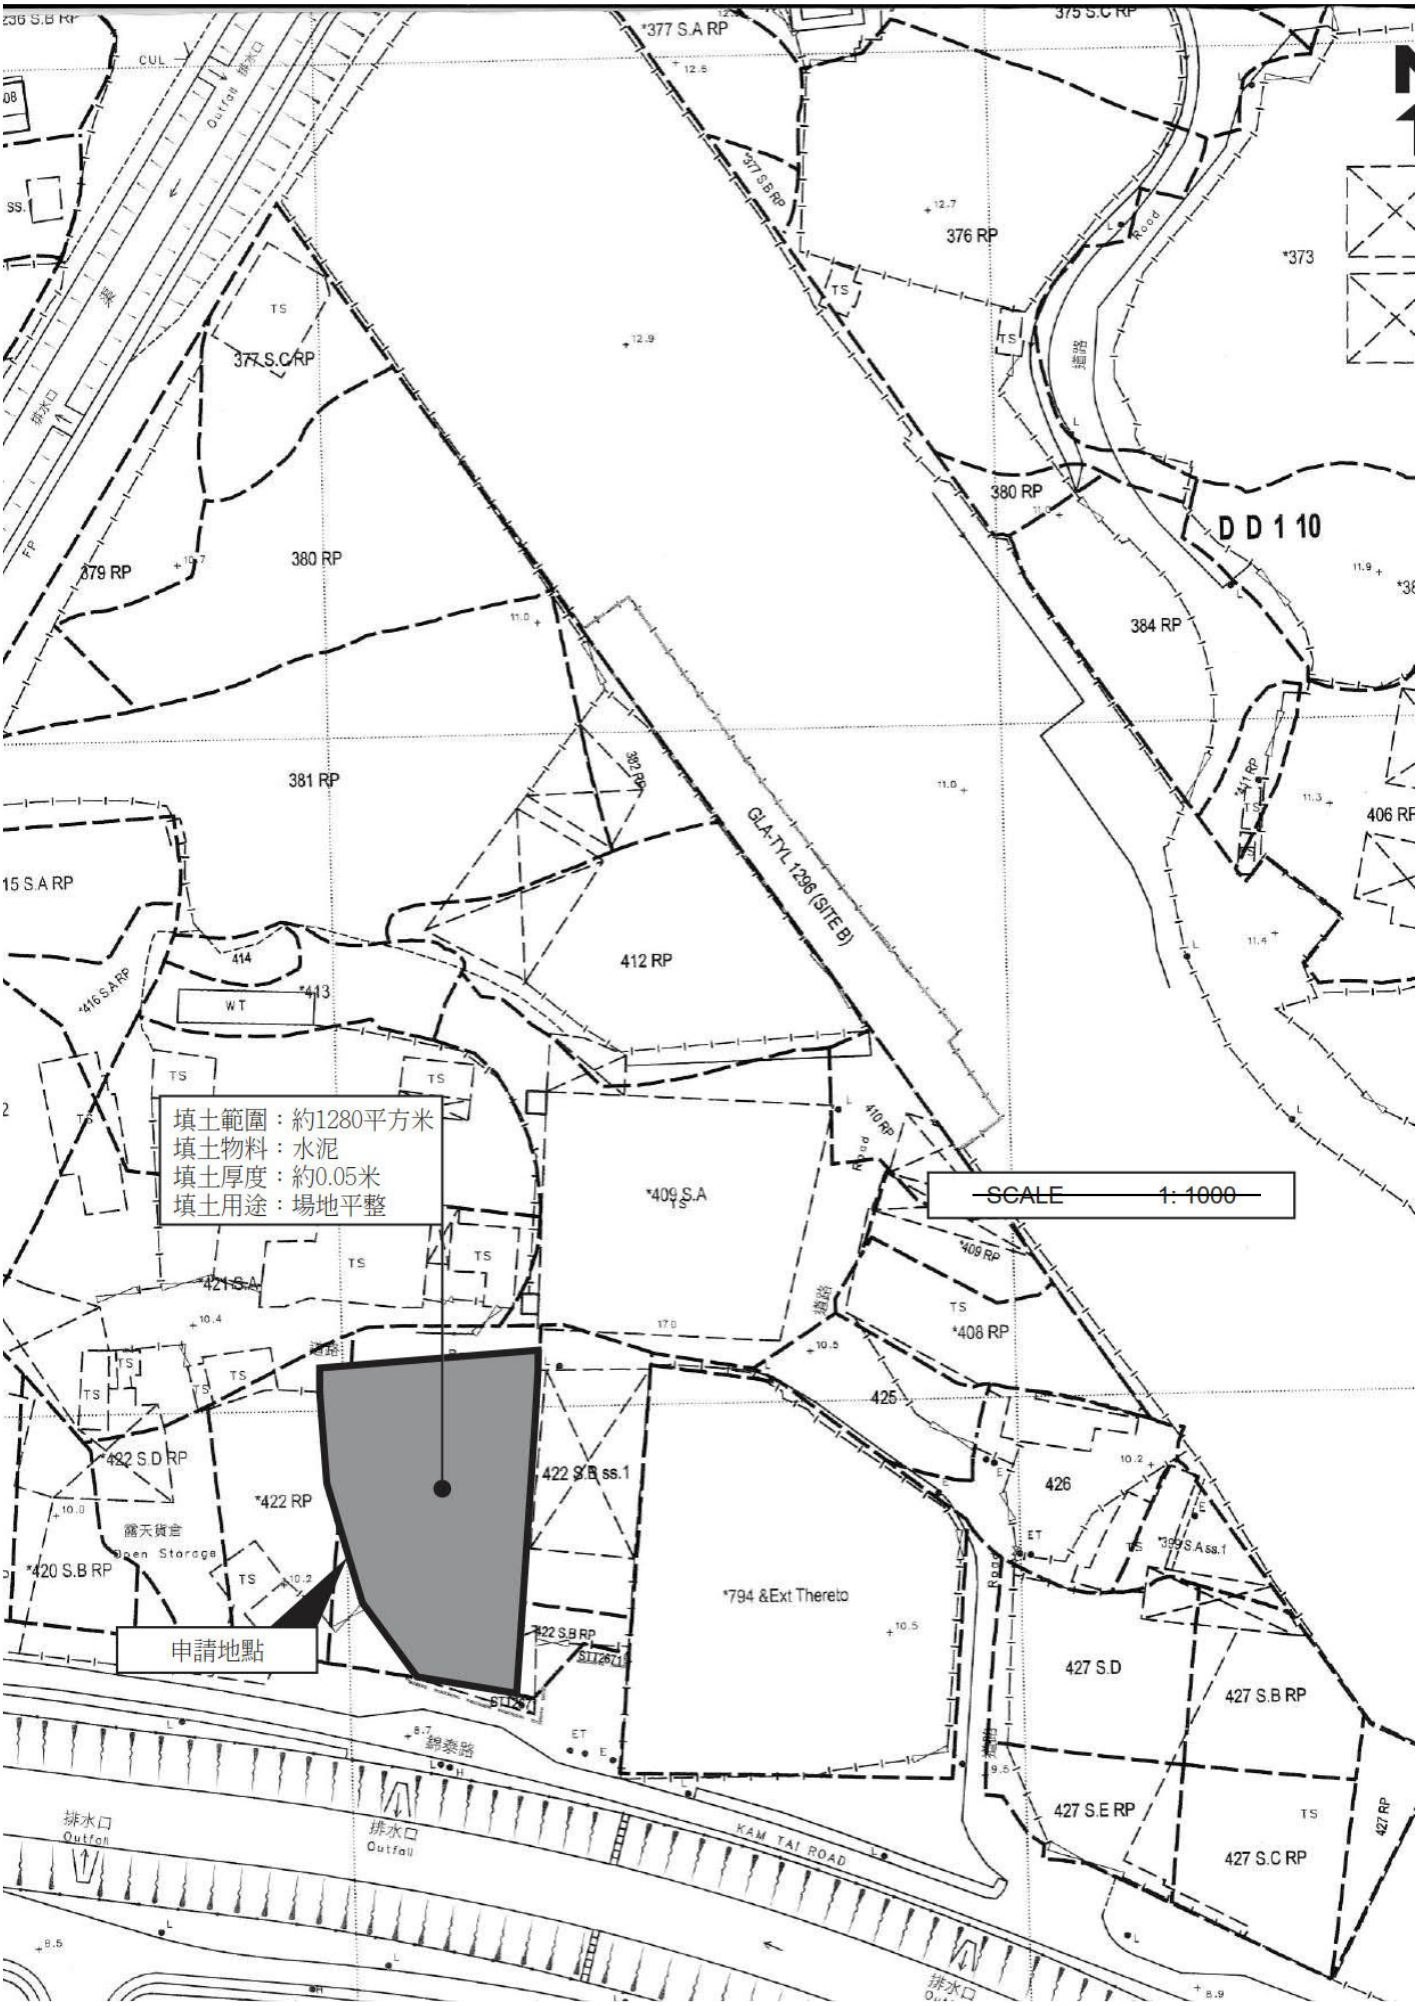

(摘錄自申請人於 9.9.2026 呈交的補充規劃書)
(Extract from Applicant's Supplementary Planning Statement of 9.9.2026)

參考編號 REFERENCE No.	繪圖 DRAWING
A/YL-KTN/1285	A - 2

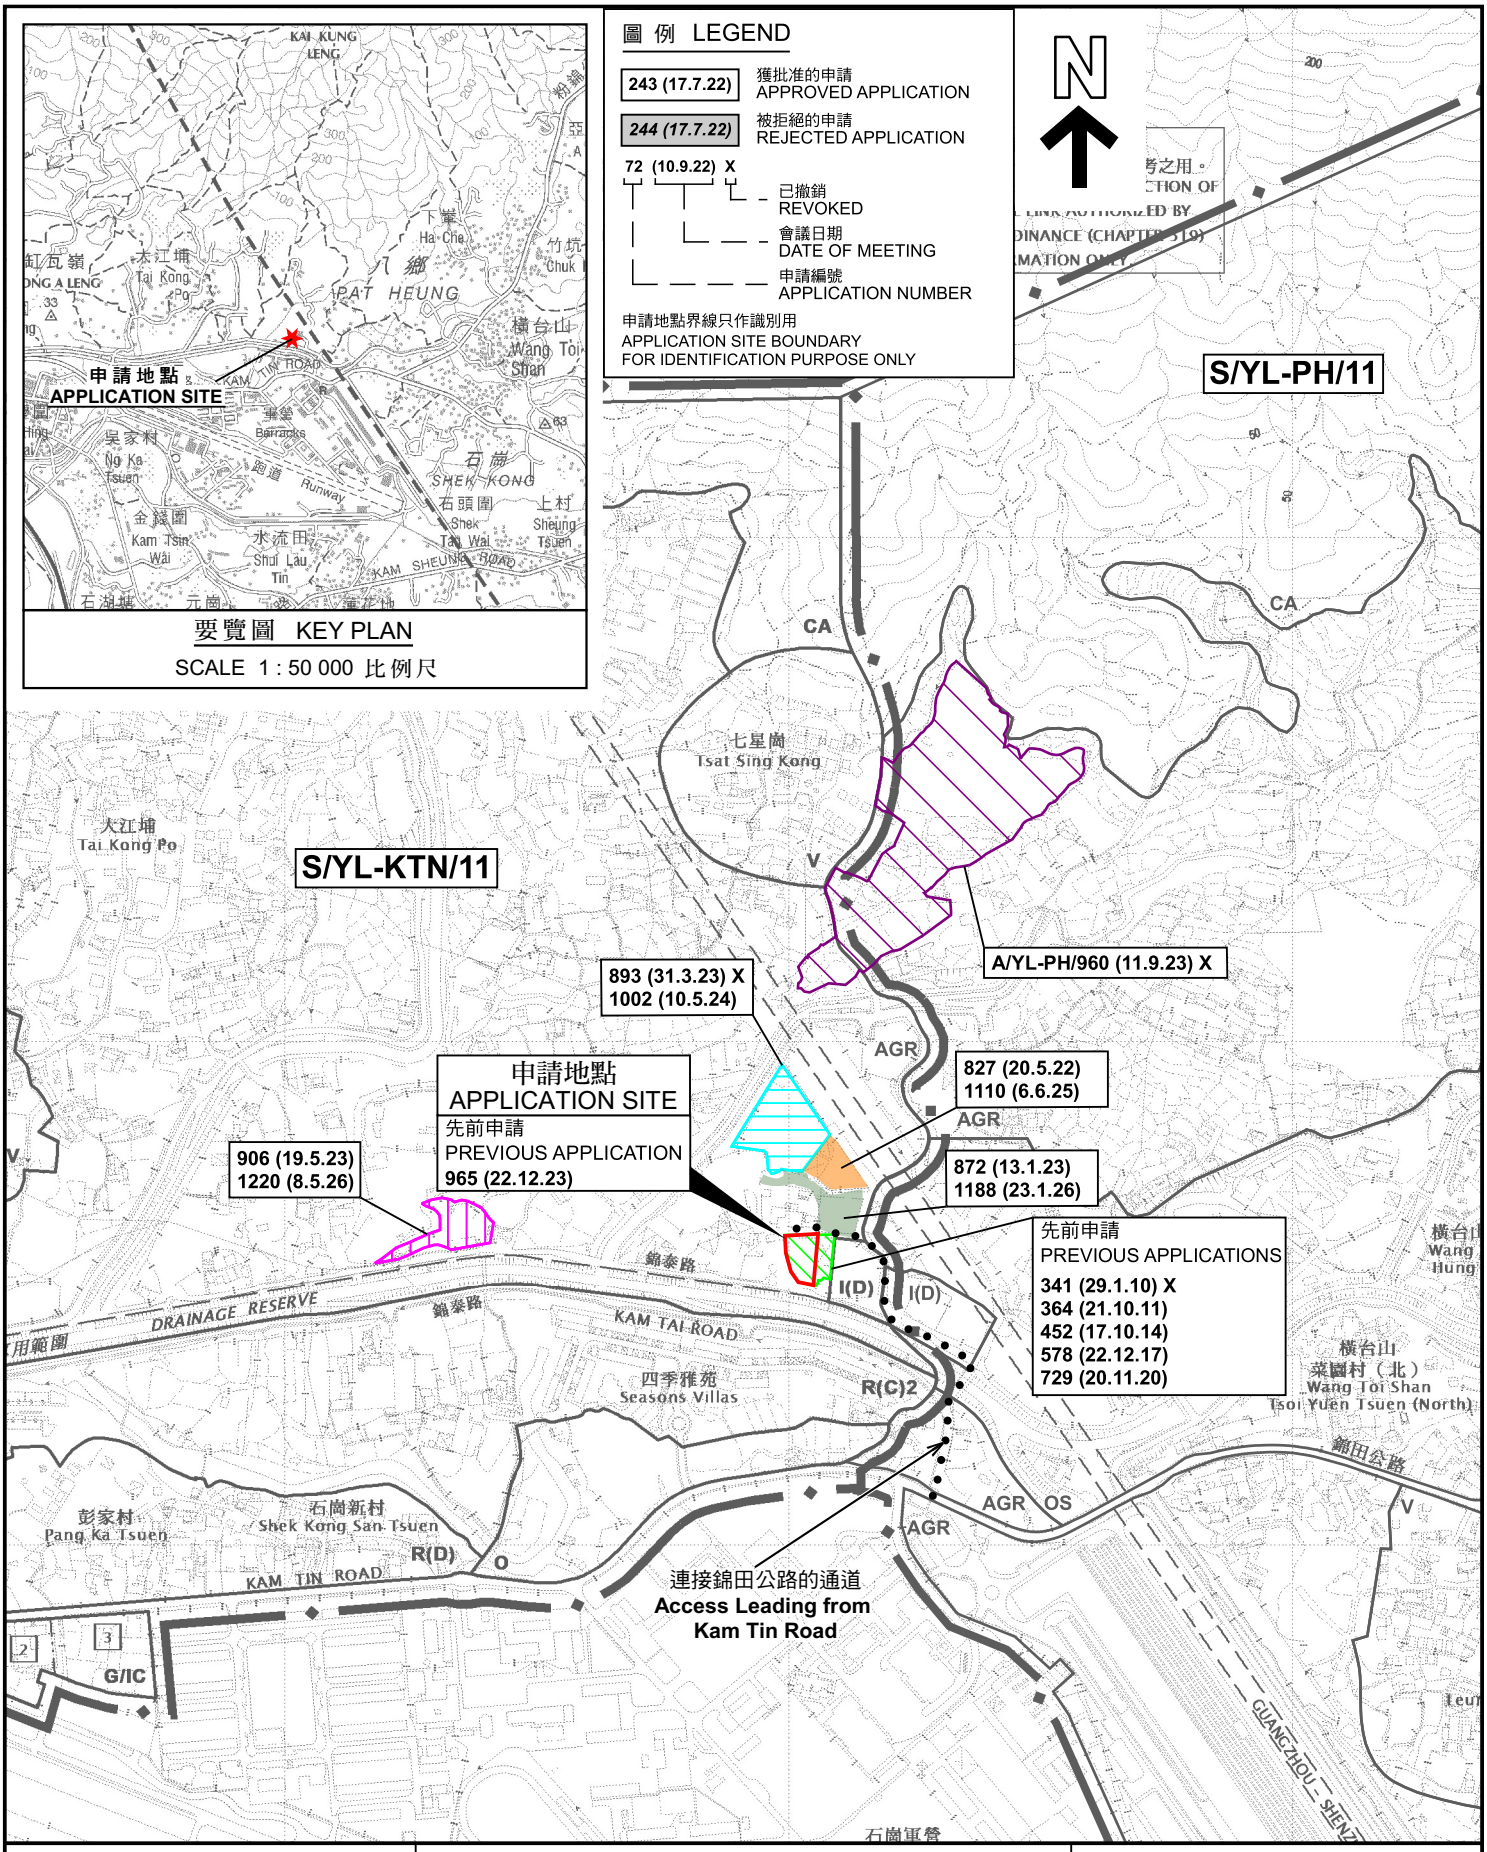

本摘要圖於2026年10月29日擬備，
所根據的資料為於2023年12月5日
核准的分區計劃大綱圖編號 S/YL-KTN/11
EXTRACT PLAN PREPARED ON 29.10.2026
BASED ON OUTLINE ZONING PLAN No.
S/YL-KTN/11 APPROVED ON 5.12.2023

位置圖 LOCATION PLAN

臨時露天存放出口車輛及汽車配件及
相關的填土工程的規劃許可續期(為期3年)
元朗八鄉七星崗丈量約份第110約
地段第422號C分段餘段(部分)及第422號餘段(部分)
RENEWAL OF PLANNING APPROVAL FOR TEMPORARY OPEN STORAGE
OF VEHICLES AND VEHICLE PARTS FOR EXPORT AND
ASSOCIATED FILLING OF LAND FOR A PERIOD OF 3 YEARS
LOTS 422 S.C RP (PART) AND 422 RP (PART) IN D.D. 110,
TSAT SING KONG, PAT HEUNG, YUEN LONG
SCALE 1 : 7 500 比例尺

米 METRES 100 0 100 200 300 米 METRES

規劃署
Planning Department

參考編號
REFERENCE No.
A/YL-KTN/1285

圖 PLAN
A-1

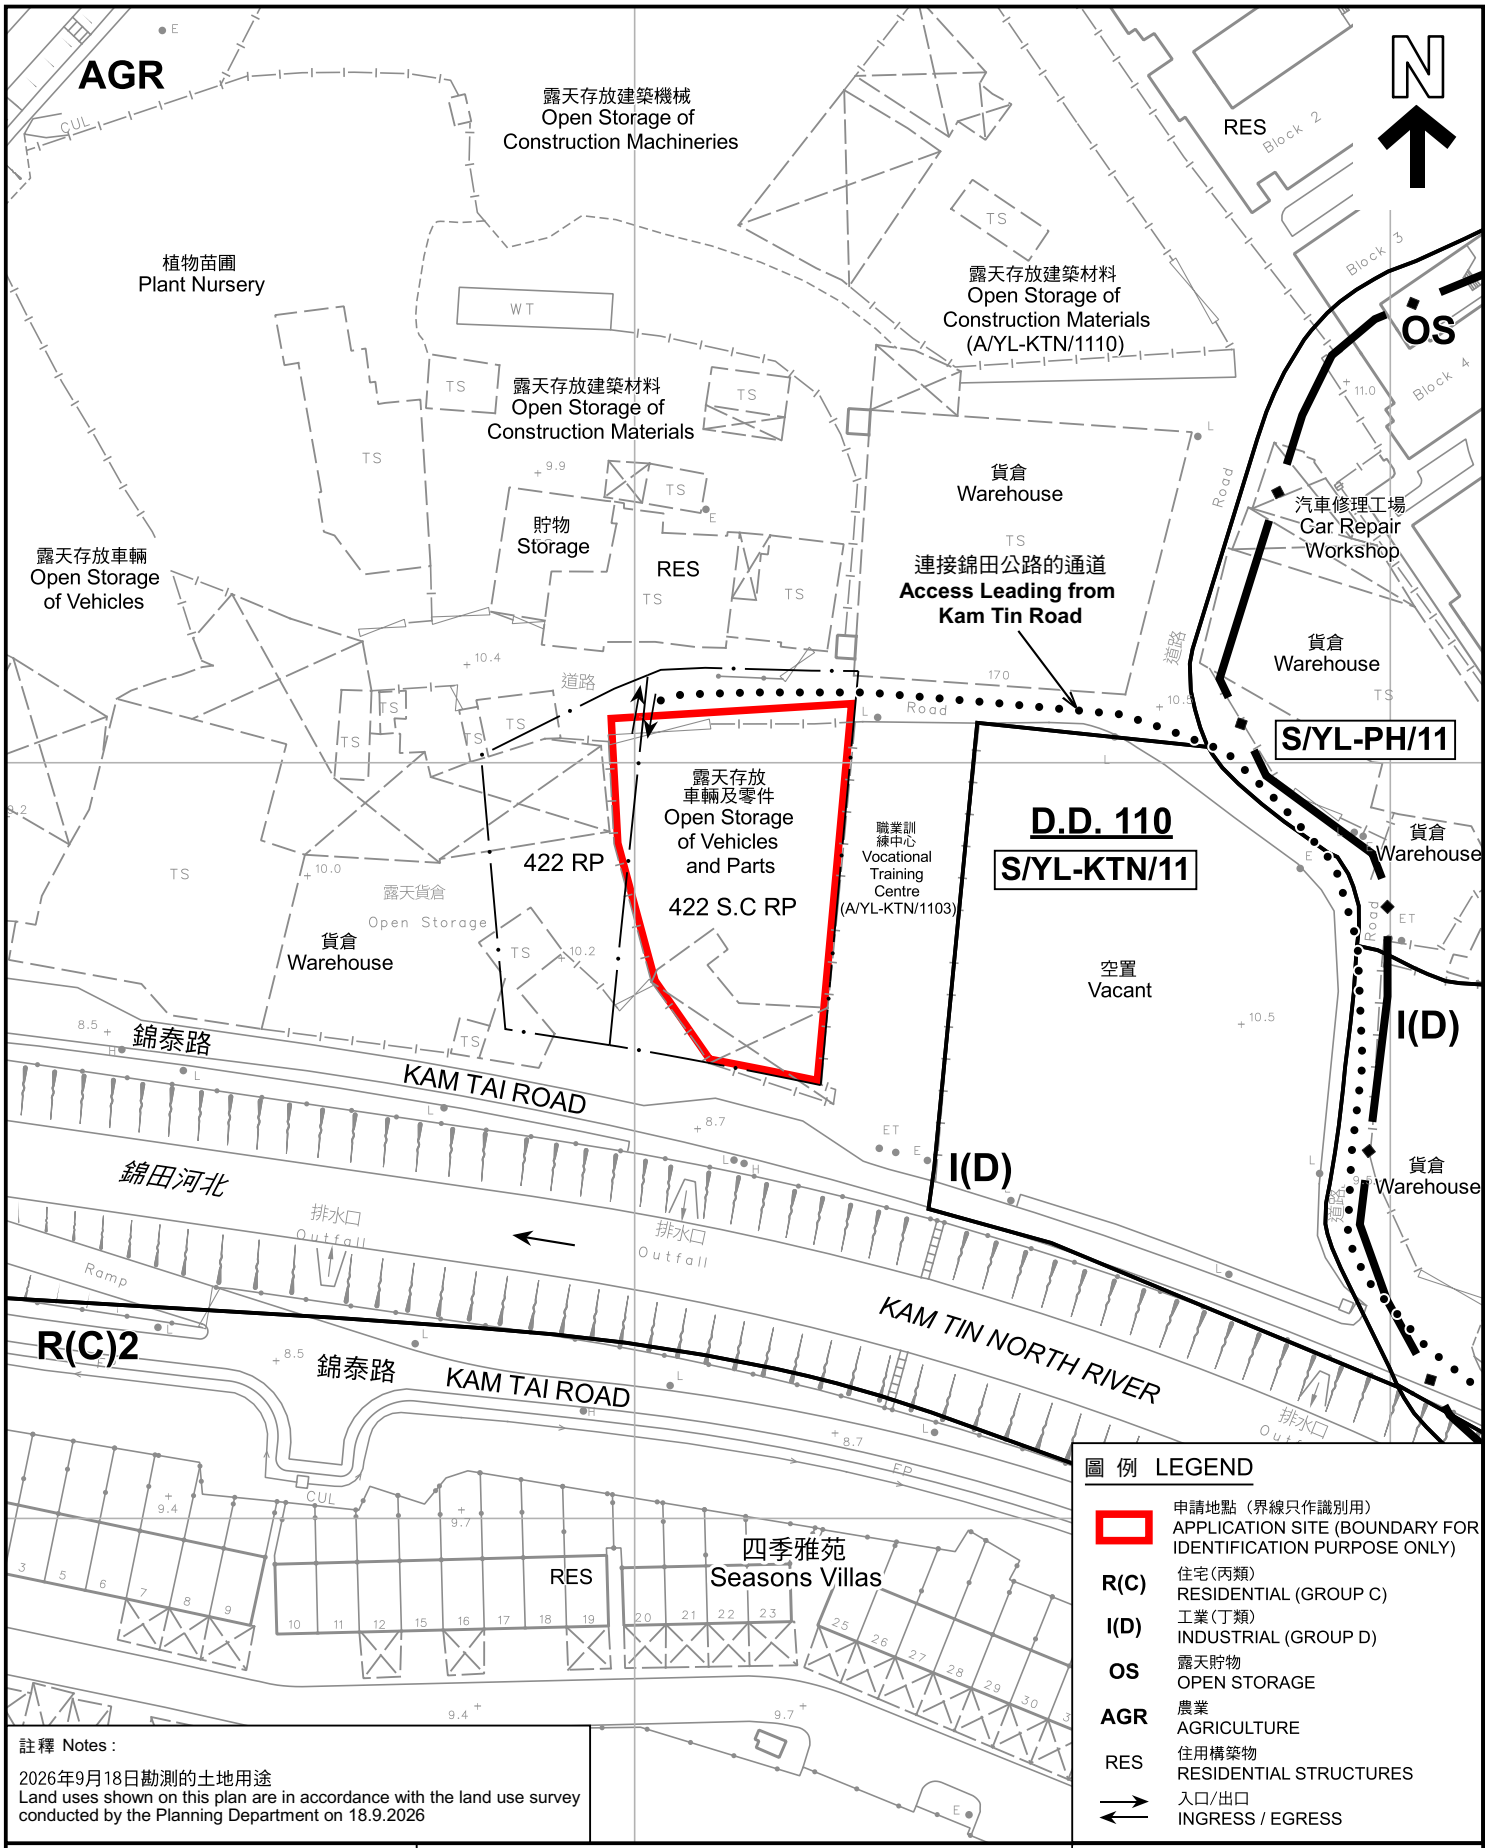


圖 例 LEGEND

	申請地點（界線只作識別用） APPLICATION SITE (BOUNDARY FOR IDENTIFICATION PURPOSE ONLY)
R(C)	住宅(丙類) RESIDENTIAL (GROUP C)
I(D)	工業(丁類) INDUSTRIAL (GROUP D)
OS	露天貯物 OPEN STORAGE
AGR	農業 AGRICULTURE
RES	住用構築物 RESIDENTIAL STRUCTURES
→ ←	入口/出口 INGRESS / EGRESS

註釋 Notes :

2026年9月18日勘測的土地用途
Land uses shown on this plan are in accordance with the land use survey conducted by the Planning Department on 18.9.2026

本摘要圖於2026年10月16日擬備，
所根據的資料為測量圖編號
6-NE-8D

EXTRACT PLAN PREPARED ON 16.10.2026
BASED ON SURVEY SHEET No.
6-NE-8D

平面圖 SITE PLAN

臨時露天存放出口車輛及汽車配件及
相關的填土工程的規劃許可續期(為期3年)
元朗八鄉七星崗丈量約份第110約
地段第422號C分段餘段(部分)及第422號餘段(部分)
RENEWAL OF PLANNING APPROVAL FOR TEMPORARY OPEN STORAGE
OF VEHICLES AND VEHICLE PARTS FOR EXPORT AND
ASSOCIATED FILLING OF LAND FOR A PERIOD OF 3 YEARS
LOTS 422 S.C RP (PART) AND 422 RP (PART) IN D.D. 110,
TSAT SING KONG, PAT HEUNG, YUEN LONG
SCALE 1 : 1 000 比例尺

米 METRES 20 0 20 40 米 METRES

規劃署
Planning Department

參考編號
REFERENCE No.
A/YL-KTN/1285

圖 PLAN
A-2