
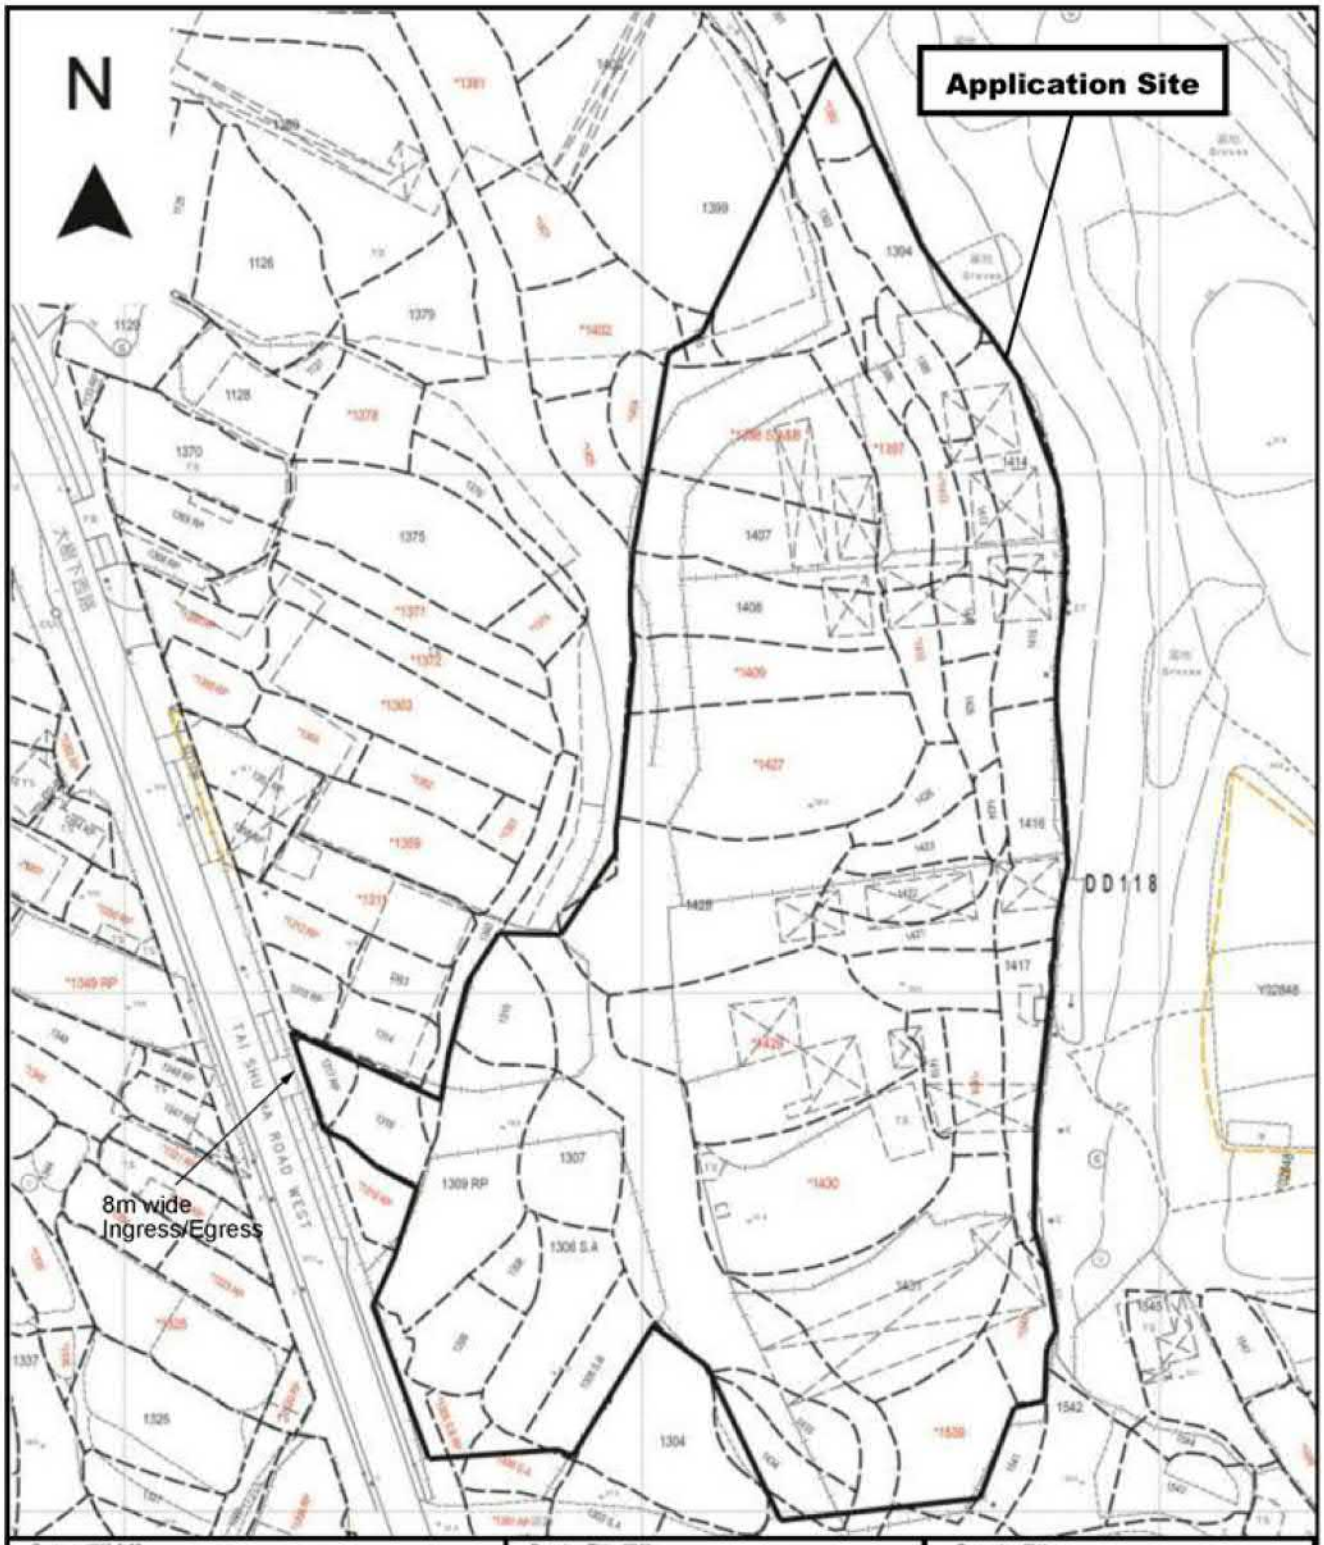


Project 項目名稱: Proposed Temporary Warehouse & Open Storage (Excluding Dangerous Goods) with Ancillary Facilities & Associated Filling of Land for a Period of 3 Years at Lots 1299, 1305 S.A (Part), 1305 S.B RP (Part), 1306 S.A, 1306 S.B (Part), 1307, 1308, 1309 RP, 1310, 1317 RP, 1318, 1360 (Part), 1392 (Part), 1393 (Part), 1394, 1395, 1396, 1397, 1398 S.A & B, 1399 (Part), 1402 (Part), 1403 (Part), 1407, 1408, 1409, 1410, 1411, 1412, 1413, 1414, 1415, 1416, 1417, 1418, 1419, 1421, 1422, 1423, 1424, 1425, 1426, 1427, 1428 (Part), 1429, 1430, 1431, 1433, 1434 (Part), 1435 (Part), 1538 (Part), 1539 (Part) and 1540 in D.D.118 and Adjoining Government Land, Tai Shu Ha Road West, Tai Tong, Yuen Long, N.T.	Drawing Title 圖目: Vehicular Access Plan Drawing No. 圖號: Figure 4	Remarks 備註: Scale 比例: ~~1:1500~~

（摘錄自申請人於 30. 3. 2026 呈交的申請書）
(Extract from Applicant's Submission of 30.3.2026)


參考編號 REFERENCE No.	繪圖 DRAWING
A/YL-TT/781	A-1

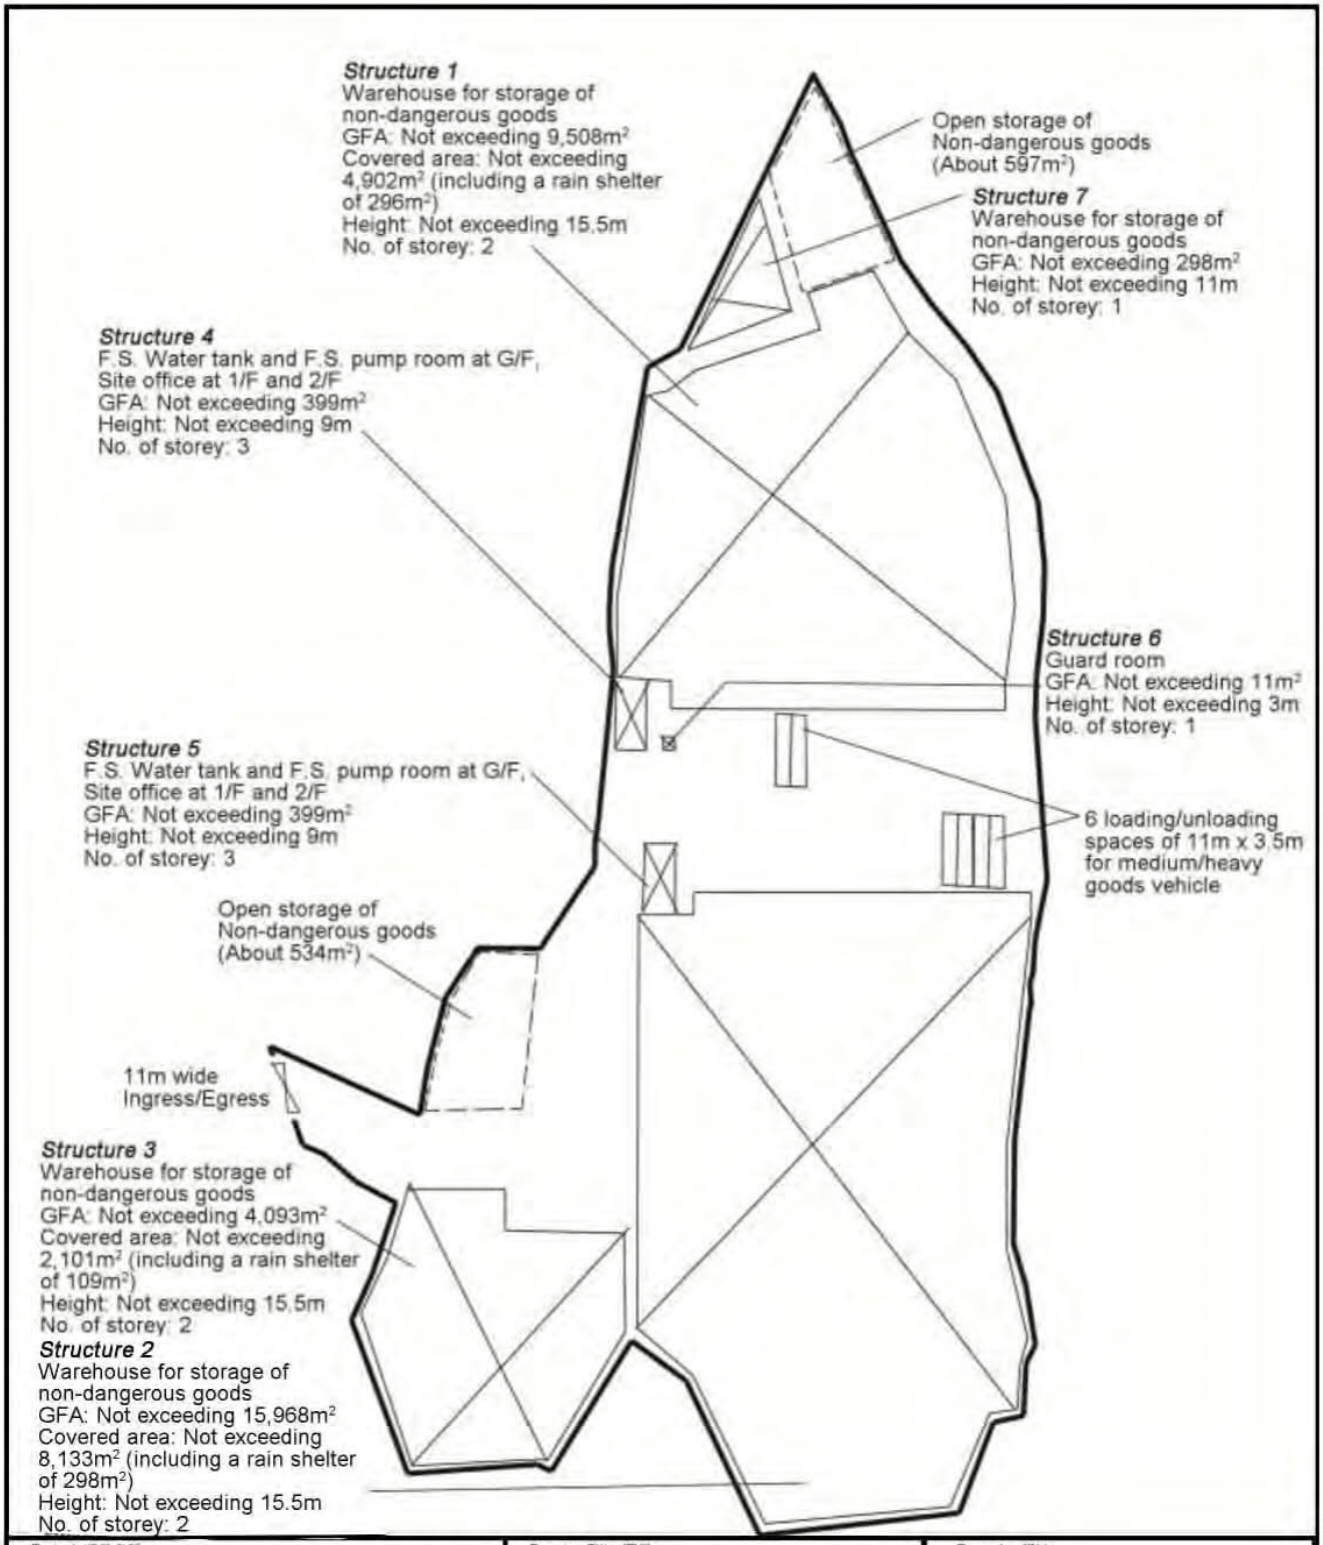

Project 項目名稱:	Drawing Title 圖目:	Remarks 備註:
Proposed Temporary Open Storage & Warehouse (Excluding Dangerous Goods) & Associated Filling of Land for a Period of 3 Years at Lots 1299, 1305 S.A (Part), 1305 S.B RP (Part), 1306 S.A, 1306 S.B (Part), 1307, 1308, 1309 RP, 1310, 1317 RP, 1318, 1360 (Part), 1392 (Part), 1393 (Part), 1394, 1395, 1396, 1397, 1398 S.A & B, 1399 (Part), 1402 (Part), 1403 (Part), 1407, 1408, 1409, 1410, 1411, 1412, 1413, 1414, 1415, 1416, 1417, 1418, 1419, 1421, 1422, 1423, 1424, 1425, 1426, 1427, 1428 (Part), 1429, 1430, 1431, 1433, 1434 (Part), 1435 (Part), 1538 (Part), 1539 (Part) and 1540 in D.D.118 and Adjoining Government Land, Tai Shu Ha Road West, Tai Tong, Yuen Long, N.T.	Proposed Layout Plan	
	Drawing No. 圖號: Figure 3	Scale 比例: ~~1:1500~~

(摘錄自申請人於 7. 10. 2026 呈交的進一步資料)
(Extract from Applicant's Further Information Submitted on 7.10.2026)


參考編號 REFERENCE No.	繪圖 DRAWING
A/YL-TT/781	A-2

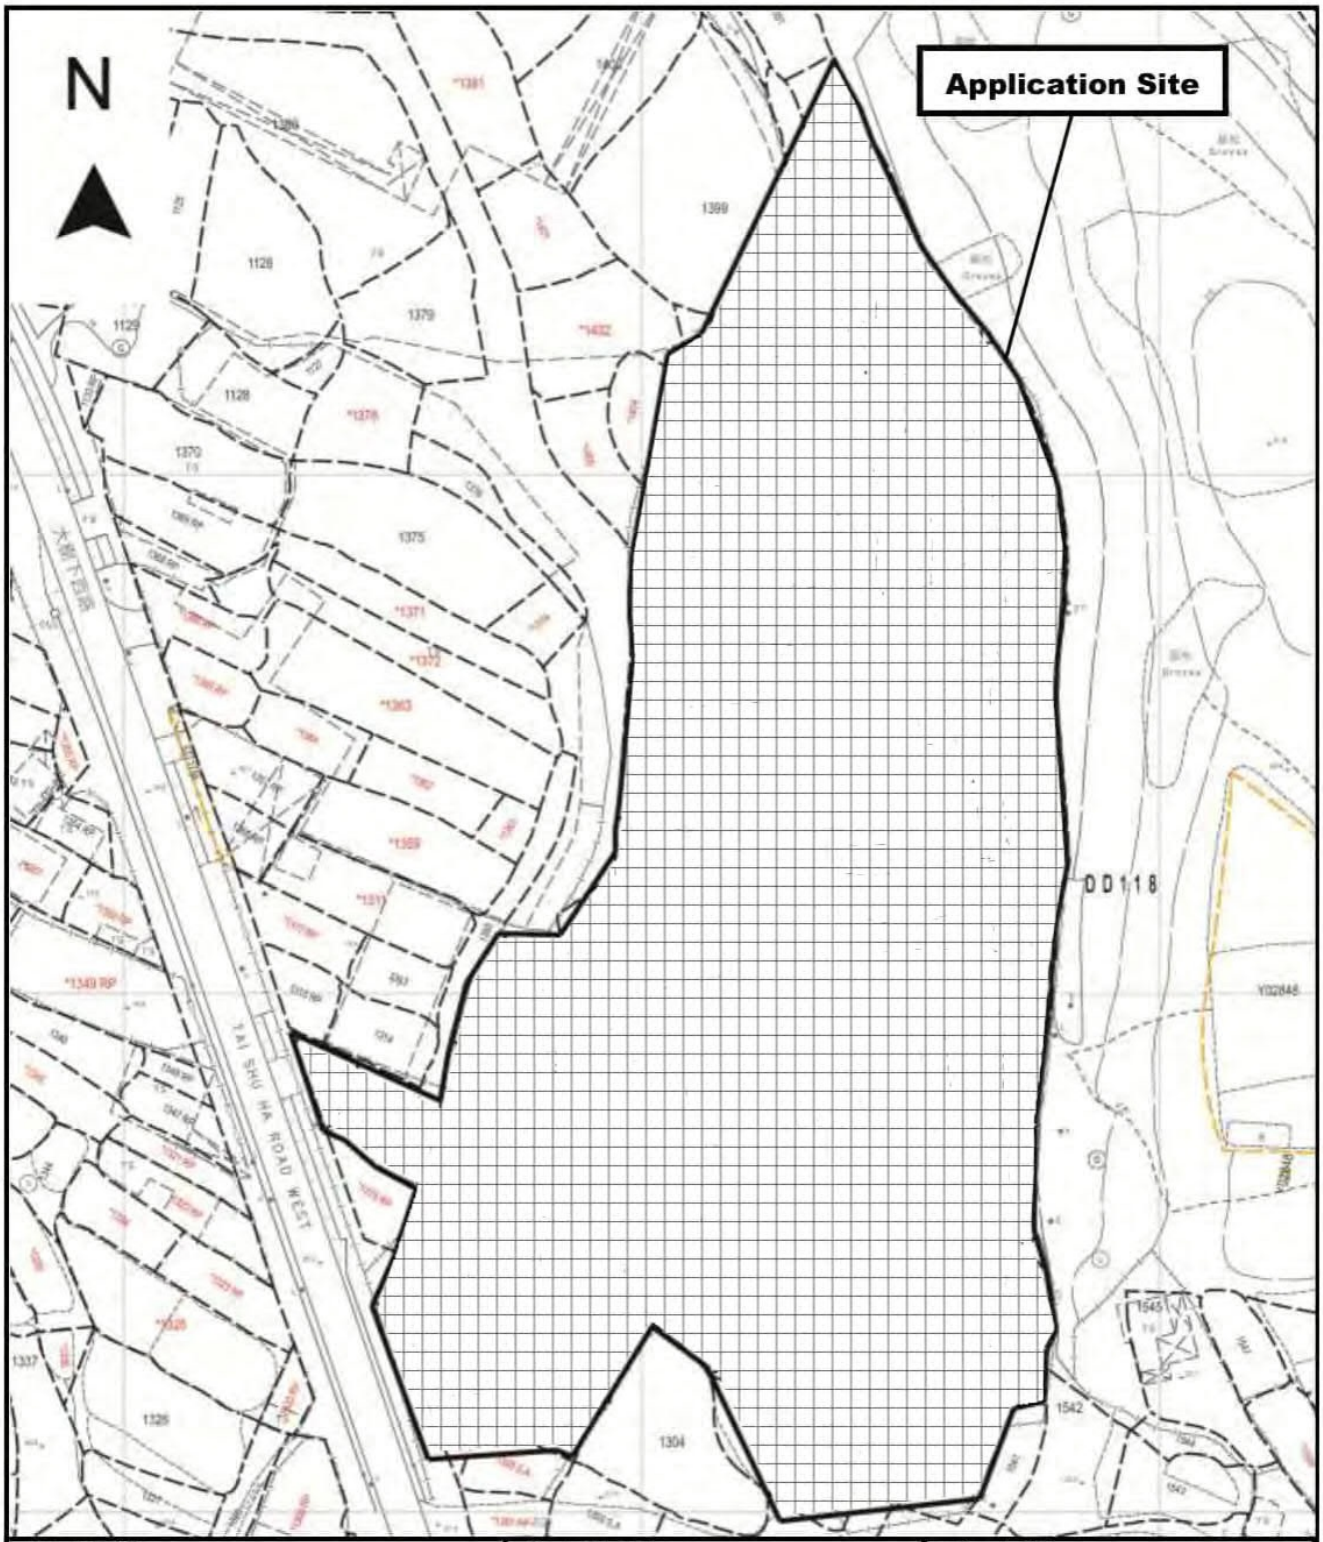

Project 項目名稱:	Drawing Title 圖目:	Remarks 備註:
Proposed Temporary Open Storage & Warehouse (Excluding Dangerous Goods) & Associated Filling of Land for a Period of 3 Years at Lots 1299, 1305 S.A (Part), 1305 S.B RP (Part), 1306 S.A, 1306 S.B (Part), 1307, 1308, 1309 RP, 1310, 1317 RP, 1318, 1360 (Part), 1392 (Part), 1393 (Part), 1394, 1395, 1396, 1397, 1398 S.A & B, 1399 (Part), 1402 (Part), 1403 (Part), 1407, 1408, 1409, 1410, 1411, 1412, 1413, 1414, 1415, 1416, 1417, 1418, 1419, 1421, 1422, 1423, 1424, 1425, 1426, 1427, 1428 (Part), 1429, 1430, 1431, 1433, 1434 (Part), 1435 (Part), 1538 (Part), 1539 (Part) and 1540 in D.D.118 and Adjoining Government Land, Tai Shu Ha Road West, Tai Tong, Yuen Long, N.T.	Filling of Land Plan	Proposed filling of land (0.2m)
	Drawing No. 圖號: Figure 2	Scale 比例: ~~1:1500~~

（摘錄自申請人於 7. 10. 2026 呈交的進一步資料）
(Extract from Applicant's Further Information Submitted on 7.10.2026)

參考編號 REFERENCE No.	繪圖 DRAWING
A/YL-TT/781	A-3

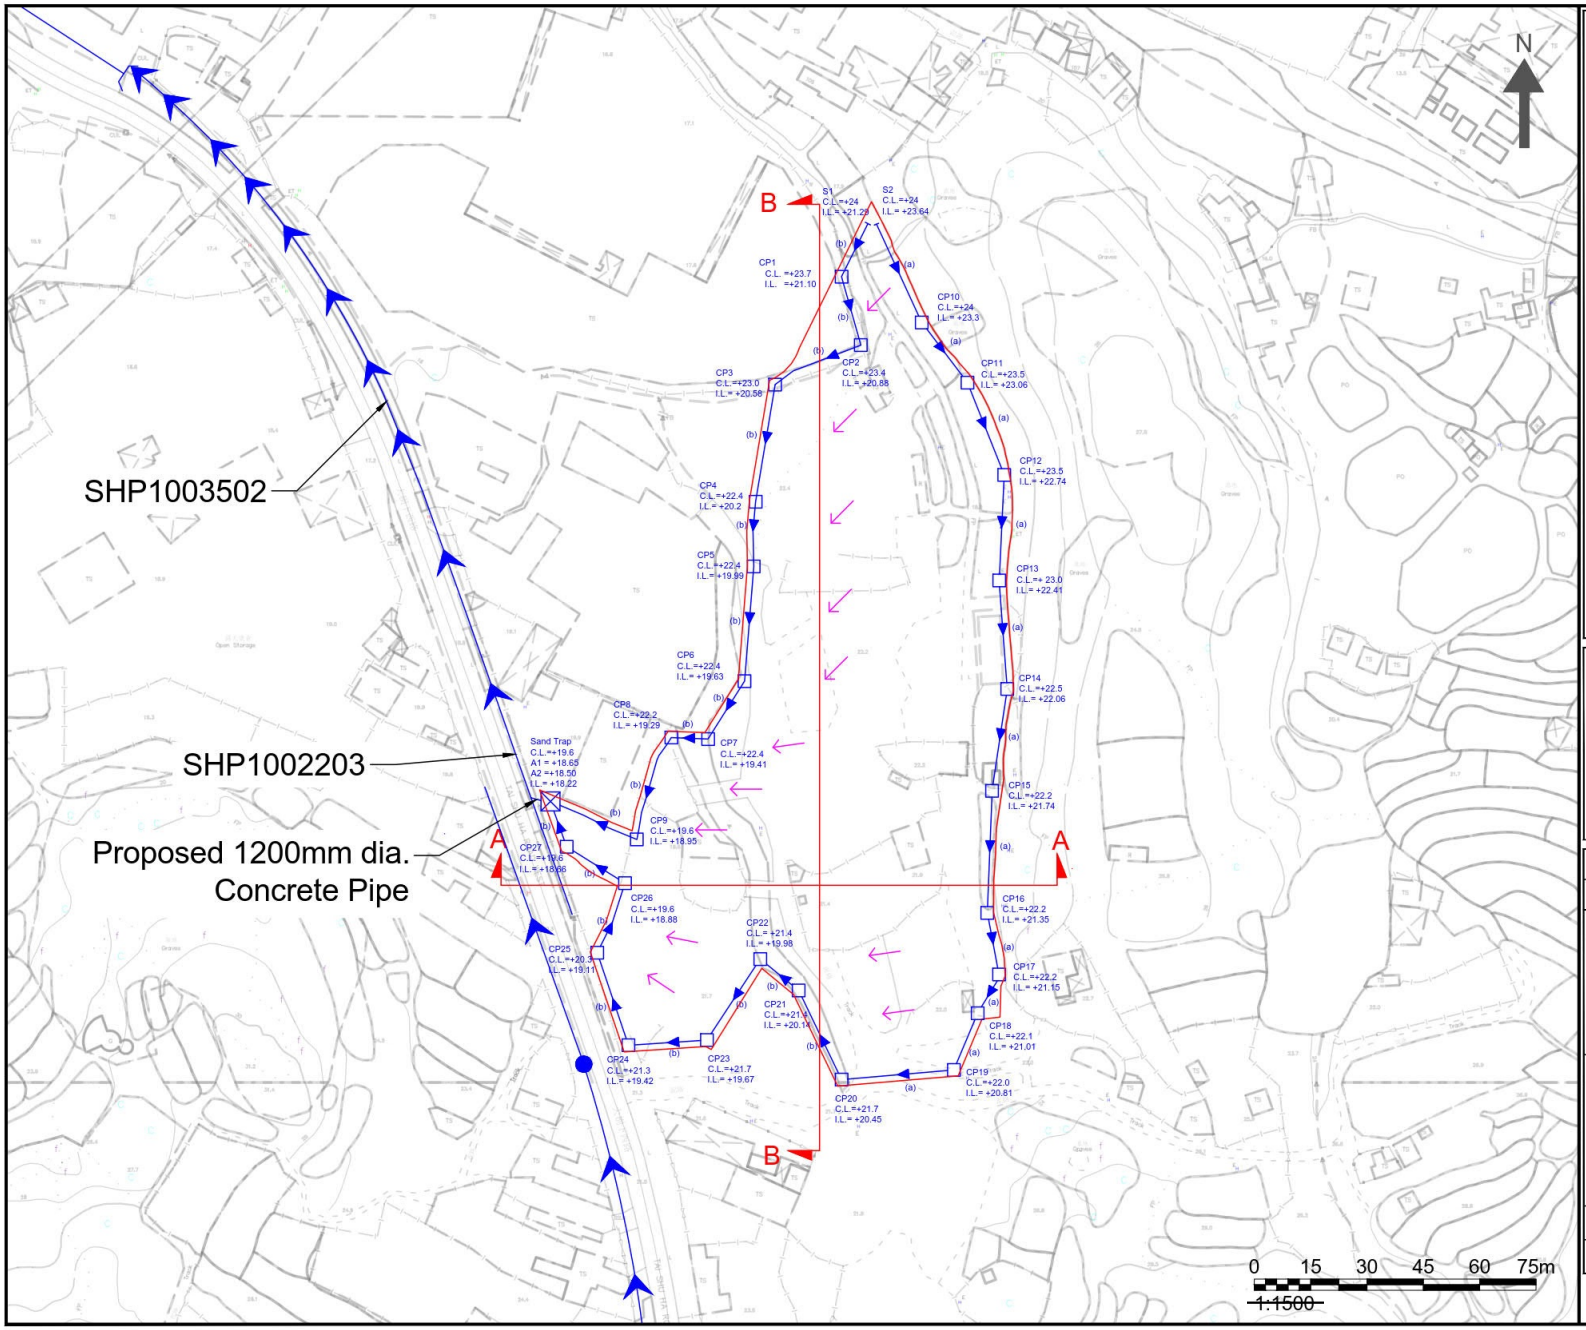

NOTES :

- APPLICATION SITE
- STRUCTURE BUILDING
- PROPOSED U-CHANNEL AND CATCHPIT
- PROPOSED SAND TRAP
- EXISTING BOX CULVERT (2M IN WIDTH; 2M IN DEPTH)
- DIRECTON OF WATER FLOW

(a) PROPOSED 450MM U CHANNEL WITH CAST IRON COVER
(b) PROPOSED 700MM U CHANNEL WITH CAST IRON COVER

Consultant

Allied Environmental Consultants Limited

Project No. :	2287
Drawing By :	CS

Project :
TEMPERARY WAREHOUSE WITH ANCILLARY FACILITIES FOR A PERIOD OF YEARS AND ASSOCIATED FILLING OF LAND AT VARIOUS LOTS IN D.D. 118, TAI SHU HA ROAD WEST, YUEN LONG

Drawing Title :
OVERVIEW OF PROPOSED DRAINAGE (U-CHANNEL)

Drawing No : FIGURE 2.2a	Revision : 0
Scale : AS SHOWN	Date : JUN 2026


DO NOT SCALE OFF DRAWING. THIS DRAWING IS NOT FOR CONSTRUCTION PURPOSES UNLESS EXPRESSLY STATED.
ALL RIGHTS RESERVED AND REPRODUCTION IN ANY FORM MUST BE APPROVED BY ALLIED ENVIRONMENTAL CONSULTANTS LIMITED.

A3 420 x 297

C:\USERS\NGANCHUNSANG\SYNOLOGYDRIVE\2287 - TAI SHU HA ROAD WEST - DIA\05 REPORT\01 AEC REPORT\20260904_ISSUE 3\FIG\2287 TAI SHU HA WEST_BASEMAP 20260922.DWG

（摘錄自申請人於 7. 10. 2026 呈交的進一步資料）
(Extract from Applicant's Further Information Submitted on 7.10.2026)

參考編號 REFERENCE No.	繪圖 DRAWING
A/YL-TT/781	A-4

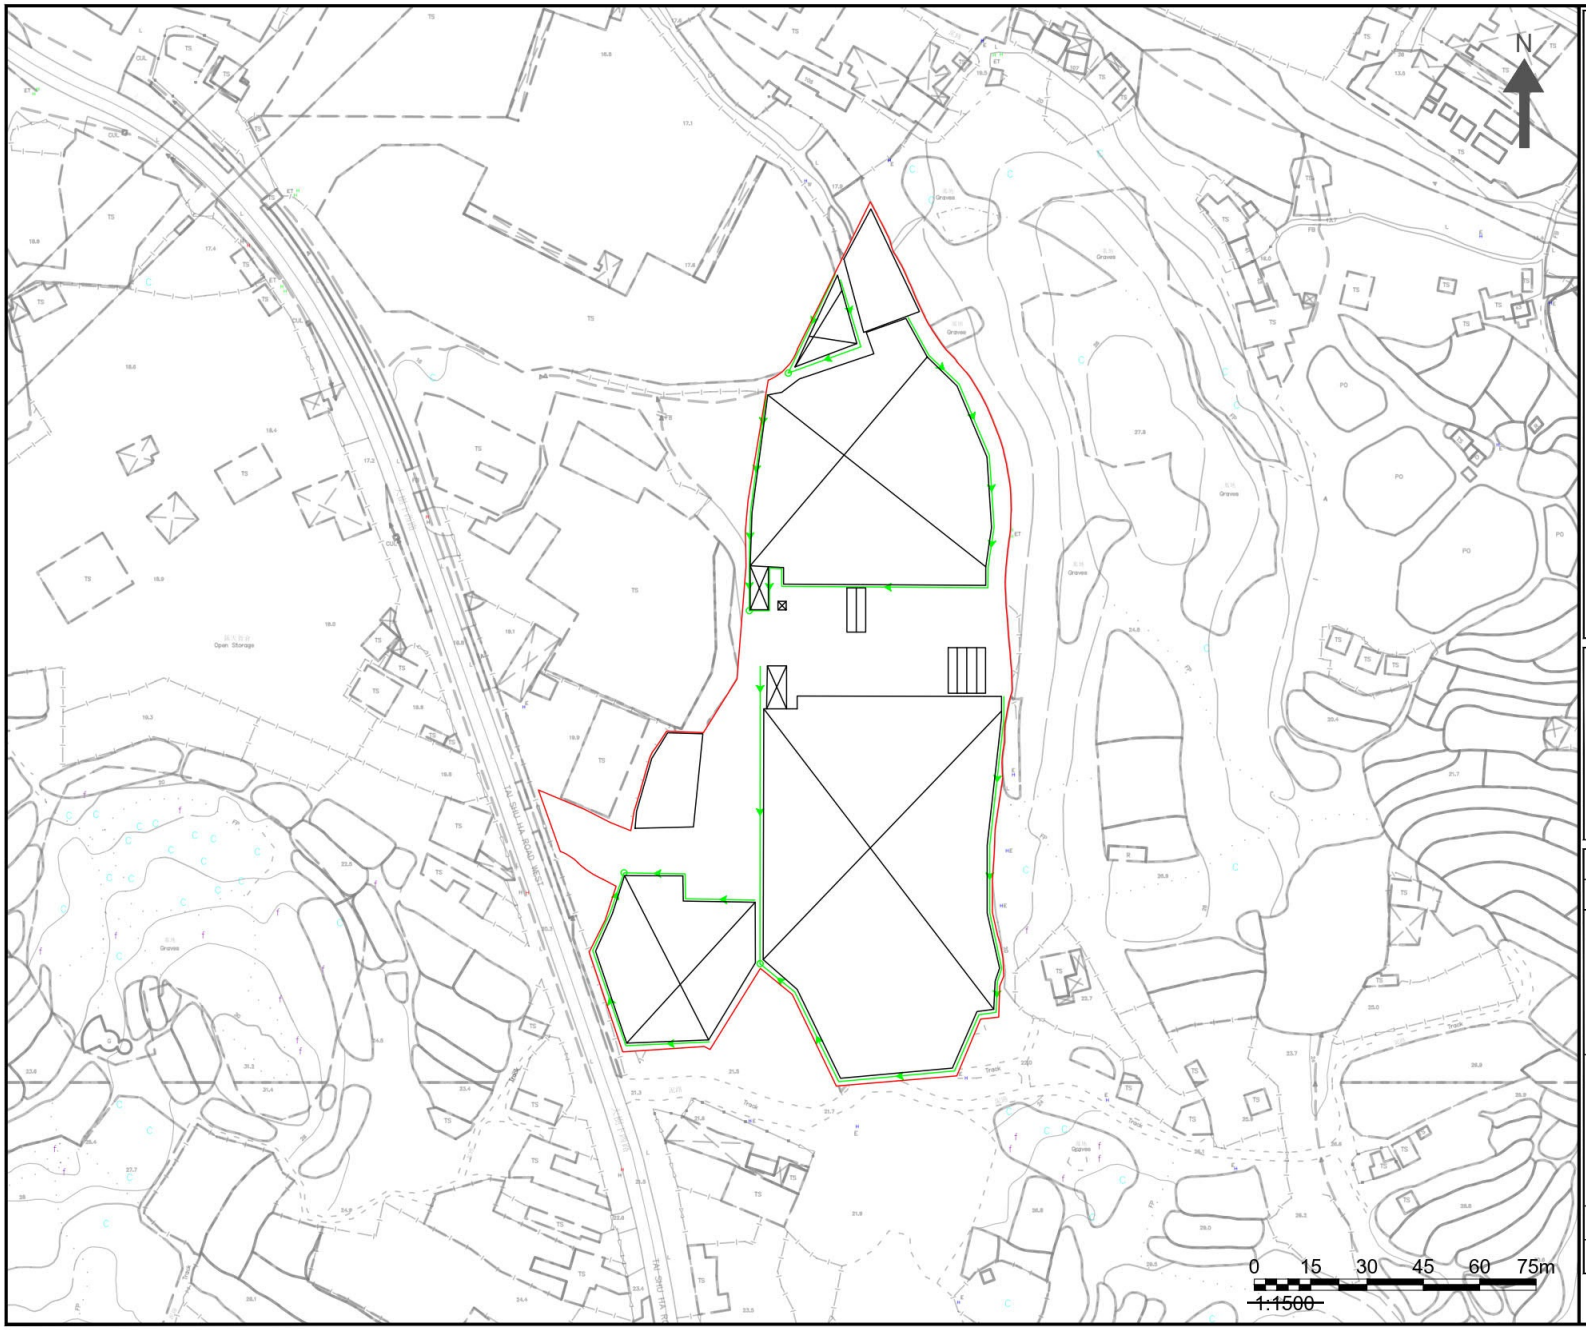

NOTES :

APPLICATION SITE

STRUCTURE BUILDING

PROPOSED GUTTER AND DOWNPIPE LOCATION

Consultant

AEC

Allied Environmental Consultants Limited

Project No. :	2287
Drawing By :	CS

Project :

TEMPERARY WAREHOUSE WITH ANCILLARY FACILITIES FOR A PERIOD OF YEARS AND ASSOCIATED FILLING OF LAND AT VARIOUS LOTS IN D.D. 118, TAI SHU HA ROAD WEST, YUEN LONG

Drawing Title :

OVERVIEW OF PROPOSED DRAINAGE (GUTTER)

Drawing No : FIGURE 2.2b	Revision : 0
Scale : AS SHOWN	Date : JUN 2026


DO NOT SCALE OFF DRAWING. THIS DRAWING IS NOT FOR CONSTRUCTION PURPOSES UNLESS EXPRESSLY STATED. ALL RIGHTS RESERVED AND REPRODUCTION IN ANY FORM MUST BE APPROVED BY ALLIED ENVIRONMENTAL CONSULTANTS LIMITED.

A3 420 x 297

C:\USERS\NGANCHUNSANG\SYNOLOGYDRIVE\2287 - TAI SHU HA ROAD WEST - DIA\05 REPORT\01 AEC REPORT\20260727_ISSUE 2\2287 TAI SHU HA WEST_BASEMAP 20260723.DWG

（摘錄自申請人於 7. 10. 2026 呈交的進一步資料）
(Extract from Applicant's Further Information Submitted on 7.10.2026)

參考編號 REFERENCE No.	繪圖 DRAWING
A/YL-TT/781	A-5

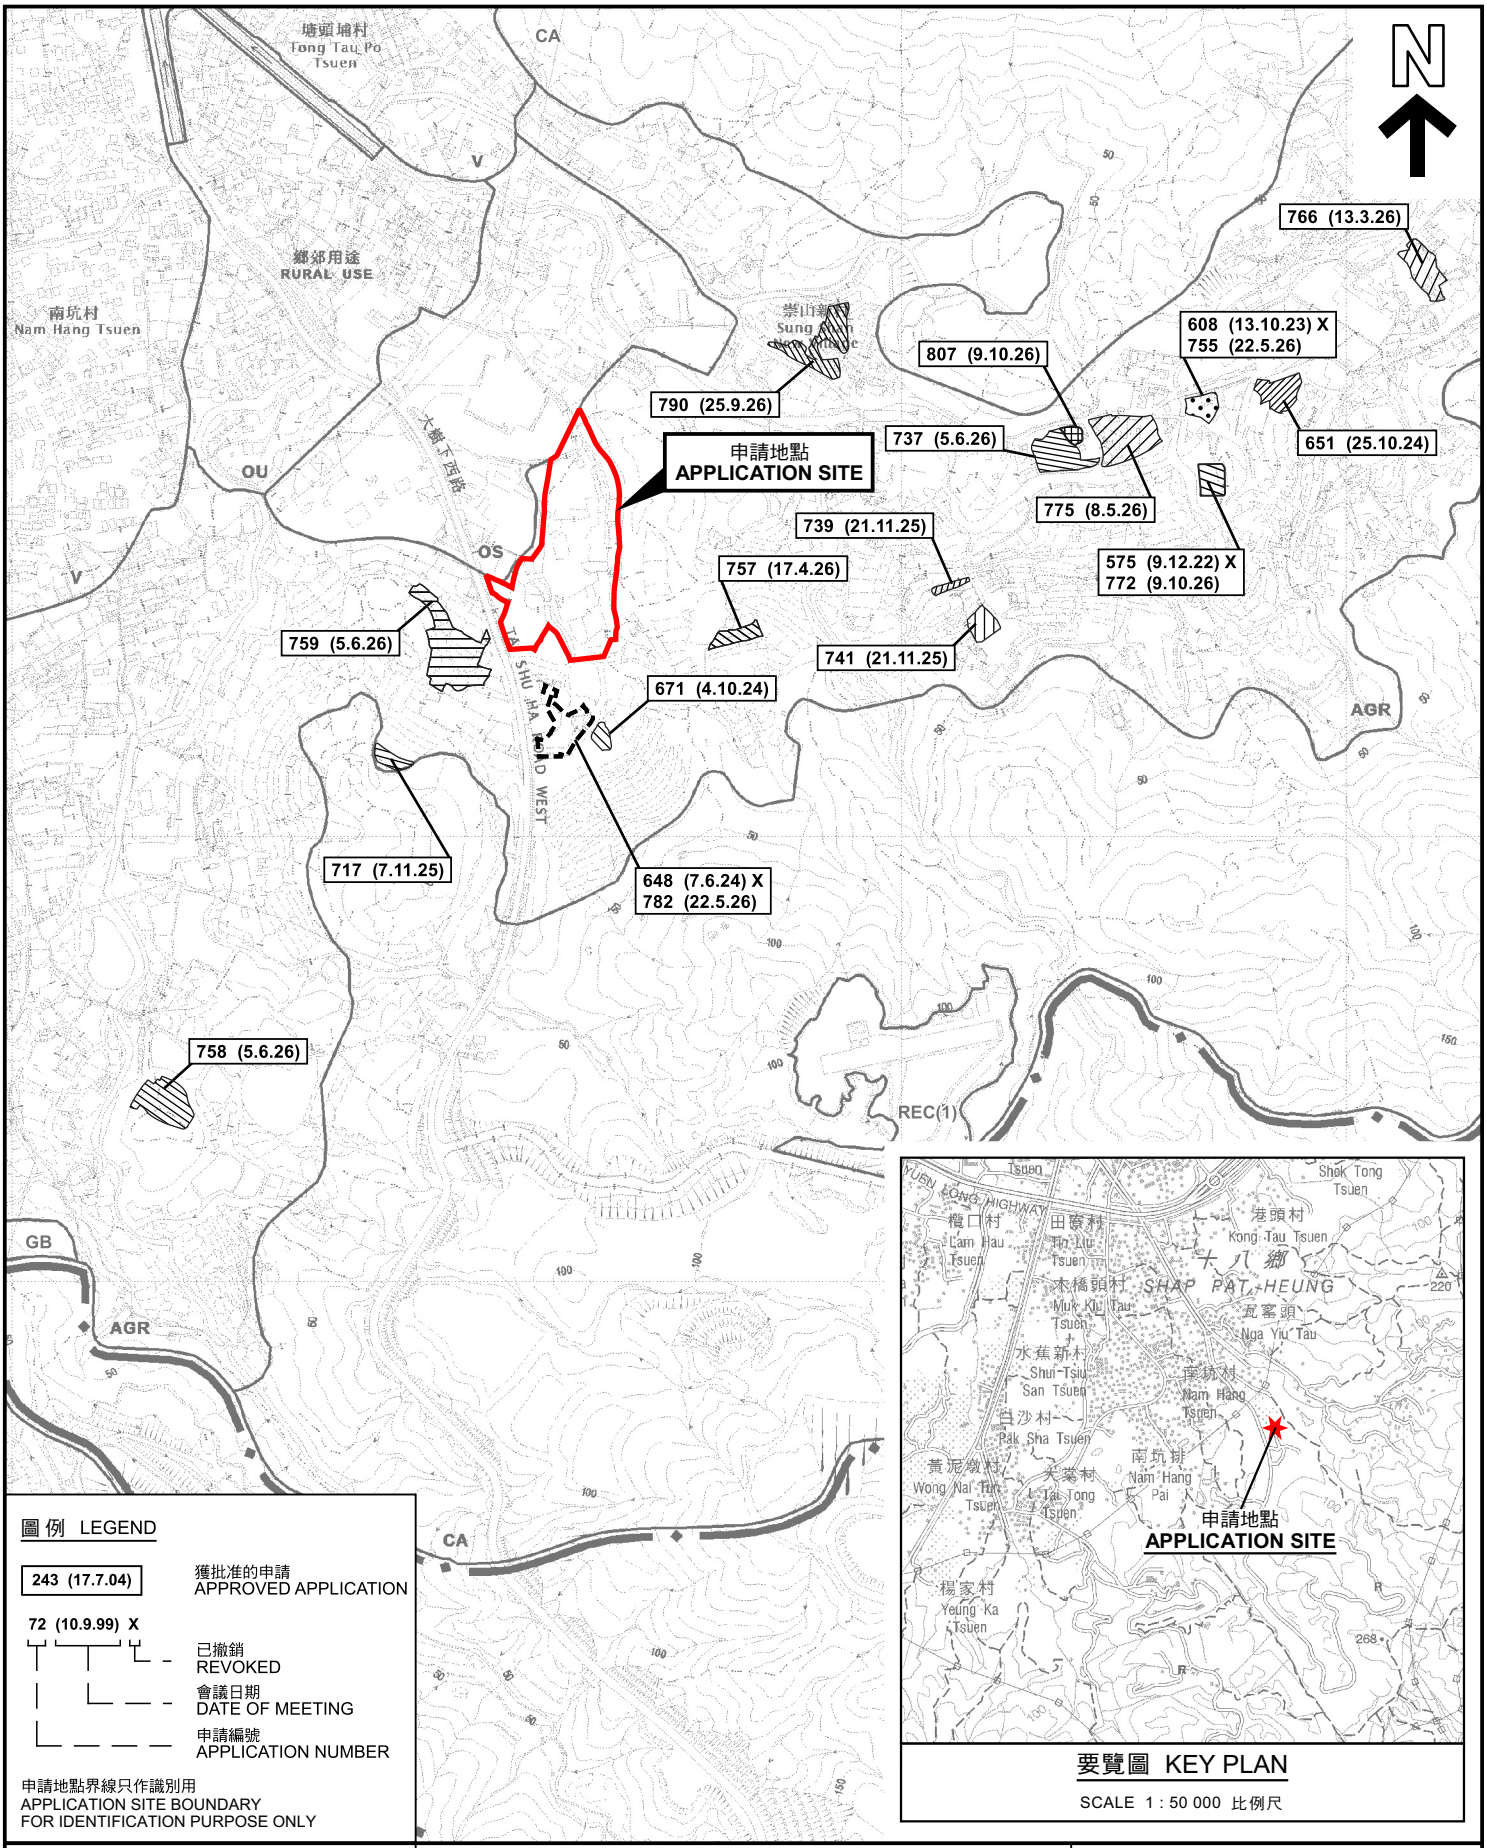

圖例 LEGEND

243 (17.7.04) 獲批准的申請 APPROVED APPLICATION

72 (10.9.99) X
- 已撤銷 REVOKED
- 會議日期 DATE OF MEETING
- 申請編號 APPLICATION NUMBER

申請地點界線只作識別用
APPLICATION SITE BOUNDARY
FOR IDENTIFICATION PURPOSE ONLY

要覽圖 KEY PLAN

SCALE 1 : 50 000 比例尺

本摘要圖於2026年11月2日擬備，
所根據的資料為於2023年12月5日
核准的分區計劃大綱圖編號 S/YL-TT/20
EXTRACT PLAN PREPARED ON 2.11.2026
BASED ON OUTLINE ZONING PLAN No.
S/YL-TT/20 APPROVED ON 5.12.2023

位置圖及同類申請 LOCATION PLAN WITH SIMILAR APPLICATIONS

擬議臨時貨倉(危險品倉庫除外)連附屬露天貯物及設施及相關填土工程(為期3年)
元朗大棠大樹下西路丈量約份第118約多個地段及毗連政府土地
PROPOSED TEMPORARY WAREHOUSE (EXCLUDING DANGEROUS GOODS GODOWN) WITH ANCILLARY OPEN STORAGE AND FACILITIES AND ASSOCIATED FILLING OF LAND FOR A PERIOD OF 3 YEARS
VARIOUS LOTS IN D.D. 118 AND ADJOINING GOVERNMENT LAND,
TAI SHU HA ROAD WEST, TAI TONG, YUEN LONG


SCALE 1 : 8 500 比例尺

米 METRES 100 0 100 200 300 400 米 METRES

規劃署
Planning Department

參考編號
REFERENCE No.
A/YL-TT/781

圖 PLAN
A-1a

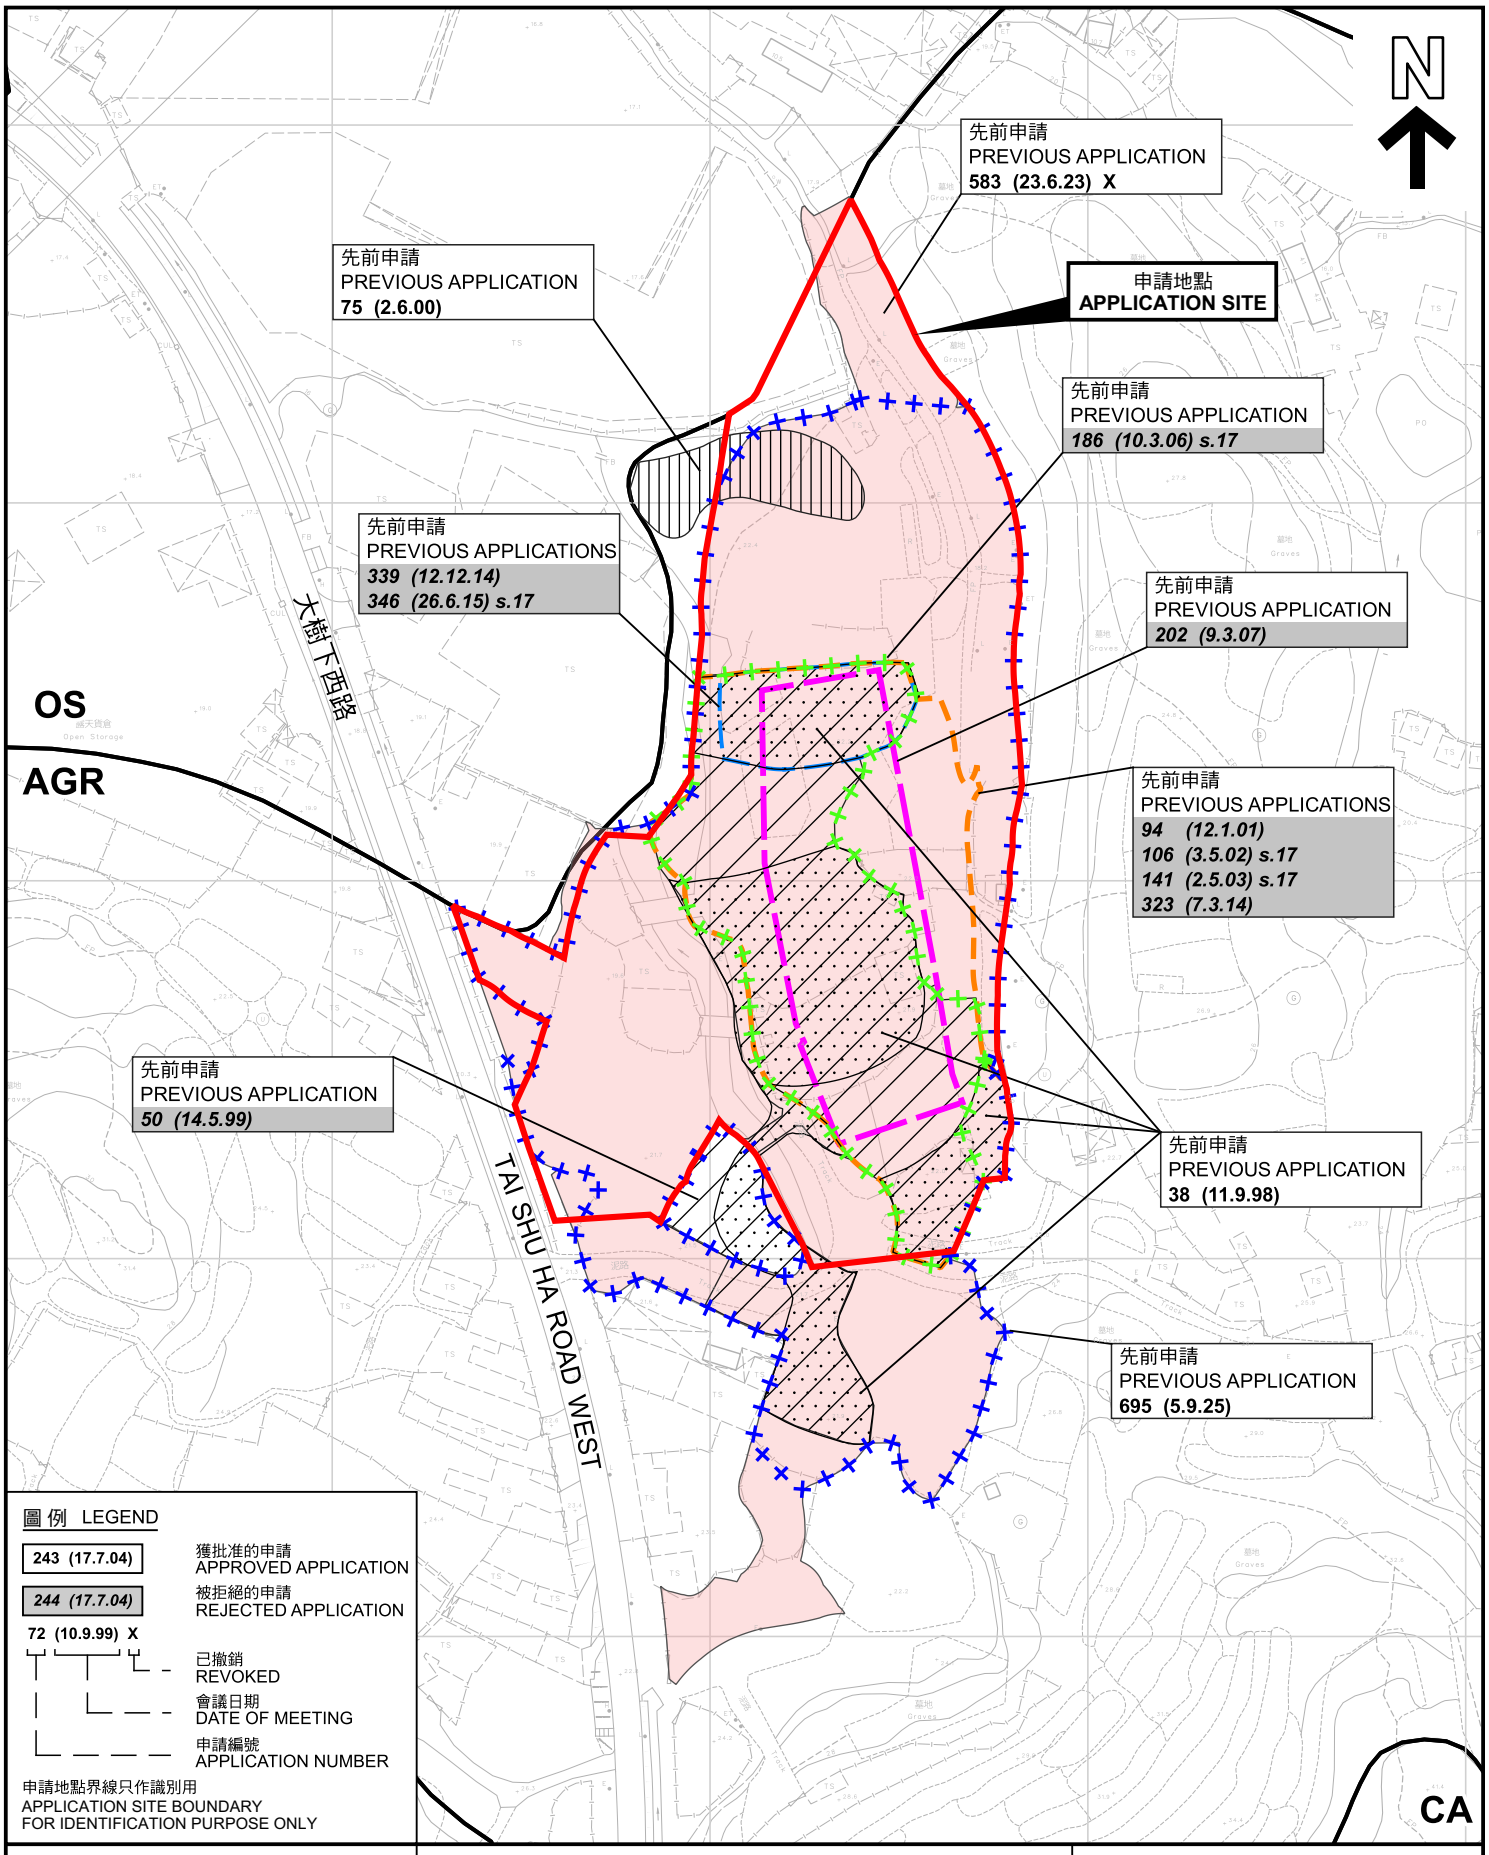

圖例 LEGEND

243 (17.7.04) 獲批准的申請 APPROVED APPLICATION

244 (17.7.04) 被拒絕的申請 REJECTED APPLICATION

72 (10.9.99) X
- 已撤銷 REVOKED
- 會議日期 DATE OF MEETING
- 申請編號 APPLICATION NUMBER

申請地點界線只作識別用
APPLICATION SITE BOUNDARY
FOR IDENTIFICATION PURPOSE ONLY

本摘要圖於2026年4月21日擬備，所根據的資料為測量圖編號 6-NW-20D 及 25B
EXTRACT PLAN PREPARED ON 21.4.2026 BASED ON SURVEY SHEETS No. 6-NW-20D & 25B

先前申請圖 PREVIOUS APPLICATIONS PLAN

擬議臨時貨倉(危險品倉庫除外)連附屬露天貯物及設施及相關填土工程(為期3年)
元朗大棠大樹下西路丈量約份第118約多個地段及毗連政府土地
PROPOSED TEMPORARY WAREHOUSE (EXCLUDING DANGEROUS GOODS GODOWN) WITH ANCILLARY OPEN STORAGE AND FACILITIES AND ASSOCIATED FILLING OF LAND FOR A PERIOD OF 3 YEARS
VARIOUS LOTS IN D.D. 118 AND ADJOINING GOVERNMENT LAND,
TAI SHU HA ROAD WEST, TAI TONG, YUEN LONG


SCALE 1 : 2 000 比例尺

米 METRES 40 0 40 80 米 METRES

規劃署
Planning Department

參考編號 REFERENCE No.
A/YL-TT/781

圖 PLAN
A-1b

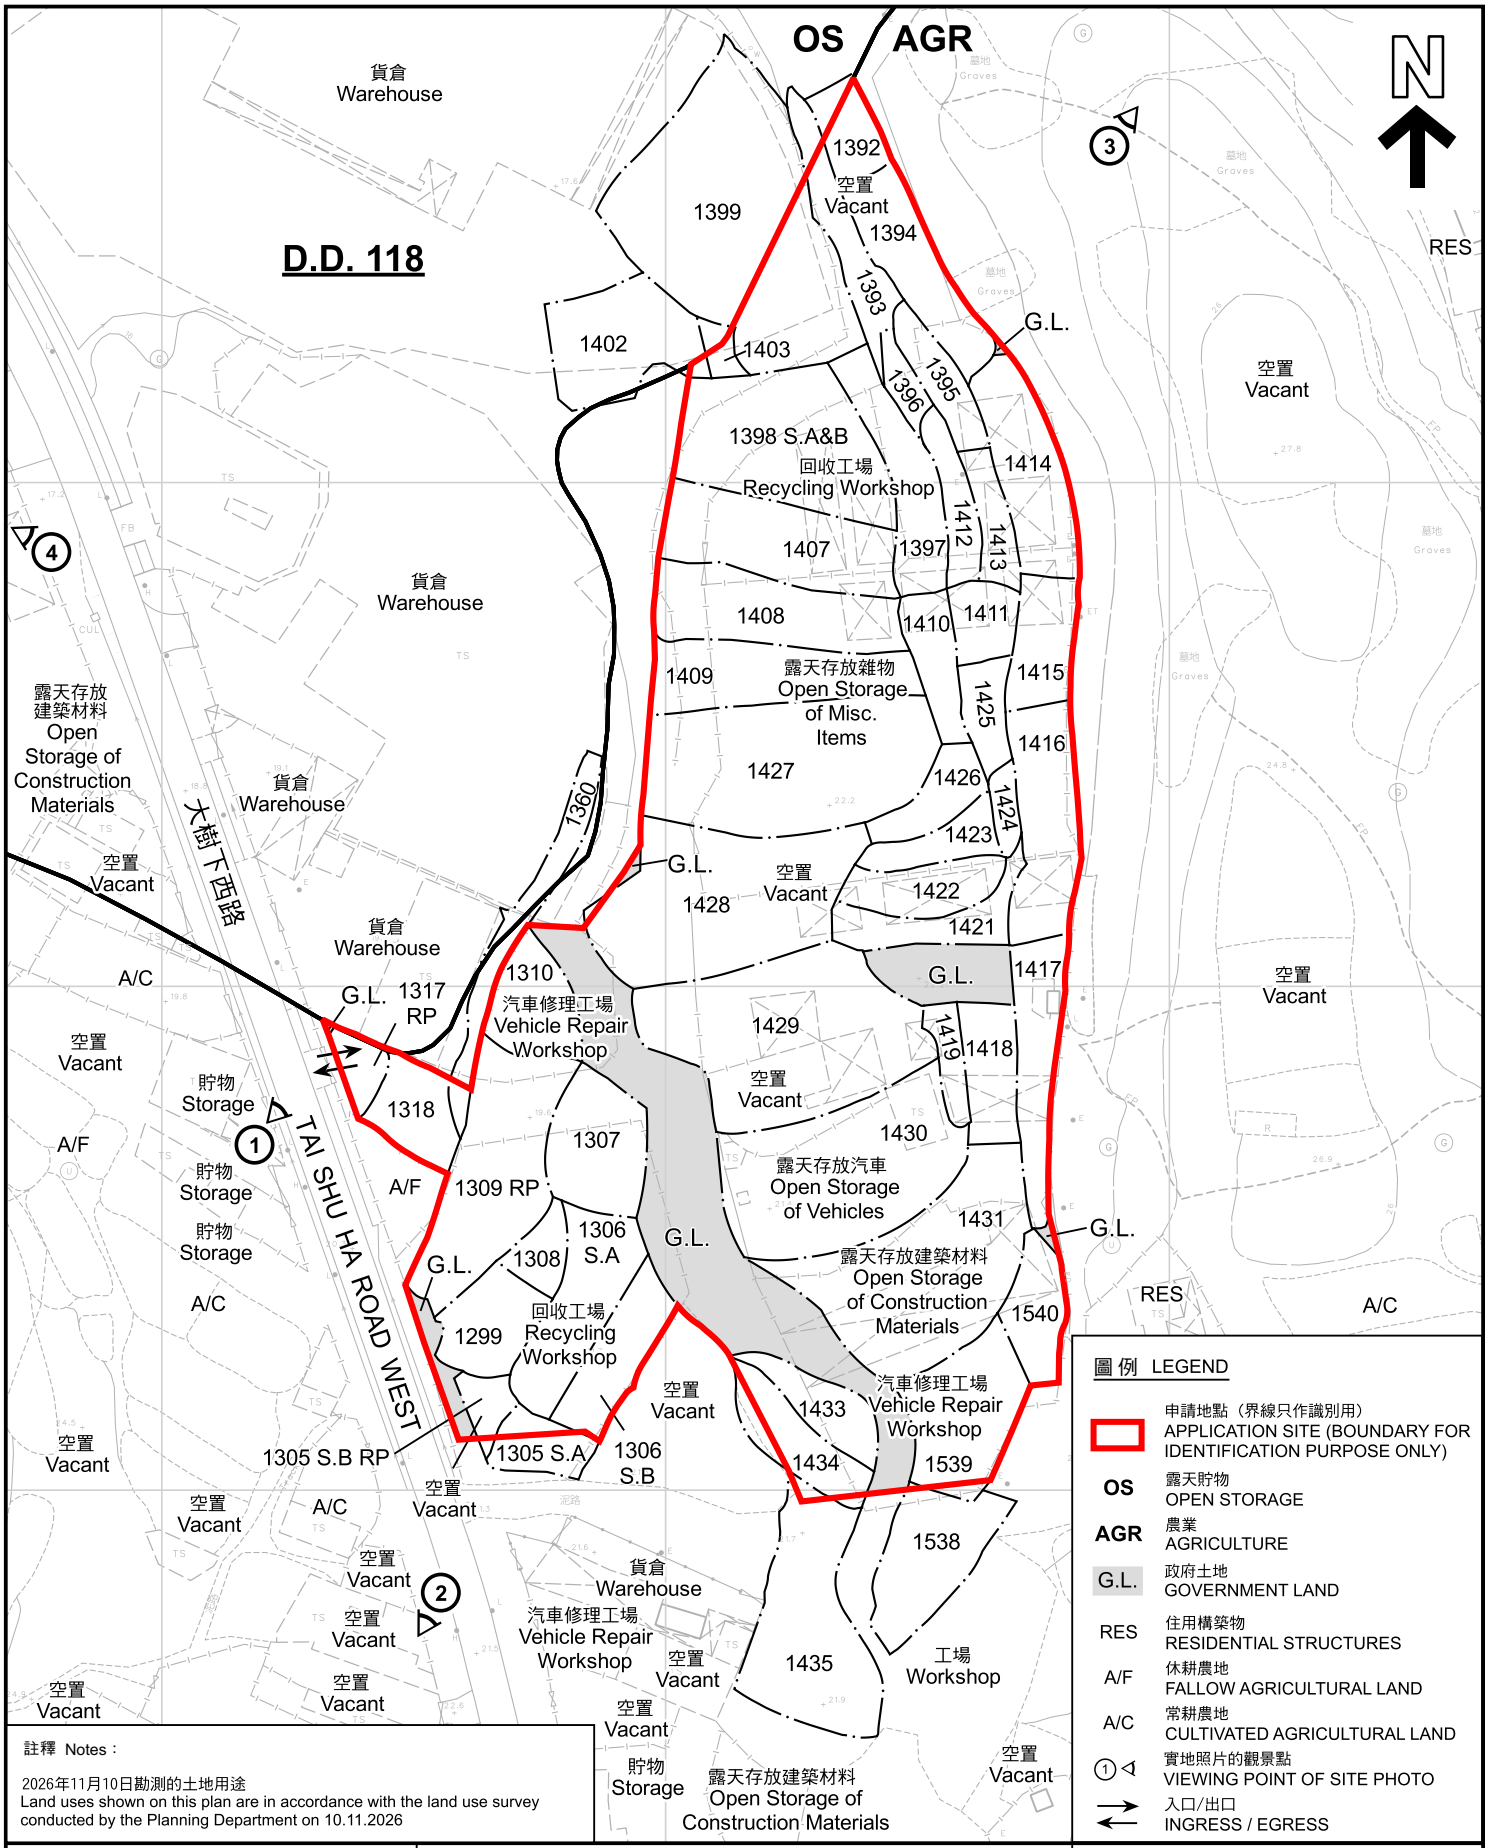

圖例 LEGEND

- 申請地點（界線只作識別用） APPLICATION SITE (BOUNDARY FOR IDENTIFICATION PURPOSE ONLY)
- OS 露天貯物 OPEN STORAGE
- AGR 農業 AGRICULTURE
- G.L. 政府土地 GOVERNMENT LAND
- RES 住用構築物 RESIDENTIAL STRUCTURES
- A/F 休耕農地 FALLOW AGRICULTURAL LAND
- A/C 常耕農地 CULTIVATED AGRICULTURAL LAND
- ① 實地照片的觀景點 VIEWING POINT OF SITE PHOTO
- 入口/出口 INGRESS / EGRESS

註釋 Notes：

2026年11月10日勘測的土地用途
Land uses shown on this plan are in accordance with the land use survey conducted by the Planning Department on 10.11.2026

本摘要圖於2026年11月11日擬備，所根據的資料為測量圖編號 6-NW-20D 和 6-NW-25B
EXTRACT PLAN PREPARED ON 11.11.2026 BASED ON SURVEY SHEET No. 6-NW-20D and 6-NW-25B

平面圖 SITE PLAN

擬議臨時貨倉(危險品倉庫除外)連附屬露天貯物及設施及相關填土工程(為期3年)
元朗大棠大樹下西路丈量約份第118約多個地段及毗連政府土地
PROPOSED TEMPORARY WAREHOUSE (EXCLUDING DANGEROUS GOODS GODOWN) WITH ANCILLARY OPEN STORAGE AND FACILITIES AND ASSOCIATED FILLING OF LAND FOR A PERIOD OF 3 YEARS
VARIOUS LOTS IN D.D. 118 AND ADJOINING GOVERNMENT LAND,
TAI SHU HA ROAD WEST, TAI TONG, YUEN LONG


SCALE 1 :1 500 比例尺

米 METRES 25 0 25 50 米 METRES

規劃署
Planning Department

參考編號
REFERENCE No.
A/YL-TT/781

圖 PLAN
A-2

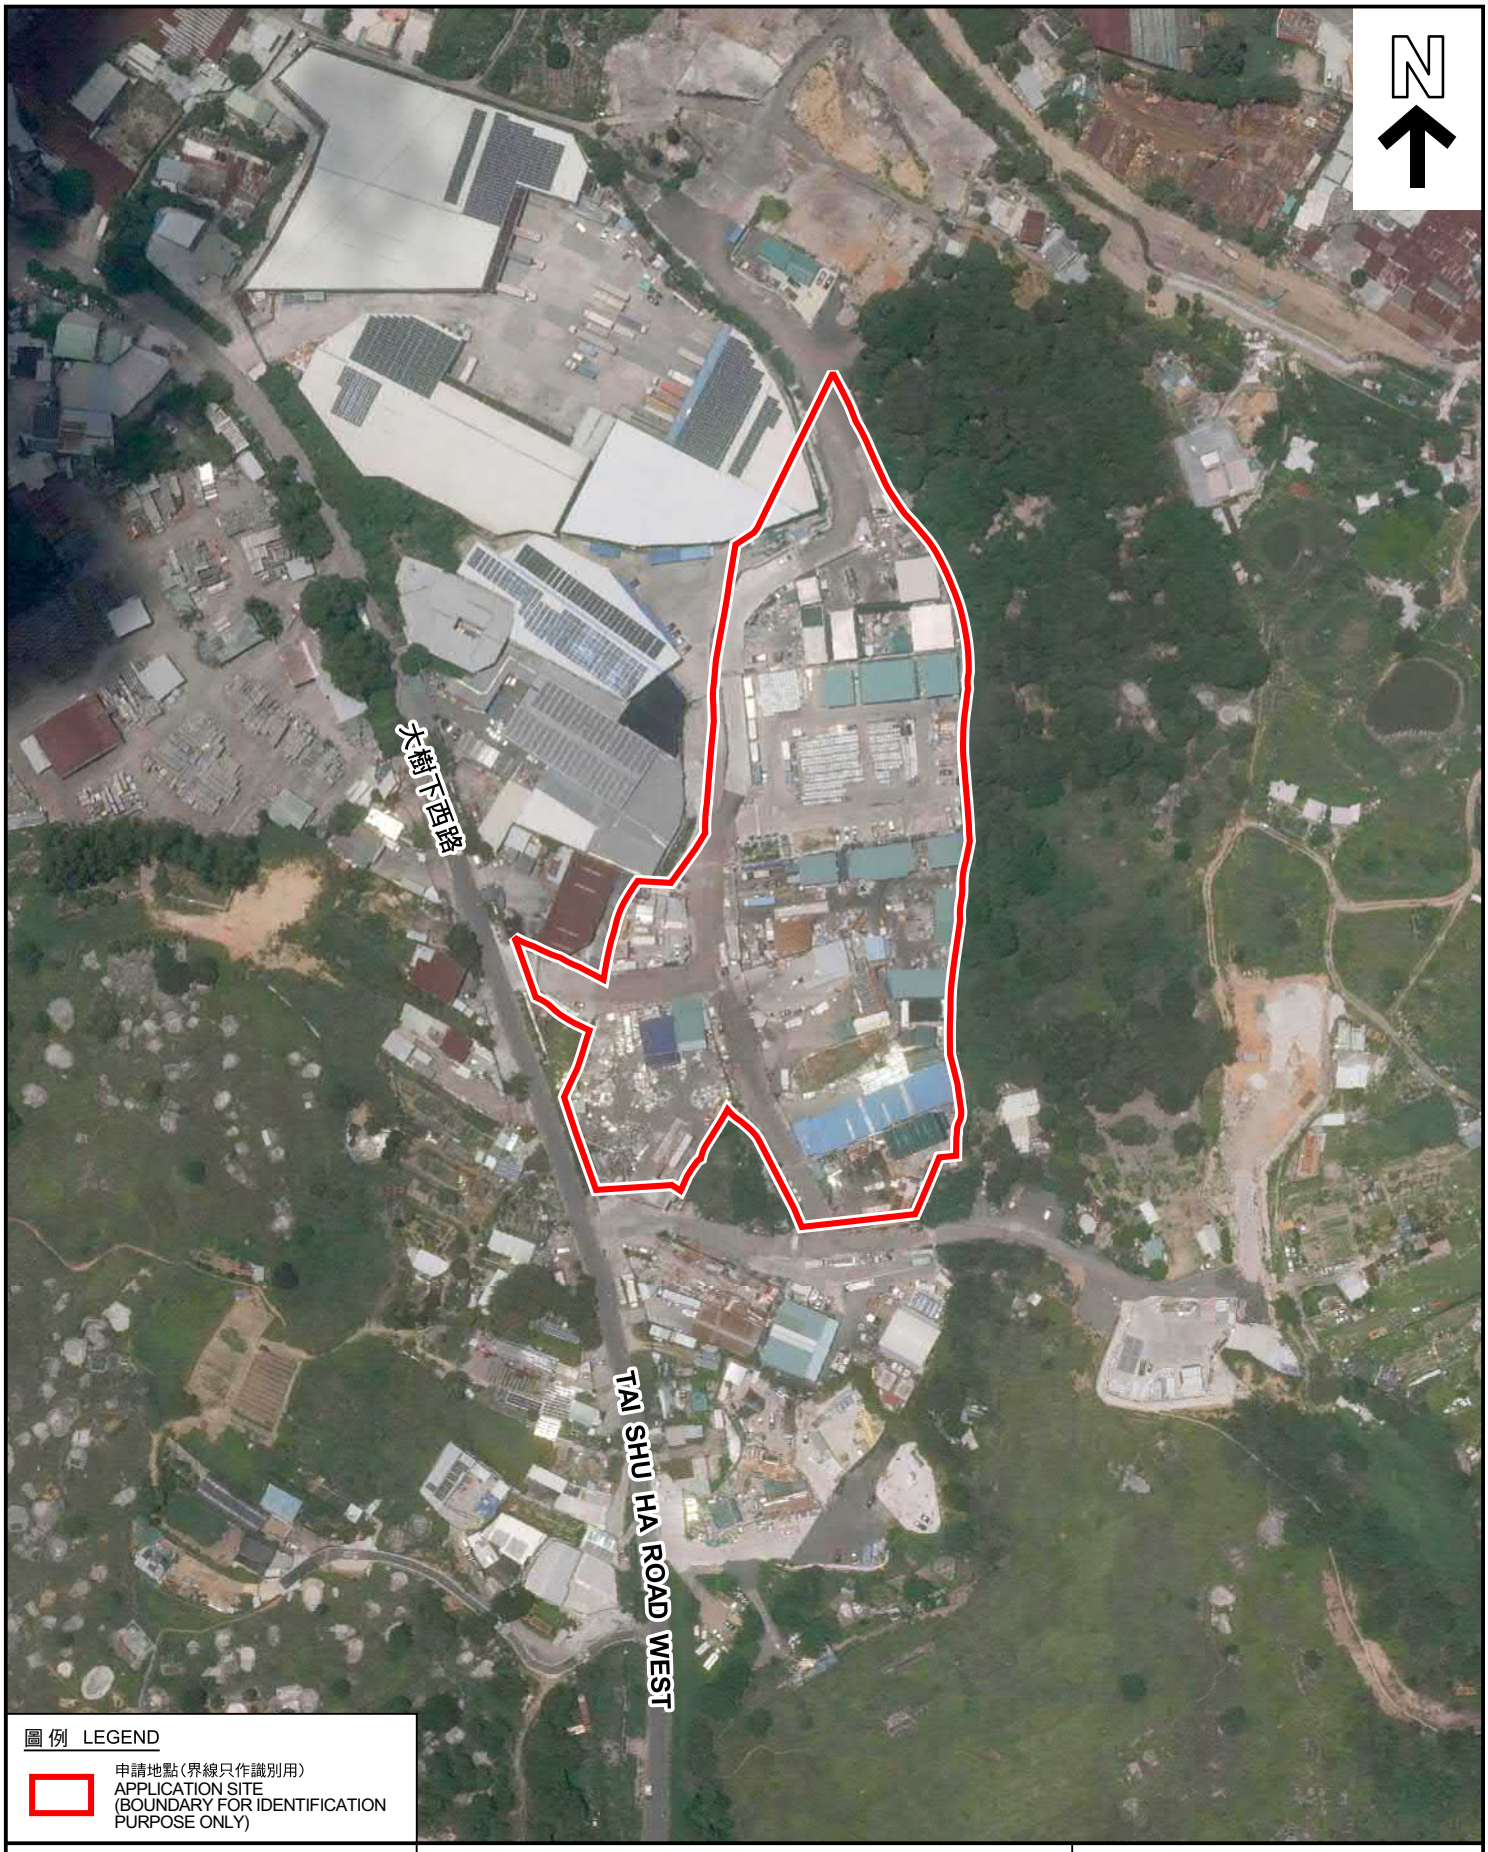

圖例 LEGEND

申請地點(界線只作識別用)
APPLICATION SITE
(BOUNDARY FOR IDENTIFICATION PURPOSE ONLY)

本摘要圖於2026年4月22日擬備，所根據的資料為地政總署於2025年6月9日拍得的航攝照片編號 E257579C
EXTRACT PLAN PREPARED ON 22.4.2026 BASED ON AERIAL PHOTO No. E257579C TAKEN ON 9.6.2025 BY LANDS DEPARTMENT

航攝照片 AERIAL PHOTO

擬議臨時貨倉(危險品倉庫除外)連附屬露天貯物及設施及相關填土工程(為期3年)
元朗大棠大樹下西路丈量約份第118約多個地段及毗連政府土地
PROPOSED TEMPORARY WAREHOUSE (EXCLUDING DANGEROUS GOODS GODOWN) WITH ANCILLARY OPEN STORAGE AND FACILITIES AND ASSOCIATED FILLING OF LAND FOR A PERIOD OF 3 YEARS
VARIOUS LOTS IN D.D. 118 AND ADJOINING GOVERNMENT LAND,
TAI SHU HA ROAD WEST, TAI TONG, YUEN LONG

規劃署
Planning Department

參考編號
REFERENCE No.
A/YL-TT/781

圖 PLAN
A-3





申請地點界線只作識別用 APPLICATION SITE BOUNDARY FOR IDENTIFICATION PURPOSE ONLY

本圖於2026年11月11日擬備，所根據的
資料為攝於2026年11月10日的實地照片
PLAN PREPARED ON 11.11.2026
BASED ON SITE PHOTOS
TAKEN ON 10.11.2026

實地照片 SITE PHOTOS

擬議臨時貨倉(危險品倉庫除外)連附屬露天貯物及設施及相關填土工程(為期3年)
元朗大棠大樹下西路丈量約份第118約多個地段及毗連政府土地
PROPOSED TEMPORARY WAREHOUSE (EXCLUDING DANGEROUS GOODS GODOWN) WITH ANCILLARY OPEN STORAGE AND FACILITIES AND ASSOCIATED FILLING OF LAND FOR A PERIOD OF 3 YEARS
VARIOUS LOTS IN D.D. 118 AND ADJOINING GOVERNMENT LAND,
TAI SHU HA ROAD WEST, TAI TONG, YUEN LONG

規劃署
Planning Department

參考編號
REFERENCE No.
A/YL-TT/781

圖 PLAN
A-4a





申請地點界線只作識別用 APPLICATION SITE BOUNDARY FOR IDENTIFICATION PURPOSE ONLY

本圖於2026年11月11日擬備，所根據的資料為攝於2026年11月10日的實地照片
PLAN PREPARED ON 11.11.2026
BASED ON SITE PHOTOS
TAKEN ON 10.11.2026

實地照片 SITE PHOTOS

擬議臨時貨倉(危險品倉庫除外)連附屬露天貯物及設施及相關填土工程(為期3年)
元朗大棠大樹下西路丈量約份第118約多個地段及毗連政府土地
PROPOSED TEMPORARY WAREHOUSE (EXCLUDING DANGEROUS GOODS GODOWN) WITH ANCILLARY OPEN STORAGE AND FACILITIES AND ASSOCIATED FILLING OF LAND FOR A PERIOD OF 3 YEARS
VARIOUS LOTS IN D.D. 118 AND ADJOINING GOVERNMENT LAND,
TAI SHU HA ROAD WEST, TAI TONG, YUEN LONG

規劃署
Planning Department

參考編號
REFERENCE No.
A/YL-TT/781

圖 PLAN
A-4b