

場地設計圖

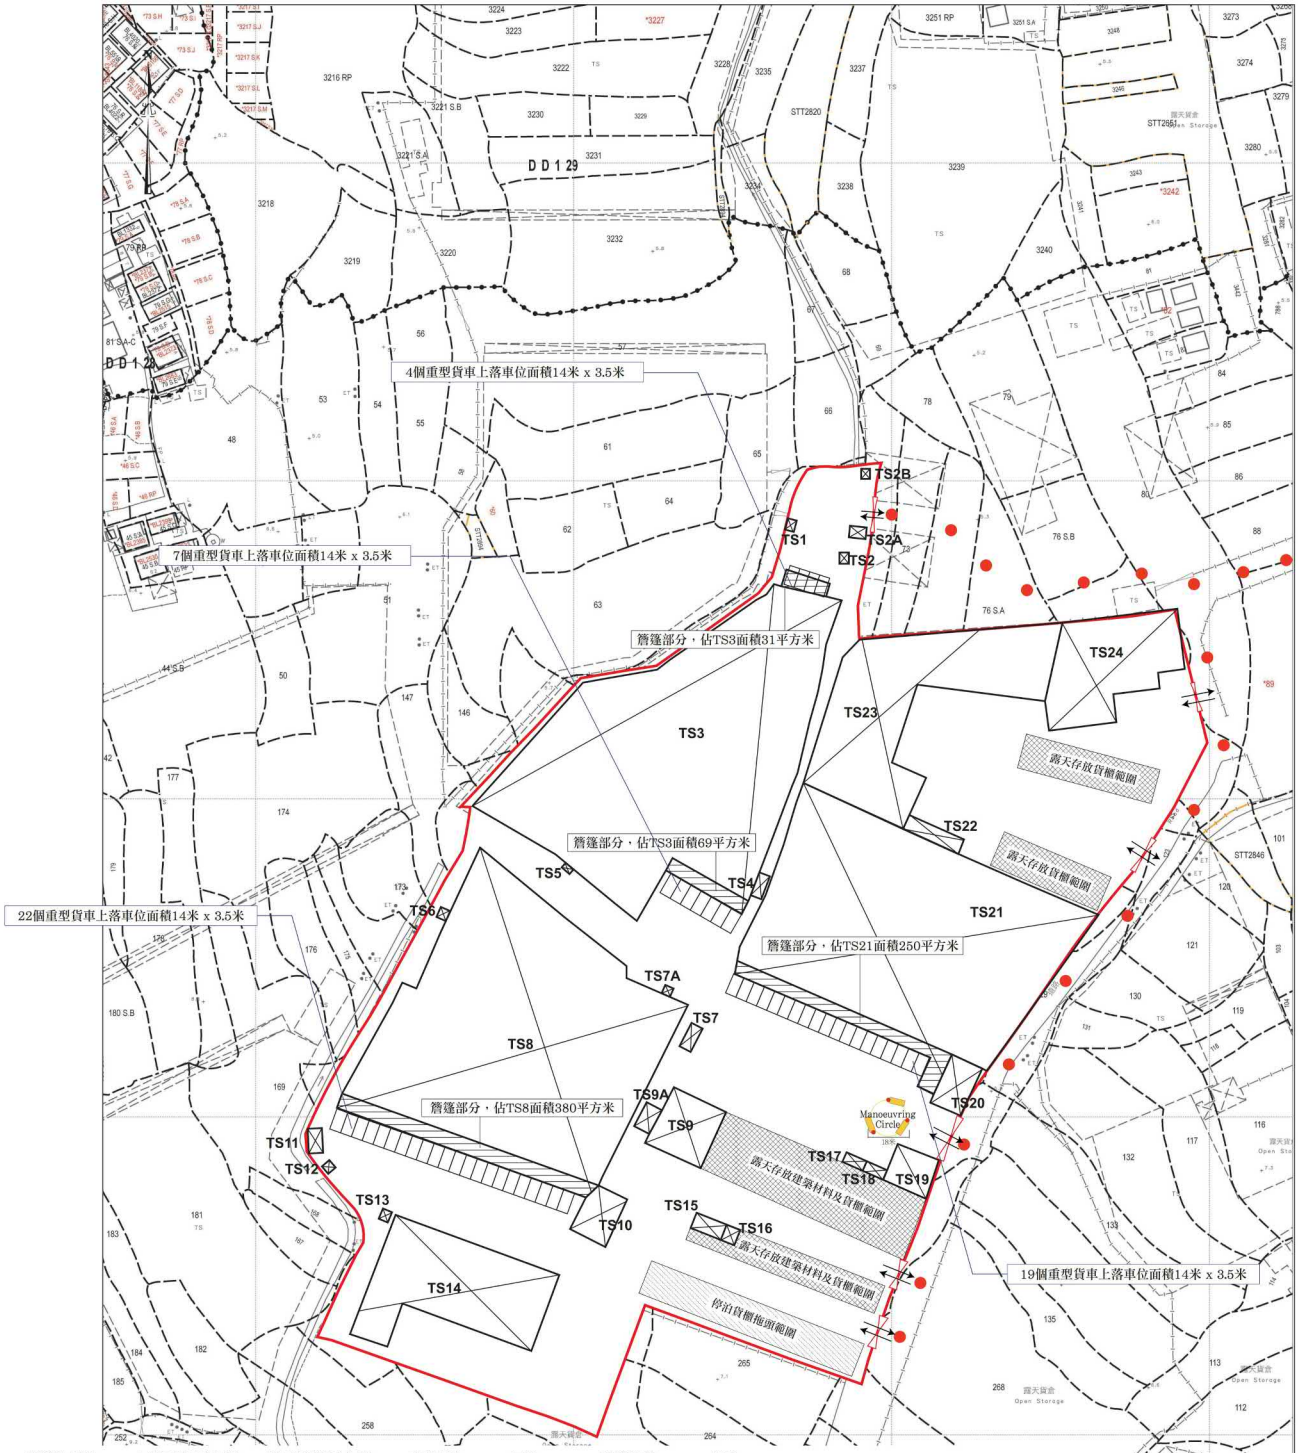

構築物序號	上蓋面積(平方米)	樓面面積(平方米)	高度(米)	層數	建築物料	用途
TS1	6.7	6.7	3.5	1	金屬搭建	臨時保安室
TS2	4.8	4.8	3	1	金屬搭建	電錶房
TS2A	15	15	3	1	金屬搭建	電錶房
TS2B	5.8	5.8	3	1	金屬搭建	電錶房
TS3	6463.5	11227.5	12	1	金屬搭建	大型貯物倉庫
TS4	28.5	57	7	2	金屬搭建	臨時寫字樓
TS5	3	3	3	1	金屬搭建	臨時保安室
TS6	9.3	9.3	3	1	金屬搭建	電錶房
TS7	21	42	7	2	金屬搭建	臨時寫字樓及洗手間
TS7A	9	9	3	1	金屬搭建	電錶房
TS8	6478.5	7857.5	12	1	金屬搭建	大型貯物倉庫
TS9	370	370	8	1	金屬搭建	過貨涼棚
TS9A	40	40	7	1	金屬搭建	臨時寫字樓
TS10	169.9	339.8	8	2	金屬搭建	臨時寫字樓
TS11	24.2	24.2	3.5	1	金屬搭建	臨時洗手間
TS12	4.4	4.4	3	1	金屬搭建	電錶房
TS13	4	4	3	1	金屬搭建	電錶房
TS14	1581.6	1581.6	10	1	金屬搭建	過貨涼棚、倉庫及工場
TS15	49.9	49.9	3	1	混凝土搭建	消防水缸
TS16	20	20	3	1	金屬搭建	消防泵房
TS17	13.9	13.9	3	1	金屬搭建	臨時寫字樓
TS18	16.6	16.6	3	1	金屬搭建	臨時寫字樓
TS19	166.7	166.7	4	1	金屬搭建	過貨涼棚
TS20	180.7	542.1	10	3	金屬搭建	臨時寫字樓
TS21	5720	6056	12	1	金屬搭建	大型貯物倉庫、工場及臨時寫字樓
TS22	84.3	168.6	9	2	金屬搭建	臨時寫字樓
TS23	2366.9	2386.9	9	1	金屬搭建	物流倉庫、大型貯物倉庫、工場及臨時寫字樓
TS24	1101.9	1622	12	1	金屬搭建	物流倉庫及工場

(摘錄自申請人於 16. 5. 2023 呈交的補充資料)
(Extract from Applicant's Supplementary Information Submitted on 16.5.2023)

參考編號 REFERENCE No.	繪圖 DRAWING
A/HSK/454	A-1

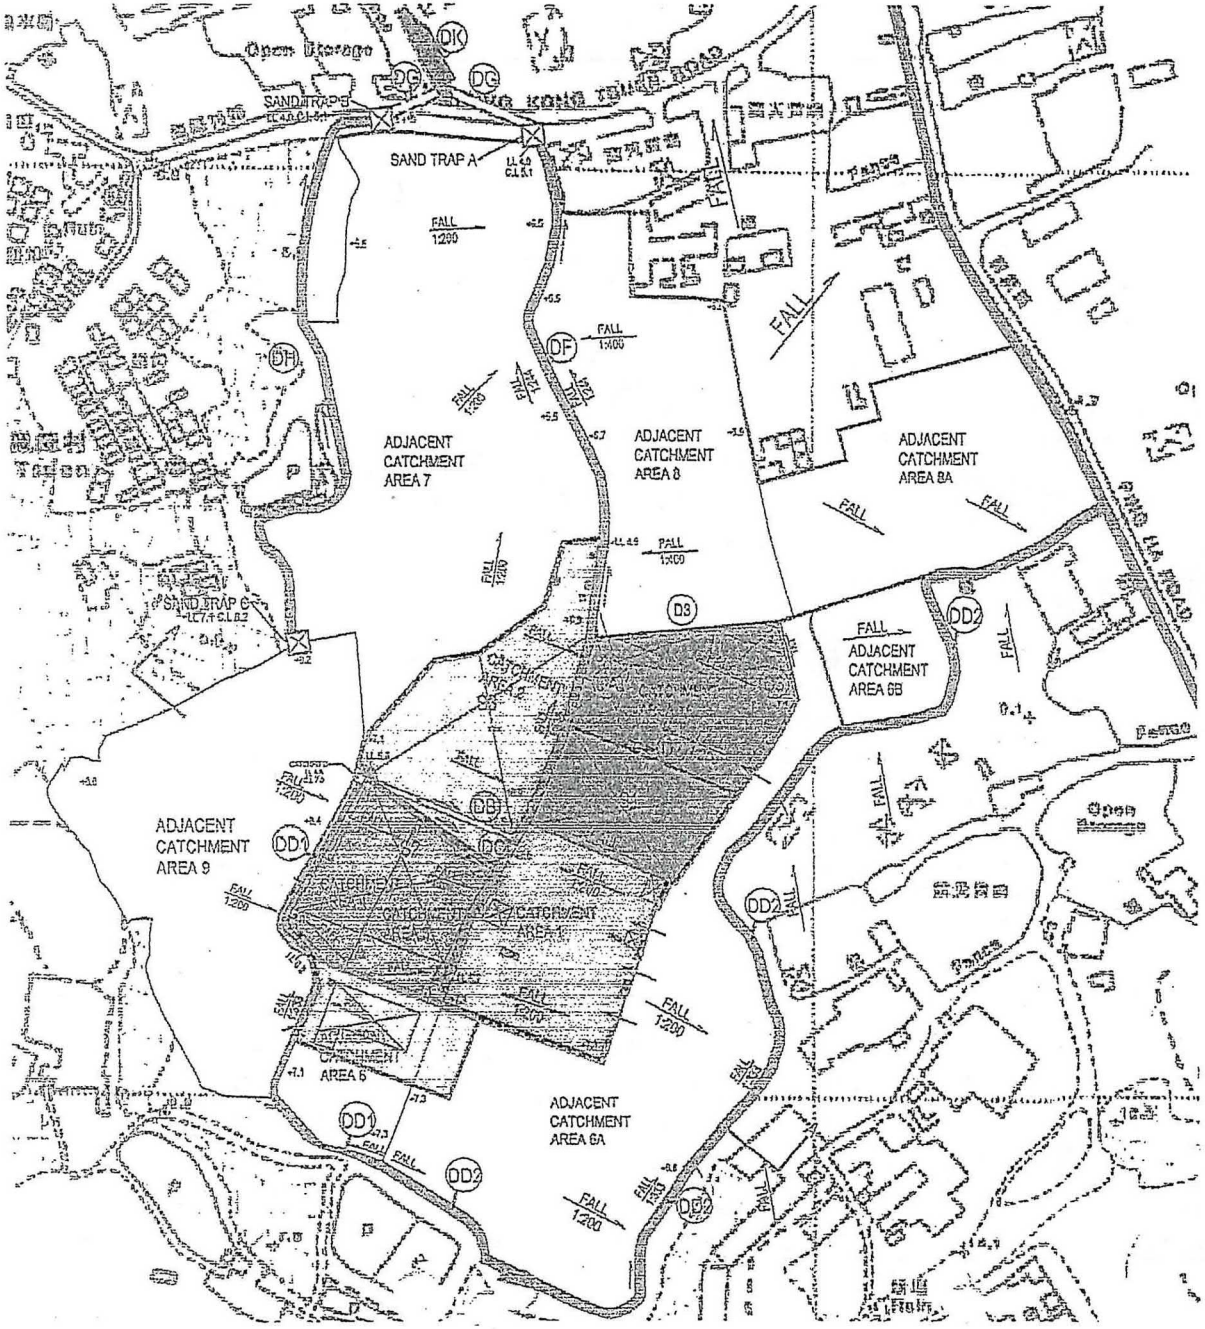

APPLICATION NO.	APPLICANT	CATCHMENT AREA
A/HSK/9	三林有限公司	APPLICATION SITE CA1,1A,2,3,4
A/HSK/146	三林有限公司	CA6,6A
A/HSK/135	三林有限公司	CA6B
A/HSK/53	遊騰特區有限公司	CA8,8A
A/HSK/110	遊騰特區有限公司	CA9
A/HSK/43	LI WING ON	CA7 (MAJOR EAST PORTION)

DRAINAGE DISCHARGE - SUMMARY

CATCHMENT AREA	DRAINAGE
SITE CA1, 1A, 2, 3, 4	DA to DF
CA6, 6A	DD1 to DA/DF (via DB)
CA 6B	DD2
CA8, 8A	DF and DD2
CA 9	DG and DA/DF (via DB)


DRAWING NO. D-01(Rev.A)
SCALE ~~1:2500~~

N


(摘錄自申請人於 10. 5. 2023 呈交的申請書)
(Extract from Applicant's Submission of 10.5.2023)

參考編號 REFERENCE No.	繪圖 DRAWING
A/HSK/454	A-2


DRAINAGE/FENCE/SOLIDWALLS PROVIDED AT SITE BOUNDARY:

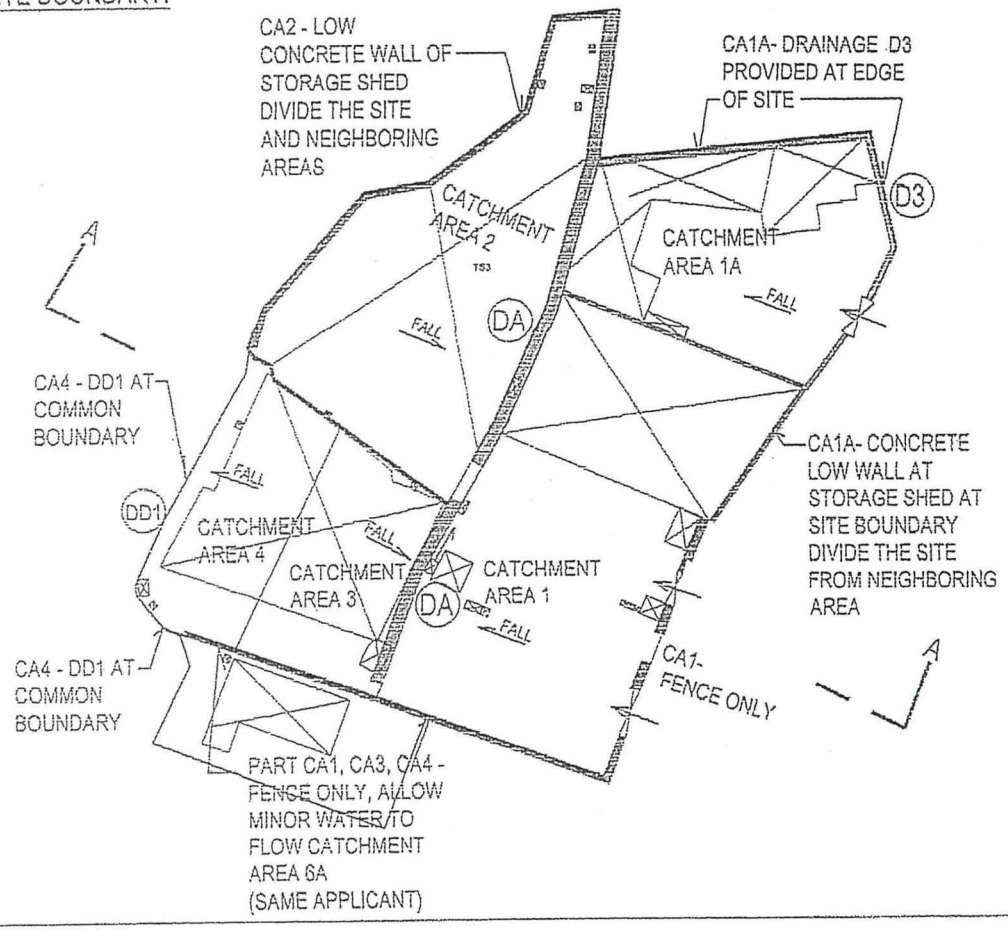


DRAIN SCHEDULE:

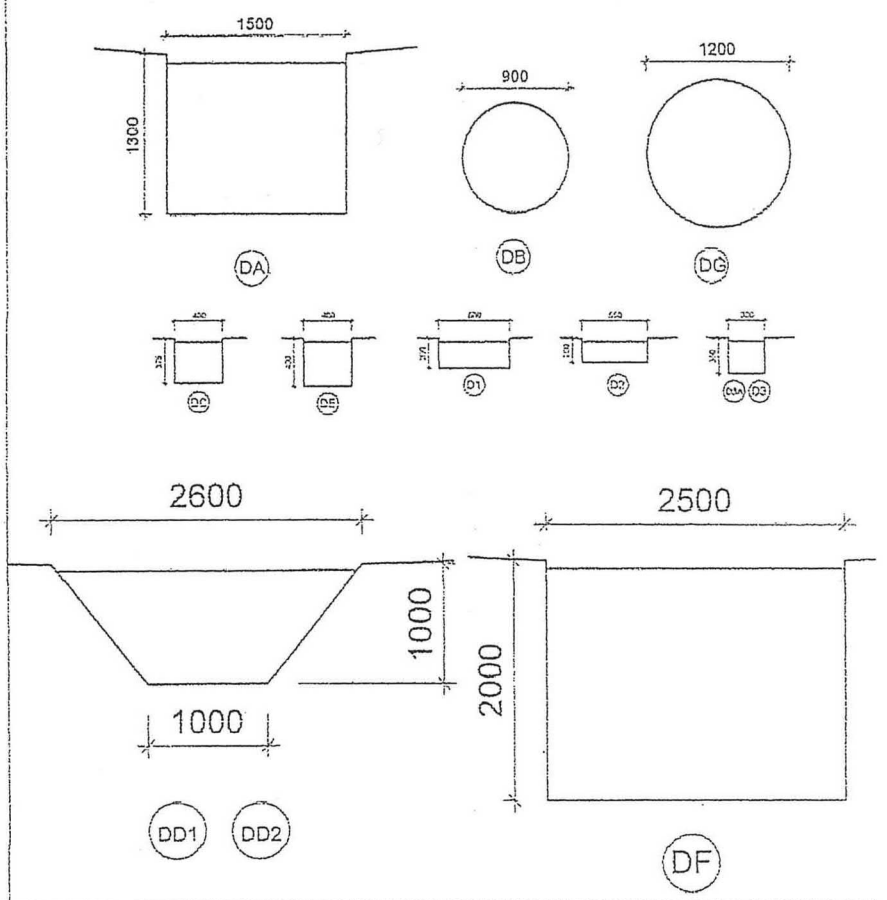

SECTION A-A SCALE: N.T.S.

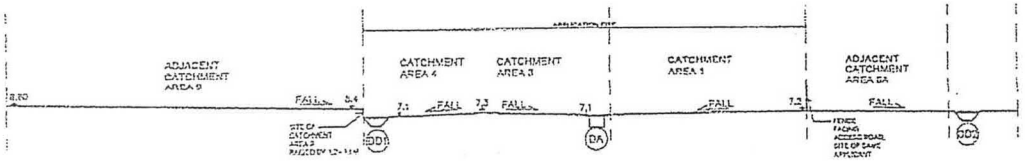

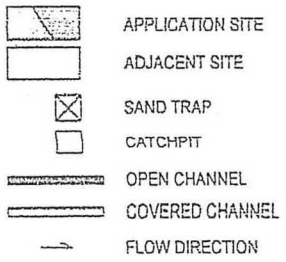

DRAWING NO. D-02
SCALE: N.T.S.

(摘錄自申請人於 10. 5. 2023 呈交的申請書)
(Extract from Applicant's Submission of 10.5.2023)

參考編號 REFERENCE No.	繪圖 DRAWING
A/HSK/454	A-3

FIRE SERVICE NOTES :

1. A MODIFIED HOSE REEL SYSTEM WITH A 2,000 L F.S. TANK SHALL BE PROVIDED TO THE SUBJECT BUILDINGS IN ACCORDANCE WITH PARA. 8.14 OF THE CODE OF PRACTICE FOR MINIMUM FIRE SERVICE INSTALLATIONS AND EQUIPMENT 2012. HOSE REEL SHALL BE PROVIDED TO ENSURE THAT EVERY PART OF THE BUILDINGS WHERE CAN BE REACHED BY A LENGTH OF NOT MORE THAN 30M OF HOSE REEL TUBING.

   1.1 HOSE REEL SHALL BE PROVIDED AT POSITIONS AS INDICATED ON PLANS.
   1.2 NO FIRE SERVICE INLET TO BE PROVIDED FOR MODIFIED HOSE REEL SYSTEM.
   1.3 TWO FIXED FIRE PUMPS (DUTY/STANDY) TO BE PROVIDED.

2. FIRE ALARM SYSTEM SHALL BE PROVIDED IN ACCORDANCE WITH BS 5839-1 : 2002 + A2 : 2008 AND FSD CIRCULAR LETTERS NO. 1/2009 & 3/2010 & 2/2012. ONE ACTUATING POINT AND ONE AUDIO WARNING DEVICE TO BE LOCATED AT EACH HOSE REEL POINT. VISUAL ALARM SIGNALS TO BE PROVIDED. ACTUATING POINT SHALL INCLUDE FACILITIES FOR FIRE PUMP START AND AUDIO/VISUAL WARNING DEVICE INITIATION

   2.1 FIRE ALARM PANEL TO BE PROVIDED AND LOCATED INSIDE F.S. PUMP ROOM

3. SUFFICIENT EMERGENCY LIGHTING WITH 2 HOURS BACK UP BATTERY TO BE PROVIDED TO THE BUILDINGS IN ACCORDANCE WITH BS 5266 : PART 1 AND BS EN 1838

4. SUFFICIENT EXIT SIGN / DIRECTIONAL SIGN TO BE PROVIDED IN ACCORDANCE WITH BS 5266 : PART 1 AND FSD CIRCULAR LETTER NO. 5/2008.

5. FIRE EXTINGUISHERS SHALL BE PROVIDED AS INDICATED ON PLANS.


6. WHEN A VENTILATION AIR CONDITIONING CONTROL SYSTEM TO THE AREAS/BUILDING IS REQUIRED TO BE PROVIDED, IT SHALL STOP MECHANICALLY INDUCED AIR MOVEMENT WITHIN A DESIGNATED FIRE COMPARTMENT

7. AUTOMATIC SPRINKLER SYSTEM SHALL BE PROVIDED TO THE ENTIRE BUILDING/STRUCTURE IN ACCORDANCE WITH LPC RULES INCORPORATING BS EN 12845 : 2015 AND FSD CIRCULAR LETTER 5/2020 EXCEPT E&M PLANT ROOMS. SPRINKLER SHALL NOT BE PROVIDED TO STANDALONE TEMPORARY TOILETS / STANDALONE TEMPORARY OFFICES / STANDALONE WORKSHOP WHERE TOTAL FLOOR AREAS LESS THAN 230 SQUARE METRES.
   SPRINKLER SHALL NOT BE PROVIDED TO COVERED SHEDS AS THOSE ARE METAL STRUCTURE WITH 3 SIDES OPENING

   7.1 HAZARD CLASSIFICATION : OH3
   7.2 STORED PRODUCTS AND CATEGORIES : CATEGORY (I)
   7.3 STORAGE CONFIGURATION : FREE STANDING (ST1) & POST-PALLET STORAGE (ST2)
   7.4 STORAGE HEIGHT NOT EXCEEDING : 4M & 3.5M
   7.5 STORAGE SHOULD BE CONFINED TO BLOCKS NOT EXCEEDING 50 SQ M. IN PLAN AREA FOR CATEGORY I.
   7.6 STORAGE BLOCKS SHOULD BE SEPARATED BY AISLES NO LESS THAN 2.4M WIDE.
   7.7 ONE NUMBER 135,000 LITRES SPRINKLER WATER TANK TO BE PROVIDED AS INDICATED ON PLANS.
   7.8 SPRINKLER PUMPS, SPRINKLER CONTROL VALVES AND SPRINKLER INLETS SHALL BE PROVIDED AS INDICATED ON PLANS

8. SECONDARY SOURCE OF POWER SUPPLY FOR FIRE SERVICE INSTALLATIONS TO BE PROVIDED BY CONNECTION BEFORE THE MAIN SWITCH WITH AUTOMATIC CHANGE-OVER DEVICE AND SATISFACTION OF THE DIRECTOR OF FIRE SERVICES.

9. SMOKE EXTRACTION SYSTEM SHALL NOT BE PROVIDED WHEREAS THE AGGREGATE AREA OF OPENABLE WINDOWS OF THE COMPARTMENT EXCEEDS 0.25% OF THE FLOOR AREA OF THAT COMPARTMENT IN WAREHOUSES 2, 3, 4, 5, 6, 7 AND THE FIRE COMPARTMENT OF WAREHOUSE 1 LESS THAN 7000 CUBIC METRES.

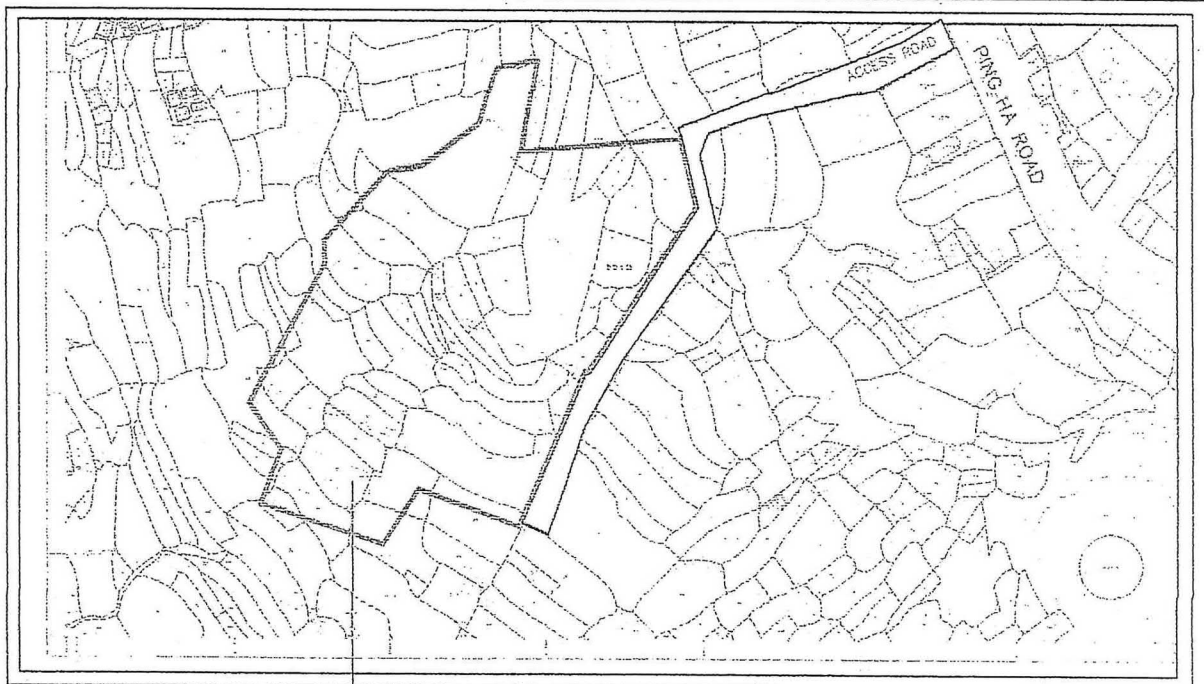

LOTS 51(PART), 63(PART), 65(PART), 66(PART), 70(PART), 71(PART), 72, 73(PART), 74(PART), 75(PART), 76, 5.A(PART), 77(PART), 122(PART), 124(PART), 125, 126, 127(PART), 128, 129(PART), 130(PART), 137(PART), 139(PART), 139(140,141), 142, 143, 144(PART), 145(PART), 146(PART), 147(PART), 148(PART), 149, 150, 151, 152, 153, 154, 155, 156, 157, 158, 159, 160, 161, 162, 163, 164, 165(PART), 166(PART), 167(PART), 168(PART), 169(PART), 170, 171(PART), 172(PART), 173(PART), 174(PART), 175(PART), 176(PART), 261(PART) IN D.D.125, YUEN LONG, NEW TERRITORIES

BLOCK PLAN
(NOT TO SCALE)

LEGEND

- COVERED SHED
- METAL GATE
- FIRE ALARM BELL
- VISUAL FIRE ALARM
- MANUAL FIRE ALARM CALL POINT (BREAK GLASS TYPE)
- EXIT — EXIT SIGN
- SLIDING DOOR
- H.R. — HOSE REEL SET
- FIXED FIRE PUMP/SPRINKLER PUMP
- SPRINKLER CONTROL VALVE
- SPRINKLER INLET
- 5KG CO2 FIRE EXTINGUISHER
- 9L — 9L W/ CO2 FIRE EXTINGUISHER
- F.S.CONTROL PANEL

FOR PlanD SUBMISSION

FSI CONSULTANT:

GLOBAL ENG CONSULTANTS LTD
ROOM 902, 9/F, GLADY TOWER,
65 LARCH STREET, TAI KOK TSUI, K'LN.
Email: g.k.cheung@gmail.com
Tel: 31881924 Fax: 31852915

PROJECT:

LOTS 51(PART), 63(PART), 65(PART), 66(PART), 70(PART), 71(PART), 72, 73(PART), 74(PART), 75(PART), 76, 5.A(PART), 77(PART), 122(PART), 124(PART), 125, 126, 127(PART), 128, 129(PART), 130(PART), 137(PART), 139(PART), 139(140,141), 142, 143, 144(PART), 145(PART), 146(PART), 147(PART), 148(PART), 149, 150, 151, 152, 153, 154, 155, 156, 157, 158, 159, 160, 161, 162, 163, 164, 165(PART), 166(PART), 167(PART), 168(PART), 169(PART), 170, 171(PART), 172(PART), 173(PART), 174(PART), 175(PART), 176(PART), 261(PART) IN D.D.125, YUEN LONG, NEW TERRITORIES

TITLE:


FS NOTES, LEGEND AND BLOCK PLAN

(RNTPC PAPER NO.A/HSK/289)

SCALE: NOT TO SCALE @A0	DRAWN BY: BARRY
DATE: 15-08-2022	DESIGNED BY: BARRY
DWG. NO: FS/01	CHECKED BY: NG L.C.
CONTRACT NO.:	SHEET: 9
REVISION:	


（摘錄自申請人於 10. 5. 2023 呈交的申請書）
(Extract from Applicant's Submission of 10.5.2023)

參考編號 REFERENCE No.	繪圖 DRAWING
A/HSK/454	A-4

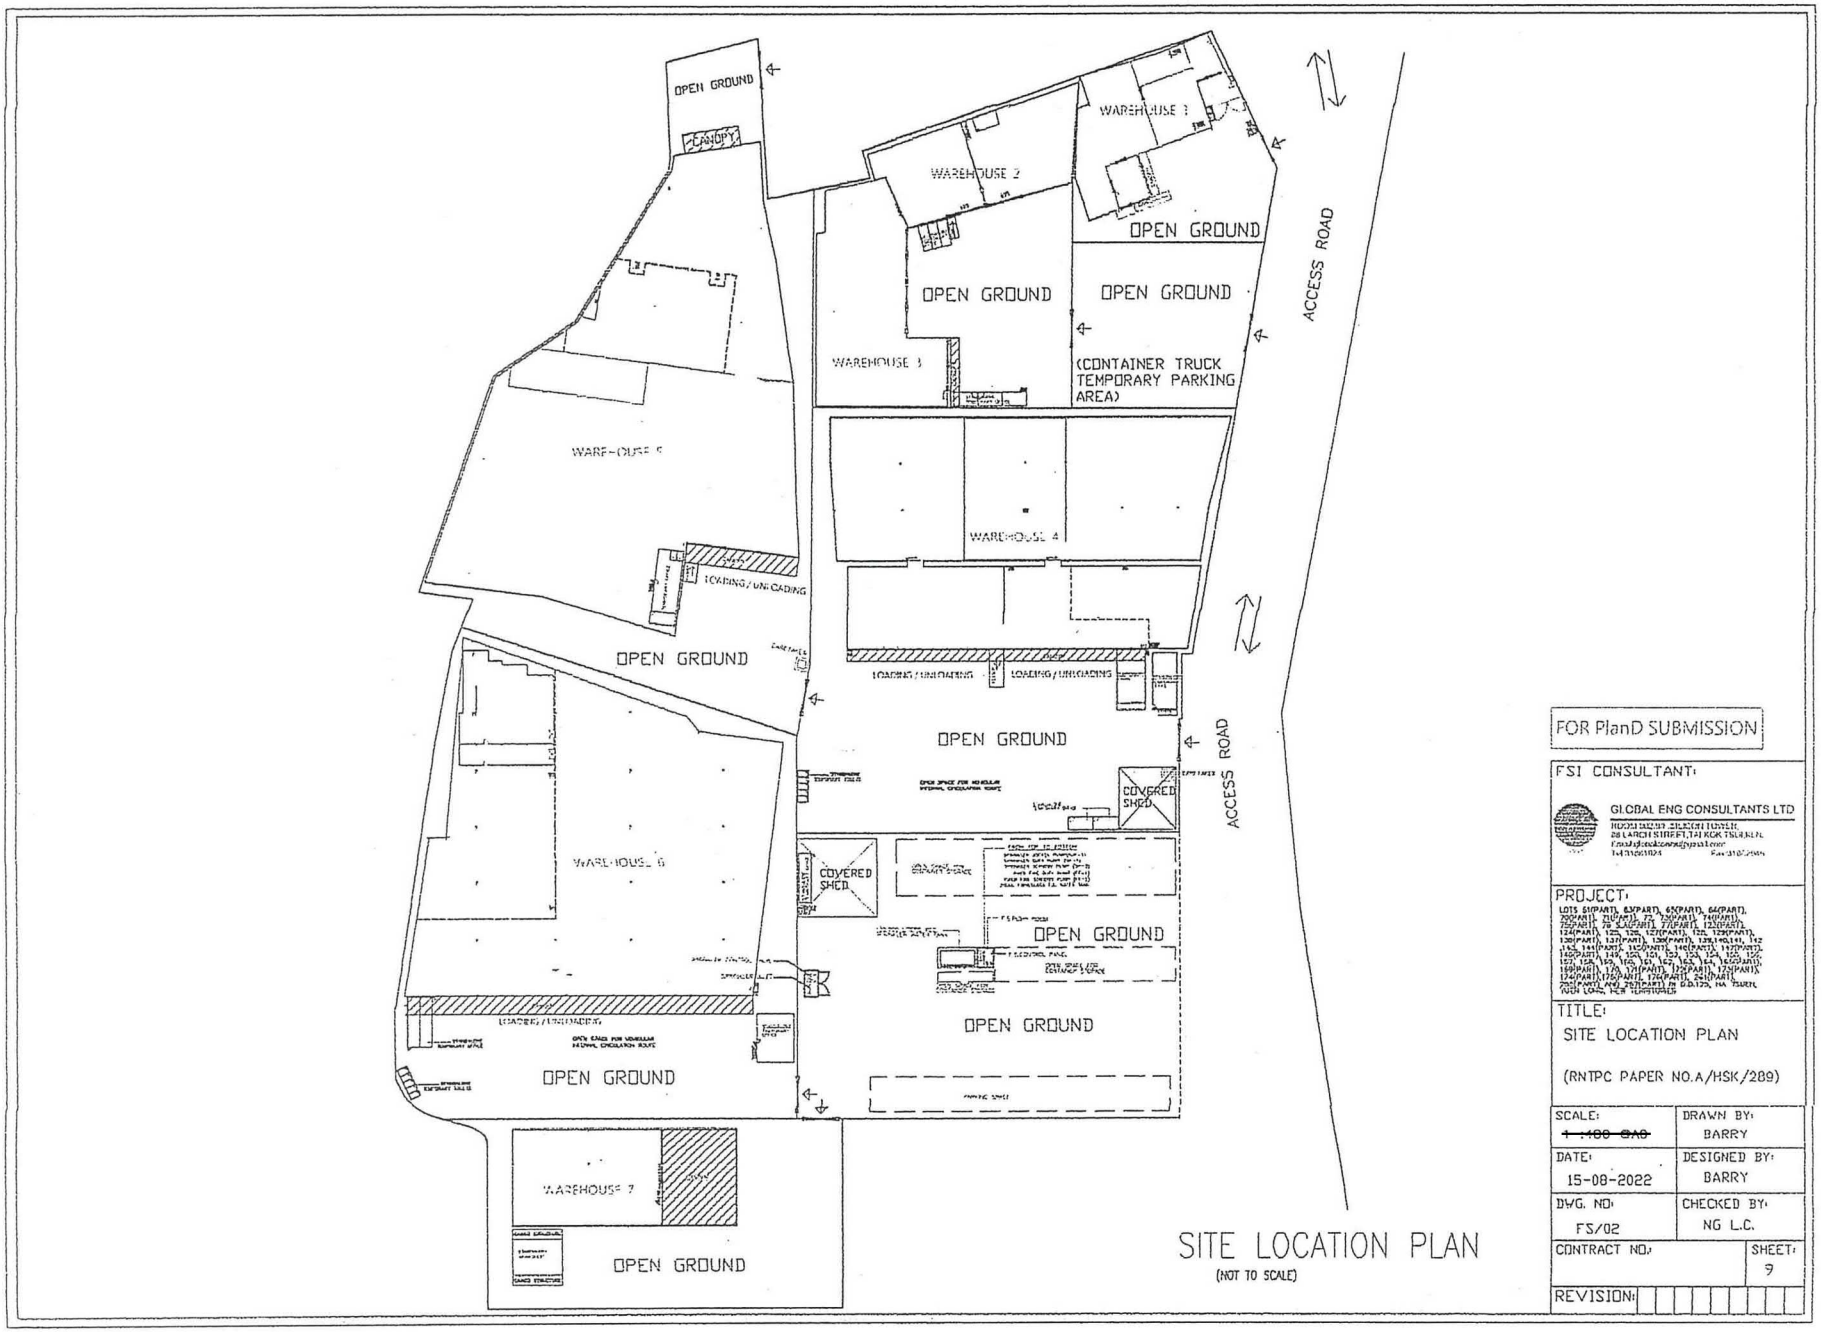


（摘錄自申請人於 10. 5. 2023 呈交的申請書）
(Extract from Applicant's Submission of 10.5.2023)

參考編號 REFERENCE No.	繪圖 DRAWING
A/HSK/454	A-5

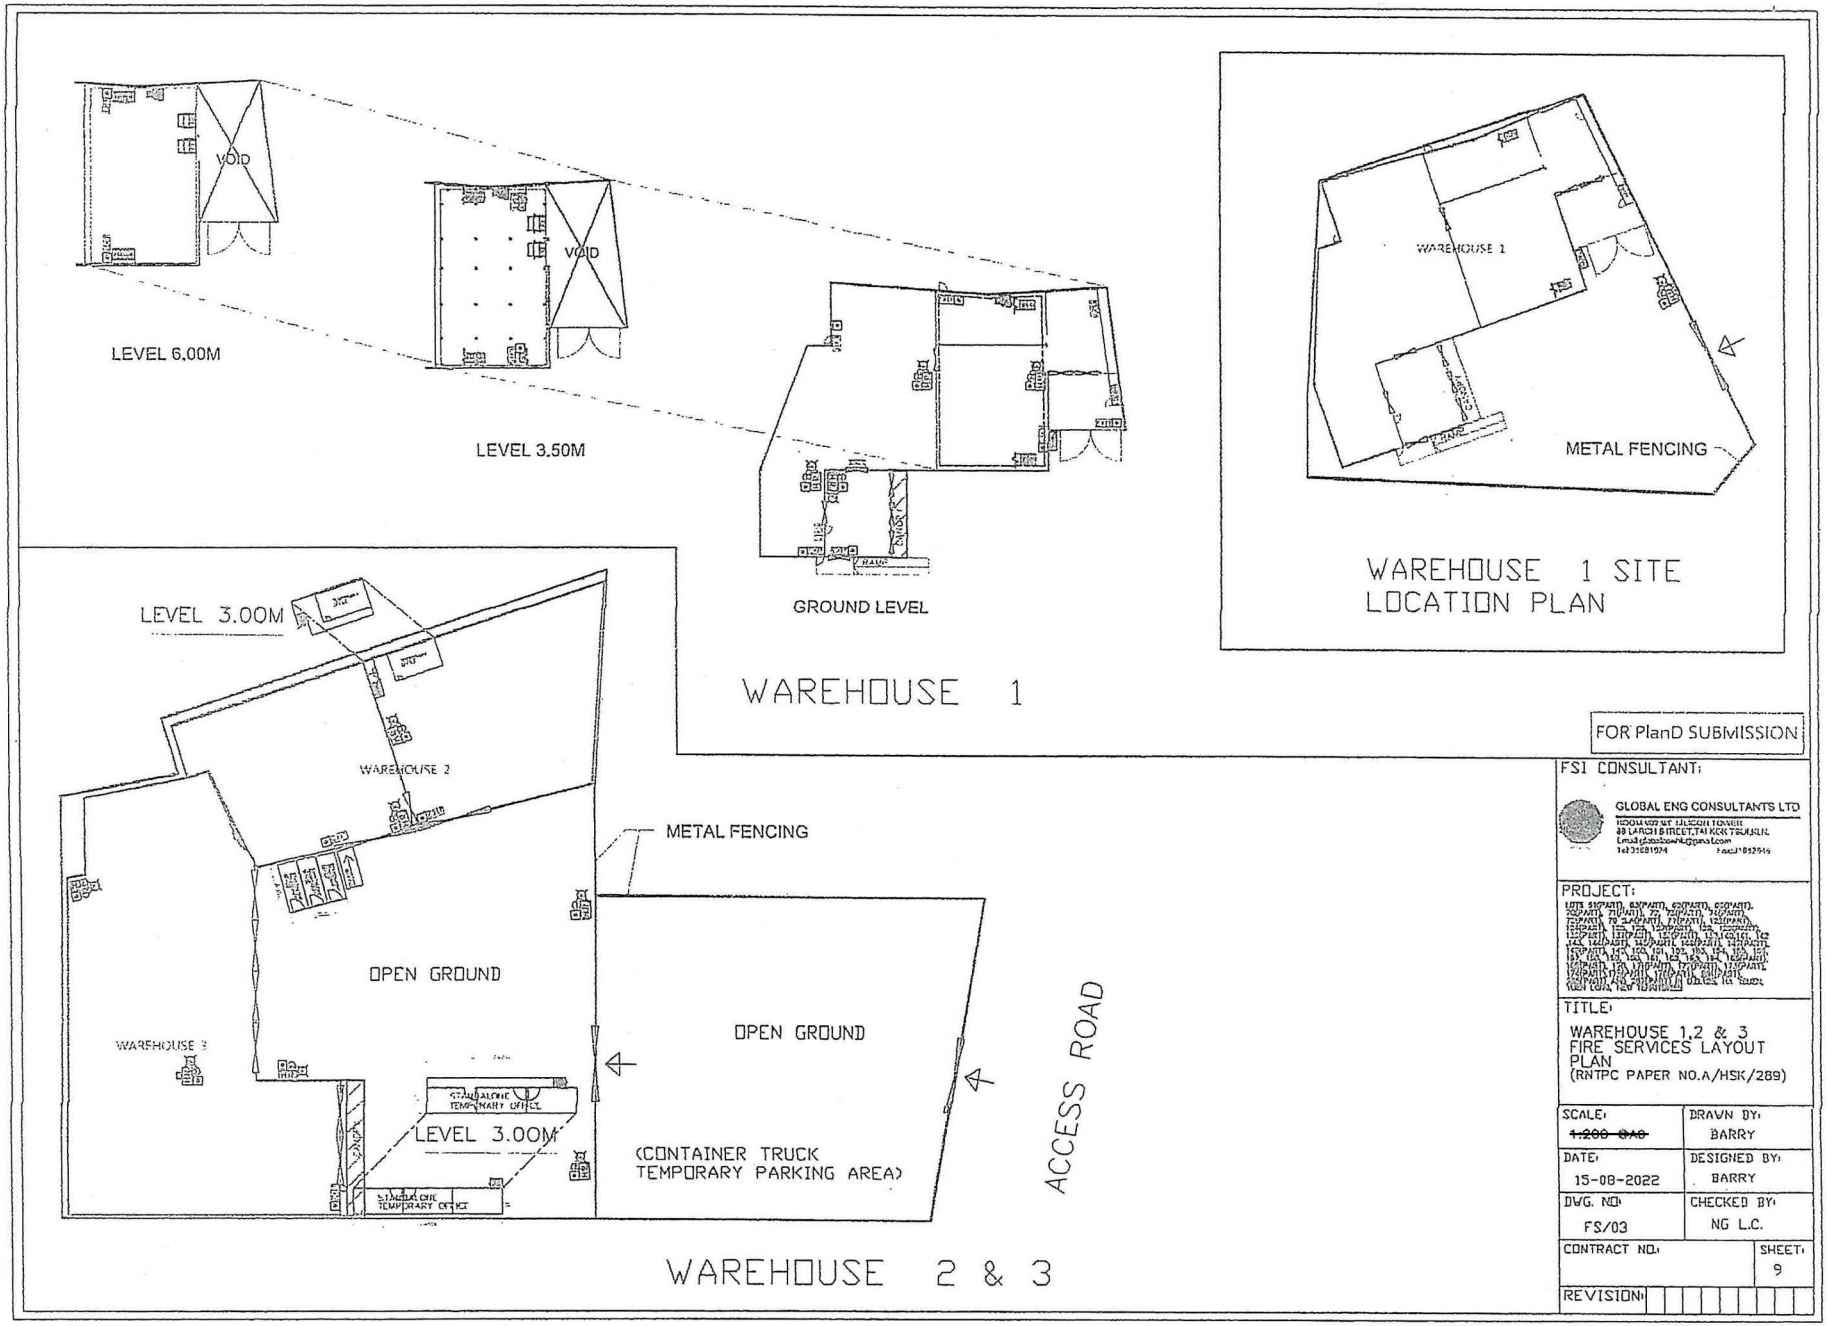


（摘錄自申請人於 10. 5. 2023 呈交的申請書）
(Extract from Applicant's Submission of 10.5.2023)

參考編號 REFERENCE No.	繪圖 DRAWING
A/HSK/454	A-6

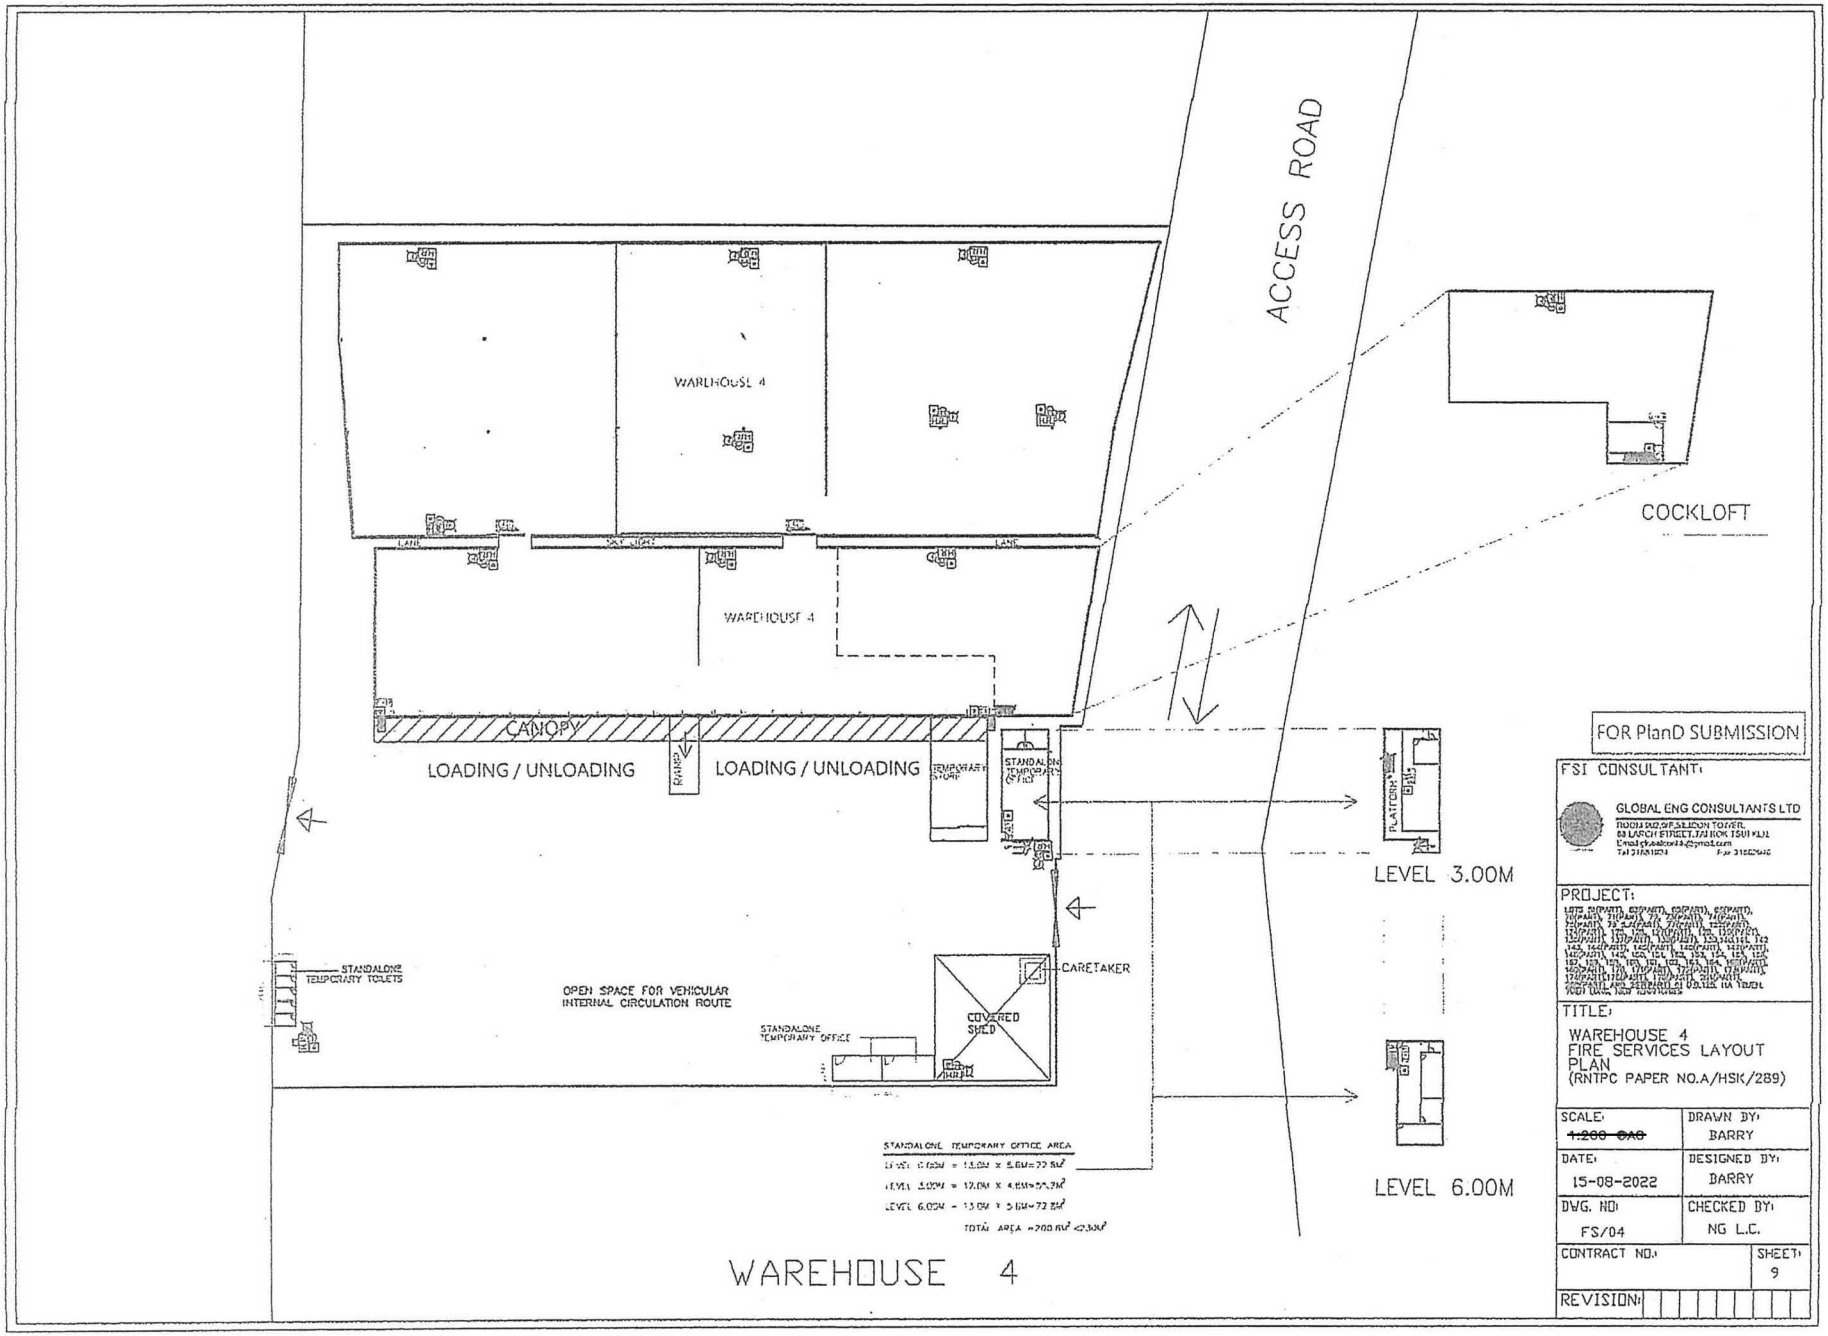


（摘錄自申請人於 10. 5. 2023 呈交的申請書）
(Extract from Applicant's Submission of 10.5.2023)

參考編號 REFERENCE No.	繪圖 DRAWING
A/HSK/454	A-7

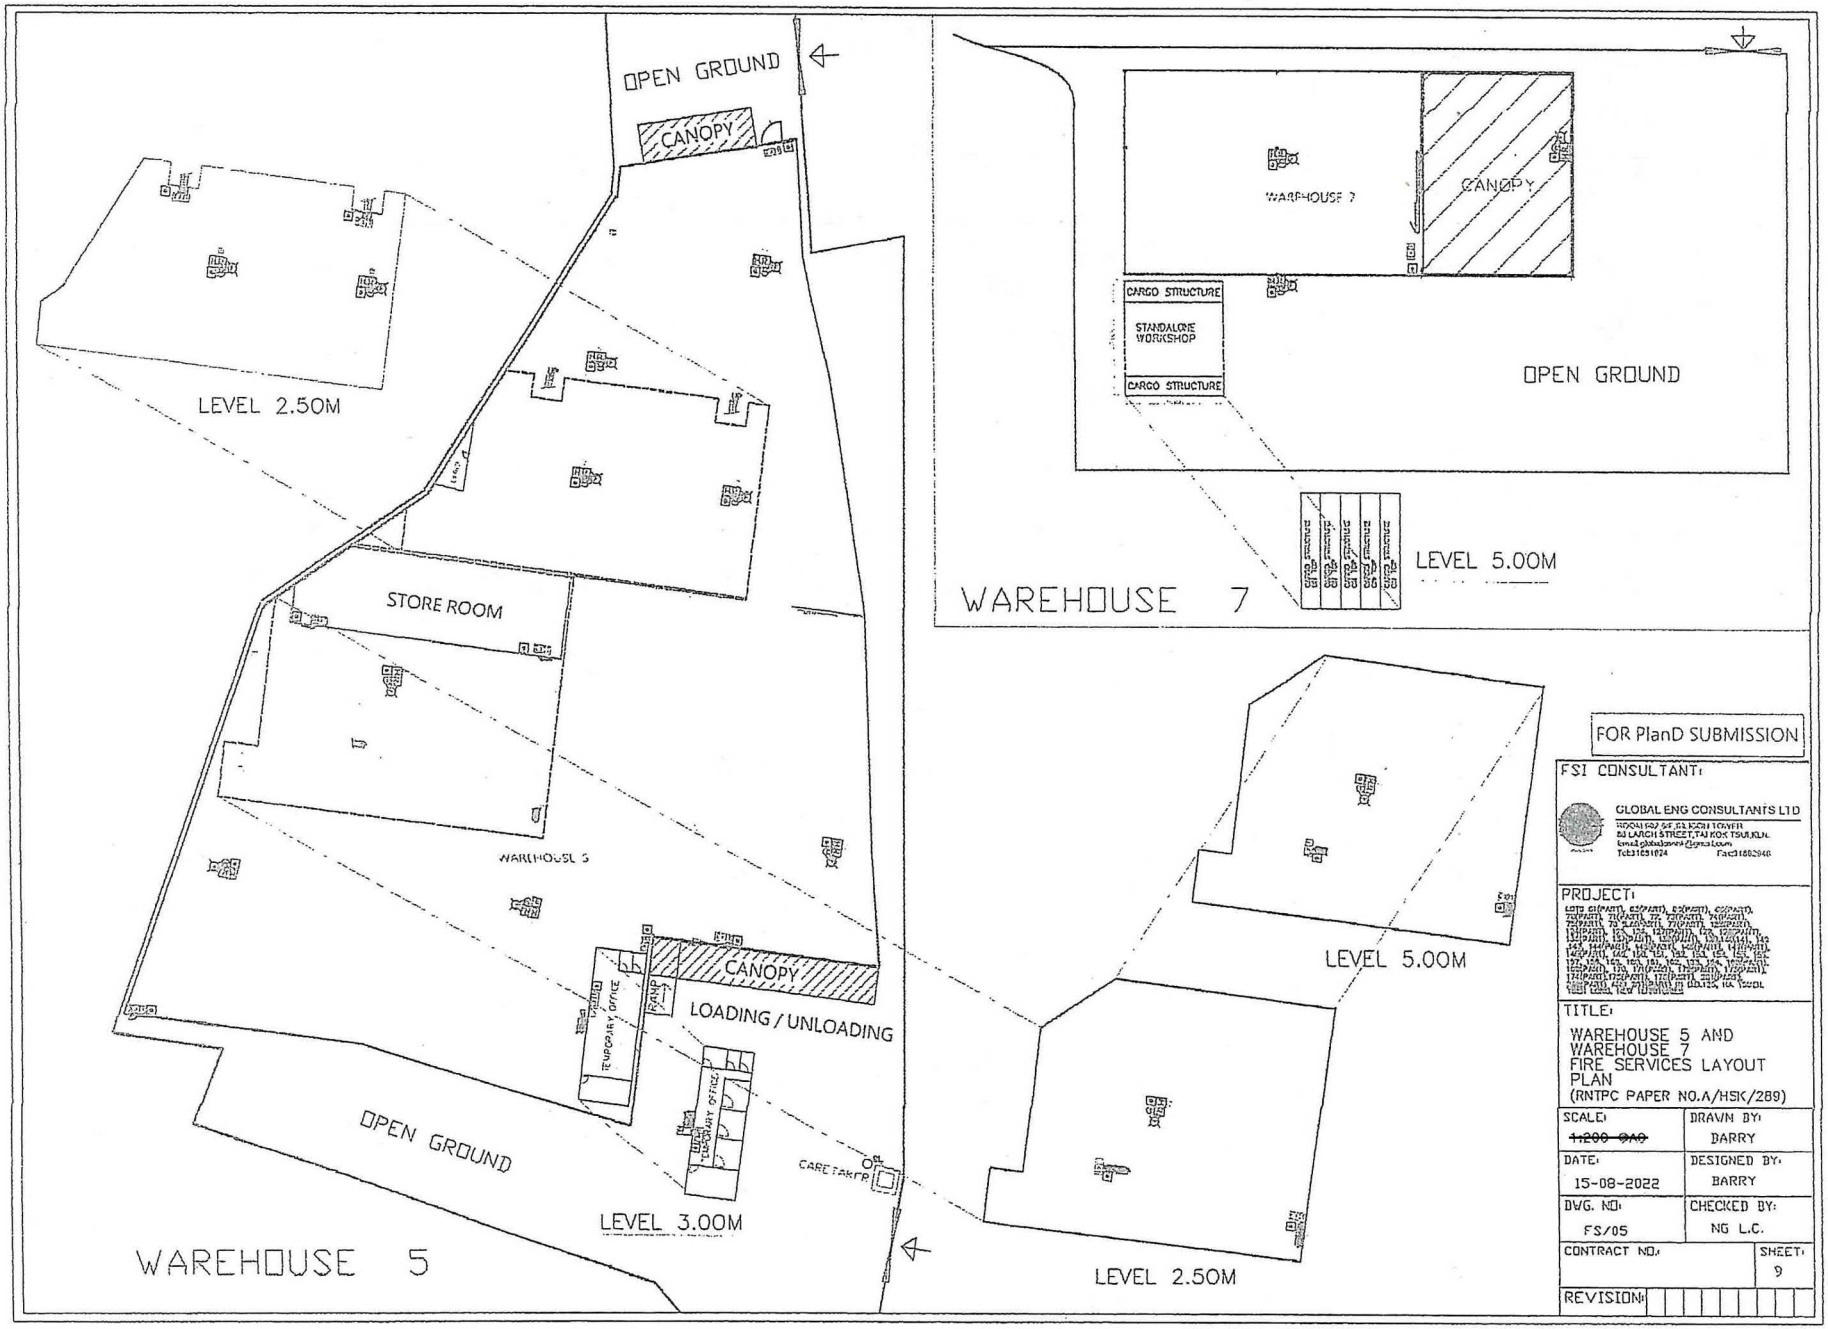


(摘錄自申請人於 10. 5. 2023 呈交的申請書)
(Extract from Applicant's Submission of 10.5.2023)

參考編號 REFERENCE No.	繪圖 DRAWING
A/HSK/454	A-8

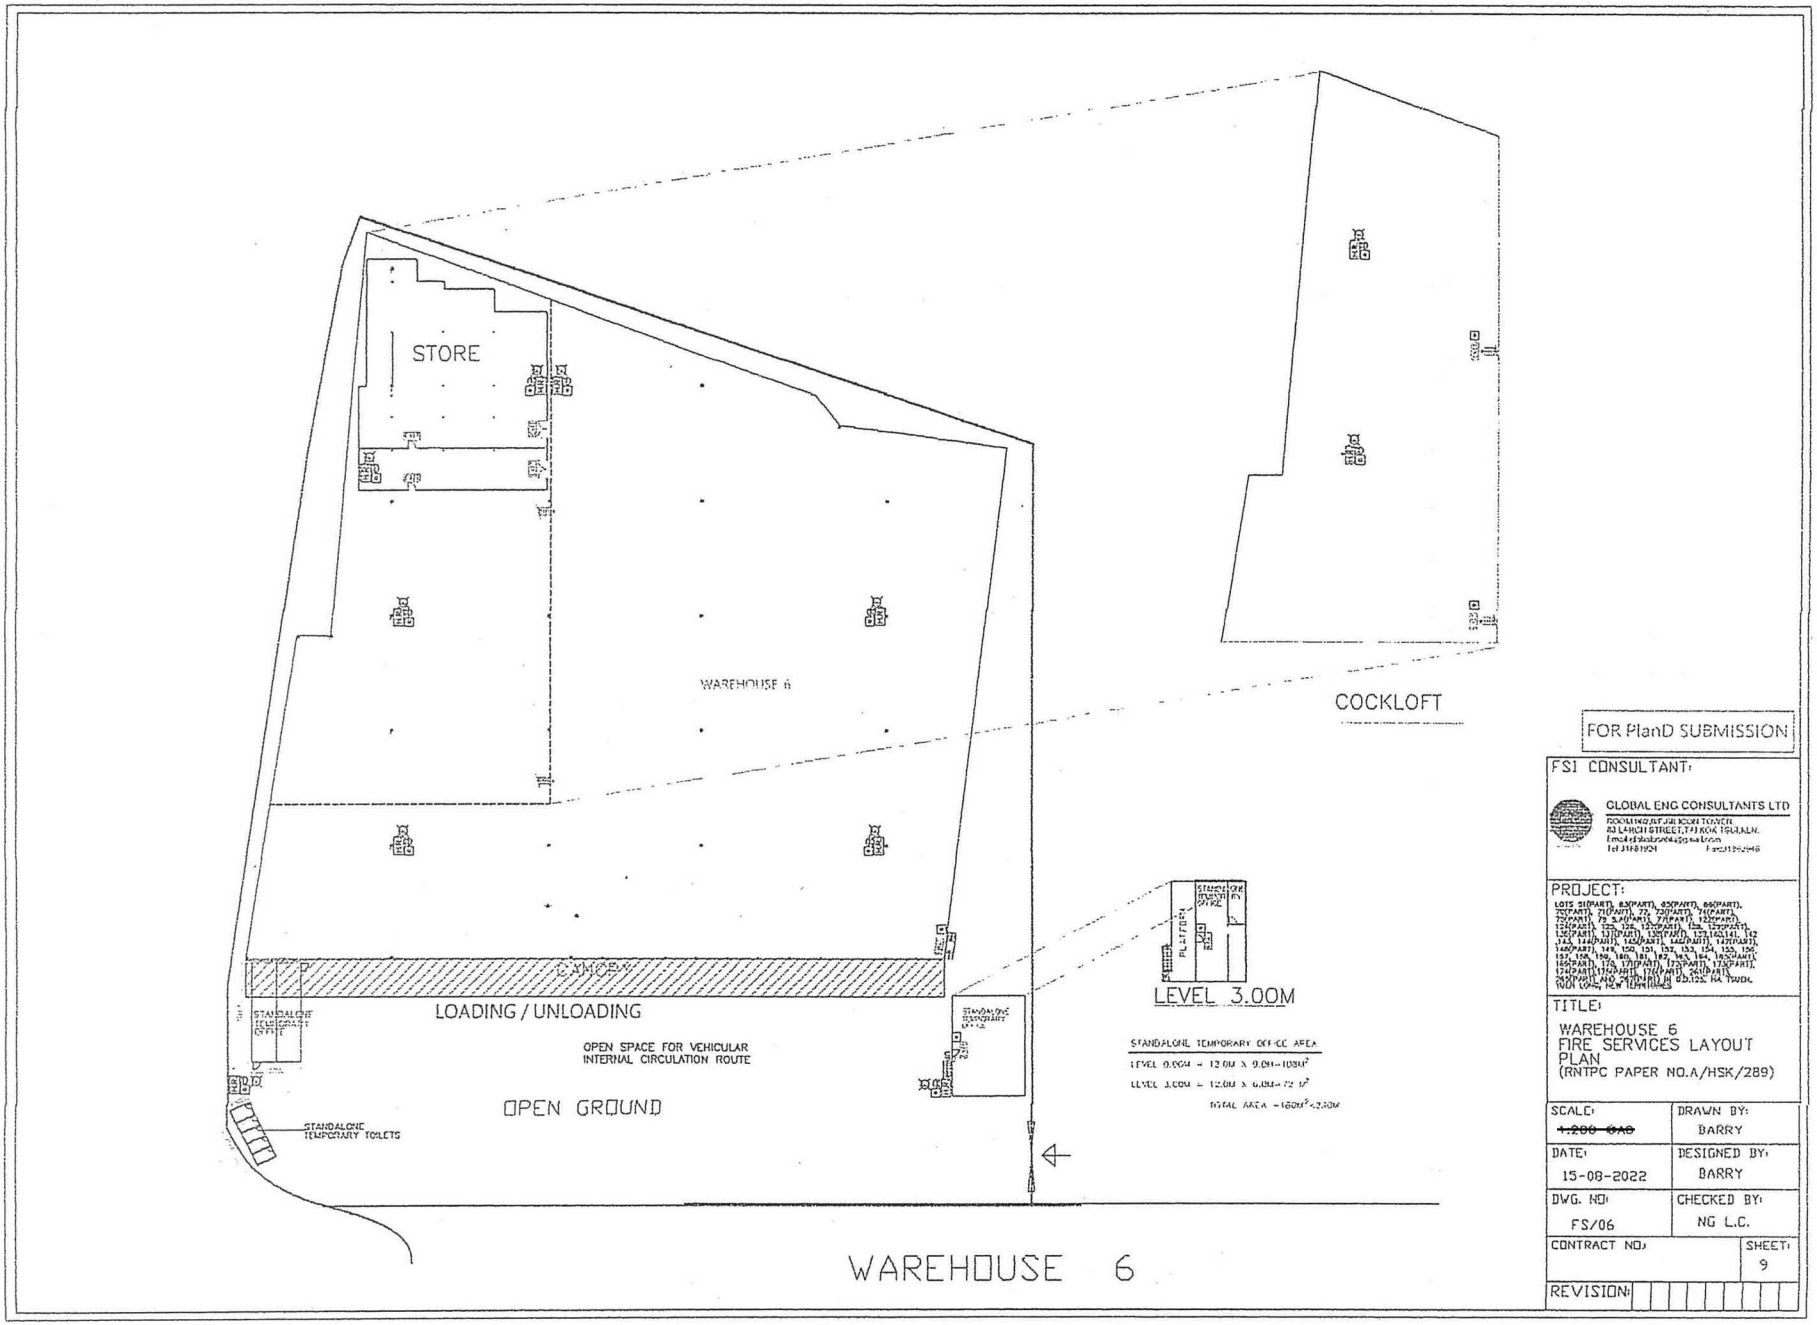

（摘錄自申請人於 10. 5. 2023 呈交的申請書）
(Extract from Applicant's Submission of 10.5.2023)


參考編號 REFERENCE No.	繪圖 DRAWING
A/HSK/454	A-9

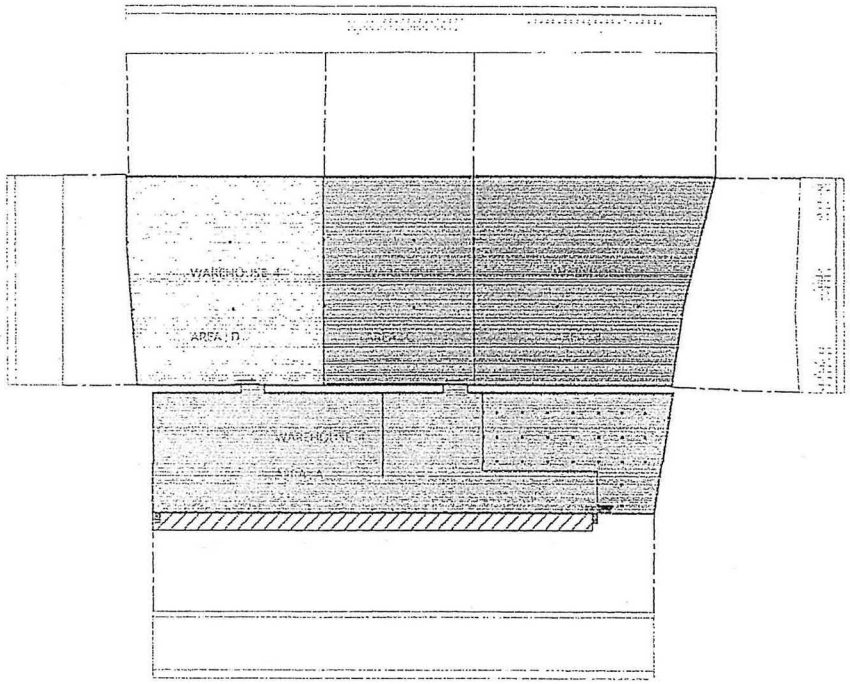

WAREHOUSE 4

FLOOR AREA		REQUIRED OPENABLE WINDOWS
TOTAL :	5019.1 M²	X 6.25% = 313.7 M²

OPENABLE WINDOWS	VENTILATION OPENING	PROVIDED OPENABLE WINDOWS
TOTAL :		339.8 M²

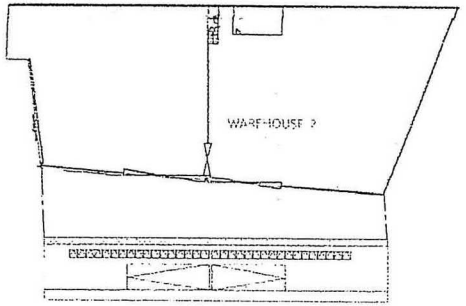


WAREHOUSE 2

FLOOR AREA		REQUIRED OPENABLE WINDOWS	OPENABLE WINDOWS	VENTILATION OPENING	PROVIDED OPENABLE WINDOWS
AREA	1014.7 M²	X 6.25% = 63.4 M²	1 M X 1 M = 1 M² X 34 Nos. = 34 M²	+ 41.96 M X 0.83 M = 34.8 M²	= 68.8 M²
TOTAL :	1014.7 M²	X 6.25% = 63.4 M²			TOTAL : 68.8 M²

WAREHOUSE 3

FLOOR AREA		REQUIRED OPENABLE WINDOWS	OPENABLE WINDOWS	VENTILATION OPENING	PROVIDED OPENABLE WINDOWS
AREA	1276.9 M²	X 6.25% = 79.8 M²	1 M X 1 M = 1 M² X 66 Nos. = 66 M²	+ 25.48 M X 0.83 M = 21.1 M²	= 87.1 M²
TOTAL :	1276.9 M²	X 6.25% = 79.8 M²			TOTAL : 87.1 M²

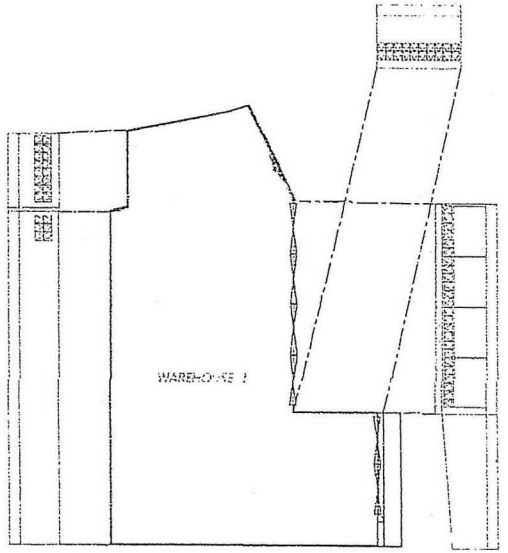

FOR PlanD SUBMISSION

FSI CONSULTANT:

GLOBAL ENG CONSULTANTS LTD

PROJECT:

LOTS 51(PART), 63(PART), 65(PART), 66(PART), 70(PART), 71(PART), 72, 73(PART), 74(PART), 75(PART), 76, 84(PART), 125(PART), 126(PART), 127(PART), 128, 129(PART), 130, 131(PART), 132, 133, 134, 135(PART), 136(PART), 137(PART), 138, 139(PART), 140, 141, 142, 143, 144(PART), 145(PART), 146(PART), 147(PART), 148, 149, 150, 151, 152, 153, 154, 155, 156, 157, 158, 159, 160, 161, 162, 163, 164, 165(PART), 166(PART), 170, 171(PART), 172(PART), 173(PART), 174(PART), 175(PART), 176(PART), 177(PART), 221(PART), 290(PART) AND 297(PART) IN DD 125, HA TSUEN, YUEN LONG, NEW TERRITORIES

TITLE:


PROVISION OF OPENABLE WINDOW AREA WITH CALCULATION

(RNTPC PAPER NO.A/HSK/289)

SCALE: NOT TO SCALE @A0	DRAWN BY: BARRY
DATE: 15-08-2022	DESIGNED BY: BARRY
DWG. NO: FS/07	CHECKED BY: NG L.C.
CONTRACT NO:	SHEET: 9
REVISION:	


（摘錄自申請人於 10. 5. 2023 呈交的申請書）
(Extract from Applicant's Submission of 10.5.2023)

參考編號 REFERENCE No.	繪圖 DRAWING
A/HSK/454	A-10

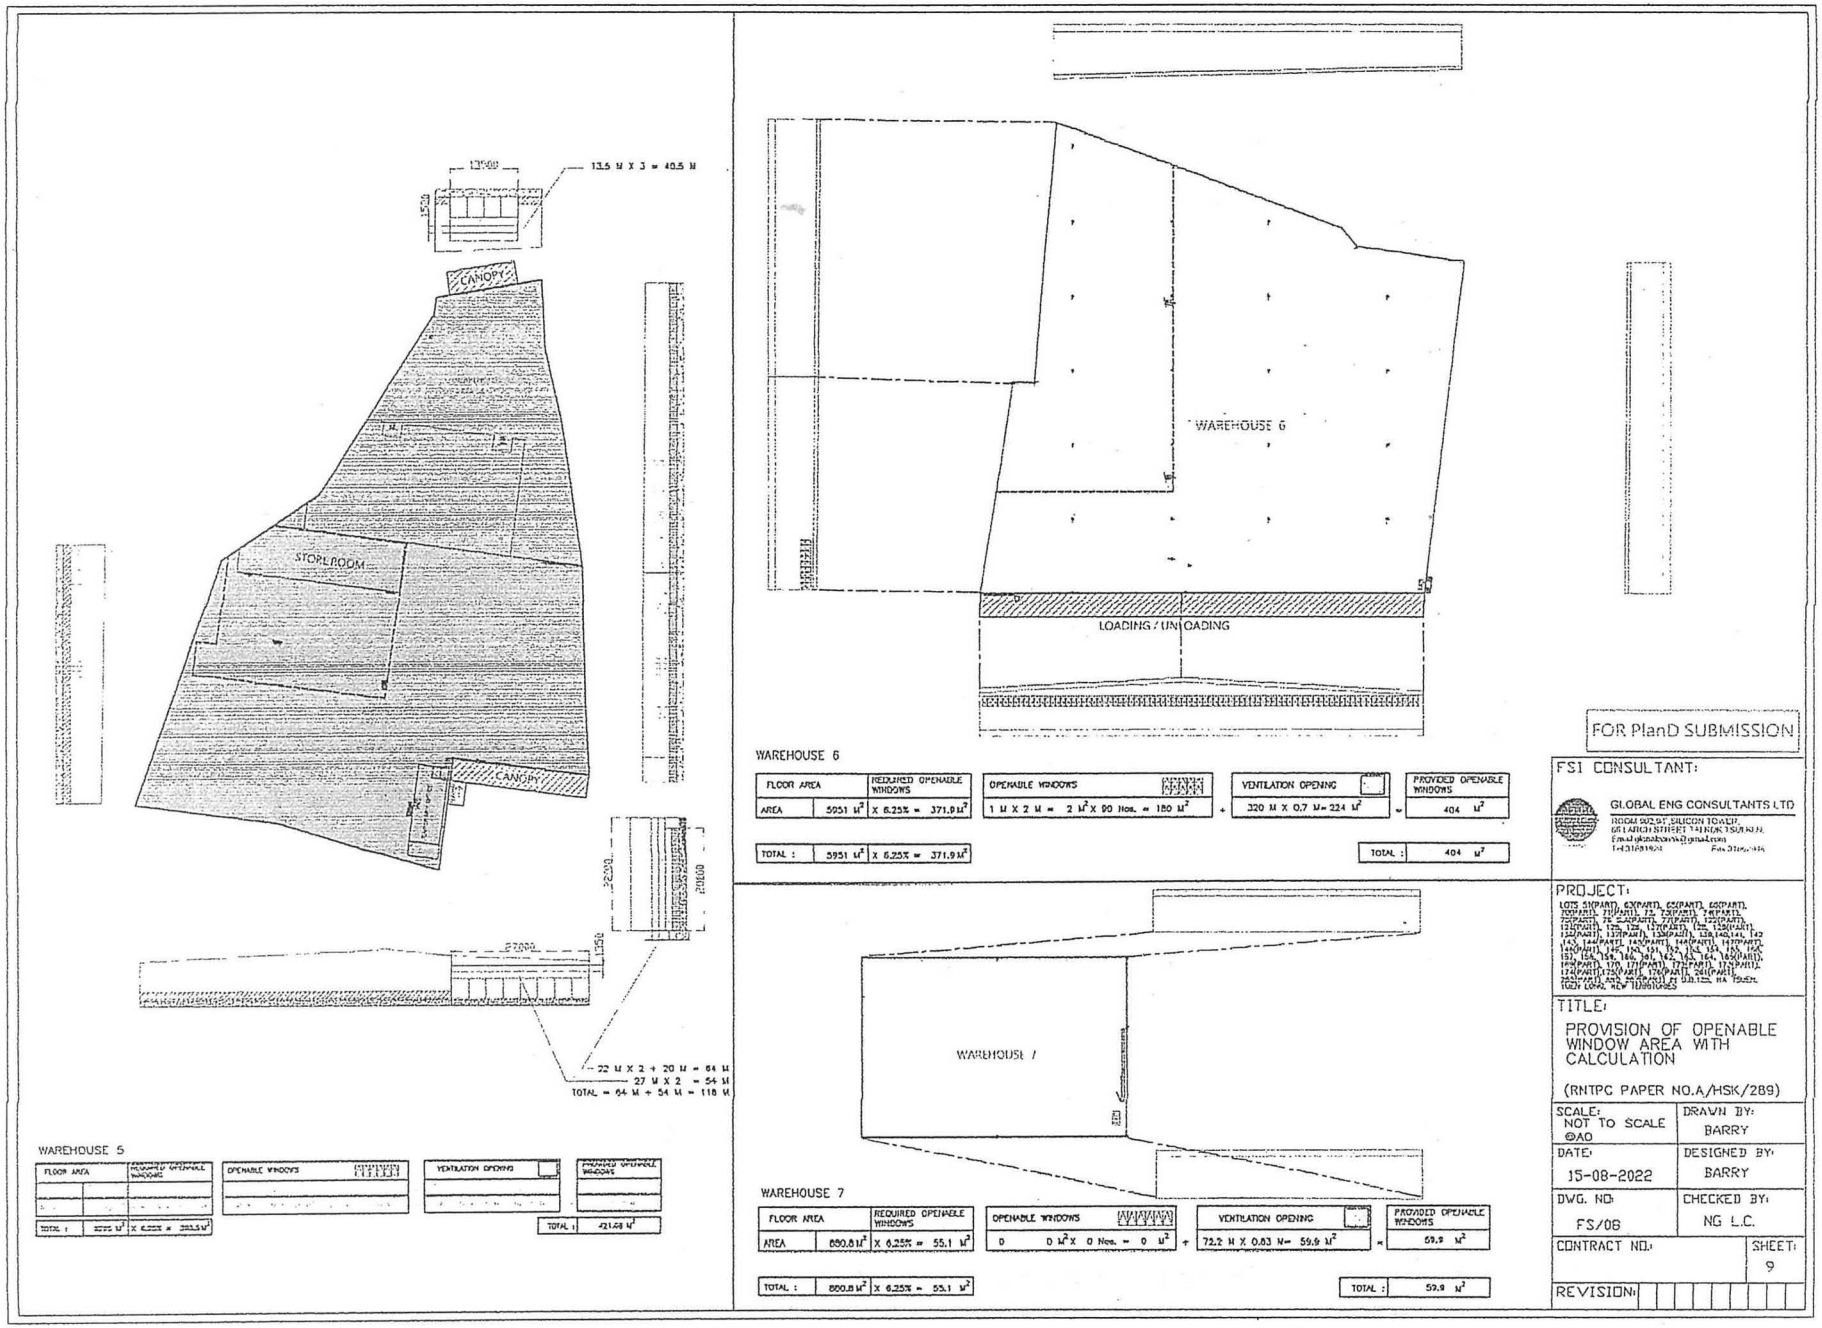

（摘錄自申請人於 10. 5. 2023 呈交的申請書）
(Extract from Applicant's Submission of 10.5.2023)

參考編號 REFERENCE No.	繪圖 DRAWING
A/HSK/454	A-11

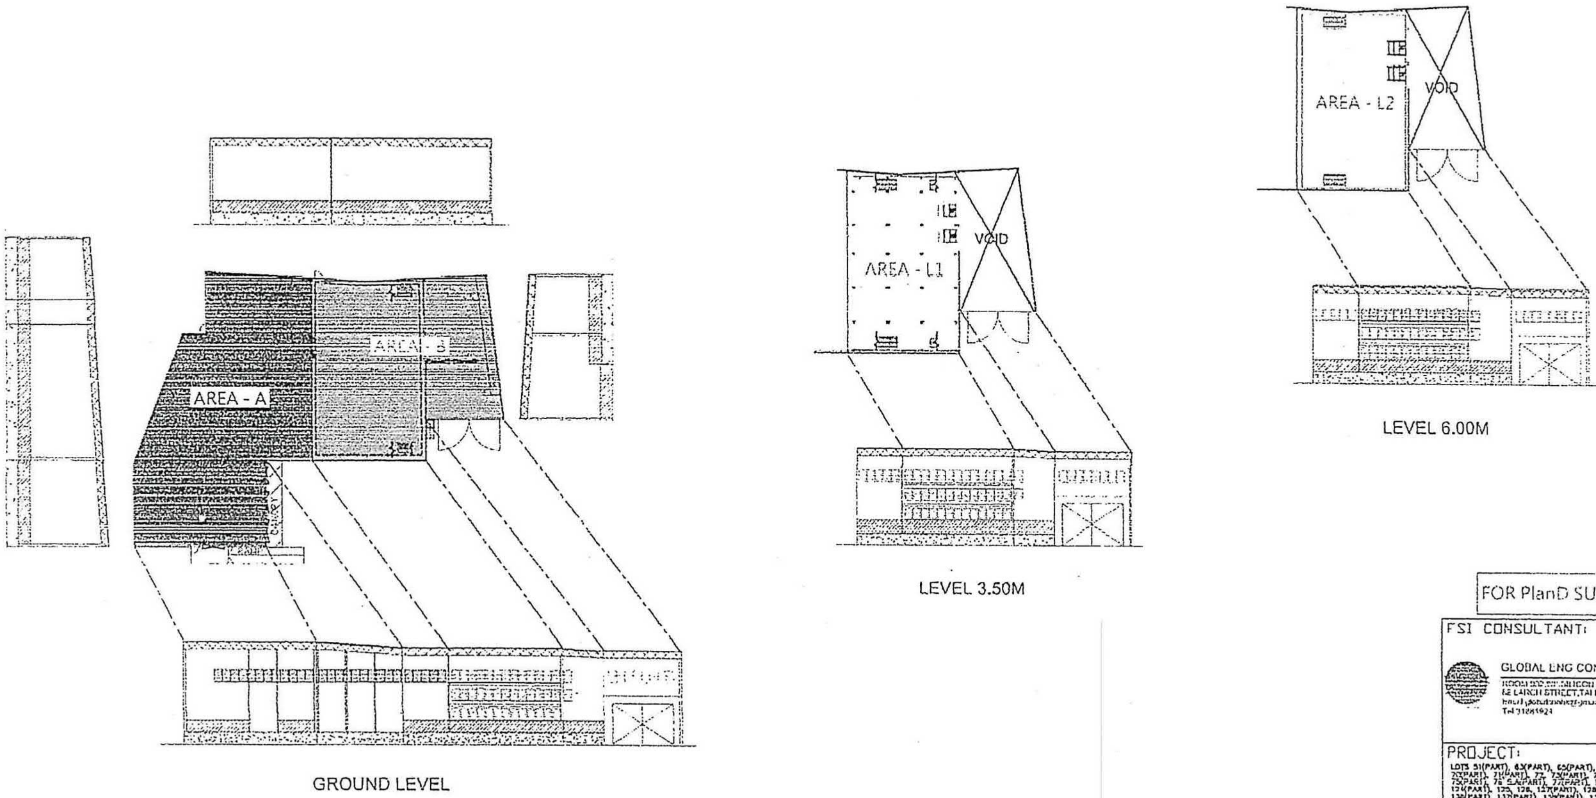

WAREHOUSE 1

FLOOR AREA		REQUIRED OPENABLE WINDOWS	OPENABLE WINDOWS		PROVIDED OPENABLE WINDOWS
AREA - A	537.6 M²	X 6.25% = 33.5 M²	1 M X 1.5M = 1.5M² X 27 = 40.5 M²	=	40.5 M²
[illegible]	[illegible]	[illegible]	[illegible]	=	[illegible]
AREA - L1	293.5 M²	X 6.25% = 18.34 M²	1 M X 1.5M = 1.5M² X 14 = 21 M²	=	21 M²
AREA - L2	293.5 M²	X 6.25% = 18.34 M²	1 M X 1.5M = 1.5M² X 14 = 21 M²	=	21 M²
TOTAL :	1558.6 M²	X 6.25% = 97.305 M²		TOTAL :	114 M²

FOR PlanD SUBMISSION

FSI CONSULTANT:

GLOBAL ENG CONSULTANTS LTD

PROJECT:

LOTS 51(PART), 63(PART), 65(PART), 66(PART), ... IN D.D.125, HA TSUEN, NEW TERRITORIES

TITLE:

PROVISION OF OPENABLE WINDOW AREA WITH CALCULATION


(RNTPC PAPER NO.A/HSK/289)

SCALE: NOT TO SCALE @A0	DRAWN BY: BARRY
DATE: 15-08-2022	DESIGNED BY: BARRY
DWG. NO: FS/09	CHECKED BY: NG L.C.
CONTRACT NO:	SHEET: 9
REVISION:	

(摘錄自申請人於 10. 5. 2023 呈交的申請書)
(Extract from Applicant's Submission of 10.5.2023)


參考編號 REFERENCE No. A/HSK/454	繪圖 DRAWING A-12

美化環境及保護樹木建議計劃圖

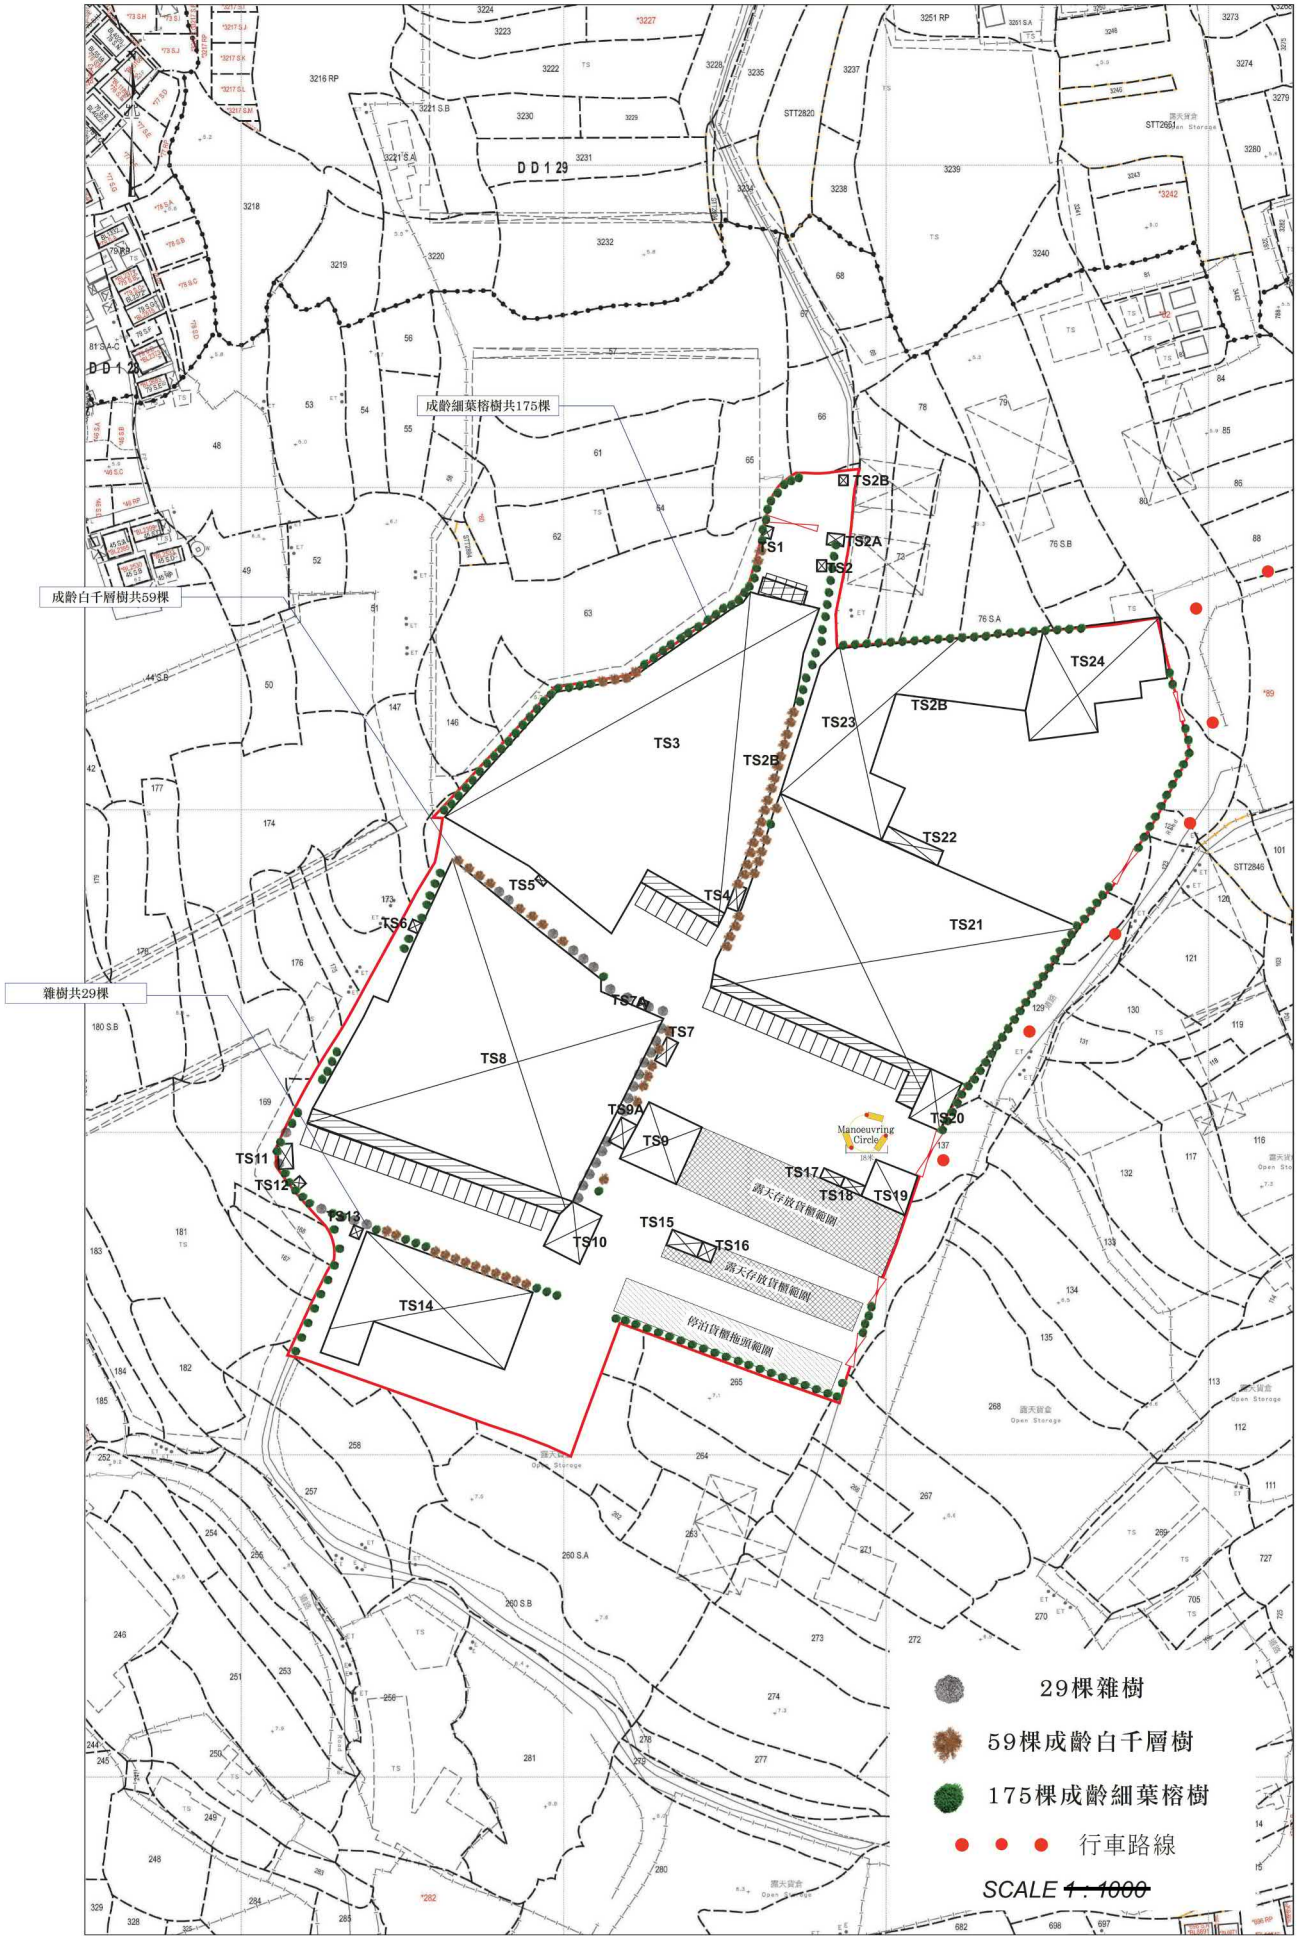

(摘錄自申請人於 7. 6. 2023 呈交的進一步資料)
(Extract from Applicant's Further Information Submitted on 7.6.2023)

參考編號 REFERENCE No.	繪圖 DRAWING
A/HSK/454	A-13

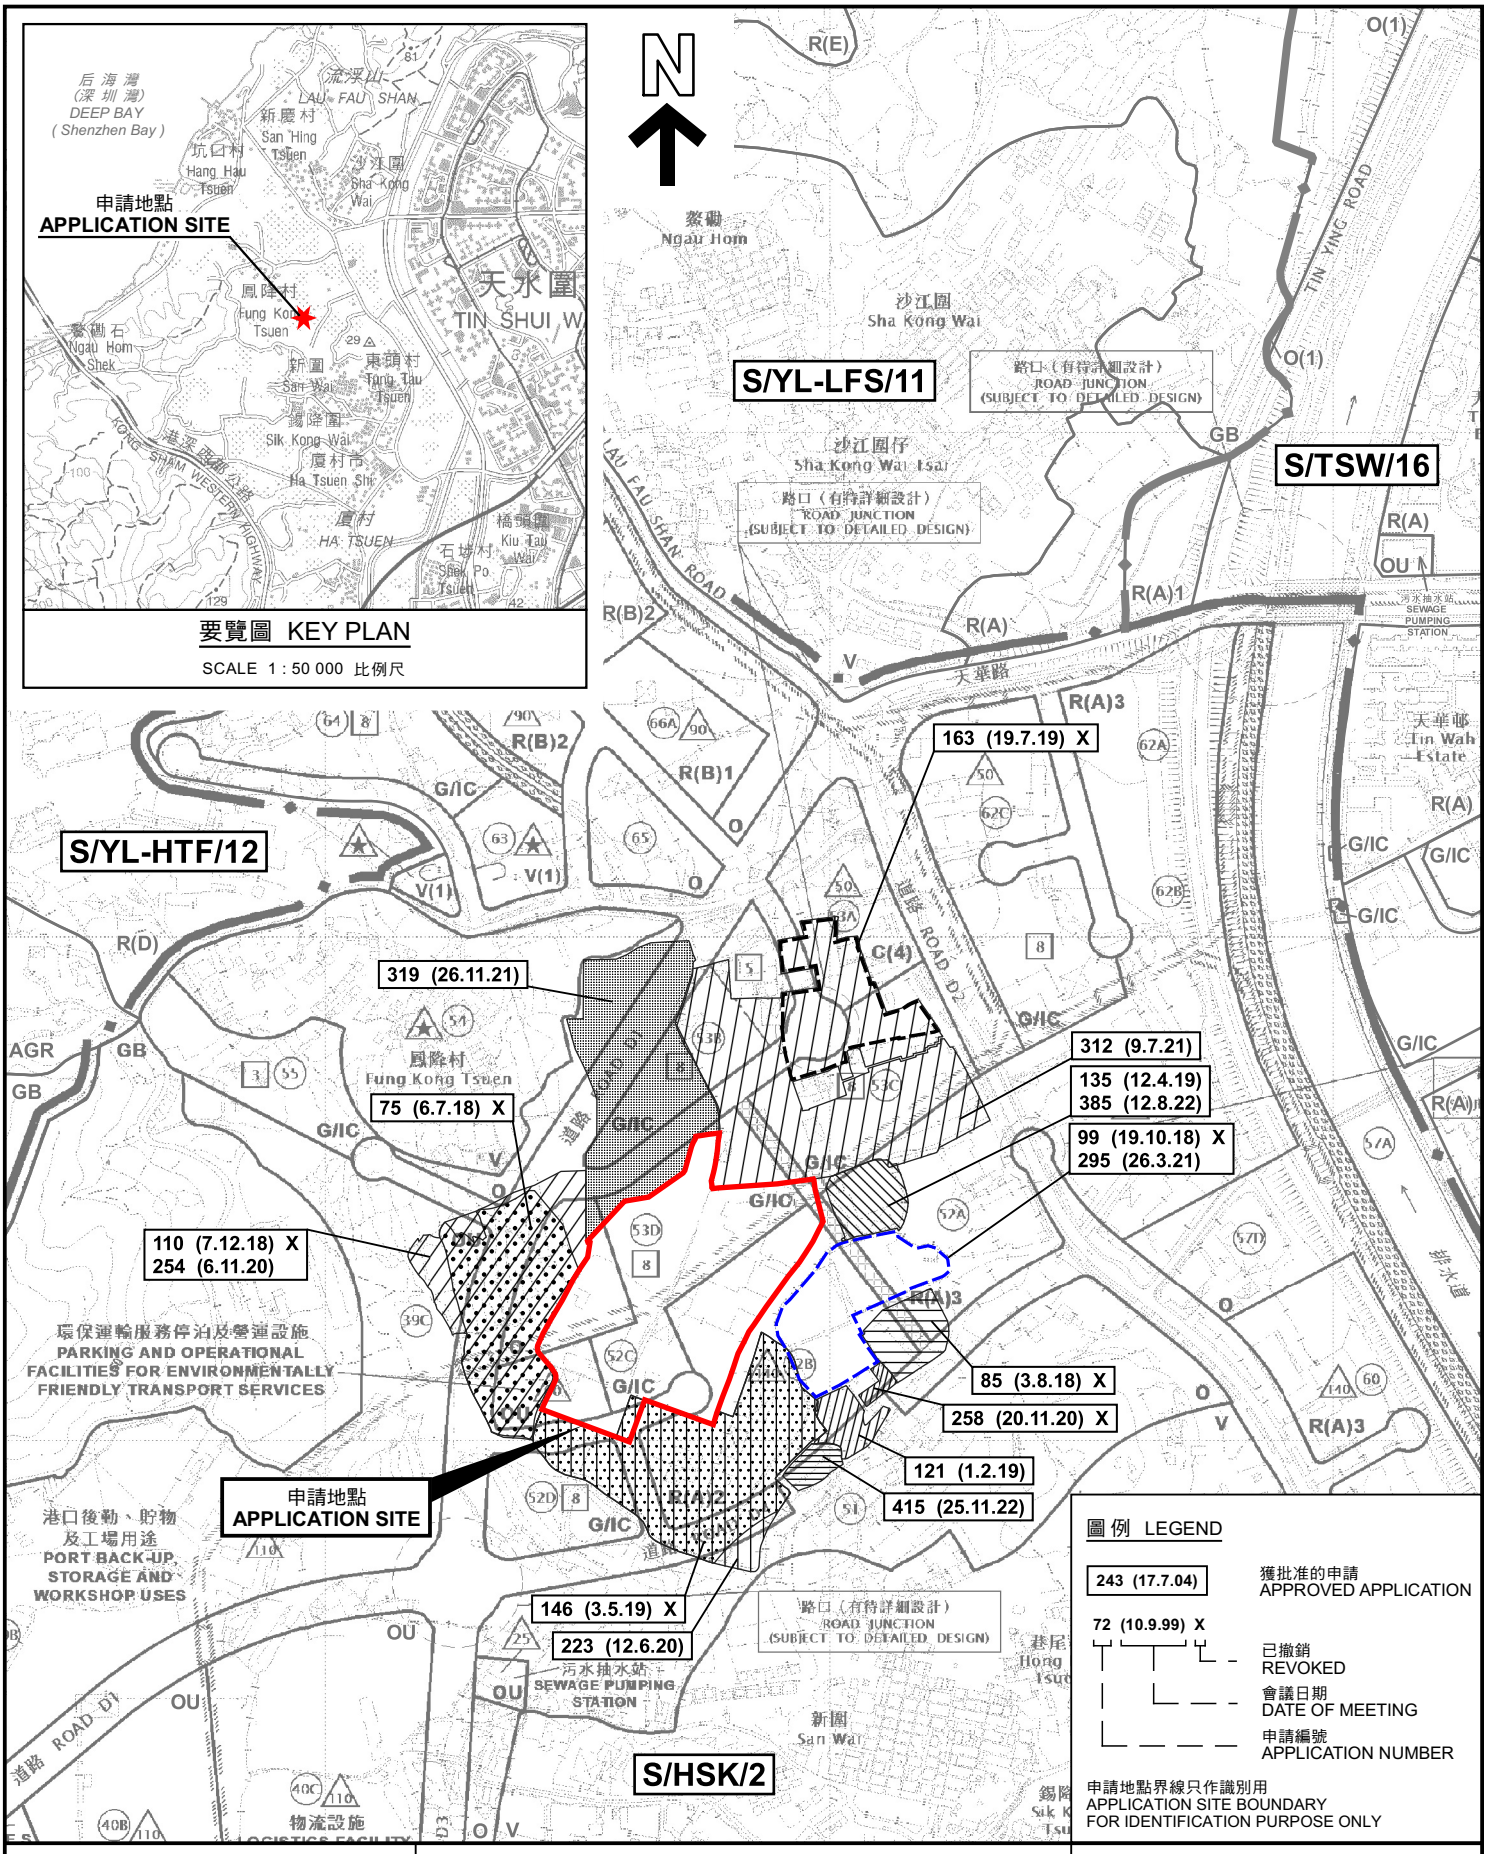

本摘要圖於2023年6月12日擬備，
所根據的資料為於2018年10月16日
核准的分區計劃大綱圖編號 S/HSK/2
EXTRACT PLAN PREPARED ON 12.6.2023
BASED ON OUTLINE ZONING PLAN No.
S/HSK/2 APPROVED ON 16.10.2018

位置圖及同類申請 LOCATION PLAN WITH SIMILAR APPLICATIONS

臨時貯物倉庫、露天存放建築材料及貨櫃、闢設貨櫃車停車場、
停泊貨櫃車拖頭，以及闢設物流場地連附屬工場(包括壓實及拆除包裝工場)(為期3年)
元朗厦村丈量約份第125約多個地段
TEMPORARY WAREHOUSE, OPEN STORAGE OF CONSTRUCTION MATERIALS AND CONTAINERS WITH CONTAINER VEHICLES PARK, CONTAINER TRACTORS PARK AND LOGISTICS YARD WITH ANCILLARY WORKSHOP (INCLUDING COMPACTING AND UNPACKING WORKSHOP) FOR A PERIOD OF 3 YEARS
VARIOUS LOTS IN D.D.125, HA TSUEN, YUEN LONG


SCALE 1 : 7 500 比例尺

米 METRES 100 0 100 200 300 米 METRES

規劃署
PLANNING DEPARTMENT

參考編號
REFERENCE No.
A/HSK/454

圖 PLAN
A-1a

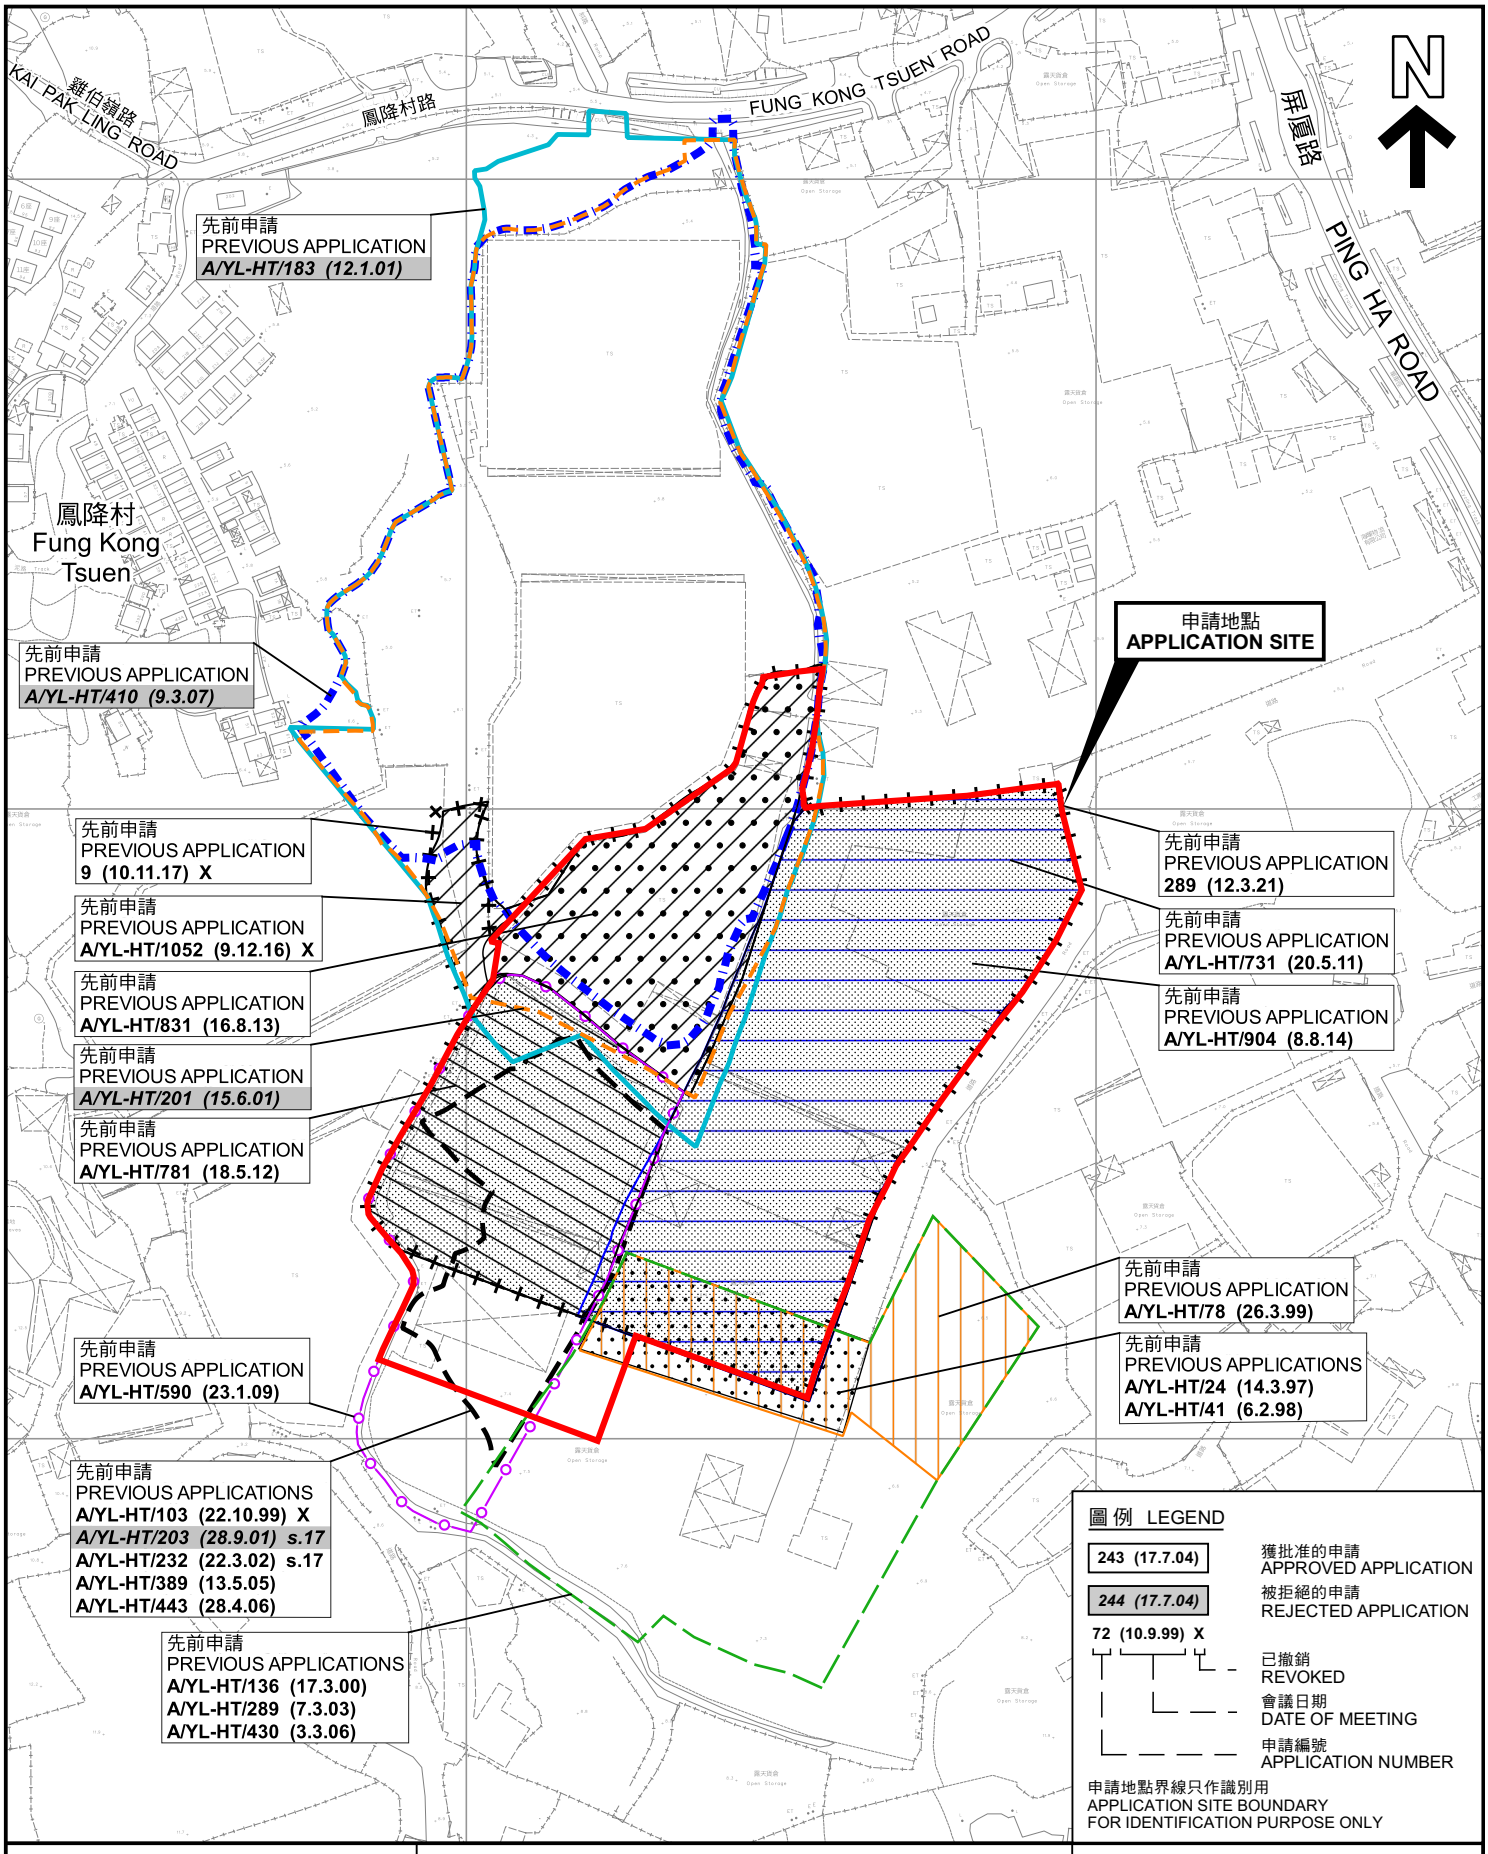

本摘要圖於2023年6月12日擬備，所根據的資料為測量圖編號 6-NW-2A 及 6-NW-2C

EXTRACT PLAN PREPARED ON 12.6.2023 BASED ON SURVEY SHEETS No. 6-NW-2A & 6-NW-2C

先前申請圖 PREVIOUS APPLICATIONS PLAN

臨時貯物倉庫、露天存放建築材料及貨櫃、闢設貨櫃車停車場、停泊貨櫃車拖頭，以及闢設物流場地連附屬工場(包括壓實及拆除包裝工場)(為期3年)
元朗厦村丈量約份第125約多個地段

TEMPORARY WAREHOUSE, OPEN STORAGE OF CONSTRUCTION MATERIALS AND CONTAINERS WITH CONTAINER VEHICLES PARK, CONTAINER TRACTORS PARK AND LOGISTICS YARD WITH ANCILLARY WORKSHOP (INCLUDING COMPACTING AND UNPACKING WORKSHOP) FOR A PERIOD OF 3 YEARS
VARIOUS LOTS IN D.D.125, HA TSUEN, YUEN LONG


SCALE 1 : 3 000 比例尺

米 METRES 50 0 50 100 米 METRES

規劃署
PLANNING DEPARTMENT

參考編號
REFERENCE No.
A/HSK/454

圖 PLAN
A-1b

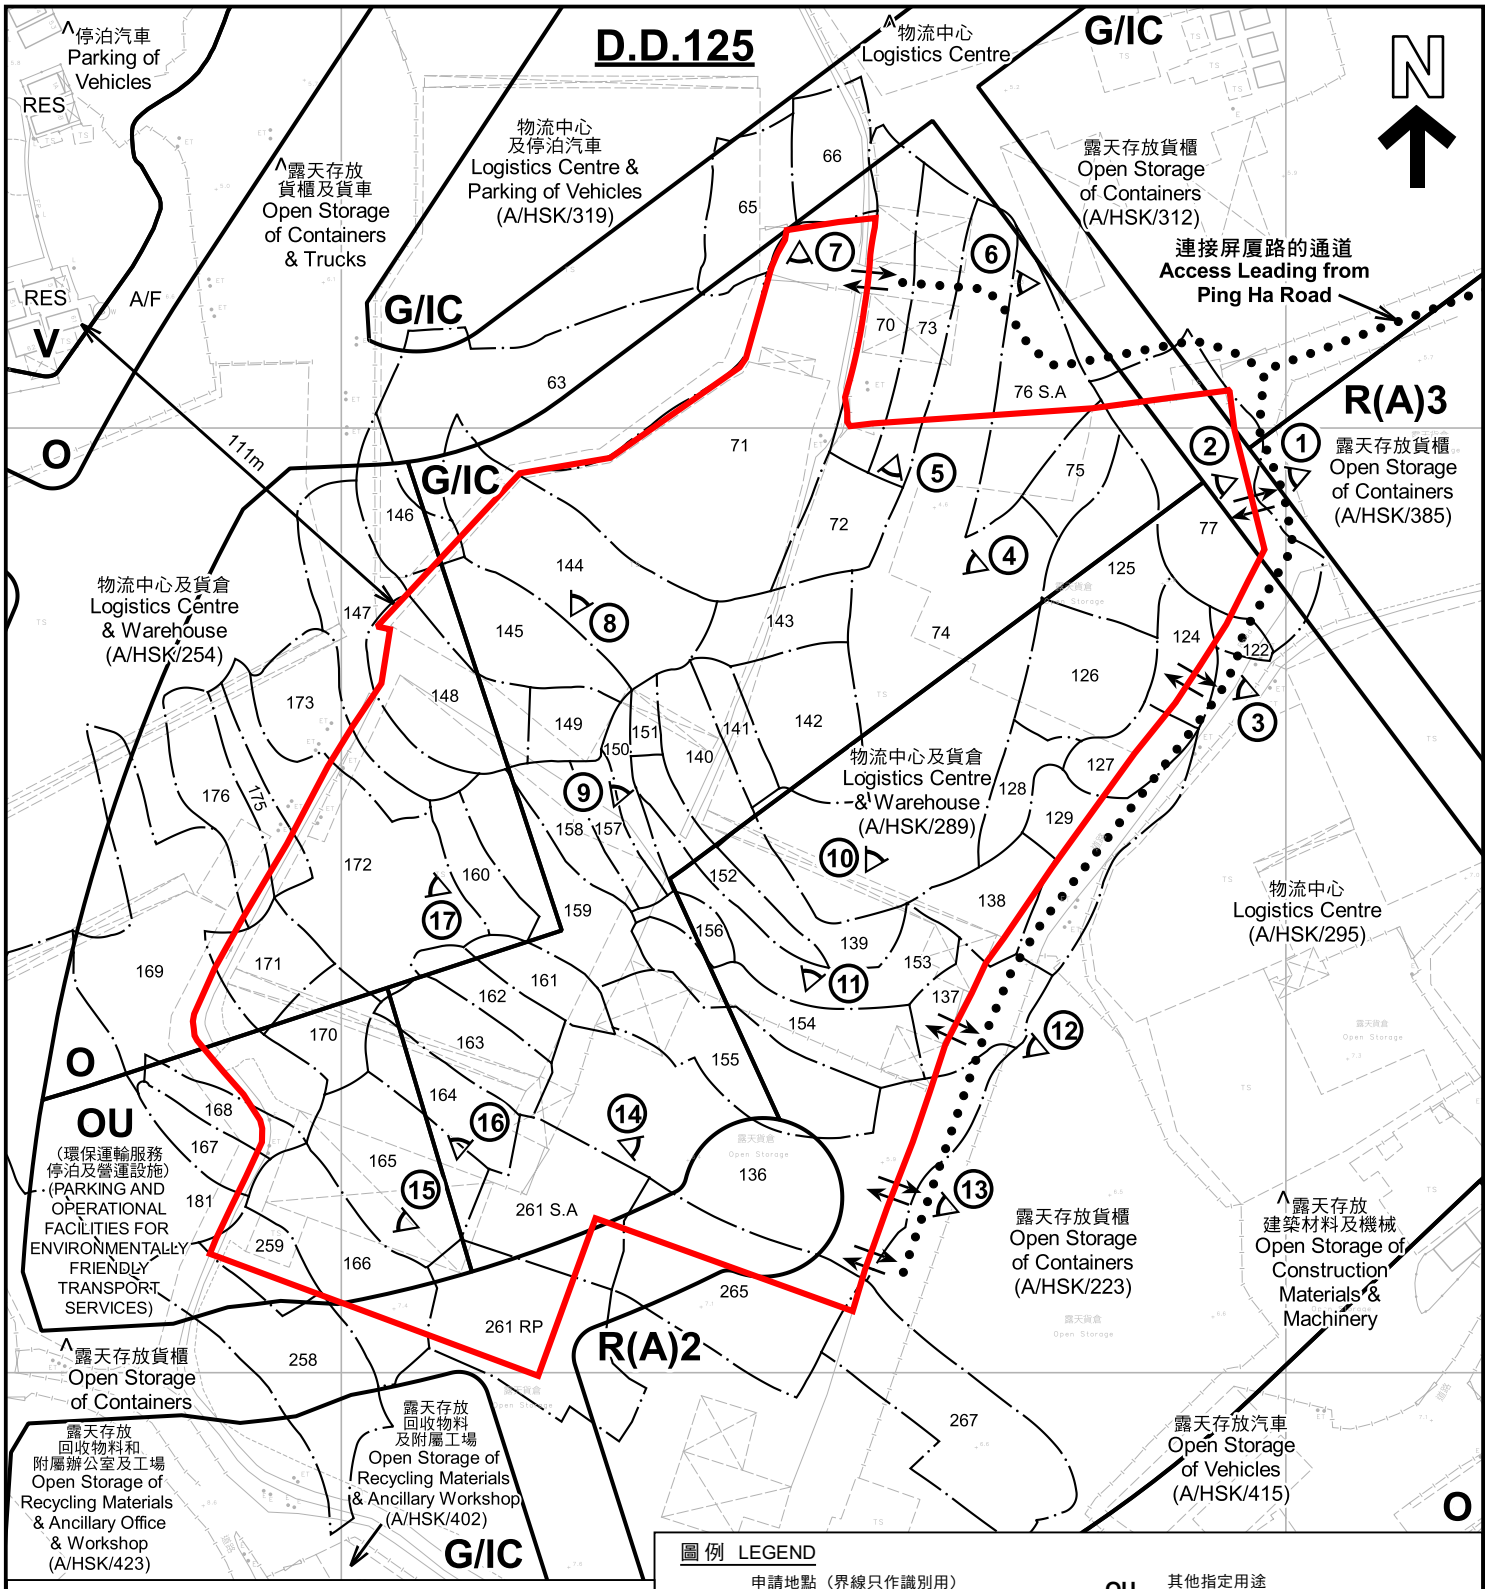

註釋 Notes：

(1) 2023年5月19日勘測的土地用途
Land uses shown on this plan are in accordance with the land use survey conducted by the Planning Department on 19.5.2023

(2) ✱ 土地用途跟1992年3月勘測的土地用途一致
Indicates that the use is the same as that revealed by the land use survey conducted by the Planning Department in Mar 1992

(3) ^ 土地用途跟1992年3月勘測的土地用途有別
Indicates that the use is different from that revealed by the land use survey conducted by the Planning Department in Mar 1992

圖例 LEGEND

申請地點（界線只作識別用） APPLICATION SITE (BOUNDARY FOR IDENTIFICATION PURPOSE ONLY)	
R(A)	住宅(甲類) RESIDENTIAL (GROUP A)
V	鄉村式發展 VILLAGE TYPE DEVELOPMENT
G/IC	政府、機構或社區 GOVERNMENT, INSTITUTION OR COMMUNITY
O	休憩用地 OPEN SPACE
OU	其他指定用途 OTHER SPECIFIED USES
RES	住用構築物 RESIDENTIAL STRUCTURES
A/F	休耕農地 FALLOW AGRICULTURAL LAND
①	實地照片的觀景點 VIEWING POINT OF SITE PHOTO
	入口/出口 INGRESS / EGRESS

本摘要圖於2023年6月12日擬備，所根據的資料為測量圖編號 6-NW-2C
EXTRACT PLAN PREPARED ON 12.6.2023 BASED ON SURVEY SHEET No. 6-NW-2C

平面圖 SITE PLAN

臨時貯物倉庫、露天存放建築材料及貨櫃、闢設貨櫃車停車場、停泊貨櫃車拖頭，以及闢設物流場地連附屬工場(包括壓實及拆除包裝工場)(為期3年)
元朗厦村丈量約份第125約多個地段
TEMPORARY WAREHOUSE, OPEN STORAGE OF CONSTRUCTION MATERIALS AND CONTAINERS WITH CONTAINER VEHICLES PARK, CONTAINER TRACTORS PARK AND LOGISTICS YARD WITH ANCILLARY WORKSHOP (INCLUDING COMPACTING AND UNPACKING WORKSHOP) FOR A PERIOD OF 3 YEARS
VARIOUS LOTS IN D.D.125, HA TSUEN, YUEN LONG

SCALE 1 : 2 000 比例尺

米 METRES 40 0 40 80 米 METRES

規劃署
PLANNING DEPARTMENT

參考編號
REFERENCE No.
A/HSK/454

圖 PLAN
A-2



圖例 LEGEND

申請地點(界線只作識別用)
APPLICATION SITE
(BOUNDARY FOR IDENTIFICATION PURPOSE ONLY)

本摘要圖於2023年6月12日擬備，所根據
的資料為地政總署於2022年3月8日拍得
的航攝照片編號 E152773C
EXTRACT PLAN PREPARED ON 12.6.2023
BASED ON AERIAL PHOTO No.
E152773C TAKEN ON 8.3.2022
BY LANDS DEPARTMENT

航攝照片 AERIAL PHOTO

臨時貯物倉庫、露天存放建築材料及貨櫃、闢設貨櫃車停車場、
停泊貨櫃車拖頭，以及闢設物流場地連附屬工場(包括壓實及拆除包裝工場)(為期3年)
元朗厦村丈量約份第125約多個地段
TEMPORARY WAREHOUSE, OPEN STORAGE OF CONSTRUCTION MATERIALS AND
CONTAINERS WITH CONTAINER VEHICLES PARK, CONTAINER TRACTORS PARK
AND LOGISTICS YARD WITH ANCILLARY WORKSHOP (INCLUDING
COMPACTING AND UNPACKING WORKSHOP) FOR A PERIOD OF 3 YEARS
VARIOUS LOTS IN D.D.125, HA TSUEN, YUEN LONG


規劃署
PLANNING
DEPARTMENT

參考編號
REFERENCE No.
A/HSK/454

圖 PLAN
A-3





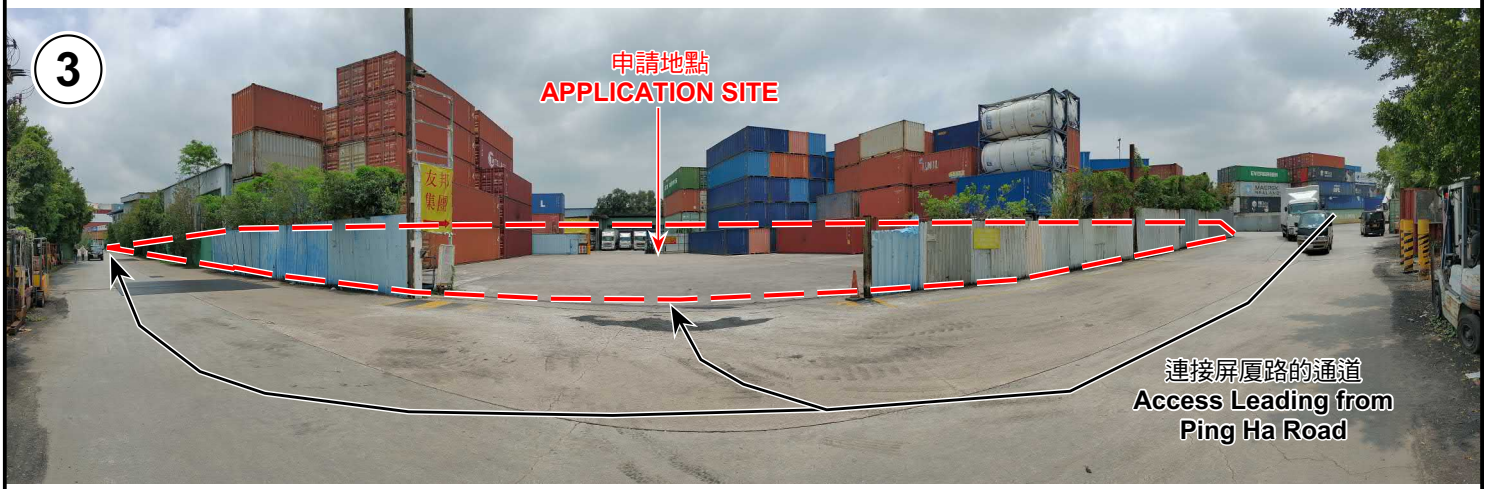

申請地點界線只作識別用 APPLICATION SITE BOUNDARY FOR IDENTIFICATION PURPOSE ONLY

本圖於2023年6月12日擬備，所根據的
資料為攝於2023年5月19日的實地照片
PLAN PREPARED ON 12.6.2023
BASED ON SITE PHOTOS
TAKEN ON 19.5.2023

實地照片 SITE PHOTOS

臨時貯物倉庫、露天存放建築材料及貨櫃、闢設貨櫃車停車場、
停泊貨櫃車拖頭，以及闢設物流場地連附屬工場(包括壓實及拆除包裝工場)(為期3年)
元朗廈村丈量約份第125約多個地段
TEMPORARY WAREHOUSE, OPEN STORAGE OF CONSTRUCTION MATERIALS AND
CONTAINERS WITH CONTAINER VEHICLES PARK, CONTAINER TRACTORS PARK
AND LOGISTICS YARD WITH ANCILLARY WORKSHOP (INCLUDING
COMPACTING AND UNPACKING WORKSHOP) FOR A PERIOD OF 3 YEARS
VARIOUS LOTS IN D.D.125, HA TSUEN, YUEN LONG

規劃署
PLANNING
DEPARTMENT

參考編號
REFERENCE No.
A/HSK/454

圖 PLAN
A-4a







申請地點界線只作識別用 APPLICATION SITE BOUNDARY FOR IDENTIFICATION PURPOSE ONLY

本圖於2023年6月12日擬備，所根據的資料為
攝於2023年5月19日及2023年6月6日的實地照片
PLAN PREPARED ON 12.6.2023
BASED ON SITE PHOTOS
TAKEN ON 19.5.2023 & 6.6.2023

實地照片 SITE PHOTOS

臨時貯物倉庫、露天存放建築材料及貨櫃、闢設貨櫃車停車場、
停泊貨櫃車拖頭，以及闢設物流場地連附屬工場(包括壓實及拆除包裝工場)(為期3年)
元朗廈村丈量約份第125約多個地段
TEMPORARY WAREHOUSE, OPEN STORAGE OF CONSTRUCTION MATERIALS AND
CONTAINERS WITH CONTAINER VEHICLES PARK, CONTAINER TRACTORS PARK
AND LOGISTICS YARD WITH ANCILLARY WORKSHOP (INCLUDING
COMPACTING AND UNPACKING WORKSHOP) FOR A PERIOD OF 3 YEARS
VARIOUS LOTS IN D.D.125, HA TSUEN, YUEN LONG

規劃署
PLANNING
DEPARTMENT

參考編號
REFERENCE No.
A/HSK/454

圖 PLAN
A-4b







本圖於2023年6月12日擬備，所根據的資料為攝於2023年5月19日的實地照片
PLAN PREPARED ON 12.6.2023
BASED ON SITE PHOTOS
TAKEN ON 19.5.2023

實地照片 SITE PHOTOS

臨時貯物倉庫、露天存放建築材料及貨櫃、闢設貨櫃車停車場、
停泊貨櫃車拖頭，以及闢設物流場地連附屬工場(包括壓實及拆除包裝工場)(為期3年)
元朗厦村丈量約份第125約多個地段
TEMPORARY WAREHOUSE, OPEN STORAGE OF CONSTRUCTION MATERIALS AND CONTAINERS WITH CONTAINER VEHICLES PARK, CONTAINER TRACTORS PARK AND LOGISTICS YARD WITH ANCILLARY WORKSHOP (INCLUDING COMPACTING AND UNPACKING WORKSHOP) FOR A PERIOD OF 3 YEARS
VARIOUS LOTS IN D.D.125, HA TSUEN, YUEN LONG


規劃署
PLANNING DEPARTMENT

參考編號
REFERENCE No.
A/HSK/454

圖 PLAN
A-4c





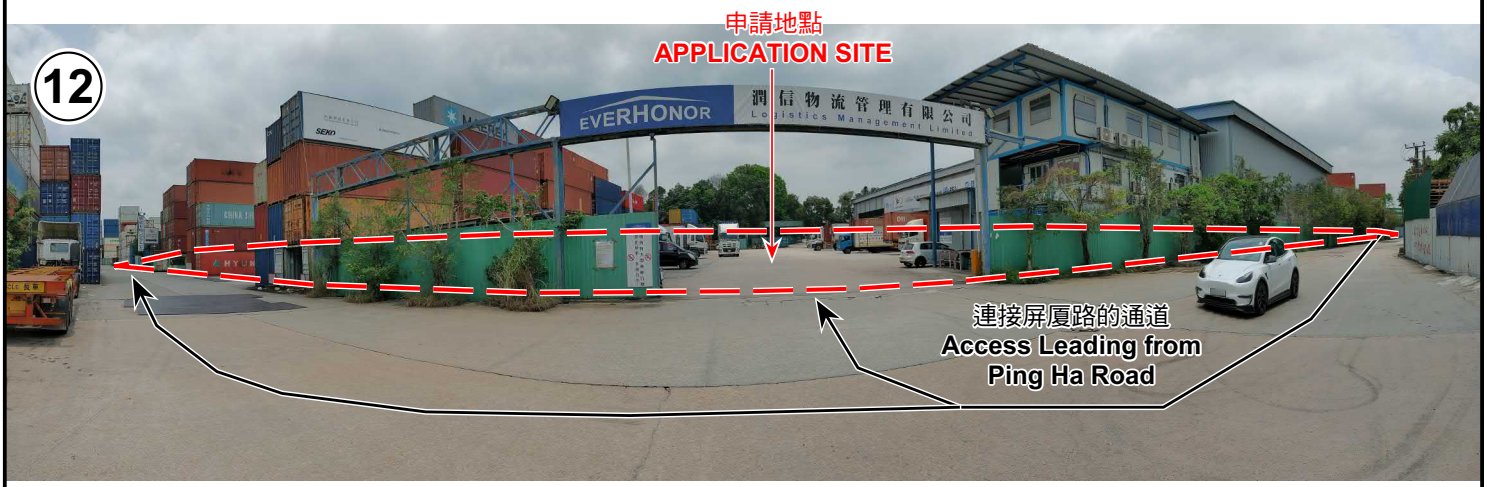

申請地點界線只作識別用 APPLICATION SITE BOUNDARY FOR IDENTIFICATION PURPOSE ONLY

本圖於2023年6月12日擬備，所根據的資料為攝於2023年5月19日的實地照片
PLAN PREPARED ON 12.6.2023
BASED ON SITE PHOTOS
TAKEN ON 19.5.2023

實地照片 SITE PHOTOS

臨時貯物倉庫、露天存放建築材料及貨櫃、闢設貨櫃車停車場、
停泊貨櫃車拖頭，以及闢設物流場地連附屬工場(包括壓實及拆除包裝工場)(為期3年)
元朗廈村丈量約份第125約多個地段
TEMPORARY WAREHOUSE, OPEN STORAGE OF CONSTRUCTION MATERIALS AND CONTAINERS WITH CONTAINER VEHICLES PARK, CONTAINER TRACTORS PARK AND LOGISTICS YARD WITH ANCILLARY WORKSHOP (INCLUDING COMPACTING AND UNPACKING WORKSHOP) FOR A PERIOD OF 3 YEARS
VARIOUS LOTS IN D.D.125, HA TSUEN, YUEN LONG

規劃署
PLANNING DEPARTMENT

參考編號
REFERENCE No.
A/HSK/454

圖 PLAN
A-4d







申請地點界線只作識別用 APPLICATION SITE BOUNDARY FOR IDENTIFICATION PURPOSE ONLY

本圖於2023年6月12日擬備，所根據的
資料為攝於2023年5月19日的實地照片
PLAN PREPARED ON 12.6.2023
BASED ON SITE PHOTOS
TAKEN ON 19.5.2023

實地照片 SITE PHOTOS

臨時貯物倉庫、露天存放建築材料及貨櫃、闢設貨櫃車停車場、
停泊貨櫃車拖頭，以及闢設物流場地連附屬工場(包括壓實及拆除包裝工場)(為期3年)
元朗廈村丈量約份第125約多個地段
TEMPORARY WAREHOUSE, OPEN STORAGE OF CONSTRUCTION MATERIALS AND
CONTAINERS WITH CONTAINER VEHICLES PARK, CONTAINER TRACTORS PARK
AND LOGISTICS YARD WITH ANCILLARY WORKSHOP (INCLUDING
COMPACTING AND UNPACKING WORKSHOP) FOR A PERIOD OF 3 YEARS
VARIOUS LOTS IN D.D.125, HA TSUEN, YUEN LONG

規劃署
PLANNING
DEPARTMENT

參考編號
REFERENCE No.
A/HSK/454

圖 PLAN
A-4e





本圖於2023年6月12日擬備，所根據的
資料為攝於2023年5月19日的實地照片
PLAN PREPARED ON 12.6.2023
BASED ON SITE PHOTOS
TAKEN ON 19.5.2023

實地照片 SITE PHOTOS

臨時貯物倉庫、露天存放建築材料及貨櫃、闢設貨櫃車停車場、
停泊貨櫃車拖頭，以及闢設物流場地連附屬工場(包括壓實及拆除包裝工場)(為期3年)
元朗厦村丈量約份第125約多個地段
TEMPORARY WAREHOUSE, OPEN STORAGE OF CONSTRUCTION MATERIALS AND CONTAINERS WITH CONTAINER VEHICLES PARK, CONTAINER TRACTORS PARK AND LOGISTICS YARD WITH ANCILLARY WORKSHOP (INCLUDING COMPACTING AND UNPACKING WORKSHOP) FOR A PERIOD OF 3 YEARS
VARIOUS LOTS IN D.D.125, HA TSUEN, YUEN LONG

規劃署
PLANNING DEPARTMENT

參考編號
REFERENCE No.
A/HSK/454

圖 PLAN
A-4f