

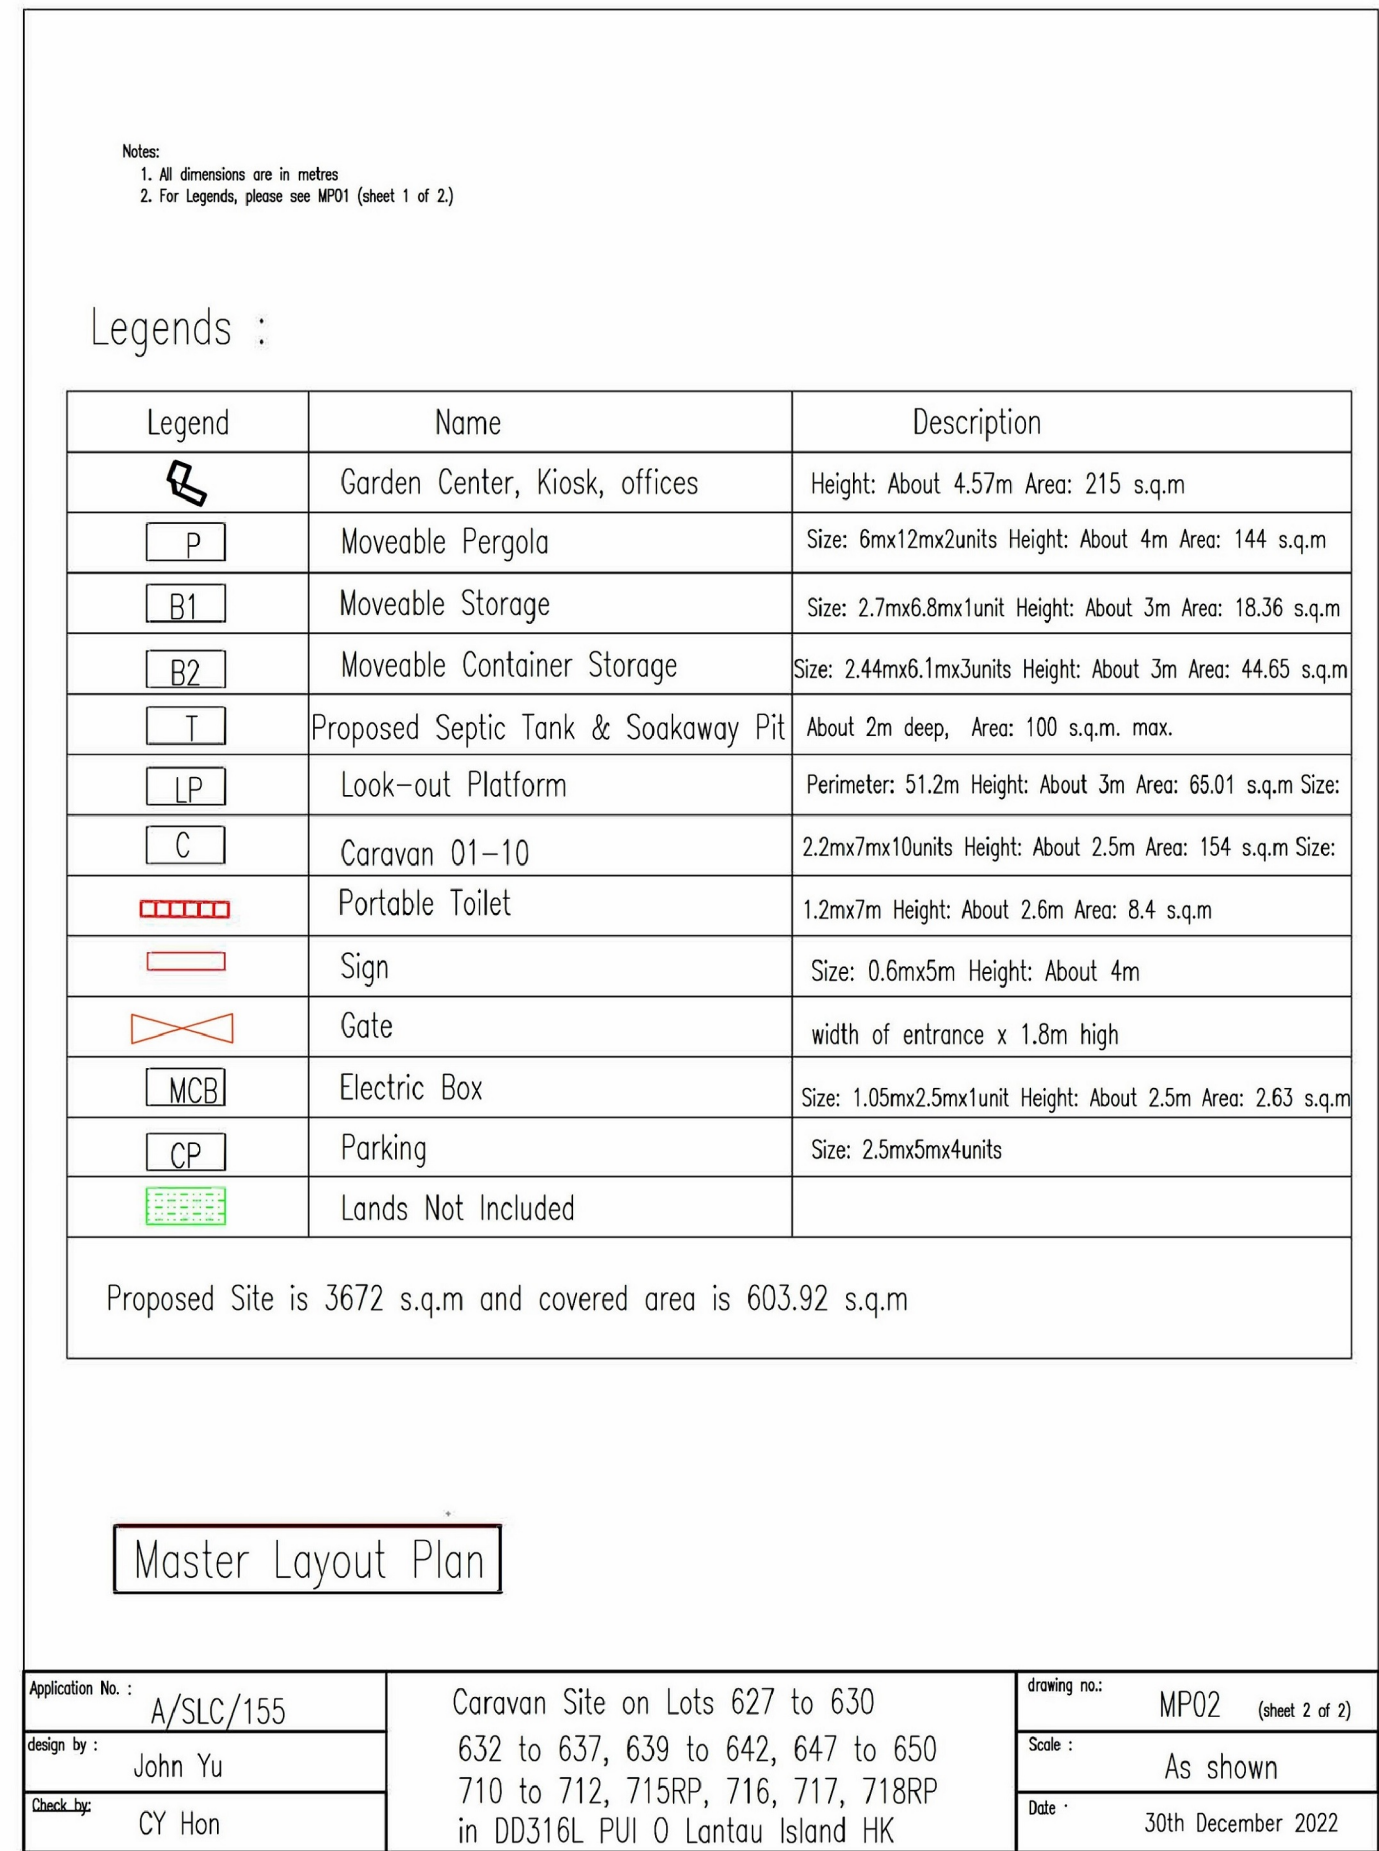


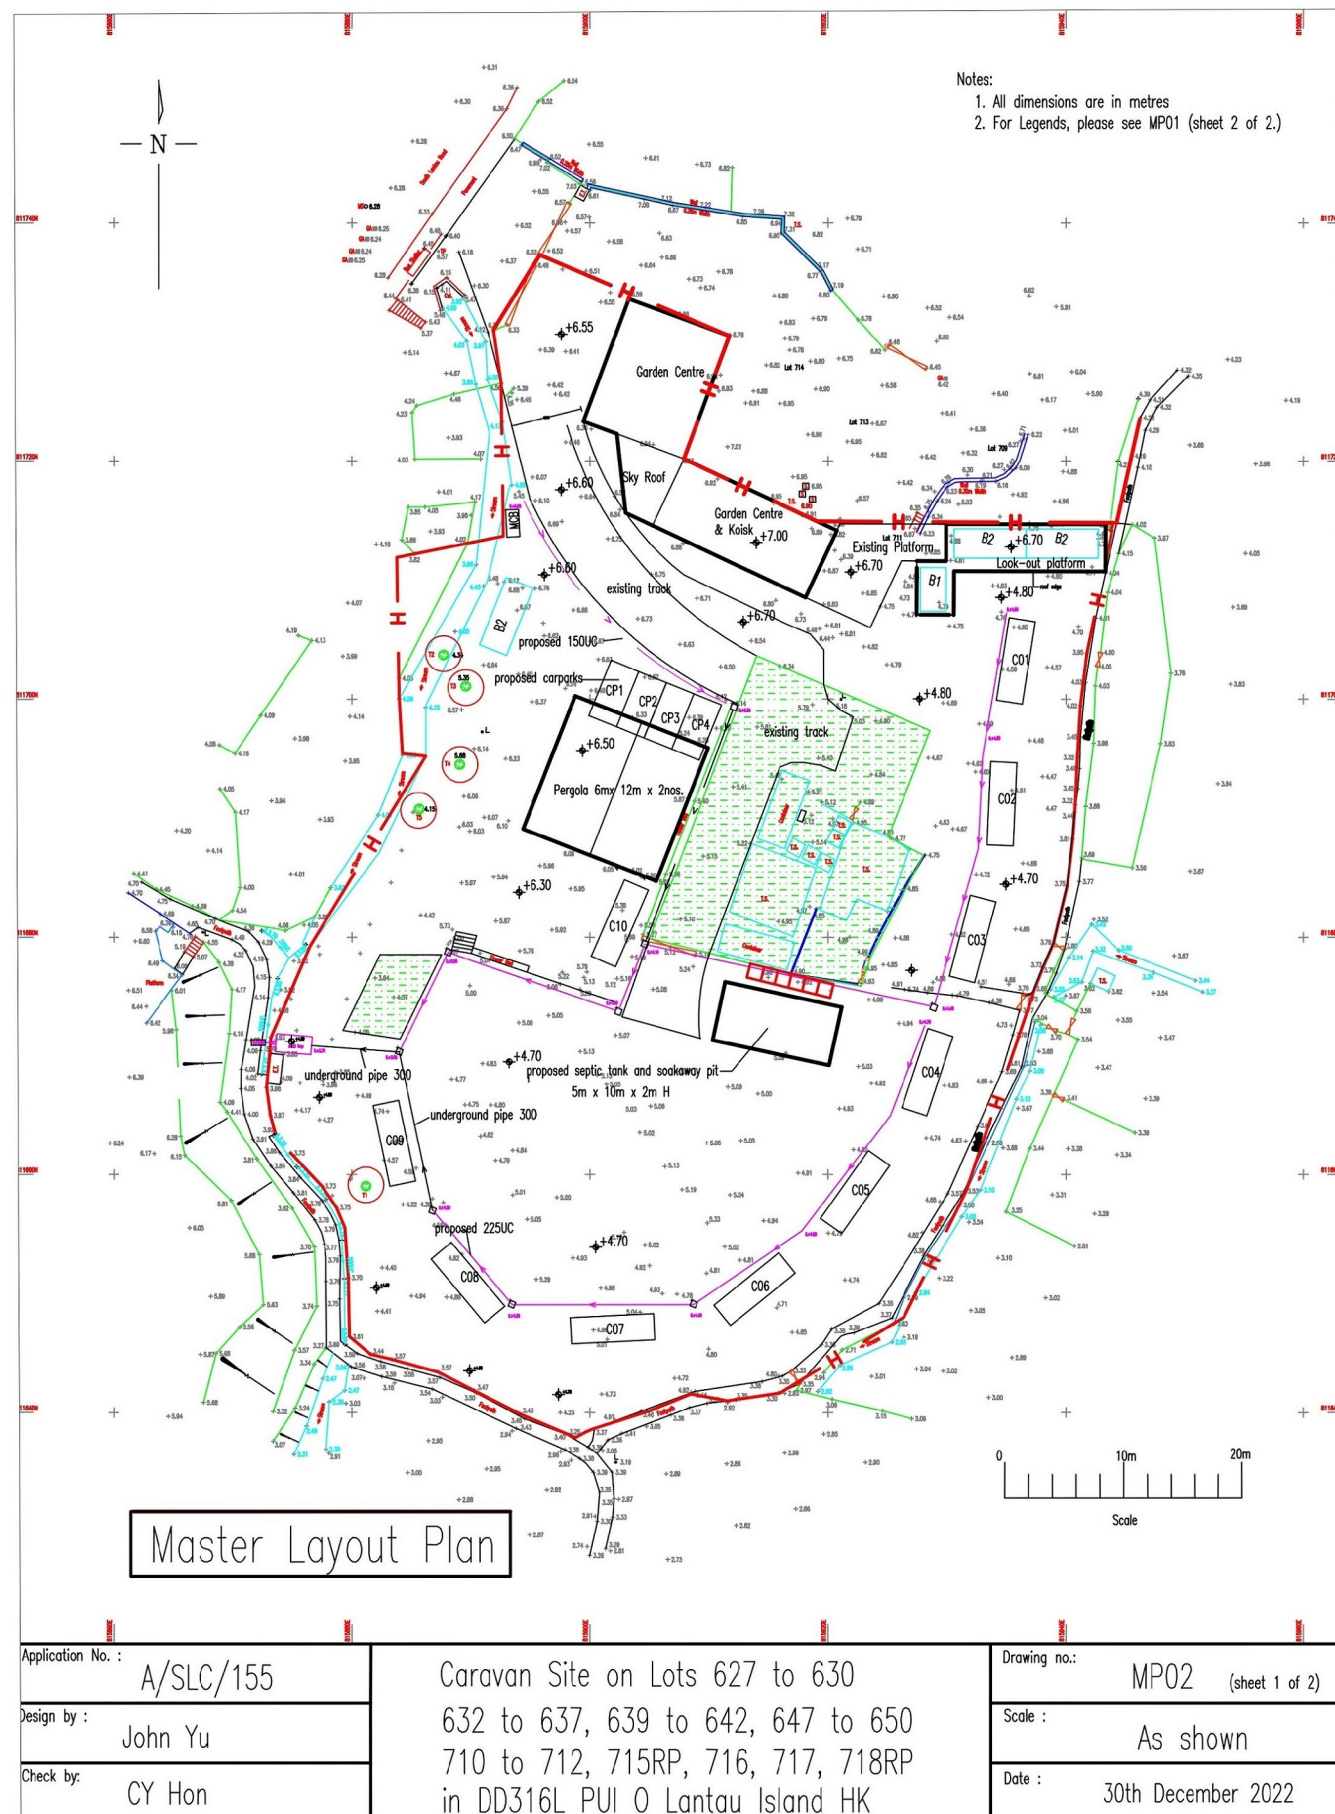

附143d

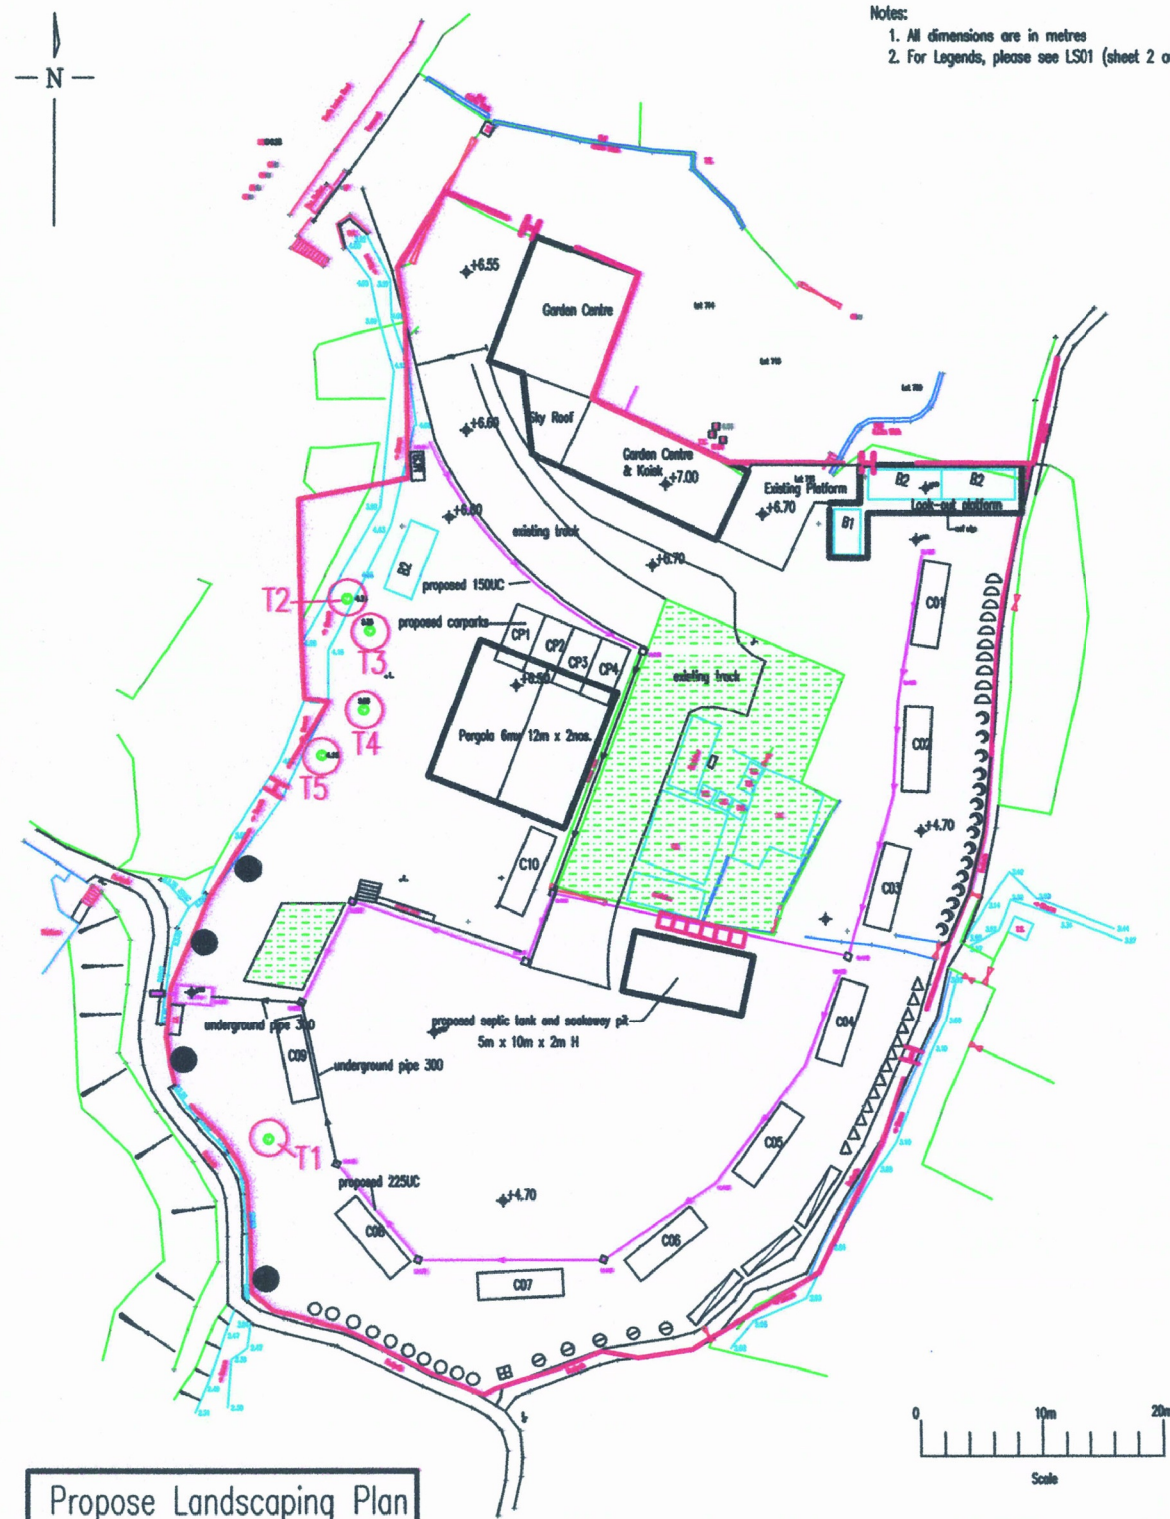

Application No. : A/SLC/155	Caravan Site on Lots 626(Part), 627(Part), 628 to 630, 632, 633(Part), 634 to 637, 639 to 642, 647 to 650, 710 to 712, 715RP, 716, 717, 718RP, PUI O Lantau Island HK	Drawing no.: LS02 (sheet 1 of 2)
Design by : John Yu		Scale : As shown
Check by: CY Hon		Date : 25th May 2020

- Notes:
1. All dimensions are in metres
 2. For Legends, please see LS01 (sheet 1 of 2).

Propose Landscaping Plan

Legend	Name	Description	
●	宮粉羊蹄甲 <i>Bauhinia variegata</i> 4pcs	Around 250cm height DBH 10 - 15cm Distance in between the tree 400cm	
○	花葉鳴廊木 <i>Schefflera octophylla</i> (Lour.) Harms 10pcs	Around 80cm height 50 - 60cm width Distance in between the plants 50cm	
田	桑樹 <i>Morus alba</i> Lin. 1pc	Around 180cm height DBH 4 - 5cm Distance in between the tree 200cm	
⊖	懸鈴花 <i>Moravicus arboreus</i> 5pcs	Around 100cm height 60 - 70cm width Distance in between the plants 80cm	
▮	馬櫻丹 <i>Lantana camara</i> L. 30pcs	Around 30cm height 20 - 30cm width Distance in between the tree 30cm	
△	車輪梅 <i>Rhoicarpus indica</i> 13pcs	Around 60cm height 40 - 50cm width Distance in between the tree 80cm	
☾	野牡丹 <i>Melastoma candidum</i> D. Don 15pcs	Around 60cm height 40 - 50cm width Distance in between the tree 80cm	
◐	毛稔 <i>Melastoma sanguineum</i> 10pcs 10pcs	Around 60cm height 40 - 50cm width Distance in between the tree 80cm	


Existing Tree	Name	DBH	Height	Crown Spread
T 1	海紅豆 <i>Adenanthera microsperma</i>	50cm	600 - 800cm	500 - 600cm
T 2	台灣相思 <i>Acacia confusa</i>	56cm	600 - 800cm	450 - 600cm
T 3	台灣相思 <i>Acacia confusa</i>	40cm	600 - 800cm	400 - 450cm
T 4	台灣相思 <i>Acacia confusa</i>	52cm	600 - 800cm	450 - 600cm
T 5	烏柏 <i>Sapium sebiferum</i>	18cm	250 - 350cm	250 - 300cm

Application No. : A/SLC/155	Caravan Site on Lots 626(Part), 627(Part), 628 to 630, 632, 633(Part), 634 to 637, 639 to 642, 647 to 650, 710 to 712, 715RP, 716, 717, 718RP, PUI O Lantau Island HK	Drawing no.: LS02 (sheet 2 of 2)
Design by : John Yu		Scale : As shown
Check by: CY Hon		Date : 25th May 2020

(來源：申請人於2022年11月16日呈交)
(SOURCE: SUBMITTED BY APPLICANT ON 16.11.2022)

參考編號
REFERENCE No.
A/SLC/173

繪圖
DRAWING
A-2

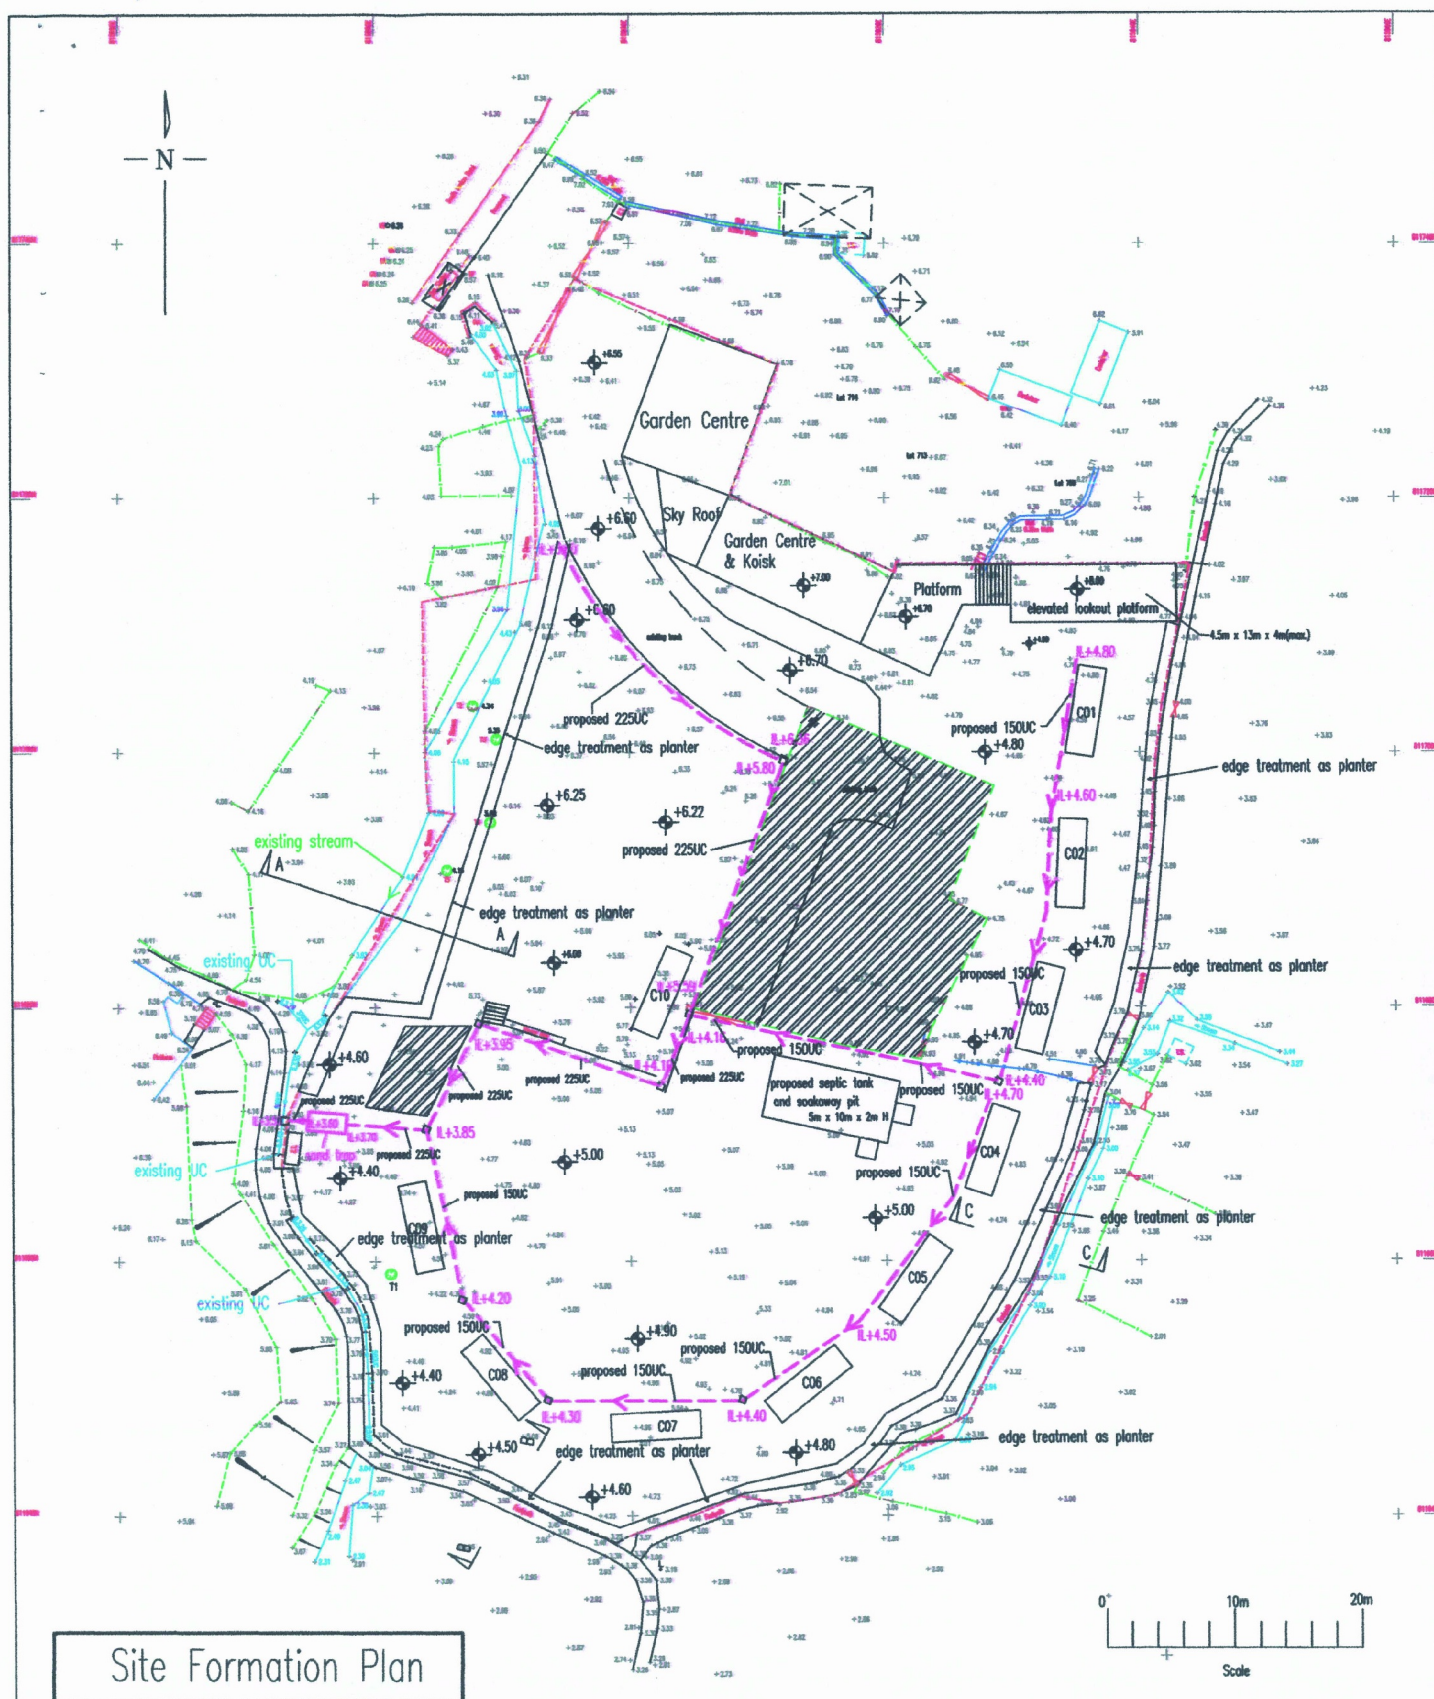

Application No. : A/SLC/155	Caravan Site on lots 626(Part), 627(Part), 628 to 630, 632, 633(Part), 634 to 637, 639 to 642, 647 to 650, 710 to 712, 715RP, 716, 717 and 718RP in D.D.316L, PUI O, Lantau Island HK	Drawing no.: SF01a (sheet 1 of 3)
Design by : John Yu		Scale : As shown
Check by : CY Hon		Date : 8th Mar 2021

Notes:




1. All dimensions are in mm unless otherwise stated.
2. All surface shall be grassed unless otherwise stated.
3. details of the surface channels, catchpits and sandtrap shall refer to DSD's standard drawings.

Legends :

Legend	Name
+4.60	Proposed site formation level
IL +4.60	Invert level at +4.60mPD
proposed 225UC	Proposed underground pipe
proposed underground pipe 300	NA
	Proposed catchpits
sand trap	Proposed sandtrap
150UC	existing 150UC

Site Formation Plan

Application No. : A/SLC/155	Caravan Site on lots 627 to 630, 632 to 637, 639 to 642, 647 to 650 710 to 712, 715RP, 716, 717, 718RP in D.D.316L, PUI O, Lantau Island HK	drawing no.: SF01a (sheet 3 of 3)
design by : John Yu		Scale : As shown
Check by : CY Hon		Date : 8th Mar 2021

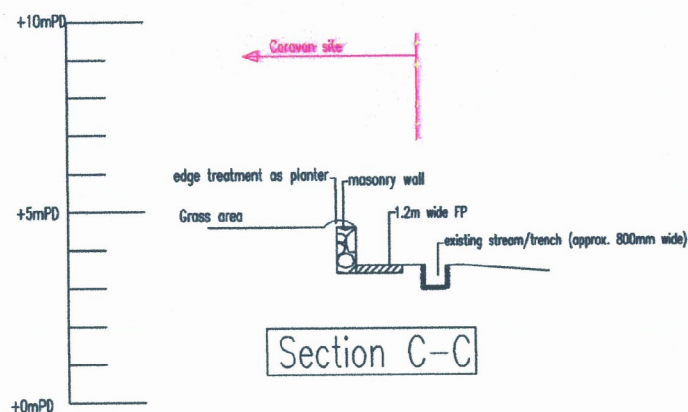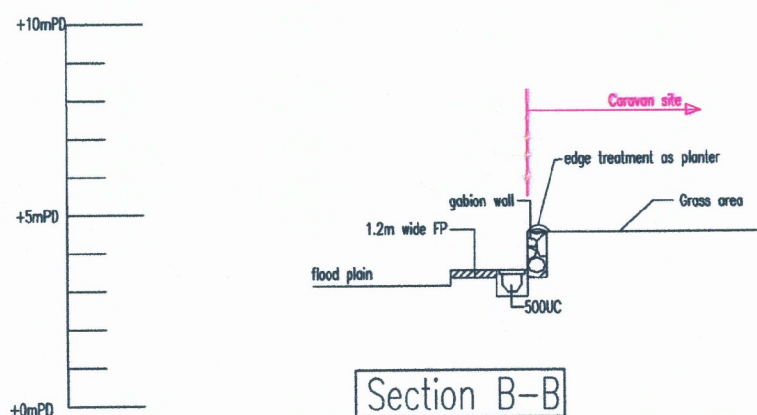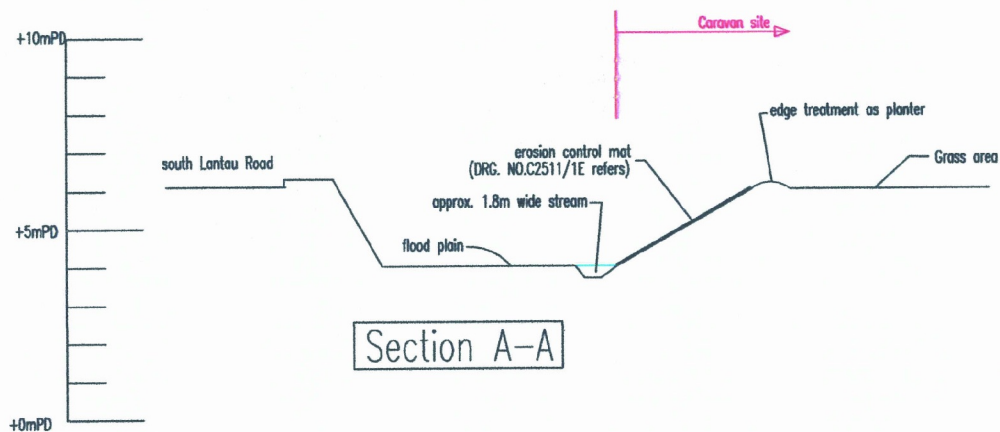

Site Formation Plan


Application No. : A/SLC/155	Caravan Site on lots 626(Part), 627(Part), 628 to 630, 632, 633(Part), 634 to 637, 639 to 642, 647 to 650, 710 to 712, 715RP, 716, 717 and 718RP in D.D.316L, PUI O, Lantau Island HK	Drawing no.: SF01a (sheet 2 of 3)
Design by : John Yu		Scale : As shown
Check by: CY Hon		Date : 8th Mar 2021

(來源：申請人於2022年11月16日呈交)
(SOURCE: SUBMITTED BY APPLICANT ON 16.11.2022)

參考編號
REFERENCE No.
A/SLC/173

繪圖
DRAWING
A-3b

附143h

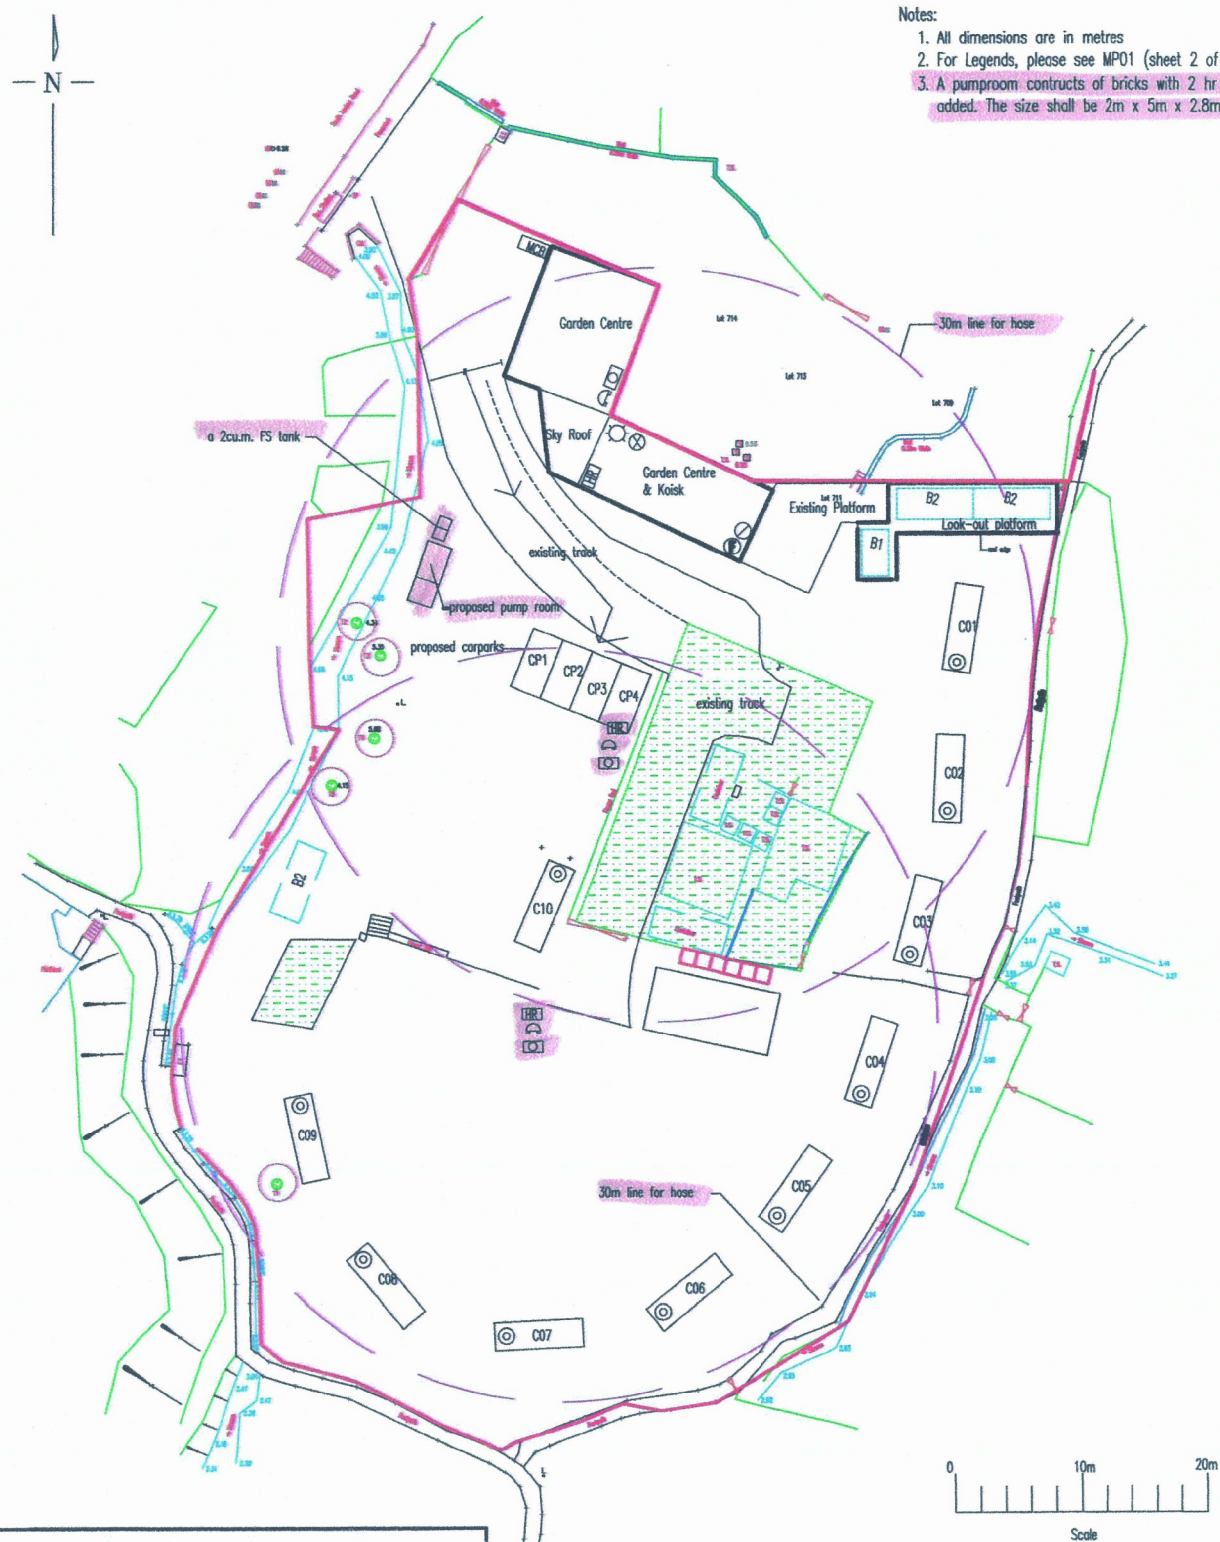

Application No. : A/SLC/155	Caravan Site on Lots 626(Part), 627(Part), 628 to 630 632, 633(Part), 634 to 637, 639 to 642, 647 to 650 710 to 712, 715RP, 716, 717, 718RP PUI O Lantau Island HK	Drawing no.: FS01 ver. B (sheet 1 of 2)
Design by : John Yu		Scale : As shown
Check by : CY Hon		Date : 15th June 2020

Legends :

Legend	Description
⊙	2kg Dry Powder type fire extinguisher
⊗	4kg Dry Powder type fire extinguisher
⊘	2kg Co2 gas type fire extinguisher
⊕	Fire Blanket
HR	F.S Hose Reel Set
⌒	150mm Fire Alarm Bell
⊙	Break Glass Call Point
⊙	Visual Alarm Signal
C	Caravan 01-10
⌞	Gate width of entrance x 1.8m high
MCB	Electric Box Size: 2.7mx6.8mx1unit Height: About 3m Area: 18.36 s.q.m
CP	Parking Size: 2.5mx5mx4units
⊞	Lands Not Included

Proposed Site is 3672 s.q.m and covered area is 607.39 s.q.m

Fire Notes:

1. Sufficient emergency lighting shall be provided throughout the entire building in accordance with BS5266:Part 1 and BS EN1838.
2. Sufficient directional and exit sign shall be provided in accordance with BS 5266: Part 1 and FSD Circular letter 5/2008.
3. Sufficient portable hand-operated approved appliance shall be provided as required by occupancy and as marked on plans.
4. A hose reel system should be supplied by a 2.0m³ F.S Water tank.
There shall be sufficient hose reel to ensure that every part of each building can be reached by a length of not more than 30m of hose reel tubing. The F.S water tank, F.S pump room and hose reel shall be clearly marked on plans.
5. Fire alarm system shall be provided throughout the entire building in accordance with BS 5839-1:2002 + A2:2008 and FSD Circular Letter 1/2009. One actuation point and one audio warning device to be located at each hose reel point. The actuation point should include facilities for fire pump start and audio/visual warning device initiation.
6. Hose Reel pump(HR-P1,HR-P2,JP) and 1.no 4kg dry powder type fire extinguisher shall be provided at F.S pump Room.
7. Secondary Source of electrical supply should be provided.

Rev. B	pumproom added
Rev. A	a 2cu.m. FS tank added


Application No. : A/SLC/155	Caravan Site on Lots 626(Part), 627(Part), 628 to 630 632, 633(Part), 634 to 637, 639 to 642, 647 to 650 710 to 712, 715RP, 716, 717, 718RP PUI O Lantau Island HK	drawing no.: FS01 ver. B (sheet 2 of 2)
design by : John Yu		Scale : As shown
Check by : CY Hon		Date : 15th June 2020

(來源 : 申請人於2022年11月16日呈交)
(SOURCE: SUBMITTED BY APPLICANT ON 16.11.2022)

參考編號
REFERENCE No.
A/SLC/173

繪圖
DRAWING
A-4

附件 3j

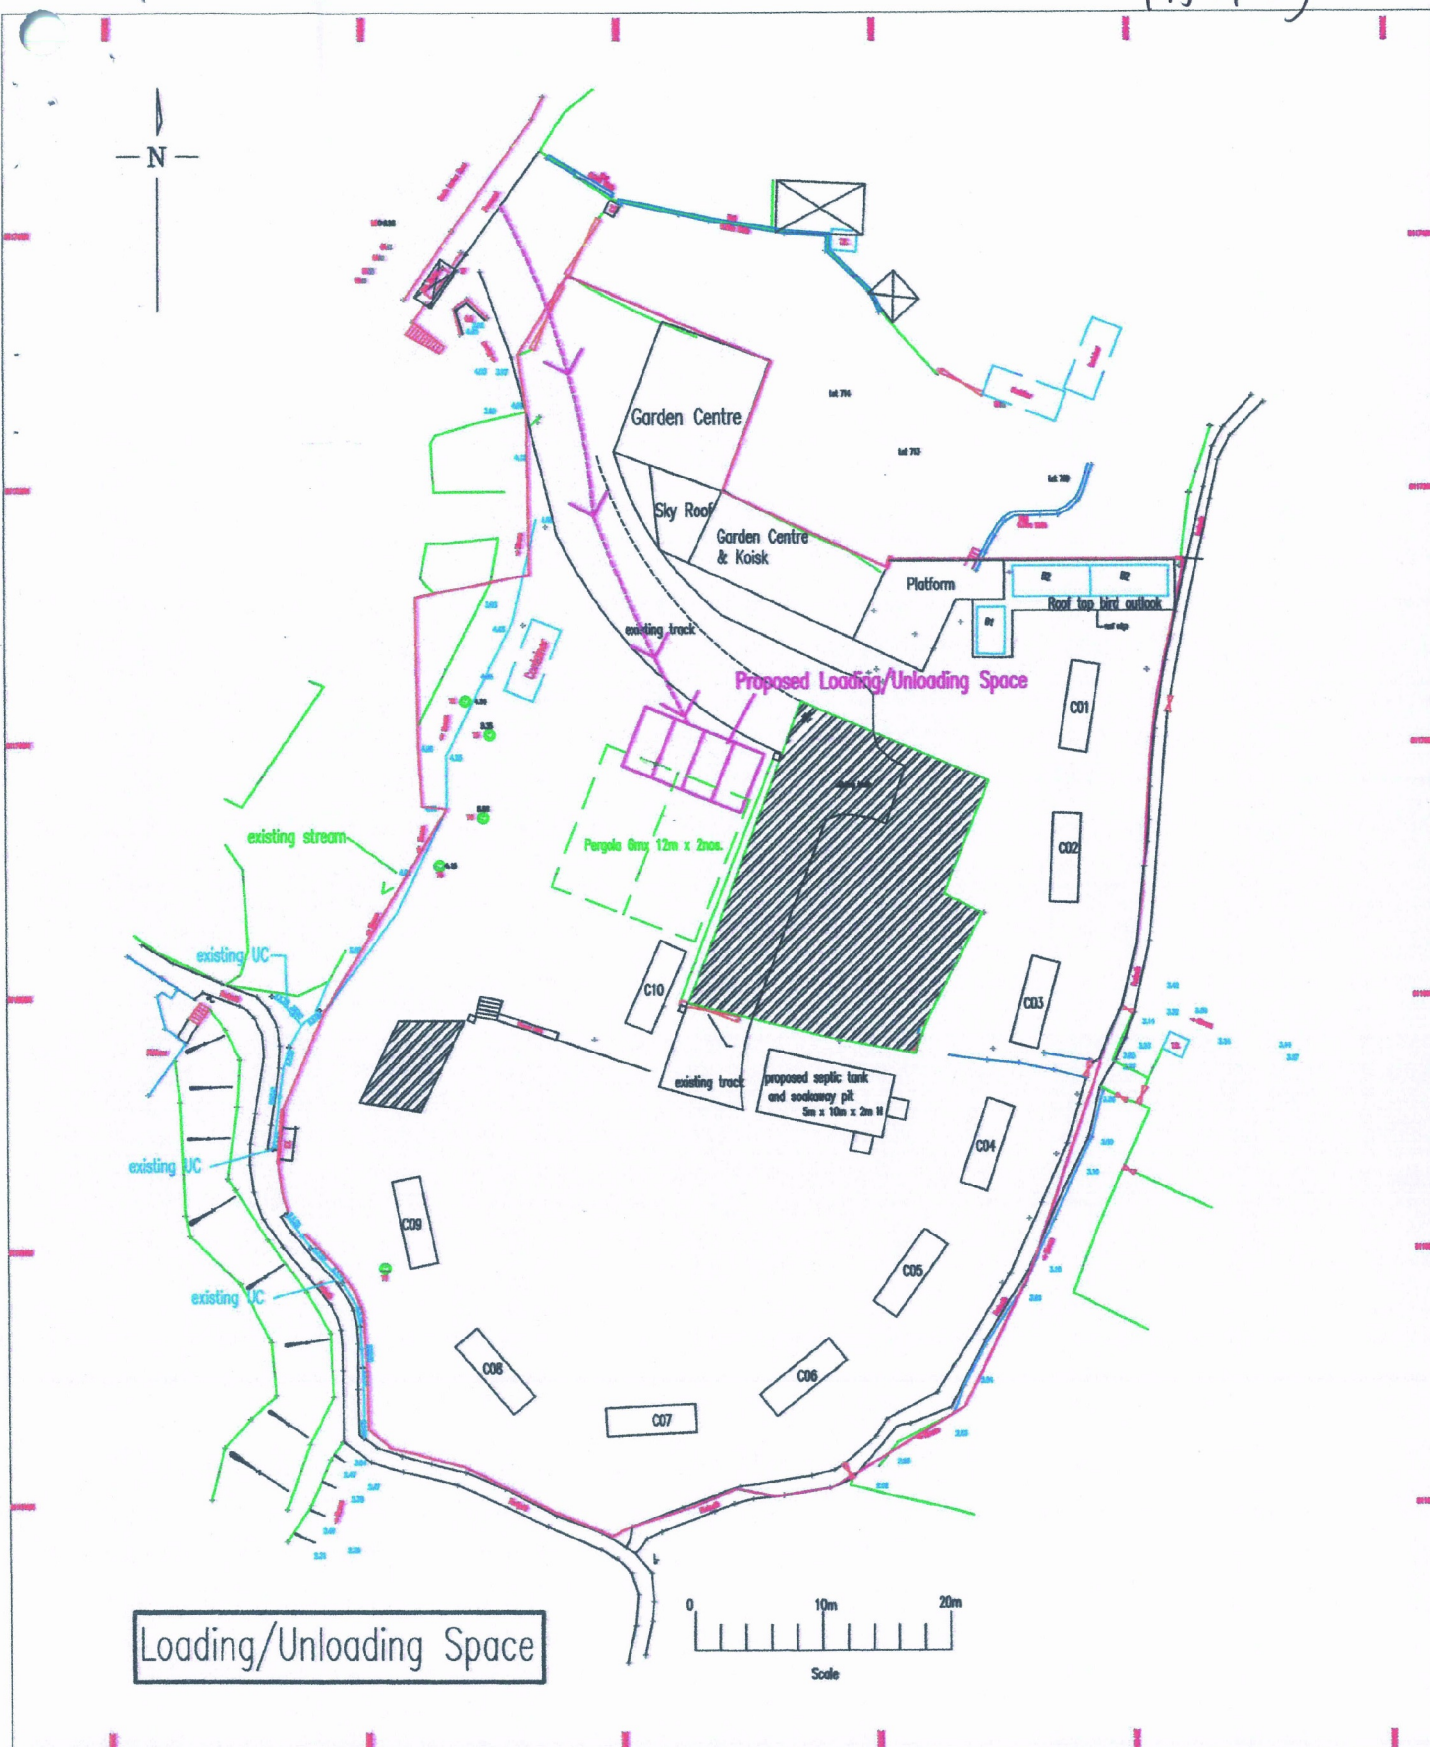

Application No. : A/SLC/155	Caravan Site on Lots 626(Part), 627(Part), 628 to 630 632, 633(Part), 634 to 637, 639 to 642, 647 to 650 710 to 712, 715RP, 716, 717, 718RP PUI O Lantau Island HK	Drawing no.: T01 (sheet 1 of 2)
Design by : John Yu		Scale : As shown
Check by : CY Hon		Date : 30 April 2020

Notes:

1. All dimensions are in meters unless otherwise stated.
2. This drawing shall be read in conjunction with MP01.
3. The dimension of each loading/unloading space for PC/LGV is 2.5m x 5m.
4. There are 4 spaces for loading/unloading purposes.
5. The minimum clear headroom for pergola shall be 2m.
6. No vehicles is allowed to queue back to or reverse onto/from public road.

Justification:

The loading and unloading spaces are for the use of garden centre daily operation. The users of the temporary holiday camps are not allowed to use the loading/unloading space. They are advised to use public transports to reach us. The four loading/unloading spaces are reserved for future use, according to our experience, two spaces are more than enough at the moment as we provide delivery services.

Our purposes is to alleviate the road loading by private cars. The users of the temporary holiday camp shall use public transport.

LEGEND



Driving direction



Proposed Loading/Unloading Space


Loading/Unloading Space

Application No. : A/SLC/155	Caravan Site on Lots 626(Part), 627(Part), 628 to 630 632, 633(Part), 634 to 637, 639 to 642, 647 to 650 710 to 712, 715RP, 716, 717, 718RP PUI O Lantau Island HK	Drawing no.: T01 (sheet 2 of 2)
Design by : John Yu		Scale : As shown
Check by : CY Hon		Date : 30 April 2020

(來源：申請人於2022年11月16日呈交)
(SOURCE: SUBMITTED BY APPLICANT ON 16.11.2022)

參考編號
REFERENCE No.
A/SLC/173

繪圖
DRAWING
A-5

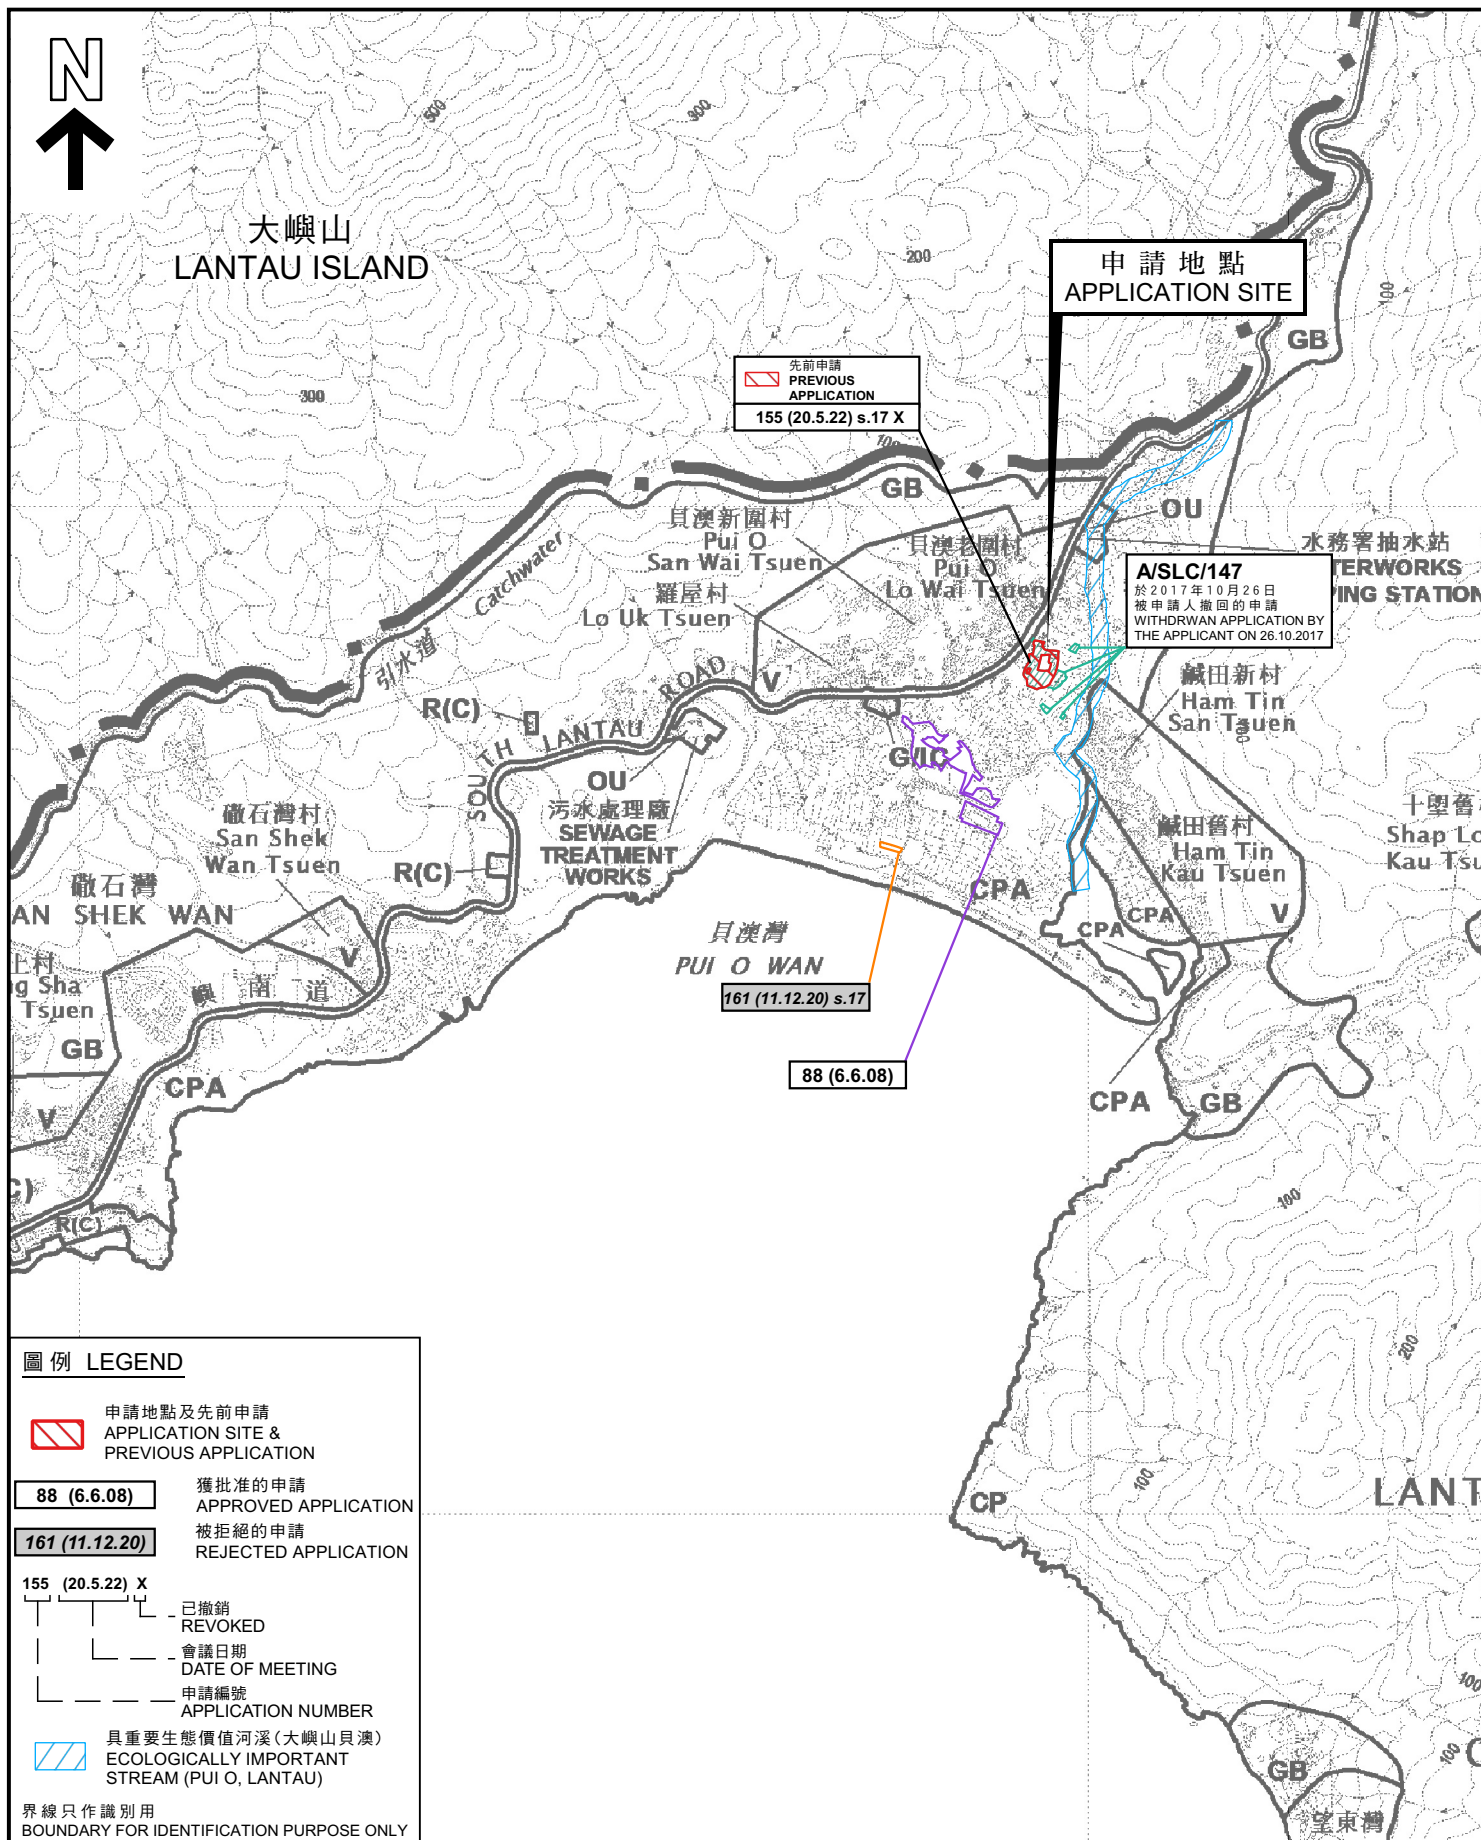

位置圖 LOCATION PLAN

擬議臨時度假營(露營車度假營)(為期3年)和挖土工程(排污設施)
大嶼山貝澳丈量約份第316約地段第626號(部分)、第627號(部分)、第628號至第630號、
第632號、第633號(部分)、第634號至第637號、第639號至第642號、
第647號至第650號、第710號至第712號、第715號B分段、第715號餘段、第716號、
第717號及第718號餘段
PROPOSED TEMPORARY HOLIDAY CAMP (CARAVAN HOLIDAY CAMP)
FOR A PERIOD OF 3 YEARS AND EXCAVATION OF LAND (SEWAGE FACILITIES)
LOTS 626 (PART), 627 (PART), 628 TO 630, 632, 633 (PART), 634 TO 637, 639 TO 642, 647 TO 650,
710 TO 712, 715 S.B., 715 RP, 716, 717 AND 718 RP IN D.D. 316L, PUI O, LANTAU ISLAND

SCALE 1: 15 000 比例尺
米 200 0 200 400 600 米
METRES


規劃署
PLANNING
DEPARTMENT



參考編號
REFERENCE No.
A/SLC/173

圖 PLAN
A-1

本摘要圖於2023年1月3日擬備，
所根據的資料為於2018年1月9日
核准的分區計劃大綱圖編號S/SLC/21
EXTRACT PLAN PREPARED ON 3.1.2023
BASED ON OUTLINE ZONING PLAN No.
S/SLC/21 APPROVED ON 9.1.2018

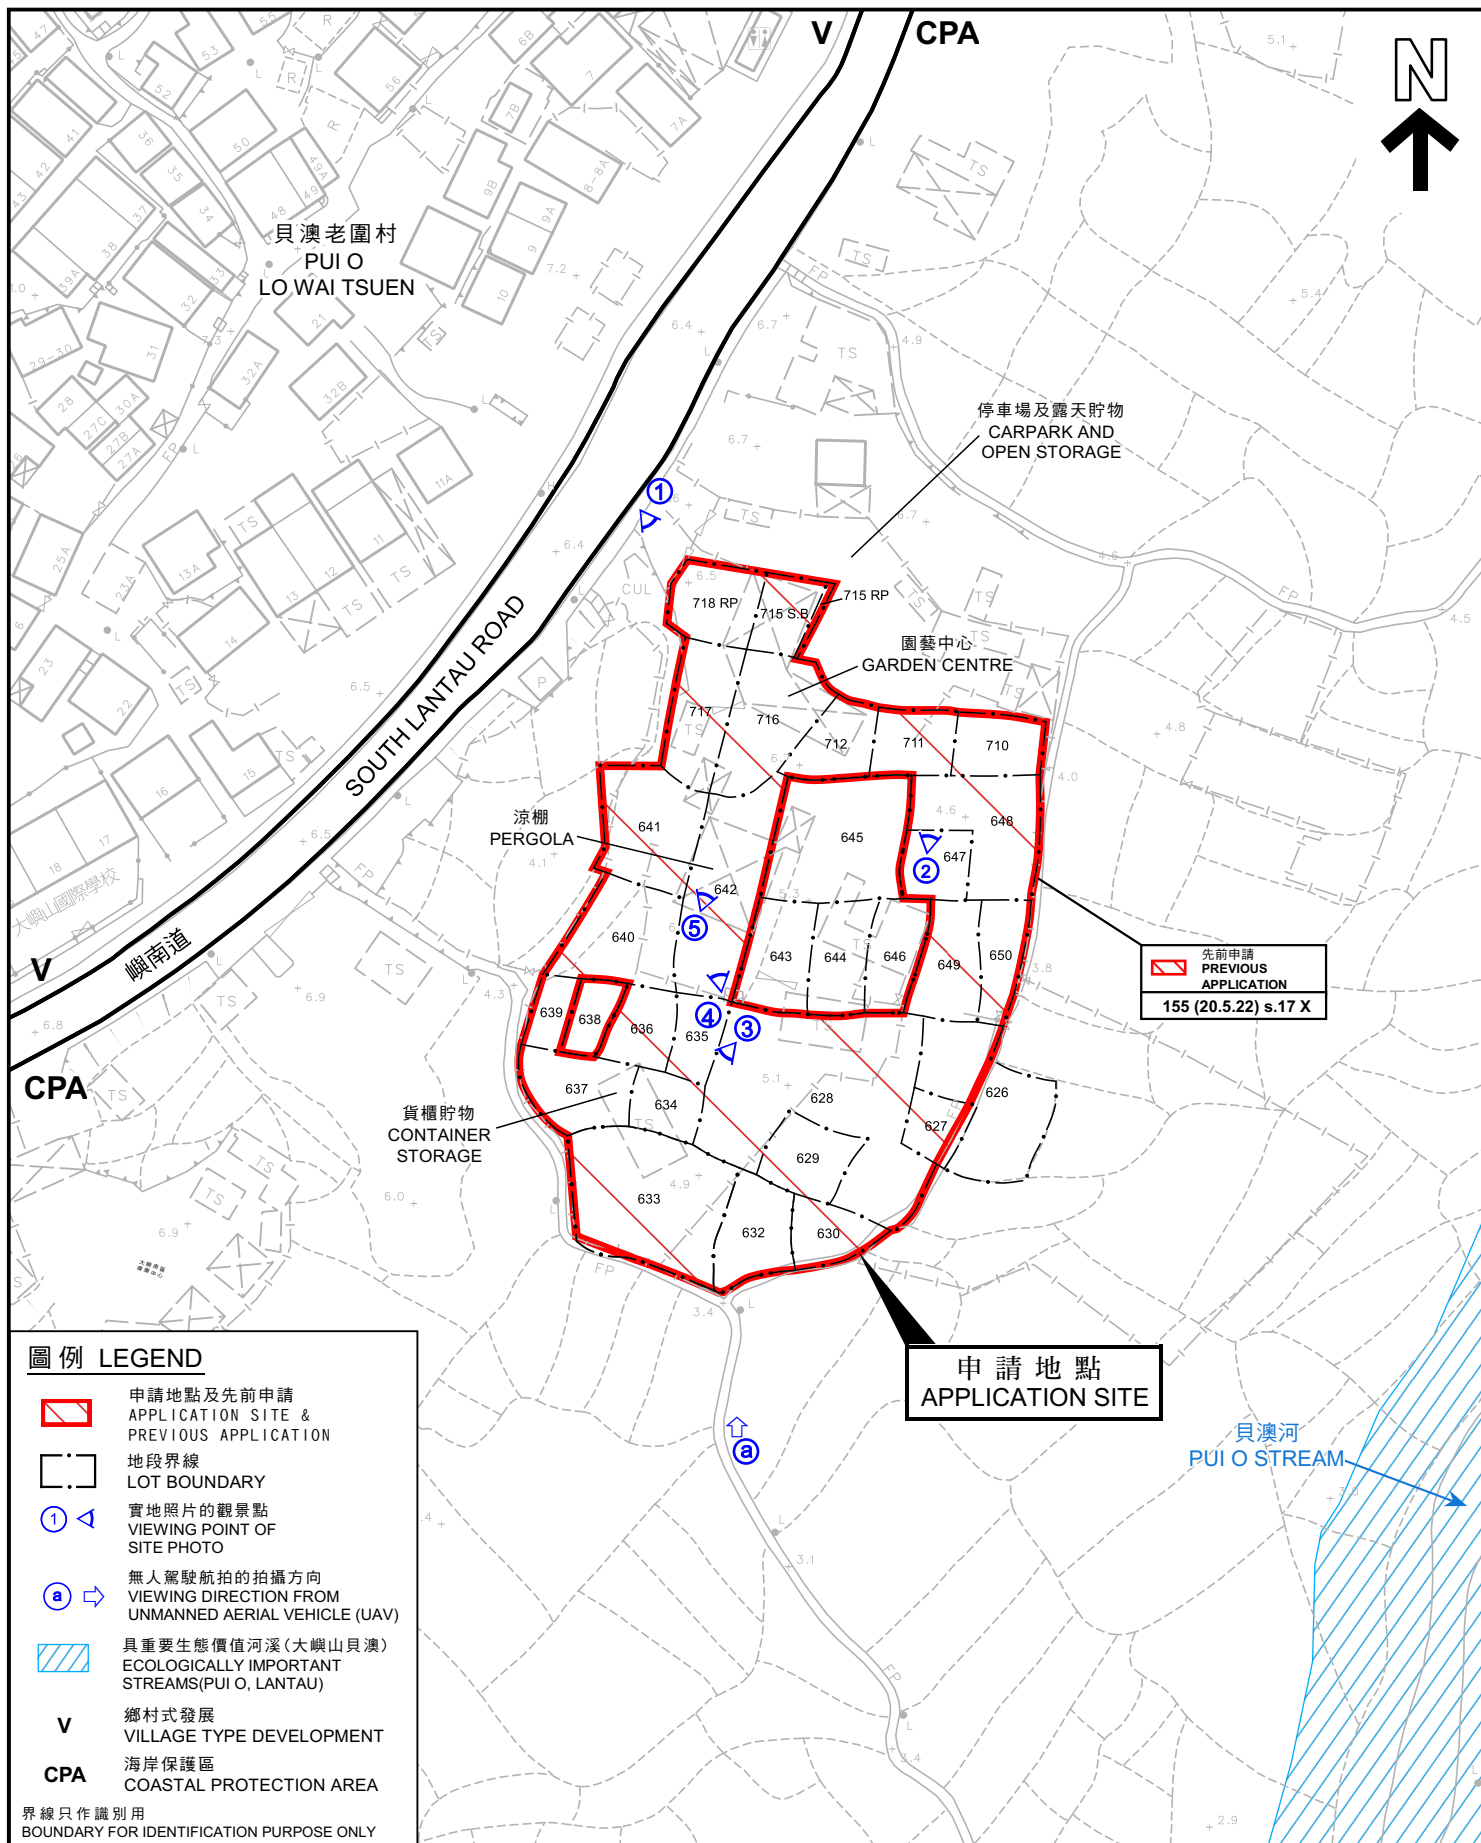

圖例 LEGEND

- 申請地點及先前申請
APPLICATION SITE & PREVIOUS APPLICATION
 - 地段界線
LOT BOUNDARY
 - 實地照片的觀景點
VIEWING POINT OF SITE PHOTO
 - 無人駕駛航拍的拍攝方向
VIEWING DIRECTION FROM UNMANNED AERIAL VEHICLE (UAV)
 - 具重要生態價值河溪(大嶼山貝澳)
ECOLOGICALLY IMPORTANT STREAMS(PUI O, LANTAU)
 - 鄉村式發展
VILLAGE TYPE DEVELOPMENT
 - 海岸保護區
COASTAL PROTECTION AREA
- 界線只作識別用
BOUNDARY FOR IDENTIFICATION PURPOSE ONLY

平面圖 SITE PLAN

擬議臨時度假營(露營車度假營)(為期3年)和挖土工程(排污設施)
大嶼山貝澳丈量約份第316約地段第626號(部分)、第627號(部分)、第628號至第630號、
第632號、第633號(部分)、第634號至第637號、第639號至第642號、
第647號至第650號、第710號至第712號、第715號B分段、第715號餘段、第716號、
第717號及第718號餘段
PROPOSED TEMPORARY HOLIDAY CAMP (CARAVAN HOLIDAY CAMP)
FOR A PERIOD OF 3 YEARS AND EXCAVATION OF LAND (SEWAGE FACILITIES)
LOTS 626 (PART), 627 (PART), 628 TO 630, 632, 633 (PART), 634 TO 637, 639 TO 642, 647 TO 650,
710 TO 712, 715 S.B., 715 RP, 716, 717 AND 718 RP IN D.D. 316L, PUI O, LANTAU ISLAND

SCALE 1:1 000 比例尺

米 20 0 20 米
METRES


規劃署
PLANNING
DEPARTMENT



參考編號
REFERENCE No.
A/SLC/173

圖 PLAN
A-2

本摘要圖於2023年1月3日擬備，
所根據的資料為測量圖編號14-NW-1B
EXTRACT PLAN PREPARED ON 3.1.2023
BASED ON SURVEY SHEET No. 14-NW-1B

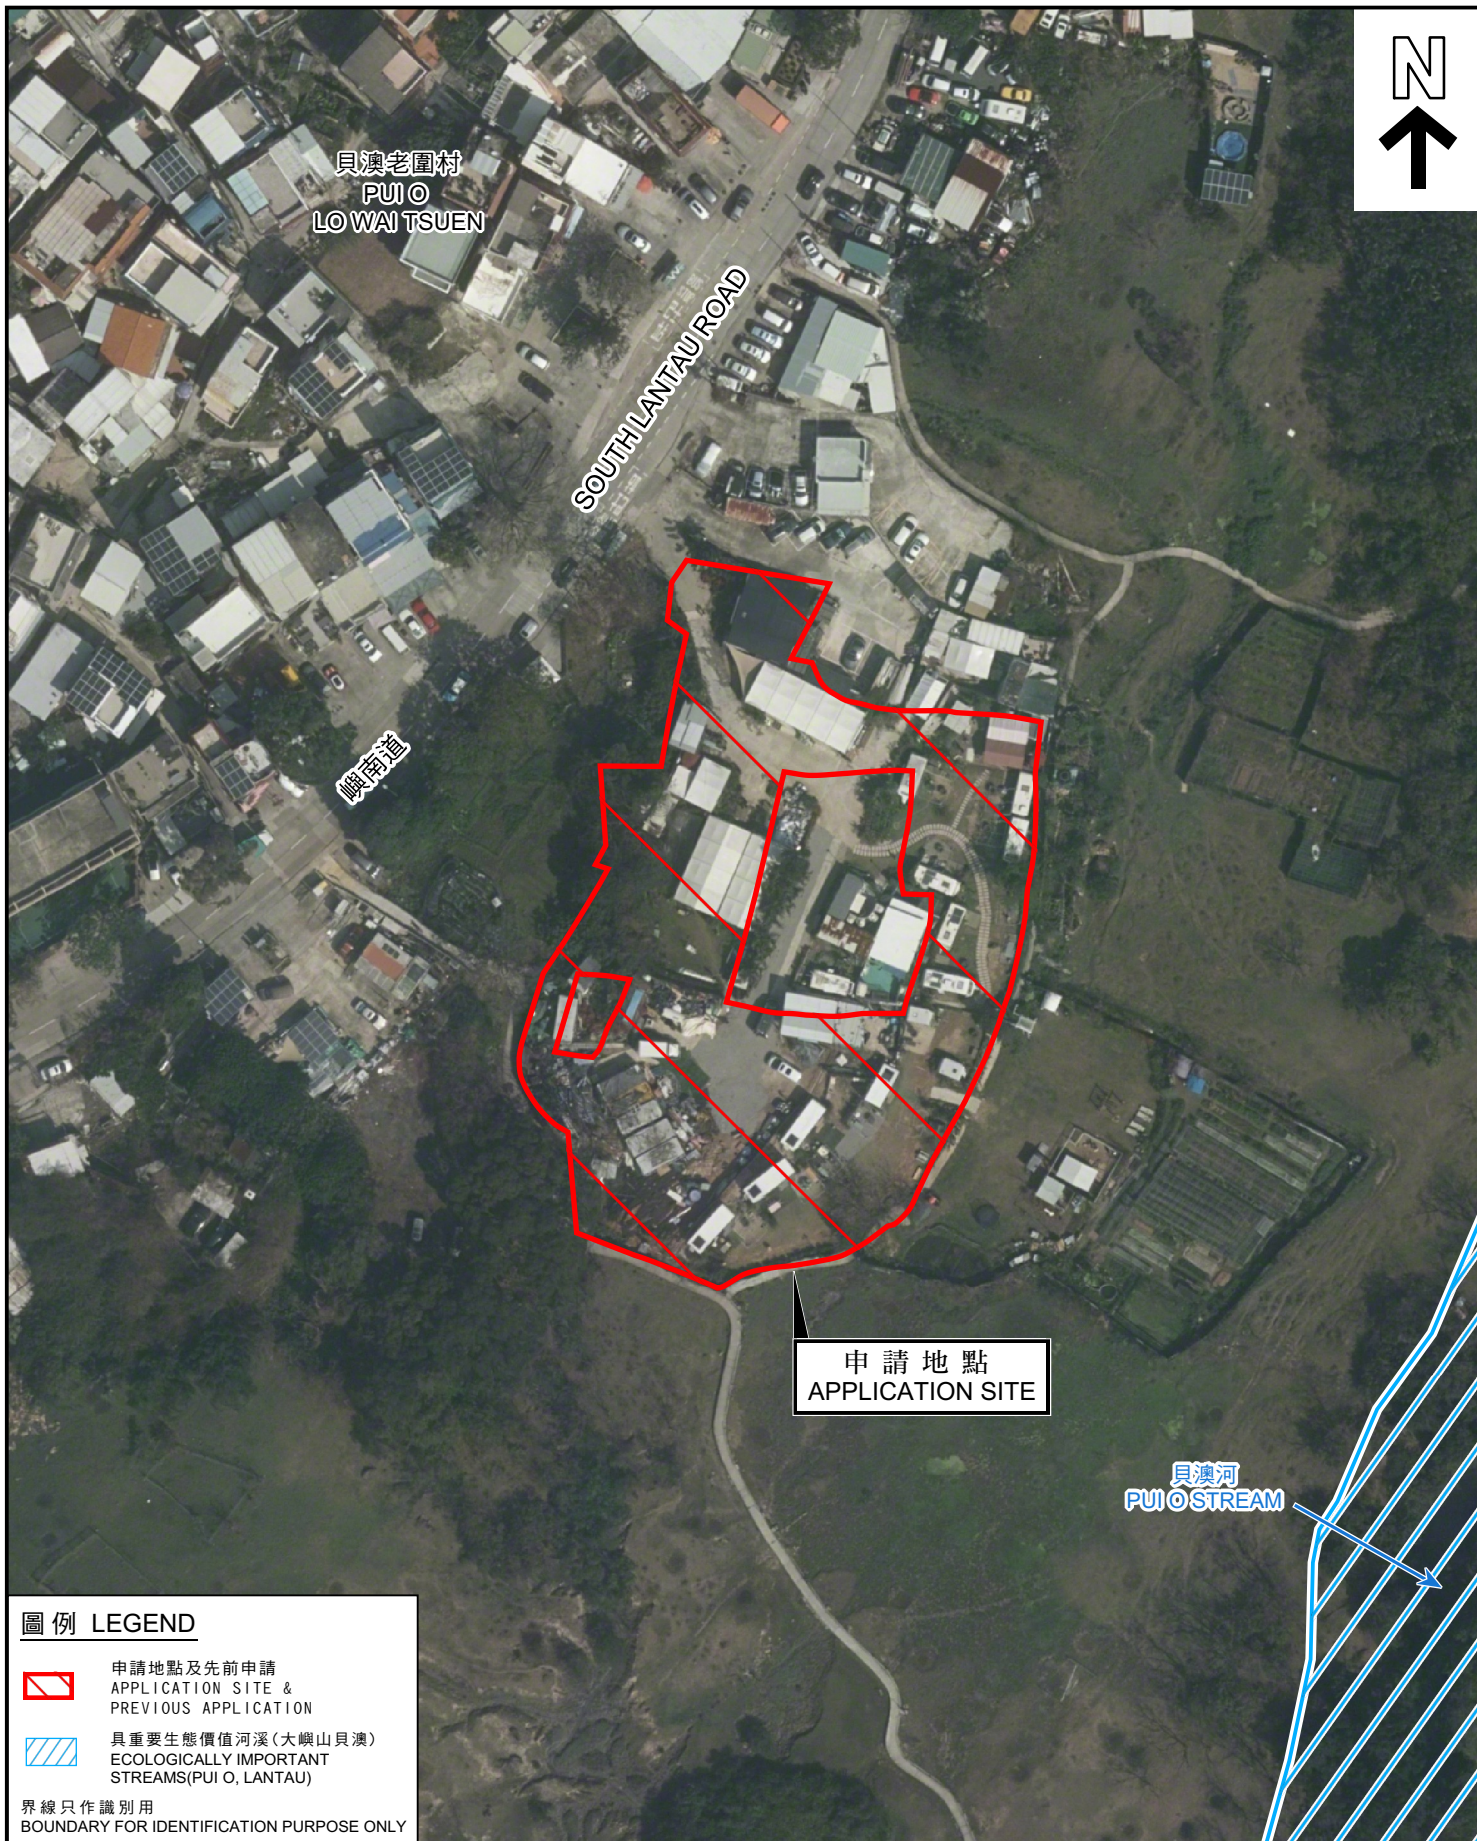

圖例 LEGEND



申請地點及先前申請
APPLICATION SITE &
PREVIOUS APPLICATION



具重要生態價值河溪(大嶼山貝澳)
ECOLOGICALLY IMPORTANT
STREAMS(PUI O, LANTAU)

界線只作識別用
BOUNDARY FOR IDENTIFICATION PURPOSE ONLY

本摘要圖於2023年1月3日擬備，
所根據的資料為地政總署於2022年2月26日
拍得的航攝照片編E151718C
EXTRACT PLAN PREPARED ON 3.1.2023
BASED ON AERIAL PHOTO No.E151718C
TAKEN ON 26.2.2022
BY LANDS DEPARTMENT

航攝照片 AERIAL PHOTO

擬議臨時度假營(露營車度假營)(為期3年)和挖土工程(排污設施)
大嶼山貝澳丈量約份第316約地段第626號(部分)、第627號(部分)、第628號至第630號、
第632號、第633號(部分)、第634號至第637號、第639號至第642號、
第647號至第650號、第710號至第712號、第715號B分段、第715號餘段、第716號、
第717號及第718號餘段

PROPOSED TEMPORARY HOLIDAY CAMP (CARAVAN HOLIDAY CAMP)
FOR A PERIOD OF 3 YEARS AND EXCAVATION OF LAND (SEWAGE FACILITIES)
LOTS 626 (PART), 627 (PART), 628 TO 630, 632, 633 (PART), 634 TO 637, 639 TO 642, 647 TO 650,
710 TO 712, 715 S.B., 715 RP, 716, 717 AND 718 RP IN D.D. 316L, PUI O, LANTAU ISLAND

規劃署
PLANNING
DEPARTMENT



參考編號
REFERENCE No.
A/SLC/173

圖 PLAN
A-3



申請地點界線只作識別用
APPLICATION SITE BOUNDARY FOR IDENTIFICATION PURPOSE ONLY

實地照片 SITE PHOTO

擬議臨時度假營（露營車度假營）（為期3年）和挖土工程（排污設施）
大嶼山貝澳丈量約份第316約地段第626號（部分）、第627號（部分）、第628號至第630號、第632號、
第633號（部分）、第634號至第637號、第639號至第642號、第647號至第650號、
第710號至第712號、第715號B分段、第715號餘段、第716號、第717號及第718號餘段
PROPOSED TEMPORARY HOLIDAY CAMP (CARAVAN HOLIDAY CAMP)
FOR A PERIOD OF 3 YEARS AND EXCAVATION OF LAND (SEWAGE FACILITIES)
LOTS 626 (PART), 627 (PART), 628 TO 630, 632, 633 (PART), 634 TO 637, 639 TO 642, 647 TO 650,
710 TO 712, 715 S.B, 715 RP, 716, 717 AND 718 RP IN D.D. 316L, PUI O, LANTAU ISLAND

本圖於2022年12月30日擬備，所根據的
資料為攝於2022年11月25日的實地照片
PLAN PREPARED ON 30.12.2022
BASED ON SITE PHOTOS
TAKEN ON 25.11.2022

規 劃 署
PLANNING
DEPARTMENT



參考編號
REFERENCE No.
A/SLC/173

圖 PLAN
A-4a

申請地點
APPLICATION SITE



毗鄰停車場及
露天貯物
ADJACENT CARPARK AND
OPEN STORAGE

通道往申請地點
ACCESS TO
APPLICATION SITE

巴士站
BUS STOP



申請地點
APPLICATION SITE

貨櫃貯物
CONTAINER STORAGE



申請地點
APPLICATION SITE

申請地點界線只作識別用

APPLICATION SITE BOUNDARY FOR IDENTIFICATION PURPOSE ONLY

實地照片 SITE PHOTO

本圖於2022年12月30日擬備，所根據的資料為
攝於2022年11月25日及12月22日的實地照片
PLAN PREPARED ON 30.12.2022
BASED ON SITE PHOTOS
TAKEN ON 25.11.2022 & 22.12.2022

擬議臨時度假營（露營車度假營）（為期3年）和挖土工程（排污設施）
大嶼山貝澳丈量約份第316約地段第626號（部分）、第627號（部分）、
第628號至第630號、第632號、第633號（部分）、第634號至第637號、
第639號至第642號、第647號至第650號、第710號至第712號、
第715號B分段、第715號餘段、第716號、第717號及第718號餘段
PROPOSED TEMPORARY HOLIDAY CAMP (CARAVAN HOLIDAY CAMP)
FOR A PERIOD OF 3 YEARS AND EXCAVATION OF LAND (SEWAGE FACILITIES)
LOTS 626 (PART), 627 (PART), 628 TO 630, 632, 633 (PART), 634 TO 637
639 TO 642, 647 TO 650, 710 TO 712, 715 S.B., 716, 717 AND 718 RP IN
D.D. 316L, PUI O, LANTAU ISLAND

規 劃 署
PLANNING
DEPARTMENT




參考編號
REFERENCE No.
A/SLC/173

圖 PLAN
A-4b

涼棚
PERGOLA



申請地點
APPLICATION SITE

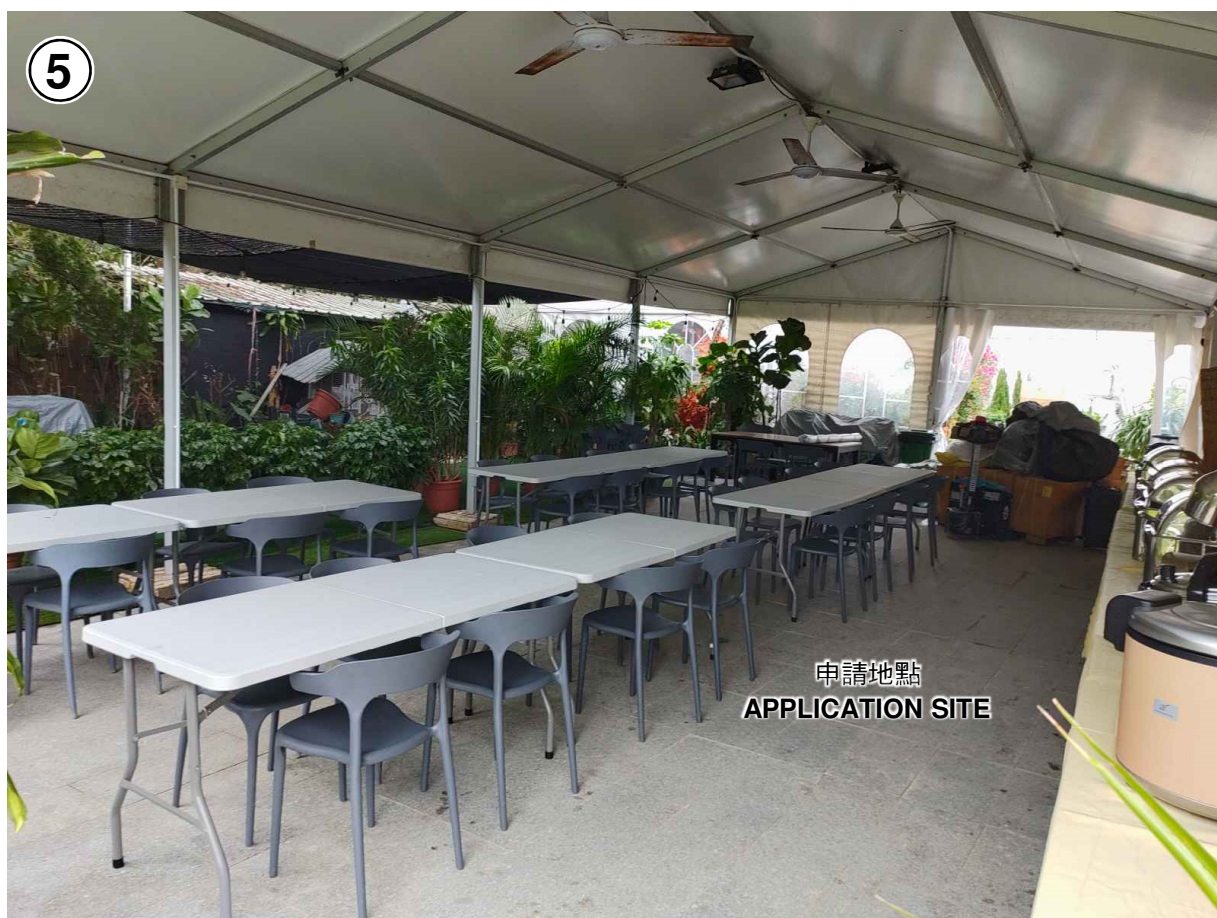

申請地點
APPLICATION SITE

涼棚內部
INSIDE THE PERGOLA

申請地點界線只作識別用
APPLICATION SITE BOUNDARY FOR IDENTIFICATION PURPOSE ONLY

實地照片 SITE PHOTO

本圖於2022年12月30日擬備，所根據的資料為攝於2022年11月25日的實地照片
PLAN PREPARED ON 30.12.2022
BASED ON SITE PHOTOS
TAKEN ON 25.11.2022

擬議臨時度假營（露營車度假營）（為期3年）和挖土工程（排污設施）
大嶼山貝澳丈量約份第316約地段第626號（部分）、第627號（部分）、
第628號至第630號、第632號、第633號（部分）、第634號至第637號、
第639號至第642號、第647號至第650號、第710號至第712號、
第715號B分段、第715號餘段、第716號、第717號及第718號餘段
PROPOSED TEMPORARY HOLIDAY CAMP (CARAVAN HOLIDAY CAMP)
FOR A PERIOD OF 3 YEARS AND EXCAVATION OF LAND (SEWAGE FACILITIES)
LOTS 626 (PART), 627 (PART), 628 TO 630, 632, 633 (PART), 634 TO 637
639 TO 642, 647 TO 650, 710 TO 712, 715 S.B., 715 RP, 716, 717 AND 718 RP IN
D.D. 316L, PUI O, LANTAU ISLAND

規 劃 署
PLANNING
DEPARTMENT



參考編號
REFERENCE No.
A/SLC/173

圖 PLAN
A-4c