Appendix C:

Air Quality Impact Assessment (AQIA)

Prepared for

Urban Renewal Authority

Prepared by

Ramboll Hong Kong Limited

SECTION 16 PLANNING APPLICATION FOR
PROPOSED MINOR RELAXATION OF DOMESTIC PLOT RATIO AND BUILDING HEIGHT RESTRICTIONS FOR THE PERMITTED RESIDENTIAL DEVELOPMENT WITH COMMERCIAL / RETAIL USES OF
THE URA MA TAU WAI ROAD/ LOK SHAN ROAD DEVELOPMENT PROJECT (KC-020), AND PROPOSED PUBLIC VEHICLE PARK

QUANTITATIVE AIR QUALITY IMPACT ASSESSMENT

Date	May 2026
Prepared by	Wendy Tin Senior Consultant
Signed	
Approved by	Tony Cheng Senior Manager
Signed	
Project Reference	URAYTM12AI00
Document No.	R9807_v1.0_260423.docx

No part of this document may be reproduced or transmitted, in any form or by any means electronic, mechanical, photographic, recording or otherwise, or stored in a retrieval system of any nature without the written permission of Ramboll Hong Kong Ltd, application for which shall be made to Ramboll Hong Kong Ltd, 21/F, BEA Harbour View Centre, 56 Gloucester Road, Wan Chai, Hong Kong.

Disclaimer: This report is made on behalf of Ramboll Hong Kong Ltd. No individual is personally liable in connection with the preparation of this report. By receiving this report and acting on it, the client or any third party relying on it accepts that no individual is personally liable in contract, tort or breach of statutory duty (including negligence).

Ramboll Hong Kong Limited

21/F, BEA Harbour View Centre
56 Gloucester Road, Wan Chai, Hong Kong

Tel: (852) 3465 2888
Fax: (852) 3465 2899
Email: hkinfo@ramboll.com

Q:\Projects\URACBS02AI00\04 Deliverables\01 AQIA\R9807_v1.0_251016.docx

CHAPTERS

Page

1. INTRODUCTION 1
   1.1 Background 1
   1.2 The Application Site and its Environs 1
   1.3 Comparison of OZP Compliant Proposal and the Current S.16 Planning Proposal 2
   1.4 Notional Design of the Project 2
2. QUANTITATIVE AIR QUALITY IMPACT ASSESSMENT 4
   2.1 Scope of Work 4
   2.2 Relevant Legislation, Standards and Guidelines 4
   2.3 Existing Air Quality at the Nearest General and Roadside Air Quality Monitoring Stations 7
   2.4 Identification of Air Sensitive Receivers (ASRs) during Construction Phase 10
   2.5 Impact arising from Proposed Development - Construction Phase 12
   2.6 Identification of Air Sensitive Receivers (ASRs) during Operational Phase 16
   2.7 Identification of Pollution Sources During Operational Phase 16
   2.8 Dispersion Modelling and Modelling Approach for Emission Sources 20
   2.9 Post-processing of Modelling Results and Background Pollutant Contribution 22
   2.10 Assessment Results 23
   2.11 Review on Impact from Proposed Carpark and Public Vehicle Park 25
3. CONCLUSION 26

TABLES

Table 1.1 Comparison of Development Parameters of the OZP Compliant Proposal and Current S16 Planning Proposal 2
Table 1.2 Indicative Development Parameters under Notional Design 3
Table 2.1 Prevailing Hong Kong's Air Quality Objectives (AQOs) 5
Table 2.2 Guidelines on Usage of Open Space Site (HKPSG Chapter 9: Environment) 5
Table 2.3 Limits of Air Pollutant Concentrations Inside Car Parks 6
Table 2.4 Air Quality Monitoring Data at Sham Shui Po General AQMS 8
Table 2.5 Air Quality Monitoring Data at Mong Kok Roadside AQMS 8
Table 2.6 Year 2030 Background Annual Average Concentrations of the Air Pollutants from PATH v3.0 9
Table 2.7 Details of Representative Air Sensitive Receivers during Construction Phase 10
Table 2.8 Details of Existing/ Planned Concurrent Projects with Construction Works in the vicinity 13
Table 2.9 Details of Representative Air Sensitive Receivers during Operational Phase 16

Table 2.10 Identified PLB Terminuses within 500m Assessment Area 18
Table 2.11 Model Input Parameters and Assumptions for Operation Phase.....20
Table 2.12 Summary of Predicted Results at All Predetermined ASRs.....24

FIGURES

Figure 1 Location of the Application Site and its Environs
Figure 2 500m Assessment Area for Air Quality Impact Assessment
Figure 3 Representative Air Sensitive Receivers during Operation Phase
Figure 4 Location of Identified Terminuses
Figure 5 Location of Identified Portal
Figure 6 Location of Identified 4km Major Point Sources
Figure 7 Representative Air Sensitive Receivers during Construction Phase
Figure 8 Location of Concurrent Projects in the Vicinity
Figure 9 Location of Identified On-street Parking Spaces

APPENDICES

Appendix 1 Notional Block Plan and Section Plan
Appendix 2 Detailed calculations and Emission Inventory of PTI Emissions
Appendix 3 Detailed calculations and Emission Inventory of 4km Major Point Sources
Appendix 4 Detailed calculations of Albedo, Bowen ratio and surface roughness generated by Smart Air Modelling Platform (SAMP v2.1)
Appendix 5 Details of Sensitivity Analysis of Open Roads Emission
Appendix 6 Summary of Met Data generated by Smart Air Modelling Platform (SAMP v2.1)
Appendix 7 Details of Jenkin Method extracted from Smart Air Modelling Platform (SAMP v2.1)
Appendix 8 Year 2033 Traffic Forecasts for Air Quality Impact Assessment and SAMP Information
Appendix 9 Predicted Air Quality Impact Assessment Results
Appendix 10 Reply of Estimated % of VKT for Local and Rural Roads with Possible Starting Emission
Appendix 11 Contour Map of NO_2, RSP & FSP

1. INTRODUCTION

1.1 Background

1.1.1 The Ma Tau Wai Road/ Lok Shan Road Development Project (KC-020) (the Project) was commenced by the Urban Renewal Authority (URA) on 9 August 2024 by way of a development project in accordance with Section 26 of the Urban Renewal Authority Ordinance (URAO). The Secretary for Development (SDEV) has authorised the URA to proceed with the Project without any amendment on 26 August 2025, the decision was subsequently gazetted on 5 September 2025.

1.1.2 Under the district-based planning approach, the Project was intended to be holistically planned and designed with the adjoining approved URA Kau Pui Lung Road / Chi Kiang Street Development Scheme (CBS-2:KC) to multiply the planning gains. The two projects may be submitted under the same land grant(s), with possibility of under different phases, for implementation.

1.1.3 To tally with the permissible domestic plot ratio (DPR) and building height restriction (BHR) of CBS:2-KC for holistic design and implementation, a Planning Application in accordance to Section 16 of the Town Planning Ordinance (S16 Planning Application) is required to seek Town Planning Board (TPB)'s approval on minor relaxation of DPR restriction from 7.5 to 8.0 and BHR from 120 mPD to 140 mPD for the Application Site (i.e. the area zoned "R(A)' on the OZP within the Project boundary).. It is also proposed to include Public Vehicle Park (PVP) use to facilitate design flexibility for accommodating the PVP parking spaces required by CBS-2:KC[1] in the future combined development, if necessary.

1.1.4 The proposed relaxation in the S16 Planning Application can facilitate a more flexible layout across the two sites (i.e. the Application Site and CBS-2:KC) which are under same permissible BHR and PR controls upon this S16 approval. Nevertheless, despite that a combined development will be proposed, the URA undertakes that the portion of the future combined development within the Application Site would not exceed maximum DPR of 8.0 and total PR of 9.0.

1.1.5 This S16 Planning Application is a non-scheme-based submission. The notional design and indicative development parameters provided in the application are solely for illustration purpose and for conducting necessary technical assessments. Except for any planning condition(s) to be imposed, the design of the future development will not be bounded by the notional design submitted in the S16 Planning Application.

1.1.6 To support the S16 Planning Application, Ramboll Hong Kong Limited has been appointed by URA to carry out an Air Quality Impact Assessment (AQIA) based on the latest data and available model including PATH v3.0, Smart Air Modelling Platform (SAMP v2.1) and using AERMOD to model the vehicular emissions on open roads, portal and Bus/ Public Light Bus (PLB) Terminus (i.e. secondary contributions), and 4km major point sources (i.e. background contributions), to ascertain the technical feasibility of this S16 Planning Application.

1.2 The Application Site and its Environs

1.2.1 The Project is broadly bounded by Ma Tau Wai Road to the east, a back lane to the south, URA's Kau Pui Lung Road / Chi Kiang Street Development Scheme (CBS-2:KC) to the west and Lok Shan Road to the north. The application site of the subject S16

[1] The inclusion of PVP does not necessarily mean there must be certain amount of PVP provision in the Project, but to avoid further S16 planning permission to be sought in case some PVP spaces as required in CBS-2:KC might need to be provided within the Project area due to site constraints and/or integrated design consideration under the combined site development. In any case, the total number of PVP spaces required by Transport Department (TD) in CBS-2:KC would be provided within the combined site of the Project and CBS-2:KC.

Planning Application comprises only the area zoned "Residential (Group A)" ("R(A)") within the Project boundary, excluding the adjoining area shown as "Road" on the Draft Ma Tau Kok Outline Zoning Plan No. S/K10/31 (the Application Site).

1.2.2 The Application Site , with an area of about 1,566 sq.m. It comprises a row of private buildings at Nos. 324 – 354 Ma Tau Wai Road (even nos. only) and part of a government lane at the western boundary. Subject to site survey and detailed design, the Application Site with an area of about 1,566 sq.m. will be the net site area for Plot Ratio (PR) calculation. Please refer to Figure 1 for the location of the Application Site and its environs.

1.3 Comparison of OZP Compliant Proposal and the Current S.16 Planning Proposal

1.3.1 A comparison between the OZP Compliant Proposal authorized by SDEV in August 2025 (OZP Compliant Proposal) and the Current Indicative Proposal of the S16 Planning Application (Current s16 Planning Proposal) is provided in Table 1.1 below.

Table 1.1 Comparison of Development Parameters of the OZP Compliant Proposal and Current S16 Planning Proposal

Development Parameters	OZP Compliant Proposal (1) [A]	Current S16 Planning Proposal [B]	Difference [B]-[A] (% change)
Zoning (Under Approved Ma Tau Kok Outline Zoning Plan No. S/K10/30)	R(A)	R(A)	N/A
Site Area - Net Site Area (for PR Calculation) (m^2)	About 1,578	About 1,566 (2)	-12 (-0.8%)
Maximum Plot Ratio (PR) - Total PR - Domestic PR	 9.0 7.5	 9.0 8.0(3)	 No change +0.5 (+6.7%)
GFA Total GFA (m^2) Domestic GFA (m^2)	 About 14,202 About 11,835	 About 14,094(2) About 12,528 (2) (3)	 -108 (-0.8%) +693 (+5.9%)
Max. BH (mPD)	120	140	+20 (+16.7%)

Remarks

(1) As per the notional design under the URA Ma Tau Wai Road/ Lok Shan Road Development Project (KC-020) authorized by SDEV in August 2025.

(2) According to the latest land boundary survey, the net site area is 1,566m^2 resulting to corresponding adjustment in total GFA, subject to agreement with LandsD in the land grant application stage.

(3) The domestic and non-domestic PR/GFA are for illustrative purpose only. To allow flexibility and optimum use of development potential, development at the Application Site is subject to a maximum domestic PR and total PR. The actual domestic and non-domestic PRs and GFAs would be worked out at detailed design stage.

1.4 Notional Design of the Project

1.4.1 This AQIA is prepared based on the Indicative Development Parameters of a Notional Design of the Project provided in Table 1.2 and the Notional Layout provided in Appendix 1 (the Notional Design). The Project is tentatively scheduled for completion by year 2033/34.

Table 1.2 Indicative Development Parameters under Notional Design

Zoning (Under Approved Ma Tau Kok Outline Zoning Plan No. S/K10/30)	R(A)
Application Site Area (for PR Calculation) (m^2)	~1,566
Number of Residential Tower*	1
Number of Residential Units*	About 279
Number of Residential Storeys*	About 31
Number of Podium Storeys*	About 3
Number of Basement Levels*	About 3
Maximum Building Height (mPD)	140
Tentative Completion Year	Year 2033 / 2034

*Remarks: * Notional Design subject to detailed design and changes.*

2. QUANTITATIVE AIR QUALITY IMPACT ASSESSMENT

2.1 Scope of Work

2.1.1 The Application Site will be located near Ma Tau Wai Road, which is classified as Primary Distributor by referring to the Annual Traffic Census (ATC) 2024 published by Transport Department (TD). Since the 20m of buffer distance from Ma Tau Wai Road (Primary Distributor) as required in Table 3.1 of Chapter 9 in the Hong Kong Planning Standards and Guidelines (HKPSG) cannot be satisfied, the quantitative air quality impact assessment has been adopted and conducted for assessing the air quality impact from the surrounding sources on the Application Site. The assessment area of 500m radius from the Application Site is shown in Figure 2.

2.1.2 Vehicular emission comprises mainly nitrogen oxides (NOx), respirable suspended particulates (RSP) and fine suspended particulates (FSP). Apart from vehicular emissions from the existing roads within the assessment area, vehicular emissions from the existing public transport interchanges/cross boundary coach terminus/bus terminus within the 500m Assessment Area, if any, may contribute to the cumulative air quality impact on the representative ASRs for the operational phase. Therefore, NO_2, RSP and FSP would be considered in the operational phase air quality impact assessment. Concentrations of these pollutants are predicted at air sensitive receivers (ASRs) within the Notional Design through the use of quantitative computer modelling and are compared with the relevant Air Quality Objectives (AQOs).

2.2 Relevant Legislation, Standards and Guidelines

2.2.1 The following legislation and regulations provide the standards and guidelines for evaluation of air quality impacts and the type of works that are subject to air pollution control:

- Hong Kong's Air Pollution Control Ordinance (APCO) (Cap. 311) and the Air Quality Objectives (AQOs)
- Hong Kong Planning Standards and Guidelines (HKPSG)
- Control of Air Pollution in Car Parks (ProPECC PN 2/96)
- Air Pollution Control (Construction Dust) Regulation
- Air Pollution Control (Non-Road Mobile Machinery) (Emission) Regulation
- Air Pollution Control (Fuel Restriction) Regulations (i.e. using liquid fuel with a sulphur content of less than 0.001% by weight)
- Recommended Pollution Control Clauses for Construction Contracts
- DEVB's TC No.13/2020, Timely Application of Temporary Electricity and Water Supply for Public Works Contracts and Wider Use of Electric Vehicles in Public Works Contracts
- DEVB's TC No.1/2015, Emissions Control of NRMM in Capital Works Contracts of Public Works

Air Pollution Control Ordinance (CAP 311)

2.2.2 A set of Air Quality Objectives (AQOs) is established under the Air Pollution Control Ordinance (Cap. 311). The current AQOs that came into effect on 11 April 2025 is presented in Table 2.1.

Table 2.1 Prevailing Hong Kong's Air Quality Objectives (AQOs)

Pollutants	Averaging Time	Concentration Limit [i] ($\mu g/m^3$)	No. of exceedances allowed per calendar year
SO_2	10-min	500	3
	24-Hour	40	3
RSP [ii]	24-Hour	75	9
	Annual	30	NA
FSP [iii]	24-Hour	37.5	18
	Annual	15	NA
NO_2	1-Hour	200	18
	24-Hour	120	9
	Annual	40	NA
Ozone (O_3)	8-Hour	160	9
	Peak Season	100	NA
Carbon Monoxide (CO)	1-Hour	30,000	0
	8-Hour	10,000	0
	24-Hour	4,000	0
Lead (Pb)	Annual	0.5	NA

Notes:

[i] All measurements of the concentration of gaseous air pollutants, i.e. sulphur dioxide, nitrogen dioxide, ozone and carbon monoxide, are to be adjusted to a reference temperature of 293 Kelvin and a reference pressure of 101.325 kilopascal.

[ii] Respirable suspended particulates mean suspended particles in air with a nominal aerodynamic diameter of 10 μm or less.

[iii] Fine suspended particulates mean suspended particles in air with a nominal aerodynamic diameter of 2.5 μm or less.

Hong Kong Planning Standards and Guidelines (HKPSG)

2.2.3 Section 3 in Chapter 9 of HKPSG presents the principal framework of minimum buffer distance requirements for planning against potential air pollution emitters, which includes industrial processes, motor vehicles, construction and reclamation sites, odour sources, dusty uses, etc. Table 3.1 in Chapter 9 of the HKPSG (shown below as Table 2.2) recommended a number of horizontal buffer distance between kerb side of roads and various Open Space Sites for various types of roads. For the recommended buffer distance for odour source, at least 200m is required to minimise potential odour nuisance.

Table 2.2 Guidelines on Usage of Open Space Site (HKPSG Chapter 9: Environment)

Pollution Source	Parameter	Buffer Distance	Permitted Uses
Road and Highways	*Type of Road*		
	Trunk Road and Primary Distributor	>20m	Active and passive recreation uses
		3 - 20m	Passive recreational uses
		<3m	Amenity areas
	District Distributor	>10m	Active and passive recreational uses
		<10m	Passive recreational uses
	Local Distributor	>5m	Active and passive recreational uses
		<5m	Passive recreational uses
	Under Flyovers		Passive recreational uses
	Difference in Height between Industrial Chimney Exit and the Site		
	<20m	>200m	Active and passive recreational uses

Pollution Source	Parameter	Buffer Distance	Permitted Uses
Industrial Areas		5 - 200m	Passive recreational uses
	20 - 30m (*)	>100m	Active and passive recreational uses
		5 - 100m	Passive recreational uses
	30m - 40m	>50m	Active and passive recreational uses
		5 - 50m	Passive recreational uses
	>40m	>10m	Active and passive recreational uses

Remarks:

a) *In situations where the height of chimneys is not known, use the set of guidelines marked with an asterisk for preliminary planning purpose and refine as and when more information is available.*

b) *The buffer distance is the horizontal, shortest distance from the boundary of the industrial lot, the position of existing chimneys or the edge of road kerb, to the boundary of open space sites.*

c) *The guidelines are generally applicable to major industrial areas but NOT individual large industrial establishments which are likely to be significant air pollution sources. Consult EPD when planning open space sites close to such establishments.*

Practice Note on Control of Air Pollution in Car Parks

2.2.4 This practice note includes air quality guidelines required for the protection of public health and factors that should be considered in the design and operation of car parks in order to achieve the required air quality. The limits for air pollutants as recommended by the practice note are summarised in Table 2.3.

Table 2.3 Limits of Air Pollutant Concentrations Inside Car Parks

Air Pollutant	Averaging Time	Maximum Concentration (µg/m3) [i]	Parts Per Million (ppm)
Carbon Monoxide (CO)	5 minutes	115,000	100
Nitrogen Dioxide (NO_2)	5 minutes	1,800	1

Notes:

[i] All limits are expressed as at reference conditions of 298K and 101.325kPa.

Air Pollution Control (Construction Dust) Regulation

2.2.5 Made under Section 43 of the APCO, this Regulation defines notifiable and regulatory works for achieving the purpose of dust control for a number of activities. The Regulation requires that any notifiable work shall give advance notice to EPD, and the Contractors shall ensure that the notifiable and regulatory works are carried out in accordance with the Schedule of the Regulation. Dust control and suppression measures are also provided in the Schedule.

2.2.6 The proposed construction works for the proposed Project are both regulatory and notifiable works due to activities including material stockpiling and dusty material handling as potential sources of fugitive dust emissions as detailed under Parts I to IV of the Schedule on Dust Control Requirements.

Air Pollution Control (Non-road Mobile Machinery) (Emission) Regulation

2.2.7 The Air Pollution Control (Non-road Mobile Machinery) (Emission) Regulation, which aims to control emissions from non-road mobile machinery (NRMMs) to improve air quality, became effective on 1 June 2015. NRMMs include non-road vehicles, as well as mobile machines and equipment (regulated machines) such as crawler cranes, excavators and air compressors.

2.2.8 Under the regulation, regulated machines have to comply with the Stage IIIA emission standards of the European Union (EU). It also requires all regulated machines sold or leased for use in Hong Kong to bear an approval or exemption label issued to them by the EPD, started from 1 September 2015. It restricts specified activities and locations

including construction sites, designed waste disposal facilities and specified processes to use only NRMMs that bear an approval or exemption label issued to them by the EPD, with effect from 1 December 2015.

Air Pollution Control (Fuel Restriction) Regulations

2.2.9 The Air Pollution Control (Fuel Restriction) Regulation was enacted in 1990 to impose legal control on the type of fuels allowed for use and their sulphur contents in commercial and industrial processes to reduce sulphur dioxide (SO2) emissions. The Air Pollution Control (Fuel Restriction) (Amendment) Regulation 2024 commenced on 1 April 2025. The sulphur content of liquid fuel is tightened to 0.001% by weight. The Regulation does not apply to any fuel-using equipment that is used or operated in premises used solely as a dwelling or is used or operated in or on a vessel, motor vehicle, railway locomotive or aircraft.

Recommended Pollution Control Clauses for Construction Contracts

2.2.10 The clauses are generally good engineering practice to minimize inconvenience and environmental nuisance to nearby residents and other sensitive receivers. Some modifications may be necessary to suit specific site conditions.

DEVB's TC No.1/2015, Emissions Control of NRMMs in Capital Works Contracts of Public Works

2.2.11 This Circular promulgates the requirements for the use of NRMMs approved under the Air Pollution Control (Non-road Mobile Machinery) (Emission) Regulation ("the Regulation") in new capital works contracts of public works including design and build contracts, in addition to the statutory requirements of the Regulation.

DEVB's TC No. 13/2020, Timely Application of Temporary Electricity and Water Supply for Public Works Contracts and Wider Use of Electric Vehicles in Public Works Contracts

2.2.12 This Circular promulgates the policy on timely application of temporary electricity and water supply for public works contracts as well as wider use of electric vehicles (EVs) in public works contracts.

2.2.13 At the detailed design stage, the Project Team should timely apply for the temporary electricity with a target that the necessary cables laying works could be completed before the commencement of the works contract. In addition, timely provision of electricity to construction sites can facilitate the use of Electric Vehicles (EVs) in public works contracts. The Project Team should specify the use of EV(s) as well as the installation of designated medium-speed charger for each EV as a standard provision at the site accommodation in each public works contract.

2.3 Existing Air Quality at the Nearest General and Roadside Air Quality Monitoring Stations

2.3.1 The nearest general and roadside air quality monitoring stations (AQMS) to the Notional Design are the Sham Shui Po General AQMS and Mong Kok Roadside AQMS, respectively. The five most recent years of air quality monitoring data, 2020 to 2024, from these stations are summarized in Table 2.4 and Table 2.5. According to the Sham Shui Po general AQMS monitoring data presented in Table 2.4, exceedance in annual FSP, annual NO_2 and 10th Highest 8-hour O_3 concentrations are recorded. Exceedance in annual FSP, hourly NO_2, daily NO_2 and annual NO_2 concentrations are recorded at Mong Kok roadside AQMS as shown in Table 2.5.

Table 2.4 Air Quality Monitoring Data at Sham Shui Po General AQMS

Pollutant	Averaging Time	Prevailing AQO	Pollutant Concentration (μg/m³)				
			2020	2021	2022	2023	2024
Respirable Suspended Particulates (RSP)	10th Highest 24-hour	75 (9)	59	67	49	50	58
	Annual	30	28	28	25	24	24
Fine Suspended Particulates (FSP)	19th Highest 24-hour	37.5 (18)	27	28	27	25	34
	Annual	15	14	14	12	13	15
Nitrogen Dioxide (NO_2)	19th Highest 1-hour	200 (18)	151	171	158	166	155
	10th Highest 24-hour	120 (9)	83	85	79	83	74
	Annual	40	45	47	43	43	43
Sulphur Dioxide (SO_2)	4th Highest 10-Min	500 (3)	40	38	48	48	28
	4th Highest 24-hour	40 (3)	12	12	13	10	10
Ozone (O_3)	10th Highest 8-hour	160 (9)	134	136	162	132	136
	Peak season	100	82	81	86	78	83
Carbon Monoxide (CO)	1st Highest 1-hour	30000 (0)	-	-	-	-	-
	1st Highest 8-hour	10000 (0)	-	-	-	-	-
	1st Highest 24-hour	4000 (0)	-	-	-	-	-

(a) Bolded values indicate exceedance of the relevant AQO.
(b) Data extracted from EPD 's Smart Air Modelling Platform (SAMP v2.1).
(c) CO is not measured at Sham Shui Po AQMS.

Table 2.5 Air Quality Monitoring Data at Mong Kok Roadside AQMS

Pollutant	Averaging Time	Prevailing AQO	Pollutant Concentration (μg/m³)				
			2020	2021	2022	2023	2024
Respirable Suspended Particulates (RSP)	10th Highest 24-hour	75 (9)	63	69	56	58	60
	Annual	30	29	30	26	29	26
Fine Suspended Particulates (FSP)	19th Highest 24-hour	37.5 (18)	37	37	35	32	35
	Annual	15	18	18	16	18	17

Pollutant	Averaging Time	Prevailing AQO	Pollutant Concentration (μg/m³)				
			2020	2021	2022	2023	2024
Nitrogen Dioxide (NO_2)	19th Highest 1-hour	200 (18)	214	201	224	212	187
	10th Highest 24-hour	120 (9)	129	120	119	120	102
	Annual	40	74	70	64	68	65
Sulphur Dioxide (SO_2)	4th Highest 10-Min	500 (3)	45	30	28	39	20
	4th Highest 24-hour	40 (3)	10	10	7	9	7
Ozone (O_3)	10th Highest 8-hour	160 (9)	96	97	101	104	108
	Peak season	100	61	60	63	61	56
Carbon Monoxide (CO)	1st Highest 1-hour	30000 (0)	1810	2130	1670	1340	1880
	1st Highest 8-hour	10000 (0)	1580	1719	1493	1138	1505
	1st Highest 24-hour	4000 (0)	1323	1479	1414	1014	970

(a) Bolded values indicate exceedance of the relevant AQO.
(b) Data extracted from EPD 's Smart Air Modelling Platform (SAMP v2.1).

2.3.2 Apart from the air quality monitoring data, a set of background levels from PATH v3.0 ("Pollutants in the Atmosphere and their Transport over Hong Kong") is also reviewed. The tentative year of the completion of the Notional Design is 2033, the hourly background concentrations of NO_2, RSP and FSP of the year of 2030 in Grid 41,32, 41,33, 41,34, 42,32 and 42,33 have been reviewed and adopted for the quantitative assessment as it is considered conservative and closest to the completion year. The predicted Year 2030 background concentrations at these grids are summarized in Table 2.6. With respect to the future background air quality predicted by PATH v3.0 in Table 2.6, all values are below the current AQOs except O_3.

Table 2.6 Year 2030 Background Annual Average Concentrations of the Air Pollutants from PATH v3.0

Pollutant	Averaging Time	Prevailing AQO	Data Summary	PATH v3.0 Grid in Year 2030 (Level 1) (μg/m³)				
				41,32	41,33	41,34	42,32	42,33
RSP	24-hour	75 (9)	10th	51	51	51	50	50
			Exceedance	0	0	0	0	0
	Annual	30	-	20	20	20	19	19
FSP	24-hour	37.5 (18)	19th	30	30	30	28	29
			Exceedance	3	3	3	3	3
	Annual	15	-	13	12	13	12	12
NO_2	1-hour	200 (18)	19th	98	98	97	94	95
			Exceedance	0	0	0	0	0
	24-hour	120 (9)	10th	45	42	40	42	40

Pollutant	Averaging Time	Prevailing AQO	Data Summary	PATH v3.0 Grid in Year 2030 (Level 1) (μg/m^3)				
				41,32	41,33	41,34	42,32	42,33
			Exceedance	0	0	0	0	0
	Annual	40	-	22	20	19	22	18
SO_2	10-Min	500 (3)	4th	22	22	20	22	20
			Exceedance	0	0	0	0	0
	24-hour	40 (3)	4th	7	7	7	7	7
			Exceedance	0	0	0	0	0
O_3	8-Hour	160 (9)	10th	169	169	168	172	172
			Exceedance	13	14	14	15	15
	Peak Season	100	-	115	117	116	116	118
CO	1-Hour	30000 (0)	1st	549	555	558	526	530
			Exceedance	0	0	0	0	0
	8-Hour	10000 (0)	1st	500	504	508	491	499
			Exceedance	0	0	0	0	0
	24-Hour	4000 (0)	1st	482	480	480	459	467
			Exceedance	0	0	0	0	0

(a) Numbers in brackets is the number of exceedances allowed per calendar year
(b) Bolded values exceed the relevant AQO
(c) Data extracted from EPD 's Smart Air Modelling Platform (SAMP v2.1)

2.4 Identification of Air Sensitive Receivers (ASRs) during Construction Phase

2.4.1 There are a number of industrial buildings, residential buildings, schools and playgrounds located within 500m of the Proposed Development. Location of representative ASRs during construction phase are shown in Figure 7. Their details are listed below:

Table 2.7 Details of Representative Air Sensitive Receivers during Construction Phase

ASR ID	Description	Land Use	Assessment Height (mAG)	Horizontal Distance from the Subject Site (m)
C01	18 Farm Road	Residential	1.5 – 166.9	312
C02	Delight Court	Residential	1.5 – 83.6	117
C03	Lucky Mansion	Residential	1.5 – 30.1	19
C04	Po Leung Kok Madam Chan Wai Chow Memorial School	Education	1.5 – 28.8	85
C05	Kiu Shing Building	Residential	1.5 – 44.1	265
C06	Harmony Garden	Residential	1.5 - 65	202
C07	S.K.H. Good Shepherd Primary School	Education	1.5 – 30.1	43
C08	To Kwa Wan Sports Centre - Playground	Recreation	1.5	322
C09	1P Lok Shan Road	Residential	1.5 – 35.0	88
C10	Honour Building – Block H	Residential	1.5 – 44.9	255
C11	Highwood	Residential	1.5 - 120	169
C12	Tung Hing Building	Residential	1.5 – 28.9	270
C13	Hung Ying House	Residential	1.5 – 51.9	110

ASR ID	Description	Land Use	Assessment Height (mAG)	Horizontal Distance from the Subject Site (m)
C14	Hoi Sham Park	Recreation	1.5	437
C15	Po Leung Kuk Anita L. L. Chan (Centenary) School	Education	1.5 – 26.6	448
C16	i-Feng Mansions	Residential	1.5 – 49.5	312
C17	Planned Development: Wing Kwong Street / Sung On Street Project (KC-014)	Residential	1.5 – 100	402
C18	Wearbest Building	Commercial	1.5 – 37.6	195
C19	Planned Development: Hung Fook Street / Ngan Hon Street Development Scheme (KC-010)	Residential	1.5 – 100	316
C20	Planned Development: Hung Fook Street / Kai Ming Street Development Project (KC-011)	Residential	1.5 – 100	373
C21	To Kwa Wan Road / Wing Kwong Street Development Scheme (KC-016)	Residential	1.5 – 140	290
C22	Planned Development: Kai Ming Street / Wing Kwong Street Development Project (KC-013)	Residential	1.5 – 100	373
C23	Ma Tau Wai Road/ To Kwa Wan Road Garden	Recreation	1.5	248
C24	Planned Development: Bailey Street / Wing Kwong Street Development Project (KC-009)	Residential	1.5 - 100	429
C25	Hau Hing Mansion	Residential	1.5 – 58.1	116
C26	Chat Ma Mansion	Residential	1.5 – 34.3	387
C27	Faerie Court	Residential	1.5 – 91.3	318
C28	Lok Chee Lau	Residential	1.5 – 81.0	215
C29	Ko Shan Road Park – Football Field	Recreation	1.5	291
C30	Lok Tak Lau	Residential	1.5 – 65.3	160
C31	Lok Man Sun Cheun Playground	Recreation	1.5	100
C32	Kau Pui Lung Road Playground	Recreation	1.5	200
C33	Lok Seen Lau	Residential	1.5 – 58.5	93
C34	Ma Tau Wai Service Reservoir Playground – Tennis Court	Recreation	1.5	295
C35	Planned Development: Kau Pui Lung Road / Chi Kiang Street Development Scheme (CBS-2:KC)	Residential	1.5 - 140	0
C36	26-27 Celestial Heights	Residential	1.5 - 150	116
C37	Celestial Heights Entrance Sitting Area	Residential	1.5	188
C38	9-10 Celestial Heights	Residential	1.5 - 150	251
C39	26 Maidstone Road	Residential	1.5 – 33.8	97
C40	New Asia Middle School	Education	1.5	284
C41	Mai Lok Building	Residential	1.5 – 47.6	6

2.5 Impact arising from Proposed Development - Construction Phase

Identification of Sources

2.5.1 Major source of potential air quality impact during construction phase would be fugitive dust generated from wind erosion of the stockpiles and open sites, as well as from the following construction activities:

- Excavation resulting in exposed ground vulnerable to air erosion;
- Earth moving, loading and unloading of excavated material;
- Wind effect on material stockpiling; and
- Vehicle movements on haul roads and over the construction site.

2.5.2 There will be potential impacts from the criteria pollutants (e.g. nitrogen oxides (NO_x), sulphur dioxide (SO_2), and carbon monoxide (CO)). Emission from diesel trucks for the haulage of materials and construction plants will contain high percentage of smoke particulate and unburned hydrocarbons in comparison with petrol driven vehicles. In all circumstances, the contractor will be required to observe all relevant regulations and maintain all equipment in good condition to avoid any excessive emission. Under the Air Pollution Control (Non-road Mobile Machinery) (Emission) Regulation, only approved or exempted non-road mobile machineries (NRMMs) (including mobile generator, air compressor, excavator, crawler crane, bulldozer and etc.) with a proper label are allowed to be used in the construction site. Exempted NRMMs shall be avoided as far as practicable to minimize the fugitive dust and gaseous emissions. With reference to other similar scale projects, the number of on-site diesel/petroleum fuelled machinery (2-3 machineries) to be used for construction works is limited owing to the small size of the work site with an area of approx. 1,570 m^2. In addition, availability of electricity supply during construction of the project will be explored and such requirement will be specified in future contract. If available, contractor should maximise use of electric non-road mobile machinery (NRMMs) and with least reliance of diesel fuelled equipment (e.g. for electricity powered stationary equipment such as pump instead of using generator).

2.5.3 The Proposed Development includes demolition of existing buildings, excavation of basement for car parking and retail facilities ,and erection of residential towers and ancillary facilities. The site topography is generally flat so that no extensive site formation work is required. The tentative excavation area is around 1,570m^2 with a depth of about 15m (i.e. 3 levels of basement with 5m high for each level). As this planning application stage, there is no detailed information on the construction program; however, with reference to other similar scale projects, there is likely to be around 2 dump trucks per hour during the site formation stage of the Proposed Development. Watering the haul road and the site once per hour would be implemented to minimize the potential dust emission during the traveling of the dump trucks within the site. In general, excavation, pilling, and superstructure works are typical of many residential developments in Hong Kong. The effective mitigation measures for the construction activities will be considered and implemented to minimize the air quality impacts arising from the Proposed Development during the construction periods.

Concurrent Projects in the Vicinity

2.5.4 The tentative year of the completion of the Proposed Development is 2033 and the existing/ planned concurrent projects with construction works in the vicinity are as follows:

Table 2.8 Details of Existing/ Planned Concurrent Projects with Construction Works in the vicinity

Ref No.	Existing/ Planned Concurrent Projects	Commencement date	Completion date	Shortest Distance from Site Boundary, m
1	Bailey Street / Wing Kwong Street Development Project (KC-009)	4 March 2016	2027	428
2	Hung Fook Street / Ngan Hon Street Development Scheme (KC-010)	2016	2026/2027	305
3	Hung Fook Street / Kai Ming Street Development Project (KC-011)	3 June 2016	2026/2027	366
4	Kai Ming Street / Wing Kwong Street Development Project (KC-013)	17 March 2017	2026/2027	371
5	Wing Kwong Street / Sung On Street Project (KC-014)	June 2018	2027/2028	402
6	To Kwa Wan Road / Wing Kwong Street Development Scheme (KC-016)	March 2021	2032	290
7	Kau Pui Lung Road / Chi Kiang Street Development Scheme (CBS-2:KC)	May 2020	2033	0
8	Proposed Flat, Shop and Services and Eating Place (Planning Application No.: A/K10/267)	Not Available	Not Available	197
9	Proposed Flat, Shop and Services and Eating Place (Planning Application No.: A/K10/273)	Not Available	Not Available	241
10	Proposed Flat, Eating Place and/or Shop and Services (Planning Application No.: A/K10/266)	Not Available	Not Available	430
11	Proposed Flat, Shop and Services and Eating Place (Planning Application No.: A/K10/269)	Not Available	Not Available	473

Source:

1. *https://www.ura.org.hk/en/project/redevelopment/bailey-street-wing-kwong-street-development-project-kc-009*
2. *https://www.ura.org.hk/en/project/redevelopment/kc-010-hung-fook-street-ngan-hon-street*
3. *https://www.ura.org.hk/en/project/redevelopment/kc-011*
4. *https://www.ura.org.hk/en/project/redevelopment/kc-013*
5. *https://www.ura.org.hk/en/project/redevelopment/wing-kwong-street-sung-on-street-project-kc-014*

6. *https://www.ura.org.hk/en/project/redevelopment/to-kwa-wan-road-wing-kwong-street-development-scheme-kc-016*
7. *https://www.ura.org.hk/en/project/redevelopment/kau-pui-lung-road-chi-kiang-street-development-scheme-cbs-2-kc*
8. *https://www.ozp.tpb.gov.hk/api/Perm/Gist?caseNo=A%2fK10%2f267&lang=EN&ext=pdf&dType=in*
9. *https://www.ozp.tpb.gov.hk/api/Perm/Gist?caseNo=A%2fK10%2f273&lang=EN&ext=pdf&dType=in*
10. *https://www.ozp.tpb.gov.hk/api/Perm/Gist?caseNo=A%2fK10%2f266&lang=EN&ext=pdf&dType=in*
11. *https://www.ozp.tpb.gov.hk/api/Perm/Gist?caseNo=A%2fK10%2f269&lang=EN&ext=pdf&dType=in*

2.5.5 Their locations are shown Figure 8. The above concerned concurrent projects have the potential to cause cumulative construction dust impact, as their planned construction periods may overlap with that of this Project. For each of the concerned concurrent projects, proper mitigation measures including watering frequently and good site practice will be implemented to ensure that their construction activities would not cause adverse construction dust impacts. Furthermore, close liaison with the contractors of the concurrent projects will be taken place in order to avoid dusty activities being carried out at the same time. Therefore, adverse cumulative construction dust impact arising from construction activities of the concurrent projects of concern are not anticipated.

Mitigation Measures for Dust and Gaseous Emission

2.5.6 Fugitive dust emission arising from the construction can be effectively suppressed by incorporating proper mitigation measures into work procedures through contractual clauses (e.g. regular and sufficient watering, enclosure of potential dust sources, etc.), good site management, and close enforcement of the resident engineers. The contractor(s) shall be required to follow the requirements of the Air Pollution Control (Construction Dust) Regulation which requires notification before carrying out construction works and to adopt dust reduction measures while carrying out construction activities. A monitoring programme can be instigated to monitor the construction process in order to enforce dust controls and modify methods of works to reduce the dust emission down to acceptable levels. For example, regular site audit would be carried out to monitor the dust mitigation measures.

2.5.7 To mitigate fugitive dust impacts, all dust control measures recommended in the Air Pollution Control (Construction Dust) Regulation, where applicable, shall be implemented. Relevant dust control measures include:

- The works area for site clearance shall be sprayed with water before, during and after the operation so as to maintain the entire surface wet;
- Restricting heights from which materials are to be dropped, as far as practicable to minimize the fugitive dust arising from unloading/ loading;
- Immediately before leaving a construction site, all vehicles shall be washed to remove any dusty materials from the bodies and wheels. However, all spraying of materials and surfaces should avoid excessive water usage;
- When a vehicle leaving a construction site is carrying a load of dusty materials, the load shall be covered entirely by clean impervious sheeting to ensure that the dusty materials will not leak from the vehicle;
- Erection of hoarding of not less than 2.4 m high from ground level along the site boundary, where appropriate;

- Any stockpile of dusty materials shall be covered entirely by impervious sheeting; and/or placed in an area sheltered on the top and four sides;
- All dusty materials shall be sprayed with water immediately prior to any loading, unloading or transfer operation to maintain the dusty materials wet; and
- To reduce the traffic induced dust dispersion and re-suspension, the travelling speed of vehicles within the site should be controlled.

In the case of demolition works:

- The area at which demolition work takes place shall be sprayed with water or a dust suppression chemical immediately prior to, during and immediately after the demolition activities so as to maintain the entire surface wet;
- For any wall of the building to be demolished that abuts or fronts upon a street, service lane or other open area accessible to the public, impervious dust screens or sheeting shall be used to enclose the whole wall to a height of at least 1m higher than the highest level of the structure being demolished;
- Any dusty materials remaining after a stockpile is removed shall be wetted with water and cleared from the surface of roads or streets.

For the proximity of ASRs close to the Project site (i.e.<10m)

- Adopt site hoarding at sufficient height close to those concerned ASRs;
- Locate the haul road away from those concerned ASRs;
- Avoid dusty works or placing stockpiles near to those concerned ASRs;
- Minimization of unpaved, exposed earth by immediate covering/ permanent paving as soon as the works have been completed.

2.5.8 In addition, emission control during the construction phase shall be carried out in accordance with the requirements of the Air Pollution Control (Non-road Mobile Machinery) (Emission) Regulation. The emissions of non-road mobile machinery (NRMMs) include mobile machines and vehicles powered by internal combustion engines used primarily off-road. All NRMMs operating on-site which are subject to the emissions control of the Air Pollution Control (Non-road Mobile Machinery) (Emission) Regulation shall be approved/exempted (as the case may be) and affixed with the requisite approval/exemption labels.

2.5.9 The recommended dust mitigation measures for protection of nearby ASRs are described below:

Good Site Management

2.5.10 Good site management is important in reducing potential air quality impacts to an acceptable level. As a general guide, the contractor(s) shall maintain a high standard of housekeeping to prevent fugitive dust emissions. Loading, unloading, handling and storage of fuel, demolished debris and wastes or by-products should be carried out in a manner so as to minimise the release of visible dust emission.

2.5.11 Appropriate working methods should be devised and arranged to minimise dust emissions and to ensure any installed control system and/or measures are operated and/or implemented in accordance with their design merits. No free falling of debris should be allowed. Debris should be lowered by a hoist to the ground, preferably with an enclosed tunnel.

2.5.12 A high standard of housekeeping shall be maintained. Any piles of materials accumulated on or around the work areas shall be cleaned up regularly. Cleaning, repair and maintenance of all plant facilities within the work areas shall be carried out

in a manner that does not generate fugitive dust emissions. Prior to cleaning, the materials should be handled properly to prevent fugitive dust emission.

2.5.13 Frequent mist spraying should be applied on dusty areas. The frequency of spraying will depend upon local conditions such as rainfall, temperature, wind speed and humidity. The amount of mist spraying should be just enough to dampen the materials without over-watering, which could result in surface water runoff.

Dust Emissions from Site Traffic

2.5.14 Dust emission from construction traffic is generated predominantly from the travelling of waste removal lorries. Area within the Application Site where there is regular vehicle movements should have a hard surface. Speed controls at an upper limit of 10km/hr should be imposed and their movements should be confined to designated roadways within the Application Site. All dusty vehicle loads should have side and tail boards covered by tarpaulin extending at least 300mm over the edges. Wheel-wash troughs and hoses should be provided at exit points of the Application Site.

2.5.15 "Recommended Pollution Control Clauses for Construction Contracts" is available on the EPD website which set out the recommended air pollution control measures to be implemented by the contractor(s) during the construction stage of the Project.

2.5.16 With the adoption of good practices, it is expected that emission of construction fugitive dust can be kept to an acceptable level.

2.6 Identification of Air Sensitive Receivers (ASRs) during Operational Phase

2.6.1 Representative ASRs within the Notional Design are selected to assess the air quality at the Notional Design and determine the appropriate fresh air intake locations for the podium of the Notional Design.

2.6.2 Assessment heights of each ASR are scattered from the local ground floor to the higher floors of the residential towers.

2.6.3 The locations of the representative ASRs during operational phase are shown Figure 3 and summarized in Table 2.9. All the fresh air intake and openable window of facilities have been included as ASRs.

Table 2.9 Details of Representative Air Sensitive Receivers during Operational Phase

ASR ID	Local Ground mPD	Flagpole Height, mAG	Assessment Height, mPD
D01 to D10	10.9	1.5 – 129.1	12.4 – 140.0

2.7 Identification of Pollution Sources During Operational Phase

General

2.7.1 In line with EPD's "Guidelines on Assessing the 'TOTAL' Air Quality Impacts", all three tiers of emissions that will contribute to the total air quality impacts on ASRs within the assessment area have been identified, including:

(1) Primary Contribution: Project induced

(2) Secondary Contributions: Pollutant-emitting activities in the immediate neighbourhood

(3) Background Contributions: Pollution not accounted for by (1) and (2)

2.7.2 Primary and secondary contributions are near-field source impacts due to sources within the assessment area such as vehicular emission from existing road network and

proposed roads (if any), portal and industrial emissions, etc. Background contributions are far-field source impacts outside the assessment area and are predicted using the PATH v3.0. The cumulative air quality impact assessment for operation phase is a combination of all three tiers of contributions and thus has considered the near-field and far-field sources.

2.7.3 As referred to 2nd paragraph of Section 2.3 of EPD's "Guidelines on Assessing the 'TOTAL' Air Quality Impacts", for Tier 3 – Background Contributions, a major point source located within 4km from a receptor should be evaluated to see if it can cause direct impact. Upon the desktop view, three major point sources, namely Ma Tau Kok Gas Production Plant, Kai Tak Cruise Terminal and Ocean Terminal, are found within 4km assessment area from the site boundary of the Site and it will be discussed in Section 2.5.14 to 2.5.17.

2.7.4 Onsite survey on 4 July 2025 (between 2pm to 5pm) and desktop study have been conducted to identify existing chimneys within 500m assessment area. Reference is also made to the approved EIA studies (e.g. the approved EIA for Comprehensive Feasibility Study for the Revised Scheme of South East Kowloon Development (AEIAR-044/2001), the approved EIA for Kai Tak Development (AEIAR-130/2009) and the approved EIA report for Central Kowloon Route (AEIAR-171/2013)). Two chimneys were found within the 500m assessment area. It is confirmed that these chimneys are the back-up power generator on the roof top of Sui Ying Industrial Building and 3 Yuk Yat Street and being used for emergency only. These chimneys are therefore excluded in the assessment. Apart from that, it is confirmed that there is no chimney emission from the Notional Design. Therefore, it is anticipated that the Notional Design would not be subject to adverse chimney emission impact. It is confirmed that the chimney emission data have been validated and updated by consultant's own survey. It is understood that if there are any errors subsequently found in their chimney data used, the assessment results may be invalidated.

2.7.5 As mentioned above, vehicular emissions from open roads, portal and bus Terminus/ Public Light Bus (PLB) Terminus (i.e. secondary contributions), and 4km major point sources (i.e. background contributions), have been considered and assessed in this study.

(i) Vehicular Emission

a. Public Light Bus (PLB) Terminuses

2.7.6 Five PLB terminuses are found to be located within the 500m assessment area. Figure 4 shows the location of identified PLB terminuses. According to the desktop review, the identified PLB terminuses are located at the lay-by of the road with small scale which is being served for a few PLB routes only. Details of identified PLB terminuses are summarised in Table 2.10. As informed by project traffic consultant, the survey was conducted on weekdays (i.e. 10 June 2025 and 11 June 2025) which covered 24 hours (from 00:00 to 24:00). The emissions associated with identified terminuses would have the potential to cause air quality impacts to the Project during the operation phase. NO_2, RSP and FSP impacts due to vehicular emissions from identified terminuses (including starting, idling and running emissions from PLB) were quantitatively assessed.

Table 2.10 Identified PLB Terminuses within 500m Assessment Area

Identified Terminus	Type	Served Route(s) (Bus/ PLB)	Horizonal Distance to Application Site (m)	Source ID in model
Sheung Wo Street PLB Terminus	PLB (Lay-by)	8, 8M	455	Terminus: T1 Spread Distance: SW01 to SW12
Maidstone Road PLB Terminus	PLB (Lay-by)	27M	26	Terminus: T2 Spread Distance: MR01 to MR11
Wai King Street PLB Terminus	PLB (Lay-by)	28M, 28MS	484	Terminus: T3 Spread Distance: WK01 to WK08
Chi Kiang Street PLB Terminus	PLB (Lay-by)	26	276	Terminus: T4 Spread Distance: CK01 to CK02
Ko Shan Road PLB Terminus	PLB (Lay-by)	105	341	Terminus: T5 Spread Distance: KS01 to KS03
(1) Source from EPD 's Smart Air Modelling Platform (SAMP v2.1).				

2.7.7 The vehicle activity information used to calculate the starting, idling and running emissions (including NO, NO_2, RSP and FSP vehicular emissions) associated with identified terminuses would be made to the Calculation of Start Emissions in Air Quality Impact Assessment published by EPD for the calculations of the starting, idling and running emissions. The minimum annual temperature (i.e. 11°C) and relative humidity (RH) (i.e. 17%) in Grids 41,32; 41,33; 41,34, 42,32 and 42,33 were applied for the calculation. Starting and running emissions were be based on emission factors predicted by the EMFAC-HK model (v4.3). Cold idling emissions were based on emission factors from Annex A of the Calculation of Start Emissions in Air Quality Impact Assessment, while warm idling emissions were based on emission factors from Road Tunnels: Vehicle Emissions and Air Demand for Ventilation published by World Road Association.

2.7.8 Calculations of emissions associated with the identified terminuses were made reference to the Calculation of Start Emissions in Air Quality Impact Assessment published by EPD. Start emissions for diesel vehicles fitted with selective catalytic reduction (SCR) devices and LPG vehicle (i.e. PLB) were adjusted based on the idling emission and would be released over a total spread distance of 700m and 150m, respectively, from where the start takes place, while running exhaust and idling emissions would be released on the spot.

2.7.9 The locations of emission sources and the detailed calculation of the emissions are shown in Appendix 2.

b. On-site Street Parking Spaces

2.7.10 In addition to PLB terminuses, on-site street parking spaces were also identified based on the information from SAMP and desktop review (see Figure 9). In general, no starting emission will be applied if the roads with double yellow line and the road classified as District Distributor, Primary Distributor, Trunk Road & Expressway. In view of the on-site street parking spaces within 500m assessment area, all roads are considered as with starting emission except East Kowloon Corridor and Kai Tak Tunnel. Since there is no bus terminus and bus depot identified within 500m assessment area, the starting emission from FBSD and FBDD is not anticipated. Therefore, the starting emission from FBSD and FBDD is excluded in the assessment. The start emission of all 18 vehicle classes (excluding FBSD and FBDD) have been assigned to all roads identified with cold start as broad-brush approach to prevent any underestimation of emission from the on-site street parking spaces.

c. Open Roads Emissions

2.7.11 Air pollutant concentration at the Application Site due to the emission from the nearby road networks (vehicular tailpipe emissions) was assessed. The emission rate of each road within 500m from the Application Site is calculated from with latest EMFAC-HK issued by EPD. Based on the emission rate of each road, the air pollutant concentration at the Application Site was modelled with AERMOD.

2.7.12 In the assessment, all of the roads within 500m assessment are with start emission, except the East Kowloon Corridor and Kai Tak Tunnel (Roads IDs 228, 229, 230, 231, 232 and 233) as a conservative approach. As the information of the soak time is not available, the maximum starting emission (g/trip) among different soak times (from 5min to 720min) is adopted, which is considered as a more conservative approach. Starting emissions of all 18 vehicle classes (excluding FBSD and FBDD) are included in the calculation.

d. Portal Emission

2.7.13 Based on a desktop study, one portal within 500m assessment area has been identified. AERMOD has been used to predict the air pollutant concentrations due to vehicular emissions from the Kai Tak Tunnel (modelled as volume sources). Location of the identified portal is shown in Figure 5.

(ii) Other Major Point Sources within 4km

2.7.14 Emissions from Ma Tau Kok Gas Production Plant, Kai Tak Cruise Terminal and Ocean Terminal were identified as a major point source about 0.5 km, 2.8 km and 3.3km from the Application Site, respectively (see Figure 6).

2.7.15 However, in view of the screening by high-rise buildings, the emission from Ocean Terminal would not have a direct impact to the representative ASRs of the Application Site. The potential impact from Ocean Terminal is considered sufficiently represented by the PATH v3.0 model (i.e. Tier 3 contribution) and thus not separately modelled by local dispersion model.

Ma Tau Kok Gas Production Plant

2.7.16 According to the list of major point sources provided in the guideline, the industrial emission from Ma Tau Kok Gas Production Plant was identified as a major point source about 0.5km from the site boundary of the Application Site. The details of emission inventory of Ma Tau Kok Gas Production Plant are shown in Appendix 3.

Kai Tak Cruise Terminal

2.7.17 According to the list of major point sources provided in the guideline, the cruise emission in hotelling mode at Kai Tak Cruise Terminal was identified as a major point source about 2.8km from the site boundary of the Application Site. According to the latest cruise schedule from 2026 to 2028, the highest number of scheduled cruise liners visiting Hong Kong will be in the Year 2026 and, hence, the cruise liner type in 2026 has been reviewed. As presented in Appendix 3, given there are two berthing spaces at the Cruise Terminal, Costa Serena and Navigator of the Seas have the highest engine power among all cruise ships in Year 2026 and therefore been selected as the representative cruise ship for hotelling at Kai Tak Cruise Terminal at the same time for every hour of a day for a conservative approach.

2.7.18 The details of model inputs and the detailed information of the emission rates of these cruise vessels are shown in Appendix 3.

2.8 Dispersion Modelling and Modelling Approach for Emission Sources

Computer Modelling

2.8.1 The dispersion of NO_X, RSP and FSP were modelled using AERMOD software released by Lakes Environmental Software. The model is based on the principle of Gaussian dispersion and is widely accepted by EPD and is used in this assessment to predict both concentration and deposition of pollutants from line, point and area sources. PATH v3.0 was adopted to provide the background pollutant concentrations in assessing the total air quality impact on the representative ASRs. In addition, met data including temperature and relative humidity extracted from the SAMP v2.1 were also adopted for modelling.

2.8.2 The Application Site and its 500m assessment area are mainly fall within the PATH Grids 41,32; 41,33; 41,34, 42,32 and 42,33. Under the current EPD guideline "Guidelines on Choice of Models and Model Parameters", hourly meteorological data including wind speed, wind direction, temperature, relative humidity, atmospheric pressure, cloud cover and mixing height of Year 2019 from the WRF Meteorological model under PATH v3.0 will be adopted for the meteorological input to AERMET (the meteorological pre-processor of AERMOD).

2.8.3 Land use types surrounding the Notional Design, the albedo, Bowen ratio for the 10km x 10 km area, surface roughness for the 1km area, and the Surface File and Profile File to be used as input in AERMOD are downloaded and extracted from the AERMET tool in the SAMP v2.1. The relevant information is provided in Appendix 4.

2.8.4 Model input parameters and assumptions for the operation phase are summarised in Table 2.11.

Table 2.11 Model Input Parameters and Assumptions for Operation Phase

Input Parameters & Assumptions	Descriptions
Type of Sources	• Vehicular Emissions: Line sources for open roads Volume sources for portal Area sources for PTI • Point sources for 4km major point sources
Assessment Parameters	• Hourly, daily and annual NOx/ NO/ NO_2 • Daily and annual RSP • Daily and annual FSP

Input Parameters & Assumptions	Descriptions
Meteorological data	• Year 2019 WRF data from PATH v3.0 • PATH grids: 41,32; 41,33; 41,34, 42,32 and 42,33 • Mixing height values recorded by HKO in 2019 were in the range of 119m to 2009m. Mixing heights from WRF data which are lower than 119 or higher than 2009 were adjusted to 119m and 2009m, respectively • Wind speed <0.5m/s adjusted to 0.5m/s • Anemometer height of WRF data: 8.5m

EMFAC-HK (embedded in SAMP v2.1)

2.8.5 The air quality impact of the vehicular emissions is typically calculated based on the highest emission strength from the traffic forecast data within the first 15 years after the completion of the Application Site. The assessment year is selected to represent the highest emission scenario given the combination of vehicular emission factors and traffic flow for the same year. The worst assessment year has been determined based on the highest NOx, RSP and FSP emission scenario via SAMP v2.1. Sensitivity tests have been conducted to determine the worst-case scenario given the combination of vehicular emission factors and the projected traffic flow for the following selected years within 15 years after the completion of the Application Site. The representative years are 2033 (i.e. tentative completion year), 2038 (i.e. five years after completion year), 2043 (i.e. ten years after completion year) and 2048 (fifteen years after completion year). A zero emission vehicle scenario option is selected in SAMP v2.1 for calculating open road emission. The total composite emission rate calculated by SAMP contains running emissions and start emissions by broad-brush approach. Details of sensitivity analysis of the open roads emission is shown in Appendix 5. Based on the results, the greatest total emission for NOx, RSP and FSP is in Year 2033, therefore, Year 2033 has been selected as the worst-case model year for the air quality.

2.8.6 In accordance with a Guideline of Use of Temperature and Relative Humidity Data for Vehicular Emission Factor Prediction published by EPD in March 2021, the monthly minimum temperature and relative humidity (RH) (i.e. ranging from 11°C – 26°C and 17% to 51%) were applied for the short-term (i.e. hourly and daily) air quality impact of NO_2 while the monthly average temperature and relative humidity (RH) (i.e. ranging from 17°C – 28°C and 43% to 65%) were applied for the long-term (i.e. annual average) air quality impact of NO_2. Annual minimum temperature and RH (i.e. 11°C and 17%) were applied for both short-term (i.e. daily average) and long-term (i.e. annual average) air quality impact of RSP and FSP. Summary of met data is shown in Appendix 6.

Traffic Data

2.8.7 Project specific hourly traffic data for 2033 was adopted in combination with emission factors based on the EMFAC-HK Model (with calendar year set as 2033) to estimate the vehicular emission rate for each roadway. The traffic data predicted by the project traffic consultant includes hourly traffic flows with a composition of 18 vehicle classes according to “Guideline on Modelling Vehicle Emissions”. Traffic forecast, based on the traffic count including vehicles from all concrete batching plants within the vicinity, is included in Appendix 8, which shows the hourly Vehicle Kilometer Travelled (VKT), the number of trips travelled, and the hourly averaged speed of road carriageways respectively, with 24-hour speed limits of 50 kilometers per hour (kph).

2.8.8 The estimated 18-class distribution as defined in EMFAC-HK was derived by sectoring the relevant classes in the Transport Department’s Annual Traffic Census record or vehicle distribution obtained from manual traffic count surveys, in proportion to the

recorded distribution in EPD document: "2018 Licensed Vehicle by Age and Technology Group Fractions".

2.8.9 The roadway network within the 500m study area consists of 242 distinct roadway links. The road links excluded in the open road emission assessment are as follow:

- Southern part of Maidstone Road

  Southern part of Maidstone Road will be suspended under the URA project CBS-2:KC (Targeted completion by 2033 with reference to URA's website).

- Kiang Su Street

  Kiang Su Street will be suspended under the URA project CBS-2:KC (Targeted completion by 2033 with reference to URA's website).

2.8.10 The established road traffic data for years 2033, 2038, 2043 and 2048, including traffic flow, 24-hour vehicle mix and speed limits (with the latter assumed to be the same under the same road groups) has been provided by the Project Traffic Consultant and endorsement form Transport Department (TD) of the traffic data is provided in Appendix 8.

Calculation of Vehicular Emissions

2.8.11 The road segments within 500m assessment area and their corresponding predicted traffic flow were imported into SAMP v2.1. Setting of the road width and centerline XY for all roads within 500m assessment area are followed the "Modelling Open Road Emissions using AERMOD" published by EPD. Zero emission vehicle scenario was adopted in the assessment. The total composite emission rate calculated by SAMP contains the running emissions and start emissions by broad-brush approach. For calculations of start emissions by the broad-brush approach, start emissions for each vehicle class are assumed directly proportional to Trips per Vehicle-kilometer-travelled ratio (Trip/VKT) with consideration of the proportion of local and rural roads within Hong Kong based on the Annual Traffic Census (ATC) prepared by the TD. For SAMP v2.1, default trip and VKT values from EMFAC-HK model v4.3 are used in the calculations. In this assessment, the estimated % of VKT for local and rural roads with possible starting emission is ~21.7384% of total VKT, which is calculated by raw data of Year 2024 provided by TD. The estimated % of VKT for local and rural roads is presented in Appendix 10.

Noise Barrier

2.8.12 No vertical or cantilevered noise barriers are found within 500m from the Site.

Road Elevation

2.8.13 The base elevation is the elevation of the ground surface underneath the road link in meter above Principal Datum (mPD). The height of the road surface above ground (in mAG) should be added to the release height.

2.9 Post-processing of Modelling Results and Background Pollutant Contribution

2.9.1 Pollutant dispersion from vehicular, industrial and marine emissions have been simulated using the AERMOD model. Dispersion results and background pollutant contributions have been combined and post-processed for the different averaging periods required for comparison with the relevant AQOs.

Ozone Limiting Method for Short-term Cumulative NO_2 Assessment

2.9.2 The conversion of NO_x to NO_2 is a result of a series of complex photochemical reactions and determines the prediction of near field impact of NO_x emissions. To determine vehicular emission impacts, the emission factors of NO_2 are extracted from the results

of the EMFAC-HK Model version 4.3 and the emission factors of NO are calculated from the emission factors of NO_x and NO_2 for all motor vehicle types. For the industrial and marine emissions, initial NO_2 to NO_x ratio is assumed as 10% with reference to the Heathrow Airport EIA report.

2.9.3 For NO_x in particularly, an algorithm has been built-in to convert a portion of NO_x predicted at ASRs into NO_2 using the Ozone Limiting Method (OLM) when they mix with the ambient O_3. The OLM assumes a conversion process that is stoichiometrically limited by the ambient O_3 levels, and hence the latter can be used to predict the maximum convertible NO_2 from NO_x for superimposing onto the initial "out-of-tailpipe / in-stack" NO_2 levels as the base level. OLM has been applied for the sum of the vehicular, industrial and marine sources to compare with the available ozone for conversion to NO_2.

$$[NO_2]_{Predicted} = [NO_2]_{initial} + Min([NO]_{Predicted} \, or \, \frac{46}{48}[O_3]_{PATH})$$

where

$[NO_2]_{Predicted}$	is the predicted NO_2 Concentration;
$[NO_2]_{initial}$	is the initial NO_2 Concentration;
Min	means the minimum of the two values within the bracket;
$[O_3]_{PATH}$	is the representative O_3 PATH Concentration (from other contribution;
$\frac{46}{48}$	is the molecular weight of NO_2 divided by the molecular weight of O_3.

Jenkin Method for Long-term Cumulative NO_2 Assessment

2.9.4 For the long-term cumulative NO_2 assessment (i.e. predictions of annual average NO_2 concentration), Jenkin Method was adopted for the conversion of cumulative annual average NO_x to cumulative annual average NO_2. The details of Jenkin Method for this assessment extracted from the SAMP v2.1 are shown in Appendix 7.

Background Pollutant Contribution

2.9.5 The latest Pollutants in the Atmosphere and their Transport over Hong Kong model (PATH v3.0) released by EPD is used to estimate the background air quality. Since Year 2033 has been selected as the assessment year, PATH v3.0 for Year 2030 of Grid 41,33 has been adopted as the background concentration as it is considered conservative and closest to the completion year.

2.10 Assessment Results

2.10.1 The predicted air quality concentrations from surrounding vehicular emissions have been quantitatively assessed separately for NO_2, RSP and FSP. The predicted results of NO_2, RSP and FSP at all predetermined ASRs are summarized in Appendix 9. The contour plots of NO_2, RSP and FSP at their worst hit level (i.e. G/F) (1.5mAG | 12.4mPD) and podium 1/F (5.5mAG | 15.45mPD) for Hourly NO_2, Daily NO_2, Annual NO_2, Daily RSP, Annual RSP, Daily FSP and Annual FSP are shown in Appendix 11.

Table 2.12 Summary of Predicted Results at All Predetermined ASRs

ASR ID	Flagpole Receiver Height,	NO_2			RSP		FSP	
		19th Highest Hourly	10th Highest Daily	Annual Average	10th Highest Daily	Annual Average	19th Highest Daily	Annual Average
	mAG	$\mu g/m^3$	$\mu g/m^3$	$\mu g/m^3$	$\mu g/m^3$	$\mu g/m^3$	$\mu g/m^3$	$\mu g/m^3$
D01	1.5-129.1	132.8-184	56.7-80.4	22-35.9	51.2-52.4	20.2-21.1	29.8-31	12.5-13.3
D02	1.5-129.1	132.7-220.5	56.8-93.3	22-40.7	51.2-52.8	20.2-21.5	29.8-31.5	12.5-13.7
D03	1.5-129.1	132.8-218.1	56.8-92	22.1-39.9	51.2-52.8	20.2-21.4	29.8-31.5	12.5-13.7
D04	1.5-129.1	132.8-218.2	56.7-91.4	22.1-39.8	51.2-52.8	20.2-21.4	29.8-31.5	12.5-13.7
D05	1.5-129.1	132.8-219.5	56.7-91.4	22.1-39.8	51.2-52.8	20.2-21.4	29.8-31.5	12.6-13.7
D06	1.5-129.1	132.8-221.4	56.7-91.7	22.1-40	51.2-52.8	20.2-21.4	29.8-31.5	12.6-13.7
D07	1.5-129.1	132.8-181.6	56.7-78.3	22.2-34.6	51.2-52.3	20.2-21	29.8-30.9	12.6-13.3
D08	1.5-129.1	132.8-181.1	56.7-78.2	22.1-34.5	51.2-52.3	20.2-21	29.8-30.9	12.6-13.3
D09	1.5-129.1	132.8-180.8	56.7-78.2	22.1-34.5	51.2-52.3	20.2-21	29.8-30.9	12.5-13.3
D10	1.5-129.1	132.8-181.4	56.7-78.7	22.1-34.8	51.2-52.4	20.2-21	29.8-30.9	12.5-13.3

Note:
1. Font colour in red denotes exceedance of AQOs for all pollutant.
2. Underlined cell denotes the largest value.
3. Exceedances of the NO_2 annual average occur at G/F only for ASR D02, D03, D04, D05, and D06.

NO_2

2.10.2 The results indicate that NO_2 concentration at all locations of the Notional Design comply with the relevant AQOs, except ASRs D02 to D06 of 19th highest hourly and ASR D02 of annual average at G/F (1.5mAG | 8.5mPD) . According to the contour plots, the exceedance zone at worst hit level ,i.e. G/F (1.5mAG | 8.5mPD), due to the exceedance of 19th highest hourly and annual NO_2 are observed and indicated in Appendix 11.1 and Appendix 11.3. There would be no air sensitive uses including openable window/ fresh air intakes of the ventilation system are situated within the exceedance zone. Central ventilation system will be provided, and the associated fresh air intake should be carefully located. Thus, the fresh air intake for the Notional Design is recommended to be located at or above G/F (1.5mAG | 8.5mPD) except exceedance zone and will not be subject to adverse air quality impact as some portion of the fresh air intake location at G/F except exceedance zone and all the fresh air intake locations above 1/F (4.55mAG | 15.45mPD) would comply with the AQOs. The future occupants of the Notional Design will not be subject to insurmountable air quality impact.

RSP

2.10.3 The results and contour plots indicate that RSP concentrations including the 10th highest 24-hours and annual average at all locations of the Notional Design comply with the relevant AQOs.

FSP

2.10.4 The results and contour plots indicate that FSP concentration including the 19th highest 24-hours and annual average at all locations of the Notional Design comply with the relevant AQOs.

2.11 Review on Impact from Proposed Carpark and Public Vehicle Park

2.11.1 Carpark and Public Vehicle Park are proposed for the Notional Design. The air quality inside these parks should satisfy the air pollutant standards as recommended by the ProPECC PN 2/96 Control of Air Pollution in Car Parks. The exhaust outlets of the mechanical ventilation system of these parks shall be carefully designed to avoid facing directly to the nearest air sensitive uses as far as practicable. With careful design at detailed design stage, it is anticipated that the air sensitive uses of the Notional Design will not be subject to any adverse air quality impact.

3. CONCLUSION

3.1.1 An AQIA based on the latest data and available model including PATH v3.0, SAMP v2.1 and using AERMOD to model the vehicular emissions on from open roads, portal and Public Light Bus (PLB) Terminus (i.e. secondary contributions), and 4km major point sources (i.e. background contributions), to ascertain the flexibility and technical feasibility of the Site.

3.1.2 According to the predicted air quality impact assessment results, the fresh air intake for the Project is recommended to be located at or above G/F (1.5mAG | 8.5mPD) except exceedance zone and will not be subject to adverse air quality impact as some portion of the fresh air intake location at G/F except exceedance zone and all the fresh air intake locations above 1/F (4.55mAG | 15.45mPD) would comply with the AQOs The future occupants of the Project will not be subject to insurmountable air quality impact.

3.1.3 Based on above conclusion, it confirms the feasibility and acceptability of the subject S16 Planning Application from an environmental perspective.

Figures

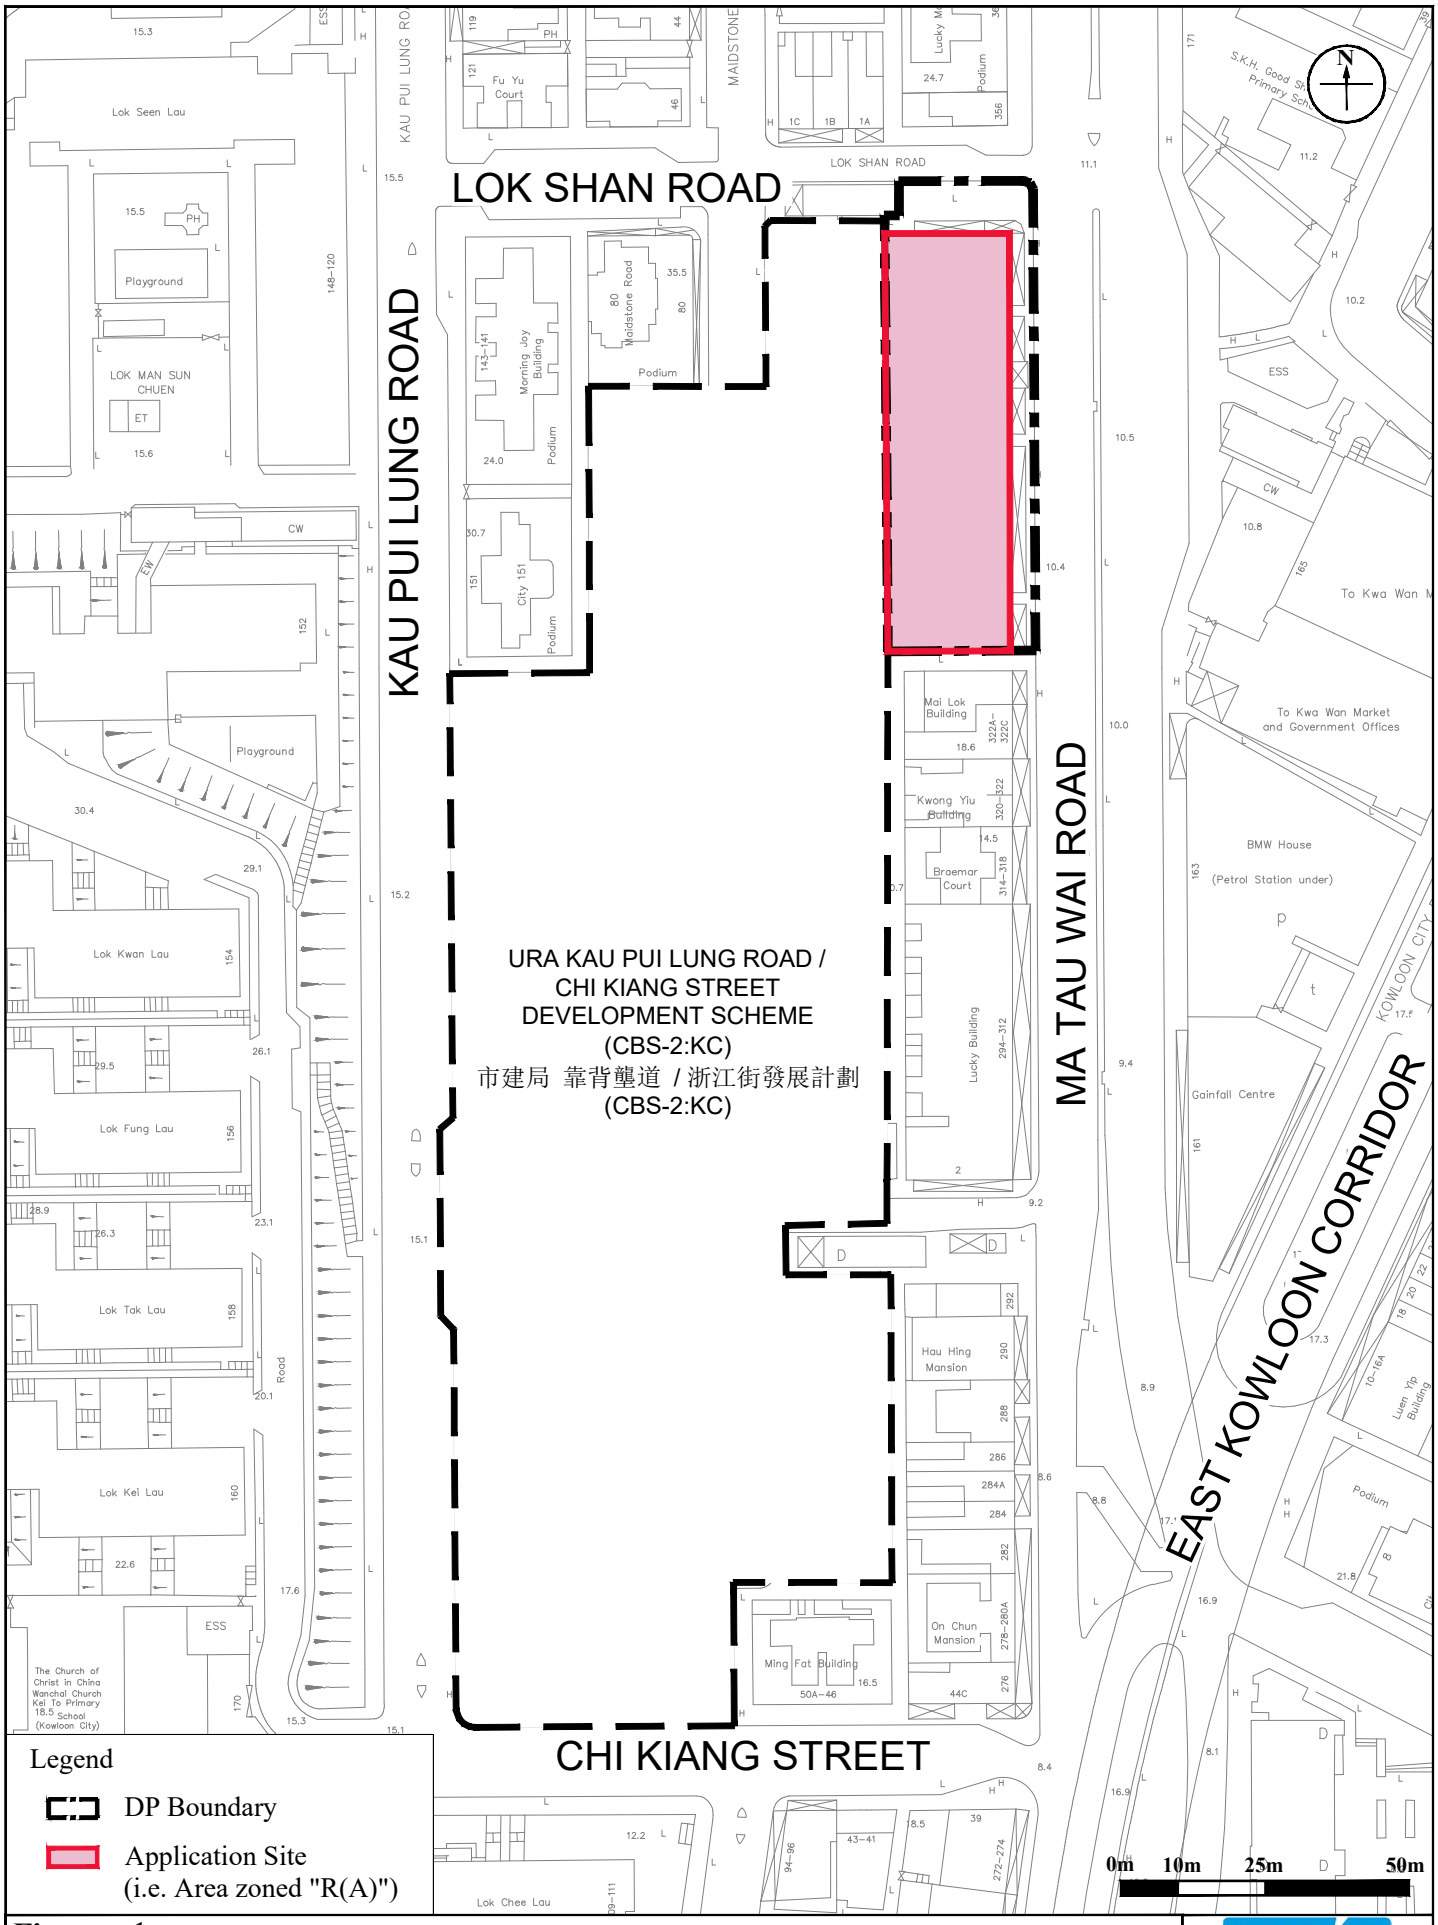


Figure: 1

Title: Location of Application Site and its Environs

Project: Proposed Minor Relaxation of Domestic Plot Ratio and Building Height Restrictions for the Permitted Residential Development with Commercial / Retail uses of the URA Ma Tau Wai Road/ Lok Shan Road Development Project (KC-020), and Proposed Public Vehicle Park

RAMBOLL

Drawn by:	WT
Checked by:	TC
Rev.:	1.0
Date:	May 2026

Q:\Projects\URACBS02AI00\05 Assessments\01 Air\01 ASR & Emission Inventory\260513_AQIA.dwg

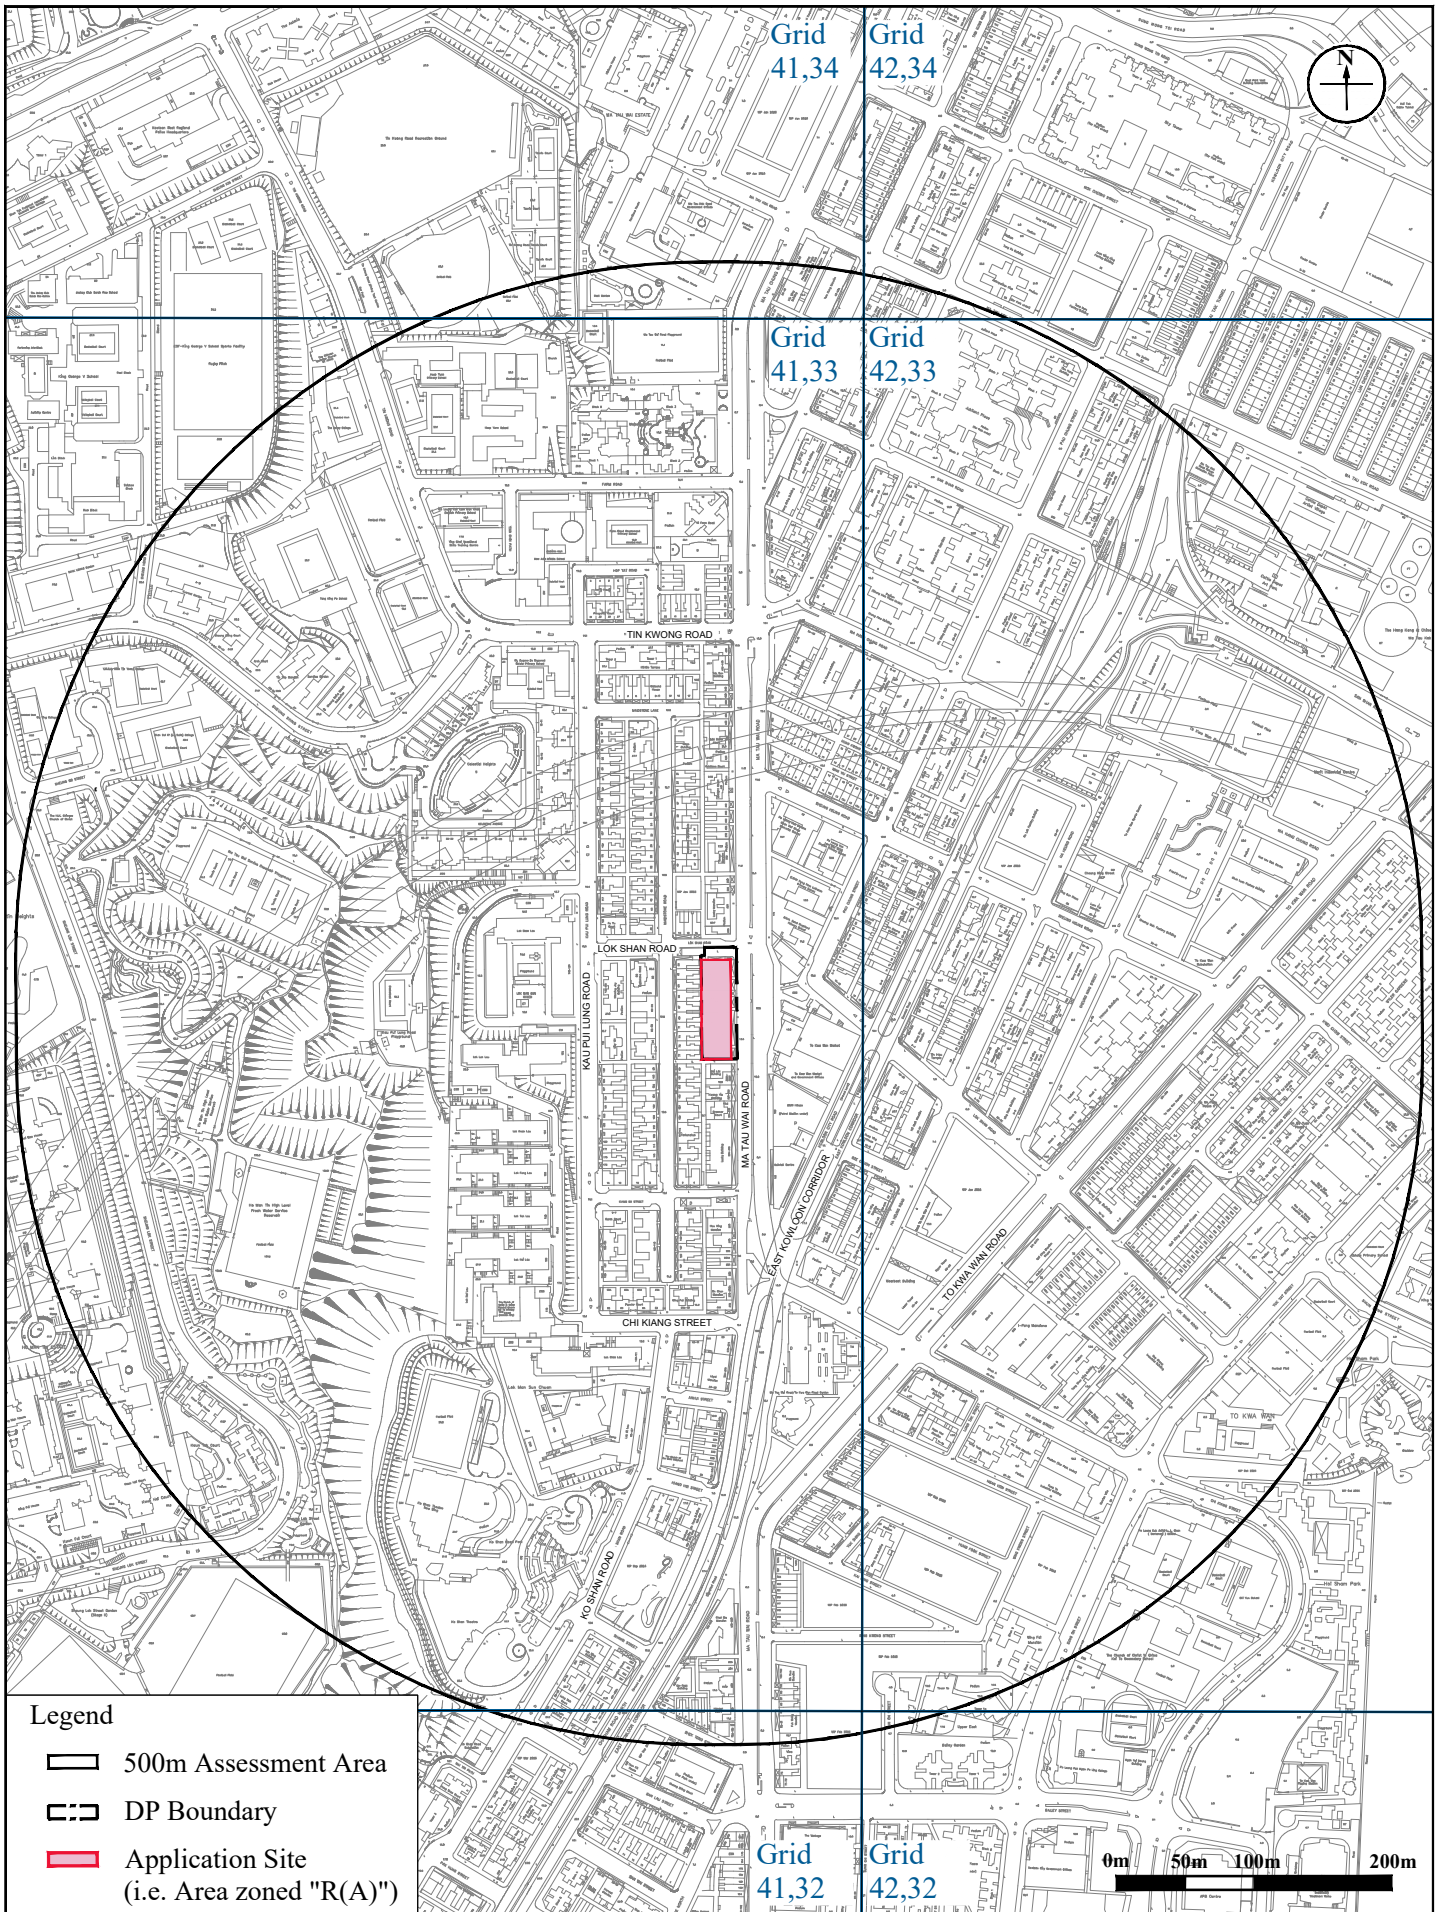


Figure: 2

Title: 500m Assessment Area for Air Quality Impact Assessment

Project: Proposed Minor Relaxation of Domestic Plot Ratio and Building Height Restrictions for the Permitted Residential Development with Commercial / Retail uses of the URA Ma Tau Wai Road/ Lok Shan Road Development Project (KC-020), and Proposed Public Vehicle Park

RAMBOLL

Drawn by:	WT
Checked by:	TC
Rev.:	1.0
Date:	May 2026

Q:\Projects\URACBS02AI00\05 Assessments\01 Air\01 ASR & Emission Inventory\260513_AQIA.dwg

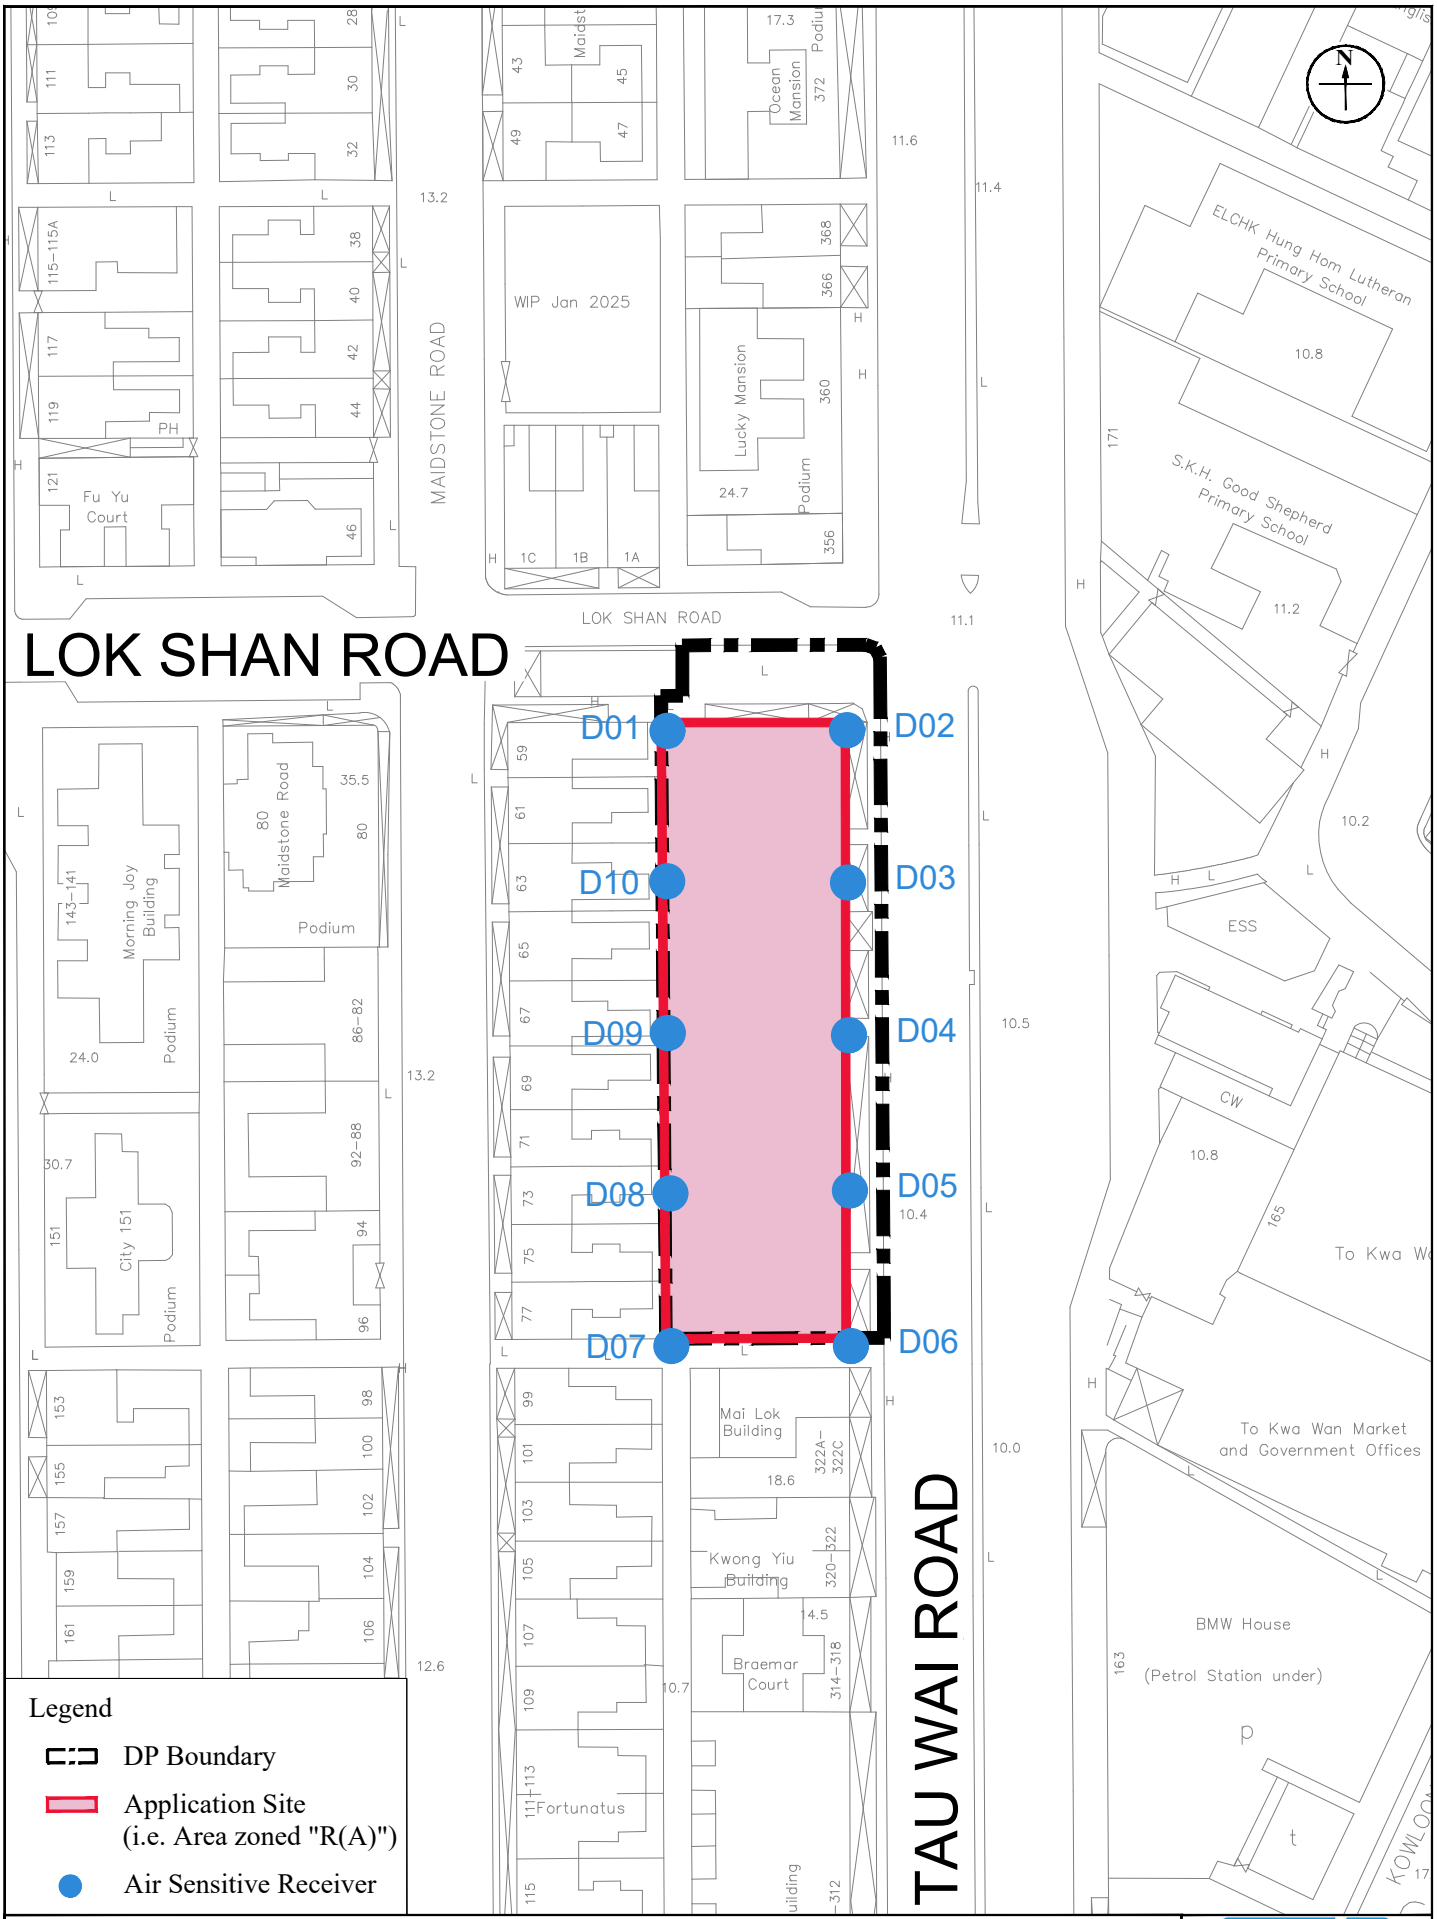


Figure: 3

Title: Location of Representative Air Sensitive Receivers

Project: Proposed Minor Relaxation of Domestic Plot Ratio and Building Height Restrictions for the Permitted Residential Development with Commercial / Retail uses of the URA Ma Tau Wai Road/ Lok Shan Road Development Project (KC-020), and Proposed Public Vehicle Park

RAMBOLL

Drawn by:	WT
Checked by:	TC
Rev.:	1.0
Date:	May 2026

Q:\Projects\URACBS02AI00\05 Assessments\01 Air\01 ASR & Emission Inventory\260513_AQIA.dwg

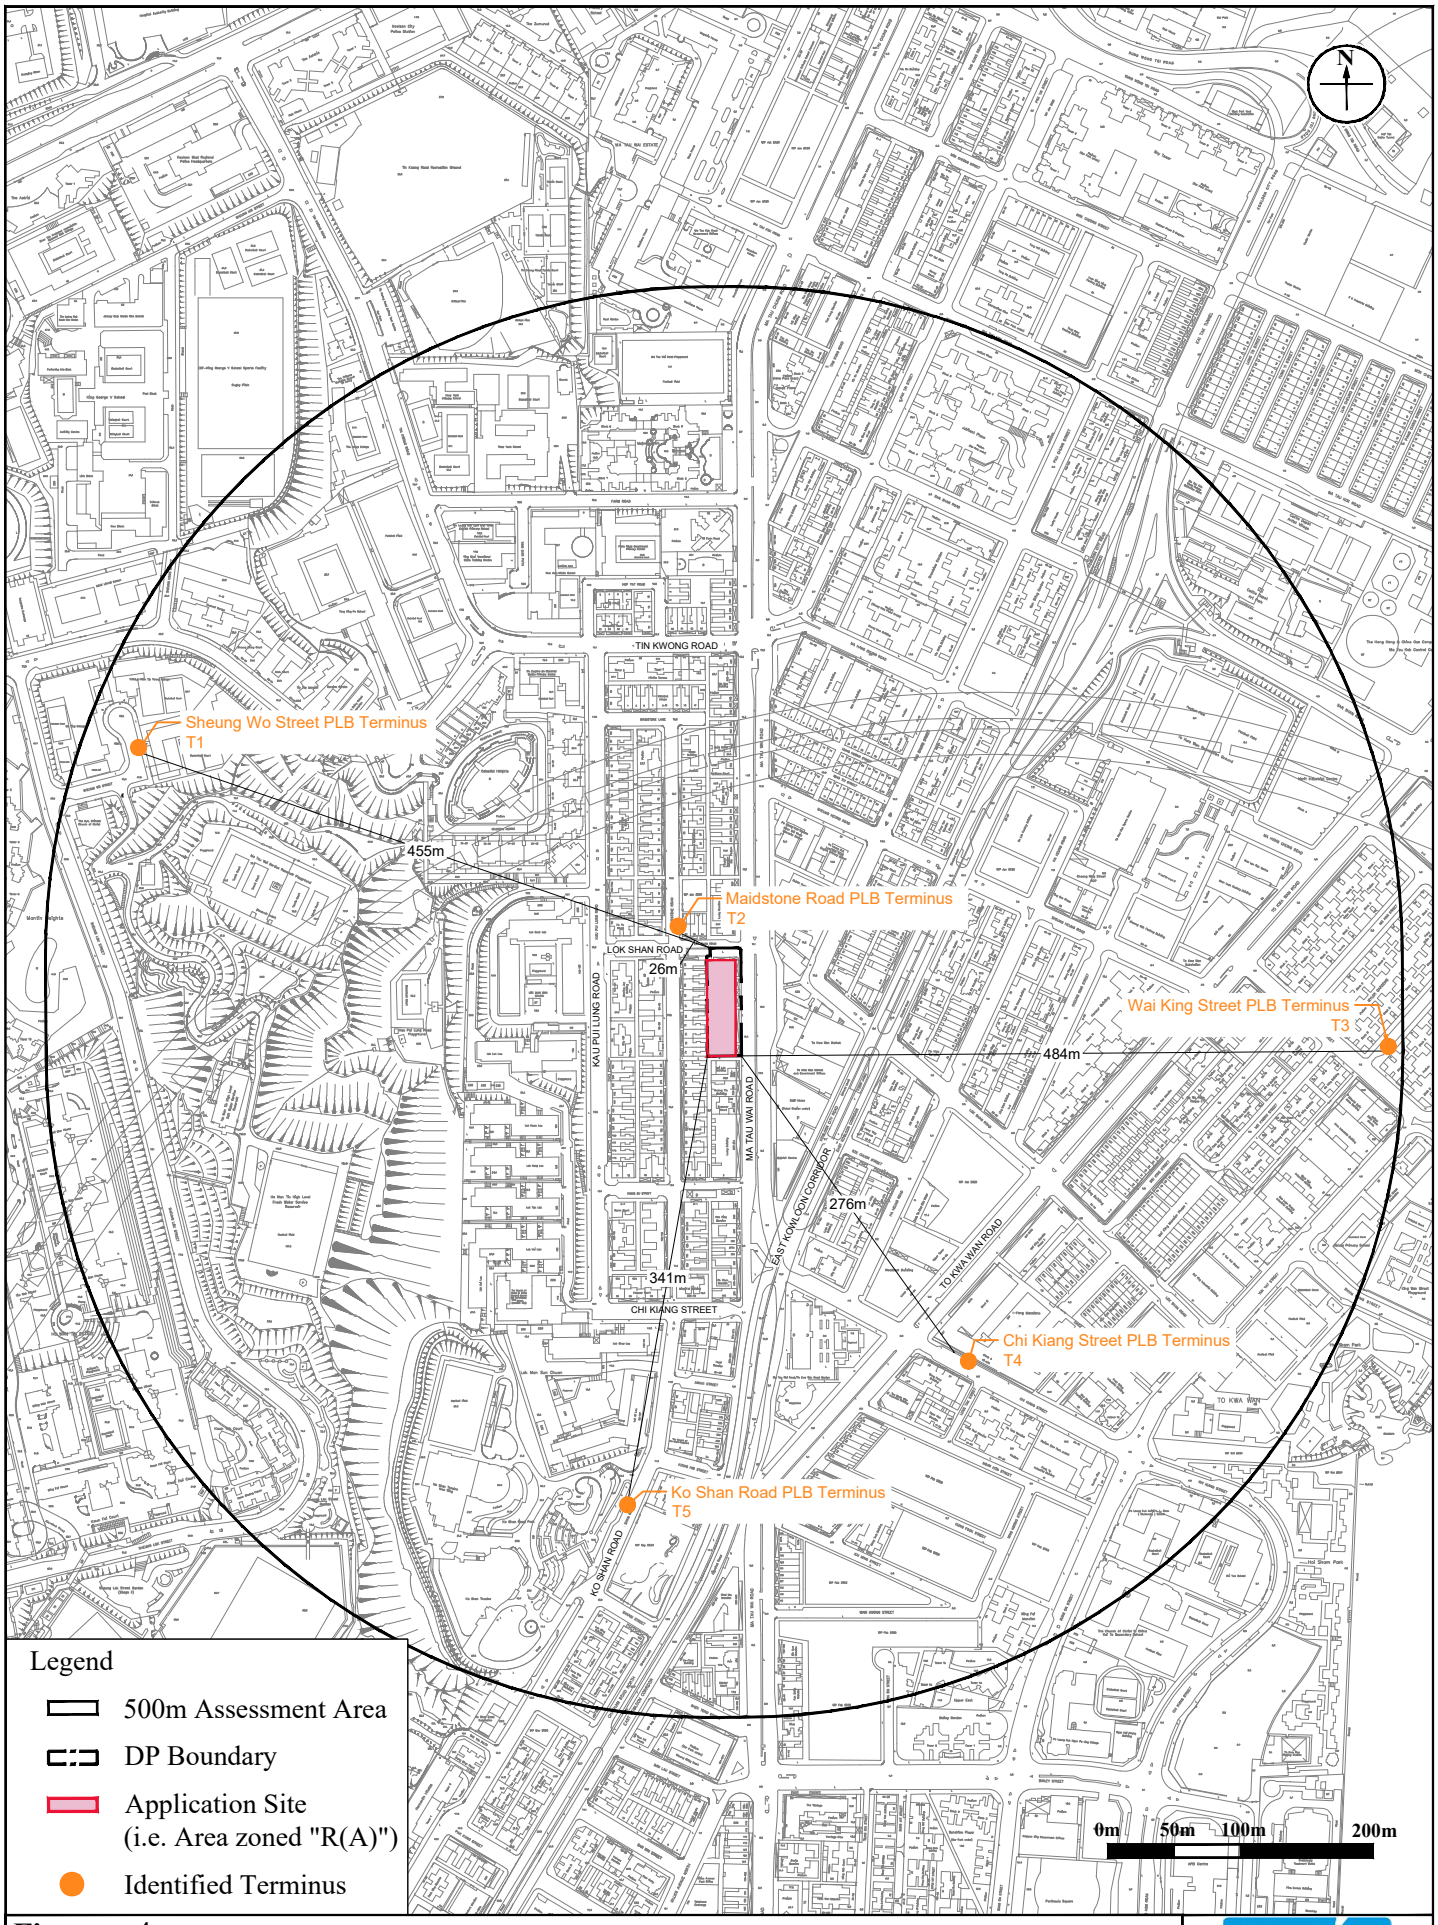


Figure: 4

Title: Location of Identified Terminus

Project: Proposed Minor Relaxation of Domestic Plot Ratio and Building Height Restrictions for the Permitted Residential Development with Commercial / Retail uses of the URA Ma Tau Wai Road/ Lok Shan Road Development Project (KC-020), and Proposed Public Vehicle Park

RAMBOLL

Drawn by:	WT
Checked by:	TC
Rev.:	1.0
Date:	May 2026

Q:\Projects\URACBS02AI00\05 Assessments\01 Air\01 ASR & Emission Inventory\260513_AQIA.dwg

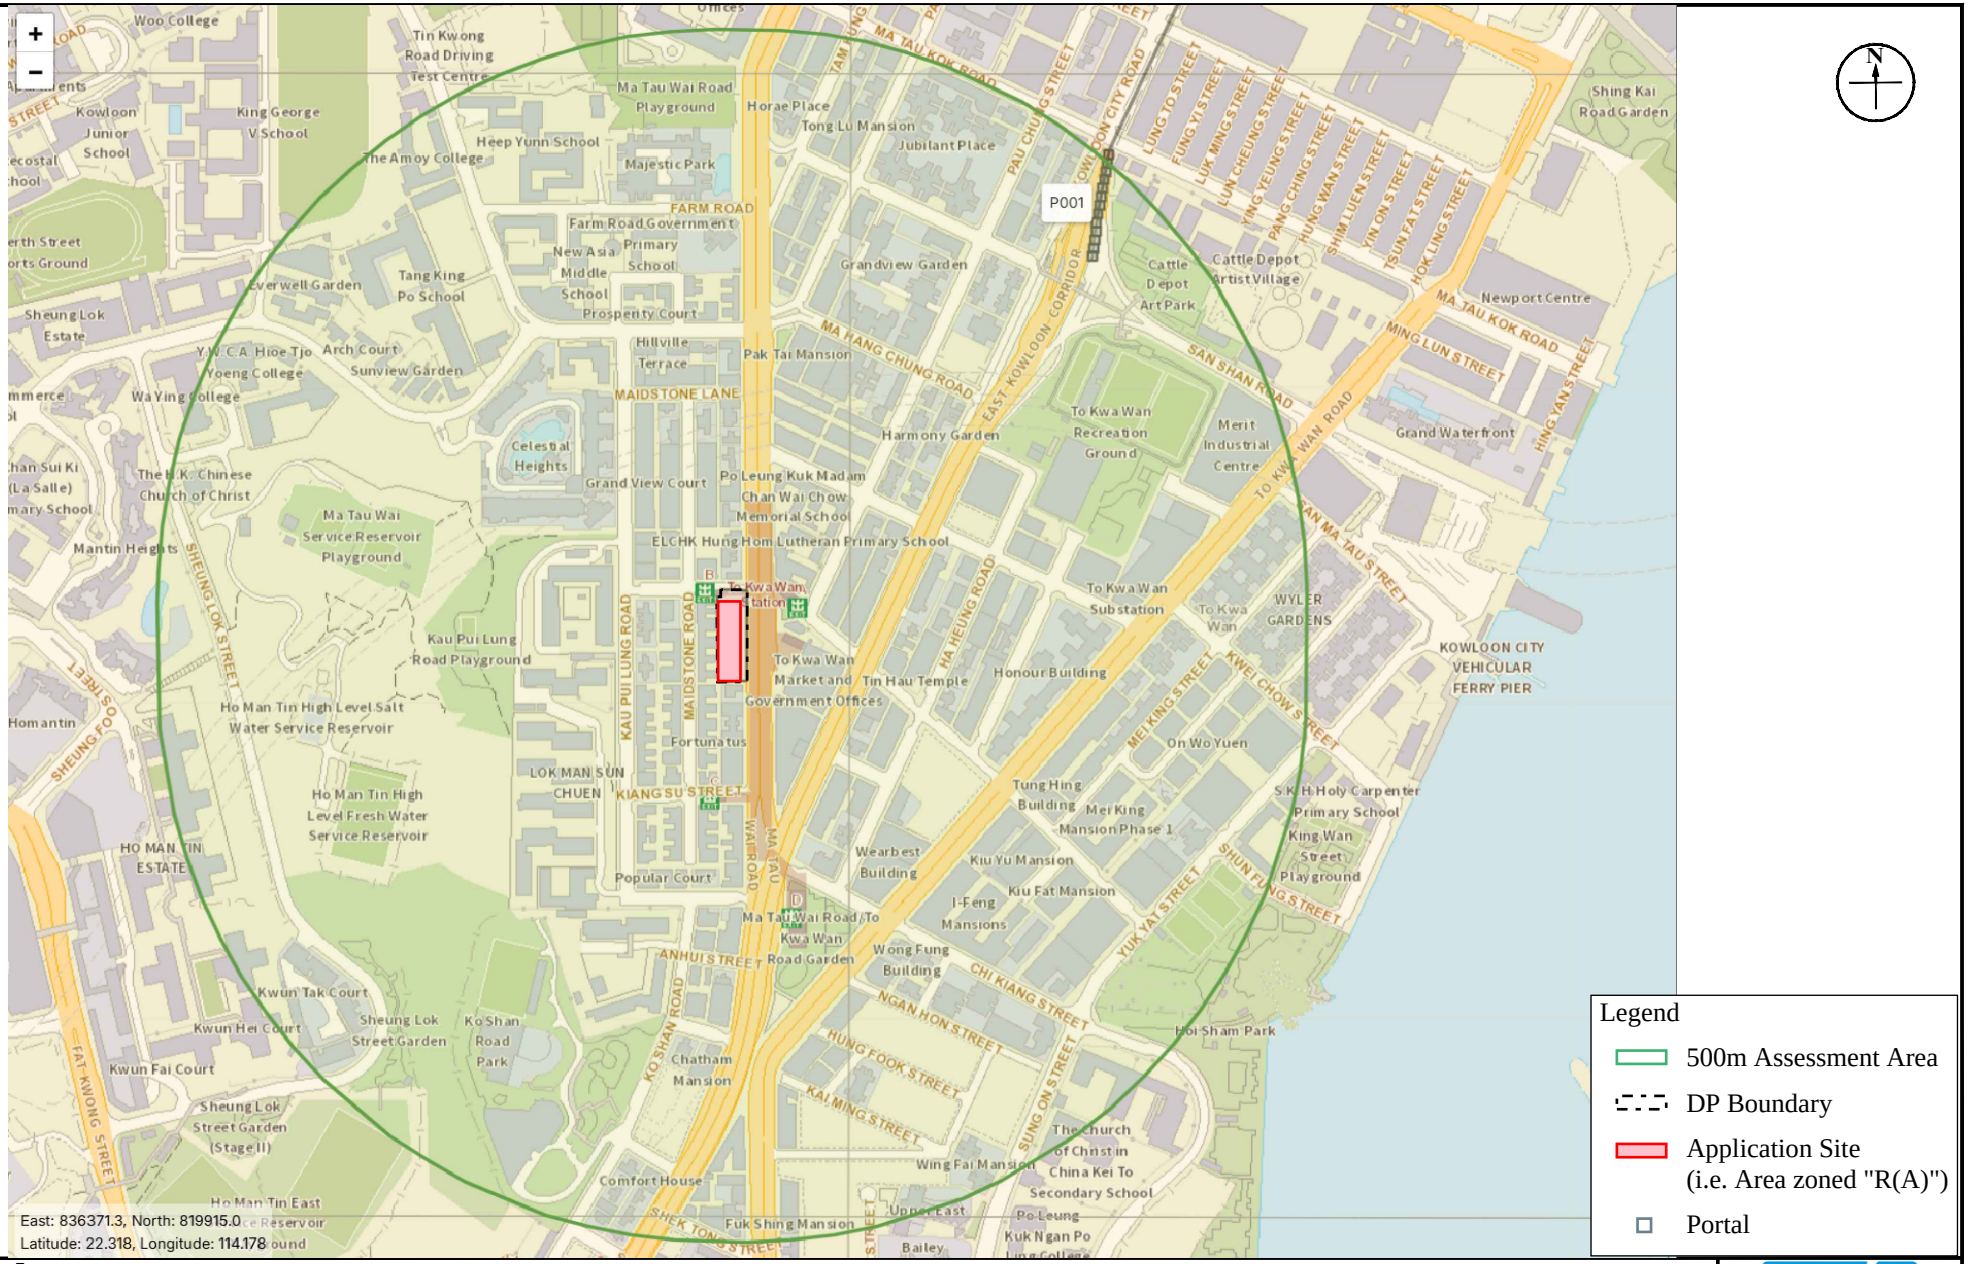


Figure: 5

Title: Location of Identified Portal

Project: Proposed Minor Relaxation of Domestic Plot Ratio and Building Height Restrictions for the Permitted Residential Development with Commercial / Retail uses of the URA Ma Tau Wai Road/ Lok Shan Road Development Project (KC-020), and Proposed Public Vehicle Park

RAMBOLL


Drawn by:	WT
Checked by:	TC
Rev.:	1.0
Date:	May 2026

Q:\Projects\URACBS02AI00\05 Assessments\01 Air\01 ASR & Emission Inventory\250828_AQIA.dwg



Legend

- 4km Assessment Area
- DP Boundary
- Application Site (i.e. Area zoned "R(A)")
- Major Point Source

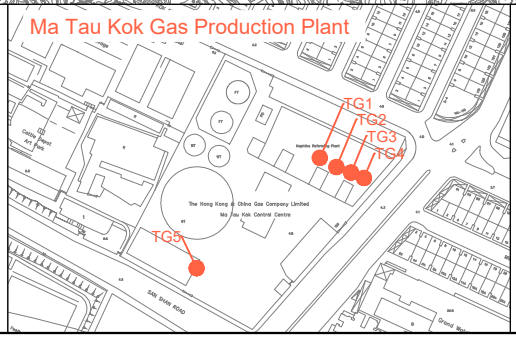

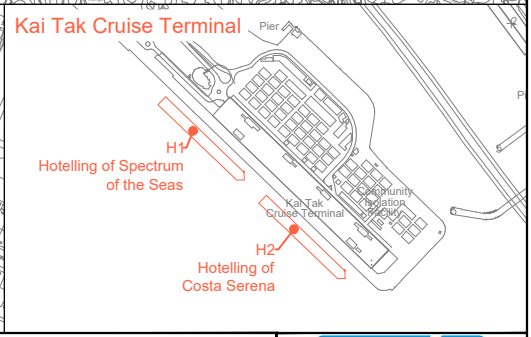


Figure: 6	RAMBOLL
Title: Location of Identified 4km Major Point Sources	Drawn by: WT
	Checked by: TC
Project: Proposed Minor Relaxation of Domestic Plot Ratio and Building Height Restrictions for the Permitted Residential Development with Commercial / Retail uses of the URA Ma Tau Wai Road/ Lok Shan Road Development Project (KC-020), and Proposed Public Vehicle Park	Rev.: 1.0
	Date: May 2026

Q:\Projects\URACBS02AI00\05 Assessments\01 Air\01 ASR & Emission Inventory\260513_AQIA.dwg

ASR ID	Description	Land Use
C01	18 Farm Road	Residential
C02	Delight Court	Residential
C03	Lucky Mansion	Residential
C04	Po Leung Kok Madam Chan Wai Chow Memorial School	Education
C05	Kiu Shing Building	Residential
C06	Harmony Garden	Residential
C07	S.K.H. Good Shepherd Primary School	Education
C08	To Kwa Wan Sports Centre - Playground	Recreation
C09	1P Lok Shan Road	Residential
C10	Honour Building – Block H	Residential
C11	Highwood	Residential
C12	Tung Hing Building	Residential
C13	Hung Ying House	Residential
C14	Hoi Sham Park	Recreation
C15	Po Leung Kuk Anita L. L. Chan (Centenary) School	Education
C16	i-Feng Mansions	Residential
C17	Planned Development: Wing Kwong Street / Sung On Street Project (KC-014)	Residential
C18	Wearbest Building	Commercial
C19	Planned Development: Hung Fook Street / Ngan Hon Street Development Scheme (KC-010)	Residential
C20	Planned Development: Hung Fook Street / Kai Ming Street Development Project (KC-011)	Residential
C21	To Kwa Wan Road / Wing Kwong Street Development Scheme (KC-016)	Residential
C22	Planned Development: Kai Ming Street / Wing Kwong Street Development Project (KC-013)	Residential
C23	Ma Tau Wai Road/ To Kwa Wan Road Garden	Recreation
C24	Planned Development: Bailey Street / Wing Kwong Street Development Project (KC-009)	Residential
C25	Hau Hing Mansion	Residential
C26	Chat Ma Mansion	Residential
C27	Faerie Court	Residential
C28	Lok Chee Lau	Residential
C29	Ko Shan Road Park – Football Field	Recreation
C30	Lok Tak Lau	Residential
C31	Lok Man Sun Cheun Playground	Recreation
C32	Kau Pui Lung Road Playground	Recreation
C33	Lok Seen Lau	Residential
C34	Ma Tau Wai Service Reservoir Playground – Tennis Court	Recreation
C35	Planned Development: Kau Pui Lung Road / Chi Kiang Street Development Scheme (CBS-2:KC)	Residential
C36	26-27 Celestial Heights	Residential
C37	Celestial Heights Entrance Sitting Area	Residential
C38	9-10 Celestial Heights	Residential
C39	26 Maidstone Road	Residential
C40	New Asia Middle School	Education
C41	Mai Lok Building	Residential

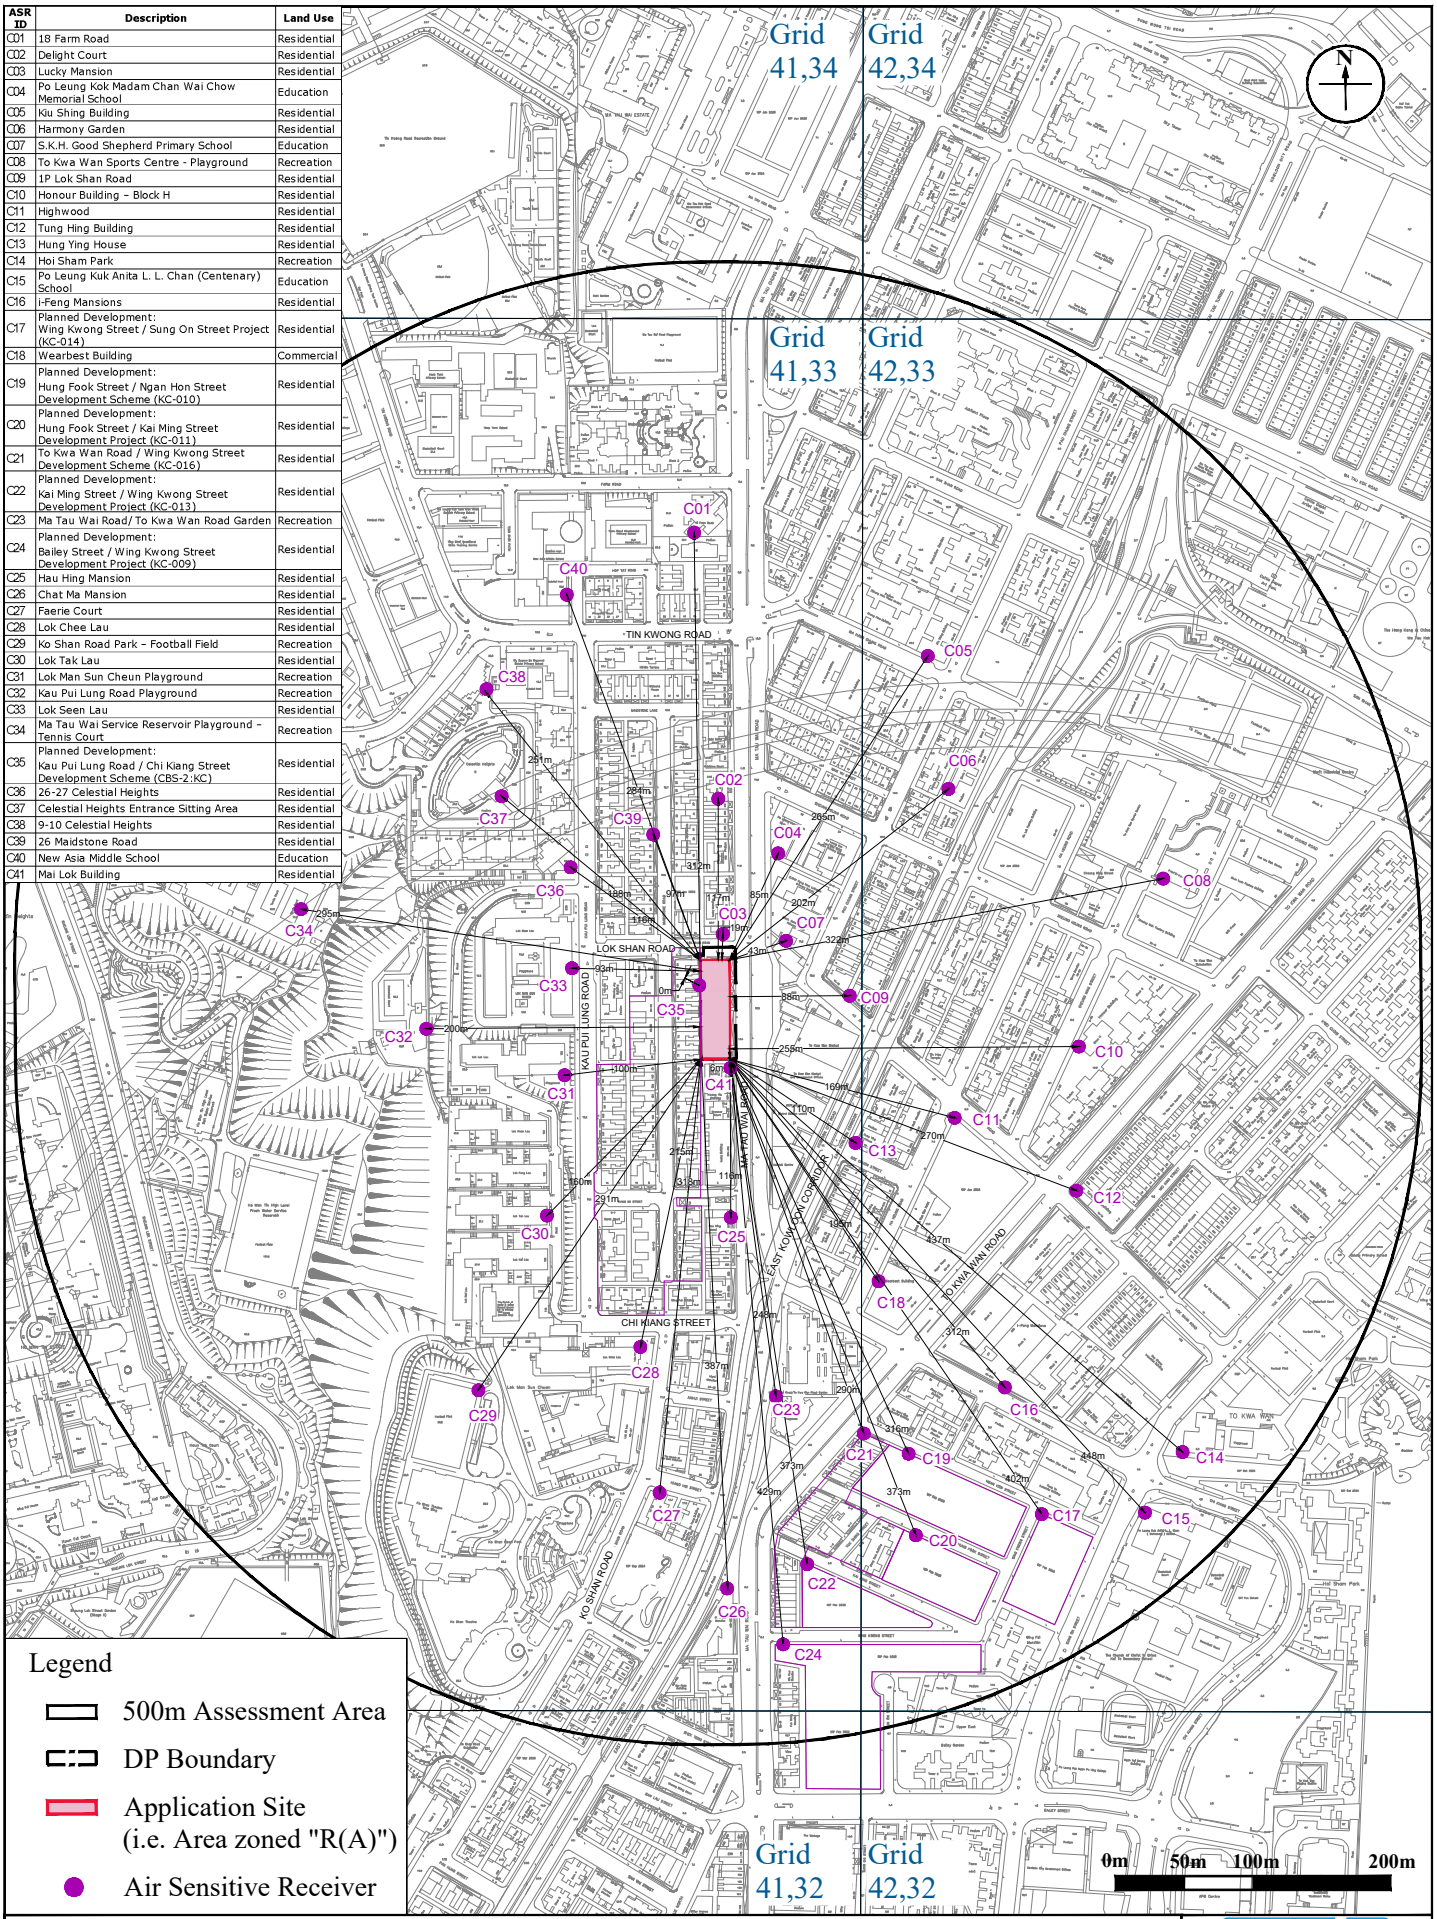


Figure: 7

Title: Representative Air Sensitive Receivers during Construction Phase


Project: Proposed Minor Relaxation of Domestic Plot Ratio and Building Height Restrictions for the Permitted Residential Development with Commercial / Retail uses of the URA Ma Tau Wai Road/ Lok Shan Road Development Project (KC-020), and Proposed Public Vehicle Park

RAMBOLL

Drawn by:	WT
Checked by:	TC
Rev.:	1.0
Date:	May 2026

Q:\Projects\URACBS02AI00\05 Assessments\01 Air\01 ASR & Emission Inventory\260513_AQIA.dwg

Ref No.	Existing/ Planned Concurrent Projects
1	Bailey Street / Wing Kwong Street Development Project (KC-009)
2	Hung Fook Street / Ngan Hon Street Development Scheme (KC-010)
3	Hung Fook Street / Kai Ming Street Development Project (KC-011)
4	Kai Ming Street / Wing Kwong Street Development Project (KC-013)
5	Wing Kwong Street / Sung On Street Project (KC-014)
6	To Kwa Wan Road / Wing Kwong Street Development Scheme (KC-016)
7	Kau Pui Lung Road / Chi Kiang Street Development Scheme (CBS-2:KC)
8	Proposed Flat, Shop and Services and Eating Place (Planning Application No.: A/K10/267)
9	Proposed Flat, Shop and Services and Eating Place (Planning Application No.: A/K10/273)
10	Proposed Flat, Eating Place and/or Shop and Services (Planning Application No.: A/K10/266)
11	Proposed Flat, Shop and Services and Eating Place (Planning Application No.: A/K10/269)

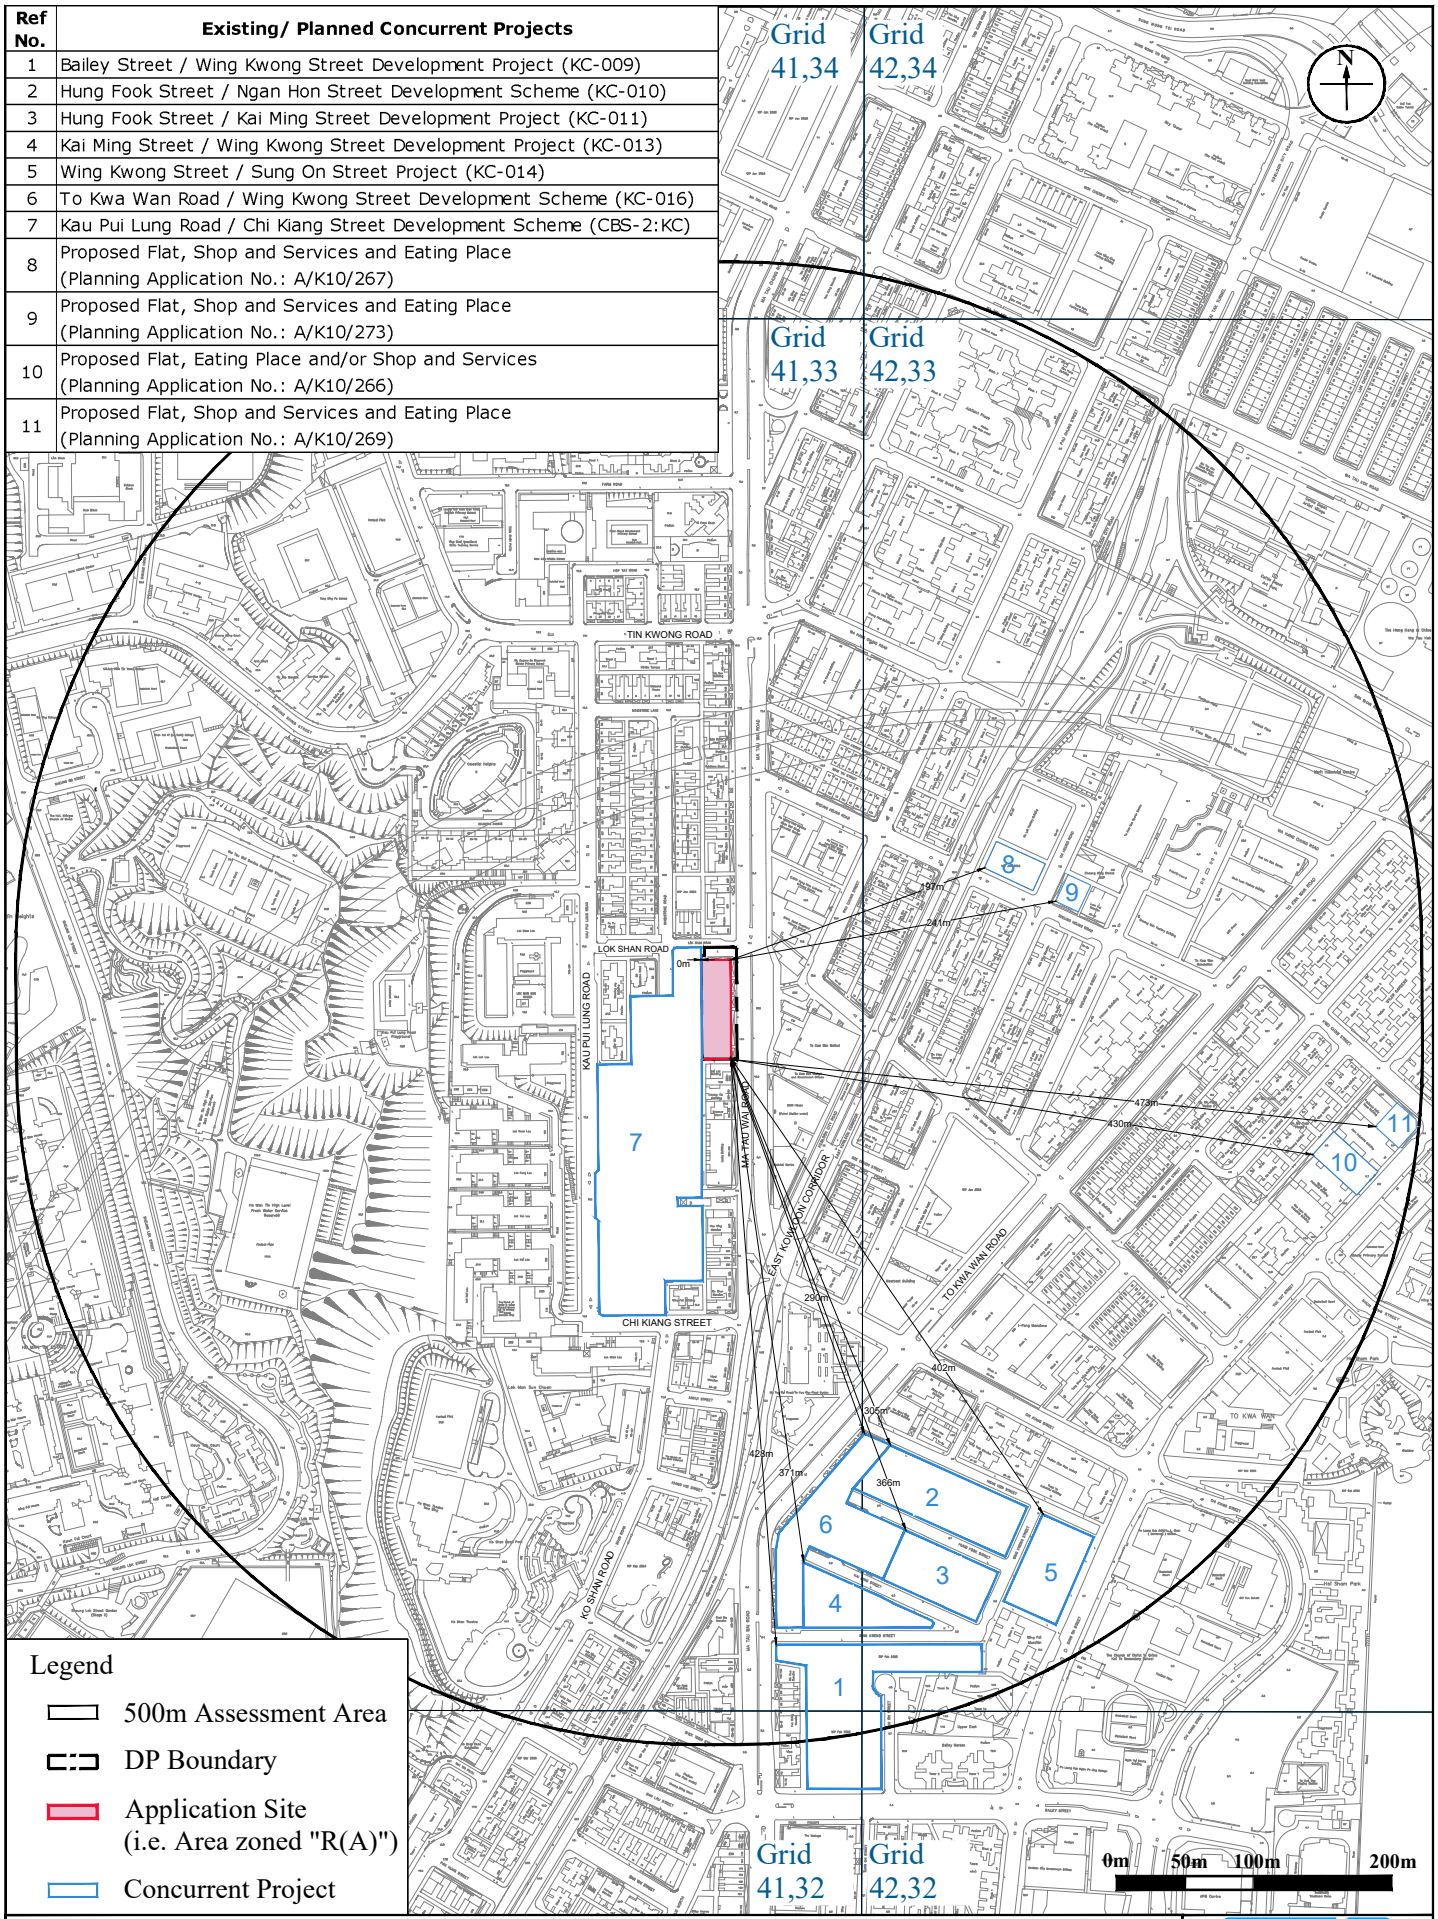

Legend

- 500m Assessment Area
- DP Boundary
- Application Site (i.e. Area zoned "R(A)")
- Concurrent Project

Figure: 8

Title: Location of Concurrent Projects in the Vicinity

Project: Proposed Minor Relaxation of Domestic Plot Ratio and Building Height Restrictions for the Permitted Residential Development with Commercial / Retail uses of the URA Ma Tau Wai Road/ Lok Shan Road Development Project (KC-020), and Proposed Public Vehicle Park

RAMBOLL

Drawn by:	WT
Checked by:	TC
Rev.:	1.0
Date:	May 2026

Q:\Projects\URACBS02AI00\05 Assessments\01 Air\01 ASR & Emission Inventory\260513_AQIA.dwg


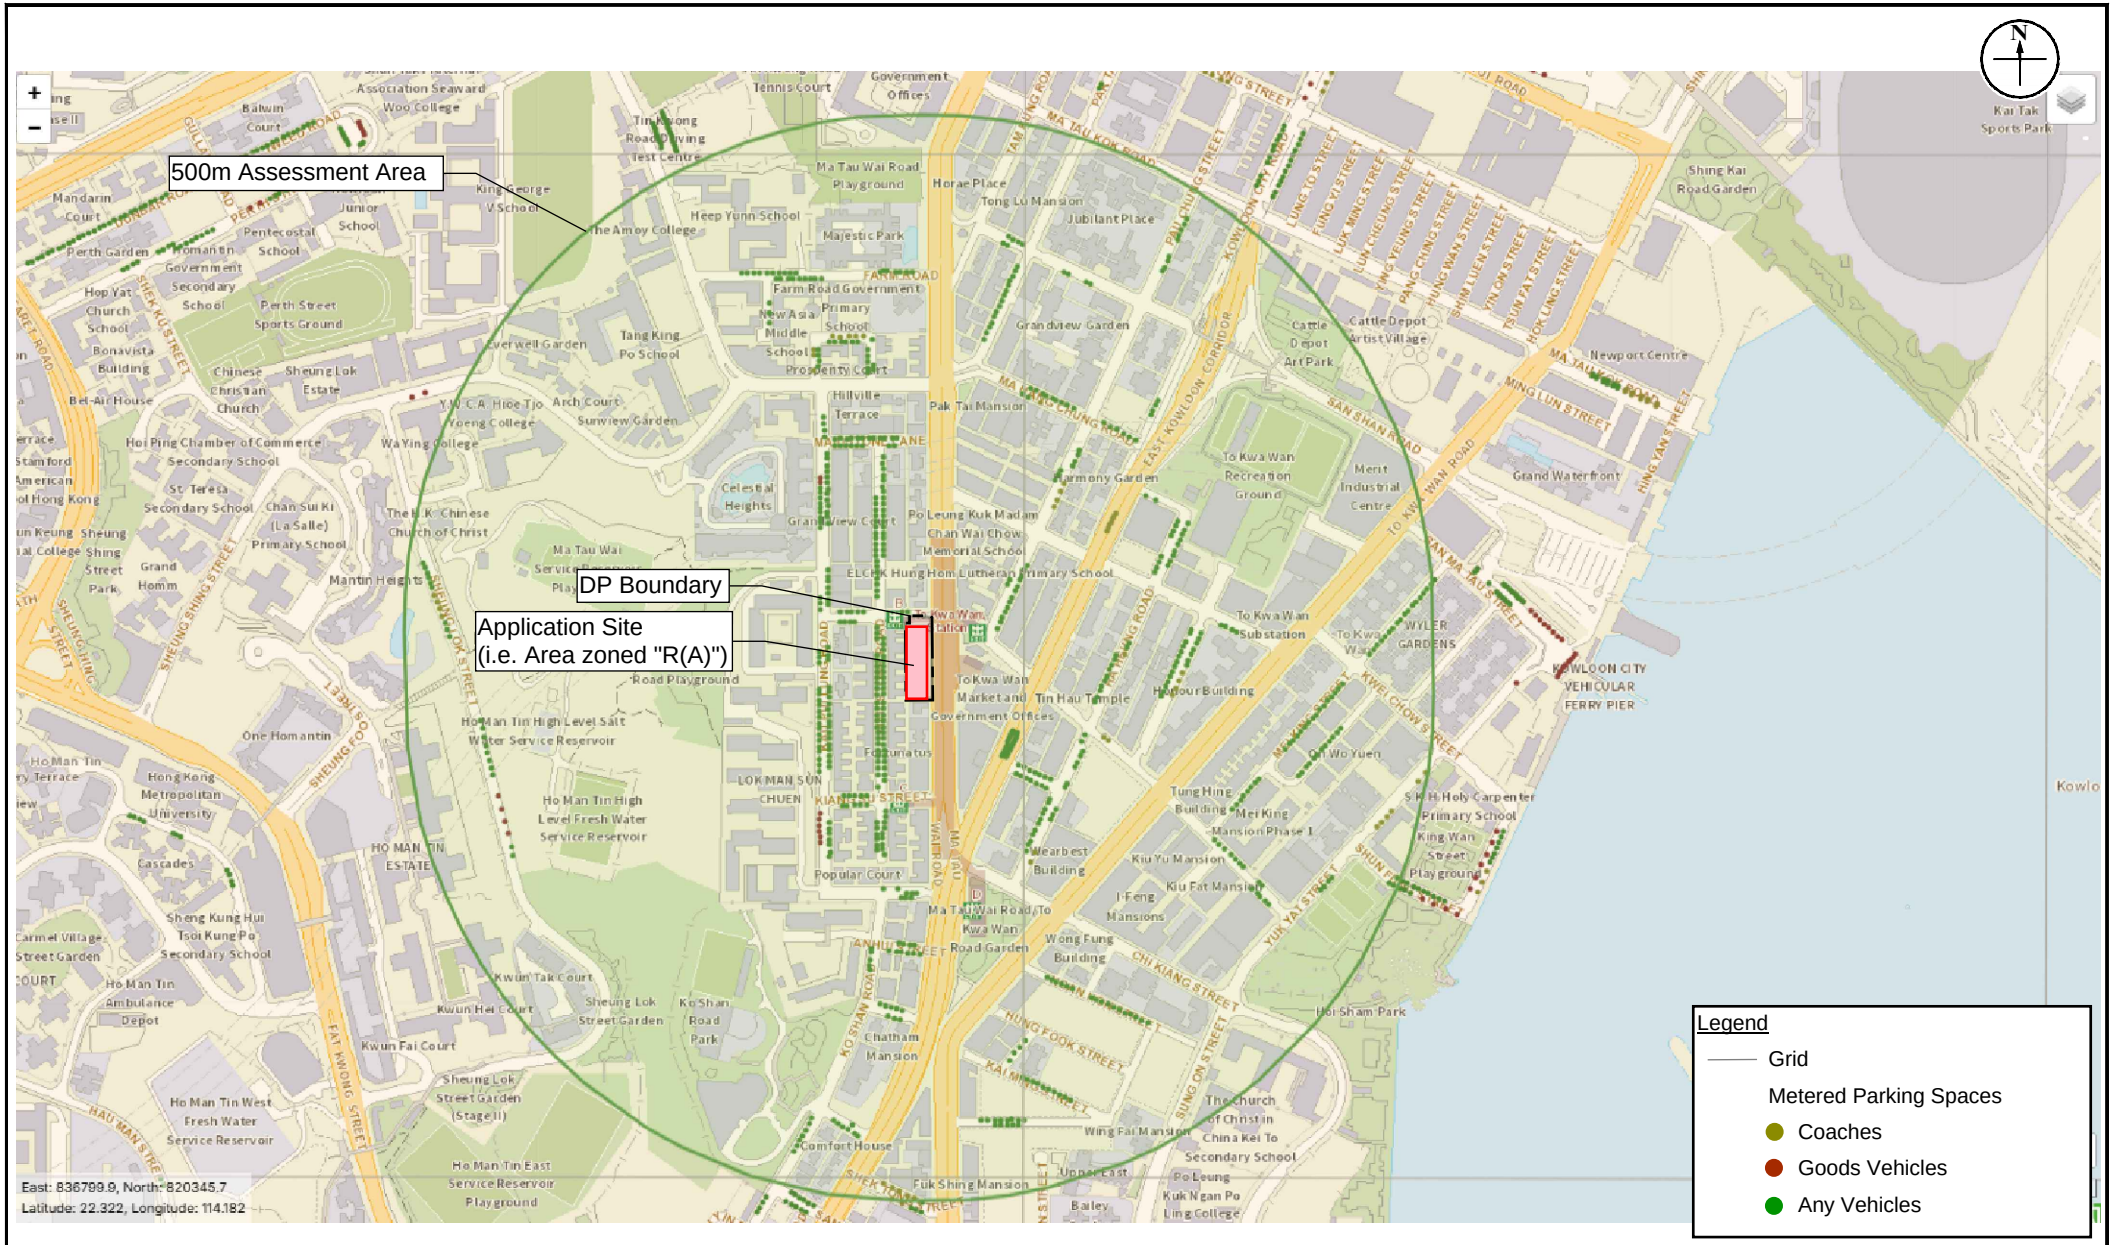


Figure: 9	RAMBOLL
Title: Location of Identified On-street Parking Spaces	Drawn by: WT Checked by: TC
Project: Proposed Minor Relaxation of Domestic Plot Ratio and Building Height Restrictions for the Permitted Residential Development with Commercial / Retail uses of the URA Ma Tau Wai Road/ Lok Shan Road Development Project (KC-020), and Proposed Public Vehicle Park	Rev.: 1.0 Date: May 2026

Q:\Projects\URACBS02AI00\05 Assessments\01 Air\01 ASR & Emission Inventory\251124_AQIA.dwg

Appendix 1 Notional Block Plan and Section Plan

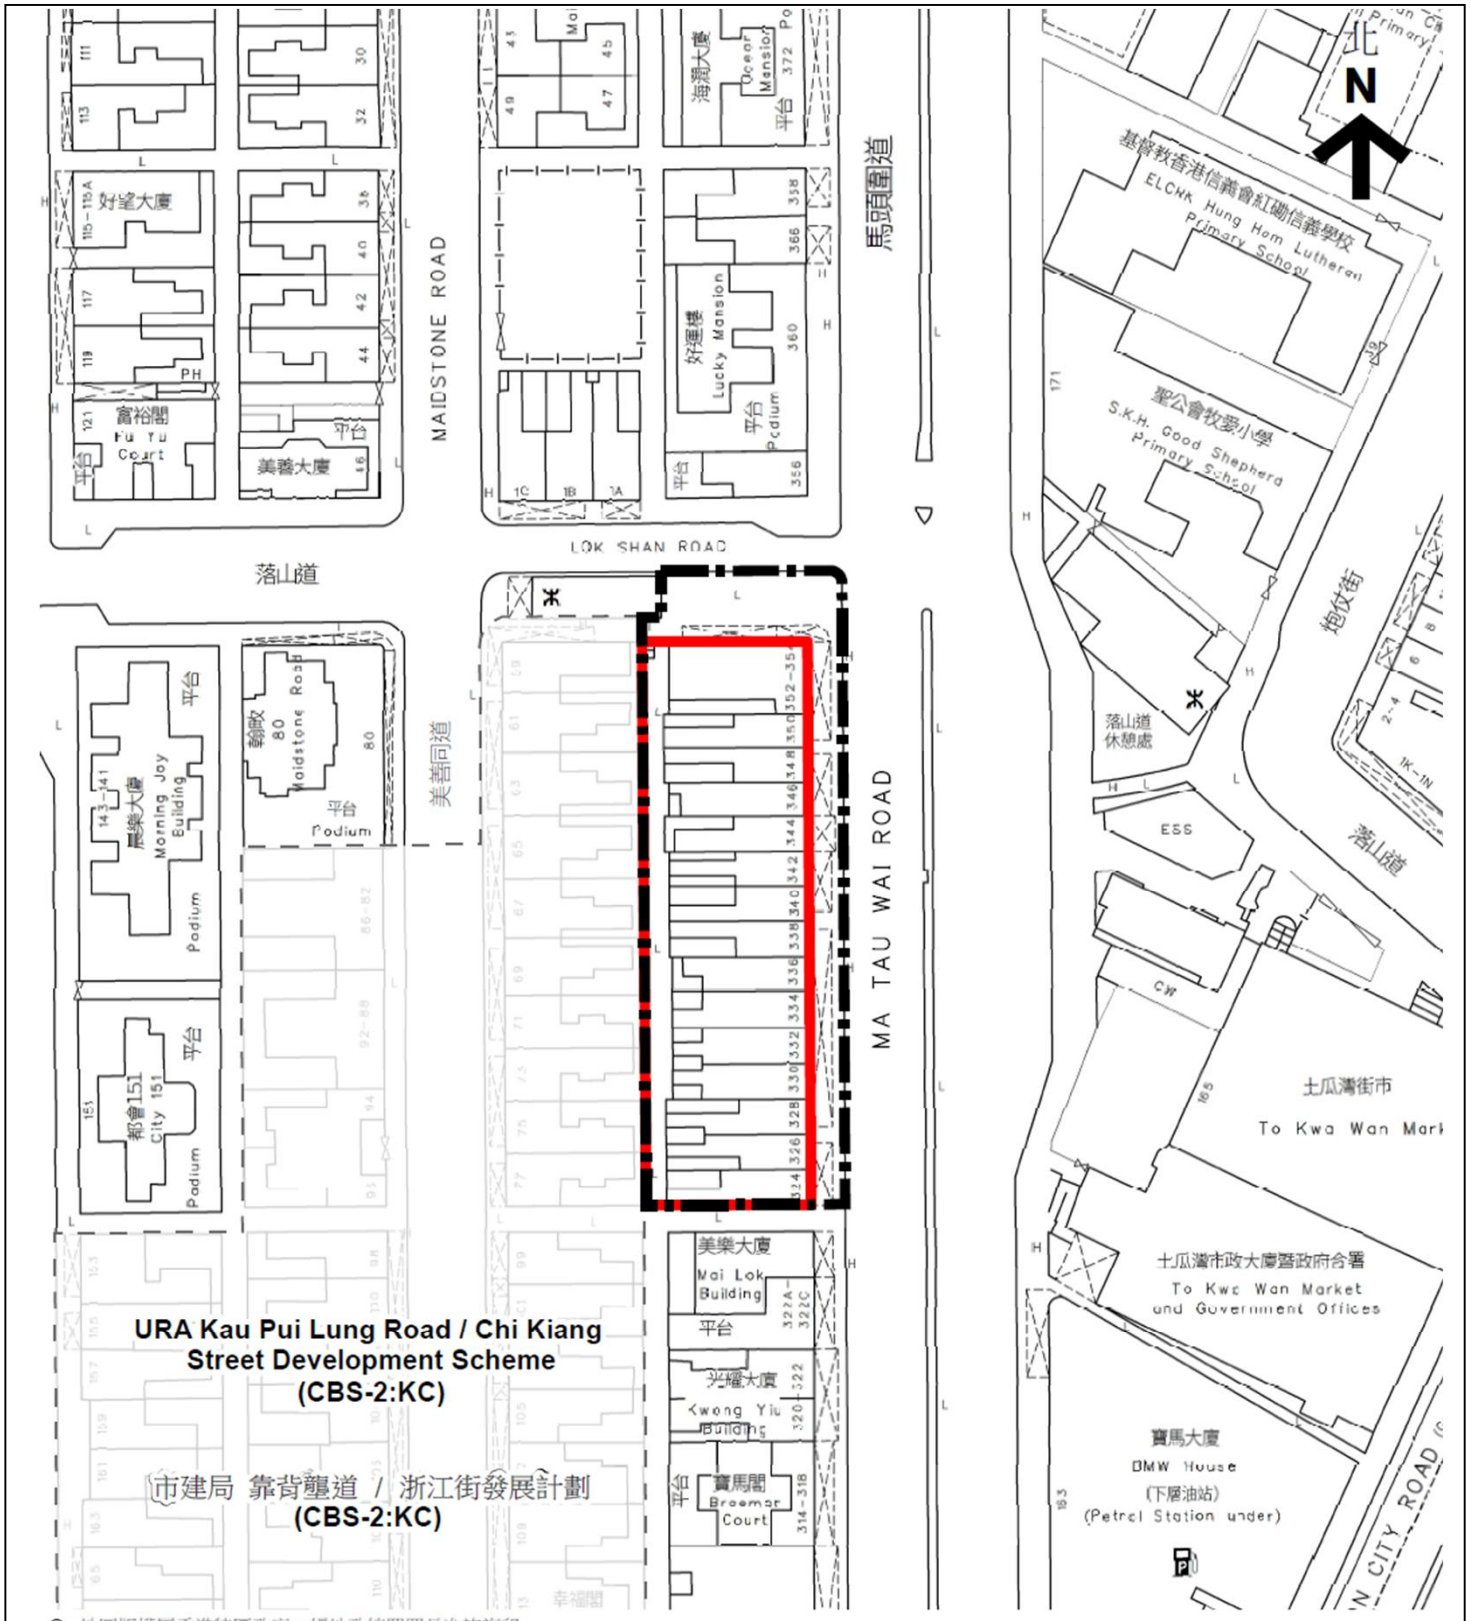

© 地圖版權屬香港特區政府，經地政總署署長准許複印
© The Government of the Hong Kong SAR Map reproduced with permission of the Director of Lands
所提供的地圖資料受香港特別行政區政府(“政府”)擁有的版權保障。政府沒有就該等資料的準確性或完整性，或在任何特定情況下使用的合適性作出任何明示或隱含的保證，亦無須對與該等地圖資料有關的任何原故而引致的任何損失或損害負上責任。
The mapping information is protected by copyright owned by the Government of the Hong Kong Special Administrative Region (the "Government"). No express or implied warranty is given to the accuracy or completeness of such mapping information or its appropriateness for use in any particular circumstances. The Government is not responsible for any loss or damage whatsoever in connection with such mapping information.

DP Boundary

Application Site
(i.e. Area zoned “R(A)”)


EXTRACT PLAN PREPARED ON 12/06/2024
BASED ON SURVEY SHEET No.
11-NW-20B & 11-NW-20D

SITE PLAN

MA TAU WAI ROAD /
LOK SHAN ROAD
DEVELOPMENT PROJECT
(KC-020)

市區重建局
URBAN RENEWAL AUTHORITY

Figure 1.1

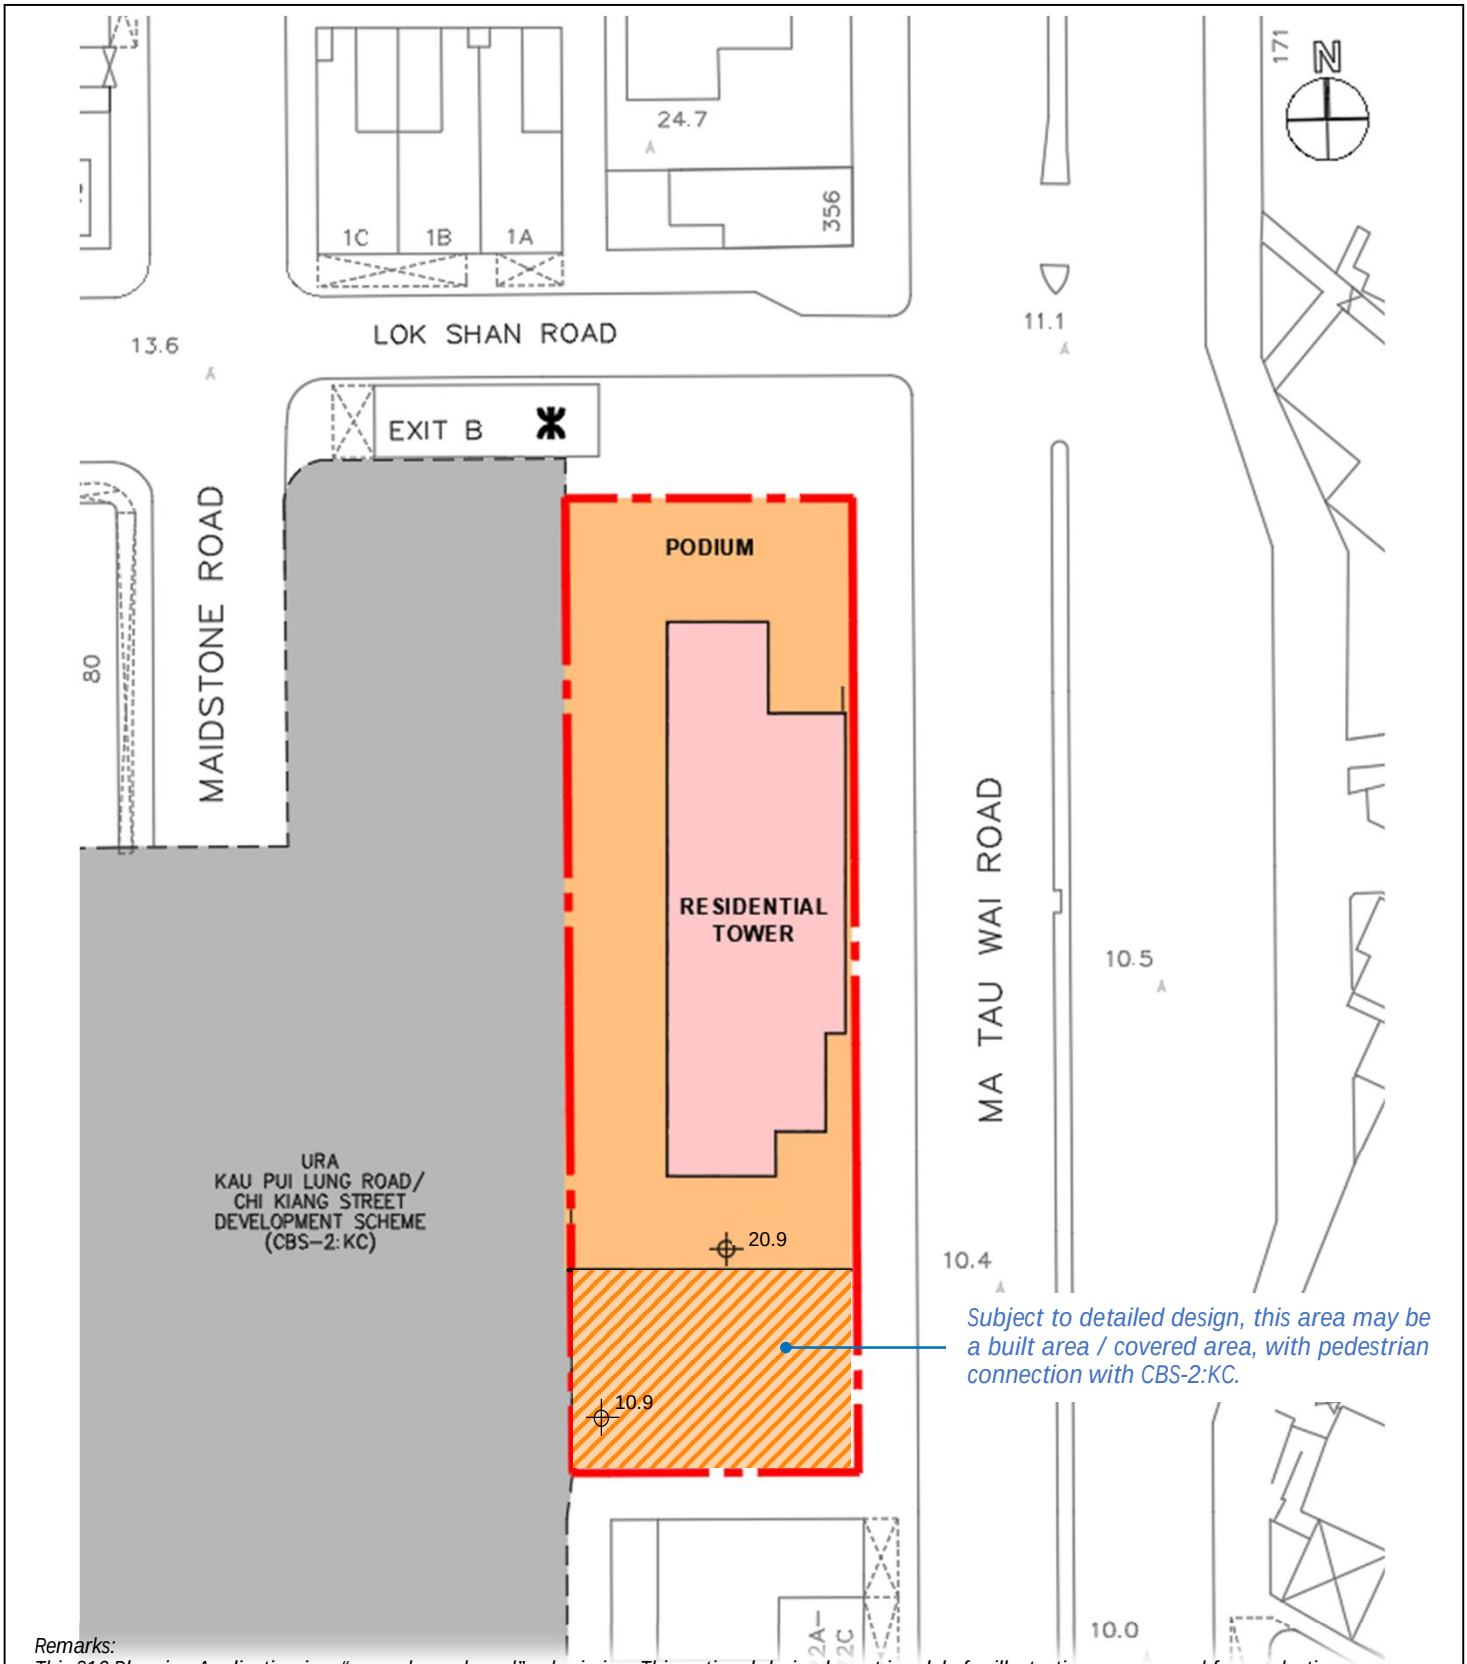

Remarks:
This S16 Planning Application is a "non-scheme-based" submission. This notional design layout is solely for illustration purpose and for conducting necessary technical assessments. Except for any planning condition(s) to be imposed, the design of the future development will not be bounded by the notional design submitted in the S16 Planning Application.

URA undertakes that the portion of the future combined development within the Application Site would not exceed maximum DPR of 8.0 and total PR of 9.0.

Application Site Boundary

NOTIONAL BLOCK PLAN


MA TAU WAI ROAD / LOK SHAN ROAD DEVELOPMENT PROJECT (KC-020)

市區重建局 URBAN RENEWAL AUTHORITY

Figure 3.1

Key Plan



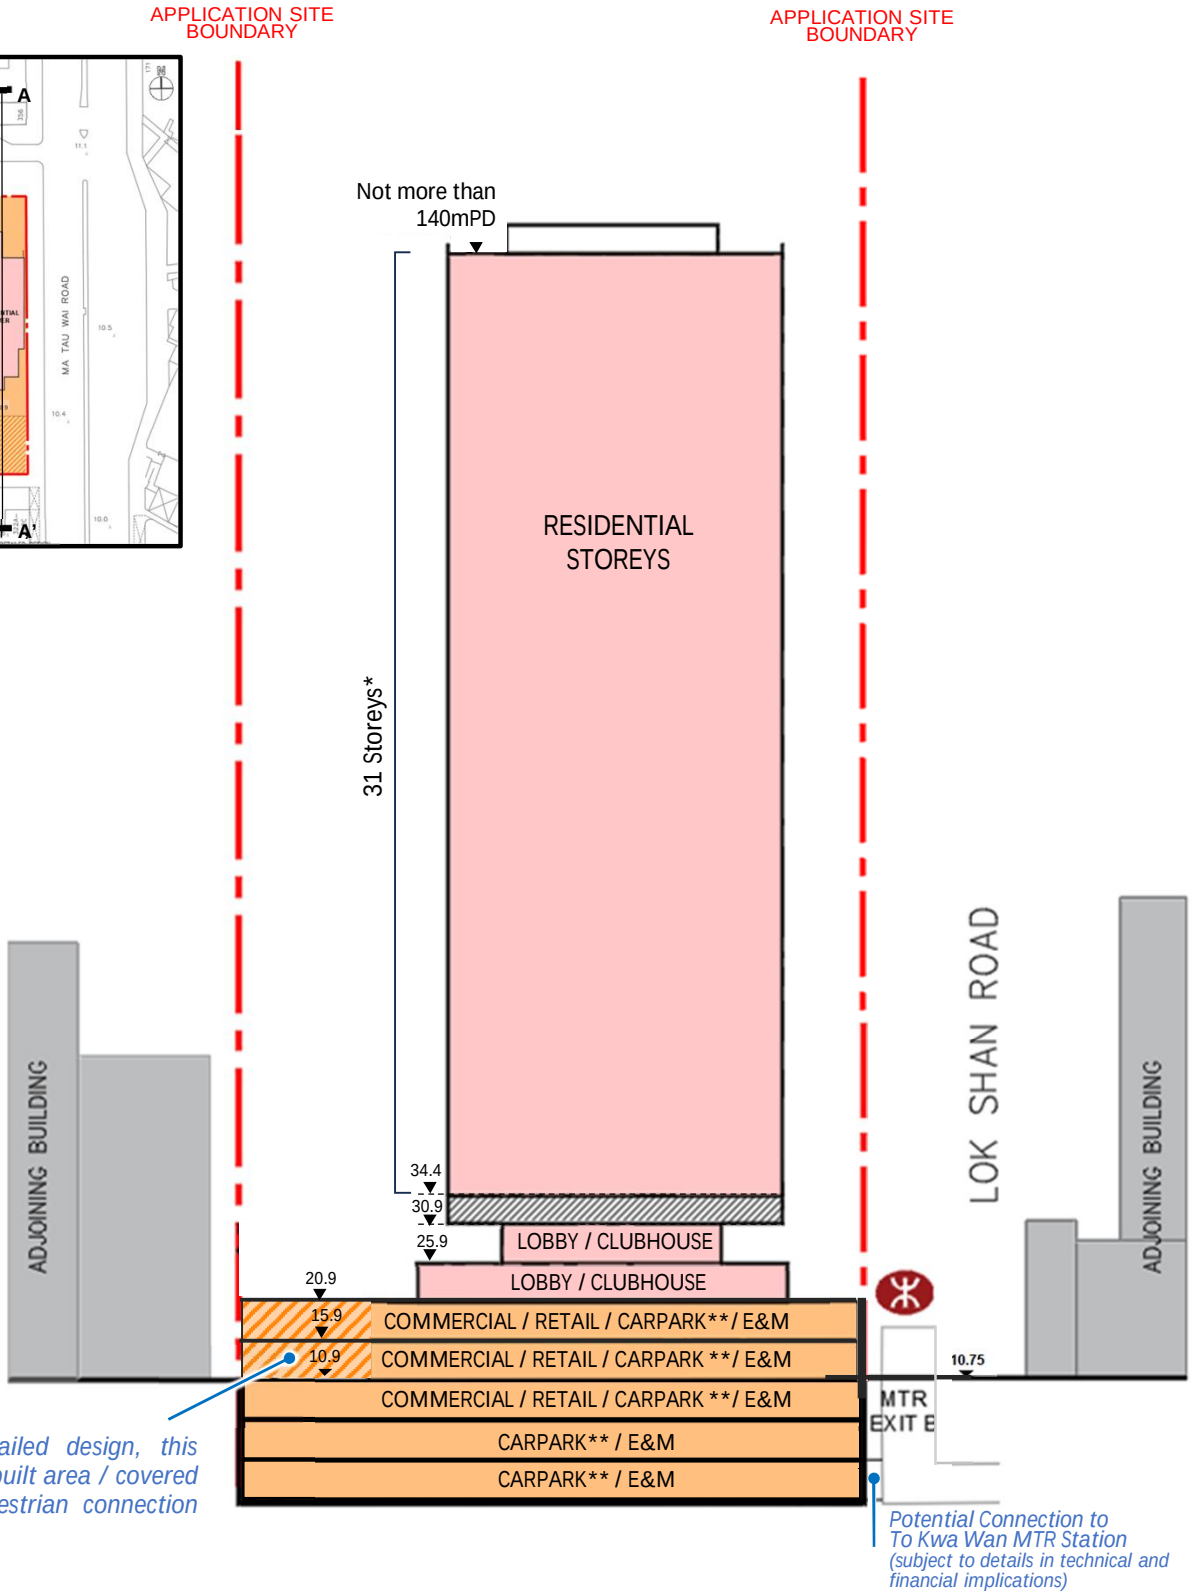

Remarks:

This S16 Planning Application is a "non-scheme-based" submission. This notional design layout is solely for illustration purpose and for conducting necessary technical assessments. Except for any planning condition(s) to be imposed, the design of the future development will not be bounded by the notional design submitted in the S16 Planning Application.

URA undertakes that the portion of the future combined development within the Application Site would not exceed maximum DPR of 8.0 and total PR of 9.0.

* *Reference to typical floor-to-floor height of 3.3m to 3.5m adopted in Hong Kong's private residential development.*

** *The proposed location of the carpark may reference to the latest PNAP APP-2, which permits full GFA exemption for up to two levels of above-ground carparks. Details will be worked out at detailed design stage.*

Application Site Boundary


NOTIONAL SECTION PLAN


MA TAU WAI ROAD / LOK SHAN ROAD DEVELOPMENT PROJECT (KC-020)


市區重建局 URBAN RENEWAL AUTHORITY

Figure 3.2

Appendix 2 Detailed calculations and Emission Inventory of PTI Emissions

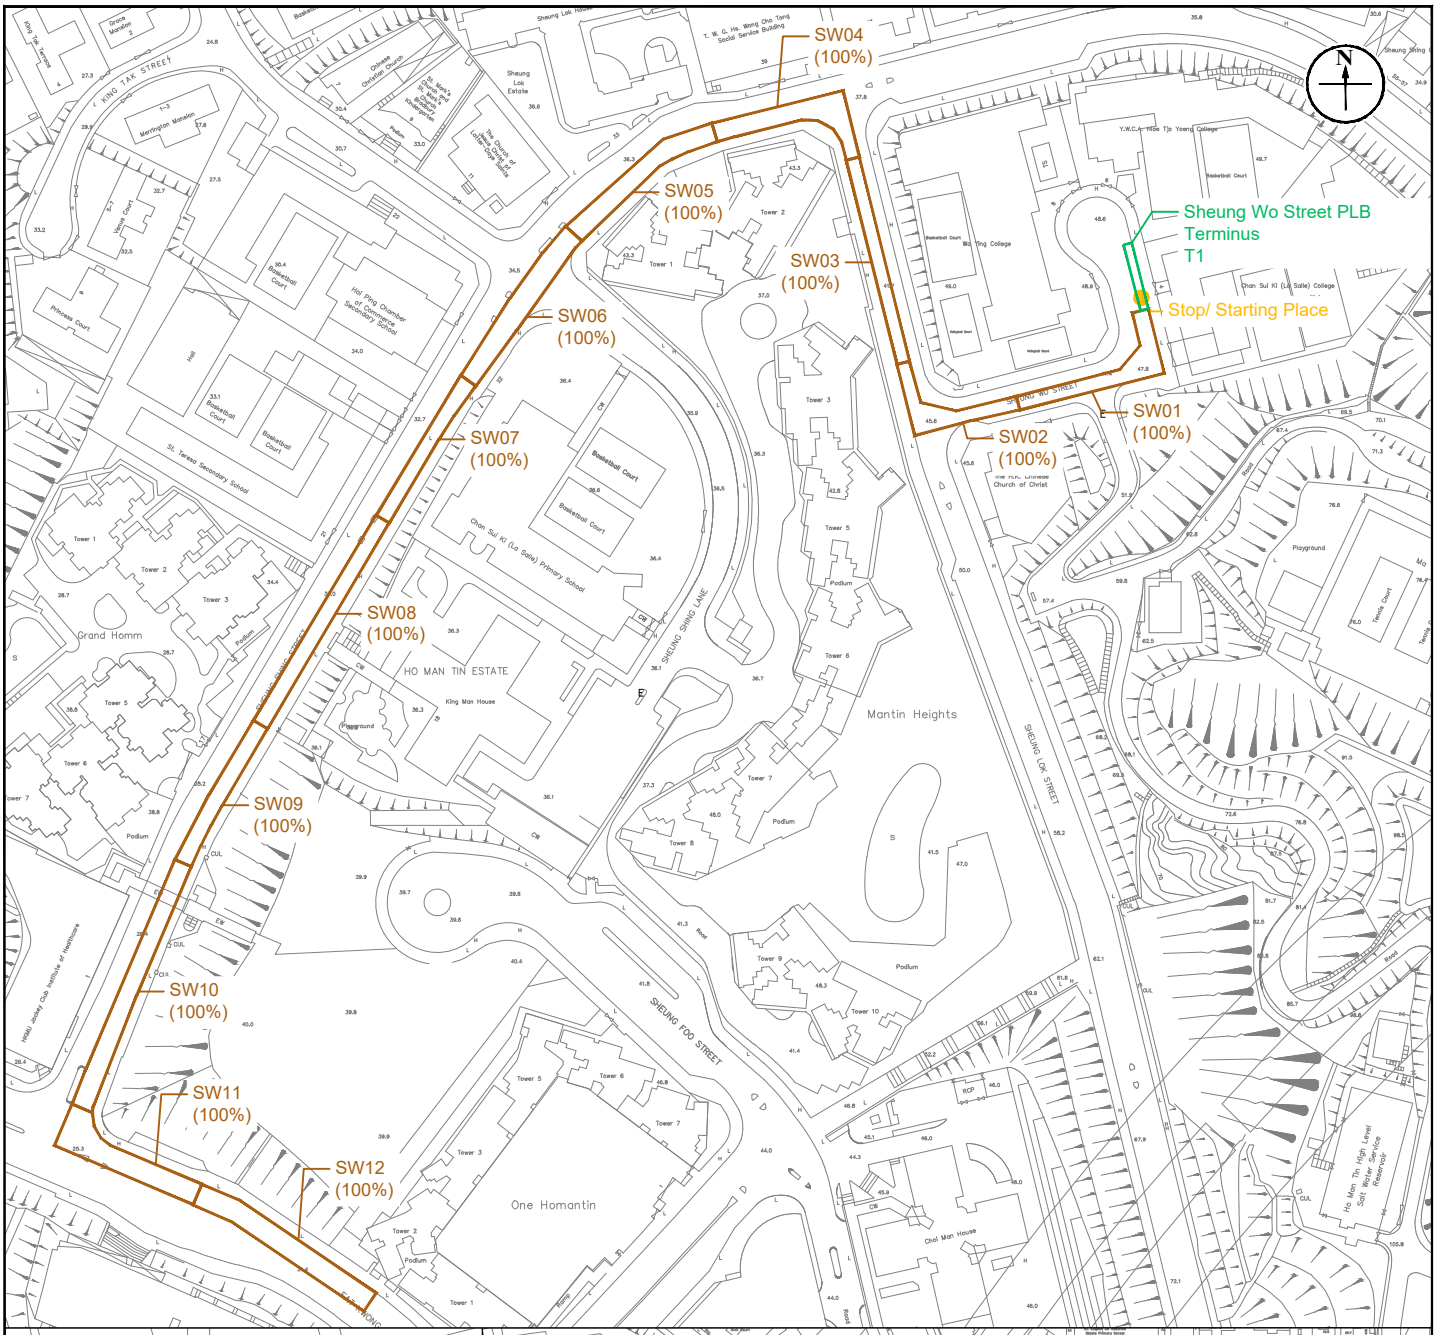

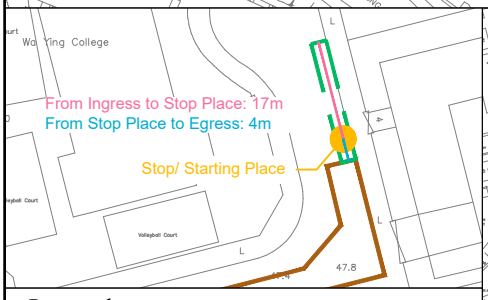

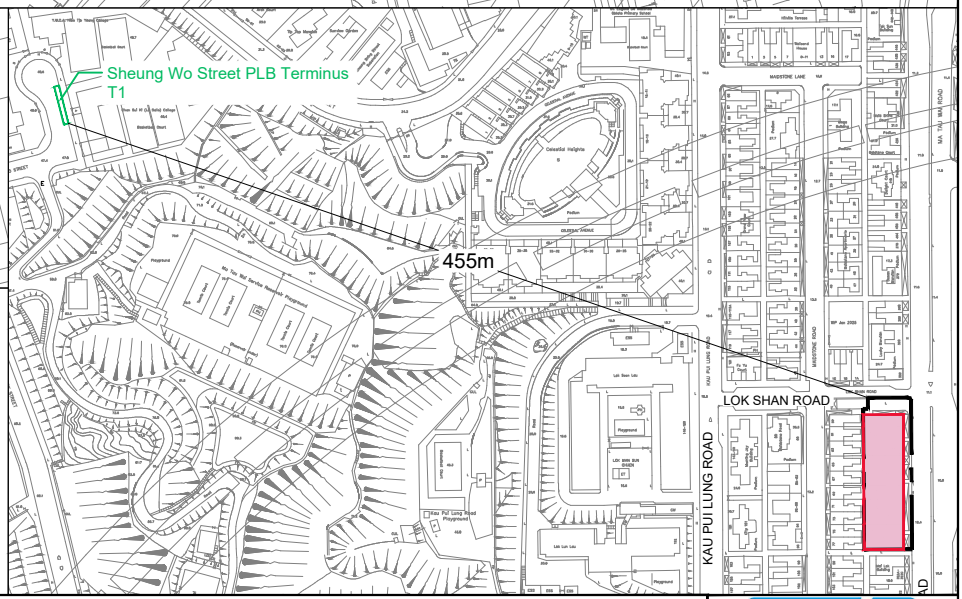

Legend

- DP Boundary
- Application Site (i.e. Area zoned "R(A)")
- Stop / Start Place
- PTI Boundary
- Spread Distance on Open Road

Appendix 2a


Title: Public Transport Interchange Emission Sources - Sheung Wo Street PLB Terminus

Project: Proposed Minor Relaxation of Domestic Plot Ratio and Building Height Restrictions for the Permitted Residential Development with Commercial / Retail uses of the URA Ma Tau Wai Road/ Lok Shan Road Development Project (KC-020), and Proposed Public Vehicle Park

RAMBOLL

Drawn by:	WT
Checked by:	TC
Rev.:	1.0
Date:	May 2026

Q:\Projects\URACBS02AI00\05 Assessments\01 Air\01 ASR & Emission Inventory\260513_AQIA.dwg

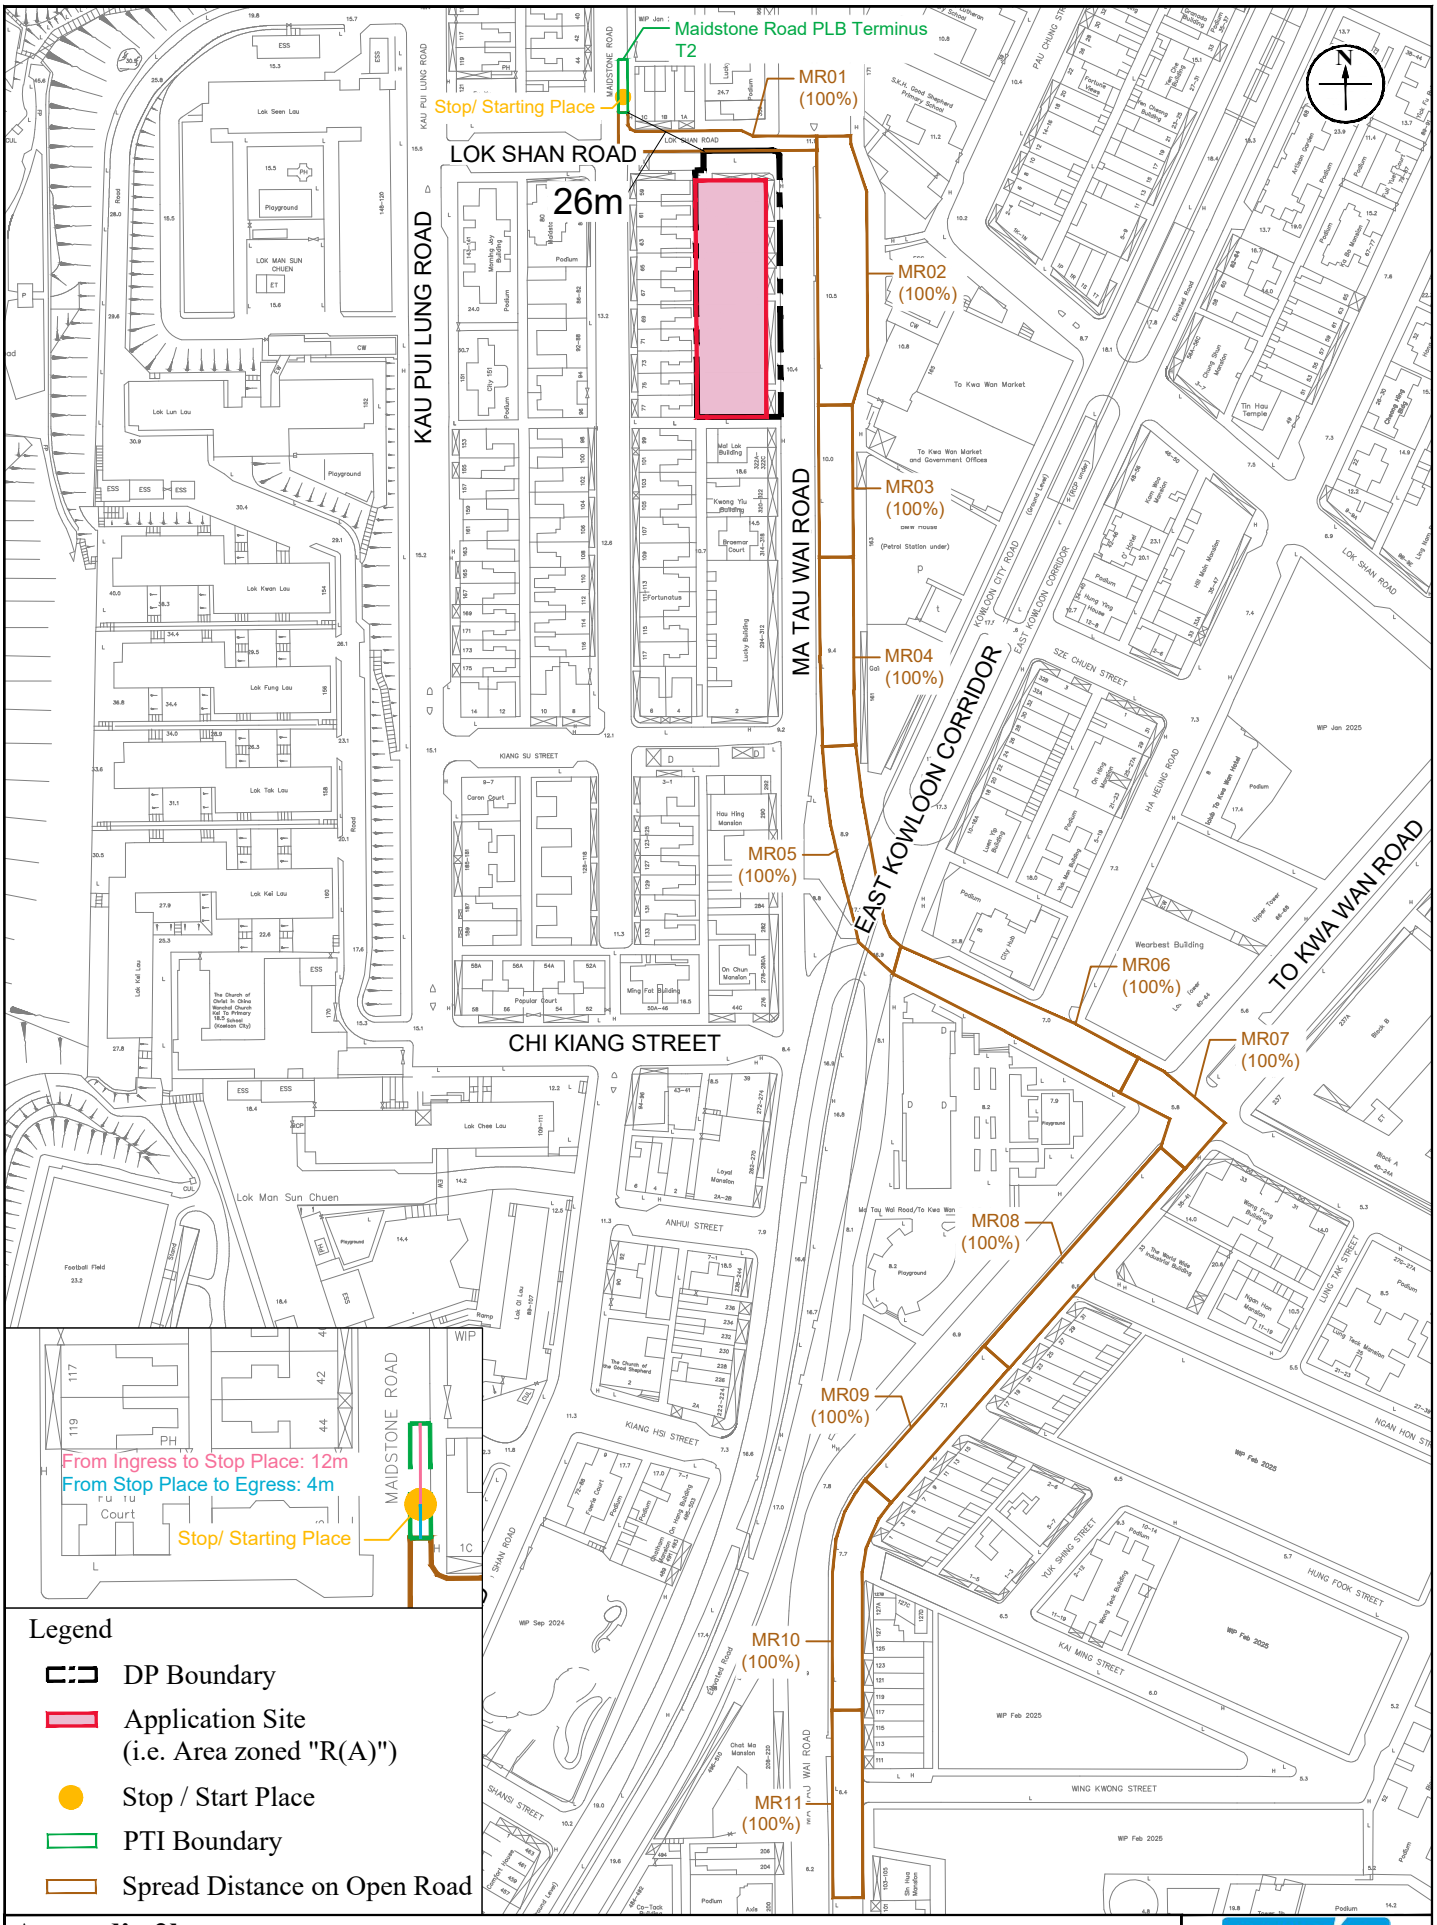

Appendix 2b


Title: Public Transport Interchange Emission Sources - Maidstone Road PLB Terminus

Project: Proposed Minor Relaxation of Domestic Plot Ratio and Building Height Restrictions for the Permitted Residential Development with Commercial / Retail uses of the URA Ma Tau Wai Road/ Lok Shan Road Development Project (KC-020), and Proposed Public Vehicle Park

RAMBOLL

Drawn by:	WT
Checked by:	TC
Rev.:	1.0
Date:	May 2026

Q:\Projects\URACBS02AI00\05 Assessments\01 Air\01 ASR & Emission Inventory\260513_AQIA.dwg

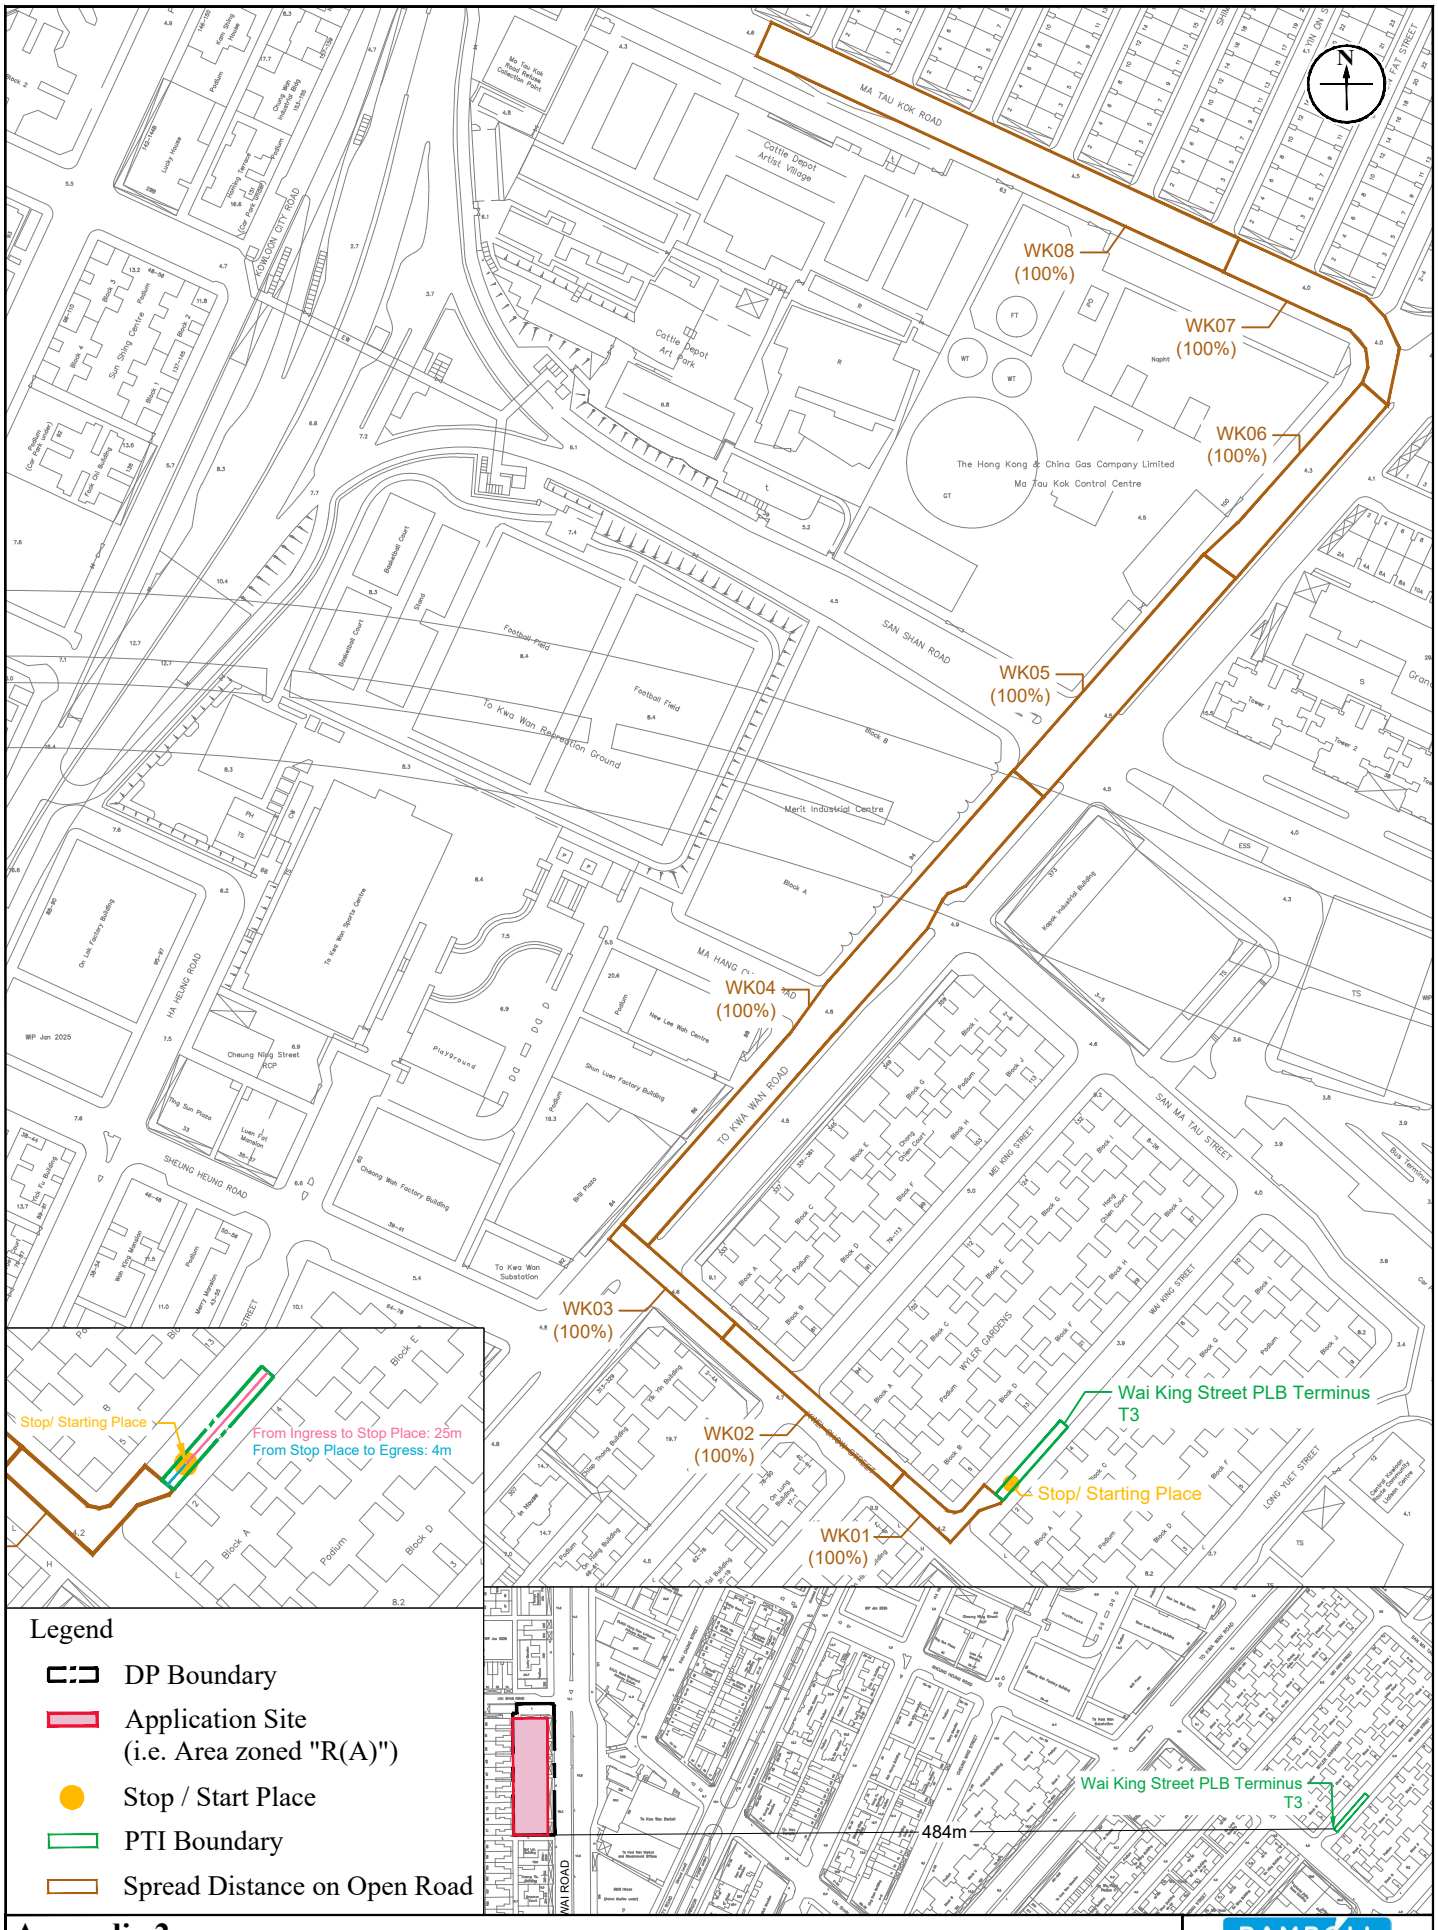

Appendix 2c


Title: Public Transport Interchange Emission Sources - Wah King Street PLB Terminus


Project: Proposed Minor Relaxation of Domestic Plot Ratio and Building Height Restrictions for the Permitted Residential Development with Commercial / Retail uses of the URA Ma Tau Wai Road/ Lok Shan Road Development Project (KC-020), and Proposed Public Vehicle Park


RAMBOLL

Drawn by:	WT
Checked by:	TC
Rev.:	1.0
Date:	May 2026

Q:\Projects\URACBS02AI00\05 Assessments\01 Air\01 ASR & Emission Inventory\260513_AQIA.dwg

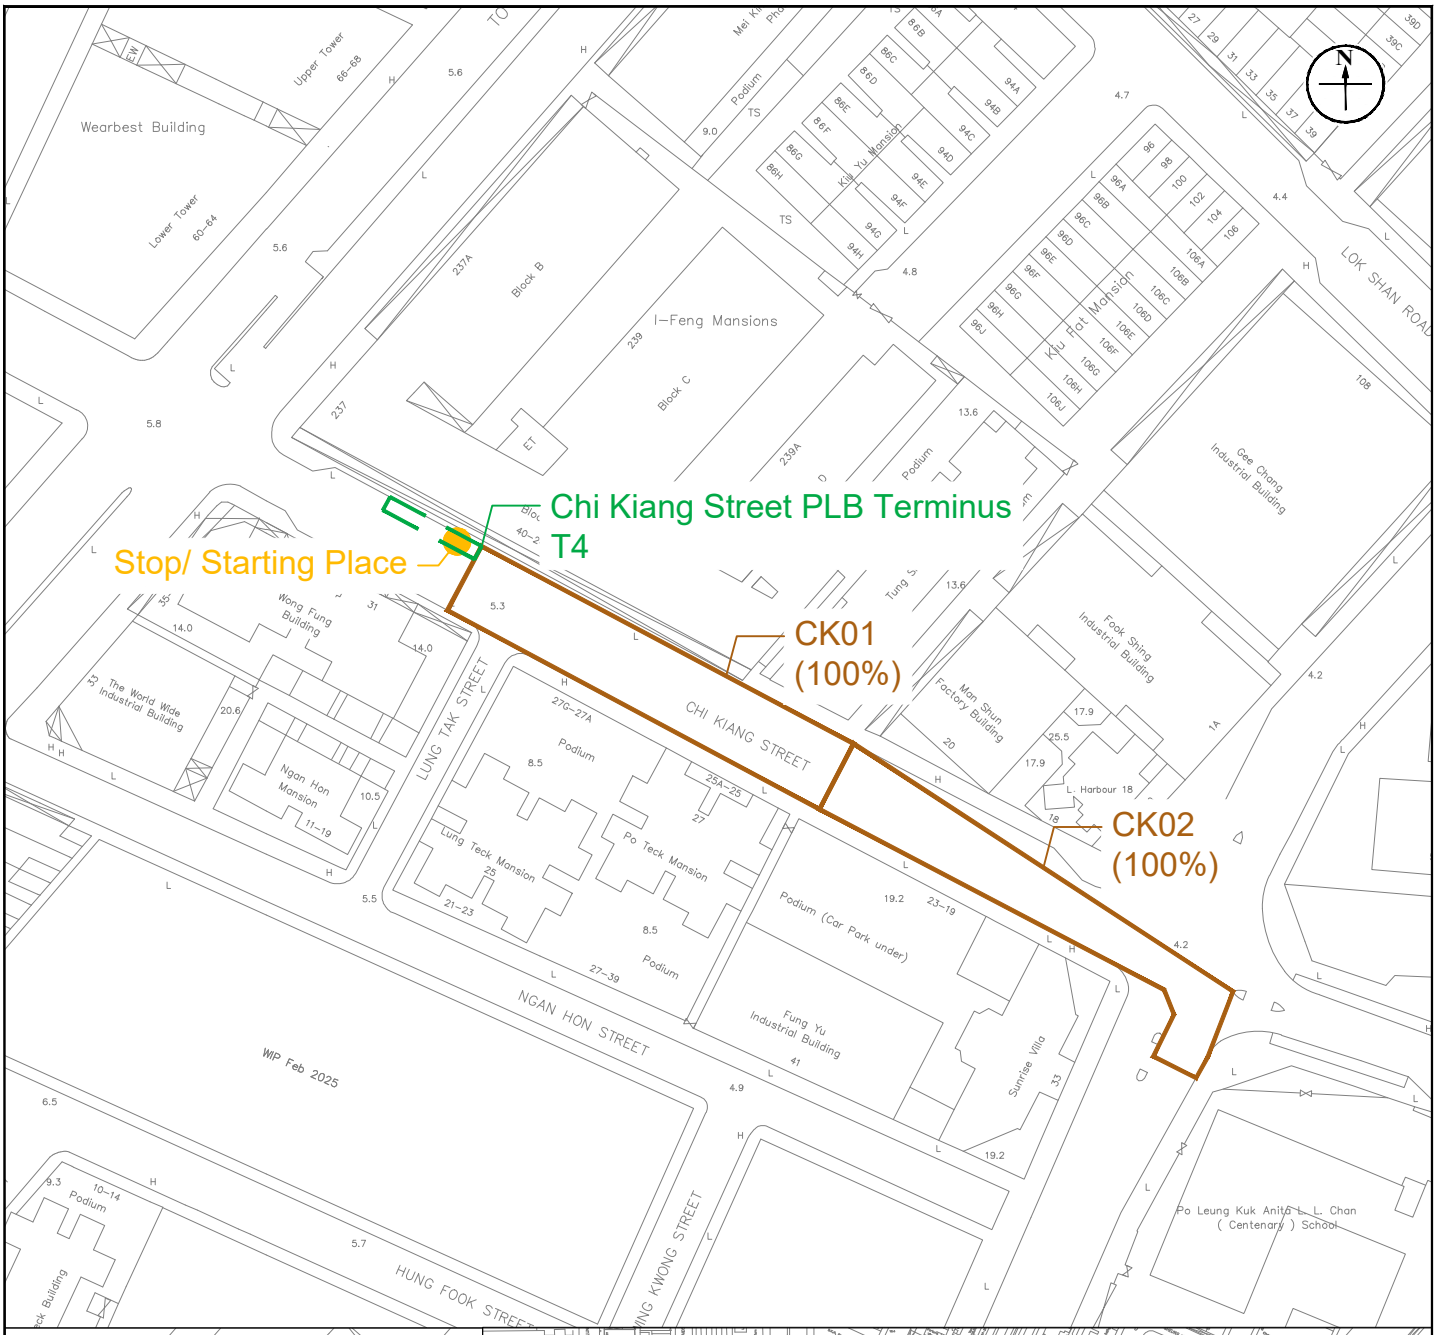

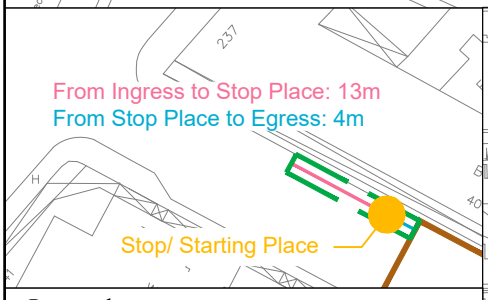

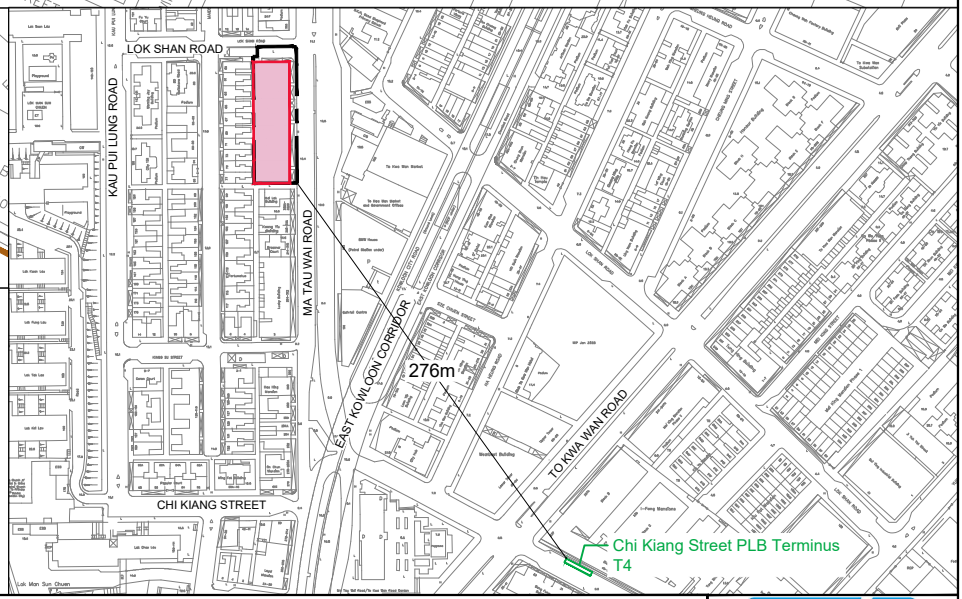

Legend

- DP Boundary
- Application Site (i.e. Area zoned "R(A")
- Stop / Start Place
- PTI Boundary
- Spread Distance on Open Road

Appendix 2d


Title: Public Transport Interchange Emission Sources - Chi Kiang Street PLB Terminus


Project: Proposed Minor Relaxation of Domestic Plot Ratio and Building Height Restrictions for the Permitted Residential Development with Commercial / Retail uses of the URA Ma Tau Wai Road/ Lok Shan Road Development Project (KC-020), and Proposed Public Vehicle Park


RAMBOLL

Drawn by:	WT
Checked by:	TC
Rev.:	1.0
Date:	May 2026

Q:\Projects\URACBS02AI00\05 Assessments\01 Air\01 ASR & Emission Inventory\260513_AQIA.dwg

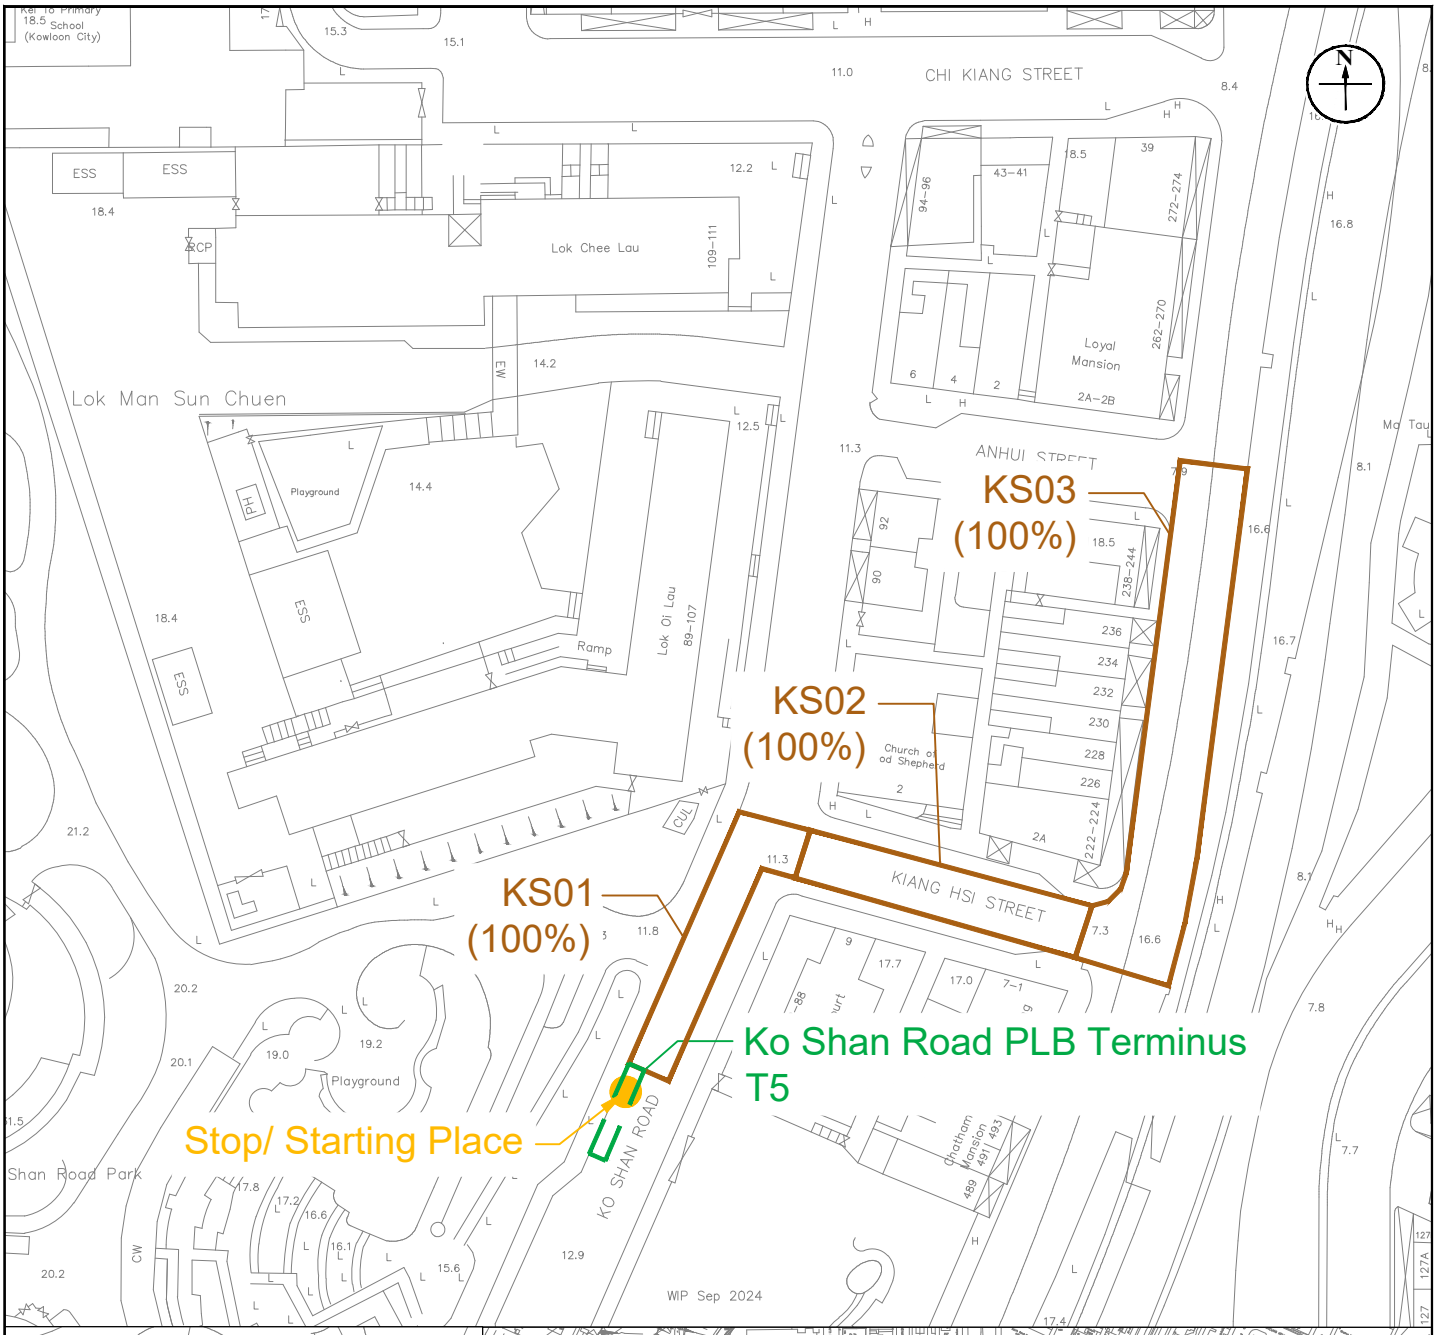

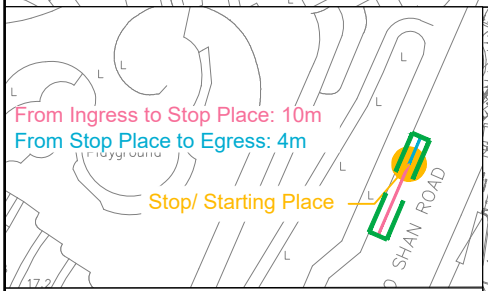

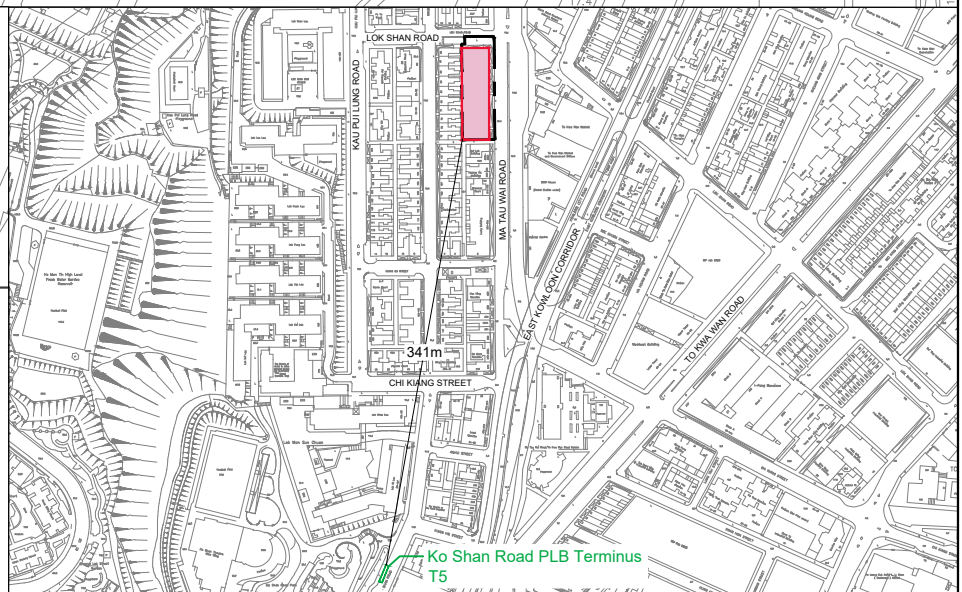

Legend

- DP Boundary
- Application Site (i.e. Area zoned "R(A)")
- Stop / Start Place
- PTI Boundary
- Spread Distance on Open Road

Appendix 2e

Title: Public Transport Interchange Emission Sources - Ko Shan Road PLB Terminus

Project: Proposed Minor Relaxation of Domestic Plot Ratio and Building Height Restrictions for the Permitted Residential Development with Commercial / Retail uses of the URA Ma Tau Wai Road/ Lok Shan Road Development Project (KC-020), and Proposed Public Vehicle Park

RAMBOLL

Drawn by:	WT
Checked by:	TC
Rev.:	1.0
Date:	May 2026

Q:\Projects\URACBS02AI00\05 Assessments\01 Air\01 ASR & Emission Inventory\260513_AQIA.dwg

Input Parameters of Public Transport Interchange/ Bus Terminus in AERMOD

PTI	Type of PTI	Type of Vehicle	Description	Source ID	Source in AERMOD Model	X-Coordinate (m)	Y-Coordinate (m)
Sheung Wo Street Pubic Light Bus Terminus (8,8M)	Open-area	PLB LPG	Emission from PLB Terminus	T1	AREAPOLY	836898.6	820052.0
						836901.2	820052.6
						836906.2	820032.2
						836903.8	820031.6
			Spread Distance	SW01	AREAPOLY	836906.2	820032.2
						836901.3	820031.0
						836903.7	820020.9
						836897.3	820013.5
						836865.5	820005.3
						836866.6	820001.1
						836911.2	820012.3
			Spread Distance	SW02	AREAPOLY	836866.6	820001.1
						836851.8	819997.8
						836834.2	819993.2
						836828.7	820015.1
						836832.6	820016.1
						836836.1	820003.4
						836846.9	820000.8
						836865.5	820005.3
			Spread Distance	SW03	AREAPOLY	836832.6	820016.1
						836817.1	820079.1
						836813.1	820078.1
						836828.7	820015.1
			Spread Distance	SW04	AREAPOLY	836817.1	820079.1
						836812.1	820099.5
						836771.6	820089.5
						836773.4	820083.8
						836779.0	820085.4
						836799.4	820090.5
						836804.3	820090.3
						836809.1	820087.6
						836811.7	820083.5
						836813.1	820078.1
			Spread Distance	SW05	AREAPOLY	836771.6	820089.5
						836756.8	820084.6
						836726.6	820057.7
						836731.6	820053.1
						836755.7	820076.3
						836759.5	820078.4
						836764.4	820080.6
						836773.4	820083.8
			Spread Distance	SW06	AREAPOLY	836726.6	820057.7
						836719.6	820049.7
						836709.3	820035.4
						836694.3	820011.8
						836698.9	820008.4
						836711.6	820025.7
						836729.7	820051.1
						836731.6	820053.1
			Spread Distance	SW07	AREAPOLY	836694.3	820011.8
						836668.1	819968.6
						836672.2	819966.2
						836687.5	819992.0
						836692.2	819999.3
						836698.9	820008.4
			Spread Distance	SW08	AREAPOLY	836668.1	819968.6
						836630.3	819905.4
						836634.6	819902.8
						836672.2	819966.2
			Spread Distance	SW09	AREAPOLY	836630.3	819905.4
						836616.6	819882.5
						836606.1	819862.5
						836611.2	819860.3
						836614.1	819866.8
						836617.3	819873.1
						836620.7	819879.2
						836634.6	819902.8
			Spread Distance	SW10	AREAPOLY	836606.1	819862.5
						836578.4	819797.3
						836574.4	819787.1
						836580.7	819784.4
						836580.9	819786.2
						836594.3	819820.6
						836611.2	819860.3
			Spread Distance	SW11	AREAPOLY	836574.4	819787.1
						836568.9	819774.4
						836611.7	819756.1
						836614.4	819762.4
						836586.0	819774.5
						836583.3	819776.7
						836581.2	819780.4
						836580.7	819784.4
			Spread Distance	SW12	AREAPOLY	836611.7	819756.1
						836623.9	819750.6
						836664.3	819723.2
						836668.2	819728.8
						836626.3	819757.3
						836614.4	819762.4

PTI	Type of PTI	Type of Vehicle	Description	Source ID	Source in AERMOD Model	X-Coordinate (m)	Y-Coordinate (m)
Maidstone Road Pubic Light Bus Terminus (27M)	Open-area	PLB Diesel	Emission from PLB Terminus	T2	AREAPOLY	837310.2	819912.6
						837313.0	819912.6
						837313.1	819896.3
						837310.2	819896.3
			Spread Distance	MR01	AREAPOLY	837351.4	819889.2
						837348.0	819890.9
						837315.4	819890.6
						837314.1	819891.2
						837313.2	819892.5
						837313.1	819896.3
						837310.2	819896.3
						837310.2	819884.4
						837371.1	819884.8
						837371.1	819889.1
			Spread Distance	MR02	AREAPOLY	837381.5	819886.9
						837386.4	819871.9
						837386.7	819821.7
						837382.0	819806.7
						837371.6	819806.6
						837371.1	819889.1
						837381.5	819889.1
			Spread Distance	MR03	AREAPOLY	837382.3	819760.0
						837382.0	819806.7
						837371.6	819806.6
						837371.8	819760.0
			Spread Distance	MR04	AREAPOLY	837382.3	819760.0
						837371.8	819760.0
						837372.0	819729.9
						837372.8	819701.9
						837383.0	819702.4
						837382.5	819719.3
			Spread Distance	MR05	AREAPOLY	837394.5	819632.2
						837396.9	819640.6
						837393.7	819643.7
						837391.8	819647.8
						837384.8	819687.3
						837383.0	819702.4
						837372.8	819701.9
						837373.9	819689.0
						837375.3	819678.5
						837379.1	819661.7
						837382.8	819647.3
						837383.9	819642.1
			Spread Distance	MR06	AREAPOLY	837394.5	819632.2
						837396.9	819640.6
						837450.5	819616.9
						837469.7	819606.4
						837464.0	819595.8
						837428.9	819614.6
			Spread Distance	MR07	AREAPOLY	837469.7	819606.5
						837464.0	819595.8
						837479.4	819587.7
						837476.6	819579.0
						837484.0	819572.5
						837496.3	819586.5
						837477.7	819602.2
			Spread Distance	MR08	AREAPOLY	837422.4	819518.1
						837476.6	819579.0
						837484.0	819572.5
						837430.1	819511.3
			Spread Distance	MR09	AREAPOLY	837385.9	819477.1
						837393.9	819470.0
						837430.1	819511.3
						837422.4	819518.1
			Spread Distance	MR10	AREAPOLY	837385.9	819477.1
						837393.9	819470.0
						837390.2	819465.3
						837386.3	819456.4
						837385.0	819448.9
						837385.0	819406.4
						837375.8	819406.4
						837375.9	819448.7
						837377.0	819459.1
						837379.7	819467.3
						837383.0	819473.1
			Spread Distance	MR11	AREAPOLY	837385.2	819348.9
						837376.0	819348.9
						837375.8	819406.4
						837385.0	819406.4

PTI	Type of PTI	Type of Vehicle	Description	Source ID	Source in AERMOD Model	X-Coordinate (m)	Y-Coordinate (m)
Wai King Street Pubic Light Bus Terminus (28M, 28MS)	Open-area	PLB Diesel	Emission from PLB Terminus	T3	AREAPOLY	837846.5	819804.9
						837866.0	819826.9
						837863.7	819828.9
						837844.2	819806.8
			Spread Distance	WK01	AREAPOLY	837846.5	819804.9
						837845.7	819804.0
						837839.5	819801.9
						837830.7	819792.3
						837812.9	819808.7
						837816.9	819813.3
						837829.9	819801.8
						837832.1	819801.3
						837834.1	819801.8
						837840.9	819809.6
			Spread Distance	WK02	AREAPOLY	837812.9	819808.7
						837816.9	819813.2
						837766.2	819858.1
						837762.2	819853.5
			Spread Distance	WK03	AREAPOLY	837766.2	819858.1
						837732.3	819888.0
						837728.2	819883.5
						837762.2	819853.5
			Spread Distance	WK04	AREAPOLY	837739.8	819881.4
						837732.3	819888.0
						837782.3	819944.8
						837794.1	819961.0
						837849.7	820024.1
						837858.7	820016.1
						837835.2	819989.3
						837829.9	819987.0
						837828.6	819985.5
						837823.5	819976.2
						837796.3	819945.6
			Spread Distance	WK05	AREAPOLY	837916.5	820081.8
						837858.7	820016.1
						837849.7	820024.1
						837906.8	820088.9
			Spread Distance	WK06	AREAPOLY	837906.8	820088.9
						837916.5	820081.8
						837962.0	820133.7
						837954.4	820140.5
						837917.1	820098.5
			Spread Distance	WK07	AREAPOLY	837950.8	820156.1
						837955.4	820150.6
						837956.1	820144.9
						837954.4	820140.5
						837962.0	820133.7
						837965.6	820150.8
						837961.3	820160.0
						837955.7	820166.0
						837917.4	820183.7
						837912.8	820173.7
			Spread Distance	WK08	AREAPOLY	837917.4	820183.7
						837777.0	820248.7
						837772.4	820238.6
						837912.8	820173.7
Chi Kiang Street Pubic Light Bus Terminus (26)	Open-area	PLB LPG	Emission from PLB Terminus	T4	AREAPOLY	837520.8	819579.0
						837519.6	819576.8
						837535.0	819568.5
						837536.2	819570.7
			Spread Distance	CK01	AREAPOLY	837536.2	819570.7
						837530.4	819560.0
						837593.0	819526.5
						837598.7	819537.6
			Spread Distance	CK02	AREAPOLY	837598.7	819537.6
						837662.5	819495.9
						837658.2	819484.9
						837656.3	819481.4
						837649.1	819485.0
						837652.6	819492.0
						837650.9	819496.2
						837593.0	819526.5
Ko Shan RoadPubic Light Bus Terminus (105)	Open-area	PLB LPG	Emission from PLB Terminus	T5	AREAPOLY	837276.5	819466.0
						837274.3	819467.0
						837268.5	819453.9
						837270.8	819452.9
			Spread Distance	KS01	AREAPOLY	837298.4	819493.9
						837293.6	819495.3
						837280.0	819464.4
						837274.3	819467.0
						837290.3	819503.6
						837300.6	819500.9
			Spread Distance	KS02	AREAPOLY	837298.4	819493.9
						837300.6	819500.9
						837341.7	819489.9
						837339.2	819482.4
			Spread Distance	KS03	AREAPOLY	837339.2	819482.4
						837352.7	819478.3
						837355.2	819487.4
						837356.9	819496.7
						837364.3	819553.4
						837354.5	819554.6
						837346.6	819494.6
						837345.8	819492.4
						837344.0	819490.5
						837341.7	819489.9

Input Parameters of Public Transport Interchange/ Bus Terminus in AERMOD

PTI	Type of PTI	Type of Vehicle	Description	Source	Source in AERMOD Model	Base Elevation	Suggested Vehicle Height [1]	Release Height [2]	Initial Vertical Dimension Coefficient [3]	Area	Length Outside Terminus	Spilt Ratio	Max. Total Emission				Max. Emission Rate			
													NO	NO_2	RSP	FSP	NO	NO_2	RSP	FSP
				ID		(mPD)	(m)	(mAG)	(σz)	(m^2)	(m)	(%)	(g/s)				(g/s)				($g/m^2/s$)			
Sheung Wo Street Pubic Light Bus Terminus (8,8M)	Open-area	PLB LPG	Emission from PLB Terminus	T1	AREAPOLY	48.1	3.0	2.55	2.37	53.7	-	-	2.84E-02	1.43E-04	4.49E-05	4.49E-05	-	-	-	-	5.30E-04	2.66E-06	8.37E-07	8.37E-07
			Spread Distance	SW01	AREAPOLY	47.8	3.0	2.55	2.37	308.8	53.0	100%	3.45E-02	1.73E-04	0.00E+00	0.00E+00	2.63E-03	1.32E-05	0E+00	0E+00	8.50E-06	4.27E-08	0.0E+00	0.0E+00
			Spread Distance	SW02	AREAPOLY	45.6	3.0	2.55	2.37	240.6	43.4	100%					2.15E-03	1.08E-05	0E+00	0E+00	8.94E-06	4.49E-08	0.0E+00	0.0E+00
			Spread Distance	SW03	AREAPOLY	41.7	3.0	2.55	2.37	263.6	64.8	100%					3.21E-03	1.61E-05	0E+00	0E+00	1.22E-05	6.12E-08	0.0E+00	0.0E+00
			Spread Distance	SW04	AREAPOLY	37.8	3.0	2.55	2.37	330.9	56.6	100%					2.80E-03	1.41E-05	0E+00	0E+00	8.48E-06	4.26E-08	0.0E+00	0.0E+00
			Spread Distance	SW05	AREAPOLY	36.3	3.0	2.55	2.37	334.2	54.0	100%					2.68E-03	1.34E-05	0E+00	0E+00	8.01E-06	4.02E-08	0.0E+00	0.0E+00
			Spread Distance	SW06	AREAPOLY	34.5	3.0	2.55	2.37	386.6	55.7	100%					2.76E-03	1.39E-05	0E+00	0E+00	7.14E-06	3.59E-08	0.0E+00	0.0E+00
			Spread Distance	SW07	AREAPOLY	32.7	3.0	2.55	2.37	235.6	50.0	100%					2.48E-03	1.24E-05	0E+00	0E+00	1.05E-05	5.28E-08	0.0E+00	0.0E+00
			Spread Distance	SW08	AREAPOLY	30	3.0	2.55	2.37	359.0	73.4	100%					3.64E-03	1.83E-05	0E+00	0E+00	1.01E-05	5.09E-08	0.0E+00	0.0E+00
			Spread Distance	SW09	AREAPOLY	28.2	3.0	2.55	2.37	251.0	48.4	100%					2.40E-03	1.21E-05	0E+00	0E+00	9.55E-06	4.80E-08	0.0E+00	0.0E+00
			Spread Distance	SW10	AREAPOLY	26.4	3.0	2.55	2.37	471.1	81.7	100%					4.05E-03	2.03E-05	0E+00	0E+00	8.59E-06	4.32E-08	0.0E+00	0.0E+00
			Spread Distance	SW11	AREAPOLY	25.3	3.0	2.55	2.37	386.6	53.0	100%					2.63E-03	1.32E-05	0E+00	0E+00	6.79E-06	3.41E-08	0.0E+00	0.0E+00
			Spread Distance	SW12	AREAPOLY	31.4	3.0	2.55	2.37	434.1	62.0	100%					3.07E-03	1.54E-05	0E+00	0E+00	7.08E-06	3.56E-08	0.0E+00	0.0E+00
Maidstone Road Pubic Light Bus Terminus (27M)	Open-area	PLB Diesel	Emission from PLB Terminus	T2	AREAPOLY	13.4	3.0	2.55	2.37	46.9	-	-	3.14E-04	1.22E-04	8.45E-06	8.23E-06	-	-	-	-	6.71E-06	2.61E-06	1.80E-07	1.75E-07
			Spread Distance	MR01	AREAPOLY	12.4	3.0	2.55	2.37	358.6	66.7	100%	7.57E-04	2.94E-04	0.00E+00	0.00E+00	7.25E-05	2.82E-05	0E+00	0E+00	2.02E-07	7.87E-08	0.0E+00	0.0E+00
			Spread Distance	MR02	AREAPOLY	10.5	3.0	2.55	2.37	1170.9	82.4	100%					8.96E-05	3.48E-05	0E+00	0E+00	7.65E-08	2.98E-08	0.0E+00	0.0E+00
			Spread Distance	MR03	AREAPOLY	10	3.0	2.55	2.37	485.8	46.6	100%					5.07E-05	1.97E-05	0E+00	0E+00	1.04E-07	4.06E-08	0.0E+00	0.0E+00
			Spread Distance	MR04	AREAPOLY	9.4	3.0	2.55	2.37	597.8	57.8	100%					6.29E-05	2.44E-05	0E+00	0E+00	1.05E-07	4.09E-08	0.0E+00	0.0E+00
			Spread Distance	MR05	AREAPOLY	8.9	3.0	2.55	2.37	689.1	68.7	100%					7.47E-05	2.91E-05	0E+00	0E+00	1.08E-07	4.22E-08	0.0E+00	0.0E+00
			Spread Distance	MR06	AREAPOLY	7	3.0	2.55	2.37	857.6	79.4	100%					8.63E-05	3.36E-05	0E+00	0E+00	1.01E-07	3.92E-08	0.0E+00	0.0E+00
			Spread Distance	MR07	AREAPOLY	5.8	3.0	2.55	2.37	448.7	31.9	100%					3.47E-05	1.35E-05	0E+00	0E+00	7.73E-08	3.01E-08	0.0E+00	0.0E+00
			Spread Distance	MR08	AREAPOLY	6.5	3.0	2.55	2.37	824.5	81.5	100%					8.86E-05	3.45E-05	0E+00	0E+00	1.07E-07	4.18E-08	0.0E+00	0.0E+00
			Spread Distance	MR09	AREAPOLY	7.1	3.0	2.55	2.37	575.2	54.9	100%					5.97E-05	2.32E-05	0E+00	0E+00	1.04E-07	4.04E-08	0.0E+00	0.0E+00
			Spread Distance	MR10	AREAPOLY	7.7	3.0	2.55	2.37	655.8	68.6	100%					7.46E-05	2.9E-05	0E+00	0E+00	1.14E-07	4.42E-08	0.0E+00	0.0E+00
			Spread Distance	MR11	AREAPOLY	6.4	3.0	2.55	2.37	530.0	57.5	100%					6.25E-05	2.43E-05	0E+00	0E+00	1.18E-07	4.59E-08	0.0E+00	0.0E+00
Wai King Street Pubic Light Bus Terminus (28M, 28MS)	Open-area	PLB Diesel	Emission from PLB Terminus	T3	AREAPOLY	4	3.0	2.55	2.37	88.9	-	-	1.26E-03	4.89E-04	2.08E-05	2.01E-05	-	-	-	-	1.42E-05	5.50E-06	2.34E-07	2.26E-07
			Spread Distance	WK01	AREAPOLY	4.2	3.0	2.55	2.37	221.4	33.4	100%	1.92E-03	7.46E-04	0.00E+00	0.00E+00	9.20E-05	3.58E-05	0E+00	0E+00	4.15E-07	1.62E-07	0E+00	0E+00
			Spread Distance	WK02	AREAPOLY	4.7	3.0	2.55	2.37	410.6	67.6	100%					1.86E-04	7.24E-05	0E+00	0E+00	4.54E-07	1.76E-07	0E+00	0E+00
			Spread Distance	WK03	AREAPOLY	4.6	3.0	2.55	2.37	276.0	39.8	100%					1.10E-04	4.26E-05	0E+00	0E+00	3.97E-07	1.54E-07	0E+00	0E+00
			Spread Distance	WK04	AREAPOLY	4.8	3.0	2.55	2.37	1965.3	179.7	100%					4.95E-04	1.93E-04	0E+00	0E+00	2.52E-07	9.80E-08	0E+00	0E+00
			Spread Distance	WK05	AREAPOLY	4.5	3.0	2.55	2.37	1044.4	86.9	100%					2.39E-04	9.31E-05	0E+00	0E+00	2.29E-07	8.91E-08	0E+00	0E+00
			Spread Distance	WK06	AREAPOLY	4.3	3.0	2.55	2.37	734.5	69.6	100%					1.92E-04	7.46E-05	0E+00	0E+00	2.61E-07	1.02E-07	0E+00	0E+00
			Spread Distance	WK07	AREAPOLY	4	3.0	2.55	2.37	714.7	64.4	100%					1.77E-04	6.90E-05	0E+00	0E+00	2.48E-07	9.65E-08	0E+00	0E+00
			Spread Distance	WK08	AREAPOLY	4.5	3.0	2.55	2.37	1704.8	154.6	100%					4.26E-04	1.66E-04	0E+00	0E+00	2.50E-07	9.71E-08	0E+00	0E+00
Chi Kiang Street Pubic Light Bus Terminus (26)	Open-area	PLB LPG	Emission from PLB Terminus	T4	AREAPOLY	5.3	3.0	2.55	2.37	43.8	-	-	1.28E-02	6.45E-05	2.43E-05	2.43E-05	-	-	-	-	2.93E-04	1.47E-06	5.55E-07	5.55E-07
			Spread Distance	CK01	AREAPOLY	5	3.0	2.55	2.37	872.4	70.8	100%	1.67E-02	8.40E-05	0.00E+00	0.00E+00	8.11E-03	4.08E-05	0E+00	0E+00	9.30E-06	4.67E-08	0E+00	0E+00
			Spread Distance	CK02	AREAPOLY	4.6	3.0	2.55	2.37	758.0	75.2	100%					8.61E-03	4.33E-05	0E+00	0E+00	1.14E-05	5.71E-08	0E+00	0E+00
Ko Shan RoadPubic Light Bus Terminus (105)	Open-area	PLB LPG	Emission from PLB Terminus	T5	AREAPOLY	12.5	3.0	2.55	2.37	35.7	-	-	1.52E-02	7.64E-05	2.43E-05	2.43E-05	-	-	-	-	4.26E-04	2.14E-06	6.80E-07	6.80E-07
			Spread Distance	KS01	AREAPOLY	11.8	3.0	2.55	2.37	289.6	36.5	100%	5.75E-03	2.89E-05	0.00E+00	0.00E+00	1.44E-03	7.22E-06	0E+00	0E+00	4.96E-06	2.49E-08	0E+00	0E+00
			Spread Distance	KS02	AREAPOLY	9.3	3.0	2.55	2.37	322.2	42.4	100%					1.67E-03	8.39E-06	0E+00	0E+00	5.18E-06	2.60E-08	0E+00	0E+00
			Spread Distance	KS03	AREAPOLY	7.6	3.0	2.55	2.37	781.3	67.1	100%					2.64E-03	1.33E-05	0E+00	0E+00	3.38E-06	1.70E-08	0E+00	0E+00

Note:

[1] According to "Technical Note for Modelling Vehicular Emissions Using AERMOD" issued by EPD, suggested vehicle height for Public Light Bus (PLB) = 3m

[2] According to "Technical Note for Modelling Vehicular Emissions Using AERMOD" issued by EPD, release height = 0.5 x 1.7 x vehicle height

[3] According to "Technical Note for Modelling Vehicular Emissions Using AERMOD" issued by EPD, initial vertical dimension (Szinit) = 1.7 x vehicle height / 2.15

Emission Inventory for AERMOD Model - Emission from Public Transport Interchange/ Bus Terminus

Hourly Profile for Emission

Sheung Wo Street Pubic Light Bus Terminus (8,8M)

PLB (LPG)

Source: T1

Hour	Total Emission Rate within PLB Terminus (g/s)				
	NOx	NO	NO_2	RSP	FSP
0000 - 0100	0.00E+00	0.00E+00	0.00E+00	0.00E+00	0.00E+00
0100 - 0200	4.29E-03	4.27E-03	2.14E-05	6.60E-06	6.60E-06
0200 - 0300	2.57E-03	2.56E-03	1.28E-05	4.40E-06	4.40E-06
0300 - 0400	0.00E+00	0.00E+00	0.00E+00	0.00E+00	0.00E+00
0400 - 0500	4.22E-03	4.20E-03	2.11E-05	6.60E-06	6.60E-06
0500 - 0600	7.62E-03	7.58E-03	3.81E-05	1.19E-05	1.19E-05
0600 - 0700	1.13E-02	1.13E-02	5.66E-05	1.77E-05	1.77E-05
0700 - 0800	2.86E-02	2.84E-02	1.43E-04	4.49E-05	4.49E-05
0800 - 0900	1.78E-02	1.77E-02	8.89E-05	2.80E-05	2.80E-05
0900 - 1000	1.98E-02	1.97E-02	9.89E-05	3.11E-05	3.11E-05
1000 - 1100	1.44E-02	1.43E-02	7.20E-05	2.27E-05	2.27E-05
1100 - 1200	1.27E-02	1.26E-02	6.35E-05	2.00E-05	2.00E-05
1200 - 1300	1.13E-02	1.12E-02	5.64E-05	1.82E-05	1.82E-05
1300 - 1400	1.61E-02	1.60E-02	8.04E-05	2.53E-05	2.53E-05
1400 - 1500	1.10E-02	1.10E-02	5.50E-05	1.73E-05	1.73E-05
1500 - 1600	1.53E-02	1.52E-02	7.62E-05	2.40E-05	2.40E-05
1600 - 1700	1.19E-02	1.18E-02	5.93E-05	1.87E-05	1.87E-05
1700 - 1800	1.10E-02	1.10E-02	5.50E-05	1.73E-05	1.73E-05
1800 - 1900	1.25E-02	1.24E-02	6.22E-05	1.95E-05	1.95E-05
1900 - 2000	9.90E-03	9.85E-03	4.95E-05	1.55E-05	1.55E-05
2000 - 2100	3.39E-03	3.37E-03	1.69E-05	5.34E-06	5.34E-06
2100 - 2200	2.82E-03	2.81E-03	1.41E-05	4.87E-06	4.87E-06
2200 - 2300	7.10E-03	7.06E-03	3.55E-05	1.11E-05	1.11E-05
2300 - 2400	2.11E-02	2.10E-02	1.05E-04	4.09E-05	4.09E-05
	max:	2.84E-02	1.43E-04	4.49E-05	4.49E-05

Hour	Hourly Profile			
	NO	NO_2	RSP	FSP
0000 - 0100	0.00	0.00	0.00	0.00
0100 - 0200	0.15	0.15	0.15	0.15
0200 - 0300	0.09	0.09	0.10	0.10
0300 - 0400	0.00	0.00	0.00	0.00
0400 - 0500	0.15	0.15	0.15	0.15
0500 - 0600	0.27	0.27	0.27	0.27
0600 - 0700	0.40	0.40	0.40	0.40
0700 - 0800	1.00	1.00	1.00	1.00
0800 - 0900	0.62	0.62	0.62	0.62
0900 - 1000	0.69	0.69	0.69	0.69
1000 - 1100	0.50	0.50	0.51	0.51
1100 - 1200	0.45	0.45	0.45	0.45
1200 - 1300	0.40	0.40	0.41	0.41
1300 - 1400	0.56	0.56	0.56	0.56
1400 - 1500	0.39	0.39	0.39	0.39
1500 - 1600	0.53	0.53	0.53	0.53
1600 - 1700	0.42	0.42	0.42	0.42
1700 - 1800	0.39	0.39	0.39	0.39
1800 - 1900	0.44	0.44	0.44	0.44
1900 - 2000	0.35	0.35	0.35	0.35
2000 - 2100	0.12	0.12	0.12	0.12
2100 - 2200	0.10	0.10	0.11	0.11
2200 - 2300	0.25	0.25	0.25	0.25
2300 - 2400	0.74	0.74	0.91	0.91

Source: SW01 to SW12

Hour	Start Emission Rate outside PLB terminus (g/s)				
	NOx	NO	NO_2	RSP	FSP
0000 - 0100	0.00E+00	0.00E+00	0.00E+00	0.00E+00	0.00E+00
0100 - 0200	4.43E-03	4.41E-03	2.22E-05	0.00E+00	0.00E+00
0200 - 0300	4.00E-03	3.98E-03	2.00E-05	0.00E+00	0.00E+00
0300 - 0400	0.00E+00	0.00E+00	0.00E+00	0.00E+00	0.00E+00
0400 - 0500	1.90E-03	1.89E-03	9.53E-06	0.00E+00	0.00E+00
0500 - 0600	2.33E-03	2.32E-03	1.16E-05	0.00E+00	0.00E+00
0600 - 0700	2.36E-03	2.35E-03	1.18E-05	0.00E+00	0.00E+00
0700 - 0800	1.97E-03	1.96E-03	9.86E-06	0.00E+00	0.00E+00
0800 - 0900	0.00E+00	0.00E+00	0.00E+00	0.00E+00	0.00E+00
0900 - 1000	2.65E-03	2.63E-03	1.32E-05	0.00E+00	0.00E+00
1000 - 1100	0.00E+00	0.00E+00	0.00E+00	0.00E+00	0.00E+00
1100 - 1200	0.00E+00	0.00E+00	0.00E+00	0.00E+00	0.00E+00
1200 - 1300	1.95E-03	1.94E-03	9.76E-06	0.00E+00	0.00E+00
1300 - 1400	0.00E+00	0.00E+00	0.00E+00	0.00E+00	0.00E+00
1400 - 1500	0.00E+00	0.00E+00	0.00E+00	0.00E+00	0.00E+00
1500 - 1600	0.00E+00	0.00E+00	0.00E+00	0.00E+00	0.00E+00
1600 - 1700	0.00E+00	0.00E+00	0.00E+00	0.00E+00	0.00E+00
1700 - 1800	0.00E+00	0.00E+00	0.00E+00	0.00E+00	0.00E+00
1800 - 1900	1.86E-03	1.85E-03	9.29E-06	0.00E+00	0.00E+00
1900 - 2000	1.40E-03	1.40E-03	7.02E-06	0.00E+00	0.00E+00
2000 - 2100	0.00E+00	0.00E+00	0.00E+00	0.00E+00	0.00E+00
2100 - 2200	2.01E-03	2.00E-03	1.01E-05	0.00E+00	0.00E+00
2200 - 2300	3.07E-03	3.06E-03	1.54E-05	0.00E+00	0.00E+00
2300 - 2400	3.47E-02	3.45E-02	1.73E-04	0.00E+00	0.00E+00
	max:	3.45E-02	1.73E-04	0.00E+00	0.00E+00

Hour	Hourly Profile	
	NO	NO_2
0000 - 0100	0.00	0.00
0100 - 0200	0.13	0.13
0200 - 0300	0.12	0.12
0300 - 0400	0.00	0.00
0400 - 0500	0.05	0.06
0500 - 0600	0.07	0.07
0600 - 0700	0.07	0.07
0700 - 0800	0.06	0.06
0800 - 0900	0.00	0.00
0900 - 1000	0.08	0.08
1000 - 1100	0.00	0.00
1100 - 1200	0.00	0.00
1200 - 1300	0.06	0.06
1300 - 1400	0.00	0.00
1400 - 1500	0.00	0.00
1500 - 1600	0.00	0.00
1600 - 1700	0.00	0.00
1700 - 1800	0.00	0.00
1800 - 1900	0.05	0.05
1900 - 2000	0.04	0.04
2000 - 2100	0.00	0.00
2100 - 2200	0.06	0.06
2200 - 2300	0.09	0.09
2300 - 2400	1.00	1.00

Emission Inventory for AERMOD Model - Emission from Public Transport Interchange/ Bus Terminus

Hourly Profile for Emission

Maidstone Road Pubic Light Bus Terminus (27M)

PLB (Diesel)

Source: T2

Hour	Total Emission Rate within PLB Terminus (g/s)				
	NOx	NO	NO_2	RSP	FSP
0000 - 0100	0.00E+00	0.00E+00	0.00E+00	0.00E+00	0.00E+00
0100 - 0200	0.00E+00	0.00E+00	0.00E+00	0.00E+00	0.00E+00
0200 - 0300	0.00E+00	0.00E+00	0.00E+00	0.00E+00	0.00E+00
0300 - 0400	0.00E+00	0.00E+00	0.00E+00	0.00E+00	0.00E+00
0400 - 0500	0.00E+00	0.00E+00	0.00E+00	0.00E+00	0.00E+00
0500 - 0600	0.00E+00	0.00E+00	0.00E+00	0.00E+00	0.00E+00
0600 - 0700	9.71E-05	6.99E-05	2.72E-05	1.88E-06	1.83E-06
0700 - 0800	3.88E-04	2.80E-04	1.09E-04	7.51E-06	7.32E-06
0800 - 0900	2.91E-04	2.10E-04	8.15E-05	5.63E-06	5.49E-06
0900 - 1000	3.88E-04	2.80E-04	1.09E-04	7.51E-06	7.32E-06
1000 - 1100	3.88E-04	2.80E-04	1.09E-04	7.51E-06	7.32E-06
1100 - 1200	3.83E-04	2.76E-04	1.07E-04	5.96E-06	5.81E-06
1200 - 1300	4.32E-04	3.11E-04	1.21E-04	6.89E-06	6.73E-06
1300 - 1400	2.91E-04	2.10E-04	8.15E-05	5.63E-06	5.49E-06
1400 - 1500	3.40E-04	2.45E-04	9.51E-05	6.57E-06	6.40E-06
1500 - 1600	2.91E-04	2.10E-04	8.15E-05	5.63E-06	5.49E-06
1600 - 1700	2.91E-04	2.10E-04	8.15E-05	5.63E-06	5.49E-06
1700 - 1800	3.88E-04	2.80E-04	1.09E-04	7.51E-06	7.32E-06
1800 - 1900	4.37E-04	3.14E-04	1.22E-04	8.45E-06	8.23E-06
1900 - 2000	2.91E-04	2.10E-04	8.15E-05	5.63E-06	5.49E-06
2000 - 2100	2.91E-04	2.10E-04	8.15E-05	5.63E-06	5.49E-06
2100 - 2200	1.94E-04	1.40E-04	5.44E-05	3.75E-06	3.66E-06
2200 - 2300	2.91E-04	2.10E-04	8.15E-05	5.63E-06	5.49E-06
2300 - 2400	4.27E-04	3.07E-04	1.20E-04	5.34E-06	5.22E-06
	max:	3.14E-04	1.22E-04	8.45E-06	8.23E-06

Hour	Hourly Profile			
	NO	NO_2	RSP	FSP
0000 - 0100	0.00	0.00	0.00	0.00
0100 - 0200	0.00	0.00	0.00	0.00
0200 - 0300	0.00	0.00	0.00	0.00
0300 - 0400	0.00	0.00	0.00	0.00
0400 - 0500	0.00	0.00	0.00	0.00
0500 - 0600	0.00	0.00	0.00	0.00
0600 - 0700	0.22	0.22	0.22	0.22
0700 - 0800	0.89	0.89	0.89	0.89
0800 - 0900	0.67	0.67	0.67	0.67
0900 - 1000	0.89	0.89	0.89	0.89
1000 - 1100	0.89	0.89	0.89	0.89
1100 - 1200	0.88	0.88	0.71	0.71
1200 - 1300	0.99	0.99	0.82	0.82
1300 - 1400	0.67	0.67	0.67	0.67
1400 - 1500	0.78	0.78	0.78	0.78
1500 - 1600	0.67	0.67	0.67	0.67
1600 - 1700	0.67	0.67	0.67	0.67
1700 - 1800	0.89	0.89	0.89	0.89
1800 - 1900	1.00	1.00	1.00	1.00
1900 - 2000	0.67	0.67	0.67	0.67
2000 - 2100	0.67	0.67	0.67	0.67
2100 - 2200	0.44	0.44	0.44	0.44
2200 - 2300	0.67	0.67	0.67	0.67
2300 - 2400	0.98	0.98	0.63	0.63

Source: MR01 to MR11

Hour	Start Emission Rate outside bus terminus (g/s)				
	NOx	NO	NO_2	RSP	FSP
0000 - 0100	0.00E+00	0.00E+00	0.00E+00	0.00E+00	0.00E+00
0100 - 0200	0.00E+00	0.00E+00	0.00E+00	0.00E+00	0.00E+00
0200 - 0300	0.00E+00	0.00E+00	0.00E+00	0.00E+00	0.00E+00
0300 - 0400	0.00E+00	0.00E+00	0.00E+00	0.00E+00	0.00E+00
0400 - 0500	0.00E+00	0.00E+00	0.00E+00	0.00E+00	0.00E+00
0500 - 0600	0.00E+00	0.00E+00	0.00E+00	0.00E+00	0.00E+00
0600 - 0700	0.00E+00	0.00E+00	0.00E+00	0.00E+00	0.00E+00
0700 - 0800	0.00E+00	0.00E+00	0.00E+00	0.00E+00	0.00E+00
0800 - 0900	0.00E+00	0.00E+00	0.00E+00	0.00E+00	0.00E+00
0900 - 1000	0.00E+00	0.00E+00	0.00E+00	0.00E+00	0.00E+00
1000 - 1100	0.00E+00	0.00E+00	0.00E+00	0.00E+00	0.00E+00
1100 - 1200	5.00E-04	3.60E-04	1.40E-04	0.00E+00	0.00E+00
1200 - 1300	5.00E-04	3.60E-04	1.40E-04	0.00E+00	0.00E+00
1300 - 1400	0.00E+00	0.00E+00	0.00E+00	0.00E+00	0.00E+00
1400 - 1500	0.00E+00	0.00E+00	0.00E+00	0.00E+00	0.00E+00
1500 - 1600	0.00E+00	0.00E+00	0.00E+00	0.00E+00	0.00E+00
1600 - 1700	0.00E+00	0.00E+00	0.00E+00	0.00E+00	0.00E+00
1700 - 1800	0.00E+00	0.00E+00	0.00E+00	0.00E+00	0.00E+00
1800 - 1900	0.00E+00	0.00E+00	0.00E+00	0.00E+00	0.00E+00
1900 - 2000	0.00E+00	0.00E+00	0.00E+00	0.00E+00	0.00E+00
2000 - 2100	0.00E+00	0.00E+00	0.00E+00	0.00E+00	0.00E+00
2100 - 2200	0.00E+00	0.00E+00	0.00E+00	0.00E+00	0.00E+00
2200 - 2300	0.00E+00	0.00E+00	0.00E+00	0.00E+00	0.00E+00
2300 - 2400	1.05E-03	7.57E-04	2.94E-04	0.00E+00	0.00E+00
	max:	7.57E-04	2.94E-04	0.00E+00	0.00E+00

Hour	Hourly Profile	
	NO	NO_2
0000 - 0100	0.00	0.00
0100 - 0200	0.00	0.00
0200 - 0300	0.00	0.00
0300 - 0400	0.00	0.00
0400 - 0500	0.00	0.00
0500 - 0600	0.00	0.00
0600 - 0700	0.00	0.00
0700 - 0800	0.00	0.00
0800 - 0900	0.00	0.00
0900 - 1000	0.00	0.00
1000 - 1100	0.00	0.00
1100 - 1200	0.48	0.48
1200 - 1300	0.48	0.48
1300 - 1400	0.00	0.00
1400 - 1500	0.00	0.00
1500 - 1600	0.00	0.00
1600 - 1700	0.00	0.00
1700 - 1800	0.00	0.00
1800 - 1900	0.00	0.00
1900 - 2000	0.00	0.00
2000 - 2100	0.00	0.00
2100 - 2200	0.00	0.00
2200 - 2300	0.00	0.00
2300 - 2400	1.00	1.00

Emission Inventory for AERMOD Model - Emission from Public Transport Interchange/ Bus Terminus

Hourly Profile for Emission

Wai King Street Pubic Light Bus Terminus (28M, 28MS)

PLB (Diesel)

Source: T3

Hour	Total Emission Rate within Bus Terminus (g/s)				
	NOx	NO	NO_2	RSP	FSP
0000 - 0100	0.00E+00	0.00E+00	0.00E+00	0.00E+00	0.00E+00
0100 - 0200	0.00E+00	0.00E+00	0.00E+00	0.00E+00	0.00E+00
0200 - 0300	0.00E+00	0.00E+00	0.00E+00	0.00E+00	0.00E+00
0300 - 0400	0.00E+00	0.00E+00	0.00E+00	0.00E+00	0.00E+00
0400 - 0500	0.00E+00	0.00E+00	0.00E+00	0.00E+00	0.00E+00
0500 - 0600	0.00E+00	0.00E+00	0.00E+00	0.00E+00	0.00E+00
0600 - 0700	1.64E-04	1.18E-04	4.59E-05	3.66E-06	3.53E-06
0700 - 0800	9.38E-04	6.75E-04	2.63E-04	1.96E-05	1.90E-05
0800 - 0900	1.13E-03	8.11E-04	3.16E-04	2.08E-05	2.01E-05
0900 - 1000	4.37E-04	3.14E-04	1.22E-04	9.75E-06	9.40E-06
1000 - 1100	4.91E-04	3.54E-04	1.38E-04	1.10E-05	1.06E-05
1100 - 1200	3.82E-04	2.75E-04	1.07E-04	8.53E-06	8.23E-06
1200 - 1300	5.46E-04	3.93E-04	1.53E-04	1.22E-05	1.18E-05
1300 - 1400	4.91E-04	3.54E-04	1.38E-04	1.10E-05	1.06E-05
1400 - 1500	4.91E-04	3.54E-04	1.38E-04	1.10E-05	1.06E-05
1500 - 1600	6.55E-04	4.72E-04	1.83E-04	1.46E-05	1.41E-05
1600 - 1700	6.55E-04	4.72E-04	1.83E-04	1.46E-05	1.41E-05
1700 - 1800	6.55E-04	4.72E-04	1.83E-04	1.46E-05	1.41E-05
1800 - 1900	7.10E-04	5.11E-04	1.99E-04	1.58E-05	1.53E-05
1900 - 2000	5.46E-04	3.93E-04	1.53E-04	1.22E-05	1.18E-05
2000 - 2100	4.37E-04	3.14E-04	1.22E-04	9.75E-06	9.40E-06
2100 - 2200	4.37E-04	3.14E-04	1.22E-04	9.75E-06	9.40E-06
2200 - 2300	7.20E-04	5.18E-04	2.02E-04	1.47E-05	1.43E-05
2300 - 2400	1.75E-03	1.26E-03	4.89E-04	1.97E-05	1.93E-05
	max:	1.26E-03	4.89E-04	2.08E-05	2.01E-05

Hour	Hourly Profile			
	NO	NO_2	RSP	FSP
0000 - 0100	0.00	0.00	0.00	0.00
0100 - 0200	0.00	0.00	0.00	0.00
0200 - 0300	0.00	0.00	0.00	0.00
0300 - 0400	0.00	0.00	0.00	0.00
0400 - 0500	0.00	0.00	0.00	0.00
0500 - 0600	0.00	0.00	0.00	0.00
0600 - 0700	0.09	0.09	0.18	0.18
0700 - 0800	0.54	0.54	0.94	0.94
0800 - 0900	0.64	0.64	1.00	1.00
0900 - 1000	0.25	0.25	0.47	0.47
1000 - 1100	0.28	0.28	0.53	0.53
1100 - 1200	0.22	0.22	0.41	0.41
1200 - 1300	0.31	0.31	0.59	0.58
1300 - 1400	0.28	0.28	0.53	0.53
1400 - 1500	0.28	0.28	0.53	0.53
1500 - 1600	0.37	0.37	0.70	0.70
1600 - 1700	0.37	0.37	0.70	0.70
1700 - 1800	0.37	0.37	0.70	0.70
1800 - 1900	0.41	0.41	0.76	0.76
1900 - 2000	0.31	0.31	0.59	0.58
2000 - 2100	0.25	0.25	0.47	0.47
2100 - 2200	0.25	0.25	0.47	0.47
2200 - 2300	0.41	0.41	0.71	0.71
2300 - 2400	1.00	1.00	0.95	0.96

Source: WK01 to WK08

Hour	Start Emission Rate outside bus terminus (g/s)				
	NOx	NO	NO_2	RSP	FSP
0000 - 0100	0.00E+00	0.00E+00	0.00E+00	0.00E+00	0.00E+00
0100 - 0200	0.00E+00	0.00E+00	0.00E+00	0.00E+00	0.00E+00
0200 - 0300	0.00E+00	0.00E+00	0.00E+00	0.00E+00	0.00E+00
0300 - 0400	0.00E+00	0.00E+00	0.00E+00	0.00E+00	0.00E+00
0400 - 0500	0.00E+00	0.00E+00	0.00E+00	0.00E+00	0.00E+00
0500 - 0600	0.00E+00	0.00E+00	0.00E+00	0.00E+00	0.00E+00
0600 - 0700	0.00E+00	0.00E+00	0.00E+00	0.00E+00	0.00E+00
0700 - 0800	8.82E-05	6.35E-05	2.47E-05	0.00E+00	0.00E+00
0800 - 0900	2.25E-04	1.62E-04	6.29E-05	0.00E+00	0.00E+00
0900 - 1000	0.00E+00	0.00E+00	0.00E+00	0.00E+00	0.00E+00
1000 - 1100	0.00E+00	0.00E+00	0.00E+00	0.00E+00	0.00E+00
1100 - 1200	0.00E+00	0.00E+00	0.00E+00	0.00E+00	0.00E+00
1200 - 1300	0.00E+00	0.00E+00	0.00E+00	0.00E+00	0.00E+00
1300 - 1400	0.00E+00	0.00E+00	0.00E+00	0.00E+00	0.00E+00
1400 - 1500	0.00E+00	0.00E+00	0.00E+00	0.00E+00	0.00E+00
1500 - 1600	0.00E+00	0.00E+00	0.00E+00	0.00E+00	0.00E+00
1600 - 1700	0.00E+00	0.00E+00	0.00E+00	0.00E+00	0.00E+00
1700 - 1800	0.00E+00	0.00E+00	0.00E+00	0.00E+00	0.00E+00
1800 - 1900	0.00E+00	0.00E+00	0.00E+00	0.00E+00	0.00E+00
1900 - 2000	0.00E+00	0.00E+00	0.00E+00	0.00E+00	0.00E+00
2000 - 2100	0.00E+00	0.00E+00	0.00E+00	0.00E+00	0.00E+00
2100 - 2200	0.00E+00	0.00E+00	0.00E+00	0.00E+00	0.00E+00
2200 - 2300	1.21E-04	8.70E-05	3.38E-05	0.00E+00	0.00E+00
2300 - 2400	2.66E-03	1.92E-03	7.46E-04	0.00E+00	0.00E+00
	max:	1.92E-03	7.46E-04	0.00E+00	0.00E+00

Hour	Hourly Profile	
	NO	NO_2
0000 - 0100	0.00	0.00
0100 - 0200	0.00	0.00
0200 - 0300	0.00	0.00
0300 - 0400	0.00	0.00
0400 - 0500	0.00	0.00
0500 - 0600	0.00	0.00
0600 - 0700	0.00	0.00
0700 - 0800	0.03	0.03
0800 - 0900	0.08	0.08
0900 - 1000	0.00	0.00
1000 - 1100	0.00	0.00
1100 - 1200	0.00	0.00
1200 - 1300	0.00	0.00
1300 - 1400	0.00	0.00
1400 - 1500	0.00	0.00
1500 - 1600	0.00	0.00
1600 - 1700	0.00	0.00
1700 - 1800	0.00	0.00
1800 - 1900	0.00	0.00
1900 - 2000	0.00	0.00
2000 - 2100	0.00	0.00
2100 - 2200	0.00	0.00
2200 - 2300	0.05	0.05
2300 - 2400	1.00	1.00

Emission Inventory for AERMOD Model - Emission from Public Transport Interchange/ Bus Terminus

Hourly Profile for Emission

Chi Kiang Street Pubic Light Bus Terminus (26)

PLB (LPG)

Source: T4

Hour	Total Emission Rate within Bus Terminus (g/s)				
	NOx	NO	NO_2	RSP	FSP
0000 - 0100	0.00E+00	0.00E+00	0.00E+00	0.00E+00	0.00E+00
0100 - 0200	3.20E-03	3.19E-03	1.60E-05	4.95E-06	4.95E-06
0200 - 0300	1.60E-03	1.59E-03	7.99E-06	2.48E-06	2.48E-06
0300 - 0400	0.00E+00	0.00E+00	0.00E+00	0.00E+00	0.00E+00
0400 - 0500	3.18E-03	3.17E-03	1.59E-05	4.95E-06	4.95E-06
0500 - 0600	4.43E-03	4.41E-03	2.22E-05	6.97E-06	6.97E-06
0600 - 0700	4.43E-03	4.41E-03	2.22E-05	6.97E-06	6.97E-06
0700 - 0800	7.97E-03	7.94E-03	3.99E-05	1.26E-05	1.26E-05
0800 - 0900	8.93E-03	8.88E-03	4.46E-05	1.42E-05	1.42E-05
0900 - 1000	7.65E-03	7.61E-03	3.82E-05	1.21E-05	1.21E-05
1000 - 1100	7.65E-03	7.61E-03	3.82E-05	1.21E-05	1.21E-05
1100 - 1200	8.93E-03	8.88E-03	4.46E-05	1.42E-05	1.42E-05
1200 - 1300	9.58E-03	9.53E-03	4.79E-05	1.55E-05	1.55E-05
1300 - 1400	3.83E-03	3.81E-03	1.91E-05	6.06E-06	6.06E-06
1400 - 1500	6.38E-03	6.35E-03	3.19E-05	1.01E-05	1.01E-05
1500 - 1600	7.65E-03	7.61E-03	3.82E-05	1.21E-05	1.21E-05
1600 - 1700	7.65E-03	7.61E-03	3.82E-05	1.21E-05	1.21E-05
1700 - 1800	8.93E-03	8.88E-03	4.46E-05	1.42E-05	1.42E-05
1800 - 1900	7.95E-03	7.91E-03	3.98E-05	1.26E-05	1.26E-05
1900 - 2000	1.18E-02	1.17E-02	5.88E-05	1.86E-05	1.86E-05
2000 - 2100	3.83E-03	3.81E-03	1.91E-05	6.06E-06	6.06E-06
2100 - 2200	7.65E-03	7.61E-03	3.82E-05	1.21E-05	1.21E-05
2200 - 2300	1.09E-02	1.08E-02	5.42E-05	1.71E-05	1.71E-05
2300 - 2400	1.29E-02	1.28E-02	6.45E-05	2.43E-05	2.43E-05
	max:	1.28E-02	6.45E-05	2.43E-05	2.43E-05

Hour	Hourly Profile			
	NO	NO_2	RSP	FSP
0000 - 0100	0.00	0.00	0.00	0.00
0100 - 0200	0.25	0.25	0.20	0.20
0200 - 0300	0.12	0.12	0.10	0.10
0300 - 0400	0.00	0.00	0.00	0.00
0400 - 0500	0.25	0.25	0.20	0.20
0500 - 0600	0.34	0.34	0.29	0.29
0600 - 0700	0.34	0.34	0.29	0.29
0700 - 0800	0.62	0.62	0.52	0.52
0800 - 0900	0.69	0.69	0.58	0.58
0900 - 1000	0.59	0.59	0.50	0.50
1000 - 1100	0.59	0.59	0.50	0.50
1100 - 1200	0.69	0.69	0.58	0.58
1200 - 1300	0.74	0.74	0.64	0.64
1300 - 1400	0.30	0.30	0.25	0.25
1400 - 1500	0.49	0.49	0.42	0.42
1500 - 1600	0.59	0.59	0.50	0.50
1600 - 1700	0.59	0.59	0.50	0.50
1700 - 1800	0.69	0.69	0.58	0.58
1800 - 1900	0.62	0.62	0.52	0.52
1900 - 2000	0.91	0.91	0.77	0.77
2000 - 2100	0.30	0.30	0.25	0.25
2100 - 2200	0.59	0.59	0.50	0.50
2200 - 2300	0.84	0.84	0.70	0.70
2300 - 2400	1.00	1.00	1.00	1.00

Source: CK01 to CK02

Hour	Start Emission Rate outside bus terminus (g/s)				
	NOx	NO	NO_2	RSP	FSP
0000 - 0100	0.00E+00	0.00E+00	0.00E+00	0.00E+00	0.00E+00
0100 - 0200	3.03E-03	3.01E-03	1.51E-05	0.00E+00	0.00E+00
0200 - 0300	1.40E-03	1.40E-03	7.02E-06	0.00E+00	0.00E+00
0300 - 0400	0.00E+00	0.00E+00	0.00E+00	0.00E+00	0.00E+00
0400 - 0500	2.31E-03	2.29E-03	1.15E-05	0.00E+00	0.00E+00
0500 - 0600	1.45E-03	1.44E-03	7.25E-06	0.00E+00	0.00E+00
0600 - 0700	1.45E-03	1.44E-03	7.25E-06	0.00E+00	0.00E+00
0700 - 0800	1.40E-03	1.40E-03	7.02E-06	0.00E+00	0.00E+00
0800 - 0900	0.00E+00	0.00E+00	0.00E+00	0.00E+00	0.00E+00
0900 - 1000	0.00E+00	0.00E+00	0.00E+00	0.00E+00	0.00E+00
1000 - 1100	0.00E+00	0.00E+00	0.00E+00	0.00E+00	0.00E+00
1100 - 1200	0.00E+00	0.00E+00	0.00E+00	0.00E+00	0.00E+00
1200 - 1300	5.80E-03	5.77E-03	2.90E-05	0.00E+00	0.00E+00
1300 - 1400	0.00E+00	0.00E+00	0.00E+00	0.00E+00	0.00E+00
1400 - 1500	0.00E+00	0.00E+00	0.00E+00	0.00E+00	0.00E+00
1500 - 1600	0.00E+00	0.00E+00	0.00E+00	0.00E+00	0.00E+00
1600 - 1700	0.00E+00	0.00E+00	0.00E+00	0.00E+00	0.00E+00
1700 - 1800	0.00E+00	0.00E+00	0.00E+00	0.00E+00	0.00E+00
1800 - 1900	6.34E-04	6.31E-04	3.18E-06	0.00E+00	0.00E+00
1900 - 2000	3.93E-04	3.91E-04	1.96E-06	0.00E+00	0.00E+00
2000 - 2100	0.00E+00	0.00E+00	0.00E+00	0.00E+00	0.00E+00
2100 - 2200	0.00E+00	0.00E+00	0.00E+00	0.00E+00	0.00E+00
2200 - 2300	3.03E-03	3.01E-03	1.51E-05	0.00E+00	0.00E+00
2300 - 2400	1.68E-02	1.67E-02	8.40E-05	0.00E+00	0.00E+00
	max:	1.67E-02	8.40E-05	0.00E+00	0.00E+00

Hour	Hourly Profile	
	NO	NO_2
0000 - 0100	0.00	0.00
0100 - 0200	0.18	0.18
0200 - 0300	0.08	0.08
0300 - 0400	0.00	0.00
0400 - 0500	0.14	0.14
0500 - 0600	0.09	0.09
0600 - 0700	0.09	0.09
0700 - 0800	0.08	0.08
0800 - 0900	0.00	0.00
0900 - 1000	0.00	0.00
1000 - 1100	0.00	0.00
1100 - 1200	0.00	0.00
1200 - 1300	0.34	0.34
1300 - 1400	0.00	0.00
1400 - 1500	0.00	0.00
1500 - 1600	0.00	0.00
1600 - 1700	0.00	0.00
1700 - 1800	0.00	0.00
1800 - 1900	0.04	0.04
1900 - 2000	0.02	0.02
2000 - 2100	0.00	0.00
2100 - 2200	0.00	0.00
2200 - 2300	0.18	0.18
2300 - 2400	1.00	1.00

Emission Inventory for AERMOD Model - Emission from Public Transport Interchange/ Bus Terminus

Hourly Profile for Emission

Ko Shan Road Pubic Light Bus Terminus (105)

PLB (LPG)

Source: T5

Hour	Total Emission Rate within Bus Terminus (g/s)				
	NOx	NO	NO_2	RSP	FSP
0000 - 0100	0.00E+00	0.00E+00	0.00E+00	0.00E+00	0.00E+00
0100 - 0200	0.00E+00	0.00E+00	0.00E+00	0.00E+00	0.00E+00
0200 - 0300	0.00E+00	0.00E+00	0.00E+00	0.00E+00	0.00E+00
0300 - 0400	6.28E-04	6.25E-04	3.14E-06	9.63E-07	9.63E-07
0400 - 0500	1.24E-03	1.24E-03	6.21E-06	1.93E-06	1.93E-06
0500 - 0600	0.00E+00	0.00E+00	0.00E+00	0.00E+00	0.00E+00
0600 - 0700	8.26E-03	8.22E-03	4.13E-05	1.31E-05	1.31E-05
0700 - 0800	1.27E-02	1.27E-02	6.37E-05	2.02E-05	2.02E-05
0800 - 0900	1.15E-02	1.14E-02	5.73E-05	1.82E-05	1.82E-05
0900 - 1000	1.15E-02	1.14E-02	5.73E-05	1.82E-05	1.82E-05
1000 - 1100	7.64E-03	7.60E-03	3.82E-05	1.21E-05	1.21E-05
1100 - 1200	1.02E-02	1.01E-02	5.09E-05	1.62E-05	1.62E-05
1200 - 1300	1.01E-02	1.01E-02	5.05E-05	1.61E-05	1.61E-05
1300 - 1400	1.02E-02	1.01E-02	5.09E-05	1.62E-05	1.62E-05
1400 - 1500	6.37E-03	6.34E-03	3.18E-05	1.01E-05	1.01E-05
1500 - 1600	1.15E-02	1.14E-02	5.73E-05	1.82E-05	1.82E-05
1600 - 1700	1.02E-02	1.01E-02	5.09E-05	1.62E-05	1.62E-05
1700 - 1800	1.15E-02	1.14E-02	5.73E-05	1.82E-05	1.82E-05
1800 - 1900	1.53E-02	1.52E-02	7.64E-05	2.43E-05	2.43E-05
1900 - 2000	1.27E-02	1.27E-02	6.37E-05	2.02E-05	2.02E-05
2000 - 2100	1.15E-02	1.14E-02	5.73E-05	1.82E-05	1.82E-05
2100 - 2200	7.64E-03	7.60E-03	3.82E-05	1.21E-05	1.21E-05
2200 - 2300	1.27E-03	1.27E-03	6.37E-06	2.02E-06	2.02E-06
2300 - 2400	4.12E-03	4.10E-03	2.06E-05	6.93E-06	6.93E-06
	max:	1.52E-02	7.64E-05	2.43E-05	2.43E-05

Hour	Hourly Profile			
	NO	NO_2	RSP	FSP
0000 - 0100	0.00	0.00	0.00	0.00
0100 - 0200	0.00	0.00	0.00	0.00
0200 - 0300	0.00	0.00	0.00	0.00
0300 - 0400	0.04	0.04	0.04	0.04
0400 - 0500	0.08	0.08	0.08	0.08
0500 - 0600	0.00	0.00	0.00	0.00
0600 - 0700	0.54	0.54	0.54	0.54
0700 - 0800	0.83	0.83	0.83	0.83
0800 - 0900	0.75	0.75	0.75	0.75
0900 - 1000	0.75	0.75	0.75	0.75
1000 - 1100	0.50	0.50	0.50	0.50
1100 - 1200	0.67	0.67	0.67	0.67
1200 - 1300	0.66	0.66	0.66	0.66
1300 - 1400	0.67	0.67	0.67	0.67
1400 - 1500	0.42	0.42	0.42	0.42
1500 - 1600	0.75	0.75	0.75	0.75
1600 - 1700	0.67	0.67	0.67	0.67
1700 - 1800	0.75	0.75	0.75	0.75
1800 - 1900	1.00	1.00	1.00	1.00
1900 - 2000	0.83	0.83	0.83	0.83
2000 - 2100	0.75	0.75	0.75	0.75
2100 - 2200	0.50	0.50	0.50	0.50
2200 - 2300	0.08	0.08	0.08	0.08
2300 - 2400	0.27	0.27	0.29	0.29

Source: KS01 to KS03

Hour	Start Emission Rate outside bus terminus (g/s)				
	NOx	NO	NO_2	RSP	FSP
0000 - 0100	0.00E+00	0.00E+00	0.00E+00	0.00E+00	0.00E+00
0100 - 0200	0.00E+00	0.00E+00	0.00E+00	0.00E+00	0.00E+00
0200 - 0300	0.00E+00	0.00E+00	0.00E+00	0.00E+00	0.00E+00
0300 - 0400	6.34E-04	6.31E-04	3.18E-06	0.00E+00	0.00E+00
0400 - 0500	7.85E-04	7.82E-04	3.92E-06	0.00E+00	0.00E+00
0500 - 0600	0.00E+00	0.00E+00	0.00E+00	0.00E+00	0.00E+00
0600 - 0700	3.93E-04	3.91E-04	1.96E-06	0.00E+00	0.00E+00
0700 - 0800	0.00E+00	0.00E+00	0.00E+00	0.00E+00	0.00E+00
0800 - 0900	0.00E+00	0.00E+00	0.00E+00	0.00E+00	0.00E+00
0900 - 1000	0.00E+00	0.00E+00	0.00E+00	0.00E+00	0.00E+00
1000 - 1100	0.00E+00	0.00E+00	0.00E+00	0.00E+00	0.00E+00
1100 - 1200	0.00E+00	0.00E+00	0.00E+00	0.00E+00	0.00E+00
1200 - 1300	3.84E-03	3.82E-03	1.92E-05	0.00E+00	0.00E+00
1300 - 1400	0.00E+00	0.00E+00	0.00E+00	0.00E+00	0.00E+00
1400 - 1500	0.00E+00	0.00E+00	0.00E+00	0.00E+00	0.00E+00
1500 - 1600	0.00E+00	0.00E+00	0.00E+00	0.00E+00	0.00E+00
1600 - 1700	0.00E+00	0.00E+00	0.00E+00	0.00E+00	0.00E+00
1700 - 1800	0.00E+00	0.00E+00	0.00E+00	0.00E+00	0.00E+00
1800 - 1900	0.00E+00	0.00E+00	0.00E+00	0.00E+00	0.00E+00
1900 - 2000	0.00E+00	0.00E+00	0.00E+00	0.00E+00	0.00E+00
2000 - 2100	0.00E+00	0.00E+00	0.00E+00	0.00E+00	0.00E+00
2100 - 2200	0.00E+00	0.00E+00	0.00E+00	0.00E+00	0.00E+00
2200 - 2300	0.00E+00	0.00E+00	0.00E+00	0.00E+00	0.00E+00
2300 - 2400	5.78E-03	5.75E-03	2.89E-05	0.00E+00	0.00E+00
	max:	5.75E-03	2.89E-05	0.00E+00	0.00E+00

Hour	Hourly Profile	
	NO	NO_2
0000 - 0100	0.00	0.00
0100 - 0200	0.00	0.00
0200 - 0300	0.00	0.00
0300 - 0400	0.11	0.11
0400 - 0500	0.14	0.14
0500 - 0600	0.00	0.00
0600 - 0700	0.07	0.07
0700 - 0800	0.00	0.00
0800 - 0900	0.00	0.00
0900 - 1000	0.00	0.00
1000 - 1100	0.00	0.00
1100 - 1200	0.00	0.00
1200 - 1300	0.66	0.66
1300 - 1400	0.00	0.00
1400 - 1500	0.00	0.00
1500 - 1600	0.00	0.00
1600 - 1700	0.00	0.00
1700 - 1800	0.00	0.00
1800 - 1900	0.00	0.00
1900 - 2000	0.00	0.00
2000 - 2100	0.00	0.00
2100 - 2200	0.00	0.00
2200 - 2300	0.00	0.00
2300 - 2400	1.00	1.00

Appendix 3 Detailed calculations and Emission Inventory of 4km Major Point Sources

Derivation of Emission Rates and Inventory of 4km Major Point Source (Tier 3)

Company	Source Type	Chimney ID	x-coordinate	y-coordinate	Release Height	Exit Temperature	Exit Velocity	Internal Diameter	Emission Rate			Operation Hours
									NOx	RSP	FSP	
					(mAG)	(K)	(m/s)	(m)	(g/s)	(g/s)	(g/s)	
The Hong Kong and China Gas Company Limited	Point	TG1	837904	820141	34.0	473	5.5	1.00	0.3472	0	0	24 hours (0000-2400)
		TG2	837913	820136	34.0	473	5.5	1.00	0.3472	0	0	
		TG3	837921	820133	34.0	473	5.5	1.00	0.3472	0	0	
		TG4	837928	820130	34.0	473	5.5	1.00	0.3472	0	0	
		TG5	837837	820081	44.5	450	20.4	0.50	0.1667	0	0	

Notes:

[1] Emission Rates of NOx, RSP and FSP from Chimney ID TG1-TG5 are based on SP License (No. L-8-004(6)) and the x-coordinates and y-coordinates of the chimneys are based on the information (Chimney IDs 1049 and 1054 - 1057) in Appendix 3.5 of the Approved EIA Report for Kai Tak Multi-purpose Sports Complex (Register No.: AEIAR-204/2017).

[2] The information of release height, exit temperature and internal diameter are made reference to SP License (No. L-8-004(6)).

[3] Exit velocity is calculated by using the information of exhaust gas flowrate and diameter of chimney from SP License (No. L-8-004(6)).

[4] Emission rates provided in SP License (No. L-8-004(6)) are in the unit of kg/hr. Unit conversion to g/s by multiplying 1000 and dividing 3600 have been applied.

Derivation of Emission Rates and Inventory of 4km Major Point Source (Tier 3)

Marine Emission from Cruises at Kai Tak Cruise Terminal

Emission Factors for Cruises

Cruises	Engine Type	Engine Power kW	Loading Factor [5]	Emission Factor (g/kWh) [6]		
			Hotelling	NOx	RSP	FSP
Navigator of the Seas	Main Engine [1]	75600	0	13.20	0.31	0.29
	Auxiliary Engine [3]	21017	0.416	13.90	0.32	0.29
	Boiler [4]	1000	1	2.00	0.19	0.14
Costa Serena	Main Engine [2]	75600	0	13.20	0.31	0.29
	Auxiliary Engine [3]	21017	0.416	13.90	0.32	0.29
	Boiler [4]	1000	1	2.00	0.19	0.14

Note:

[1] Engine Power for the Main Engine of Navigator of the Seas is referenced from website https://www.ship-technology.com/projects/navigator/?cf-view

[2] Engine Power for the Main Engine of Costa Serena is referenced from website https://www.fincantieri.com/en/business/products/cruise-ships/Costa-Serena

[3] Engine Power for the Auxiliary Engine - According to Table 3-20 of the Study on Marine Vessels Emissions Inventory, February 2012, the ratio of the engine power for the Auxiliary Engine is equal to 0.278 of the engine power of the Main Engine.

[4] Engine Power for the Boiler - According to Table 3-23 of the Study of Marine Vessels Emissions Inventory, February 2012, the engine power for the boiler of the Cruise with the passenger carrying capacity >= 2600 is adopted as the passenger carrying capacity of Costa Serena (https://www.seascanner.com/ships/costa-serena) and Navigator of the Seas (https://en.wikipedia.org/wiki/Navigator_of_the_Seas) are 4880 and 4000, respectively.

[5] Loading Factor for the Main Engine - Table 3-18 of the Study on Marine Vessels Emissions Inventory, February 2012 is referred.
Loading Factor for the Auxiliary Engine - Table 3-21 of the Study on Marine Vessels Emissions Inventory, February 2012 is referred.
Loading Factor for the Boiler - 100% of loading is assumed as a conservative approach.

[6] According to the Air Pollution Control (Fuel for Vessels) Regulation, starting from 1 January 2019, all vessels except for specified vessel types as set out in the Regulation, are required to use low sulphur marine fuel (i.e. with sulphur content no exceeding 0.5% by weight).

- Emission Factor for the Main Engine - According to Table 3-27 of the Study on Marine Vessels Emissions Inventory, February 2012 (assuming the engine type of Medium Speed Diesel engine and use of marine gas oil with 0.5% sulphur content).
- Emission Factor for the Auxiliary Engine - According to Table 3-28 of the Study on Marine Vessels Emissions Inventory, February 2012 (assuming the use of marine gas oil with 0.5% sulphur content).
- Emission Factor for the Boiler - According to Table 3-29 of the Study on Marine Vessels Emissions Inventory, February 2012 (assuming the use of marine gas oil with 0.5% sulphur content).

Emission Rate (Hotelling)

Emission Rate = Engine Power x Loading Factor x Emission Factor

Cruises	Air Pollutants	Emission Rate (kg/hr)				Emission Rate for 60 mins within an hour (g/s) [1]
		Main Engine	Auxiliary Engine	Boiler	Total	
Navigator of the Seas	NOx	0.00	121.53	2	123.53	34.31
	RSP	0.00	2.80	0.19	2.99	0.83
	FSP	0.00	2.54	0.14	2.68	0.74
Costa Serena	NOx	0.00	121.53	2	123.53	34.31
	RSP	0.00	2.80	0.19	2.99	0.83
	FSP	0.00	2.54	0.14	2.68	0.74

Input Parameters of Major Point Sources in AERMOD

Major Point Sources within 4km Assessment Area - Cruise Vessels at Kai Tak Cruise Terminal

Description [1][2][3]	ID	Type	X	Y	Base Elevation [1]	NOx	RSP	FSP	Exit Temperature	Exit Velocity	Internal diameter	Release Height	Operation Hours
					mPD	g/s	g/s	g/s	K	m/s	m	mAG	
Hotelling of Navigator of the Seas	H1	Point	839744	818698	1.3	34.313	0.830	0.743	537	24.6	1.9	63 [2]	Full day
Hotelling of Costa Serena	H2	Point	840021	818427	1.3	34.313	0.830	0.743	537	24.6	1.9	62 [3]	

Notes:

1. Base elevation of vessesl was assumed to be mean sea level, which is 1.3 m above the Hong Kong Principle Datum.

2. The emission height of the chimney of Navigator of the Seas is estimated based on the website (https://en.wikipedia.org/wiki/Navigator_of_the_Seas). The estimated height is about 63m (above water surface).

3. The emission height of the chimney of Costa Serena is estimated based on the observation. The estimated height is about 60m (above water surface) which is close to the height of the Post-Panamax (62m above water surface) as stated in the Approved EIA Report for Kai Tak Development. Therefore, the height of 62m above water surface has been adopted for the assessment.

Name of Cruise	Frequency of Visiting HK (Times) [a]	Total Engine Power (kW) [b]
Adora Flora City	1	62400
Celebrity Millennium	4	50000
Celebrity Solstice	3	67200
Coral Princess	1	33600
Costa Deliziosa	2	64000
Costa Serena	6	75600
Diamond Princess	2	60700
Mein Schiff 6	10	48000
MSC Magnifica	1	58000
Navigator of the Seas	1	75600
Norwegian Jade	1	74570
Norwegian Sun	4	50700
OceanXplorer	4	7400
Ovation of the Seas	1	67200
Piano Land	7	39300
Queen Anne	2	12599
Queen Mary 2	2	67200
Royal Princess	1	62400
Sapphire Princess	1	35700
Silver Moon	2	17000
Spectrum of the Seas	18	67200
Star Navigator	3	58800
Star Voyager	2	46080
Westerdam	4	35200
Total	83	

Sources:

[a] https://www.kaitakcruiseterminal.com.hk/schedule/2026-2/ (Last edit 14 Jan 2025)

[b] Information of Engine Power

Adora Flora City: https://www.cruisemapper.com/ships/Adora-Flora-City-2278

Celebrity Millennium: https://en.wikipedia.org/wiki/Celebrity_Millennium

Celebrity Solstice: https://www.rivieramm.com/news-content-hub/news-content-hub/celebrity-solstice-goes-to-top-of-the-class-50934

Coral Princess:https://www.scheepvaartwest.be/CMS/index.php/passengers-cruise/12702-coral-princess-imo-9229659

Costa Deliziosa:https://www.scheepvaartwest.be/CMS/index.php/passengers-cruise/6270-costa-deliziosa-imo-9398917

Costa Serena: https://www.fincantieri.com/en/business/products/cruise-ships/Costa-Serena

Diamond Princess: https://ships.jobmarineman.com/diamond-princess-9228198/

Mein Schiff 6: https://www.meyerwerft.de/en/ships/mein_schiff_6.jsp

MSC Magnifica: https://www.scheepvaartwest.be/CMS/index.php/passengers-cruise/4269-msc-magnifica-imo-9387085

Navigator of the Seas: https://www.ship-technology.com/projects/navigator/?cf-view

Norwegian Jade: https://www.hafen-hamburg.de/en/vessels/norwegian-jade-46933/

Norwegian Sun: https://www.cruisemapper.com/ships/Norwegian-Sun-735

OceanXplorer:https://www.superyachttimes.com/yachts/oceanxplorer-1/overview

Ovation of the Seas: https://en.wikipedia.org/wiki/Ovation_of_the_Seas

Piano Land: https://en.wikipedia.org/wiki/MV_Piano_Land

Queen Anne: https://en.wikipedia.org/wiki/MS_Queen_Anne

Queen Mary 2: https://en.wikipedia.org/wiki/Queen_Mary_2

Royal Princess: https://www.fincantieri.com/en/business/products/cruise-ships/Royal-Princess1

Sapphire Princess: https://www.scheepvaartwest.be/CMS/index.php/passengers-cruise/9250-sapphire-princess-imo-9228186

Silver Moon: https://www.ship-technology.com/projects/silver-moon-cruise-ship/?cf-view

Spectrum of the Seas: https://en.wikipedia.org/wiki/Spectrum_of_the_Seas

Star Navigator: https://en.wikipedia.org/wiki/Star_Navigator

Star Voyager: https://en.wikipedia.org/wiki/MS_Star_Voyager

Westerdam: https://www.fincantieri.com/en/products-and-services/cruise-ships/westerdam/

Note:

[1] According to the latest cruise schedule Year 2026, Costa Serena has the highest engine power among all cruise ships. Given there are two berthing spaces at the Cruise Terminal, Costa Serena and Navigator of the Seas have the highest engine power among all cruise ships in Year 2026 and therefore been selected as the representative cruise ship for hotelling at Kai Tak Cruise Terminal at the same time for every hour of a day for a conservative approach.

2026 Ship Calls

last edit 14 Jan 2026

一月 January

日期 Date	船名 Ship	STA	STD		zone
Fr 02 Jan 2026	Norwegian Sun	800	1800	訪問 transit	B
Fr 02 Jan 2026	Costa Serena	1000	2200	母港 turn	A
Sa 03 Jan 2026	Celebrity Solstice	600	1730	母港 turn	A
Su 04 Jan 2026	Spectrum of the Seas	630	1600	母港 turn	A
Mo 05 Jan 2026	Piano Land	1000	1700	母港 turn	B
Tu 06 Jan 2026	Norwegian Sun	700	1600	訪問 transit	A
Fr 09 Jan 2026	Spectrum of the Seas	630	1700	母港 turn	A
Fr 09 Jan 2026	Piano Land	1000	1700	母港 turn	B
Su 11 Jan 2026	Spectrum of the Seas	630	1700	母港 turn	A
Tu 13 Jan 2026	Piano Land	1000	1700	母港 turn	B
Fr 16 Jan 2026	Spectrum of the Seas	630	1700	母港 turn	A
Fr 16 Jan 2026	Costa Serena	1000	2200	母港 turn	B
Sa 17 Jan 2026	Piano Land	1000	1700	落船 debark	B
Su 18 Jan 2026	Spectrum of the Seas	630	1600	母港 turn	A
We 21 Jan 2026	Piano Land	1100	1700	登船 embark	B
Fr 23 Jan 2026	Spectrum of the Seas	630	1600	母港 turn	A
Su 25 Jan 2026	Piano Land	900	1500	母港 turn	B
Fr 30 Jan 2026	Costa Serena	1000	2200	母港 turn	A
Fr 30 Jan 2026	Piano Land	1200	1700	母港 turn	B

二月 February

日期 Date	船名 Ship	STA	STD		zone
Su 01 Feb 2026	Westerdam	700	1600	母港 turn	A
Mo 02 Feb 2026	Star Navigator	1200	1800	技術 technical	B
Tu 10 Feb 2026	Mein Schiff 6	700		訪問 transit	A
We 11 Feb 2026	Mein Schiff 6		2200		A
Sa 14 Feb 2026	Costa Serena	800	1700	母港 turn	A
Su 15 Feb 2026	Star Navigator	1900		技術 technical	B
Mo 16 Feb 2026	Star Navigator		100		
Tu 17 Feb 2026	Diamond Princess	500	2300	訪問 transit	B
Tu 17 Feb 2026	Costa Deliziosa	700		訪問 transit	A
We 18 Feb 2026	Costa Deliziosa		1800		A
Su 22 Feb 2026	Norwegian Sun	830	1800	訪問 transit	A
Mo 23 Feb 2026	Costa Serena	800	1400	落船 debark	A
Th 26 Feb 2026	Norwegian Sun	500	1600	訪問 transit	B
Th 26 Feb 2026	Queen Anne	700			A
Fr 27 Feb 2026	Queen Anne		1700	母港 turn	A

三月 March

日期 Date	船名 Ship	STA	STD		zone
Su 01 Mar 2026	Westerdam	630	1600	母港 turn	A
Su 08 Mar 2026	Celebrity Millennium	800		訪問 transit	A
Su 08 Mar 2026	Star Voyager	1400	2000	母港 turn	B
Mo 09 Mar 2026	Celebrity Millennium		1800		A
Sa 14 Mar 2026	Celebrity Solstice	600	1730	母港 turn	A
Tu 17 Mar 2026	Mein Schiff 6	800			A
We 18 Mar 2026	Mein Schiff 6			母港 turn	A
Th 19 Mar 2026	Mein Schiff 6		1900		A
Sa 21 Mar 2026	Queen Mary 2	700			A
Su 22 Mar 2026	Queen Mary 2		2000	母港 turn	A
Tu 24 Mar 2026	OceanXplorer			訪問 transit	A
We 25 Mar 2026	OceanXplorer				A

Confidential

Th 26 Mar 2026	OceanXplorer				A
Fr 27 Mar 2026	OceanXplorer				A
Fr 27 Mar 2026	Star Voyager	1400	2000	母港 turn	B
四月 April					
日期 Date	**船名 Ship**	**STA**	**STD**		**zone**
We 01 Apr 2026	Mein Schiff 6	400		母港 turn	
We 01 Apr 2026	MSC Magnifica	800	2200	訪問 transit	
Th 02 Apr 2026	Mein Schiff 6		1900		
Su 05 Apr 2026	Coral Princess	700	2300	訪問 transit	
We 22 Apr 2026	Ovation of the Seas	700	2100	訪問 transit	
Tu 28 Apr 2026	Mein Schiff 6	800			
We 29 Apr 2026	Mein Schiff 6			母港 turn	
Th 30 Apr 2026	Mein Schiff 6		2200		
五月 May					
日期 Date	**船名 Ship**	**STA**	**STD**		**zone**
六月 June					
日期 Date	**船名 Ship**	**STA**	**STD**		**zone**
七月 July					
日期 Date	**船名 Ship**	**STA**	**STD**		**zone**
八月 August					
日期 Date	**船名 Ship**	**STA**	**STD**		**zone**
九月 September					
日期 Date	**船名 Ship**	**STA**	**STD**		**zone**
十月 October					
日期 Date	**船名 Ship**	**STA**	**STD**		**zone**
Su 11 Oct 2026	Royal Princess	700	2300	訪問 transit	
Fr 23 Oct 2026	Costa Serena	800	1800	訪問 transit	
Sa 24 Oct 2026	Navigator of the Seas	700	2359	訪問 transit	

十一月 November					
日期 Date	**船名 Ship**	**STA**	**STD**		**zone**
Fr 06 Nov 2026	Spectrum of the Seas	630	1600	母港 turn	
Mo 09 Nov 2026	Silver Moon	700		訪問 transit	
Tu 10 Nov 2026	Silver Moon		1900		
We 11 Nov 2026	Celebrity Millennium	500			
We 11 Nov 2026	Spectrum of the Seas	700	1630	母港 turn	
Th 12 Nov 2026	Celebrity Millennium		1700	母港 turn	
Mo 16 Nov 2026	Spectrum of the Seas	630	1700	母港 turn	
Fr 20 Nov 2026	Spectrum of the Seas	630	1700	母港 turn	
Su 22 Nov 2026	Spectrum of the Seas	430	1600	母港 turn	
Su 22 Nov 2026	Westerdam	630	1700	母港 turn	
十二月 December					
日期 Date	**船名 Ship**	**STA**	**STD**		**zone**
Tu 01 Dec 2026	Spectrum of the Seas	630	1600	母港 turn	
Th 03 Dec 2026	Diamond Princess	700	2300	訪問 transit	
Su 06 Dec 2026	Spectrum of the Seas	630	1600	母港 turn	
We 09 Dec 2026	Norwegian Jade	700	1600	母港 turn	
Fr 11 Dec 2026	Spectrum of the Seas	630	1700	母港 turn	
Su 13 Dec 2026	Spectrum of the Seas	630	1600	母港 turn	
Fr 18 Dec 2026	Spectrum of the Seas	630	1700	母港 turn	
Sa 19 Dec 2026	Sapphire Princess	700	2200	訪問 transit	
Su 20 Dec 2026	Spectrum of the Seas	500	1700	母港 turn	
Su 20 Dec 2026	Westerdam	700	1700	母港 turn	
Tu 29 Dec 2026	Spectrum of the Seas	630	1600	母港 turn	
Th 31 Dec 2026	Celebrity Solstice	800			
Th 31 Dec 2026	Adora Flora City	1000		訪問 transit	


Confidential

Appendix 4 Detailed calculations of Albedo, Bowen ratio and surface roughness generated by Smart Air Modelling Platform (SAMP v2.1)

Code	Co	Hong Kong Planning Department Classification	Roughness	Albedo	Bowen Ratio	Grid Count	Percent	Albedo x Perce	b^n/Sn
1		Private Residential	1	0.18	1.5	79462	7.95%	0.01430316	1.032743722
2		Public Residential	1	0.18	1.5	54599	5.46%	0.00982782	1.022384853
3		Rural Settlement	0.375	0.165	0.9	1585	0.16%	0.000261525	0.999833018
11		Commercial/Business and Office	1	0.18	1.5	25797	2.58%	0.00464346	1.010514678
21		Industrial Land	0.7	0.18	1.5	9434	0.94%	0.00169812	1.003832483
22		Industrial Estates/Science and Technology Parks	0.7	0.18	1.5	132	0.01%	0.00002376	1.000053523
23		Warehouse and Open Storage	0.7	0.18	1.5	1624	0.16%	0.00029232	1.000658692
31		Government, Institutional and Community Facilities	0.7	0.18	1.5	58312	5.83%	0.01049616	1.023925204
32		Open Space and Recreation	0.04	0.15	1	59512	5.95%	0.0089268	1
41		Roads and Transport Facilities	0.7	0.18	1.5	128848	12.88%	0.02319264	1.053632132
42		Railways	0.7	0.18	1.5	4656	0.47%	0.00083808	1.001889629
43		Airport	0.07	0.18	1.5	0	0.00%	0	1
44		Port Facilities	0.7	0.18	1.5	1565	0.16%	0.0002817	1.000634754
51		Cemeteries/Funeral Facilities	0.7	0.18	1.5	3693	0.37%	0.00066474	1.001498504
52		Utilities	0.7	0.18	1.5	12478	1.25%	0.00224604	1.005072214
53		Vacant Land/Construction in Progress	0.2	0.18	1	33489	3.35%	0.00602802	1
54		Others	0.2	0.18	1	9889	0.99%	0.00178002	1
61		Agricultural Land	0.1575	0.18	0.55	2445	0.24%	0.0004401	0.998539356
62		Fish Ponds/Gei Wais	0.001	0.1	0.1	0	0.00%	0	1
71		Woodland	1.05	0.1625	0.75	184200	18.42%	0.0299325	0.948388512
72		Shrubland	0.3	0.18	1.25	61275	6.13%	0.0110295	1.013767026
73		Grassland	0.065	0.185	0.8	41885	4.19%	0.007748725	0.990697174
74		Mangrove/Swamp	0.065	0.14	0.225	8	0.00%	0.00000112	0.999988067
81		Badland	0.15	0.1625	0.75	0	0.00%	0	1
83		Rocky Shore	0.05	0.2	4.75	0	0.00%	0	1
91		Reservoirs	0.001	0.1	0.1	3261	0.33%	0.0003261	0.99251939
92		Streams and Nullahs	0.001	0.1	0.1	746	0.07%	0.0000746	0.998283746
99		SZ Residential *	1	0.18	1.5	0	0.00%	0	1
0		Open Sea *	0.001	0.1	0.1	221105	22.11%	0.0221105	0.601028408
				0.157168	0.660787	1000000			

* Non-PlanD Land Utilization categories


Center: X=837345, Y=819835, Z=12.0, Met Year=2019:

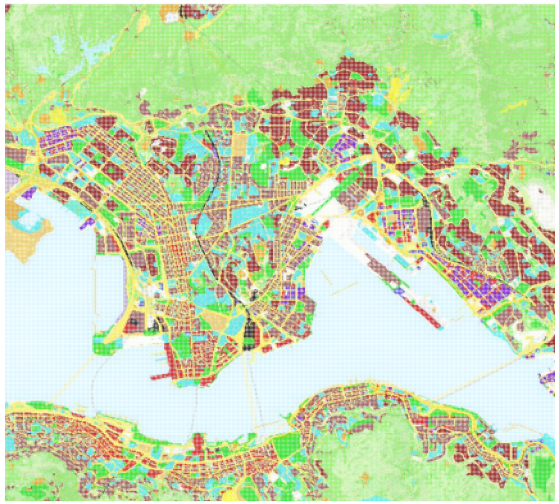

Land Utilization in Hong Kong 2024

Angle	Group	Inverse-distanc	Roughness
0	0 - 30	5.176452751	0.705842
30	30 - 60	5.31768931	0.512291
60	60 - 90	5.176452751	0.177033
90	90 - 120	5.176452751	0.051561
120	120 - 150	5.31768931	0.076608
150	150 - 180	5.176452751	0.598827
180	180 - 210	5.176452751	0.493012
210	210 - 240	5.31768931	0.332102
240	240 - 270	5.176452751	0.621959
270	270 - 300	5.176452751	0.534370
300	300 - 330	5.31768931	0.728163
330	330 - 360	5.176452751	0.552748

Center: X=837345, Y=819835, Z=12.0; Met Year=2019;

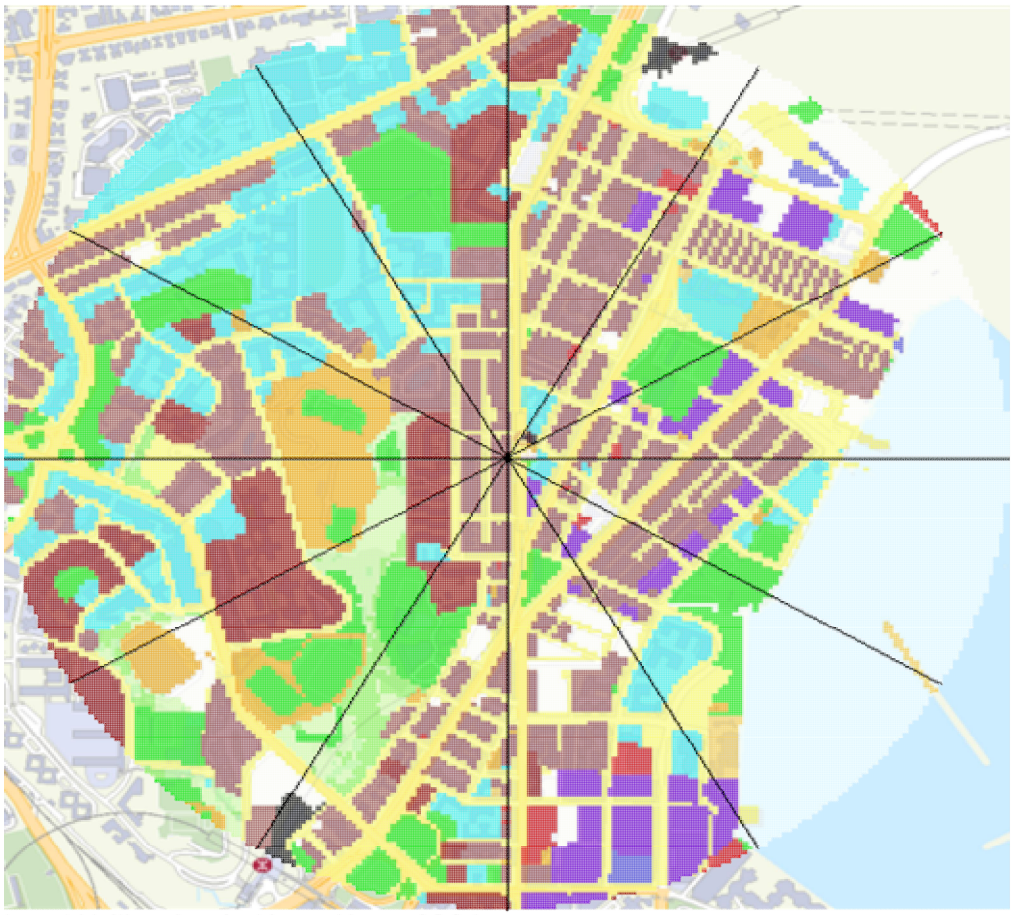

Land Utilization in Hong Kong 2024

Appendix 5 Details of Sensitivity Analysis of Open Roads Emission

Summary of Total Pollutant Emissions (From SAMP_v2.1)

Temperature and RH assumptions: AnnualHourMin

Total Emission Per Year

	NO2 (tonnes)	NO (tonnes)	NOx (tonnes)	FSP (tonnes)	RSP (tonnes)
Year 2033(ZEV)	5.0	31.5	36.5	1.1	1.2
Year 2038(ZEV)	4.2	16.9	21.1	0.4	0.5
Year 2043(ZEV)	3.1	12.2	15.3	0.3	0.4
Year 2048(capped to 2045) (ZEV)	2.5	10.1	12.6	0.3	0.3

Appendix 6 Summary of Met Data generated by Smart Air Modelling Platform (SAMP v2.1)

		Annual Minimum		Month Minimum																							
Grid (I,J)	Hour	Temperature	RH	January		February		March		April		May		June		July		August		September		October		November		December	
				Temperature	RH	Temperature	RH	Temperature	RH	Temperature	RH	Temperature	RH	Temperature	RH	Temperature	RH	Temperature	RH	Temperature	RH	Temperature	RH	Temperature	RH	Temperature	RH
41,34	0000-0100	13	26	14	35	17	60	17	70	20	71	22	67	26	74	28	70	27	71	25	33	23	40	17	43	13	26
41,34	0100-0200	13	26	14	37	17	60	17	71	21	73	22	70	27	75	27	70	26	72	25	36	22	52	18	46	13	26
41,34	0200-0300	12	26	13	39	17	60	17	69	20	76	21	71	26	77	27	77	26	71	24	37	22	53	17	46	12	26
41,34	0300-0400	12	25	13	35	17	60	17	65	20	71	21	68	26	77	28	72	27	72	24	36	22	54	17	46	12	25
41,34	0400-0500	12	25	13	36	16	56	17	61	21	71	21	64	25	82	27	71	27	75	24	37	21	55	16	47	12	25
41,34	0500-0600	11	25	13	39	16	56	17	56	20	70	21	61	25	74	27	71	27	77	24	37	21	49	16	46	11	25
41,34	0600-0700	11	25	13	42	16	60	17	49	20	70	22	59	24	64	27	72	26	77	23	38	21	44	16	43	11	25
41,34	0700-0800	11	26	12	46	17	63	17	44	20	67	22	56	25	60	27	65	27	64	24	34	22	42	16	39	11	26
41,34	0800-0900	13	25	14	43	17	64	18	42	21	65	22	51	25	57	27	60	28	54	25	31	23	39	18	38	13	25
41,34	0900-1000	14	23	14	38	18	60	19	41	21	59	23	48	25	55	28	54	28	51	26	27	24	38	19	37	14	23
41,34	1000-1100	15	21	15	36	18	58	20	41	21	55	23	46	26	52	27	53	28	45	26	25	25	38	20	35	15	21
41,34	1100-1200	16	19	16	35	19	54	20	42	22	54	23	45	27	49	27	50	28	43	28	26	26	35	20	33	16	19
41,34	1200-1300	16	18	17	33	20	51	19	45	21	53	23	46	27	50	27	48	29	41	29	25	26	33	21	32	16	18
41,34	1300-1400	16	19	17	32	20	50	19	45	21	54	23	44	28	47	28	51	28	39	29	24	26	35	22	32	16	19
41,34	1400-1500	16	17	17	30	20	50	19	46	22	54	23	45	27	46	27	52	28	42	29	23	26	35	22	32	16	17
41,34	1500-1600	16	17	17	31	20	52	19	48	22	56	23	46	28	47	27	52	27	43	29	24	26	36	22	32	16	17
41,34	1600-1700	17	18	17	32	20	55	19	51	21	57	23	51	28	51	26	55	27	44	28	25	25	36	20	32	17	18
41,34	1700-1800	16	20	17	35	20	57	19	57	21	60	23	55	27	52	28	61	27	48	27	23	25	40	20	35	16	20
41,34	1800-1900	17	20	17	45	20	63	18	62	21	65	23	60	26	55	26	64	27	55	27	24	24	43	19	35	17	20
41,34	1900-2000	15	21	16	48	18	67	18	61	21	65	22	66	26	65	27	68	27	62	27	28	24	49	19	37	15	21
41,34	2000-2100	15	20	16	46	19	72	18	68	21	70	22	74	27	68	27	68	27	64	27	27	24	52	19	37	15	20
41,34	2100-2200	15	23	16	46	18	76	18	69	21	76	22	73	26	67	27	70	27	64	26	29	24	54	19	38	15	23
41,34	2200-2300	14	23	16	35	18	77	17	68	20	71	22	71	26	69	27	66	26	68	26	30	23	35	18	40	14	23
41,34	2300-0000	14	25	16	34	17	78	17	70	20	73	22	70	27	72	27	67	27	70	25	32	23	35	18	42	14	25
42,34	0000-0100	13	26	15	35	18	60	17	69	21	70	22	66	26	73	28	70	27	71	25	34	23	41	18	43	13	26
42,34	0100-0200	13	26	14	37	17	60	17	70	21	72	22	70	27	75	28	70	26	71	25	36	22	52	18	45	13	26
42,34	0200-0300	12	25	14	39	17	60	17	69	20	75	21	71	26	77	27	76	27	70	24	37	22	53	17	45	12	25
42,34	0300-0400	12	24	14	35	17	58	17	65	21	70	21	68	26	79	28	72	27	71	24	36	22	53	17	46	12	24
42,34	0400-0500	12	25	14	37	17	55	17	61	21	70	21	64	25	82	27	70	27	73	24	37	21	55	17	46	12	25
42,34	0500-0600	11	25	14	39	17	56	17	57	20	70	21	61	25	74	27	71	27	76	24	37	21	48	16	46	11	25
42,34	0600-0700	11	25	13	43	17	61	17	49	21	71	21	60	25	63	27	74	27	76	23	38	21	44	16	43	11	25
42,34	0700-0800	12	26	13	45	17	65	17	44	20	67	22	56	25	60	27	65	28	63	24	35	22	41	17	39	12	26
42,34	0800-0900	13	24	14	43	17	64	18	43	21	64	22	51	25	57	27	60	28	52	25	31	23	39	18	38	13	24
42,34	0900-1000	14	24	15	38	18	60	19	42	21	59	23	48	26	54	28	54	28	51	26	27	24	38	19	37	14	24
42,34	1000-1100	15	21	16	36	18	58	20	42	21	54	23	47	26	52	27	53	29	45	26	25	25	38	20	35	15	21
42,34	1100-1200	16	19	16	35	19	54	20	43	22	54	23	46	27	49	27	49	29	44	28	26	26	35	21	34	16	19
42,34	1200-1300	16	18	17	33	20	51	19	46	21	53	23	46	28	49	27	50	29	41	29	25	26	33	21	32	16	18
42,34	1300-1400	16	19	17	32	20	50	19	45	22	53	23	44	28	46	28	50	28	41	29	24	26	34	22	32	16	19
42,34	1400-1500	16	18	18	30	20	50	19	46	22	51	23	45	27	44	27	52	28	41	29	23	26	33	22	32	16	18
42,34	1500-1600	17	17	18	31	20	51	19	49	22	54	23	47	28	45	27	51	27	43	29	24	26	35	22	32	17	17
42,34	1600-1700	17	19	17	33	20	53	19	51	21	55	23	51	28	49	26	55	27	45	28	25	25	36	20	32	17	19
42,34	1700-1800	16	20	17	36	20	56	19	58	21	60	23	55	27	50	28	60	27	48	28	23	25	40	20	34	16	20
42,34	1800-1900	17	20	17	46	20	64	19	63	21	64	23	61	27	54	27	64	27	56	27	24	24	42	19	35	17	20
42,34	1900-2000	15	21	16	48	19	67	18	62	21	64	22	67	26	65	27	68	27	62	27	27	24	47	19	36	15	21
42,34	2000-2100	15	20	16	46	19	72	18	68	21	69	22	74	27	68	27	68	27	64	27	27	24	52	19	36	15	20
42,34	2100-2200	15	22	17	46	19	74	18	69	21	75	23	74	26	67	27	69	27	64	26	29	24	56	19	38	15	22
42,34	2200-2300	14	23	16	34	18	77	18	68	21	70	22	71	26	69	27	67	26	67	26	30	23	35	19	40	14	23
42,34	2300-0000	14	24	16	34	17	78	17	69	21	72	22	70	27	73	27	67	27	69	26	32	23	35	18	41	14	24


		Annual Minimum		Month Minimum																							
Grid (I,J)	Hour	Temperature	RH	January		February		March		April		May		June		July		August		September		October		November		December	
				Temperature	RH	Temperature	RH	Temperature	RH	Temperature	RH	Temperature	RH	Temperature	RH	Temperature	RH	Temperature	RH	Temperature	RH	Temperature	RH	Temperature	RH	Temperature	RH
42,33	0000-0100	13	25	15	35	18	60	17	70	21	73	22	68	26	73	28	72	27	72	25	33	23	41	18	43	13	25
42,33	0100-0200	13	26	15	37	17	60	17	70	21	74	22	70	27	75	28	70	26	71	25	36	22	52	18	45	13	26
42,33	0200-0300	12	25	14	40	17	59	17	70	21	76	21	72	26	79	27	76	26	71	24	37	22	54	17	45	12	25
42,33	0300-0400	12	24	14	35	17	57	17	66	21	72	21	69	26	80	28	72	27	72	24	36	22	53	17	45	12	24
42,33	0400-0500	12	24	14	37	17	54	17	62	21	71	21	65	25	81	27	71	27	75	24	37	22	54	17	46	12	24
42,33	0500-0600	12	25	14	40	17	56	17	57	21	71	21	62	25	77	27	71	27	78	24	37	21	49	16	46	12	25
42,33	0600-0700	11	25	14	43	17	61	17	51	21	72	21	61	25	63	27	75	26	77	24	37	21	43	16	44	11	25
42,33	0700-0800	12	26	13	44	17	66	17	45	20	67	22	57	25	59	27	67	27	67	24	34	22	40	17	39	12	26
42,33	0800-0900	13	24	14	43	17	65	18	43	21	63	22	53	25	57	27	60	28	58	25	30	23	39	18	38	13	24
42,33	0900-1000	14	24	15	38	18	59	19	42	21	59	23	49	25	54	28	55	28	51	26	27	24	38	19	37	14	24
42,33	1000-1100	15	21	16	36	19	57	20	42	21	55	23	48	26	52	27	54	29	45	26	25	25	38	20	35	15	21
42,33	1100-1200	16	19	16	34	19	54	20	43	22	54	23	47	27	51	27	52	29	43	28	26	26	35	21	33	16	19
42,33	1200-1300	16	18	17	33	20	51	19	46	21	53	23	48	28	48	27	51	29	41	29	25	26	33	21	33	16	18
42,33	1300-1400	16	19	17	32	20	50	19	47	22	53	23	45	28	46	28	50	28	41	29	24	26	34	22	32	16	19
42,33	1400-1500	16	18	18	30	20	50	19	47	22	52	23	46	28	45	27	52	27	42	29	23	26	34	22	32	16	18
42,33	1500-1600	17	18	18	31	20	52	19	49	22	53	23	48	28	44	27	51	27	44	28	24	26	34	22	32	17	18
42,33	1600-1700	17	19	17	32	20	54	19	52	21	55	23	53	27	50	26	55	27	47	28	25	25	38	20	32	17	19
42,33	1700-1800	16	20	17	35	20	57	19	58	21	60	23	56	27	49	28	59	27	50	28	23	25	40	20	34	16	20
42,33	1800-1900	17	20	17	46	20	64	19	63	21	65	23	61	27	55	27	64	27	57	27	24	24	42	19	35	17	20
42,33	1900-2000	15	21	17	49	19	68	18	62	21	64	22	68	27	66	27	68	27	63	27	27	24	48	19	36	15	21
42,33	2000-2100	15	20	16	46	19	72	18	69	21	69	22	75	27	67	27	68	27	65	27	27	24	52	19	36	15	20
42,33	2100-2200	15	22	16	46	19	74	18	68	21	75	22	74	26	68	27	69	27	64	26	29	24	56	19	38	15	22
42,33	2200-2300	14	22	16	35	18	76	18	68	21	70	22	71	26	70	27	67	26	67	26	30	24	37	19	39	14	22
42,33	2300-0000	14	24	16	34	17	78	18	70	21	74	22	70	27	73	27	68	27	70	26	31	23	35	18	41	14	24
41,33	0000-0100	13	26	15	35	17	60	17	70	20	74	22	69	26	74	28	72	27	72	25	33	23	40	18	43	13	26
41,33	0100-0200	13	26	14	37	17	60	17	71	21	74	21	71	27	75	27	71	26	72	25	36	22	52	18	45	13	26
41,33	0200-0300	12	25	14	40	17	60	17	69	20	76	21	72	26	78	27	77	26	71	24	37	22	54	17	45	12	25
41,33	0300-0400	12	25	13	36	17	59	17	66	20	72	21	69	26	79	28	72	27	73	24	36	22	54	17	45	12	25
41,33	0400-0500	12	25	13	37	16	56	17	62	21	71	21	64	25	82	27	71	27	76	24	36	21	55	17	46	12	25
41,33	0500-0600	11	25	13	39	17	56	17	58	20	71	21	61	24	77	27	72	26	79	24	37	21	49	16	46	11	25
41,33	0600-0700	11	25	13	42	17	60	17	51	20	72	21	60	24	64	27	73	26	77	24	37	21	44	16	44	11	25
41,33	0700-0800	12	26	13	45	17	65	17	45	20	67	22	56	25	60	27	67	27	67	24	34	22	41	17	39	12	26
41,33	0800-0900	13	24	14	43	17	65	18	43	21	65	22	52	25	57	27	59	28	58	25	30	23	39	18	38	13	24
41,33	0900-1000	14	23	14	38	18	59	19	42	21	60	22	49	25	55	27	55	28	51	26	27	24	38	19	37	14	23
41,33	1000-1100	15	21	15	36	19	57	20	42	21	56	23	47	26	52	27	54	28	45	26	25	25	38	20	35	15	21
41,33	1100-1200	16	19	16	34	19	54	20	43	22	55	23	46	27	50	27	51	28	43	28	26	26	35	21	33	16	19
41,33	1200-1300	16	18	17	33	20	51	19	46	21	54	23	47	28	50	27	49	29	41	29	25	26	32	21	33	16	18
41,33	1300-1400	16	18	17	32	20	50	19	46	22	55	23	44	28	47	28	52	28	40	29	24	26	34	22	32	16	18
41,33	1400-1500	16	18	17	30	20	50	19	47	22	55	23	45	27	45	27	53	27	42	29	23	26	35	22	32	16	18
41,33	1500-1600	16	17	17	31	20	53	18	49	22	54	23	47	28	45	27	52	27	43	28	24	26	35	22	31	16	17
41,33	1600-1700	17	19	17	32	20	56	19	52	21	57	23	53	27	51	26	55	27	46	28	24	25	38	20	32	17	19
41,33	1700-1800	16	20	17	35	20	58	19	57	21	61	23	56	27	50	28	61	27	50	27	23	25	40	20	34	16	20
41,33	1800-1900	17	20	17	45	20	64	18	63	21	65	23	61	27	55	26	65	27	56	27	24	24	43	19	35	17	20
41,33	1900-2000	15	21	16	48	18	67	18	61	21	65	22	68	26	67	27	68	27	63	27	27	24	49	19	36	15	21
41,33	2000-2100	15	20	16	46	19	72	18	69	21	70	22	75	27	68	27	68	27	65	27	27	24	52	19	36	15	20
41,33	2100-2200	15	22	16	46	19	76	18	70	20	76	22	75	26	68	27	70	27	64	26	29	24	55	19	38	15	22
41,33	2200-2300	14	23	16	36	18	78	17	68	20	72	22	71	26	70	27	67	26	68	26	30	23	35	18	40	14	23
41,33	2300-0000	14	24	16	34	17	78	17	70	20	74	22	70	26	73	27	69	27	70	26	31	23	35	18	41	14	24

		Annual Minimum		Month Minimum																							
Grid (I,J)	Hour	Temperature	RH	January		February		March		April		May		June		July		August		September		October		November		December	
				Temperature	RH	Temperature	RH	Temperature	RH	Temperature	RH	Temperature	RH	Temperature	RH	Temperature	RH	Temperature	RH	Temperature	RH	Temperature	RH	Temperature	RH	Temperature	RH
41,32	0000-0100	13	26	15	36	17	60	17	71	21	75	22	69	27	73	28	73	27	71	25	33	23	40	18	43	13	26
41,32	0100-0200	13	26	15	38	17	60	17	71	21	75	21	72	27	76	28	71	27	71	25	36	23	52	18	45	13	26
41,32	0200-0300	12	25	14	41	17	59	17	70	21	77	21	73	26	79	27	77	26	72	24	37	22	54	17	44	12	25
41,32	0300-0400	12	25	14	37	17	59	17	66	21	73	21	71	26	80	28	73	27	73	24	36	22	54	17	45	12	25
41,32	0400-0500	12	25	14	37	17	55	17	62	21	72	21	66	25	81	27	72	27	78	24	37	22	55	17	45	12	25
41,32	0500-0600	12	25	14	40	17	56	17	58	20	72	21	63	24	80	27	72	26	79	24	37	21	50	16	46	12	25
41,32	0600-0700	11	26	13	43	17	61	17	53	20	73	21	62	24	64	27	73	26	77	24	37	21	44	16	45	11	26
41,32	0700-0800	12	26	13	45	17	66	17	46	20	68	22	57	25	61	27	68	27	67	24	34	22	40	17	40	12	26
41,32	0800-0900	13	24	14	43	17	66	18	44	20	64	22	54	25	57	27	60	28	59	25	30	23	39	18	39	13	24
41,32	0900-1000	14	24	15	38	18	60	19	43	21	61	22	51	25	55	27	57	28	51	26	27	24	38	19	37	14	24
41,32	1000-1100	15	22	16	36	18	57	20	43	21	57	22	49	26	52	27	56	28	44	26	25	25	39	20	35	15	22
41,32	1100-1200	16	19	16	34	19	54	20	44	21	56	23	48	27	51	27	52	29	43	28	26	26	36	21	33	16	19
41,32	1200-1300	16	18	17	34	20	52	19	46	21	54	23	49	27	49	27	50	29	42	28	25	26	34	21	33	16	18
41,32	1300-1400	16	18	17	32	20	51	19	47	22	54	23	46	28	46	28	52	28	41	29	24	26	35	22	32	16	18
41,32	1400-1500	16	19	18	30	20	50	19	48	22	54	23	47	27	46	27	54	27	42	29	23	26	36	22	32	16	19
41,32	1500-1600	16	18	18	31	20	53	19	51	21	54	23	49	28	45	27	52	27	46	28	23	26	36	22	31	16	18
41,32	1600-1700	17	20	17	32	20	56	19	53	21	56	23	55	27	51	26	56	27	48	28	24	25	39	20	32	17	20
41,32	1700-1800	16	20	17	34	20	58	19	58	21	61	23	57	27	50	28	60	27	51	27	23	25	40	20	34	16	20
41,32	1800-1900	17	20	17	44	20	64	19	64	21	67	23	62	27	58	26	65	27	58	27	24	24	43	19	35	17	20
41,32	1900-2000	15	21	16	48	19	68	18	61	21	66	22	68	26	68	27	69	27	63	27	28	24	51	19	36	15	21
41,32	2000-2100	15	21	16	47	19	72	18	70	21	71	22	76	27	67	27	69	28	65	27	27	24	52	19	36	15	21
41,32	2100-2200	15	22	16	46	19	75	18	69	21	77	22	75	26	68	27	70	27	65	26	29	24	57	19	38	15	22
41,32	2200-2300	14	23	16	36	18	77	18	69	20	73	22	71	26	71	27	67	26	68	26	30	24	38	19	39	14	23
41,32	2300-0000	14	24	16	35	17	79	18	71	20	75	22	71	26	74	27	70	27	71	26	31	23	35	18	41	14	24
42,32	0000-0100	13	26	15	36	17	61	18	70	21	75	22	69	27	72	28	73	27	72	25	33	23	41	18	43	13	26
42,32	0100-0200	13	26	15	38	17	61	17	70	21	75	22	71	27	76	28	70	27	71	25	36	23	52	18	45	13	26
42,32	0200-0300	13	25	14	41	17	59	17	70	21	77	21	73	27	79	27	76	26	71	25	37	22	54	17	44	13	25
42,32	0300-0400	12	25	14	36	17	57	17	66	21	72	21	71	26	81	28	72	27	72	24	36	22	53	17	45	12	25
42,32	0400-0500	12	25	14	37	17	54	17	62	21	72	21	66	25	81	27	71	27	76	24	37	22	54	17	45	12	25
42,32	0500-0600	12	25	14	40	17	56	17	58	21	72	21	64	24	81	27	71	27	78	24	37	21	50	16	46	12	25
42,32	0600-0700	11	27	14	43	17	62	17	53	21	74	21	63	24	64	27	76	26	77	24	38	21	44	16	45	11	27
42,32	0700-0800	12	27	14	44	17	67	17	46	20	69	22	57	25	61	27	68	27	67	24	34	22	41	17	40	12	27
42,32	0800-0900	13	25	14	44	17	66	18	45	20	64	22	55	25	57	27	60	28	59	26	31	23	40	18	39	13	25
42,32	0900-1000	14	25	15	39	17	60	19	43	21	60	22	51	25	55	27	58	28	52	26	27	24	39	19	38	14	25
42,32	1000-1100	15	23	16	36	18	58	19	43	21	57	22	50	26	53	27	56	28	45	26	26	24	39	19	36	15	23
42,32	1100-1200	16	20	16	35	19	55	20	45	21	55	23	49	27	54	27	52	29	44	28	26	26	37	20	33	16	20
42,32	1200-1300	16	19	17	34	20	53	19	47	21	54	23	50	27	49	27	52	28	42	28	25	26	34	21	34	16	19
42,32	1300-1400	16	19	18	32	20	52	19	49	22	54	23	47	28	46	28	51	27	43	29	25	26	36	22	33	16	19
42,32	1400-1500	16	19	18	31	20	51	19	49	22	54	23	48	28	46	27	54	27	43	29	23	26	36	22	32	16	19
42,32	1500-1600	17	19	18	31	20	53	19	51	22	54	23	50	28	46	27	52	27	47	28	24	26	36	22	32	17	19
42,32	1600-1700	17	21	17	33	20	55	19	54	21	55	23	56	27	50	26	55	27	49	28	25	25	39	20	33	17	21
42,32	1700-1800	16	21	17	35	20	59	19	59	21	61	23	58	27	49	28	60	27	52	27	23	25	41	20	35	16	21
42,32	1800-1900	17	21	17	45	20	64	19	64	21	67	23	62	27	58	27	65	27	58	27	24	25	43	20	35	17	21
42,32	1900-2000	15	22	17	49	19	68	18	62	21	66	22	69	27	68	27	68	27	63	27	27	25	50	19	36	15	22
42,32	2000-2100	15	21	16	47	19	72	18	70	21	71	22	76	27	66	27	69	28	65	27	27	24	52	19	36	15	21
42,32	2100-2200	15	23	16	46	19	74	18	69	21	77	22	75	26	68	27	69	27	65	26	29	24	57	19	38	15	23
42,32	2200-2300	14	23	16	35	18	76	18	69	21	73	22	71	26	71	27	67	26	68	26	30	24	40	19	39	14	23
42,32	2300-0000	14	24	16	35	17	78	18	71	21	75	22	70	27	74	27	70	28	71	26	31	23	35	18	41	14	24

Appendix 7 Details of Jenkin Method extracted from Smart Air Modelling Platform (SAMP v2.1)

AQMS Data of the Past 5 Years				
Year	Station	NO2 (ug/m3)	NOx (ug/m3)	Conversion
2020	SHAM SHUI PO	45	68	48.5
2021	SHAM SHUI PO	47	68	48.5
2022	SHAM SHUI PO	43	61	44.7
2023	SHAM SHUI PO	43	61	44.7
2024	SHAM SHUI PO	43	61	44.7
2020	TAP MUN	9	11	9.2
2021	TAP MUN	10	12	10.0
2022	TAP MUN	8	13	10.8
2023	TAP MUN	8	14	11.6
2024	TAP MUN	8	10	8.4
2020	MONG KOK	74	162	74.0
2021	MONG KOK	70	139	70.9
2022	MONG KOK	64	131	69.5
2023	MONG KOK	68	131	69.5
2024	MONG KOK	65	133	69.9

OX	86.94
J/K	15.388

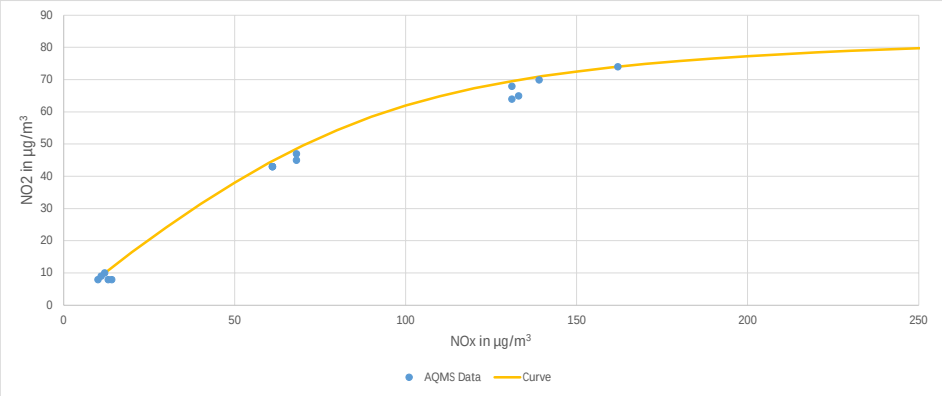

Appendix 8 Year 2033 Traffic Forecasts for Air Quality Impact Assessment and SAMP Information

Outlook

Re: Technical Note on Traffic Forecast for Environmental Assessment of Urban Renewal Authority Kau Pui Lung Road / Chi Kiang Street Development Scheme (CBS-2:KC) and Ma Tau Wai Road / Lok Shan Road Development Project (KC-020)

From Eddy Wai Chi CHEUNG [redacted]
Date Mon 9/1/2025 14:06
To Dickens Lo [redacted]
Cc Hugo Li [redacted]; Wang, Iris [redacted]; Leon Ting [redacted]

Some people who received this message don't often get email from waichicheung@td.gov.hk. Learn why this is important

[External email] This email was sent from outside Aurecon. Do not click links or open attachments unless you were expecting the email and know that the content is safe.

Dear Dickens,

We refer to your submission (your ref: 523348/SO018/OC003/DL, dated 18 Jul 2025) and our telephone discussions, we have no comment on the methodology of the traffic forecast from traffic engineering point of view provided that the traffic volume estimated in the forecast will only be used for conducting Air Quality Impact Assessment and Noise Impact Assessment.

Regards,

Eddy CHEUNG
EK/HM, TE/K
Transport Department
Tel: [redacted]

From: "Dickens Lo" [redacted]

市區重建局
URBAN RENEWAL AUTHORITY

SC-2023/003 Term Traffic Study and Assessment Consultancy Services for the Urban Renewal Authority Projects

Technical Note on Traffic Forecast for Environmental Assessment of Urban Renewal Authority Kau Pui Lung Road / Chi Kiang Street Development Scheme (CBS-2:KC) and Ma Tau Wai Road / Lok Shan Road Development Project (KC-020)

Urban Renewal Authority

Reference: 523348

Revision: 0

2025-06-02

aurecon

Bringing ideas to life

1 BACKGROUND

1.1 Urban Renewal Authority (URA) appointed Aurecon Hong Kong Limited (Aurecon) in January 2023 to undertake Term Traffic Study and Assessment Consultancy Services for the Urban Renewal Authority Projects.

1.2 URA issued Service Order No. 018 to Aurecon in March 2025 to conduct the traffic study for carrying out an Environmental Assessment (EA) study to update the technical assessments of the approved DSP for the site Authority Kau Pui Lung Road / Chi Kiang Street Development Project (CBS-2:KC) in February 2024 and the commenced DSP for Ma Tau Wai Road / Lok Shan Road Development Project (KC-020). in August 2024 to allow more flexibility in detailed design.

1.3 This Technical Note briefly outlines the study approach in establishing the future traffic demand and presents the traffic flows on the road links within the study area for the purpose of conducting the Air Quality Impact Assessment (AQIA) and Noise Impact Assessment (NIA) of the EA.

2 TRAFFIC FORECAST METHODOLOGY

Development Site

2.1 The Project Site CBS-2:KC is located in Kowloon City District, which is bounded by Kau Pui Lung Road to the west, Chi Kiang Street to the south and Lok Shan Road to the north. In addition, the Development Project KC-020, situated immediately northeast of CBS-2:KC, with the intention of achieving a more holistic site planning in conjunction with the adjoining CBS-2KC.

2.2 It is anticipated that the Project will be completed by year 2033. The location of the proposed site is illustrated in the **Figure 2.1**.

Adopted Design Years for Traffic Forecast

2.3 The assessment years would include year 2033 (completion year of the proposed development), year 2038 (5 years after completion of the proposed development), year 2043 (10 years after completion of the proposed development) and year 2048 (15 years after completion of the proposed development) are required for the long-term traffic forecast for the AQIA input. It is expected that year 2048 has the worst traffic flows**.**

Growth Rate Determination

2.4 Traffic forecast data for the years 2033, 2038, 2043, and 2048 has been derived based on the 2031 traffic model from the 2019-based BDTM, published by the Transport Department (TD). This data was adjusted using an annual growth rate to estimate the base traffic flow for the design years. The growth rate was determined with reference to past traffic growth trends extracted from the Annual Traffic Census (ATC) Reports published by the TD, and the Hong Kong Population Projection 2022-2046 published by the Census and Statistics Department.

2.5 Based on the ATC report, the traffic count stations located in the vicinity of the proposed development have been selected for review. The record of traffic flows and the percentage change per annum, between year 2019 and 2023, at these locations have been extracted from the ATC to establish the historical growth trend as summarized in **Table 2.1.**

Table 2.1 ATC Traffic Counts from 2019 to 2023

Road	Station No.	Annual Average Daily Traffic (AADT)					Average Annual Growth
		2019	2020	2021	2022	2023	
Ma Tau Wai Road & To Kwa Wan Road	3014	23,670	22,500	23,130	21,890	23,700	0.03%
Ma Tau Wai Road	3818	34,050	31,950	34,230	28,520	30,630	-2.61%
San Lau Street	4077	6,860	6,610	6,800	6,790	7,120	0.93%
Chatham Road North & Ma Tau Wai Road	4212	30,920	29,520	29,920	25,140	27,520	-2.87%
East Kowloon Corridor <Flyover>	4213	73,310	70,230	74,110	66,280	65,730	-2.69%
Total Average Annual Growth							**-2.16%**

2.6 As shown in **Table 2.1**, it can be noted that over the past 5 years, the average annual daily traffic growth pattern in the vicinity of the proposed development from 2019 to 2023 is -2.16% per annum.

2.7 The annual growth rate from Hong Kong Population Projections (2022-2046) published by the Census and Statistics Department is as summarized in **Table 2.2**.

Table 2.2 Hong Kong Population Projections in 2031 and 2046

Year	Residential Population (thousands)	Annual Growth Rate (p.a.) 2031 / 2046
2031	7820.2	0.31%
2046	8190.4	

2.8 With reference to the Hong Kong Population Projection 2022-2046 published by the Census and Statistics Department. As shown in **Table 2.2**, Hong Kong population shows a positive growth trend with an average rate of +0.31% per annum from 2031 to 2046.

2.9 For conservative approach, a growth rate of +0.5% p.a. is adopted to cover the growth in background traffic from year 2031 to year 2048 (15 years after completion of proposed development).

2.10 The traffic generation/attraction amount of Development will be estimated based on the relevant trip rates from the latest Transport Planning & Design Manual ('TPDM') Guidelines, it is summarized in the **Table 2.3**.

Table 2.3 Traffic Generation of the Development

Land Use	Traffic Generation (pcu/hr) (1)(4)			
	AM Peak		PM Peak	
	Generation	Attraction	Generation	Attraction
Domestic units (About 2,830 units) (2)	213	126	86	110
G/IC (GFA approx. 3,600m^2) (2)(3)	6	9	6	4
Retail (GFA approx. 16,920m^2) (2)	40	43	54	63
PVP (164 parking spaces) (5)(6)	6	44	48	24
Total	**265**	**222**	**194**	**201**

Note:
(1) 5% increment would be adopted in the technical assessment for design flexibility allowance.
(2) The parameters of the proposed development are indicative only and subject to detailed design.
(3) The actual GIC GFA is not yet confirmed and subject to liaison with relevant Government Bureaux/ Departments
(4) Trip Generation is based on the TPDM Volume 1 Chapter 3 Appendix
(5) Subject to liaison with Transport Department
(6) Trip Generation is based on the in-house survey data

Methodology

2.11 The traffic forecast data for the adopted design years has been derived with reference to the 2019 - based Base District Traffic Model (BDTM) for the year 2031, and the observed traffic survey data. The growth rates mentioned in **Section 2.9** for the respective years are adopted to generate the forecast data. The planning data for nearby planned developments from District Council Papers, the Town Planning Board, and the Urban Renewal Authority is also considered.

2.12 The planned /committed major new developments in the vicinity of the AOI of Traffic Impact Assessment will be identified, and the envisaged corresponding traffic generation from those developments will be incorporated into the traffic forecast accounting for the respective completion years, it is listed in the **Table 2.4 and Table 2.5**. The location of the planned / committed development is illustrated in **Figure 2.2**.

Table 2.4 Planned / Committed Development

Ref No.	Planned/ Committed Developments (1)	Proposed Uses (1)	Parameters (1)
1	URA Project KC-008 (A)	Residential & Commercial	No. of Flats = 217 (<40 m^2) ; 93 (40 m^2 < Flat Size ≤ 70m^2) Commercial GFA = 2,454 m^2
2	URA Project KC-009	Residential & Commercial	No. of Flats = 1,152 Average Flat Size = 48 m^2 Commercial GFA = 11,105 m^2
3	URA Project KC-010	Residential & Commercial	No. of Flats = 750 Average Flat Size = 46 m^2 Commercial GFA = 6,843 m^2
4	URA Project KC-011	Residential & Commercial	No. of Flats = 400 Average Flat Size = 46 m^2 Commercial GFA = 3,660 m^2

Ref No.	Planned/ Committed Developments (1)	Proposed Uses (1)	Parameters (1)
5	URA Project KC-012 & KC-013	Residential & Commercial	No. of Flats = 414 Average Flat Size = 45 m^2 Commercial GFA = 3,721 m^2
6	URA Project KC-014	Residential & Commercial	No. of Flats = 550 Average Flat Size = 39 m^2 Commercial GFA = 4,286 m^2
7	URA Project KC-016	Residential & Commercial	No. of Flats = 900 Average Flat Size = 46 m^2 Commercial GFA = 8,322 m^2
8	URA Project KC-018	Residential & Commercial	No. of Flats = 1,276 Average Flat Size = 54 m^2 Commercial GFA = 10,496 m^2
9	URA Project KC-019	Residential & Commercial	No. of Flats = 950 Average Flat Size = 54 m^2 Commercial GFA = 7,816 m^2
10	URA Project DL-8	Residential & Commercial	No. of Flats = 72 Average Flat Size = 53 m^2 Commercial GFA = 758 m^2
11	URA Project CBS-1:KC	Residential & Commercial	No. of Flats = 640 Average Flat Size = 50 m^2 Commercial GFA = 6,449 m^2
12	A/K9/274	Office & Retail	Office GFA = 47,007 m^2 Retail GFA = 270 m^2
13	A/K10/259	Residential & Commercial	No. of Flats = 48 (Portion 1) + 777 (Portion 2) Average Flat Size = 274 m^2 (Portion 1), 64 m^2 (Portion 2) Commercial GFA = 3,150 m^2 (Portion 1), 6,111 m^2 (Portion 2)
14	A/K10/265	Residential & Commercial	No. of Flats = 746 Average Flat Size = 84 m^2 Commercial GFA = 7,599 m^2
15	A/K10/266	Residential & Commercial	No. of Flats = 208 Average Flat Size = 37 m^2 Commercial GFA = 971 m^2
16	A/K10/267	Residential & Commercial	No. of Flats = 201 Average Flat Size = 32 m^2 Commercial GFA = 1,268 m^2
17	A/K10/269	Residential & Commercial	No. of Flats = 110 Average Flat Size = 37 m^2 Commercial GFA = 809 m^2
18	Ma Tau Wai Estate Re-development	Public Housing	No. of Flats = About 4,000 Flats (About net Increase 2,000 Flats)

Ref No.	Planned/ Committed Developments (1)	Proposed Uses (1)	Parameters (1)
19	A/K10/273	Residential & Commercial	No. of Flats = 76 Average Flat Size = 39 m^2 Commercial GFA = 585 m^2
20	A/K10/275	Residential & Commercial	No. of Flats = 756 Average Flat Size = 41 m^2 Commercial GFA = 6,150 m^2

Note:
(1) Referring to previously approved TIA for CBS-2:KC and KC-020., or Planning Gist;

Table 2.5 Traffic Generations and Attractions of Planned Development

Ref No.	Planned/ Committed Developments	Trip Generations (pcu/hr) (1)			
		AM Peak		PM Peak	
		GEN	ATT	GEN	ATT
1	URA Project KC-008 (A)	15	10	7	7
2	URA Project KC-009	64	39	25	30
3	URA Project KC-010	42	26	17	20
4	URA Project KC-011	22	14	9	11
5	URA Project KC-012 & KC-013	39	28	24	30
6	URA Project KC-014	49	34	29	36
7	URA Project KC-016	84	58	52	63
8	URA Project KC-018	84	120	88	72
9	URA Project KC-019	63	89	65	54
10	URA Project DL-8	9	7	5	6
11	URA Project CBS-1:KC	81	116	75	56
12	A/K9/274	88	60	53	65
13	A/K10/259	143	91	87	109
14	A/K10/265	18	12	10	12
15	A/K10/266	18	12	10	13
16	A/K10/267	10	7	6	7
17	A/K10/269	86	65	47	60
18	Ma Tau Wai Estate Re-development	36	22	14	17
19	A/K10/273	3	2	2	2
20	A/K10/275	29	19	12	12

Note:
(1) Referring to previously approved TIA for CBS-2:KC and KC-020.

2.13 Trip generation for the proposed and planned developments was estimated with reference to the previously approved TIA for CBS-2:KC and KC-020. The resulting traffic was then assigned to the surrounding road network and superimposed onto the background traffic flows to formulate the design traffic forecasts for the years 2033, 2038, 2043, and 2048..

2.14 The produced traffic forecast data at the adopted design years were then converted from PCU to vehicle based on the PCU conversion factors stated in Transport Planning and Design Manual (TPDM).

Traffic Forecast for Air Quality Impact Assessment (AQIA)

2.15 The area within 500m radius from the proposed site boundary is identified as study area for the traffic forecast of AQIA. The key road links within the study area are listed and indicated on the enclosed **Appendix A**.

2.16 For the AQIA, 24-hour traffic forecasts with a breakdown of 18 types of vehicles are required for the road links within the study area. The breakdown of vehicle types was based on surveyed data and the 2018 Licensed Vehicle by Age and Technology Group Fraction published on the Environmental Protection Department (EPD) website. The EMFAC-HK Vehicle Type Classification is summarized in the **Appendix B**.

2.17 The 24 hours basis weekday traffic forecast with 18 types of vehicle breakdown at the adopted design years for AQIA have been produced accordingly as summarised in the **Appendix C1 – C4**. The daily traffic on key road links was based on surveyed data and the Annual Traffic Census (ATC) 2023.


2.18 The 24 hours speed profile at the adopted design years for AQIA have been produced accordingly as summarised in the **Appendix D1 – D4**. The vehicle kilometer travelled (VKT) for the concerned road links is required for AQIA and are summarized in **Appendix E1 – E4.**


Traffic Forecast for Noise Impact Assessment (NIA)

2.19 The area within 300m radius from the proposed site boundary is identified as study area for the traffic forecast of NIA. The key road links within the study area are listed and indicated on the enclosed **Appendix B**.

2.20 For the NIA, the traffic flows in the vehicle per hour for morning and evening peak hours and percentage of the heavy vehicle percentage (HV%) are required for the road links within the study area. The HV% was based on data derived from the AQIA. The year 2048 morning and evening peak hour traffic forecast and HV% for a typical weekday have been derived and are summarized in **Appendix F.**

Figure

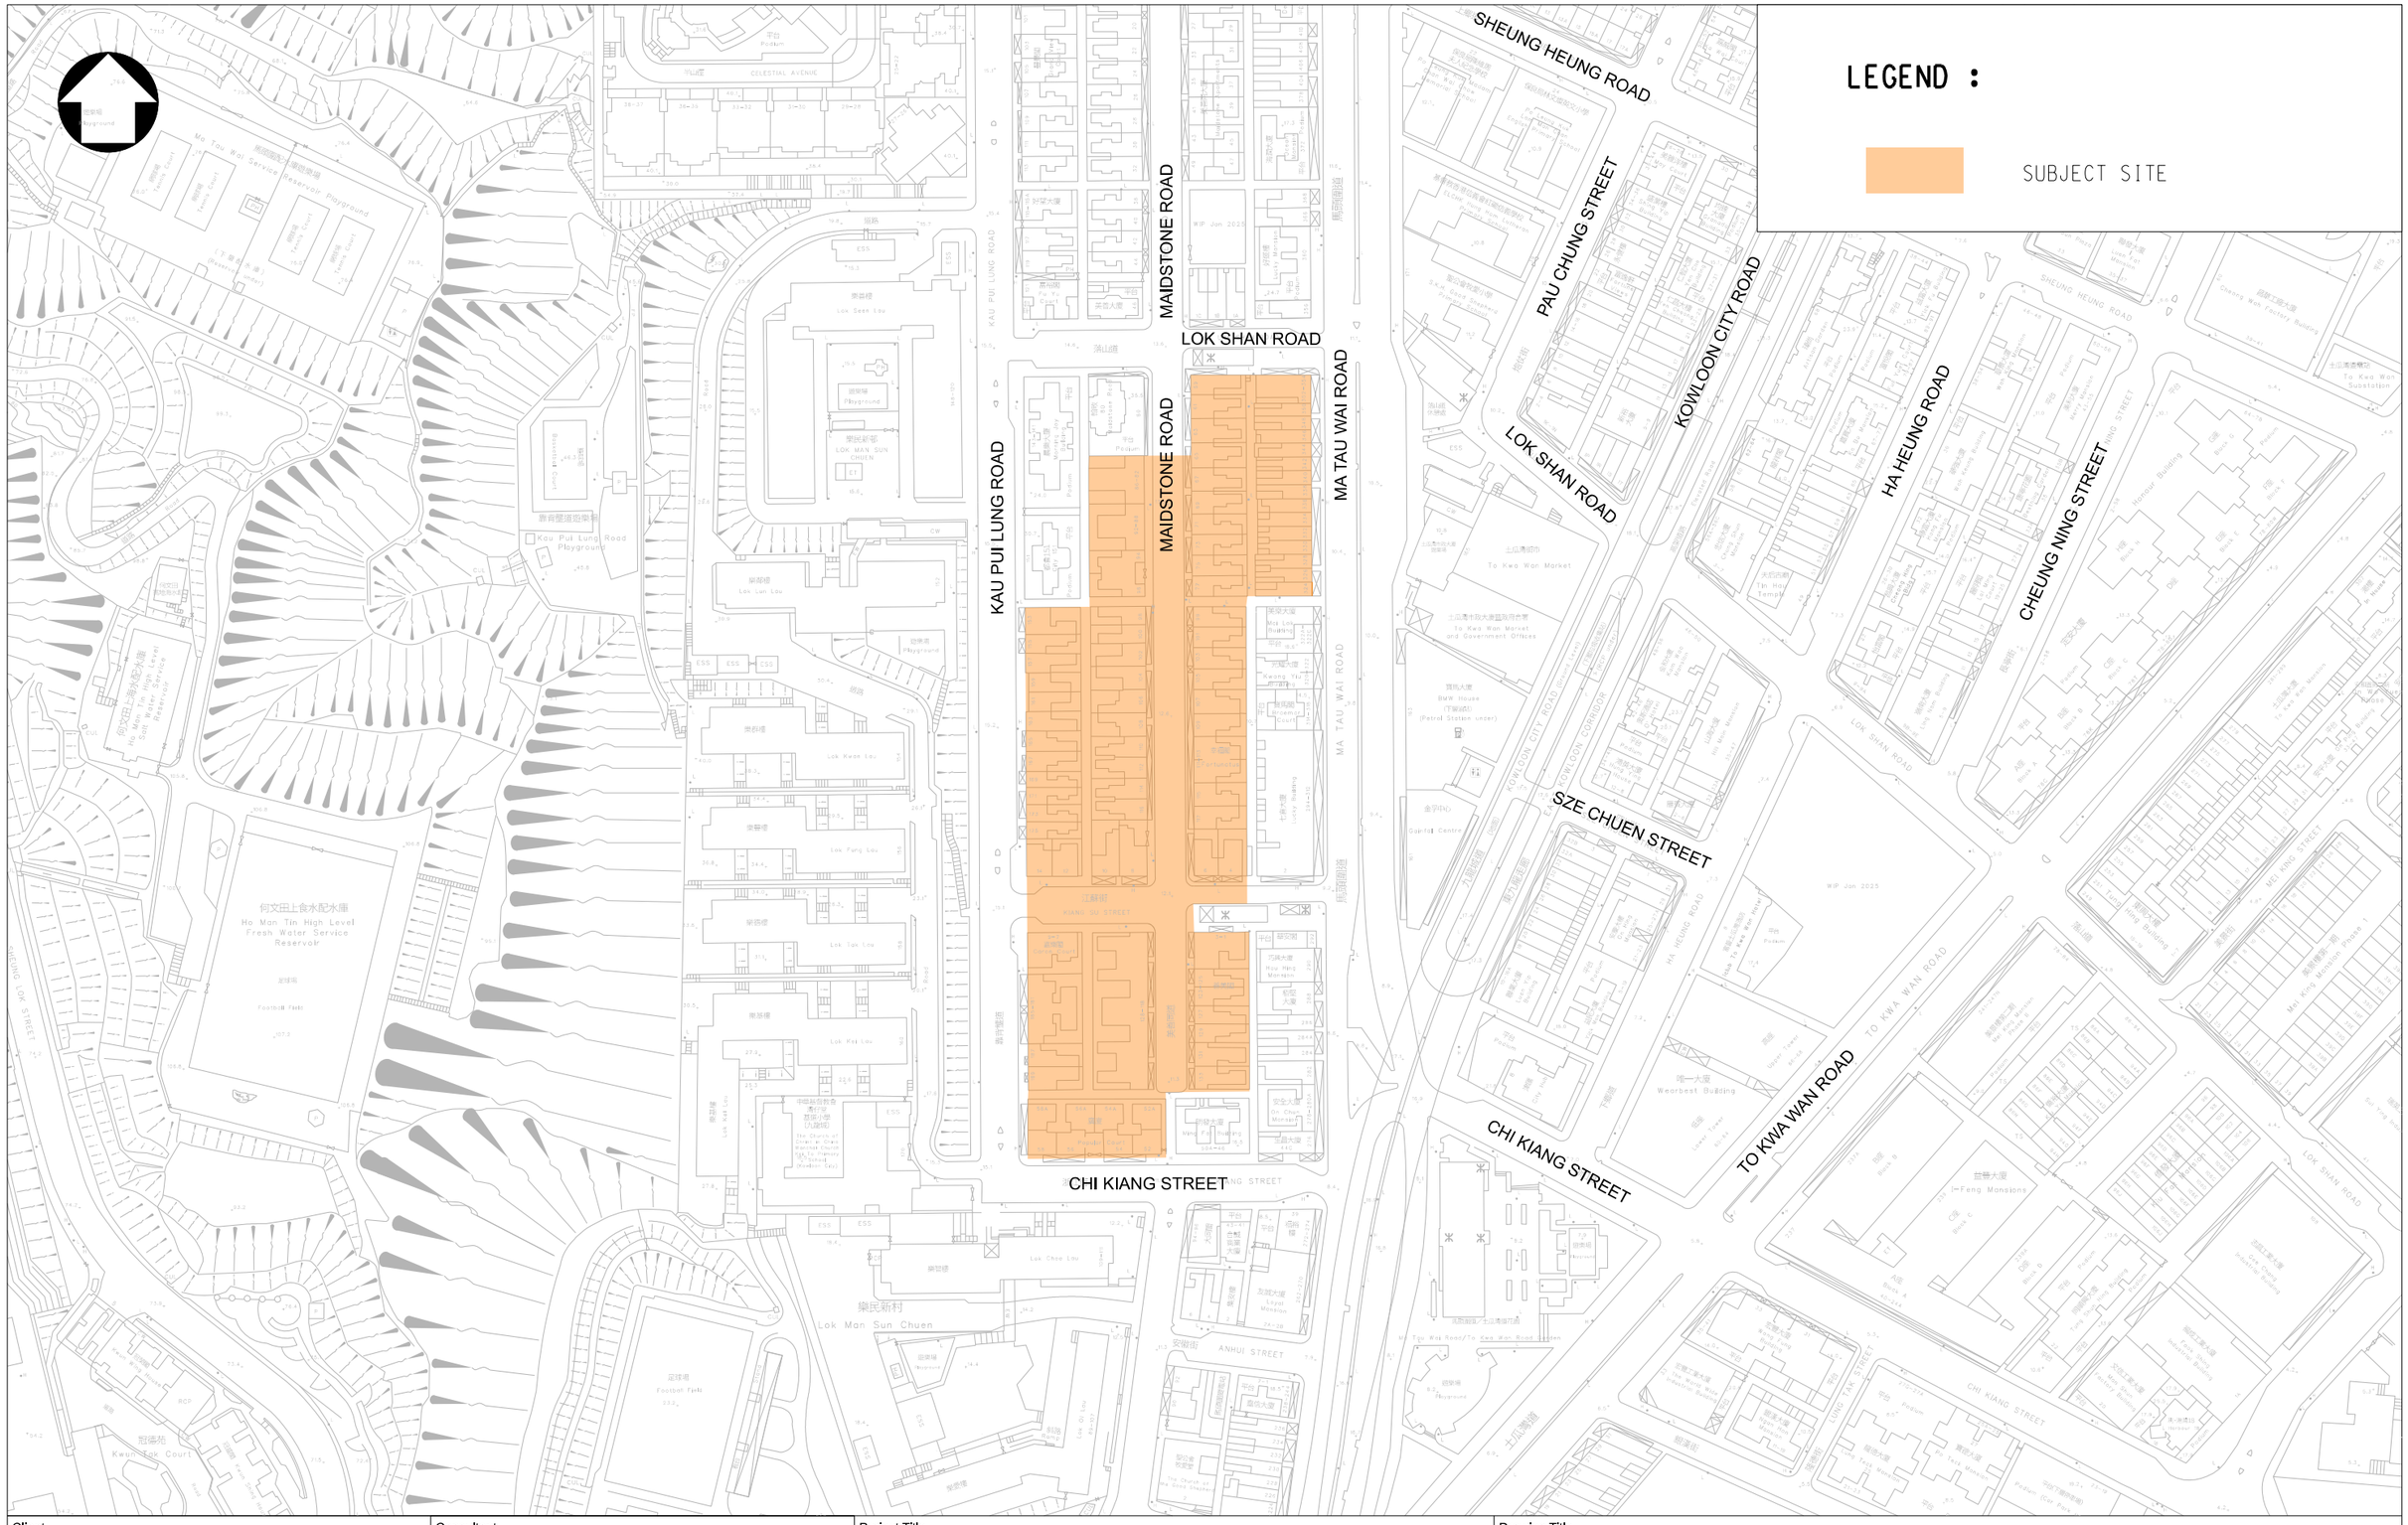

LEGEND :
SUBJECT SITE
SHEUNG HEUNG ROAD
PAU CHUNG STREET
KOWLOON CITY ROAD
HA HEUNG ROAD
CHEUNG NING STREET
LOK SHAN ROAD
MAIDSTONE ROAD
KAU PUI LUNG ROAD
MA TAU WAI ROAD
SZE CHUEN STREET
CHI KIANG STREET
TO KWA WAN ROAD
ANHUI STREET
Kau Pui Lung Road Playground
Lok Man Sun Chuen
樂民新村
Ho Man Tin High Level Fresh Water Service Reservoir
何文田上食水配水庫
To Kwa Wan Market and Government Offices
土瓜灣市及大廈臨時熟食業
To Kwa Wan Market
土瓜灣市
Tin Hau Temple
天后廟
Cheung Wah Factory Building
Wah Kuen Industrial Centre
Gabriel Centre
Wah Kuen Building
Wah Kuen Industrial Mansion
Wah Kuen Industrial Centre
Wah Kuen Industrial Mansion Phase 1
Wah Kuen Industrial Mansion Phase 2
Wah Kuen Industrial Mansion Phase 3
Wah Kuen Industrial Mansion Phase 4
Wah Kuen Industrial Mansion Phase 5
Wah Kuen Industrial Mansion Phase 6
Wah Kuen Industrial Mansion Phase

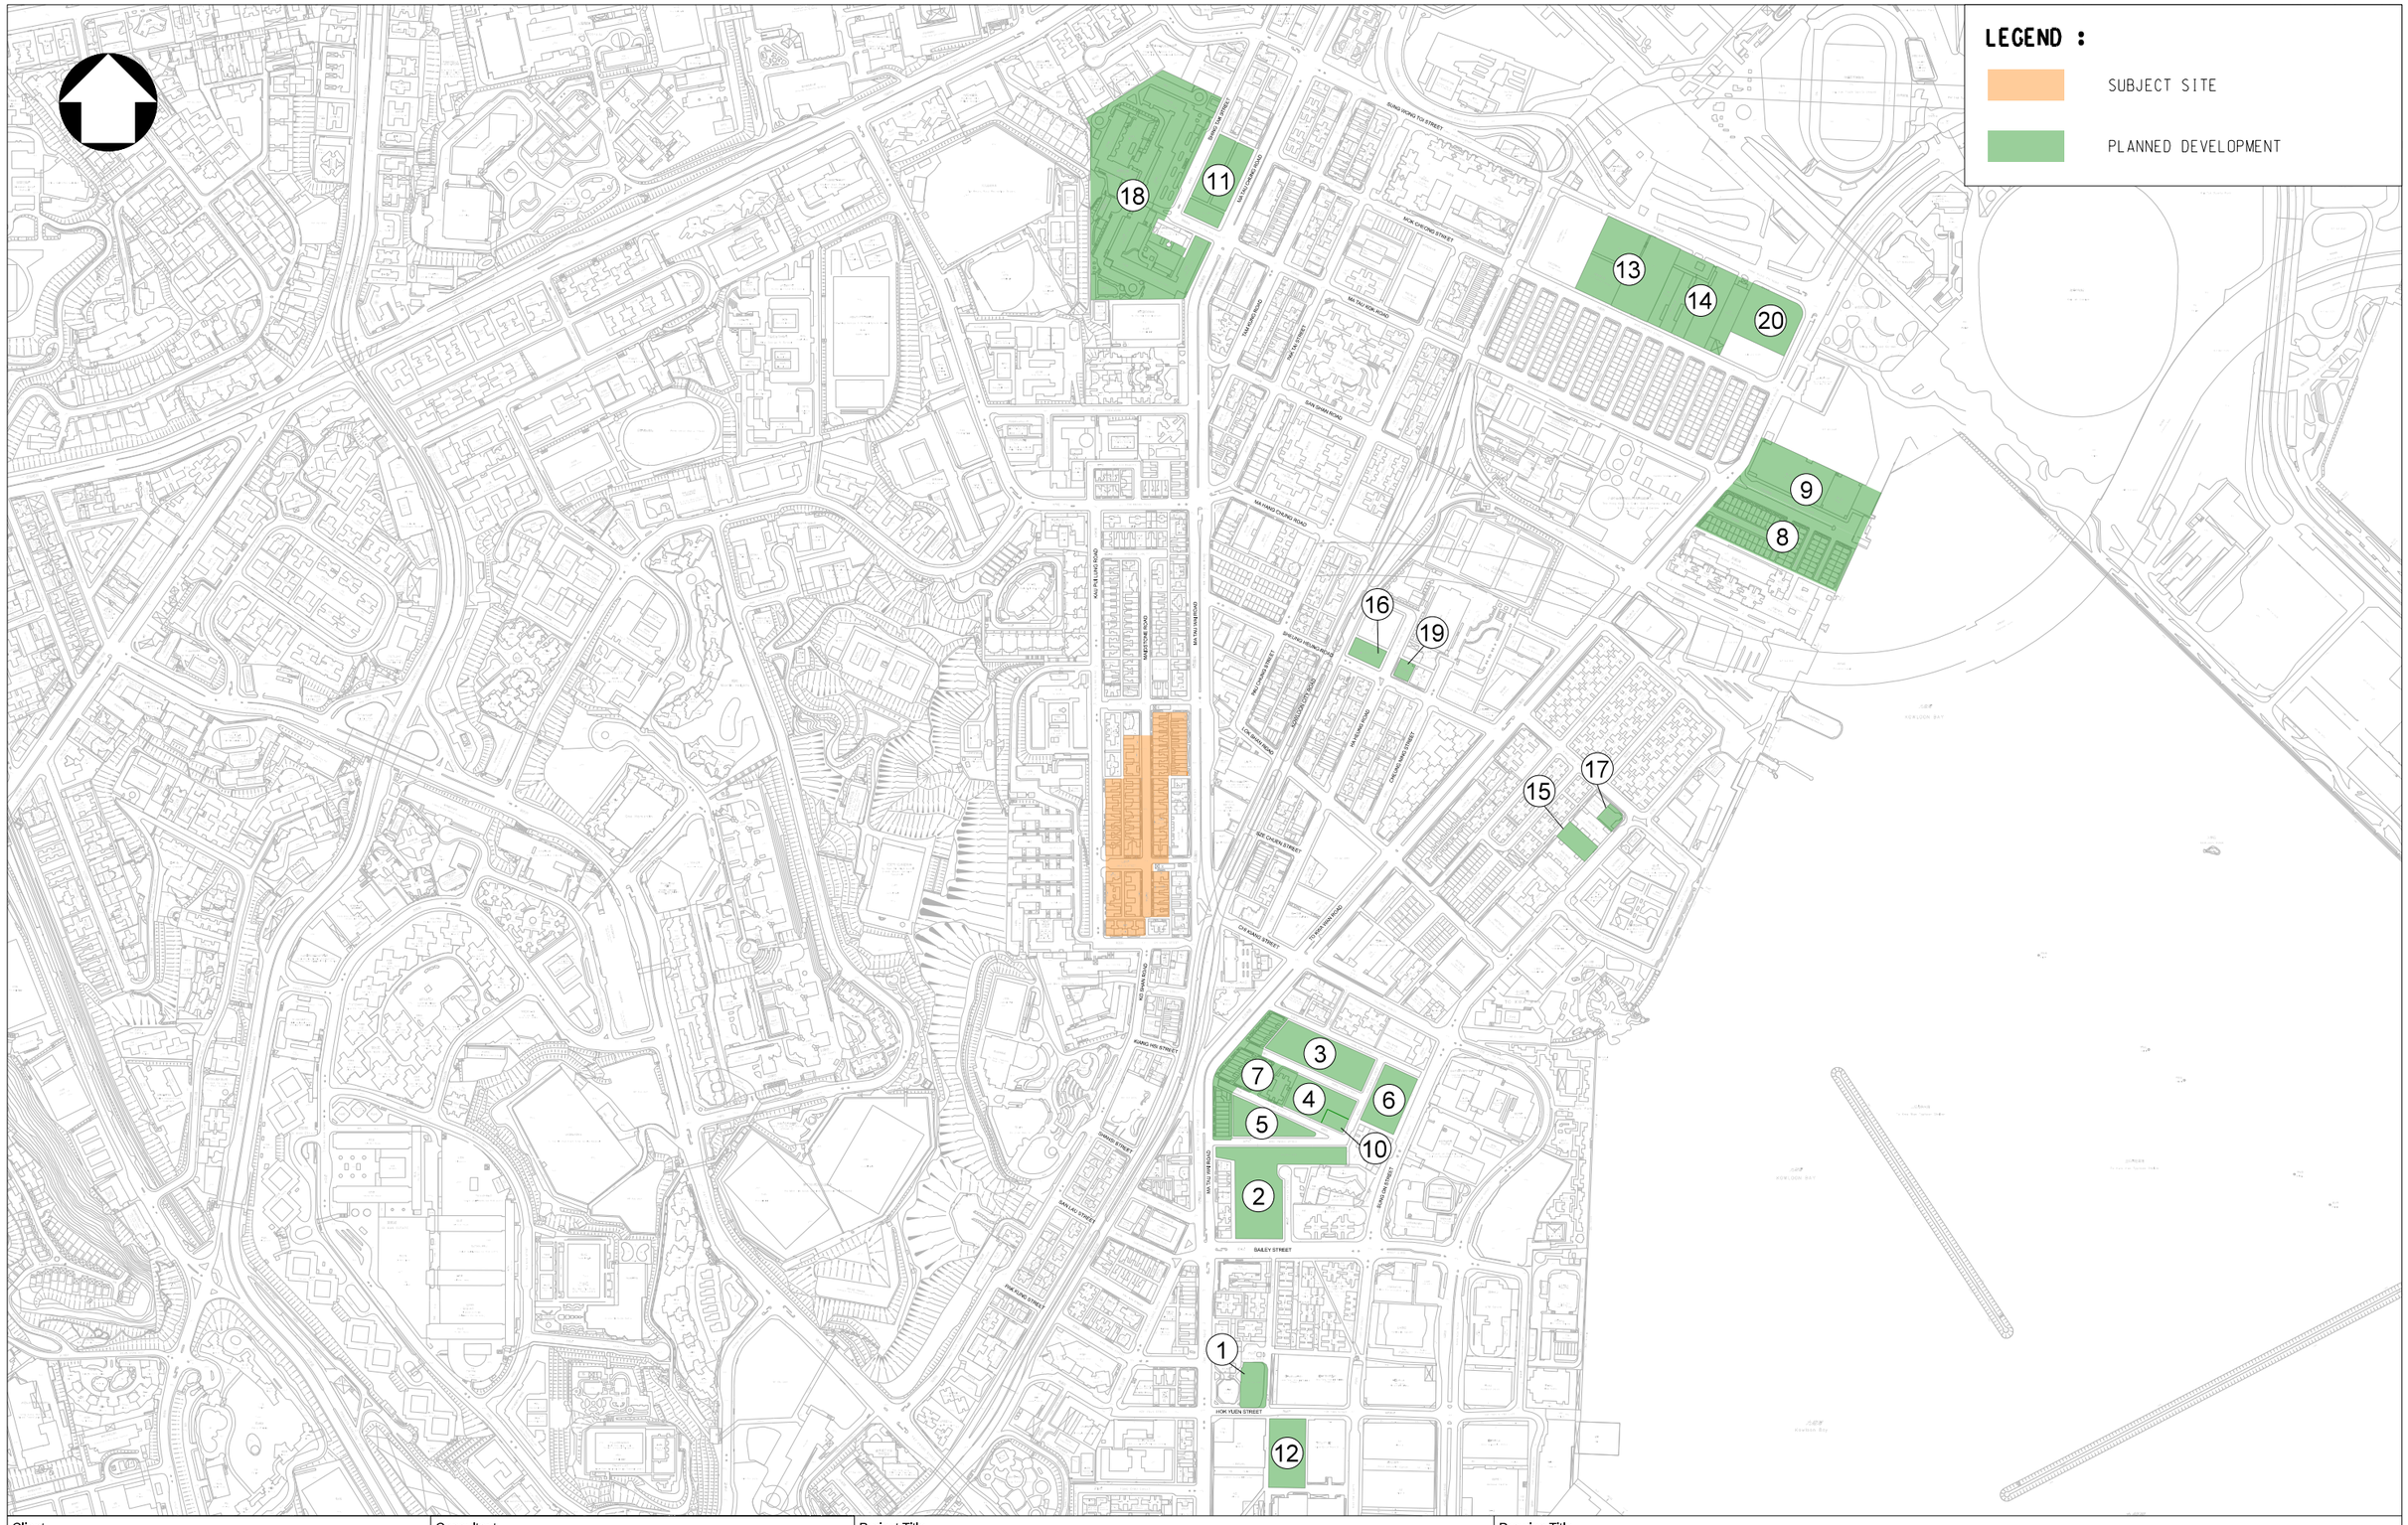

Client: URBAN RENEWAL AUTHORITY 市區重建局	Consultant: aurecon www.aurecongroup.com	Project Title: URBAN RENEWAL AUTHORITY KAU PUI LUNG ROAD / CHI KIANG STREET DEVELOPMENT SCHEME AND MA TAU WAI ROAD / LOK SHAN ROAD DEVELOPMENT	Drawing Title: **PLANNED DEVELOPMENT**			
			Designed: HL	Checked: JY	Scale: 1:7000(A3)	Date: MAY 2025
			Figure No.: **2.2**		Rev.: -	

Original Size : A3

Appendix A Index Plan and Table of Key Road Links

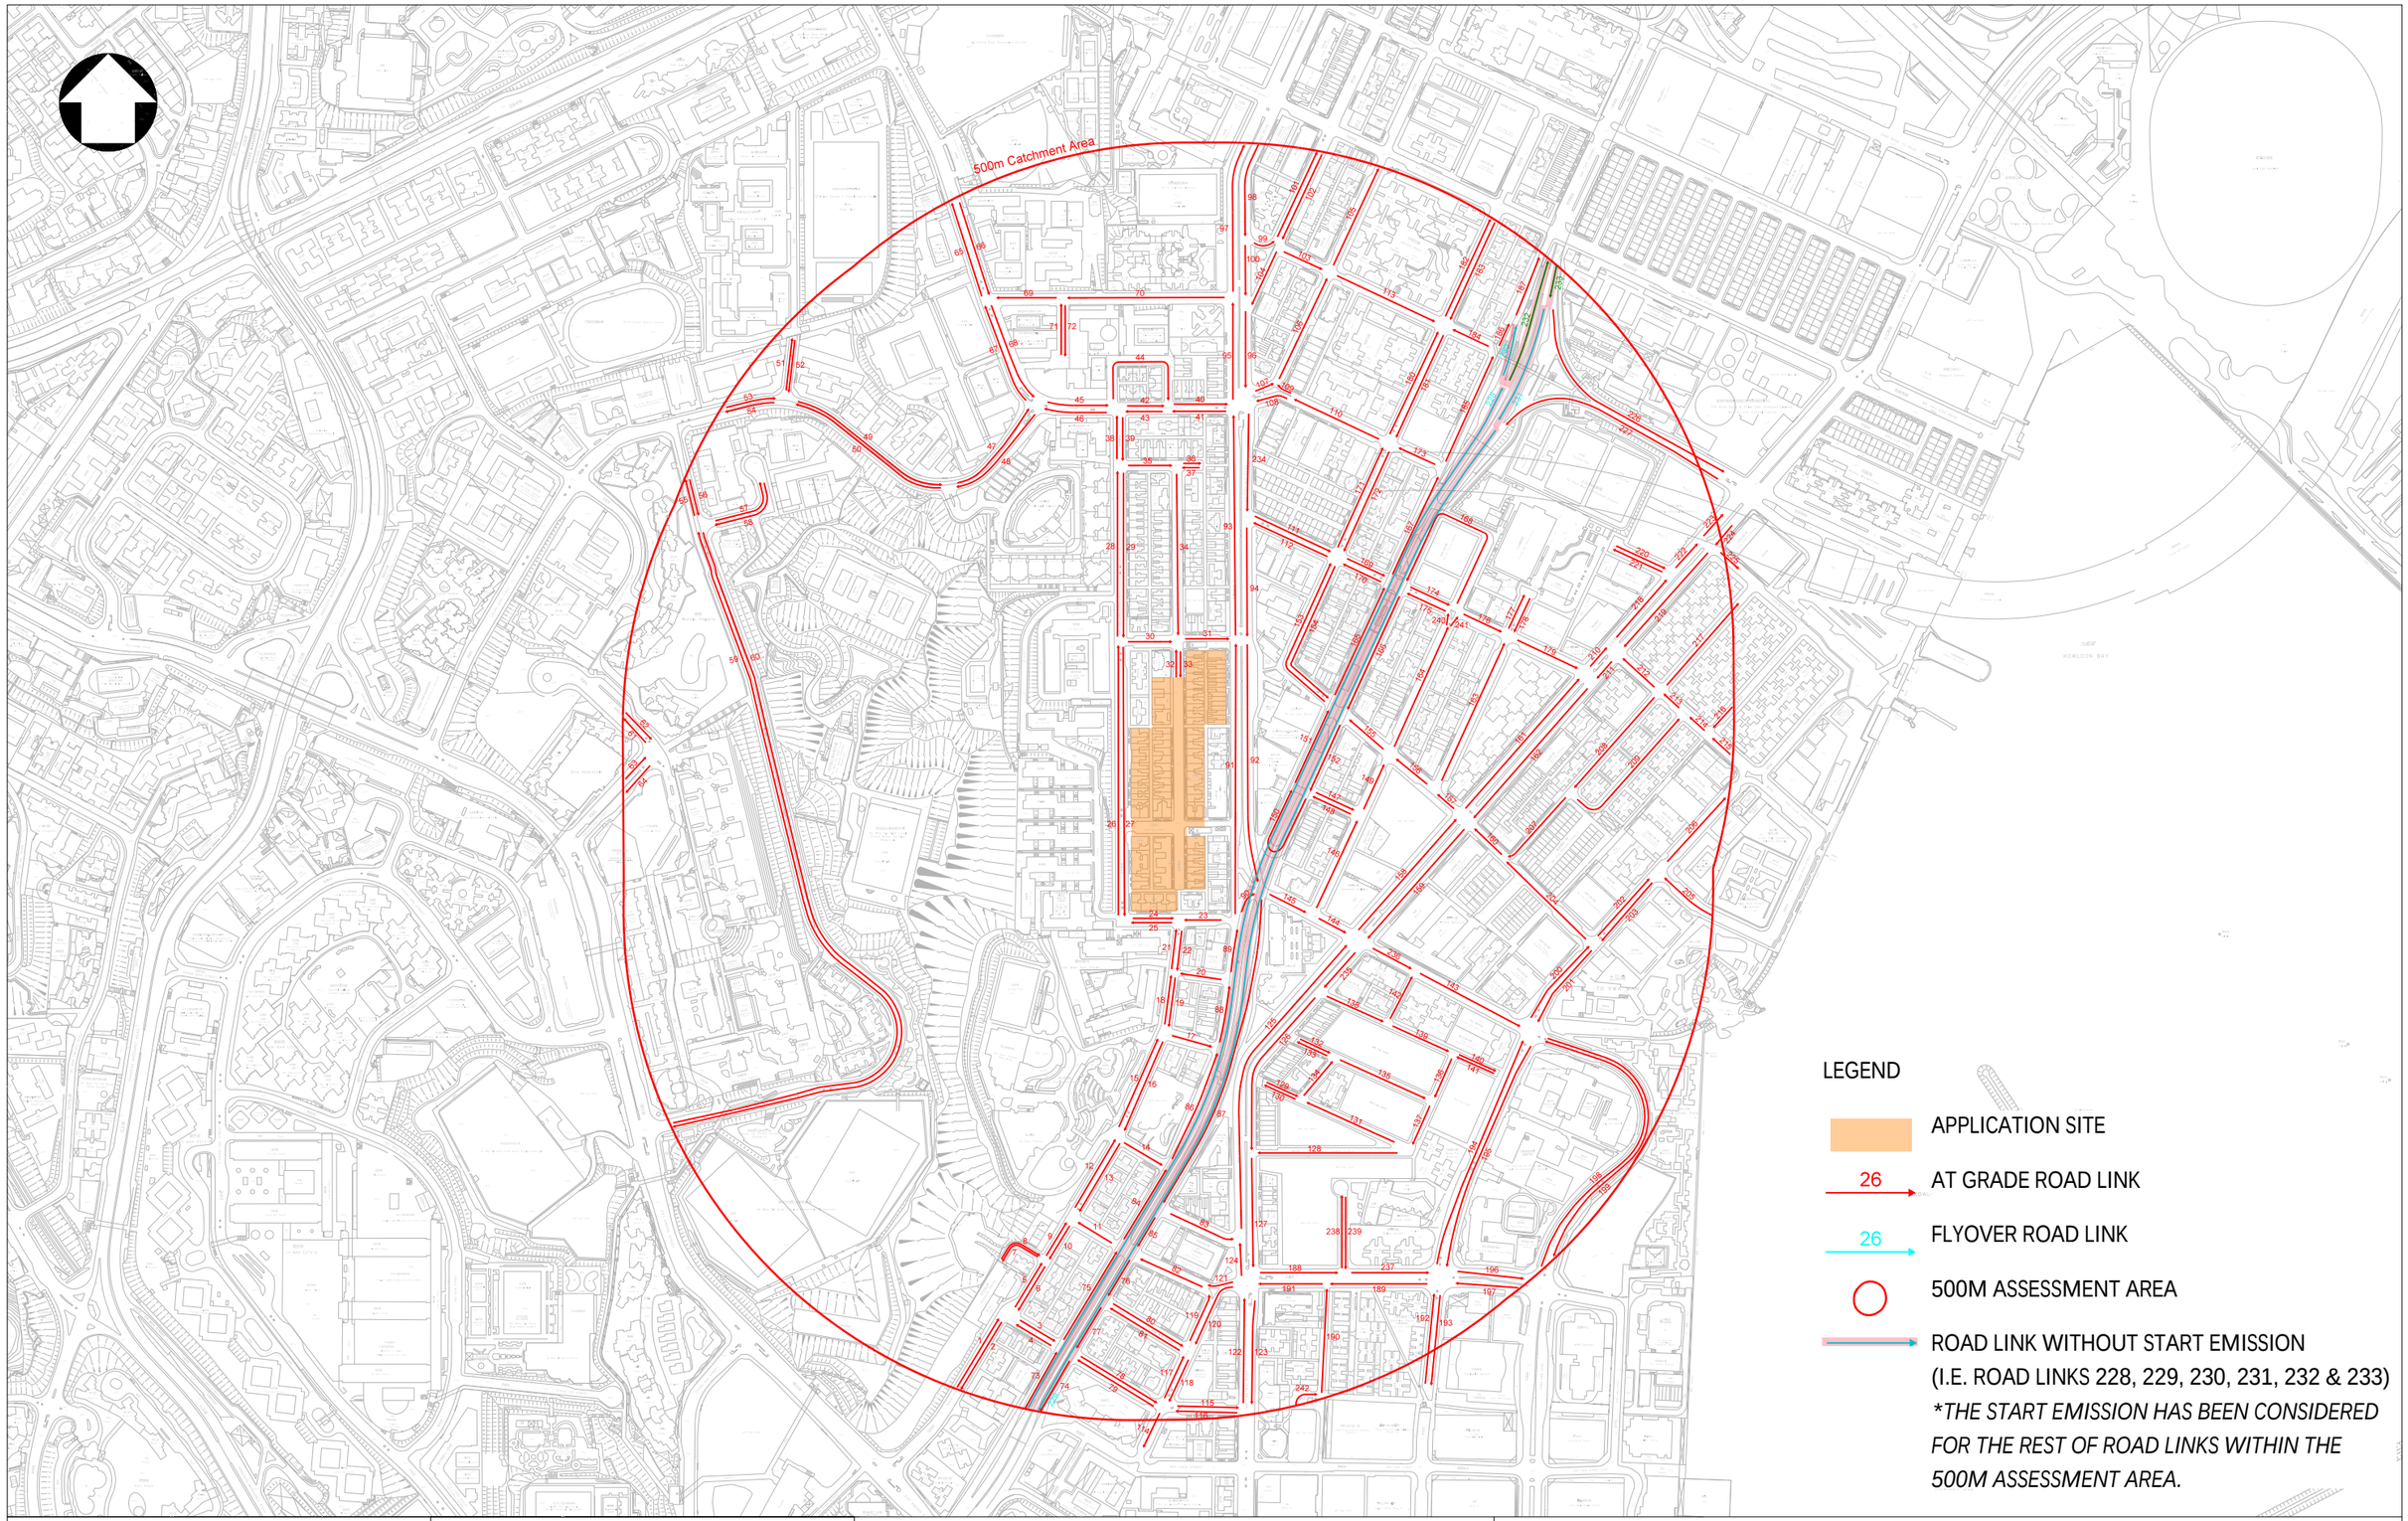

Client	Consultant	Project Title	Drawing Title
市區重建局 URBAN RENEWAL AUTHORITY	aurecon www.aurecongroup.com	URBAN RENEWAL AUTHORITY KAU PUI LUNG ROAD / CHI KIANG STREET DEVELOPMENT SCHEME AND MA TAU WAI ROAD / LOK SHAN ROAD DEVELOPMENT	**INDEX PLAN**

Designed	Checked	Scale	Date	Figure No.	Rev.
HL	JY	1:6000(A3)	MAY 2025	**A1**	-

Original Size : A3

Identified Key Road Links

Link ID	Road Name	Direction (1)	Road Type (2)	Speed Limit
1	Shun Yung Street	NB	DD	50
2	Shun Yung Street	SB	DD	50
3	Pak Kung Street	EB	DD	50
4	Pak Kung Street	WB	DD	50
5	Ko Shan Road	NB	LD	50
6	Ko Shan Road	SB	LD	50
7	Wai Yin Path	WB	LD	50
8	Wai Yin Path	EB	LD	50
9	Ko Shan Road	NB	LD	50
10	Ko Shan Road	SB	LD	50
11	San Lau Street	WB	LD	50
12	Ko Shan Road	NB	LD	50
13	Ko Shan Road	SB	LD	50
14	Shansi Street	EB	LD	50
15	Ko Shan Road	NB	LD	50
16	Ko Shan Road	SB	LD	50
17	Kiang Hsi Street	EB	LD	50
18	Ko Shan Road	NB	LD	50
19	Ko Shan Road	SB	LD	50
20	Anhui Street	WB	LD	50
21	Ko Shan Road	NB	LD	50
22	Ko Shan Road	SB	LD	50
23	Chi Kiang Street	WB	DD	50
24	Chi Kiang Street	EB	DD	50
25	Chi Kiang Street	WB	DD	50
26	Kau Pui Lung Road	NB	LD	50
27	Kau Pui Lung Road	SB	LD	50
28	Kau Pui Lung Road	NB	LD	50
29	Kau Pui Lung Road	SB	LD	50
30	Lok Shan Road	EB	LD	50
31	Lok Shan Road	EB	LD	50
32	Maidstone Road	NB	LD	50
33	Maidstone Road	SB	LD	50
34	Maidstone Road	SB	LD	50
35	Maidstone Lane	EB	LD	50
36	Maidstone Lane	EB	LD	50
37	Maidstone Lane	WB	LD	50
38	Kau Pui Lung Road	NB	LD	50
39	Kau Pui Lung Road	SB	LD	50
40	Tin Kwong Road	EB	DD	50
41	Tin Kwong Road	WB	DD	50
42	Tin Kwong Road	EB	DD	50
43	Tin Kwong Road	WB	DD	50
44	Hop Yat Road	SB	LD	50

Link ID	Road Name	Direction (1)	Road Type (2)	Speed Limit
45	Tin Kwong Road	EB	DD	50
46	Tin Kwong Road	WB	DD	50
47	Sheung Shing Street	NB	DD	50
48	Sheung Shing Street	SB	DD	50
49	Sheung Shing Street	EB	DD	50
50	Sheung Shing Street	WB	DD	50
51	Sheung Hong Street	NB	LD	50
52	Sheung Hong Street	SB	LD	50
53	Sheung Shing Street	EB	DD	50
54	Sheung Shing Street	WB	DD	50
55	Sheung Lok Street	NB	LD	50
56	Sheung Lok Street	SB	LD	50
57	Sheung Wo Street	EB	LD	50
58	Sheung Wo Street	WB	LD	50
59	Sheung Lok Street	NB	LD	50
60	Sheung Lok Street	SB	LD	50
61	Sheung Foo Street	WB	LD	50
62	Sheung Foo Street	EB	LD	50
63	Sheung Foo Street	NB	LD	50
64	Sheung Foo Street	SB	LD	50
65	Tin Kwong Road	NB	DD	50
66	Tin Kwong Road	SB	DD	50
67	Tin Kwong Road	NB	DD	50
68	Tin Kwong Road	SB	DD	50
69	Farm Road	WB	DD	50
70	Farm Road	WB	DD	50
71	Ying Choi Path	NB	LD	50
72	Ying Choi Path	SB	LD	50
73	Chatham Road North	NB	PD	50
74	Chatham Road North	SB	PD	50
75	Chatham Road North	NB	PD	50
76	Chatham Road North	SB	PD	50
77	Chatham Road North	SB	PD	50
78	Pak Kung Street	EB	DD	50
79	Pak Kung Street	WB	DD	50
80	San Wai Street	EB	DD	50
81	San Wai Street	WB	DD	50
82	San Lau Strteet	WB	DD	50
83	Shek Tong Street	EB	DD	50
84	Chatham Road North	NB	PD	50
85	Chatham Road North	SB	PD	50
86	Chatham Road North	NB	PD	50
87	Chatham Road North	SB	PD	50
88	Ma Tau Wai Road	NB	DD	50
89	Ma Tau Wai Road	NB	DD	50
90	Chi Kiang Street	EB	DD	50

Link ID	Road Name	Direction (1)	Road Type (2)	Speed Limit
91	Ma Tau Wai Road	NB	PD	50
92	Ma Tau Wai Road	SB	PD	50
93	Ma Tau Wai Road	NB	PD	50
94	Ma Tau Wai Road	SB	PD	50
95	Ma Tau Wai Road	NB	PD	50
96	Ma Tau Wai Road	SB	PD	50
97	Ma Tau Wai Road	NB	PD	50
98	Ma Tau Wai Road	SB	PD	50
99	San Shan Road	EB	DD	50
100	Ma Tau Wai Road	SB	PD	50
101	Tam Kung Road	NB	LD	50
102	Tam Kung Road	SB	LD	50
103	San Shan Road	EB	DD	50
104	Tam Kung Road	SB	LD	50
105	Pak Tai Street	NB	LD	50
106	Pak Tai Street	NB	LD	50
107	Ma Hang Chung Road	EB	LD	50
108	Ma Hang Chung Road	WB	LD	50
109	Ma Hang Chung Road	WB	LD	50
110	Ma Hang Chung Road	WB	LD	50
111	Sheung Heung Road	EB	LD	50
112	Sheung Heung Road	WB	LD	50
113	San Shan Road	EB	DD	50
114	Gillies Avenue North	SB	LD	50
115	Pak Kung Street	EB	DD	50
116	Pak Kung Street	WB	DD	50
117	Gillies Avenue North	NB	LD	50
118	Gillies Avenue North	SB	LD	50
119	Gillies Avenue North	NB	LD	50
120	Gillies Avenue North	SB	LD	50
121	Gillies Avenue North	WB	LD	50
122	Ma Tau Wai Road	NB	DD	50
123	Ma Tau Wai Road	SB	DD	50
124	Ma Tau Wai Road	NB	DD	50
125	To Kwa Wan Road	NB	DD	50
126	To Kwa Wan Road	SB	DD	50
127	Ma Tau Wai Road	SB	DD	50
128	Wing Kwong Street	WB	LD	50
129	Kai Ming Street	EB	LD	50
130	Kai Ming Street	WB	LD	50
131	Kai Ming Street	WB	LD	50
132	Hung Fook Street	EB	LD	50
133	Hung Fook Street	WB	LD	50
134	Yuk Shing Street	NB	LD	50
135	Hung Fook Street	EB	LD	50
136	Wing Kwong Street	SB	LD	50

Link ID	Road Name	Direction (1)	Road Type (2)	Speed Limit
137	Wing Kwong Street	SB	LD	50
138	Ngan Hon Street	EB	LD	50
139	Ngan Hon Street	EB	LD	50
140	Ngan Hon Street	EB	LD	50
141	Ngan Hon Street	WB	LD	50
142	Lung Tak Street	NB	LD	50
143	Chi Kiang Street	EB	DD	50
144	Chi Kiang Street	EB	DD	50
145	Chi Kiang Street	EB	DD	50
146	Ha Heung Road	NB	LD	50
147	Sze Chuen Street	EB	LD	50
148	Sze Chuen Street	WB	LD	50
149	Ha Heung Road	NB	LD	50
150	Kowloon City Road	NB	DD	50
151	Kowloon City Road	NB	DD	50
152	Kowloon City Road	SB	DD	50
153	Pau Chung Street	NB	LD	50
154	Pau Chung Street	SB	LD	50
155	Lok Shan Road	WB	LD	50
156	Lok Shan Road	WB	LD	50
157	Lok Shan Road	WB	LD	50
158	To Kwa Wan Road	NB	DD	50
159	To Kwa Wan Road	SB	DD	50
160	Lok Shan Road	WB	LD	50
161	To Kwa Wan Road	NB	DD	50
162	To Kwa Wan Road	SB	DD	50
163	Cheung Ning Street	NB	LD	50
164	Ha Heung Road	NB	LD	50
165	Kowloon City Road	NB	DD	50
166	Kowloon City Road	SB	DD	50
167	Kowloon City Road	NB	DD	50
168	Kowloon City Road	SB	DD	50
169	Sheung Heung Road	EB	LD	50
170	Sheung Heung Road	WB	LD	50
171	Pau Chung Street	NB	LD	50
172	Pau Chung Street	SB	LD	50
173	Ma Hang Chung Road	WB	LD	50
174	Sheung Heung Road	EB	LD	50
175	Sheung Heung Road	WB	LD	50
176	Sheung Heung Road	EB	LD	50
177	Cheung Ning Street	NB	LD	50
178	Cheung Ning Street	SB	LD	50
179	Sheung Heung Road	EB	LD	50
180	Pau Chung Street	NB	LD	50
181	Pau Chung Street	SB	LD	50
182	Pau Chung Street	NB	LD	50

Link ID	Road Name	Direction (1)	Road Type (2)	Speed Limit
183	Pau Chung Street	SB	LD	50
184	San Shan Road	WB	LD	50
185	Kowloon City Road	NB	DD	50
186	Kowloon City Road	NB	DD	50
187	Kowloon City Road	NB	DD	50
188	Bailey Street	EB	DD	50
189	Bailey Street	WB	DD	50
190	Sung Kit Street	NB	LD	50
191	Bailey Street	WB	DD	50
192	Sung On Street	NB	LD	50
193	Sung On Street	SB	LD	50
194	Sung On Street	NB	LD	50
195	Sung On Street	SB	LD	50
196	Bailey Street	EB	DD	50
197	Bailey Street	WB	DD	50
198	Chi Kiang Street	NB	DD	50
199	Chi Kiang Street	SB	DD	50
200	Yuk Yat Street	NB	LD	50
201	Yuk Yat Street	SB	LD	50
202	Yuk Yat Street	NB	LD	50
203	Yuk Yat Street	SB	LD	50
204	Lok Shan Road	WB	LD	50
205	Shun Fung Street	WB	LD	50
206	Yuk Yat Street	NB	LD	50
207	Mei King Street	SB	LD	50
208	Mei King Street	SB	LD	50
209	Mei Kwong Street	NB	LD	50
210	To Kwa Wan Road	NB	DD	50
211	To Kwa Wan Road	SB	DD	50
212	Kwei Chow Street	WB	LD	50
213	Kwei Chow Street	WB	LD	50
214	Kwei Chow Street	WB	LD	50
215	Kwei Chow Street	WB	LD	50
216	Wai King Street	SB	LD	50
217	Mei King Street	NB	LD	50
218	To Kwa Wan Road	NB	DD	50
219	To Kwa Wan Road	SB	DD	50
220	Ma Hang Chung Road	EB	LD	50
221	Ma Hang Chung Road	WB	LD	50
222	To Kwa Wan Road	NB	DD	50
223	To Kwa Wan Road	NB	DD	50
224	To Kwa Wan Road	SB	DD	50
225	San Ma Tau Street	EB	LD	50
226	San Shan Road	EB	DD	50
227	San Shan Road	WB	DD	50
228	East Kowloon Corridor	NB	UT	70

Link ID	Road Name	Direction (1)	Road Type (2)	Speed Limit
229	East Kowloon Corridor	SB	UT	70
230	East Kowloon Corridor	NB	UT	70
231	East Kowloon Corridor	SB	UT	70
232	Kai Tak Tunnel	NB	UT	70
233	Kai Tak Tunnel	SB	UT	70
234	Ma Tau Wai Road	SB	PD	50
235	To Kwa Wan Road	SB	DD	50
236	Chi Kiang Street	EB	DD	50
237	Bailey Street	EB	DD	50
238	Wan On Street	NB	LD	50
239	Wan On Street	SB	LD	50
240	Ha Heung Road	NB	LD	50
241	Ha Heung Road	NB	LD	50
242	Chun Tin Street	EB	LD	50

Note:
(1) For Traffic Bound: NB – North bound, EB – East bound, WB – West bound, SB - South bound
(2) For Road Type: EX – Expressway, UT – Urban Trunk Road, PD – Primary Distributor, DD – District Distributor, LD – Local Distributor

Appendix B EMFAC-HK Vehicle Type Classification

Classification	Gross Vehicle Weight (Tonnes)	Vehicle Class Description
PC	ALL	Private Cars
TAXI	ALL	Taxi
LGV3	<=2.5t	Light Goods Vehicles (<=2.5t)
LGV4	>2.5-3.5t	Light Goods Vehicles (2.5-3.5t)
LGV6	>3.5-5.5t	Light Goods Vehicles (3.5-5.5t)
HGV7	>5.5-15t	Medium Goods Vehicles (5.5-15t)
HGV8	>15-24t	Medium Goods Vehicles (15-24t)
PLB	ALL	Public Light Buses
PV4	<=3.5t	Private Light Buses (<=3.5t)
PV5	>3.5t	Private Light Buses (>3.5t)
NFB6	<=6.36t	Non-Franchised Buses (<6.4t)
NFB7	>6.36-15t	Non-Franchised Buses (6.4-15t)
NFB8	>15-24t	Non-Franchised Buses (15-24t)
FBSD	ALL	Single Deck Franchised Buses
FBDD	ALL	Double Deck Franchised Buses
MC	ALL	Motor Cycles
HGV9	>24t	Heavy Goods Vehicles (>24t)
NFB9	>24t	Non-Franchised Buses (>24t)

Note:

(1) Based on Guideline on Modelling Vehicle Emissions – Appendix I published by Environmental Protection Department. It is available at: https://www.epd.gov.hk/epd/sites/default/files/epd/Appendix%20I_Vehicle%20Classes%20%28Ver%204.3%29.pdf

Appendix C1 Traffic Forecast for Year 2033 AQIA

24 Hours Daily Traffic Forecast for Each Road in 2033

Road No.	Road Name	Bound	Hour	PC	TAXI	LGV3	LGV4	LGV6	HGV7	HGV8	PLB	PV4	PV5	NFB6	NFB7	NFB8	FBSD	FBDD	MC	HGV9	NFB9	Total
1	Shun Yung Street	NB	**00:00 ~ 01:00**	120	60	0	30	10	10	10	0	0	10	10	0	10	0	10	20	10	0	310
			01:00 ~ 02:00	80	40	0	20	10	10	10	0	0	10	10	0	10	0	10	10	10	0	230
			02:00 ~ 03:00	60	30	0	20	10	10	10	0	0	10	0	0	0	0	10	10	0	0	170
			03:00 ~ 04:00	50	30	0	10	10	0	10	0	0	10	0	0	0	0	10	10	0	0	140
			04:00 ~ 05:00	50	30	0	10	10	0	10	0	0	10	0	0	0	0	10	10	0	0	140
			05:00 ~ 06:00	60	30	0	20	10	10	10	0	0	10	0	0	0	0	10	10	0	0	170
			06:00 ~ 07:00	120	60	0	30	10	10	10	10	0	10	10	0	10	0	10	20	10	0	320
			07:00 ~ 08:00	240	120	10	50	20	10	10	10	10	10	10	10	10	0	10	30	10	0	570
			08:00 ~ 09:00	300	150	10	60	30	10	10	10	10	10	10	10	10	0	10	40	10	0	690
			09:00 ~ 10:00	270	140	10	60	20	10	10	10	10	10	10	10	10	0	10	30	10	0	630
			10:00 ~ 11:00	260	130	10	60	20	10	10	10	10	10	10	10	10	0	10	30	10	0	610
			11:00 ~ 12:00	270	140	10	60	20	10	10	10	10	10	10	10	10	0	10	30	10	0	630
			12:00 ~ 13:00	160	80	10	50	20	10	10	10	0	10	10	10	10	0	10	20	10	0	430
			13:00 ~ 14:00	170	90	10	50	20	10	10	10	0	10	10	10	10	0	10	20	10	0	450
			14:00 ~ 15:00	170	90	10	50	20	10	10	10	0	10	10	10	10	0	10	20	10	0	450
			15:00 ~ 16:00	170	90	10	50	20	10	10	10	0	10	10	10	10	0	10	20	10	0	450
			16:00 ~ 17:00	180	90	10	60	20	10	10	10	0	10	10	10	10	0	10	20	10	0	470
			17:00 ~ 18:00	170	90	10	60	20	10	10	10	0	10	10	10	10	0	10	20	10	0	460
			18:00 ~ 19:00	190	100	10	60	20	10	10	10	0	10	10	10	10	0	10	20	10	0	490
			19:00 ~ 20:00	170	90	10	50	20	10	10	10	0	10	10	10	10	0	10	20	10	0	450
			20:00 ~ 21:00	140	70	10	40	20	10	10	10	0	10	10	10	10	0	10	20	10	0	390
			21:00 ~ 22:00	140	70	10	50	20	10	10	10	0	10	10	10	10	0	10	20	10	0	400
			22:00 ~ 23:00	130	70	10	40	20	10	10	10	0	10	10	10	10	0	10	20	10	0	380
			23:00 ~ 00:00	110	60	10	40	20	10	10	10	0	10	10	10	10	0	10	20	10	0	350
			Whole Day Total (veh)	3780	1950	170	1030	420	220	240	180	50	240	200	170	200	0	240	490	200	0	9780
2	Shun Yung Street	SB	**00:00 ~ 01:00**	40	20	0	20	10	0	10	0	0	10	0	0	0	0	10	10	0	0	130
			01:00 ~ 02:00	30	20	0	10	10	0	10	0	0	10	0	0	0	0	10	10	0	0	110
			02:00 ~ 03:00	20	10	0	10	10	0	10	0	0	0	0	0	0	0	10	10	0	0	80
			03:00 ~ 04:00	20	10	0	10	10	0	0	0	0	0	0	0	0	0	10	10	0	0	70
			04:00 ~ 05:00	20	10	0	10	10	0	0	0	0	0	0	0	0	0	10	10	0	0	70
			05:00 ~ 06:00	20	10	0	10	10	0	10	0	0	0	0	0	0	0	10	10	0	0	80
			06:00 ~ 07:00	40	20	0	20	10	0	10	10	0	10	0	0	0	0	10	10	0	0	140
			07:00 ~ 08:00	80	40	0	30	10	10	10	10	0	10	10	0	10	0	20	10	10	0	260
			08:00 ~ 09:00	100	50	0	30	10	10	10	10	0	10	10	0	10	0	20	20	10	0	300
			09:00 ~ 10:00	90	50	0	30	10	10	10	10	0	10	10	0	10	0	10	10	10	0	270
			10:00 ~ 11:00	90	50	0	30	10	10	10	10	0	10	10	0	10	0	10	10	10	0	270
			11:00 ~ 12:00	90	50	0	30	10	10	10	10	0	10	10	0	10	0	10	10	10	0	270
			12:00 ~ 13:00	100	50	0	20	10	10	10	10	0	10	10	0	10	0	10	10	10	0	270
			13:00 ~ 14:00	110	60	0	20	10	10	10	10	0	10	10	0	10	0	10	20	10	0	300
			14:00 ~ 15:00	110	60	0	20	10	10	10	10	0	10	10	0	10	0	10	20	10	0	300
			15:00 ~ 16:00	110	60	0	20	10	10	10	10	0	10	10	0	10	0	10	20	10	0	300
			16:00 ~ 17:00	110	60	0	20	10	10	10	10	0	10	10	0	10	0	10	20	10	0	300
			17:00 ~ 18:00	110	60	0	20	10	10	10	10	0	10	10	0	10	0	10	20	10	0	300
			18:00 ~ 19:00	120	60	0	20	10	10	10	10	0	10	10	0	10	0	10	20	10	0	310
			19:00 ~ 20:00	110	60	0	20	10	10	10	10	0	10	10	0	10	0	10	20	10	0	300
			20:00 ~ 21:00	90	50	0	20	10	10	10	10	0	10	10	0	10	0	10	10	10	0	260
			21:00 ~ 22:00	90	50	0	20	10	10	10	10	0	10	10	0	10	0	10	10	10	0	260
			22:00 ~ 23:00	90	50	0	20	10	10	10	10	0	10	10	0	10	0	10	10	10	0	260
			23:00 ~ 00:00	70	40	0	20	10	10	10	10	0	10	10	0	10	0	10	10	10	0	230
			Whole Day Total (veh)	1860	1000	0	480	240	170	220	180	0	200	170	0	170	0	260	320	170	0	5440
3	Pak Kung Street	EB	**00:00 ~ 01:00**	10	10	0	0	0	0	0	0	0	0	0	0	0	0	0	10	0	0	30
			01:00 ~ 02:00	10	10	0	0	0	0	0	0	0	0	0	0	0	0	0	10	0	0	30
			02:00 ~ 03:00	10	10	0	0	0	0	0	0	0	0	0	0	0	0	0	0	0	0	20
			03:00 ~ 04:00	10	10	0	0	0	0	0	0	0	0	0	0	0	0	0	0	0	0	20
			04:00 ~ 05:00	10	10	0	0	0	0	0	0	0	0	0	0	0	0	0	0	0	0	20
			05:00 ~ 06:00	10	10	0	0	0	0	0	0	0	0	0	0	0	0	0	0	0	0	20
			06:00 ~ 07:00	10	10	0	0	0	0	0	0	0	0	0	0	0	0	0	10	0	0	30
			07:00 ~ 08:00	20	10	0	10	0	0	0	0	0	0	0	0	0	0	0	10	0	0	50
			08:00 ~ 09:00	20	10	0	10	0	0	0	0	0	0	0	0	0	0	0	10	0	0	50
			09:00 ~ 10:00	20	10	0	10	0	0	0	0	0	0	0	0	0	0	0	10	0	0	50
			10:00 ~ 11:00	20	10	0	10	0	0	0	0	0	0	0	0	0	0	0	10	0	0	50
			11:00 ~ 12:00	20	10	0	10	0	0	0	0	0	0	0	0	0	0	0	10	0	0	50
			12:00 ~ 13:00	20	10	0	10	10	0	0	0	0	0	0	0	0	0	0	10	0	0	60
			13:00 ~ 14:00	20	10	0	10	10	0	0	0	0	0	0	0	0	0	0	10	0	0	60
			14:00 ~ 15:00	20	10	0	10	10	0	0	0	0	0	0	0	0	0	0	10	0	0	60
			15:00 ~ 16:00	20	10	0	10	10	0	0	0	0	0	0	0	0	0	0	10	0	0	60
			16:00 ~ 17:00	20	10	0	10	10	0	0	0	0	0	0	0	0	0	0	10	0	0	60
			17:00 ~ 18:00	20	10	0	10	10	0	0	0	0	0	0	0	0	0	0	10	0	0	60
			18:00 ~ 19:00	20	10	0	10	10	0	0	0	0	0	0	0	0	0	0	10	0	0	60
			19:00 ~ 20:00	20	10	0	10	10	0	0	0	0	0	0	0	0	0	0	10	0	0	60
			20:00 ~ 21:00	20	10	0	10	10	0	0	0	0	0	0	0	0	0	0	10	0	0	60
			21:00 ~ 22:00	20	10	0	10	10	0	0	0	0	0	0	0	0	0	0	10	0	0	60
			22:00 ~ 23:00	20	10	0	10	10	0	0	0	0	0	0	0	0	0	0	10	0	0	60
			23:00 ~ 00:00	10	10	0	10	10	0	0	0	0	0	0	0	0	0	0	10	0	0	50
			Whole Day Total (veh)	400	240	0	170	120	0	0	0	0	0	0	0	0	0	0	200	0	0	1130
4	Pak Kung Street	WB	**00:00 ~ 01:00**	10	10	0	10	10	0	0	0	0	0	0	0	0	0	0	10	0	0	60
			01:00 ~ 02:00	10	10	0	10	10	0	0	0	0	0	0	0	0	0	0	10	0	0	60
			02:00 ~ 03:00	10	10	0	10	10	0	0	0	0	0	0	0	0	0	0	10	0	0	60
			03:00 ~ 04:00	10	10	0	10	10	0	0	0	0	0	0	0	0	0	0	10	0	0	50
			04:00 ~ 05:00	10	10	0	10	10	0	0	0	0	0	0	0	0	0	0	10	0	0	50
			05:00 ~ 06:00	10	10	0	10	10	0	0	0	0	0	0	0	0	0	0	10	0	0	60
			06:00 ~ 07:00	10	10	0	10	10	0	0	10	0	0	0	0	0	0	0	10	0	0	70
			07:00 ~ 08:00	30	10	0	10	10	10	10	10	0	0	0	0	0	0	0	10	0	0	110
			08:00 ~ 09:00	30	20	0	10	10	10	10	10	0	0	0	0	0	0	0	10	0	0	120
			09:00 ~ 10:00	30	20	0	10	10	10	10	10	0	0	0	0	0	0	0	10	0	0	120
			10:00 ~ 11:00	30	20	0	10	10	10	10	10	0	0	0	0	0	0	0	10	0	0	120
			11:00 ~ 12:00	30	20	0	10	10	10	10	10	0	0	0	0	0	0	0	10	0	0	120
			12:00 ~ 13:00	80	40	0	20	10	10	10	10	0	10	0	0	10	0	0	10	10	0	230
			13:00 ~ 14:00	80	40	0	20	10	10	10	10	0	10	0	0	10	0	0	10	10	0	230
			14:00 ~ 15:00	80	40	0	20	10	10	10	10	0	10	0	0	10	0	0	10	10	0	230
			15:00 ~ 16:00	80	40	0	20	10	10	10	10	0	10	0	0	10	0	0	10	10	0	230
			16:00 ~ 17:00	90	50	0	20	10	10	10	10	0	10	0	0	10	0	0	10	10	0	250
			17:00 ~ 18:00	90	50	0	20	10	10	10	10	0	10	0	0	10	0	0	10	10	0	250
			18:00 ~ 19:00	90	50	0	20	10	10	10	10	0	10	0	0	10	0	0	10	10	0	250
			19:00 ~ 20:00	80	40	0	20	10	10	10	10	0	10	0	0	10	0	0	10	10	0	230
			20:00 ~ 21:00	70	40	0	20	10	10	10	10	0	10	0	0	10	0	0	10	10	0	220
			21:00 ~ 22:00	70	40	0	20	10	10	10	10	0	10	0	0	10	0	0	10	10	0	220
			22:00 ~ 23:00	70	40	0	20	10	10	10	10	0	10	0	0	10	0	0	10	10	0	220
			23:00 ~ 00:00	60	30	0	20	10	10	10	10	0	10	0	0	10	0	0	10	10	0	200
			Whole Day Total (veh)	1160	660	0	360	240	170	170	180	0	120	0	0	120	0	240	220	120	0	3760

Road No.	Road Name	Bound	Hour	PC	TAXI	LGV3	LGV4	LGV6	HGV7	HGV8	PLB	PV4	PV5	NFB6	NFB7	NFB8	FBSD	FBDD	MC	HGV9	NFB9	Total
5	Ko Shan Road	NB	**00:00 ~ 01:00**	120	60	0	30	10	10	10	0	0	10	10	0	10	0	10	20	10	0	310
			01:00 ~ 02:00	80	40	0	20	10	10	10	0	0	10	10	0	10	0	10	10	10	0	230
			02:00 ~ 03:00	60	30	0	20	10	10	10	0	0	10	0	0	0	0	10	10	0	0	170
			03:00 ~ 04:00	50	30	0	10	10	0	10	0	0	10	0	0	0	0	10	10	0	0	140
			04:00 ~ 05:00	50	30	0	10	10	0	10	0	0	10	0	0	0	0	10	10	0	0	140
			05:00 ~ 06:00	60	30	0	20	10	10	10	0	0	10	0	0	0	0	10	10	0	0	170
			06:00 ~ 07:00	120	70	0	30	10	10	10	10	0	10	10	0	10	0	10	20	10	0	330
			07:00 ~ 08:00	250	130	10	50	20	10	10	10	10	10	10	10	10	0	10	30	10	0	590
			08:00 ~ 09:00	310	160	10	70	30	10	10	10	10	10	10	10	10	0	10	40	10	0	720
			09:00 ~ 10:00	270	140	10	60	20	10	10	10	10	10	10	10	10	0	10	30	10	0	630
			10:00 ~ 11:00	260	130	10	60	20	10	10	10	10	10	10	10	10	0	10	30	10	0	610
			11:00 ~ 12:00	270	140	10	60	20	10	10	10	10	10	10	10	10	0	10	30	10	0	630
			12:00 ~ 13:00	170	90	10	60	30	10	10	10	0	10	10	10	10	0	10	20	10	0	470
			13:00 ~ 14:00	180	90	10	60	30	10	10	10	0	10	10	10	10	0	10	20	10	0	480
			14:00 ~ 15:00	180	90	10	70	30	10	10	10	0	10	10	10	10	0	10	20	10	0	490
			15:00 ~ 16:00	180	90	10	70	30	10	10	10	0	10	10	10	10	0	10	20	10	0	490
			16:00 ~ 17:00	190	100	10	70	30	10	10	10	0	10	10	10	10	0	10	20	10	0	510
			17:00 ~ 18:00	190	100	10	70	30	10	10	10	0	10	10	10	10	0	10	20	10	0	510
			18:00 ~ 19:00	200	100	10	70	30	10	10	10	0	10	10	10	10	0	10	30	10	0	530
			19:00 ~ 20:00	180	90	10	60	30	10	10	10	0	10	10	10	10	0	10	20	10	0	480
			20:00 ~ 21:00	150	80	10	50	20	10	10	10	0	10	10	10	10	0	10	20	10	0	420
			21:00 ~ 22:00	160	80	10	60	20	10	10	10	0	10	10	10	10	0	10	20	10	0	440
			22:00 ~ 23:00	140	70	10	50	20	10	10	10	0	10	10	10	10	0	10	20	10	0	400
			23:00 ~ 00:00	120	60	10	40	20	10	10	10	0	10	10	10	10	0	10	20	10	0	360
			Whole Day Total (veh)	3940	2030	170	1170	500	220	240	180	50	240	200	170	200	0	240	500	200	0	10250
6	Ko Shan Road	SB	**00:00 ~ 01:00**	40	20	0	10	10	0	10	0	0	10	0	0	0	0	10	10	0	0	120
			01:00 ~ 02:00	30	20	0	10	10	0	10	0	0	10	0	0	0	0	10	10	0	0	110
			02:00 ~ 03:00	20	10	0	10	10	0	0	0	0	0	0	0	0	0	10	10	0	0	70
			03:00 ~ 04:00	20	10	0	10	10	0	0	0	0	0	0	0	0	0	10	10	0	0	70
			04:00 ~ 05:00	20	10	0	10	10	0	0	0	0	0	0	0	0	0	10	10	0	0	70
			05:00 ~ 06:00	20	10	0	10	10	0	0	0	0	0	0	0	0	0	10	10	0	0	70
			06:00 ~ 07:00	40	20	0	10	10	0	10	10	0	10	0	0	0	0	10	10	0	0	130
			07:00 ~ 08:00	80	50	0	20	10	10	10	10	0	10	10	0	10	0	10	10	10	0	250
			08:00 ~ 09:00	100	60	0	30	10	10	10	10	0	10	10	0	10	0	10	20	10	0	300
			09:00 ~ 10:00	90	50	0	20	10	10	10	10	0	10	10	0	10	0	10	10	10	0	260
			10:00 ~ 11:00	90	50	0	20	10	10	10	10	0	10	10	0	10	0	10	10	10	0	260
			11:00 ~ 12:00	90	50	0	30	10	10	10	10	0	10	10	0	10	0	10	10	10	0	270
			12:00 ~ 13:00	70	40	0	20	10	10	10	10	0	10	0	0	10	0	10	10	0	0	210
			13:00 ~ 14:00	70	40	0	20	10	10	10	10	0	10	0	0	10	0	10	10	0	0	210
			14:00 ~ 15:00	70	40	0	20	10	10	10	10	0	10	0	0	10	0	10	10	0	0	210
			15:00 ~ 16:00	70	40	0	20	10	10	10	10	0	10	0	0	10	0	10	10	0	0	210
			16:00 ~ 17:00	70	40	0	20	10	10	10	10	0	10	0	0	10	0	10	10	0	0	210
			17:00 ~ 18:00	70	40	0	20	10	10	10	10	0	10	0	0	10	0	10	10	0	0	210
			18:00 ~ 19:00	80	40	0	20	10	10	10	10	0	10	0	0	10	0	10	10	0	0	220
			19:00 ~ 20:00	70	40	0	20	10	10	10	10	0	10	0	0	10	0	10	10	0	0	210
			20:00 ~ 21:00	60	30	0	20	10	10	10	10	0	10	0	0	10	0	10	10	0	0	190
			21:00 ~ 22:00	60	30	0	20	10	10	10	10	0	10	0	0	10	0	10	10	0	0	190
			22:00 ~ 23:00	60	30	0	20	10	10	10	10	0	10	0	0	10	0	10	10	0	0	190
			23:00 ~ 00:00	50	30	0	10	10	10	10	10	0	10	0	0	10	0	10	10	0	0	170
			Whole Day Total (veh)	1440	800	0	420	240	170	200	180	0	200	50	0	170	0	240	250	50	0	4410
7	Wai Yin Path	WB	**00:00 ~ 01:00**	10	10	0	0	0	0	0	0	0	0	0	0	0	0	0	0	0	0	20
			01:00 ~ 02:00	10	10	0	0	0	0	0	0	0	0	0	0	0	0	0	0	0	0	20
			02:00 ~ 03:00	10	10	0	0	0	0	0	0	0	0	0	0	0	0	0	0	0	0	20
			03:00 ~ 04:00	10	10	0	0	0	0	0	0	0	0	0	0	0	0	0	0	0	0	20
			04:00 ~ 05:00	10	10	0	0	0	0	0	0	0	0	0	0	0	0	0	0	0	0	20
			05:00 ~ 06:00	10	10	0	0	0	0	0	0	0	0	0	0	0	0	0	0	0	0	20
			06:00 ~ 07:00	10	10	0	0	0	0	0	0	0	0	0	0	0	0	0	0	0	0	20
			07:00 ~ 08:00	10	10	0	10	0	0	0	0	0	0	0	0	0	0	0	10	0	0	40
			08:00 ~ 09:00	20	10	0	10	0	0	0	0	0	0	0	0	0	0	0	10	0	0	50
			09:00 ~ 10:00	10	10	0	10	0	0	0	0	0	0	0	0	0	0	0	10	0	0	40
			10:00 ~ 11:00	10	10	0	10	0	0	0	0	0	0	0	0	0	0	0	10	0	0	40
			11:00 ~ 12:00	10	10	0	10	0	0	0	0	0	0	0	0	0	0	0	10	0	0	40
			12:00 ~ 13:00	10	10	0	10	0	0	0	0	0	0	0	0	0	0	0	10	0	0	40
			13:00 ~ 14:00	10	10	0	10	0	0	0	0	0	0	0	0	0	0	0	10	0	0	40
			14:00 ~ 15:00	10	10	0	10	0	0	0	0	0	0	0	0	0	0	0	10	0	0	40
			15:00 ~ 16:00	10	10	0	10	0	0	0	0	0	0	0	0	0	0	0	10	0	0	40
			16:00 ~ 17:00	10	10	0	10	0	0	0	0	0	0	0	0	0	0	0	10	0	0	40
			17:00 ~ 18:00	10	10	0	10	0	0	0	0	0	0	0	0	0	0	0	10	0	0	40
			18:00 ~ 19:00	20	10	0	10	0	0	0	0	0	0	0	0	0	0	0	10	0	0	50
			19:00 ~ 20:00	10	10	0	10	0	0	0	0	0	0	0	0	0	0	0	10	0	0	40
			20:00 ~ 21:00	10	10	0	10	0	0	0	0	0	0	0	0	0	0	0	10	0	0	40
			21:00 ~ 22:00	10	10	0	10	0	0	0	0	0	0	0	0	0	0	0	10	0	0	40
			22:00 ~ 23:00	10	10	0	10	0	0	0	0	0	0	0	0	0	0	0	10	0	0	40
			23:00 ~ 00:00	10	10	0	10	0	0	0	0	0	0	0	0	0	0	0	10	0	0	40
			Whole Day Total (veh)	260	240	0	170	0	0	0	0	0	0	0	0	0	0	0	170	0	0	840
8	Wai Yin Path	EB	**00:00 ~ 01:00**	10	10	0	0	0	0	0	0	0	0	0	0	0	0	0	0	0	0	20
			01:00 ~ 02:00	10	10	0	0	0	0	0	0	0	0	0	0	0	0	0	0	0	0	20
			02:00 ~ 03:00	10	10	0	0	0	0	0	0	0	0	0	0	0	0	0	0	0	0	20
			03:00 ~ 04:00	10	10	0	0	0	0	0	0	0	0	0	0	0	0	0	0	0	0	20
			04:00 ~ 05:00	10	10	0	0	0	0	0	0	0	0	0	0	0	0	0	0	0	0	20
			05:00 ~ 06:00	10	10	0	0	0	0	0	0	0	0	0	0	0	0	0	0	0	0	20
			06:00 ~ 07:00	10	10	0	0	0	0	0	0	0	0	0	0	0	0	0	0	0	0	20
			07:00 ~ 08:00	10	10	0	10	0	0	0	0	0	0	0	0	0	0	0	10	0	0	40
			08:00 ~ 09:00	20	10	0	10	0	0	0	0	0	0	0	0	0	0	0	10	0	0	50
			09:00 ~ 10:00	10	10	0	10	0	0	0	0	0	0	0	0	0	0	0	10	0	0	40
			10:00 ~ 11:00	10	10	0	10	0	0	0	0	0	0	0	0	0	0	0	10	0	0	40
			11:00 ~ 12:00	10	10	0	10	0	0	0	0	0	0	0	0	0	0	0	10	0	0	40
			12:00 ~ 13:00	10	10	0	10	0	0	0	0	0	0	0	0	0	0	0	10	0	0	40
			13:00 ~ 14:00	10	10	0	10	0	0	0	0	0	0	0	0	0	0	0	10	0	0	40
			14:00 ~ 15:00	10	10	0	10	0	0	0	0	0	0	0	0	0	0	0	10	0	0	40
			15:00 ~ 16:00	10	10	0	10	0	0	0	0	0	0	0	0	0	0	0	10	0	0	40
			16:00 ~ 17:00	10	10	0	10	0	0	0	0	0	0	0	0	0	0	0	10	0	0	40
			17:00 ~ 18:00	10	10	0	10	0	0	0	0	0	0	0	0	0	0	0	10	0	0	40
			18:00 ~ 19:00	20	10	0	10	0	0	0	0	0	0	0	0	0	0	0	10	0	0	50
			19:00 ~ 20:00	10	10	0	10	0	0	0	0	0	0	0	0	0	0	0	10	0	0	40
			20:00 ~ 21:00	10	10	0	10	0	0	0	0	0	0	0	0	0	0	0	10	0	0	40
			21:00 ~ 22:00	10	10	0	10	0	0	0	0	0	0	0	0	0	0	0	10	0	0	40
			22:00 ~ 23:00	10	10	0	10	0	0	0	0	0	0	0	0	0	0	0	10	0	0	40
			23:00 ~ 00:00	10	10	0	10	0	0	0	0	0	0	0	0	0	0	0	10	0	0	40
			Whole Day Total (veh)	260	240	0	170	0	0	0	0	0	0	0	0	0	0	0	170	0	0	840

Road No.	Road Name	Bound	Hour	PC	TAXI	LGV3	LGV4	LGV6	HGV7	HGV8	PLB	PV4	PV5	NFB6	NFB7	NFB8	FBSD	FBDD	MC	HGV9	NFB9	Total
9	Ko Shan Road	NB	**00:00 ~ 01:00**	120	60	0	30	10	10	10	0	0	10	10	0	10	0	10	20	10	0	310
			01:00 ~ 02:00	80	40	0	20	10	10	10	0	0	10	10	0	10	0	10	10	10	0	230
			02:00 ~ 03:00	60	30	0	20	10	10	10	0	0	10	0	0	0	0	10	10	0	0	170
			03:00 ~ 04:00	50	30	0	10	10	0	10	0	0	10	0	0	0	0	10	10	0	0	140
			04:00 ~ 05:00	50	30	0	10	10	0	10	0	0	10	0	0	0	0	10	10	0	0	140
			05:00 ~ 06:00	60	30	0	20	10	10	10	0	0	10	0	0	0	0	10	10	0	0	170
			06:00 ~ 07:00	120	70	0	30	10	10	10	10	0	10	10	0	10	0	10	20	10	0	330
			07:00 ~ 08:00	250	130	10	50	20	10	10	10	10	10	10	10	10	0	10	30	10	0	590
			08:00 ~ 09:00	310	160	10	70	30	10	10	10	10	10	10	10	10	0	10	40	10	0	720
			09:00 ~ 10:00	270	140	10	60	20	10	10	10	10	10	10	10	10	0	10	30	10	0	630
			10:00 ~ 11:00	260	130	10	60	20	10	10	10	10	10	10	10	10	0	10	30	10	0	610
			11:00 ~ 12:00	270	140	10	60	20	10	10	10	10	10	10	10	10	0	10	30	10	0	630
			12:00 ~ 13:00	170	90	10	60	30	10	10	10	0	10	10	10	10	0	10	20	10	0	470
			13:00 ~ 14:00	180	90	10	60	30	10	10	10	0	10	10	10	10	0	10	20	10	0	480
			14:00 ~ 15:00	180	90	10	70	30	10	10	10	0	10	10	10	10	0	10	20	10	0	490
			15:00 ~ 16:00	180	90	10	70	30	10	10	10	0	10	10	10	10	0	10	20	10	0	490
			16:00 ~ 17:00	190	100	10	70	30	10	10	10	0	10	10	10	10	0	10	20	10	0	510
			17:00 ~ 18:00	190	100	10	70	30	10	10	10	0	10	10	10	10	0	10	20	10	0	510
			18:00 ~ 19:00	200	100	10	70	30	10	10	10	0	10	10	10	10	0	10	30	10	0	530
			19:00 ~ 20:00	180	90	10	60	30	10	10	10	0	10	10	10	10	0	10	20	10	0	480
			20:00 ~ 21:00	150	80	10	50	20	10	10	10	0	10	10	10	10	0	10	20	10	0	420
			21:00 ~ 22:00	160	80	10	60	20	10	10	10	0	10	10	10	10	0	10	20	10	0	440
			22:00 ~ 23:00	140	70	10	50	20	10	10	10	0	10	10	10	10	0	10	20	10	0	400
			23:00 ~ 00:00	120	60	10	40	20	10	10	10	0	10	10	10	10	0	10	20	10	0	360
			Whole Day Total (veh)	3940	2030	170	1170	500	220	240	180	50	240	200	170	200	0	240	500	200	0	10250
10	Ko Shan Road	SB	**00:00 ~ 01:00**	40	20	0	10	10	0	10	0	0	10	0	0	0	0	10	10	0	0	120
			01:00 ~ 02:00	30	20	0	10	10	0	10	0	0	10	0	0	0	0	10	10	0	0	110
			02:00 ~ 03:00	20	10	0	10	10	0	0	0	0	0	0	0	0	0	10	10	0	0	70
			03:00 ~ 04:00	20	10	0	10	10	0	0	0	0	0	0	0	0	0	10	10	0	0	70
			04:00 ~ 05:00	20	10	0	10	10	0	0	0	0	0	0	0	0	0	10	10	0	0	70
			05:00 ~ 06:00	20	10	0	10	10	0	0	0	0	0	0	0	0	0	10	10	0	0	70
			06:00 ~ 07:00	40	20	0	10	10	0	10	10	0	10	0	0	0	0	10	10	0	0	130
			07:00 ~ 08:00	80	50	0	20	10	10	10	10	0	10	10	0	10	0	10	10	10	0	250
			08:00 ~ 09:00	100	60	0	30	10	10	10	10	0	10	10	0	10	0	10	20	10	0	300
			09:00 ~ 10:00	90	50	0	20	10	10	10	10	0	10	10	0	10	0	10	10	10	0	260
			10:00 ~ 11:00	90	50	0	20	10	10	10	10	0	10	10	0	10	0	10	10	10	0	260
			11:00 ~ 12:00	90	50	0	30	10	10	10	10	0	10	10	0	10	0	10	10	10	0	270
			12:00 ~ 13:00	70	40	0	20	10	10	10	10	0	10	0	0	10	0	10	10	0	0	210
			13:00 ~ 14:00	70	40	0	20	10	10	10	10	0	10	0	0	10	0	10	10	0	0	210
			14:00 ~ 15:00	70	40	0	20	10	10	10	10	0	10	0	0	10	0	10	10	0	0	210
			15:00 ~ 16:00	70	40	0	20	10	10	10	10	0	10	0	0	10	0	10	10	0	0	210
			16:00 ~ 17:00	70	40	0	20	10	10	10	10	0	10	0	0	10	0	10	10	0	0	210
			17:00 ~ 18:00	70	40	0	20	10	10	10	10	0	10	0	0	10	0	10	10	0	0	210
			18:00 ~ 19:00	80	40	0	20	10	10	10	10	0	10	0	0	10	0	10	10	0	0	220
			19:00 ~ 20:00	70	40	0	20	10	10	10	10	0	10	0	0	10	0	10	10	0	0	210
			20:00 ~ 21:00	60	30	0	20	10	10	10	10	0	10	0	0	10	0	10	10	0	0	190
			21:00 ~ 22:00	60	30	0	20	10	10	10	10	0	10	0	0	10	0	10	10	0	0	190
			22:00 ~ 23:00	60	30	0	20	10	10	10	10	0	10	0	0	10	0	10	10	0	0	190
			23:00 ~ 00:00	50	30	0	10	10	10	10	10	0	10	0	0	10	0	10	10	0	0	170
			Whole Day Total (veh)	1440	800	0	420	240	170	200	180	0	200	50	0	170	0	240	250	50	0	4410
11	San Lau Street	WB	**00:00 ~ 01:00**	30	20	0	10	10	0	0	0	0	0	0	0	0	0	10	10	0	0	90
			01:00 ~ 02:00	20	10	0	10	10	0	0	0	0	0	0	0	0	0	10	10	0	0	70
			02:00 ~ 03:00	20	10	0	10	10	0	0	0	0	0	0	0	0	0	10	10	0	0	70
			03:00 ~ 04:00	10	10	0	10	0	0	0	0	0	0	0	0	0	0	10	10	0	0	50
			04:00 ~ 05:00	10	10	0	10	0	0	0	0	0	0	0	0	0	0	10	10	0	0	50
			05:00 ~ 06:00	20	10	0	10	10	0	0	0	0	0	0	0	0	0	10	10	0	0	70
			06:00 ~ 07:00	30	20	0	10	10	0	0	10	0	0	0	0	0	0	10	10	0	0	100
			07:00 ~ 08:00	50	30	0	10	10	0	10	10	0	10	0	0	0	0	10	10	0	0	150
			08:00 ~ 09:00	60	30	0	10	10	0	10	10	0	10	0	0	0	0	10	10	0	0	160
			09:00 ~ 10:00	50	30	0	10	10	0	10	10	0	10	0	0	0	0	10	10	0	0	150
			10:00 ~ 11:00	50	30	0	10	10	0	10	10	0	10	0	0	0	0	10	10	0	0	150
			11:00 ~ 12:00	60	30	0	10	10	0	10	10	0	10	0	0	0	0	10	10	0	0	160
			12:00 ~ 13:00	10	10	0	10	10	0	0	10	0	0	0	0	0	0	10	10	0	0	70
			13:00 ~ 14:00	20	10	0	10	10	0	0	10	0	0	0	0	0	0	10	10	0	0	80
			14:00 ~ 15:00	20	10	0	10	10	0	0	10	0	0	0	0	0	0	10	10	0	0	80
			15:00 ~ 16:00	20	10	0	10	10	0	0	10	0	0	0	0	0	0	10	10	0	0	80
			16:00 ~ 17:00	20	10	0	10	10	0	0	10	0	0	0	0	0	0	10	10	0	0	80
			17:00 ~ 18:00	20	10	0	10	10	0	0	10	0	0	0	0	0	0	10	10	0	0	80
			18:00 ~ 19:00	20	10	0	10	10	0	0	10	0	0	0	0	0	0	10	10	0	0	80
			19:00 ~ 20:00	20	10	0	10	10	0	0	10	0	0	0	0	0	0	10	10	0	0	80
			20:00 ~ 21:00	10	10	0	10	10	0	0	10	0	0	0	0	0	0	10	10	0	0	70
			21:00 ~ 22:00	10	10	0	10	10	0	0	10	0	0	0	0	0	0	10	10	0	0	70
			22:00 ~ 23:00	10	10	0	10	10	0	0	10	0	0	0	0	0	0	10	10	0	0	70
			23:00 ~ 00:00	10	10	0	10	10	0	0	10	0	0	0	0	0	0	10	10	0	0	70
			Whole Day Total (veh)	600	360	0	240	220	0	50	180	0	50	0	0	0	0	240	240	0	0	2180
12	Ko Shan Road	NB	**00:00 ~ 01:00**	130	70	0	30	10	10	10	0	0	10	10	0	10	0	10	20	10	0	330
			01:00 ~ 02:00	90	50	0	20	10	10	10	0	0	10	10	0	10	0	10	10	10	0	250
			02:00 ~ 03:00	60	30	0	20	10	10	10	0	0	10	0	0	10	0	10	10	0	0	180
			03:00 ~ 04:00	50	30	0	10	10	0	10	0	0	10	0	0	0	0	10	10	0	0	140
			04:00 ~ 05:00	50	30	0	10	10	0	10	0	0	10	0	0	0	0	10	10	0	0	140
			05:00 ~ 06:00	70	40	0	20	10	10	10	0	0	10	0	0	10	0	10	10	0	0	200
			06:00 ~ 07:00	130	70	0	30	10	10	10	10	0	10	10	0	10	0	20	20	10	0	350
			07:00 ~ 08:00	250	130	10	60	20	10	10	10	10	10	10	10	10	0	20	30	10	0	610
			08:00 ~ 09:00	320	160	10	70	30	10	10	10	10	10	10	10	10	0	20	40	10	0	740
			09:00 ~ 10:00	280	140	10	60	20	10	10	10	10	10	10	10	10	0	20	30	10	0	650
			10:00 ~ 11:00	270	140	10	60	20	10	10	10	10	10	10	10	10	0	10	30	10	0	630
			11:00 ~ 12:00	280	150	10	60	30	10	10	10	10	10	10	10	10	0	10	30	10	0	660
			12:00 ~ 13:00	180	90	10	60	30	10	10	10	0	10	10	10	10	0	10	20	10	0	480
			13:00 ~ 14:00	180	90	10	70	30	10	10	10	0	10	10	10	10	0	10	20	10	0	490
			14:00 ~ 15:00	180	90	10	70	30	10	10	10	0	10	10	10	10	0	10	20	10	0	490
			15:00 ~ 16:00	190	100	10	70	30	10	10	10	0	10	10	10	10	0	10	20	10	0	510
			16:00 ~ 17:00	190	100	10	70	30	10	10	10	0	10	10	10	10	0	10	20	10	0	510
			17:00 ~ 18:00	190	100	10	70	30	10	10	10	0	10	10	10	10	0	20	20	10	0	520
			18:00 ~ 19:00	200	100	10	70	30	10	10	10	0	10	10	10	10	0	20	30	10	0	540
			19:00 ~ 20:00	180	90	10	70	30	10	10	10	0	10	10	10	10	0	10	20	10	0	490
			20:00 ~ 21:00	150	80	10	60	20	10	10	10	0	10	10	10	10	0	10	20	10	0	430
			21:00 ~ 22:00	160	80	10	60	20	10	10	10	0	10	10	10	10	0	10	20	10	0	440
			22:00 ~ 23:00	150	80	10	50	20	10	10	10	0	10	10	10	10	0	10	20	10	0	420
			23:00 ~ 00:00	120	60	10	40	20	10	10	10	0	10	10	10	10	0	10	20	10	0	360
			Whole Day Total (veh)	4050	2100	170	1210	510	220	240	180	50	240	200	170	220	0	300	500	200	0	10560

Road No.	Road Name	Bound	Hour	PC	TAXI	LGV3	LGV4	LGV6	HGV7	HGV8	PLB	PV4	PV5	NFB6	NFB7	NFB8	FBSD	FBDD	MC	HGV9	NFB9	Total
13	Ko Shan Road	SB	**00:00 ~ 01:00**	20	10	0	10	10	0	0	0	0	0	0	0	0	0	10	10	0	0	70
			01:00 ~ 02:00	10	10	0	10	10	0	0	0	0	0	0	0	0	0	10	10	0	0	60
			02:00 ~ 03:00	10	10	0	10	10	0	0	0	0	0	0	0	0	0	10	10	0	0	60
			03:00 ~ 04:00	10	10	0	10	10	0	0	0	0	0	0	0	0	0	10	0	0	0	50
			04:00 ~ 05:00	10	10	0	10	10	0	0	0	0	0	0	0	0	0	10	0	0	0	50
			05:00 ~ 06:00	10	10	0	10	10	0	0	0	0	0	0	0	0	0	10	10	0	0	60
			06:00 ~ 07:00	20	10	0	10	10	0	0	10	0	0	0	0	0	0	10	10	0	0	80
			07:00 ~ 08:00	30	20	0	10	10	10	10	10	0	0	0	0	0	0	10	10	0	0	120
			08:00 ~ 09:00	40	20	0	20	10	10	10	10	0	0	0	0	0	0	10	10	0	0	140
			09:00 ~ 10:00	30	20	0	10	10	10	10	10	0	0	0	0	0	0	10	10	0	0	120
			10:00 ~ 11:00	30	20	0	10	10	10	10	10	0	0	0	0	0	0	10	10	0	0	120
			11:00 ~ 12:00	30	20	0	10	10	10	10	10	0	0	0	0	0	0	10	10	0	0	120
			12:00 ~ 13:00	30	20	0	10	10	10	10	10	0	10	0	0	0	0	10	10	0	0	130
			13:00 ~ 14:00	30	20	0	10	10	10	10	10	0	10	0	0	0	0	10	10	0	0	130
			14:00 ~ 15:00	40	20	0	10	10	10	10	10	0	10	0	0	0	0	10	10	0	0	140
			15:00 ~ 16:00	40	20	0	10	10	10	10	10	0	10	0	0	0	0	10	10	0	0	140
			16:00 ~ 17:00	40	20	0	10	10	10	10	10	0	10	0	0	0	0	10	10	0	0	140
			17:00 ~ 18:00	40	20	0	10	10	10	10	10	0	10	0	0	0	0	10	10	0	0	140
			18:00 ~ 19:00	40	20	0	20	10	10	10	10	0	10	0	0	0	0	10	10	0	0	150
			19:00 ~ 20:00	30	20	0	10	10	10	10	10	0	10	0	0	0	0	10	10	0	0	130
			20:00 ~ 21:00	30	20	0	10	10	10	10	10	0	10	0	0	0	0	10	10	0	0	130
			21:00 ~ 22:00	30	20	0	10	10	10	10	10	0	10	0	0	0	0	10	10	0	0	130
			22:00 ~ 23:00	30	20	0	10	10	10	10	10	0	10	0	0	0	0	10	10	0	0	130
			23:00 ~ 00:00	20	10	0	10	10	10	10	10	0	10	0	0	0	0	10	10	0	0	110
			Whole Day Total (veh)	650	400	0	260	240	170	170	180	0	120	0	0	0	0	240	220	0	0	2650
14	Shansi Street	EB	**00:00 ~ 01:00**	80	40	0	20	10	10	10	0	0	10	0	0	10	0	10	10	0	0	210
			01:00 ~ 02:00	60	30	0	10	10	10	10	0	0	10	0	0	10	0	10	10	0	0	170
			02:00 ~ 03:00	40	20	0	10	10	0	10	0	0	10	0	0	0	0	10	10	0	0	120
			03:00 ~ 04:00	30	20	0	10	10	0	10	0	0	0	0	0	0	0	10	10	0	0	100
			04:00 ~ 05:00	30	20	0	10	10	0	10	0	0	0	0	0	0	0	10	10	0	0	100
			05:00 ~ 06:00	40	20	0	10	10	0	10	0	0	10	0	0	0	0	10	10	0	0	120
			06:00 ~ 07:00	80	40	0	20	10	10	10	10	0	10	0	0	10	0	10	10	0	0	220
			07:00 ~ 08:00	160	80	0	40	20	10	10	10	0	10	10	10	10	0	10	20	10	0	410
			08:00 ~ 09:00	200	100	0	40	20	10	10	10	0	10	10	10	10	0	10	30	10	0	480
			09:00 ~ 10:00	170	90	0	40	20	10	10	10	0	10	10	10	10	0	10	20	10	0	430
			10:00 ~ 11:00	170	90	0	40	20	10	10	10	0	10	10	10	10	0	10	20	10	0	430
			11:00 ~ 12:00	180	90	0	40	20	10	10	10	0	10	10	10	10	0	10	20	10	0	440
			12:00 ~ 13:00	60	30	0	30	10	10	10	10	0	10	0	0	10	0	10	10	10	0	210
			13:00 ~ 14:00	60	30	0	30	10	10	10	10	0	10	0	0	10	0	10	10	10	0	210
			14:00 ~ 15:00	60	30	0	30	10	10	10	10	0	10	0	0	10	0	10	10	10	0	210
			15:00 ~ 16:00	60	30	0	30	10	10	10	10	0	10	0	0	10	0	10	10	10	0	210
			16:00 ~ 17:00	60	30	0	30	10	10	10	10	0	10	0	0	10	0	10	10	10	0	210
			17:00 ~ 18:00	60	30	0	30	10	10	10	10	0	10	0	0	10	0	10	10	10	0	210
			18:00 ~ 19:00	70	40	0	30	10	10	10	10	0	10	0	0	10	0	10	10	10	0	230
			19:00 ~ 20:00	60	30	0	30	10	10	10	10	0	10	0	0	10	0	10	10	10	0	210
			20:00 ~ 21:00	50	30	0	20	10	10	10	10	0	10	0	0	10	0	10	10	10	0	190
			21:00 ~ 22:00	50	30	0	30	10	10	10	10	0	10	0	0	10	0	10	10	10	0	200
			22:00 ~ 23:00	50	30	0	20	10	10	10	10	0	10	0	0	10	0	10	10	10	0	190
			23:00 ~ 00:00	40	20	0	20	10	10	10	10	0	10	0	0	10	0	10	10	10	0	170
			Whole Day Total (veh)	1920	1000	0	620	290	200	240	180	0	220	50	50	200	0	240	300	170	0	5680
15	Ko Shan Road	NB	**00:00 ~ 01:00**	50	30	0	10	10	0	10	0	0	10	0	0	0	0	10	10	0	0	140
			01:00 ~ 02:00	40	20	0	10	10	0	10	0	0	10	0	0	0	0	10	10	0	0	120
			02:00 ~ 03:00	30	20	0	10	10	0	10	0	0	0	0	0	0	0	10	10	0	0	100
			03:00 ~ 04:00	20	10	0	10	10	0	0	0	0	0	0	0	0	0	10	10	0	0	70
			04:00 ~ 05:00	20	10	0	10	10	0	0	0	0	0	0	0	0	0	10	10	0	0	70
			05:00 ~ 06:00	30	20	0	10	10	0	10	0	0	0	0	0	0	0	10	10	0	0	100
			06:00 ~ 07:00	50	30	0	10	10	0	10	10	0	10	0	0	0	0	10	10	0	0	150
			07:00 ~ 08:00	100	50	0	20	10	10	10	10	0	10	10	0	10	0	10	10	10	0	270
			08:00 ~ 09:00	120	60	0	30	10	10	10	10	0	10	10	0	10	0	10	20	10	0	320
			09:00 ~ 10:00	110	60	0	30	10	10	10	10	0	10	10	0	10	0	10	20	10	0	310
			10:00 ~ 11:00	110	60	0	30	10	10	10	10	0	10	10	0	10	0	10	20	10	0	310
			11:00 ~ 12:00	110	60	0	30	10	10	10	10	0	10	10	0	10	0	10	20	10	0	310
			12:00 ~ 13:00	120	60	0	40	20	10	10	10	0	10	10	10	10	0	10	20	10	0	350
			13:00 ~ 14:00	120	70	0	40	20	10	10	10	0	10	10	10	10	0	10	20	10	0	360
			14:00 ~ 15:00	130	70	0	40	20	10	10	10	0	10	10	10	10	0	10	20	10	0	370
			15:00 ~ 16:00	130	70	0	40	20	10	10	10	0	10	10	10	10	0	10	20	10	0	370
			16:00 ~ 17:00	130	70	0	40	20	10	10	10	0	10	10	10	10	0	10	20	10	0	370
			17:00 ~ 18:00	130	70	0	40	20	10	10	10	0	10	10	10	10	0	10	20	10	0	370
			18:00 ~ 19:00	140	70	0	50	20	10	10	10	0	10	10	10	10	0	10	20	10	0	390
			19:00 ~ 20:00	120	70	0	40	20	10	10	10	0	10	10	10	10	0	10	20	10	0	360
			20:00 ~ 21:00	110	60	0	40	20	10	10	10	0	10	10	10	10	0	10	20	10	0	340
			21:00 ~ 22:00	110	60	0	40	20	10	10	10	0	10	10	10	10	0	10	20	10	0	340
			22:00 ~ 23:00	100	50	0	30	20	10	10	10	0	10	10	10	10	0	10	20	10	0	310
			23:00 ~ 00:00	80	40	0	30	10	10	10	10	0	10	10	10	10	0	10	10	10	0	260
			Whole Day Total (veh)	2210	1190	0	680	350	170	220	180	0	200	170	120	170	0	240	390	170	0	6460
16	Ko Shan Road	SB	**00:00 ~ 01:00**	40	20	0	10	10	0	10	0	0	10	0	0	0	0	10	10	0	0	120
			01:00 ~ 02:00	30	20	0	10	10	0	10	0	0	10	0	0	0	0	10	10	0	0	110
			02:00 ~ 03:00	20	10	0	10	10	0	0	0	0	0	0	0	0	0	10	10	0	0	70
			03:00 ~ 04:00	20	10	0	10	10	0	0	0	0	0	0	0	0	0	10	10	0	0	70
			04:00 ~ 05:00	20	10	0	10	10	0	0	0	0	0	0	0	0	0	10	10	0	0	70
			05:00 ~ 06:00	20	10	0	10	10	0	0	0	0	0	0	0	0	0	10	10	0	0	70
			06:00 ~ 07:00	40	20	0	10	10	0	10	10	0	10	0	0	0	0	10	10	0	0	130
			07:00 ~ 08:00	80	40	0	20	10	10	10	10	0	10	10	0	10	0	10	10	10	0	240
			08:00 ~ 09:00	100	50	0	20	10	10	10	10	0	10	10	0	10	0	10	10	10	0	270
			09:00 ~ 10:00	90	50	0	20	10	10	10	10	0	10	10	0	10	0	10	10	10	0	260
			10:00 ~ 11:00	90	50	0	20	10	10	10	10	0	10	10	0	10	0	10	10	10	0	260
			11:00 ~ 12:00	90	50	0	20	10	10	10	10	0	10	10	0	10	0	10	10	10	0	260
			12:00 ~ 13:00	90	50	0	30	10	10	10	10	0	10	10	0	10	0	10	10	10	0	270
			13:00 ~ 14:00	90	50	0	30	10	10	10	10	0	10	10	0	10	0	10	10	10	0	270
			14:00 ~ 15:00	90	50	0	30	10	10	10	10	0	10	10	0	10	0	10	10	10	0	270
			15:00 ~ 16:00	90	50	0	30	10	10	10	10	0	10	10	0	10	0	10	10	10	0	270
			16:00 ~ 17:00	100	50	0	30	10	10	10	10	0	10	10	0	10	0	10	10	10	0	280
			17:00 ~ 18:00	100	50	0	30	10	10	10	10	0	10	10	0	10	0	10	10	10	0	280
			18:00 ~ 19:00	100	50	0	30	10	10	10	10	0	10	10	0	10	0	10	10	10	0	280
			19:00 ~ 20:00	90	50	0	30	10	10	10	10	0	10	10	0	10	0	10	10	10	0	270
			20:00 ~ 21:00	80	40	0	20	10	10	10	10	0	10	10	0	10	0	10	10	10	0	240
			21:00 ~ 22:00	80	40	0	20	10	10	10	10	0	10	10	0	10	0	10	10	10	0	240
			22:00 ~ 23:00	70	40	0	20	10	10	10	10	0	10	10	0	10	0	10	10	10	0	230
			23:00 ~ 00:00	60	30	0	20	10	10	10	10	0	10	10	0	10	0	10	10	10	0	210
			Whole Day Total (veh)	1680	890	0	490	240	170	200	180	0	200	170	0	170	0	240	240	170	0	5040

Road No.	Road Name	Bound	Hour	PC	TAXI	LGV3	LGV4	LGV6	HGV7	HGV8	PLB	PV4	PV5	NFB6	NFB7	NFB8	FBSD	FBDD	MC	HGV9	NFB9	Total
			00:00 ~ 01:00	30	10	0	10	10	0	0	0	0	0	0	0	0	0	0	10	0	0	70
			01:00 ~ 02:00	20	10	0	10	10	0	0	0	0	0	0	0	0	0	0	10	0	0	60
			02:00 ~ 03:00	20	10	0	10	10	0	0	0	0	0	0	0	0	0	0	10	0	0	60
			03:00 ~ 04:00	10	10	0	10	0	0	0	0	0	0	0	0	0	0	0	10	0	0	40
			04:00 ~ 05:00	10	10	0	10	0	0	0	0	0	0	0	0	0	0	0	10	0	0	40
			05:00 ~ 06:00	20	10	0	10	10	0	0	0	0	0	0	0	0	0	0	10	0	0	60
			06:00 ~ 07:00	30	10	0	10	10	0	0	0	0	0	0	0	0	0	0	10	0	0	70
			07:00 ~ 08:00	50	10	0	10	10	0	0	0	0	0	0	0	0	0	0	10	0	0	90
			08:00 ~ 09:00	60	20	0	10	10	0	0	0	0	0	0	0	0	0	0	10	0	0	110
			09:00 ~ 10:00	50	10	0	10	10	0	0	0	0	0	0	0	0	0	0	10	0	0	90
			10:00 ~ 11:00	50	10	0	10	10	0	0	0	0	0	0	0	0	0	0	10	0	0	90
			11:00 ~ 12:00	60	10	0	10	10	0	0	0	0	0	0	0	0	0	0	10	0	0	100
17	Kiang Hsi Street	EB	**12:00 ~ 13:00**	100	40	0	20	10	10	10	0	0	10	0	0	10	0	0	10	0	0	220
			13:00 ~ 14:00	100	40	0	20	10	10	10	0	0	10	0	0	10	0	0	20	0	0	230
			14:00 ~ 15:00	100	40	0	20	10	10	10	0	0	10	0	0	10	0	0	20	0	0	230
			15:00 ~ 16:00	110	40	0	20	10	10	10	0	0	10	0	0	10	0	0	20	0	0	240
			16:00 ~ 17:00	110	40	0	20	10	10	10	0	0	10	0	0	10	0	0	20	0	0	240
			17:00 ~ 18:00	110	40	0	20	10	10	10	0	0	10	0	0	10	0	0	20	0	0	240
			18:00 ~ 19:00	120	50	0	30	10	10	10	0	0	10	0	0	10	0	0	20	0	0	270
			19:00 ~ 20:00	100	40	0	20	10	10	10	0	0	10	0	0	10	0	0	20	0	0	230
			20:00 ~ 21:00	90	40	0	20	10	10	10	0	0	10	0	0	10	0	0	10	0	0	210
			21:00 ~ 22:00	90	40	0	20	10	10	10	0	0	10	0	0	10	0	0	10	0	0	210
			22:00 ~ 23:00	80	30	0	20	10	10	10	0	0	10	0	0	10	0	0	10	0	0	190
			23:00 ~ 00:00	70	30	0	20	10	10	10	0	0	10	0	0	10	0	0	10	0	0	180
			Whole Day Total (veh)	1590	600	0	370	220	120	120	0	0	120	0	0	120	0	0	310	0	0	3570
			00:00 ~ 01:00	20	10	0	10	10	0	10	0	0	0	0	0	0	0	10	10	0	0	80
			01:00 ~ 02:00	20	10	0	10	10	0	10	0	0	0	0	0	0	0	10	10	0	0	80
			02:00 ~ 03:00	10	10	0	10	10	0	0	0	0	0	0	0	0	0	10	10	0	0	60
			03:00 ~ 04:00	10	10	0	10	10	0	0	0	0	0	0	0	0	0	10	10	0	0	60
			04:00 ~ 05:00	10	10	0	10	10	0	0	0	0	0	0	0	0	0	10	10	0	0	60
			05:00 ~ 06:00	10	10	0	10	10	0	0	0	0	0	0	0	0	0	10	10	0	0	60
			06:00 ~ 07:00	20	10	0	10	10	0	10	10	0	0	0	0	0	0	10	10	0	0	90
			07:00 ~ 08:00	40	20	0	20	10	10	10	10	0	10	0	0	0	0	10	10	0	0	150
			08:00 ~ 09:00	50	30	0	20	10	10	10	10	0	10	0	0	0	0	10	10	0	0	170
			09:00 ~ 10:00	40	20	0	20	10	10	10	10	0	10	0	0	0	0	10	10	0	0	150
			10:00 ~ 11:00	40	20	0	20	10	10	10	10	0	10	0	0	0	0	10	10	0	0	150
			11:00 ~ 12:00	40	20	0	20	10	10	10	10	0	10	0	0	0	0	10	10	0	0	150
18	Ko Shan Road	NB	**12:00 ~ 13:00**	50	30	0	30	10	10	10	10	0	10	0	0	0	0	10	10	10	0	190
			13:00 ~ 14:00	60	30	0	30	10	10	10	10	0	10	0	0	0	0	10	10	10	0	200
			14:00 ~ 15:00	60	30	0	30	10	10	10	10	0	10	0	0	0	0	10	10	10	0	200
			15:00 ~ 16:00	60	30	0	30	10	10	10	10	0	10	0	0	0	0	10	10	10	0	200
			16:00 ~ 17:00	60	30	0	30	10	10	10	10	0	10	0	0	0	0	10	10	10	0	200
			17:00 ~ 18:00	60	30	0	30	10	10	10	10	0	10	0	0	0	0	10	10	10	0	200
			18:00 ~ 19:00	60	30	0	30	10	10	10	10	0	10	0	0	0	0	10	10	10	0	200
			19:00 ~ 20:00	60	30	0	30	10	10	10	10	0	10	0	0	0	0	10	10	10	0	200
			20:00 ~ 21:00	50	30	0	20	10	10	10	10	0	10	0	0	0	0	10	10	10	0	180
			21:00 ~ 22:00	50	30	0	20	10	10	10	10	0	10	0	0	0	0	10	10	10	0	180
			22:00 ~ 23:00	50	30	0	20	10	10	10	10	0	10	0	0	0	0	10	10	10	0	180
			23:00 ~ 00:00	40	20	0	20	10	10	10	10	0	10	0	0	0	0	10	10	10	0	160
			Whole Day Total (veh)	970	530	0	490	240	170	200	180	0	170	0	0	0	0	240	240	120	0	3550
			00:00 ~ 01:00	60	30	0	20	10	0	10	0	0	10	0	0	0	0	10	10	0	0	160
			01:00 ~ 02:00	40	20	0	10	10	0	10	0	0	10	0	0	0	0	10	10	0	0	120
			02:00 ~ 03:00	30	20	0	10	10	0	0	0	0	0	0	0	0	0	10	10	0	0	90
			03:00 ~ 04:00	30	10	0	10	10	0	0	0	0	0	0	0	0	0	10	10	0	0	80
			04:00 ~ 05:00	30	10	0	10	10	0	0	0	0	0	0	0	0	0	10	10	0	0	80
			05:00 ~ 06:00	40	20	0	10	10	0	0	0	0	0	0	0	0	0	10	10	0	0	100
			06:00 ~ 07:00	70	30	0	20	10	0	10	10	0	10	0	0	0	0	10	10	0	0	180
			07:00 ~ 08:00	130	50	0	30	10	10	10	10	0	10	10	0	10	0	10	20	10	0	320
			08:00 ~ 09:00	160	60	0	30	10	10	10	10	0	10	10	0	10	0	10	20	10	0	360
			09:00 ~ 10:00	140	60	0	30	10	10	10	10	0	10	10	0	10	0	10	20	10	0	340
			10:00 ~ 11:00	130	50	0	30	10	10	10	10	0	10	10	0	10	0	10	20	10	0	320
			11:00 ~ 12:00	140	60	0	30	10	10	10	10	0	10	10	0	10	0	10	20	10	0	340
19	Ko Shan Road	SB	**12:00 ~ 13:00**	130	50	0	30	10	10	10	10	0	10	10	0	10	0	10	20	10	0	320
			13:00 ~ 14:00	130	50	0	30	20	10	10	10	0	10	10	0	10	0	10	20	10	0	330
			14:00 ~ 15:00	130	50	0	30	20	10	10	10	0	10	10	0	10	0	10	20	10	0	330
			15:00 ~ 16:00	130	50	0	30	20	10	10	10	0	10	10	0	10	0	10	20	10	0	330
			16:00 ~ 17:00	140	60	0	30	20	10	10	10	0	10	10	0	10	0	10	20	10	0	350
			17:00 ~ 18:00	140	60	0	30	20	10	10	10	0	10	10	0	10	0	10	20	10	0	350
			18:00 ~ 19:00	140	60	0	40	20	10	10	10	0	10	10	0	10	0	10	20	10	0	360
			19:00 ~ 20:00	130	50	0	30	20	10	10	10	0	10	10	0	10	0	10	20	10	0	330
			20:00 ~ 21:00	110	50	0	30	10	10	10	10	0	10	10	0	10	0	10	20	10	0	300
			21:00 ~ 22:00	110	50	0	30	10	10	10	10	0	10	10	0	10	0	10	20	10	0	300
			22:00 ~ 23:00	100	40	0	30	10	10	10	10	0	10	10	0	10	0	10	20	10	0	280
			23:00 ~ 00:00	90	40	0	20	10	10	10	10	0	10	10	0	10	0	10	10	10	0	250
			Whole Day Total (veh)	2480	1030	0	600	310	170	200	180	0	200	170	0	170	0	240	400	170	0	6320
			00:00 ~ 01:00	30	20	0	10	10	0	0	0	0	0	0	0	0	0	0	10	0	0	80
			01:00 ~ 02:00	20	10	0	10	10	0	0	0	0	0	0	0	0	0	0	10	0	0	60
			02:00 ~ 03:00	20	10	0	10	0	0	0	0	0	0	0	0	0	0	0	10	0	0	50
			03:00 ~ 04:00	10	10	0	10	0	0	0	0	0	0	0	0	0	0	0	10	0	0	40
			04:00 ~ 05:00	10	10	0	10	0	0	0	0	0	0	0	0	0	0	0	10	0	0	40
			05:00 ~ 06:00	20	10	0	10	0	0	0	0	0	0	0	0	0	0	0	10	0	0	50
			06:00 ~ 07:00	30	20	0	10	10	0	0	0	0	0	0	0	0	0	0	10	0	0	80
			07:00 ~ 08:00	50	30	0	10	10	0	10	0	0	10	0	0	0	0	0	10	0	0	130
			08:00 ~ 09:00	70	40	0	10	10	0	10	0	0	10	0	0	0	0	0	10	0	0	160
			09:00 ~ 10:00	60	30	0	10	10	0	10	0	0	10	0	0	0	0	0	10	0	0	140
			10:00 ~ 11:00	60	30	0	10	10	0	10	0	0	10	0	0	0	0	0	10	0	0	140
			11:00 ~ 12:00	60	30	0	10	10	0	10	0	0	10	0	0	0	0	0	10	0	0	140
20	Anhui Street	WB	**12:00 ~ 13:00**	50	30	0	20	10	10	10	0	0	10	0	0	0	0	0	10	0	0	150
			13:00 ~ 14:00	60	30	0	20	10	10	10	0	0	10	0	0	0	0	0	10	0	0	160
			14:00 ~ 15:00	60	30	0	20	10	10	10	0	0	10	0	0	0	0	0	10	0	0	160
			15:00 ~ 16:00	60	30	0	20	10	10	10	0	0	10	0	0	0	0	0	10	0	0	160
			16:00 ~ 17:00	60	30	0	20	10	10	10	0	0	10	0	0	0	0	0	10	0	0	160
			17:00 ~ 18:00	60	30	0	20	10	10	10	0	0	10	0	0	0	0	0	10	0	0	160
			18:00 ~ 19:00	60	30	0	20	10	10	10	0	0	10	0	0	0	0	0	10	0	0	160
			19:00 ~ 20:00	60	30	0	20	10	10	10	0	0	10	0	0	0	0	0	10	0	0	160
			20:00 ~ 21:00	50	30	0	10	10	10	10	0	0	10	0	0	0	0	0	10	0	0	140
			21:00 ~ 22:00	50	30	0	20	10	10	10	0	0	10	0	0	0	0	0	10	0	0	150
			22:00 ~ 23:00	50	30	0	10	10	10	10	0	0	10	0	0	0	0	0	10	0	0	140
			23:00 ~ 00:00	40	20	0	10	10	10	10	0	0	10	0	0	0	0	0	10	0	0	120
			Whole Day Total (veh)	1100	600	0	330	200	120	170	0	0	170	0	0	0	0	0	240	0	0	2930

Road No.	Road Name	Bound	Hour	PC	TAXI	LGV3	LGV4	LGV6	HGV7	HGV8	PLB	PV4	PV5	NFB6	NFB7	NFB8	FBSD	FBDD	MC	HGV9	NFB9	Total
21	Ko Shan Road	NB	**00:00 ~ 01:00**	40	20	0	10	10	0	10	0	0	10	0	0	0	0	10	10	0	0	120
			01:00 ~ 02:00	30	20	0	10	10	0	10	0	0	10	0	0	0	0	10	10	0	0	110
			02:00 ~ 03:00	20	10	0	10	10	0	0	0	0	0	0	0	0	0	10	10	0	0	70
			03:00 ~ 04:00	20	10	0	10	10	0	0	0	0	0	0	0	0	0	10	10	0	0	70
			04:00 ~ 05:00	20	10	0	10	10	0	0	0	0	0	0	0	0	0	10	10	0	0	70
			05:00 ~ 06:00	20	10	0	10	10	0	0	0	0	0	0	0	0	0	10	10	0	0	70
			06:00 ~ 07:00	40	20	0	10	10	0	10	10	0	10	0	0	0	0	10	10	0	0	130
			07:00 ~ 08:00	80	40	0	20	10	10	10	10	0	10	10	0	10	0	10	10	0	0	230
			08:00 ~ 09:00	100	50	0	20	10	10	10	10	0	10	10	0	10	0	10	10	0	0	260
			09:00 ~ 10:00	90	50	0	20	10	10	10	10	0	10	10	0	10	0	10	10	0	0	250
			10:00 ~ 11:00	90	50	0	20	10	10	10	10	0	10	10	0	10	0	10	10	0	0	250
			11:00 ~ 12:00	90	50	0	20	10	10	10	10	0	10	10	0	10	0	10	10	0	0	250
			12:00 ~ 13:00	70	40	0	30	10	10	10	10	0	10	0	0	10	0	10	10	10	0	230
			13:00 ~ 14:00	70	40	0	30	10	10	10	10	0	10	0	0	10	0	10	10	10	0	230
			14:00 ~ 15:00	70	40	0	30	10	10	10	10	0	10	0	0	10	0	10	10	10	0	230
			15:00 ~ 16:00	70	40	0	30	10	10	10	10	0	10	0	0	10	0	10	10	10	0	230
			16:00 ~ 17:00	70	40	0	30	10	10	10	10	0	10	0	0	10	0	10	10	10	0	230
			17:00 ~ 18:00	70	40	0	30	10	10	10	10	0	10	0	0	10	0	10	10	10	0	230
			18:00 ~ 19:00	80	40	0	30	10	10	10	10	0	10	0	0	10	0	10	10	10	0	240
			19:00 ~ 20:00	70	40	0	30	10	10	10	10	0	10	0	0	10	0	10	10	10	0	230
			20:00 ~ 21:00	60	30	0	20	10	10	10	10	0	10	0	0	10	0	10	10	10	0	200
			21:00 ~ 22:00	60	30	0	20	10	10	10	10	0	10	0	0	10	0	10	10	10	0	200
			22:00 ~ 23:00	60	30	0	20	10	10	10	10	0	10	0	0	10	0	10	10	10	0	200
			23:00 ~ 00:00	50	30	0	20	10	10	10	10	0	10	0	0	10	0	10	10	10	0	190
			Whole Day Total (veh)	1440	780	0	490	240	170	200	180	0	200	50	0	170	0	240	240	120	0	4520
22	Ko Shan Road	SB	**00:00 ~ 01:00**	50	20	0	10	10	0	0	0	0	0	0	0	0	0	10	10	0	0	110
			01:00 ~ 02:00	30	10	0	10	10	0	0	0	0	0	0	0	0	0	10	10	0	0	80
			02:00 ~ 03:00	30	10	0	10	10	0	0	0	0	0	0	0	0	0	10	10	0	0	80
			03:00 ~ 04:00	20	10	0	10	10	0	0	0	0	0	0	0	0	0	10	10	0	0	70
			04:00 ~ 05:00	20	10	0	10	10	0	0	0	0	0	0	0	0	0	10	10	0	0	70
			05:00 ~ 06:00	30	10	0	10	10	0	0	0	0	0	0	0	0	0	10	10	0	0	80
			06:00 ~ 07:00	50	20	0	10	10	0	0	10	0	0	0	0	0	0	10	10	0	0	120
			07:00 ~ 08:00	90	40	0	20	10	10	10	10	0	10	0	0	10	0	10	10	0	0	230
			08:00 ~ 09:00	120	40	0	20	10	10	10	10	0	10	0	0	10	0	10	20	0	0	270
			09:00 ~ 10:00	100	40	0	20	10	10	10	10	0	10	0	0	10	0	10	20	0	0	250
			10:00 ~ 11:00	100	40	0	20	10	10	10	10	0	10	0	0	10	0	10	10	0	0	240
			11:00 ~ 12:00	110	40	0	20	10	10	10	10	0	10	0	0	10	0	10	20	0	0	260
			12:00 ~ 13:00	80	30	0	20	10	10	10	10	0	10	0	0	0	0	10	10	0	0	200
			13:00 ~ 14:00	80	30	0	20	10	10	10	10	0	10	0	0	0	0	10	10	0	0	200
			14:00 ~ 15:00	80	30	0	20	10	10	10	10	0	10	0	0	0	0	10	10	0	0	200
			15:00 ~ 16:00	80	30	0	20	10	10	10	10	0	10	0	0	0	0	10	10	0	0	200
			16:00 ~ 17:00	80	30	0	20	10	10	10	10	0	10	0	0	0	0	10	10	0	0	200
			17:00 ~ 18:00	80	30	0	20	10	10	10	10	0	10	0	0	0	0	10	10	0	0	200
			18:00 ~ 19:00	90	30	0	20	10	10	10	10	0	10	0	0	0	0	10	10	0	0	210
			19:00 ~ 20:00	80	30	0	20	10	10	10	10	0	10	0	0	0	0	10	10	0	0	200
			20:00 ~ 21:00	70	20	0	20	10	10	10	10	0	10	0	0	0	0	10	10	0	0	180
			21:00 ~ 22:00	70	30	0	20	10	10	10	10	0	10	0	0	0	0	10	10	0	0	190
			22:00 ~ 23:00	60	20	0	20	10	10	10	10	0	10	0	0	0	0	10	10	0	0	170
			23:00 ~ 00:00	50	20	0	10	10	10	10	10	0	10	0	0	0	0	10	10	0	0	150
			Whole Day Total (veh)	1650	620	0	400	240	170	170	180	0	170	0	0	50	0	240	270	0	0	4160
23	Chi Kiang Street	WB	**00:00 ~ 01:00**	30	10	0	10	10	0	0	0	0	0	0	0	0	0	10	10	0	0	80
			01:00 ~ 02:00	20	10	0	10	10	0	0	0	0	0	0	0	0	0	10	10	0	0	70
			02:00 ~ 03:00	20	10	0	10	10	0	0	0	0	0	0	0	0	0	10	10	0	0	70
			03:00 ~ 04:00	20	10	0	10	10	0	0	0	0	0	0	0	0	0	10	10	0	0	70
			04:00 ~ 05:00	20	10	0	10	10	0	0	0	0	0	0	0	0	0	10	10	0	0	70
			05:00 ~ 06:00	20	10	0	10	10	0	0	0	0	0	0	0	0	0	10	10	0	0	70
			06:00 ~ 07:00	30	10	0	10	10	0	0	10	0	0	0	0	0	0	10	10	0	0	90
			07:00 ~ 08:00	60	10	0	10	10	0	0	10	0	0	0	0	0	0	10	10	0	0	120
			08:00 ~ 09:00	80	10	0	20	10	0	0	10	0	0	0	0	0	0	10	10	0	0	150
			09:00 ~ 10:00	70	10	0	20	10	0	0	10	0	0	0	0	0	0	10	10	0	0	140
			10:00 ~ 11:00	70	10	0	20	10	0	0	10	0	0	0	0	0	0	10	10	0	0	140
			11:00 ~ 12:00	70	10	0	20	10	0	0	10	0	0	0	0	0	0	10	10	0	0	140
			12:00 ~ 13:00	80	20	0	10	10	0	0	10	0	0	0	0	0	0	10	10	0	0	150
			13:00 ~ 14:00	80	20	0	20	10	0	0	10	0	0	0	0	0	0	10	10	0	0	160
			14:00 ~ 15:00	80	20	0	20	10	0	0	10	0	0	0	0	0	0	10	10	0	0	160
			15:00 ~ 16:00	80	20	0	20	10	0	0	10	0	0	0	0	0	0	10	10	0	0	160
			16:00 ~ 17:00	90	20	0	20	10	0	0	10	0	0	0	0	0	0	10	10	0	0	170
			17:00 ~ 18:00	90	20	0	20	10	0	0	10	0	0	0	0	0	0	10	10	0	0	170
			18:00 ~ 19:00	90	20	0	20	10	0	0	10	0	0	0	0	0	0	10	10	0	0	170
			19:00 ~ 20:00	80	20	0	20	10	0	0	10	0	0	0	0	0	0	10	10	0	0	160
			20:00 ~ 21:00	70	20	0	10	10	0	0	10	0	0	0	0	0	0	10	10	0	0	140
			21:00 ~ 22:00	70	20	0	10	10	0	0	10	0	0	0	0	0	0	10	10	0	0	140
			22:00 ~ 23:00	70	20	0	10	10	0	0	10	0	0	0	0	0	0	10	10	0	0	140
			23:00 ~ 00:00	60	10	0	10	10	0	0	10	0	0	0	0	0	0	10	10	0	0	120
			Whole Day Total (veh)	1450	350	0	350	240	0	0	180	0	0	0	0	0	0	240	240	0	0	3050
24	Chi Kiang Street	EB	**00:00 ~ 01:00**	50	20	0	10	10	0	0	0	0	0	0	0	0	0	10	10	0	0	110
			01:00 ~ 02:00	30	10	0	10	10	0	0	0	0	0	0	0	0	0	10	10	0	0	80
			02:00 ~ 03:00	30	10	0	10	10	0	0	0	0	0	0	0	0	0	10	10	0	0	80
			03:00 ~ 04:00	20	10	0	10	10	0	0	0	0	0	0	0	0	0	10	10	0	0	70
			04:00 ~ 05:00	20	10	0	10	10	0	0	0	0	0	0	0	0	0	10	10	0	0	70
			05:00 ~ 06:00	30	10	0	10	10	0	0	0	0	0	0	0	0	0	10	10	0	0	80
			06:00 ~ 07:00	50	20	0	10	10	0	0	10	0	0	0	0	0	0	10	10	0	0	120
			07:00 ~ 08:00	90	40	0	20	10	10	10	10	0	10	0	0	10	0	10	10	0	0	230
			08:00 ~ 09:00	120	40	0	20	10	10	10	10	0	10	0	0	10	0	10	20	0	0	270
			09:00 ~ 10:00	100	40	0	20	10	10	10	10	0	10	0	0	10	0	10	20	0	0	250
			10:00 ~ 11:00	100	40	0	20	10	10	10	10	0	10	0	0	10	0	10	10	0	0	240
			11:00 ~ 12:00	100	40	0	20	10	10	10	10	0	10	0	0	10	0	10	20	0	0	250
			12:00 ~ 13:00	80	30	0	20	10	10	10	10	0	10	0	0	0	0	10	10	0	0	200
			13:00 ~ 14:00	80	30	0	20	10	10	10	10	0	10	0	0	0	0	10	10	0	0	200
			14:00 ~ 15:00	80	30	0	20	10	10	10	10	0	10	0	0	0	0	10	10	0	0	200
			15:00 ~ 16:00	80	30	0	20	10	10	10	10	0	10	0	0	0	0	10	10	0	0	200
			16:00 ~ 17:00	80	30	0	20	10	10	10	10	0	10	0	0	0	0	10	10	0	0	200
			17:00 ~ 18:00	80	30	0	20	10	10	10	10	0	10	0	0	0	0	10	10	0	0	200
			18:00 ~ 19:00	90	30	0	20	10	10	10	10	0	10	0	0	0	0	10	10	0	0	210
			19:00 ~ 20:00	80	30	0	20	10	10	10	10	0	10	0	0	0	0	10	10	0	0	200
			20:00 ~ 21:00	70	20	0	20	10	10	10	10	0	10	0	0	0	0	10	10	0	0	180
			21:00 ~ 22:00	70	30	0	20	10	10	10	10	0	10	0	0	0	0	10	10	0	0	190
			22:00 ~ 23:00	60	20	0	20	10	10	10	10	0	10	0	0	0	0	10	10	0	0	170
			23:00 ~ 00:00	50	20	0	10	10	10	10	10	0	10	0	0	0	0	10	10	0	0	150
			Whole Day Total (veh)	1640	620	0	400	240	170	170	180	0	170	0	0	50	0	240	270	0	0	4150

Road No.	Road Name	Bound	Hour	PC	TAXI	LGV3	LGV4	LGV6	HGV7	HGV8	PLB	PV4	PV5	NFB6	NFB7	NFB8	FBSD	FBDD	MC	HGV9	NFB9	Total
25	Chi Kiang Street	WB	**00:00 ~ 01:00**	70	20	0	20	10	0	10	0	0	10	0	0	0	0	10	10	0	0	160
			01:00 ~ 02:00	50	20	0	10	10	0	10	0	0	10	0	0	0	0	10	10	0	0	130
			02:00 ~ 03:00	40	10	0	10	10	0	0	0	0	0	0	0	0	0	10	10	0	0	90
			03:00 ~ 04:00	30	10	0	10	10	0	0	0	0	0	0	0	0	0	10	10	0	0	80
			04:00 ~ 05:00	30	10	0	10	10	0	0	0	0	0	0	0	0	0	10	10	0	0	80
			05:00 ~ 06:00	40	10	0	10	10	0	0	0	0	0	0	0	0	0	10	10	0	0	90
			06:00 ~ 07:00	70	30	0	20	10	0	10	10	0	10	0	0	0	0	10	10	0	0	180
			07:00 ~ 08:00	140	50	0	30	10	10	10	10	0	10	10	0	10	0	20	20	10	0	340
			08:00 ~ 09:00	170	60	0	40	20	10	10	10	0	10	10	0	10	0	10	20	10	0	390
			09:00 ~ 10:00	150	50	0	30	10	10	10	10	0	10	10	0	10	0	10	20	10	0	340
			10:00 ~ 11:00	150	50	0	30	10	10	10	10	0	10	10	0	10	0	10	20	10	0	340
			11:00 ~ 12:00	160	50	0	30	10	10	10	10	0	10	10	0	10	0	10	20	10	0	350
			12:00 ~ 13:00	140	50	0	40	20	10	10	10	0	10	0	0	10	0	10	20	10	0	340
			13:00 ~ 14:00	140	50	0	40	20	10	10	10	0	10	0	0	10	0	10	20	10	0	340
			14:00 ~ 15:00	150	50	0	40	20	10	10	10	0	10	0	0	10	0	10	20	10	0	350
			15:00 ~ 16:00	150	50	0	40	20	10	10	10	0	10	0	0	10	0	10	20	10	0	350
			16:00 ~ 17:00	150	50	0	40	20	10	10	10	0	10	0	0	10	0	10	20	10	0	350
			17:00 ~ 18:00	150	50	0	40	20	10	10	10	0	10	0	0	10	0	10	20	10	0	350
			18:00 ~ 19:00	160	50	0	40	20	10	10	10	0	10	0	0	10	0	10	20	10	0	360
			19:00 ~ 20:00	140	50	0	40	20	10	10	10	0	10	0	0	10	0	10	20	10	0	340
			20:00 ~ 21:00	120	40	0	30	10	10	10	10	0	10	0	0	10	0	10	20	10	0	290
			21:00 ~ 22:00	130	40	0	30	10	10	10	10	0	10	0	0	10	0	10	20	10	0	300
			22:00 ~ 23:00	120	40	0	30	10	10	10	10	0	10	0	0	10	0	10	20	10	0	290
			23:00 ~ 00:00	100	30	0	30	10	10	10	10	0	10	0	0	10	0	10	10	10	0	250
			Whole Day Total (veh)	2750	920	0	690	330	170	200	180	0	200	50	0	170	0	250	400	170	0	6480
26	Kau Pui Lung Road	NB	**00:00 ~ 01:00**	120	30	0	20	10	0	10	0	0	10	0	0	0	0	10	20	0	0	230
			01:00 ~ 02:00	80	20	0	20	10	0	10	0	0	10	0	0	0	0	10	10	0	0	170
			02:00 ~ 03:00	60	20	0	10	10	0	0	0	0	0	0	0	0	0	10	10	0	0	120
			03:00 ~ 04:00	50	10	0	10	10	0	0	0	0	0	0	0	0	0	10	10	0	0	100
			04:00 ~ 05:00	50	10	0	10	10	0	0	0	0	0	0	0	0	0	10	10	0	0	100
			05:00 ~ 06:00	60	20	0	10	10	0	0	0	0	0	0	0	0	0	10	10	0	0	120
			06:00 ~ 07:00	120	30	0	20	10	0	10	10	0	10	0	0	0	0	10	20	0	0	240
			07:00 ~ 08:00	230	50	0	40	20	10	10	10	0	10	10	0	10	0	10	30	10	0	450
			08:00 ~ 09:00	290	60	0	50	20	10	10	10	0	10	10	0	10	0	10	30	10	0	530
			09:00 ~ 10:00	260	50	0	50	20	10	10	10	0	10	10	0	10	0	10	30	10	0	490
			10:00 ~ 11:00	250	50	0	50	20	10	10	10	0	10	10	0	10	0	10	30	10	0	480
			11:00 ~ 12:00	260	60	0	50	20	10	10	10	0	10	10	0	10	0	10	30	10	0	500
			12:00 ~ 13:00	220	50	0	50	20	10	10	10	0	10	10	0	10	0	10	30	10	0	450
			13:00 ~ 14:00	230	50	0	50	20	10	10	10	0	10	10	0	10	0	10	30	10	0	460
			14:00 ~ 15:00	230	50	0	50	20	10	10	10	0	10	10	0	10	0	10	30	10	0	460
			15:00 ~ 16:00	230	50	0	50	20	10	10	10	0	10	10	0	10	0	10	30	10	0	460
			16:00 ~ 17:00	240	50	0	50	20	10	10	10	0	10	10	0	10	0	10	30	10	0	470
			17:00 ~ 18:00	240	50	0	50	20	10	10	10	0	10	10	0	10	0	10	30	10	0	470
			18:00 ~ 19:00	260	60	0	50	20	10	10	10	0	10	10	0	10	0	10	30	10	0	500
			19:00 ~ 20:00	230	50	0	50	20	10	10	10	0	10	10	0	10	0	10	30	10	0	460
			20:00 ~ 21:00	190	40	0	40	20	10	10	10	0	10	10	0	10	0	10	20	10	0	390
			21:00 ~ 22:00	200	50	0	40	20	10	10	10	0	10	10	0	10	0	10	20	10	0	410
			22:00 ~ 23:00	180	40	0	40	20	10	10	10	0	10	10	0	10	0	10	20	10	0	380
			23:00 ~ 00:00	150	40	0	30	10	10	10	10	0	10	10	0	10	0	10	20	10	0	330
			Whole Day Total (veh)	4430	990	0	890	400	170	200	180	0	200	170	0	170	0	240	560	170	0	8770
27	Kau Pui Lung Road	SB	**00:00 ~ 01:00**	80	20	0	20	10	0	10	0	0	0	0	0	0	0	0	10	0	0	150
			01:00 ~ 02:00	50	20	0	10	10	0	10	0	0	0	0	0	0	0	0	10	0	0	110
			02:00 ~ 03:00	40	10	0	10	10	0	0	0	0	0	0	0	0	0	0	10	0	0	80
			03:00 ~ 04:00	30	10	0	10	10	0	0	0	0	0	0	0	0	0	0	10	0	0	70
			04:00 ~ 05:00	30	10	0	10	10	0	0	0	0	0	0	0	0	0	0	10	0	0	70
			05:00 ~ 06:00	40	10	0	10	10	0	0	0	0	0	0	0	0	0	0	10	0	0	80
			06:00 ~ 07:00	80	20	0	20	10	0	10	0	0	0	0	0	0	0	0	10	0	0	150
			07:00 ~ 08:00	150	40	0	30	10	10	10	0	0	10	0	0	10	0	0	20	0	0	290
			08:00 ~ 09:00	190	50	0	40	20	10	10	0	0	10	0	0	10	0	0	20	0	0	360
			09:00 ~ 10:00	170	40	0	30	10	10	10	0	0	10	0	0	10	0	0	20	0	0	310
			10:00 ~ 11:00	160	40	0	30	10	10	10	0	0	10	0	0	10	0	0	20	0	0	300
			11:00 ~ 12:00	170	40	0	30	10	10	10	0	0	10	0	0	10	0	0	20	0	0	310
			12:00 ~ 13:00	140	30	0	30	10	10	10	0	0	10	0	0	0	0	0	20	0	0	260
			13:00 ~ 14:00	140	30	0	30	10	10	10	0	0	10	0	0	0	0	0	20	0	0	260
			14:00 ~ 15:00	140	30	0	30	10	10	10	0	0	10	0	0	0	0	0	20	0	0	260
			15:00 ~ 16:00	140	30	0	30	10	10	10	0	0	10	0	0	0	0	0	20	0	0	260
			16:00 ~ 17:00	150	30	0	30	10	10	10	0	0	10	0	0	0	0	0	20	0	0	270
			17:00 ~ 18:00	150	30	0	30	10	10	10	0	0	10	0	0	0	0	0	20	0	0	270
			18:00 ~ 19:00	150	40	0	30	10	10	10	0	0	10	0	0	0	0	0	20	0	0	280
			19:00 ~ 20:00	140	30	0	30	10	10	10	0	0	10	0	0	0	0	0	20	0	0	260
			20:00 ~ 21:00	120	30	0	20	10	10	10	0	0	10	0	0	0	0	0	20	0	0	230
			21:00 ~ 22:00	120	30	0	30	10	10	10	0	0	10	0	0	0	0	0	20	0	0	240
			22:00 ~ 23:00	110	30	0	20	10	10	10	0	0	10	0	0	0	0	0	20	0	0	220
			23:00 ~ 00:00	90	20	0	20	10	10	10	0	0	10	0	0	0	0	0	10	0	0	180
			Whole Day Total (veh)	2780	670	0	580	250	170	200	0	0	170	0	0	50	0	0	400	0	0	5270
28	Kau Pui Lung Road	NB	**00:00 ~ 01:00**	80	40	0	20	10	0	10	0	0	10	0	0	0	0	0	10	0	0	180
			01:00 ~ 02:00	50	20	0	10	10	0	10	0	0	10	0	0	0	0	0	10	0	0	120
			02:00 ~ 03:00	40	20	0	10	10	0	0	0	0	0	0	0	0	0	0	10	0	0	90
			03:00 ~ 04:00	30	20	0	10	10	0	0	0	0	0	0	0	0	0	0	10	0	0	80
			04:00 ~ 05:00	30	20	0	10	10	0	0	0	0	0	0	0	0	0	0	10	0	0	80
			05:00 ~ 06:00	40	20	0	10	10	0	0	0	0	0	0	0	0	0	0	10	0	0	90
			06:00 ~ 07:00	80	40	0	20	10	0	10	0	0	10	0	0	0	0	0	10	0	0	180
			07:00 ~ 08:00	160	70	0	30	10	10	10	0	0	10	10	10	10	0	0	20	10	0	360
			08:00 ~ 09:00	190	80	0	30	10	10	10	0	0	10	10	10	10	0	0	20	10	0	400
			09:00 ~ 10:00	170	70	0	30	10	10	10	0	0	10	10	10	10	0	0	20	10	0	370
			10:00 ~ 11:00	170	70	0	30	10	10	10	0	0	10	10	10	10	0	0	20	10	0	370
			11:00 ~ 12:00	170	70	0	30	10	10	10	0	0	10	10	10	10	0	0	20	10	0	370
			12:00 ~ 13:00	130	50	0	20	10	10	10	0	0	10	10	0	10	0	0	20	0	0	280
			13:00 ~ 14:00	130	60	0	30	10	10	10	0	0	10	10	0	10	0	0	20	0	0	300
			14:00 ~ 15:00	130	60	0	30	10	10	10	0	0	10	10	0	10	0	0	20	0	0	300
			15:00 ~ 16:00	130	60	0	30	10	10	10	0	0	10	10	0	10	0	0	20	0	0	300
			16:00 ~ 17:00	140	60	0	30	10	10	10	0	0	10	10	0	10	0	0	20	0	0	310
			17:00 ~ 18:00	140	60	0	30	10	10	10	0	0	10	10	0	10	0	0	20	0	0	310
			18:00 ~ 19:00	150	60	0	30	10	10	10	0	0	10	10	0	10	0	0	20	0	0	320
			19:00 ~ 20:00	130	60	0	30	10	10	10	0	0	10	10	0	10	0	0	20	0	0	300
			20:00 ~ 21:00	110	50	0	20	10	10	10	0	0	10	10	0	10	0	0	20	0	0	260
			21:00 ~ 22:00	110	50	0	20	10	10	10	0	0	10	10	0	10	0	0	20	0	0	260
			22:00 ~ 23:00	110	50	0	20	10	10	10	0	0	10	10	0	10	0	0	20	0	0	260
			23:00 ~ 00:00	90	40	0	20	10	10	10	0	0	10	10	0	10	0	0	10	0	0	220
			Whole Day Total (veh)	2710	1200	0	550	240	170	200	0	0	200	170	50	170	0	0	400	50	0	6110

Road No.	Road Name	Bound	Hour	PC	TAXI	LGV3	LGV4	LGV6	HGV7	HGV8	PLB	PV4	PV5	NFB6	NFB7	NFB8	FBSD	FBDD	MC	HGV9	NFB9	Total
29	Kau Pui Lung Road	SB	**00:00 ~ 01:00**	70	20	0	20	10	0	10	0	0	10	0	0	0	0	0	10	0	0	150
			01:00 ~ 02:00	50	20	0	10	10	0	10	0	0	10	0	0	0	0	0	10	0	0	120
			02:00 ~ 03:00	40	10	0	10	10	0	0	0	0	0	0	0	0	0	0	10	0	0	80
			03:00 ~ 04:00	30	10	0	10	10	0	0	0	0	0	0	0	0	0	0	10	0	0	70
			04:00 ~ 05:00	30	10	0	10	10	0	0	0	0	0	0	0	0	0	0	10	0	0	70
			05:00 ~ 06:00	40	10	0	10	10	0	0	0	0	0	0	0	0	0	0	10	0	0	80
			06:00 ~ 07:00	70	30	0	20	10	0	10	0	0	10	0	0	0	0	0	10	0	0	160
			07:00 ~ 08:00	140	50	0	30	10	10	10	0	0	10	10	0	10	0	0	20	0	0	300
			08:00 ~ 09:00	170	60	0	30	10	10	10	0	0	10	10	0	10	0	0	20	0	0	340
			09:00 ~ 10:00	150	50	0	30	10	10	10	0	0	10	10	0	10	0	0	20	0	0	310
			10:00 ~ 11:00	150	50	0	30	10	10	10	0	0	10	10	0	10	0	0	20	0	0	310
			11:00 ~ 12:00	150	50	0	30	10	10	10	0	0	10	10	0	10	0	0	20	0	0	310
			12:00 ~ 13:00	150	50	0	30	10	10	10	0	0	10	10	0	10	0	0	20	0	0	310
			13:00 ~ 14:00	150	50	0	30	10	10	10	0	0	10	10	0	10	0	0	20	0	0	310
			14:00 ~ 15:00	160	50	0	30	10	10	10	0	0	10	10	0	10	0	0	20	0	0	320
			15:00 ~ 16:00	160	50	0	30	10	10	10	0	0	10	10	0	10	0	0	20	0	0	320
			16:00 ~ 17:00	160	60	0	30	10	10	10	0	0	10	10	0	10	0	0	20	0	0	330
			17:00 ~ 18:00	160	60	0	30	10	10	10	0	0	10	10	0	10	0	0	20	0	0	330
			18:00 ~ 19:00	170	60	0	30	10	10	10	0	0	10	10	0	10	0	0	20	0	0	340
			19:00 ~ 20:00	150	50	0	30	10	10	10	0	0	10	10	0	10	0	0	20	0	0	310
			20:00 ~ 21:00	130	50	0	20	10	10	10	0	0	10	10	0	10	0	0	20	0	0	280
			21:00 ~ 22:00	130	50	0	20	10	10	10	0	0	10	10	0	10	0	0	20	0	0	280
			22:00 ~ 23:00	120	40	0	20	10	10	10	0	0	10	10	0	10	0	0	20	0	0	260
			23:00 ~ 00:00	100	40	0	20	10	10	10	0	0	10	10	0	10	0	0	10	0	0	230
			Whole Day Total (veh)	2830	980	0	560	240	170	200	0	0	200	170	0	170	0	0	400	0	0	5920
30	Lok Shan Road	EB	**00:00 ~ 01:00**	60	20	0	20	10	0	10	0	0	0	0	0	0	0	0	10	0	0	130
			01:00 ~ 02:00	40	10	0	10	10	0	10	0	0	0	0	0	0	0	0	10	0	0	90
			02:00 ~ 03:00	30	10	0	10	10	0	0	0	0	0	0	0	0	0	0	10	0	0	70
			03:00 ~ 04:00	20	10	0	10	10	0	0	0	0	0	0	0	0	0	0	10	0	0	60
			04:00 ~ 05:00	20	10	0	10	10	0	0	0	0	0	0	0	0	0	0	10	0	0	60
			05:00 ~ 06:00	30	10	0	10	10	0	0	0	0	0	0	0	0	0	0	10	0	0	70
			06:00 ~ 07:00	60	20	0	20	10	0	10	0	0	0	0	0	0	0	10	10	0	0	140
			07:00 ~ 08:00	110	30	0	30	10	10	10	0	0	10	0	0	0	0	10	10	0	0	230
			08:00 ~ 09:00	130	30	0	30	10	10	10	0	0	10	0	0	0	0	10	20	0	0	260
			09:00 ~ 10:00	120	30	0	30	10	10	10	0	0	10	0	0	0	0	10	20	0	0	250
			10:00 ~ 11:00	110	30	0	30	10	10	10	0	0	10	0	0	0	0	10	20	0	0	240
			11:00 ~ 12:00	120	30	0	30	10	10	10	0	0	10	0	0	0	0	10	20	0	0	250
			12:00 ~ 13:00	100	30	0	30	10	10	10	0	0	10	0	0	0	0	10	10	10	0	230
			13:00 ~ 14:00	100	30	0	30	10	10	10	0	0	10	0	0	0	0	10	20	10	0	240
			14:00 ~ 15:00	100	30	0	30	10	10	10	0	0	10	0	0	0	0	10	20	10	0	240
			15:00 ~ 16:00	110	30	0	30	10	10	10	0	0	10	0	0	0	0	10	20	10	0	250
			16:00 ~ 17:00	110	30	0	30	10	10	10	0	0	10	0	0	0	0	10	20	10	0	250
			17:00 ~ 18:00	110	30	0	30	10	10	10	0	0	10	0	0	0	0	10	20	10	0	250
			18:00 ~ 19:00	120	30	0	30	10	10	10	0	0	10	0	0	0	0	10	20	10	0	260
			19:00 ~ 20:00	100	30	0	30	10	10	10	0	0	10	0	0	0	0	10	20	10	0	240
			20:00 ~ 21:00	90	20	0	30	10	10	10	0	0	10	0	0	0	0	10	10	10	0	210
			21:00 ~ 22:00	90	20	0	30	10	10	10	0	0	10	0	0	0	0	10	10	10	0	210
			22:00 ~ 23:00	80	20	0	20	10	10	10	0	0	10	0	0	0	0	10	10	10	0	190
			23:00 ~ 00:00	70	20	0	20	10	10	10	0	0	10	0	0	0	0	10	10	10	0	180
			Whole Day Total (veh)	2030	560	0	580	240	170	200	0	0	170	0	0	0	0	180	350	120	0	4600
31	Lok Shan Road	EB	**00:00 ~ 01:00**	70	20	0	20	10	0	10	0	0	10	0	0	0	0	10	10	0	0	160
			01:00 ~ 02:00	50	20	0	10	10	0	10	0	0	10	0	0	0	0	10	10	0	0	130
			02:00 ~ 03:00	40	10	0	10	10	0	10	0	0	0	0	0	0	0	10	10	0	0	100
			03:00 ~ 04:00	30	10	0	10	10	0	0	0	0	0	0	0	0	0	10	10	0	0	80
			04:00 ~ 05:00	30	10	0	10	10	0	0	0	0	0	0	0	0	0	10	10	0	0	80
			05:00 ~ 06:00	40	10	0	10	10	0	10	0	0	0	0	0	0	0	10	10	0	0	100
			06:00 ~ 07:00	70	20	0	20	10	0	10	10	0	10	0	0	0	0	10	10	0	0	170
			07:00 ~ 08:00	140	40	0	40	20	10	10	10	0	10	10	0	10	0	10	20	10	0	340
			08:00 ~ 09:00	180	50	0	40	20	10	10	10	0	10	10	0	10	0	10	20	10	0	390
			09:00 ~ 10:00	150	50	0	40	20	10	10	10	0	10	10	0	10	0	10	20	10	0	360
			10:00 ~ 11:00	150	50	0	40	20	10	10	10	0	10	10	0	10	0	10	20	10	0	360
			11:00 ~ 12:00	160	50	0	40	20	10	10	10	0	10	10	0	10	0	10	20	10	0	370
			12:00 ~ 13:00	150	50	0	40	20	10	10	10	0	10	10	0	10	0	10	20	10	0	360
			13:00 ~ 14:00	150	50	0	40	20	10	10	10	0	10	10	0	10	0	10	20	10	0	360
			14:00 ~ 15:00	150	50	0	40	20	10	10	10	0	10	10	0	10	0	10	20	10	0	360
			15:00 ~ 16:00	150	50	0	40	20	10	10	10	0	10	10	0	10	0	10	20	10	0	360
			16:00 ~ 17:00	160	50	0	50	20	10	10	10	0	10	10	0	10	0	10	20	10	0	380
			17:00 ~ 18:00	160	50	0	40	20	10	10	10	0	10	10	0	10	0	10	20	10	0	370
			18:00 ~ 19:00	170	60	0	50	20	10	10	10	0	10	10	0	10	0	10	20	10	0	400
			19:00 ~ 20:00	150	50	0	40	20	10	10	10	0	10	10	0	10	0	10	20	10	0	360
			20:00 ~ 21:00	130	40	0	40	20	10	10	10	0	10	10	0	10	0	10	20	10	0	330
			21:00 ~ 22:00	130	40	0	40	20	10	10	10	0	10	10	0	10	0	10	20	10	0	330
			22:00 ~ 23:00	120	40	0	40	20	10	10	10	0	10	10	0	10	0	10	20	10	0	320
			23:00 ~ 00:00	100	30	0	30	10	10	10	10	0	10	10	0	10	0	10	10	10	0	260
			Whole Day Total (veh)	2830	900	0	780	400	170	220	180	0	200	170	0	170	0	240	400	170	0	6830
32	Maidstone Road	NB	**00:00 ~ 01:00**	10	10	0	0	0	0	0	0	0	0	0	0	0	0	0	0	0	0	20
			01:00 ~ 02:00	10	10	0	0	0	0	0	0	0	0	0	0	0	0	0	0	0	0	20
			02:00 ~ 03:00	10	10	0	0	0	0	0	0	0	0	0	0	0	0	0	0	0	0	20
			03:00 ~ 04:00	10	10	0	0	0	0	0	0	0	0	0	0	0	0	0	0	0	0	20
			04:00 ~ 05:00	10	10	0	0	0	0	0	0	0	0	0	0	0	0	0	0	0	0	20
			05:00 ~ 06:00	10	10	0	0	0	0	0	0	0	0	0	0	0	0	0	0	0	0	20
			06:00 ~ 07:00	10	10	0	0	0	0	0	0	0	0	0	0	0	0	0	0	0	0	20
			07:00 ~ 08:00	10	10	0	10	0	0	0	0	0	0	0	0	0	0	0	10	0	0	40
			08:00 ~ 09:00	20	10	0	10	0	0	0	0	0	0	0	0	0	0	0	10	0	0	50
			09:00 ~ 10:00	10	10	0	10	0	0	0	0	0	0	0	0	0	0	0	10	0	0	40
			10:00 ~ 11:00	10	10	0	10	0	0	0	0	0	0	0	0	0	0	0	10	0	0	40
			11:00 ~ 12:00	10	10	0	10	0	0	0	0	0	0	0	0	0	0	0	10	0	0	40
			12:00 ~ 13:00	10	10	0	10	0	0	0	0	0	0	0	0	0	0	0	10	0	0	40
			13:00 ~ 14:00	10	10	0	10	0	0	0	0	0	0	0	0	0	0	0	10	0	0	40
			14:00 ~ 15:00	10	10	0	10	0	0	0	0	0	0	0	0	0	0	0	10	0	0	40
			15:00 ~ 16:00	10	10	0	10	0	0	0	0	0	0	0	0	0	0	0	10	0	0	40
			16:00 ~ 17:00	10	10	0	10	0	0	0	0	0	0	0	0	0	0	0	10	0	0	40
			17:00 ~ 18:00	10	10	0	10	0	0	0	0	0	0	0	0	0	0	0	10	0	0	40
			18:00 ~ 19:00	20	10	0	10	0	0	0	0	0	0	0	0	0	0	0	10	0	0	50
			19:00 ~ 20:00	10	10	0	10	0	0	0	0	0	0	0	0	0	0	0	10	0	0	40
			20:00 ~ 21:00	10	10	0	10	0	0	0	0	0	0	0	0	0	0	0	10	0	0	40
			21:00 ~ 22:00	10	10	0	10	0	0	0	0	0	0	0	0	0	0	0	10	0	0	40
			22:00 ~ 23:00	10	10	0	10	0	0	0	0	0	0	0	0	0	0	0	10	0	0	40
			23:00 ~ 00:00	10	10	0	10	0	0	0	0	0	0	0	0	0	0	0	10	0	0	40
			Whole Day Total (veh)	260	240	0	170	0	0	0	0	0	0	0	0	0	0	0	170	0	0	840

Road No.	Road Name	Bound	Hour	PC	TAXI	LGV3	LGV4	LGV6	HGV7	HGV8	PLB	PV4	PV5	NFB6	NFB7	NFB8	FBSD	FBDD	MC	HGV9	NFB9	Total
33	Maidstone Road	SB	**00:00 ~ 01:00**	10	10	0	0	0	0	0	0	0	0	0	0	0	0	0	0	0	0	20
			01:00 ~ 02:00	10	10	0	0	0	0	0	0	0	0	0	0	0	0	0	0	0	0	20
			02:00 ~ 03:00	10	10	0	0	0	0	0	0	0	0	0	0	0	0	0	0	0	0	20
			03:00 ~ 04:00	10	10	0	0	0	0	0	0	0	0	0	0	0	0	0	0	0	0	20
			04:00 ~ 05:00	10	10	0	0	0	0	0	0	0	0	0	0	0	0	0	0	0	0	20
			05:00 ~ 06:00	10	10	0	0	0	0	0	0	0	0	0	0	0	0	0	0	0	0	20
			06:00 ~ 07:00	10	10	0	0	0	0	0	0	0	0	0	0	0	0	0	0	0	0	20
			07:00 ~ 08:00	10	10	0	10	0	0	0	0	0	0	0	0	0	0	0	10	0	0	40
			08:00 ~ 09:00	20	10	0	10	0	0	0	0	0	0	0	0	0	0	0	10	0	0	50
			09:00 ~ 10:00	10	10	0	10	0	0	0	0	0	0	0	0	0	0	0	10	0	0	40
			10:00 ~ 11:00	10	10	0	10	0	0	0	0	0	0	0	0	0	0	0	10	0	0	40
			11:00 ~ 12:00	10	10	0	10	0	0	0	0	0	0	0	0	0	0	0	10	0	0	40
			12:00 ~ 13:00	10	10	0	10	0	0	0	0	0	0	0	0	0	0	0	10	0	0	40
			13:00 ~ 14:00	10	10	0	10	0	0	0	0	0	0	0	0	0	0	0	10	0	0	40
			14:00 ~ 15:00	10	10	0	10	0	0	0	0	0	0	0	0	0	0	0	10	0	0	40
			15:00 ~ 16:00	10	10	0	10	0	0	0	0	0	0	0	0	0	0	0	10	0	0	40
			16:00 ~ 17:00	10	10	0	10	0	0	0	0	0	0	0	0	0	0	0	10	0	0	40
			17:00 ~ 18:00	10	10	0	10	0	0	0	0	0	0	0	0	0	0	0	10	0	0	40
			18:00 ~ 19:00	20	10	0	10	0	0	0	0	0	0	0	0	0	0	0	10	0	0	50
			19:00 ~ 20:00	10	10	0	10	0	0	0	0	0	0	0	0	0	0	0	10	0	0	40
			20:00 ~ 21:00	10	10	0	10	0	0	0	0	0	0	0	0	0	0	0	10	0	0	40
			21:00 ~ 22:00	10	10	0	10	0	0	0	0	0	0	0	0	0	0	0	10	0	0	40
			22:00 ~ 23:00	10	10	0	10	0	0	0	0	0	0	0	0	0	0	0	10	0	0	40
			23:00 ~ 00:00	10	10	0	10	0	0	0	0	0	0	0	0	0	0	0	10	0	0	40
			Whole Day Total (veh)	260	240	0	170	0	0	0	0	0	0	0	0	0	0	0	170	0	0	840
34	Maidstone Road	SB	**00:00 ~ 01:00**	20	10	0	10	10	0	0	0	0	0	0	0	0	0	10	10	0	0	70
			01:00 ~ 02:00	20	10	0	10	10	0	0	0	0	0	0	0	0	0	10	10	0	0	70
			02:00 ~ 03:00	10	10	0	10	10	0	0	0	0	0	0	0	0	0	10	10	0	0	60
			03:00 ~ 04:00	10	10	0	10	10	0	0	0	0	0	0	0	0	0	10	10	0	0	60
			04:00 ~ 05:00	10	10	0	10	10	0	0	0	0	0	0	0	0	0	10	10	0	0	60
			05:00 ~ 06:00	10	10	0	10	10	0	0	0	0	0	0	0	0	0	10	10	0	0	60
			06:00 ~ 07:00	20	10	0	10	10	0	0	10	0	0	0	0	0	0	10	10	0	0	80
			07:00 ~ 08:00	40	20	0	10	10	10	10	10	0	10	0	0	0	0	10	10	0	0	140
			08:00 ~ 09:00	50	30	0	20	10	10	10	10	0	10	0	0	0	0	10	10	0	0	170
			09:00 ~ 10:00	40	20	0	10	10	10	10	10	0	10	0	0	0	0	10	10	0	0	140
			10:00 ~ 11:00	40	20	0	10	10	10	10	10	0	10	0	0	0	0	10	10	0	0	140
			11:00 ~ 12:00	40	20	0	10	10	10	10	10	0	10	0	0	0	0	10	10	0	0	140
			12:00 ~ 13:00	50	30	0	20	10	10	10	10	0	10	0	0	0	0	10	10	0	0	170
			13:00 ~ 14:00	50	30	0	20	10	10	10	10	0	10	0	0	0	0	10	10	0	0	170
			14:00 ~ 15:00	50	30	0	20	10	10	10	10	0	10	0	0	0	0	10	10	0	0	170
			15:00 ~ 16:00	50	30	0	20	10	10	10	10	0	10	0	0	0	0	10	10	0	0	170
			16:00 ~ 17:00	50	30	0	20	10	10	10	10	0	10	0	0	0	0	10	10	0	0	170
			17:00 ~ 18:00	50	30	0	20	10	10	10	10	0	10	0	0	0	0	10	10	0	0	170
			18:00 ~ 19:00	60	30	0	20	10	10	10	10	0	10	0	0	0	0	10	10	0	0	180
			19:00 ~ 20:00	50	30	0	20	10	10	10	10	0	10	0	0	0	0	10	10	0	0	170
			20:00 ~ 21:00	40	20	0	10	10	10	10	0	0	10	0	0	0	0	10	10	0	0	130
			21:00 ~ 22:00	40	20	0	20	10	10	10	0	0	10	0	0	0	0	10	10	0	0	140
			22:00 ~ 23:00	40	20	0	10	10	10	10	0	0	10	0	0	0	0	10	10	0	0	130
			23:00 ~ 00:00	30	20	0	10	10	10	10	0	0	10	0	0	0	0	10	10	0	0	120
			Whole Day Total (veh)	870	500	0	340	240	170	170	140	0	170	0	0	0	0	240	240	0	0	3080
35	Maidstone Lane	EB	**00:00 ~ 01:00**	20	10	0	10	10	0	0	0	0	0	0	0	0	0	10	10	0	0	70
			01:00 ~ 02:00	20	10	0	10	10	0	0	0	0	0	0	0	0	0	10	10	0	0	70
			02:00 ~ 03:00	10	10	0	10	10	0	0	0	0	0	0	0	0	0	10	10	0	0	60
			03:00 ~ 04:00	10	10	0	10	10	0	0	0	0	0	0	0	0	0	10	10	0	0	60
			04:00 ~ 05:00	10	10	0	10	10	0	0	0	0	0	0	0	0	0	10	10	0	0	60
			05:00 ~ 06:00	10	10	0	10	10	0	0	0	0	0	0	0	0	0	10	10	0	0	60
			06:00 ~ 07:00	20	10	0	10	10	0	0	10	0	0	0	0	0	0	10	10	0	0	80
			07:00 ~ 08:00	40	20	0	10	10	10	10	10	0	10	0	0	0	0	10	10	0	0	140
			08:00 ~ 09:00	50	30	0	20	10	10	10	10	0	10	0	0	0	0	10	10	0	0	170
			09:00 ~ 10:00	40	20	0	20	10	10	10	10	0	10	0	0	0	0	10	10	0	0	150
			10:00 ~ 11:00	40	20	0	10	10	10	10	10	0	10	0	0	0	0	10	10	0	0	140
			11:00 ~ 12:00	40	20	0	20	10	10	10	10	0	10	0	0	0	0	10	10	0	0	150
			12:00 ~ 13:00	50	30	0	20	10	10	10	10	0	10	0	0	0	0	10	10	0	0	170
			13:00 ~ 14:00	50	30	0	20	10	10	10	10	0	10	0	0	0	0	10	10	0	0	170
			14:00 ~ 15:00	50	30	0	20	10	10	10	10	0	10	0	0	0	0	10	10	0	0	170
			15:00 ~ 16:00	50	30	0	20	10	10	10	10	0	10	0	0	0	0	10	10	0	0	170
			16:00 ~ 17:00	50	30	0	20	10	10	10	10	0	10	0	0	0	0	10	10	0	0	170
			17:00 ~ 18:00	50	30	0	20	10	10	10	10	0	10	0	0	0	0	10	10	0	0	170
			18:00 ~ 19:00	50	30	0	20	10	10	10	10	0	10	0	0	0	0	10	10	0	0	170
			19:00 ~ 20:00	50	30	0	20	10	10	10	10	0	10	0	0	0	0	10	10	0	0	170
			20:00 ~ 21:00	40	20	0	10	10	10	10	0	0	10	0	0	0	0	10	10	0	0	130
			21:00 ~ 22:00	40	20	0	20	10	10	10	0	0	10	0	0	0	0	10	10	0	0	140
			22:00 ~ 23:00	40	20	0	10	10	10	10	0	0	10	0	0	0	0	10	10	0	0	130
			23:00 ~ 00:00	30	20	0	10	10	10	10	0	0	10	0	0	0	0	10	10	0	0	120
			Whole Day Total (veh)	860	500	0	360	240	170	170	140	0	170	0	0	0	0	240	240	0	0	3090
36	Maidstone Lane	EB	**00:00 ~ 01:00**	10	10	0	0	0	0	0	0	0	0	0	0	0	0	0	0	0	0	20
			01:00 ~ 02:00	10	10	0	0	0	0	0	0	0	0	0	0	0	0	0	0	0	0	20
			02:00 ~ 03:00	10	10	0	0	0	0	0	0	0	0	0	0	0	0	0	0	0	0	20
			03:00 ~ 04:00	10	0	0	0	0	0	0	0	0	0	0	0	0	0	0	0	0	0	10
			04:00 ~ 05:00	10	0	0	0	0	0	0	0	0	0	0	0	0	0	0	0	0	0	10
			05:00 ~ 06:00	10	10	0	0	0	0	0	0	0	0	0	0	0	0	0	0	0	0	20
			06:00 ~ 07:00	10	10	0	0	0	0	0	0	0	0	0	0	0	0	0	0	0	0	20
			07:00 ~ 08:00	10	10	0	10	0	0	0	0	0	0	0	0	0	0	0	10	0	0	40
			08:00 ~ 09:00	10	10	0	10	0	0	0	0	0	0	0	0	0	0	0	10	0	0	40
			09:00 ~ 10:00	10	10	0	10	0	0	0	0	0	0	0	0	0	0	0	10	0	0	40
			10:00 ~ 11:00	10	10	0	10	0	0	0	0	0	0	0	0	0	0	0	10	0	0	40
			11:00 ~ 12:00	10	10	0	10	0	0	0	0	0	0	0	0	0	0	0	10	0	0	40
			12:00 ~ 13:00	10	10	0	10	0	0	0	0	0	0	0	0	0	0	0	10	0	0	40
			13:00 ~ 14:00	10	10	0	10	0	0	0	0	0	0	0	0	0	0	0	10	0	0	40
			14:00 ~ 15:00	10	10	0	10	0	0	0	0	0	0	0	0	0	0	0	10	0	0	40
			15:00 ~ 16:00	10	10	0	10	0	0	0	0	0	0	0	0	0	0	0	10	0	0	40
			16:00 ~ 17:00	10	10	0	10	0	0	0	0	0	0	0	0	0	0	0	10	0	0	40
			17:00 ~ 18:00	10	10	0	10	0	0	0	0	0	0	0	0	0	0	0	10	0	0	40
			18:00 ~ 19:00	10	10	0	10	0	0	0	0	0	0	0	0	0	0	0	10	0	0	40
			19:00 ~ 20:00	10	10	0	10	0	0	0	0	0	0	0	0	0	0	0	10	0	0	40
			20:00 ~ 21:00	10	10	0	10	0	0	0	0	0	0	0	0	0	0	0	10	0	0	40
			21:00 ~ 22:00	10	10	0	10	0	0	0	0	0	0	0	0	0	0	0	10	0	0	40
			22:00 ~ 23:00	10	10	0	10	0	0	0	0	0	0	0	0	0	0	0	10	0	0	40
			23:00 ~ 00:00	10	10	0	10	0	0	0	0	0	0	0	0	0	0	0	10	0	0	40
			Whole Day Total (veh)	240	220	0	170	0	0	0	0	0	0	0	0	0	0	0	170	0	0	800

Road No.	Road Name	Bound	Hour	PC	TAXI	LGV3	LGV4	LGV6	HGV7	HGV8	PLB	PV4	PV5	NFB6	NFB7	NFB8	FBSD	FBDD	MC	HGV9	NFB9	Total
37	Maidstone Lane	WB	**00:00 ~ 01:00**	10	10	0	0	0	0	0	0	0	0	0	0	0	0	0	0	0	0	20
			01:00 ~ 02:00	10	10	0	0	0	0	0	0	0	0	0	0	0	0	0	0	0	0	20
			02:00 ~ 03:00	10	10	0	0	0	0	0	0	0	0	0	0	0	0	0	0	0	0	20
			03:00 ~ 04:00	10	0	0	0	0	0	0	0	0	0	0	0	0	0	0	0	0	0	10
			04:00 ~ 05:00	10	0	0	0	0	0	0	0	0	0	0	0	0	0	0	0	0	0	10
			05:00 ~ 06:00	10	10	0	0	0	0	0	0	0	0	0	0	0	0	0	0	0	0	20
			06:00 ~ 07:00	10	10	0	0	0	0	0	0	0	0	0	0	0	0	0	0	0	0	20
			07:00 ~ 08:00	10	10	0	10	0	0	0	0	0	0	0	0	0	0	0	10	0	0	40
			08:00 ~ 09:00	10	10	0	10	0	0	0	0	0	0	0	0	0	0	0	10	0	0	40
			09:00 ~ 10:00	10	10	0	10	0	0	0	0	0	0	0	0	0	0	0	10	0	0	40
			10:00 ~ 11:00	10	10	0	10	0	0	0	0	0	0	0	0	0	0	0	10	0	0	40
			11:00 ~ 12:00	10	10	0	10	0	0	0	0	0	0	0	0	0	0	0	10	0	0	40
			12:00 ~ 13:00	10	10	0	10	0	0	0	0	0	0	0	0	0	0	0	10	0	0	40
			13:00 ~ 14:00	10	10	0	10	0	0	0	0	0	0	0	0	0	0	0	10	0	0	40
			14:00 ~ 15:00	10	10	0	10	0	0	0	0	0	0	0	0	0	0	0	10	0	0	40
			15:00 ~ 16:00	10	10	0	10	0	0	0	0	0	0	0	0	0	0	0	10	0	0	40
			16:00 ~ 17:00	10	10	0	10	0	0	0	0	0	0	0	0	0	0	0	10	0	0	40
			17:00 ~ 18:00	10	10	0	10	0	0	0	0	0	0	0	0	0	0	0	10	0	0	40
			18:00 ~ 19:00	10	10	0	10	0	0	0	0	0	0	0	0	0	0	0	10	0	0	40
			19:00 ~ 20:00	10	10	0	10	0	0	0	0	0	0	0	0	0	0	0	10	0	0	40
			20:00 ~ 21:00	10	10	0	10	0	0	0	0	0	0	0	0	0	0	0	10	0	0	40
			21:00 ~ 22:00	10	10	0	10	0	0	0	0	0	0	0	0	0	0	0	10	0	0	40
			22:00 ~ 23:00	10	10	0	10	0	0	0	0	0	0	0	0	0	0	0	10	0	0	40
			23:00 ~ 00:00	10	10	0	10	0	0	0	0	0	0	0	0	0	0	0	10	0	0	40
			Whole Day Total (veh)	240	220	0	170	0	0	0	0	0	0	0	0	0	0	0	170	0	0	800
38	Kau Pui Lung Road	NB	**00:00 ~ 01:00**	80	40	0	20	10	0	10	0	0	10	0	0	0	0	0	10	0	0	180
			01:00 ~ 02:00	50	20	0	10	10	0	10	0	0	10	0	0	0	0	0	10	0	0	120
			02:00 ~ 03:00	40	20	0	10	10	0	0	0	0	0	0	0	0	0	0	10	0	0	90
			03:00 ~ 04:00	30	20	0	10	10	0	0	0	0	0	0	0	0	0	0	10	0	0	80
			04:00 ~ 05:00	30	20	0	10	10	0	0	0	0	0	0	0	0	0	0	10	0	0	80
			05:00 ~ 06:00	40	20	0	10	10	0	0	0	0	0	0	0	0	0	0	10	0	0	90
			06:00 ~ 07:00	80	40	0	20	10	0	10	0	0	10	0	0	0	0	0	10	0	0	180
			07:00 ~ 08:00	160	70	0	30	10	10	10	0	0	10	10	10	10	0	0	20	10	0	360
			08:00 ~ 09:00	190	80	0	30	10	10	10	0	0	10	10	10	10	0	0	20	10	0	400
			09:00 ~ 10:00	170	70	0	30	10	10	10	0	0	10	10	10	10	0	0	20	10	0	370
			10:00 ~ 11:00	170	70	0	30	10	10	10	0	0	10	10	10	10	0	0	20	10	0	370
			11:00 ~ 12:00	170	70	0	30	10	10	10	0	0	10	10	10	10	0	0	20	10	0	370
			12:00 ~ 13:00	130	50	0	20	10	10	10	0	0	10	10	0	10	0	0	20	0	0	280
			13:00 ~ 14:00	130	60	0	30	10	10	10	0	0	10	10	0	10	0	0	20	0	0	300
			14:00 ~ 15:00	130	60	0	30	10	10	10	0	0	10	10	0	10	0	0	20	0	0	300
			15:00 ~ 16:00	130	60	0	30	10	10	10	0	0	10	10	0	10	0	0	20	0	0	300
			16:00 ~ 17:00	140	60	0	30	10	10	10	0	0	10	10	0	10	0	0	20	0	0	310
			17:00 ~ 18:00	140	60	0	30	10	10	10	0	0	10	10	0	10	0	0	20	0	0	310
			18:00 ~ 19:00	150	60	0	30	10	10	10	0	0	10	10	0	10	0	0	20	0	0	320
			19:00 ~ 20:00	130	60	0	30	10	10	10	0	0	10	10	0	10	0	0	20	0	0	300
			20:00 ~ 21:00	110	50	0	20	10	10	10	0	0	10	10	0	10	0	0	20	0	0	260
			21:00 ~ 22:00	110	50	0	20	10	10	10	0	0	10	10	0	10	0	0	20	0	0	260
			22:00 ~ 23:00	110	50	0	20	10	10	10	0	0	10	10	0	10	0	0	20	0	0	260
			23:00 ~ 00:00	90	40	0	20	10	10	10	0	0	10	10	0	10	0	0	10	0	0	220
			Whole Day Total (veh)	2710	1200	0	550	240	170	200	0	0	200	170	50	170	0	0	400	50	0	6110
39	Kau Pui Lung Road	SB	**00:00 ~ 01:00**	70	20	0	20	10	0	10	0	0	10	0	0	0	0	0	10	0	0	150
			01:00 ~ 02:00	50	20	0	10	10	0	10	0	0	10	0	0	0	0	0	10	0	0	120
			02:00 ~ 03:00	40	10	0	10	10	0	0	0	0	0	0	0	0	0	0	10	0	0	80
			03:00 ~ 04:00	30	10	0	10	10	0	0	0	0	0	0	0	0	0	0	10	0	0	70
			04:00 ~ 05:00	30	10	0	10	10	0	0	0	0	0	0	0	0	0	0	10	0	0	70
			05:00 ~ 06:00	40	10	0	10	10	0	0	0	0	0	0	0	0	0	0	10	0	0	80
			06:00 ~ 07:00	70	30	0	20	10	0	10	0	0	10	0	0	0	0	0	10	0	0	160
			07:00 ~ 08:00	140	50	0	30	10	10	10	0	0	10	10	0	10	0	0	20	0	0	300
			08:00 ~ 09:00	170	60	0	30	10	10	10	0	0	10	10	0	10	0	0	20	0	0	340
			09:00 ~ 10:00	150	50	0	30	10	10	10	0	0	10	10	0	10	0	0	20	0	0	310
			10:00 ~ 11:00	150	50	0	30	10	10	10	0	0	10	10	0	10	0	0	20	0	0	310
			11:00 ~ 12:00	150	50	0	30	10	10	10	0	0	10	10	0	10	0	0	20	0	0	310
			12:00 ~ 13:00	150	50	0	30	10	10	10	0	0	10	10	0	10	0	0	20	0	0	310
			13:00 ~ 14:00	150	50	0	30	10	10	10	0	0	10	10	0	10	0	0	20	0	0	310
			14:00 ~ 15:00	160	50	0	30	10	10	10	0	0	10	10	0	10	0	0	20	0	0	320
			15:00 ~ 16:00	160	50	0	30	10	10	10	0	0	10	10	0	10	0	0	20	0	0	320
			16:00 ~ 17:00	160	60	0	30	10	10	10	0	0	10	10	0	10	0	0	20	0	0	330
			17:00 ~ 18:00	160	60	0	30	10	10	10	0	0	10	10	0	10	0	0	20	0	0	330
			18:00 ~ 19:00	170	60	0	30	10	10	10	0	0	10	10	0	10	0	0	20	0	0	340
			19:00 ~ 20:00	150	50	0	30	10	10	10	0	0	10	10	0	10	0	0	20	0	0	310
			20:00 ~ 21:00	130	50	0	20	10	10	10	0	0	10	10	0	10	0	0	20	0	0	280
			21:00 ~ 22:00	130	50	0	20	10	10	10	0	0	10	10	0	10	0	0	20	0	0	280
			22:00 ~ 23:00	120	40	0	20	10	10	10	0	0	10	10	0	10	0	0	20	0	0	260
			23:00 ~ 00:00	100	40	0	20	10	10	10	0	0	10	10	0	10	0	0	10	0	0	230
			Whole Day Total (veh)	2830	980	0	560	240	170	200	0	0	200	170	0	170	0	0	400	0	0	5920
40	Tin Kwong Road	EB	**00:00 ~ 01:00**	210	110	0	50	20	10	10	10	0	10	10	10	10	0	20	30	10	0	520
			01:00 ~ 02:00	140	70	0	30	10	10	10	0	0	10	10	10	10	0	10	20	10	0	350
			02:00 ~ 03:00	100	50	0	20	10	10	10	0	0	10	10	0	10	0	10	10	10	0	260
			03:00 ~ 04:00	80	40	0	20	10	10	10	0	0	10	0	0	10	0	10	10	0	0	210
			04:00 ~ 05:00	80	40	0	20	10	10	10	0	0	10	0	0	10	0	10	10	0	0	210
			05:00 ~ 06:00	110	60	0	30	10	10	10	0	0	10	10	0	10	0	20	20	10	0	310
			06:00 ~ 07:00	210	110	0	50	20	10	10	10	0	10	10	10	10	0	40	30	10	0	540
			07:00 ~ 08:00	410	210	10	90	40	10	10	20	10	10	10	10	10	0	50	50	10	0	960
			08:00 ~ 09:00	520	260	10	110	40	10	20	20	10	10	10	10	10	0	40	60	10	0	1150
			09:00 ~ 10:00	450	230	10	100	40	10	10	10	10	10	10	10	10	0	40	50	10	0	1010
			10:00 ~ 11:00	440	230	10	100	40	10	10	10	10	10	10	10	10	0	40	50	10	0	1000
			11:00 ~ 12:00	460	240	10	100	40	10	10	10	10	10	10	10	10	0	30	50	10	0	1020
			12:00 ~ 13:00	210	110	10	50	20	10	10	10	0	10	10	10	10	0	40	30	10	0	550
			13:00 ~ 14:00	210	110	10	50	20	10	10	10	0	10	10	10	10	0	40	30	10	0	550
			14:00 ~ 15:00	220	110	10	50	20	10	10	20	0	10	10	10	10	0	40	30	10	0	570
			15:00 ~ 16:00	220	110	10	50	20	10	10	20	0	10	10	10	10	0	40	30	10	0	570
			16:00 ~ 17:00	230	120	10	50	20	10	10	20	0	10	10	10	10	0	40	30	10	0	590
			17:00 ~ 18:00	230	120	10	50	20	10	10	20	0	10	10	10	10	0	40	30	10	0	590
			18:00 ~ 19:00	240	120	10	60	20	10	10	20	0	10	10	10	10	0	40	30	10	0	610
			19:00 ~ 20:00	220	110	10	50	20	10	10	10	0	10	10	10	10	0	30	30	10	0	550
			20:00 ~ 21:00	180	90	10	40	20	10	10	10	0	10	10	10	10	0	30	20	10	0	470
			21:00 ~ 22:00	190	100	10	50	20	10	10	10	0	10	10	10	10	0	30	20	10	0	500
			22:00 ~ 23:00	170	90	10	40	20	10	10	10	0	10	10	10	10	0	30	20	10	0	460
			23:00 ~ 00:00	140	70	10	40	20	10	10	10	0	10	10	10	10	0	30	20	10	0	410
			Whole Day Total (veh)	5670	2910	170	1300	530	240	250	260	50	240	220	200	240	0	750	710	220	0	13960

Road No.	Road Name	Bound	Hour	PC	TAXI	LGV3	LGV4	LGV6	HGV7	HGV8	PLB	PV4	PV5	NFB6	NFB7	NFB8	FBSD	FBDD	MC	HGV9	NFB9	Total
41	Tin Kwong Road	WB	**00:00 ~ 01:00**	120	50	0	20	10	10	10	10	0	10	0	0	10	0	20	20	0	0	290
			01:00 ~ 02:00	80	40	0	10	10	10	10	0	0	10	0	0	10	0	10	10	0	0	200
			02:00 ~ 03:00	60	30	0	10	10	0	10	0	0	10	0	0	0	0	10	10	0	0	150
			03:00 ~ 04:00	50	20	0	10	10	0	0	0	0	10	0	0	0	0	10	10	0	0	120
			04:00 ~ 05:00	50	20	0	10	10	0	0	0	0	10	0	0	0	0	10	10	0	0	120
			05:00 ~ 06:00	60	30	0	10	10	0	10	10	0	10	0	0	0	0	20	10	0	0	170
			06:00 ~ 07:00	120	60	0	20	10	10	10	10	0	10	0	0	10	0	40	20	0	0	320
			07:00 ~ 08:00	230	110	0	30	20	10	10	20	10	10	10	10	10	0	50	30	10	0	570
			08:00 ~ 09:00	290	130	0	40	20	10	10	20	10	10	10	10	10	0	40	40	10	0	660
			09:00 ~ 10:00	260	120	0	40	20	10	10	20	10	10	10	10	10	0	40	30	10	0	610
			10:00 ~ 11:00	250	110	0	40	20	10	10	10	10	10	10	10	10	0	40	30	10	0	580
			11:00 ~ 12:00	260	120	0	40	20	10	10	10	10	10	10	10	10	0	40	30	10	0	600
			12:00 ~ 13:00	200	90	0	20	10	10	10	10	0	10	10	10	10	0	40	20	0	0	450
			13:00 ~ 14:00	200	90	0	30	10	10	10	10	0	10	10	10	10	0	40	30	0	0	470
			14:00 ~ 15:00	200	90	0	30	10	10	10	20	0	10	10	10	10	0	40	30	0	0	480
			15:00 ~ 16:00	200	90	0	30	10	10	10	20	0	10	10	10	10	0	40	30	0	0	480
			16:00 ~ 17:00	210	100	0	30	10	10	10	20	0	10	10	10	10	0	40	30	0	0	500
			17:00 ~ 18:00	210	90	0	30	10	10	10	20	0	10	10	10	10	0	40	30	0	0	490
			18:00 ~ 19:00	220	100	0	30	10	10	10	20	0	10	10	10	10	0	40	30	0	0	510
			19:00 ~ 20:00	200	90	0	30	10	10	10	10	0	10	10	10	10	0	30	30	0	0	460
			20:00 ~ 21:00	170	80	0	20	10	10	10	10	0	10	10	10	10	0	30	20	0	0	400
			21:00 ~ 22:00	170	80	0	20	10	10	10	10	0	10	10	10	10	0	30	20	0	0	400
			22:00 ~ 23:00	160	70	0	20	10	10	10	10	0	10	10	10	10	0	30	20	0	0	380
			23:00 ~ 00:00	130	60	0	20	10	10	10	10	0	10	10	10	10	0	30	20	0	0	340
			Whole Day Total (veh)	4100	1870	0	590	290	200	220	280	50	240	170	170	200	0	760	560	50	0	9750
42	Tin Kwong Road	EB	**00:00 ~ 01:00**	210	110	0	50	20	10	10	10	0	10	10	10	10	0	20	30	10	0	520
			01:00 ~ 02:00	140	70	0	30	10	10	10	0	0	10	10	10	10	0	10	20	10	0	350
			02:00 ~ 03:00	100	50	0	20	10	10	10	0	0	10	10	0	10	0	10	10	10	0	260
			03:00 ~ 04:00	80	40	0	20	10	10	10	0	0	10	0	0	10	0	10	10	0	0	210
			04:00 ~ 05:00	80	40	0	20	10	10	10	0	0	10	0	0	10	0	10	10	0	0	210
			05:00 ~ 06:00	110	60	0	30	10	10	10	0	0	10	10	0	10	0	20	20	10	0	310
			06:00 ~ 07:00	210	110	0	50	20	10	10	10	0	10	10	10	10	0	40	30	10	0	540
			07:00 ~ 08:00	410	210	10	90	40	10	10	20	10	10	10	10	10	0	50	50	10	0	960
			08:00 ~ 09:00	520	260	10	110	40	10	20	20	10	10	10	10	10	0	40	60	10	0	1150
			09:00 ~ 10:00	450	230	10	100	40	10	10	10	10	10	10	10	10	0	40	50	10	0	1010
			10:00 ~ 11:00	440	230	10	100	40	10	10	10	10	10	10	10	10	0	40	50	10	0	1000
			11:00 ~ 12:00	460	240	10	100	40	10	10	10	10	10	10	10	10	0	30	50	10	0	1020
			12:00 ~ 13:00	210	110	10	50	20	10	10	10	0	10	10	10	10	0	40	30	10	0	550
			13:00 ~ 14:00	210	110	10	50	20	10	10	10	0	10	10	10	10	0	40	30	10	0	550
			14:00 ~ 15:00	220	110	10	50	20	10	10	20	0	10	10	10	10	0	40	30	10	0	570
			15:00 ~ 16:00	220	110	10	50	20	10	10	20	0	10	10	10	10	0	40	30	10	0	570
			16:00 ~ 17:00	230	120	10	50	20	10	10	20	0	10	10	10	10	0	40	30	10	0	590
			17:00 ~ 18:00	230	120	10	50	20	10	10	20	0	10	10	10	10	0	40	30	10	0	590
			18:00 ~ 19:00	240	120	10	60	20	10	10	20	0	10	10	10	10	0	40	30	10	0	610
			19:00 ~ 20:00	220	110	10	50	20	10	10	10	0	10	10	10	10	0	30	30	10	0	550
			20:00 ~ 21:00	180	90	10	40	20	10	10	10	0	10	10	10	10	0	30	20	10	0	470
			21:00 ~ 22:00	190	100	10	50	20	10	10	10	0	10	10	10	10	0	30	20	10	0	500
			22:00 ~ 23:00	170	90	10	40	20	10	10	10	0	10	10	10	10	0	30	20	10	0	460
			23:00 ~ 00:00	140	70	10	40	20	10	10	10	0	10	10	10	10	0	30	20	10	0	410
			Whole Day Total (veh)	5670	2910	170	1300	530	240	250	260	50	240	220	200	240	0	750	710	220	0	13960
43	Tin Kwong Road	WB	**00:00 ~ 01:00**	120	50	0	20	10	10	10	10	0	10	0	0	10	0	20	20	0	0	290
			01:00 ~ 02:00	80	40	0	10	10	10	10	0	0	10	0	0	10	0	10	10	0	0	200
			02:00 ~ 03:00	60	30	0	10	10	0	10	0	0	10	0	0	0	0	10	10	0	0	150
			03:00 ~ 04:00	50	20	0	10	10	0	0	0	0	10	0	0	0	0	10	10	0	0	120
			04:00 ~ 05:00	50	20	0	10	10	0	0	0	0	10	0	0	0	0	10	10	0	0	120
			05:00 ~ 06:00	60	30	0	10	10	0	10	10	0	10	0	0	0	0	20	10	0	0	170
			06:00 ~ 07:00	120	60	0	20	10	10	10	10	0	10	0	0	10	0	40	20	0	0	320
			07:00 ~ 08:00	230	110	0	30	20	10	10	20	10	10	10	10	10	0	50	30	10	0	570
			08:00 ~ 09:00	290	130	0	40	20	10	10	20	10	10	10	10	10	0	40	40	10	0	660
			09:00 ~ 10:00	260	120	0	40	20	10	10	20	10	10	10	10	10	0	40	30	10	0	610
			10:00 ~ 11:00	250	110	0	40	20	10	10	10	10	10	10	10	10	0	40	30	10	0	580
			11:00 ~ 12:00	260	120	0	40	20	10	10	10	10	10	10	10	10	0	40	30	10	0	600
			12:00 ~ 13:00	200	90	0	20	10	10	10	10	0	10	10	10	10	0	40	20	0	0	450
			13:00 ~ 14:00	200	90	0	30	10	10	10	10	0	10	10	10	10	0	40	30	0	0	470
			14:00 ~ 15:00	200	90	0	30	10	10	10	20	0	10	10	10	10	0	40	30	0	0	480
			15:00 ~ 16:00	200	90	0	30	10	10	10	20	0	10	10	10	10	0	40	30	0	0	480
			16:00 ~ 17:00	210	100	0	30	10	10	10	20	0	10	10	10	10	0	40	30	0	0	500
			17:00 ~ 18:00	210	90	0	30	10	10	10	20	0	10	10	10	10	0	40	30	0	0	490
			18:00 ~ 19:00	220	100	0	30	10	10	10	20	0	10	10	10	10	0	40	30	0	0	510
			19:00 ~ 20:00	200	90	0	30	10	10	10	10	0	10	10	10	10	0	30	30	0	0	460
			20:00 ~ 21:00	170	80	0	20	10	10	10	10	0	10	10	10	10	0	30	20	0	0	400
			21:00 ~ 22:00	170	80	0	20	10	10	10	10	0	10	10	10	10	0	30	20	0	0	400
			22:00 ~ 23:00	160	70	0	20	10	10	10	10	0	10	10	10	10	0	30	20	0	0	380
			23:00 ~ 00:00	130	60	0	20	10	10	10	10	0	10	10	10	10	0	30	20	0	0	340
			Whole Day Total (veh)	4100	1870	0	590	290	200	220	280	50	240	170	170	200	0	760	560	50	0	9750
44	Hop Yat Road	SB	**00:00 ~ 01:00**	10	10	0	0	0	0	0	0	0	0	0	0	0	0	0	0	0	0	20
			01:00 ~ 02:00	10	10	0	0	0	0	0	0	0	0	0	0	0	0	0	0	0	0	20
			02:00 ~ 03:00	10	10	0	0	0	0	0	0	0	0	0	0	0	0	0	0	0	0	20
			03:00 ~ 04:00	10	10	0	0	0	0	0	0	0	0	0	0	0	0	0	0	0	0	20
			04:00 ~ 05:00	10	10	0	0	0	0	0	0	0	0	0	0	0	0	0	0	0	0	20
			05:00 ~ 06:00	10	10	0	0	0	0	0	0	0	0	0	0	0	0	0	0	0	0	20
			06:00 ~ 07:00	10	10	0	0	0	0	0	0	0	0	0	0	0	0	0	0	0	0	20
			07:00 ~ 08:00	10	10	0	10	0	0	0	0	0	0	0	0	0	0	0	10	0	0	40
			08:00 ~ 09:00	20	10	0	10	0	0	0	0	0	0	0	0	0	0	0	10	0	0	50
			09:00 ~ 10:00	10	10	0	10	0	0	0	0	0	0	0	0	0	0	0	10	0	0	40
			10:00 ~ 11:00	10	10	0	10	0	0	0	0	0	0	0	0	0	0	0	10	0	0	40
			11:00 ~ 12:00	10	10	0	10	0	0	0	0	0	0	0	0	0	0	0	10	0	0	40
			12:00 ~ 13:00	10	10	0	10	0	0	0	0	0	0	0	0	0	0	0	10	0	0	40
			13:00 ~ 14:00	10	10	0	10	0	0	0	0	0	0	0	0	0	0	0	10	0	0	40
			14:00 ~ 15:00	10	10	0	10	0	0	0	0	0	0	0	0	0	0	0	10	0	0	40
			15:00 ~ 16:00	10	10	0	10	0	0	0	0	0	0	0	0	0	0	0	10	0	0	40
			16:00 ~ 17:00	10	10	0	10	0	0	0	0	0	0	0	0	0	0	0	10	0	0	40
			17:00 ~ 18:00	10	10	0	10	0	0	0	0	0	0	0	0	0	0	0	10	0	0	40
			18:00 ~ 19:00	20	10	0	10	0	0	0	0	0	0	0	0	0	0	0	10	0	0	50
			19:00 ~ 20:00	10	10	0	10	0	0	0	0	0	0	0	0	0	0	0	10	0	0	40
			20:00 ~ 21:00	10	10	0	10	0	0	0	0	0	0	0	0	0	0	0	10	0	0	40
			21:00 ~ 22:00	10	10	0	10	0	0	0	0	0	0	0	0	0	0	0	10	0	0	40
			22:00 ~ 23:00	10	10	0	10	0	0	0	0	0	0	0	0	0	0	0	10	0	0	40
			23:00 ~ 00:00	10	10	0	10	0	0	0	0	0	0	0	0	0	0	0	10	0	0	40
			Whole Day Total (veh)	260	240	0	170	0	0	0	0	0	0	0	0	0	0	0	170	0	0	840

Road No.	Road Name	Bound	Hour	PC	TAXI	LGV3	LGV4	LGV6	HGV7	HGV8	PLB	PV4	PV5	NFB6	NFB7	NFB8	FBSD	FBDD	MC	HGV9	NFB9	Total
45	Tin Kwong Road	EB	**00:00 ~ 01:00**	220	110	0	50	20	10	10	10	0	10	10	10	10	0	20	30	10	0	530
			01:00 ~ 02:00	150	70	0	40	20	10	10	0	0	10	10	10	10	0	10	20	10	0	380
			02:00 ~ 03:00	110	50	0	30	10	10	10	0	0	10	10	0	10	0	10	20	10	0	290
			03:00 ~ 04:00	80	40	0	20	10	10	10	0	0	10	0	0	10	0	10	10	0	0	210
			04:00 ~ 05:00	80	40	0	20	10	10	10	0	0	10	0	0	10	0	10	10	0	0	210
			05:00 ~ 06:00	110	60	0	30	10	10	10	0	0	10	10	0	10	0	20	20	10	0	310
			06:00 ~ 07:00	220	110	0	50	20	10	10	10	0	10	10	10	10	0	40	30	10	0	550
			07:00 ~ 08:00	440	210	10	100	40	10	10	20	10	10	10	10	10	0	50	50	10	0	1000
			08:00 ~ 09:00	540	260	10	130	50	10	20	20	10	10	10	10	10	0	40	60	10	0	1200
			09:00 ~ 10:00	480	230	10	110	40	10	20	10	10	10	10	10	10	0	40	60	10	0	1070
			10:00 ~ 11:00	460	220	10	110	40	10	10	10	10	10	10	10	10	0	40	50	10	0	1020
			11:00 ~ 12:00	490	230	10	110	40	10	20	10	10	10	10	10	10	0	30	60	10	0	1070
			12:00 ~ 13:00	290	140	10	60	30	10	10	10	10	10	10	10	10	0	40	40	10	0	700
			13:00 ~ 14:00	300	140	10	60	30	10	10	10	10	10	10	10	10	0	40	40	10	0	710
			14:00 ~ 15:00	300	140	10	70	30	10	10	20	10	10	10	10	10	0	40	40	10	0	730
			15:00 ~ 16:00	300	140	10	70	30	10	10	20	10	10	10	10	10	0	40	40	10	0	730
			16:00 ~ 17:00	310	150	10	70	30	10	10	20	10	10	10	10	10	0	40	40	10	0	750
			17:00 ~ 18:00	310	150	10	70	30	10	10	20	10	10	10	10	10	0	40	40	10	0	750
			18:00 ~ 19:00	330	160	10	70	30	10	10	20	10	10	10	10	10	0	40	40	10	0	780
			19:00 ~ 20:00	300	140	10	60	30	10	10	10	10	10	10	10	10	0	30	40	10	0	700
			20:00 ~ 21:00	250	120	10	50	20	10	10	10	10	10	10	10	10	0	30	30	10	0	600
			21:00 ~ 22:00	260	120	10	60	20	10	10	10	10	10	10	10	10	0	30	30	10	0	620
			22:00 ~ 23:00	240	110	10	50	20	10	10	10	10	10	10	10	10	0	30	30	10	0	580
			23:00 ~ 00:00	200	90	10	40	20	10	10	10	10	10	10	10	10	0	30	20	10	0	500
			Whole Day Total (veh)	6770	3230	170	1530	630	240	270	260	170	240	220	200	240	0	750	850	220	0	15990
46	Tin Kwong Road	WB	**00:00 ~ 01:00**	150	70	0	20	10	10	10	10	0	10	10	0	10	0	20	20	0	0	350
			01:00 ~ 02:00	100	50	0	20	10	10	10	0	0	10	10	0	10	0	10	20	0	0	260
			02:00 ~ 03:00	80	40	0	10	10	0	10	0	0	10	0	0	10	0	10	10	0	0	190
			03:00 ~ 04:00	60	30	0	10	10	0	10	0	0	10	0	0	0	0	10	10	0	0	150
			04:00 ~ 05:00	60	30	0	10	10	0	10	0	0	10	0	0	0	0	10	10	0	0	150
			05:00 ~ 06:00	80	40	0	10	10	0	10	10	0	10	0	0	10	0	20	10	0	0	210
			06:00 ~ 07:00	160	70	0	20	10	10	10	10	0	10	10	0	10	0	40	20	0	0	380
			07:00 ~ 08:00	310	140	10	40	20	10	10	20	10	10	10	10	10	0	50	40	10	0	710
			08:00 ~ 09:00	380	180	10	50	20	10	10	20	10	10	10	10	10	0	40	50	10	0	830
			09:00 ~ 10:00	340	160	10	50	20	10	10	20	10	10	10	10	10	0	40	40	10	0	760
			10:00 ~ 11:00	330	150	10	50	20	10	10	10	10	10	10	10	10	0	40	40	10	0	730
			11:00 ~ 12:00	340	160	10	50	20	10	10	10	10	10	10	10	10	0	40	40	10	0	750
			12:00 ~ 13:00	250	110	0	40	20	10	10	10	10	10	10	10	10	0	40	30	10	0	580
			13:00 ~ 14:00	250	120	0	40	20	10	10	10	10	10	10	10	10	0	40	30	10	0	590
			14:00 ~ 15:00	250	120	0	40	20	10	10	20	10	10	10	10	10	0	40	30	10	0	600
			15:00 ~ 16:00	260	120	0	40	20	10	10	20	10	10	10	10	10	0	40	30	10	0	610
			16:00 ~ 17:00	270	120	0	40	20	10	10	20	10	10	10	10	10	0	40	30	10	0	620
			17:00 ~ 18:00	260	120	0	40	20	10	10	20	10	10	10	10	10	0	40	30	10	0	610
			18:00 ~ 19:00	280	130	0	40	20	10	10	20	10	10	10	10	10	0	40	30	10	0	640
			19:00 ~ 20:00	250	120	0	40	20	10	10	10	10	10	10	10	10	0	30	30	10	0	580
			20:00 ~ 21:00	210	100	0	30	10	10	10	10	10	10	10	10	10	0	30	30	10	0	500
			21:00 ~ 22:00	220	100	0	30	10	10	10	10	10	10	10	10	10	0	30	30	10	0	510
			22:00 ~ 23:00	200	90	0	30	10	10	10	10	10	10	10	10	10	0	30	30	10	0	480
			23:00 ~ 00:00	170	80	0	20	10	10	10	10	10	10	10	10	10	0	30	20	10	0	420
			Whole Day Total (veh)	5260	2450	50	770	370	200	240	280	170	240	200	170	220	0	760	660	170	0	12210
47	Sheung Shing Street	NB	**00:00 ~ 01:00**	110	60	0	10	10	0	0	10	0	10	0	0	10	0	20	20	0	0	260
			01:00 ~ 02:00	80	40	0	10	10	0	0	0	0	10	0	0	10	0	10	10	0	0	180
			02:00 ~ 03:00	60	30	0	10	10	0	0	0	0	10	0	0	0	0	10	10	0	0	140
			03:00 ~ 04:00	40	20	0	10	10	0	0	0	0	10	0	0	0	0	10	10	0	0	110
			04:00 ~ 05:00	40	20	0	10	10	0	0	0	0	10	0	0	0	0	10	10	0	0	110
			05:00 ~ 06:00	60	30	0	10	10	0	0	0	0	10	0	0	0	0	20	10	0	0	150
			06:00 ~ 07:00	110	60	0	10	10	0	0	10	0	10	0	0	10	0	40	20	0	0	280
			07:00 ~ 08:00	230	120	0	20	10	10	10	20	10	10	10	10	10	0	50	30	0	0	550
			08:00 ~ 09:00	280	140	0	20	10	10	10	20	10	10	10	10	10	0	40	30	0	0	610
			09:00 ~ 10:00	250	130	0	20	10	10	10	10	10	10	10	10	10	0	30	30	0	0	550
			10:00 ~ 11:00	240	120	0	20	10	10	10	10	10	10	10	10	10	0	30	30	0	0	530
			11:00 ~ 12:00	250	130	0	20	10	10	10	10	10	10	10	10	10	0	30	30	0	0	550
			12:00 ~ 13:00	190	100	0	20	10	10	10	10	0	10	10	10	10	0	30	20	10	0	450
			13:00 ~ 14:00	190	100	0	20	10	10	10	10	0	10	10	10	10	0	30	20	10	0	450
			14:00 ~ 15:00	190	100	0	20	10	10	10	10	0	10	10	10	10	0	30	20	10	0	450
			15:00 ~ 16:00	190	100	0	20	10	10	10	10	0	10	10	10	10	0	30	20	10	0	450
			16:00 ~ 17:00	200	100	0	20	10	10	10	10	0	10	10	10	10	0	30	30	10	0	470
			17:00 ~ 18:00	200	100	0	20	10	10	10	20	0	10	10	10	10	0	40	30	10	0	490
			18:00 ~ 19:00	210	110	0	30	10	10	10	20	0	10	10	10	10	0	40	30	10	0	520
			19:00 ~ 20:00	190	100	0	20	10	10	10	10	0	10	10	10	10	0	30	20	10	0	450
			20:00 ~ 21:00	160	80	0	20	10	10	10	10	0	10	10	10	10	0	30	20	10	0	400
			21:00 ~ 22:00	170	90	0	20	10	10	10	10	0	10	10	10	10	0	30	20	10	0	420
			22:00 ~ 23:00	150	80	0	20	10	10	10	10	0	10	10	10	10	0	30	20	10	0	390
			23:00 ~ 00:00	130	70	0	20	10	10	10	10	0	10	10	10	10	0	20	20	10	0	350
			Whole Day Total (veh)	3920	2030	0	420	240	170	170	230	50	240	170	170	200	0	670	510	120	0	9310
48	Sheung Shing Street	SB	**00:00 ~ 01:00**	70	40	0	10	10	0	0	10	0	10	0	0	0	0	20	10	0	0	180
			01:00 ~ 02:00	50	30	0	10	10	0	0	0	0	10	0	0	0	0	10	10	0	0	130
			02:00 ~ 03:00	30	20	0	10	10	0	0	0	0	10	0	0	0	0	10	10	0	0	100
			03:00 ~ 04:00	30	20	0	10	10	0	0	0	0	0	0	0	0	0	10	10	0	0	90
			04:00 ~ 05:00	30	20	0	10	10	0	0	0	0	0	0	0	0	0	10	10	0	0	90
			05:00 ~ 06:00	40	20	0	10	10	0	0	0	0	10	0	0	0	0	20	10	0	0	120
			06:00 ~ 07:00	70	40	0	10	10	0	0	10	0	10	0	0	0	0	40	10	0	0	200
			07:00 ~ 08:00	130	70	0	10	10	10	10	20	0	10	10	10	10	0	50	20	0	0	370
			08:00 ~ 09:00	170	90	0	20	10	10	10	20	0	10	10	10	10	0	40	20	0	0	430
			09:00 ~ 10:00	150	80	0	20	10	10	10	10	0	10	10	10	10	0	40	20	0	0	390
			10:00 ~ 11:00	140	70	0	10	10	10	10	10	0	10	10	10	10	0	40	20	0	0	360
			11:00 ~ 12:00	150	80	0	20	10	10	10	10	0	10	10	10	10	0	30	20	0	0	380
			12:00 ~ 13:00	120	60	0	10	10	10	10	10	0	10	10	10	10	0	40	20	0	0	330
			13:00 ~ 14:00	130	70	0	10	10	10	10	10	0	10	10	10	10	0	40	20	0	0	350
			14:00 ~ 15:00	130	70	0	10	10	10	10	10	0	10	10	10	10	0	40	20	0	0	350
			15:00 ~ 16:00	130	70	0	10	10	10	10	10	0	10	10	10	10	0	40	20	0	0	350
			16:00 ~ 17:00	130	70	0	10	10	10	10	10	0	10	10	10	10	0	40	20	0	0	350
			17:00 ~ 18:00	130	70	0	10	10	10	10	20	0	10	10	10	10	0	40	20	0	0	360
			18:00 ~ 19:00	140	70	0	10	10	10	10	20	0	10	10	10	10	0	40	20	0	0	370
			19:00 ~ 20:00	130	70	0	10	10	10	10	10	0	10	10	10	10	0	30	20	0	0	340
			20:00 ~ 21:00	110	60	0	10	10	10	10	10	0	10	10	10	10	0	30	20	0	0	310
			21:00 ~ 22:00	110	60	0	10	10	10	10	10	0	10	10	10	10	0	30	20	0	0	310
			22:00 ~ 23:00	100	50	0	10	10	10	10	10	0	10	10	10	10	0	30	20	0	0	290
			23:00 ~ 00:00	80	40	0	10	10	10	10	10	0	10	10	10	10	0	30	10	0	0	250
			Whole Day Total (veh)	2500	1340	0	270	240	170	170	230	0	220	170	170	170	0	750	400	0	0	6800

Road No.	Road Name	Bound	Hour	PC	TAXI	LGV3	LGV4	LGV6	HGV7	HGV8	PLB	PV4	PV5	NFB6	NFB7	NFB8	FBSD	FBDD	MC	HGV9	NFB9	Total
49	Sheung Shing Street	EB	**00:00 ~ 01:00**	60	30	0	10	10	0	0	10	0	10	0	0	0	0	20	10	0	0	160
			01:00 ~ 02:00	40	20	0	10	10	0	0	0	0	10	0	0	0	0	10	10	0	0	110
			02:00 ~ 03:00	30	20	0	10	10	0	0	0	0	0	0	0	0	0	10	10	0	0	90
			03:00 ~ 04:00	20	10	0	10	10	0	0	0	0	0	0	0	0	0	10	10	0	0	70
			04:00 ~ 05:00	20	10	0	10	10	0	0	0	0	0	0	0	0	0	10	10	0	0	70
			05:00 ~ 06:00	30	20	0	10	10	0	0	0	0	0	0	0	0	0	20	10	0	0	100
			06:00 ~ 07:00	60	30	0	10	10	0	0	10	0	10	0	0	0	0	40	10	0	0	180
			07:00 ~ 08:00	110	60	0	10	10	10	10	20	0	10	10	0	10	0	50	20	0	0	330
			08:00 ~ 09:00	130	70	0	20	10	10	10	20	0	10	10	0	10	0	40	20	0	0	360
			09:00 ~ 10:00	120	60	0	10	10	10	10	10	0	10	10	0	10	0	40	20	0	0	320
			10:00 ~ 11:00	110	60	0	10	10	10	10	10	0	10	10	0	10	0	40	20	0	0	310
			11:00 ~ 12:00	120	60	0	10	10	10	10	10	0	10	10	0	10	0	30	20	0	0	310
			12:00 ~ 13:00	110	60	0	10	10	0	10	10	0	10	10	0	10	0	40	20	0	0	300
			13:00 ~ 14:00	120	60	0	10	10	0	10	10	0	10	10	0	10	0	40	20	0	0	310
			14:00 ~ 15:00	120	60	0	10	10	0	10	10	0	10	10	0	10	0	40	20	0	0	310
			15:00 ~ 16:00	120	60	0	10	10	0	10	10	0	10	10	0	10	0	40	20	0	0	310
			16:00 ~ 17:00	120	60	0	10	10	0	10	10	0	10	10	0	10	0	40	20	0	0	310
			17:00 ~ 18:00	120	60	0	10	10	0	10	20	0	10	10	0	10	0	40	20	0	0	320
			18:00 ~ 19:00	130	70	0	10	10	0	10	20	0	10	10	0	10	0	40	20	0	0	340
			19:00 ~ 20:00	120	60	0	10	10	0	10	10	0	10	10	0	10	0	30	20	0	0	300
			20:00 ~ 21:00	100	50	0	10	10	0	10	10	0	10	10	0	10	0	30	10	0	0	260
			21:00 ~ 22:00	100	50	0	10	10	0	10	10	0	10	10	0	10	0	30	10	0	0	260
			22:00 ~ 23:00	90	50	0	10	10	0	10	10	0	10	10	0	10	0	30	10	0	0	250
			23:00 ~ 00:00	80	40	0	10	10	0	10	10	0	10	10	0	10	0	30	10	0	0	230
			Whole Day Total (veh)	2180	1130	0	250	240	50	170	230	0	200	170	0	170	0	750	370	0	0	5910
50	Sheung Shing Street	WB	**00:00 ~ 01:00**	110	60	0	10	10	0	0	10	0	10	0	0	10	0	20	20	0	0	260
			01:00 ~ 02:00	70	40	0	10	10	0	0	0	0	10	0	0	10	0	10	10	0	0	170
			02:00 ~ 03:00	50	30	0	10	10	0	0	0	0	10	0	0	0	0	10	10	0	0	130
			03:00 ~ 04:00	40	20	0	10	10	0	0	0	0	10	0	0	0	0	10	10	0	0	110
			04:00 ~ 05:00	40	20	0	10	10	0	0	0	0	10	0	0	0	0	10	10	0	0	110
			05:00 ~ 06:00	60	30	0	10	10	0	0	0	0	10	0	0	0	0	20	10	0	0	150
			06:00 ~ 07:00	110	60	0	10	10	0	0	10	0	10	0	0	10	0	40	20	0	0	280
			07:00 ~ 08:00	210	110	0	10	10	10	10	20	10	10	10	10	10	0	50	30	0	0	510
			08:00 ~ 09:00	260	140	0	20	10	10	10	20	10	10	10	10	10	0	40	30	0	0	590
			09:00 ~ 10:00	230	120	0	20	10	10	10	10	10	10	10	10	10	0	30	30	0	0	520
			10:00 ~ 11:00	230	120	0	10	10	10	10	10	10	10	10	10	10	0	30	30	0	0	510
			11:00 ~ 12:00	240	120	0	20	10	10	10	10	10	10	10	10	10	0	30	30	0	0	530
			12:00 ~ 13:00	160	90	0	20	10	10	10	10	0	10	10	10	10	0	30	20	10	0	410
			13:00 ~ 14:00	170	90	0	20	10	10	10	10	0	10	10	10	10	0	30	20	10	0	420
			14:00 ~ 15:00	170	90	0	20	10	10	10	10	0	10	10	10	10	0	30	20	10	0	420
			15:00 ~ 16:00	170	90	0	20	10	10	10	10	0	10	10	10	10	0	30	20	10	0	420
			16:00 ~ 17:00	180	90	0	20	10	10	10	10	0	10	10	10	10	0	30	20	10	0	430
			17:00 ~ 18:00	180	90	0	20	10	10	10	20	0	10	10	10	10	0	40	20	10	0	450
			18:00 ~ 19:00	190	100	0	20	10	10	10	20	0	10	10	10	10	0	40	20	10	0	470
			19:00 ~ 20:00	170	90	0	20	10	10	10	10	0	10	10	10	10	0	30	20	10	0	420
			20:00 ~ 21:00	140	70	0	20	10	10	10	10	0	10	10	10	10	0	30	20	10	0	370
			21:00 ~ 22:00	150	80	0	20	10	10	10	10	0	10	10	10	10	0	30	20	10	0	390
			22:00 ~ 23:00	140	70	0	20	10	10	10	10	0	10	10	10	10	0	30	20	10	0	370
			23:00 ~ 00:00	110	60	0	20	10	10	10	10	0	10	10	10	10	0	20	20	10	0	320
			Whole Day Total (veh)	3580	1880	0	390	240	170	170	230	50	240	170	170	200	0	670	480	120	0	8760
51	Sheung Hong Street	NB	**00:00 ~ 01:00**	10	10	0	0	0	0	0	0	0	0	0	0	0	0	0	0	0	0	20
			01:00 ~ 02:00	10	10	0	0	0	0	0	0	0	0	0	0	0	0	0	0	0	0	20
			02:00 ~ 03:00	10	10	0	0	0	0	0	0	0	0	0	0	0	0	0	0	0	0	20
			03:00 ~ 04:00	10	10	0	0	0	0	0	0	0	0	0	0	0	0	0	0	0	0	20
			04:00 ~ 05:00	10	10	0	0	0	0	0	0	0	0	0	0	0	0	0	0	0	0	20
			05:00 ~ 06:00	10	10	0	0	0	0	0	0	0	0	0	0	0	0	0	0	0	0	20
			06:00 ~ 07:00	10	10	0	0	0	0	0	0	0	0	0	0	0	0	0	0	0	0	20
			07:00 ~ 08:00	10	10	0	10	0	0	0	0	0	0	0	0	0	0	0	10	0	0	40
			08:00 ~ 09:00	20	10	0	10	0	0	0	0	0	0	0	0	0	0	0	10	0	0	50
			09:00 ~ 10:00	10	10	0	10	0	0	0	0	0	0	0	0	0	0	0	10	0	0	40
			10:00 ~ 11:00	10	10	0	10	0	0	0	0	0	0	0	0	0	0	0	10	0	0	40
			11:00 ~ 12:00	10	10	0	10	0	0	0	0	0	0	0	0	0	0	0	10	0	0	40
			12:00 ~ 13:00	10	10	0	10	0	0	0	0	0	0	0	0	0	0	0	10	0	0	40
			13:00 ~ 14:00	10	10	0	10	0	0	0	0	0	0	0	0	0	0	0	10	0	0	40
			14:00 ~ 15:00	10	10	0	10	0	0	0	0	0	0	0	0	0	0	0	10	0	0	40
			15:00 ~ 16:00	10	10	0	10	0	0	0	0	0	0	0	0	0	0	0	10	0	0	40
			16:00 ~ 17:00	10	10	0	10	0	0	0	0	0	0	0	0	0	0	0	10	0	0	40
			17:00 ~ 18:00	10	10	0	10	0	0	0	0	0	0	0	0	0	0	0	10	0	0	40
			18:00 ~ 19:00	20	10	0	10	0	0	0	0	0	0	0	0	0	0	0	10	0	0	50
			19:00 ~ 20:00	10	10	0	10	0	0	0	0	0	0	0	0	0	0	0	10	0	0	40
			20:00 ~ 21:00	10	10	0	10	0	0	0	0	0	0	0	0	0	0	0	10	0	0	40
			21:00 ~ 22:00	10	10	0	10	0	0	0	0	0	0	0	0	0	0	0	10	0	0	40
			22:00 ~ 23:00	10	10	0	10	0	0	0	0	0	0	0	0	0	0	0	10	0	0	40
			23:00 ~ 00:00	10	10	0	10	0	0	0	0	0	0	0	0	0	0	0	10	0	0	40
			Whole Day Total (veh)	260	240	0	170	0	0	0	0	0	0	0	0	0	0	0	170	0	0	840
52	Sheung Hong Street	SB	**00:00 ~ 01:00**	10	10	0	0	0	0	0	0	0	0	0	0	0	0	0	0	0	0	20
			01:00 ~ 02:00	10	10	0	0	0	0	0	0	0	0	0	0	0	0	0	0	0	0	20
			02:00 ~ 03:00	10	10	0	0	0	0	0	0	0	0	0	0	0	0	0	0	0	0	20
			03:00 ~ 04:00	10	10	0	0	0	0	0	0	0	0	0	0	0	0	0	0	0	0	20
			04:00 ~ 05:00	10	10	0	0	0	0	0	0	0	0	0	0	0	0	0	0	0	0	20
			05:00 ~ 06:00	10	10	0	0	0	0	0	0	0	0	0	0	0	0	0	0	0	0	20
			06:00 ~ 07:00	10	10	0	0	0	0	0	0	0	0	0	0	0	0	0	0	0	0	20
			07:00 ~ 08:00	10	10	0	10	0	0	0	0	0	0	0	0	0	0	0	10	0	0	40
			08:00 ~ 09:00	20	10	0	10	0	0	0	0	0	0	0	0	0	0	0	10	0	0	50
			09:00 ~ 10:00	10	10	0	10	0	0	0	0	0	0	0	0	0	0	0	10	0	0	40
			10:00 ~ 11:00	10	10	0	10	0	0	0	0	0	0	0	0	0	0	0	10	0	0	40
			11:00 ~ 12:00	10	10	0	10	0	0	0	0	0	0	0	0	0	0	0	10	0	0	40
			12:00 ~ 13:00	10	10	0	10	0	0	0	0	0	0	0	0	0	0	0	10	0	0	40
			13:00 ~ 14:00	10	10	0	10	0	0	0	0	0	0	0	0	0	0	0	10	0	0	40
			14:00 ~ 15:00	10	10	0	10	0	0	0	0	0	0	0	0	0	0	0	10	0	0	40
			15:00 ~ 16:00	10	10	0	10	0	0	0	0	0	0	0	0	0	0	0	10	0	0	40
			16:00 ~ 17:00	10	10	0	10	0	0	0	0	0	0	0	0	0	0	0	10	0	0	40
			17:00 ~ 18:00	10	10	0	10	0	0	0	0	0	0	0	0	0	0	0	10	0	0	40
			18:00 ~ 19:00	20	10	0	10	0	0	0	0	0	0	0	0	0	0	0	10	0	0	50
			19:00 ~ 20:00	10	10	0	10	0	0	0	0	0	0	0	0	0	0	0	10	0	0	40
			20:00 ~ 21:00	10	10	0	10	0	0	0	0	0	0	0	0	0	0	0	10	0	0	40
			21:00 ~ 22:00	10	10	0	10	0	0	0	0	0	0	0	0	0	0	0	10	0	0	40
			22:00 ~ 23:00	10	10	0	10	0	0	0	0	0	0	0	0	0	0	0	10	0	0	40
			23:00 ~ 00:00	10	10	0	10	0	0	0	0	0	0	0	0	0	0	0	10	0	0	40
			Whole Day Total (veh)	260	240	0	170	0	0	0	0	0	0	0	0	0	0	0	170	0	0	840

Road No.	Road Name	Bound	Hour	PC	TAXI	LGV3	LGV4	LGV6	HGV7	HGV8	PLB	PV4	PV5	NFB6	NFB7	NFB8	FBSD	FBDD	MC	HGV9	NFB9	Total
53	Sheung Shing Street	EB	**00:00 ~ 01:00**	60	30	0	10	10	0	0	10	0	10	0	0	0	0	20	10	0	0	160
			01:00 ~ 02:00	40	20	0	10	10	0	0	0	0	10	0	0	0	0	10	10	0	0	110
			02:00 ~ 03:00	30	20	0	10	10	0	0	0	0	0	0	0	0	0	10	10	0	0	90
			03:00 ~ 04:00	20	10	0	10	10	0	0	0	0	0	0	0	0	0	10	10	0	0	70
			04:00 ~ 05:00	20	10	0	10	10	0	0	0	0	0	0	0	0	0	10	10	0	0	70
			05:00 ~ 06:00	30	20	0	10	10	0	0	0	0	0	0	0	0	0	20	10	0	0	100
			06:00 ~ 07:00	60	30	0	10	10	0	0	10	0	10	0	0	0	0	40	10	0	0	180
			07:00 ~ 08:00	110	60	0	10	10	10	10	20	0	10	10	0	10	0	50	20	0	0	330
			08:00 ~ 09:00	130	70	0	20	10	10	10	20	0	10	10	0	10	0	40	20	0	0	360
			09:00 ~ 10:00	120	60	0	10	10	10	10	10	0	10	10	0	10	0	40	20	0	0	320
			10:00 ~ 11:00	110	60	0	10	10	10	10	10	0	10	10	0	10	0	40	20	0	0	310
			11:00 ~ 12:00	120	60	0	10	10	10	10	10	0	10	10	0	10	0	30	20	0	0	310
			12:00 ~ 13:00	110	60	0	10	10	0	10	10	0	10	10	0	10	0	40	20	0	0	300
			13:00 ~ 14:00	120	60	0	10	10	0	10	10	0	10	10	0	10	0	40	20	0	0	310
			14:00 ~ 15:00	120	60	0	10	10	0	10	10	0	10	10	0	10	0	40	20	0	0	310
			15:00 ~ 16:00	120	60	0	10	10	0	10	10	0	10	10	0	10	0	40	20	0	0	310
			16:00 ~ 17:00	120	60	0	10	10	0	10	10	0	10	10	0	10	0	40	20	0	0	310
			17:00 ~ 18:00	120	60	0	10	10	0	10	20	0	10	10	0	10	0	40	20	0	0	320
			18:00 ~ 19:00	130	70	0	10	10	0	10	20	0	10	10	0	10	0	40	20	0	0	340
			19:00 ~ 20:00	120	60	0	10	10	0	10	10	0	10	10	0	10	0	30	20	0	0	300
			20:00 ~ 21:00	100	50	0	10	10	0	10	10	0	10	10	0	10	0	30	10	0	0	260
			21:00 ~ 22:00	100	50	0	10	10	0	10	10	0	10	10	0	10	0	30	10	0	0	260
			22:00 ~ 23:00	90	50	0	10	10	0	10	10	0	10	10	0	10	0	30	10	0	0	250
			23:00 ~ 00:00	80	40	0	10	10	0	10	10	0	10	10	0	10	0	30	10	0	0	230
			Whole Day Total (veh)	2180	1130	0	250	240	50	170	230	0	200	170	0	170	0	750	370	0	0	5910
54	Sheung Shing Street	WB	**00:00 ~ 01:00**	110	60	0	10	10	0	0	10	0	10	0	0	10	0	20	20	0	0	260
			01:00 ~ 02:00	70	40	0	10	10	0	0	0	0	10	0	0	10	0	10	10	0	0	170
			02:00 ~ 03:00	50	30	0	10	10	0	0	0	0	10	0	0	0	0	10	10	0	0	130
			03:00 ~ 04:00	40	20	0	10	10	0	0	0	0	10	0	0	0	0	10	10	0	0	110
			04:00 ~ 05:00	40	20	0	10	10	0	0	0	0	10	0	0	0	0	10	10	0	0	110
			05:00 ~ 06:00	60	30	0	10	10	0	0	0	0	10	0	0	0	0	20	10	0	0	150
			06:00 ~ 07:00	110	60	0	10	10	0	0	10	0	10	0	0	10	0	40	20	0	0	280
			07:00 ~ 08:00	210	110	0	10	10	10	10	20	10	10	10	10	10	0	50	30	0	0	510
			08:00 ~ 09:00	260	140	0	20	10	10	10	20	10	10	10	10	10	0	40	30	0	0	590
			09:00 ~ 10:00	230	120	0	20	10	10	10	10	10	10	10	10	10	0	30	30	0	0	520
			10:00 ~ 11:00	230	120	0	10	10	10	10	10	10	10	10	10	10	0	30	30	0	0	510
			11:00 ~ 12:00	240	120	0	20	10	10	10	10	10	10	10	10	10	0	30	30	0	0	530
			12:00 ~ 13:00	160	90	0	20	10	10	10	10	0	10	10	10	10	0	30	20	10	0	410
			13:00 ~ 14:00	170	90	0	20	10	10	10	10	0	10	10	10	10	0	30	20	10	0	420
			14:00 ~ 15:00	170	90	0	20	10	10	10	10	0	10	10	10	10	0	30	20	10	0	420
			15:00 ~ 16:00	170	90	0	20	10	10	10	10	0	10	10	10	10	0	30	20	10	0	420
			16:00 ~ 17:00	180	90	0	20	10	10	10	10	0	10	10	10	10	0	30	20	10	0	430
			17:00 ~ 18:00	180	90	0	20	10	10	10	20	0	10	10	10	10	0	40	20	10	0	450
			18:00 ~ 19:00	190	100	0	20	10	10	10	20	0	10	10	10	10	0	40	20	10	0	470
			19:00 ~ 20:00	170	90	0	20	10	10	10	10	0	10	10	10	10	0	30	20	10	0	420
			20:00 ~ 21:00	140	70	0	20	10	10	10	10	0	10	10	10	10	0	30	20	10	0	370
			21:00 ~ 22:00	150	80	0	20	10	10	10	10	0	10	10	10	10	0	30	20	10	0	390
			22:00 ~ 23:00	140	70	0	20	10	10	10	10	0	10	10	10	10	0	30	20	10	0	370
			23:00 ~ 00:00	110	60	0	20	10	10	10	10	0	10	10	10	10	0	20	20	10	0	320
			Whole Day Total (veh)	3580	1880	0	390	240	170	170	230	50	240	170	170	200	0	670	480	120	0	8760
55	Sheung Lok Street	NB	**00:00 ~ 01:00**	40	20	0	10	10	0	0	0	0	10	0	0	0	0	10	10	0	0	110
			01:00 ~ 02:00	30	20	0	10	10	0	0	0	0	10	0	0	0	0	10	10	0	0	100
			02:00 ~ 03:00	20	10	0	10	10	0	0	0	0	0	0	0	0	0	10	10	0	0	70
			03:00 ~ 04:00	20	10	0	10	10	0	0	0	0	0	0	0	0	0	10	10	0	0	70
			04:00 ~ 05:00	20	10	0	10	10	0	0	0	0	0	0	0	0	0	10	10	0	0	70
			05:00 ~ 06:00	20	10	0	10	10	0	0	0	0	0	0	0	0	0	10	10	0	0	70
			06:00 ~ 07:00	50	30	0	10	10	0	0	10	0	10	0	0	0	0	20	10	0	0	150
			07:00 ~ 08:00	90	50	0	10	10	10	10	10	0	10	10	0	10	0	20	10	0	0	250
			08:00 ~ 09:00	110	60	0	10	10	10	10	10	0	10	10	0	10	0	20	20	0	0	290
			09:00 ~ 10:00	90	50	0	10	10	10	10	10	0	10	10	0	10	0	20	10	0	0	250
			10:00 ~ 11:00	90	50	0	10	10	10	10	10	0	10	10	0	10	0	20	10	0	0	250
			11:00 ~ 12:00	100	50	0	10	10	10	10	10	0	10	10	0	10	0	20	10	0	0	260
			12:00 ~ 13:00	60	30	0	10	10	0	10	10	0	10	0	0	10	0	10	10	0	0	170
			13:00 ~ 14:00	60	30	0	10	10	0	10	10	0	10	0	0	10	0	10	10	0	0	170
			14:00 ~ 15:00	60	30	0	10	10	0	10	10	0	10	0	0	10	0	10	10	0	0	170
			15:00 ~ 16:00	60	30	0	10	10	0	10	10	0	10	0	0	10	0	10	10	0	0	170
			16:00 ~ 17:00	60	30	0	10	10	0	10	10	0	10	0	0	10	0	10	10	0	0	170
			17:00 ~ 18:00	60	30	0	10	10	0	10	10	0	10	0	0	10	0	10	10	0	0	170
			18:00 ~ 19:00	70	40	0	10	10	0	10	10	0	10	0	0	10	0	10	10	0	0	190
			19:00 ~ 20:00	60	30	0	10	10	0	10	10	0	10	0	0	10	0	10	10	0	0	170
			20:00 ~ 21:00	50	30	0	10	10	0	10	10	0	10	0	0	10	0	10	10	0	0	160
			21:00 ~ 22:00	50	30	0	10	10	0	10	10	0	10	0	0	10	0	10	10	0	0	160
			22:00 ~ 23:00	50	30	0	10	10	0	10	10	0	10	0	0	10	0	10	10	0	0	160
			23:00 ~ 00:00	40	20	0	10	10	0	10	10	0	10	0	0	10	0	10	10	0	0	140
			Whole Day Total (veh)	1360	730	0	240	240	50	170	180	0	200	50	0	170	0	300	250	0	0	3940
56	Sheung Lok Street	SB	**00:00 ~ 01:00**	70	40	0	10	10	0	0	10	0	10	0	0	0	0	10	10	0	0	170
			01:00 ~ 02:00	50	30	0	10	10	0	0	0	0	10	0	0	0	0	10	10	0	0	130
			02:00 ~ 03:00	40	20	0	10	10	0	0	0	0	10	0	0	0	0	10	10	0	0	110
			03:00 ~ 04:00	30	20	0	10	0	0	0	0	0	0	0	0	0	0	10	10	0	0	80
			04:00 ~ 05:00	30	20	0	10	0	0	0	0	0	0	0	0	0	0	10	10	0	0	80
			05:00 ~ 06:00	40	20	0	10	10	0	0	0	0	10	0	0	0	0	10	10	0	0	110
			06:00 ~ 07:00	70	40	0	10	10	0	0	10	0	10	0	0	0	0	20	10	0	0	180
			07:00 ~ 08:00	140	70	0	10	10	0	10	10	0	10	10	10	10	0	30	20	0	0	340
			08:00 ~ 09:00	180	90	0	10	10	0	10	10	0	10	10	10	10	0	20	20	0	0	390
			09:00 ~ 10:00	160	80	0	10	10	0	10	10	0	10	10	10	10	0	20	20	0	0	360
			10:00 ~ 11:00	150	80	0	10	10	0	10	10	0	10	10	10	10	0	20	20	0	0	350
			11:00 ~ 12:00	160	80	0	10	10	0	10	10	0	10	10	10	10	0	20	20	0	0	360
			12:00 ~ 13:00	50	30	0	10	10	0	10	10	0	10	0	0	0	0	10	10	0	0	150
			13:00 ~ 14:00	50	30	0	10	10	0	10	10	0	10	0	0	0	0	10	10	0	0	150
			14:00 ~ 15:00	50	30	0	10	10	0	10	10	0	10	0	0	0	0	10	10	0	0	150
			15:00 ~ 16:00	50	30	0	10	10	0	10	10	0	10	0	0	0	0	10	10	0	0	150
			16:00 ~ 17:00	50	30	0	10	10	0	10	10	0	10	0	0	0	0	10	10	0	0	150
			17:00 ~ 18:00	50	30	0	10	10	0	10	10	0	10	0	0	0	0	10	10	0	0	150
			18:00 ~ 19:00	50	30	0	10	10	0	10	10	0	10	0	0	0	0	10	10	0	0	150
			19:00 ~ 20:00	50	30	0	10	10	0	10	10	0	10	0	0	0	0	10	10	0	0	150
			20:00 ~ 21:00	40	20	0	10	10	0	10	10	0	10	0	0	0	0	10	10	0	0	130
			21:00 ~ 22:00	40	20	0	10	10	0	10	10	0	10	0	0	0	0	10	10	0	0	130
			22:00 ~ 23:00	40	20	0	10	10	0	10	10	0	10	0	0	0	0	10	10	0	0	130
			23:00 ~ 00:00	30	20	0	10	10	0	10	10	0	10	0	0	0	0	10	10	0	0	120
			Whole Day Total (veh)	1670	910	0	240	220	0	170	190	0	220	50	50	50	0	310	290	0	0	4370

Road No.	Road Name	Bound	Hour	PC	TAXI	LGV3	LGV4	LGV6	HGV7	HGV8	PLB	PV4	PV5	NFB6	NFB7	NFB8	FBSD	FBDD	MC	HGV9	NFB9	Total
57	Sheung Wo Street	EB	**00:00 ~ 01:00**	60	30	0	10	10	0	0	10	0	10	0	0	0	0	10	10	0	0	150
			01:00 ~ 02:00	40	20	0	10	10	0	0	0	0	10	0	0	0	0	10	10	0	0	110
			02:00 ~ 03:00	30	20	0	10	10	0	0	0	0	0	0	0	0	0	10	10	0	0	90
			03:00 ~ 04:00	20	10	0	10	0	0	0	0	0	0	0	0	0	0	10	10	0	0	60
			04:00 ~ 05:00	20	10	0	10	0	0	0	0	0	0	0	0	0	0	10	10	0	0	60
			05:00 ~ 06:00	30	20	0	10	10	0	0	0	0	0	0	0	0	0	20	10	0	0	100
			06:00 ~ 07:00	60	30	0	10	10	0	0	10	0	10	0	0	0	0	30	10	0	0	170
			07:00 ~ 08:00	110	60	0	10	10	0	10	10	0	10	10	0	10	0	40	20	0	0	300
			08:00 ~ 09:00	130	70	0	10	10	0	10	20	0	10	10	0	10	0	30	20	0	0	330
			09:00 ~ 10:00	120	60	0	10	10	0	10	10	0	10	10	0	10	0	30	20	0	0	300
			10:00 ~ 11:00	110	60	0	10	10	0	10	10	0	10	10	0	10	0	30	20	0	0	290
			11:00 ~ 12:00	120	60	0	10	10	0	10	10	0	10	10	0	10	0	30	20	0	0	300
			12:00 ~ 13:00	30	20	0	10	10	0	0	10	0	10	0	0	0	0	20	10	0	0	120
			13:00 ~ 14:00	30	20	0	10	10	0	0	10	0	10	0	0	0	0	20	10	0	0	120
			14:00 ~ 15:00	30	20	0	10	10	0	0	10	0	10	0	0	0	0	20	10	0	0	120
			15:00 ~ 16:00	30	20	0	10	10	0	0	10	0	10	0	0	0	0	20	10	0	0	120
			16:00 ~ 17:00	40	20	0	10	10	0	0	10	0	10	0	0	0	0	20	10	0	0	130
			17:00 ~ 18:00	40	20	0	10	10	0	0	10	0	10	0	0	0	0	20	10	0	0	130
			18:00 ~ 19:00	40	20	0	10	10	0	0	10	0	10	0	0	0	0	20	10	0	0	130
			19:00 ~ 20:00	30	20	0	10	10	0	0	10	0	10	0	0	0	0	20	10	0	0	120
			20:00 ~ 21:00	30	20	0	10	10	0	0	10	0	10	0	0	0	0	20	10	0	0	120
			21:00 ~ 22:00	30	20	0	10	10	0	0	10	0	10	0	0	0	0	20	10	0	0	120
			22:00 ~ 23:00	30	20	0	10	10	0	0	10	0	10	0	0	0	0	20	10	0	0	120
			23:00 ~ 00:00	20	10	0	10	10	0	0	10	0	10	0	0	0	0	20	10	0	0	100
			Whole Day Total (veh)	1230	680	0	240	220	0	50	200	0	200	50	0	50	0	500	290	0	0	3710
58	Sheung Wo Street	WB	**00:00 ~ 01:00**	40	20	0	10	10	0	0	0	0	0	0	0	0	0	10	10	0	0	100
			01:00 ~ 02:00	30	20	0	10	10	0	0	0	0	0	0	0	0	0	10	10	0	0	90
			02:00 ~ 03:00	20	10	0	10	0	0	0	0	0	0	0	0	0	0	0	10	0	0	50
			03:00 ~ 04:00	20	10	0	10	0	0	0	0	0	0	0	0	0	0	0	10	0	0	50
			04:00 ~ 05:00	20	10	0	10	0	0	0	0	0	0	0	0	0	0	0	10	0	0	50
			05:00 ~ 06:00	20	10	0	10	0	0	0	0	0	0	0	0	0	0	10	10	0	0	60
			06:00 ~ 07:00	40	20	0	10	10	0	0	10	0	0	0	0	0	0	10	10	0	0	110
			07:00 ~ 08:00	80	40	0	10	10	0	10	10	0	10	0	0	10	0	10	10	0	0	200
			08:00 ~ 09:00	90	50	0	10	10	0	10	10	0	10	0	0	10	0	10	10	0	0	220
			09:00 ~ 10:00	80	40	0	10	10	0	10	10	0	10	0	0	10	0	10	10	0	0	200
			10:00 ~ 11:00	80	40	0	10	10	0	10	10	0	10	0	0	10	0	10	10	0	0	200
			11:00 ~ 12:00	80	40	0	10	10	0	10	10	0	10	0	0	10	0	10	10	0	0	200
			12:00 ~ 13:00	10	10	0	10	0	0	0	0	0	0	0	0	0	0	10	10	0	0	50
			13:00 ~ 14:00	10	10	0	10	0	0	0	0	0	0	0	0	0	0	10	10	0	0	50
			14:00 ~ 15:00	10	10	0	10	0	0	0	0	0	0	0	0	0	0	10	10	0	0	50
			15:00 ~ 16:00	10	10	0	10	0	0	0	0	0	0	0	0	0	0	10	10	0	0	50
			16:00 ~ 17:00	10	10	0	10	0	0	0	0	0	0	0	0	0	0	10	10	0	0	50
			17:00 ~ 18:00	10	10	0	10	0	0	0	0	0	0	0	0	0	0	10	10	0	0	50
			18:00 ~ 19:00	10	10	0	10	0	0	0	0	0	0	0	0	0	0	10	10	0	0	50
			19:00 ~ 20:00	10	10	0	10	0	0	0	0	0	0	0	0	0	0	10	10	0	0	50
			20:00 ~ 21:00	10	10	0	10	0	0	0	0	0	0	0	0	0	0	10	10	0	0	50
			21:00 ~ 22:00	10	10	0	10	0	0	0	0	0	0	0	0	0	0	10	10	0	0	50
			22:00 ~ 23:00	10	10	0	10	0	0	0	0	0	0	0	0	0	0	10	10	0	0	50
			23:00 ~ 00:00	10	10	0	10	0	0	0	0	0	0	0	0	0	0	10	10	0	0	50
			Whole Day Total (veh)	720	430	0	240	80	0	50	60	0	50	0	0	50	0	210	240	0	0	2130
59	Sheung Lok Street	NB	**00:00 ~ 01:00**	40	20	0	10	10	0	0	0	0	10	0	0	0	0	10	10	0	0	110
			01:00 ~ 02:00	30	20	0	10	10	0	0	0	0	10	0	0	0	0	10	10	0	0	100
			02:00 ~ 03:00	20	10	0	10	10	0	0	0	0	0	0	0	0	0	10	10	0	0	70
			03:00 ~ 04:00	20	10	0	10	10	0	0	0	0	0	0	0	0	0	10	10	0	0	70
			04:00 ~ 05:00	20	10	0	10	10	0	0	0	0	0	0	0	0	0	10	10	0	0	70
			05:00 ~ 06:00	20	10	0	10	10	0	0	0	0	0	0	0	0	0	10	10	0	0	70
			06:00 ~ 07:00	50	30	0	10	10	0	0	10	0	10	0	0	0	0	20	10	0	0	150
			07:00 ~ 08:00	90	50	0	10	10	10	10	10	0	10	10	0	10	0	20	10	0	0	250
			08:00 ~ 09:00	110	60	0	10	10	10	10	10	0	10	10	0	10	0	20	20	0	0	290
			09:00 ~ 10:00	90	50	0	10	10	10	10	10	0	10	10	0	10	0	20	10	0	0	250
			10:00 ~ 11:00	90	50	0	10	10	10	10	10	0	10	10	0	10	0	20	10	0	0	250
			11:00 ~ 12:00	100	50	0	10	10	10	10	10	0	10	10	0	10	0	20	10	0	0	260
			12:00 ~ 13:00	60	30	0	10	10	0	10	10	0	10	0	0	10	0	10	10	0	0	170
			13:00 ~ 14:00	60	30	0	10	10	0	10	10	0	10	0	0	10	0	10	10	0	0	170
			14:00 ~ 15:00	60	30	0	10	10	0	10	10	0	10	0	0	10	0	10	10	0	0	170
			15:00 ~ 16:00	60	30	0	10	10	0	10	10	0	10	0	0	10	0	10	10	0	0	170
			16:00 ~ 17:00	60	30	0	10	10	0	10	10	0	10	0	0	10	0	10	10	0	0	170
			17:00 ~ 18:00	60	30	0	10	10	0	10	10	0	10	0	0	10	0	10	10	0	0	170
			18:00 ~ 19:00	70	40	0	10	10	0	10	10	0	10	0	0	10	0	10	10	0	0	190
			19:00 ~ 20:00	60	30	0	10	10	0	10	10	0	10	0	0	10	0	10	10	0	0	170
			20:00 ~ 21:00	50	30	0	10	10	0	10	10	0	10	0	0	10	0	10	10	0	0	160
			21:00 ~ 22:00	50	30	0	10	10	0	10	10	0	10	0	0	10	0	10	10	0	0	160
			22:00 ~ 23:00	50	30	0	10	10	0	10	10	0	10	0	0	10	0	10	10	0	0	160
			23:00 ~ 00:00	40	20	0	10	10	0	10	10	0	10	0	0	10	0	10	10	0	0	140
			Whole Day Total (veh)	1360	730	0	240	240	50	170	180	0	200	50	0	170	0	300	250	0	0	3940
60	Sheung Lok Street	SB	**00:00 ~ 01:00**	70	40	0	10	10	0	0	10	0	10	0	0	0	0	10	10	0	0	170
			01:00 ~ 02:00	50	30	0	10	10	0	0	0	0	10	0	0	0	0	10	10	0	0	130
			02:00 ~ 03:00	40	20	0	10	10	0	0	0	0	10	0	0	0	0	10	10	0	0	110
			03:00 ~ 04:00	30	20	0	10	0	0	0	0	0	0	0	0	0	0	10	10	0	0	80
			04:00 ~ 05:00	30	20	0	10	0	0	0	0	0	0	0	0	0	0	10	10	0	0	80
			05:00 ~ 06:00	40	20	0	10	10	0	0	0	0	10	0	0	0	0	10	10	0	0	110
			06:00 ~ 07:00	70	40	0	10	10	0	0	10	0	10	0	0	0	0	20	10	0	0	180
			07:00 ~ 08:00	140	70	0	10	10	0	10	10	0	10	10	10	10	0	30	20	0	0	340
			08:00 ~ 09:00	180	90	0	10	10	0	10	10	0	10	10	10	10	0	20	20	0	0	390
			09:00 ~ 10:00	160	80	0	10	10	0	10	10	0	10	10	10	10	0	20	20	0	0	360
			10:00 ~ 11:00	150	80	0	10	10	0	10	10	0	10	10	10	10	0	20	20	0	0	350
			11:00 ~ 12:00	160	80	0	10	10	0	10	10	0	10	10	10	10	0	20	20	0	0	360
			12:00 ~ 13:00	50	30	0	10	10	0	10	10	0	10	0	0	0	0	10	10	0	0	150
			13:00 ~ 14:00	50	30	0	10	10	0	10	10	0	10	0	0	0	0	10	10	0	0	150
			14:00 ~ 15:00	50	30	0	10	10	0	10	10	0	10	0	0	0	0	10	10	0	0	150
			15:00 ~ 16:00	50	30	0	10	10	0	10	10	0	10	0	0	0	0	10	10	0	0	150
			16:00 ~ 17:00	50	30	0	10	10	0	10	10	0	10	0	0	0	0	10	10	0	0	150
			17:00 ~ 18:00	50	30	0	10	10	0	10	10	0	10	0	0	0	0	10	10	0	0	150
			18:00 ~ 19:00	50	30	0	10	10	0	10	10	0	10	0	0	0	0	10	10	0	0	150
			19:00 ~ 20:00	50	30	0	10	10	0	10	10	0	10	0	0	0	0	10	10	0	0	150
			20:00 ~ 21:00	40	20	0	10	10	0	10	10	0	10	0	0	0	0	10	10	0	0	130
			21:00 ~ 22:00	40	20	0	10	10	0	10	10	0	10	0	0	0	0	10	10	0	0	130
			22:00 ~ 23:00	40	20	0	10	10	0	10	10	0	10	0	0	0	0	10	10	0	0	130
			23:00 ~ 00:00	30	20	0	10	10	0	10	10	0	10	0	0	0	0	10	10	0	0	120
			Whole Day Total (veh)	1670	910	0	240	220	0	170	190	0	220	50	50	50	0	310	290	0	0	4370

Road No.	Road Name	Bound	Hour	PC	TAXI	LGV3	LGV4	LGV6	HGV7	HGV8	PLB	PV4	PV5	NFB6	NFB7	NFB8	FBSD	FBDD	MC	HGV9	NFB9	Total
61	Sheung Foo Street	WB	**00:00 ~ 01:00**	50	30	0	10	10	0	10	10	0	10	0	0	0	0	10	10	0	0	150
			01:00 ~ 02:00	30	20	0	10	10	0	10	0	0	10	0	0	0	0	10	10	0	0	110
			02:00 ~ 03:00	30	10	0	10	10	0	0	0	0	0	0	0	0	0	10	10	0	0	80
			03:00 ~ 04:00	20	10	0	10	10	0	0	0	0	0	0	0	0	0	10	10	0	0	70
			04:00 ~ 05:00	20	10	0	10	10	0	0	0	0	0	0	0	0	0	10	10	0	0	70
			05:00 ~ 06:00	30	20	0	10	10	0	0	0	0	0	0	0	0	0	20	10	0	0	100
			06:00 ~ 07:00	50	30	0	10	10	0	10	10	0	10	0	0	0	0	30	10	0	0	170
			07:00 ~ 08:00	90	50	0	20	10	10	10	10	0	10	10	0	10	0	40	10	10	0	290
			08:00 ~ 09:00	110	60	0	20	10	10	10	20	0	10	10	0	10	0	30	20	10	0	330
			09:00 ~ 10:00	100	50	0	20	10	10	10	10	0	10	10	0	10	0	30	20	10	0	300
			10:00 ~ 11:00	100	50	0	20	10	10	10	10	0	10	10	0	10	0	30	10	10	0	290
			11:00 ~ 12:00	100	50	0	20	10	10	10	10	0	10	10	0	10	0	30	20	10	0	300
			12:00 ~ 13:00	160	80	0	10	10	0	10	10	0	10	10	10	10	0	30	20	0	0	370
			13:00 ~ 14:00	160	80	0	10	10	0	10	10	0	10	10	10	10	0	30	20	0	0	370
			14:00 ~ 15:00	160	80	0	10	10	0	10	10	0	10	10	10	10	0	30	20	0	0	370
			15:00 ~ 16:00	160	80	0	10	10	0	10	10	0	10	10	10	10	0	30	20	0	0	370
			16:00 ~ 17:00	170	90	0	10	10	0	10	10	0	10	10	10	10	0	30	20	0	0	390
			17:00 ~ 18:00	170	90	0	10	10	0	10	10	0	10	10	10	10	0	30	20	0	0	390
			18:00 ~ 19:00	180	90	0	10	10	0	10	10	0	10	10	10	10	0	30	20	0	0	400
			19:00 ~ 20:00	160	80	0	10	10	0	10	10	0	10	10	10	10	0	20	20	0	0	360
			20:00 ~ 21:00	130	70	0	10	10	0	10	10	0	10	10	10	10	0	20	20	0	0	320
			21:00 ~ 22:00	140	70	0	10	10	0	10	10	0	10	10	10	10	0	20	20	0	0	330
			22:00 ~ 23:00	130	70	0	10	10	0	10	10	0	10	10	10	10	0	20	20	0	0	320
			23:00 ~ 00:00	110	60	0	10	10	0	10	10	0	10	10	10	10	0	20	20	0	0	290
			Whole Day Total (veh)	2560	1330	0	290	240	50	200	200	0	200	170	120	170	0	570	390	50	0	6540
62	Sheung Foo Street	EB	**00:00 ~ 01:00**	60	30	0	10	10	0	10	10	0	10	0	0	0	0	10	10	0	0	160
			01:00 ~ 02:00	40	20	0	10	10	0	10	0	0	10	0	0	0	0	10	10	0	0	120
			02:00 ~ 03:00	30	20	0	10	10	0	0	0	0	0	0	0	0	0	10	10	0	0	90
			03:00 ~ 04:00	30	20	0	10	10	0	0	0	0	0	0	0	0	0	10	10	0	0	90
			04:00 ~ 05:00	20	10	0	10	10	0	0	0	0	0	0	0	0	0	10	10	0	0	70
			05:00 ~ 06:00	30	20	0	10	10	0	0	0	0	0	0	0	0	0	20	10	0	0	100
			06:00 ~ 07:00	60	30	0	10	10	0	10	10	0	10	0	0	0	0	30	10	0	0	180
			07:00 ~ 08:00	120	60	0	20	10	10	10	10	0	10	10	10	10	0	40	20	10	0	350
			08:00 ~ 09:00	150	80	0	20	10	10	10	20	0	10	10	10	10	0	30	20	10	0	400
			09:00 ~ 10:00	130	70	0	20	10	10	10	10	0	10	10	10	10	0	30	20	10	0	360
			10:00 ~ 11:00	130	70	0	20	10	10	10	10	0	10	10	10	10	0	30	20	10	0	360
			11:00 ~ 12:00	130	70	0	20	10	10	10	10	0	10	10	10	10	0	30	20	10	0	360
			12:00 ~ 13:00	90	50	0	10	10	10	10	10	0	10	10	0	10	0	30	10	0	0	260
			13:00 ~ 14:00	90	50	0	10	10	10	10	10	0	10	10	0	10	0	30	10	0	0	260
			14:00 ~ 15:00	90	50	0	10	10	10	10	10	0	10	10	0	10	0	30	10	0	0	260
			15:00 ~ 16:00	90	50	0	10	10	10	10	10	0	10	10	0	10	0	30	10	0	0	260
			16:00 ~ 17:00	100	50	0	10	10	10	10	10	0	10	10	0	10	0	30	10	0	0	270
			17:00 ~ 18:00	100	50	0	10	10	10	10	10	0	10	10	0	10	0	30	10	0	0	270
			18:00 ~ 19:00	100	50	0	20	10	10	10	10	0	10	10	0	10	0	30	20	0	0	290
			19:00 ~ 20:00	90	50	0	10	10	10	10	10	0	10	10	0	10	0	20	10	0	0	250
			20:00 ~ 21:00	80	40	0	10	10	10	10	10	0	10	10	0	10	0	20	10	0	0	230
			21:00 ~ 22:00	80	40	0	10	10	10	10	10	0	10	10	0	10	0	20	10	0	0	230
			22:00 ~ 23:00	70	40	0	10	10	10	10	10	0	10	10	0	10	0	20	10	0	0	220
			23:00 ~ 00:00	60	30	0	10	10	10	10	10	0	10	10	0	10	0	20	10	0	0	200
			Whole Day Total (veh)	1970	1050	0	300	240	170	200	200	0	200	170	50	170	0	570	300	50	0	5640
63	Sheung Foo Street	NB	**00:00 ~ 01:00**	50	30	0	10	10	0	10	10	0	10	0	0	0	0	10	10	0	0	150
			01:00 ~ 02:00	30	20	0	10	10	0	10	0	0	10	0	0	0	0	10	10	0	0	110
			02:00 ~ 03:00	30	10	0	10	10	0	0	0	0	0	0	0	0	0	10	10	0	0	80
			03:00 ~ 04:00	20	10	0	10	10	0	0	0	0	0	0	0	0	0	10	10	0	0	70
			04:00 ~ 05:00	20	10	0	10	10	0	0	0	0	0	0	0	0	0	10	10	0	0	70
			05:00 ~ 06:00	30	20	0	10	10	0	0	0	0	0	0	0	0	0	20	10	0	0	100
			06:00 ~ 07:00	50	30	0	10	10	0	10	10	0	10	0	0	0	0	30	10	0	0	170
			07:00 ~ 08:00	90	50	0	20	10	10	10	10	0	10	10	0	10	0	40	10	10	0	290
			08:00 ~ 09:00	110	60	0	20	10	10	10	20	0	10	10	0	10	0	30	20	10	0	330
			09:00 ~ 10:00	100	50	0	20	10	10	10	10	0	10	10	0	10	0	30	20	10	0	300
			10:00 ~ 11:00	100	50	0	20	10	10	10	10	0	10	10	0	10	0	30	10	10	0	290
			11:00 ~ 12:00	100	50	0	20	10	10	10	10	0	10	10	0	10	0	30	20	10	0	300
			12:00 ~ 13:00	160	80	0	10	10	0	10	10	0	10	10	10	10	0	30	20	0	0	370
			13:00 ~ 14:00	160	80	0	10	10	0	10	10	0	10	10	10	10	0	30	20	0	0	370
			14:00 ~ 15:00	160	80	0	10	10	0	10	10	0	10	10	10	10	0	30	20	0	0	370
			15:00 ~ 16:00	160	80	0	10	10	0	10	10	0	10	10	10	10	0	30	20	0	0	370
			16:00 ~ 17:00	170	90	0	10	10	0	10	10	0	10	10	10	10	0	30	20	0	0	390
			17:00 ~ 18:00	170	90	0	10	10	0	10	10	0	10	10	10	10	0	30	20	0	0	390
			18:00 ~ 19:00	180	90	0	10	10	0	10	10	0	10	10	10	10	0	30	20	0	0	400
			19:00 ~ 20:00	160	80	0	10	10	0	10	10	0	10	10	10	10	0	20	20	0	0	360
			20:00 ~ 21:00	130	70	0	10	10	0	10	10	0	10	10	10	10	0	20	20	0	0	320
			21:00 ~ 22:00	140	70	0	10	10	0	10	10	0	10	10	10	10	0	20	20	0	0	330
			22:00 ~ 23:00	130	70	0	10	10	0	10	10	0	10	10	10	10	0	20	20	0	0	320
			23:00 ~ 00:00	110	60	0	10	10	0	10	10	0	10	10	10	10	0	20	20	0	0	290
			Whole Day Total (veh)	2560	1330	0	290	240	50	200	200	0	200	170	120	170	0	570	390	50	0	6540
64	Sheung Foo Street	SB	**00:00 ~ 01:00**	60	30	0	10	10	0	10	10	0	10	0	0	0	0	10	10	0	0	160
			01:00 ~ 02:00	40	20	0	10	10	0	10	0	0	10	0	0	0	0	10	10	0	0	120
			02:00 ~ 03:00	30	20	0	10	10	0	0	0	0	0	0	0	0	0	10	10	0	0	90
			03:00 ~ 04:00	30	20	0	10	10	0	0	0	0	0	0	0	0	0	10	10	0	0	90
			04:00 ~ 05:00	20	10	0	10	10	0	0	0	0	0	0	0	0	0	10	10	0	0	70
			05:00 ~ 06:00	30	20	0	10	10	0	0	0	0	0	0	0	0	0	20	10	0	0	100
			06:00 ~ 07:00	60	30	0	10	10	0	10	10	0	10	0	0	0	0	30	10	0	0	180
			07:00 ~ 08:00	120	60	0	20	10	10	10	10	0	10	10	10	10	0	40	20	10	0	350
			08:00 ~ 09:00	150	80	0	20	10	10	10	20	0	10	10	10	10	0	30	20	10	0	400
			09:00 ~ 10:00	130	70	0	20	10	10	10	10	0	10	10	10	10	0	30	20	10	0	360
			10:00 ~ 11:00	130	70	0	20	10	10	10	10	0	10	10	10	10	0	30	20	10	0	360
			11:00 ~ 12:00	130	70	0	20	10	10	10	10	0	10	10	10	10	0	30	20	10	0	360
			12:00 ~ 13:00	90	50	0	10	10	10	10	10	0	10	10	0	10	0	30	10	0	0	260
			13:00 ~ 14:00	90	50	0	10	10	10	10	10	0	10	10	0	10	0	30	10	0	0	260
			14:00 ~ 15:00	90	50	0	10	10	10	10	10	0	10	10	0	10	0	30	10	0	0	260
			15:00 ~ 16:00	90	50	0	10	10	10	10	10	0	10	10	0	10	0	30	10	0	0	260
			16:00 ~ 17:00	100	50	0	10	10	10	10	10	0	10	10	0	10	0	30	10	0	0	270
			17:00 ~ 18:00	100	50	0	10	10	10	10	10	0	10	10	0	10	0	30	10	0	0	270
			18:00 ~ 19:00	100	50	0	20	10	10	10	10	0	10	10	0	10	0	30	20	0	0	290
			19:00 ~ 20:00	90	50	0	10	10	10	10	10	0	10	10	0	10	0	20	10	0	0	250
			20:00 ~ 21:00	80	40	0	10	10	10	10	10	0	10	10	0	10	0	20	10	0	0	230
			21:00 ~ 22:00	80	40	0	10	10	10	10	10	0	10	10	0	10	0	20	10	0	0	230
			22:00 ~ 23:00	70	40	0	10	10	10	10	10	0	10	10	0	10	0	20	10	0	0	220
			23:00 ~ 00:00	60	30	0	10	10	10	10	10	0	10	10	0	10	0	20	10	0	0	200
			Whole Day Total (veh)	1970	1050	0	300	240	170	200	200	0	200	170	50	170	0	570	300	50	0	5640

Road No.	Road Name	Bound	Hour	PC	TAXI	LGV3	LGV4	LGV6	HGV7	HGV8	PLB	PV4	PV5	NFB6	NFB7	NFB8	FBSD	FBDD	MC	HGV9	NFB9	Total
65	Tin Kwong Road	NB	**00:00 ~ 01:00**	130	60	0	20	10	10	10	0	0	10	10	0	10	0	10	20	0	0	300
			01:00 ~ 02:00	90	40	0	20	10	10	10	0	0	10	10	0	10	0	0	10	0	0	220
			02:00 ~ 03:00	70	30	0	10	10	0	10	0	0	10	0	0	0	0	0	10	0	0	150
			03:00 ~ 04:00	50	30	0	10	10	0	10	0	0	10	0	0	0	0	0	10	0	0	130
			04:00 ~ 05:00	50	30	0	10	10	0	10	0	0	10	0	0	0	0	0	10	0	0	130
			05:00 ~ 06:00	70	30	0	10	10	0	10	0	0	10	0	0	0	0	10	10	0	0	160
			06:00 ~ 07:00	130	60	0	20	10	10	10	10	0	10	10	0	10	0	10	20	0	0	310
			07:00 ~ 08:00	260	120	0	40	20	10	10	10	10	10	10	10	10	0	10	30	10	0	570
			08:00 ~ 09:00	330	150	0	50	20	10	10	10	10	10	10	10	10	0	10	40	10	0	690
			09:00 ~ 10:00	290	130	0	40	20	10	10	10	10	10	10	10	10	0	10	40	10	0	620
			10:00 ~ 11:00	280	130	0	40	20	10	10	10	10	10	10	10	10	0	10	30	10	0	600
			11:00 ~ 12:00	290	140	0	50	20	10	10	10	10	10	10	10	10	0	10	40	10	0	640
			12:00 ~ 13:00	190	90	0	30	10	10	10	10	0	10	10	10	10	0	10	20	10	0	430
			13:00 ~ 14:00	200	90	0	30	10	10	10	10	0	10	10	10	10	0	10	30	10	0	450
			14:00 ~ 15:00	200	90	0	30	10	10	10	10	0	10	10	10	10	0	10	30	10	0	450
			15:00 ~ 16:00	200	90	0	30	10	10	10	10	0	10	10	10	10	0	10	30	10	0	450
			16:00 ~ 17:00	210	90	0	30	10	10	10	10	0	10	10	10	10	0	10	30	10	0	460
			17:00 ~ 18:00	210	90	0	30	10	10	10	10	0	10	10	10	10	0	10	30	10	0	460
			18:00 ~ 19:00	220	100	0	30	20	10	10	10	0	10	10	10	10	0	10	30	10	0	490
			19:00 ~ 20:00	200	90	0	30	10	10	10	10	0	10	10	10	10	0	10	30	10	0	450
			20:00 ~ 21:00	160	70	0	30	10	10	10	0	0	10	10	10	10	0	10	20	10	0	370
			21:00 ~ 22:00	170	80	0	30	10	10	10	0	0	10	10	10	10	0	10	20	10	0	390
			22:00 ~ 23:00	160	70	0	30	10	10	10	0	0	10	10	10	10	0	10	20	10	0	370
			23:00 ~ 00:00	130	60	0	20	10	10	10	0	0	10	10	10	10	0	10	20	10	0	320
			Whole Day Total (veh)	4290	1960	0	670	300	200	240	140	50	240	200	170	200	0	200	580	170	0	9610
66	Tin Kwong Road	SB	**00:00 ~ 01:00**	130	60	0	50	20	10	10	0	0	10	0	0	10	0	10	20	10	0	340
			01:00 ~ 02:00	90	40	0	30	10	10	10	0	0	10	0	0	10	0	0	10	10	0	230
			02:00 ~ 03:00	60	30	0	20	10	10	10	0	0	10	0	0	0	0	0	10	10	0	170
			03:00 ~ 04:00	50	20	0	20	10	10	10	0	0	10	0	0	0	0	0	10	0	0	140
			04:00 ~ 05:00	50	20	0	20	10	10	10	0	0	10	0	0	0	0	0	10	0	0	140
			05:00 ~ 06:00	70	30	0	30	10	10	10	0	0	10	0	0	0	0	10	10	10	0	200
			06:00 ~ 07:00	130	60	0	50	20	10	10	10	0	10	0	0	10	0	10	20	10	0	350
			07:00 ~ 08:00	250	120	10	90	40	10	10	10	10	10	10	10	10	0	10	30	10	0	640
			08:00 ~ 09:00	320	140	10	110	40	10	20	10	10	10	10	10	10	0	10	40	10	0	770
			09:00 ~ 10:00	280	130	10	100	40	10	10	10	10	10	10	10	10	0	10	30	10	0	690
			10:00 ~ 11:00	270	120	10	100	40	10	10	10	10	10	10	10	10	0	10	30	10	0	670
			11:00 ~ 12:00	280	130	10	100	40	10	10	10	10	10	10	10	10	0	10	30	10	0	690
			12:00 ~ 13:00	150	70	0	50	20	10	10	10	0	10	10	10	10	0	10	20	10	0	400
			13:00 ~ 14:00	160	70	0	50	20	10	10	10	0	10	10	10	10	0	10	20	10	0	410
			14:00 ~ 15:00	160	70	0	50	20	10	10	10	0	10	10	10	10	0	10	20	10	0	410
			15:00 ~ 16:00	160	70	0	50	20	10	10	10	0	10	10	10	10	0	10	20	10	0	410
			16:00 ~ 17:00	170	70	0	50	20	10	10	10	0	10	10	10	10	0	10	20	10	0	420
			17:00 ~ 18:00	160	70	0	50	20	10	10	10	0	10	10	10	10	0	10	20	10	0	410
			18:00 ~ 19:00	170	80	0	50	20	10	10	10	0	10	10	10	10	0	10	20	10	0	430
			19:00 ~ 20:00	160	70	0	50	20	10	10	10	0	10	10	10	10	0	10	20	10	0	410
			20:00 ~ 21:00	130	60	0	40	20	10	10	0	0	10	10	10	10	0	10	20	10	0	350
			21:00 ~ 22:00	140	60	0	40	20	10	10	0	0	10	10	10	10	0	10	20	10	0	360
			22:00 ~ 23:00	130	60	0	40	20	10	10	0	0	10	10	10	10	0	10	20	10	0	350
			23:00 ~ 00:00	100	50	0	30	10	10	10	0	0	10	10	10	10	0	10	10	10	0	280
			Whole Day Total (veh)	3770	1700	50	1270	520	240	250	140	50	240	170	170	200	0	200	480	220	0	9670
67	Tin Kwong Road	NB	**00:00 ~ 01:00**	170	80	0	20	10	10	10	0	0	10	10	0	10	0	10	20	0	0	360
			01:00 ~ 02:00	110	50	0	20	10	10	10	0	0	10	10	0	10	0	0	20	0	0	260
			02:00 ~ 03:00	80	40	0	10	10	0	10	0	0	10	0	0	10	0	0	10	0	0	180
			03:00 ~ 04:00	60	30	0	10	10	0	10	0	0	10	0	0	0	0	0	10	0	0	140
			04:00 ~ 05:00	60	30	0	10	10	0	10	0	0	10	0	0	0	0	0	10	0	0	140
			05:00 ~ 06:00	90	40	0	10	10	0	10	0	0	10	0	0	10	0	10	10	0	0	200
			06:00 ~ 07:00	170	80	0	20	10	10	10	10	0	10	10	0	10	0	10	20	0	0	370
			07:00 ~ 08:00	330	150	10	40	20	10	10	10	10	10	10	10	10	0	10	40	10	0	690
			08:00 ~ 09:00	410	190	10	50	20	10	10	10	10	10	10	10	10	0	10	50	10	0	830
			09:00 ~ 10:00	360	170	10	50	20	10	10	10	10	10	10	10	10	0	10	40	10	0	750
			10:00 ~ 11:00	350	160	10	50	20	10	10	10	10	10	10	10	10	0	10	40	10	0	730
			11:00 ~ 12:00	370	170	10	50	20	10	10	10	10	10	10	10	10	0	10	40	10	0	760
			12:00 ~ 13:00	240	110	0	40	20	10	10	10	0	10	10	10	10	0	10	30	10	0	530
			13:00 ~ 14:00	250	110	0	40	20	10	10	10	0	10	10	10	10	0	10	30	10	0	540
			14:00 ~ 15:00	250	110	0	40	20	10	10	10	0	10	10	10	10	0	10	30	10	0	540
			15:00 ~ 16:00	250	120	0	40	20	10	10	10	0	10	10	10	10	0	10	30	10	0	550
			16:00 ~ 17:00	260	120	0	40	20	10	10	10	0	10	10	10	10	0	10	30	10	0	560
			17:00 ~ 18:00	260	120	0	40	20	10	10	10	0	10	10	10	10	0	10	30	10	0	560
			18:00 ~ 19:00	280	130	0	40	20	10	10	10	0	10	10	10	10	0	10	30	10	0	590
			19:00 ~ 20:00	250	110	0	40	20	10	10	10	0	10	10	10	10	0	10	30	10	0	540
			20:00 ~ 21:00	210	100	0	30	10	10	10	0	0	10	10	10	10	0	10	30	10	0	460
			21:00 ~ 22:00	210	100	0	30	10	10	10	0	0	10	10	10	10	0	10	30	10	0	460
			22:00 ~ 23:00	200	90	0	30	10	10	10	0	0	10	10	10	10	0	10	30	10	0	440
			23:00 ~ 00:00	160	80	0	20	10	10	10	0	0	10	10	10	10	0	10	20	10	0	370
			Whole Day Total (veh)	5380	2490	50	770	370	200	240	140	50	240	200	170	220	0	200	660	170	0	11550
68	Tin Kwong Road	SB	**00:00 ~ 01:00**	170	80	0	50	20	10	10	0	0	10	10	0	10	0	10	20	10	0	410
			01:00 ~ 02:00	110	50	0	30	20	10	10	0	0	10	10	0	10	0	0	20	10	0	290
			02:00 ~ 03:00	80	40	0	30	10	10	10	0	0	10	0	0	10	0	0	10	10	0	220
			03:00 ~ 04:00	60	30	0	20	10	10	10	0	0	10	0	0	0	0	0	10	0	0	160
			04:00 ~ 05:00	60	30	0	20	10	10	10	0	0	10	0	0	0	0	0	10	0	0	160
			05:00 ~ 06:00	90	40	0	30	10	10	10	0	0	10	0	0	10	0	10	10	10	0	240
			06:00 ~ 07:00	170	80	0	50	20	10	10	10	0	10	10	0	10	0	10	20	10	0	420
			07:00 ~ 08:00	330	160	10	100	40	10	10	10	10	10	10	10	10	0	10	40	10	0	780
			08:00 ~ 09:00	410	190	10	120	50	10	20	10	10	10	10	10	10	0	10	50	10	0	940
			09:00 ~ 10:00	360	170	10	100	40	10	10	10	10	10	10	10	10	0	10	40	10	0	820
			10:00 ~ 11:00	350	170	10	100	40	10	10	10	10	10	10	10	10	0	10	40	10	0	810
			11:00 ~ 12:00	370	170	10	110	40	10	10	10	10	10	10	10	10	0	10	40	10	0	840
			12:00 ~ 13:00	210	100	10	50	20	10	10	10	0	10	10	10	10	0	10	30	10	0	510
			13:00 ~ 14:00	210	100	10	50	20	10	10	10	0	10	10	10	10	0	10	30	10	0	510
			14:00 ~ 15:00	220	100	10	50	20	10	10	10	0	10	10	10	10	0	10	30	10	0	520
			15:00 ~ 16:00	220	100	10	50	20	10	10	10	0	10	10	10	10	0	10	30	10	0	520
			16:00 ~ 17:00	230	100	10	60	20	10	10	10	0	10	10	10	10	0	10	30	10	0	540
			17:00 ~ 18:00	230	100	10	60	20	10	10	10	0	10	10	10	10	0	10	30	10	0	540
			18:00 ~ 19:00	240	110	10	60	20	10	10	10	0	10	10	10	10	0	10	30	10	0	560
			19:00 ~ 20:00	220	100	10	50	20	10	10	10	0	10	10	10	10	0	10	30	10	0	520
			20:00 ~ 21:00	180	80	10	50	20	10	10	0	0	10	10	10	10	0	10	20	10	0	440
			21:00 ~ 22:00	190	80	10	50	20	10	10	0	0	10	10	10	10	0	10	20	10	0	450
			22:00 ~ 23:00	170	80	10	40	20	10	10	0	0	10	10	10	10	0	10	20	10	0	420
			23:00 ~ 00:00	140	70	10	40	20	10	10	0	0	10	10	10	10	0	10	20	10	0	380
			Whole Day Total (veh)	5020	2330	170	1370	550	240	250	140	50	240	200	170	220	0	200	630	220	0	12000

Road No.	Road Name	Bound	Hour	PC	TAXI	LGV3	LGV4	LGV6	HGV7	HGV8	PLB	PV4	PV5	NFB6	NFB7	NFB8	FBSD	FBDD	MC	HGV9	NFB9	Total
69	Farm Road	WB	**00:00 ~ 01:00**	20	10	0	10	0	0	0	0	0	0	0	0	0	0	0	10	0	0	50
			01:00 ~ 02:00	10	10	0	10	0	0	0	0	0	0	0	0	0	0	0	10	0	0	40
			02:00 ~ 03:00	10	10	0	10	0	0	0	0	0	0	0	0	0	0	0	10	0	0	40
			03:00 ~ 04:00	10	10	0	0	0	0	0	0	0	0	0	0	0	0	0	0	0	0	20
			04:00 ~ 05:00	10	10	0	0	0	0	0	0	0	0	0	0	0	0	0	0	0	0	20
			05:00 ~ 06:00	10	10	0	10	0	0	0	0	0	0	0	0	0	0	0	10	0	0	40
			06:00 ~ 07:00	20	10	0	10	0	0	0	0	0	0	0	0	0	0	0	10	0	0	50
			07:00 ~ 08:00	30	10	0	10	10	0	0	0	0	0	0	0	0	0	0	10	0	0	70
			08:00 ~ 09:00	30	20	0	10	10	0	0	0	0	0	0	0	0	0	0	10	0	0	80
			09:00 ~ 10:00	30	20	0	10	10	0	0	0	0	0	0	0	0	0	0	10	0	0	80
			10:00 ~ 11:00	30	20	0	10	10	0	0	0	0	0	0	0	0	0	0	10	0	0	80
			11:00 ~ 12:00	30	20	0	10	10	0	0	0	0	0	0	0	0	0	0	10	0	0	80
			12:00 ~ 13:00	30	20	0	10	10	0	0	0	0	0	0	0	0	0	0	10	0	0	80
			13:00 ~ 14:00	30	20	0	10	10	0	0	0	0	0	0	0	0	0	0	10	0	0	80
			14:00 ~ 15:00	30	20	0	10	10	0	0	0	0	0	0	0	0	0	0	10	0	0	80
			15:00 ~ 16:00	30	20	0	10	10	0	0	0	0	0	0	0	0	0	0	10	0	0	80
			16:00 ~ 17:00	30	20	0	10	10	0	0	0	0	0	0	0	0	0	0	10	0	0	80
			17:00 ~ 18:00	30	20	0	10	10	0	0	0	0	0	0	0	0	0	0	10	0	0	80
			18:00 ~ 19:00	30	20	0	10	10	0	0	0	0	0	0	0	0	0	0	10	0	0	80
			19:00 ~ 20:00	30	20	0	10	10	0	0	0	0	0	0	0	0	0	0	10	0	0	80
			20:00 ~ 21:00	20	10	0	10	10	0	0	0	0	0	0	0	0	0	0	10	0	0	60
			21:00 ~ 22:00	30	20	0	10	10	0	0	0	0	0	0	0	0	0	0	10	0	0	80
			22:00 ~ 23:00	20	10	0	10	10	0	0	0	0	0	0	0	0	0	0	10	0	0	60
			23:00 ~ 00:00	20	10	0	10	10	0	0	0	0	0	0	0	0	0	0	10	0	0	60
			Whole Day Total (veh)	570	370	0	220	170	0	0	0	0	0	0	0	0	0	0	220	0	0	1550
70	Farm Road	WB	**00:00 ~ 01:00**	20	10	0	10	0	0	0	0	0	0	0	0	0	0	0	10	0	0	50
			01:00 ~ 02:00	10	10	0	10	0	0	0	0	0	0	0	0	0	0	0	10	0	0	40
			02:00 ~ 03:00	10	10	0	10	0	0	0	0	0	0	0	0	0	0	0	10	0	0	40
			03:00 ~ 04:00	10	10	0	0	0	0	0	0	0	0	0	0	0	0	0	0	0	0	20
			04:00 ~ 05:00	10	10	0	0	0	0	0	0	0	0	0	0	0	0	0	0	0	0	20
			05:00 ~ 06:00	10	10	0	10	0	0	0	0	0	0	0	0	0	0	0	10	0	0	40
			06:00 ~ 07:00	20	10	0	10	0	0	0	0	0	0	0	0	0	0	0	10	0	0	50
			07:00 ~ 08:00	30	10	0	10	10	0	0	0	0	0	0	0	0	0	0	10	0	0	70
			08:00 ~ 09:00	30	20	0	10	10	0	0	0	0	0	0	0	0	0	0	10	0	0	80
			09:00 ~ 10:00	30	20	0	10	10	0	0	0	0	0	0	0	0	0	0	10	0	0	80
			10:00 ~ 11:00	30	20	0	10	10	0	0	0	0	0	0	0	0	0	0	10	0	0	80
			11:00 ~ 12:00	30	20	0	10	10	0	0	0	0	0	0	0	0	0	0	10	0	0	80
			12:00 ~ 13:00	30	20	0	10	10	0	0	0	0	0	0	0	0	0	0	10	0	0	80
			13:00 ~ 14:00	30	20	0	10	10	0	0	0	0	0	0	0	0	0	0	10	0	0	80
			14:00 ~ 15:00	30	20	0	10	10	0	0	0	0	0	0	0	0	0	0	10	0	0	80
			15:00 ~ 16:00	30	20	0	10	10	0	0	0	0	0	0	0	0	0	0	10	0	0	80
			16:00 ~ 17:00	30	20	0	10	10	0	0	0	0	0	0	0	0	0	0	10	0	0	80
			17:00 ~ 18:00	30	20	0	10	10	0	0	0	0	0	0	0	0	0	0	10	0	0	80
			18:00 ~ 19:00	30	20	0	10	10	0	0	0	0	0	0	0	0	0	0	10	0	0	80
			19:00 ~ 20:00	30	20	0	10	10	0	0	0	0	0	0	0	0	0	0	10	0	0	80
			20:00 ~ 21:00	20	10	0	10	10	0	0	0	0	0	0	0	0	0	0	10	0	0	60
			21:00 ~ 22:00	30	20	0	10	10	0	0	0	0	0	0	0	0	0	0	10	0	0	80
			22:00 ~ 23:00	20	10	0	10	10	0	0	0	0	0	0	0	0	0	0	10	0	0	60
			23:00 ~ 00:00	20	10	0	10	10	0	0	0	0	0	0	0	0	0	0	10	0	0	60
			Whole Day Total (veh)	570	370	0	220	170	0	0	0	0	0	0	0	0	0	0	220	0	0	1550
71	Ying Choi Path	NB	**00:00 ~ 01:00**	10	10	0	0	0	0	0	0	0	0	0	0	0	0	0	0	0	0	20
			01:00 ~ 02:00	10	10	0	0	0	0	0	0	0	0	0	0	0	0	0	0	0	0	20
			02:00 ~ 03:00	10	10	0	0	0	0	0	0	0	0	0	0	0	0	0	0	0	0	20
			03:00 ~ 04:00	10	10	0	0	0	0	0	0	0	0	0	0	0	0	0	0	0	0	20
			04:00 ~ 05:00	10	10	0	0	0	0	0	0	0	0	0	0	0	0	0	0	0	0	20
			05:00 ~ 06:00	10	10	0	0	0	0	0	0	0	0	0	0	0	0	0	0	0	0	20
			06:00 ~ 07:00	10	10	0	0	0	0	0	0	0	0	0	0	0	0	0	0	0	0	20
			07:00 ~ 08:00	10	10	0	10	0	0	0	0	0	0	0	0	0	0	0	10	0	0	40
			08:00 ~ 09:00	20	10	0	10	0	0	0	0	0	0	0	0	0	0	0	10	0	0	50
			09:00 ~ 10:00	10	10	0	10	0	0	0	0	0	0	0	0	0	0	0	10	0	0	40
			10:00 ~ 11:00	10	10	0	10	0	0	0	0	0	0	0	0	0	0	0	10	0	0	40
			11:00 ~ 12:00	10	10	0	10	0	0	0	0	0	0	0	0	0	0	0	10	0	0	40
			12:00 ~ 13:00	10	10	0	10	0	0	0	0	0	0	0	0	0	0	0	10	0	0	40
			13:00 ~ 14:00	10	10	0	10	0	0	0	0	0	0	0	0	0	0	0	10	0	0	40
			14:00 ~ 15:00	10	10	0	10	0	0	0	0	0	0	0	0	0	0	0	10	0	0	40
			15:00 ~ 16:00	10	10	0	10	0	0	0	0	0	0	0	0	0	0	0	10	0	0	40
			16:00 ~ 17:00	10	10	0	10	0	0	0	0	0	0	0	0	0	0	0	10	0	0	40
			17:00 ~ 18:00	10	10	0	10	0	0	0	0	0	0	0	0	0	0	0	10	0	0	40
			18:00 ~ 19:00	20	10	0	10	0	0	0	0	0	0	0	0	0	0	0	10	0	0	50
			19:00 ~ 20:00	10	10	0	10	0	0	0	0	0	0	0	0	0	0	0	10	0	0	40
			20:00 ~ 21:00	10	10	0	10	0	0	0	0	0	0	0	0	0	0	0	10	0	0	40
			21:00 ~ 22:00	10	10	0	10	0	0	0	0	0	0	0	0	0	0	0	10	0	0	40
			22:00 ~ 23:00	10	10	0	10	0	0	0	0	0	0	0	0	0	0	0	10	0	0	40
			23:00 ~ 00:00	10	10	0	10	0	0	0	0	0	0	0	0	0	0	0	10	0	0	40
			Whole Day Total (veh)	260	240	0	170	0	0	0	0	0	0	0	0	0	0	0	170	0	0	840
72	Ying Choi Path	SB	**00:00 ~ 01:00**	10	10	0	0	0	0	0	0	0	0	0	0	0	0	0	0	0	0	20
			01:00 ~ 02:00	10	10	0	0	0	0	0	0	0	0	0	0	0	0	0	0	0	0	20
			02:00 ~ 03:00	10	10	0	0	0	0	0	0	0	0	0	0	0	0	0	0	0	0	20
			03:00 ~ 04:00	10	10	0	0	0	0	0	0	0	0	0	0	0	0	0	0	0	0	20
			04:00 ~ 05:00	10	10	0	0	0	0	0	0	0	0	0	0	0	0	0	0	0	0	20
			05:00 ~ 06:00	10	10	0	0	0	0	0	0	0	0	0	0	0	0	0	0	0	0	20
			06:00 ~ 07:00	10	10	0	0	0	0	0	0	0	0	0	0	0	0	0	0	0	0	20
			07:00 ~ 08:00	10	10	0	10	0	0	0	0	0	0	0	0	0	0	0	10	0	0	40
			08:00 ~ 09:00	20	10	0	10	0	0	0	0	0	0	0	0	0	0	0	10	0	0	50
			09:00 ~ 10:00	10	10	0	10	0	0	0	0	0	0	0	0	0	0	0	10	0	0	40
			10:00 ~ 11:00	10	10	0	10	0	0	0	0	0	0	0	0	0	0	0	10	0	0	40
			11:00 ~ 12:00	10	10	0	10	0	0	0	0	0	0	0	0	0	0	0	10	0	0	40
			12:00 ~ 13:00	10	10	0	10	0	0	0	0	0	0	0	0	0	0	0	10	0	0	40
			13:00 ~ 14:00	10	10	0	10	0	0	0	0	0	0	0	0	0	0	0	10	0	0	40
			14:00 ~ 15:00	10	10	0	10	0	0	0	0	0	0	0	0	0	0	0	10	0	0	40
			15:00 ~ 16:00	10	10	0	10	0	0	0	0	0	0	0	0	0	0	0	10	0	0	40
			16:00 ~ 17:00	10	10	0	10	0	0	0	0	0	0	0	0	0	0	0	10	0	0	40
			17:00 ~ 18:00	10	10	0	10	0	0	0	0	0	0	0	0	0	0	0	10	0	0	40
			18:00 ~ 19:00	20	10	0	10	0	0	0	0	0	0	0	0	0	0	0	10	0	0	50
			19:00 ~ 20:00	10	10	0	10	0	0	0	0	0	0	0	0	0	0	0	10	0	0	40
			20:00 ~ 21:00	10	10	0	10	0	0	0	0	0	0	0	0	0	0	0	10	0	0	40
			21:00 ~ 22:00	10	10	0	10	0	0	0	0	0	0	0	0	0	0	0	10	0	0	40
			22:00 ~ 23:00	10	10	0	10	0	0	0	0	0	0	0	0	0	0	0	10	0	0	40
			23:00 ~ 00:00	10	10	0	10	0	0	0	0	0	0	0	0	0	0	0	10	0	0	40
			Whole Day Total (veh)	260	240	0	170	0	0	0	0	0	0	0	0	0	0	0	170	0	0	840

Road No.	Road Name	Bound	Hour	PC	TAXI	LGV3	LGV4	LGV6	HGV7	HGV8	PLB	PV4	PV5	NFB6	NFB7	NFB8	FBSD	FBDD	MC	HGV9	NFB9	Total
73	Chatham Road North	NB	**00:00 ~ 01:00**	150	70	0	30	10	10	10	10	0	10	10	0	10	0	40	20	10	0	390
			01:00 ~ 02:00	100	50	0	20	10	10	10	0	0	10	10	0	10	0	20	20	10	0	280
			02:00 ~ 03:00	80	30	0	20	10	10	10	0	0	10	0	0	10	0	20	10	0	0	210
			03:00 ~ 04:00	60	30	0	20	10	0	10	0	0	10	0	0	0	0	20	10	0	0	170
			04:00 ~ 05:00	60	30	0	10	10	0	10	0	0	10	0	0	0	0	20	10	0	0	160
			05:00 ~ 06:00	80	40	0	20	10	10	10	10	0	10	0	0	10	0	50	10	0	0	260
			06:00 ~ 07:00	160	70	0	30	10	10	10	30	0	10	10	0	10	0	120	20	10	0	500
			07:00 ~ 08:00	310	130	10	60	30	10	10	40	10	10	10	10	10	0	150	40	10	0	850
			08:00 ~ 09:00	380	160	10	80	30	10	10	50	10	10	10	10	10	0	130	50	10	0	970
			09:00 ~ 10:00	340	140	10	70	30	10	10	40	10	10	10	10	10	0	110	40	10	0	860
			10:00 ~ 11:00	330	140	10	70	30	10	10	40	10	10	10	10	10	0	110	40	10	0	850
			11:00 ~ 12:00	340	150	10	70	30	10	10	40	10	10	10	10	10	0	110	40	10	0	870
			12:00 ~ 13:00	520	240	10	80	30	10	10	40	10	10	10	10	10	0	130	60	10	0	1190
			13:00 ~ 14:00	530	240	10	80	30	10	10	40	10	10	10	10	10	0	130	60	10	0	1200
			14:00 ~ 15:00	540	250	10	80	30	10	10	50	10	10	10	10	10	0	130	60	10	0	1230
			15:00 ~ 16:00	550	250	10	90	30	10	10	50	10	10	10	10	10	0	130	60	10	0	1250
			16:00 ~ 17:00	560	260	10	90	30	10	10	50	10	10	10	10	10	0	130	60	10	0	1270
			17:00 ~ 18:00	560	260	10	90	30	10	10	50	10	10	10	10	10	0	130	60	10	0	1270
			18:00 ~ 19:00	600	270	10	90	40	10	10	50	10	10	10	10	10	0	140	70	10	0	1350
			19:00 ~ 20:00	530	240	10	80	30	10	10	40	10	10	10	10	10	0	120	60	10	0	1190
			20:00 ~ 21:00	450	210	10	70	30	10	10	30	10	10	10	10	10	0	110	50	10	0	1040
			21:00 ~ 22:00	460	210	10	70	30	10	10	30	10	10	10	10	10	0	100	50	10	0	1040
			22:00 ~ 23:00	430	200	10	70	30	10	10	30	10	10	10	10	10	0	90	50	10	0	990
			23:00 ~ 00:00	350	160	10	60	20	10	10	20	10	10	10	10	10	0	90	40	10	0	830
			Whole Day Total (veh)	8470	3830	170	1450	580	220	240	740	170	240	200	170	220	0	2330	990	200	0	20220
74	Chatham Road North	SB	**00:00 ~ 01:00**	290	130	10	90	30	10	10	10	0	10	10	10	10	0	50	30	10	0	710
			01:00 ~ 02:00	190	90	10	60	20	10	10	0	0	10	10	10	10	0	30	20	10	0	490
			02:00 ~ 03:00	140	70	0	40	20	10	10	0	0	10	10	0	10	0	20	20	10	0	370
			03:00 ~ 04:00	110	50	0	40	20	10	10	0	0	10	0	0	10	0	20	20	10	0	310
			04:00 ~ 05:00	110	50	0	30	20	10	10	0	0	10	0	0	10	0	20	20	10	0	300
			05:00 ~ 06:00	150	70	0	50	20	10	10	10	0	10	10	0	10	0	60	20	10	0	440
			06:00 ~ 07:00	290	130	10	90	30	10	10	40	0	10	10	10	10	0	150	30	10	0	840
			07:00 ~ 08:00	570	260	10	170	70	10	20	50	10	10	10	10	10	0	190	70	10	0	1480
			08:00 ~ 09:00	720	330	10	220	80	10	30	60	10	10	10	10	10	0	160	80	10	0	1760
			09:00 ~ 10:00	630	290	10	190	70	10	20	50	10	10	10	10	10	0	140	70	10	0	1540
			10:00 ~ 11:00	610	280	10	190	70	10	20	40	10	10	10	10	10	0	140	70	10	0	1500
			11:00 ~ 12:00	640	290	10	190	70	10	20	40	10	10	10	10	10	0	130	70	10	0	1530
			12:00 ~ 13:00	630	290	10	150	60	10	20	40	10	10	10	10	10	0	110	70	10	0	1450
			13:00 ~ 14:00	640	300	10	150	60	10	20	40	10	10	10	10	10	0	110	70	10	0	1470
			14:00 ~ 15:00	650	300	10	150	60	10	20	40	10	10	10	10	10	0	110	70	10	0	1480
			15:00 ~ 16:00	660	310	10	150	60	10	20	40	10	10	10	10	10	0	110	70	10	0	1500
			16:00 ~ 17:00	680	320	10	160	60	10	20	40	10	10	10	10	10	0	110	80	10	0	1550
			17:00 ~ 18:00	670	310	10	160	60	10	20	40	10	10	10	10	10	0	110	80	10	0	1530
			18:00 ~ 19:00	720	330	10	170	60	10	20	40	10	10	10	10	10	0	110	80	10	0	1610
			19:00 ~ 20:00	640	300	10	150	60	10	20	40	10	10	10	10	10	0	100	70	10	0	1460
			20:00 ~ 21:00	540	250	10	130	50	10	20	20	10	10	10	10	10	0	90	60	10	0	1240
			21:00 ~ 22:00	560	260	10	130	50	10	20	20	10	10	10	10	10	0	80	60	10	0	1260
			22:00 ~ 23:00	510	240	10	120	50	10	20	20	10	10	10	10	10	0	80	60	10	0	1180
			23:00 ~ 00:00	420	200	10	100	40	10	10	20	10	10	10	10	10	0	70	50	10	0	990
			Whole Day Total (veh)	11770	5450	200	3080	1190	240	410	700	170	240	220	200	240	0	2300	1340	240	0	27990
75	Chatham Road North	NB	**00:00 ~ 01:00**	150	70	0	30	10	10	10	10	0	10	10	0	10	0	40	20	0	0	380
			01:00 ~ 02:00	100	40	0	20	10	10	10	0	0	10	10	0	10	0	20	10	0	0	250
			02:00 ~ 03:00	70	30	0	20	10	10	10	0	0	10	0	0	0	0	20	10	0	0	190
			03:00 ~ 04:00	60	30	0	10	10	0	10	0	0	10	0	0	0	0	20	10	0	0	160
			04:00 ~ 05:00	60	30	0	10	10	0	10	0	0	10	0	0	0	0	20	10	0	0	160
			05:00 ~ 06:00	80	40	0	20	10	10	10	10	0	10	0	0	0	0	50	10	0	0	250
			06:00 ~ 07:00	150	70	0	30	10	10	10	30	0	10	10	0	10	0	110	20	0	0	470
			07:00 ~ 08:00	300	130	10	60	20	10	10	40	10	10	10	10	10	0	150	40	10	0	830
			08:00 ~ 09:00	380	160	10	70	30	10	10	50	10	10	10	10	10	0	120	40	10	0	940
			09:00 ~ 10:00	330	140	10	60	20	10	10	40	10	10	10	10	10	0	110	40	10	0	830
			10:00 ~ 11:00	320	140	10	60	20	10	10	30	10	10	10	10	10	0	110	40	10	0	810
			11:00 ~ 12:00	340	140	10	60	30	10	10	30	10	10	10	10	10	0	100	40	10	0	830
			12:00 ~ 13:00	460	210	10	70	30	10	10	40	10	10	10	10	10	0	120	50	10	0	1070
			13:00 ~ 14:00	470	210	10	70	30	10	10	40	10	10	10	10	10	0	130	50	10	0	1090
			14:00 ~ 15:00	480	220	10	70	30	10	10	40	10	10	10	10	10	0	130	60	10	0	1120
			15:00 ~ 16:00	480	220	10	70	30	10	10	40	10	10	10	10	10	0	130	60	10	0	1120
			16:00 ~ 17:00	500	230	10	70	30	10	10	40	10	10	10	10	10	0	130	60	10	0	1150
			17:00 ~ 18:00	500	230	10	70	30	10	10	50	10	10	10	10	10	0	130	60	10	0	1160
			18:00 ~ 19:00	530	240	10	80	30	10	10	50	10	10	10	10	10	0	140	60	10	0	1220
			19:00 ~ 20:00	470	210	10	70	30	10	10	40	10	10	10	10	10	0	110	50	10	0	1070
			20:00 ~ 21:00	400	180	10	60	20	10	10	30	10	10	10	10	10	0	100	50	10	0	930
			21:00 ~ 22:00	410	190	10	60	20	10	10	30	10	10	10	10	10	0	100	50	10	0	950
			22:00 ~ 23:00	380	170	10	60	20	10	10	30	10	10	10	10	10	0	90	40	10	0	880
			23:00 ~ 00:00	310	140	10	50	20	10	10	20	10	10	10	10	10	0	80	40	10	0	750
			Whole Day Total (veh)	7730	3470	170	1250	510	220	240	690	170	240	200	170	200	0	2260	920	170	0	18610
76	Chatham Road North	SB	**00:00 ~ 01:00**	180	80	0	50	20	10	10	10	0	10	10	0	10	0	50	20	10	0	470
			01:00 ~ 02:00	120	50	0	30	10	10	10	0	0	10	10	0	10	0	30	20	10	0	320
			02:00 ~ 03:00	90	40	0	30	10	10	10	0	0	10	0	0	10	0	20	10	10	0	250
			03:00 ~ 04:00	70	30	0	20	10	10	10	0	0	10	0	0	0	0	20	10	0	0	190
			04:00 ~ 05:00	70	30	0	20	10	10	10	0	0	10	0	0	0	0	20	10	0	0	190
			05:00 ~ 06:00	90	40	0	30	10	10	10	10	0	10	0	0	10	0	60	10	10	0	300
			06:00 ~ 07:00	180	80	0	50	20	10	10	40	0	10	10	0	10	0	150	20	10	0	600
			07:00 ~ 08:00	370	160	10	90	40	10	10	50	10	10	10	10	10	0	190	40	10	0	1030
			08:00 ~ 09:00	460	200	10	120	40	10	10	60	10	10	10	10	10	0	160	50	10	0	1180
			09:00 ~ 10:00	400	170	10	100	40	10	10	50	10	10	10	10	10	0	140	50	10	0	1040
			10:00 ~ 11:00	390	170	10	100	40	10	10	40	10	10	10	10	10	0	140	50	10	0	1020
			11:00 ~ 12:00	410	180	10	100	40	10	10	40	10	10	10	10	10	0	130	50	10	0	1040
			12:00 ~ 13:00	340	150	10	90	40	10	10	30	10	10	10	10	10	0	90	40	10	0	870
			13:00 ~ 14:00	340	150	10	100	40	10	10	30	10	10	10	10	10	0	90	40	10	0	880
			14:00 ~ 15:00	350	150	10	100	40	10	10	30	10	10	10	10	10	0	90	40	10	0	890
			15:00 ~ 16:00	350	150	10	100	40	10	10	30	10	10	10	10	10	0	90	40	10	0	890
			16:00 ~ 17:00	370	160	10	100	40	10	10	30	10	10	10	10	10	0	90	40	10	0	920
			17:00 ~ 18:00	360	160	10	100	40	10	10	40	10	10	10	10	10	0	90	40	10	0	920
			18:00 ~ 19:00	390	170	10	110	40	10	10	40	10	10	10	10	10	0	100	50	10	0	990
			19:00 ~ 20:00	340	150	10	100	40	10	10	30	10	10	10	10	10	0	80	40	10	0	870
			20:00 ~ 21:00	290	130	10	80	30	10	10	20	10	10	10	10	10	0	70	40	10	0	750
			21:00 ~ 22:00	300	130	10	80	30	10	10	20	10	10	10	10	10	0	70	40	10	0	760
			22:00 ~ 23:00	280	120	10	80	30	10	10	20	10	10	10	10	10	0	70	30	10	0	720
			23:00 ~ 00:00	230	100	10	60	30	10	10	20	10	10	10	10	10	0	60	30	10	0	620
			Whole Day Total (veh)	6770	2950	170	1840	730	240	240	640	170	240	200	170	220	0	2100	810	220	0	17710

Road No.	Road Name	Bound	Hour	PC	TAXI	LGV3	LGV4	LGV6	HGV7	HGV8	PLB	PV4	PV5	NFB6	NFB7	NFB8	FBSD	FBDD	MC	HGV9	NFB9	Total
77	Chatham Road North	SB	**00:00 ~ 01:00**	210	90	10	60	30	10	10	10	0	10	10	10	10	0	50	30	10	0	560
			01:00 ~ 02:00	140	60	10	40	20	10	10	0	0	10	10	10	10	0	30	20	10	0	390
			02:00 ~ 03:00	100	50	0	30	10	10	10	0	0	10	0	0	10	0	20	10	10	0	270
			03:00 ~ 04:00	80	40	0	30	10	10	10	0	0	10	0	0	10	0	20	10	10	0	240
			04:00 ~ 05:00	80	40	0	30	10	10	10	0	0	10	0	0	10	0	20	10	10	0	240
			05:00 ~ 06:00	110	50	0	40	20	10	10	10	0	10	0	0	10	0	60	20	10	0	360
			06:00 ~ 07:00	210	90	10	70	30	10	10	40	0	10	10	10	10	0	150	30	10	0	700
			07:00 ~ 08:00	420	190	10	130	50	10	20	50	10	10	10	10	10	0	190	50	10	0	1180
			08:00 ~ 09:00	520	230	10	160	60	10	20	60	10	10	10	10	10	0	160	60	10	0	1350
			09:00 ~ 10:00	460	200	10	140	50	10	20	50	10	10	10	10	10	0	140	50	10	0	1190
			10:00 ~ 11:00	450	200	10	130	50	10	20	40	10	10	10	10	10	0	140	50	10	0	1160
			11:00 ~ 12:00	470	210	10	140	50	10	20	40	10	10	10	10	10	0	130	50	10	0	1190
			12:00 ~ 13:00	440	200	10	110	40	10	10	30	10	10	10	10	10	0	90	50	10	0	1050
			13:00 ~ 14:00	450	200	10	120	40	10	20	30	10	10	10	10	10	0	90	50	10	0	1080
			14:00 ~ 15:00	450	210	10	120	50	10	20	30	10	10	10	10	10	0	90	50	10	0	1100
			15:00 ~ 16:00	460	210	10	120	50	10	20	30	10	10	10	10	10	0	90	50	10	0	1110
			16:00 ~ 17:00	480	210	10	120	50	10	20	30	10	10	10	10	10	0	90	50	10	0	1130
			17:00 ~ 18:00	470	210	10	120	50	10	20	40	10	10	10	10	10	0	90	50	10	0	1130
			18:00 ~ 19:00	500	230	10	130	50	10	20	40	10	10	10	10	10	0	100	60	10	0	1210
			19:00 ~ 20:00	450	200	10	120	40	10	20	30	10	10	10	10	10	0	80	50	10	0	1070
			20:00 ~ 21:00	380	170	10	100	40	10	10	20	10	10	10	10	10	0	70	40	10	0	910
			21:00 ~ 22:00	390	180	10	100	40	10	10	20	10	10	10	10	10	0	70	50	10	0	940
			22:00 ~ 23:00	360	160	10	90	40	10	10	20	10	10	10	10	10	0	70	40	10	0	870
			23:00 ~ 00:00	290	130	10	80	30	10	10	20	10	10	10	10	10	0	60	40	10	0	740
			Whole Day Total (veh)	8370	3760	200	2330	910	240	360	640	170	240	200	200	240	0	2100	970	240	0	21170
78	Pak Kung Street	EB	**00:00 ~ 01:00**	10	10	0	10	10	0	0	0	0	0	0	0	0	0	0	10	0	0	50
			01:00 ~ 02:00	10	10	0	10	10	0	0	0	0	0	0	0	0	0	0	10	0	0	50
			02:00 ~ 03:00	10	10	0	10	10	0	0	0	0	0	0	0	0	0	0	10	0	0	50
			03:00 ~ 04:00	10	10	0	10	0	0	0	0	0	0	0	0	0	0	0	0	0	0	30
			04:00 ~ 05:00	10	10	0	10	0	0	0	0	0	0	0	0	0	0	0	0	0	0	30
			05:00 ~ 06:00	10	10	0	10	10	0	0	0	0	0	0	0	0	0	0	10	0	0	50
			06:00 ~ 07:00	10	10	0	10	10	0	0	0	0	0	0	0	0	0	0	10	0	0	50
			07:00 ~ 08:00	20	10	0	10	10	0	10	0	0	0	0	0	0	0	0	10	0	0	70
			08:00 ~ 09:00	30	20	0	10	10	0	10	0	0	0	0	0	0	0	0	10	0	0	90
			09:00 ~ 10:00	30	20	0	10	10	0	10	0	0	0	0	0	0	0	0	10	0	0	90
			10:00 ~ 11:00	30	20	0	10	10	0	10	0	0	0	0	0	0	0	0	10	0	0	90
			11:00 ~ 12:00	30	20	0	10	10	0	10	0	0	0	0	0	0	0	0	10	0	0	90
			12:00 ~ 13:00	30	20	0	10	10	0	0	0	0	0	0	0	0	0	0	10	0	0	80
			13:00 ~ 14:00	30	20	0	10	10	0	0	0	0	0	0	0	0	0	0	10	0	0	80
			14:00 ~ 15:00	30	20	0	10	10	0	0	0	0	0	0	0	0	0	0	10	0	0	80
			15:00 ~ 16:00	30	20	0	10	10	0	0	0	0	0	0	0	0	0	0	10	0	0	80
			16:00 ~ 17:00	30	20	0	10	10	0	0	0	0	0	0	0	0	0	0	10	0	0	80
			17:00 ~ 18:00	30	20	0	10	10	0	0	0	0	0	0	0	0	0	0	10	0	0	80
			18:00 ~ 19:00	30	20	0	10	10	0	0	0	0	0	0	0	0	0	0	10	0	0	80
			19:00 ~ 20:00	30	20	0	10	10	0	0	0	0	0	0	0	0	0	0	10	0	0	80
			20:00 ~ 21:00	20	10	0	10	10	0	0	0	0	0	0	0	0	0	0	10	0	0	60
			21:00 ~ 22:00	30	20	0	10	10	0	0	0	0	0	0	0	0	0	0	10	0	0	80
			22:00 ~ 23:00	20	10	0	10	10	0	0	0	0	0	0	0	0	0	0	10	0	0	60
			23:00 ~ 00:00	20	10	0	10	10	0	0	0	0	0	0	0	0	0	0	10	0	0	60
			Whole Day Total (veh)	540	370	0	240	220	0	50	0	0	0	0	0	0	0	0	220	0	0	1640
79	Pak Kung Street	WB	**00:00 ~ 01:00**	90	50	0	30	10	10	10	0	0	10	0	0	10	0	0	10	10	0	240
			01:00 ~ 02:00	60	30	0	20	10	10	10	0	0	10	0	0	10	0	0	10	10	0	180
			02:00 ~ 03:00	40	20	0	20	10	10	10	0	0	10	0	0	0	0	0	10	0	0	130
			03:00 ~ 04:00	30	20	0	10	10	0	10	0	0	0	0	0	0	0	0	10	0	0	90
			04:00 ~ 05:00	30	20	0	10	10	0	10	0	0	0	0	0	0	0	0	10	0	0	90
			05:00 ~ 06:00	50	30	0	20	10	10	10	0	0	10	0	0	0	0	0	10	0	0	150
			06:00 ~ 07:00	90	50	0	30	10	10	10	0	0	10	0	0	10	0	0	10	10	0	240
			07:00 ~ 08:00	170	90	10	50	20	10	10	0	0	10	10	10	10	0	0	20	10	0	430
			08:00 ~ 09:00	210	110	10	60	20	10	10	0	0	10	10	10	10	0	0	30	10	0	510
			09:00 ~ 10:00	190	100	10	50	20	10	10	0	0	10	10	10	10	0	0	20	10	0	460
			10:00 ~ 11:00	180	90	10	50	20	10	10	0	0	10	10	10	10	0	0	20	10	0	440
			11:00 ~ 12:00	190	100	10	60	20	10	10	0	0	10	10	10	10	0	0	30	10	0	480
			12:00 ~ 13:00	190	100	0	30	10	10	10	10	0	10	10	10	10	0	20	20	10	0	450
			13:00 ~ 14:00	190	100	0	30	10	10	10	10	0	10	10	10	10	0	20	30	10	0	460
			14:00 ~ 15:00	200	100	0	30	10	10	10	10	0	10	10	10	10	0	20	30	10	0	470
			15:00 ~ 16:00	200	100	0	30	10	10	10	10	0	10	10	10	10	0	20	30	10	0	470
			16:00 ~ 17:00	210	110	0	30	10	10	10	10	0	10	10	10	10	0	20	30	10	0	490
			17:00 ~ 18:00	200	110	0	30	10	10	10	10	0	10	10	10	10	0	20	30	10	0	480
			18:00 ~ 19:00	220	110	0	40	20	10	10	10	0	10	10	10	10	0	20	30	10	0	520
			19:00 ~ 20:00	190	100	0	30	10	10	10	10	0	10	10	10	10	0	20	30	10	0	460
			20:00 ~ 21:00	160	90	0	30	10	10	10	10	0	10	10	10	10	0	20	20	10	0	410
			21:00 ~ 22:00	170	90	0	30	10	10	10	10	0	10	10	10	10	0	20	20	10	0	420
			22:00 ~ 23:00	160	80	0	30	10	10	10	10	0	10	10	10	10	0	20	20	10	0	400
			23:00 ~ 00:00	130	70	0	20	10	10	10	10	0	10	10	10	10	0	10	20	10	0	340
			Whole Day Total (veh)	3550	1870	50	770	300	220	240	120	0	220	170	170	200	0	230	500	200	0	8810
80	San Wai Street	EB	**00:00 ~ 01:00**	10	10	0	10	0	0	0	0	0	0	0	0	0	0	0	0	0	0	30
			01:00 ~ 02:00	10	10	0	10	0	0	0	0	0	0	0	0	0	0	0	0	0	0	30
			02:00 ~ 03:00	10	10	0	0	0	0	0	0	0	0	0	0	0	0	0	0	0	0	20
			03:00 ~ 04:00	10	10	0	0	0	0	0	0	0	0	0	0	0	0	0	0	0	0	20
			04:00 ~ 05:00	10	10	0	0	0	0	0	0	0	0	0	0	0	0	0	0	0	0	20
			05:00 ~ 06:00	10	10	0	0	0	0	0	0	0	0	0	0	0	0	0	0	0	0	20
			06:00 ~ 07:00	10	10	0	10	0	0	0	0	0	0	0	0	0	0	0	0	0	0	30
			07:00 ~ 08:00	10	10	0	10	10	0	0	0	0	0	0	0	0	0	0	10	0	0	50
			08:00 ~ 09:00	20	10	0	10	10	0	0	0	0	0	0	0	0	0	0	10	0	0	60
			09:00 ~ 10:00	10	10	0	10	10	0	0	0	0	0	0	0	0	0	0	10	0	0	50
			10:00 ~ 11:00	10	10	0	10	10	0	0	0	0	0	0	0	0	0	0	10	0	0	50
			11:00 ~ 12:00	10	10	0	10	10	0	0	0	0	0	0	0	0	0	0	10	0	0	50
			12:00 ~ 13:00	10	10	0	10	10	0	0	0	0	0	0	0	0	0	0	10	0	0	50
			13:00 ~ 14:00	20	10	0	10	10	0	0	0	0	0	0	0	0	0	0	10	0	0	60
			14:00 ~ 15:00	20	10	0	10	10	0	0	0	0	0	0	0	0	0	0	10	0	0	60
			15:00 ~ 16:00	20	10	0	10	10	0	0	0	0	0	0	0	0	0	0	10	0	0	60
			16:00 ~ 17:00	20	10	0	10	10	0	0	0	0	0	0	0	0	0	0	10	0	0	60
			17:00 ~ 18:00	20	10	0	10	10	0	0	0	0	0	0	0	0	0	0	10	0	0	60
			18:00 ~ 19:00	20	10	0	10	10	0	0	0	0	0	0	0	0	0	0	10	0	0	60
			19:00 ~ 20:00	20	10	0	10	10	0	0	0	0	0	0	0	0	0	0	10	0	0	60
			20:00 ~ 21:00	10	10	0	10	10	0	0	0	0	0	0	0	0	0	0	10	0	0	50
			21:00 ~ 22:00	10	10	0	10	10	0	0	0	0	0	0	0	0	0	0	10	0	0	50
			22:00 ~ 23:00	10	10	0	10	10	0	0	0	0	0	0	0	0	0	0	10	0	0	50
			23:00 ~ 00:00	10	10	0	10	10	0	0	0	0	0	0	0	0	0	0	10	0	0	50
			Whole Day Total (veh)	320	240	0	200	170	0	0	0	0	0	0	0	0	0	0	170	0	0	1100

Road No.	Road Name	Bound	Hour	PC	TAXI	LGV3	LGV4	LGV6	HGV7	HGV8	PLB	PV4	PV5	NFB6	NFB7	NFB8	FBSD	FBDD	MC	HGV9	NFB9	Total
81	San Wai Street	WB	**00:00 ~ 01:00**	40	20	0	20	10	10	10	0	0	0	0	0	0	0	0	10	0	0	120
			01:00 ~ 02:00	30	10	0	20	10	10	10	0	0	0	0	0	0	0	0	10	0	0	100
			02:00 ~ 03:00	20	10	0	10	10	0	10	0	0	0	0	0	0	0	0	10	0	0	70
			03:00 ~ 04:00	20	10	0	10	10	0	10	0	0	0	0	0	0	0	0	10	0	0	70
			04:00 ~ 05:00	20	10	0	10	10	0	10	0	0	0	0	0	0	0	0	10	0	0	70
			05:00 ~ 06:00	20	10	0	10	10	0	10	0	0	0	0	0	0	0	0	10	0	0	70
			06:00 ~ 07:00	40	20	0	20	10	10	10	0	0	0	0	0	0	0	0	10	0	0	120
			07:00 ~ 08:00	70	40	0	40	20	10	10	0	0	10	0	0	10	0	0	10	10	0	230
			08:00 ~ 09:00	80	40	0	50	20	10	10	0	0	10	0	0	10	0	0	10	10	0	250
			09:00 ~ 10:00	70	40	0	40	20	10	10	0	0	10	0	0	10	0	0	10	10	0	230
			10:00 ~ 11:00	70	40	0	40	20	10	10	0	0	10	0	0	10	0	0	10	10	0	230
			11:00 ~ 12:00	80	40	0	40	20	10	10	0	0	10	0	0	10	0	0	10	10	0	240
			12:00 ~ 13:00	120	60	0	30	10	10	10	0	0	10	10	0	10	0	0	20	10	0	300
			13:00 ~ 14:00	120	60	0	30	10	10	10	0	0	10	10	0	10	0	0	20	10	0	300
			14:00 ~ 15:00	120	60	0	30	10	10	10	0	0	10	10	0	10	0	0	20	10	0	300
			15:00 ~ 16:00	120	60	0	30	10	10	10	0	0	10	10	0	10	0	0	20	10	0	300
			16:00 ~ 17:00	130	70	0	30	10	10	10	0	0	10	10	0	10	0	0	20	10	0	320
			17:00 ~ 18:00	130	70	0	30	10	10	10	0	0	10	10	0	10	0	0	20	10	0	320
			18:00 ~ 19:00	130	70	0	30	10	10	10	0	0	10	10	0	10	0	0	20	10	0	320
			19:00 ~ 20:00	120	60	0	30	10	10	10	0	0	10	10	0	10	0	0	20	10	0	300
			20:00 ~ 21:00	100	50	0	20	10	10	10	0	0	10	10	0	10	0	0	10	10	0	250
			21:00 ~ 22:00	100	50	0	20	10	10	10	0	0	10	10	0	10	0	0	20	10	0	260
			22:00 ~ 23:00	100	50	0	20	10	10	10	0	0	10	10	0	10	0	0	10	10	0	250
			23:00 ~ 00:00	80	40	0	20	10	10	10	0	0	10	10	0	10	0	0	10	10	0	220
			Whole Day Total (veh)	1930	990	0	630	290	200	240	0	0	170	120	0	170	0	0	330	170	0	5240
82	San Lau Strteet	WB	**00:00 ~ 01:00**	40	20	0	10	10	0	10	10	0	0	0	0	0	0	20	10	0	0	130
			01:00 ~ 02:00	30	20	0	10	10	0	10	0	0	0	0	0	0	0	10	10	0	0	100
			02:00 ~ 03:00	20	10	0	10	10	0	0	0	0	0	0	0	0	0	10	10	0	0	70
			03:00 ~ 04:00	20	10	0	10	10	0	0	0	0	0	0	0	0	0	10	10	0	0	70
			04:00 ~ 05:00	20	10	0	10	10	0	0	0	0	0	0	0	0	0	10	10	0	0	70
			05:00 ~ 06:00	20	10	0	10	10	0	0	10	0	0	0	0	0	0	20	10	0	0	90
			06:00 ~ 07:00	40	20	0	10	10	0	10	10	0	0	0	0	0	0	50	10	0	0	160
			07:00 ~ 08:00	80	40	0	20	10	10	10	20	0	10	0	0	10	0	70	10	10	0	300
			08:00 ~ 09:00	100	50	0	20	10	10	10	20	0	10	0	0	10	0	60	10	10	0	320
			09:00 ~ 10:00	90	50	0	20	10	10	10	20	0	10	0	0	10	0	50	10	10	0	300
			10:00 ~ 11:00	80	40	0	20	10	10	10	20	0	10	0	0	10	0	50	10	10	0	280
			11:00 ~ 12:00	90	50	0	20	10	10	10	20	0	10	0	0	10	0	50	10	10	0	300
			12:00 ~ 13:00	100	50	0	20	10	10	10	20	0	10	10	0	10	0	60	10	0	0	320
			13:00 ~ 14:00	110	60	0	20	10	10	10	20	0	10	10	0	10	0	60	20	0	0	350
			14:00 ~ 15:00	110	60	0	20	10	10	10	20	0	10	10	0	10	0	60	20	0	0	350
			15:00 ~ 16:00	110	60	0	20	10	10	10	20	0	10	10	0	10	0	60	20	0	0	350
			16:00 ~ 17:00	110	60	0	20	10	10	10	20	0	10	10	0	10	0	60	20	0	0	350
			17:00 ~ 18:00	110	60	0	20	10	10	10	30	0	10	10	0	10	0	60	20	0	0	360
			18:00 ~ 19:00	120	60	0	20	10	10	10	30	0	10	10	0	10	0	60	20	0	0	370
			19:00 ~ 20:00	110	60	0	20	10	10	10	20	0	10	10	0	10	0	50	20	0	0	340
			20:00 ~ 21:00	90	50	0	20	10	10	10	10	0	10	10	0	10	0	50	10	0	0	290
			21:00 ~ 22:00	90	50	0	20	10	10	10	10	0	10	10	0	10	0	50	10	0	0	290
			22:00 ~ 23:00	90	50	0	20	10	10	10	10	0	10	10	0	10	0	40	10	0	0	280
			23:00 ~ 00:00	70	40	0	10	10	10	10	10	0	10	10	0	10	0	40	10	0	0	240
			Whole Day Total (veh)	1850	990	0	400	240	170	200	350	0	170	120	0	170	0	1060	310	50	0	6080
83	Shek Tong Street	EB	**00:00 ~ 01:00**	10	10	0	0	0	0	0	0	0	0	0	0	0	0	0	0	0	0	20
			01:00 ~ 02:00	10	10	0	0	0	0	0	0	0	0	0	0	0	0	0	0	0	0	20
			02:00 ~ 03:00	10	10	0	0	0	0	0	0	0	0	0	0	0	0	0	0	0	0	20
			03:00 ~ 04:00	10	10	0	0	0	0	0	0	0	0	0	0	0	0	0	0	0	0	20
			04:00 ~ 05:00	10	10	0	0	0	0	0	0	0	0	0	0	0	0	0	0	0	0	20
			05:00 ~ 06:00	10	10	0	0	0	0	0	0	0	0	0	0	0	0	0	0	0	0	20
			06:00 ~ 07:00	10	10	0	0	0	0	0	0	0	0	0	0	0	0	0	0	0	0	20
			07:00 ~ 08:00	10	10	0	10	0	0	0	0	0	0	0	0	0	0	0	10	0	0	40
			08:00 ~ 09:00	20	10	0	10	0	0	0	0	0	0	0	0	0	0	0	10	0	0	50
			09:00 ~ 10:00	10	10	0	10	0	0	0	0	0	0	0	0	0	0	0	10	0	0	40
			10:00 ~ 11:00	10	10	0	10	0	0	0	0	0	0	0	0	0	0	0	10	0	0	40
			11:00 ~ 12:00	10	10	0	10	0	0	0	0	0	0	0	0	0	0	0	10	0	0	40
			12:00 ~ 13:00	10	10	0	10	0	0	0	0	0	0	0	0	0	0	0	10	0	0	40
			13:00 ~ 14:00	10	10	0	10	0	0	0	0	0	0	0	0	0	0	0	10	0	0	40
			14:00 ~ 15:00	10	10	0	10	0	0	0	0	0	0	0	0	0	0	0	10	0	0	40
			15:00 ~ 16:00	10	10	0	10	0	0	0	0	0	0	0	0	0	0	0	10	0	0	40
			16:00 ~ 17:00	10	10	0	10	0	0	0	0	0	0	0	0	0	0	0	10	0	0	40
			17:00 ~ 18:00	10	10	0	10	0	0	0	0	0	0	0	0	0	0	0	10	0	0	40
			18:00 ~ 19:00	20	10	0	10	0	0	0	0	0	0	0	0	0	0	0	10	0	0	50
			19:00 ~ 20:00	10	10	0	10	0	0	0	0	0	0	0	0	0	0	0	10	0	0	40
			20:00 ~ 21:00	10	10	0	10	0	0	0	0	0	0	0	0	0	0	0	10	0	0	40
			21:00 ~ 22:00	10	10	0	10	0	0	0	0	0	0	0	0	0	0	0	10	0	0	40
			22:00 ~ 23:00	10	10	0	10	0	0	0	0	0	0	0	0	0	0	0	10	0	0	40
			23:00 ~ 00:00	10	10	0	10	0	0	0	0	0	0	0	0	0	0	0	10	0	0	40
			Whole Day Total (veh)	260	240	0	170	0	0	0	0	0	0	0	0	0	0	0	170	0	0	840
84	Chatham Road North	NB	**00:00 ~ 01:00**	170	70	0	30	20	10	10	10	0	10	10	0	10	0	60	20	10	0	440
			01:00 ~ 02:00	110	50	0	20	10	10	10	0	0	10	10	0	10	0	30	20	10	0	300
			02:00 ~ 03:00	80	40	0	20	10	10	10	0	0	10	0	0	10	0	20	10	0	0	220
			03:00 ~ 04:00	60	30	0	20	10	0	10	0	0	10	0	0	0	0	20	10	0	0	170
			04:00 ~ 05:00	60	30	0	20	10	0	10	0	0	10	0	0	0	0	20	10	0	0	170
			05:00 ~ 06:00	90	40	0	20	10	10	10	10	0	10	0	0	10	0	70	10	0	0	290
			06:00 ~ 07:00	170	70	0	30	20	10	10	40	0	10	10	0	10	0	160	20	10	0	570
			07:00 ~ 08:00	340	150	10	60	30	10	10	60	10	10	10	10	10	0	200	40	10	0	970
			08:00 ~ 09:00	420	180	10	80	30	10	10	60	10	10	10	10	10	0	170	50	10	0	1080
			09:00 ~ 10:00	370	160	10	70	30	10	10	50	10	10	10	10	10	0	150	40	10	0	960
			10:00 ~ 11:00	360	160	10	70	30	10	10	50	10	10	10	10	10	0	150	40	10	0	950
			11:00 ~ 12:00	380	160	10	70	30	10	10	50	10	10	10	10	10	0	140	40	10	0	960
			12:00 ~ 13:00	560	260	10	80	30	10	10	60	10	10	10	10	10	0	170	60	10	0	1310
			13:00 ~ 14:00	570	260	10	80	30	10	10	60	10	10	10	10	10	0	170	70	10	0	1330
			14:00 ~ 15:00	580	270	10	80	30	10	10	60	10	10	10	10	10	0	170	70	10	0	1350
			15:00 ~ 16:00	590	270	10	80	30	10	10	60	10	10	10	10	10	0	170	70	10	0	1360
			16:00 ~ 17:00	610	280	10	90	30	10	10	60	10	10	10	10	10	0	170	70	10	0	1400
			17:00 ~ 18:00	600	280	10	90	30	10	10	70	10	10	10	10	10	0	180	70	10	0	1410
			18:00 ~ 19:00	640	300	10	90	40	10	10	70	10	10	10	10	10	0	190	70	10	0	1490
			19:00 ~ 20:00	570	270	10	80	30	10	10	60	10	10	10	10	10	0	160	70	10	0	1330
			20:00 ~ 21:00	480	220	10	70	30	10	10	40	10	10	10	10	10	0	140	60	10	0	1130
			21:00 ~ 22:00	500	230	10	70	30	10	10	40	10	10	10	10	10	0	140	60	10	0	1160
			22:00 ~ 23:00	460	210	10	70	30	10	10	40	10	10	10	10	10	0	130	50	10	0	1080
			23:00 ~ 00:00	380	170	10	60	20	10	10	30	10	10	10	10	10	0	110	40	10	0	900
			Whole Day Total (veh)	9150	4160	170	1450	600	220	240	980	170	240	200	170	220	0	3090	1070	200	0	22330

Road No.	Road Name	Bound	Hour	PC	TAXI	LGV3	LGV4	LGV6	HGV7	HGV8	PLB	PV4	PV5	NFB6	NFB7	NFB8	FBSD	FBDD	MC	HGV9	NFB9	Total
85	Chatham Road North	SB	**00:00 ~ 01:00**	190	80	0	50	20	10	10	10	0	10	10	0	10	0	50	20	10	0	480
			01:00 ~ 02:00	120	60	0	30	10	10	10	0	0	10	10	0	10	0	30	20	10	0	330
			02:00 ~ 03:00	90	40	0	30	10	10	10	0	0	10	0	0	10	0	20	10	10	0	250
			03:00 ~ 04:00	70	30	0	20	10	10	10	0	0	10	0	0	0	0	20	10	0	0	190
			04:00 ~ 05:00	70	30	0	20	10	10	10	0	0	10	0	0	0	0	20	10	0	0	190
			05:00 ~ 06:00	100	40	0	30	10	10	10	10	0	10	0	0	10	0	60	10	10	0	310
			06:00 ~ 07:00	190	80	0	50	20	10	10	40	0	10	10	0	10	0	150	20	10	0	610
			07:00 ~ 08:00	370	160	10	90	40	10	10	50	10	10	10	10	10	0	190	40	10	0	1030
			08:00 ~ 09:00	470	200	10	120	40	10	10	60	10	10	10	10	10	0	160	50	10	0	1190
			09:00 ~ 10:00	410	180	10	100	40	10	10	50	10	10	10	10	10	0	140	50	10	0	1060
			10:00 ~ 11:00	400	170	10	100	40	10	10	40	10	10	10	10	10	0	140	50	10	0	1030
			11:00 ~ 12:00	420	180	10	100	40	10	10	40	10	10	10	10	10	0	130	50	10	0	1050
			12:00 ~ 13:00	350	150	10	90	40	10	10	30	10	10	10	10	10	0	90	40	10	0	880
			13:00 ~ 14:00	350	150	10	100	40	10	10	30	10	10	10	10	10	0	90	40	10	0	890
			14:00 ~ 15:00	360	160	10	100	40	10	10	30	10	10	10	10	10	0	90	40	10	0	910
			15:00 ~ 16:00	360	160	10	100	40	10	10	30	10	10	10	10	10	0	90	40	10	0	910
			16:00 ~ 17:00	380	160	10	100	40	10	10	30	10	10	10	10	10	0	90	40	10	0	930
			17:00 ~ 18:00	370	160	10	100	40	10	10	40	10	10	10	10	10	0	90	40	10	0	930
			18:00 ~ 19:00	400	170	10	110	40	10	10	40	10	10	10	10	10	0	100	50	10	0	1000
			19:00 ~ 20:00	350	150	10	100	40	10	10	30	10	10	10	10	10	0	80	40	10	0	880
			20:00 ~ 21:00	300	130	10	80	30	10	10	20	10	10	10	10	10	0	70	40	10	0	760
			21:00 ~ 22:00	310	130	10	80	30	10	10	20	10	10	10	10	10	0	70	40	10	0	770
			22:00 ~ 23:00	280	120	10	80	30	10	10	20	10	10	10	10	10	0	70	30	10	0	720
			23:00 ~ 00:00	230	100	10	60	30	10	10	20	10	10	10	10	10	0	60	30	10	0	620
			Whole Day Total (veh)	6940	2990	170	1840	730	240	240	640	170	240	200	170	220	0	2100	810	220	0	17920
86	Chatham Road North	NB	**00:00 ~ 01:00**	240	110	0	50	20	10	10	10	0	10	10	10	10	0	60	30	10	0	590
			01:00 ~ 02:00	160	70	0	30	10	10	10	0	0	10	10	10	10	0	30	20	10	0	390
			02:00 ~ 03:00	120	60	0	30	10	10	10	0	0	10	10	0	10	0	20	20	10	0	320
			03:00 ~ 04:00	90	40	0	20	10	10	10	0	0	10	0	0	10	0	20	10	0	0	230
			04:00 ~ 05:00	90	40	0	20	10	10	10	0	0	10	0	0	10	0	20	10	0	0	230
			05:00 ~ 06:00	120	60	0	30	10	10	10	10	0	10	10	0	10	0	70	20	10	0	380
			06:00 ~ 07:00	240	110	0	50	20	10	10	40	0	10	10	10	10	0	160	30	10	0	720
			07:00 ~ 08:00	480	220	10	90	40	10	10	60	10	10	10	10	10	0	210	60	10	0	1250
			08:00 ~ 09:00	600	270	10	120	40	10	10	70	10	10	10	10	10	0	170	70	10	0	1430
			09:00 ~ 10:00	530	240	10	100	40	10	10	50	10	10	10	10	10	0	160	60	10	0	1270
			10:00 ~ 11:00	520	230	10	100	40	10	10	50	10	10	10	10	10	0	150	60	10	0	1240
			11:00 ~ 12:00	540	250	10	100	40	10	10	50	10	10	10	10	10	0	150	60	10	0	1280
			12:00 ~ 13:00	610	280	10	100	40	10	10	60	10	10	10	10	10	0	180	70	10	0	1430
			13:00 ~ 14:00	620	290	10	110	40	10	10	60	10	10	10	10	10	0	180	70	10	0	1460
			14:00 ~ 15:00	630	290	10	110	40	10	10	60	10	10	10	10	10	0	180	70	10	0	1470
			15:00 ~ 16:00	630	300	10	110	40	10	10	60	10	10	10	10	10	0	180	70	10	0	1480
			16:00 ~ 17:00	660	310	10	110	40	10	10	60	10	10	10	10	10	0	180	70	10	0	1520
			17:00 ~ 18:00	650	300	10	110	40	10	10	70	10	10	10	10	10	0	180	70	10	0	1510
			18:00 ~ 19:00	690	320	10	120	50	10	20	70	10	10	10	10	10	0	190	80	10	0	1620
			19:00 ~ 20:00	620	290	10	110	40	10	10	60	10	10	10	10	10	0	160	70	10	0	1440
			20:00 ~ 21:00	520	240	10	90	40	10	10	40	10	10	10	10	10	0	140	60	10	0	1220
			21:00 ~ 22:00	540	250	10	90	40	10	10	40	10	10	10	10	10	0	140	60	10	0	1250
			22:00 ~ 23:00	500	230	10	90	30	10	10	40	10	10	10	10	10	0	130	60	10	0	1170
			23:00 ~ 00:00	410	190	10	70	30	10	10	30	10	10	10	10	10	0	120	50	10	0	990
			Whole Day Total (veh)	10810	4990	170	1960	760	240	250	990	170	240	220	200	240	0	3180	1250	220	0	25890
87	Chatham Road North	SB	**00:00 ~ 01:00**	190	80	0	50	20	10	10	10	0	10	10	0	10	0	50	20	10	0	480
			01:00 ~ 02:00	130	60	0	30	20	10	10	0	0	10	10	0	10	0	30	20	10	0	350
			02:00 ~ 03:00	90	40	0	30	10	10	10	0	0	10	0	0	10	0	20	10	10	0	250
			03:00 ~ 04:00	70	30	0	20	10	10	10	0	0	10	0	0	0	0	20	10	0	0	190
			04:00 ~ 05:00	70	30	0	20	10	10	10	0	0	10	0	0	0	0	20	10	0	0	190
			05:00 ~ 06:00	100	50	0	30	10	10	10	10	0	10	0	0	10	0	60	10	10	0	320
			06:00 ~ 07:00	190	90	0	50	20	10	10	40	0	10	10	0	10	0	150	20	10	0	620
			07:00 ~ 08:00	380	170	10	90	40	10	10	50	10	10	10	10	10	0	190	50	10	0	1060
			08:00 ~ 09:00	480	210	10	120	50	10	10	60	10	10	10	10	10	0	160	60	10	0	1230
			09:00 ~ 10:00	420	180	10	100	40	10	10	50	10	10	10	10	10	0	140	50	10	0	1070
			10:00 ~ 11:00	410	180	10	100	40	10	10	40	10	10	10	10	10	0	140	50	10	0	1050
			11:00 ~ 12:00	430	190	10	110	40	10	10	40	10	10	10	10	10	0	130	50	10	0	1080
			12:00 ~ 13:00	360	160	10	100	40	10	10	30	10	10	10	10	10	0	90	40	10	0	910
			13:00 ~ 14:00	360	160	10	100	40	10	10	30	10	10	10	10	10	0	90	40	10	0	910
			14:00 ~ 15:00	370	160	10	100	40	10	10	30	10	10	10	10	10	0	90	40	10	0	920
			15:00 ~ 16:00	370	160	10	110	40	10	10	30	10	10	10	10	10	0	90	40	10	0	930
			16:00 ~ 17:00	390	170	10	110	40	10	10	30	10	10	10	10	10	0	90	50	10	0	970
			17:00 ~ 18:00	380	170	10	110	40	10	10	40	10	10	10	10	10	0	90	40	10	0	960
			18:00 ~ 19:00	410	180	10	110	40	10	10	40	10	10	10	10	10	0	100	50	10	0	1020
			19:00 ~ 20:00	360	160	10	100	40	10	10	30	10	10	10	10	10	0	80	40	10	0	900
			20:00 ~ 21:00	310	130	10	90	30	10	10	20	10	10	10	10	10	0	70	40	10	0	780
			21:00 ~ 22:00	320	140	10	90	30	10	10	20	10	10	10	10	10	0	70	40	10	0	800
			22:00 ~ 23:00	290	130	10	80	30	10	10	20	10	10	10	10	10	0	70	40	10	0	750
			23:00 ~ 00:00	240	110	10	70	30	10	10	20	10	10	10	10	10	0	60	30	10	0	650
			Whole Day Total (veh)	7120	3140	170	1920	750	240	240	640	170	240	200	170	220	0	2100	850	220	0	18390
88	Ma Tau Wai Road	NB	**00:00 ~ 01:00**	260	120	0	50	20	10	10	10	0	10	10	10	10	0	60	30	10	0	620
			01:00 ~ 02:00	180	80	0	40	20	10	10	0	0	10	10	10	10	0	30	20	10	0	440
			02:00 ~ 03:00	130	60	0	30	10	10	10	0	0	10	10	0	10	0	20	20	10	0	330
			03:00 ~ 04:00	100	40	0	20	10	10	10	0	0	10	0	0	10	0	20	10	0	0	240
			04:00 ~ 05:00	100	40	0	20	10	10	10	0	0	10	0	0	10	0	20	10	0	0	240
			05:00 ~ 06:00	140	60	0	30	10	10	10	10	0	10	10	0	10	0	70	20	10	0	400
			06:00 ~ 07:00	270	120	0	50	20	10	10	40	0	10	10	10	10	0	160	30	10	0	760
			07:00 ~ 08:00	530	230	10	100	40	10	10	60	10	10	10	10	10	0	210	60	10	0	1320
			08:00 ~ 09:00	660	290	10	120	50	10	20	70	10	10	10	10	10	0	170	70	10	0	1530
			09:00 ~ 10:00	580	250	10	110	40	10	10	50	10	10	10	10	10	0	160	70	10	0	1350
			10:00 ~ 11:00	570	240	10	110	40	10	10	50	10	10	10	10	10	0	150	60	10	0	1310
			11:00 ~ 12:00	590	260	10	110	40	10	10	50	10	10	10	10	10	0	150	70	10	0	1360
			12:00 ~ 13:00	700	320	10	120	50	10	10	60	10	10	10	10	10	0	180	80	10	0	1600
			13:00 ~ 14:00	720	320	10	120	50	10	20	60	10	10	10	10	10	0	180	80	10	0	1630
			14:00 ~ 15:00	730	330	10	130	50	10	20	60	10	10	10	10	10	0	180	80	10	0	1660
			15:00 ~ 16:00	740	330	10	130	50	10	20	60	10	10	10	10	10	0	180	80	10	0	1670
			16:00 ~ 17:00	760	340	10	130	50	10	20	60	10	10	10	10	10	0	180	80	10	0	1700
			17:00 ~ 18:00	760	340	10	130	50	10	20	70	10	10	10	10	10	0	180	80	10	0	1710
			18:00 ~ 19:00	800	360	10	140	50	10	20	70	10	20	10	10	10	0	190	90	10	0	1810
			19:00 ~ 20:00	720	320	10	120	50	10	20	60	10	10	10	10	10	0	160	80	10	0	1610
			20:00 ~ 21:00	600	270	10	110	40	10	10	40	10	10	10	10	10	0	140	70	10	0	1360
			21:00 ~ 22:00	620	280	10	110	40	10	10	40	10	10	10	10	10	0	140	70	10	0	1390
			22:00 ~ 23:00	580	260	10	100	40	10	10	40	10	10	10	10	10	0	130	70	10	0	1310
			23:00 ~ 00:00	470	210	10	80	30	10	10	30	10	10	10	10	10	0	120	50	10	0	1080
			Whole Day Total (veh)	12310	5470	170	2210	860	240	320	990	170	250	220	200	240	0	3180	1380	220	0	28430

Road No.	Road Name	Bound	Hour	PC	TAXI	LGV3	LGV4	LGV6	HGV7	HGV8	PLB	PV4	PV5	NFB6	NFB7	NFB8	FBSD	FBDD	MC	HGV9	NFB9	Total
89	Ma Tau Wai Road	NB	**00:00 ~ 01:00**	240	100	0	50	20	10	10	10	0	10	10	10	10	0	60	30	10	0	580
			01:00 ~ 02:00	160	70	0	30	20	10	10	0	0	10	10	10	10	0	30	20	10	0	400
			02:00 ~ 03:00	120	50	0	30	10	10	10	0	0	10	10	0	10	0	20	20	10	0	310
			03:00 ~ 04:00	90	40	0	20	10	10	10	0	0	10	0	0	10	0	20	10	0	0	230
			04:00 ~ 05:00	90	40	0	20	10	10	10	0	0	10	0	0	10	0	20	10	0	0	230
			05:00 ~ 06:00	120	50	0	30	10	10	10	10	0	10	10	0	10	0	70	20	10	0	370
			06:00 ~ 07:00	240	100	0	50	20	10	10	40	0	10	10	10	10	0	160	30	10	0	710
			07:00 ~ 08:00	480	200	10	90	40	10	10	60	10	10	10	10	10	0	210	60	10	0	1230
			08:00 ~ 09:00	600	250	10	120	50	10	10	70	10	10	10	10	10	0	170	70	10	0	1420
			09:00 ~ 10:00	530	220	10	100	40	10	10	50	10	10	10	10	10	0	160	60	10	0	1250
			10:00 ~ 11:00	510	220	10	100	40	10	10	50	10	10	10	10	10	0	150	60	10	0	1220
			11:00 ~ 12:00	540	230	10	110	40	10	10	50	10	10	10	10	10	0	150	60	10	0	1270
			12:00 ~ 13:00	650	290	10	110	40	10	10	60	10	10	10	10	10	0	180	70	10	0	1490
			13:00 ~ 14:00	670	300	10	110	40	10	10	60	10	10	10	10	10	0	180	70	10	0	1520
			14:00 ~ 15:00	680	300	10	110	40	10	10	60	10	10	10	10	10	0	180	80	10	0	1540
			15:00 ~ 16:00	680	310	10	110	40	10	10	60	10	10	10	10	10	0	180	80	10	0	1550
			16:00 ~ 17:00	710	320	10	120	50	10	10	60	10	10	10	10	10	0	180	80	10	0	1610
			17:00 ~ 18:00	700	310	10	120	40	10	10	70	10	10	10	10	10	0	180	80	10	0	1590
			18:00 ~ 19:00	750	330	10	120	50	10	20	70	10	10	10	10	10	0	190	80	10	0	1690
			19:00 ~ 20:00	670	300	10	110	40	10	10	60	10	10	10	10	10	0	160	70	10	0	1500
			20:00 ~ 21:00	560	250	10	90	40	10	10	40	10	10	10	10	10	0	140	60	10	0	1270
			21:00 ~ 22:00	580	260	10	100	40	10	10	40	10	10	10	10	10	0	140	70	10	0	1320
			22:00 ~ 23:00	530	240	10	90	40	10	10	40	10	10	10	10	10	0	130	60	10	0	1220
			23:00 ~ 00:00	440	200	10	70	30	10	10	30	10	10	10	10	10	0	120	50	10	0	1030
			Whole Day Total (veh)	11340	4980	170	2010	800	240	250	990	170	240	220	200	240	0	3180	1300	220	0	26550
90	Chi Kiang Street	EB	**00:00 ~ 01:00**	70	40	0	30	10	10	10	0	0	10	0	0	0	0	0	10	10	0	200
			01:00 ~ 02:00	50	30	0	20	10	10	10	0	0	10	0	0	0	0	0	10	10	0	160
			02:00 ~ 03:00	40	20	0	20	10	10	10	0	0	10	0	0	0	0	0	10	0	0	130
			03:00 ~ 04:00	30	20	0	10	10	0	10	0	0	0	0	0	0	0	0	10	0	0	90
			04:00 ~ 05:00	30	20	0	10	10	0	10	0	0	0	0	0	0	0	0	10	0	0	90
			05:00 ~ 06:00	40	20	0	20	10	10	10	0	0	10	0	0	0	0	0	10	0	0	130
			06:00 ~ 07:00	70	40	0	30	10	10	10	0	0	10	0	0	0	0	0	10	10	0	200
			07:00 ~ 08:00	140	70	10	50	20	10	10	0	0	10	10	10	10	0	0	20	10	0	380
			08:00 ~ 09:00	180	90	10	60	30	10	10	0	0	10	10	10	10	0	0	20	10	0	460
			09:00 ~ 10:00	160	80	10	60	20	10	10	0	0	10	10	10	10	0	0	20	10	0	420
			10:00 ~ 11:00	150	80	10	50	20	10	10	0	0	10	10	10	10	0	0	20	10	0	400
			11:00 ~ 12:00	160	80	10	60	20	10	10	0	0	10	10	10	10	0	0	20	10	0	420
			12:00 ~ 13:00	210	110	10	60	20	10	10	0	0	10	10	10	10	0	0	30	10	0	510
			13:00 ~ 14:00	210	110	10	60	30	10	10	0	0	10	10	10	10	0	0	30	10	0	520
			14:00 ~ 15:00	220	110	10	60	30	10	10	0	0	10	10	10	10	0	0	30	10	0	530
			15:00 ~ 16:00	220	110	10	60	30	10	10	0	0	10	10	10	10	0	0	30	10	0	530
			16:00 ~ 17:00	220	120	10	70	30	10	10	0	0	10	10	10	10	0	0	30	10	0	550
			17:00 ~ 18:00	220	120	10	60	30	10	10	0	0	10	10	10	10	0	0	30	10	0	540
			18:00 ~ 19:00	240	120	10	70	30	10	10	0	0	10	10	10	10	0	0	30	10	0	570
			19:00 ~ 20:00	210	110	10	60	30	10	10	0	0	10	10	10	10	0	0	30	10	0	520
			20:00 ~ 21:00	180	90	10	50	20	10	10	0	0	10	10	10	10	0	0	20	10	0	440
			21:00 ~ 22:00	180	100	10	50	20	10	10	0	0	10	10	10	10	0	0	20	10	0	450
			22:00 ~ 23:00	170	90	10	50	20	10	10	0	0	10	10	10	10	0	0	20	10	0	430
			23:00 ~ 00:00	140	70	10	40	20	10	10	0	0	10	10	10	10	0	0	20	10	0	370
			Whole Day Total (veh)	3540	1850	170	1110	490	220	240	0	0	220	170	170	170	0	0	490	200	0	9040
91	Ma Tau Wai Road	NB	**00:00 ~ 01:00**	140	70	0	20	10	10	10	10	0	10	10	0	10	0	60	20	0	0	380
			01:00 ~ 02:00	90	50	0	20	10	10	10	0	0	10	10	0	10	0	30	10	0	0	260
			02:00 ~ 03:00	70	30	0	10	10	0	10	0	0	10	0	0	10	0	20	10	0	0	180
			03:00 ~ 04:00	50	30	0	10	10	0	10	0	0	10	0	0	0	0	20	10	0	0	150
			04:00 ~ 05:00	50	30	0	10	10	0	10	0	0	10	0	0	0	0	20	10	0	0	150
			05:00 ~ 06:00	70	40	0	10	10	0	10	10	0	10	0	0	10	0	70	10	0	0	250
			06:00 ~ 07:00	140	70	0	20	10	10	10	40	0	10	10	0	10	0	160	20	0	0	510
			07:00 ~ 08:00	280	130	0	40	20	10	10	60	10	10	10	10	10	0	210	30	10	0	850
			08:00 ~ 09:00	350	160	0	50	20	10	10	70	10	10	10	10	10	0	170	40	10	0	940
			09:00 ~ 10:00	310	140	0	40	20	10	10	50	10	10	10	10	10	0	160	40	10	0	840
			10:00 ~ 11:00	300	140	0	40	20	10	10	50	10	10	10	10	10	0	150	40	10	0	820
			11:00 ~ 12:00	320	150	0	40	20	10	10	50	10	10	10	10	10	0	150	40	10	0	850
			12:00 ~ 13:00	370	180	0	40	20	10	10	60	10	10	10	10	10	0	180	40	10	0	970
			13:00 ~ 14:00	380	180	0	40	20	10	10	60	10	10	10	10	10	0	180	40	10	0	980
			14:00 ~ 15:00	390	180	0	50	20	10	10	60	10	10	10	10	10	0	180	50	10	0	1010
			15:00 ~ 16:00	390	190	0	50	20	10	10	60	10	10	10	10	10	0	180	50	10	0	1020
			16:00 ~ 17:00	400	190	0	50	20	10	10	60	10	10	10	10	10	0	180	50	10	0	1030
			17:00 ~ 18:00	400	190	0	50	20	10	10	70	10	10	10	10	10	0	180	50	10	0	1040
			18:00 ~ 19:00	430	200	0	50	20	10	10	70	10	10	10	10	10	0	190	50	10	0	1090
			19:00 ~ 20:00	380	180	0	40	20	10	10	60	10	10	10	10	10	0	160	40	10	0	960
			20:00 ~ 21:00	320	150	0	40	20	10	10	40	10	10	10	10	10	0	140	40	10	0	830
			21:00 ~ 22:00	330	160	0	40	20	10	10	40	10	10	10	10	10	0	140	40	10	0	850
			22:00 ~ 23:00	310	150	0	40	20	10	10	40	10	10	10	10	10	0	130	40	10	0	810
			23:00 ~ 00:00	250	120	0	30	10	10	10	30	10	10	10	10	10	0	120	30	10	0	670
			Whole Day Total (veh)	6520	3110	0	830	400	200	240	990	170	240	200	170	220	0	3180	800	170	0	17440
92	Ma Tau Wai Road	SB	**00:00 ~ 01:00**	250	110	10	60	30	10	10	10	0	10	10	10	10	0	60	30	10	0	630
			01:00 ~ 02:00	160	80	10	40	20	10	10	0	0	10	10	10	10	0	30	20	10	0	430
			02:00 ~ 03:00	120	60	0	30	10	10	10	0	0	10	10	0	10	0	20	20	10	0	320
			03:00 ~ 04:00	90	40	0	30	10	10	10	0	0	10	0	0	10	0	20	10	10	0	250
			04:00 ~ 05:00	90	40	0	30	10	10	10	0	0	10	0	0	10	0	20	10	10	0	250
			05:00 ~ 06:00	130	60	0	30	20	10	10	10	0	10	10	0	10	0	70	20	10	0	400
			06:00 ~ 07:00	250	110	10	60	30	10	10	40	0	10	10	10	10	0	180	30	10	0	780
			07:00 ~ 08:00	490	220	10	120	50	10	20	60	10	10	10	10	10	0	220	60	10	0	1320
			08:00 ~ 09:00	620	280	10	150	60	10	20	70	10	10	10	10	10	0	190	70	10	0	1540
			09:00 ~ 10:00	540	240	10	130	50	10	20	60	10	10	10	10	10	0	170	60	10	0	1350
			10:00 ~ 11:00	530	240	10	130	50	10	20	50	10	10	10	10	10	0	160	60	10	0	1320
			11:00 ~ 12:00	550	250	10	140	50	10	20	50	10	10	10	10	10	0	160	60	10	0	1360
			12:00 ~ 13:00	460	210	10	110	40	10	10	40	10	10	10	10	10	0	120	50	10	0	1120
			13:00 ~ 14:00	470	210	10	110	40	10	10	40	10	10	10	10	10	0	120	50	10	0	1130
			14:00 ~ 15:00	480	220	10	110	40	10	10	40	10	10	10	10	10	0	120	60	10	0	1160
			15:00 ~ 16:00	480	220	10	120	40	10	10	40	10	10	10	10	10	0	120	60	10	0	1170
			16:00 ~ 17:00	500	230	10	120	50	10	10	40	10	10	10	10	10	0	120	60	10	0	1210
			17:00 ~ 18:00	500	220	10	120	40	10	10	50	10	10	10	10	10	0	120	60	10	0	1200
			18:00 ~ 19:00	530	240	10	130	50	10	20	50	10	10	10	10	10	0	130	60	10	0	1290
			19:00 ~ 20:00	470	210	10	110	40	10	10	40	10	10	10	10	10	0	110	50	10	0	1120
			20:00 ~ 21:00	400	180	10	90	40	10	10	30	10	10	10	10	10	0	100	50	10	0	980
			21:00 ~ 22:00	410	190	10	100	40	10	10	30	10	10	10	10	10	0	90	50	10	0	1000
			22:00 ~ 23:00	380	170	10	90	40	10	10	30	10	10	10	10	10	0	90	40	10	0	930
			23:00 ~ 00:00	310	140	10	80	30	10	10	20	10	10	10	10	10	0	80	40	10	0	790
			Whole Day Total (veh)	9210	4170	200	2240	880	240	300	800	170	240	220	200	240	0	2620	1080	240	0	23050

Road No.	Road Name	Bound	Hour	PC	TAXI	LGV3	LGV4	LGV6	HGV7	HGV8	PLB	PV4	PV5	NFB6	NFB7	NFB8	FBSD	FBDD	MC	HGV9	NFB9	Total
93	Ma Tau Wai Road	NB	**00:00 ~ 01:00**	100	50	0	10	10	0	10	10	0	10	0	0	10	0	60	20	0	0	290
			01:00 ~ 02:00	70	30	0	10	10	0	10	0	0	10	0	0	10	0	30	10	0	0	190
			02:00 ~ 03:00	50	30	0	10	10	0	0	0	0	10	0	0	0	0	20	10	0	0	140
			03:00 ~ 04:00	40	20	0	10	10	0	0	0	0	0	0	0	0	0	20	10	0	0	110
			04:00 ~ 05:00	40	20	0	10	10	0	0	0	0	0	0	0	0	0	20	10	0	0	110
			05:00 ~ 06:00	60	30	0	10	10	0	0	10	0	10	0	0	0	0	70	10	0	0	210
			06:00 ~ 07:00	110	50	0	10	10	0	10	40	0	10	0	0	10	0	160	20	0	0	430
			07:00 ~ 08:00	210	90	0	30	10	10	10	60	0	10	10	10	10	0	210	30	10	0	710
			08:00 ~ 09:00	260	120	0	30	10	10	10	70	0	10	10	10	10	0	170	30	10	0	760
			09:00 ~ 10:00	230	100	0	30	10	10	10	50	0	10	10	10	10	0	160	30	10	0	680
			10:00 ~ 11:00	220	100	0	30	10	10	10	50	0	10	10	10	10	0	150	30	10	0	660
			11:00 ~ 12:00	230	100	0	30	10	10	10	50	0	10	10	10	10	0	150	30	10	0	670
			12:00 ~ 13:00	300	140	0	30	10	10	10	60	10	10	10	10	10	0	180	40	10	0	840
			13:00 ~ 14:00	310	140	0	30	10	10	10	60	10	10	10	10	10	0	180	40	10	0	850
			14:00 ~ 15:00	310	150	0	30	10	10	10	60	10	10	10	10	10	0	180	40	10	0	860
			15:00 ~ 16:00	320	150	0	30	10	10	10	60	10	10	10	10	10	0	180	40	10	0	870
			16:00 ~ 17:00	330	150	0	30	10	10	10	60	10	10	10	10	10	0	180	40	10	0	880
			17:00 ~ 18:00	320	150	0	30	10	10	10	70	10	10	10	10	10	0	180	40	10	0	880
			18:00 ~ 19:00	350	160	0	40	20	10	10	70	10	10	10	10	10	0	190	40	10	0	950
			19:00 ~ 20:00	310	140	0	30	10	10	10	60	10	10	10	10	10	0	160	40	10	0	830
			20:00 ~ 21:00	260	120	0	30	10	10	10	40	10	10	10	10	10	0	140	30	10	0	710
			21:00 ~ 22:00	270	130	0	30	10	10	10	40	10	10	10	10	10	0	140	30	10	0	730
			22:00 ~ 23:00	250	120	0	30	10	10	10	40	10	10	10	10	10	0	130	30	10	0	690
			23:00 ~ 00:00	200	100	0	20	10	10	10	30	10	10	10	10	10	0	120	30	10	0	590
			Whole Day Total (veh)	5150	2390	0	580	250	170	200	990	120	220	170	170	200	0	3180	680	170	0	14640
94	Ma Tau Wai Road	SB	**00:00 ~ 01:00**	160	80	0	50	20	10	10	10	0	10	10	0	10	0	60	20	10	0	460
			01:00 ~ 02:00	110	60	0	30	10	10	10	0	0	10	10	0	10	0	30	20	10	0	320
			02:00 ~ 03:00	80	40	0	20	10	10	10	0	0	10	0	0	10	0	20	10	10	0	230
			03:00 ~ 04:00	60	30	0	20	10	10	10	0	0	10	0	0	0	0	20	10	0	0	180
			04:00 ~ 05:00	60	30	0	20	10	10	10	0	0	10	0	0	0	0	20	10	0	0	180
			05:00 ~ 06:00	80	40	0	30	10	10	10	10	0	10	0	0	10	0	70	10	10	0	300
			06:00 ~ 07:00	160	80	0	50	20	10	10	40	0	10	10	0	10	0	170	20	10	0	600
			07:00 ~ 08:00	320	160	10	90	30	10	10	60	10	10	10	10	10	0	210	40	10	0	1000
			08:00 ~ 09:00	400	200	10	110	40	10	10	70	10	10	10	10	10	0	180	50	10	0	1140
			09:00 ~ 10:00	350	180	10	90	40	10	10	60	10	10	10	10	10	0	160	40	10	0	1010
			10:00 ~ 11:00	340	170	10	90	40	10	10	50	10	10	10	10	10	0	150	40	10	0	970
			11:00 ~ 12:00	360	180	10	100	40	10	10	50	10	10	10	10	10	0	150	40	10	0	1010
			12:00 ~ 13:00	290	150	10	60	20	10	10	40	10	10	10	10	10	0	110	40	10	0	800
			13:00 ~ 14:00	300	150	10	60	30	10	10	40	10	10	10	10	10	0	120	40	10	0	830
			14:00 ~ 15:00	300	150	10	60	30	10	10	40	10	10	10	10	10	0	120	40	10	0	830
			15:00 ~ 16:00	300	160	10	60	30	10	10	40	10	10	10	10	10	0	120	40	10	0	840
			16:00 ~ 17:00	310	160	10	70	30	10	10	40	10	10	10	10	10	0	120	40	10	0	860
			17:00 ~ 18:00	310	160	10	70	30	10	10	50	10	10	10	10	10	0	120	40	10	0	870
			18:00 ~ 19:00	330	170	10	70	30	10	10	50	10	10	10	10	10	0	120	40	10	0	900
			19:00 ~ 20:00	300	150	10	60	30	10	10	40	10	10	10	10	10	0	110	40	10	0	820
			20:00 ~ 21:00	250	130	10	50	20	10	10	30	10	10	10	10	10	0	90	30	10	0	690
			21:00 ~ 22:00	260	130	10	50	20	10	10	30	10	10	10	10	10	0	90	30	10	0	700
			22:00 ~ 23:00	240	120	10	50	20	10	10	20	10	10	10	10	10	0	80	30	10	0	650
			23:00 ~ 00:00	200	100	10	40	20	10	10	20	10	10	10	10	10	0	80	20	10	0	570
			Whole Day Total (veh)	5870	2980	170	1400	590	240	240	790	170	240	200	170	220	0	2520	740	220	0	16760
95	Ma Tau Wai Road	NB	**00:00 ~ 01:00**	290	140	10	60	30	10	10	10	0	10	10	10	10	0	60	40	10	0	710
			01:00 ~ 02:00	200	100	10	40	20	10	10	0	0	10	10	10	10	0	30	30	10	0	500
			02:00 ~ 03:00	140	70	0	30	10	10	10	0	0	10	10	10	10	0	20	20	10	0	360
			03:00 ~ 04:00	110	60	0	30	10	10	10	0	0	10	10	0	10	0	20	20	10	0	310
			04:00 ~ 05:00	110	50	0	30	10	10	10	0	0	10	10	0	10	0	20	20	10	0	300
			05:00 ~ 06:00	150	70	0	30	20	10	10	10	0	10	10	10	10	0	70	20	10	0	440
			06:00 ~ 07:00	300	140	10	60	30	10	10	40	0	10	10	10	10	0	170	40	10	0	860
			07:00 ~ 08:00	590	290	10	120	50	10	20	60	10	10	10	10	10	0	220	70	10	0	1500
			08:00 ~ 09:00	740	360	10	150	60	10	20	70	10	20	10	10	10	0	180	80	10	0	1750
			09:00 ~ 10:00	650	310	10	140	50	10	20	60	10	10	10	10	10	0	160	70	10	0	1540
			10:00 ~ 11:00	630	300	10	130	50	10	20	50	10	10	10	10	10	0	160	70	10	0	1490
			11:00 ~ 12:00	660	320	10	140	50	10	20	50	10	10	10	10	10	0	150	80	10	0	1550
			12:00 ~ 13:00	420	200	10	60	20	10	10	60	10	10	10	10	10	0	180	50	10	0	1080
			13:00 ~ 14:00	430	210	10	60	30	10	10	60	10	10	10	10	10	0	190	50	10	0	1120
			14:00 ~ 15:00	440	210	10	60	30	10	10	60	10	10	10	10	10	0	190	50	10	0	1130
			15:00 ~ 16:00	440	210	10	60	30	10	10	60	10	10	10	10	10	0	190	50	10	0	1130
			16:00 ~ 17:00	460	220	10	70	30	10	10	60	10	10	10	10	10	0	190	50	10	0	1170
			17:00 ~ 18:00	460	220	10	70	30	10	10	70	10	10	10	10	10	0	190	50	10	0	1180
			18:00 ~ 19:00	480	230	10	70	30	10	10	80	10	10	10	10	10	0	200	60	10	0	1240
			19:00 ~ 20:00	430	210	10	60	30	10	10	60	10	10	10	10	10	0	170	50	10	0	1100
			20:00 ~ 21:00	360	180	10	50	20	10	10	40	10	10	10	10	10	0	150	40	10	0	930
			21:00 ~ 22:00	380	180	10	50	20	10	10	40	10	10	10	10	10	0	150	40	10	0	950
			22:00 ~ 23:00	350	170	10	50	20	10	10	40	10	10	10	10	10	0	140	40	10	0	900
			23:00 ~ 00:00	280	140	10	40	20	10	10	30	10	10	10	10	10	0	120	30	10	0	750
			Whole Day Total (veh)	9500	4590	200	1660	700	240	290	1010	170	250	240	220	240	0	3320	1120	240	0	23990
96	Ma Tau Wai Road	SB	**00:00 ~ 01:00**	240	120	10	70	30	10	10	10	0	10	10	10	10	0	80	30	10	0	660
			01:00 ~ 02:00	160	80	10	50	20	10	10	0	0	10	10	10	10	0	40	20	10	0	450
			02:00 ~ 03:00	120	60	0	30	20	10	10	0	0	10	10	0	10	0	30	20	10	0	340
			03:00 ~ 04:00	90	50	0	30	10	10	10	0	0	10	0	0	10	0	30	10	10	0	270
			04:00 ~ 05:00	90	40	0	30	10	10	10	0	0	10	0	0	10	0	30	10	10	0	260
			05:00 ~ 06:00	120	60	0	40	20	10	10	10	0	10	10	0	10	0	100	20	10	0	430
			06:00 ~ 07:00	240	120	10	70	30	10	10	50	0	10	10	10	10	0	230	30	10	0	850
			07:00 ~ 08:00	480	230	10	130	50	10	20	80	10	10	10	10	10	0	290	60	10	0	1420
			08:00 ~ 09:00	600	290	10	160	60	10	20	90	10	10	10	10	10	0	240	70	10	0	1610
			09:00 ~ 10:00	530	250	10	140	50	10	20	70	10	10	10	10	10	0	220	60	10	0	1420
			10:00 ~ 11:00	510	250	10	140	50	10	20	70	10	10	10	10	10	0	210	60	10	0	1390
			11:00 ~ 12:00	540	260	10	150	60	10	20	70	10	10	10	10	10	0	210	60	10	0	1450
			12:00 ~ 13:00	410	200	10	90	30	10	10	60	10	10	10	10	10	0	190	50	10	0	1120
			13:00 ~ 14:00	420	200	10	90	30	10	10	60	10	10	10	10	10	0	190	50	10	0	1130
			14:00 ~ 15:00	420	200	10	90	40	10	10	60	10	10	10	10	10	0	190	50	10	0	1140
			15:00 ~ 16:00	430	210	10	90	40	10	10	60	10	10	10	10	10	0	190	50	10	0	1160
			16:00 ~ 17:00	440	210	10	90	40	10	10	60	10	10	10	10	10	0	190	50	10	0	1170
			17:00 ~ 18:00	440	210	10	90	40	10	10	80	10	10	10	10	10	0	200	50	10	0	1200
			18:00 ~ 19:00	470	220	10	100	40	10	10	80	10	10	10	10	10	0	200	50	10	0	1250
			19:00 ~ 20:00	420	200	10	90	30	10	10	60	10	10	10	10	10	0	170	50	10	0	1110
			20:00 ~ 21:00	350	170	10	80	30	10	10	40	10	10	10	10	10	0	150	40	10	0	950
			21:00 ~ 22:00	360	170	10	80	30	10	10	40	10	10	10	10	10	0	150	40	10	0	960
			22:00 ~ 23:00	340	160	10	70	30	10	10	40	10	10	10	10	10	0	140	40	10	0	910
			23:00 ~ 00:00	280	130	10	60	20	10	10	30	10	10	10	10	10	0	120	30	10	0	760
			Whole Day Total (veh)	8500	4090	200	2060	810	240	290	1120	170	240	220	200	240	0	3790	1000	240	0	23410

Road No.	Road Name	Bound	Hour	PC	TAXI	LGV3	LGV4	LGV6	HGV7	HGV8	PLB	PV4	PV5	NFB6	NFB7	NFB8	FBSD	FBDD	MC	HGV9	NFB9	Total
97	Ma Tau Wai Road	NB	**00:00 ~ 01:00**	230	110	0	40	20	10	10	10	0	10	10	10	10	0	60	30	10	0	570
			01:00 ~ 02:00	150	70	0	30	10	10	10	0	0	10	10	10	10	0	30	20	10	0	380
			02:00 ~ 03:00	110	50	0	20	10	10	10	0	0	10	10	0	10	0	20	20	0	0	280
			03:00 ~ 04:00	90	40	0	20	10	10	10	0	0	10	0	0	10	0	20	10	0	0	230
			04:00 ~ 05:00	80	40	0	20	10	10	10	0	0	10	0	0	10	0	20	10	0	0	220
			05:00 ~ 06:00	120	60	0	20	10	10	10	10	0	10	10	0	10	0	70	20	0	0	360
			06:00 ~ 07:00	230	110	0	40	20	10	10	40	0	10	10	10	10	0	170	30	10	0	710
			07:00 ~ 08:00	450	220	10	80	30	10	10	60	10	10	10	10	10	0	220	50	10	0	1200
			08:00 ~ 09:00	570	270	10	100	40	10	10	70	10	10	10	10	10	0	180	60	10	0	1380
			09:00 ~ 10:00	500	240	10	80	30	10	10	60	10	10	10	10	10	0	160	60	10	0	1220
			10:00 ~ 11:00	480	230	10	80	30	10	10	50	10	10	10	10	10	0	160	60	10	0	1180
			11:00 ~ 12:00	510	240	10	90	30	10	10	50	10	10	10	10	10	0	150	60	10	0	1220
			12:00 ~ 13:00	460	220	10	70	30	10	10	60	10	10	10	10	10	0	180	50	10	0	1160
			13:00 ~ 14:00	470	230	10	70	30	10	10	60	10	10	10	10	10	0	190	50	10	0	1190
			14:00 ~ 15:00	470	230	10	70	30	10	10	60	10	10	10	10	10	0	190	60	10	0	1200
			15:00 ~ 16:00	480	230	10	70	30	10	10	60	10	10	10	10	10	0	190	60	10	0	1210
			16:00 ~ 17:00	500	240	10	70	30	10	10	60	10	10	10	10	10	0	190	60	10	0	1240
			17:00 ~ 18:00	490	240	10	70	30	10	10	70	10	10	10	10	10	0	190	60	10	0	1240
			18:00 ~ 19:00	520	250	10	70	30	10	10	80	10	10	10	10	10	0	200	60	10	0	1300
			19:00 ~ 20:00	470	230	10	70	30	10	10	60	10	10	10	10	10	0	170	50	10	0	1170
			20:00 ~ 21:00	390	190	10	60	20	10	10	40	10	10	10	10	10	0	150	50	10	0	990
			21:00 ~ 22:00	410	200	10	60	20	10	10	40	10	10	10	10	10	0	150	50	10	0	1020
			22:00 ~ 23:00	380	180	10	50	20	10	10	40	10	10	10	10	10	0	140	40	10	0	940
			23:00 ~ 00:00	310	150	10	50	20	10	10	30	10	10	10	10	10	0	120	40	10	0	810
			Whole Day Total (veh)	8870	4270	170	1400	570	240	240	1010	170	240	220	200	240	0	3320	1060	200	0	22420
98	Ma Tau Wai Road	SB	**00:00 ~ 01:00**	170	80	0	40	20	10	10	10	0	10	10	0	10	0	70	20	10	0	470
			01:00 ~ 02:00	110	60	0	30	10	10	10	0	0	10	10	0	10	0	30	20	10	0	320
			02:00 ~ 03:00	80	40	0	20	10	10	10	0	0	10	0	0	10	0	20	10	10	0	230
			03:00 ~ 04:00	70	30	0	20	10	10	10	0	0	10	0	0	0	0	30	10	0	0	200
			04:00 ~ 05:00	60	30	0	20	10	10	10	0	0	10	0	0	0	0	30	10	0	0	190
			05:00 ~ 06:00	90	40	0	20	10	10	10	10	0	10	0	0	10	0	80	10	10	0	310
			06:00 ~ 07:00	170	80	0	40	20	10	10	40	0	10	10	0	10	0	190	20	10	0	620
			07:00 ~ 08:00	340	160	10	90	30	10	10	70	10	10	10	10	10	0	240	40	10	0	1060
			08:00 ~ 09:00	430	200	10	110	40	10	10	80	10	10	10	10	10	0	200	50	10	0	1200
			09:00 ~ 10:00	370	180	10	90	40	10	10	60	10	10	10	10	10	0	180	40	10	0	1050
			10:00 ~ 11:00	360	170	10	90	40	10	10	50	10	10	10	10	10	0	170	40	10	0	1010
			11:00 ~ 12:00	380	180	10	90	40	10	10	50	10	10	10	10	10	0	170	40	10	0	1040
			12:00 ~ 13:00	330	160	10	60	30	10	10	50	10	10	10	10	10	0	130	40	10	0	890
			13:00 ~ 14:00	340	160	10	70	30	10	10	50	10	10	10	10	10	0	130	40	10	0	910
			14:00 ~ 15:00	350	160	10	70	30	10	10	50	10	10	10	10	10	0	140	40	10	0	930
			15:00 ~ 16:00	350	160	10	70	30	10	10	50	10	10	10	10	10	0	140	40	10	0	930
			16:00 ~ 17:00	360	170	10	70	30	10	10	50	10	10	10	10	10	0	130	40	10	0	940
			17:00 ~ 18:00	360	170	10	70	30	10	10	50	10	10	10	10	10	0	140	40	10	0	950
			18:00 ~ 19:00	380	180	10	70	30	10	10	60	10	10	10	10	10	0	140	40	10	0	990
			19:00 ~ 20:00	340	160	10	70	30	10	10	40	10	10	10	10	10	0	120	40	10	0	890
			20:00 ~ 21:00	290	140	10	60	20	10	10	30	10	10	10	10	10	0	110	30	10	0	770
			21:00 ~ 22:00	300	140	10	60	20	10	10	30	10	10	10	10	10	0	110	40	10	0	790
			22:00 ~ 23:00	270	130	10	50	20	10	10	30	10	10	10	10	10	0	100	30	10	0	720
			23:00 ~ 00:00	220	110	10	40	20	10	10	20	10	10	10	10	10	0	90	30	10	0	620
			Whole Day Total (veh)	6520	3090	170	1420	600	240	240	880	170	240	200	170	220	0	2890	760	220	0	18030
99	San Shan Road	EB	**00:00 ~ 01:00**	10	10	0	10	0	0	0	0	0	0	0	0	0	0	0	0	0	0	30
			01:00 ~ 02:00	10	10	0	10	0	0	0	0	0	0	0	0	0	0	0	0	0	0	30
			02:00 ~ 03:00	10	10	0	10	0	0	0	0	0	0	0	0	0	0	0	0	0	0	30
			03:00 ~ 04:00	10	10	0	0	0	0	0	0	0	0	0	0	0	0	0	0	0	0	20
			04:00 ~ 05:00	10	10	0	0	0	0	0	0	0	0	0	0	0	0	0	0	0	0	20
			05:00 ~ 06:00	10	10	0	10	0	0	0	0	0	0	0	0	0	0	0	0	0	0	30
			06:00 ~ 07:00	10	10	0	10	0	0	0	0	0	0	0	0	0	0	10	0	0	0	40
			07:00 ~ 08:00	10	10	0	10	10	0	0	0	0	0	0	0	0	0	10	10	0	0	60
			08:00 ~ 09:00	10	10	0	10	10	0	0	0	0	0	0	0	0	0	10	10	0	0	60
			09:00 ~ 10:00	10	10	0	10	10	0	0	0	0	0	0	0	0	0	10	10	0	0	60
			10:00 ~ 11:00	10	10	0	10	10	0	0	0	0	0	0	0	0	0	10	10	0	0	60
			11:00 ~ 12:00	10	10	0	10	10	0	0	0	0	0	0	0	0	0	10	10	0	0	60
			12:00 ~ 13:00	20	10	0	10	10	0	0	0	0	0	0	0	0	0	0	10	0	0	60
			13:00 ~ 14:00	20	10	0	10	10	0	0	0	0	0	0	0	0	0	0	10	0	0	60
			14:00 ~ 15:00	20	10	0	10	10	0	0	0	0	0	0	0	0	0	0	10	0	0	60
			15:00 ~ 16:00	20	10	0	10	10	0	0	0	0	0	0	0	0	0	0	10	0	0	60
			16:00 ~ 17:00	20	10	0	10	10	0	0	0	0	0	0	0	0	0	0	10	0	0	60
			17:00 ~ 18:00	20	10	0	10	10	0	0	0	0	0	0	0	0	0	0	10	0	0	60
			18:00 ~ 19:00	20	10	0	10	10	0	0	0	0	0	0	0	0	0	0	10	0	0	60
			19:00 ~ 20:00	20	10	0	10	10	0	0	0	0	0	0	0	0	0	0	10	0	0	60
			20:00 ~ 21:00	20	10	0	10	10	0	0	0	0	0	0	0	0	0	0	10	0	0	60
			21:00 ~ 22:00	20	10	0	10	10	0	0	0	0	0	0	0	0	0	0	10	0	0	60
			22:00 ~ 23:00	20	10	0	10	10	0	0	0	0	0	0	0	0	0	0	10	0	0	60
			23:00 ~ 00:00	10	10	0	10	10	0	0	0	0	0	0	0	0	0	0	10	0	0	50
			Whole Day Total (veh)	350	240	0	220	170	0	0	0	0	0	0	0	0	0	60	170	0	0	1210
100	Ma Tau Wai Road	SB	**00:00 ~ 01:00**	170	80	0	40	20	10	10	10	0	10	10	0	10	0	70	20	10	0	470
			01:00 ~ 02:00	110	60	0	30	10	10	10	0	0	10	10	0	10	0	30	20	10	0	320
			02:00 ~ 03:00	80	40	0	20	10	10	10	0	0	10	0	0	10	0	20	10	10	0	230
			03:00 ~ 04:00	70	30	0	20	10	10	10	0	0	10	0	0	0	0	30	10	0	0	200
			04:00 ~ 05:00	60	30	0	20	10	10	10	0	0	10	0	0	0	0	30	10	0	0	190
			05:00 ~ 06:00	90	40	0	20	10	10	10	10	0	10	0	0	10	0	80	10	10	0	310
			06:00 ~ 07:00	170	80	0	40	20	10	10	40	0	10	10	0	10	0	190	20	10	0	620
			07:00 ~ 08:00	340	160	10	90	30	10	10	70	10	10	10	10	10	0	240	40	10	0	1060
			08:00 ~ 09:00	430	200	10	110	40	10	10	80	10	10	10	10	10	0	200	50	10	0	1200
			09:00 ~ 10:00	370	180	10	90	40	10	10	60	10	10	10	10	10	0	180	40	10	0	1050
			10:00 ~ 11:00	360	170	10	90	40	10	10	50	10	10	10	10	10	0	170	40	10	0	1010
			11:00 ~ 12:00	380	180	10	90	40	10	10	50	10	10	10	10	10	0	170	40	10	0	1040
			12:00 ~ 13:00	330	160	10	60	30	10	10	50	10	10	10	10	10	0	130	40	10	0	890
			13:00 ~ 14:00	340	160	10	70	30	10	10	50	10	10	10	10	10	0	130	40	10	0	910
			14:00 ~ 15:00	350	160	10	70	30	10	10	50	10	10	10	10	10	0	140	40	10	0	930
			15:00 ~ 16:00	350	160	10	70	30	10	10	50	10	10	10	10	10	0	140	40	10	0	930
			16:00 ~ 17:00	360	170	10	70	30	10	10	50	10	10	10	10	10	0	130	40	10	0	940
			17:00 ~ 18:00	360	170	10	70	30	10	10	50	10	10	10	10	10	0	140	40	10	0	950
			18:00 ~ 19:00	380	180	10	70	30	10	10	60	10	10	10	10	10	0	140	40	10	0	990
			19:00 ~ 20:00	340	160	10	70	30	10	10	40	10	10	10	10	10	0	120	40	10	0	890
			20:00 ~ 21:00	290	140	10	60	20	10	10	30	10	10	10	10	10	0	110	30	10	0	770
			21:00 ~ 22:00	300	140	10	60	20	10	10	30	10	10	10	10	10	0	110	40	10	0	790
			22:00 ~ 23:00	270	130	10	50	20	10	10	30	10	10	10	10	10	0	100	30	10	0	720
			23:00 ~ 00:00	220	110	10	40	20	10	10	20	10	10	10	10	10	0	90	30	10	0	620
			Whole Day Total (veh)	6520	3090	170	1420	600	240	240	880	170	240	200	170	220	0	2890	760	220	0	18030

Road No.	Road Name	Bound	Hour	PC	TAXI	LGV3	LGV4	LGV6	HGV7	HGV8	PLB	PV4	PV5	NFB6	NFB7	NFB8	FBSD	FBDD	MC	HGV9	NFB9	Total
101	Tam Kung Road	NB	**00:00 ~ 01:00**	10	10	0	10	0	0	0	0	0	0	0	0	0	0	0	0	0	0	30
			01:00 ~ 02:00	10	10	0	10	0	0	0	0	0	0	0	0	0	0	0	0	0	0	30
			02:00 ~ 03:00	10	10	0	10	0	0	0	0	0	0	0	0	0	0	0	0	0	0	30
			03:00 ~ 04:00	10	10	0	0	0	0	0	0	0	0	0	0	0	0	0	0	0	0	20
			04:00 ~ 05:00	10	10	0	0	0	0	0	0	0	0	0	0	0	0	0	0	0	0	20
			05:00 ~ 06:00	10	10	0	10	0	0	0	0	0	0	0	0	0	0	0	0	0	0	30
			06:00 ~ 07:00	10	10	0	10	0	0	0	0	0	0	0	0	0	0	10	0	0	0	40
			07:00 ~ 08:00	10	10	0	10	10	0	0	0	0	0	0	0	0	0	10	10	0	0	60
			08:00 ~ 09:00	10	10	0	10	10	0	0	0	0	0	0	0	0	0	10	10	0	0	60
			09:00 ~ 10:00	10	10	0	10	10	0	0	0	0	0	0	0	0	0	10	10	0	0	60
			10:00 ~ 11:00	10	10	0	10	10	0	0	0	0	0	0	0	0	0	10	10	0	0	60
			11:00 ~ 12:00	10	10	0	10	10	0	0	0	0	0	0	0	0	0	10	10	0	0	60
			12:00 ~ 13:00	20	10	0	10	10	0	0	0	0	0	0	0	0	0	0	10	0	0	60
			13:00 ~ 14:00	20	10	0	10	10	0	0	0	0	0	0	0	0	0	0	10	0	0	60
			14:00 ~ 15:00	20	10	0	10	10	0	0	0	0	0	0	0	0	0	0	10	0	0	60
			15:00 ~ 16:00	20	10	0	10	10	0	0	0	0	0	0	0	0	0	0	10	0	0	60
			16:00 ~ 17:00	20	10	0	10	10	0	0	0	0	0	0	0	0	0	0	10	0	0	60
			17:00 ~ 18:00	20	10	0	10	10	0	0	0	0	0	0	0	0	0	0	10	0	0	60
			18:00 ~ 19:00	20	10	0	10	10	0	0	0	0	0	0	0	0	0	0	10	0	0	60
			19:00 ~ 20:00	20	10	0	10	10	0	0	0	0	0	0	0	0	0	0	10	0	0	60
			20:00 ~ 21:00	20	10	0	10	10	0	0	0	0	0	0	0	0	0	0	10	0	0	60
			21:00 ~ 22:00	20	10	0	10	10	0	0	0	0	0	0	0	0	0	0	10	0	0	60
			22:00 ~ 23:00	20	10	0	10	10	0	0	0	0	0	0	0	0	0	0	10	0	0	60
			23:00 ~ 00:00	10	10	0	10	10	0	0	0	0	0	0	0	0	0	0	10	0	0	50
			Whole Day Total (veh)	350	240	0	220	170	0	0	0	0	0	0	0	0	0	60	170	0	0	1210
102	Tam Kung Road	SB	**00:00 ~ 01:00**	20	10	0	10	10	0	0	10	0	0	0	0	0	0	20	10	0	0	90
			01:00 ~ 02:00	10	10	0	10	10	0	0	0	0	0	0	0	0	0	10	10	0	0	60
			02:00 ~ 03:00	10	10	0	10	0	0	0	0	0	0	0	0	0	0	10	10	0	0	50
			03:00 ~ 04:00	10	10	0	10	0	0	0	0	0	0	0	0	0	0	10	10	0	0	50
			04:00 ~ 05:00	10	10	0	10	0	0	0	0	0	0	0	0	0	0	10	10	0	0	50
			05:00 ~ 06:00	10	10	0	10	0	0	0	10	0	0	0	0	0	0	20	10	0	0	70
			06:00 ~ 07:00	20	10	0	10	10	0	0	10	0	0	0	0	0	0	50	10	0	0	120
			07:00 ~ 08:00	40	20	0	10	10	0	10	20	0	10	0	0	0	0	60	10	0	0	190
			08:00 ~ 09:00	40	20	0	10	10	0	10	20	0	10	0	0	0	0	50	10	0	0	180
			09:00 ~ 10:00	40	20	0	10	10	0	10	20	0	10	0	0	0	0	50	10	0	0	180
			10:00 ~ 11:00	40	20	0	10	10	0	10	20	0	10	0	0	0	0	40	10	0	0	170
			11:00 ~ 12:00	40	20	0	10	10	0	10	20	0	10	0	0	0	0	40	10	0	0	170
			12:00 ~ 13:00	50	30	0	10	10	0	10	20	0	10	0	0	0	0	60	10	0	0	210
			13:00 ~ 14:00	50	30	0	10	10	0	10	20	0	10	0	0	0	0	60	10	0	0	210
			14:00 ~ 15:00	50	30	0	10	10	0	10	20	0	10	0	0	0	0	60	10	0	0	210
			15:00 ~ 16:00	50	30	0	10	10	0	10	20	0	10	0	0	0	0	60	10	0	0	210
			16:00 ~ 17:00	60	30	0	10	10	0	10	20	0	10	0	0	0	0	60	10	0	0	220
			17:00 ~ 18:00	60	30	0	10	10	0	10	30	0	10	0	0	0	0	60	10	0	0	230
			18:00 ~ 19:00	60	30	0	10	10	0	10	30	0	10	0	0	0	0	60	10	0	0	230
			19:00 ~ 20:00	50	30	0	10	10	0	10	20	0	10	0	0	0	0	50	10	0	0	200
			20:00 ~ 21:00	50	30	0	10	10	0	10	20	0	10	0	0	0	0	50	10	0	0	200
			21:00 ~ 22:00	50	30	0	10	10	0	10	20	0	10	0	0	0	0	50	10	0	0	200
			22:00 ~ 23:00	40	20	0	10	10	0	10	10	0	10	0	0	0	0	40	10	0	0	160
			23:00 ~ 00:00	40	20	0	10	10	0	10	10	0	10	0	0	0	0	40	10	0	0	160
			Whole Day Total (veh)	900	510	0	240	200	0	170	370	0	170	0	0	0	0	1020	240	0	0	3820
103	San Shan Road	EB	**00:00 ~ 01:00**	10	10	0	10	0	0	0	0	0	0	0	0	0	0	0	10	0	0	40
			01:00 ~ 02:00	10	10	0	10	0	0	0	0	0	0	0	0	0	0	0	10	0	0	40
			02:00 ~ 03:00	10	10	0	10	0	0	0	0	0	0	0	0	0	0	0	0	0	0	30
			03:00 ~ 04:00	10	10	0	10	0	0	0	0	0	0	0	0	0	0	0	0	0	0	30
			04:00 ~ 05:00	10	10	0	10	0	0	0	0	0	0	0	0	0	0	0	0	0	0	30
			05:00 ~ 06:00	10	10	0	10	0	0	0	0	0	0	0	0	0	0	0	0	0	0	30
			06:00 ~ 07:00	10	10	0	10	0	0	0	0	0	0	0	0	0	0	0	10	0	0	40
			07:00 ~ 08:00	20	10	0	10	10	0	0	0	0	0	0	0	0	0	0	10	0	0	60
			08:00 ~ 09:00	20	10	0	10	10	0	0	0	0	0	0	0	0	0	0	10	0	0	60
			09:00 ~ 10:00	20	10	0	10	10	0	0	0	0	0	0	0	0	0	0	10	0	0	60
			10:00 ~ 11:00	20	10	0	10	10	0	0	0	0	0	0	0	0	0	0	10	0	0	60
			11:00 ~ 12:00	20	10	0	10	10	0	0	0	0	0	0	0	0	0	0	10	0	0	60
			12:00 ~ 13:00	30	20	0	10	10	0	0	0	0	0	0	0	0	0	0	10	0	0	80
			13:00 ~ 14:00	30	20	0	10	10	0	0	0	0	0	0	0	0	0	0	10	0	0	80
			14:00 ~ 15:00	30	20	0	10	10	0	0	0	0	0	0	0	0	0	0	10	0	0	80
			15:00 ~ 16:00	30	20	0	10	10	0	0	0	0	0	0	0	0	0	0	10	0	0	80
			16:00 ~ 17:00	30	20	0	10	10	0	0	0	0	0	0	0	0	0	0	10	0	0	80
			17:00 ~ 18:00	30	20	0	10	10	0	0	0	0	0	0	0	0	0	0	10	0	0	80
			18:00 ~ 19:00	30	20	0	10	10	0	0	0	0	0	0	0	0	0	0	10	0	0	80
			19:00 ~ 20:00	30	20	0	10	10	0	0	0	0	0	0	0	0	0	0	10	0	0	80
			20:00 ~ 21:00	20	10	0	10	10	0	0	0	0	0	0	0	0	0	0	10	0	0	60
			21:00 ~ 22:00	20	10	0	10	10	0	0	0	0	0	0	0	0	0	0	10	0	0	60
			22:00 ~ 23:00	20	10	0	10	10	0	0	0	0	0	0	0	0	0	0	10	0	0	60
			23:00 ~ 00:00	20	10	0	10	10	0	0	0	0	0	0	0	0	0	0	10	0	0	60
			Whole Day Total (veh)	490	320	0	240	170	0	0	0	0	0	0	0	0	0	0	200	0	0	1420
104	Tam Kung Road	SB	**00:00 ~ 01:00**	20	10	0	10	10	0	0	10	0	0	0	0	0	0	20	10	0	0	90
			01:00 ~ 02:00	10	10	0	10	10	0	0	0	0	0	0	0	0	0	10	10	0	0	60
			02:00 ~ 03:00	10	10	0	10	0	0	0	0	0	0	0	0	0	0	10	10	0	0	50
			03:00 ~ 04:00	10	10	0	10	0	0	0	0	0	0	0	0	0	0	10	10	0	0	50
			04:00 ~ 05:00	10	10	0	10	0	0	0	0	0	0	0	0	0	0	10	10	0	0	50
			05:00 ~ 06:00	10	10	0	10	0	0	0	10	0	0	0	0	0	0	20	10	0	0	70
			06:00 ~ 07:00	20	10	0	10	10	0	0	10	0	0	0	0	0	0	50	10	0	0	120
			07:00 ~ 08:00	30	20	0	10	10	0	0	20	0	10	0	0	0	0	60	10	0	0	170
			08:00 ~ 09:00	40	20	0	10	10	0	0	20	0	10	0	0	0	0	50	10	0	0	170
			09:00 ~ 10:00	40	20	0	10	10	0	0	20	0	10	0	0	0	0	50	10	0	0	170
			10:00 ~ 11:00	40	20	0	10	10	0	0	20	0	10	0	0	0	0	50	10	0	0	170
			11:00 ~ 12:00	40	20	0	10	10	0	0	20	0	10	0	0	0	0	40	10	0	0	160
			12:00 ~ 13:00	40	20	0	10	10	0	0	20	0	10	0	0	0	0	60	10	0	0	180
			13:00 ~ 14:00	40	20	0	10	10	0	0	20	0	10	0	0	0	0	60	10	0	0	180
			14:00 ~ 15:00	40	20	0	10	10	0	0	20	0	10	0	0	0	0	60	10	0	0	180
			15:00 ~ 16:00	40	20	0	10	10	0	0	20	0	10	0	0	0	0	60	10	0	0	180
			16:00 ~ 17:00	40	20	0	10	10	0	0	20	0	10	0	0	0	0	60	10	0	0	180
			17:00 ~ 18:00	40	20	0	10	10	0	0	30	0	10	0	0	0	0	60	10	0	0	190
			18:00 ~ 19:00	50	20	0	10	10	0	0	30	0	10	0	0	0	0	60	10	0	0	200
			19:00 ~ 20:00	40	20	0	10	10	0	0	20	0	10	0	0	0	0	50	10	0	0	170
			20:00 ~ 21:00	40	20	0	10	10	0	0	20	0	10	0	0	0	0	50	10	0	0	170
			21:00 ~ 22:00	40	20	0	10	10	0	0	20	0	10	0	0	0	0	50	10	0	0	170
			22:00 ~ 23:00	30	20	0	10	10	0	0	10	0	10	0	0	0	0	40	10	0	0	140
			23:00 ~ 00:00	30	20	0	10	10	0	0	10	0	10	0	0	0	0	40	10	0	0	140
			Whole Day Total (veh)	750	410	0	240	200	0	0	370	0	170	0	0	0	0	1030	240	0	0	3410

Road No.	Road Name	Bound	Hour	PC	TAXI	LGV3	LGV4	LGV6	HGV7	HGV8	PLB	PV4	PV5	NFB6	NFB7	NFB8	FBSD	FBDD	MC	HGV9	NFB9	Total
105	Pak Tai Street	NB	**00:00 ~ 01:00**	40	20	0	10	10	0	0	0	0	0	0	0	0	0	0	10	0	0	90
			01:00 ~ 02:00	30	20	0	10	10	0	0	0	0	0	0	0	0	0	0	10	0	0	80
			02:00 ~ 03:00	20	10	0	10	10	0	0	0	0	0	0	0	0	0	0	10	0	0	60
			03:00 ~ 04:00	20	10	0	10	0	0	0	0	0	0	0	0	0	0	0	10	0	0	50
			04:00 ~ 05:00	20	10	0	10	0	0	0	0	0	0	0	0	0	0	0	10	0	0	50
			05:00 ~ 06:00	20	10	0	10	10	0	0	0	0	0	0	0	0	0	0	10	0	0	60
			06:00 ~ 07:00	40	20	0	10	10	0	0	0	0	0	0	0	0	0	0	10	0	0	90
			07:00 ~ 08:00	70	40	0	10	10	0	10	0	0	10	0	0	10	0	0	10	0	0	170
			08:00 ~ 09:00	90	50	0	10	10	0	10	0	0	10	0	0	10	0	0	10	0	0	200
			09:00 ~ 10:00	80	40	0	10	10	0	10	0	0	10	0	0	10	0	0	10	0	0	180
			10:00 ~ 11:00	80	40	0	10	10	0	10	0	0	10	0	0	10	0	0	10	0	0	180
			11:00 ~ 12:00	80	40	0	10	10	0	10	0	0	10	0	0	10	0	0	10	0	0	180
			12:00 ~ 13:00	80	40	0	10	10	0	10	0	0	10	0	0	10	0	0	10	0	0	180
			13:00 ~ 14:00	80	40	0	10	10	0	10	0	0	10	0	0	10	0	0	10	0	0	180
			14:00 ~ 15:00	80	40	0	10	10	0	10	0	0	10	0	0	10	0	0	10	0	0	180
			15:00 ~ 16:00	80	40	0	10	10	0	10	0	0	10	0	0	10	0	0	10	0	0	180
			16:00 ~ 17:00	80	40	0	10	10	0	10	0	0	10	0	0	10	0	0	10	0	0	180
			17:00 ~ 18:00	80	40	0	10	10	0	10	0	0	10	0	0	10	0	0	10	0	0	180
			18:00 ~ 19:00	90	50	0	10	10	0	10	0	0	10	0	0	10	0	0	10	0	0	200
			19:00 ~ 20:00	80	40	0	10	10	0	10	0	0	10	0	0	10	0	0	10	0	0	180
			20:00 ~ 21:00	70	40	0	10	10	0	10	0	0	10	0	0	10	0	0	10	0	0	170
			21:00 ~ 22:00	70	40	0	10	10	0	10	0	0	10	0	0	10	0	0	10	0	0	170
			22:00 ~ 23:00	60	30	0	10	10	0	10	0	0	10	0	0	10	0	0	10	0	0	150
			23:00 ~ 00:00	50	30	0	10	10	0	10	0	0	10	0	0	10	0	0	10	0	0	140
			Whole Day Total (veh)	1490	780	0	240	220	0	170	0	0	170	0	0	170	0	0	240	0	0	3480
106	Pak Tai Street	NB	**00:00 ~ 01:00**	60	30	0	10	10	0	10	0	0	10	0	0	0	0	0	10	0	0	140
			01:00 ~ 02:00	40	20	0	10	10	0	10	0	0	10	0	0	0	0	0	10	0	0	110
			02:00 ~ 03:00	30	20	0	10	10	0	0	0	0	0	0	0	0	0	0	10	0	0	80
			03:00 ~ 04:00	30	20	0	10	10	0	0	0	0	0	0	0	0	0	0	10	0	0	80
			04:00 ~ 05:00	30	20	0	10	10	0	0	0	0	0	0	0	0	0	0	10	0	0	80
			05:00 ~ 06:00	30	20	0	10	10	0	0	0	0	0	0	0	0	0	0	10	0	0	80
			06:00 ~ 07:00	60	30	0	10	10	0	10	0	0	10	0	0	0	0	0	10	0	0	140
			07:00 ~ 08:00	120	70	0	20	10	10	10	0	0	10	10	10	10	0	0	20	10	0	310
			08:00 ~ 09:00	150	80	0	20	10	10	10	0	0	10	10	10	10	0	0	20	10	0	350
			09:00 ~ 10:00	140	70	0	20	10	10	10	0	0	10	10	10	10	0	0	20	10	0	330
			10:00 ~ 11:00	130	70	0	20	10	10	10	0	0	10	10	10	10	0	0	20	10	0	320
			11:00 ~ 12:00	140	70	0	20	10	10	10	0	0	10	10	10	10	0	0	20	10	0	330
			12:00 ~ 13:00	90	50	0	20	10	10	10	0	0	10	10	0	10	0	0	10	0	0	230
			13:00 ~ 14:00	90	50	0	20	10	10	10	0	0	10	10	0	10	0	0	10	0	0	230
			14:00 ~ 15:00	100	50	0	20	10	10	10	0	0	10	10	0	10	0	0	10	0	0	240
			15:00 ~ 16:00	100	50	0	20	10	10	10	0	0	10	10	0	10	0	0	10	0	0	240
			16:00 ~ 17:00	100	50	0	20	10	10	10	0	0	10	10	0	10	0	0	10	0	0	240
			17:00 ~ 18:00	100	50	0	20	10	10	10	0	0	10	10	0	10	0	0	10	0	0	240
			18:00 ~ 19:00	110	60	0	20	10	10	10	0	0	10	10	0	10	0	0	20	0	0	270
			19:00 ~ 20:00	90	50	0	20	10	10	10	0	0	10	10	0	10	0	0	10	0	0	230
			20:00 ~ 21:00	80	40	0	20	10	10	10	0	0	10	10	0	10	0	0	10	0	0	210
			21:00 ~ 22:00	80	40	0	20	10	10	10	0	0	10	10	0	10	0	0	10	0	0	210
			22:00 ~ 23:00	80	40	0	20	10	10	10	0	0	10	10	0	10	0	0	10	0	0	210
			23:00 ~ 00:00	60	30	0	10	10	10	10	0	0	10	10	0	10	0	0	10	0	0	170
			Whole Day Total (veh)	2040	1080	0	400	240	170	200	0	0	200	170	50	170	0	0	300	50	0	5070
107	Ma Hang Chung Road	EB	**00:00 ~ 01:00**	30	20	0	10	10	0	0	0	0	0	0	0	0	0	0	10	0	0	80
			01:00 ~ 02:00	20	10	0	10	10	0	0	0	0	0	0	0	0	0	0	10	0	0	60
			02:00 ~ 03:00	20	10	0	10	10	0	0	0	0	0	0	0	0	0	0	10	0	0	60
			03:00 ~ 04:00	10	10	0	10	0	0	0	0	0	0	0	0	0	0	0	10	0	0	40
			04:00 ~ 05:00	10	10	0	10	0	0	0	0	0	0	0	0	0	0	0	10	0	0	40
			05:00 ~ 06:00	20	10	0	10	10	0	0	0	0	0	0	0	0	0	0	10	0	0	60
			06:00 ~ 07:00	30	20	0	10	10	0	0	0	0	0	0	0	0	0	0	10	0	0	80
			07:00 ~ 08:00	50	30	0	10	10	0	10	0	0	10	0	0	10	0	0	10	0	0	140
			08:00 ~ 09:00	70	40	0	10	10	0	10	0	0	10	0	0	10	0	0	10	0	0	170
			09:00 ~ 10:00	60	30	0	10	10	0	10	0	0	10	0	0	10	0	0	10	0	0	150
			10:00 ~ 11:00	60	30	0	10	10	0	10	0	0	10	0	0	10	0	0	10	0	0	150
			11:00 ~ 12:00	60	30	0	10	10	0	10	0	0	10	0	0	10	0	0	10	0	0	150
			12:00 ~ 13:00	20	10	0	10	10	0	0	0	0	0	0	0	0	0	0	10	0	0	60
			13:00 ~ 14:00	20	10	0	10	10	0	0	0	0	0	0	0	0	0	0	10	0	0	60
			14:00 ~ 15:00	20	10	0	10	10	0	0	0	0	0	0	0	0	0	0	10	0	0	60
			15:00 ~ 16:00	20	10	0	10	10	0	0	0	0	0	0	0	0	0	0	10	0	0	60
			16:00 ~ 17:00	20	10	0	10	10	0	0	0	0	0	0	0	0	0	0	10	0	0	60
			17:00 ~ 18:00	20	10	0	10	10	0	0	0	0	0	0	0	0	0	0	10	0	0	60
			18:00 ~ 19:00	20	10	0	10	10	0	0	0	0	0	0	0	0	0	0	10	0	0	60
			19:00 ~ 20:00	20	10	0	10	10	0	0	0	0	0	0	0	0	0	0	10	0	0	60
			20:00 ~ 21:00	20	10	0	10	10	0	0	0	0	0	0	0	0	0	0	10	0	0	60
			21:00 ~ 22:00	20	10	0	10	10	0	0	0	0	0	0	0	0	0	0	10	0	0	60
			22:00 ~ 23:00	20	10	0	10	10	0	0	0	0	0	0	0	0	0	0	10	0	0	60
			23:00 ~ 00:00	10	10	0	10	10	0	0	0	0	0	0	0	0	0	0	10	0	0	50
			Whole Day Total (veh)	670	370	0	240	220	0	50	0	0	50	0	0	50	0	0	240	0	0	1890
108	Ma Hang Chung Road	WB	**00:00 ~ 01:00**	60	30	0	10	10	0	10	0	0	10	0	0	0	0	0	10	10	0	150
			01:00 ~ 02:00	40	20	0	10	10	0	10	0	0	10	0	0	0	0	0	10	10	0	120
			02:00 ~ 03:00	30	20	0	10	10	0	0	0	0	0	0	0	0	0	0	10	10	0	90
			03:00 ~ 04:00	30	20	0	10	10	0	0	0	0	0	0	0	0	0	0	10	10	0	90
			04:00 ~ 05:00	30	20	0	10	10	0	0	0	0	0	0	0	0	0	0	10	10	0	90
			05:00 ~ 06:00	30	20	0	10	10	0	0	0	0	0	0	0	0	0	0	10	10	0	90
			06:00 ~ 07:00	60	30	0	10	10	0	10	10	0	10	0	0	0	0	0	10	10	0	160
			07:00 ~ 08:00	120	70	0	20	10	10	10	10	0	10	10	10	10	0	20	20	10	0	340
			08:00 ~ 09:00	150	80	0	30	10	10	10	10	0	10	10	10	10	0	10	20	10	0	380
			09:00 ~ 10:00	140	70	0	20	10	10	10	10	0	10	10	10	10	0	10	20	10	0	350
			10:00 ~ 11:00	130	70	0	20	10	10	10	10	0	10	10	10	10	0	10	20	10	0	340
			11:00 ~ 12:00	140	70	0	20	10	10	10	10	0	10	10	10	10	0	10	20	10	0	350
			12:00 ~ 13:00	110	60	0	20	10	10	10	10	0	10	10	0	10	0	10	20	0	0	290
			13:00 ~ 14:00	110	60	0	20	10	10	10	10	0	10	10	0	10	0	10	20	0	0	290
			14:00 ~ 15:00	110	60	0	20	10	10	10	10	0	10	10	0	10	0	10	20	0	0	290
			15:00 ~ 16:00	110	60	0	20	10	10	10	10	0	10	10	0	10	0	10	20	0	0	290
			16:00 ~ 17:00	120	60	0	20	10	10	10	10	0	10	10	0	10	0	10	20	0	0	300
			17:00 ~ 18:00	110	60	0	20	10	10	10	10	0	10	10	0	10	0	10	20	0	0	290
			18:00 ~ 19:00	120	60	0	20	10	10	10	10	0	10	10	0	10	0	10	20	0	0	300
			19:00 ~ 20:00	110	60	0	20	10	10	10	10	0	10	10	0	10	0	10	20	0	0	290
			20:00 ~ 21:00	90	50	0	10	10	10	10	10	0	10	10	0	10	0	10	10	0	0	240
			21:00 ~ 22:00	90	50	0	10	10	10	10	10	0	10	10	0	10	0	10	10	0	0	240
			22:00 ~ 23:00	90	50	0	10	10	10	10	10	0	10	10	0	10	0	10	10	0	0	240
			23:00 ~ 00:00	70	40	0	10	10	10	10	10	0	10	10	0	10	0	10	10	0	0	210
			Whole Day Total (veh)	2200	1190	0	380	240	170	200	180	0	200	170	50	170	0	250	370	50	0	5820

Road No.	Road Name	Bound	Hour	PC	TAXI	LGV3	LGV4	LGV6	HGV7	HGV8	PLB	PV4	PV5	NFB6	NFB7	NFB8	FBSD	FBDD	MC	HGV9	NFB9	Total
109	Ma Hang Chung Road	WB	**00:00 ~ 01:00**	30	20	0	10	10	0	0	0	0	0	0	0	0	0	0	10	0	0	80
			01:00 ~ 02:00	20	10	0	10	10	0	0	0	0	0	0	0	0	0	0	10	0	0	60
			02:00 ~ 03:00	10	10	0	10	0	0	0	0	0	0	0	0	0	0	0	10	0	0	40
			03:00 ~ 04:00	10	10	0	10	0	0	0	0	0	0	0	0	0	0	0	10	0	0	40
			04:00 ~ 05:00	10	10	0	10	0	0	0	0	0	0	0	0	0	0	0	10	0	0	40
			05:00 ~ 06:00	20	10	0	10	0	0	0	0	0	0	0	0	0	0	0	10	0	0	50
			06:00 ~ 07:00	30	20	0	10	10	0	0	0	0	0	0	0	0	0	0	10	0	0	80
			07:00 ~ 08:00	50	30	0	10	10	0	0	0	0	10	0	0	0	0	0	10	0	0	120
			08:00 ~ 09:00	60	30	0	10	10	0	0	0	0	10	0	0	0	0	0	10	0	0	130
			09:00 ~ 10:00	50	30	0	10	10	0	0	0	0	10	0	0	0	0	0	10	0	0	120
			10:00 ~ 11:00	50	30	0	10	10	0	0	0	0	10	0	0	0	0	0	10	0	0	120
			11:00 ~ 12:00	50	30	0	10	10	0	0	0	0	10	0	0	0	0	0	10	0	0	120
			12:00 ~ 13:00	70	40	0	10	10	0	10	0	0	10	0	0	10	0	0	10	0	0	170
			13:00 ~ 14:00	70	40	0	10	10	0	10	0	0	10	0	0	10	0	0	10	0	0	170
			14:00 ~ 15:00	70	40	0	10	10	0	10	0	0	10	0	0	10	0	0	10	0	0	170
			15:00 ~ 16:00	70	40	0	10	10	0	10	0	0	10	0	0	10	0	0	10	0	0	170
			16:00 ~ 17:00	80	40	0	10	10	0	10	0	0	10	0	0	10	0	0	10	0	0	180
			17:00 ~ 18:00	80	40	0	10	10	0	10	0	0	10	0	0	10	0	0	10	0	0	180
			18:00 ~ 19:00	80	40	0	10	10	0	10	0	0	10	0	0	10	0	0	10	0	0	180
			19:00 ~ 20:00	70	40	0	10	10	0	10	0	0	10	0	0	10	0	0	10	0	0	170
			20:00 ~ 21:00	60	30	0	10	10	0	10	0	0	10	0	0	10	0	0	10	0	0	150
			21:00 ~ 22:00	60	30	0	10	10	0	10	0	0	10	0	0	10	0	0	10	0	0	150
			22:00 ~ 23:00	60	30	0	10	10	0	10	0	0	10	0	0	10	0	0	10	0	0	150
			23:00 ~ 00:00	50	30	0	10	10	0	10	0	0	10	0	0	10	0	0	10	0	0	140
			Whole Day Total (veh)	1210	680	0	240	200	0	120	0	0	170	0	0	120	0	0	240	0	0	2980
110	Ma Hang Chung Road	WB	**00:00 ~ 01:00**	60	30	0	10	10	0	10	0	0	10	0	0	0	0	10	10	0	0	150
			01:00 ~ 02:00	40	20	0	10	10	0	10	0	0	10	0	0	0	0	10	10	0	0	120
			02:00 ~ 03:00	30	20	0	10	10	0	0	0	0	0	0	0	0	0	10	10	0	0	90
			03:00 ~ 04:00	20	10	0	10	10	0	0	0	0	0	0	0	0	0	10	10	0	0	70
			04:00 ~ 05:00	20	10	0	10	10	0	0	0	0	0	0	0	0	0	10	10	0	0	70
			05:00 ~ 06:00	30	20	0	10	10	0	0	0	0	0	0	0	0	0	10	10	0	0	90
			06:00 ~ 07:00	60	30	0	10	10	0	10	10	0	10	0	0	0	0	10	10	0	0	160
			07:00 ~ 08:00	120	60	0	20	10	10	10	10	0	10	10	10	10	0	20	20	10	0	330
			08:00 ~ 09:00	140	80	0	20	10	10	10	10	0	10	10	10	10	0	10	20	10	0	360
			09:00 ~ 10:00	130	70	0	20	10	10	10	10	0	10	10	10	10	0	10	20	10	0	340
			10:00 ~ 11:00	120	70	0	20	10	10	10	10	0	10	10	10	10	0	10	20	10	0	330
			11:00 ~ 12:00	130	70	0	20	10	10	10	10	0	10	10	10	10	0	10	20	10	0	340
			12:00 ~ 13:00	140	70	0	20	10	10	10	10	0	10	10	10	10	0	10	20	0	0	340
			13:00 ~ 14:00	140	70	0	20	10	10	10	10	0	10	10	10	10	0	10	20	0	0	340
			14:00 ~ 15:00	150	80	0	20	10	10	10	10	0	10	10	10	10	0	10	20	0	0	360
			15:00 ~ 16:00	150	80	0	20	10	10	10	10	0	10	10	10	10	0	10	20	0	0	360
			16:00 ~ 17:00	150	80	0	20	10	10	10	10	0	10	10	10	10	0	10	20	0	0	360
			17:00 ~ 18:00	150	80	0	20	10	10	10	10	0	10	10	10	10	0	10	20	0	0	360
			18:00 ~ 19:00	160	80	0	20	10	10	10	10	0	10	10	10	10	0	10	20	0	0	370
			19:00 ~ 20:00	140	70	0	20	10	10	10	10	0	10	10	10	10	0	10	20	0	0	340
			20:00 ~ 21:00	120	60	0	20	10	10	10	10	0	10	10	10	10	0	10	20	0	0	310
			21:00 ~ 22:00	130	70	0	20	10	10	10	10	0	10	10	10	10	0	10	20	0	0	330
			22:00 ~ 23:00	120	60	0	20	10	10	10	10	0	10	10	10	10	0	10	20	0	0	310
			23:00 ~ 00:00	100	50	0	10	10	10	10	10	0	10	10	10	10	0	10	10	0	0	260
			Whole Day Total (veh)	2550	1340	0	400	240	170	200	180	0	200	170	170	170	0	250	400	50	0	6490
111	Sheung Heung Road	EB	**00:00 ~ 01:00**	50	30	0	20	10	10	10	10	0	10	0	0	0	0	20	10	0	0	180
			01:00 ~ 02:00	40	20	0	20	10	10	10	0	0	10	0	0	0	0	10	10	0	0	140
			02:00 ~ 03:00	30	20	0	10	10	0	10	0	0	0	0	0	0	0	10	10	0	0	100
			03:00 ~ 04:00	20	10	0	10	10	0	10	0	0	0	0	0	0	0	10	10	0	0	80
			04:00 ~ 05:00	20	10	0	10	10	0	10	0	0	0	0	0	0	0	10	10	0	0	80
			05:00 ~ 06:00	30	20	0	10	10	0	10	10	0	0	0	0	0	0	30	10	0	0	130
			06:00 ~ 07:00	50	30	0	20	10	10	10	20	0	10	0	0	0	0	60	10	0	0	230
			07:00 ~ 08:00	100	50	0	40	20	10	10	30	0	10	10	0	10	0	80	10	10	0	390
			08:00 ~ 09:00	130	70	0	50	20	10	10	30	0	10	10	0	10	0	70	20	10	0	450
			09:00 ~ 10:00	110	60	0	40	20	10	10	20	0	10	10	0	10	0	60	20	10	0	390
			10:00 ~ 11:00	110	60	0	40	20	10	10	20	0	10	10	0	10	0	60	20	10	0	390
			11:00 ~ 12:00	110	60	0	50	20	10	10	20	0	10	10	0	10	0	60	20	10	0	400
			12:00 ~ 13:00	60	30	0	30	10	10	10	30	0	10	0	0	10	0	80	10	10	0	300
			13:00 ~ 14:00	60	30	0	30	10	10	10	30	0	10	0	0	10	0	80	10	10	0	300
			14:00 ~ 15:00	60	30	0	30	10	10	10	30	0	10	0	0	10	0	80	10	10	0	300
			15:00 ~ 16:00	60	30	0	30	10	10	10	30	0	10	0	0	10	0	80	10	10	0	300
			16:00 ~ 17:00	70	40	0	30	10	10	10	30	0	10	0	0	10	0	80	10	10	0	320
			17:00 ~ 18:00	70	40	0	30	10	10	10	30	0	10	0	0	10	0	80	10	10	0	320
			18:00 ~ 19:00	70	40	0	30	10	10	10	30	0	10	0	0	10	0	80	10	10	0	320
			19:00 ~ 20:00	60	30	0	30	10	10	10	30	0	10	0	0	10	0	70	10	10	0	290
			20:00 ~ 21:00	50	30	0	20	10	10	10	20	0	10	0	0	10	0	60	10	10	0	250
			21:00 ~ 22:00	60	30	0	20	10	10	10	20	0	10	0	0	10	0	60	10	10	0	260
			22:00 ~ 23:00	50	30	0	20	10	10	10	20	0	10	0	0	10	0	60	10	10	0	250
			23:00 ~ 00:00	40	20	0	20	10	10	10	20	0	10	0	0	10	0	50	10	10	0	220
			Whole Day Total (veh)	1510	820	0	640	290	200	240	480	0	200	50	0	170	0	1340	280	170	0	6390
112	Sheung Heung Road	WB	**00:00 ~ 01:00**	20	10	0	10	10	0	0	0	0	0	0	0	0	0	0	10	0	0	60
			01:00 ~ 02:00	10	10	0	10	10	0	0	0	0	0	0	0	0	0	0	10	0	0	50
			02:00 ~ 03:00	10	10	0	10	0	0	0	0	0	0	0	0	0	0	0	10	0	0	40
			03:00 ~ 04:00	10	10	0	10	0	0	0	0	0	0	0	0	0	0	0	0	0	0	30
			04:00 ~ 05:00	10	10	0	10	0	0	0	0	0	0	0	0	0	0	0	0	0	0	30
			05:00 ~ 06:00	10	10	0	10	0	0	0	0	0	0	0	0	0	0	0	10	0	0	40
			06:00 ~ 07:00	20	10	0	10	10	0	0	0	0	0	0	0	0	0	0	10	0	0	60
			07:00 ~ 08:00	30	20	0	10	10	0	0	0	0	10	0	0	0	0	0	10	0	0	90
			08:00 ~ 09:00	40	20	0	10	10	0	0	0	0	10	0	0	0	0	0	10	0	0	100
			09:00 ~ 10:00	30	20	0	10	10	0	0	0	0	10	0	0	0	0	0	10	0	0	90
			10:00 ~ 11:00	30	20	0	10	10	0	0	0	0	10	0	0	0	0	0	10	0	0	90
			11:00 ~ 12:00	30	20	0	10	10	0	0	0	0	10	0	0	0	0	0	10	0	0	90
			12:00 ~ 13:00	20	10	0	10	10	0	10	0	0	0	0	0	0	0	0	10	0	0	70
			13:00 ~ 14:00	30	10	0	10	10	0	10	0	0	0	0	0	0	0	0	10	0	0	80
			14:00 ~ 15:00	30	10	0	10	10	0	10	0	0	0	0	0	0	0	0	10	0	0	80
			15:00 ~ 16:00	30	10	0	10	10	0	10	0	0	0	0	0	0	0	0	10	0	0	80
			16:00 ~ 17:00	30	10	0	10	10	0	10	0	0	0	0	0	0	0	0	10	0	0	80
			17:00 ~ 18:00	30	10	0	10	10	0	10	0	0	0	0	0	0	0	0	10	0	0	80
			18:00 ~ 19:00	30	20	0	10	10	0	10	0	0	0	0	0	0	0	0	10	0	0	90
			19:00 ~ 20:00	30	10	0	10	10	0	10	0	0	0	0	0	0	0	0	10	0	0	80
			20:00 ~ 21:00	20	10	0	10	10	0	10	0	0	0	0	0	0	0	0	10	0	0	70
			21:00 ~ 22:00	20	10	0	10	10	0	10	0	0	0	0	0	0	0	0	10	0	0	70
			22:00 ~ 23:00	20	10	0	10	10	0	10	0	0	0	0	0	0	0	0	10	0	0	70
			23:00 ~ 00:00	20	10	0	10	10	0	10	0	0	0	0	0	0	0	0	10	0	0	70
			Whole Day Total (veh)	560	300	0	240	200	0	120	0	0	50	0	0	0	0	0	220	0	0	1690

Road No.	Road Name	Bound	Hour	PC	TAXI	LGV3	LGV4	LGV6	HGV7	HGV8	PLB	PV4	PV5	NFB6	NFB7	NFB8	FBSD	FBDD	MC	HGV9	NFB9	Total
113	San Shan Road	EB	**00:00 ~ 01:00**	20	10	0	10	10	0	0	0	0	0	0	0	0	0	0	10	0	0	60
			01:00 ~ 02:00	10	10	0	10	10	0	0	0	0	0	0	0	0	0	0	10	0	0	50
			02:00 ~ 03:00	10	10	0	10	0	0	0	0	0	0	0	0	0	0	0	10	0	0	40
			03:00 ~ 04:00	10	10	0	10	0	0	0	0	0	0	0	0	0	0	0	0	0	0	30
			04:00 ~ 05:00	10	10	0	10	0	0	0	0	0	0	0	0	0	0	0	0	0	0	30
			05:00 ~ 06:00	10	10	0	10	0	0	0	0	0	0	0	0	0	0	0	10	0	0	40
			06:00 ~ 07:00	20	10	0	10	10	0	0	0	0	0	0	0	0	0	0	10	0	0	60
			07:00 ~ 08:00	30	20	0	10	10	0	10	0	0	10	0	0	0	0	0	10	0	0	100
			08:00 ~ 09:00	40	20	0	10	10	0	10	0	0	10	0	0	0	0	0	10	0	0	110
			09:00 ~ 10:00	30	20	0	10	10	0	10	0	0	10	0	0	0	0	0	10	0	0	100
			10:00 ~ 11:00	30	20	0	10	10	0	10	0	0	10	0	0	0	0	0	10	0	0	100
			11:00 ~ 12:00	30	20	0	10	10	0	10	0	0	10	0	0	0	0	0	10	0	0	100
			12:00 ~ 13:00	10	10	0	10	10	0	0	0	0	0	0	0	0	0	0	10	0	0	50
			13:00 ~ 14:00	20	10	0	10	10	0	0	0	0	0	0	0	0	0	0	10	0	0	60
			14:00 ~ 15:00	20	10	0	10	10	0	0	0	0	0	0	0	0	0	0	10	0	0	60
			15:00 ~ 16:00	20	10	0	10	10	0	0	0	0	0	0	0	0	0	0	10	0	0	60
			16:00 ~ 17:00	20	10	0	10	10	0	0	0	0	0	0	0	0	0	0	10	0	0	60
			17:00 ~ 18:00	20	10	0	10	10	0	0	0	0	0	0	0	0	0	0	10	0	0	60
			18:00 ~ 19:00	20	10	0	10	10	0	0	0	0	0	0	0	0	0	0	10	0	0	60
			19:00 ~ 20:00	20	10	0	10	10	0	0	0	0	0	0	0	0	0	0	10	0	0	60
			20:00 ~ 21:00	10	10	0	10	10	0	0	0	0	0	0	0	0	0	0	10	0	0	50
			21:00 ~ 22:00	10	10	0	10	10	0	0	0	0	0	0	0	0	0	0	10	0	0	50
			22:00 ~ 23:00	10	10	0	10	10	0	0	0	0	0	0	0	0	0	0	10	0	0	50
			23:00 ~ 00:00	10	10	0	10	10	0	0	0	0	0	0	0	0	0	0	10	0	0	50
			Whole Day Total (veh)	440	290	0	240	200	0	50	0	0	50	0	0	0	0	0	220	0	0	1490
114	Gillies Avenue North	SB	**00:00 ~ 01:00**	40	20	0	10	10	0	10	0	0	0	0	0	0	0	10	10	0	0	110
			01:00 ~ 02:00	30	20	0	10	10	0	10	0	0	0	0	0	0	0	10	10	0	0	100
			02:00 ~ 03:00	20	10	0	10	10	0	0	0	0	0	0	0	0	0	10	10	0	0	70
			03:00 ~ 04:00	20	10	0	10	10	0	0	0	0	0	0	0	0	0	10	10	0	0	70
			04:00 ~ 05:00	20	10	0	10	10	0	0	0	0	0	0	0	0	0	10	10	0	0	70
			05:00 ~ 06:00	20	10	0	10	10	0	0	0	0	0	0	0	0	0	10	10	0	0	70
			06:00 ~ 07:00	40	20	0	10	10	0	10	10	0	0	0	0	0	0	10	10	0	0	120
			07:00 ~ 08:00	70	40	0	20	10	10	10	10	0	10	0	0	10	0	10	10	10	0	220
			08:00 ~ 09:00	90	50	0	30	10	10	10	10	0	10	0	0	10	0	10	10	10	0	260
			09:00 ~ 10:00	80	40	0	20	10	10	10	10	0	10	0	0	10	0	10	10	10	0	230
			10:00 ~ 11:00	80	40	0	20	10	10	10	10	0	10	0	0	10	0	10	10	10	0	230
			11:00 ~ 12:00	80	40	0	20	10	10	10	10	0	10	0	0	10	0	10	10	10	0	230
			12:00 ~ 13:00	50	30	0	10	10	0	10	10	0	10	0	0	0	0	10	10	0	0	150
			13:00 ~ 14:00	50	30	0	10	10	0	10	10	0	10	0	0	0	0	10	10	0	0	150
			14:00 ~ 15:00	50	30	0	10	10	0	10	10	0	10	0	0	0	0	10	10	0	0	150
			15:00 ~ 16:00	50	30	0	10	10	0	10	10	0	10	0	0	0	0	10	10	0	0	150
			16:00 ~ 17:00	50	30	0	10	10	0	10	10	0	10	0	0	0	0	10	10	0	0	150
			17:00 ~ 18:00	50	30	0	10	10	0	10	10	0	10	0	0	0	0	10	10	0	0	150
			18:00 ~ 19:00	50	30	0	10	10	0	10	10	0	10	0	0	0	0	10	10	0	0	150
			19:00 ~ 20:00	50	30	0	10	10	0	10	10	0	10	0	0	0	0	10	10	0	0	150
			20:00 ~ 21:00	40	20	0	10	10	0	10	10	0	10	0	0	0	0	10	10	0	0	130
			21:00 ~ 22:00	40	20	0	10	10	0	10	10	0	10	0	0	0	0	10	10	0	0	130
			22:00 ~ 23:00	40	20	0	10	10	0	10	10	0	10	0	0	0	0	10	10	0	0	130
			23:00 ~ 00:00	30	20	0	10	10	0	10	10	0	10	0	0	0	0	10	10	0	0	120
			Whole Day Total (veh)	1140	630	0	300	240	50	200	180	0	170	0	0	50	0	240	240	50	0	3490
115	Pak Kung Street	EB	**00:00 ~ 01:00**	10	10	0	10	10	0	0	0	0	0	0	0	0	0	0	0	0	0	40
			01:00 ~ 02:00	10	10	0	10	10	0	0	0	0	0	0	0	0	0	0	0	0	0	40
			02:00 ~ 03:00	10	10	0	10	0	0	0	0	0	0	0	0	0	0	0	0	0	0	30
			03:00 ~ 04:00	10	10	0	10	0	0	0	0	0	0	0	0	0	0	0	0	0	0	30
			04:00 ~ 05:00	10	10	0	10	0	0	0	0	0	0	0	0	0	0	0	0	0	0	30
			05:00 ~ 06:00	10	10	0	10	0	0	0	0	0	0	0	0	0	0	0	0	0	0	30
			06:00 ~ 07:00	10	10	0	10	10	0	0	0	0	0	0	0	0	0	0	0	0	0	40
			07:00 ~ 08:00	10	10	0	10	10	0	10	0	0	0	0	0	0	0	0	10	0	0	60
			08:00 ~ 09:00	10	10	0	10	10	0	10	0	0	0	0	0	0	0	0	10	0	0	60
			09:00 ~ 10:00	10	10	0	10	10	0	10	0	0	0	0	0	0	0	0	10	0	0	60
			10:00 ~ 11:00	10	10	0	10	10	0	10	0	0	0	0	0	0	0	0	10	0	0	60
			11:00 ~ 12:00	10	10	0	10	10	0	10	0	0	0	0	0	0	0	0	10	0	0	60
			12:00 ~ 13:00	20	10	0	10	10	0	0	0	0	0	0	0	0	0	0	10	0	0	60
			13:00 ~ 14:00	20	10	0	10	10	0	0	0	0	0	0	0	0	0	0	10	0	0	60
			14:00 ~ 15:00	20	10	0	10	10	0	0	0	0	0	0	0	0	0	0	10	0	0	60
			15:00 ~ 16:00	20	10	0	10	10	0	0	0	0	0	0	0	0	0	0	10	0	0	60
			16:00 ~ 17:00	20	10	0	10	10	0	0	0	0	0	0	0	0	0	0	10	0	0	60
			17:00 ~ 18:00	20	10	0	10	10	0	0	0	0	0	0	0	0	0	0	10	0	0	60
			18:00 ~ 19:00	20	10	0	10	10	0	0	0	0	0	0	0	0	0	0	10	0	0	60
			19:00 ~ 20:00	20	10	0	10	10	0	0	0	0	0	0	0	0	0	0	10	0	0	60
			20:00 ~ 21:00	20	10	0	10	10	0	0	0	0	0	0	0	0	0	0	10	0	0	60
			21:00 ~ 22:00	20	10	0	10	10	0	0	0	0	0	0	0	0	0	0	10	0	0	60
			22:00 ~ 23:00	20	10	0	10	10	0	0	0	0	0	0	0	0	0	0	10	0	0	60
			23:00 ~ 00:00	10	10	0	10	10	0	0	0	0	0	0	0	0	0	0	10	0	0	50
			Whole Day Total (veh)	350	240	0	240	200	0	50	0	0	0	0	0	0	0	0	170	0	0	1250
116	Pak Kung Street	WB	**00:00 ~ 01:00**	120	60	0	40	20	10	10	0	0	10	10	0	10	0	0	20	10	0	320
			01:00 ~ 02:00	80	40	0	30	10	10	10	0	0	10	10	0	10	0	0	10	10	0	230
			02:00 ~ 03:00	60	30	0	20	10	10	10	0	0	10	0	0	0	0	0	10	0	0	160
			03:00 ~ 04:00	40	20	0	20	10	10	10	0	0	10	0	0	0	0	0	10	0	0	130
			04:00 ~ 05:00	40	20	0	20	10	10	10	0	0	10	0	0	0	0	0	10	0	0	130
			05:00 ~ 06:00	60	30	0	20	10	10	10	0	0	10	0	0	0	0	0	10	0	0	160
			06:00 ~ 07:00	120	60	0	40	20	10	10	0	0	10	10	0	10	0	0	20	10	0	320
			07:00 ~ 08:00	230	120	10	70	30	10	10	0	10	10	10	10	10	0	0	30	10	0	570
			08:00 ~ 09:00	290	150	10	80	30	10	10	0	10	10	10	10	10	0	0	30	10	0	670
			09:00 ~ 10:00	250	130	10	70	30	10	10	0	10	10	10	10	10	0	0	30	10	0	600
			10:00 ~ 11:00	240	130	10	70	30	10	10	0	10	10	10	10	10	0	0	30	10	0	590
			11:00 ~ 12:00	260	130	10	80	30	10	10	0	10	10	10	10	10	0	0	30	10	0	620
			12:00 ~ 13:00	170	90	0	40	20	10	10	0	0	10	10	10	10	0	0	20	10	0	410
			13:00 ~ 14:00	170	90	0	40	20	10	10	0	0	10	10	10	10	0	0	20	10	0	410
			14:00 ~ 15:00	170	90	0	40	20	10	10	0	0	10	10	10	10	0	0	20	10	0	410
			15:00 ~ 16:00	170	90	0	40	20	10	10	0	0	10	10	10	10	0	0	20	10	0	410
			16:00 ~ 17:00	180	90	0	40	20	10	10	0	0	10	10	10	10	0	0	20	10	0	420
			17:00 ~ 18:00	180	90	0	40	20	10	10	0	0	10	10	10	10	0	0	20	10	0	420
			18:00 ~ 19:00	190	100	0	40	20	10	10	0	0	10	10	10	10	0	0	20	10	0	440
			19:00 ~ 20:00	170	90	0	40	20	10	10	0	0	10	10	10	10	0	0	20	10	0	410
			20:00 ~ 21:00	140	70	0	30	10	10	10	0	0	10	10	10	10	0	0	20	10	0	340
			21:00 ~ 22:00	150	80	0	40	20	10	10	0	0	10	10	10	10	0	0	20	10	0	380
			22:00 ~ 23:00	140	70	0	30	10	10	10	0	0	10	10	10	10	0	0	20	10	0	340
			23:00 ~ 00:00	110	60	0	30	10	10	10	0	0	10	10	10	10	0	0	20	10	0	300
			Whole Day Total (veh)	3730	1930	50	1010	450	240	240	0	50	240	200	170	200	0	0	480	200	0	9190

Road No.	Road Name	Bound	Hour	PC	TAXI	LGV3	LGV4	LGV6	HGV7	HGV8	PLB	PV4	PV5	NFB6	NFB7	NFB8	FBSD	FBDD	MC	HGV9	NFB9	Total
117	Gillies Avenue North	NB	**00:00 ~ 01:00**	10	10	0	10	10	0	0	0	0	0	0	0	0	0	0	10	0	0	50
			01:00 ~ 02:00	10	10	0	10	10	0	0	0	0	0	0	0	0	0	0	10	0	0	50
			02:00 ~ 03:00	10	10	0	10	0	0	0	0	0	0	0	0	0	0	0	0	0	0	30
			03:00 ~ 04:00	10	10	0	10	0	0	0	0	0	0	0	0	0	0	0	0	0	0	30
			04:00 ~ 05:00	10	10	0	10	0	0	0	0	0	0	0	0	0	0	0	0	0	0	30
			05:00 ~ 06:00	10	10	0	10	0	0	0	0	0	0	0	0	0	0	0	0	0	0	30
			06:00 ~ 07:00	10	10	0	10	10	0	0	0	0	0	0	0	0	0	0	10	0	0	50
			07:00 ~ 08:00	20	10	0	10	10	0	10	0	0	0	0	0	0	0	0	10	0	0	70
			08:00 ~ 09:00	20	10	0	10	10	0	10	0	0	0	0	0	0	0	0	10	0	0	70
			09:00 ~ 10:00	20	10	0	10	10	0	10	0	0	0	0	0	0	0	0	10	0	0	70
			10:00 ~ 11:00	20	10	0	10	10	0	10	0	0	0	0	0	0	0	0	10	0	0	70
			11:00 ~ 12:00	20	10	0	10	10	0	10	0	0	0	0	0	0	0	0	10	0	0	70
			12:00 ~ 13:00	40	20	0	10	10	0	10	0	0	10	0	0	0	0	0	10	0	0	110
			13:00 ~ 14:00	40	20	0	10	10	0	10	0	0	10	0	0	0	0	0	10	0	0	110
			14:00 ~ 15:00	40	20	0	10	10	0	10	0	0	10	0	0	0	0	0	10	0	0	110
			15:00 ~ 16:00	40	20	0	10	10	0	10	0	0	10	0	0	0	0	0	10	0	0	110
			16:00 ~ 17:00	40	20	0	10	10	0	10	0	0	10	0	0	0	0	0	10	0	0	110
			17:00 ~ 18:00	40	20	0	10	10	0	10	0	0	10	0	0	0	0	0	10	0	0	110
			18:00 ~ 19:00	50	30	0	10	10	0	10	0	0	10	0	0	0	0	0	10	0	0	130
			19:00 ~ 20:00	40	20	0	10	10	0	10	0	0	10	0	0	0	0	0	10	0	0	110
			20:00 ~ 21:00	40	20	0	10	10	0	10	0	0	10	0	0	0	0	0	10	0	0	110
			21:00 ~ 22:00	40	20	0	10	10	0	10	0	0	10	0	0	0	0	0	10	0	0	110
			22:00 ~ 23:00	30	20	0	10	10	0	10	0	0	10	0	0	0	0	0	10	0	0	100
			23:00 ~ 00:00	30	20	0	10	10	0	10	0	0	10	0	0	0	0	0	10	0	0	100
			Whole Day Total (veh)	640	370	0	240	200	0	170	0	0	120	0	0	0	0	0	200	0	0	1940
118	Gillies Avenue North	SB	**00:00 ~ 01:00**	90	50	0	30	10	10	10	0	0	10	0	0	10	0	10	10	10	0	250
			01:00 ~ 02:00	60	30	0	20	10	10	10	0	0	10	0	0	10	0	10	10	10	0	190
			02:00 ~ 03:00	40	20	0	20	10	10	10	0	0	10	0	0	0	0	10	10	0	0	140
			03:00 ~ 04:00	40	20	0	10	10	0	10	0	0	0	0	0	0	0	10	10	0	0	110
			04:00 ~ 05:00	40	20	0	10	10	0	10	0	0	0	0	0	0	0	10	10	0	0	110
			05:00 ~ 06:00	50	30	0	20	10	10	10	0	0	10	0	0	0	0	10	10	0	0	160
			06:00 ~ 07:00	90	50	0	30	10	10	10	10	0	10	0	0	10	0	10	10	10	0	260
			07:00 ~ 08:00	180	90	10	50	20	10	10	10	0	10	10	10	10	0	10	20	10	0	460
			08:00 ~ 09:00	220	110	10	60	30	10	10	10	0	10	10	10	10	0	10	30	10	0	550
			09:00 ~ 10:00	190	100	10	60	20	10	10	10	0	10	10	10	10	0	10	20	10	0	490
			10:00 ~ 11:00	190	100	10	50	20	10	10	10	0	10	10	10	10	0	10	20	10	0	480
			11:00 ~ 12:00	200	100	10	60	20	10	10	10	0	10	10	10	10	0	10	30	10	0	510
			12:00 ~ 13:00	130	70	0	20	10	10	10	10	0	10	10	10	10	0	10	20	10	0	340
			13:00 ~ 14:00	140	70	0	20	10	10	10	10	0	10	10	10	10	0	10	20	10	0	350
			14:00 ~ 15:00	140	70	0	20	10	10	10	10	0	10	10	10	10	0	10	20	10	0	350
			15:00 ~ 16:00	140	70	0	20	10	10	10	10	0	10	10	10	10	0	10	20	10	0	350
			16:00 ~ 17:00	140	80	0	30	10	10	10	10	0	10	10	10	10	0	10	20	10	0	370
			17:00 ~ 18:00	140	70	0	30	10	10	10	10	0	10	10	10	10	0	10	20	10	0	360
			18:00 ~ 19:00	150	80	0	30	10	10	10	10	0	10	10	10	10	0	10	20	10	0	380
			19:00 ~ 20:00	140	70	0	20	10	10	10	10	0	10	10	10	10	0	10	20	10	0	350
			20:00 ~ 21:00	120	60	0	20	10	10	10	10	0	10	10	10	10	0	10	20	10	0	320
			21:00 ~ 22:00	120	60	0	20	10	10	10	10	0	10	10	10	10	0	10	20	10	0	320
			22:00 ~ 23:00	110	60	0	20	10	10	10	10	0	10	10	10	10	0	10	20	10	0	310
			23:00 ~ 00:00	90	50	0	20	10	10	10	10	0	10	10	10	10	0	10	10	10	0	270
			Whole Day Total (veh)	2950	1530	50	690	300	220	240	180	0	220	170	170	200	0	240	420	200	0	7780
119	Gillies Avenue North	NB	**00:00 ~ 01:00**	10	10	0	10	10	0	0	0	0	0	0	0	0	0	0	10	0	0	50
			01:00 ~ 02:00	10	10	0	10	10	0	0	0	0	0	0	0	0	0	0	10	0	0	50
			02:00 ~ 03:00	10	10	0	10	0	0	0	0	0	0	0	0	0	0	0	0	0	0	30
			03:00 ~ 04:00	10	10	0	10	0	0	0	0	0	0	0	0	0	0	0	0	0	0	30
			04:00 ~ 05:00	10	10	0	10	0	0	0	0	0	0	0	0	0	0	0	0	0	0	30
			05:00 ~ 06:00	10	10	0	10	0	0	0	0	0	0	0	0	0	0	0	0	0	0	30
			06:00 ~ 07:00	10	10	0	10	10	0	0	0	0	0	0	0	0	0	0	10	0	0	50
			07:00 ~ 08:00	20	10	0	10	10	0	10	0	0	0	0	0	0	0	0	10	0	0	70
			08:00 ~ 09:00	20	10	0	10	10	0	10	0	0	0	0	0	0	0	0	10	0	0	70
			09:00 ~ 10:00	20	10	0	10	10	0	10	0	0	0	0	0	0	0	0	10	0	0	70
			10:00 ~ 11:00	20	10	0	10	10	0	10	0	0	0	0	0	0	0	0	10	0	0	70
			11:00 ~ 12:00	20	10	0	10	10	0	10	0	0	0	0	0	0	0	0	10	0	0	70
			12:00 ~ 13:00	40	20	0	10	10	0	10	0	0	10	0	0	0	0	0	10	0	0	110
			13:00 ~ 14:00	40	20	0	10	10	0	10	0	0	10	0	0	0	0	0	10	0	0	110
			14:00 ~ 15:00	40	20	0	10	10	0	10	0	0	10	0	0	0	0	0	10	0	0	110
			15:00 ~ 16:00	40	20	0	10	10	0	10	0	0	10	0	0	0	0	0	10	0	0	110
			16:00 ~ 17:00	40	20	0	10	10	0	10	0	0	10	0	0	0	0	0	10	0	0	110
			17:00 ~ 18:00	40	20	0	10	10	0	10	0	0	10	0	0	0	0	0	10	0	0	110
			18:00 ~ 19:00	50	30	0	10	10	0	10	0	0	10	0	0	0	0	0	10	0	0	130
			19:00 ~ 20:00	40	20	0	10	10	0	10	0	0	10	0	0	0	0	0	10	0	0	110
			20:00 ~ 21:00	40	20	0	10	10	0	10	0	0	10	0	0	0	0	0	10	0	0	110
			21:00 ~ 22:00	40	20	0	10	10	0	10	0	0	10	0	0	0	0	0	10	0	0	110
			22:00 ~ 23:00	30	20	0	10	10	0	10	0	0	10	0	0	0	0	0	10	0	0	100
			23:00 ~ 00:00	30	20	0	10	10	0	10	0	0	10	0	0	0	0	0	10	0	0	100
			Whole Day Total (veh)	640	370	0	240	200	0	170	0	0	120	0	0	0	0	0	200	0	0	1940
120	Gillies Avenue North	SB	**00:00 ~ 01:00**	120	60	0	40	20	10	10	0	0	10	10	0	10	0	10	20	10	0	330
			01:00 ~ 02:00	80	40	0	30	10	10	10	0	0	10	10	0	10	0	10	10	10	0	240
			02:00 ~ 03:00	60	30	0	20	10	10	10	0	0	10	0	0	0	0	10	10	10	0	180
			03:00 ~ 04:00	50	30	0	20	10	10	10	0	0	10	0	0	0	0	10	10	0	0	160
			04:00 ~ 05:00	40	20	0	20	10	10	10	0	0	10	0	0	0	0	10	10	0	0	140
			05:00 ~ 06:00	60	30	0	20	10	10	10	0	0	10	0	0	0	0	10	10	10	0	180
			06:00 ~ 07:00	120	60	0	50	20	10	10	10	0	10	10	0	10	0	10	20	10	0	350
			07:00 ~ 08:00	230	120	10	90	30	10	10	10	10	10	10	10	10	0	10	30	10	0	610
			08:00 ~ 09:00	290	150	10	110	40	10	10	10	10	10	10	10	10	0	10	40	10	0	740
			09:00 ~ 10:00	250	130	10	90	40	10	10	10	10	10	10	10	10	0	10	30	10	0	650
			10:00 ~ 11:00	250	130	10	90	40	10	10	10	10	10	10	10	10	0	10	30	10	0	650
			11:00 ~ 12:00	260	130	10	100	40	10	10	10	10	10	10	10	10	0	10	30	10	0	670
			12:00 ~ 13:00	240	120	0	40	20	10	10	10	10	10	10	10	10	0	10	30	10	0	550
			13:00 ~ 14:00	240	120	0	50	20	10	10	10	10	10	10	10	10	0	10	30	10	0	560
			14:00 ~ 15:00	250	130	0	50	20	10	10	10	10	10	10	10	10	0	10	30	10	0	580
			15:00 ~ 16:00	250	130	0	50	20	10	10	10	10	10	10	10	10	0	10	30	10	0	580
			16:00 ~ 17:00	260	130	0	50	20	10	10	10	10	10	10	10	10	0	10	30	10	0	590
			17:00 ~ 18:00	250	130	0	50	20	10	10	10	10	10	10	10	10	0	10	30	10	0	580
			18:00 ~ 19:00	270	140	0	50	20	10	10	10	10	10	10	10	10	0	10	30	10	0	610
			19:00 ~ 20:00	240	120	0	50	20	10	10	10	10	10	10	10	10	0	10	30	10	0	560
			20:00 ~ 21:00	200	100	0	40	20	10	10	10	10	10	10	10	10	0	10	30	10	0	490
			21:00 ~ 22:00	210	110	0	40	20	10	10	10	10	10	10	10	10	0	10	30	10	0	510
			22:00 ~ 23:00	190	100	0	40	20	10	10	10	10	10	10	10	10	0	10	30	10	0	480
			23:00 ~ 00:00	160	80	0	30	10	10	10	10	10	10	10	10	10	0	10	20	10	0	400
			Whole Day Total (veh)	4570	2340	50	1220	510	240	240	180	170	240	200	170	200	0	240	600	220	0	11390

Road No.	Road Name	Bound	Hour	PC	TAXI	LGV3	LGV4	LGV6	HGV7	HGV8	PLB	PV4	PV5	NFB6	NFB7	NFB8	FBSD	FBDD	MC	HGV9	NFB9	Total
121	Gillies Avenue North	WB	**00:00 ~ 01:00**	30	20	0	10	10	0	0	10	0	0	0	0	0	0	20	10	0	0	110
			01:00 ~ 02:00	20	10	0	10	10	0	0	0	0	0	0	0	0	0	10	10	0	0	70
			02:00 ~ 03:00	20	10	0	10	10	0	0	0	0	0	0	0	0	0	10	10	0	0	70
			03:00 ~ 04:00	20	10	0	10	10	0	0	0	0	0	0	0	0	0	10	10	0	0	70
			04:00 ~ 05:00	20	10	0	10	10	0	0	0	0	0	0	0	0	0	10	10	0	0	70
			05:00 ~ 06:00	20	10	0	10	10	0	0	10	0	0	0	0	0	0	20	10	0	0	90
			06:00 ~ 07:00	30	20	0	10	10	0	0	10	0	0	0	0	0	0	50	10	0	0	140
			07:00 ~ 08:00	70	30	0	10	10	10	10	20	0	10	0	0	10	0	70	10	0	0	260
			08:00 ~ 09:00	80	40	0	20	10	10	10	20	0	10	0	0	10	0	60	10	0	0	280
			09:00 ~ 10:00	70	40	0	20	10	10	10	20	0	10	0	0	10	0	50	10	0	0	260
			10:00 ~ 11:00	70	40	0	10	10	10	10	20	0	10	0	0	10	0	50	10	0	0	250
			11:00 ~ 12:00	70	40	0	20	10	10	10	20	0	10	0	0	10	0	50	10	0	0	260
			12:00 ~ 13:00	70	40	0	10	10	0	10	20	0	10	0	0	10	0	60	10	0	0	250
			13:00 ~ 14:00	70	40	0	10	10	0	10	20	0	10	0	0	10	0	60	10	0	0	250
			14:00 ~ 15:00	70	40	0	10	10	0	10	20	0	10	0	0	10	0	60	10	0	0	250
			15:00 ~ 16:00	70	40	0	10	10	0	10	20	0	10	0	0	10	0	60	10	0	0	250
			16:00 ~ 17:00	70	40	0	10	10	0	10	20	0	10	0	0	10	0	60	10	0	0	250
			17:00 ~ 18:00	70	40	0	10	10	0	10	30	0	10	0	0	10	0	60	10	0	0	260
			18:00 ~ 19:00	80	40	0	10	10	0	10	30	0	10	0	0	10	0	60	10	0	0	270
			19:00 ~ 20:00	70	40	0	10	10	0	10	20	0	10	0	0	10	0	50	10	0	0	240
			20:00 ~ 21:00	60	30	0	10	10	0	10	10	0	10	0	0	10	0	50	10	0	0	210
			21:00 ~ 22:00	60	30	0	10	10	0	10	10	0	10	0	0	10	0	50	10	0	0	210
			22:00 ~ 23:00	60	30	0	10	10	0	10	10	0	10	0	0	10	0	40	10	0	0	200
			23:00 ~ 00:00	50	30	0	10	10	0	10	10	0	10	0	0	10	0	40	10	0	0	190
			Whole Day Total (veh)	1320	720	0	270	240	50	170	350	0	170	0	0	170	0	1060	240	0	0	4760
122	Ma Tau Wai Road	NB	**00:00 ~ 01:00**	20	10	0	10	10	0	10	10	0	0	0	0	0	0	50	10	0	0	130
			01:00 ~ 02:00	20	10	0	10	10	0	10	0	0	0	0	0	0	0	30	10	0	0	100
			02:00 ~ 03:00	10	10	0	10	10	0	0	0	0	0	0	0	0	0	20	10	0	0	70
			03:00 ~ 04:00	10	10	0	10	10	0	0	0	0	0	0	0	0	0	20	10	0	0	70
			04:00 ~ 05:00	10	10	0	10	10	0	0	0	0	0	0	0	0	0	20	10	0	0	70
			05:00 ~ 06:00	10	10	0	10	10	0	0	10	0	0	0	0	0	0	60	10	0	0	120
			06:00 ~ 07:00	20	10	0	10	10	0	10	30	0	0	0	0	0	0	140	10	0	0	240
			07:00 ~ 08:00	40	20	0	20	10	10	10	50	0	10	0	0	0	0	180	10	10	0	370
			08:00 ~ 09:00	50	30	0	30	10	10	10	60	0	10	0	0	0	0	150	10	10	0	380
			09:00 ~ 10:00	40	20	0	20	10	10	10	50	0	10	0	0	0	0	140	10	10	0	330
			10:00 ~ 11:00	40	20	0	20	10	10	10	40	0	10	0	0	0	0	130	10	10	0	310
			11:00 ~ 12:00	40	20	0	30	10	10	10	40	0	10	0	0	0	0	130	10	10	0	320
			12:00 ~ 13:00	30	20	0	10	10	0	10	50	0	0	0	0	0	0	130	10	0	0	270
			13:00 ~ 14:00	30	20	0	10	10	0	10	50	0	0	0	0	0	0	130	10	0	0	270
			14:00 ~ 15:00	30	20	0	10	10	0	10	50	0	0	0	0	0	0	130	10	0	0	270
			15:00 ~ 16:00	30	20	0	10	10	0	10	50	0	0	0	0	0	0	130	10	0	0	270
			16:00 ~ 17:00	30	20	0	10	10	0	10	50	0	0	0	0	0	0	130	10	0	0	270
			17:00 ~ 18:00	30	20	0	10	10	0	10	50	0	0	0	0	0	0	140	10	0	0	280
			18:00 ~ 19:00	30	20	0	10	10	0	10	60	0	0	0	0	0	0	140	10	0	0	290
			19:00 ~ 20:00	30	20	0	10	10	0	10	40	0	0	0	0	0	0	120	10	0	0	250
			20:00 ~ 21:00	20	10	0	10	10	0	10	30	0	0	0	0	0	0	110	10	0	0	210
			21:00 ~ 22:00	20	10	0	10	10	0	10	30	0	0	0	0	0	0	100	10	0	0	200
			22:00 ~ 23:00	20	10	0	10	10	0	10	30	0	0	0	0	0	0	100	10	0	0	200
			23:00 ~ 00:00	20	10	0	10	10	0	10	20	0	0	0	0	0	0	90	10	0	0	180
			Whole Day Total (veh)	630	380	0	310	240	50	200	800	0	50	0	0	0	0	2520	240	50	0	5470
123	Ma Tau Wai Road	SB	**00:00 ~ 01:00**	30	20	0	10	10	0	10	10	0	0	0	0	0	0	50	10	0	0	150
			01:00 ~ 02:00	20	10	0	10	10	0	10	0	0	0	0	0	0	0	20	10	0	0	90
			02:00 ~ 03:00	10	10	0	10	10	0	0	0	0	0	0	0	0	0	20	10	0	0	70
			03:00 ~ 04:00	10	10	0	10	10	0	0	0	0	0	0	0	0	0	20	10	0	0	70
			04:00 ~ 05:00	10	10	0	10	10	0	0	0	0	0	0	0	0	0	20	10	0	0	70
			05:00 ~ 06:00	20	10	0	10	10	0	0	10	0	0	0	0	0	0	60	10	0	0	130
			06:00 ~ 07:00	30	20	0	10	10	0	10	30	0	0	0	0	0	0	140	10	0	0	260
			07:00 ~ 08:00	50	30	0	20	10	10	10	50	0	10	0	0	0	0	170	10	10	0	380
			08:00 ~ 09:00	60	30	0	30	10	10	10	60	0	10	0	0	0	0	150	10	10	0	390
			09:00 ~ 10:00	50	30	0	20	10	10	10	50	0	10	0	0	0	0	130	10	10	0	340
			10:00 ~ 11:00	50	30	0	20	10	10	10	40	0	10	0	0	0	0	130	10	10	0	330
			11:00 ~ 12:00	50	30	0	20	10	10	10	40	0	10	0	0	0	0	120	10	10	0	320
			12:00 ~ 13:00	20	10	0	10	10	10	10	50	0	0	0	0	0	0	140	10	0	0	270
			13:00 ~ 14:00	20	10	0	10	10	10	10	50	0	0	0	0	0	0	140	10	0	0	270
			14:00 ~ 15:00	20	10	0	10	10	10	10	50	0	0	0	0	0	0	140	10	0	0	270
			15:00 ~ 16:00	20	10	0	10	10	10	10	50	0	0	0	0	0	0	140	10	0	0	270
			16:00 ~ 17:00	20	10	0	10	10	10	10	50	0	0	0	0	0	0	140	10	0	0	270
			17:00 ~ 18:00	20	10	0	10	10	10	10	60	0	0	0	0	0	0	150	10	0	0	290
			18:00 ~ 19:00	30	10	0	10	10	10	10	60	0	0	0	0	0	0	150	10	0	0	300
			19:00 ~ 20:00	20	10	0	10	10	10	10	50	0	0	0	0	0	0	130	10	0	0	260
			20:00 ~ 21:00	20	10	0	10	10	10	10	30	0	0	0	0	0	0	110	10	0	0	220
			21:00 ~ 22:00	20	10	0	10	10	10	10	30	0	0	0	0	0	0	110	10	0	0	220
			22:00 ~ 23:00	20	10	0	10	10	10	10	30	0	0	0	0	0	0	100	10	0	0	210
			23:00 ~ 00:00	20	10	0	10	10	10	10	30	0	0	0	0	0	0	90	10	0	0	200
			Whole Day Total (veh)	640	360	0	300	240	170	200	830	0	50	0	0	0	0	2570	240	50	0	5650
124	Ma Tau Wai Road	NB	**00:00 ~ 01:00**	20	10	0	20	10	0	10	10	0	0	0	0	0	0	50	10	0	0	140
			01:00 ~ 02:00	20	10	0	10	10	0	10	0	0	0	0	0	0	0	30	10	0	0	100
			02:00 ~ 03:00	10	10	0	10	10	0	10	0	0	0	0	0	0	0	20	10	0	0	80
			03:00 ~ 04:00	10	10	0	10	10	0	0	0	0	0	0	0	0	0	20	10	0	0	70
			04:00 ~ 05:00	10	10	0	10	10	0	0	0	0	0	0	0	0	0	20	10	0	0	70
			05:00 ~ 06:00	10	10	0	10	10	0	10	10	0	0	0	0	0	0	60	10	0	0	130
			06:00 ~ 07:00	20	10	0	20	10	0	10	30	0	0	0	0	0	0	140	10	0	0	250
			07:00 ~ 08:00	50	30	0	30	10	10	10	50	0	10	0	0	0	0	180	10	10	0	400
			08:00 ~ 09:00	60	30	0	30	10	10	10	60	0	10	0	0	0	0	150	10	10	0	390
			09:00 ~ 10:00	50	30	0	30	10	10	10	50	0	10	0	0	0	0	140	10	10	0	360
			10:00 ~ 11:00	50	30	0	30	10	10	10	40	0	10	0	0	0	0	130	10	10	0	340
			11:00 ~ 12:00	50	30	0	30	10	10	10	40	0	10	0	0	0	0	130	10	10	0	340
			12:00 ~ 13:00	50	30	0	20	10	10	10	40	0	10	0	0	0	0	130	10	0	0	320
			13:00 ~ 14:00	50	30	0	20	10	10	10	40	0	10	0	0	0	0	130	10	0	0	320
			14:00 ~ 15:00	50	30	0	20	10	10	10	40	0	10	0	0	0	0	130	10	0	0	320
			15:00 ~ 16:00	50	30	0	20	10	10	10	40	0	10	0	0	0	0	130	10	0	0	320
			16:00 ~ 17:00	50	30	0	20	10	10	10	40	0	10	0	0	0	0	130	10	0	0	320
			17:00 ~ 18:00	50	30	0	20	10	10	10	50	0	10	0	0	0	0	130	10	0	0	330
			18:00 ~ 19:00	60	30	0	20	10	10	10	50	0	10	0	0	0	0	140	10	0	0	350
			19:00 ~ 20:00	50	30	0	20	10	10	10	40	0	10	0	0	0	0	120	10	0	0	310
			20:00 ~ 21:00	40	20	0	20	10	10	10	30	0	10	0	0	0	0	110	10	0	0	270
			21:00 ~ 22:00	40	20	0	20	10	10	10	30	0	10	0	0	0	0	100	10	0	0	260
			22:00 ~ 23:00	40	20	0	20	10	10	10	30	0	10	0	0	0	0	90	10	0	0	250
			23:00 ~ 00:00	30	20	0	10	10	10	10	20	0	10	0	0	0	0	90	10	0	0	220
			Whole Day Total (veh)	920	540	0	470	240	170	220	740	0	170	0	0	0	0	2500	240	50	0	6260

Road No.	Road Name	Bound	Hour	PC	TAXI	LGV3	LGV4	LGV6	HGV7	HGV8	PLB	PV4	PV5	NFB6	NFB7	NFB8	FBSD	FBDD	MC	HGV9	NFB9	Total
125	To Kwa Wan Road	NB	**00:00 ~ 01:00**	40	20	0	20	10	10	10	10	0	0	0	0	0	0	50	10	0	0	180
			01:00 ~ 02:00	30	20	0	10	10	10	10	0	0	0	0	0	0	0	30	10	0	0	130
			02:00 ~ 03:00	20	10	0	10	10	0	10	0	0	0	0	0	0	0	20	10	0	0	90
			03:00 ~ 04:00	20	10	0	10	10	0	0	0	0	0	0	0	0	0	20	10	0	0	80
			04:00 ~ 05:00	20	10	0	10	10	0	0	0	0	0	0	0	0	0	20	10	0	0	80
			05:00 ~ 06:00	20	10	0	10	10	0	10	10	0	0	0	0	0	0	60	10	0	0	140
			06:00 ~ 07:00	40	20	0	20	10	10	10	30	0	0	0	0	0	0	140	10	0	0	290
			07:00 ~ 08:00	70	40	0	30	10	10	10	50	0	10	0	0	10	0	180	10	10	0	440
			08:00 ~ 09:00	90	50	0	30	10	10	10	60	0	10	0	0	10	0	150	10	10	0	450
			09:00 ~ 10:00	80	40	0	30	10	10	10	50	0	10	0	0	10	0	140	10	10	0	410
			10:00 ~ 11:00	80	40	0	30	10	10	10	40	0	10	0	0	10	0	130	10	10	0	390
			11:00 ~ 12:00	80	40	0	30	10	10	10	40	0	10	0	0	10	0	130	10	10	0	390
			12:00 ~ 13:00	80	40	0	20	10	10	10	40	0	10	0	0	10	0	130	10	0	0	370
			13:00 ~ 14:00	80	40	0	20	10	10	10	40	0	10	0	0	10	0	130	10	0	0	370
			14:00 ~ 15:00	80	40	0	20	10	10	10	40	0	10	0	0	10	0	130	10	0	0	370
			15:00 ~ 16:00	80	40	0	20	10	10	10	40	0	10	0	0	10	0	130	10	0	0	370
			16:00 ~ 17:00	80	50	0	20	10	10	10	40	0	10	0	0	10	0	130	10	0	0	380
			17:00 ~ 18:00	80	40	0	20	10	10	10	50	0	10	0	0	10	0	130	10	0	0	380
			18:00 ~ 19:00	90	50	0	20	10	10	10	50	0	10	0	0	10	0	140	10	0	0	410
			19:00 ~ 20:00	80	40	0	20	10	10	10	40	0	10	0	0	10	0	120	10	0	0	360
			20:00 ~ 21:00	70	40	0	20	10	10	10	30	0	10	0	0	10	0	110	10	0	0	330
			21:00 ~ 22:00	70	40	0	20	10	10	10	30	0	10	0	0	10	0	100	10	0	0	320
			22:00 ~ 23:00	60	40	0	20	10	10	10	30	0	10	0	0	10	0	90	10	0	0	300
			23:00 ~ 00:00	50	30	0	10	10	10	10	20	0	10	0	0	10	0	90	10	0	0	260
			Whole Day Total (veh)	1490	800	0	470	240	200	220	740	0	170	0	0	170	0	2500	240	50	0	7290
126	To Kwa Wan Road	SB	**00:00 ~ 01:00**	90	50	0	40	20	10	10	10	0	10	0	0	10	0	60	10	10	0	330
			01:00 ~ 02:00	60	30	0	30	10	10	10	0	0	10	0	0	10	0	30	10	10	0	220
			02:00 ~ 03:00	40	20	0	20	10	10	10	0	0	10	0	0	0	0	20	10	0	0	150
			03:00 ~ 04:00	40	20	0	20	10	10	10	0	0	0	0	0	0	0	20	10	0	0	140
			04:00 ~ 05:00	40	20	0	20	10	10	10	0	0	0	0	0	0	0	20	10	0	0	140
			05:00 ~ 06:00	50	30	0	20	10	10	10	10	0	10	0	0	0	0	70	10	0	0	230
			06:00 ~ 07:00	90	50	0	40	20	10	10	40	0	10	0	0	10	0	170	10	10	0	470
			07:00 ~ 08:00	180	90	10	70	30	10	10	60	0	10	10	10	10	0	220	20	10	0	750
			08:00 ~ 09:00	220	110	10	90	30	10	10	70	0	10	10	10	10	0	180	30	10	0	810
			09:00 ~ 10:00	190	100	10	80	30	10	10	60	0	10	10	10	10	0	160	20	10	0	720
			10:00 ~ 11:00	190	100	10	80	30	10	10	50	0	10	10	10	10	0	160	20	10	0	710
			11:00 ~ 12:00	200	100	10	80	30	10	10	50	0	10	10	10	10	0	150	30	10	0	720
			12:00 ~ 13:00	140	70	0	20	10	10	10	60	0	10	10	10	10	0	170	20	10	0	560
			13:00 ~ 14:00	140	70	0	20	10	10	10	60	0	10	10	10	10	0	170	20	10	0	560
			14:00 ~ 15:00	140	70	0	20	10	10	10	60	0	10	10	10	10	0	180	20	10	0	570
			15:00 ~ 16:00	140	70	0	20	10	10	10	60	0	10	10	10	10	0	180	20	10	0	570
			16:00 ~ 17:00	150	80	0	20	10	10	10	60	0	10	10	10	10	0	170	20	10	0	580
			17:00 ~ 18:00	150	80	0	20	10	10	10	70	0	10	10	10	10	0	180	20	10	0	600
			18:00 ~ 19:00	160	80	0	30	10	10	10	70	0	10	10	10	10	0	190	20	10	0	630
			19:00 ~ 20:00	140	70	0	20	10	10	10	60	0	10	10	10	10	0	160	20	10	0	550
			20:00 ~ 21:00	120	60	0	20	10	10	10	40	0	10	10	10	10	0	140	20	10	0	480
			21:00 ~ 22:00	120	60	0	20	10	10	10	40	0	10	10	10	10	0	140	20	10	0	480
			22:00 ~ 23:00	110	60	0	20	10	10	10	40	0	10	10	10	10	0	130	20	10	0	460
			23:00 ~ 00:00	90	50	0	20	10	10	10	30	0	10	10	10	10	0	110	10	10	0	390
			Whole Day Total (veh)	2990	1540	50	840	360	240	240	1000	0	220	170	170	200	0	3180	420	200	0	11820
127	Ma Tau Wai Road	SB	**00:00 ~ 01:00**	140	80	0	50	20	10	10	10	0	10	10	0	10	0	60	20	10	0	440
			01:00 ~ 02:00	100	50	0	30	20	10	10	0	0	10	10	0	10	0	30	10	10	0	300
			02:00 ~ 03:00	70	40	0	30	10	10	10	0	0	10	0	0	10	0	20	10	10	0	230
			03:00 ~ 04:00	60	30	0	20	10	10	10	0	0	10	0	0	0	0	20	10	0	0	180
			04:00 ~ 05:00	50	30	0	20	10	10	10	0	0	10	0	0	0	0	20	10	0	0	170
			05:00 ~ 06:00	80	40	0	30	10	10	10	10	0	10	0	0	10	0	70	10	10	0	300
			06:00 ~ 07:00	150	80	0	50	20	10	10	40	0	10	10	0	10	0	170	20	10	0	590
			07:00 ~ 08:00	290	150	10	100	40	10	10	60	10	10	10	10	10	0	220	30	10	0	980
			08:00 ~ 09:00	360	180	10	120	50	10	20	70	10	10	10	10	10	0	180	40	10	0	1100
			09:00 ~ 10:00	320	160	10	110	40	10	20	60	10	10	10	10	10	0	160	40	10	0	990
			10:00 ~ 11:00	310	160	10	100	40	10	10	50	10	10	10	10	10	0	160	40	10	0	950
			11:00 ~ 12:00	320	160	10	110	40	10	20	50	10	10	10	10	10	0	150	40	10	0	970
			12:00 ~ 13:00	220	110	0	40	20	10	10	60	10	10	10	10	10	0	170	30	10	0	730
			13:00 ~ 14:00	230	120	0	40	20	10	10	60	10	10	10	10	10	0	170	30	10	0	750
			14:00 ~ 15:00	230	120	0	40	20	10	10	60	10	10	10	10	10	0	180	30	10	0	760
			15:00 ~ 16:00	230	120	0	40	20	10	10	60	10	10	10	10	10	0	180	30	10	0	760
			16:00 ~ 17:00	240	120	0	40	20	10	10	60	10	10	10	10	10	0	170	30	10	0	760
			17:00 ~ 18:00	240	120	0	40	20	10	10	70	10	10	10	10	10	0	180	30	10	0	780
			18:00 ~ 19:00	250	130	0	40	20	10	10	70	10	10	10	10	10	0	190	30	10	0	810
			19:00 ~ 20:00	230	120	0	40	20	10	10	60	10	10	10	10	10	0	160	30	10	0	740
			20:00 ~ 21:00	190	100	0	30	10	10	10	40	10	10	10	10	10	0	140	20	10	0	610
			21:00 ~ 22:00	200	100	0	30	20	10	10	40	10	10	10	10	10	0	140	30	10	0	640
			22:00 ~ 23:00	180	90	0	30	10	10	10	40	10	10	10	10	10	0	130	20	10	0	580
			23:00 ~ 00:00	150	80	0	30	10	10	10	30	10	10	10	10	10	0	110	20	10	0	510
			Whole Day Total (veh)	4840	2490	50	1210	520	240	270	1000	170	240	200	170	220	0	3180	610	220	0	15630
128	Wing Kwong Street	WB	**00:00 ~ 01:00**	40	20	0	10	10	0	10	0	0	0	0	0	0	0	0	10	0	0	100
			01:00 ~ 02:00	30	20	0	10	10	0	10	0	0	0	0	0	0	0	0	10	0	0	90
			02:00 ~ 03:00	20	10	0	10	10	0	0	0	0	0	0	0	0	0	0	10	0	0	60
			03:00 ~ 04:00	20	10	0	10	10	0	0	0	0	0	0	0	0	0	0	10	0	0	60
			04:00 ~ 05:00	20	10	0	10	10	0	0	0	0	0	0	0	0	0	0	10	0	0	60
			05:00 ~ 06:00	20	10	0	10	10	0	0	0	0	0	0	0	0	0	0	10	0	0	60
			06:00 ~ 07:00	40	20	0	10	10	0	10	0	0	0	0	0	0	0	0	10	0	0	100
			07:00 ~ 08:00	70	40	0	20	10	10	10	0	0	10	0	0	10	0	0	10	0	0	190
			08:00 ~ 09:00	90	50	0	20	10	10	10	0	0	10	0	0	10	0	0	10	0	0	220
			09:00 ~ 10:00	80	40	0	20	10	10	10	0	0	10	0	0	10	0	0	10	0	0	200
			10:00 ~ 11:00	80	40	0	20	10	10	10	0	0	10	0	0	10	0	0	10	0	0	200
			11:00 ~ 12:00	80	40	0	20	10	10	10	0	0	10	0	0	10	0	0	10	0	0	200
			12:00 ~ 13:00	40	20	0	10	10	0	10	0	0	10	0	0	0	0	0	10	0	0	110
			13:00 ~ 14:00	40	20	0	10	10	0	10	0	0	10	0	0	0	0	0	10	0	0	110
			14:00 ~ 15:00	40	20	0	10	10	0	10	0	0	10	0	0	0	0	0	10	0	0	110
			15:00 ~ 16:00	40	20	0	10	10	0	10	0	0	10	0	0	0	0	0	10	0	0	110
			16:00 ~ 17:00	40	20	0	10	10	0	10	0	0	10	0	0	0	0	0	10	0	0	110
			17:00 ~ 18:00	40	20	0	10	10	0	10	0	0	10	0	0	0	0	0	10	0	0	110
			18:00 ~ 19:00	40	20	0	10	10	0	10	0	0	10	0	0	0	0	0	10	0	0	110
			19:00 ~ 20:00	40	20	0	10	10	0	10	0	0	10	0	0	0	0	0	10	0	0	110
			20:00 ~ 21:00	30	20	0	10	10	0	10	0	0	10	0	0	0	0	0	10	0	0	100
			21:00 ~ 22:00	30	20	0	10	10	0	10	0	0	10	0	0	0	0	0	10	0	0	100
			22:00 ~ 23:00	30	20	0	10	10	0	10	0	0	10	0	0	0	0	0	10	0	0	100
			23:00 ~ 00:00	30	20	0	10	10	0	10	0	0	10	0	0	0	0	0	10	0	0	100
			Whole Day Total (veh)	1030	550	0	290	240	50	200	0	0	170	0	0	50	0	0	240	0	0	2820

Road No.	Road Name	Bound	Hour	PC	TAXI	LGV3	LGV4	LGV6	HGV7	HGV8	PLB	PV4	PV5	NFB6	NFB7	NFB8	FBSD	FBDD	MC	HGV9	NFB9	Total
129	Kai Ming Street	EB	**00:00 ~ 01:00**	10	10	0	0	0	0	0	0	0	0	0	0	0	0	0	0	0	0	20
			01:00 ~ 02:00	10	10	0	0	0	0	0	0	0	0	0	0	0	0	0	0	0	0	20
			02:00 ~ 03:00	10	10	0	0	0	0	0	0	0	0	0	0	0	0	0	0	0	0	20
			03:00 ~ 04:00	10	10	0	0	0	0	0	0	0	0	0	0	0	0	0	0	0	0	20
			04:00 ~ 05:00	10	10	0	0	0	0	0	0	0	0	0	0	0	0	0	0	0	0	20
			05:00 ~ 06:00	10	10	0	0	0	0	0	0	0	0	0	0	0	0	0	0	0	0	20
			06:00 ~ 07:00	10	10	0	0	0	0	0	0	0	0	0	0	0	0	0	0	0	0	20
			07:00 ~ 08:00	10	10	0	10	0	0	0	0	0	0	0	0	0	0	0	10	0	0	40
			08:00 ~ 09:00	20	10	0	10	0	0	0	0	0	0	0	0	0	0	0	10	0	0	50
			09:00 ~ 10:00	10	10	0	10	0	0	0	0	0	0	0	0	0	0	0	10	0	0	40
			10:00 ~ 11:00	10	10	0	10	0	0	0	0	0	0	0	0	0	0	0	10	0	0	40
			11:00 ~ 12:00	10	10	0	10	0	0	0	0	0	0	0	0	0	0	0	10	0	0	40
			12:00 ~ 13:00	10	10	0	10	0	0	0	0	0	0	0	0	0	0	0	10	0	0	40
			13:00 ~ 14:00	10	10	0	10	0	0	0	0	0	0	0	0	0	0	0	10	0	0	40
			14:00 ~ 15:00	10	10	0	10	0	0	0	0	0	0	0	0	0	0	0	10	0	0	40
			15:00 ~ 16:00	10	10	0	10	0	0	0	0	0	0	0	0	0	0	0	10	0	0	40
			16:00 ~ 17:00	10	10	0	10	0	0	0	0	0	0	0	0	0	0	0	10	0	0	40
			17:00 ~ 18:00	10	10	0	10	0	0	0	0	0	0	0	0	0	0	0	10	0	0	40
			18:00 ~ 19:00	20	10	0	10	0	0	0	0	0	0	0	0	0	0	0	10	0	0	50
			19:00 ~ 20:00	10	10	0	10	0	0	0	0	0	0	0	0	0	0	0	10	0	0	40
			20:00 ~ 21:00	10	10	0	10	0	0	0	0	0	0	0	0	0	0	0	10	0	0	40
			21:00 ~ 22:00	10	10	0	10	0	0	0	0	0	0	0	0	0	0	0	10	0	0	40
			22:00 ~ 23:00	10	10	0	10	0	0	0	0	0	0	0	0	0	0	0	10	0	0	40
			23:00 ~ 00:00	10	10	0	10	0	0	0	0	0	0	0	0	0	0	0	10	0	0	40
			Whole Day Total (veh)	260	240	0	170	0	0	0	0	0	0	0	0	0	0	0	170	0	0	840
130	Kai Ming Street	WB	**00:00 ~ 01:00**	10	10	0	0	0	0	0	0	0	0	0	0	0	0	0	0	0	0	20
			01:00 ~ 02:00	10	10	0	0	0	0	0	0	0	0	0	0	0	0	0	0	0	0	20
			02:00 ~ 03:00	10	10	0	0	0	0	0	0	0	0	0	0	0	0	0	0	0	0	20
			03:00 ~ 04:00	10	10	0	0	0	0	0	0	0	0	0	0	0	0	0	0	0	0	20
			04:00 ~ 05:00	10	10	0	0	0	0	0	0	0	0	0	0	0	0	0	0	0	0	20
			05:00 ~ 06:00	10	10	0	0	0	0	0	0	0	0	0	0	0	0	0	0	0	0	20
			06:00 ~ 07:00	10	10	0	0	0	0	0	0	0	0	0	0	0	0	0	0	0	0	20
			07:00 ~ 08:00	10	10	0	10	0	0	0	0	0	0	0	0	0	0	0	10	0	0	40
			08:00 ~ 09:00	20	10	0	10	0	0	0	0	0	0	0	0	0	0	0	10	0	0	50
			09:00 ~ 10:00	10	10	0	10	0	0	0	0	0	0	0	0	0	0	0	10	0	0	40
			10:00 ~ 11:00	10	10	0	10	0	0	0	0	0	0	0	0	0	0	0	10	0	0	40
			11:00 ~ 12:00	10	10	0	10	0	0	0	0	0	0	0	0	0	0	0	10	0	0	40
			12:00 ~ 13:00	10	10	0	10	0	0	0	0	0	0	0	0	0	0	0	10	0	0	40
			13:00 ~ 14:00	10	10	0	10	0	0	0	0	0	0	0	0	0	0	0	10	0	0	40
			14:00 ~ 15:00	10	10	0	10	0	0	0	0	0	0	0	0	0	0	0	10	0	0	40
			15:00 ~ 16:00	10	10	0	10	0	0	0	0	0	0	0	0	0	0	0	10	0	0	40
			16:00 ~ 17:00	10	10	0	10	0	0	0	0	0	0	0	0	0	0	0	10	0	0	40
			17:00 ~ 18:00	10	10	0	10	0	0	0	0	0	0	0	0	0	0	0	10	0	0	40
			18:00 ~ 19:00	20	10	0	10	0	0	0	0	0	0	0	0	0	0	0	10	0	0	50
			19:00 ~ 20:00	10	10	0	10	0	0	0	0	0	0	0	0	0	0	0	10	0	0	40
			20:00 ~ 21:00	10	10	0	10	0	0	0	0	0	0	0	0	0	0	0	10	0	0	40
			21:00 ~ 22:00	10	10	0	10	0	0	0	0	0	0	0	0	0	0	0	10	0	0	40
			22:00 ~ 23:00	10	10	0	10	0	0	0	0	0	0	0	0	0	0	0	10	0	0	40
			23:00 ~ 00:00	10	10	0	10	0	0	0	0	0	0	0	0	0	0	0	10	0	0	40
			Whole Day Total (veh)	260	240	0	170	0	0	0	0	0	0	0	0	0	0	0	170	0	0	840
131	Kai Ming Street	WB	**00:00 ~ 01:00**	10	10	0	10	0	0	0	0	0	0	0	0	0	0	0	10	0	0	40
			01:00 ~ 02:00	10	10	0	10	0	0	0	0	0	0	0	0	0	0	0	10	0	0	40
			02:00 ~ 03:00	10	10	0	0	0	0	0	0	0	0	0	0	0	0	0	0	0	0	20
			03:00 ~ 04:00	10	10	0	0	0	0	0	0	0	0	0	0	0	0	0	0	0	0	20
			04:00 ~ 05:00	10	10	0	0	0	0	0	0	0	0	0	0	0	0	0	0	0	0	20
			05:00 ~ 06:00	10	10	0	0	0	0	0	0	0	0	0	0	0	0	0	0	0	0	20
			06:00 ~ 07:00	10	10	0	10	0	0	0	0	0	0	0	0	0	0	0	10	0	0	40
			07:00 ~ 08:00	20	10	0	10	10	0	0	0	0	0	0	0	0	0	0	10	0	0	60
			08:00 ~ 09:00	20	10	0	10	10	0	0	0	0	0	0	0	0	0	0	10	0	0	60
			09:00 ~ 10:00	20	10	0	10	10	0	0	0	0	0	0	0	0	0	0	10	0	0	60
			10:00 ~ 11:00	20	10	0	10	10	0	0	0	0	0	0	0	0	0	0	10	0	0	60
			11:00 ~ 12:00	20	10	0	10	10	0	0	0	0	0	0	0	0	0	0	10	0	0	60
			12:00 ~ 13:00	20	10	0	10	10	0	0	0	0	0	0	0	0	0	0	10	0	0	60
			13:00 ~ 14:00	20	10	0	10	10	0	0	0	0	0	0	0	0	0	0	10	0	0	60
			14:00 ~ 15:00	20	10	0	10	10	0	0	0	0	0	0	0	0	0	0	10	0	0	60
			15:00 ~ 16:00	20	10	0	10	10	0	0	0	0	0	0	0	0	0	0	10	0	0	60
			16:00 ~ 17:00	20	10	0	10	10	0	0	0	0	0	0	0	0	0	0	10	0	0	60
			17:00 ~ 18:00	20	10	0	10	10	0	0	0	0	0	0	0	0	0	0	10	0	0	60
			18:00 ~ 19:00	20	10	0	10	10	0	0	0	0	0	0	0	0	0	0	10	0	0	60
			19:00 ~ 20:00	20	10	0	10	10	0	0	0	0	0	0	0	0	0	0	10	0	0	60
			20:00 ~ 21:00	20	10	0	10	10	0	0	0	0	0	0	0	0	0	0	10	0	0	60
			21:00 ~ 22:00	20	10	0	10	10	0	0	0	0	0	0	0	0	0	0	10	0	0	60
			22:00 ~ 23:00	20	10	0	10	10	0	0	0	0	0	0	0	0	0	0	10	0	0	60
			23:00 ~ 00:00	10	10	0	10	10	0	0	0	0	0	0	0	0	0	0	10	0	0	50
			Whole Day Total (veh)	400	240	0	200	170	0	0	0	0	0	0	0	0	0	0	200	0	0	1210
132	Hung Fook Street	EB	**00:00 ~ 01:00**	10	10	0	0	0	0	0	0	0	0	0	0	0	0	0	0	0	0	20
			01:00 ~ 02:00	10	10	0	0	0	0	0	0	0	0	0	0	0	0	0	0	0	0	20
			02:00 ~ 03:00	10	10	0	0	0	0	0	0	0	0	0	0	0	0	0	0	0	0	20
			03:00 ~ 04:00	10	10	0	0	0	0	0	0	0	0	0	0	0	0	0	0	0	0	20
			04:00 ~ 05:00	10	10	0	0	0	0	0	0	0	0	0	0	0	0	0	0	0	0	20
			05:00 ~ 06:00	10	10	0	0	0	0	0	0	0	0	0	0	0	0	0	0	0	0	20
			06:00 ~ 07:00	10	10	0	0	0	0	0	0	0	0	0	0	0	0	0	0	0	0	20
			07:00 ~ 08:00	10	10	0	10	0	0	0	0	0	0	0	0	0	0	0	10	0	0	40
			08:00 ~ 09:00	20	10	0	10	0	0	0	0	0	0	0	0	0	0	0	10	0	0	50
			09:00 ~ 10:00	10	10	0	10	0	0	0	0	0	0	0	0	0	0	0	10	0	0	40
			10:00 ~ 11:00	10	10	0	10	0	0	0	0	0	0	0	0	0	0	0	10	0	0	40
			11:00 ~ 12:00	10	10	0	10	0	0	0	0	0	0	0	0	0	0	0	10	0	0	40
			12:00 ~ 13:00	10	10	0	10	0	0	0	0	0	0	0	0	0	0	0	10	0	0	40
			13:00 ~ 14:00	10	10	0	10	0	0	0	0	0	0	0	0	0	0	0	10	0	0	40
			14:00 ~ 15:00	10	10	0	10	0	0	0	0	0	0	0	0	0	0	0	10	0	0	40
			15:00 ~ 16:00	10	10	0	10	0	0	0	0	0	0	0	0	0	0	0	10	0	0	40
			16:00 ~ 17:00	10	10	0	10	0	0	0	0	0	0	0	0	0	0	0	10	0	0	40
			17:00 ~ 18:00	10	10	0	10	0	0	0	0	0	0	0	0	0	0	0	10	0	0	40
			18:00 ~ 19:00	20	10	0	10	0	0	0	0	0	0	0	0	0	0	0	10	0	0	50
			19:00 ~ 20:00	10	10	0	10	0	0	0	0	0	0	0	0	0	0	0	10	0	0	40
			20:00 ~ 21:00	10	10	0	10	0	0	0	0	0	0	0	0	0	0	0	10	0	0	40
			21:00 ~ 22:00	10	10	0	10	0	0	0	0	0	0	0	0	0	0	0	10	0	0	40
			22:00 ~ 23:00	10	10	0	10	0	0	0	0	0	0	0	0	0	0	0	10	0	0	40
			23:00 ~ 00:00	10	10	0	10	0	0	0	0	0	0	0	0	0	0	0	10	0	0	40
			Whole Day Total (veh)	260	240	0	170	0	0	0	0	0	0	0	0	0	0	0	170	0	0	840

Road No.	Road Name	Bound	Hour	PC	TAXI	LGV3	LGV4	LGV6	HGV7	HGV8	PLB	PV4	PV5	NFB6	NFB7	NFB8	FBSD	FBDD	MC	HGV9	NFB9	Total
133	Hung Fook Street	WB	**00:00 ~ 01:00**	10	10	0	0	0	0	0	0	0	0	0	0	0	0	0	0	0	0	20
			01:00 ~ 02:00	10	10	0	0	0	0	0	0	0	0	0	0	0	0	0	0	0	0	20
			02:00 ~ 03:00	10	10	0	0	0	0	0	0	0	0	0	0	0	0	0	0	0	0	20
			03:00 ~ 04:00	10	10	0	0	0	0	0	0	0	0	0	0	0	0	0	0	0	0	20
			04:00 ~ 05:00	10	10	0	0	0	0	0	0	0	0	0	0	0	0	0	0	0	0	20
			05:00 ~ 06:00	10	10	0	0	0	0	0	0	0	0	0	0	0	0	0	0	0	0	20
			06:00 ~ 07:00	10	10	0	0	0	0	0	0	0	0	0	0	0	0	0	0	0	0	20
			07:00 ~ 08:00	10	10	0	10	0	0	0	0	0	0	0	0	0	0	0	10	0	0	40
			08:00 ~ 09:00	20	10	0	10	0	0	0	0	0	0	0	0	0	0	0	10	0	0	50
			09:00 ~ 10:00	10	10	0	10	0	0	0	0	0	0	0	0	0	0	0	10	0	0	40
			10:00 ~ 11:00	10	10	0	10	0	0	0	0	0	0	0	0	0	0	0	10	0	0	40
			11:00 ~ 12:00	10	10	0	10	0	0	0	0	0	0	0	0	0	0	0	10	0	0	40
			12:00 ~ 13:00	10	10	0	10	0	0	0	0	0	0	0	0	0	0	0	10	0	0	40
			13:00 ~ 14:00	10	10	0	10	0	0	0	0	0	0	0	0	0	0	0	10	0	0	40
			14:00 ~ 15:00	10	10	0	10	0	0	0	0	0	0	0	0	0	0	0	10	0	0	40
			15:00 ~ 16:00	10	10	0	10	0	0	0	0	0	0	0	0	0	0	0	10	0	0	40
			16:00 ~ 17:00	10	10	0	10	0	0	0	0	0	0	0	0	0	0	0	10	0	0	40
			17:00 ~ 18:00	10	10	0	10	0	0	0	0	0	0	0	0	0	0	0	10	0	0	40
			18:00 ~ 19:00	20	10	0	10	0	0	0	0	0	0	0	0	0	0	0	10	0	0	50
			19:00 ~ 20:00	10	10	0	10	0	0	0	0	0	0	0	0	0	0	0	10	0	0	40
			20:00 ~ 21:00	10	10	0	10	0	0	0	0	0	0	0	0	0	0	0	10	0	0	40
			21:00 ~ 22:00	10	10	0	10	0	0	0	0	0	0	0	0	0	0	0	10	0	0	40
			22:00 ~ 23:00	10	10	0	10	0	0	0	0	0	0	0	0	0	0	0	10	0	0	40
			23:00 ~ 00:00	10	10	0	10	0	0	0	0	0	0	0	0	0	0	0	10	0	0	40
			Whole Day Total (veh)	260	240	0	170	0	0	0	0	0	0	0	0	0	0	0	170	0	0	840
134	Yuk Shing Street	NB	**00:00 ~ 01:00**	10	10	0	10	0	0	0	0	0	0	0	0	0	0	0	10	0	0	40
			01:00 ~ 02:00	10	10	0	10	0	0	0	0	0	0	0	0	0	0	0	10	0	0	40
			02:00 ~ 03:00	10	10	0	0	0	0	0	0	0	0	0	0	0	0	0	0	0	0	20
			03:00 ~ 04:00	10	10	0	0	0	0	0	0	0	0	0	0	0	0	0	0	0	0	20
			04:00 ~ 05:00	10	10	0	0	0	0	0	0	0	0	0	0	0	0	0	0	0	0	20
			05:00 ~ 06:00	10	10	0	0	0	0	0	0	0	0	0	0	0	0	0	0	0	0	20
			06:00 ~ 07:00	10	10	0	10	0	0	0	0	0	0	0	0	0	0	0	10	0	0	40
			07:00 ~ 08:00	20	10	0	10	10	0	0	0	0	0	0	0	0	0	0	10	0	0	60
			08:00 ~ 09:00	20	10	0	10	10	0	0	0	0	0	0	0	0	0	0	10	0	0	60
			09:00 ~ 10:00	20	10	0	10	10	0	0	0	0	0	0	0	0	0	0	10	0	0	60
			10:00 ~ 11:00	20	10	0	10	10	0	0	0	0	0	0	0	0	0	0	10	0	0	60
			11:00 ~ 12:00	20	10	0	10	10	0	0	0	0	0	0	0	0	0	0	10	0	0	60
			12:00 ~ 13:00	20	10	0	10	10	0	0	0	0	0	0	0	0	0	0	10	0	0	60
			13:00 ~ 14:00	20	10	0	10	10	0	0	0	0	0	0	0	0	0	0	10	0	0	60
			14:00 ~ 15:00	20	10	0	10	10	0	0	0	0	0	0	0	0	0	0	10	0	0	60
			15:00 ~ 16:00	20	10	0	10	10	0	0	0	0	0	0	0	0	0	0	10	0	0	60
			16:00 ~ 17:00	20	10	0	10	10	0	0	0	0	0	0	0	0	0	0	10	0	0	60
			17:00 ~ 18:00	20	10	0	10	10	0	0	0	0	0	0	0	0	0	0	10	0	0	60
			18:00 ~ 19:00	20	10	0	10	10	0	0	0	0	0	0	0	0	0	0	10	0	0	60
			19:00 ~ 20:00	20	10	0	10	10	0	0	0	0	0	0	0	0	0	0	10	0	0	60
			20:00 ~ 21:00	20	10	0	10	10	0	0	0	0	0	0	0	0	0	0	10	0	0	60
			21:00 ~ 22:00	20	10	0	10	10	0	0	0	0	0	0	0	0	0	0	10	0	0	60
			22:00 ~ 23:00	20	10	0	10	10	0	0	0	0	0	0	0	0	0	0	10	0	0	60
			23:00 ~ 00:00	10	10	0	10	10	0	0	0	0	0	0	0	0	0	0	10	0	0	50
			Whole Day Total (veh)	400	240	0	200	170	0	0	0	0	0	0	0	0	0	0	200	0	0	1210
135	Hung Fook Street	EB	**00:00 ~ 01:00**	10	10	0	10	0	0	0	0	0	0	0	0	0	0	0	10	0	0	40
			01:00 ~ 02:00	10	10	0	10	0	0	0	0	0	0	0	0	0	0	0	10	0	0	40
			02:00 ~ 03:00	10	10	0	0	0	0	0	0	0	0	0	0	0	0	0	0	0	0	20
			03:00 ~ 04:00	10	10	0	0	0	0	0	0	0	0	0	0	0	0	0	0	0	0	20
			04:00 ~ 05:00	10	10	0	0	0	0	0	0	0	0	0	0	0	0	0	0	0	0	20
			05:00 ~ 06:00	10	10	0	0	0	0	0	0	0	0	0	0	0	0	0	0	0	0	20
			06:00 ~ 07:00	10	10	0	10	0	0	0	0	0	0	0	0	0	0	0	10	0	0	40
			07:00 ~ 08:00	20	10	0	10	10	0	0	0	0	0	0	0	0	0	0	10	0	0	60
			08:00 ~ 09:00	20	10	0	10	10	0	0	0	0	0	0	0	0	0	0	10	0	0	60
			09:00 ~ 10:00	20	10	0	10	10	0	0	0	0	0	0	0	0	0	0	10	0	0	60
			10:00 ~ 11:00	20	10	0	10	10	0	0	0	0	0	0	0	0	0	0	10	0	0	60
			11:00 ~ 12:00	20	10	0	10	10	0	0	0	0	0	0	0	0	0	0	10	0	0	60
			12:00 ~ 13:00	20	10	0	10	10	0	0	0	0	0	0	0	0	0	0	10	0	0	60
			13:00 ~ 14:00	20	10	0	10	10	0	0	0	0	0	0	0	0	0	0	10	0	0	60
			14:00 ~ 15:00	20	10	0	10	10	0	0	0	0	0	0	0	0	0	0	10	0	0	60
			15:00 ~ 16:00	20	10	0	10	10	0	0	0	0	0	0	0	0	0	0	10	0	0	60
			16:00 ~ 17:00	20	10	0	10	10	0	0	0	0	0	0	0	0	0	0	10	0	0	60
			17:00 ~ 18:00	20	10	0	10	10	0	0	0	0	0	0	0	0	0	0	10	0	0	60
			18:00 ~ 19:00	20	10	0	10	10	0	0	0	0	0	0	0	0	0	0	10	0	0	60
			19:00 ~ 20:00	20	10	0	10	10	0	0	0	0	0	0	0	0	0	0	10	0	0	60
			20:00 ~ 21:00	20	10	0	10	10	0	0	0	0	0	0	0	0	0	0	10	0	0	60
			21:00 ~ 22:00	20	10	0	10	10	0	0	0	0	0	0	0	0	0	0	10	0	0	60
			22:00 ~ 23:00	20	10	0	10	10	0	0	0	0	0	0	0	0	0	0	10	0	0	60
			23:00 ~ 00:00	10	10	0	10	10	0	0	0	0	0	0	0	0	0	0	10	0	0	50
			Whole Day Total (veh)	400	240	0	200	170	0	0	0	0	0	0	0	0	0	0	200	0	0	1210
136	Wing Kwong Street	SB	**00:00 ~ 01:00**	30	20	0	10	10	0	10	0	0	0	0	0	0	0	0	10	0	0	90
			01:00 ~ 02:00	20	10	0	10	10	0	10	0	0	0	0	0	0	0	0	10	0	0	70
			02:00 ~ 03:00	20	10	0	10	10	0	0	0	0	0	0	0	0	0	0	10	0	0	60
			03:00 ~ 04:00	10	10	0	10	10	0	0	0	0	0	0	0	0	0	0	10	0	0	50
			04:00 ~ 05:00	10	10	0	10	10	0	0	0	0	0	0	0	0	0	0	10	0	0	50
			05:00 ~ 06:00	20	10	0	10	10	0	0	0	0	0	0	0	0	0	0	10	0	0	60
			06:00 ~ 07:00	30	20	0	10	10	0	10	0	0	0	0	0	0	0	0	10	0	0	90
			07:00 ~ 08:00	60	30	0	20	10	10	10	0	0	10	0	0	10	0	0	10	10	0	180
			08:00 ~ 09:00	70	40	0	30	10	10	10	0	0	10	0	0	10	0	0	10	10	0	210
			09:00 ~ 10:00	70	40	0	20	10	10	10	0	0	10	0	0	10	0	0	10	10	0	200
			10:00 ~ 11:00	60	30	0	20	10	10	10	0	0	10	0	0	10	0	0	10	10	0	180
			11:00 ~ 12:00	70	40	0	30	10	10	10	0	0	10	0	0	10	0	0	10	10	0	210
			12:00 ~ 13:00	50	30	0	20	10	10	10	0	0	10	0	0	0	0	0	10	0	0	150
			13:00 ~ 14:00	50	30	0	20	10	10	10	0	0	10	0	0	0	0	0	10	0	0	150
			14:00 ~ 15:00	50	30	0	20	10	10	10	0	0	10	0	0	0	0	0	10	0	0	150
			15:00 ~ 16:00	50	30	0	20	10	10	10	0	0	10	0	0	0	0	0	10	0	0	150
			16:00 ~ 17:00	50	30	0	20	10	10	10	0	0	10	0	0	0	0	0	10	0	0	150
			17:00 ~ 18:00	50	30	0	20	10	10	10	0	0	10	0	0	0	0	0	10	0	0	150
			18:00 ~ 19:00	60	30	0	20	10	10	10	0	0	10	0	0	0	0	0	10	0	0	160
			19:00 ~ 20:00	50	30	0	20	10	10	10	0	0	10	0	0	0	0	0	10	0	0	150
			20:00 ~ 21:00	40	20	0	10	10	10	10	0	0	10	0	0	0	0	0	10	0	0	120
			21:00 ~ 22:00	50	30	0	20	10	10	10	0	0	10	0	0	0	0	0	10	0	0	150
			22:00 ~ 23:00	40	20	0	10	10	10	10	0	0	10	0	0	0	0	0	10	0	0	120
			23:00 ~ 00:00	40	20	0	10	10	10	10	0	0	10	0	0	0	0	0	10	0	0	120
			Whole Day Total (veh)	1050	600	0	400	240	170	200	0	0	170	0	0	50	0	0	240	50	0	3170

Road No.	Road Name	Bound	Hour	PC	TAXI	LGV3	LGV4	LGV6	HGV7	HGV8	PLB	PV4	PV5	NFB6	NFB7	NFB8	FBSD	FBDD	MC	HGV9	NFB9	Total
137	Wing Kwong Street	SB	**00:00 ~ 01:00**	40	20	0	10	10	0	10	0	0	0	0	0	0	0	0	10	0	0	100
			01:00 ~ 02:00	30	20	0	10	10	0	10	0	0	0	0	0	0	0	0	10	0	0	90
			02:00 ~ 03:00	20	10	0	10	10	0	10	0	0	0	0	0	0	0	0	10	0	0	70
			03:00 ~ 04:00	20	10	0	10	10	0	0	0	0	0	0	0	0	0	0	10	0	0	60
			04:00 ~ 05:00	20	10	0	10	10	0	0	0	0	0	0	0	0	0	0	10	0	0	60
			05:00 ~ 06:00	20	10	0	10	10	0	10	0	0	0	0	0	0	0	0	10	0	0	70
			06:00 ~ 07:00	40	20	0	10	10	0	10	0	0	0	0	0	0	0	0	10	0	0	100
			07:00 ~ 08:00	70	40	0	20	10	10	10	0	0	10	0	0	10	0	0	10	10	0	200
			08:00 ~ 09:00	90	50	0	30	10	10	10	0	0	10	0	0	10	0	0	10	10	0	240
			09:00 ~ 10:00	80	40	0	30	10	10	10	0	0	10	0	0	10	0	0	10	10	0	220
			10:00 ~ 11:00	80	40	0	30	10	10	10	0	0	10	0	0	10	0	0	10	10	0	220
			11:00 ~ 12:00	80	40	0	30	10	10	10	0	0	10	0	0	10	0	0	10	10	0	220
			12:00 ~ 13:00	70	40	0	20	10	10	10	0	0	10	0	0	10	0	0	10	0	0	190
			13:00 ~ 14:00	70	40	0	20	10	10	10	0	0	10	0	0	10	0	0	10	0	0	190
			14:00 ~ 15:00	70	40	0	20	10	10	10	0	0	10	0	0	10	0	0	10	0	0	190
			15:00 ~ 16:00	70	40	0	20	10	10	10	0	0	10	0	0	10	0	0	10	0	0	190
			16:00 ~ 17:00	70	40	0	20	10	10	10	0	0	10	0	0	10	0	0	10	0	0	190
			17:00 ~ 18:00	70	40	0	20	10	10	10	0	0	10	0	0	10	0	0	10	0	0	190
			18:00 ~ 19:00	70	40	0	20	10	10	10	0	0	10	0	0	10	0	0	10	0	0	190
			19:00 ~ 20:00	70	40	0	20	10	10	10	0	0	10	0	0	10	0	0	10	0	0	190
			20:00 ~ 21:00	60	30	0	20	10	10	10	0	0	10	0	0	10	0	0	10	0	0	170
			21:00 ~ 22:00	60	30	0	20	10	10	10	0	0	10	0	0	10	0	0	10	0	0	170
			22:00 ~ 23:00	50	30	0	20	10	10	10	0	0	10	0	0	10	0	0	10	0	0	160
			23:00 ~ 00:00	50	20	0	10	10	10	10	0	0	10	0	0	10	0	0	10	0	0	140
			Whole Day Total (veh)	1370	740	0	440	240	170	220	0	0	170	0	0	170	0	0	240	50	0	3810
138	Ngan Hon Street	EB	**00:00 ~ 01:00**	30	20	0	10	10	0	10	0	0	0	0	0	0	0	0	10	0	0	90
			01:00 ~ 02:00	20	10	0	10	10	0	10	0	0	0	0	0	0	0	0	10	0	0	70
			02:00 ~ 03:00	20	10	0	10	10	0	0	0	0	0	0	0	0	0	0	10	0	0	60
			03:00 ~ 04:00	10	10	0	10	10	0	0	0	0	0	0	0	0	0	0	10	0	0	50
			04:00 ~ 05:00	10	10	0	10	10	0	0	0	0	0	0	0	0	0	0	10	0	0	50
			05:00 ~ 06:00	20	10	0	10	10	0	0	0	0	0	0	0	0	0	0	10	0	0	60
			06:00 ~ 07:00	30	20	0	10	10	0	10	0	0	0	0	0	0	0	0	10	0	0	90
			07:00 ~ 08:00	60	30	0	20	10	10	10	0	0	10	0	0	10	0	0	10	10	0	180
			08:00 ~ 09:00	70	40	0	30	10	10	10	0	0	10	0	0	10	0	0	10	10	0	210
			09:00 ~ 10:00	70	40	0	20	10	10	10	0	0	10	0	0	10	0	0	10	10	0	200
			10:00 ~ 11:00	60	30	0	20	10	10	10	0	0	10	0	0	10	0	0	10	10	0	180
			11:00 ~ 12:00	70	40	0	30	10	10	10	0	0	10	0	0	10	0	0	10	10	0	210
			12:00 ~ 13:00	50	30	0	20	10	10	10	0	0	10	0	0	0	0	0	10	0	0	150
			13:00 ~ 14:00	50	30	0	20	10	10	10	0	0	10	0	0	0	0	0	10	0	0	150
			14:00 ~ 15:00	50	30	0	20	10	10	10	0	0	10	0	0	0	0	0	10	0	0	150
			15:00 ~ 16:00	50	30	0	20	10	10	10	0	0	10	0	0	0	0	0	10	0	0	150
			16:00 ~ 17:00	50	30	0	20	10	10	10	0	0	10	0	0	0	0	0	10	0	0	150
			17:00 ~ 18:00	50	30	0	20	10	10	10	0	0	10	0	0	0	0	0	10	0	0	150
			18:00 ~ 19:00	60	30	0	20	10	10	10	0	0	10	0	0	0	0	0	10	0	0	160
			19:00 ~ 20:00	50	30	0	20	10	10	10	0	0	10	0	0	0	0	0	10	0	0	150
			20:00 ~ 21:00	40	20	0	10	10	10	10	0	0	10	0	0	0	0	0	10	0	0	120
			21:00 ~ 22:00	50	30	0	20	10	10	10	0	0	10	0	0	0	0	0	10	0	0	150
			22:00 ~ 23:00	40	20	0	10	10	10	10	0	0	10	0	0	0	0	0	10	0	0	120
			23:00 ~ 00:00	40	20	0	10	10	10	10	0	0	10	0	0	0	0	0	10	0	0	120
			Whole Day Total (veh)	1050	600	0	400	240	170	200	0	0	170	0	0	50	0	0	240	50	0	3170
139	Ngan Hon Street	EB	**00:00 ~ 01:00**	30	20	0	10	10	0	10	0	0	0	0	0	0	0	0	10	0	0	90
			01:00 ~ 02:00	20	10	0	10	10	0	10	0	0	0	0	0	0	0	0	10	0	0	70
			02:00 ~ 03:00	20	10	0	10	10	0	0	0	0	0	0	0	0	0	0	10	0	0	60
			03:00 ~ 04:00	10	10	0	10	10	0	0	0	0	0	0	0	0	0	0	10	0	0	50
			04:00 ~ 05:00	10	10	0	10	10	0	0	0	0	0	0	0	0	0	0	10	0	0	50
			05:00 ~ 06:00	20	10	0	10	10	0	0	0	0	0	0	0	0	0	0	10	0	0	60
			06:00 ~ 07:00	30	20	0	10	10	0	10	0	0	0	0	0	0	0	0	10	0	0	90
			07:00 ~ 08:00	60	30	0	20	10	10	10	0	0	10	0	0	10	0	0	10	10	0	180
			08:00 ~ 09:00	70	40	0	30	10	10	10	0	0	10	0	0	10	0	0	10	10	0	210
			09:00 ~ 10:00	70	40	0	20	10	10	10	0	0	10	0	0	10	0	0	10	10	0	200
			10:00 ~ 11:00	60	30	0	20	10	10	10	0	0	10	0	0	10	0	0	10	10	0	180
			11:00 ~ 12:00	70	40	0	30	10	10	10	0	0	10	0	0	10	0	0	10	10	0	210
			12:00 ~ 13:00	50	30	0	20	10	10	10	0	0	10	0	0	0	0	0	10	0	0	150
			13:00 ~ 14:00	50	30	0	20	10	10	10	0	0	10	0	0	0	0	0	10	0	0	150
			14:00 ~ 15:00	50	30	0	20	10	10	10	0	0	10	0	0	0	0	0	10	0	0	150
			15:00 ~ 16:00	50	30	0	20	10	10	10	0	0	10	0	0	0	0	0	10	0	0	150
			16:00 ~ 17:00	50	30	0	20	10	10	10	0	0	10	0	0	0	0	0	10	0	0	150
			17:00 ~ 18:00	50	30	0	20	10	10	10	0	0	10	0	0	0	0	0	10	0	0	150
			18:00 ~ 19:00	60	30	0	20	10	10	10	0	0	10	0	0	0	0	0	10	0	0	160
			19:00 ~ 20:00	50	30	0	20	10	10	10	0	0	10	0	0	0	0	0	10	0	0	150
			20:00 ~ 21:00	40	20	0	10	10	10	10	0	0	10	0	0	0	0	0	10	0	0	120
			21:00 ~ 22:00	50	30	0	20	10	10	10	0	0	10	0	0	0	0	0	10	0	0	150
			22:00 ~ 23:00	40	20	0	10	10	10	10	0	0	10	0	0	0	0	0	10	0	0	120
			23:00 ~ 00:00	40	20	0	10	10	10	10	0	0	10	0	0	0	0	0	10	0	0	120
			Whole Day Total (veh)	1050	600	0	400	240	170	200	0	0	170	0	0	50	0	0	240	50	0	3170
140	Ngan Hon Street	EB	**00:00 ~ 01:00**	10	10	0	0	0	0	0	0	0	0	0	0	0	0	0	0	0	0	20
			01:00 ~ 02:00	10	10	0	0	0	0	0	0	0	0	0	0	0	0	0	0	0	0	20
			02:00 ~ 03:00	10	10	0	0	0	0	0	0	0	0	0	0	0	0	0	0	0	0	20
			03:00 ~ 04:00	10	10	0	0	0	0	0	0	0	0	0	0	0	0	0	0	0	0	20
			04:00 ~ 05:00	10	10	0	0	0	0	0	0	0	0	0	0	0	0	0	0	0	0	20
			05:00 ~ 06:00	10	10	0	0	0	0	0	0	0	0	0	0	0	0	0	0	0	0	20
			06:00 ~ 07:00	10	10	0	0	0	0	0	0	0	0	0	0	0	0	0	0	0	0	20
			07:00 ~ 08:00	10	10	0	10	0	0	0	0	0	0	0	0	0	0	0	10	0	0	40
			08:00 ~ 09:00	20	10	0	10	0	0	0	0	0	0	0	0	0	0	0	10	0	0	50
			09:00 ~ 10:00	10	10	0	10	0	0	0	0	0	0	0	0	0	0	0	10	0	0	40
			10:00 ~ 11:00	10	10	0	10	0	0	0	0	0	0	0	0	0	0	0	10	0	0	40
			11:00 ~ 12:00	10	10	0	10	0	0	0	0	0	0	0	0	0	0	0	10	0	0	40
			12:00 ~ 13:00	10	10	0	10	0	0	0	0	0	0	0	0	0	0	0	10	0	0	40
			13:00 ~ 14:00	10	10	0	10	0	0	0	0	0	0	0	0	0	0	0	10	0	0	40
			14:00 ~ 15:00	10	10	0	10	0	0	0	0	0	0	0	0	0	0	0	10	0	0	40
			15:00 ~ 16:00	10	10	0	10	0	0	0	0	0	0	0	0	0	0	0	10	0	0	40
			16:00 ~ 17:00	10	10	0	10	0	0	0	0	0	0	0	0	0	0	0	10	0	0	40
			17:00 ~ 18:00	10	10	0	10	0	0	0	0	0	0	0	0	0	0	0	10	0	0	40
			18:00 ~ 19:00	20	10	0	10	0	0	0	0	0	0	0	0	0	0	0	10	0	0	50
			19:00 ~ 20:00	10	10	0	10	0	0	0	0	0	0	0	0	0	0	0	10	0	0	40
			20:00 ~ 21:00	10	10	0	10	0	0	0	0	0	0	0	0	0	0	0	10	0	0	40
			21:00 ~ 22:00	10	10	0	10	0	0	0	0	0	0	0	0	0	0	0	10	0	0	40
			22:00 ~ 23:00	10	10	0	10	0	0	0	0	0	0	0	0	0	0	0	10	0	0	40
			23:00 ~ 00:00	10	10	0	10	0	0	0	0	0	0	0	0	0	0	0	10	0	0	40
			Whole Day Total (veh)	260	240	0	170	0	0	0	0	0	0	0	0	0	0	0	170	0	0	840

Road No.	Road Name	Bound	Hour	PC	TAXI	LGV3	LGV4	LGV6	HGV7	HGV8	PLB	PV4	PV5	NFB6	NFB7	NFB8	FBSD	FBDD	MC	HGV9	NFB9	Total
141	Ngan Hon Street	WB	**00:00 ~ 01:00**	10	10	0	0	0	0	0	0	0	0	0	0	0	0	0	0	0	0	20
			01:00 ~ 02:00	10	10	0	0	0	0	0	0	0	0	0	0	0	0	0	0	0	0	20
			02:00 ~ 03:00	10	10	0	0	0	0	0	0	0	0	0	0	0	0	0	0	0	0	20
			03:00 ~ 04:00	10	10	0	0	0	0	0	0	0	0	0	0	0	0	0	0	0	0	20
			04:00 ~ 05:00	10	10	0	0	0	0	0	0	0	0	0	0	0	0	0	0	0	0	20
			05:00 ~ 06:00	10	10	0	0	0	0	0	0	0	0	0	0	0	0	0	0	0	0	20
			06:00 ~ 07:00	10	10	0	0	0	0	0	0	0	0	0	0	0	0	0	0	0	0	20
			07:00 ~ 08:00	10	10	0	10	0	0	0	0	0	0	0	0	0	0	0	10	0	0	40
			08:00 ~ 09:00	20	10	0	10	0	0	0	0	0	0	0	0	0	0	0	10	0	0	50
			09:00 ~ 10:00	10	10	0	10	0	0	0	0	0	0	0	0	0	0	0	10	0	0	40
			10:00 ~ 11:00	10	10	0	10	0	0	0	0	0	0	0	0	0	0	0	10	0	0	40
			11:00 ~ 12:00	10	10	0	10	0	0	0	0	0	0	0	0	0	0	0	10	0	0	40
			12:00 ~ 13:00	10	10	0	10	0	0	0	0	0	0	0	0	0	0	0	10	0	0	40
			13:00 ~ 14:00	10	10	0	10	0	0	0	0	0	0	0	0	0	0	0	10	0	0	40
			14:00 ~ 15:00	10	10	0	10	0	0	0	0	0	0	0	0	0	0	0	10	0	0	40
			15:00 ~ 16:00	10	10	0	10	0	0	0	0	0	0	0	0	0	0	0	10	0	0	40
			16:00 ~ 17:00	10	10	0	10	0	0	0	0	0	0	0	0	0	0	0	10	0	0	40
			17:00 ~ 18:00	10	10	0	10	0	0	0	0	0	0	0	0	0	0	0	10	0	0	40
			18:00 ~ 19:00	20	10	0	10	0	0	0	0	0	0	0	0	0	0	0	10	0	0	50
			19:00 ~ 20:00	10	10	0	10	0	0	0	0	0	0	0	0	0	0	0	10	0	0	40
			20:00 ~ 21:00	10	10	0	10	0	0	0	0	0	0	0	0	0	0	0	10	0	0	40
			21:00 ~ 22:00	10	10	0	10	0	0	0	0	0	0	0	0	0	0	0	10	0	0	40
			22:00 ~ 23:00	10	10	0	10	0	0	0	0	0	0	0	0	0	0	0	10	0	0	40
			23:00 ~ 00:00	10	10	0	10	0	0	0	0	0	0	0	0	0	0	0	10	0	0	40
			Whole Day Total (veh)	260	240	0	170	0	0	0	0	0	0	0	0	0	0	0	170	0	0	840
142	Lung Tak Street	NB	**00:00 ~ 01:00**	10	10	0	0	0	0	0	0	0	0	0	0	0	0	0	0	0	0	20
			01:00 ~ 02:00	10	10	0	0	0	0	0	0	0	0	0	0	0	0	0	0	0	0	20
			02:00 ~ 03:00	10	10	0	0	0	0	0	0	0	0	0	0	0	0	0	0	0	0	20
			03:00 ~ 04:00	10	0	0	0	0	0	0	0	0	0	0	0	0	0	0	0	0	0	10
			04:00 ~ 05:00	10	0	0	0	0	0	0	0	0	0	0	0	0	0	0	0	0	0	10
			05:00 ~ 06:00	10	10	0	0	0	0	0	0	0	0	0	0	0	0	0	0	0	0	20
			06:00 ~ 07:00	10	10	0	0	0	0	0	0	0	0	0	0	0	0	0	0	0	0	20
			07:00 ~ 08:00	10	10	0	10	0	0	0	0	0	0	0	0	0	0	0	10	0	0	40
			08:00 ~ 09:00	10	10	0	10	0	0	0	0	0	0	0	0	0	0	0	10	0	0	40
			09:00 ~ 10:00	10	10	0	10	0	0	0	0	0	0	0	0	0	0	0	10	0	0	40
			10:00 ~ 11:00	10	10	0	10	0	0	0	0	0	0	0	0	0	0	0	10	0	0	40
			11:00 ~ 12:00	10	10	0	10	0	0	0	0	0	0	0	0	0	0	0	10	0	0	40
			12:00 ~ 13:00	10	10	0	10	0	0	0	0	0	0	0	0	0	0	0	10	0	0	40
			13:00 ~ 14:00	10	10	0	10	0	0	0	0	0	0	0	0	0	0	0	10	0	0	40
			14:00 ~ 15:00	10	10	0	10	0	0	0	0	0	0	0	0	0	0	0	10	0	0	40
			15:00 ~ 16:00	10	10	0	10	0	0	0	0	0	0	0	0	0	0	0	10	0	0	40
			16:00 ~ 17:00	10	10	0	10	0	0	0	0	0	0	0	0	0	0	0	10	0	0	40
			17:00 ~ 18:00	10	10	0	10	0	0	0	0	0	0	0	0	0	0	0	10	0	0	40
			18:00 ~ 19:00	10	10	0	10	0	0	0	0	0	0	0	0	0	0	0	10	0	0	40
			19:00 ~ 20:00	10	10	0	10	0	0	0	0	0	0	0	0	0	0	0	10	0	0	40
			20:00 ~ 21:00	10	10	0	10	0	0	0	0	0	0	0	0	0	0	0	10	0	0	40
			21:00 ~ 22:00	10	10	0	10	0	0	0	0	0	0	0	0	0	0	0	10	0	0	40
			22:00 ~ 23:00	10	10	0	10	0	0	0	0	0	0	0	0	0	0	0	10	0	0	40
			23:00 ~ 00:00	10	10	0	10	0	0	0	0	0	0	0	0	0	0	0	10	0	0	40
			Whole Day Total (veh)	240	220	0	170	0	0	0	0	0	0	0	0	0	0	0	170	0	0	800
143	Chi Kiang Street	EB	**00:00 ~ 01:00**	10	10	0	10	0	0	0	0	0	0	0	0	0	0	10	10	0	0	50
			01:00 ~ 02:00	10	10	0	10	0	0	0	0	0	0	0	0	0	0	10	10	0	0	50
			02:00 ~ 03:00	10	10	0	10	0	0	0	0	0	0	0	0	0	0	10	10	0	0	50
			03:00 ~ 04:00	10	10	0	10	0	0	0	0	0	0	0	0	0	0	10	0	0	0	40
			04:00 ~ 05:00	10	10	0	10	0	0	0	0	0	0	0	0	0	0	10	0	0	0	40
			05:00 ~ 06:00	10	10	0	10	0	0	0	0	0	0	0	0	0	0	10	10	0	0	50
			06:00 ~ 07:00	10	10	0	10	0	0	0	10	0	0	0	0	0	0	10	10	0	0	60
			07:00 ~ 08:00	20	10	0	10	10	0	0	10	0	0	0	0	0	0	10	10	0	0	80
			08:00 ~ 09:00	30	20	0	10	10	0	0	10	0	0	0	0	0	0	10	10	0	0	100
			09:00 ~ 10:00	30	20	0	10	10	0	0	10	0	0	0	0	0	0	10	10	0	0	100
			10:00 ~ 11:00	30	20	0	10	10	0	0	10	0	0	0	0	0	0	10	10	0	0	100
			11:00 ~ 12:00	30	20	0	10	10	0	0	10	0	0	0	0	0	0	10	10	0	0	100
			12:00 ~ 13:00	40	20	0	20	10	10	10	10	0	10	0	0	0	0	10	10	0	0	150
			13:00 ~ 14:00	40	20	0	20	10	10	10	10	0	10	0	0	0	0	10	10	0	0	150
			14:00 ~ 15:00	40	20	0	20	10	10	10	10	0	10	0	0	0	0	10	10	0	0	150
			15:00 ~ 16:00	40	20	0	20	10	10	10	10	0	10	0	0	0	0	10	10	0	0	150
			16:00 ~ 17:00	40	20	0	20	10	10	10	10	0	10	0	0	0	0	10	10	0	0	150
			17:00 ~ 18:00	40	20	0	20	10	10	10	10	0	10	0	0	0	0	10	10	0	0	150
			18:00 ~ 19:00	40	20	0	20	10	10	10	10	0	10	0	0	0	0	10	10	0	0	150
			19:00 ~ 20:00	40	20	0	20	10	10	10	10	0	10	0	0	0	0	10	10	0	0	150
			20:00 ~ 21:00	30	20	0	20	10	10	10	10	0	10	0	0	0	0	10	10	0	0	140
			21:00 ~ 22:00	30	20	0	20	10	10	10	10	0	10	0	0	0	0	10	10	0	0	140
			22:00 ~ 23:00	30	20	0	20	10	10	10	10	0	10	0	0	0	0	10	10	0	0	140
			23:00 ~ 00:00	30	20	0	10	10	10	10	10	0	10	0	0	0	0	10	10	0	0	130
			Whole Day Total (veh)	650	400	0	350	170	120	120	180	0	120	0	0	0	0	240	220	0	0	2570
144	Chi Kiang Street	EB	**00:00 ~ 01:00**	120	60	0	40	20	10	10	10	0	10	10	0	10	0	10	20	10	0	340
			01:00 ~ 02:00	80	40	0	30	10	10	10	0	0	10	10	0	10	0	10	10	10	0	240
			02:00 ~ 03:00	60	30	0	20	10	10	10	0	0	10	0	0	0	0	10	10	0	0	170
			03:00 ~ 04:00	50	30	0	20	10	10	10	0	0	10	0	0	0	0	10	10	0	0	160
			04:00 ~ 05:00	50	30	0	20	10	10	10	0	0	10	0	0	0	0	10	10	0	0	160
			05:00 ~ 06:00	60	30	0	20	10	10	10	0	0	10	0	0	0	0	20	10	0	0	180
			06:00 ~ 07:00	120	60	0	40	20	10	10	10	0	10	10	0	10	0	30	20	10	0	360
			07:00 ~ 08:00	240	120	10	70	30	10	10	10	10	10	10	10	10	0	40	30	10	0	630
			08:00 ~ 09:00	300	150	10	90	40	10	10	20	10	10	10	10	10	0	30	40	10	0	760
			09:00 ~ 10:00	260	140	10	80	30	10	10	10	10	10	10	10	10	0	30	30	10	0	670
			10:00 ~ 11:00	260	130	10	80	30	10	10	10	10	10	10	10	10	0	30	30	10	0	660
			11:00 ~ 12:00	270	140	10	80	30	10	10	10	10	10	10	10	10	0	30	30	10	0	680
			12:00 ~ 13:00	290	150	10	60	20	10	10	10	10	10	10	10	10	0	30	40	10	0	690
			13:00 ~ 14:00	300	150	10	60	20	10	10	10	10	10	10	10	10	0	30	40	10	0	700
			14:00 ~ 15:00	300	150	10	60	20	10	10	10	10	10	10	10	10	0	30	40	10	0	700
			15:00 ~ 16:00	300	160	10	60	20	10	10	10	10	10	10	10	10	0	30	40	10	0	710
			16:00 ~ 17:00	310	160	10	60	30	10	10	10	10	10	10	10	10	0	30	40	10	0	730
			17:00 ~ 18:00	310	160	10	60	30	10	10	20	10	10	10	10	10	0	30	40	10	0	740
			18:00 ~ 19:00	330	170	10	70	30	10	10	20	10	10	10	10	10	0	40	40	10	0	790
			19:00 ~ 20:00	300	150	10	60	20	10	10	10	10	10	10	10	10	0	30	40	10	0	700
			20:00 ~ 21:00	250	130	10	50	20	10	10	10	10	10	10	10	10	0	30	30	10	0	610
			21:00 ~ 22:00	260	130	10	50	20	10	10	10	10	10	10	10	10	0	30	30	10	0	620
			22:00 ~ 23:00	240	120	10	50	20	10	10	10	10	10	10	10	10	0	30	30	10	0	590
			23:00 ~ 00:00	200	100	10	40	20	10	10	10	10	10	10	10	10	0	20	20	10	0	500
			Whole Day Total (veh)	5260	2690	170	1270	520	240	240	220	170	240	200	170	200	0	620	680	200	0	13090

Road No.	Road Name	Bound	Hour	PC	TAXI	LGV3	LGV4	LGV6	HGV7	HGV8	PLB	PV4	PV5	NFB6	NFB7	NFB8	FBSD	FBDD	MC	HGV9	NFB9	Total
145	Chi Kiang Street	EB	**00:00 ~ 01:00**	130	70	0	40	20	10	10	10	0	10	10	0	10	0	10	20	10	0	360
			01:00 ~ 02:00	90	50	0	30	10	10	10	0	0	10	10	0	10	0	10	10	10	0	260
			02:00 ~ 03:00	60	30	0	20	10	10	10	0	0	10	0	0	10	0	10	10	0	0	180
			03:00 ~ 04:00	50	30	0	20	10	10	10	0	0	10	0	0	0	0	10	10	0	0	160
			04:00 ~ 05:00	50	30	0	20	10	10	10	0	0	10	0	0	0	0	10	10	0	0	160
			05:00 ~ 06:00	70	40	0	20	10	10	10	0	0	10	0	0	10	0	20	10	0	0	210
			06:00 ~ 07:00	130	70	0	40	20	10	10	10	0	10	10	0	10	0	30	20	10	0	380
			07:00 ~ 08:00	260	130	10	80	30	10	10	10	10	10	10	10	10	0	40	30	10	0	670
			08:00 ~ 09:00	320	160	10	100	40	10	10	20	10	10	10	10	10	0	30	40	10	0	800
			09:00 ~ 10:00	280	140	10	90	30	10	10	10	10	10	10	10	10	0	30	30	10	0	700
			10:00 ~ 11:00	270	140	10	80	30	10	10	10	10	10	10	10	10	0	30	30	10	0	680
			11:00 ~ 12:00	290	150	10	90	30	10	10	10	10	10	10	10	10	0	30	30	10	0	720
			12:00 ~ 13:00	310	160	10	70	30	10	10	10	10	10	10	10	10	0	30	40	10	0	740
			13:00 ~ 14:00	320	160	10	70	30	10	10	10	10	10	10	10	10	0	30	40	10	0	750
			14:00 ~ 15:00	320	170	10	70	30	10	10	10	10	10	10	10	10	0	30	40	10	0	760
			15:00 ~ 16:00	330	170	10	70	30	10	10	10	10	10	10	10	10	0	30	40	10	0	770
			16:00 ~ 17:00	340	170	10	80	30	10	10	10	10	10	10	10	10	0	30	40	10	0	790
			17:00 ~ 18:00	340	170	10	70	30	10	10	20	10	10	10	10	10	0	30	40	10	0	790
			18:00 ~ 19:00	360	180	10	80	30	10	10	20	10	10	10	10	10	0	40	40	10	0	840
			19:00 ~ 20:00	320	160	10	70	30	10	10	10	10	10	10	10	10	0	30	40	10	0	750
			20:00 ~ 21:00	270	140	10	60	20	10	10	10	10	10	10	10	10	0	30	30	10	0	650
			21:00 ~ 22:00	280	140	10	60	30	10	10	10	10	10	10	10	10	0	30	30	10	0	670
			22:00 ~ 23:00	260	130	10	60	20	10	10	10	10	10	10	10	10	0	30	30	10	0	630
			23:00 ~ 00:00	210	110	10	50	20	10	10	10	10	10	10	10	10	0	20	30	10	0	540
			Whole Day Total (veh)	5660	2900	170	1440	580	240	240	220	170	240	200	170	220	0	620	690	200	0	13960
146	Ha Heung Road	NB	**00:00 ~ 01:00**	10	10	0	10	10	0	0	0	0	0	0	0	0	0	0	10	0	0	50
			01:00 ~ 02:00	10	10	0	10	10	0	0	0	0	0	0	0	0	0	0	10	0	0	50
			02:00 ~ 03:00	10	10	0	10	0	0	0	0	0	0	0	0	0	0	0	0	0	0	30
			03:00 ~ 04:00	10	10	0	10	0	0	0	0	0	0	0	0	0	0	0	0	0	0	30
			04:00 ~ 05:00	10	10	0	10	0	0	0	0	0	0	0	0	0	0	0	0	0	0	30
			05:00 ~ 06:00	10	10	0	10	0	0	0	0	0	0	0	0	0	0	0	0	0	0	30
			06:00 ~ 07:00	10	10	0	10	10	0	0	0	0	0	0	0	0	0	0	10	0	0	50
			07:00 ~ 08:00	20	10	0	10	10	0	10	0	0	0	0	0	0	0	0	10	0	0	70
			08:00 ~ 09:00	20	10	0	10	10	0	10	0	0	0	0	0	0	0	0	10	0	0	70
			09:00 ~ 10:00	20	10	0	10	10	0	10	0	0	0	0	0	0	0	0	10	0	0	70
			10:00 ~ 11:00	20	10	0	10	10	0	10	0	0	0	0	0	0	0	0	10	0	0	70
			11:00 ~ 12:00	20	10	0	10	10	0	10	0	0	0	0	0	0	0	0	10	0	0	70
			12:00 ~ 13:00	30	20	0	20	10	10	10	0	0	0	0	0	0	0	0	10	0	0	110
			13:00 ~ 14:00	30	20	0	20	10	10	10	0	0	0	0	0	0	0	0	10	0	0	110
			14:00 ~ 15:00	30	20	0	20	10	10	10	0	0	0	0	0	0	0	0	10	0	0	110
			15:00 ~ 16:00	30	20	0	20	10	10	10	0	0	0	0	0	0	0	0	10	0	0	110
			16:00 ~ 17:00	30	20	0	20	10	10	10	0	0	0	0	0	0	0	0	10	0	0	110
			17:00 ~ 18:00	30	20	0	20	10	10	10	0	0	0	0	0	0	0	0	10	0	0	110
			18:00 ~ 19:00	30	20	0	20	10	10	10	0	0	0	0	0	0	0	0	10	0	0	110
			19:00 ~ 20:00	30	20	0	20	10	10	10	0	0	0	0	0	0	0	0	10	0	0	110
			20:00 ~ 21:00	20	10	0	10	10	10	10	0	0	0	0	0	0	0	0	10	0	0	80
			21:00 ~ 22:00	20	10	0	10	10	10	10	0	0	0	0	0	0	0	0	10	0	0	80
			22:00 ~ 23:00	20	10	0	10	10	10	10	0	0	0	0	0	0	0	0	10	0	0	80
			23:00 ~ 00:00	20	10	0	10	10	10	10	0	0	0	0	0	0	0	0	10	0	0	80
			Whole Day Total (veh)	490	320	0	320	200	120	170	0	0	0	0	0	0	0	0	200	0	0	1820
147	Sze Chuen Street	EB	**00:00 ~ 01:00**	10	10	0	0	0	0	0	0	0	0	0	0	0	0	0	0	0	0	20
			01:00 ~ 02:00	10	10	0	0	0	0	0	0	0	0	0	0	0	0	0	0	0	0	20
			02:00 ~ 03:00	10	10	0	0	0	0	0	0	0	0	0	0	0	0	0	0	0	0	20
			03:00 ~ 04:00	10	10	0	0	0	0	0	0	0	0	0	0	0	0	0	0	0	0	20
			04:00 ~ 05:00	10	10	0	0	0	0	0	0	0	0	0	0	0	0	0	0	0	0	20
			05:00 ~ 06:00	10	10	0	0	0	0	0	0	0	0	0	0	0	0	0	0	0	0	20
			06:00 ~ 07:00	10	10	0	0	0	0	0	0	0	0	0	0	0	0	0	0	0	0	20
			07:00 ~ 08:00	10	10	0	10	0	0	0	0	0	0	0	0	0	0	0	10	0	0	40
			08:00 ~ 09:00	20	10	0	10	0	0	0	0	0	0	0	0	0	0	0	10	0	0	50
			09:00 ~ 10:00	10	10	0	10	0	0	0	0	0	0	0	0	0	0	0	10	0	0	40
			10:00 ~ 11:00	10	10	0	10	0	0	0	0	0	0	0	0	0	0	0	10	0	0	40
			11:00 ~ 12:00	10	10	0	10	0	0	0	0	0	0	0	0	0	0	0	10	0	0	40
			12:00 ~ 13:00	10	10	0	10	0	0	0	0	0	0	0	0	0	0	0	10	0	0	40
			13:00 ~ 14:00	10	10	0	10	0	0	0	0	0	0	0	0	0	0	0	10	0	0	40
			14:00 ~ 15:00	10	10	0	10	0	0	0	0	0	0	0	0	0	0	0	10	0	0	40
			15:00 ~ 16:00	10	10	0	10	0	0	0	0	0	0	0	0	0	0	0	10	0	0	40
			16:00 ~ 17:00	10	10	0	10	0	0	0	0	0	0	0	0	0	0	0	10	0	0	40
			17:00 ~ 18:00	10	10	0	10	0	0	0	0	0	0	0	0	0	0	0	10	0	0	40
			18:00 ~ 19:00	20	10	0	10	0	0	0	0	0	0	0	0	0	0	0	10	0	0	50
			19:00 ~ 20:00	10	10	0	10	0	0	0	0	0	0	0	0	0	0	0	10	0	0	40
			20:00 ~ 21:00	10	10	0	10	0	0	0	0	0	0	0	0	0	0	0	10	0	0	40
			21:00 ~ 22:00	10	10	0	10	0	0	0	0	0	0	0	0	0	0	0	10	0	0	40
			22:00 ~ 23:00	10	10	0	10	0	0	0	0	0	0	0	0	0	0	0	10	0	0	40
			23:00 ~ 00:00	10	10	0	10	0	0	0	0	0	0	0	0	0	0	0	10	0	0	40
			Whole Day Total (veh)	260	240	0	170	0	0	0	0	0	0	0	0	0	0	0	170	0	0	840
148	Sze Chuen Street	WB	**00:00 ~ 01:00**	10	10	0	0	0	0	0	0	0	0	0	0	0	0	0	0	0	0	20
			01:00 ~ 02:00	10	10	0	0	0	0	0	0	0	0	0	0	0	0	0	0	0	0	20
			02:00 ~ 03:00	10	10	0	0	0	0	0	0	0	0	0	0	0	0	0	0	0	0	20
			03:00 ~ 04:00	10	10	0	0	0	0	0	0	0	0	0	0	0	0	0	0	0	0	20
			04:00 ~ 05:00	10	10	0	0	0	0	0	0	0	0	0	0	0	0	0	0	0	0	20
			05:00 ~ 06:00	10	10	0	0	0	0	0	0	0	0	0	0	0	0	0	0	0	0	20
			06:00 ~ 07:00	10	10	0	0	0	0	0	0	0	0	0	0	0	0	0	0	0	0	20
			07:00 ~ 08:00	10	10	0	10	0	0	0	0	0	0	0	0	0	0	0	10	0	0	40
			08:00 ~ 09:00	20	10	0	10	0	0	0	0	0	0	0	0	0	0	0	10	0	0	50
			09:00 ~ 10:00	10	10	0	10	0	0	0	0	0	0	0	0	0	0	0	10	0	0	40
			10:00 ~ 11:00	10	10	0	10	0	0	0	0	0	0	0	0	0	0	0	10	0	0	40
			11:00 ~ 12:00	10	10	0	10	0	0	0	0	0	0	0	0	0	0	0	10	0	0	40
			12:00 ~ 13:00	10	10	0	10	0	0	0	0	0	0	0	0	0	0	0	10	0	0	40
			13:00 ~ 14:00	10	10	0	10	0	0	0	0	0	0	0	0	0	0	0	10	0	0	40
			14:00 ~ 15:00	10	10	0	10	0	0	0	0	0	0	0	0	0	0	0	10	0	0	40
			15:00 ~ 16:00	10	10	0	10	0	0	0	0	0	0	0	0	0	0	0	10	0	0	40
			16:00 ~ 17:00	10	10	0	10	0	0	0	0	0	0	0	0	0	0	0	10	0	0	40
			17:00 ~ 18:00	10	10	0	10	0	0	0	0	0	0	0	0	0	0	0	10	0	0	40
			18:00 ~ 19:00	20	10	0	10	0	0	0	0	0	0	0	0	0	0	0	10	0	0	50
			19:00 ~ 20:00	10	10	0	10	0	0	0	0	0	0	0	0	0	0	0	10	0	0	40
			20:00 ~ 21:00	10	10	0	10	0	0	0	0	0	0	0	0	0	0	0	10	0	0	40
			21:00 ~ 22:00	10	10	0	10	0	0	0	0	0	0	0	0	0	0	0	10	0	0	40
			22:00 ~ 23:00	10	10	0	10	0	0	0	0	0	0	0	0	0	0	0	10	0	0	40
			23:00 ~ 00:00	10	10	0	10	0	0	0	0	0	0	0	0	0	0	0	10	0	0	40
			Whole Day Total (veh)	260	240	0	170	0	0	0	0	0	0	0	0	0	0	0	170	0	0	840

Road No.	Road Name	Bound	Hour	PC	TAXI	LGV3	LGV4	LGV6	HGV7	HGV8	PLB	PV4	PV5	NFB6	NFB7	NFB8	FBSD	FBDD	MC	HGV9	NFB9	Total
149	Ha Heung Road	NB	**00:00 ~ 01:00**	10	10	0	10	10	0	0	0	0	0	0	0	0	0	0	10	0	0	50
			01:00 ~ 02:00	10	10	0	10	10	0	0	0	0	0	0	0	0	0	0	10	0	0	50
			02:00 ~ 03:00	10	10	0	10	0	0	0	0	0	0	0	0	0	0	0	0	0	0	30
			03:00 ~ 04:00	10	10	0	10	0	0	0	0	0	0	0	0	0	0	0	0	0	0	30
			04:00 ~ 05:00	10	10	0	10	0	0	0	0	0	0	0	0	0	0	0	0	0	0	30
			05:00 ~ 06:00	10	10	0	10	0	0	0	0	0	0	0	0	0	0	0	0	0	0	30
			06:00 ~ 07:00	10	10	0	10	10	0	0	0	0	0	0	0	0	0	0	10	0	0	50
			07:00 ~ 08:00	20	10	0	10	10	0	10	0	0	0	0	0	0	0	0	10	0	0	70
			08:00 ~ 09:00	20	10	0	10	10	0	10	0	0	0	0	0	0	0	0	10	0	0	70
			09:00 ~ 10:00	20	10	0	10	10	0	10	0	0	0	0	0	0	0	0	10	0	0	70
			10:00 ~ 11:00	20	10	0	10	10	0	10	0	0	0	0	0	0	0	0	10	0	0	70
			11:00 ~ 12:00	20	10	0	10	10	0	10	0	0	0	0	0	0	0	0	10	0	0	70
			12:00 ~ 13:00	30	20	0	20	10	10	10	0	0	0	0	0	0	0	0	10	0	0	110
			13:00 ~ 14:00	30	20	0	20	10	10	10	0	0	0	0	0	0	0	0	10	0	0	110
			14:00 ~ 15:00	30	20	0	20	10	10	10	0	0	0	0	0	0	0	0	10	0	0	110
			15:00 ~ 16:00	30	20	0	20	10	10	10	0	0	0	0	0	0	0	0	10	0	0	110
			16:00 ~ 17:00	30	20	0	20	10	10	10	0	0	0	0	0	0	0	0	10	0	0	110
			17:00 ~ 18:00	30	20	0	20	10	10	10	0	0	0	0	0	0	0	0	10	0	0	110
			18:00 ~ 19:00	30	20	0	20	10	10	10	0	0	0	0	0	0	0	0	10	0	0	110
			19:00 ~ 20:00	30	20	0	20	10	10	10	0	0	0	0	0	0	0	0	10	0	0	110
			20:00 ~ 21:00	20	10	0	10	10	10	10	0	0	0	0	0	0	0	0	10	0	0	80
			21:00 ~ 22:00	20	10	0	10	10	10	10	0	0	0	0	0	0	0	0	10	0	0	80
			22:00 ~ 23:00	20	10	0	10	10	10	10	0	0	0	0	0	0	0	0	10	0	0	80
			23:00 ~ 00:00	20	10	0	10	10	10	10	0	0	0	0	0	0	0	0	10	0	0	80
			Whole Day Total (veh)	490	320	0	320	200	120	170	0	0	0	0	0	0	0	0	200	0	0	1820

Road No.	Road Name	Bound	Hour	PC	TAXI	LGV3	LGV4	LGV6	HGV7	HGV8	PLB	PV4	PV5	NFB6	NFB7	NFB8	FBSD	FBDD	MC	HGV9	NFB9	Total
150	Kowloon City Road	NB	**00:00 ~ 01:00**	10	10	0	10	0	0	0	0	0	0	0	0	0	0	0	10	0	0	40
			01:00 ~ 02:00	10	10	0	10	0	0	0	0	0	0	0	0	0	0	0	10	0	0	40
			02:00 ~ 03:00	10	10	0	10	0	0	0	0	0	0	0	0	0	0	0	10	0	0	40
			03:00 ~ 04:00	10	10	0	10	0	0	0	0	0	0	0	0	0	0	0	0	0	0	30
			04:00 ~ 05:00	10	10	0	10	0	0	0	0	0	0	0	0	0	0	0	0	0	0	30
			05:00 ~ 06:00	10	10	0	10	0	0	0	0	0	0	0	0	0	0	0	10	0	0	40
			06:00 ~ 07:00	10	10	0	10	0	0	0	0	0	0	0	0	0	0	0	10	0	0	40
			07:00 ~ 08:00	20	10	0	10	10	0	0	0	0	0	0	0	0	0	0	10	0	0	60
			08:00 ~ 09:00	30	20	0	10	10	0	0	0	0	0	0	0	0	0	0	10	0	0	80
			09:00 ~ 10:00	30	20	0	10	10	0	0	0	0	0	0	0	0	0	0	10	0	0	80
			10:00 ~ 11:00	20	10	0	10	10	0	0	0	0	0	0	0	0	0	0	10	0	0	60
			11:00 ~ 12:00	30	20	0	10	10	0	0	0	0	0	0	0	0	0	0	10	0	0	80
			12:00 ~ 13:00	20	10	0	10	10	0	0	0	0	0	0	0	0	0	0	10	0	0	60
			13:00 ~ 14:00	20	10	0	10	10	0	0	0	0	0	0	0	0	0	0	10	0	0	60
			14:00 ~ 15:00	20	10	0	10	10	0	0	0	0	0	0	0	0	0	0	10	0	0	60
			15:00 ~ 16:00	20	10	0	10	10	0	0	0	0	0	0	0	0	0	0	10	0	0	60
			16:00 ~ 17:00	20	10	0	10	10	0	0	0	0	0	0	0	0	0	0	10	0	0	60
			17:00 ~ 18:00	20	10	0	10	10	0	0	0	0	0	0	0	0	0	0	10	0	0	60
			18:00 ~ 19:00	20	10	0	10	10	0	0	0	0	0	0	0	0	0	0	10	0	0	60
			19:00 ~ 20:00	20	10	0	10	10	0	0	0	0	0	0	0	0	0	0	10	0	0	60
			20:00 ~ 21:00	20	10	0	10	10	0	0	0	0	0	0	0	0	0	0	10	0	0	60
			21:00 ~ 22:00	20	10	0	10	10	0	0	0	0	0	0	0	0	0	0	10	0	0	60
			22:00 ~ 23:00	20	10	0	10	10	0	0	0	0	0	0	0	0	0	0	10	0	0	60
			23:00 ~ 00:00	10	10	0	10	10	0	0	0	0	0	0	0	0	0	0	10	0	0	50
			Whole Day Total (veh)	430	270	0	240	170	0	0	0	0	0	0	0	0	0	0	220	0	0	1330

Road No.	Road Name	Bound	Hour	PC	TAXI	LGV3	LGV4	LGV6	HGV7	HGV8	PLB	PV4	PV5	NFB6	NFB7	NFB8	FBSD	FBDD	MC	HGV9	NFB9	Total
151	Kowloon City Road	NB	**00:00 ~ 01:00**	10	10	0	10	0	0	0	0	0	0	0	0	0	0	0	10	0	0	40
			01:00 ~ 02:00	10	10	0	10	0	0	0	0	0	0	0	0	0	0	0	10	0	0	40
			02:00 ~ 03:00	10	10	0	10	0	0	0	0	0	0	0	0	0	0	0	10	0	0	40
			03:00 ~ 04:00	10	10	0	10	0	0	0	0	0	0	0	0	0	0	0	0	0	0	30
			04:00 ~ 05:00	10	10	0	10	0	0	0	0	0	0	0	0	0	0	0	0	0	0	30
			05:00 ~ 06:00	10	10	0	10	0	0	0	0	0	0	0	0	0	0	0	10	0	0	40
			06:00 ~ 07:00	10	10	0	10	0	0	0	0	0	0	0	0	0	0	0	10	0	0	40
			07:00 ~ 08:00	20	10	0	10	10	0	0	0	0	0	0	0	0	0	0	10	0	0	60
			08:00 ~ 09:00	30	20	0	10	10	0	0	0	0	0	0	0	0	0	0	10	0	0	80
			09:00 ~ 10:00	30	20	0	10	10	0	0	0	0	0	0	0	0	0	0	10	0	0	80
			10:00 ~ 11:00	20	10	0	10	10	0	0	0	0	0	0	0	0	0	0	10	0	0	60
			11:00 ~ 12:00	30	20	0	10	10	0	0	0	0	0	0	0	0	0	0	10	0	0	80
			12:00 ~ 13:00	20	10	0	10	10	0	0	0	0	0	0	0	0	0	0	10	0	0	60
			13:00 ~ 14:00	20	10	0	10	10	0	0	0	0	0	0	0	0	0	0	10	0	0	60
			14:00 ~ 15:00	20	10	0	10	10	0	0	0	0	0	0	0	0	0	0	10	0	0	60
			15:00 ~ 16:00	20	10	0	10	10	0	0	0	0	0	0	0	0	0	0	10	0	0	60
			16:00 ~ 17:00	20	10	0	10	10	0	0	0	0	0	0	0	0	0	0	10	0	0	60
			17:00 ~ 18:00	20	10	0	10	10	0	0	0	0	0	0	0	0	0	0	10	0	0	60
			18:00 ~ 19:00	20	10	0	10	10	0	0	0	0	0	0	0	0	0	0	10	0	0	60
			19:00 ~ 20:00	20	10	0	10	10	0	0	0	0	0	0	0	0	0	0	10	0	0	60
			20:00 ~ 21:00	20	10	0	10	10	0	0	0	0	0	0	0	0	0	0	10	0	0	60
			21:00 ~ 22:00	20	10	0	10	10	0	0	0	0	0	0	0	0	0	0	10	0	0	60
			22:00 ~ 23:00	20	10	0	10	10	0	0	0	0	0	0	0	0	0	0	10	0	0	60
			23:00 ~ 00:00	10	10	0	10	10	0	0	0	0	0	0	0	0	0	0	10	0	0	50
			Whole Day Total (veh)	430	270	0	240	170	0	0	0	0	0	0	0	0	0	0	220	0	0	1330

Road No.	Road Name	Bound	Hour	PC	TAXI	LGV3	LGV4	LGV6	HGV7	HGV8	PLB	PV4	PV5	NFB6	NFB7	NFB8	FBSD	FBDD	MC	HGV9	NFB9	Total
152	Kowloon City Road	SB	**00:00 ~ 01:00**	10	10	0	10	0	0	0	0	0	0	0	0	0	0	0	10	0	0	40
			01:00 ~ 02:00	10	10	0	10	0	0	0	0	0	0	0	0	0	0	0	10	0	0	40
			02:00 ~ 03:00	10	10	0	10	0	0	0	0	0	0	0	0	0	0	0	10	0	0	40
			03:00 ~ 04:00	10	10	0	10	0	0	0	0	0	0	0	0	0	0	0	0	0	0	30
			04:00 ~ 05:00	10	10	0	10	0	0	0	0	0	0	0	0	0	0	0	0	0	0	30
			05:00 ~ 06:00	10	10	0	10	0	0	0	0	0	0	0	0	0	0	0	10	0	0	40
			06:00 ~ 07:00	10	10	0	10	0	0	0	0	0	0	0	0	0	0	0	10	0	0	40
			07:00 ~ 08:00	20	10	0	10	10	0	0	0	0	0	0	0	0	0	0	10	0	0	60
			08:00 ~ 09:00	30	20	0	10	10	0	0	0	0	0	0	0	0	0	0	10	0	0	80
			09:00 ~ 10:00	30	20	0	10	10	0	0	0	0	0	0	0	0	0	0	10	0	0	80
			10:00 ~ 11:00	20	10	0	10	10	0	0	0	0	0	0	0	0	0	0	10	0	0	60
			11:00 ~ 12:00	30	20	0	10	10	0	0	0	0	0	0	0	0	0	0	10	0	0	80
			12:00 ~ 13:00	20	10	0	10	10	0	0	0	0	0	0	0	0	0	0	10	0	0	60
			13:00 ~ 14:00	20	10	0	10	10	0	0	0	0	0	0	0	0	0	0	10	0	0	60
			14:00 ~ 15:00	20	10	0	10	10	0	0	0	0	0	0	0	0	0	0	10	0	0	60
			15:00 ~ 16:00	20	10	0	10	10	0	0	0	0	0	0	0	0	0	0	10	0	0	60
			16:00 ~ 17:00	20	10	0	10	10	0	0	0	0	0	0	0	0	0	0	10	0	0	60
			17:00 ~ 18:00	20	10	0	10	10	0	0	0	0	0	0	0	0	0	0	10	0	0	60
			18:00 ~ 19:00	20	10	0	10	10	0	0	0	0	0	0	0	0	0	0	10	0	0	60
			19:00 ~ 20:00	20	10	0	10	10	0	0	0	0	0	0	0	0	0	0	10	0	0	60
			20:00 ~ 21:00	20	10	0	10	10	0	0	0	0	0	0	0	0	0	0	10	0	0	60
			21:00 ~ 22:00	20	10	0	10	10	0	0	0	0	0	0	0	0	0	0	10	0	0	60
			22:00 ~ 23:00	20	10	0	10	10	0	0	0	0	0	0	0	0	0	0	10	0	0	60
			23:00 ~ 00:00	10	10	0	10	10	0	0	0	0	0	0	0	0	0	0	10	0	0	50
			Whole Day Total (veh)	430	270	0	240	170	0	0	0	0	0	0	0	0	0	0	220	0	0	1330

Road No.	Road Name	Bound	Hour	PC	TAXI	LGV3	LGV4	LGV6	HGV7	HGV8	PLB	PV4	PV5	NFB6	NFB7	NFB8	FBSD	FBDD	MC	HGV9	NFB9	Total
153	Pau Chung Street	NB	**00:00 ~ 01:00**	20	10	0	10	10	0	0	10	0	0	0	0	0	0	10	10	0	0	80
			01:00 ~ 02:00	20	10	0	10	10	0	0	0	0	0	0	0	0	0	10	10	0	0	70
			02:00 ~ 03:00	10	10	0	10	10	0	0	0	0	0	0	0	0	0	10	10	0	0	60
			03:00 ~ 04:00	10	10	0	10	0	0	0	0	0	0	0	0	0	0	10	10	0	0	50
			04:00 ~ 05:00	10	10	0	10	0	0	0	0	0	0	0	0	0	0	10	10	0	0	50
			05:00 ~ 06:00	10	10	0	10	10	0	0	0	0	0	0	0	0	0	20	10	0	0	70
			06:00 ~ 07:00	20	10	0	10	10	0	0	10	0	0	0	0	0	0	30	10	0	0	100
			07:00 ~ 08:00	40	20	0	10	10	0	10	10	0	10	0	0	0	0	40	10	0	0	160
			08:00 ~ 09:00	50	30	0	10	10	0	10	20	0	10	0	0	0	0	30	10	0	0	180
			09:00 ~ 10:00	40	20	0	10	10	0	10	10	0	10	0	0	0	0	30	10	0	0	150
			10:00 ~ 11:00	40	20	0	10	10	0	10	10	0	10	0	0	0	0	30	10	0	0	150
			11:00 ~ 12:00	40	20	0	10	10	0	10	10	0	10	0	0	0	0	30	10	0	0	150
			12:00 ~ 13:00	50	30	0	10	10	0	10	10	0	10	0	0	0	0	30	10	0	0	170
			13:00 ~ 14:00	50	30	0	10	10	0	10	10	0	10	0	0	0	0	30	10	0	0	170
			14:00 ~ 15:00	50	30	0	10	10	0	10	10	0	10	0	0	0	0	30	10	0	0	170
			15:00 ~ 16:00	50	30	0	10	10	0	10	10	0	10	0	0	0	0	30	10	0	0	170
			16:00 ~ 17:00	50	30	0	10	10	0	10	10	0	10	0	0	0	0	30	10	0	0	170
			17:00 ~ 18:00	50	30	0	10	10	0	10	10	0	10	0	0	0	0	30	10	0	0	170
			18:00 ~ 19:00	60	30	0	10	10	0	10	10	0	10	0	0	0	0	30	10	0	0	180
			19:00 ~ 20:00	50	30	0	10	10	0	10	10	0	10	0	0	0	0	30	10	0	0	170
			20:00 ~ 21:00	40	20	0	10	10	0	10	10	0	10	0	0	0	0	20	10	0	0	140
			21:00 ~ 22:00	40	20	0	10	10	0	10	10	0	10	0	0	0	0	20	10	0	0	140
			22:00 ~ 23:00	40	20	0	10	10	0	10	10	0	10	0	0	0	0	20	10	0	0	140
			23:00 ~ 00:00	30	20	0	10	10	0	10	10	0	10	0	0	0	0	20	10	0	0	130
			Whole Day Total (veh)	870	500	0	240	220	0	170	200	0	170	0	0	0	0	580	240	0	0	3190
154	Pau Chung Street	SB	**00:00 ~ 01:00**	10	10	0	10	0	0	0	0	0	0	0	0	0	0	0	10	0	0	40
			01:00 ~ 02:00	10	10	0	10	0	0	0	0	0	0	0	0	0	0	0	10	0	0	40
			02:00 ~ 03:00	10	10	0	0	0	0	0	0	0	0	0	0	0	0	0	0	0	0	20
			03:00 ~ 04:00	10	10	0	0	0	0	0	0	0	0	0	0	0	0	0	0	0	0	20
			04:00 ~ 05:00	10	10	0	0	0	0	0	0	0	0	0	0	0	0	0	0	0	0	20
			05:00 ~ 06:00	10	10	0	0	0	0	0	0	0	0	0	0	0	0	0	0	0	0	20
			06:00 ~ 07:00	10	10	0	10	0	0	0	0	0	0	0	0	0	0	0	10	0	0	40
			07:00 ~ 08:00	20	10	0	10	10	0	0	0	0	0	0	0	0	0	0	10	0	0	60
			08:00 ~ 09:00	20	10	0	10	10	0	0	0	0	0	0	0	0	0	0	10	0	0	60
			09:00 ~ 10:00	20	10	0	10	10	0	0	0	0	0	0	0	0	0	0	10	0	0	60
			10:00 ~ 11:00	20	10	0	10	10	0	0	0	0	0	0	0	0	0	0	10	0	0	60
			11:00 ~ 12:00	20	10	0	10	10	0	0	0	0	0	0	0	0	0	0	10	0	0	60
			12:00 ~ 13:00	10	10	0	10	0	0	0	0	0	0	0	0	0	0	0	10	0	0	40
			13:00 ~ 14:00	20	10	0	10	0	0	0	0	0	0	0	0	0	0	0	10	0	0	50
			14:00 ~ 15:00	20	10	0	10	0	0	0	0	0	0	0	0	0	0	0	10	0	0	50
			15:00 ~ 16:00	20	10	0	10	0	0	0	0	0	0	0	0	0	0	0	10	0	0	50
			16:00 ~ 17:00	20	10	0	10	0	0	0	0	0	0	0	0	0	0	0	10	0	0	50
			17:00 ~ 18:00	20	10	0	10	0	0	0	0	0	0	0	0	0	0	0	10	0	0	50
			18:00 ~ 19:00	20	10	0	10	0	0	0	0	0	0	0	0	0	0	0	10	0	0	50
			19:00 ~ 20:00	20	10	0	10	0	0	0	0	0	0	0	0	0	0	0	10	0	0	50
			20:00 ~ 21:00	10	10	0	10	0	0	0	0	0	0	0	0	0	0	0	10	0	0	40
			21:00 ~ 22:00	10	10	0	10	0	0	0	0	0	0	0	0	0	0	0	10	0	0	40
			22:00 ~ 23:00	10	10	0	10	0	0	0	0	0	0	0	0	0	0	0	10	0	0	40
			23:00 ~ 00:00	10	10	0	10	0	0	0	0	0	0	0	0	0	0	0	10	0	0	40
			Whole Day Total (veh)	360	240	0	200	50	0	0	0	0	0	0	0	0	0	0	200	0	0	1050
155	Lok Shan Road	WB	**00:00 ~ 01:00**	30	20	0	10	10	0	10	10	0	0	0	0	0	0	10	10	0	0	110
			01:00 ~ 02:00	20	10	0	10	10	0	10	0	0	0	0	0	0	0	10	10	0	0	80
			02:00 ~ 03:00	20	10	0	10	10	0	0	0	0	0	0	0	0	0	10	10	0	0	70
			03:00 ~ 04:00	10	10	0	10	10	0	0	0	0	0	0	0	0	0	10	10	0	0	60
			04:00 ~ 05:00	10	10	0	10	10	0	0	0	0	0	0	0	0	0	10	10	0	0	60
			05:00 ~ 06:00	20	10	0	10	10	0	0	0	0	0	0	0	0	0	20	10	0	0	80
			06:00 ~ 07:00	30	20	0	10	10	0	10	10	0	0	0	0	0	0	30	10	0	0	130
			07:00 ~ 08:00	50	30	0	20	10	10	10	10	0	10	0	0	0	0	40	10	0	0	200
			08:00 ~ 09:00	70	40	0	20	10	10	10	20	0	10	0	0	0	0	30	10	0	0	230
			09:00 ~ 10:00	60	30	0	20	10	10	10	10	0	10	0	0	0	0	30	10	0	0	200
			10:00 ~ 11:00	60	30	0	20	10	10	10	10	0	10	0	0	0	0	30	10	0	0	200
			11:00 ~ 12:00	60	30	0	20	10	10	10	10	0	10	0	0	0	0	30	10	0	0	200
			12:00 ~ 13:00	90	50	0	40	20	10	10	10	0	10	10	0	10	0	30	10	10	0	310
			13:00 ~ 14:00	90	50	0	40	20	10	10	10	0	10	10	0	10	0	30	10	10	0	310
			14:00 ~ 15:00	90	50	0	40	20	10	10	10	0	10	10	0	10	0	30	10	10	0	310
			15:00 ~ 16:00	90	50	0	40	20	10	10	10	0	10	10	0	10	0	30	10	10	0	310
			16:00 ~ 17:00	100	50	0	50	20	10	10	10	0	10	10	0	10	0	30	10	10	0	330
			17:00 ~ 18:00	100	50	0	50	20	10	10	10	0	10	10	0	10	0	30	10	10	0	330
			18:00 ~ 19:00	100	50	0	50	20	10	10	10	0	10	10	0	10	0	30	20	10	0	340
			19:00 ~ 20:00	90	50	0	40	20	10	10	10	0	10	10	0	10	0	30	10	10	0	310
			20:00 ~ 21:00	80	40	0	40	20	10	10	10	0	10	10	0	10	0	20	10	10	0	280
			21:00 ~ 22:00	80	40	0	40	20	10	10	10	0	10	10	0	10	0	20	10	10	0	280
			22:00 ~ 23:00	70	40	0	40	20	10	10	10	0	10	10	0	10	0	20	10	10	0	270
			23:00 ~ 00:00	60	30	0	30	10	10	10	10	0	10	10	0	10	0	20	10	10	0	230
			Whole Day Total (veh)	1480	800	0	670	350	170	200	200	0	170	120	0	120	0	580	250	120	0	5230
156	Lok Shan Road	WB	**00:00 ~ 01:00**	90	50	0	20	10	10	10	10	0	10	0	0	10	0	10	10	0	0	240
			01:00 ~ 02:00	60	30	0	10	10	10	10	0	0	10	0	0	10	0	10	10	0	0	170
			02:00 ~ 03:00	50	30	0	10	10	0	10	0	0	10	0	0	0	0	10	10	0	0	140
			03:00 ~ 04:00	40	20	0	10	10	0	0	0	0	10	0	0	0	0	10	10	0	0	110
			04:00 ~ 05:00	40	20	0	10	10	0	0	0	0	10	0	0	0	0	10	10	0	0	110
			05:00 ~ 06:00	50	30	0	10	10	0	10	0	0	10	0	0	0	0	20	10	0	0	150
			06:00 ~ 07:00	90	50	0	20	10	10	10	10	0	10	0	0	10	0	30	10	0	0	260
			07:00 ~ 08:00	180	90	0	30	10	10	10	10	0	10	10	10	10	0	40	20	10	0	450
			08:00 ~ 09:00	230	120	0	40	20	10	10	20	0	10	10	10	10	0	40	30	10	0	570
			09:00 ~ 10:00	200	100	0	30	10	10	10	10	0	10	10	10	10	0	30	30	10	0	480
			10:00 ~ 11:00	190	100	0	30	10	10	10	10	0	10	10	10	10	0	30	20	10	0	460
			11:00 ~ 12:00	200	100	0	30	10	10	10	10	0	10	10	10	10	0	30	30	10	0	480
			12:00 ~ 13:00	320	160	10	50	20	10	10	10	10	10	10	10	10	0	30	40	10	0	720
			13:00 ~ 14:00	330	170	10	50	20	10	10	10	10	10	10	10	10	0	30	40	10	0	740
			14:00 ~ 15:00	330	170	10	50	20	10	10	10	10	10	10	10	10	0	30	40	10	0	740
			15:00 ~ 16:00	330	170	10	50	20	10	10	10	10	10	10	10	10	0	30	40	10	0	740
			16:00 ~ 17:00	350	180	10	50	20	10	10	10	10	10	10	10	10	0	30	40	10	0	770
			17:00 ~ 18:00	340	180	10	50	20	10	10	20	10	10	10	10	10	0	30	40	10	0	770
			18:00 ~ 19:00	360	190	10	60	20	10	10	20	10	10	10	10	10	0	30	40	10	0	810
			19:00 ~ 20:00	330	170	10	50	20	10	10	10	10	10	10	10	10	0	30	40	10	0	740
			20:00 ~ 21:00	270	140	10	40	20	10	10	10	10	10	10	10	10	0	30	30	10	0	630
			21:00 ~ 22:00	280	150	10	40	20	10	10	10	10	10	10	10	10	0	30	30	10	0	650
			22:00 ~ 23:00	260	130	10	40	20	10	10	10	10	10	10	10	10	0	20	30	10	0	600
			23:00 ~ 00:00	210	110	10	30	10	10	10	10	10	10	10	10	10	0	20	30	10	0	510
			Whole Day Total (veh)	5130	2660	120	810	360	200	220	220	120	240	170	170	200	0	610	640	170	0	12040

Road No.	Road Name	Bound	Hour	PC	TAXI	LGV3	LGV4	LGV6	HGV7	HGV8	PLB	PV4	PV5	NFB6	NFB7	NFB8	FBSD	FBDD	MC	HGV9	NFB9	Total
157	Lok Shan Road	WB	**00:00 ~ 01:00**	100	50	0	20	10	10	10	10	0	10	0	0	10	0	20	20	0	0	270
			01:00 ~ 02:00	70	40	0	20	10	10	10	0	0	10	0	0	10	0	10	10	0	0	200
			02:00 ~ 03:00	50	30	0	10	10	10	10	0	0	10	0	0	0	0	10	10	0	0	150
			03:00 ~ 04:00	40	20	0	10	10	0	10	0	0	10	0	0	0	0	10	10	0	0	120
			04:00 ~ 05:00	40	20	0	10	10	0	10	0	0	10	0	0	0	0	10	10	0	0	120
			05:00 ~ 06:00	50	30	0	10	10	10	10	10	0	10	0	0	0	0	20	10	0	0	170
			06:00 ~ 07:00	100	60	0	20	10	10	10	10	0	10	0	0	10	0	50	20	0	0	310
			07:00 ~ 08:00	210	110	10	40	20	10	10	20	10	10	10	10	10	0	60	30	10	0	580
			08:00 ~ 09:00	260	130	10	50	20	10	10	20	10	10	10	10	10	0	50	30	10	0	650
			09:00 ~ 10:00	220	120	10	50	20	10	10	20	10	10	10	10	10	0	50	30	10	0	600
			10:00 ~ 11:00	220	110	10	50	20	10	10	20	10	10	10	10	10	0	50	30	10	0	590
			11:00 ~ 12:00	230	120	10	50	20	10	10	20	10	10	10	10	10	0	40	30	10	0	600
			12:00 ~ 13:00	350	180	10	70	30	10	10	20	10	10	10	10	10	0	50	40	10	0	830
			13:00 ~ 14:00	360	180	10	70	30	10	10	20	10	10	10	10	10	0	50	40	10	0	840
			14:00 ~ 15:00	360	180	10	70	30	10	10	20	10	10	10	10	10	0	50	40	10	0	840
			15:00 ~ 16:00	360	190	10	70	30	10	10	20	10	10	10	10	10	0	50	40	10	0	850
			16:00 ~ 17:00	380	190	10	70	30	10	10	20	10	10	10	10	10	0	50	40	10	0	870
			17:00 ~ 18:00	370	190	10	70	30	10	10	20	10	10	10	10	10	0	50	40	10	0	860
			18:00 ~ 19:00	400	200	10	80	30	10	10	20	10	10	10	10	10	0	50	50	10	0	920
			19:00 ~ 20:00	360	180	10	70	30	10	10	20	10	10	10	10	10	0	40	40	10	0	830
			20:00 ~ 21:00	300	150	10	60	20	10	10	10	10	10	10	10	10	0	40	40	10	0	710
			21:00 ~ 22:00	310	160	10	60	20	10	10	10	10	10	10	10	10	0	40	40	10	0	730
			22:00 ~ 23:00	290	150	10	60	20	10	10	10	10	10	10	10	10	0	40	30	10	0	690
			23:00 ~ 00:00	230	120	10	50	20	10	10	10	10	10	10	10	10	0	30	30	10	0	580
			Whole Day Total (veh)	5660	2910	170	1140	490	220	240	330	170	240	170	170	200	0	920	710	170	0	13910
158	To Kwa Wan Road	NB	**00:00 ~ 01:00**	40	20	0	20	10	10	10	10	0	0	0	0	0	0	50	10	0	0	180
			01:00 ~ 02:00	30	20	0	10	10	10	10	0	0	0	0	0	0	0	30	10	0	0	130
			02:00 ~ 03:00	20	10	0	10	10	0	10	0	0	0	0	0	0	0	20	10	0	0	90
			03:00 ~ 04:00	20	10	0	10	10	0	0	0	0	0	0	0	0	0	20	10	0	0	80
			04:00 ~ 05:00	20	10	0	10	10	0	0	0	0	0	0	0	0	0	20	10	0	0	80
			05:00 ~ 06:00	20	10	0	10	10	0	10	10	0	0	0	0	0	0	60	10	0	0	140
			06:00 ~ 07:00	40	20	0	20	10	10	10	40	0	0	0	0	0	0	150	10	0	0	310
			07:00 ~ 08:00	80	40	0	30	10	10	10	50	0	10	0	0	10	0	190	10	10	0	460
			08:00 ~ 09:00	100	50	0	30	10	10	10	60	0	10	0	0	10	0	160	10	10	0	470
			09:00 ~ 10:00	90	50	0	30	10	10	10	50	0	10	0	0	10	0	140	10	10	0	430
			10:00 ~ 11:00	80	40	0	30	10	10	10	40	0	10	0	0	10	0	140	10	10	0	400
			11:00 ~ 12:00	90	50	0	30	10	10	10	40	0	10	0	0	10	0	130	10	10	0	410
			12:00 ~ 13:00	110	60	0	20	10	10	10	50	0	10	10	0	10	0	140	20	10	0	470
			13:00 ~ 14:00	120	60	0	20	10	10	10	50	0	10	10	0	10	0	140	20	10	0	480
			14:00 ~ 15:00	120	60	0	20	10	10	10	50	0	10	10	0	10	0	140	20	10	0	480
			15:00 ~ 16:00	120	60	0	20	10	10	10	50	0	10	10	0	10	0	140	20	10	0	480
			16:00 ~ 17:00	120	60	0	20	10	10	10	50	0	10	10	0	10	0	140	20	10	0	480
			17:00 ~ 18:00	120	60	0	20	10	10	10	60	0	10	10	0	10	0	140	20	10	0	490
			18:00 ~ 19:00	130	70	0	20	10	10	10	60	0	10	10	0	10	0	150	20	10	0	520
			19:00 ~ 20:00	120	60	0	20	10	10	10	50	0	10	10	0	10	0	130	20	10	0	470
			20:00 ~ 21:00	100	50	0	20	10	10	10	30	0	10	10	0	10	0	110	10	10	0	390
			21:00 ~ 22:00	100	50	0	20	10	10	10	30	0	10	10	0	10	0	110	10	10	0	390
			22:00 ~ 23:00	90	50	0	20	10	10	10	30	0	10	10	0	10	0	100	10	10	0	370
			23:00 ~ 00:00	80	40	0	20	10	10	10	30	0	10	10	0	10	0	90	10	10	0	340
			Whole Day Total (veh)	1960	1010	0	480	240	200	220	840	0	170	120	0	170	0	2640	320	170	0	8540
159	To Kwa Wan Road	SB	**00:00 ~ 01:00**	100	50	0	40	20	10	10	10	0	10	0	0	10	0	60	10	10	0	340
			01:00 ~ 02:00	60	40	0	30	10	10	10	0	0	10	0	0	10	0	30	10	10	0	230
			02:00 ~ 03:00	50	30	0	20	10	10	10	0	0	10	0	0	0	0	20	10	0	0	170
			03:00 ~ 04:00	40	20	0	20	10	10	10	0	0	10	0	0	0	0	20	10	0	0	150
			04:00 ~ 05:00	40	20	0	20	10	10	10	0	0	10	0	0	0	0	20	10	0	0	150
			05:00 ~ 06:00	50	30	0	20	10	10	10	10	0	10	0	0	0	0	70	10	0	0	230
			06:00 ~ 07:00	100	50	0	40	20	10	10	40	0	10	0	0	10	0	160	10	10	0	470
			07:00 ~ 08:00	190	100	10	80	30	10	10	60	0	10	10	10	10	0	200	20	10	0	760
			08:00 ~ 09:00	240	120	10	100	40	10	10	60	0	10	10	10	10	0	170	30	10	0	840
			09:00 ~ 10:00	210	110	10	80	30	10	10	50	0	10	10	10	10	0	150	30	10	0	740
			10:00 ~ 11:00	200	100	10	80	30	10	10	50	0	10	10	10	10	0	140	30	10	0	710
			11:00 ~ 12:00	210	110	10	90	30	10	10	50	0	10	10	10	10	0	140	30	10	0	740
			12:00 ~ 13:00	150	80	0	30	10	10	10	50	0	10	10	10	10	0	160	20	10	0	570
			13:00 ~ 14:00	150	80	0	30	10	10	10	50	0	10	10	10	10	0	160	20	10	0	570
			14:00 ~ 15:00	150	80	0	30	10	10	10	50	0	10	10	10	10	0	160	20	10	0	570
			15:00 ~ 16:00	160	80	0	30	10	10	10	50	0	10	10	10	10	0	160	20	10	0	580
			16:00 ~ 17:00	160	80	0	30	10	10	10	50	0	10	10	10	10	0	160	20	10	0	580
			17:00 ~ 18:00	160	80	0	30	10	10	10	60	0	10	10	10	10	0	160	20	10	0	590
			18:00 ~ 19:00	170	90	0	30	10	10	10	70	0	10	10	10	10	0	170	20	10	0	630
			19:00 ~ 20:00	150	80	0	30	10	10	10	50	0	10	10	10	10	0	140	20	10	0	550
			20:00 ~ 21:00	130	70	0	30	10	10	10	30	0	10	10	10	10	0	130	20	10	0	490
			21:00 ~ 22:00	130	70	0	30	10	10	10	30	0	10	10	10	10	0	130	20	10	0	490
			22:00 ~ 23:00	120	60	0	30	10	10	10	30	0	10	10	10	10	0	120	20	10	0	460
			23:00 ~ 00:00	100	50	0	20	10	10	10	30	0	10	10	10	10	0	100	10	10	0	390
			Whole Day Total (veh)	3220	1680	50	970	370	240	240	880	0	240	170	170	200	0	2930	440	200	0	12000
160	Lok Shan Road	WB	**00:00 ~ 01:00**	80	50	0	20	10	10	10	0	0	10	0	0	10	0	0	10	0	0	210
			01:00 ~ 02:00	60	30	0	20	10	10	10	0	0	10	0	0	10	0	0	10	0	0	170
			02:00 ~ 03:00	40	20	0	10	10	0	10	0	0	10	0	0	0	0	0	10	0	0	110
			03:00 ~ 04:00	30	20	0	10	10	0	10	0	0	0	0	0	0	0	0	10	0	0	90
			04:00 ~ 05:00	30	20	0	10	10	0	10	0	0	0	0	0	0	0	0	10	0	0	90
			05:00 ~ 06:00	50	30	0	10	10	0	10	0	0	10	0	0	0	0	0	10	0	0	130
			06:00 ~ 07:00	90	50	0	20	10	10	10	0	0	10	0	0	10	0	0	10	0	0	220
			07:00 ~ 08:00	170	90	0	40	20	10	10	0	0	10	10	10	10	0	0	20	10	0	410
			08:00 ~ 09:00	210	110	0	50	20	10	10	0	0	10	10	10	10	0	0	30	10	0	490
			09:00 ~ 10:00	180	90	0	40	20	10	10	0	0	10	10	10	10	0	0	20	10	0	420
			10:00 ~ 11:00	180	90	0	40	20	10	10	0	0	10	10	10	10	0	0	20	10	0	420
			11:00 ~ 12:00	190	100	0	50	20	10	10	0	0	10	10	10	10	0	0	20	10	0	450
			12:00 ~ 13:00	240	120	0	40	20	10	10	0	10	10	10	10	10	0	0	30	10	0	530
			13:00 ~ 14:00	240	120	0	40	20	10	10	0	10	10	10	10	10	0	0	30	10	0	530
			14:00 ~ 15:00	250	130	0	40	20	10	10	0	10	10	10	10	10	0	0	30	10	0	550
			15:00 ~ 16:00	250	130	0	40	20	10	10	0	10	10	10	10	10	0	0	30	10	0	550
			16:00 ~ 17:00	260	130	0	40	20	10	10	0	10	10	10	10	10	0	0	30	10	0	560
			17:00 ~ 18:00	260	130	0	40	20	10	10	0	10	10	10	10	10	0	0	30	10	0	560
			18:00 ~ 19:00	270	140	0	40	20	10	10	0	10	10	10	10	10	0	0	30	10	0	580
			19:00 ~ 20:00	240	120	0	40	20	10	10	0	10	10	10	10	10	0	0	30	10	0	530
			20:00 ~ 21:00	200	110	0	30	10	10	10	0	10	10	10	10	10	0	0	30	10	0	460
			21:00 ~ 22:00	210	110	0	30	20	10	10	0	10	10	10	10	10	0	0	30	10	0	480
			22:00 ~ 23:00	200	100	0	30	10	10	10	0	10	10	10	10	10	0	0	30	10	0	450
			23:00 ~ 00:00	160	80	0	30	10	10	10	0	10	10	10	10	10	0	0	20	10	0	380
			Whole Day Total (veh)	4090	2120	0	760	380	200	240	0	120	220	170	170	200	0	0	530	170	0	9370

Road No.	Road Name	Bound	Hour	PC	TAXI	LGV3	LGV4	LGV6	HGV7	HGV8	PLB	PV4	PV5	NFB6	NFB7	NFB8	FBSD	FBDD	MC	HGV9	NFB9	Total
161	To Kwa Wan Road	NB	**00:00 ~ 01:00**	40	20	0	20	10	10	10	0	0	10	0	0	0	0	0	10	0	0	130
			01:00 ~ 02:00	30	20	0	10	10	10	10	0	0	10	0	0	0	0	0	10	0	0	110
			02:00 ~ 03:00	20	10	0	10	10	0	10	0	0	0	0	0	0	0	0	10	0	0	70
			03:00 ~ 04:00	20	10	0	10	10	0	10	0	0	0	0	0	0	0	0	10	0	0	70
			04:00 ~ 05:00	20	10	0	10	10	0	10	0	0	0	0	0	0	0	0	10	0	0	70
			05:00 ~ 06:00	20	10	0	10	10	0	10	0	0	0	0	0	0	0	0	10	0	0	70
			06:00 ~ 07:00	40	20	0	20	10	10	10	0	0	10	0	0	0	0	0	10	0	0	130
			07:00 ~ 08:00	80	40	0	30	10	10	10	0	0	10	10	0	10	0	0	10	10	0	230
			08:00 ~ 09:00	100	50	0	40	20	10	10	0	0	10	10	0	10	0	0	10	10	0	280
			09:00 ~ 10:00	90	50	0	40	20	10	10	0	0	10	10	0	10	0	0	10	10	0	270
			10:00 ~ 11:00	90	50	0	40	20	10	10	0	0	10	10	0	10	0	0	10	10	0	270
			11:00 ~ 12:00	90	50	0	40	20	10	10	0	0	10	10	0	10	0	0	10	10	0	270
			12:00 ~ 13:00	40	20	0	20	10	10	10	0	0	10	0	0	0	0	0	10	0	0	130
			13:00 ~ 14:00	40	20	0	20	10	10	10	0	0	10	0	0	0	0	0	10	0	0	130
			14:00 ~ 15:00	40	20	0	20	10	10	10	0	0	10	0	0	0	0	0	10	0	0	130
			15:00 ~ 16:00	40	20	0	20	10	10	10	0	0	10	0	0	0	0	0	10	0	0	130
			16:00 ~ 17:00	40	20	0	20	10	10	10	0	0	10	0	0	0	0	0	10	0	0	130
			17:00 ~ 18:00	40	20	0	20	10	10	10	0	0	10	0	0	0	0	0	10	0	0	130
			18:00 ~ 19:00	40	20	0	20	10	10	10	0	0	10	0	0	0	0	0	10	0	0	130
			19:00 ~ 20:00	40	20	0	20	10	10	10	0	0	10	0	0	0	0	0	10	0	0	130
			20:00 ~ 21:00	30	20	0	10	10	10	10	0	0	10	0	0	0	0	0	10	0	0	110
			21:00 ~ 22:00	30	20	0	20	10	10	10	0	0	10	0	0	0	0	0	10	0	0	120
			22:00 ~ 23:00	30	20	0	10	10	10	10	0	0	10	0	0	0	0	0	10	0	0	110
			23:00 ~ 00:00	20	10	0	10	10	10	10	0	0	10	0	0	0	0	0	10	0	0	90
			Whole Day Total (veh)	1070	570	0	490	280	200	240	0	0	200	50	0	50	0	0	240	50	0	3440
162	To Kwa Wan Road	SB	**00:00 ~ 01:00**	80	40	0	40	20	10	10	10	0	10	0	0	10	0	30	10	10	0	280
			01:00 ~ 02:00	50	30	0	30	10	10	10	0	0	10	0	0	10	0	20	10	10	0	200
			02:00 ~ 03:00	40	20	0	20	10	10	10	0	0	10	0	0	0	0	10	10	0	0	140
			03:00 ~ 04:00	30	20	0	20	10	10	10	0	0	0	0	0	0	0	20	10	0	0	130
			04:00 ~ 05:00	30	20	0	20	10	10	10	0	0	0	0	0	0	0	20	10	0	0	130
			05:00 ~ 06:00	40	20	0	20	10	10	10	10	0	10	0	0	0	0	40	10	0	0	180
			06:00 ~ 07:00	80	40	0	40	20	10	10	20	0	10	0	0	10	0	90	10	10	0	350
			07:00 ~ 08:00	160	80	10	70	30	10	10	40	0	10	10	10	10	0	120	20	10	0	600
			08:00 ~ 09:00	200	100	10	80	30	10	10	40	0	10	10	10	10	0	100	30	10	0	660
			09:00 ~ 10:00	170	90	10	70	30	10	10	30	0	10	10	10	10	0	90	20	10	0	580
			10:00 ~ 11:00	170	90	10	70	30	10	10	30	0	10	10	10	10	0	90	20	10	0	580
			11:00 ~ 12:00	180	90	10	80	30	10	10	30	0	10	10	10	10	0	80	20	10	0	590
			12:00 ~ 13:00	120	60	0	50	20	10	10	30	0	10	10	0	10	0	90	20	10	0	450
			13:00 ~ 14:00	120	60	0	50	20	10	10	30	0	10	10	0	10	0	90	20	10	0	450
			14:00 ~ 15:00	120	70	0	50	20	10	10	30	0	10	10	0	10	0	90	20	10	0	460
			15:00 ~ 16:00	130	70	0	50	20	10	10	30	0	10	10	0	10	0	90	20	10	0	470
			16:00 ~ 17:00	130	70	0	50	20	10	10	30	0	10	10	0	10	0	90	20	10	0	470
			17:00 ~ 18:00	130	70	0	50	20	10	10	40	0	10	10	0	10	0	90	20	10	0	480
			18:00 ~ 19:00	140	70	0	50	20	10	10	40	0	10	10	0	10	0	90	20	10	0	490
			19:00 ~ 20:00	120	60	0	50	20	10	10	30	0	10	10	0	10	0	80	20	10	0	440
			20:00 ~ 21:00	100	50	0	40	20	10	10	20	0	10	10	0	10	0	70	10	10	0	370
			21:00 ~ 22:00	110	60	0	40	20	10	10	20	0	10	10	0	10	0	70	20	10	0	400
			22:00 ~ 23:00	100	50	0	40	20	10	10	20	0	10	10	0	10	0	60	10	10	0	360
			23:00 ~ 00:00	80	40	0	30	10	10	10	20	0	10	10	0	10	0	60	10	10	0	310
			Whole Day Total (veh)	2630	1370	50	1110	470	240	240	550	0	220	170	50	200	0	1680	390	200	0	9570
163	Cheung Ning Street	NB	**00:00 ~ 01:00**	30	20	0	10	10	0	10	10	0	0	0	0	0	0	10	10	0	0	110
			01:00 ~ 02:00	20	10	0	10	10	0	10	0	0	0	0	0	0	0	10	10	0	0	80
			02:00 ~ 03:00	20	10	0	10	10	0	0	0	0	0	0	0	0	0	10	10	0	0	70
			03:00 ~ 04:00	10	10	0	10	10	0	0	0	0	0	0	0	0	0	10	10	0	0	60
			04:00 ~ 05:00	10	10	0	10	10	0	0	0	0	0	0	0	0	0	10	10	0	0	60
			05:00 ~ 06:00	20	10	0	10	10	0	0	0	0	0	0	0	0	0	10	10	0	0	70
			06:00 ~ 07:00	30	20	0	10	10	0	10	10	0	0	0	0	0	0	20	10	0	0	120
			07:00 ~ 08:00	60	30	0	20	10	10	10	10	0	10	0	0	10	0	20	10	10	0	210
			08:00 ~ 09:00	70	40	0	30	10	10	10	10	0	10	0	0	10	0	20	10	10	0	240
			09:00 ~ 10:00	70	40	0	30	10	10	10	10	0	10	0	0	10	0	20	10	10	0	240
			10:00 ~ 11:00	60	30	0	20	10	10	10	10	0	10	0	0	10	0	20	10	10	0	210
			11:00 ~ 12:00	70	40	0	30	10	10	10	10	0	10	0	0	10	0	20	10	10	0	240
			12:00 ~ 13:00	60	40	0	20	10	10	10	10	0	10	0	0	10	0	20	10	10	0	220
			13:00 ~ 14:00	70	40	0	30	10	10	10	10	0	10	0	0	10	0	20	10	10	0	240
			14:00 ~ 15:00	70	40	0	30	10	10	10	10	0	10	0	0	10	0	20	10	10	0	240
			15:00 ~ 16:00	70	40	0	30	10	10	10	10	0	10	0	0	10	0	20	10	10	0	240
			16:00 ~ 17:00	70	40	0	30	10	10	10	10	0	10	0	0	10	0	20	10	10	0	240
			17:00 ~ 18:00	70	40	0	30	10	10	10	10	0	10	0	0	10	0	20	10	10	0	240
			18:00 ~ 19:00	70	40	0	30	10	10	10	10	0	10	0	0	10	0	20	10	10	0	240
			19:00 ~ 20:00	70	40	0	30	10	10	10	10	0	10	0	0	10	0	20	10	10	0	240
			20:00 ~ 21:00	60	30	0	20	10	10	10	10	0	10	0	0	10	0	20	10	10	0	210
			21:00 ~ 22:00	60	30	0	20	10	10	10	10	0	10	0	0	10	0	20	10	10	0	210
			22:00 ~ 23:00	50	30	0	20	10	10	10	10	0	10	0	0	10	0	20	10	10	0	200
			23:00 ~ 00:00	40	20	0	20	10	10	10	10	0	10	0	0	10	0	10	10	10	0	170
			Whole Day Total (veh)	1230	700	0	510	240	170	200	190	0	170	0	0	170	0	410	240	170	0	4400
164	Ha Heung Road	NB	**00:00 ~ 01:00**	80	40	0	10	10	0	10	0	0	10	0	0	0	0	10	10	0	0	180
			01:00 ~ 02:00	50	30	0	10	10	0	10	0	0	10	0	0	0	0	0	10	0	0	130
			02:00 ~ 03:00	40	20	0	10	10	0	0	0	0	10	0	0	0	0	0	10	0	0	100
			03:00 ~ 04:00	30	20	0	10	10	0	0	0	0	0	0	0	0	0	0	10	0	0	80
			04:00 ~ 05:00	30	20	0	10	10	0	0	0	0	0	0	0	0	0	0	10	0	0	80
			05:00 ~ 06:00	40	20	0	10	10	0	0	0	0	10	0	0	0	0	10	10	0	0	110
			06:00 ~ 07:00	80	40	0	10	10	0	10	10	0	10	0	0	0	0	10	10	0	0	190
			07:00 ~ 08:00	150	80	0	20	10	10	10	10	0	10	10	10	10	0	10	20	10	0	370
			08:00 ~ 09:00	190	100	0	30	10	10	10	10	0	10	10	10	10	0	10	20	10	0	440
			09:00 ~ 10:00	160	80	0	20	10	10	10	10	0	10	10	10	10	0	10	20	10	0	380
			10:00 ~ 11:00	160	80	0	20	10	10	10	10	0	10	10	10	10	0	10	20	10	0	380
			11:00 ~ 12:00	170	90	0	20	10	10	10	10	0	10	10	10	10	0	10	20	10	0	400
			12:00 ~ 13:00	260	130	0	20	10	10	10	10	10	10	10	10	10	0	10	30	10	0	550
			13:00 ~ 14:00	260	130	0	20	10	10	10	10	10	10	10	10	10	0	10	30	10	0	550
			14:00 ~ 15:00	260	140	0	20	10	10	10	10	10	10	10	10	10	0	10	30	10	0	560
			15:00 ~ 16:00	270	140	0	20	10	10	10	10	10	10	10	10	10	0	10	30	10	0	570
			16:00 ~ 17:00	280	140	0	20	10	10	10	10	10	10	10	10	10	0	10	30	10	0	580
			17:00 ~ 18:00	280	140	0	20	10	10	10	10	10	10	10	10	10	0	10	30	10	0	580
			18:00 ~ 19:00	290	150	0	20	10	10	10	10	10	10	10	10	10	0	10	40	10	0	610
			19:00 ~ 20:00	260	130	0	20	10	10	10	10	10	10	10	10	10	0	10	30	10	0	550
			20:00 ~ 21:00	220	110	0	20	10	10	10	0	10	10	10	10	10	0	10	30	10	0	480
			21:00 ~ 22:00	230	120	0	20	10	10	10	0	10	10	10	10	10	0	10	30	10	0	500
			22:00 ~ 23:00	210	110	0	20	10	10	10	0	10	10	10	10	10	0	10	30	10	0	470
			23:00 ~ 00:00	170	90	0	20	10	10	10	0	10	10	10	10	10	0	10	20	10	0	400
			Whole Day Total (veh)	4170	2150	0	420	240	170	200	140	120	220	170	170	170	0	200	530	170	0	9240

Road No.	Road Name	Bound	Hour	PC	TAXI	LGV3	LGV4	LGV6	HGV7	HGV8	PLB	PV4	PV5	NFB6	NFB7	NFB8	FBSD	FBDD	MC	HGV9	NFB9	Total
165	Kowloon City Road	NB	**00:00 ~ 01:00**	20	10	0	10	10	0	0	0	0	0	0	0	0	0	0	10	0	0	60
			01:00 ~ 02:00	20	10	0	10	10	0	0	0	0	0	0	0	0	0	0	10	0	0	60
			02:00 ~ 03:00	10	10	0	10	10	0	0	0	0	0	0	0	0	0	0	10	0	0	50
			03:00 ~ 04:00	10	10	0	10	0	0	0	0	0	0	0	0	0	0	0	10	0	0	40
			04:00 ~ 05:00	10	10	0	10	0	0	0	0	0	0	0	0	0	0	0	10	0	0	40
			05:00 ~ 06:00	10	10	0	10	10	0	0	0	0	0	0	0	0	0	0	10	0	0	50
			06:00 ~ 07:00	20	10	0	10	10	0	0	0	0	0	0	0	0	0	0	10	0	0	60
			07:00 ~ 08:00	40	20	0	10	10	0	10	0	0	10	0	0	0	0	0	10	0	0	110
			08:00 ~ 09:00	50	30	0	10	10	0	10	0	0	10	0	0	0	0	0	10	0	0	130
			09:00 ~ 10:00	40	20	0	10	10	0	10	0	0	10	0	0	0	0	0	10	0	0	110
			10:00 ~ 11:00	40	20	0	10	10	0	10	0	0	10	0	0	0	0	0	10	0	0	110
			11:00 ~ 12:00	40	20	0	10	10	0	10	0	0	10	0	0	0	0	0	10	0	0	110
			12:00 ~ 13:00	60	30	0	40	20	10	10	0	0	10	0	0	10	0	0	10	10	0	210
			13:00 ~ 14:00	60	30	0	40	20	10	10	0	0	10	0	0	10	0	0	10	10	0	210
			14:00 ~ 15:00	60	30	0	40	20	10	10	0	0	10	0	0	10	0	0	10	10	0	210
			15:00 ~ 16:00	60	30	0	40	20	10	10	0	0	10	0	0	10	0	0	10	10	0	210
			16:00 ~ 17:00	70	40	0	40	20	10	10	0	0	10	0	0	10	0	0	10	10	0	230
			17:00 ~ 18:00	70	40	0	40	20	10	10	0	0	10	0	0	10	0	0	10	10	0	230
			18:00 ~ 19:00	70	40	0	40	20	10	10	0	0	10	0	0	10	0	0	10	10	0	230
			19:00 ~ 20:00	60	30	0	40	20	10	10	0	0	10	0	0	10	0	0	10	10	0	210
			20:00 ~ 21:00	50	30	0	30	10	10	10	0	0	10	0	0	10	0	0	10	10	0	180
			21:00 ~ 22:00	50	30	0	30	10	10	10	0	0	10	0	0	10	0	0	10	10	0	180
			22:00 ~ 23:00	50	30	0	30	10	10	10	0	0	10	0	0	10	0	0	10	10	0	180
			23:00 ~ 00:00	40	20	0	20	10	10	10	0	0	10	0	0	10	0	0	10	10	0	150
			Whole Day Total (veh)	1010	560	0	550	300	120	170	0	0	170	0	0	120	0	0	240	120	0	3360
166	Kowloon City Road	SB	**00:00 ~ 01:00**	10	10	0	10	0	0	0	0	0	0	0	0	0	0	0	10	0	0	40
			01:00 ~ 02:00	10	10	0	10	0	0	0	0	0	0	0	0	0	0	0	10	0	0	40
			02:00 ~ 03:00	10	10	0	10	0	0	0	0	0	0	0	0	0	0	0	10	0	0	40
			03:00 ~ 04:00	10	10	0	10	0	0	0	0	0	0	0	0	0	0	0	0	0	0	30
			04:00 ~ 05:00	10	10	0	10	0	0	0	0	0	0	0	0	0	0	0	0	0	0	30
			05:00 ~ 06:00	10	10	0	10	0	0	0	0	0	0	0	0	0	0	0	10	0	0	40
			06:00 ~ 07:00	10	10	0	10	0	0	0	0	0	0	0	0	0	0	0	10	0	0	40
			07:00 ~ 08:00	20	10	0	10	10	0	0	0	0	0	0	0	0	0	0	10	0	0	60
			08:00 ~ 09:00	30	20	0	10	10	0	0	0	0	0	0	0	0	0	0	10	0	0	80
			09:00 ~ 10:00	30	20	0	10	10	0	0	0	0	0	0	0	0	0	0	10	0	0	80
			10:00 ~ 11:00	20	10	0	10	10	0	0	0	0	0	0	0	0	0	0	10	0	0	60
			11:00 ~ 12:00	30	20	0	10	10	0	0	0	0	0	0	0	0	0	0	10	0	0	80
			12:00 ~ 13:00	20	10	0	10	10	0	0	0	0	0	0	0	0	0	0	10	0	0	60
			13:00 ~ 14:00	20	10	0	10	10	0	0	0	0	0	0	0	0	0	0	10	0	0	60
			14:00 ~ 15:00	20	10	0	10	10	0	0	0	0	0	0	0	0	0	0	10	0	0	60
			15:00 ~ 16:00	20	10	0	10	10	0	0	0	0	0	0	0	0	0	0	10	0	0	60
			16:00 ~ 17:00	20	10	0	10	10	0	0	0	0	0	0	0	0	0	0	10	0	0	60
			17:00 ~ 18:00	20	10	0	10	10	0	0	0	0	0	0	0	0	0	0	10	0	0	60
			18:00 ~ 19:00	20	10	0	10	10	0	0	0	0	0	0	0	0	0	0	10	0	0	60
			19:00 ~ 20:00	20	10	0	10	10	0	0	0	0	0	0	0	0	0	0	10	0	0	60
			20:00 ~ 21:00	20	10	0	10	10	0	0	0	0	0	0	0	0	0	0	10	0	0	60
			21:00 ~ 22:00	20	10	0	10	10	0	0	0	0	0	0	0	0	0	0	10	0	0	60
			22:00 ~ 23:00	20	10	0	10	10	0	0	0	0	0	0	0	0	0	0	10	0	0	60
			23:00 ~ 00:00	10	10	0	10	10	0	0	0	0	0	0	0	0	0	0	10	0	0	50
			Whole Day Total (veh)	430	270	0	240	170	0	0	0	0	0	0	0	0	0	0	220	0	0	1330
167	Kowloon City Road	NB	**00:00 ~ 01:00**	100	50	0	20	10	10	10	0	0	10	0	0	10	0	10	10	0	0	240
			01:00 ~ 02:00	70	40	0	10	10	10	10	0	0	10	0	0	10	0	10	10	0	0	190
			02:00 ~ 03:00	50	30	0	10	10	0	10	0	0	10	0	0	0	0	0	10	0	0	130
			03:00 ~ 04:00	40	20	0	10	10	0	10	0	0	10	0	0	0	0	0	10	0	0	110
			04:00 ~ 05:00	40	20	0	10	10	0	10	0	0	10	0	0	0	0	0	10	0	0	110
			05:00 ~ 06:00	50	30	0	10	10	0	10	0	0	10	0	0	0	0	10	10	0	0	140
			06:00 ~ 07:00	100	50	0	20	10	10	10	10	0	10	0	0	10	0	10	10	0	0	250
			07:00 ~ 08:00	200	100	0	30	10	10	10	10	0	10	10	10	10	0	10	30	10	0	460
			08:00 ~ 09:00	250	130	0	40	20	10	10	10	0	10	10	10	10	0	10	30	10	0	560
			09:00 ~ 10:00	220	110	0	40	20	10	10	10	0	10	10	10	10	0	10	30	10	0	510
			10:00 ~ 11:00	210	110	0	40	20	10	10	10	0	10	10	10	10	0	10	30	10	0	500
			11:00 ~ 12:00	220	110	0	40	20	10	10	10	0	10	10	10	10	0	10	30	10	0	510
			12:00 ~ 13:00	300	160	10	50	20	10	10	10	10	10	10	10	10	0	10	40	10	0	680
			13:00 ~ 14:00	310	160	10	50	20	10	10	10	10	10	10	10	10	0	10	40	10	0	690
			14:00 ~ 15:00	310	160	10	50	20	10	10	10	10	10	10	10	10	0	10	40	10	0	690
			15:00 ~ 16:00	320	160	10	50	20	10	10	10	10	10	10	10	10	0	10	40	10	0	700
			16:00 ~ 17:00	330	170	10	50	20	10	10	10	10	10	10	10	10	0	10	40	10	0	720
			17:00 ~ 18:00	320	170	10	50	20	10	10	10	10	10	10	10	10	0	10	40	10	0	710
			18:00 ~ 19:00	350	180	10	60	20	10	10	10	10	10	10	10	10	0	10	40	10	0	760
			19:00 ~ 20:00	310	160	10	50	20	10	10	10	10	10	10	10	10	0	10	40	10	0	690
			20:00 ~ 21:00	260	130	10	40	20	10	10	0	10	10	10	10	10	0	10	30	10	0	580
			21:00 ~ 22:00	270	140	10	40	20	10	10	0	10	10	10	10	10	0	10	30	10	0	600
			22:00 ~ 23:00	250	130	10	40	20	10	10	0	10	10	10	10	10	0	10	30	10	0	570
			23:00 ~ 00:00	200	110	10	30	10	10	10	0	10	10	10	10	10	0	10	30	10	0	480
			Whole Day Total (veh)	5080	2630	120	840	390	200	240	140	120	240	170	170	200	0	210	660	170	0	11580
168	Kowloon City Road	SB	**00:00 ~ 01:00**	10	10	0	10	0	0	0	0	0	0	0	0	0	0	0	10	0	0	40
			01:00 ~ 02:00	10	10	0	10	0	0	0	0	0	0	0	0	0	0	0	10	0	0	40
			02:00 ~ 03:00	10	10	0	10	0	0	0	0	0	0	0	0	0	0	0	10	0	0	40
			03:00 ~ 04:00	10	10	0	10	0	0	0	0	0	0	0	0	0	0	0	0	0	0	30
			04:00 ~ 05:00	10	10	0	10	0	0	0	0	0	0	0	0	0	0	0	0	0	0	30
			05:00 ~ 06:00	10	10	0	10	0	0	0	0	0	0	0	0	0	0	0	10	0	0	40
			06:00 ~ 07:00	10	10	0	10	0	0	0	0	0	0	0	0	0	0	0	10	0	0	40
			07:00 ~ 08:00	20	10	0	10	10	0	0	0	0	0	0	0	0	0	0	10	0	0	60
			08:00 ~ 09:00	30	20	0	10	10	0	0	0	0	0	0	0	0	0	0	10	0	0	80
			09:00 ~ 10:00	30	20	0	10	10	0	0	0	0	0	0	0	0	0	0	10	0	0	80
			10:00 ~ 11:00	20	10	0	10	10	0	0	0	0	0	0	0	0	0	0	10	0	0	60
			11:00 ~ 12:00	30	20	0	10	10	0	0	0	0	0	0	0	0	0	0	10	0	0	80
			12:00 ~ 13:00	20	10	0	10	10	0	0	0	0	0	0	0	0	0	0	10	0	0	60
			13:00 ~ 14:00	20	10	0	10	10	0	0	0	0	0	0	0	0	0	0	10	0	0	60
			14:00 ~ 15:00	20	10	0	10	10	0	0	0	0	0	0	0	0	0	0	10	0	0	60
			15:00 ~ 16:00	20	10	0	10	10	0	0	0	0	0	0	0	0	0	0	10	0	0	60
			16:00 ~ 17:00	20	10	0	10	10	0	0	0	0	0	0	0	0	0	0	10	0	0	60
			17:00 ~ 18:00	20	10	0	10	10	0	0	0	0	0	0	0	0	0	0	10	0	0	60
			18:00 ~ 19:00	20	10	0	10	10	0	0	0	0	0	0	0	0	0	0	10	0	0	60
			19:00 ~ 20:00	20	10	0	10	10	0	0	0	0	0	0	0	0	0	0	10	0	0	60
			20:00 ~ 21:00	20	10	0	10	10	0	0	0	0	0	0	0	0	0	0	10	0	0	60
			21:00 ~ 22:00	20	10	0	10	10	0	0	0	0	0	0	0	0	0	0	10	0	0	60
			22:00 ~ 23:00	20	10	0	10	10	0	0	0	0	0	0	0	0	0	0	10	0	0	60
			23:00 ~ 00:00	10	10	0	10	10	0	0	0	0	0	0	0	0	0	0	10	0	0	50
			Whole Day Total (veh)	430	270	0	240	170	0	0	0	0	0	0	0	0	0	0	220	0	0	1330

Road No.	Road Name	Bound	Hour	PC	TAXI	LGV3	LGV4	LGV6	HGV7	HGV8	PLB	PV4	PV5	NFB6	NFB7	NFB8	FBSD	FBDD	MC	HGV9	NFB9	Total
169	Sheung Heung Road	EB	**00:00 ~ 01:00**	50	30	0	20	10	10	10	10	0	10	0	0	0	0	20	10	0	0	180
			01:00 ~ 02:00	40	20	0	20	10	10	10	0	0	10	0	0	0	0	10	10	0	0	140
			02:00 ~ 03:00	30	20	0	10	10	0	10	0	0	0	0	0	0	0	10	10	0	0	100
			03:00 ~ 04:00	20	10	0	10	10	0	10	0	0	0	0	0	0	0	10	10	0	0	80
			04:00 ~ 05:00	20	10	0	10	10	0	10	0	0	0	0	0	0	0	10	10	0	0	80
			05:00 ~ 06:00	30	20	0	10	10	0	10	10	0	0	0	0	0	0	20	10	0	0	120
			06:00 ~ 07:00	50	30	0	20	10	10	10	10	0	10	0	0	0	0	50	10	0	0	210
			07:00 ~ 08:00	100	50	0	40	20	10	10	20	0	10	10	0	10	0	60	10	10	0	360
			08:00 ~ 09:00	120	60	0	50	20	10	10	20	0	10	10	0	10	0	50	20	10	0	400
			09:00 ~ 10:00	110	60	0	40	20	10	10	20	0	10	10	0	10	0	50	20	10	0	380
			10:00 ~ 11:00	110	60	0	40	20	10	10	20	0	10	10	0	10	0	50	20	10	0	380
			11:00 ~ 12:00	110	60	0	40	20	10	10	20	0	10	10	0	10	0	40	20	10	0	370
			12:00 ~ 13:00	50	30	0	30	10	10	10	20	0	10	0	0	0	0	60	10	10	0	250
			13:00 ~ 14:00	50	30	0	30	10	10	10	20	0	10	0	0	0	0	60	10	10	0	250
			14:00 ~ 15:00	50	30	0	30	10	10	10	20	0	10	0	0	0	0	60	10	10	0	250
			15:00 ~ 16:00	50	30	0	30	10	10	10	20	0	10	0	0	0	0	60	10	10	0	250
			16:00 ~ 17:00	50	30	0	30	10	10	10	20	0	10	0	0	0	0	60	10	10	0	250
			17:00 ~ 18:00	50	30	0	30	10	10	10	30	0	10	0	0	0	0	60	10	10	0	260
			18:00 ~ 19:00	60	30	0	30	10	10	10	30	0	10	0	0	0	0	60	10	10	0	270
			19:00 ~ 20:00	50	30	0	30	10	10	10	20	0	10	0	0	0	0	50	10	10	0	240
			20:00 ~ 21:00	40	20	0	20	10	10	10	20	0	10	0	0	0	0	50	10	10	0	210
			21:00 ~ 22:00	40	20	0	20	10	10	10	20	0	10	0	0	0	0	50	10	10	0	210
			22:00 ~ 23:00	40	20	0	20	10	10	10	10	0	10	0	0	0	0	40	10	10	0	190
			23:00 ~ 00:00	30	20	0	20	10	10	10	10	0	10	0	0	0	0	40	10	10	0	180
			Whole Day Total (veh)	1350	750	0	630	290	200	240	370	0	200	50	0	50	0	1030	280	170	0	5610
170	Sheung Heung Road	WB	**00:00 ~ 01:00**	20	10	0	10	10	0	0	0	0	0	0	0	0	0	0	10	0	0	60
			01:00 ~ 02:00	10	10	0	10	10	0	0	0	0	0	0	0	0	0	0	10	0	0	50
			02:00 ~ 03:00	10	10	0	10	0	0	0	0	0	0	0	0	0	0	0	10	0	0	40
			03:00 ~ 04:00	10	10	0	10	0	0	0	0	0	0	0	0	0	0	0	10	0	0	40
			04:00 ~ 05:00	10	10	0	10	0	0	0	0	0	0	0	0	0	0	0	10	0	0	40
			05:00 ~ 06:00	10	10	0	10	0	0	0	0	0	0	0	0	0	0	0	10	0	0	40
			06:00 ~ 07:00	20	10	0	10	10	0	0	0	0	0	0	0	0	0	0	10	0	0	60
			07:00 ~ 08:00	30	20	0	10	10	0	0	0	0	10	0	0	0	0	0	10	0	0	90
			08:00 ~ 09:00	40	20	0	10	10	0	0	0	0	10	0	0	0	0	0	10	0	0	100
			09:00 ~ 10:00	40	20	0	10	10	0	0	0	0	10	0	0	0	0	0	10	0	0	100
			10:00 ~ 11:00	40	20	0	10	10	0	0	0	0	10	0	0	0	0	0	10	0	0	100
			11:00 ~ 12:00	40	20	0	10	10	0	0	0	0	10	0	0	0	0	0	10	0	0	100
			12:00 ~ 13:00	30	20	0	10	10	0	0	0	0	0	0	0	0	0	0	10	0	0	80
			13:00 ~ 14:00	30	20	0	10	10	0	0	0	0	0	0	0	0	0	0	10	0	0	80
			14:00 ~ 15:00	30	20	0	10	10	0	0	0	0	0	0	0	0	0	0	10	0	0	80
			15:00 ~ 16:00	30	20	0	10	10	0	0	0	0	0	0	0	0	0	0	10	0	0	80
			16:00 ~ 17:00	30	20	0	10	10	0	0	0	0	0	0	0	0	0	0	10	0	0	80
			17:00 ~ 18:00	30	20	0	10	10	0	0	0	0	0	0	0	0	0	0	10	0	0	80
			18:00 ~ 19:00	30	20	0	10	10	0	0	0	0	0	0	0	0	0	0	10	0	0	80
			19:00 ~ 20:00	30	20	0	10	10	0	0	0	0	0	0	0	0	0	0	10	0	0	80
			20:00 ~ 21:00	20	10	0	10	10	0	0	0	0	0	0	0	0	0	0	10	0	0	60
			21:00 ~ 22:00	20	10	0	10	10	0	0	0	0	0	0	0	0	0	0	10	0	0	60
			22:00 ~ 23:00	20	10	0	10	10	0	0	0	0	0	0	0	0	0	0	10	0	0	60
			23:00 ~ 00:00	20	10	0	10	10	0	0	0	0	0	0	0	0	0	0	10	0	0	60
			Whole Day Total (veh)	600	370	0	240	200	0	0	0	0	50	0	0	0	0	0	240	0	0	1700
171	Pau Chung Street	NB	**00:00 ~ 01:00**	30	20	0	10	10	0	0	10	0	0	0	0	0	0	10	10	0	0	100
			01:00 ~ 02:00	20	10	0	10	10	0	0	0	0	0	0	0	0	0	10	10	0	0	70
			02:00 ~ 03:00	20	10	0	10	10	0	0	0	0	0	0	0	0	0	10	10	0	0	70
			03:00 ~ 04:00	20	10	0	10	10	0	0	0	0	0	0	0	0	0	10	10	0	0	70
			04:00 ~ 05:00	20	10	0	10	10	0	0	0	0	0	0	0	0	0	10	10	0	0	70
			05:00 ~ 06:00	20	10	0	10	10	0	0	0	0	0	0	0	0	0	10	10	0	0	70
			06:00 ~ 07:00	30	20	0	10	10	0	0	10	0	0	0	0	0	0	20	10	0	0	110
			07:00 ~ 08:00	60	30	0	20	10	10	10	10	0	10	0	0	10	0	20	10	0	0	200
			08:00 ~ 09:00	80	40	0	20	10	10	10	10	0	10	0	0	10	0	20	10	0	0	230
			09:00 ~ 10:00	70	40	0	20	10	10	10	10	0	10	0	0	10	0	20	10	0	0	220
			10:00 ~ 11:00	70	40	0	20	10	10	10	10	0	10	0	0	10	0	20	10	0	0	220
			11:00 ~ 12:00	70	40	0	20	10	10	10	10	0	10	0	0	10	0	20	10	0	0	220
			12:00 ~ 13:00	80	40	0	10	10	10	10	10	0	10	0	0	10	0	20	10	0	0	220
			13:00 ~ 14:00	80	40	0	10	10	10	10	10	0	10	0	0	10	0	20	10	0	0	220
			14:00 ~ 15:00	80	40	0	10	10	10	10	10	0	10	0	0	10	0	20	10	0	0	220
			15:00 ~ 16:00	80	40	0	10	10	10	10	10	0	10	0	0	10	0	20	10	0	0	220
			16:00 ~ 17:00	80	40	0	10	10	10	10	10	0	10	0	0	10	0	20	10	0	0	220
			17:00 ~ 18:00	80	40	0	10	10	10	10	10	0	10	0	0	10	0	20	10	0	0	220
			18:00 ~ 19:00	90	50	0	10	10	10	10	10	0	10	0	0	10	0	20	10	0	0	240
			19:00 ~ 20:00	80	40	0	10	10	10	10	10	0	10	0	0	10	0	20	10	0	0	220
			20:00 ~ 21:00	70	40	0	10	10	10	10	10	0	10	0	0	10	0	20	10	0	0	210
			21:00 ~ 22:00	70	40	0	10	10	10	10	10	0	10	0	0	10	0	20	10	0	0	210
			22:00 ~ 23:00	60	30	0	10	10	10	10	10	0	10	0	0	10	0	20	10	0	0	190
			23:00 ~ 00:00	50	30	0	10	10	10	10	10	0	10	0	0	10	0	10	10	0	0	170
			Whole Day Total (veh)	1410	750	0	290	240	170	170	190	0	170	0	0	170	0	410	240	0	0	4210
172	Pau Chung Street	SB	**00:00 ~ 01:00**	20	10	0	10	0	0	0	0	0	0	0	0	0	0	0	10	0	0	50
			01:00 ~ 02:00	10	10	0	10	0	0	0	0	0	0	0	0	0	0	0	10	0	0	40
			02:00 ~ 03:00	10	10	0	10	0	0	0	0	0	0	0	0	0	0	0	10	0	0	40
			03:00 ~ 04:00	10	10	0	10	0	0	0	0	0	0	0	0	0	0	0	0	0	0	30
			04:00 ~ 05:00	10	10	0	10	0	0	0	0	0	0	0	0	0	0	0	0	0	0	30
			05:00 ~ 06:00	10	10	0	10	0	0	0	0	0	0	0	0	0	0	0	10	0	0	40
			06:00 ~ 07:00	20	10	0	10	0	0	0	0	0	0	0	0	0	0	0	10	0	0	50
			07:00 ~ 08:00	30	20	0	10	10	0	0	0	0	0	0	0	0	0	0	10	0	0	80
			08:00 ~ 09:00	30	20	0	10	10	0	0	0	0	0	0	0	0	0	0	10	0	0	80
			09:00 ~ 10:00	30	20	0	10	10	0	0	0	0	0	0	0	0	0	0	10	0	0	80
			10:00 ~ 11:00	30	20	0	10	10	0	0	0	0	0	0	0	0	0	0	10	0	0	80
			11:00 ~ 12:00	30	20	0	10	10	0	0	0	0	0	0	0	0	0	0	10	0	0	80
			12:00 ~ 13:00	20	10	0	10	10	0	0	0	0	0	0	0	0	0	0	10	0	0	60
			13:00 ~ 14:00	20	10	0	10	10	0	0	0	0	0	0	0	0	0	0	10	0	0	60
			14:00 ~ 15:00	20	10	0	10	10	0	0	0	0	0	0	0	0	0	0	10	0	0	60
			15:00 ~ 16:00	20	10	0	10	10	0	0	0	0	0	0	0	0	0	0	10	0	0	60
			16:00 ~ 17:00	20	10	0	10	10	0	0	0	0	0	0	0	0	0	0	10	0	0	60
			17:00 ~ 18:00	20	10	0	10	10	0	0	0	0	0	0	0	0	0	0	10	0	0	60
			18:00 ~ 19:00	20	10	0	10	10	0	0	0	0	0	0	0	0	0	0	10	0	0	60
			19:00 ~ 20:00	20	10	0	10	10	0	0	0	0	0	0	0	0	0	0	10	0	0	60
			20:00 ~ 21:00	20	10	0	10	10	0	0	0	0	0	0	0	0	0	0	10	0	0	60
			21:00 ~ 22:00	20	10	0	10	10	0	0	0	0	0	0	0	0	0	0	10	0	0	60
			22:00 ~ 23:00	20	10	0	10	10	0	0	0	0	0	0	0	0	0	0	10	0	0	60
			23:00 ~ 00:00	10	10	0	10	10	0	0	0	0	0	0	0	0	0	0	10	0	0	50
			Whole Day Total (veh)	470	290	0	240	170	0	0	0	0	0	0	0	0	0	0	220	0	0	1390

Road No.	Road Name	Bound	Hour	PC	TAXI	LGV3	LGV4	LGV6	HGV7	HGV8	PLB	PV4	PV5	NFB6	NFB7	NFB8	FBSD	FBDD	MC	HGV9	NFB9	Total
173	Ma Hang Chung Road	WB	**00:00 ~ 01:00**	10	10	0	0	0	0	0	0	0	0	0	0	0	0	10	0	0	0	30
			01:00 ~ 02:00	10	10	0	0	0	0	0	0	0	0	0	0	0	0	0	0	0	0	20
			02:00 ~ 03:00	10	10	0	0	0	0	0	0	0	0	0	0	0	0	0	0	0	0	20
			03:00 ~ 04:00	10	10	0	0	0	0	0	0	0	0	0	0	0	0	0	0	0	0	20
			04:00 ~ 05:00	10	10	0	0	0	0	0	0	0	0	0	0	0	0	0	0	0	0	20
			05:00 ~ 06:00	10	10	0	0	0	0	0	0	0	0	0	0	0	0	10	0	0	0	30
			06:00 ~ 07:00	10	10	0	0	0	0	0	10	0	0	0	0	0	0	10	0	0	0	40
			07:00 ~ 08:00	10	10	0	10	0	0	0	10	0	0	0	0	0	0	10	10	0	0	60
			08:00 ~ 09:00	20	10	0	10	0	0	0	10	0	0	0	0	0	0	10	10	0	0	70
			09:00 ~ 10:00	10	10	0	10	0	0	0	10	0	0	0	0	0	0	10	10	0	0	60
			10:00 ~ 11:00	10	10	0	10	0	0	0	10	0	0	0	0	0	0	10	10	0	0	60
			11:00 ~ 12:00	10	10	0	10	0	0	0	10	0	0	0	0	0	0	10	10	0	0	60
			12:00 ~ 13:00	10	10	0	10	0	0	0	10	0	0	0	0	0	0	10	10	0	0	60
			13:00 ~ 14:00	10	10	0	10	0	0	0	10	0	0	0	0	0	0	10	10	0	0	60
			14:00 ~ 15:00	10	10	0	10	0	0	0	10	0	0	0	0	0	0	10	10	0	0	60
			15:00 ~ 16:00	10	10	0	10	0	0	0	10	0	0	0	0	0	0	10	10	0	0	60
			16:00 ~ 17:00	10	10	0	10	0	0	0	10	0	0	0	0	0	0	10	10	0	0	60
			17:00 ~ 18:00	10	10	0	10	0	0	0	10	0	0	0	0	0	0	10	10	0	0	60
			18:00 ~ 19:00	20	10	0	10	0	0	0	10	0	0	0	0	0	0	10	10	0	0	70
			19:00 ~ 20:00	10	10	0	10	0	0	0	10	0	0	0	0	0	0	10	10	0	0	60
			20:00 ~ 21:00	10	10	0	10	0	0	0	0	0	0	0	0	0	0	10	10	0	0	50
			21:00 ~ 22:00	10	10	0	10	0	0	0	0	0	0	0	0	0	0	10	10	0	0	50
			22:00 ~ 23:00	10	10	0	10	0	0	0	0	0	0	0	0	0	0	10	10	0	0	50
			23:00 ~ 00:00	10	10	0	10	0	0	0	0	0	0	0	0	0	0	10	10	0	0	50
			Whole Day Total (veh)	260	240	0	170	0	0	0	140	0	0	0	0	0	0	200	170	0	0	1180
174	Sheung Heung Road	EB	**00:00 ~ 01:00**	40	20	0	20	10	10	10	10	0	0	0	0	0	0	20	10	0	0	150
			01:00 ~ 02:00	30	20	0	10	10	10	10	0	0	0	0	0	0	0	10	10	0	0	110
			02:00 ~ 03:00	20	10	0	10	10	0	10	0	0	0	0	0	0	0	10	10	0	0	80
			03:00 ~ 04:00	20	10	0	10	10	0	10	0	0	0	0	0	0	0	10	10	0	0	80
			04:00 ~ 05:00	20	10	0	10	10	0	10	0	0	0	0	0	0	0	10	10	0	0	80
			05:00 ~ 06:00	20	10	0	10	10	0	10	10	0	0	0	0	0	0	20	10	0	0	100
			06:00 ~ 07:00	40	20	0	20	10	10	10	10	0	0	0	0	0	0	50	10	0	0	180
			07:00 ~ 08:00	70	40	0	30	10	10	10	20	0	10	0	0	10	0	60	10	10	0	290
			08:00 ~ 09:00	80	50	0	40	20	10	10	20	0	10	0	0	10	0	50	10	10	0	320
			09:00 ~ 10:00	70	40	0	40	20	10	10	20	0	10	0	0	10	0	40	10	10	0	290
			10:00 ~ 11:00	70	40	0	40	20	10	10	20	0	10	0	0	10	0	40	10	10	0	290
			11:00 ~ 12:00	80	40	0	40	20	10	10	20	0	10	0	0	10	0	40	10	10	0	300
			12:00 ~ 13:00	40	20	0	20	10	10	10	20	0	10	0	0	0	0	60	10	10	0	220
			13:00 ~ 14:00	40	20	0	20	10	10	10	20	0	10	0	0	0	0	60	10	10	0	220
			14:00 ~ 15:00	40	20	0	20	10	10	10	20	0	10	0	0	0	0	60	10	10	0	220
			15:00 ~ 16:00	40	20	0	20	10	10	10	20	0	10	0	0	0	0	60	10	10	0	220
			16:00 ~ 17:00	40	20	0	20	10	10	10	20	0	10	0	0	0	0	60	10	10	0	220
			17:00 ~ 18:00	40	20	0	20	10	10	10	30	0	10	0	0	0	0	60	10	10	0	230
			18:00 ~ 19:00	40	20	0	20	10	10	10	30	0	10	0	0	0	0	60	10	10	0	230
			19:00 ~ 20:00	40	20	0	20	10	10	10	20	0	10	0	0	0	0	50	10	10	0	210
			20:00 ~ 21:00	30	20	0	20	10	10	10	20	0	10	0	0	0	0	50	10	10	0	200
			21:00 ~ 22:00	30	20	0	20	10	10	10	20	0	10	0	0	0	0	50	10	10	0	200
			22:00 ~ 23:00	30	20	0	20	10	10	10	10	0	10	0	0	0	0	40	10	10	0	180
			23:00 ~ 00:00	30	20	0	20	10	10	10	10	0	10	0	0	0	0	40	10	10	0	180
			Whole Day Total (veh)	1000	550	0	520	280	200	240	370	0	170	0	0	50	0	1010	240	170	0	4800
175	Sheung Heung Road	WB	**00:00 ~ 01:00**	80	40	0	10	10	0	10	0	0	10	0	0	0	0	10	10	0	0	180
			01:00 ~ 02:00	50	30	0	10	10	0	10	0	0	10	0	0	0	0	0	10	0	0	130
			02:00 ~ 03:00	40	20	0	10	10	0	0	0	0	10	0	0	0	0	0	10	0	0	100
			03:00 ~ 04:00	30	20	0	10	10	0	0	0	0	0	0	0	0	0	0	10	0	0	80
			04:00 ~ 05:00	30	20	0	10	10	0	0	0	0	0	0	0	0	0	0	10	0	0	80
			05:00 ~ 06:00	40	20	0	10	10	0	0	0	0	10	0	0	0	0	10	10	0	0	110
			06:00 ~ 07:00	80	40	0	10	10	0	10	10	0	10	0	0	0	0	10	10	0	0	190
			07:00 ~ 08:00	150	80	0	20	10	10	10	10	0	10	10	10	10	0	10	20	10	0	370
			08:00 ~ 09:00	180	90	0	30	10	10	10	10	0	10	10	10	10	0	10	20	10	0	420
			09:00 ~ 10:00	160	80	0	20	10	10	10	10	0	10	10	10	10	0	10	20	10	0	380
			10:00 ~ 11:00	160	80	0	20	10	10	10	10	0	10	10	10	10	0	10	20	10	0	380
			11:00 ~ 12:00	160	90	0	20	10	10	10	10	0	10	10	10	10	0	10	20	10	0	390
			12:00 ~ 13:00	240	130	0	10	10	10	10	10	10	10	10	10	10	0	10	30	0	0	510
			13:00 ~ 14:00	250	130	0	10	10	10	10	10	10	10	10	10	10	0	10	30	0	0	520
			14:00 ~ 15:00	250	130	0	10	10	10	10	10	10	10	10	10	10	0	10	30	0	0	520
			15:00 ~ 16:00	260	130	0	10	10	10	10	10	10	10	10	10	10	0	10	30	0	0	530
			16:00 ~ 17:00	260	140	0	10	10	10	10	10	10	10	10	10	10	0	10	30	0	0	540
			17:00 ~ 18:00	260	140	0	10	10	10	10	10	10	10	10	10	10	0	10	30	0	0	540
			18:00 ~ 19:00	280	140	0	20	10	10	10	10	10	10	10	10	10	0	10	30	0	0	570
			19:00 ~ 20:00	250	130	0	10	10	10	10	10	10	10	10	10	10	0	10	30	0	0	520
			20:00 ~ 21:00	210	110	0	10	10	10	10	0	10	10	10	10	10	0	10	30	0	0	450
			21:00 ~ 22:00	220	110	0	10	10	10	10	0	10	10	10	10	10	0	10	30	0	0	460
			22:00 ~ 23:00	200	100	0	10	10	10	10	0	10	10	10	10	10	0	10	30	0	0	430
			23:00 ~ 00:00	160	90	0	10	10	10	10	0	10	10	10	10	10	0	10	20	0	0	370
			Whole Day Total (veh)	4000	2090	0	310	240	170	200	140	120	220	170	170	170	0	200	520	50	0	8770
176	Sheung Heung Road	EB	**00:00 ~ 01:00**	40	20	0	20	10	10	10	10	0	0	0	0	0	0	20	10	0	0	150
			01:00 ~ 02:00	20	10	0	10	10	10	10	0	0	0	0	0	0	0	10	10	0	0	90
			02:00 ~ 03:00	20	10	0	10	10	0	10	0	0	0	0	0	0	0	10	10	0	0	80
			03:00 ~ 04:00	20	10	0	10	10	0	10	0	0	0	0	0	0	0	10	10	0	0	80
			04:00 ~ 05:00	20	10	0	10	10	0	10	0	0	0	0	0	0	0	10	10	0	0	80
			05:00 ~ 06:00	20	10	0	10	10	0	10	10	0	0	0	0	0	0	20	10	0	0	100
			06:00 ~ 07:00	40	20	0	20	10	10	10	10	0	0	0	0	0	0	50	10	0	0	180
			07:00 ~ 08:00	70	40	0	30	10	10	10	20	0	10	0	0	10	0	60	10	10	0	290
			08:00 ~ 09:00	80	40	0	40	20	10	10	20	0	10	0	0	10	0	50	10	10	0	310
			09:00 ~ 10:00	70	40	0	40	20	10	10	20	0	10	0	0	10	0	40	10	10	0	290
			10:00 ~ 11:00	70	40	0	30	20	10	10	20	0	10	0	0	10	0	40	10	10	0	280
			11:00 ~ 12:00	70	40	0	40	20	10	10	20	0	10	0	0	10	0	40	10	10	0	290
			12:00 ~ 13:00	40	20	0	30	10	10	10	20	0	10	0	0	0	0	60	10	10	0	230
			13:00 ~ 14:00	40	20	0	30	10	10	10	20	0	10	0	0	0	0	60	10	10	0	230
			14:00 ~ 15:00	40	20	0	30	10	10	10	20	0	10	0	0	0	0	60	10	10	0	230
			15:00 ~ 16:00	40	20	0	30	10	10	10	20	0	10	0	0	0	0	60	10	10	0	230
			16:00 ~ 17:00	50	30	0	30	10	10	10	20	0	10	0	0	0	0	60	10	10	0	250
			17:00 ~ 18:00	40	30	0	30	10	10	10	30	0	10	0	0	0	0	60	10	10	0	250
			18:00 ~ 19:00	50	30	0	30	10	10	10	30	0	10	0	0	0	0	60	10	10	0	260
			19:00 ~ 20:00	40	20	0	30	10	10	10	20	0	10	0	0	0	0	50	10	10	0	220
			20:00 ~ 21:00	40	20	0	20	10	10	10	20	0	10	0	0	0	0	50	10	10	0	210
			21:00 ~ 22:00	40	20	0	20	10	10	10	20	0	10	0	0	0	0	50	10	10	0	210
			22:00 ~ 23:00	40	20	0	20	10	10	10	10	0	10	0	0	0	0	40	10	10	0	190
			23:00 ~ 00:00	30	20	0	20	10	10	10	10	0	10	0	0	0	0	40	10	10	0	180
			Whole Day Total (veh)	1030	560	0	590	280	200	240	370	0	170	0	0	50	0	1010	240	170	0	4910

Road No.	Road Name	Bound	Hour	PC	TAXI	LGV3	LGV4	LGV6	HGV7	HGV8	PLB	PV4	PV5	NFB6	NFB7	NFB8	FBSD	FBDD	MC	HGV9	NFB9	Total
177	Cheung Ning Street	NB	**00:00 ~ 01:00**	10	10	0	10	0	0	0	0	0	0	0	0	0	0	0	0	0	0	30
			01:00 ~ 02:00	10	10	0	10	0	0	0	0	0	0	0	0	0	0	0	0	0	0	30
			02:00 ~ 03:00	10	0	0	0	0	0	0	0	0	0	0	0	0	0	0	0	0	0	10
			03:00 ~ 04:00	0	0	0	0	0	0	0	0	0	0	0	0	0	0	0	0	0	0	0
			04:00 ~ 05:00	0	0	0	0	0	0	0	0	0	0	0	0	0	0	0	0	0	0	0
			05:00 ~ 06:00	10	0	0	0	0	0	0	0	0	0	0	0	0	0	0	0	0	0	10
			06:00 ~ 07:00	10	10	0	10	0	0	0	0	0	0	0	0	0	0	0	0	0	0	30
			07:00 ~ 08:00	10	10	0	10	10	0	0	0	0	0	0	0	0	0	0	0	0	0	40
			08:00 ~ 09:00	10	10	0	10	10	0	0	0	0	0	0	0	0	0	0	0	0	0	40
			09:00 ~ 10:00	10	10	0	10	10	0	0	0	0	0	0	0	0	0	0	0	0	0	40
			10:00 ~ 11:00	10	10	0	10	10	0	0	0	0	0	0	0	0	0	0	0	0	0	40
			11:00 ~ 12:00	10	10	0	10	10	0	0	0	0	0	0	0	0	0	0	0	0	0	40
			12:00 ~ 13:00	10	10	0	10	10	0	0	0	0	0	0	0	0	0	0	10	0	0	50
			13:00 ~ 14:00	10	10	0	10	10	0	0	0	0	0	0	0	0	0	0	10	0	0	50
			14:00 ~ 15:00	10	10	0	10	10	0	0	0	0	0	0	0	0	0	0	10	0	0	50
			15:00 ~ 16:00	10	10	0	10	10	0	0	0	0	0	0	0	0	0	0	10	0	0	50
			16:00 ~ 17:00	10	10	0	10	10	0	0	0	0	0	0	0	0	0	0	10	0	0	50
			17:00 ~ 18:00	10	10	0	10	10	0	0	0	0	0	0	0	0	0	0	10	0	0	50
			18:00 ~ 19:00	10	10	0	10	10	0	0	0	0	0	0	0	0	0	0	10	0	0	50
			19:00 ~ 20:00	10	10	0	10	10	0	0	0	0	0	0	0	0	0	0	10	0	0	50
			20:00 ~ 21:00	10	10	0	10	10	0	0	0	0	0	0	0	0	0	0	10	0	0	50
			21:00 ~ 22:00	10	10	0	10	10	0	0	0	0	0	0	0	0	0	0	10	0	0	50
			22:00 ~ 23:00	10	10	0	10	10	0	0	0	0	0	0	0	0	0	0	10	0	0	50
			23:00 ~ 00:00	10	10	0	10	10	0	0	0	0	0	0	0	0	0	0	10	0	0	50
			Whole Day Total (veh)	220	200	0	200	170	0	0	0	0	0	0	0	0	0	0	120	0	0	910
178	Cheung Ning Street	SB	**00:00 ~ 01:00**	10	10	0	10	0	0	0	0	0	0	0	0	0	0	0	10	0	0	40
			01:00 ~ 02:00	10	10	0	10	0	0	0	0	0	0	0	0	0	0	0	10	0	0	40
			02:00 ~ 03:00	10	10	0	10	0	0	0	0	0	0	0	0	0	0	0	0	0	0	30
			03:00 ~ 04:00	10	10	0	0	0	0	0	0	0	0	0	0	0	0	0	0	0	0	20
			04:00 ~ 05:00	10	10	0	0	0	0	0	0	0	0	0	0	0	0	0	0	0	0	20
			05:00 ~ 06:00	10	10	0	10	0	0	0	0	0	0	0	0	0	0	0	0	0	0	30
			06:00 ~ 07:00	10	10	0	10	0	0	0	0	0	0	0	0	0	0	0	10	0	0	40
			07:00 ~ 08:00	20	10	0	10	10	0	0	0	0	0	0	0	0	0	0	10	0	0	60
			08:00 ~ 09:00	20	10	0	10	10	0	0	0	0	0	0	0	0	0	0	10	0	0	60
			09:00 ~ 10:00	20	10	0	10	10	0	0	0	0	0	0	0	0	0	0	10	0	0	60
			10:00 ~ 11:00	20	10	0	10	10	0	0	0	0	0	0	0	0	0	0	10	0	0	60
			11:00 ~ 12:00	20	10	0	10	10	0	0	0	0	0	0	0	0	0	0	10	0	0	60
			12:00 ~ 13:00	10	10	0	10	10	0	0	0	0	0	0	0	0	0	0	10	0	0	50
			13:00 ~ 14:00	10	10	0	10	10	0	0	0	0	0	0	0	0	0	0	10	0	0	50
			14:00 ~ 15:00	10	10	0	10	10	0	0	0	0	0	0	0	0	0	0	10	0	0	50
			15:00 ~ 16:00	10	10	0	10	10	0	0	0	0	0	0	0	0	0	0	10	0	0	50
			16:00 ~ 17:00	10	10	0	10	10	0	0	0	0	0	0	0	0	0	0	10	0	0	50
			17:00 ~ 18:00	10	10	0	10	10	0	0	0	0	0	0	0	0	0	0	10	0	0	50
			18:00 ~ 19:00	10	10	0	10	10	0	0	0	0	0	0	0	0	0	0	10	0	0	50
			19:00 ~ 20:00	10	10	0	10	10	0	0	0	0	0	0	0	0	0	0	10	0	0	50
			20:00 ~ 21:00	10	10	0	10	10	0	0	0	0	0	0	0	0	0	0	10	0	0	50
			21:00 ~ 22:00	10	10	0	10	10	0	0	0	0	0	0	0	0	0	0	10	0	0	50
			22:00 ~ 23:00	10	10	0	10	10	0	0	0	0	0	0	0	0	0	0	10	0	0	50
			23:00 ~ 00:00	10	10	0	10	10	0	0	0	0	0	0	0	0	0	0	10	0	0	50
			Whole Day Total (veh)	290	240	0	220	170	0	0	0	0	0	0	0	0	0	0	200	0	0	1120
179	Sheung Heung Road	EB	**00:00 ~ 01:00**	70	40	0	30	10	10	10	10	0	10	0	0	0	0	20	10	10	0	230
			01:00 ~ 02:00	50	30	0	20	10	10	10	0	0	10	0	0	0	0	10	10	10	0	170
			02:00 ~ 03:00	30	20	0	20	10	10	10	0	0	10	0	0	0	0	10	10	0	0	130
			03:00 ~ 04:00	30	20	0	10	10	0	10	0	0	0	0	0	0	0	10	10	0	0	100
			04:00 ~ 05:00	30	20	0	10	10	0	10	0	0	0	0	0	0	0	10	10	0	0	100
			05:00 ~ 06:00	40	20	0	20	10	10	10	10	0	10	0	0	0	0	30	10	0	0	170
			06:00 ~ 07:00	70	40	0	30	10	10	10	20	0	10	0	0	0	0	60	10	10	0	280
			07:00 ~ 08:00	130	70	10	50	20	10	10	20	0	10	10	10	10	0	80	20	10	0	470
			08:00 ~ 09:00	160	90	10	60	30	10	10	30	0	10	10	10	10	0	70	20	10	0	540
			09:00 ~ 10:00	150	80	10	60	20	10	10	20	0	10	10	10	10	0	60	20	10	0	490
			10:00 ~ 11:00	140	70	10	60	20	10	10	20	0	10	10	10	10	0	60	20	10	0	470
			11:00 ~ 12:00	150	80	10	60	20	10	10	20	0	10	10	10	10	0	60	20	10	0	490
			12:00 ~ 13:00	100	50	0	40	20	10	10	30	0	10	10	0	10	0	70	10	10	0	380
			13:00 ~ 14:00	100	60	0	40	20	10	10	30	0	10	10	0	10	0	70	20	10	0	400
			14:00 ~ 15:00	110	60	0	40	20	10	10	30	0	10	10	0	10	0	80	20	10	0	420
			15:00 ~ 16:00	110	60	0	40	20	10	10	30	0	10	10	0	10	0	80	20	10	0	420
			16:00 ~ 17:00	110	60	0	40	20	10	10	30	0	10	10	0	10	0	70	20	10	0	410
			17:00 ~ 18:00	110	60	0	40	20	10	10	30	0	10	10	0	10	0	80	20	10	0	420
			18:00 ~ 19:00	120	60	0	40	20	10	10	30	0	10	10	0	10	0	80	20	10	0	430
			19:00 ~ 20:00	100	60	0	40	20	10	10	30	0	10	10	0	10	0	70	20	10	0	400
			20:00 ~ 21:00	90	50	0	30	10	10	10	20	0	10	10	0	10	0	60	10	10	0	330
			21:00 ~ 22:00	90	50	0	30	10	10	10	20	0	10	10	0	10	0	60	10	10	0	330
			22:00 ~ 23:00	80	50	0	30	10	10	10	20	0	10	10	0	10	0	50	10	10	0	310
			23:00 ~ 00:00	70	40	0	30	10	10	10	20	0	10	10	0	10	0	50	10	10	0	290
			Whole Day Total (veh)	2240	1240	50	870	380	220	240	470	0	220	170	50	170	0	1300	360	200	0	8180
180	Pau Chung Street	NB	**00:00 ~ 01:00**	20	10	0	10	10	0	0	10	0	0	0	0	0	0	20	10	0	0	90
			01:00 ~ 02:00	20	10	0	10	10	0	0	0	0	0	0	0	0	0	10	10	0	0	70
			02:00 ~ 03:00	10	10	0	10	10	0	0	0	0	0	0	0	0	0	10	10	0	0	60
			03:00 ~ 04:00	10	10	0	10	0	0	0	0	0	0	0	0	0	0	10	10	0	0	50
			04:00 ~ 05:00	10	10	0	10	0	0	0	0	0	0	0	0	0	0	10	10	0	0	50
			05:00 ~ 06:00	10	10	0	10	10	0	0	0	0	0	0	0	0	0	20	10	0	0	70
			06:00 ~ 07:00	20	10	0	10	10	0	0	10	0	0	0	0	0	0	40	10	0	0	110
			07:00 ~ 08:00	50	30	0	10	10	0	10	20	0	10	0	0	0	0	50	10	0	0	200
			08:00 ~ 09:00	60	30	0	10	10	0	10	20	0	10	0	0	0	0	40	10	0	0	200
			09:00 ~ 10:00	50	30	0	10	10	0	10	10	0	10	0	0	0	0	40	10	0	0	180
			10:00 ~ 11:00	50	30	0	10	10	0	10	10	0	10	0	0	0	0	30	10	0	0	170
			11:00 ~ 12:00	50	30	0	10	10	0	10	10	0	10	0	0	0	0	30	10	0	0	170
			12:00 ~ 13:00	30	20	0	10	10	0	0	10	0	10	0	0	0	0	30	10	0	0	130
			13:00 ~ 14:00	30	20	0	10	10	0	0	10	0	10	0	0	0	0	40	10	0	0	140
			14:00 ~ 15:00	30	20	0	10	10	0	0	10	0	10	0	0	0	0	40	10	0	0	140
			15:00 ~ 16:00	30	20	0	10	10	0	0	10	0	10	0	0	0	0	40	10	0	0	140
			16:00 ~ 17:00	40	20	0	10	10	0	0	10	0	10	0	0	0	0	40	10	0	0	150
			17:00 ~ 18:00	40	20	0	10	10	0	0	20	0	10	0	0	0	0	40	10	0	0	160
			18:00 ~ 19:00	40	20	0	10	10	0	0	20	0	10	0	0	0	0	40	10	0	0	160
			19:00 ~ 20:00	30	20	0	10	10	0	0	10	0	10	0	0	0	0	30	10	0	0	130
			20:00 ~ 21:00	30	20	0	10	10	0	0	10	0	10	0	0	0	0	30	10	0	0	130
			21:00 ~ 22:00	30	20	0	10	10	0	0	10	0	10	0	0	0	0	30	10	0	0	130
			22:00 ~ 23:00	30	20	0	10	10	0	0	10	0	10	0	0	0	0	30	10	0	0	130
			23:00 ~ 00:00	20	10	0	10	10	0	0	10	0	10	0	0	0	0	20	10	0	0	100
			Whole Day Total (veh)	740	450	0	240	220	0	50	230	0	170	0	0	0	0	720	240	0	0	3060

Road No.	Road Name	Bound	Hour	PC	TAXI	LGV3	LGV4	LGV6	HGV7	HGV8	PLB	PV4	PV5	NFB6	NFB7	NFB8	FBSD	FBDD	MC	HGV9	NFB9	Total
181	Pau Chung Street	SB	**00:00 ~ 01:00**	20	10	0	10	10	0	0	0	0	0	0	0	0	0	10	10	0	0	70
			01:00 ~ 02:00	20	10	0	10	10	0	0	0	0	0	0	0	0	0	10	10	0	0	70
			02:00 ~ 03:00	10	10	0	10	0	0	0	0	0	0	0	0	0	0	10	10	0	0	50
			03:00 ~ 04:00	10	10	0	10	0	0	0	0	0	0	0	0	0	0	10	10	0	0	50
			04:00 ~ 05:00	10	10	0	10	0	0	0	0	0	0	0	0	0	0	10	10	0	0	50
			05:00 ~ 06:00	10	10	0	10	0	0	0	0	0	0	0	0	0	0	10	10	0	0	50
			06:00 ~ 07:00	20	10	0	10	10	0	0	10	0	0	0	0	0	0	10	10	0	0	80
			07:00 ~ 08:00	40	20	0	10	10	0	10	10	0	10	0	0	0	0	10	10	0	0	130
			08:00 ~ 09:00	50	30	0	10	10	0	10	10	0	10	0	0	0	0	10	10	0	0	150
			09:00 ~ 10:00	40	20	0	10	10	0	10	10	0	10	0	0	0	0	10	10	0	0	130
			10:00 ~ 11:00	40	20	0	10	10	0	10	10	0	10	0	0	0	0	10	10	0	0	130
			11:00 ~ 12:00	40	30	0	10	10	0	10	10	0	10	0	0	0	0	10	10	0	0	140
			12:00 ~ 13:00	30	20	0	10	10	0	0	10	0	0	0	0	0	0	10	10	0	0	100
			13:00 ~ 14:00	30	20	0	10	10	0	0	10	0	0	0	0	0	0	10	10	0	0	100
			14:00 ~ 15:00	30	20	0	10	10	0	0	10	0	0	0	0	0	0	10	10	0	0	100
			15:00 ~ 16:00	30	20	0	10	10	0	0	10	0	0	0	0	0	0	10	10	0	0	100
			16:00 ~ 17:00	30	20	0	10	10	0	0	10	0	0	0	0	0	0	10	10	0	0	100
			17:00 ~ 18:00	30	20	0	10	10	0	0	10	0	0	0	0	0	0	10	10	0	0	100
			18:00 ~ 19:00	30	20	0	10	10	0	0	10	0	0	0	0	0	0	10	10	0	0	100
			19:00 ~ 20:00	30	20	0	10	10	0	0	10	0	0	0	0	0	0	10	10	0	0	100
			20:00 ~ 21:00	20	10	0	10	10	0	0	10	0	0	0	0	0	0	10	10	0	0	80
			21:00 ~ 22:00	20	10	0	10	10	0	0	10	0	0	0	0	0	0	10	10	0	0	80
			22:00 ~ 23:00	20	10	0	10	10	0	0	10	0	0	0	0	0	0	10	10	0	0	80
			23:00 ~ 00:00	20	10	0	10	10	0	0	10	0	0	0	0	0	0	10	10	0	0	80
			Whole Day Total (veh)	630	390	0	240	200	0	50	180	0	50	0	0	0	0	240	240	0	0	2220
182	Pau Chung Street	NB	**00:00 ~ 01:00**	40	20	0	10	10	0	10	10	0	0	0	0	0	0	10	10	0	0	120
			01:00 ~ 02:00	30	20	0	10	10	0	10	0	0	0	0	0	0	0	10	10	0	0	100
			02:00 ~ 03:00	20	10	0	10	10	0	0	0	0	0	0	0	0	0	10	10	0	0	70
			03:00 ~ 04:00	20	10	0	10	10	0	0	0	0	0	0	0	0	0	10	10	0	0	70
			04:00 ~ 05:00	20	10	0	10	10	0	0	0	0	0	0	0	0	0	10	10	0	0	70
			05:00 ~ 06:00	20	10	0	10	10	0	0	0	0	0	0	0	0	0	10	10	0	0	70
			06:00 ~ 07:00	40	20	0	10	10	0	10	10	0	0	0	0	0	0	20	10	0	0	130
			07:00 ~ 08:00	80	40	0	20	10	10	10	10	0	10	0	0	10	0	20	10	0	0	230
			08:00 ~ 09:00	100	50	0	20	10	10	10	10	0	10	0	0	10	0	20	10	0	0	260
			09:00 ~ 10:00	90	50	0	20	10	10	10	10	0	10	0	0	10	0	20	10	0	0	250
			10:00 ~ 11:00	80	40	0	20	10	10	10	10	0	10	0	0	10	0	20	10	0	0	230
			11:00 ~ 12:00	90	50	0	20	10	10	10	10	0	10	0	0	10	0	20	10	0	0	250
			12:00 ~ 13:00	50	30	0	10	10	0	10	10	0	10	0	0	0	0	20	10	0	0	160
			13:00 ~ 14:00	50	30	0	10	10	0	10	10	0	10	0	0	0	0	20	10	0	0	160
			14:00 ~ 15:00	50	30	0	10	10	0	10	10	0	10	0	0	0	0	20	10	0	0	160
			15:00 ~ 16:00	50	30	0	10	10	0	10	10	0	10	0	0	0	0	20	10	0	0	160
			16:00 ~ 17:00	60	30	0	10	10	0	10	10	0	10	0	0	0	0	20	10	0	0	170
			17:00 ~ 18:00	60	30	0	10	10	0	10	10	0	10	0	0	0	0	20	10	0	0	170
			18:00 ~ 19:00	60	30	0	10	10	0	10	10	0	10	0	0	0	0	20	10	0	0	170
			19:00 ~ 20:00	50	30	0	10	10	0	10	10	0	10	0	0	0	0	20	10	0	0	160
			20:00 ~ 21:00	50	30	0	10	10	0	10	10	0	10	0	0	0	0	20	10	0	0	160
			21:00 ~ 22:00	50	30	0	10	10	0	10	10	0	10	0	0	0	0	20	10	0	0	160
			22:00 ~ 23:00	40	20	0	10	10	0	10	10	0	10	0	0	0	0	20	10	0	0	140
			23:00 ~ 00:00	40	20	0	10	10	0	10	10	0	10	0	0	0	0	10	10	0	0	130
			Whole Day Total (veh)	1240	670	0	290	240	50	200	190	0	170	0	0	50	0	410	240	0	0	3750
183	Pau Chung Street	SB	**00:00 ~ 01:00**	10	10	0	10	0	0	0	0	0	0	0	0	0	0	10	0	0	0	40
			01:00 ~ 02:00	10	10	0	10	0	0	0	0	0	0	0	0	0	0	10	0	0	0	40
			02:00 ~ 03:00	10	10	0	10	0	0	0	0	0	0	0	0	0	0	10	0	0	0	40
			03:00 ~ 04:00	10	10	0	0	0	0	0	0	0	0	0	0	0	0	10	0	0	0	30
			04:00 ~ 05:00	10	10	0	0	0	0	0	0	0	0	0	0	0	0	10	0	0	0	30
			05:00 ~ 06:00	10	10	0	10	0	0	0	0	0	0	0	0	0	0	10	0	0	0	40
			06:00 ~ 07:00	10	10	0	10	0	0	0	10	0	0	0	0	0	0	10	0	0	0	50
			07:00 ~ 08:00	10	10	0	10	10	0	0	10	0	0	0	0	0	0	10	10	0	0	70
			08:00 ~ 09:00	10	10	0	10	10	0	0	10	0	0	0	0	0	0	10	10	0	0	70
			09:00 ~ 10:00	10	10	0	10	10	0	0	10	0	0	0	0	0	0	10	10	0	0	70
			10:00 ~ 11:00	10	10	0	10	10	0	0	10	0	0	0	0	0	0	10	10	0	0	70
			11:00 ~ 12:00	10	10	0	10	10	0	0	10	0	0	0	0	0	0	10	10	0	0	70
			12:00 ~ 13:00	20	10	0	10	10	0	10	10	0	0	0	0	0	0	10	10	0	0	90
			13:00 ~ 14:00	20	10	0	10	10	0	10	10	0	0	0	0	0	0	10	10	0	0	90
			14:00 ~ 15:00	20	10	0	10	10	0	10	10	0	0	0	0	0	0	10	10	0	0	90
			15:00 ~ 16:00	20	10	0	10	10	0	10	10	0	0	0	0	0	0	10	10	0	0	90
			16:00 ~ 17:00	20	10	0	10	10	0	10	10	0	0	0	0	0	0	10	10	0	0	90
			17:00 ~ 18:00	20	10	0	10	10	0	10	10	0	0	0	0	0	0	10	10	0	0	90
			18:00 ~ 19:00	20	10	0	10	10	0	10	10	0	0	0	0	0	0	10	10	0	0	90
			19:00 ~ 20:00	20	10	0	10	10	0	10	10	0	0	0	0	0	0	10	10	0	0	90
			20:00 ~ 21:00	20	10	0	10	10	0	10	10	0	0	0	0	0	0	10	10	0	0	90
			21:00 ~ 22:00	20	10	0	10	10	0	10	10	0	0	0	0	0	0	10	10	0	0	90
			22:00 ~ 23:00	20	10	0	10	10	0	10	10	0	0	0	0	0	0	10	10	0	0	90
			23:00 ~ 00:00	10	10	0	10	10	0	10	10	0	0	0	0	0	0	10	10	0	0	80
			Whole Day Total (veh)	350	240	0	220	170	0	120	180	0	0	0	0	0	0	240	170	0	0	1690
184	San Shan Road	WB	**00:00 ~ 01:00**	10	10	0	0	0	0	0	0	0	0	0	0	0	0	0	0	0	0	20
			01:00 ~ 02:00	10	10	0	0	0	0	0	0	0	0	0	0	0	0	0	0	0	0	20
			02:00 ~ 03:00	10	10	0	0	0	0	0	0	0	0	0	0	0	0	0	0	0	0	20
			03:00 ~ 04:00	10	10	0	0	0	0	0	0	0	0	0	0	0	0	0	0	0	0	20
			04:00 ~ 05:00	10	10	0	0	0	0	0	0	0	0	0	0	0	0	0	0	0	0	20
			05:00 ~ 06:00	10	10	0	0	0	0	0	0	0	0	0	0	0	0	0	0	0	0	20
			06:00 ~ 07:00	10	10	0	0	0	0	0	0	0	0	0	0	0	0	0	0	0	0	20
			07:00 ~ 08:00	10	10	0	10	0	0	0	0	0	0	0	0	0	0	0	10	0	0	40
			08:00 ~ 09:00	20	10	0	10	0	0	0	0	0	0	0	0	0	0	0	10	0	0	50
			09:00 ~ 10:00	10	10	0	10	0	0	0	0	0	0	0	0	0	0	0	10	0	0	40
			10:00 ~ 11:00	10	10	0	10	0	0	0	0	0	0	0	0	0	0	0	10	0	0	40
			11:00 ~ 12:00	10	10	0	10	0	0	0	0	0	0	0	0	0	0	0	10	0	0	40
			12:00 ~ 13:00	10	10	0	10	0	0	0	0	0	0	0	0	0	0	0	10	0	0	40
			13:00 ~ 14:00	10	10	0	10	0	0	0	0	0	0	0	0	0	0	0	10	0	0	40
			14:00 ~ 15:00	10	10	0	10	0	0	0	0	0	0	0	0	0	0	0	10	0	0	40
			15:00 ~ 16:00	10	10	0	10	0	0	0	0	0	0	0	0	0	0	0	10	0	0	40
			16:00 ~ 17:00	10	10	0	10	0	0	0	0	0	0	0	0	0	0	0	10	0	0	40
			17:00 ~ 18:00	10	10	0	10	0	0	0	0	0	0	0	0	0	0	0	10	0	0	40
			18:00 ~ 19:00	20	10	0	10	0	0	0	0	0	0	0	0	0	0	0	10	0	0	50
			19:00 ~ 20:00	10	10	0	10	0	0	0	0	0	0	0	0	0	0	0	10	0	0	40
			20:00 ~ 21:00	10	10	0	10	0	0	0	0	0	0	0	0	0	0	0	10	0	0	40
			21:00 ~ 22:00	10	10	0	10	0	0	0	0	0	0	0	0	0	0	0	10	0	0	40
			22:00 ~ 23:00	10	10	0	10	0	0	0	0	0	0	0	0	0	0	0	10	0	0	40
			23:00 ~ 00:00	10	10	0	10	0	0	0	0	0	0	0	0	0	0	0	10	0	0	40
			Whole Day Total (veh)	260	240	0	170	0	0	0	0	0	0	0	0	0	0	0	170	0	0	840

Road No.	Road Name	Bound	Hour	PC	TAXI	LGV3	LGV4	LGV6	HGV7	HGV8	PLB	PV4	PV5	NFB6	NFB7	NFB8	FBSD	FBDD	MC	HGV9	NFB9	Total
185	Kowloon City Road	NB	**00:00 ~ 01:00**	100	50	0	20	10	10	10	0	0	10	0	0	10	0	10	10	0	0	240
			01:00 ~ 02:00	70	40	0	10	10	10	10	0	0	10	0	0	10	0	0	10	0	0	180
			02:00 ~ 03:00	50	30	0	10	10	0	10	0	0	10	0	0	0	0	0	10	0	0	130
			03:00 ~ 04:00	40	20	0	10	10	0	10	0	0	10	0	0	0	0	0	10	0	0	110
			04:00 ~ 05:00	40	20	0	10	10	0	10	0	0	10	0	0	0	0	0	10	0	0	110
			05:00 ~ 06:00	50	30	0	10	10	0	10	0	0	10	0	0	0	0	0	10	0	0	140
			06:00 ~ 07:00	100	50	0	20	10	10	10	10	0	10	0	0	10	0	10	10	0	0	250
			07:00 ~ 08:00	190	100	0	30	10	10	10	10	0	10	10	10	10	0	10	20	10	0	440
			08:00 ~ 09:00	240	120	0	40	20	10	10	10	0	10	10	10	10	0	10	30	10	0	540
			09:00 ~ 10:00	210	110	0	40	20	10	10	10	0	10	10	10	10	0	10	30	10	0	500
			10:00 ~ 11:00	200	110	0	30	20	10	10	10	0	10	10	10	10	0	10	30	10	0	480
			11:00 ~ 12:00	210	110	0	40	20	10	10	10	0	10	10	10	10	0	10	30	10	0	500
			12:00 ~ 13:00	290	150	10	50	20	10	10	10	10	10	10	10	10	0	10	40	10	0	660
			13:00 ~ 14:00	300	150	10	50	20	10	10	10	10	10	10	10	10	0	10	40	10	0	670
			14:00 ~ 15:00	300	160	10	50	20	10	10	10	10	10	10	10	10	0	10	40	10	0	680
			15:00 ~ 16:00	310	160	10	50	20	10	10	10	10	10	10	10	10	0	10	40	10	0	690
			16:00 ~ 17:00	320	160	10	50	20	10	10	10	10	10	10	10	10	0	10	40	10	0	700
			17:00 ~ 18:00	320	160	10	50	20	10	10	10	10	10	10	10	10	0	10	40	10	0	700
			18:00 ~ 19:00	340	170	10	50	20	10	10	10	10	10	10	10	10	0	10	40	10	0	730
			19:00 ~ 20:00	300	150	10	50	20	10	10	10	10	10	10	10	10	0	10	40	10	0	670
			20:00 ~ 21:00	250	130	10	40	20	10	10	0	10	10	10	10	10	0	10	30	10	0	570
			21:00 ~ 22:00	260	130	10	40	20	10	10	0	10	10	10	10	10	0	10	30	10	0	580
			22:00 ~ 23:00	240	120	10	40	20	10	10	0	10	10	10	10	10	0	10	30	10	0	550
			23:00 ~ 00:00	200	100	10	30	10	10	10	0	10	10	10	10	10	0	10	30	10	0	470
			Whole Day Total (veh)	4930	2530	120	820	390	200	240	140	120	240	170	170	200	0	200	650	170	0	11290
186	Kowloon City Road	NB	**00:00 ~ 01:00**	90	50	0	20	10	10	10	0	0	10	0	0	10	0	10	10	0	0	230
			01:00 ~ 02:00	60	30	0	10	10	10	10	0	0	10	0	0	10	0	0	10	0	0	160
			02:00 ~ 03:00	50	30	0	10	10	0	10	0	0	10	0	0	0	0	0	10	0	0	130
			03:00 ~ 04:00	40	20	0	10	10	0	10	0	0	10	0	0	0	0	0	10	0	0	110
			04:00 ~ 05:00	40	20	0	10	10	0	10	0	0	10	0	0	0	0	0	10	0	0	110
			05:00 ~ 06:00	50	30	0	10	10	0	10	0	0	10	0	0	0	0	0	10	0	0	140
			06:00 ~ 07:00	90	50	0	20	10	10	10	10	0	10	0	0	10	0	10	10	0	0	240
			07:00 ~ 08:00	180	90	0	30	10	10	10	10	0	10	10	10	10	0	10	20	10	0	420
			08:00 ~ 09:00	230	120	0	40	20	10	10	10	0	10	10	10	10	0	10	30	10	0	530
			09:00 ~ 10:00	200	100	0	30	20	10	10	10	0	10	10	10	10	0	10	30	10	0	470
			10:00 ~ 11:00	190	100	0	30	10	10	10	10	0	10	10	10	10	0	10	20	10	0	440
			11:00 ~ 12:00	200	110	0	30	20	10	10	10	0	10	10	10	10	0	10	30	10	0	480
			12:00 ~ 13:00	280	150	10	50	20	10	10	10	10	10	10	10	10	0	10	30	10	0	640
			13:00 ~ 14:00	290	150	10	50	20	10	10	10	10	10	10	10	10	0	10	30	10	0	650
			14:00 ~ 15:00	290	150	10	50	20	10	10	10	10	10	10	10	10	0	10	40	10	0	660
			15:00 ~ 16:00	300	150	10	50	20	10	10	10	10	10	10	10	10	0	10	40	10	0	670
			16:00 ~ 17:00	310	160	10	50	20	10	10	10	10	10	10	10	10	0	10	40	10	0	690
			17:00 ~ 18:00	310	160	10	50	20	10	10	10	10	10	10	10	10	0	10	40	10	0	690
			18:00 ~ 19:00	320	170	10	50	20	10	10	10	10	10	10	10	10	0	10	40	10	0	710
			19:00 ~ 20:00	290	150	10	50	20	10	10	10	10	10	10	10	10	0	10	30	10	0	650
			20:00 ~ 21:00	240	120	10	40	20	10	10	0	10	10	10	10	10	0	10	30	10	0	550
			21:00 ~ 22:00	250	130	10	40	20	10	10	0	10	10	10	10	10	0	10	30	10	0	570
			22:00 ~ 23:00	230	120	10	40	20	10	10	0	10	10	10	10	10	0	10	30	10	0	540
			23:00 ~ 00:00	190	100	10	30	10	10	10	0	10	10	10	10	10	0	10	20	10	0	450
			Whole Day Total (veh)	4720	2460	120	800	380	200	240	140	120	240	170	170	200	0	200	600	170	0	10930
187	Kowloon City Road	NB	**00:00 ~ 01:00**	120	60	0	30	10	10	10	0	0	10	10	0	10	0	10	20	10	0	310
			01:00 ~ 02:00	80	40	0	20	10	10	10	0	0	10	10	0	10	0	10	10	10	0	230
			02:00 ~ 03:00	60	30	0	20	10	10	10	0	0	10	0	0	0	0	0	10	0	0	160
			03:00 ~ 04:00	50	30	0	10	10	0	10	0	0	10	0	0	0	0	0	10	0	0	130
			04:00 ~ 05:00	50	20	0	10	10	0	10	0	0	10	0	0	0	0	0	10	0	0	120
			05:00 ~ 06:00	60	30	0	20	10	10	10	0	0	10	0	0	0	0	10	10	0	0	170
			06:00 ~ 07:00	120	60	0	30	10	10	10	10	0	10	10	0	10	0	10	20	10	0	320
			07:00 ~ 08:00	230	120	10	60	20	10	10	10	10	10	10	10	10	0	10	30	10	0	570
			08:00 ~ 09:00	290	150	10	70	30	10	10	10	10	10	10	10	10	0	10	40	10	0	690
			09:00 ~ 10:00	260	130	10	60	30	10	10	10	10	10	10	10	10	0	10	30	10	0	620
			10:00 ~ 11:00	250	130	10	60	20	10	10	10	10	10	10	10	10	0	10	30	10	0	600
			11:00 ~ 12:00	260	130	10	60	30	10	10	10	10	10	10	10	10	0	10	30	10	0	620
			12:00 ~ 13:00	330	170	10	50	20	10	10	10	10	10	10	10	10	0	10	40	10	0	720
			13:00 ~ 14:00	340	170	10	60	20	10	10	10	10	10	10	10	10	0	10	40	10	0	740
			14:00 ~ 15:00	350	180	10	60	20	10	10	10	10	10	10	10	10	0	10	40	10	0	760
			15:00 ~ 16:00	350	180	10	60	20	10	10	10	10	10	10	10	10	0	10	40	10	0	760
			16:00 ~ 17:00	360	180	10	60	20	10	10	10	10	10	10	10	10	0	10	40	10	0	770
			17:00 ~ 18:00	360	180	10	60	20	10	10	10	10	10	10	10	10	0	10	40	10	0	770
			18:00 ~ 19:00	380	190	10	60	20	10	10	10	10	10	10	10	10	0	10	50	10	0	810
			19:00 ~ 20:00	340	170	10	60	20	10	10	10	10	10	10	10	10	0	10	40	10	0	740
			20:00 ~ 21:00	290	150	10	50	20	10	10	0	10	10	10	10	10	0	10	40	10	0	650
			21:00 ~ 22:00	300	150	10	50	20	10	10	0	10	10	10	10	10	0	10	40	10	0	660
			22:00 ~ 23:00	270	140	10	50	20	10	10	0	10	10	10	10	10	0	10	30	10	0	610
			23:00 ~ 00:00	220	120	10	40	20	10	10	0	10	10	10	10	10	0	10	30	10	0	530
			Whole Day Total (veh)	5720	2910	170	1110	440	220	240	140	170	240	200	170	200	0	210	720	200	0	13060
188	Bailey Street	EB	**00:00 ~ 01:00**	10	0	0	0	0	0	0	0	0	0	0	0	0	0	10	0	0	0	20
			01:00 ~ 02:00	10	0	0	0	0	0	0	0	0	0	0	0	0	0	10	0	0	0	20
			02:00 ~ 03:00	10	0	0	0	0	0	0	0	0	0	0	0	0	0	0	0	0	0	10
			03:00 ~ 04:00	0	0	0	0	0	0	0	0	0	0	0	0	0	0	0	0	0	0	0
			04:00 ~ 05:00	0	0	0	0	0	0	0	0	0	0	0	0	0	0	0	0	0	0	0
			05:00 ~ 06:00	10	0	0	0	0	0	0	0	0	0	0	0	0	0	10	0	0	0	20
			06:00 ~ 07:00	10	0	0	0	0	0	0	10	0	0	0	0	0	0	10	0	0	0	30
			07:00 ~ 08:00	10	10	0	10	0	0	0	10	0	0	0	0	0	0	10	0	0	0	50
			08:00 ~ 09:00	10	10	0	10	0	0	0	10	0	0	0	0	0	0	10	0	0	0	50
			09:00 ~ 10:00	10	10	0	10	0	0	0	10	0	0	0	0	0	0	10	0	0	0	50
			10:00 ~ 11:00	10	10	0	10	0	0	0	10	0	0	0	0	0	0	10	0	0	0	50
			11:00 ~ 12:00	10	10	0	10	0	0	0	10	0	0	0	0	0	0	10	0	0	0	50
			12:00 ~ 13:00	10	10	0	0	0	0	0	10	0	0	0	0	0	0	10	0	0	0	40
			13:00 ~ 14:00	10	10	0	0	0	0	0	10	0	0	0	0	0	0	10	0	0	0	40
			14:00 ~ 15:00	10	10	0	0	0	0	0	10	0	0	0	0	0	0	10	0	0	0	40
			15:00 ~ 16:00	10	10	0	0	0	0	0	10	0	0	0	0	0	0	10	0	0	0	40
			16:00 ~ 17:00	10	10	0	0	0	0	0	10	0	0	0	0	0	0	10	0	0	0	40
			17:00 ~ 18:00	10	10	0	0	0	0	0	10	0	0	0	0	0	0	10	0	0	0	40
			18:00 ~ 19:00	10	10	0	0	0	0	0	10	0	0	0	0	0	0	10	0	0	0	40
			19:00 ~ 20:00	10	10	0	0	0	0	0	10	0	0	0	0	0	0	10	0	0	0	40
			20:00 ~ 21:00	10	10	0	0	0	0	0	0	0	0	0	0	0	0	10	0	0	0	30
			21:00 ~ 22:00	10	10	0	0	0	0	0	0	0	0	0	0	0	0	10	0	0	0	30
			22:00 ~ 23:00	10	10	0	0	0	0	0	0	0	0	0	0	0	0	10	0	0	0	30
			23:00 ~ 00:00	10	10	0	0	0	0	0	0	0	0	0	0	0	0	10	0	0	0	30
			Whole Day Total (veh)	220	170	0	50	0	0	0	140	0	0	0	0	0	0	210	0	0	0	790

Road No.	Road Name	Bound	Hour	PC	TAXI	LGV3	LGV4	LGV6	HGV7	HGV8	PLB	PV4	PV5	NFB6	NFB7	NFB8	FBSD	FBDD	MC	HGV9	NFB9	Total
189	Bailey Street	WB	**00:00 ~ 01:00**	60	30	0	30	10	10	10	10	0	10	0	0	0	0	10	10	0	0	190
			01:00 ~ 02:00	40	20	0	20	10	10	10	0	0	10	0	0	0	0	10	10	0	0	140
			02:00 ~ 03:00	30	20	0	10	10	10	10	0	0	0	0	0	0	0	10	10	0	0	110
			03:00 ~ 04:00	30	20	0	10	10	0	10	0	0	0	0	0	0	0	10	10	0	0	100
			04:00 ~ 05:00	30	20	0	10	10	0	10	0	0	0	0	0	0	0	10	10	0	0	100
			05:00 ~ 06:00	30	20	0	20	10	10	10	0	0	0	0	0	0	0	10	10	0	0	120
			06:00 ~ 07:00	60	30	0	30	10	10	10	10	0	10	0	0	0	0	30	10	0	0	210
			07:00 ~ 08:00	120	70	10	50	20	10	10	10	0	10	10	10	10	0	30	20	10	0	400
			08:00 ~ 09:00	150	80	10	60	20	10	10	10	0	10	10	10	10	0	30	20	10	0	450
			09:00 ~ 10:00	140	70	10	50	20	10	10	10	0	10	10	10	10	0	30	20	10	0	420
			10:00 ~ 11:00	130	70	10	50	20	10	10	10	0	10	10	10	10	0	30	20	10	0	410
			11:00 ~ 12:00	140	70	10	50	20	10	10	10	0	10	10	10	10	0	20	20	10	0	410
			12:00 ~ 13:00	170	90	0	40	20	10	10	10	0	10	10	10	10	0	30	20	10	0	450
			13:00 ~ 14:00	180	90	0	40	20	10	10	10	0	10	10	10	10	0	30	20	10	0	460
			14:00 ~ 15:00	180	90	0	40	20	10	10	10	0	10	10	10	10	0	30	20	10	0	460
			15:00 ~ 16:00	180	90	0	40	20	10	10	10	0	10	10	10	10	0	30	20	10	0	460
			16:00 ~ 17:00	190	100	0	40	20	10	10	10	0	10	10	10	10	0	30	20	10	0	480
			17:00 ~ 18:00	180	100	0	40	20	10	10	10	0	10	10	10	10	0	30	20	10	0	470
			18:00 ~ 19:00	200	100	0	40	20	10	10	10	0	10	10	10	10	0	30	30	10	0	500
			19:00 ~ 20:00	180	90	0	40	20	10	10	10	0	10	10	10	10	0	30	20	10	0	460
			20:00 ~ 21:00	150	80	0	30	10	10	10	10	0	10	10	10	10	0	20	20	10	0	390
			21:00 ~ 22:00	150	80	0	30	20	10	10	10	0	10	10	10	10	0	20	20	10	0	400
			22:00 ~ 23:00	140	70	0	30	10	10	10	10	0	10	10	10	10	0	20	20	10	0	370
			23:00 ~ 00:00	120	60	0	30	10	10	10	10	0	10	10	10	10	0	20	20	10	0	340
			Whole Day Total (veh)	2980	1560	50	830	380	220	240	190	0	200	170	170	170	0	550	420	170	0	8300

Road No.	Road Name	Bound	Hour	PC	TAXI	LGV3	LGV4	LGV6	HGV7	HGV8	PLB	PV4	PV5	NFB6	NFB7	NFB8	FBSD	FBDD	MC	HGV9	NFB9	Total
190	Sung Kit Street	NB	**00:00 ~ 01:00**	20	10	0	10	10	0	0	0	0	0	0	0	0	0	0	10	0	0	60
			01:00 ~ 02:00	10	10	0	10	10	0	0	0	0	0	0	0	0	0	0	10	0	0	50
			02:00 ~ 03:00	10	10	0	10	10	0	0	0	0	0	0	0	0	0	0	10	0	0	50
			03:00 ~ 04:00	10	10	0	10	0	0	0	0	0	0	0	0	0	0	0	10	0	0	40
			04:00 ~ 05:00	10	10	0	10	0	0	0	0	0	0	0	0	0	0	0	10	0	0	40
			05:00 ~ 06:00	10	10	0	10	10	0	0	0	0	0	0	0	0	0	0	10	0	0	50
			06:00 ~ 07:00	20	10	0	10	10	0	0	0	0	0	0	0	0	0	0	10	0	0	60
			07:00 ~ 08:00	30	20	0	10	10	0	10	0	0	10	0	0	0	0	0	10	0	0	100
			08:00 ~ 09:00	40	20	0	10	10	0	10	0	0	10	0	0	0	0	0	10	0	0	110
			09:00 ~ 10:00	30	20	0	10	10	0	10	0	0	10	0	0	0	0	0	10	0	0	100
			10:00 ~ 11:00	30	20	0	10	10	0	10	0	0	10	0	0	0	0	0	10	0	0	100
			11:00 ~ 12:00	30	20	0	10	10	0	10	0	0	10	0	0	0	0	0	10	0	0	100
			12:00 ~ 13:00	10	10	0	10	10	0	10	0	0	0	0	0	0	0	0	10	0	0	60
			13:00 ~ 14:00	10	10	0	10	10	0	10	0	0	0	0	0	0	0	0	10	0	0	60
			14:00 ~ 15:00	10	10	0	10	10	0	10	0	0	0	0	0	0	0	0	10	0	0	60
			15:00 ~ 16:00	10	10	0	10	10	0	10	0	0	0	0	0	0	0	0	10	0	0	60
			16:00 ~ 17:00	10	10	0	10	10	0	10	0	0	0	0	0	0	0	0	10	0	0	60
			17:00 ~ 18:00	10	10	0	10	10	0	10	0	0	0	0	0	0	0	0	10	0	0	60
			18:00 ~ 19:00	10	10	0	10	10	0	10	0	0	0	0	0	0	0	0	10	0	0	60
			19:00 ~ 20:00	10	10	0	10	10	0	10	0	0	0	0	0	0	0	0	10	0	0	60
			20:00 ~ 21:00	10	10	0	10	10	0	10	0	0	0	0	0	0	0	0	10	0	0	60
			21:00 ~ 22:00	10	10	0	10	10	0	10	0	0	0	0	0	0	0	0	10	0	0	60
			22:00 ~ 23:00	10	10	0	10	10	0	10	0	0	0	0	0	0	0	0	10	0	0	60
			23:00 ~ 00:00	10	10	0	10	10	0	10	0	0	0	0	0	0	0	0	10	0	0	60
			Whole Day Total (veh)	370	290	0	240	220	0	170	0	0	50	0	0	0	0	0	240	0	0	1580

Road No.	Road Name	Bound	Hour	PC	TAXI	LGV3	LGV4	LGV6	HGV7	HGV8	PLB	PV4	PV5	NFB6	NFB7	NFB8	FBSD	FBDD	MC	HGV9	NFB9	Total
191	Bailey Street	WB	**00:00 ~ 01:00**	80	40	0	30	10	10	10	10	0	10	0	0	10	0	10	10	10	0	240
			01:00 ~ 02:00	50	30	0	20	10	10	10	0	0	10	0	0	10	0	10	10	10	0	180
			02:00 ~ 03:00	40	20	0	20	10	10	10	0	0	10	0	0	0	0	10	10	0	0	140
			03:00 ~ 04:00	30	20	0	10	10	0	10	0	0	0	0	0	0	0	10	10	0	0	100
			04:00 ~ 05:00	30	20	0	10	10	0	10	0	0	0	0	0	0	0	10	10	0	0	100
			05:00 ~ 06:00	40	20	0	20	10	10	10	0	0	10	0	0	0	0	10	10	0	0	140
			06:00 ~ 07:00	80	40	0	30	10	10	10	10	0	10	0	0	10	0	30	10	10	0	260
			07:00 ~ 08:00	150	80	10	50	20	10	10	10	0	10	10	10	10	0	30	20	10	0	440
			08:00 ~ 09:00	190	100	10	70	30	10	10	10	0	10	10	10	10	0	30	20	10	0	530
			09:00 ~ 10:00	170	90	10	60	20	10	10	10	0	10	10	10	10	0	30	20	10	0	480
			10:00 ~ 11:00	160	80	10	60	20	10	10	10	0	10	10	10	10	0	30	20	10	0	460
			11:00 ~ 12:00	170	90	10	60	20	10	10	10	0	10	10	10	10	0	20	20	10	0	470
			12:00 ~ 13:00	180	90	0	40	20	10	10	10	0	10	10	10	10	0	30	20	10	0	460
			13:00 ~ 14:00	180	90	0	40	20	10	10	10	0	10	10	10	10	0	30	20	10	0	460
			14:00 ~ 15:00	190	100	0	50	20	10	10	10	0	10	10	10	10	0	30	20	10	0	490
			15:00 ~ 16:00	190	100	0	50	20	10	10	10	0	10	10	10	10	0	30	20	10	0	490
			16:00 ~ 17:00	190	100	0	50	20	10	10	10	0	10	10	10	10	0	30	30	10	0	500
			17:00 ~ 18:00	190	100	0	50	20	10	10	10	0	10	10	10	10	0	30	30	10	0	500
			18:00 ~ 19:00	200	110	0	50	20	10	10	10	0	10	10	10	10	0	30	30	10	0	520
			19:00 ~ 20:00	180	90	0	40	20	10	10	10	0	10	10	10	10	0	30	20	10	0	460
			20:00 ~ 21:00	150	80	0	40	20	10	10	10	0	10	10	10	10	0	20	20	10	0	410
			21:00 ~ 22:00	160	80	0	40	20	10	10	10	0	10	10	10	10	0	20	20	10	0	420
			22:00 ~ 23:00	150	80	0	40	20	10	10	10	0	10	10	10	10	0	20	20	10	0	410
			23:00 ~ 00:00	120	60	0	30	10	10	10	10	0	10	10	10	10	0	20	20	10	0	340
			Whole Day Total (veh)	3270	1710	50	960	410	220	240	190	0	220	170	170	200	0	550	440	200	0	9000

Road No.	Road Name	Bound	Hour	PC	TAXI	LGV3	LGV4	LGV6	HGV7	HGV8	PLB	PV4	PV5	NFB6	NFB7	NFB8	FBSD	FBDD	MC	HGV9	NFB9	Total
192	Sung On Street	NB	**00:00 ~ 01:00**	10	10	0	10	10	0	0	0	0	0	0	0	0	0	0	10	0	0	50
			01:00 ~ 02:00	10	10	0	10	10	0	0	0	0	0	0	0	0	0	0	10	0	0	50
			02:00 ~ 03:00	10	10	0	10	0	0	0	0	0	0	0	0	0	0	0	0	0	0	30
			03:00 ~ 04:00	10	10	0	10	0	0	0	0	0	0	0	0	0	0	0	0	0	0	30
			04:00 ~ 05:00	10	10	0	10	0	0	0	0	0	0	0	0	0	0	0	0	0	0	30
			05:00 ~ 06:00	10	10	0	10	0	0	0	0	0	0	0	0	0	0	0	0	0	0	30
			06:00 ~ 07:00	10	10	0	10	10	0	0	0	0	0	0	0	0	0	0	10	0	0	50
			07:00 ~ 08:00	20	10	0	10	10	0	0	0	0	0	0	0	0	0	0	10	0	0	60
			08:00 ~ 09:00	30	20	0	10	10	0	0	0	0	0	0	0	0	0	0	10	0	0	80
			09:00 ~ 10:00	20	10	0	10	10	0	0	0	0	0	0	0	0	0	0	10	0	0	60
			10:00 ~ 11:00	20	10	0	10	10	0	0	0	0	0	0	0	0	0	0	10	0	0	60
			11:00 ~ 12:00	20	10	0	10	10	0	0	0	0	0	0	0	0	0	0	10	0	0	60
			12:00 ~ 13:00	10	10	0	10	10	0	0	0	0	0	0	0	0	0	0	10	0	0	50
			13:00 ~ 14:00	10	10	0	10	10	0	0	0	0	0	0	0	0	0	0	10	0	0	50
			14:00 ~ 15:00	10	10	0	10	10	0	0	0	0	0	0	0	0	0	0	10	0	0	50
			15:00 ~ 16:00	10	10	0	10	10	0	0	0	0	0	0	0	0	0	0	10	0	0	50
			16:00 ~ 17:00	10	10	0	10	10	0	0	0	0	0	0	0	0	0	0	10	0	0	50
			17:00 ~ 18:00	10	10	0	10	10	0	0	0	0	0	0	0	0	0	0	10	0	0	50
			18:00 ~ 19:00	10	10	0	10	10	0	0	0	0	0	0	0	0	0	0	10	0	0	50
			19:00 ~ 20:00	10	10	0	10	10	0	0	0	0	0	0	0	0	0	0	10	0	0	50
			20:00 ~ 21:00	10	10	0	10	10	0	0	0	0	0	0	0	0	0	0	10	0	0	50
			21:00 ~ 22:00	10	10	0	10	10	0	0	0	0	0	0	0	0	0	0	10	0	0	50
			22:00 ~ 23:00	10	10	0	10	10	0	0	0	0	0	0	0	0	0	0	10	0	0	50
			23:00 ~ 00:00	10	10	0	10	10	0	0	0	0	0	0	0	0	0	0	10	0	0	50
			Whole Day Total (veh)	300	250	0	240	200	0	0	0	0	0	0	0	0	0	0	200	0	0	1190

Road No.	Road Name	Bound	Hour	PC	TAXI	LGV3	LGV4	LGV6	HGV7	HGV8	PLB	PV4	PV5	NFB6	NFB7	NFB8	FBSD	FBDD	MC	HGV9	NFB9	Total
193	Sung On Street	SB	**00:00 ~ 01:00**	20	10	0	10	10	0	0	0	0	0	0	0	0	0	0	10	0	0	60
			01:00 ~ 02:00	10	10	0	10	10	0	0	0	0	0	0	0	0	0	0	10	0	0	50
			02:00 ~ 03:00	10	10	0	10	10	0	0	0	0	0	0	0	0	0	0	10	0	0	50
			03:00 ~ 04:00	10	10	0	10	10	0	0	0	0	0	0	0	0	0	0	0	0	0	40
			04:00 ~ 05:00	10	10	0	10	10	0	0	0	0	0	0	0	0	0	0	0	0	0	40
			05:00 ~ 06:00	10	10	0	10	10	0	0	0	0	0	0	0	0	0	0	10	0	0	50
			06:00 ~ 07:00	20	10	0	10	10	0	0	0	0	0	0	0	0	0	0	10	0	0	60
			07:00 ~ 08:00	30	20	0	10	10	10	10	0	0	0	0	0	0	0	0	10	0	0	100
			08:00 ~ 09:00	40	20	0	20	10	10	10	0	0	0	0	0	0	0	0	10	0	0	120
			09:00 ~ 10:00	30	20	0	20	10	10	10	0	0	0	0	0	0	0	0	10	0	0	110
			10:00 ~ 11:00	30	20	0	20	10	10	10	0	0	0	0	0	0	0	0	10	0	0	110
			11:00 ~ 12:00	30	20	0	20	10	10	10	0	0	0	0	0	0	0	0	10	0	0	110
			12:00 ~ 13:00	70	40	0	10	10	0	10	0	0	10	0	0	10	0	0	10	0	0	170
			13:00 ~ 14:00	70	40	0	10	10	0	10	0	0	10	0	0	10	0	0	10	0	0	170
			14:00 ~ 15:00	70	40	0	10	10	0	10	0	0	10	0	0	10	0	0	10	0	0	170
			15:00 ~ 16:00	70	40	0	10	10	0	10	0	0	10	0	0	10	0	0	10	0	0	170
			16:00 ~ 17:00	80	40	0	10	10	0	10	0	0	10	0	0	10	0	0	10	0	0	180
			17:00 ~ 18:00	80	40	0	10	10	0	10	0	0	10	0	0	10	0	0	10	0	0	180
			18:00 ~ 19:00	80	40	0	10	10	0	10	0	0	10	0	0	10	0	0	10	0	0	180
			19:00 ~ 20:00	70	40	0	10	10	0	10	0	0	10	0	0	10	0	0	10	0	0	170
			20:00 ~ 21:00	60	30	0	10	10	0	10	0	0	10	0	0	10	0	0	10	0	0	150
			21:00 ~ 22:00	60	30	0	10	10	0	10	0	0	10	0	0	10	0	0	10	0	0	150
			22:00 ~ 23:00	60	30	0	10	10	0	10	0	0	10	0	0	10	0	0	10	0	0	150
			23:00 ~ 00:00	50	30	0	10	10	0	10	0	0	10	0	0	10	0	0	10	0	0	140
			Whole Day Total (veh)	1070	610	0	280	240	50	170	0	0	120	0	0	120	0	0	220	0	0	2880
194	Sung On Street	NB	**00:00 ~ 01:00**	20	10	0	10	10	0	0	0	0	0	0	0	0	0	10	10	0	0	70
			01:00 ~ 02:00	20	10	0	10	10	0	0	0	0	0	0	0	0	0	0	10	0	0	60
			02:00 ~ 03:00	10	10	0	10	10	0	0	0	0	0	0	0	0	0	0	10	0	0	50
			03:00 ~ 04:00	10	10	0	10	10	0	0	0	0	0	0	0	0	0	0	10	0	0	50
			04:00 ~ 05:00	10	10	0	10	10	0	0	0	0	0	0	0	0	0	0	10	0	0	50
			05:00 ~ 06:00	10	10	0	10	10	0	0	0	0	0	0	0	0	0	10	10	0	0	60
			06:00 ~ 07:00	20	10	0	10	10	0	0	10	0	0	0	0	0	0	10	10	0	0	80
			07:00 ~ 08:00	40	20	0	10	10	10	10	10	0	10	0	0	0	0	10	10	0	0	140
			08:00 ~ 09:00	50	30	0	10	10	10	10	10	0	10	0	0	0	0	10	10	0	0	160
			09:00 ~ 10:00	50	30	0	10	10	10	10	10	0	10	0	0	0	0	10	10	0	0	160
			10:00 ~ 11:00	40	20	0	10	10	10	10	10	0	10	0	0	0	0	10	10	0	0	140
			11:00 ~ 12:00	50	30	0	10	10	10	10	10	0	10	0	0	0	0	10	10	0	0	160
			12:00 ~ 13:00	40	20	0	10	10	0	10	0	0	10	0	0	0	0	0	10	0	0	110
			13:00 ~ 14:00	40	20	0	10	10	0	10	0	0	10	0	0	0	0	0	10	0	0	110
			14:00 ~ 15:00	40	20	0	10	10	0	10	0	0	10	0	0	0	0	0	10	0	0	110
			15:00 ~ 16:00	40	20	0	10	10	0	10	0	0	10	0	0	0	0	0	10	0	0	110
			16:00 ~ 17:00	40	20	0	10	10	0	10	0	0	10	0	0	0	0	0	10	0	0	110
			17:00 ~ 18:00	40	20	0	10	10	0	10	0	0	10	0	0	0	0	0	10	0	0	110
			18:00 ~ 19:00	40	20	0	10	10	0	10	0	0	10	0	0	0	0	0	10	0	0	110
			19:00 ~ 20:00	40	20	0	10	10	0	10	0	0	10	0	0	0	0	0	10	0	0	110
			20:00 ~ 21:00	30	20	0	10	10	0	10	0	0	10	0	0	0	0	0	10	0	0	100
			21:00 ~ 22:00	30	20	0	10	10	0	10	0	0	10	0	0	0	0	0	10	0	0	100
			22:00 ~ 23:00	30	20	0	10	10	0	10	0	0	10	0	0	0	0	0	10	0	0	100
			23:00 ~ 00:00	30	20	0	10	10	0	10	0	0	10	0	0	0	0	0	10	0	0	100
			Whole Day Total (veh)	770	440	0	240	240	50	170	60	0	170	0	0	0	0	80	240	0	0	2460
195	Sung On Street	SB	**00:00 ~ 01:00**	10	10	0	10	0	0	0	0	0	0	0	0	0	0	10	10	0	0	50
			01:00 ~ 02:00	10	10	0	10	0	0	0	0	0	0	0	0	0	0	10	10	0	0	50
			02:00 ~ 03:00	10	10	0	0	0	0	0	0	0	0	0	0	0	0	10	0	0	0	30
			03:00 ~ 04:00	10	10	0	0	0	0	0	0	0	0	0	0	0	0	10	0	0	0	30
			04:00 ~ 05:00	10	10	0	0	0	0	0	0	0	0	0	0	0	0	10	0	0	0	30
			05:00 ~ 06:00	10	10	0	0	0	0	0	0	0	0	0	0	0	0	10	0	0	0	30
			06:00 ~ 07:00	10	10	0	10	0	0	0	10	0	0	0	0	0	0	10	10	0	0	60
			07:00 ~ 08:00	20	10	0	10	10	0	0	10	0	0	0	0	0	0	10	10	0	0	80
			08:00 ~ 09:00	20	10	0	10	10	0	0	10	0	0	0	0	0	0	10	10	0	0	80
			09:00 ~ 10:00	20	10	0	10	10	0	0	10	0	0	0	0	0	0	10	10	0	0	80
			10:00 ~ 11:00	20	10	0	10	10	0	0	10	0	0	0	0	0	0	10	10	0	0	80
			11:00 ~ 12:00	20	10	0	10	10	0	0	10	0	0	0	0	0	0	10	10	0	0	80
			12:00 ~ 13:00	20	10	0	10	10	0	0	10	0	0	0	0	0	0	10	10	0	0	80
			13:00 ~ 14:00	30	20	0	10	10	0	0	10	0	0	0	0	0	0	10	10	0	0	100
			14:00 ~ 15:00	30	20	0	10	10	0	0	10	0	0	0	0	0	0	10	10	0	0	100
			15:00 ~ 16:00	30	20	0	10	10	0	0	10	0	0	0	0	0	0	10	10	0	0	100
			16:00 ~ 17:00	30	20	0	10	10	0	0	10	0	0	0	0	0	0	10	10	0	0	100
			17:00 ~ 18:00	30	20	0	10	10	0	0	10	0	0	0	0	0	0	10	10	0	0	100
			18:00 ~ 19:00	30	20	0	10	10	0	0	10	0	0	0	0	0	0	10	10	0	0	100
			19:00 ~ 20:00	30	20	0	10	10	0	0	10	0	0	0	0	0	0	10	10	0	0	100
			20:00 ~ 21:00	20	10	0	10	10	0	0	10	0	0	0	0	0	0	10	10	0	0	80
			21:00 ~ 22:00	20	10	0	10	10	0	0	10	0	0	0	0	0	0	10	10	0	0	80
			22:00 ~ 23:00	20	10	0	10	10	0	0	10	0	0	0	0	0	0	10	10	0	0	80
			23:00 ~ 00:00	20	10	0	10	10	0	0	10	0	0	0	0	0	0	10	10	0	0	80
			Whole Day Total (veh)	480	310	0	200	170	0	0	180	0	0	0	0	0	0	240	200	0	0	1780
196	Bailey Street	EB	**00:00 ~ 01:00**	30	20	0	10	10	0	0	0	0	0	0	0	0	0	10	10	0	0	90
			01:00 ~ 02:00	20	10	0	10	10	0	0	0	0	0	0	0	0	0	10	10	0	0	70
			02:00 ~ 03:00	20	10	0	10	10	0	0	0	0	0	0	0	0	0	10	10	0	0	70
			03:00 ~ 04:00	10	10	0	10	10	0	0	0	0	0	0	0	0	0	10	10	0	0	60
			04:00 ~ 05:00	10	10	0	10	10	0	0	0	0	0	0	0	0	0	10	10	0	0	60
			05:00 ~ 06:00	20	10	0	10	10	0	0	0	0	0	0	0	0	0	10	10	0	0	70
			06:00 ~ 07:00	30	20	0	10	10	0	0	10	0	0	0	0	0	0	10	10	0	0	100
			07:00 ~ 08:00	50	30	0	10	10	10	10	10	0	10	0	0	0	0	20	10	0	0	170
			08:00 ~ 09:00	60	30	0	20	10	10	10	10	0	10	0	0	0	0	10	10	0	0	180
			09:00 ~ 10:00	60	30	0	20	10	10	10	10	0	10	0	0	0	0	10	10	0	0	180
			10:00 ~ 11:00	60	30	0	20	10	10	10	10	0	10	0	0	0	0	10	10	0	0	180
			11:00 ~ 12:00	60	30	0	20	10	10	10	10	0	10	0	0	0	0	10	10	0	0	180
			12:00 ~ 13:00	0	0	0	10	10	0	0	10	0	0	0	0	0	0	10	0	0	0	40
			13:00 ~ 14:00	0	0	0	10	10	0	0	10	0	0	0	0	0	0	10	0	0	0	40
			14:00 ~ 15:00	0	0	0	10	10	0	0	10	0	0	0	0	0	0	10	0	0	0	40
			15:00 ~ 16:00	0	0	0	10	10	0	0	10	0	0	0	0	0	0	10	0	0	0	40
			16:00 ~ 17:00	0	0	0	10	10	0	0	10	0	0	0	0	0	0	10	0	0	0	40
			17:00 ~ 18:00	0	0	0	10	10	0	0	10	0	0	0	0	0	0	10	0	0	0	40
			18:00 ~ 19:00	0	0	0	10	10	0	0	10	0	0	0	0	0	0	10	0	0	0	40
			19:00 ~ 20:00	0	0	0	10	10	0	0	10	0	0	0	0	0	0	10	0	0	0	40
			20:00 ~ 21:00	0	0	0	10	10	0	0	10	0	0	0	0	0	0	10	0	0	0	40
			21:00 ~ 22:00	0	0	0	10	10	0	0	10	0	0	0	0	0	0	10	0	0	0	40
			22:00 ~ 23:00	0	0	0	10	10	0	0	10	0	0	0	0	0	0	10	0	0	0	40
			23:00 ~ 00:00	0	0	0	10	10	0	0	10	0	0	0	0	0	0	10	0	0	0	40
			Whole Day Total (veh)	430	240	0	280	240	50	50	180	0	50	0	0	0	0	250	120	0	0	1890

Road No.	Road Name	Bound	Hour	PC	TAXI	LGV3	LGV4	LGV6	HGV7	HGV8	PLB	PV4	PV5	NFB6	NFB7	NFB8	FBSD	FBDD	MC	HGV9	NFB9	Total
			00:00 ~ 01:00	100	50	0	30	10	10	10	10	0	10	0	0	10	0	10	10	10	0	270
			01:00 ~ 02:00	70	40	0	20	10	10	10	0	0	10	0	0	10	0	10	10	10	0	210
			02:00 ~ 03:00	50	30	0	20	10	10	10	0	0	10	0	0	0	0	10	10	0	0	160
			03:00 ~ 04:00	40	20	0	10	10	0	10	0	0	10	0	0	0	0	10	10	0	0	120
			04:00 ~ 05:00	40	20	0	10	10	0	10	0	0	10	0	0	0	0	10	10	0	0	120
			05:00 ~ 06:00	50	30	0	20	10	10	10	0	0	10	0	0	0	0	10	10	0	0	160
			06:00 ~ 07:00	100	50	0	30	10	10	10	10	0	10	0	0	10	0	30	10	10	0	290
			07:00 ~ 08:00	200	100	10	50	20	10	10	10	0	10	10	10	10	0	40	30	10	0	530
			08:00 ~ 09:00	250	130	10	60	30	10	10	10	0	10	10	10	10	0	30	30	10	0	620
			09:00 ~ 10:00	220	110	10	60	20	10	10	10	0	10	10	10	10	0	30	30	10	0	560
			10:00 ~ 11:00	210	110	10	60	20	10	10	10	0	10	10	10	10	0	30	30	10	0	550
			11:00 ~ 12:00	220	110	10	60	20	10	10	10	0	10	10	10	10	0	30	30	10	0	560
197	Bailey Street	WB	**12:00 ~ 13:00**	110	60	0	30	10	10	10	10	0	10	10	0	10	0	30	20	10	0	330
			13:00 ~ 14:00	120	60	0	30	20	10	10	10	0	10	10	0	10	0	30	20	10	0	350
			14:00 ~ 15:00	120	60	0	30	20	10	10	10	0	10	10	0	10	0	30	20	10	0	350
			15:00 ~ 16:00	120	60	0	30	20	10	10	10	0	10	10	0	10	0	30	20	10	0	350
			16:00 ~ 17:00	120	70	0	40	20	10	10	10	0	10	10	0	10	0	30	20	10	0	370
			17:00 ~ 18:00	120	60	0	40	20	10	10	10	0	10	10	0	10	0	30	20	10	0	360
			18:00 ~ 19:00	130	70	0	40	20	10	10	10	0	10	10	0	10	0	30	20	10	0	380
			19:00 ~ 20:00	120	60	0	30	20	10	10	10	0	10	10	0	10	0	30	20	10	0	350
			20:00 ~ 21:00	100	50	0	30	10	10	10	10	0	10	10	0	10	0	20	10	10	0	290
			21:00 ~ 22:00	100	50	0	30	10	10	10	10	0	10	10	0	10	0	20	20	10	0	300
			22:00 ~ 23:00	90	50	0	30	10	10	10	10	0	10	10	0	10	0	20	10	10	0	280
			23:00 ~ 00:00	80	40	0	20	10	10	10	10	0	10	10	0	10	0	20	10	10	0	250
			Whole Day Total (veh)	2880	1490	50	810	370	220	240	190	0	240	170	50	200	0	570	430	200	0	8110
			00:00 ~ 01:00	10	10	0	0	0	0	0	0	0	0	0	0	0	0	0	0	0	0	20
			01:00 ~ 02:00	10	10	0	0	0	0	0	0	0	0	0	0	0	0	0	0	0	0	20
			02:00 ~ 03:00	10	10	0	0	0	0	0	0	0	0	0	0	0	0	0	0	0	0	20
			03:00 ~ 04:00	10	10	0	0	0	0	0	0	0	0	0	0	0	0	0	0	0	0	20
			04:00 ~ 05:00	10	10	0	0	0	0	0	0	0	0	0	0	0	0	0	0	0	0	20
			05:00 ~ 06:00	10	10	0	0	0	0	0	0	0	0	0	0	0	0	0	0	0	0	20
			06:00 ~ 07:00	10	10	0	0	0	0	0	0	0	0	0	0	0	0	0	0	0	0	20
			07:00 ~ 08:00	10	10	0	10	0	0	0	0	0	0	0	0	0	0	0	10	0	0	40
			08:00 ~ 09:00	20	10	0	10	0	0	0	0	0	0	0	0	0	0	0	10	0	0	50
			09:00 ~ 10:00	10	10	0	10	0	0	0	0	0	0	0	0	0	0	0	10	0	0	40
			10:00 ~ 11:00	10	10	0	10	0	0	0	0	0	0	0	0	0	0	0	10	0	0	40
			11:00 ~ 12:00	10	10	0	10	0	0	0	0	0	0	0	0	0	0	0	10	0	0	40
198	Chi Kiang Street	NB	**12:00 ~ 13:00**	10	10	0	10	0	0	0	0	0	0	0	0	0	0	0	10	0	0	40
			13:00 ~ 14:00	10	10	0	10	0	0	0	0	0	0	0	0	0	0	0	10	0	0	40
			14:00 ~ 15:00	10	10	0	10	0	0	0	0	0	0	0	0	0	0	0	10	0	0	40
			15:00 ~ 16:00	10	10	0	10	0	0	0	0	0	0	0	0	0	0	0	10	0	0	40
			16:00 ~ 17:00	10	10	0	10	0	0	0	0	0	0	0	0	0	0	0	10	0	0	40
			17:00 ~ 18:00	10	10	0	10	0	0	0	0	0	0	0	0	0	0	0	10	0	0	40
			18:00 ~ 19:00	20	10	0	10	0	0	0	0	0	0	0	0	0	0	0	10	0	0	50
			19:00 ~ 20:00	10	10	0	10	0	0	0	0	0	0	0	0	0	0	0	10	0	0	40
			20:00 ~ 21:00	10	10	0	10	0	0	0	0	0	0	0	0	0	0	0	10	0	0	40
			21:00 ~ 22:00	10	10	0	10	0	0	0	0	0	0	0	0	0	0	0	10	0	0	40
			22:00 ~ 23:00	10	10	0	10	0	0	0	0	0	0	0	0	0	0	0	10	0	0	40
			23:00 ~ 00:00	10	10	0	10	0	0	0	0	0	0	0	0	0	0	0	10	0	0	40
			Whole Day Total (veh)	260	240	0	170	0	0	0	0	0	0	0	0	0	0	0	170	0	0	840
			00:00 ~ 01:00	10	10	0	10	10	0	0	0	0	0	0	0	0	0	10	10	0	0	60
			01:00 ~ 02:00	10	10	0	10	10	0	0	0	0	0	0	0	0	0	0	10	0	0	50
			02:00 ~ 03:00	10	10	0	10	0	0	0	0	0	0	0	0	0	0	0	10	0	0	40
			03:00 ~ 04:00	10	10	0	10	0	0	0	0	0	0	0	0	0	0	0	0	0	0	30
			04:00 ~ 05:00	10	10	0	10	0	0	0	0	0	0	0	0	0	0	0	0	0	0	30
			05:00 ~ 06:00	10	10	0	10	0	0	0	0	0	0	0	0	0	0	10	10	0	0	50
			06:00 ~ 07:00	10	10	0	10	10	0	0	10	0	0	0	0	0	0	10	10	0	0	70
			07:00 ~ 08:00	20	10	0	10	10	0	0	10	0	0	0	0	0	0	10	10	0	0	80
			08:00 ~ 09:00	30	20	0	10	10	0	0	10	0	0	0	0	0	0	10	10	0	0	100
			09:00 ~ 10:00	30	20	0	10	10	0	0	10	0	0	0	0	0	0	10	10	0	0	100
			10:00 ~ 11:00	20	10	0	10	10	0	0	10	0	0	0	0	0	0	10	10	0	0	80
			11:00 ~ 12:00	30	20	0	10	10	0	0	10	0	0	0	0	0	0	10	10	0	0	100
199	Chi Kiang Street	SB	**12:00 ~ 13:00**	20	10	0	10	10	0	0	10	0	0	0	0	0	0	10	10	0	0	80
			13:00 ~ 14:00	20	10	0	10	10	0	0	10	0	0	0	0	0	0	10	10	0	0	80
			14:00 ~ 15:00	20	10	0	10	10	0	0	10	0	0	0	0	0	0	10	10	0	0	80
			15:00 ~ 16:00	20	10	0	10	10	0	0	10	0	0	0	0	0	0	10	10	0	0	80
			16:00 ~ 17:00	20	10	0	10	10	0	0	10	0	0	0	0	0	0	10	10	0	0	80
			17:00 ~ 18:00	20	10	0	10	10	0	0	10	0	0	0	0	0	0	10	10	0	0	80
			18:00 ~ 19:00	20	10	0	10	10	0	0	10	0	0	0	0	0	0	10	10	0	0	80
			19:00 ~ 20:00	20	10	0	10	10	0	0	10	0	0	0	0	0	0	10	10	0	0	80
			20:00 ~ 21:00	20	10	0	10	10	0	0	0	0	0	0	0	0	0	10	10	0	0	70
			21:00 ~ 22:00	20	10	0	10	10	0	0	0	0	0	0	0	0	0	10	10	0	0	70
			22:00 ~ 23:00	20	10	0	10	10	0	0	0	0	0	0	0	0	0	10	10	0	0	70
			23:00 ~ 00:00	10	10	0	10	10	0	0	0	0	0	0	0	0	0	10	10	0	0	60
			Whole Day Total (veh)	430	270	0	240	200	0	0	140	0	0	0	0	0	0	200	220	0	0	1700
			00:00 ~ 01:00	70	40	0	10	10	0	10	0	0	10	0	0	0	0	10	10	0	0	170
			01:00 ~ 02:00	50	30	0	10	10	0	10	0	0	10	0	0	0	0	0	10	0	0	130
			02:00 ~ 03:00	40	20	0	10	10	0	0	0	0	10	0	0	0	0	0	10	0	0	100
			03:00 ~ 04:00	30	20	0	10	10	0	0	0	0	0	0	0	0	0	0	10	0	0	80
			04:00 ~ 05:00	30	20	0	10	10	0	0	0	0	0	0	0	0	0	0	10	0	0	80
			05:00 ~ 06:00	40	20	0	10	10	0	0	0	0	10	0	0	0	0	10	10	0	0	110
			06:00 ~ 07:00	70	40	0	10	10	0	10	10	0	10	0	0	0	0	10	10	0	0	180
			07:00 ~ 08:00	140	70	0	20	10	10	10	10	0	10	10	10	10	0	10	20	10	0	350
			08:00 ~ 09:00	170	90	0	30	10	10	10	10	0	10	10	10	10	0	10	20	10	0	410
			09:00 ~ 10:00	150	80	0	30	10	10	10	10	0	10	10	10	10	0	10	20	10	0	380
			10:00 ~ 11:00	140	80	0	20	10	10	10	10	0	10	10	10	10	0	10	20	10	0	360
			11:00 ~ 12:00	150	80	0	30	10	10	10	10	0	10	10	10	10	0	10	20	10	0	380
200	Yuk Yat Street	NB	**12:00 ~ 13:00**	140	70	0	30	10	10	10	0	0	10	10	10	10	0	0	20	10	0	340
			13:00 ~ 14:00	140	70	0	30	10	10	10	0	0	10	10	10	10	0	0	20	10	0	340
			14:00 ~ 15:00	140	70	0	30	10	10	10	0	0	10	10	10	10	0	0	20	10	0	340
			15:00 ~ 16:00	140	70	0	30	10	10	10	0	0	10	10	10	10	0	0	20	10	0	340
			16:00 ~ 17:00	150	80	0	30	10	10	10	0	0	10	10	10	10	0	0	20	10	0	360
			17:00 ~ 18:00	150	80	0	30	10	10	10	0	0	10	10	10	10	0	0	20	10	0	360
			18:00 ~ 19:00	160	80	0	30	10	10	10	0	0	10	10	10	10	0	0	20	10	0	370
			19:00 ~ 20:00	140	70	0	30	10	10	10	0	0	10	10	10	10	0	0	20	10	0	340
			20:00 ~ 21:00	120	60	0	30	10	10	10	0	0	10	10	10	10	0	0	20	10	0	310
			21:00 ~ 22:00	120	60	0	30	10	10	10	0	0	10	10	10	10	0	0	20	10	0	310
			22:00 ~ 23:00	110	60	0	20	10	10	10	0	0	10	10	10	10	0	0	20	10	0	290
			23:00 ~ 00:00	90	50	0	20	10	10	10	0	0	10	10	10	10	0	0	10	10	0	250
			Whole Day Total (veh)	2680	1410	0	540	240	170	200	60	0	220	170	170	170	0	80	400	170	0	6680

Road No.	Road Name	Bound	Hour	PC	TAXI	LGV3	LGV4	LGV6	HGV7	HGV8	PLB	PV4	PV5	NFB6	NFB7	NFB8	FBSD	FBDD	MC	HGV9	NFB9	Total
201	Yuk Yat Street	SB	**00:00 ~ 01:00**	10	10	0	10	10	0	0	0	0	0	0	0	0	0	0	10	0	0	50
			01:00 ~ 02:00	10	10	0	10	10	0	0	0	0	0	0	0	0	0	0	10	0	0	50
			02:00 ~ 03:00	10	10	0	10	0	0	0	0	0	0	0	0	0	0	0	10	0	0	40
			03:00 ~ 04:00	10	10	0	10	0	0	0	0	0	0	0	0	0	0	0	0	0	0	30
			04:00 ~ 05:00	10	10	0	10	0	0	0	0	0	0	0	0	0	0	0	0	0	0	30
			05:00 ~ 06:00	10	10	0	10	0	0	0	0	0	0	0	0	0	0	0	10	0	0	40
			06:00 ~ 07:00	10	10	0	10	10	0	0	0	0	0	0	0	0	0	0	10	0	0	50
			07:00 ~ 08:00	20	10	0	10	10	0	10	0	0	0	0	0	0	0	0	10	0	0	70
			08:00 ~ 09:00	30	20	0	10	10	0	10	0	0	0	0	0	0	0	0	10	0	0	90
			09:00 ~ 10:00	30	20	0	10	10	0	10	0	0	0	0	0	0	0	0	10	0	0	90
			10:00 ~ 11:00	30	10	0	10	10	0	10	0	0	0	0	0	0	0	0	10	0	0	80
			11:00 ~ 12:00	30	20	0	10	10	0	10	0	0	0	0	0	0	0	0	10	0	0	90
			12:00 ~ 13:00	20	10	0	10	10	0	0	10	0	0	0	0	0	0	10	10	0	0	80
			13:00 ~ 14:00	20	10	0	10	10	0	0	10	0	0	0	0	0	0	10	10	0	0	80
			14:00 ~ 15:00	20	10	0	10	10	0	0	10	0	0	0	0	0	0	10	10	0	0	80
			15:00 ~ 16:00	20	10	0	10	10	0	0	10	0	0	0	0	0	0	10	10	0	0	80
			16:00 ~ 17:00	20	10	0	10	10	0	0	10	0	0	0	0	0	0	10	10	0	0	80
			17:00 ~ 18:00	20	10	0	10	10	0	0	10	0	0	0	0	0	0	10	10	0	0	80
			18:00 ~ 19:00	20	10	0	10	10	0	0	10	0	0	0	0	0	0	10	10	0	0	80
			19:00 ~ 20:00	20	10	0	10	10	0	0	10	0	0	0	0	0	0	10	10	0	0	80
			20:00 ~ 21:00	20	10	0	10	10	0	0	0	0	0	0	0	0	0	10	10	0	0	70
			21:00 ~ 22:00	20	10	0	10	10	0	0	0	0	0	0	0	0	0	10	10	0	0	70
			22:00 ~ 23:00	20	10	0	10	10	0	0	0	0	0	0	0	0	0	10	10	0	0	70
			23:00 ~ 00:00	10	10	0	10	10	0	0	0	0	0	0	0	0	0	10	10	0	0	60
			Whole Day Total (veh)	440	270	0	240	200	0	50	80	0	0	0	0	0	0	120	220	0	0	1620
202	Yuk Yat Street	NB	**00:00 ~ 01:00**	30	20	0	10	10	0	0	0	0	0	0	0	0	0	10	10	0	0	90
			01:00 ~ 02:00	20	10	0	10	10	0	0	0	0	0	0	0	0	0	0	10	0	0	60
			02:00 ~ 03:00	20	10	0	10	10	0	0	0	0	0	0	0	0	0	0	10	0	0	60
			03:00 ~ 04:00	10	10	0	10	10	0	0	0	0	0	0	0	0	0	0	10	0	0	50
			04:00 ~ 05:00	10	10	0	10	10	0	0	0	0	0	0	0	0	0	0	10	0	0	50
			05:00 ~ 06:00	20	10	0	10	10	0	0	0	0	0	0	0	0	0	10	10	0	0	70
			06:00 ~ 07:00	30	20	0	10	10	0	0	10	0	0	0	0	0	0	10	10	0	0	100
			07:00 ~ 08:00	50	30	0	10	10	10	10	10	0	10	0	0	0	0	10	10	0	0	160
			08:00 ~ 09:00	60	30	0	20	10	10	10	10	0	10	0	0	0	0	10	10	0	0	180
			09:00 ~ 10:00	60	30	0	10	10	10	10	10	0	10	0	0	0	0	10	10	0	0	170
			10:00 ~ 11:00	50	30	0	10	10	10	10	10	0	10	0	0	0	0	10	10	0	0	160
			11:00 ~ 12:00	60	30	0	10	10	10	10	10	0	10	0	0	0	0	10	10	0	0	170
			12:00 ~ 13:00	20	10	0	10	10	0	10	0	0	0	0	0	0	0	0	10	0	0	70
			13:00 ~ 14:00	20	10	0	10	10	0	10	0	0	0	0	0	0	0	0	10	0	0	70
			14:00 ~ 15:00	20	10	0	10	10	0	10	0	0	0	0	0	0	0	0	10	0	0	70
			15:00 ~ 16:00	20	10	0	10	10	0	10	0	0	0	0	0	0	0	0	10	0	0	70
			16:00 ~ 17:00	20	10	0	10	10	0	10	0	0	0	0	0	0	0	0	10	0	0	70
			17:00 ~ 18:00	20	10	0	10	10	0	10	0	0	0	0	0	0	0	0	10	0	0	70
			18:00 ~ 19:00	20	10	0	10	10	0	10	0	0	0	0	0	0	0	0	10	0	0	70
			19:00 ~ 20:00	20	10	0	10	10	0	10	0	0	0	0	0	0	0	0	10	0	0	70
			20:00 ~ 21:00	20	10	0	10	10	0	10	0	0	0	0	0	0	0	0	10	0	0	70
			21:00 ~ 22:00	20	10	0	10	10	0	10	0	0	0	0	0	0	0	0	10	0	0	70
			22:00 ~ 23:00	20	10	0	10	10	0	10	0	0	0	0	0	0	0	0	10	0	0	70
			23:00 ~ 00:00	20	10	0	10	10	0	10	0	0	0	0	0	0	0	0	10	0	0	70
			Whole Day Total (veh)	660	360	0	250	240	50	170	60	0	50	0	0	0	0	80	240	0	0	2160
203	Yuk Yat Street	SB	**00:00 ~ 01:00**	20	10	0	10	10	0	0	0	0	0	0	0	0	0	0	10	0	0	60
			01:00 ~ 02:00	10	10	0	10	10	0	0	0	0	0	0	0	0	0	0	10	0	0	50
			02:00 ~ 03:00	10	10	0	10	0	0	0	0	0	0	0	0	0	0	0	10	0	0	40
			03:00 ~ 04:00	10	10	0	10	0	0	0	0	0	0	0	0	0	0	0	10	0	0	40
			04:00 ~ 05:00	10	10	0	10	0	0	0	0	0	0	0	0	0	0	0	10	0	0	40
			05:00 ~ 06:00	10	10	0	10	0	0	0	0	0	0	0	0	0	0	0	10	0	0	40
			06:00 ~ 07:00	20	10	0	10	10	0	0	0	0	0	0	0	0	0	0	10	0	0	60
			07:00 ~ 08:00	30	20	0	10	10	0	10	0	0	10	0	0	0	0	0	10	0	0	100
			08:00 ~ 09:00	40	20	0	10	10	0	10	0	0	10	0	0	0	0	0	10	0	0	110
			09:00 ~ 10:00	30	20	0	10	10	0	10	0	0	10	0	0	0	0	0	10	0	0	100
			10:00 ~ 11:00	30	20	0	10	10	0	10	0	0	10	0	0	0	0	0	10	0	0	100
			11:00 ~ 12:00	30	20	0	10	10	0	10	0	0	10	0	0	0	0	0	10	0	0	100
			12:00 ~ 13:00	30	20	0	10	10	0	10	10	0	0	0	0	0	0	10	10	0	0	110
			13:00 ~ 14:00	30	20	0	10	10	0	10	10	0	0	0	0	0	0	10	10	0	0	110
			14:00 ~ 15:00	30	20	0	10	10	0	10	10	0	0	0	0	0	0	10	10	0	0	110
			15:00 ~ 16:00	30	20	0	10	10	0	10	10	0	0	0	0	0	0	10	10	0	0	110
			16:00 ~ 17:00	30	20	0	10	10	0	10	10	0	0	0	0	0	0	10	10	0	0	110
			17:00 ~ 18:00	30	20	0	10	10	0	10	10	0	0	0	0	0	0	10	10	0	0	110
			18:00 ~ 19:00	40	20	0	10	10	0	10	10	0	0	0	0	0	0	10	10	0	0	120
			19:00 ~ 20:00	30	20	0	10	10	0	10	10	0	0	0	0	0	0	10	10	0	0	110
			20:00 ~ 21:00	30	20	0	10	10	0	10	0	0	0	0	0	0	0	10	10	0	0	100
			21:00 ~ 22:00	30	20	0	10	10	0	10	0	0	0	0	0	0	0	10	10	0	0	100
			22:00 ~ 23:00	30	20	0	10	10	0	10	0	0	0	0	0	0	0	10	10	0	0	100
			23:00 ~ 00:00	20	10	0	10	10	0	10	0	0	0	0	0	0	0	10	10	0	0	80
			Whole Day Total (veh)	610	400	0	240	200	0	170	80	0	50	0	0	0	0	120	240	0	0	2110
204	Lok Shan Road	WB	**00:00 ~ 01:00**	50	30	0	10	10	0	0	0	0	10	0	0	0	0	0	10	0	0	120
			01:00 ~ 02:00	30	20	0	10	10	0	0	0	0	10	0	0	0	0	0	10	0	0	90
			02:00 ~ 03:00	30	20	0	10	10	0	0	0	0	0	0	0	0	0	0	10	0	0	80
			03:00 ~ 04:00	20	10	0	10	10	0	0	0	0	0	0	0	0	0	0	10	0	0	60
			04:00 ~ 05:00	20	10	0	10	10	0	0	0	0	0	0	0	0	0	0	10	0	0	60
			05:00 ~ 06:00	30	20	0	10	10	0	0	0	0	0	0	0	0	0	0	10	0	0	80
			06:00 ~ 07:00	50	30	0	10	10	0	0	0	0	10	0	0	0	0	0	10	0	0	120
			07:00 ~ 08:00	100	50	0	20	10	10	10	0	0	10	10	0	10	0	0	10	0	0	240
			08:00 ~ 09:00	120	60	0	20	10	10	10	0	0	10	10	0	10	0	0	20	0	0	280
			09:00 ~ 10:00	110	60	0	20	10	10	10	0	0	10	10	0	10	0	0	20	0	0	270
			10:00 ~ 11:00	100	50	0	20	10	10	10	0	0	10	10	0	10	0	0	20	0	0	250
			11:00 ~ 12:00	110	60	0	20	10	10	10	0	0	10	10	0	10	0	0	20	0	0	270
			12:00 ~ 13:00	140	70	0	20	10	10	10	0	0	10	10	10	10	0	0	20	10	0	330
			13:00 ~ 14:00	140	70	0	20	10	10	10	0	0	10	10	10	10	0	0	20	10	0	330
			14:00 ~ 15:00	140	70	0	20	10	10	10	0	0	10	10	10	10	0	0	20	10	0	330
			15:00 ~ 16:00	140	70	0	20	10	10	10	0	0	10	10	10	10	0	0	20	10	0	330
			16:00 ~ 17:00	150	80	0	20	10	10	10	0	0	10	10	10	10	0	0	20	10	0	350
			17:00 ~ 18:00	150	80	0	20	10	10	10	0	0	10	10	10	10	0	0	20	10	0	350
			18:00 ~ 19:00	160	80	0	20	10	10	10	0	0	10	10	10	10	0	0	20	10	0	360
			19:00 ~ 20:00	140	70	0	20	10	10	10	0	0	10	10	10	10	0	0	20	10	0	330
			20:00 ~ 21:00	120	60	0	20	10	10	10	0	0	10	10	10	10	0	0	20	10	0	300
			21:00 ~ 22:00	120	60	0	20	10	10	10	0	0	10	10	10	10	0	0	20	10	0	300
			22:00 ~ 23:00	110	60	0	20	10	10	10	0	0	10	10	10	10	0	0	20	10	0	290
			23:00 ~ 00:00	90	50	0	20	10	10	10	0	0	10	10	10	10	0	0	10	10	0	250
			Whole Day Total (veh)	2370	1240	0	410	240	170	170	0	0	200	170	120	170	0	0	390	120	0	5770

Road No.	Road Name	Bound	Hour	PC	TAXI	LGV3	LGV4	LGV6	HGV7	HGV8	PLB	PV4	PV5	NFB6	NFB7	NFB8	FBSD	FBDD	MC	HGV9	NFB9	Total
205	Shun Fung Street	WB	**00:00 ~ 01:00**	20	10	0	10	10	0	0	0	0	0	0	0	0	0	0	10	0	0	60
			01:00 ~ 02:00	10	10	0	10	10	0	0	0	0	0	0	0	0	0	0	10	0	0	50
			02:00 ~ 03:00	10	10	0	10	0	0	0	0	0	0	0	0	0	0	0	10	0	0	40
			03:00 ~ 04:00	10	10	0	10	0	0	0	0	0	0	0	0	0	0	0	10	0	0	40
			04:00 ~ 05:00	10	10	0	10	0	0	0	0	0	0	0	0	0	0	0	10	0	0	40
			05:00 ~ 06:00	10	10	0	10	0	0	0	0	0	0	0	0	0	0	0	10	0	0	40
			06:00 ~ 07:00	20	10	0	10	10	0	0	0	0	0	0	0	0	0	0	10	0	0	60
			07:00 ~ 08:00	30	20	0	10	10	0	10	0	0	10	0	0	0	0	0	10	0	0	100
			08:00 ~ 09:00	40	20	0	10	10	0	10	0	0	10	0	0	0	0	0	10	0	0	110
			09:00 ~ 10:00	30	20	0	10	10	0	10	0	0	10	0	0	0	0	0	10	0	0	100
			10:00 ~ 11:00	30	20	0	10	10	0	10	0	0	10	0	0	0	0	0	10	0	0	100
			11:00 ~ 12:00	30	20	0	10	10	0	10	0	0	10	0	0	0	0	0	10	0	0	100
			12:00 ~ 13:00	30	20	0	10	10	0	10	10	0	0	0	0	0	0	10	10	0	0	110
			13:00 ~ 14:00	30	20	0	10	10	0	10	10	0	0	0	0	0	0	10	10	0	0	110
			14:00 ~ 15:00	30	20	0	10	10	0	10	10	0	0	0	0	0	0	10	10	0	0	110
			15:00 ~ 16:00	30	20	0	10	10	0	10	10	0	0	0	0	0	0	10	10	0	0	110
			16:00 ~ 17:00	30	20	0	10	10	0	10	10	0	0	0	0	0	0	10	10	0	0	110
			17:00 ~ 18:00	30	20	0	10	10	0	10	10	0	0	0	0	0	0	10	10	0	0	110
			18:00 ~ 19:00	30	20	0	10	10	0	10	10	0	0	0	0	0	0	10	10	0	0	110
			19:00 ~ 20:00	30	20	0	10	10	0	10	10	0	0	0	0	0	0	10	10	0	0	110
			20:00 ~ 21:00	30	10	0	10	10	0	10	0	0	0	0	0	0	0	10	10	0	0	90
			21:00 ~ 22:00	30	20	0	10	10	0	10	0	0	0	0	0	0	0	10	10	0	0	100
			22:00 ~ 23:00	30	10	0	10	10	0	10	0	0	0	0	0	0	0	10	10	0	0	90
			23:00 ~ 00:00	20	10	0	10	10	0	10	0	0	0	0	0	0	0	10	10	0	0	80
			Whole Day Total (veh)	600	380	0	240	200	0	170	80	0	50	0	0	0	0	120	240	0	0	2080
206	Yuk Yat Street	NB	**00:00 ~ 01:00**	30	20	0	10	10	0	0	0	0	0	0	0	0	0	10	10	0	0	90
			01:00 ~ 02:00	20	10	0	10	10	0	0	0	0	0	0	0	0	0	0	10	0	0	60
			02:00 ~ 03:00	20	10	0	10	10	0	0	0	0	0	0	0	0	0	0	10	0	0	60
			03:00 ~ 04:00	20	10	0	10	10	0	0	0	0	0	0	0	0	0	0	10	0	0	60
			04:00 ~ 05:00	20	10	0	10	10	0	0	0	0	0	0	0	0	0	0	10	0	0	60
			05:00 ~ 06:00	20	10	0	10	10	0	0	0	0	0	0	0	0	0	10	10	0	0	70
			06:00 ~ 07:00	30	20	0	10	10	0	0	10	0	0	0	0	0	0	10	10	0	0	100
			07:00 ~ 08:00	60	30	0	10	10	10	10	10	0	10	0	0	10	0	10	10	0	0	180
			08:00 ~ 09:00	80	40	0	20	10	10	10	10	0	10	0	0	10	0	10	10	0	0	220
			09:00 ~ 10:00	70	40	0	20	10	10	10	10	0	10	0	0	10	0	10	10	0	0	210
			10:00 ~ 11:00	70	40	0	20	10	10	10	10	0	10	0	0	10	0	10	10	0	0	210
			11:00 ~ 12:00	70	40	0	20	10	10	10	10	0	10	0	0	10	0	10	10	0	0	210
			12:00 ~ 13:00	20	10	0	10	10	0	10	0	0	0	0	0	0	0	0	10	0	0	70
			13:00 ~ 14:00	20	10	0	10	10	0	10	0	0	0	0	0	0	0	0	10	0	0	70
			14:00 ~ 15:00	20	10	0	10	10	0	10	0	0	0	0	0	0	0	0	10	0	0	70
			15:00 ~ 16:00	20	10	0	10	10	0	10	0	0	0	0	0	0	0	0	10	0	0	70
			16:00 ~ 17:00	20	10	0	10	10	0	10	0	0	0	0	0	0	0	0	10	0	0	70
			17:00 ~ 18:00	20	10	0	10	10	0	10	0	0	0	0	0	0	0	0	10	0	0	70
			18:00 ~ 19:00	30	10	0	10	10	0	10	0	0	0	0	0	0	0	0	10	0	0	80
			19:00 ~ 20:00	20	10	0	10	10	0	10	0	0	0	0	0	0	0	0	10	0	0	70
			20:00 ~ 21:00	20	10	0	10	10	0	10	0	0	0	0	0	0	0	0	10	0	0	70
			21:00 ~ 22:00	20	10	0	10	10	0	10	0	0	0	0	0	0	0	0	10	0	0	70
			22:00 ~ 23:00	20	10	0	10	10	0	10	0	0	0	0	0	0	0	0	10	0	0	70
			23:00 ~ 00:00	20	10	0	10	10	0	10	0	0	0	0	0	0	0	0	10	0	0	70
			Whole Day Total (veh)	760	400	0	280	240	50	170	60	0	50	0	0	50	0	80	240	0	0	2380
207	Mei King Street	SB	**00:00 ~ 01:00**	10	10	0	10	10	0	0	0	0	0	0	0	0	0	0	10	0	0	50
			01:00 ~ 02:00	10	10	0	10	10	0	0	0	0	0	0	0	0	0	0	10	0	0	50
			02:00 ~ 03:00	10	10	0	10	10	0	0	0	0	0	0	0	0	0	0	0	0	0	40
			03:00 ~ 04:00	10	10	0	10	0	0	0	0	0	0	0	0	0	0	0	0	0	0	30
			04:00 ~ 05:00	10	10	0	10	0	0	0	0	0	0	0	0	0	0	0	0	0	0	30
			05:00 ~ 06:00	10	10	0	10	10	0	0	0	0	0	0	0	0	0	0	0	0	0	40
			06:00 ~ 07:00	10	10	0	10	10	0	0	0	0	0	0	0	0	0	0	10	0	0	50
			07:00 ~ 08:00	20	10	0	10	10	0	10	0	0	0	0	0	0	0	0	10	0	0	70
			08:00 ~ 09:00	20	10	0	10	10	0	10	0	0	0	0	0	0	0	0	10	0	0	70
			09:00 ~ 10:00	20	10	0	10	10	0	10	0	0	0	0	0	0	0	0	10	0	0	70
			10:00 ~ 11:00	20	10	0	10	10	0	10	0	0	0	0	0	0	0	0	10	0	0	70
			11:00 ~ 12:00	20	10	0	10	10	0	10	0	0	0	0	0	0	0	0	10	0	0	70
			12:00 ~ 13:00	40	20	0	10	10	0	10	0	0	10	0	0	0	0	0	10	0	0	110
			13:00 ~ 14:00	40	20	0	10	10	0	10	0	0	10	0	0	0	0	0	10	0	0	110
			14:00 ~ 15:00	40	20	0	10	10	0	10	0	0	10	0	0	0	0	0	10	0	0	110
			15:00 ~ 16:00	40	20	0	10	10	0	10	0	0	10	0	0	0	0	0	10	0	0	110
			16:00 ~ 17:00	40	20	0	10	10	0	10	0	0	10	0	0	0	0	0	10	0	0	110
			17:00 ~ 18:00	40	20	0	10	10	0	10	0	0	10	0	0	0	0	0	10	0	0	110
			18:00 ~ 19:00	40	20	0	10	10	0	10	0	0	10	0	0	0	0	0	10	0	0	110
			19:00 ~ 20:00	40	20	0	10	10	0	10	0	0	10	0	0	0	0	0	10	0	0	110
			20:00 ~ 21:00	30	20	0	10	10	0	10	0	0	10	0	0	0	0	0	10	0	0	100
			21:00 ~ 22:00	30	20	0	10	10	0	10	0	0	10	0	0	0	0	0	10	0	0	100
			22:00 ~ 23:00	30	20	0	10	10	0	10	0	0	10	0	0	0	0	0	10	0	0	100
			23:00 ~ 00:00	30	20	0	10	10	0	10	0	0	10	0	0	0	0	0	10	0	0	100
			Whole Day Total (veh)	610	360	0	240	220	0	170	0	0	120	0	0	0	0	0	200	0	0	1920
208	Mei King Street	SB	**00:00 ~ 01:00**	20	10	0	10	10	0	0	0	0	0	0	0	0	0	0	10	0	0	60
			01:00 ~ 02:00	10	10	0	10	10	0	0	0	0	0	0	0	0	0	0	10	0	0	50
			02:00 ~ 03:00	10	10	0	10	10	0	0	0	0	0	0	0	0	0	0	10	0	0	50
			03:00 ~ 04:00	10	10	0	10	0	0	0	0	0	0	0	0	0	0	0	0	0	0	30
			04:00 ~ 05:00	10	10	0	10	0	0	0	0	0	0	0	0	0	0	0	0	0	0	30
			05:00 ~ 06:00	10	10	0	10	10	0	0	0	0	0	0	0	0	0	0	10	0	0	50
			06:00 ~ 07:00	20	10	0	10	10	0	0	0	0	0	0	0	0	0	0	10	0	0	60
			07:00 ~ 08:00	30	20	0	10	10	10	10	0	0	0	0	0	0	0	0	10	0	0	100
			08:00 ~ 09:00	30	20	0	10	10	10	10	0	0	0	0	0	0	0	0	10	0	0	100
			09:00 ~ 10:00	30	20	0	10	10	10	10	0	0	0	0	0	0	0	0	10	0	0	100
			10:00 ~ 11:00	30	20	0	10	10	10	10	0	0	0	0	0	0	0	0	10	0	0	100
			11:00 ~ 12:00	30	20	0	10	10	10	10	0	0	0	0	0	0	0	0	10	0	0	100
			12:00 ~ 13:00	50	30	0	10	10	10	10	0	0	10	0	0	0	0	0	10	0	0	140
			13:00 ~ 14:00	50	30	0	10	10	10	10	0	0	10	0	0	0	0	0	10	0	0	140
			14:00 ~ 15:00	50	30	0	10	10	10	10	0	0	10	0	0	0	0	0	10	0	0	140
			15:00 ~ 16:00	50	30	0	10	10	10	10	0	0	10	0	0	0	0	0	10	0	0	140
			16:00 ~ 17:00	50	30	0	10	10	10	10	0	0	10	0	0	0	0	0	10	0	0	140
			17:00 ~ 18:00	50	30	0	10	10	10	10	0	0	10	0	0	0	0	0	10	0	0	140
			18:00 ~ 19:00	50	30	0	20	10	10	10	0	0	10	0	0	0	0	0	10	0	0	150
			19:00 ~ 20:00	50	30	0	10	10	10	10	0	0	10	0	0	0	0	0	10	0	0	140
			20:00 ~ 21:00	40	20	0	10	10	10	10	0	0	10	0	0	0	0	0	10	0	0	120
			21:00 ~ 22:00	40	20	0	10	10	10	10	0	0	10	0	0	0	0	0	10	0	0	120
			22:00 ~ 23:00	40	20	0	10	10	10	10	0	0	10	0	0	0	0	0	10	0	0	120
			23:00 ~ 00:00	30	20	0	10	10	10	10	0	0	10	0	0	0	0	0	10	0	0	110
			Whole Day Total (veh)	790	490	0	250	220	170	170	0	0	120	0	0	0	0	0	220	0	0	2430

Road No.	Road Name	Bound	Hour	PC	TAXI	LGV3	LGV4	LGV6	HGV7	HGV8	PLB	PV4	PV5	NFB6	NFB7	NFB8	FBSD	FBDD	MC	HGV9	NFB9	Total
209	Mei Kwong Street	NB	**00:00 ~ 01:00**	10	10	0	0	0	0	0	0	0	0	0	0	0	0	0	0	0	0	20
			01:00 ~ 02:00	10	10	0	0	0	0	0	0	0	0	0	0	0	0	0	0	0	0	20
			02:00 ~ 03:00	10	10	0	0	0	0	0	0	0	0	0	0	0	0	0	0	0	0	20
			03:00 ~ 04:00	10	10	0	0	0	0	0	0	0	0	0	0	0	0	0	0	0	0	20
			04:00 ~ 05:00	10	10	0	0	0	0	0	0	0	0	0	0	0	0	0	0	0	0	20
			05:00 ~ 06:00	10	10	0	0	0	0	0	0	0	0	0	0	0	0	0	0	0	0	20
			06:00 ~ 07:00	10	10	0	0	0	0	0	0	0	0	0	0	0	0	0	0	0	0	20
			07:00 ~ 08:00	10	10	0	10	0	0	0	0	0	0	0	0	0	0	0	10	0	0	40
			08:00 ~ 09:00	20	10	0	10	0	0	0	0	0	0	0	0	0	0	0	10	0	0	50
			09:00 ~ 10:00	10	10	0	10	0	0	0	0	0	0	0	0	0	0	0	10	0	0	40
			10:00 ~ 11:00	10	10	0	10	0	0	0	0	0	0	0	0	0	0	0	10	0	0	40
			11:00 ~ 12:00	10	10	0	10	0	0	0	0	0	0	0	0	0	0	0	10	0	0	40
			12:00 ~ 13:00	10	10	0	10	0	0	0	0	0	0	0	0	0	0	0	10	0	0	40
			13:00 ~ 14:00	10	10	0	10	0	0	0	0	0	0	0	0	0	0	0	10	0	0	40
			14:00 ~ 15:00	10	10	0	10	0	0	0	0	0	0	0	0	0	0	0	10	0	0	40
			15:00 ~ 16:00	10	10	0	10	0	0	0	0	0	0	0	0	0	0	0	10	0	0	40
			16:00 ~ 17:00	10	10	0	10	0	0	0	0	0	0	0	0	0	0	0	10	0	0	40
			17:00 ~ 18:00	10	10	0	10	0	0	0	0	0	0	0	0	0	0	0	10	0	0	40
			18:00 ~ 19:00	20	10	0	10	0	0	0	0	0	0	0	0	0	0	0	10	0	0	50
			19:00 ~ 20:00	10	10	0	10	0	0	0	0	0	0	0	0	0	0	0	10	0	0	40
			20:00 ~ 21:00	10	10	0	10	0	0	0	0	0	0	0	0	0	0	0	10	0	0	40
			21:00 ~ 22:00	10	10	0	10	0	0	0	0	0	0	0	0	0	0	0	10	0	0	40
			22:00 ~ 23:00	10	10	0	10	0	0	0	0	0	0	0	0	0	0	0	10	0	0	40
			23:00 ~ 00:00	10	10	0	10	0	0	0	0	0	0	0	0	0	0	0	10	0	0	40
			Whole Day Total (veh)	260	240	0	170	0	0	0	0	0	0	0	0	0	0	0	170	0	0	840

Road No.	Road Name	Bound	Hour	PC	TAXI	LGV3	LGV4	LGV6	HGV7	HGV8	PLB	PV4	PV5	NFB6	NFB7	NFB8	FBSD	FBDD	MC	HGV9	NFB9	Total
210	To Kwa Wan Road	NB	**00:00 ~ 01:00**	110	60	0	40	20	10	10	10	0	10	0	0	10	0	30	20	10	0	340
			01:00 ~ 02:00	80	40	0	30	10	10	10	0	0	10	0	0	10	0	20	10	10	0	240
			02:00 ~ 03:00	60	30	0	20	10	10	10	0	0	10	0	0	0	0	10	10	0	0	170
			03:00 ~ 04:00	40	20	0	20	10	10	10	0	0	10	0	0	0	0	20	10	0	0	150
			04:00 ~ 05:00	40	20	0	20	10	10	10	0	0	10	0	0	0	0	20	10	0	0	150
			05:00 ~ 06:00	60	30	0	20	10	10	10	10	0	10	0	0	0	0	40	10	0	0	210
			06:00 ~ 07:00	120	60	0	40	20	10	10	20	0	10	0	0	10	0	90	20	10	0	420
			07:00 ~ 08:00	230	120	10	70	30	10	10	40	10	10	10	10	10	0	120	30	10	0	730
			08:00 ~ 09:00	280	150	10	90	30	10	10	40	10	10	10	10	10	0	100	30	10	0	810
			09:00 ~ 10:00	250	130	10	80	30	10	10	30	10	10	10	10	10	0	90	30	10	0	730
			10:00 ~ 11:00	240	120	10	80	30	10	10	30	10	10	10	10	10	0	90	30	10	0	710
			11:00 ~ 12:00	250	130	10	80	30	10	10	30	10	10	10	10	10	0	90	30	10	0	730
			12:00 ~ 13:00	120	60	0	40	20	10	10	30	0	10	10	10	10	0	90	20	10	0	450
			13:00 ~ 14:00	120	70	0	40	20	10	10	30	0	10	10	10	10	0	90	20	10	0	460
			14:00 ~ 15:00	130	70	0	40	20	10	10	30	0	10	10	10	10	0	90	20	10	0	470
			15:00 ~ 16:00	130	70	0	40	20	10	10	30	0	10	10	10	10	0	90	20	10	0	470
			16:00 ~ 17:00	130	70	0	50	20	10	10	30	0	10	10	10	10	0	90	20	10	0	480
			17:00 ~ 18:00	130	70	0	40	20	10	10	40	0	10	10	10	10	0	90	20	10	0	480
			18:00 ~ 19:00	140	70	0	50	20	10	10	40	0	10	10	10	10	0	100	20	10	0	510
			19:00 ~ 20:00	120	70	0	40	20	10	10	30	0	10	10	10	10	0	80	20	10	0	450
			20:00 ~ 21:00	110	60	0	40	20	10	10	20	0	10	10	10	10	0	70	20	10	0	410
			21:00 ~ 22:00	110	60	0	40	20	10	10	20	0	10	10	10	10	0	70	20	10	0	410
			22:00 ~ 23:00	100	50	0	40	20	10	10	20	0	10	10	10	10	0	70	20	10	0	390
			23:00 ~ 00:00	80	40	0	30	10	10	10	20	0	10	10	10	10	0	60	10	10	0	320
			Whole Day Total (veh)	3180	1670	50	1080	470	240	240	550	50	240	170	170	200	0	1710	470	200	0	10690

Road No.	Road Name	Bound	Hour	PC	TAXI	LGV3	LGV4	LGV6	HGV7	HGV8	PLB	PV4	PV5	NFB6	NFB7	NFB8	FBSD	FBDD	MC	HGV9	NFB9	Total
211	To Kwa Wan Road	SB	**00:00 ~ 01:00**	80	40	0	30	20	10	10	10	0	10	0	0	10	0	30	10	10	0	270
			01:00 ~ 02:00	50	30	0	20	10	10	10	0	0	10	0	0	10	0	20	10	10	0	190
			02:00 ~ 03:00	40	20	0	20	10	10	10	0	0	10	0	0	0	0	10	10	0	0	140
			03:00 ~ 04:00	30	20	0	20	10	10	10	0	0	0	0	0	0	0	20	10	0	0	130
			04:00 ~ 05:00	30	20	0	20	10	10	10	0	0	0	0	0	0	0	20	10	0	0	130
			05:00 ~ 06:00	40	20	0	20	10	10	10	10	0	10	0	0	0	0	40	10	0	0	180
			06:00 ~ 07:00	80	40	0	30	20	10	10	20	0	10	0	0	10	0	90	10	10	0	340
			07:00 ~ 08:00	150	80	10	60	30	10	10	40	0	10	10	10	10	0	120	20	10	0	580
			08:00 ~ 09:00	190	100	10	80	30	10	10	40	0	10	10	10	10	0	100	20	10	0	640
			09:00 ~ 10:00	170	90	10	70	30	10	10	30	0	10	10	10	10	0	90	20	10	0	580
			10:00 ~ 11:00	160	80	10	70	30	10	10	30	0	10	10	10	10	0	90	20	10	0	560
			11:00 ~ 12:00	170	90	10	70	30	10	10	30	0	10	10	10	10	0	80	20	10	0	570
			12:00 ~ 13:00	110	60	0	40	20	10	10	30	0	10	10	0	10	0	90	20	10	0	430
			13:00 ~ 14:00	120	60	0	40	20	10	10	30	0	10	10	0	10	0	90	20	10	0	440
			14:00 ~ 15:00	120	60	0	40	20	10	10	30	0	10	10	0	10	0	90	20	10	0	440
			15:00 ~ 16:00	120	60	0	40	20	10	10	30	0	10	10	0	10	0	90	20	10	0	440
			16:00 ~ 17:00	120	60	0	50	20	10	10	30	0	10	10	0	10	0	90	20	10	0	450
			17:00 ~ 18:00	120	60	0	50	20	10	10	40	0	10	10	0	10	0	90	20	10	0	460
			18:00 ~ 19:00	130	70	0	50	20	10	10	40	0	10	10	0	10	0	90	20	10	0	480
			19:00 ~ 20:00	120	60	0	40	20	10	10	30	0	10	10	0	10	0	80	20	10	0	430
			20:00 ~ 21:00	100	50	0	40	20	10	10	20	0	10	10	0	10	0	70	10	10	0	370
			21:00 ~ 22:00	100	50	0	40	20	10	10	20	0	10	10	0	10	0	70	10	10	0	370
			22:00 ~ 23:00	90	50	0	40	20	10	10	20	0	10	10	0	10	0	60	10	10	0	350
			23:00 ~ 00:00	80	40	0	30	10	10	10	20	0	10	10	0	10	0	60	10	10	0	310
			Whole Day Total (veh)	2520	1310	50	1010	470	240	240	550	0	220	170	50	200	0	1680	370	200	0	9280

Road No.	Road Name	Bound	Hour	PC	TAXI	LGV3	LGV4	LGV6	HGV7	HGV8	PLB	PV4	PV5	NFB6	NFB7	NFB8	FBSD	FBDD	MC	HGV9	NFB9	Total
212	Kwei Chow Street	WB	**00:00 ~ 01:00**	40	20	0	10	10	0	10	0	0	10	0	0	0	0	10	10	0	0	120
			01:00 ~ 02:00	30	20	0	10	10	0	10	0	0	10	0	0	0	0	10	10	0	0	110
			02:00 ~ 03:00	20	10	0	10	10	0	0	0	0	0	0	0	0	0	10	10	0	0	70
			03:00 ~ 04:00	20	10	0	10	10	0	0	0	0	0	0	0	0	0	10	10	0	0	70
			04:00 ~ 05:00	20	10	0	10	10	0	0	0	0	0	0	0	0	0	10	10	0	0	70
			05:00 ~ 06:00	20	10	0	10	10	0	0	0	0	0	0	0	0	0	10	10	0	0	70
			06:00 ~ 07:00	50	30	0	10	10	0	10	10	0	10	0	0	0	0	10	10	0	0	150
			07:00 ~ 08:00	90	50	0	20	10	10	10	10	0	10	10	0	10	0	10	10	0	0	250
			08:00 ~ 09:00	110	60	0	20	10	10	10	10	0	10	10	0	10	0	10	20	0	0	290
			09:00 ~ 10:00	90	50	0	20	10	10	10	10	0	10	10	0	10	0	10	10	0	0	250
			10:00 ~ 11:00	90	50	0	20	10	10	10	10	0	10	10	0	10	0	10	10	0	0	250
			11:00 ~ 12:00	100	50	0	20	10	10	10	10	0	10	10	0	10	0	10	10	0	0	260
			12:00 ~ 13:00	30	20	0	10	10	0	10	10	0	0	0	0	0	0	10	10	0	0	110
			13:00 ~ 14:00	30	20	0	10	10	0	10	10	0	0	0	0	0	0	10	10	0	0	110
			14:00 ~ 15:00	30	20	0	10	10	0	10	10	0	0	0	0	0	0	10	10	0	0	110
			15:00 ~ 16:00	30	20	0	10	10	0	10	10	0	0	0	0	0	0	10	10	0	0	110
			16:00 ~ 17:00	30	20	0	10	10	0	10	10	0	0	0	0	0	0	10	10	0	0	110
			17:00 ~ 18:00	30	20	0	10	10	0	10	10	0	0	0	0	0	0	10	10	0	0	110
			18:00 ~ 19:00	30	20	0	10	10	0	10	10	0	0	0	0	0	0	10	10	0	0	110
			19:00 ~ 20:00	30	20	0	10	10	0	10	10	0	0	0	0	0	0	10	10	0	0	110
			20:00 ~ 21:00	20	10	0	10	10	0	10	10	0	0	0	0	0	0	10	10	0	0	90
			21:00 ~ 22:00	30	20	0	10	10	0	10	10	0	0	0	0	0	0	10	10	0	0	110
			22:00 ~ 23:00	20	10	0	10	10	0	10	10	0	0	0	0	0	0	10	10	0	0	90
			23:00 ~ 00:00	20	10	0	10	10	0	10	10	0	0	0	0	0	0	10	10	0	0	90
			Whole Day Total (veh)	1010	580	0	290	240	50	200	180	0	80	50	0	50	0	240	250	0	0	3220

Road No.	Road Name	Bound	Hour	PC	TAXI	LGV3	LGV4	LGV6	HGV7	HGV8	PLB	PV4	PV5	NFB6	NFB7	NFB8	FBSD	FBDD	MC	HGV9	NFB9	Total
213	Kwei Chow Street	WB	**00:00 ~ 01:00**	70	40	0	20	10	10	10	0	0	10	0	0	0	0	10	10	0	0	190
			01:00 ~ 02:00	50	30	0	20	10	10	10	0	0	10	0	0	0	0	0	10	0	0	150
			02:00 ~ 03:00	40	20	0	10	10	0	10	0	0	10	0	0	0	0	0	10	0	0	110
			03:00 ~ 04:00	30	20	0	10	10	0	10	0	0	0	0	0	0	0	0	10	0	0	90
			04:00 ~ 05:00	30	20	0	10	10	0	10	0	0	0	0	0	0	0	0	10	0	0	90
			05:00 ~ 06:00	40	20	0	10	10	0	10	0	0	10	0	0	0	0	10	10	0	0	120
			06:00 ~ 07:00	70	40	0	20	10	10	10	10	0	10	0	0	0	0	10	10	0	0	200
			07:00 ~ 08:00	140	70	0	40	20	10	10	10	0	10	10	10	10	0	10	20	10	0	380
			08:00 ~ 09:00	180	90	0	50	20	10	10	10	0	10	10	10	10	0	10	20	10	0	450
			09:00 ~ 10:00	160	80	0	50	20	10	10	10	0	10	10	10	10	0	10	20	10	0	420
			10:00 ~ 11:00	150	80	0	50	20	10	10	10	0	10	10	10	10	0	10	20	10	0	410
			11:00 ~ 12:00	160	80	0	50	20	10	10	10	0	10	10	10	10	0	10	20	10	0	420
			12:00 ~ 13:00	130	70	0	40	20	10	10	0	0	10	10	10	10	0	0	20	10	0	350
			13:00 ~ 14:00	130	70	0	40	20	10	10	0	0	10	10	10	10	0	0	20	10	0	350
			14:00 ~ 15:00	130	70	0	50	20	10	10	0	0	10	10	10	10	0	0	20	10	0	360
			15:00 ~ 16:00	130	70	0	50	20	10	10	0	0	10	10	10	10	0	0	20	10	0	360
			16:00 ~ 17:00	140	70	0	50	20	10	10	0	0	10	10	10	10	0	0	20	10	0	370
			17:00 ~ 18:00	130	70	0	50	20	10	10	0	0	10	10	10	10	0	0	20	10	0	360
			18:00 ~ 19:00	140	70	0	50	20	10	10	0	0	10	10	10	10	0	0	20	10	0	370
			19:00 ~ 20:00	130	70	0	40	20	10	10	0	0	10	10	10	10	0	0	20	10	0	350
			20:00 ~ 21:00	110	60	0	40	20	10	10	0	0	10	10	10	10	0	0	20	10	0	320
			21:00 ~ 22:00	110	60	0	40	20	10	10	0	0	10	10	10	10	0	0	20	10	0	320
			22:00 ~ 23:00	100	50	0	40	20	10	10	0	0	10	10	10	10	0	0	20	10	0	300
			23:00 ~ 00:00	80	50	0	30	10	10	10	0	0	10	10	10	10	0	0	10	10	0	250
			Whole Day Total (veh)	2580	1370	0	860	400	200	240	60	0	220	170	170	170	0	80	400	170	0	7090
214	Kwei Chow Street	WB	**00:00 ~ 01:00**	70	40	0	20	10	10	10	0	0	10	0	0	0	0	10	10	0	0	190
			01:00 ~ 02:00	50	30	0	20	10	10	10	0	0	10	0	0	0	0	0	10	0	0	150
			02:00 ~ 03:00	30	20	0	10	10	0	10	0	0	10	0	0	0	0	0	10	0	0	100
			03:00 ~ 04:00	30	20	0	10	10	0	10	0	0	0	0	0	0	0	0	10	0	0	90
			04:00 ~ 05:00	30	20	0	10	10	0	10	0	0	0	0	0	0	0	0	10	0	0	90
			05:00 ~ 06:00	40	20	0	10	10	0	10	0	0	10	0	0	0	0	10	10	0	0	120
			06:00 ~ 07:00	70	40	0	20	10	10	10	10	0	10	0	0	0	0	10	10	0	0	200
			07:00 ~ 08:00	130	70	0	40	20	10	10	10	0	10	10	10	10	0	10	20	10	0	370
			08:00 ~ 09:00	170	90	0	50	20	10	10	10	0	10	10	10	10	0	10	20	10	0	440
			09:00 ~ 10:00	150	80	0	40	20	10	10	10	0	10	10	10	10	0	10	20	10	0	400
			10:00 ~ 11:00	140	70	0	40	20	10	10	10	0	10	10	10	10	0	10	20	10	0	380
			11:00 ~ 12:00	150	80	0	50	20	10	10	10	0	10	10	10	10	0	10	20	10	0	410
			12:00 ~ 13:00	120	60	0	40	20	10	10	0	0	10	10	0	10	0	0	20	10	0	320
			13:00 ~ 14:00	120	60	0	40	20	10	10	0	0	10	10	0	10	0	0	20	10	0	320
			14:00 ~ 15:00	120	60	0	40	20	10	10	0	0	10	10	0	10	0	0	20	10	0	320
			15:00 ~ 16:00	120	60	0	40	20	10	10	0	0	10	10	0	10	0	0	20	10	0	320
			16:00 ~ 17:00	120	70	0	50	20	10	10	0	0	10	10	0	10	0	0	20	10	0	340
			17:00 ~ 18:00	120	60	0	50	20	10	10	0	0	10	10	0	10	0	0	20	10	0	330
			18:00 ~ 19:00	130	70	0	50	20	10	10	0	0	10	10	0	10	0	0	20	10	0	350
			19:00 ~ 20:00	120	60	0	40	20	10	10	0	0	10	10	0	10	0	0	20	10	0	320
			20:00 ~ 21:00	100	50	0	40	20	10	10	0	0	10	10	0	10	0	0	10	10	0	280
			21:00 ~ 22:00	100	50	0	40	20	10	10	0	0	10	10	0	10	0	0	20	10	0	290
			22:00 ~ 23:00	100	50	0	40	20	10	10	0	0	10	10	0	10	0	0	10	10	0	280
			23:00 ~ 00:00	80	40	0	30	10	10	10	0	0	10	10	0	10	0	0	10	10	0	230
			Whole Day Total (veh)	2410	1270	0	820	400	200	240	60	0	220	170	50	170	0	80	380	170	0	6640
215	Kwei Chow Street	WB	**00:00 ~ 01:00**	70	40	0	20	10	10	10	0	0	10	0	0	0	0	10	10	0	0	190
			01:00 ~ 02:00	50	30	0	20	10	10	10	0	0	10	0	0	0	0	0	10	0	0	150
			02:00 ~ 03:00	30	20	0	10	10	0	10	0	0	10	0	0	0	0	0	10	0	0	100
			03:00 ~ 04:00	30	20	0	10	10	0	10	0	0	0	0	0	0	0	0	10	0	0	90
			04:00 ~ 05:00	30	20	0	10	10	0	10	0	0	0	0	0	0	0	0	10	0	0	90
			05:00 ~ 06:00	40	20	0	10	10	0	10	0	0	10	0	0	0	0	10	10	0	0	120
			06:00 ~ 07:00	70	40	0	20	10	10	10	10	0	10	0	0	0	0	10	10	0	0	200
			07:00 ~ 08:00	130	70	0	40	20	10	10	10	0	10	10	10	10	0	10	20	10	0	370
			08:00 ~ 09:00	170	90	0	50	20	10	10	10	0	10	10	10	10	0	10	20	10	0	440
			09:00 ~ 10:00	150	80	0	40	20	10	10	10	0	10	10	10	10	0	10	20	10	0	400
			10:00 ~ 11:00	140	70	0	40	20	10	10	10	0	10	10	10	10	0	10	20	10	0	380
			11:00 ~ 12:00	150	80	0	50	20	10	10	10	0	10	10	10	10	0	10	20	10	0	410
			12:00 ~ 13:00	120	60	0	40	20	10	10	0	0	10	10	0	10	0	0	20	10	0	320
			13:00 ~ 14:00	120	60	0	40	20	10	10	0	0	10	10	0	10	0	0	20	10	0	320
			14:00 ~ 15:00	120	60	0	40	20	10	10	0	0	10	10	0	10	0	0	20	10	0	320
			15:00 ~ 16:00	120	60	0	40	20	10	10	0	0	10	10	0	10	0	0	20	10	0	320
			16:00 ~ 17:00	120	70	0	50	20	10	10	0	0	10	10	0	10	0	0	20	10	0	340
			17:00 ~ 18:00	120	60	0	50	20	10	10	0	0	10	10	0	10	0	0	20	10	0	330
			18:00 ~ 19:00	130	70	0	50	20	10	10	0	0	10	10	0	10	0	0	20	10	0	350
			19:00 ~ 20:00	120	60	0	40	20	10	10	0	0	10	10	0	10	0	0	20	10	0	320
			20:00 ~ 21:00	100	50	0	40	20	10	10	0	0	10	10	0	10	0	0	10	10	0	280
			21:00 ~ 22:00	100	50	0	40	20	10	10	0	0	10	10	0	10	0	0	20	10	0	290
			22:00 ~ 23:00	100	50	0	40	20	10	10	0	0	10	10	0	10	0	0	10	10	0	280
			23:00 ~ 00:00	80	40	0	30	10	10	10	0	0	10	10	0	10	0	0	10	10	0	230
			Whole Day Total (veh)	2410	1270	0	820	400	200	240	60	0	220	170	50	170	0	80	380	170	0	6640
216	Wai King Street	SB	**00:00 ~ 01:00**	50	30	0	20	10	10	10	0	0	10	0	0	0	0	0	10	0	0	150
			01:00 ~ 02:00	30	20	0	20	10	10	10	0	0	10	0	0	0	0	0	10	0	0	120
			02:00 ~ 03:00	30	20	0	10	10	0	10	0	0	0	0	0	0	0	0	10	0	0	90
			03:00 ~ 04:00	20	10	0	10	10	0	10	0	0	0	0	0	0	0	0	10	0	0	70
			04:00 ~ 05:00	20	10	0	10	10	0	10	0	0	0	0	0	0	0	0	10	0	0	70
			05:00 ~ 06:00	30	20	0	10	10	0	10	0	0	0	0	0	0	0	0	10	0	0	90
			06:00 ~ 07:00	50	30	0	20	10	10	10	0	0	10	0	0	0	0	0	10	0	0	150
			07:00 ~ 08:00	100	50	0	40	20	10	10	0	0	10	10	0	10	0	0	10	10	0	280
			08:00 ~ 09:00	120	60	0	50	20	10	10	0	0	10	10	0	10	0	0	20	10	0	330
			09:00 ~ 10:00	100	60	0	40	20	10	10	0	0	10	10	0	10	0	0	20	10	0	300
			10:00 ~ 11:00	100	50	0	40	20	10	10	0	0	10	10	0	10	0	0	10	10	0	280
			11:00 ~ 12:00	110	60	0	40	20	10	10	0	0	10	10	0	10	0	0	20	10	0	310
			12:00 ~ 13:00	120	60	0	40	20	10	10	10	0	10	10	0	10	0	10	20	10	0	340
			13:00 ~ 14:00	120	60	0	40	20	10	10	10	0	10	10	0	10	0	10	20	10	0	340
			14:00 ~ 15:00	120	60	0	40	20	10	10	10	0	10	10	0	10	0	10	20	10	0	340
			15:00 ~ 16:00	120	60	0	40	20	10	10	10	0	10	10	0	10	0	10	20	10	0	340
			16:00 ~ 17:00	130	70	0	40	20	10	10	10	0	10	10	0	10	0	10	20	10	0	360
			17:00 ~ 18:00	130	70	0	40	20	10	10	10	0	10	10	0	10	0	10	20	10	0	360
			18:00 ~ 19:00	140	70	0	50	20	10	10	10	0	10	10	0	10	0	10	20	10	0	380
			19:00 ~ 20:00	120	60	0	40	20	10	10	10	0	10	10	0	10	0	10	20	10	0	340
			20:00 ~ 21:00	100	50	0	40	20	10	10	0	0	10	10	0	10	0	10	10	10	0	290
			21:00 ~ 22:00	110	60	0	40	20	10	10	0	0	10	10	0	10	0	10	20	10	0	320
			22:00 ~ 23:00	100	50	0	30	20	10	10	0	0	10	10	0	10	0	10	10	10	0	280
			23:00 ~ 00:00	80	40	0	30	10	10	10	0	0	10	10	0	10	0	10	10	10	0	240
			Whole Day Total (veh)	2150	1130	0	780	400	200	240	80	0	200	170	0	170	0	120	360	170	0	6170

Road No.	Road Name	Bound	Hour	PC	TAXI	LGV3	LGV4	LGV6	HGV7	HGV8	PLB	PV4	PV5	NFB6	NFB7	NFB8	FBSD	FBDD	MC	HGV9	NFB9	Total
217	Mei King Street	NB	**00:00 ~ 01:00**	0	0	0	0	0	0	0	0	0	0	0	0	0	0	10	0	0	0	10
			01:00 ~ 02:00	0	0	0	0	0	0	0	0	0	0	0	0	0	0	0	0	0	0	0
			02:00 ~ 03:00	0	0	0	0	0	0	0	0	0	0	0	0	0	0	0	0	0	0	0
			03:00 ~ 04:00	0	0	0	0	0	0	0	0	0	0	0	0	0	0	0	0	0	0	0
			04:00 ~ 05:00	0	0	0	0	0	0	0	0	0	0	0	0	0	0	0	0	0	0	0
			05:00 ~ 06:00	0	0	0	0	0	0	0	0	0	0	0	0	0	0	10	0	0	0	10
			06:00 ~ 07:00	0	0	0	0	0	0	0	10	0	0	0	0	0	0	10	0	0	0	20
			07:00 ~ 08:00	0	0	0	0	0	0	0	10	0	0	0	0	0	0	10	0	0	0	20
			08:00 ~ 09:00	0	0	0	0	0	0	0	10	0	0	0	0	0	0	10	0	0	0	20
			09:00 ~ 10:00	0	0	0	0	0	0	0	10	0	0	0	0	0	0	10	0	0	0	20
			10:00 ~ 11:00	0	0	0	0	0	0	0	10	0	0	0	0	0	0	10	0	0	0	20
			11:00 ~ 12:00	0	0	0	0	0	0	0	10	0	0	0	0	0	0	10	0	0	0	20
			12:00 ~ 13:00	0	0	0	0	0	0	0	0	0	0	0	0	0	0	0	0	0	0	0
			13:00 ~ 14:00	0	0	0	0	0	0	0	0	0	0	0	0	0	0	0	0	0	0	0
			14:00 ~ 15:00	0	0	0	0	0	0	0	0	0	0	0	0	0	0	0	0	0	0	0
			15:00 ~ 16:00	0	0	0	0	0	0	0	0	0	0	0	0	0	0	0	0	0	0	0
			16:00 ~ 17:00	0	0	0	0	0	0	0	0	0	0	0	0	0	0	0	0	0	0	0
			17:00 ~ 18:00	0	0	0	0	0	0	0	0	0	0	0	0	0	0	0	0	0	0	0
			18:00 ~ 19:00	0	0	0	0	0	0	0	0	0	0	0	0	0	0	0	0	0	0	0
			19:00 ~ 20:00	0	0	0	0	0	0	0	0	0	0	0	0	0	0	0	0	0	0	0
			20:00 ~ 21:00	0	0	0	0	0	0	0	0	0	0	0	0	0	0	0	0	0	0	0
			21:00 ~ 22:00	0	0	0	0	0	0	0	0	0	0	0	0	0	0	0	0	0	0	0
			22:00 ~ 23:00	0	0	0	0	0	0	0	0	0	0	0	0	0	0	0	0	0	0	0
			23:00 ~ 00:00	0	0	0	0	0	0	0	0	0	0	0	0	0	0	0	0	0	0	0
			Whole Day Total (veh)	0	0	0	0	0	0	0	60	0	0	0	0	0	0	80	0	0	0	140
218	To Kwa Wan Road	NB	**00:00 ~ 01:00**	130	70	0	40	20	10	10	10	0	10	10	0	10	0	40	20	10	0	390
			01:00 ~ 02:00	90	50	0	30	10	10	10	0	0	10	10	0	10	0	20	10	10	0	270
			02:00 ~ 03:00	60	40	0	20	10	10	10	0	0	10	0	0	10	0	20	10	10	0	210
			03:00 ~ 04:00	50	30	0	20	10	10	10	0	0	10	0	0	0	0	20	10	0	0	170
			04:00 ~ 05:00	50	30	0	20	10	10	10	0	0	10	0	0	0	0	20	10	0	0	170
			05:00 ~ 06:00	70	40	0	20	10	10	10	10	0	10	0	0	10	0	50	10	10	0	260
			06:00 ~ 07:00	130	70	0	40	20	10	10	30	0	10	10	0	10	0	120	20	10	0	490
			07:00 ~ 08:00	260	130	10	80	30	10	10	40	10	10	10	10	10	0	150	30	10	0	810
			08:00 ~ 09:00	330	170	10	100	40	10	10	50	10	10	10	10	10	0	120	40	10	0	940
			09:00 ~ 10:00	290	150	10	90	30	10	10	40	10	10	10	10	10	0	110	40	10	0	840
			10:00 ~ 11:00	280	140	10	90	30	10	10	30	10	10	10	10	10	0	110	30	10	0	800
			11:00 ~ 12:00	290	150	10	90	30	10	10	30	10	10	10	10	10	0	100	40	10	0	820
			12:00 ~ 13:00	130	70	10	50	20	10	10	40	0	10	10	10	10	0	110	20	10	0	520
			13:00 ~ 14:00	130	70	10	50	20	10	10	40	0	10	10	10	10	0	110	20	10	0	520
			14:00 ~ 15:00	140	70	10	50	20	10	10	40	0	10	10	10	10	0	110	20	10	0	530
			15:00 ~ 16:00	140	70	10	50	20	10	10	40	0	10	10	10	10	0	110	20	10	0	530
			16:00 ~ 17:00	140	70	10	50	20	10	10	40	0	10	10	10	10	0	110	20	10	0	530
			17:00 ~ 18:00	140	70	10	50	20	10	10	40	0	10	10	10	10	0	110	20	10	0	530
			18:00 ~ 19:00	150	80	10	50	20	10	10	50	0	10	10	10	10	0	120	20	10	0	570
			19:00 ~ 20:00	130	70	10	50	20	10	10	40	0	10	10	10	10	0	100	20	10	0	510
			20:00 ~ 21:00	110	60	10	40	20	10	10	20	0	10	10	10	10	0	90	20	10	0	440
			21:00 ~ 22:00	120	60	10	40	20	10	10	20	0	10	10	10	10	0	90	20	10	0	450
			22:00 ~ 23:00	110	60	10	40	20	10	10	20	0	10	10	10	10	0	80	20	10	0	430
			23:00 ~ 00:00	90	50	10	30	10	10	10	20	0	10	10	10	10	0	70	10	10	0	360
			Whole Day Total (veh)	3560	1870	170	1190	480	240	240	650	50	240	200	170	220	0	2090	500	220	0	12090
219	To Kwa Wan Road	SB	**00:00 ~ 01:00**	70	40	0	30	10	10	10	10	0	10	0	0	0	0	30	10	10	0	240
			01:00 ~ 02:00	50	30	0	20	10	10	10	0	0	10	0	0	0	0	20	10	10	0	180
			02:00 ~ 03:00	30	20	0	20	10	10	10	0	0	0	0	0	0	0	10	10	0	0	120
			03:00 ~ 04:00	30	20	0	10	10	0	10	0	0	0	0	0	0	0	20	10	0	0	110
			04:00 ~ 05:00	30	20	0	10	10	0	10	0	0	0	0	0	0	0	20	10	0	0	110
			05:00 ~ 06:00	40	20	0	20	10	10	10	10	0	0	0	0	0	0	40	10	0	0	170
			06:00 ~ 07:00	70	40	0	30	10	10	10	20	0	10	0	0	0	0	90	10	10	0	310
			07:00 ~ 08:00	130	70	10	50	20	10	10	40	0	10	10	10	10	0	120	20	10	0	530
			08:00 ~ 09:00	160	80	10	70	30	10	10	40	0	10	10	10	10	0	100	20	10	0	580
			09:00 ~ 10:00	140	70	10	60	20	10	10	30	0	10	10	10	10	0	90	20	10	0	510
			10:00 ~ 11:00	140	70	10	60	20	10	10	30	0	10	10	10	10	0	90	20	10	0	510
			11:00 ~ 12:00	140	80	10	60	30	10	10	30	0	10	10	10	10	0	80	20	10	0	520
			12:00 ~ 13:00	100	50	0	40	20	10	10	30	0	10	10	0	10	0	90	10	10	0	400
			13:00 ~ 14:00	100	50	0	40	20	10	10	30	0	10	10	0	10	0	90	10	10	0	400
			14:00 ~ 15:00	100	50	0	40	20	10	10	30	0	10	10	0	10	0	90	10	10	0	400
			15:00 ~ 16:00	100	50	0	40	20	10	10	30	0	10	10	0	10	0	90	10	10	0	400
			16:00 ~ 17:00	100	50	0	40	20	10	10	30	0	10	10	0	10	0	90	10	10	0	400
			17:00 ~ 18:00	100	50	0	40	20	10	10	40	0	10	10	0	10	0	90	10	10	0	410
			18:00 ~ 19:00	110	60	0	40	20	10	10	40	0	10	10	0	10	0	90	20	10	0	440
			19:00 ~ 20:00	100	50	0	40	20	10	10	30	0	10	10	0	10	0	80	10	10	0	390
			20:00 ~ 21:00	80	40	0	30	10	10	10	20	0	10	10	0	10	0	70	10	10	0	320
			21:00 ~ 22:00	90	50	0	40	20	10	10	20	0	10	10	0	10	0	70	10	10	0	360
			22:00 ~ 23:00	80	40	0	30	10	10	10	20	0	10	10	0	10	0	60	10	10	0	310
			23:00 ~ 00:00	70	40	0	30	10	10	10	20	0	10	10	0	10	0	60	10	10	0	300
			Whole Day Total (veh)	2160	1140	50	890	400	220	240	550	0	200	170	50	170	0	1680	300	200	0	8420
220	Ma Hang Chung Road	EB	**00:00 ~ 01:00**	10	10	0	0	0	0	0	0	0	0	0	0	0	0	0	0	0	0	20
			01:00 ~ 02:00	10	10	0	0	0	0	0	0	0	0	0	0	0	0	0	0	0	0	20
			02:00 ~ 03:00	10	10	0	0	0	0	0	0	0	0	0	0	0	0	0	0	0	0	20
			03:00 ~ 04:00	10	10	0	0	0	0	0	0	0	0	0	0	0	0	0	0	0	0	20
			04:00 ~ 05:00	10	10	0	0	0	0	0	0	0	0	0	0	0	0	0	0	0	0	20
			05:00 ~ 06:00	10	10	0	0	0	0	0	0	0	0	0	0	0	0	0	0	0	0	20
			06:00 ~ 07:00	10	10	0	0	0	0	0	0	0	0	0	0	0	0	0	0	0	0	20
			07:00 ~ 08:00	10	10	0	10	0	0	0	0	0	0	0	0	0	0	0	10	0	0	40
			08:00 ~ 09:00	20	10	0	10	0	0	0	0	0	0	0	0	0	0	0	10	0	0	50
			09:00 ~ 10:00	10	10	0	10	0	0	0	0	0	0	0	0	0	0	0	10	0	0	40
			10:00 ~ 11:00	10	10	0	10	0	0	0	0	0	0	0	0	0	0	0	10	0	0	40
			11:00 ~ 12:00	10	10	0	10	0	0	0	0	0	0	0	0	0	0	0	10	0	0	40
			12:00 ~ 13:00	10	10	0	10	0	0	0	0	0	0	0	0	0	0	0	10	0	0	40
			13:00 ~ 14:00	10	10	0	10	0	0	0	0	0	0	0	0	0	0	0	10	0	0	40
			14:00 ~ 15:00	10	10	0	10	0	0	0	0	0	0	0	0	0	0	0	10	0	0	40
			15:00 ~ 16:00	10	10	0	10	0	0	0	0	0	0	0	0	0	0	0	10	0	0	40
			16:00 ~ 17:00	10	10	0	10	0	0	0	0	0	0	0	0	0	0	0	10	0	0	40
			17:00 ~ 18:00	10	10	0	10	0	0	0	0	0	0	0	0	0	0	0	10	0	0	40
			18:00 ~ 19:00	20	10	0	10	0	0	0	0	0	0	0	0	0	0	0	10	0	0	50
			19:00 ~ 20:00	10	10	0	10	0	0	0	0	0	0	0	0	0	0	0	10	0	0	40
			20:00 ~ 21:00	10	10	0	10	0	0	0	0	0	0	0	0	0	0	0	10	0	0	40
			21:00 ~ 22:00	10	10	0	10	0	0	0	0	0	0	0	0	0	0	0	10	0	0	40
			22:00 ~ 23:00	10	10	0	10	0	0	0	0	0	0	0	0	0	0	0	10	0	0	40
			23:00 ~ 00:00	10	10	0	10	0	0	0	0	0	0	0	0	0	0	0	10	0	0	40
			Whole Day Total (veh)	260	240	0	170	0	0	0	0	0	0	0	0	0	0	0	170	0	0	840

Road No.	Road Name	Bound	Hour	PC	TAXI	LGV3	LGV4	LGV6	HGV7	HGV8	PLB	PV4	PV5	NFB6	NFB7	NFB8	FBSD	FBDD	MC	HGV9	NFB9	Total
221	Ma Hang Chung Road	WB	**00:00 ~ 01:00**	10	10	0	0	0	0	0	0	0	0	0	0	0	0	0	0	0	0	20
			01:00 ~ 02:00	10	10	0	0	0	0	0	0	0	0	0	0	0	0	0	0	0	0	20
			02:00 ~ 03:00	10	10	0	0	0	0	0	0	0	0	0	0	0	0	0	0	0	0	20
			03:00 ~ 04:00	10	10	0	0	0	0	0	0	0	0	0	0	0	0	0	0	0	0	20
			04:00 ~ 05:00	10	10	0	0	0	0	0	0	0	0	0	0	0	0	0	0	0	0	20
			05:00 ~ 06:00	10	10	0	0	0	0	0	0	0	0	0	0	0	0	0	0	0	0	20
			06:00 ~ 07:00	10	10	0	0	0	0	0	0	0	0	0	0	0	0	0	0	0	0	20
			07:00 ~ 08:00	10	10	0	10	0	0	0	0	0	0	0	0	0	0	0	10	0	0	40
			08:00 ~ 09:00	20	10	0	10	0	0	0	0	0	0	0	0	0	0	0	10	0	0	50
			09:00 ~ 10:00	10	10	0	10	0	0	0	0	0	0	0	0	0	0	0	10	0	0	40
			10:00 ~ 11:00	10	10	0	10	0	0	0	0	0	0	0	0	0	0	0	10	0	0	40
			11:00 ~ 12:00	10	10	0	10	0	0	0	0	0	0	0	0	0	0	0	10	0	0	40
			12:00 ~ 13:00	10	10	0	10	0	0	0	0	0	0	0	0	0	0	0	10	0	0	40
			13:00 ~ 14:00	10	10	0	10	0	0	0	0	0	0	0	0	0	0	0	10	0	0	40
			14:00 ~ 15:00	10	10	0	10	0	0	0	0	0	0	0	0	0	0	0	10	0	0	40
			15:00 ~ 16:00	10	10	0	10	0	0	0	0	0	0	0	0	0	0	0	10	0	0	40
			16:00 ~ 17:00	10	10	0	10	0	0	0	0	0	0	0	0	0	0	0	10	0	0	40
			17:00 ~ 18:00	10	10	0	10	0	0	0	0	0	0	0	0	0	0	0	10	0	0	40
			18:00 ~ 19:00	20	10	0	10	0	0	0	0	0	0	0	0	0	0	0	10	0	0	50
			19:00 ~ 20:00	10	10	0	10	0	0	0	0	0	0	0	0	0	0	0	10	0	0	40
			20:00 ~ 21:00	10	10	0	10	0	0	0	0	0	0	0	0	0	0	0	10	0	0	40
			21:00 ~ 22:00	10	10	0	10	0	0	0	0	0	0	0	0	0	0	0	10	0	0	40
			22:00 ~ 23:00	10	10	0	10	0	0	0	0	0	0	0	0	0	0	0	10	0	0	40
			23:00 ~ 00:00	10	10	0	10	0	0	0	0	0	0	0	0	0	0	0	10	0	0	40
			Whole Day Total (veh)	260	240	0	170	0	0	0	0	0	0	0	0	0	0	0	170	0	0	840
222	To Kwa Wan Road	NB	**00:00 ~ 01:00**	130	70	0	40	20	10	10	10	0	10	10	0	10	0	40	20	10	0	390
			01:00 ~ 02:00	90	50	0	30	10	10	10	0	0	10	10	0	10	0	20	10	10	0	270
			02:00 ~ 03:00	60	40	0	20	10	10	10	0	0	10	0	0	10	0	20	10	10	0	210
			03:00 ~ 04:00	50	30	0	20	10	10	10	0	0	10	0	0	0	0	20	10	0	0	170
			04:00 ~ 05:00	50	30	0	20	10	10	10	0	0	10	0	0	0	0	20	10	0	0	170
			05:00 ~ 06:00	70	40	0	20	10	10	10	10	0	10	0	0	10	0	50	10	10	0	260
			06:00 ~ 07:00	130	70	0	40	20	10	10	30	0	10	10	0	10	0	120	20	10	0	490
			07:00 ~ 08:00	260	130	10	80	30	10	10	40	10	10	10	10	10	0	150	30	10	0	810
			08:00 ~ 09:00	330	170	10	100	40	10	10	50	10	10	10	10	10	0	120	40	10	0	940
			09:00 ~ 10:00	290	150	10	90	30	10	10	40	10	10	10	10	10	0	110	40	10	0	840
			10:00 ~ 11:00	280	140	10	90	30	10	10	30	10	10	10	10	10	0	110	30	10	0	800
			11:00 ~ 12:00	290	150	10	90	30	10	10	30	10	10	10	10	10	0	100	40	10	0	820
			12:00 ~ 13:00	130	70	10	50	20	10	10	40	0	10	10	10	10	0	110	20	10	0	520
			13:00 ~ 14:00	130	70	10	50	20	10	10	40	0	10	10	10	10	0	110	20	10	0	520
			14:00 ~ 15:00	140	70	10	50	20	10	10	40	0	10	10	10	10	0	110	20	10	0	530
			15:00 ~ 16:00	140	70	10	50	20	10	10	40	0	10	10	10	10	0	110	20	10	0	530
			16:00 ~ 17:00	140	70	10	50	20	10	10	40	0	10	10	10	10	0	110	20	10	0	530
			17:00 ~ 18:00	140	70	10	50	20	10	10	40	0	10	10	10	10	0	110	20	10	0	530
			18:00 ~ 19:00	150	80	10	50	20	10	10	50	0	10	10	10	10	0	120	20	10	0	570
			19:00 ~ 20:00	130	70	10	50	20	10	10	40	0	10	10	10	10	0	100	20	10	0	510
			20:00 ~ 21:00	110	60	10	40	20	10	10	20	0	10	10	10	10	0	90	20	10	0	440
			21:00 ~ 22:00	120	60	10	40	20	10	10	20	0	10	10	10	10	0	90	20	10	0	450
			22:00 ~ 23:00	110	60	10	40	20	10	10	20	0	10	10	10	10	0	80	20	10	0	430
			23:00 ~ 00:00	90	50	10	30	10	10	10	20	0	10	10	10	10	0	70	10	10	0	360
			Whole Day Total (veh)	3560	1870	170	1190	480	240	240	650	50	240	200	170	220	0	2090	500	220	0	12090
223	To Kwa Wan Road	NB	**00:00 ~ 01:00**	120	60	0	40	20	10	10	10	0	10	10	0	10	0	40	20	10	0	370
			01:00 ~ 02:00	80	40	0	20	10	10	10	0	0	10	10	0	10	0	20	10	10	0	240
			02:00 ~ 03:00	60	30	0	20	10	10	10	0	0	10	0	0	0	0	20	10	0	0	180
			03:00 ~ 04:00	50	30	0	20	10	10	10	0	0	10	0	0	0	0	20	10	0	0	170
			04:00 ~ 05:00	50	30	0	20	10	10	10	0	0	10	0	0	0	0	20	10	0	0	170
			05:00 ~ 06:00	60	30	0	20	10	10	10	10	0	10	0	0	0	0	50	10	0	0	220
			06:00 ~ 07:00	120	60	0	40	20	10	10	30	0	10	10	0	10	0	110	20	10	0	460
			07:00 ~ 08:00	240	130	10	70	30	10	10	40	10	10	10	10	10	0	140	30	10	0	770
			08:00 ~ 09:00	300	160	10	80	30	10	10	50	10	10	10	10	10	0	120	40	10	0	870
			09:00 ~ 10:00	270	140	10	70	30	10	10	40	10	10	10	10	10	0	100	30	10	0	770
			10:00 ~ 11:00	260	130	10	70	30	10	10	30	10	10	10	10	10	0	100	30	10	0	740
			11:00 ~ 12:00	270	140	10	70	30	10	10	30	10	10	10	10	10	0	100	30	10	0	760
			12:00 ~ 13:00	120	60	0	40	20	10	10	40	0	10	10	0	10	0	100	20	10	0	460
			13:00 ~ 14:00	120	60	0	40	20	10	10	40	0	10	10	0	10	0	100	20	10	0	460
			14:00 ~ 15:00	120	70	0	40	20	10	10	40	0	10	10	0	10	0	100	20	10	0	470
			15:00 ~ 16:00	130	70	0	40	20	10	10	40	0	10	10	0	10	0	100	20	10	0	480
			16:00 ~ 17:00	130	70	0	40	20	10	10	40	0	10	10	0	10	0	100	20	10	0	480
			17:00 ~ 18:00	130	70	0	40	20	10	10	40	0	10	10	0	10	0	100	20	10	0	480
			18:00 ~ 19:00	140	70	0	50	20	10	10	40	0	10	10	0	10	0	110	20	10	0	510
			19:00 ~ 20:00	120	60	0	40	20	10	10	30	0	10	10	0	10	0	90	20	10	0	440
			20:00 ~ 21:00	100	50	0	40	20	10	10	20	0	10	10	0	10	0	80	10	10	0	380
			21:00 ~ 22:00	110	60	0	40	20	10	10	20	0	10	10	0	10	0	80	20	10	0	410
			22:00 ~ 23:00	100	50	0	30	20	10	10	20	0	10	10	0	10	0	70	10	10	0	360
			23:00 ~ 00:00	80	40	0	30	10	10	10	20	0	10	10	0	10	0	70	10	10	0	320
			Whole Day Total (veh)	3280	1710	50	1010	470	240	240	630	50	240	200	50	200	0	1940	460	200	0	10970
224	To Kwa Wan Road	SB	**00:00 ~ 01:00**	90	50	0	40	20	10	10	10	0	10	0	0	10	0	40	10	10	0	310
			01:00 ~ 02:00	60	30	0	30	10	10	10	0	0	10	0	0	10	0	20	10	10	0	210
			02:00 ~ 03:00	40	20	0	20	10	10	10	0	0	10	0	0	0	0	20	10	0	0	150
			03:00 ~ 04:00	40	20	0	20	10	10	10	0	0	0	0	0	0	0	20	10	0	0	140
			04:00 ~ 05:00	30	20	0	20	10	10	10	0	0	0	0	0	0	0	20	10	0	0	130
			05:00 ~ 06:00	50	30	0	20	10	10	10	10	0	10	0	0	0	0	40	10	0	0	200
			06:00 ~ 07:00	90	50	0	40	20	10	10	30	0	10	0	0	10	0	100	10	10	0	390
			07:00 ~ 08:00	180	90	10	70	30	10	10	40	0	10	10	10	10	0	130	20	10	0	640
			08:00 ~ 09:00	220	110	10	90	30	10	10	40	0	10	10	10	10	0	110	30	10	0	710
			09:00 ~ 10:00	190	100	10	80	30	10	10	40	0	10	10	10	10	0	100	20	10	0	640
			10:00 ~ 11:00	190	100	10	70	30	10	10	30	0	10	10	10	10	0	100	20	10	0	620
			11:00 ~ 12:00	200	100	10	80	30	10	10	30	0	10	10	10	10	0	90	30	10	0	640
			12:00 ~ 13:00	190	100	10	70	30	10	10	30	0	10	10	10	10	0	100	20	10	0	620
			13:00 ~ 14:00	190	100	10	70	30	10	10	30	0	10	10	10	10	0	100	20	10	0	620
			14:00 ~ 15:00	190	100	10	70	30	10	10	30	0	10	10	10	10	0	100	20	10	0	620
			15:00 ~ 16:00	190	100	10	70	30	10	10	30	0	10	10	10	10	0	100	20	10	0	620
			16:00 ~ 17:00	200	100	10	70	30	10	10	30	0	10	10	10	10	0	100	30	10	0	640
			17:00 ~ 18:00	200	100	10	70	30	10	10	40	0	10	10	10	10	0	100	30	10	0	650
			18:00 ~ 19:00	210	110	10	80	30	10	10	40	0	10	10	10	10	0	100	30	10	0	680
			19:00 ~ 20:00	190	100	10	70	30	10	10	30	0	10	10	10	10	0	90	20	10	0	610
			20:00 ~ 21:00	160	80	10	60	20	10	10	20	0	10	10	10	10	0	80	20	10	0	520
			21:00 ~ 22:00	160	80	10	60	20	10	10	20	0	10	10	10	10	0	80	20	10	0	520
			22:00 ~ 23:00	150	80	10	60	20	10	10	20	0	10	10	10	10	0	70	20	10	0	500
			23:00 ~ 00:00	130	70	10	50	20	10	10	20	0	10	10	10	10	0	60	20	10	0	450
			Whole Day Total (veh)	3540	1840	170	1380	560	240	240	570	0	220	170	170	200	0	1870	460	200	0	11830

Road No.	Road Name	Bound	Hour	PC	TAXI	LGV3	LGV4	LGV6	HGV7	HGV8	PLB	PV4	PV5	NFB6	NFB7	NFB8	FBSD	FBDD	MC	HGV9	NFB9	Total
225	San Ma Tau Street	EB	**00:00 ~ 01:00**	40	20	0	20	10	10	10	0	0	0	0	0	0	0	10	10	0	0	130
			01:00 ~ 02:00	30	20	0	10	10	10	10	0	0	0	0	0	0	0	10	10	0	0	110
			02:00 ~ 03:00	20	10	0	10	10	0	10	0	0	0	0	0	0	0	10	10	0	0	80
			03:00 ~ 04:00	20	10	0	10	10	0	10	0	0	0	0	0	0	0	10	10	0	0	80
			04:00 ~ 05:00	20	10	0	10	10	0	10	0	0	0	0	0	0	0	10	10	0	0	80
			05:00 ~ 06:00	20	10	0	10	10	0	10	0	0	0	0	0	0	0	10	10	0	0	80
			06:00 ~ 07:00	40	20	0	20	10	10	10	10	0	0	0	0	0	0	10	10	0	0	140
			07:00 ~ 08:00	70	40	0	30	10	10	10	10	0	10	0	0	10	0	10	10	10	0	230
			08:00 ~ 09:00	90	50	0	40	20	10	10	10	0	10	0	0	10	0	10	10	10	0	280
			09:00 ~ 10:00	80	40	0	40	20	10	10	10	0	10	0	0	10	0	10	10	10	0	260
			10:00 ~ 11:00	70	40	0	40	20	10	10	10	0	10	0	0	10	0	10	10	10	0	250
			11:00 ~ 12:00	80	40	0	40	20	10	10	10	0	10	0	0	10	0	10	10	10	0	260
			12:00 ~ 13:00	110	60	0	40	20	10	10	10	0	10	10	0	10	0	10	20	10	0	330
			13:00 ~ 14:00	110	60	0	40	20	10	10	10	0	10	10	0	10	0	10	20	10	0	330
			14:00 ~ 15:00	110	60	0	40	20	10	10	10	0	10	10	0	10	0	10	20	10	0	330
			15:00 ~ 16:00	110	60	0	40	20	10	10	10	0	10	10	0	10	0	10	20	10	0	330
			16:00 ~ 17:00	110	60	0	40	20	10	10	10	0	10	10	0	10	0	10	20	10	0	330
			17:00 ~ 18:00	110	60	0	40	20	10	10	10	0	10	10	0	10	0	10	20	10	0	330
			18:00 ~ 19:00	120	60	0	40	20	10	10	10	0	10	10	0	10	0	10	20	10	0	340
			19:00 ~ 20:00	110	60	0	40	20	10	10	10	0	10	10	0	10	0	10	20	10	0	330
			20:00 ~ 21:00	90	50	0	30	10	10	10	10	0	10	10	0	10	0	10	10	10	0	270
			21:00 ~ 22:00	90	50	0	30	20	10	10	10	0	10	10	0	10	0	10	10	10	0	280
			22:00 ~ 23:00	90	50	0	30	10	10	10	10	0	10	10	0	10	0	10	10	10	0	270
			23:00 ~ 00:00	70	40	0	30	10	10	10	10	0	10	10	0	10	0	10	10	10	0	240
			Whole Day Total (veh)	1810	980	0	720	370	200	240	180	0	170	120	0	170	0	240	320	170	0	5690
226	San Shan Road	EB	**00:00 ~ 01:00**	80	40	0	40	20	10	10	10	0	10	0	0	10	0	10	10	10	0	260
			01:00 ~ 02:00	60	30	0	30	10	10	10	0	0	10	0	0	10	0	10	10	10	0	200
			02:00 ~ 03:00	40	20	0	20	10	10	10	0	0	10	0	0	0	0	10	10	0	0	140
			03:00 ~ 04:00	30	20	0	20	10	10	10	0	0	0	0	0	0	0	10	10	0	0	120
			04:00 ~ 05:00	30	20	0	20	10	10	10	0	0	0	0	0	0	0	10	10	0	0	120
			05:00 ~ 06:00	40	20	0	20	10	10	10	0	0	10	0	0	0	0	10	10	0	0	140
			06:00 ~ 07:00	80	40	0	40	20	10	10	10	0	10	0	0	10	0	20	10	10	0	270
			07:00 ~ 08:00	160	80	10	70	30	10	10	10	0	10	10	10	10	0	30	20	10	0	480
			08:00 ~ 09:00	200	100	10	90	30	10	10	10	0	10	10	10	10	0	30	30	10	0	570
			09:00 ~ 10:00	180	90	10	80	30	10	10	10	0	10	10	10	10	0	20	20	10	0	510
			10:00 ~ 11:00	170	90	10	70	30	10	10	10	0	10	10	10	10	0	20	20	10	0	490
			11:00 ~ 12:00	180	90	10	80	30	10	10	10	0	10	10	10	10	0	20	20	10	0	510
			12:00 ~ 13:00	200	100	10	100	40	10	10	10	0	10	10	10	10	0	20	30	10	0	580
			13:00 ~ 14:00	210	110	10	100	40	10	10	10	0	10	10	10	10	0	20	30	10	0	600
			14:00 ~ 15:00	210	110	10	100	40	10	10	10	0	10	10	10	10	0	20	30	10	0	600
			15:00 ~ 16:00	210	110	10	100	40	10	10	10	0	10	10	10	10	0	20	30	10	0	600
			16:00 ~ 17:00	220	110	10	110	40	10	10	10	0	10	10	10	10	0	20	30	10	0	620
			17:00 ~ 18:00	220	110	10	110	40	10	10	10	0	10	10	10	10	0	20	30	10	0	620
			18:00 ~ 19:00	230	120	10	110	40	10	20	10	0	10	10	10	10	0	20	30	10	0	650
			19:00 ~ 20:00	210	110	10	100	40	10	10	10	0	10	10	10	10	0	20	30	10	0	600
			20:00 ~ 21:00	170	90	10	80	30	10	10	10	0	10	10	10	10	0	20	20	10	0	500
			21:00 ~ 22:00	180	90	10	90	30	10	10	10	0	10	10	10	10	0	20	20	10	0	520
			22:00 ~ 23:00	170	90	10	80	30	10	10	10	0	10	10	10	10	0	20	20	10	0	500
			23:00 ~ 00:00	140	70	10	70	30	10	10	10	0	10	10	10	10	0	10	20	10	0	430
			Whole Day Total (veh)	3620	1860	170	1730	680	240	250	190	0	220	170	170	200	0	430	500	200	0	10630
227	San Shan Road	WB	**00:00 ~ 01:00**	100	50	0	30	10	10	10	0	0	10	0	0	10	0	10	10	10	0	260
			01:00 ~ 02:00	70	40	0	20	10	10	10	0	0	10	0	0	10	0	0	10	10	0	200
			02:00 ~ 03:00	50	30	0	20	10	10	10	0	0	10	0	0	0	0	0	10	0	0	150
			03:00 ~ 04:00	40	20	0	10	10	0	10	0	0	10	0	0	0	0	0	10	0	0	110
			04:00 ~ 05:00	40	20	0	10	10	0	10	0	0	10	0	0	0	0	0	10	0	0	110
			05:00 ~ 06:00	50	30	0	20	10	10	10	0	0	10	0	0	0	0	10	10	0	0	160
			06:00 ~ 07:00	100	50	0	30	10	10	10	10	0	10	0	0	10	0	10	10	10	0	270
			07:00 ~ 08:00	190	100	10	50	20	10	10	10	0	10	10	10	10	0	10	20	10	0	480
			08:00 ~ 09:00	240	120	10	70	30	10	10	10	0	10	10	10	10	0	10	30	10	0	590
			09:00 ~ 10:00	210	110	10	60	20	10	10	10	0	10	10	10	10	0	10	30	10	0	530
			10:00 ~ 11:00	200	110	10	60	20	10	10	10	0	10	10	10	10	0	10	30	10	0	520
			11:00 ~ 12:00	210	110	10	60	20	10	10	10	0	10	10	10	10	0	10	30	10	0	530
			12:00 ~ 13:00	100	60	0	10	10	0	10	10	0	10	10	0	10	0	10	10	0	0	250
			13:00 ~ 14:00	110	60	0	10	10	0	10	10	0	10	10	0	10	0	10	20	0	0	270
			14:00 ~ 15:00	110	60	0	10	10	0	10	10	0	10	10	0	10	0	10	20	0	0	270
			15:00 ~ 16:00	110	60	0	10	10	0	10	10	0	10	10	0	10	0	10	20	0	0	270
			16:00 ~ 17:00	110	60	0	10	10	0	10	10	0	10	10	0	10	0	10	20	0	0	270
			17:00 ~ 18:00	110	60	0	10	10	0	10	10	0	10	10	0	10	0	10	20	0	0	270
			18:00 ~ 19:00	120	60	0	10	10	0	10	10	0	10	10	0	10	0	10	20	0	0	280
			19:00 ~ 20:00	110	60	0	10	10	0	10	10	0	10	10	0	10	0	10	20	0	0	270
			20:00 ~ 21:00	90	50	0	10	10	0	10	0	0	10	10	0	10	0	10	10	0	0	220
			21:00 ~ 22:00	90	50	0	10	10	0	10	0	0	10	10	0	10	0	10	10	0	0	220
			22:00 ~ 23:00	90	50	0	10	10	0	10	0	0	10	10	0	10	0	10	10	0	0	220
			23:00 ~ 00:00	70	40	0	10	10	0	10	0	0	10	10	0	10	0	10	10	0	0	190
			Whole Day Total (veh)	2720	1460	50	560	300	100	240	140	0	240	170	50	200	0	200	400	80	0	6910
228	East Kowloon Corridor	NB	**00:00 ~ 01:00**	460	240	10	160	60	10	20	10	10	10	10	10	10	0	20	50	10	0	1100
			01:00 ~ 02:00	310	160	10	110	40	10	20	0	10	10	10	10	10	0	10	40	10	0	770
			02:00 ~ 03:00	220	110	10	80	30	10	10	0	0	10	10	10	10	0	10	30	10	0	560
			03:00 ~ 04:00	170	90	10	60	30	10	10	0	0	10	10	10	10	0	10	20	10	0	460
			04:00 ~ 05:00	170	90	10	60	30	10	10	0	0	10	10	10	10	0	10	20	10	0	460
			05:00 ~ 06:00	240	120	10	90	30	10	10	10	0	10	10	10	10	0	20	30	10	0	620
			06:00 ~ 07:00	470	240	10	170	60	10	20	10	10	10	10	10	10	0	40	50	10	0	1140
			07:00 ~ 08:00	930	470	10	330	120	20	40	20	10	20	10	10	10	0	50	100	10	0	2160
			08:00 ~ 09:00	1170	590	10	410	150	30	50	20	10	20	10	10	10	0	50	130	20	0	2690
			09:00 ~ 10:00	1030	520	10	360	130	20	40	20	10	20	10	10	10	0	40	110	10	0	2350
			10:00 ~ 11:00	990	500	10	350	130	20	40	10	10	20	10	10	10	0	40	110	10	0	2270
			11:00 ~ 12:00	1050	530	10	370	140	20	40	10	10	20	10	10	10	0	40	120	10	0	2400
			12:00 ~ 13:00	1480	750	10	250	90	20	30	20	10	30	10	10	20	0	50	160	10	0	2950
			13:00 ~ 14:00	1510	770	10	250	90	20	30	20	10	30	10	10	20	0	50	170	10	0	3010
			14:00 ~ 15:00	1540	780	10	260	90	20	30	20	10	30	10	10	20	0	50	170	10	0	3060
			15:00 ~ 16:00	1550	790	10	260	100	20	30	20	10	30	10	10	20	0	50	170	10	0	3090
			16:00 ~ 17:00	1610	810	10	270	100	20	30	20	10	30	10	10	20	0	50	180	10	0	3190
			17:00 ~ 18:00	1600	810	10	270	100	20	30	20	10	30	10	10	20	0	50	180	10	0	3180
			18:00 ~ 19:00	1700	860	10	280	100	20	30	20	10	30	10	10	20	0	50	190	10	0	3350
			19:00 ~ 20:00	1510	770	10	250	90	20	30	20	10	30	10	10	20	0	50	170	10	0	3010
			20:00 ~ 21:00	1270	640	10	210	80	20	30	10	10	20	10	10	10	0	40	140	10	0	2520
			21:00 ~ 22:00	1310	670	10	220	80	20	30	10	10	30	10	10	20	0	40	150	10	0	2630
			22:00 ~ 23:00	1210	620	10	200	80	20	30	10	10	20	10	10	10	0	40	140	10	0	2430
			23:00 ~ 00:00	990	500	10	170	60	10	20	10	10	20	10	10	10	0	30	110	10	0	1980
			Whole Day Total (veh)	24490	12430	240	5440	2010	410	660	310	200	500	240	240	330	0	890	2740	250	0	51380

Road No.	Road Name	Bound	Hour	PC	TAXI	LGV3	LGV4	LGV6	HGV7	HGV8	PLB	PV4	PV5	NFB6	NFB7	NFB8	FBSD	FBDD	MC	HGV9	NFB9	Total
229	East Kowloon Corridor	SB	**00:00 ~ 01:00**	410	210	10	100	40	10	10	10	10	10	10	10	10	0	20	50	10	0	930
			01:00 ~ 02:00	280	140	10	70	30	10	10	0	10	10	10	10	10	0	10	30	10	0	650
			02:00 ~ 03:00	200	100	0	50	20	10	10	0	0	10	10	10	10	0	10	30	10	0	480
			03:00 ~ 04:00	150	80	0	40	20	10	10	0	0	10	10	10	10	0	10	20	10	0	390
			04:00 ~ 05:00	150	80	0	40	20	10	10	0	0	10	10	10	10	0	10	20	10	0	390
			05:00 ~ 06:00	210	110	0	50	20	10	10	10	0	10	10	10	10	0	30	30	10	0	530
			06:00 ~ 07:00	420	210	10	100	40	10	10	20	10	10	10	10	10	0	60	50	10	0	990
			07:00 ~ 08:00	830	420	10	190	70	10	20	20	10	20	10	10	10	0	70	90	10	0	1800
			08:00 ~ 09:00	1040	530	10	240	90	20	30	30	10	20	10	10	10	0	60	120	10	0	2240
			09:00 ~ 10:00	920	470	10	210	80	20	30	20	10	20	10	10	10	0	60	100	10	0	1990
			10:00 ~ 11:00	890	450	10	210	80	10	20	20	10	20	10	10	10	0	50	100	10	0	1910
			11:00 ~ 12:00	930	470	10	220	80	20	30	20	10	20	10	10	10	0	50	100	10	0	2000
			12:00 ~ 13:00	650	330	10	110	40	10	10	20	10	10	10	10	10	0	50	70	10	0	1360
			13:00 ~ 14:00	660	330	10	110	40	10	20	20	10	20	10	10	10	0	50	70	10	0	1390
			14:00 ~ 15:00	670	340	10	110	40	10	20	20	10	20	10	10	10	0	50	80	10	0	1420
			15:00 ~ 16:00	670	340	10	110	40	10	20	20	10	20	10	10	10	0	50	80	10	0	1420
			16:00 ~ 17:00	700	350	10	110	40	10	20	20	10	20	10	10	10	0	50	80	10	0	1460
			17:00 ~ 18:00	690	350	10	110	40	10	20	20	10	20	10	10	10	0	50	80	10	0	1450
			18:00 ~ 19:00	740	370	10	120	50	10	20	20	10	20	10	10	10	0	50	80	10	0	1540
			19:00 ~ 20:00	660	330	10	110	40	10	20	20	10	20	10	10	10	0	40	70	10	0	1380
			20:00 ~ 21:00	550	280	10	90	40	10	10	10	10	10	10	10	10	0	40	60	10	0	1160
			21:00 ~ 22:00	570	290	10	90	40	10	10	10	10	10	10	10	10	0	40	70	10	0	1200
			22:00 ~ 23:00	530	270	10	90	30	10	10	10	10	10	10	10	10	0	30	60	10	0	1110
			23:00 ~ 00:00	430	220	10	70	30	10	10	10	10	10	10	10	10	0	30	50	10	0	930
			Whole Day Total (veh)	13950	7070	200	2750	1060	270	390	350	200	360	240	240	240	0	970	1590	240	0	30120
230	East Kowloon Corridor	NB	**00:00 ~ 01:00**	30	20	0	20	10	10	10	0	0	0	0	0	0	0	10	10	0	0	120
			01:00 ~ 02:00	20	10	0	10	10	10	10	0	0	0	0	0	0	0	0	10	0	0	80
			02:00 ~ 03:00	20	10	0	10	10	0	10	0	0	0	0	0	0	0	0	10	0	0	70
			03:00 ~ 04:00	10	10	0	10	10	0	0	0	0	0	0	0	0	0	0	10	0	0	50
			04:00 ~ 05:00	10	10	0	10	10	0	0	0	0	0	0	0	0	0	0	10	0	0	50
			05:00 ~ 06:00	20	10	0	10	10	0	10	0	0	0	0	0	0	0	10	10	0	0	80
			06:00 ~ 07:00	30	20	0	20	10	10	10	10	0	0	0	0	0	0	10	10	0	0	130
			07:00 ~ 08:00	50	30	0	30	10	10	10	10	0	10	0	0	10	0	10	10	10	0	200
			08:00 ~ 09:00	70	40	0	40	20	10	10	10	0	10	0	0	10	0	10	10	10	0	250
			09:00 ~ 10:00	60	30	0	30	10	10	10	10	0	10	0	0	10	0	10	10	10	0	210
			10:00 ~ 11:00	60	30	0	30	10	10	10	10	0	10	0	0	10	0	10	10	10	0	210
			11:00 ~ 12:00	60	30	0	30	10	10	10	10	0	10	0	0	10	0	10	10	10	0	210
			12:00 ~ 13:00	50	30	0	10	10	0	10	10	0	10	0	0	0	0	10	10	0	0	150
			13:00 ~ 14:00	60	30	0	10	10	0	10	10	0	10	0	0	0	0	10	10	0	0	160
			14:00 ~ 15:00	60	30	0	10	10	0	10	10	0	10	0	0	0	0	10	10	0	0	160
			15:00 ~ 16:00	60	30	0	10	10	0	10	10	0	10	0	0	0	0	10	10	0	0	160
			16:00 ~ 17:00	60	30	0	10	10	0	10	10	0	10	0	0	0	0	10	10	0	0	160
			17:00 ~ 18:00	60	30	0	10	10	0	10	10	0	10	0	0	0	0	10	10	0	0	160
			18:00 ~ 19:00	60	30	0	10	10	0	10	10	0	10	0	0	0	0	10	10	0	0	160
			19:00 ~ 20:00	60	30	0	10	10	0	10	10	0	10	0	0	0	0	10	10	0	0	160
			20:00 ~ 21:00	50	30	0	10	10	0	10	0	0	10	0	0	0	0	10	10	0	0	140
			21:00 ~ 22:00	50	30	0	10	10	0	10	0	0	10	0	0	0	0	10	10	0	0	140
			22:00 ~ 23:00	50	30	0	10	10	0	10	0	0	10	0	0	0	0	10	10	0	0	140
			23:00 ~ 00:00	40	20	0	10	10	0	10	0	0	10	0	0	0	0	10	10	0	0	120
			Whole Day Total (veh)	1100	600	0	370	250	80	220	140	0	170	0	0	50	0	200	240	50	0	3470
231	East Kowloon Corridor	SB	**00:00 ~ 01:00**	320	160	10	70	30	10	10	10	10	10	10	10	10	0	20	40	10	0	740
			01:00 ~ 02:00	210	110	10	50	20	10	10	0	10	10	10	10	10	0	10	30	10	0	520
			02:00 ~ 03:00	160	80	0	40	20	10	10	0	0	10	10	10	10	0	10	20	10	0	400
			03:00 ~ 04:00	120	60	0	30	10	10	10	0	0	10	10	0	10	0	10	20	10	0	310
			04:00 ~ 05:00	120	60	0	30	10	10	10	0	0	10	10	0	10	0	10	20	10	0	310
			05:00 ~ 06:00	170	90	0	40	20	10	10	10	0	10	10	10	10	0	30	20	10	0	450
			06:00 ~ 07:00	320	170	10	70	30	10	10	20	10	10	10	10	10	0	60	40	10	0	800
			07:00 ~ 08:00	650	330	10	140	50	10	20	20	10	10	10	10	10	0	70	70	10	0	1430
			08:00 ~ 09:00	810	410	10	180	70	10	20	20	10	20	10	10	10	0	60	90	10	0	1750
			09:00 ~ 10:00	710	360	10	160	60	10	20	20	10	20	10	10	10	0	50	80	10	0	1550
			10:00 ~ 11:00	690	350	10	150	60	10	20	20	10	20	10	10	10	0	50	80	10	0	1510
			11:00 ~ 12:00	730	370	10	160	60	10	20	20	10	20	10	10	10	0	50	80	10	0	1580
			12:00 ~ 13:00	540	280	10	100	40	10	10	20	10	10	10	10	10	0	40	60	10	0	1170
			13:00 ~ 14:00	550	280	10	100	40	10	10	20	10	10	10	10	10	0	40	60	10	0	1180
			14:00 ~ 15:00	560	290	10	100	40	10	10	20	10	10	10	10	10	0	40	70	10	0	1210
			15:00 ~ 16:00	570	290	10	100	40	10	10	20	10	10	10	10	10	0	40	70	10	0	1220
			16:00 ~ 17:00	590	300	10	110	40	10	10	20	10	10	10	10	10	0	40	70	10	0	1260
			17:00 ~ 18:00	580	300	10	110	40	10	10	20	10	10	10	10	10	0	50	70	10	0	1260
			18:00 ~ 19:00	620	320	10	110	40	10	20	20	10	10	10	10	10	0	50	70	10	0	1330
			19:00 ~ 20:00	550	280	10	100	40	10	10	20	10	10	10	10	10	0	40	60	10	0	1180
			20:00 ~ 21:00	470	240	10	80	30	10	10	10	10	10	10	10	10	0	40	50	10	0	1010
			21:00 ~ 22:00	480	250	10	90	30	10	10	10	10	10	10	10	10	0	40	60	10	0	1050
			22:00 ~ 23:00	450	230	10	80	30	10	10	10	10	10	10	10	10	0	30	50	10	0	970
			23:00 ~ 00:00	360	190	10	70	30	10	10	10	10	10	10	10	10	0	30	40	10	0	820
			Whole Day Total (veh)	11330	5800	200	2270	880	240	300	340	200	280	240	220	240	0	910	1320	240	0	25010
232	Kai Tak Tunnel	NB	**00:00 ~ 01:00**	440	220	10	150	60	10	20	10	10	10	10	10	10	0	20	50	10	0	1050
			01:00 ~ 02:00	290	150	10	100	40	10	10	0	10	10	10	10	10	0	10	40	10	0	720
			02:00 ~ 03:00	210	110	10	70	30	10	10	0	0	10	10	10	10	0	10	30	10	0	540
			03:00 ~ 04:00	160	80	10	60	20	10	10	0	0	10	10	10	10	0	10	20	10	0	430
			04:00 ~ 05:00	160	80	10	60	20	10	10	0	0	10	10	10	10	0	10	20	10	0	430
			05:00 ~ 06:00	220	120	10	80	30	10	10	10	0	10	10	10	10	0	20	30	10	0	590
			06:00 ~ 07:00	440	230	10	150	60	10	20	10	10	10	10	10	10	0	40	50	10	0	1080
			07:00 ~ 08:00	880	450	10	300	110	20	30	20	10	20	10	10	10	0	50	100	10	0	2040
			08:00 ~ 09:00	1100	560	10	380	140	20	40	20	10	20	10	10	10	0	40	120	10	0	2500
			09:00 ~ 10:00	970	490	10	330	120	20	40	20	10	20	10	10	10	0	40	110	10	0	2220
			10:00 ~ 11:00	940	480	10	320	120	20	40	10	10	20	10	10	10	0	40	110	10	0	2160
			11:00 ~ 12:00	990	500	10	340	130	20	40	10	10	20	10	10	10	0	40	110	10	0	2260
			12:00 ~ 13:00	1430	730	10	240	90	20	30	20	10	30	10	10	20	0	50	160	10	0	2870
			13:00 ~ 14:00	1460	740	10	250	90	20	30	20	10	30	10	10	20	0	50	160	10	0	2920
			14:00 ~ 15:00	1480	750	10	250	90	20	30	20	10	30	10	10	20	0	50	160	10	0	2950
			15:00 ~ 16:00	1500	760	10	250	90	20	30	20	10	30	10	10	20	0	50	170	10	0	2990
			16:00 ~ 17:00	1550	790	10	260	100	20	30	20	10	30	10	10	20	0	50	170	10	0	3090
			17:00 ~ 18:00	1540	780	10	260	100	20	30	20	10	30	10	10	20	0	50	170	10	0	3070
			18:00 ~ 19:00	1640	830	10	280	100	20	30	20	10	30	10	10	20	0	50	180	10	0	3250
			19:00 ~ 20:00	1460	740	10	250	90	20	30	20	10	30	10	10	20	0	40	160	10	0	2910
			20:00 ~ 21:00	1230	620	10	210	80	10	30	10	10	20	10	10	10	0	40	140	10	0	2450
			21:00 ~ 22:00	1270	640	10	210	80	20	30	10	10	20	10	10	10	0	40	140	10	0	2520
			22:00 ~ 23:00	1170	590	10	200	70	10	20	10	10	20	10	10	10	0	40	130	10	0	2320
			23:00 ~ 00:00	960	490	10	160	60	10	20	10	10	20	10	10	10	0	30	110	10	0	1930
			Whole Day Total (veh)	23490	11930	240	5160	1920	380	620	310	200	490	240	240	320	0	870	2640	240	0	49290

Road No.	Road Name	Bound	Hour	PC	TAXI	LGV3	LGV4	LGV6	HGV7	HGV8	PLB	PV4	PV5	NFB6	NFB7	NFB8	FBSD	FBDD	MC	HGV9	NFB9	Total
233	Kai Tak Tunnel	SB	**00:00 ~ 01:00**	400	200	10	110	40	10	10	10	10	10	10	10	10	0	30	50	10	0	930
			01:00 ~ 02:00	270	140	10	70	30	10	10	0	10	10	10	10	10	0	20	30	10	0	650
			02:00 ~ 03:00	190	100	10	50	20	10	10	0	0	10	10	10	10	0	10	20	10	0	470
			03:00 ~ 04:00	150	80	0	40	20	10	10	0	0	10	10	10	10	0	10	20	10	0	390
			04:00 ~ 05:00	150	80	0	40	20	10	10	0	0	10	10	10	10	0	10	20	10	0	390
			05:00 ~ 06:00	210	110	10	60	20	10	10	10	0	10	10	10	10	0	30	30	10	0	550
			06:00 ~ 07:00	400	210	10	110	40	10	10	20	10	10	10	10	10	0	80	50	10	0	1000
			07:00 ~ 08:00	810	410	10	210	80	10	30	30	10	20	10	10	10	0	100	90	10	0	1850
			08:00 ~ 09:00	1010	510	10	260	100	20	30	30	10	20	10	10	10	0	80	110	10	0	2230
			09:00 ~ 10:00	880	450	10	230	90	20	30	30	10	20	10	10	10	0	70	100	10	0	1980
			10:00 ~ 11:00	860	440	10	220	80	20	30	20	10	20	10	10	10	0	70	100	10	0	1920
			11:00 ~ 12:00	900	460	10	230	90	20	30	20	10	20	10	10	10	0	70	100	10	0	2000
			12:00 ~ 13:00	740	380	10	190	70	10	20	20	10	20	10	10	10	0	60	80	10	0	1650
			13:00 ~ 14:00	760	380	10	190	70	10	20	20	10	20	10	10	10	0	60	90	10	0	1680
			14:00 ~ 15:00	770	390	10	200	70	10	20	20	10	20	10	10	10	0	60	90	10	0	1710
			15:00 ~ 16:00	770	390	10	200	70	10	20	20	10	20	10	10	10	0	60	90	10	0	1710
			16:00 ~ 17:00	800	410	10	210	80	10	30	20	10	20	10	10	10	0	60	90	10	0	1790
			17:00 ~ 18:00	800	400	10	200	80	10	30	30	10	20	10	10	10	0	60	90	10	0	1780
			18:00 ~ 19:00	850	430	10	220	80	20	30	30	10	20	10	10	10	0	60	100	10	0	1900
			19:00 ~ 20:00	760	380	10	190	70	10	20	20	10	20	10	10	10	0	50	90	10	0	1670
			20:00 ~ 21:00	630	320	10	160	60	10	20	20	10	10	10	10	10	0	50	70	10	0	1410
			21:00 ~ 22:00	660	330	10	170	60	10	20	20	10	10	10	10	10	0	50	70	10	0	1460
			22:00 ~ 23:00	610	310	10	160	60	10	20	10	10	10	10	10	10	0	40	70	10	0	1360
			23:00 ~ 00:00	500	250	10	130	50	10	20	10	10	10	10	10	10	0	40	60	10	0	1140
			Whole Day Total (veh)	14880	7560	220	3850	1450	290	490	410	200	370	240	240	240	0	1230	1710	240	0	33620

Road No.	Road Name	Bound	Hour	PC	TAXI	LGV3	LGV4	LGV6	HGV7	HGV8	PLB	PV4	PV5	NFB6	NFB7	NFB8	FBSD	FBDD	MC	HGV9	NFB9	Total
234	Ma Tau Wai Road	SB	**00:00 ~ 01:00**	200	100	10	60	20	10	10	10	0	10	10	10	10	0	80	30	10	0	580
			01:00 ~ 02:00	130	70	10	40	20	10	10	0	0	10	10	10	10	0	40	20	10	0	400
			02:00 ~ 03:00	100	50	0	30	10	10	10	0	0	10	10	0	10	0	30	10	10	0	290
			03:00 ~ 04:00	70	40	0	30	10	10	10	0	0	10	0	0	10	0	30	10	10	0	240
			04:00 ~ 05:00	70	40	0	20	10	10	10	0	0	10	0	0	10	0	30	10	10	0	230
			05:00 ~ 06:00	100	50	0	30	10	10	10	10	0	10	10	0	10	0	90	20	10	0	370
			06:00 ~ 07:00	200	100	10	60	30	10	10	50	0	10	10	10	10	0	230	30	10	0	780
			07:00 ~ 08:00	390	200	10	120	50	10	20	80	10	10	10	10	10	0	290	50	10	0	1280
			08:00 ~ 09:00	490	250	10	150	60	10	20	90	10	10	10	10	10	0	240	60	10	0	1440
			09:00 ~ 10:00	430	220	10	130	50	10	20	70	10	10	10	10	10	0	220	50	10	0	1270
			10:00 ~ 11:00	420	210	10	130	50	10	20	60	10	10	10	10	10	0	210	50	10	0	1230
			11:00 ~ 12:00	440	220	10	130	50	10	20	60	10	10	10	10	10	0	200	50	10	0	1250
			12:00 ~ 13:00	330	170	10	80	30	10	10	60	10	10	10	10	10	0	180	40	10	0	980
			13:00 ~ 14:00	340	170	10	80	30	10	10	60	10	10	10	10	10	0	190	40	10	0	1000
			14:00 ~ 15:00	340	170	10	80	30	10	10	60	10	10	10	10	10	0	190	40	10	0	1000
			15:00 ~ 16:00	340	180	10	80	30	10	10	60	10	10	10	10	10	0	190	40	10	0	1010
			16:00 ~ 17:00	360	180	10	80	30	10	10	60	10	10	10	10	10	0	190	40	10	0	1030
			17:00 ~ 18:00	350	180	10	80	30	10	10	70	10	10	10	10	10	0	190	40	10	0	1030
			18:00 ~ 19:00	380	190	10	90	30	10	10	80	10	10	10	10	10	0	200	40	10	0	1100
			19:00 ~ 20:00	340	170	10	80	30	10	10	60	10	10	10	10	10	0	170	40	10	0	980
			20:00 ~ 21:00	280	150	10	70	30	10	10	40	10	10	10	10	10	0	150	30	10	0	840
			21:00 ~ 22:00	290	150	10	70	30	10	10	40	10	10	10	10	10	0	150	40	10	0	860
			22:00 ~ 23:00	270	140	10	60	30	10	10	40	10	10	10	10	10	0	140	30	10	0	800
			23:00 ~ 00:00	220	110	10	50	20	10	10	30	10	10	10	10	10	0	120	30	10	0	670
			Whole Day Total (veh)	6880	3510	200	1830	720	240	290	1090	170	240	220	200	240	0	3750	840	240	0	20660

Road No.	Road Name	Bound	Hour	PC	TAXI	LGV3	LGV4	LGV6	HGV7	HGV8	PLB	PV4	PV5	NFB6	NFB7	NFB8	FBSD	FBDD	MC	HGV9	NFB9	Total
235	To Kwa Wan Road	SB	**00:00 ~ 01:00**	200	100	10	70	30	10	10	10	0	10	10	10	10	0	60	30	10	0	580
			01:00 ~ 02:00	130	70	10	50	20	10	10	0	0	10	10	10	10	0	30	20	10	0	400
			02:00 ~ 03:00	100	50	0	40	20	10	10	0	0	10	10	0	10	0	20	10	10	0	300
			03:00 ~ 04:00	80	40	0	30	10	10	10	0	0	10	0	0	10	0	20	10	10	0	240
			04:00 ~ 05:00	70	40	0	30	10	10	10	0	0	10	0	0	10	0	20	10	10	0	230
			05:00 ~ 06:00	100	50	0	40	20	10	10	10	0	10	10	0	10	0	70	20	10	0	370
			06:00 ~ 07:00	200	100	10	70	30	10	10	40	0	10	10	10	10	0	170	30	10	0	720
			07:00 ~ 08:00	400	200	10	140	50	10	20	60	10	10	10	10	10	0	220	50	10	0	1220
			08:00 ~ 09:00	500	250	10	170	60	10	20	70	10	10	10	10	10	0	180	60	10	0	1390
			09:00 ~ 10:00	440	220	10	150	60	10	20	60	10	10	10	10	10	0	160	50	10	0	1240
			10:00 ~ 11:00	430	220	10	150	60	10	20	50	10	10	10	10	10	0	160	50	10	0	1220
			11:00 ~ 12:00	450	230	10	150	60	10	20	50	10	10	10	10	10	0	150	50	10	0	1240
			12:00 ~ 13:00	390	200	10	60	30	10	10	60	10	10	10	10	10	0	170	50	10	0	1050
			13:00 ~ 14:00	400	200	10	60	30	10	10	60	10	10	10	10	10	0	170	50	10	0	1060
			14:00 ~ 15:00	400	210	10	60	30	10	10	60	10	10	10	10	10	0	170	50	10	0	1070
			15:00 ~ 16:00	410	210	10	60	30	10	10	60	10	10	10	10	10	0	170	50	10	0	1080
			16:00 ~ 17:00	420	210	10	70	30	10	10	60	10	10	10	10	10	0	170	50	10	0	1100
			17:00 ~ 18:00	420	210	10	70	30	10	10	70	10	10	10	10	10	0	180	50	10	0	1120
			18:00 ~ 19:00	440	230	10	70	30	10	10	70	10	10	10	10	10	0	190	50	10	0	1170
			19:00 ~ 20:00	400	200	10	60	30	10	10	60	10	10	10	10	10	0	160	50	10	0	1050
			20:00 ~ 21:00	330	170	10	50	20	10	10	40	10	10	10	10	10	0	140	40	10	0	880
			21:00 ~ 22:00	340	180	10	60	20	10	10	40	10	10	10	10	10	0	140	40	10	0	910
			22:00 ~ 23:00	320	160	10	50	20	10	10	40	10	10	10	10	10	0	130	40	10	0	850
			23:00 ~ 00:00	260	130	10	40	20	10	10	30	10	10	10	10	10	0	110	30	10	0	710
			Whole Day Total (veh)	7630	3880	200	1800	750	240	290	1000	170	240	220	200	240	0	3160	940	240	0	21200

Road No.	Road Name	Bound	Hour	PC	TAXI	LGV3	LGV4	LGV6	HGV7	HGV8	PLB	PV4	PV5	NFB6	NFB7	NFB8	FBSD	FBDD	MC	HGV9	NFB9	Total
236	Chi Kiang Street	EB	**00:00 ~ 01:00**	10	10	0	10	0	0	0	0	0	0	0	0	0	0	10	10	0	0	50
			01:00 ~ 02:00	10	10	0	10	0	0	0	0	0	0	0	0	0	0	10	10	0	0	50
			02:00 ~ 03:00	10	10	0	10	0	0	0	0	0	0	0	0	0	0	10	0	0	0	40
			03:00 ~ 04:00	10	10	0	0	0	0	0	0	0	0	0	0	0	0	10	0	0	0	30
			04:00 ~ 05:00	10	10	0	0	0	0	0	0	0	0	0	0	0	0	10	0	0	0	30
			05:00 ~ 06:00	10	10	0	10	0	0	0	0	0	0	0	0	0	0	10	0	0	0	40
			06:00 ~ 07:00	10	10	0	10	0	0	0	10	0	0	0	0	0	0	10	10	0	0	60
			07:00 ~ 08:00	20	10	0	10	10	0	0	10	0	0	0	0	0	0	10	10	0	0	80
			08:00 ~ 09:00	20	10	0	10	10	0	0	10	0	0	0	0	0	0	10	10	0	0	80
			09:00 ~ 10:00	20	10	0	10	10	0	0	10	0	0	0	0	0	0	10	10	0	0	80
			10:00 ~ 11:00	20	10	0	10	10	0	0	10	0	0	0	0	0	0	10	10	0	0	80
			11:00 ~ 12:00	20	10	0	10	10	0	0	10	0	0	0	0	0	0	10	10	0	0	80
			12:00 ~ 13:00	30	20	0	20	10	10	10	10	0	10	0	0	0	0	10	10	0	0	140
			13:00 ~ 14:00	30	20	0	20	10	10	10	10	0	10	0	0	0	0	10	10	0	0	140
			14:00 ~ 15:00	30	20	0	20	10	10	10	10	0	10	0	0	0	0	10	10	0	0	140
			15:00 ~ 16:00	30	20	0	20	10	10	10	10	0	10	0	0	0	0	10	10	0	0	140
			16:00 ~ 17:00	30	20	0	20	10	10	10	10	0	10	0	0	0	0	10	10	0	0	140
			17:00 ~ 18:00	30	20	0	20	10	10	10	10	0	10	0	0	0	0	10	10	0	0	140
			18:00 ~ 19:00	40	20	0	20	10	10	10	10	0	10	0	0	0	0	10	10	0	0	150
			19:00 ~ 20:00	30	20	0	20	10	10	10	10	0	10	0	0	0	0	10	10	0	0	140
			20:00 ~ 21:00	30	20	0	20	10	10	10	10	0	10	0	0	0	0	10	10	0	0	140
			21:00 ~ 22:00	30	20	0	20	10	10	10	10	0	10	0	0	0	0	10	10	0	0	140
			22:00 ~ 23:00	30	20	0	20	10	10	10	10	0	10	0	0	0	0	10	10	0	0	140
			23:00 ~ 00:00	20	10	0	10	10	10	10	10	0	10	0	0	0	0	10	10	0	0	110
			Whole Day Total (veh)	530	350	0	330	170	120	120	180	0	120	0	0	0	0	240	200	0	0	2360

Road No.	Road Name	Bound	Hour	PC	TAXI	LGV3	LGV4	LGV6	HGV7	HGV8	PLB	PV4	PV5	NFB6	NFB7	NFB8	FBSD	FBDD	MC	HGV9	NFB9	Total
237	Bailey Street	EB	**00:00 ~ 01:00**	10	0	0	0	0	0	0	0	0	0	0	0	0	0	10	0	0	0	20
			01:00 ~ 02:00	10	0	0	0	0	0	0	0	0	0	0	0	0	0	10	0	0	0	20
			02:00 ~ 03:00	10	0	0	0	0	0	0	0	0	0	0	0	0	0	0	0	0	0	10
			03:00 ~ 04:00	0	0	0	0	0	0	0	0	0	0	0	0	0	0	0	0	0	0	0
			04:00 ~ 05:00	0	0	0	0	0	0	0	0	0	0	0	0	0	0	0	0	0	0	0
			05:00 ~ 06:00	10	0	0	0	0	0	0	0	0	0	0	0	0	0	10	0	0	0	20
			06:00 ~ 07:00	10	0	0	0	0	0	0	10	0	0	0	0	0	0	10	0	0	0	30
			07:00 ~ 08:00	10	10	0	10	0	0	0	10	0	0	0	0	0	0	10	0	0	0	50
			08:00 ~ 09:00	10	10	0	10	0	0	0	10	0	0	0	0	0	0	10	0	0	0	50
			09:00 ~ 10:00	10	10	0	10	0	0	0	10	0	0	0	0	0	0	10	0	0	0	50
			10:00 ~ 11:00	10	10	0	10	0	0	0	10	0	0	0	0	0	0	10	0	0	0	50
			11:00 ~ 12:00	10	10	0	10	0	0	0	10	0	0	0	0	0	0	10	0	0	0	50
			12:00 ~ 13:00	10	10	0	0	0	0	0	10	0	0	0	0	0	0	10	0	0	0	40
			13:00 ~ 14:00	10	10	0	0	0	0	0	10	0	0	0	0	0	0	10	0	0	0	40
			14:00 ~ 15:00	10	10	0	0	0	0	0	10	0	0	0	0	0	0	10	0	0	0	40
			15:00 ~ 16:00	10	10	0	0	0	0	0	10	0	0	0	0	0	0	10	0	0	0	40
			16:00 ~ 17:00	10	10	0	0	0	0	0	10	0	0	0	0	0	0	10	0	0	0	40
			17:00 ~ 18:00	10	10	0	0	0	0	0	10	0	0	0	0	0	0	10	0	0	0	40
			18:00 ~ 19:00	10	10	0	0	0	0	0	10	0	0	0	0	0	0	10	0	0	0	40
			19:00 ~ 20:00	10	10	0	0	0	0	0	10	0	0	0	0	0	0	10	0	0	0	40
			20:00 ~ 21:00	10	10	0	0	0	0	0	0	0	0	0	0	0	0	10	0	0	0	30
			21:00 ~ 22:00	10	10	0	0	0	0	0	0	0	0	0	0	0	0	10	0	0	0	30
			22:00 ~ 23:00	10	10	0	0	0	0	0	0	0	0	0	0	0	0	10	0	0	0	30
			23:00 ~ 00:00	10	10	0	0	0	0	0	0	0	0	0	0	0	0	10	0	0	0	30
			Whole Day Total (veh)	220	170	0	50	0	0	0	140	0	0	0	0	0	0	210	0	0	0	790
238	Wan On Street	NB	**00:00 ~ 01:00**	10	10	0	0	0	0	0	0	0	0	0	0	0	0	0	0	0	0	20
			01:00 ~ 02:00	10	10	0	0	0	0	0	0	0	0	0	0	0	0	0	0	0	0	20
			02:00 ~ 03:00	10	10	0	0	0	0	0	0	0	0	0	0	0	0	0	0	0	0	20
			03:00 ~ 04:00	10	10	0	0	0	0	0	0	0	0	0	0	0	0	0	0	0	0	20
			04:00 ~ 05:00	10	10	0	0	0	0	0	0	0	0	0	0	0	0	0	0	0	0	20
			05:00 ~ 06:00	10	10	0	0	0	0	0	0	0	0	0	0	0	0	0	0	0	0	20
			06:00 ~ 07:00	10	10	0	0	0	0	0	0	0	0	0	0	0	0	0	0	0	0	20
			07:00 ~ 08:00	10	10	0	10	0	0	0	0	0	0	0	0	0	0	0	10	0	0	40
			08:00 ~ 09:00	20	10	0	10	0	0	0	0	0	0	0	0	0	0	0	10	0	0	50
			09:00 ~ 10:00	10	10	0	10	0	0	0	0	0	0	0	0	0	0	0	10	0	0	40
			10:00 ~ 11:00	10	10	0	10	0	0	0	0	0	0	0	0	0	0	0	10	0	0	40
			11:00 ~ 12:00	10	10	0	10	0	0	0	0	0	0	0	0	0	0	0	10	0	0	40
			12:00 ~ 13:00	10	10	0	10	0	0	0	0	0	0	0	0	0	0	0	10	0	0	40
			13:00 ~ 14:00	10	10	0	10	0	0	0	0	0	0	0	0	0	0	0	10	0	0	40
			14:00 ~ 15:00	10	10	0	10	0	0	0	0	0	0	0	0	0	0	0	10	0	0	40
			15:00 ~ 16:00	10	10	0	10	0	0	0	0	0	0	0	0	0	0	0	10	0	0	40
			16:00 ~ 17:00	10	10	0	10	0	0	0	0	0	0	0	0	0	0	0	10	0	0	40
			17:00 ~ 18:00	10	10	0	10	0	0	0	0	0	0	0	0	0	0	0	10	0	0	40
			18:00 ~ 19:00	20	10	0	10	0	0	0	0	0	0	0	0	0	0	0	10	0	0	50
			19:00 ~ 20:00	10	10	0	10	0	0	0	0	0	0	0	0	0	0	0	10	0	0	40
			20:00 ~ 21:00	10	10	0	10	0	0	0	0	0	0	0	0	0	0	0	10	0	0	40
			21:00 ~ 22:00	10	10	0	10	0	0	0	0	0	0	0	0	0	0	0	10	0	0	40
			22:00 ~ 23:00	10	10	0	10	0	0	0	0	0	0	0	0	0	0	0	10	0	0	40
			23:00 ~ 00:00	10	10	0	10	0	0	0	0	0	0	0	0	0	0	0	10	0	0	40
			Whole Day Total (veh)	260	240	0	170	0	0	0	0	0	0	0	0	0	0	0	170	0	0	840
239	Wan On Street	SB	**00:00 ~ 01:00**	10	10	0	0	0	0	0	0	0	0	0	0	0	0	0	0	0	0	20
			01:00 ~ 02:00	10	10	0	0	0	0	0	0	0	0	0	0	0	0	0	0	0	0	20
			02:00 ~ 03:00	10	10	0	0	0	0	0	0	0	0	0	0	0	0	0	0	0	0	20
			03:00 ~ 04:00	10	10	0	0	0	0	0	0	0	0	0	0	0	0	0	0	0	0	20
			04:00 ~ 05:00	10	10	0	0	0	0	0	0	0	0	0	0	0	0	0	0	0	0	20
			05:00 ~ 06:00	10	10	0	0	0	0	0	0	0	0	0	0	0	0	0	0	0	0	20
			06:00 ~ 07:00	10	10	0	0	0	0	0	0	0	0	0	0	0	0	0	0	0	0	20
			07:00 ~ 08:00	10	10	0	10	0	0	0	0	0	0	0	0	0	0	0	10	0	0	40
			08:00 ~ 09:00	20	10	0	10	0	0	0	0	0	0	0	0	0	0	0	10	0	0	50
			09:00 ~ 10:00	10	10	0	10	0	0	0	0	0	0	0	0	0	0	0	10	0	0	40
			10:00 ~ 11:00	10	10	0	10	0	0	0	0	0	0	0	0	0	0	0	10	0	0	40
			11:00 ~ 12:00	10	10	0	10	0	0	0	0	0	0	0	0	0	0	0	10	0	0	40
			12:00 ~ 13:00	10	10	0	10	0	0	0	0	0	0	0	0	0	0	0	10	0	0	40
			13:00 ~ 14:00	10	10	0	10	0	0	0	0	0	0	0	0	0	0	0	10	0	0	40
			14:00 ~ 15:00	10	10	0	10	0	0	0	0	0	0	0	0	0	0	0	10	0	0	40
			15:00 ~ 16:00	10	10	0	10	0	0	0	0	0	0	0	0	0	0	0	10	0	0	40
			16:00 ~ 17:00	10	10	0	10	0	0	0	0	0	0	0	0	0	0	0	10	0	0	40
			17:00 ~ 18:00	10	10	0	10	0	0	0	0	0	0	0	0	0	0	0	10	0	0	40
			18:00 ~ 19:00	20	10	0	10	0	0	0	0	0	0	0	0	0	0	0	10	0	0	50
			19:00 ~ 20:00	10	10	0	10	0	0	0	0	0	0	0	0	0	0	0	10	0	0	40
			20:00 ~ 21:00	10	10	0	10	0	0	0	0	0	0	0	0	0	0	0	10	0	0	40
			21:00 ~ 22:00	10	10	0	10	0	0	0	0	0	0	0	0	0	0	0	10	0	0	40
			22:00 ~ 23:00	10	10	0	10	0	0	0	0	0	0	0	0	0	0	0	10	0	0	40
			23:00 ~ 00:00	10	10	0	10	0	0	0	0	0	0	0	0	0	0	0	10	0	0	40
			Whole Day Total (veh)	260	240	0	170	0	0	0	0	0	0	0	0	0	0	0	170	0	0	840
240	Ha Heung Road	NB	**00:00 ~ 01:00**	10	10	0	0	0	0	0	0	0	0	0	0	0	0	0	0	0	0	20
			01:00 ~ 02:00	10	10	0	0	0	0	0	0	0	0	0	0	0	0	0	0	0	0	20
			02:00 ~ 03:00	10	10	0	0	0	0	0	0	0	0	0	0	0	0	0	0	0	0	20
			03:00 ~ 04:00	10	10	0	0	0	0	0	0	0	0	0	0	0	0	0	0	0	0	20
			04:00 ~ 05:00	10	10	0	0	0	0	0	0	0	0	0	0	0	0	0	0	0	0	20
			05:00 ~ 06:00	10	10	0	0	0	0	0	0	0	0	0	0	0	0	0	0	0	0	20
			06:00 ~ 07:00	10	10	0	0	0	0	0	0	0	0	0	0	0	0	0	0	0	0	20
			07:00 ~ 08:00	10	10	0	10	0	0	0	0	0	0	0	0	0	0	0	10	0	0	40
			08:00 ~ 09:00	20	10	0	10	0	0	0	0	0	0	0	0	0	0	0	10	0	0	50
			09:00 ~ 10:00	10	10	0	10	0	0	0	0	0	0	0	0	0	0	0	10	0	0	40
			10:00 ~ 11:00	10	10	0	10	0	0	0	0	0	0	0	0	0	0	0	10	0	0	40
			11:00 ~ 12:00	10	10	0	10	0	0	0	0	0	0	0	0	0	0	0	10	0	0	40
			12:00 ~ 13:00	250	130	0	10	10	10	10	10	10	10	10	10	10	0	10	30	0	0	520
			13:00 ~ 14:00	260	130	0	20	10	10	10	10	10	10	10	10	10	0	10	30	0	0	540
			14:00 ~ 15:00	260	130	0	20	10	10	10	10	10	10	10	10	10	0	10	30	0	0	540
			15:00 ~ 16:00	260	130	0	20	10	10	10	10	10	10	10	10	10	0	10	30	0	0	540
			16:00 ~ 17:00	270	140	0	20	10	10	10	10	10	10	10	10	10	0	10	30	0	0	560
			17:00 ~ 18:00	270	140	0	20	10	10	10	10	10	10	10	10	10	0	10	30	0	0	560
			18:00 ~ 19:00	290	150	0	20	10	10	10	10	10	10	10	10	10	0	10	30	0	0	590
			19:00 ~ 20:00	260	130	0	20	10	10	10	10	10	10	10	10	10	0	10	30	0	0	540
			20:00 ~ 21:00	220	110	0	10	10	10	10	0	10	10	10	10	10	0	10	30	0	0	460
			21:00 ~ 22:00	220	110	0	10	10	10	10	0	10	10	10	10	10	0	10	30	0	0	460
			22:00 ~ 23:00	210	110	0	10	10	10	10	0	10	10	10	10	10	0	10	30	0	0	450
			23:00 ~ 00:00	170	90	0	10	10	10	10	0	10	10	10	10	10	0	10	20	0	0	380
			Whole Day Total (veh)	3070	1620	0	240	120	120	120	80	120	120	120	120	120	0	120	400	0	0	6490

Road No.	Road Name	Bound	Hour	PC	TAXI	LGV3	LGV4	LGV6	HGV7	HGV8	PLB	PV4	PV5	NFB6	NFB7	NFB8	FBSD	FBDD	MC	HGV9	NFB9	Total
241	Ha Heung Road	NB	**00:00 ~ 01:00**	80	40	0	10	10	0	10	0	0	10	0	0	0	0	10	10	0	0	180
			01:00 ~ 02:00	50	30	0	10	10	0	10	0	0	10	0	0	0	0	0	10	0	0	130
			02:00 ~ 03:00	40	20	0	10	10	0	0	0	0	10	0	0	0	0	0	10	0	0	100
			03:00 ~ 04:00	30	20	0	10	10	0	0	0	0	0	0	0	0	0	0	10	0	0	80
			04:00 ~ 05:00	30	20	0	10	10	0	0	0	0	0	0	0	0	0	0	10	0	0	80
			05:00 ~ 06:00	40	20	0	10	10	0	0	0	0	10	0	0	0	0	10	10	0	0	110
			06:00 ~ 07:00	80	40	0	10	10	0	10	10	0	10	0	0	0	0	10	10	0	0	190
			07:00 ~ 08:00	150	80	0	20	10	10	10	10	0	10	10	10	10	0	10	20	10	0	370
			08:00 ~ 09:00	190	100	0	30	10	10	10	10	0	10	10	10	10	0	10	20	10	0	440
			09:00 ~ 10:00	170	90	0	20	10	10	10	10	0	10	10	10	10	0	10	20	10	0	400
			10:00 ~ 11:00	160	80	0	20	10	10	10	10	0	10	10	10	10	0	10	20	10	0	380
			11:00 ~ 12:00	170	90	0	20	10	10	10	10	0	10	10	10	10	0	10	20	10	0	400
			12:00 ~ 13:00	20	10	0	10	10	0	10	0	0	0	0	0	0	0	0	10	0	0	70
			13:00 ~ 14:00	20	10	0	10	10	0	10	0	0	0	0	0	0	0	0	10	0	0	70
			14:00 ~ 15:00	20	10	0	10	10	0	10	0	0	0	0	0	0	0	0	10	0	0	70
			15:00 ~ 16:00	20	10	0	10	10	0	10	0	0	0	0	0	0	0	0	10	0	0	70
			16:00 ~ 17:00	20	10	0	10	10	0	10	0	0	0	0	0	0	0	0	10	0	0	70
			17:00 ~ 18:00	20	10	0	10	10	0	10	0	0	0	0	0	0	0	0	10	0	0	70
			18:00 ~ 19:00	20	10	0	10	10	0	10	0	0	0	0	0	0	0	0	10	0	0	70
			19:00 ~ 20:00	20	10	0	10	10	0	10	0	0	0	0	0	0	0	0	10	0	0	70
			20:00 ~ 21:00	10	10	0	10	10	0	10	0	0	0	0	0	0	0	0	10	0	0	60
			21:00 ~ 22:00	20	10	0	10	10	0	10	0	0	0	0	0	0	0	0	10	0	0	70
			22:00 ~ 23:00	10	10	0	10	10	0	10	0	0	0	0	0	0	0	0	10	0	0	60
			23:00 ~ 00:00	10	10	0	10	10	0	10	0	0	0	0	0	0	0	0	10	0	0	60
			Whole Day Total (veh)	1400	750	0	300	240	50	200	60	0	100	50	50	50	0	80	290	50	0	3670

Road No.	Road Name	Bound	Hour	PC	TAXI	LGV3	LGV4	LGV6	HGV7	HGV8	PLB	PV4	PV5	NFB6	NFB7	NFB8	FBSD	FBDD	MC	HGV9	NFB9	Total
242	Chun Tin Street	EB	**00:00 ~ 01:00**	10	0	0	0	0	0	0	0	0	0	0	0	0	0	0	0	0	0	10
			01:00 ~ 02:00	10	0	0	0	0	0	0	0	0	0	0	0	0	0	0	0	0	0	10
			02:00 ~ 03:00	0	0	0	0	0	0	0	0	0	0	0	0	0	0	0	0	0	0	0
			03:00 ~ 04:00	0	0	0	0	0	0	0	0	0	0	0	0	0	0	0	0	0	0	0
			04:00 ~ 05:00	0	0	0	0	0	0	0	0	0	0	0	0	0	0	0	0	0	0	0
			05:00 ~ 06:00	0	0	0	0	0	0	0	0	0	0	0	0	0	0	0	0	0	0	0
			06:00 ~ 07:00	10	0	0	0	0	0	0	0	0	0	0	0	0	0	0	0	0	0	10
			07:00 ~ 08:00	10	10	0	10	0	0	0	0	0	0	0	0	0	0	0	0	0	0	30
			08:00 ~ 09:00	10	10	0	10	0	0	0	0	0	0	0	0	0	0	0	0	0	0	30
			09:00 ~ 10:00	10	10	0	10	0	0	0	0	0	0	0	0	0	0	0	0	0	0	30
			10:00 ~ 11:00	10	10	0	10	0	0	0	0	0	0	0	0	0	0	0	0	0	0	30
			11:00 ~ 12:00	10	10	0	10	0	0	0	0	0	0	0	0	0	0	0	0	0	0	30
			12:00 ~ 13:00	10	10	0	10	10	0	10	0	0	0	0	0	0	0	0	10	0	0	60
			13:00 ~ 14:00	10	10	0	10	10	0	10	0	0	0	0	0	0	0	0	10	0	0	60
			14:00 ~ 15:00	10	10	0	10	10	0	10	0	0	0	0	0	0	0	0	10	0	0	60
			15:00 ~ 16:00	10	10	0	10	10	0	10	0	0	0	0	0	0	0	0	10	0	0	60
			16:00 ~ 17:00	10	10	0	10	10	0	10	0	0	0	0	0	0	0	0	10	0	0	60
			17:00 ~ 18:00	10	10	0	10	10	0	10	0	0	0	0	0	0	0	0	10	0	0	60
			18:00 ~ 19:00	10	10	0	10	10	0	10	0	0	0	0	0	0	0	0	10	0	0	60
			19:00 ~ 20:00	10	10	0	10	10	0	10	0	0	0	0	0	0	0	0	10	0	0	60
			20:00 ~ 21:00	10	10	0	10	10	0	10	0	0	0	0	0	0	0	0	10	0	0	60
			21:00 ~ 22:00	10	10	0	10	10	0	10	0	0	0	0	0	0	0	0	10	0	0	60
			22:00 ~ 23:00	10	10	0	10	10	0	10	0	0	0	0	0	0	0	0	10	0	0	60
			23:00 ~ 00:00	10	10	0	10	10	0	10	0	0	0	0	0	0	0	0	10	0	0	60
			Whole Day Total (veh)	200	170	0	170	120	0	120	0	0	0	0	0	0	0	0	120	0	0	900

Appendix C2 Traffic Forecast for Year 2038 AQIA

24 Hours Daily Traffic Forecast for Each Road in 2038

Road No.	Road Name	Bound	Hour	PC	TAXI	LGV3	LGV4	LGV6	HGV7	HGV8	PLB	PV4	PV5	NFB6	NFB7	NFB8	FBSD	FBDD	MC	HGV9	NFB9	Total
1	Shun Yung Street	NB	**00:00 ~ 01:00**	120	70	0	30	10	10	10	0	0	10	10	0	10	0	10	20	10	0	320
			01:00 ~ 02:00	80	40	0	20	10	10	10	0	0	10	10	0	10	0	10	10	10	0	230
			02:00 ~ 03:00	60	30	0	20	10	10	10	0	0	10	0	0	0	0	10	10	0	0	170
			03:00 ~ 04:00	50	30	0	10	10	0	10	0	0	10	0	0	0	0	10	10	0	0	140
			04:00 ~ 05:00	50	30	0	10	10	0	10	0	0	10	0	0	0	0	10	10	0	0	140
			05:00 ~ 06:00	70	40	0	20	10	10	10	0	0	10	0	0	0	0	10	10	0	0	190
			06:00 ~ 07:00	130	70	0	30	10	10	10	10	0	10	10	0	10	0	10	20	10	0	340
			07:00 ~ 08:00	250	130	10	50	20	10	10	10	10	10	10	10	10	0	10	30	10	0	590
			08:00 ~ 09:00	310	160	10	70	30	10	10	10	10	10	10	10	10	0	10	40	10	0	720
			09:00 ~ 10:00	270	140	10	60	20	10	10	10	10	10	10	10	10	0	10	30	10	0	630
			10:00 ~ 11:00	260	140	10	60	20	10	10	10	10	10	10	10	10	0	10	30	10	0	620
			11:00 ~ 12:00	280	140	10	60	20	10	10	10	10	10	10	10	10	0	10	30	10	0	640
			12:00 ~ 13:00	170	90	10	50	20	10	10	10	0	10	10	10	10	0	10	20	10	0	450
			13:00 ~ 14:00	170	90	10	50	20	10	10	10	0	10	10	10	10	0	10	20	10	0	450
			14:00 ~ 15:00	170	90	10	50	20	10	10	10	0	10	10	10	10	0	10	20	10	0	450
			15:00 ~ 16:00	170	90	10	50	20	10	10	10	0	10	10	10	10	0	10	20	10	0	450
			16:00 ~ 17:00	180	90	10	60	20	10	10	10	0	10	10	10	10	0	10	20	10	0	470
			17:00 ~ 18:00	180	90	10	60	20	10	10	10	0	10	10	10	10	0	10	20	10	0	470
			18:00 ~ 19:00	190	100	10	60	20	10	10	10	0	10	10	10	10	0	10	20	10	0	490
			19:00 ~ 20:00	170	90	10	50	20	10	10	10	0	10	10	10	10	0	10	20	10	0	450
			20:00 ~ 21:00	140	70	10	50	20	10	10	10	0	10	10	10	10	0	10	20	10	0	400
			21:00 ~ 22:00	150	80	10	50	20	10	10	10	0	10	10	10	10	0	10	20	10	0	420
			22:00 ~ 23:00	140	70	10	40	20	10	10	10	0	10	10	10	10	0	10	20	10	0	390
			23:00 ~ 00:00	110	60	10	40	20	10	10	10	0	10	10	10	10	0	10	20	10	0	350
			Whole Day Total (veh)	3870	2030	170	1050	420	220	240	180	50	240	200	170	200	0	240	490	200	0	9970
2	Shun Yung Street	SB	**00:00 ~ 01:00**	40	20	0	20	10	0	10	0	0	10	0	0	0	0	10	10	0	0	130
			01:00 ~ 02:00	30	20	0	10	10	0	10	0	0	10	0	0	0	0	10	10	0	0	110
			02:00 ~ 03:00	20	10	0	10	10	0	10	0	0	0	0	0	0	0	10	10	0	0	80
			03:00 ~ 04:00	20	10	0	10	10	0	0	0	0	0	0	0	0	0	10	10	0	0	70
			04:00 ~ 05:00	20	10	0	10	10	0	0	0	0	0	0	0	0	0	10	10	0	0	70
			05:00 ~ 06:00	20	10	0	10	10	0	10	0	0	0	0	0	0	0	10	10	0	0	80
			06:00 ~ 07:00	50	30	0	20	10	0	10	10	0	10	0	0	0	0	10	10	0	0	160
			07:00 ~ 08:00	90	50	0	30	10	10	10	10	0	10	10	0	10	0	20	10	10	0	280
			08:00 ~ 09:00	110	60	0	30	10	10	10	10	0	10	10	0	10	0	20	20	10	0	320
			09:00 ~ 10:00	90	50	0	30	10	10	10	10	0	10	10	0	10	0	10	10	10	0	270
			10:00 ~ 11:00	90	50	0	30	10	10	10	10	0	10	10	0	10	0	10	10	10	0	270
			11:00 ~ 12:00	100	50	0	30	10	10	10	10	0	10	10	0	10	0	10	10	10	0	280
			12:00 ~ 13:00	110	60	0	20	10	10	10	10	0	10	10	0	10	0	10	20	10	0	300
			13:00 ~ 14:00	110	60	0	20	10	10	10	10	0	10	10	0	10	0	10	20	10	0	300
			14:00 ~ 15:00	110	60	0	20	10	10	10	10	0	10	10	0	10	0	10	20	10	0	300
			15:00 ~ 16:00	110	60	0	20	10	10	10	10	0	10	10	0	10	0	10	20	10	0	300
			16:00 ~ 17:00	120	60	0	20	10	10	10	10	0	10	10	0	10	0	10	20	10	0	310
			17:00 ~ 18:00	110	60	0	20	10	10	10	10	0	10	10	0	10	0	10	20	10	0	300
			18:00 ~ 19:00	120	60	0	20	10	10	10	10	0	10	10	0	10	0	10	20	10	0	310
			19:00 ~ 20:00	110	60	0	20	10	10	10	10	0	10	10	0	10	0	10	20	10	0	300
			20:00 ~ 21:00	90	50	0	20	10	10	10	10	0	10	10	0	10	0	10	10	10	0	260
			21:00 ~ 22:00	90	50	0	20	10	10	10	10	0	10	10	0	10	0	10	10	10	0	260
			22:00 ~ 23:00	90	50	0	20	10	10	10	10	0	10	10	0	10	0	10	10	10	0	260
			23:00 ~ 00:00	70	40	0	20	10	10	10	10	0	10	10	0	10	0	10	10	10	0	230
			Whole Day Total (veh)	1920	1040	0	480	240	170	220	180	0	200	170	0	170	0	260	330	170	0	5550
3	Pak Kung Street	EB	**00:00 ~ 01:00**	10	10	0	0	0	0	0	0	0	0	0	0	0	0	0	10	0	0	30
			01:00 ~ 02:00	10	10	0	0	0	0	0	0	0	0	0	0	0	0	0	10	0	0	30
			02:00 ~ 03:00	10	10	0	0	0	0	0	0	0	0	0	0	0	0	0	0	0	0	20
			03:00 ~ 04:00	10	10	0	0	0	0	0	0	0	0	0	0	0	0	0	0	0	0	20
			04:00 ~ 05:00	10	10	0	0	0	0	0	0	0	0	0	0	0	0	0	0	0	0	20
			05:00 ~ 06:00	10	10	0	0	0	0	0	0	0	0	0	0	0	0	0	0	0	0	20
			06:00 ~ 07:00	10	10	0	0	0	0	0	0	0	0	0	0	0	0	0	10	0	0	30
			07:00 ~ 08:00	20	10	0	10	0	0	0	0	0	0	0	0	0	0	0	10	0	0	50
			08:00 ~ 09:00	20	10	0	10	0	0	0	0	0	0	0	0	0	0	0	10	0	0	50
			09:00 ~ 10:00	20	10	0	10	0	0	0	0	0	0	0	0	0	0	0	10	0	0	50
			10:00 ~ 11:00	20	10	0	10	0	0	0	0	0	0	0	0	0	0	0	10	0	0	50
			11:00 ~ 12:00	20	10	0	10	0	0	0	0	0	0	0	0	0	0	0	10	0	0	50
			12:00 ~ 13:00	20	10	0	10	10	0	0	0	0	0	0	0	0	0	0	10	0	0	60
			13:00 ~ 14:00	20	10	0	10	10	0	0	0	0	0	0	0	0	0	0	10	0	0	60
			14:00 ~ 15:00	20	10	0	10	10	0	0	0	0	0	0	0	0	0	0	10	0	0	60
			15:00 ~ 16:00	20	10	0	10	10	0	0	0	0	0	0	0	0	0	0	10	0	0	60
			16:00 ~ 17:00	20	10	0	10	10	0	0	0	0	0	0	0	0	0	0	10	0	0	60
			17:00 ~ 18:00	20	10	0	10	10	0	0	0	0	0	0	0	0	0	0	10	0	0	60
			18:00 ~ 19:00	20	10	0	10	10	0	0	0	0	0	0	0	0	0	0	10	0	0	60
			19:00 ~ 20:00	20	10	0	10	10	0	0	0	0	0	0	0	0	0	0	10	0	0	60
			20:00 ~ 21:00	20	10	0	10	10	0	0	0	0	0	0	0	0	0	0	10	0	0	60
			21:00 ~ 22:00	20	10	0	10	10	0	0	0	0	0	0	0	0	0	0	10	0	0	60
			22:00 ~ 23:00	20	10	0	10	10	0	0	0	0	0	0	0	0	0	0	10	0	0	60
			23:00 ~ 00:00	10	10	0	10	10	0	0	0	0	0	0	0	0	0	0	10	0	0	50
			Whole Day Total (veh)	400	240	0	170	120	0	0	0	0	0	0	0	0	0	0	200	0	0	1130
4	Pak Kung Street	WB	**00:00 ~ 01:00**	20	10	0	10	10	0	0	0	0	0	0	0	0	0	0	10	10	0	70
			01:00 ~ 02:00	10	10	0	10	10	0	0	0	0	0	0	0	0	0	0	10	10	0	60
			02:00 ~ 03:00	10	10	0	10	10	0	0	0	0	0	0	0	0	0	0	10	10	0	60
			03:00 ~ 04:00	10	10	0	10	10	0	0	0	0	0	0	0	0	0	0	10	0	0	50
			04:00 ~ 05:00	10	10	0	10	10	0	0	0	0	0	0	0	0	0	0	10	0	0	50
			05:00 ~ 06:00	10	10	0	10	10	0	0	0	0	0	0	0	0	0	0	10	10	0	60
			06:00 ~ 07:00	20	10	0	10	10	0	0	10	0	0	0	0	0	0	0	10	10	0	80
			07:00 ~ 08:00	30	20	0	10	10	10	10	10	0	0	0	0	0	0	0	10	10	0	120
			08:00 ~ 09:00	30	20	0	10	10	10	10	10	0	0	0	0	0	0	0	10	10	0	120
			09:00 ~ 10:00	30	20	0	10	10	10	10	10	0	0	0	0	0	0	0	10	10	0	120
			10:00 ~ 11:00	30	20	0	10	10	10	10	10	0	0	0	0	0	0	0	10	10	0	120
			11:00 ~ 12:00	30	20	0	10	10	10	10	10	0	0	0	0	0	0	0	10	10	0	120
			12:00 ~ 13:00	80	40	0	20	10	10	10	10	0	10	0	0	10	0	0	10	10	0	230
			13:00 ~ 14:00	80	40	0	20	10	10	10	10	0	10	0	0	10	0	0	10	10	0	230
			14:00 ~ 15:00	80	50	0	20	10	10	10	10	0	10	0	0	10	0	0	10	10	0	240
			15:00 ~ 16:00	90	50	0	20	10	10	10	10	0	10	0	0	10	0	0	10	10	0	250
			16:00 ~ 17:00	90	50	0	20	10	10	10	10	0	10	0	0	10	0	0	10	10	0	250
			17:00 ~ 18:00	90	50	0	20	10	10	10	10	0	10	0	0	10	0	0	10	10	0	250
			18:00 ~ 19:00	90	50	0	20	10	10	10	10	0	10	0	0	10	0	0	10	10	0	250
			19:00 ~ 20:00	80	40	0	20	10	10	10	10	0	10	0	0	10	0	0	10	10	0	230
			20:00 ~ 21:00	70	40	0	20	10	10	10	10	0	10	0	0	10	0	0	10	10	0	220
			21:00 ~ 22:00	70	40	0	20	10	10	10	10	0	10	0	0	10	0	0	10	10	0	220
			22:00 ~ 23:00	70	40	0	20	10	10	10	10	0	10	0	0	10	0	0	10	10	0	220
			23:00 ~ 00:00	60	30	0	20	10	10	10	10	0	10	0	0	10	0	0	10	10	0	200
			Whole Day Total (veh)	1190	690	0	360	240	170	170	180	0	120	0	0	120	0	240	220	120	0	3820

Road No.	Road Name	Bound	Hour	PC	TAXI	LGV3	LGV4	LGV6	HGV7	HGV8	PLB	PV4	PV5	NFB6	NFB7	NFB8	FBSD	FBDD	MC	HGV9	NFB9	Total
5	Ko Shan Road	NB	**00:00 ~ 01:00**	130	70	0	30	10	10	10	0	0	10	10	0	10	0	10	20	10	0	330
			01:00 ~ 02:00	90	50	0	20	10	10	10	0	0	10	10	0	10	0	10	10	10	0	250
			02:00 ~ 03:00	60	30	0	20	10	10	10	0	0	10	0	0	10	0	10	10	0	0	180
			03:00 ~ 04:00	50	30	0	10	10	0	10	0	0	10	0	0	0	0	10	10	0	0	140
			04:00 ~ 05:00	50	30	0	10	10	0	10	0	0	10	0	0	0	0	10	10	0	0	140
			05:00 ~ 06:00	70	40	0	20	10	10	10	0	0	10	0	0	10	0	10	10	0	0	200
			06:00 ~ 07:00	130	70	0	30	10	10	10	10	0	10	10	0	10	0	10	20	10	0	340
			07:00 ~ 08:00	250	130	10	60	20	10	10	10	10	10	10	10	10	0	10	30	10	0	600
			08:00 ~ 09:00	310	160	10	70	30	10	10	10	10	10	10	10	10	0	10	40	10	0	720
			09:00 ~ 10:00	280	140	10	60	20	10	10	10	10	10	10	10	10	0	10	30	10	0	640
			10:00 ~ 11:00	270	140	10	60	20	10	10	10	10	10	10	10	10	0	10	30	10	0	630
			11:00 ~ 12:00	280	140	10	60	30	10	10	10	10	10	10	10	10	0	10	30	10	0	650
			12:00 ~ 13:00	180	90	10	60	30	10	10	10	0	10	10	10	10	0	10	20	10	0	480
			13:00 ~ 14:00	180	90	10	70	30	10	10	10	0	10	10	10	10	0	10	20	10	0	490
			14:00 ~ 15:00	180	100	10	70	30	10	10	10	0	10	10	10	10	0	10	20	10	0	500
			15:00 ~ 16:00	190	100	10	70	30	10	10	10	0	10	10	10	10	0	10	20	10	0	510
			16:00 ~ 17:00	190	100	10	70	30	10	10	10	0	10	10	10	10	0	10	30	10	0	520
			17:00 ~ 18:00	190	100	10	70	30	10	10	10	0	10	10	10	10	0	10	30	10	0	520
			18:00 ~ 19:00	200	110	10	70	30	10	10	10	0	10	10	10	10	0	10	30	10	0	540
			19:00 ~ 20:00	180	90	10	70	30	10	10	10	0	10	10	10	10	0	10	20	10	0	490
			20:00 ~ 21:00	150	80	10	60	20	10	10	10	0	10	10	10	10	0	10	20	10	0	430
			21:00 ~ 22:00	160	80	10	60	20	10	10	10	0	10	10	10	10	0	10	20	10	0	440
			22:00 ~ 23:00	150	80	10	50	20	10	10	10	0	10	10	10	10	0	10	20	10	0	420
			23:00 ~ 00:00	120	60	10	40	20	10	10	10	0	10	10	10	10	0	10	20	10	0	360
			Whole Day Total (veh)	4040	2110	170	1210	510	220	240	180	50	240	200	170	220	0	240	520	200	0	10520
6	Ko Shan Road	SB	**00:00 ~ 01:00**	50	20	0	10	10	0	10	0	0	10	0	0	0	0	10	10	0	0	130
			01:00 ~ 02:00	30	20	0	10	10	0	10	0	0	10	0	0	0	0	10	10	0	0	110
			02:00 ~ 03:00	20	10	0	10	10	0	0	0	0	0	0	0	0	0	10	10	0	0	70
			03:00 ~ 04:00	20	10	0	10	10	0	0	0	0	0	0	0	0	0	10	10	0	0	70
			04:00 ~ 05:00	20	10	0	10	10	0	0	0	0	0	0	0	0	0	10	10	0	0	70
			05:00 ~ 06:00	30	10	0	10	10	0	0	0	0	0	0	0	0	0	10	10	0	0	80
			06:00 ~ 07:00	50	30	0	10	10	0	10	10	0	10	0	0	0	0	10	10	0	0	150
			07:00 ~ 08:00	90	50	0	20	10	10	10	10	0	10	10	0	10	0	10	10	10	0	260
			08:00 ~ 09:00	110	60	0	30	10	10	10	10	0	10	10	0	10	0	10	20	10	0	310
			09:00 ~ 10:00	90	50	0	20	10	10	10	10	0	10	10	0	10	0	10	10	10	0	260
			10:00 ~ 11:00	90	50	0	20	10	10	10	10	0	10	10	0	10	0	10	10	10	0	260
			11:00 ~ 12:00	100	50	0	30	10	10	10	10	0	10	10	0	10	0	10	10	10	0	280
			12:00 ~ 13:00	70	40	0	20	10	10	10	10	0	10	0	0	10	0	10	10	0	0	210
			13:00 ~ 14:00	70	40	0	20	10	10	10	10	0	10	0	0	10	0	10	10	0	0	210
			14:00 ~ 15:00	70	40	0	20	10	10	10	10	0	10	0	0	10	0	10	10	0	0	210
			15:00 ~ 16:00	70	40	0	20	10	10	10	10	0	10	0	0	10	0	10	10	0	0	210
			16:00 ~ 17:00	70	40	0	20	10	10	10	10	0	10	0	0	10	0	10	10	0	0	210
			17:00 ~ 18:00	70	40	0	20	10	10	10	10	0	10	0	0	10	0	10	10	0	0	210
			18:00 ~ 19:00	80	40	0	20	10	10	10	10	0	10	0	0	10	0	10	10	0	0	220
			19:00 ~ 20:00	70	40	0	20	10	10	10	10	0	10	0	0	10	0	10	10	0	0	210
			20:00 ~ 21:00	60	30	0	20	10	10	10	10	0	10	0	0	10	0	10	10	0	0	190
			21:00 ~ 22:00	60	30	0	20	10	10	10	10	0	10	0	0	10	0	10	10	0	0	190
			22:00 ~ 23:00	60	30	0	20	10	10	10	10	0	10	0	0	10	0	10	10	0	0	190
			23:00 ~ 00:00	50	30	0	10	10	10	10	10	0	10	0	0	10	0	10	10	0	0	170
			Whole Day Total (veh)	1500	810	0	420	240	170	200	180	0	200	50	0	170	0	240	250	50	0	4480
7	Wai Yin Path	WB	**00:00 ~ 01:00**	10	10	0	0	0	0	0	0	0	0	0	0	0	0	0	0	0	0	20
			01:00 ~ 02:00	10	10	0	0	0	0	0	0	0	0	0	0	0	0	0	0	0	0	20
			02:00 ~ 03:00	10	10	0	0	0	0	0	0	0	0	0	0	0	0	0	0	0	0	20
			03:00 ~ 04:00	10	10	0	0	0	0	0	0	0	0	0	0	0	0	0	0	0	0	20
			04:00 ~ 05:00	10	10	0	0	0	0	0	0	0	0	0	0	0	0	0	0	0	0	20
			05:00 ~ 06:00	10	10	0	0	0	0	0	0	0	0	0	0	0	0	0	0	0	0	20
			06:00 ~ 07:00	10	10	0	0	0	0	0	0	0	0	0	0	0	0	0	0	0	0	20
			07:00 ~ 08:00	10	10	0	10	0	0	0	0	0	0	0	0	0	0	0	10	0	0	40
			08:00 ~ 09:00	20	10	0	10	0	0	0	0	0	0	0	0	0	0	0	10	0	0	50
			09:00 ~ 10:00	10	10	0	10	0	0	0	0	0	0	0	0	0	0	0	10	0	0	40
			10:00 ~ 11:00	10	10	0	10	0	0	0	0	0	0	0	0	0	0	0	10	0	0	40
			11:00 ~ 12:00	10	10	0	10	0	0	0	0	0	0	0	0	0	0	0	10	0	0	40
			12:00 ~ 13:00	10	10	0	10	0	0	0	0	0	0	0	0	0	0	0	10	0	0	40
			13:00 ~ 14:00	10	10	0	10	0	0	0	0	0	0	0	0	0	0	0	10	0	0	40
			14:00 ~ 15:00	10	10	0	10	0	0	0	0	0	0	0	0	0	0	0	10	0	0	40
			15:00 ~ 16:00	10	10	0	10	0	0	0	0	0	0	0	0	0	0	0	10	0	0	40
			16:00 ~ 17:00	10	10	0	10	0	0	0	0	0	0	0	0	0	0	0	10	0	0	40
			17:00 ~ 18:00	10	10	0	10	0	0	0	0	0	0	0	0	0	0	0	10	0	0	40
			18:00 ~ 19:00	20	10	0	10	0	0	0	0	0	0	0	0	0	0	0	10	0	0	50
			19:00 ~ 20:00	10	10	0	10	0	0	0	0	0	0	0	0	0	0	0	10	0	0	40
			20:00 ~ 21:00	10	10	0	10	0	0	0	0	0	0	0	0	0	0	0	10	0	0	40
			21:00 ~ 22:00	10	10	0	10	0	0	0	0	0	0	0	0	0	0	0	10	0	0	40
			22:00 ~ 23:00	10	10	0	10	0	0	0	0	0	0	0	0	0	0	0	10	0	0	40
			23:00 ~ 00:00	10	10	0	10	0	0	0	0	0	0	0	0	0	0	0	10	0	0	40
			Whole Day Total (veh)	260	240	0	170	0	0	0	0	0	0	0	0	0	0	0	170	0	0	840
8	Wai Yin Path	EB	**00:00 ~ 01:00**	10	10	0	0	0	0	0	0	0	0	0	0	0	0	0	0	0	0	20
			01:00 ~ 02:00	10	10	0	0	0	0	0	0	0	0	0	0	0	0	0	0	0	0	20
			02:00 ~ 03:00	10	10	0	0	0	0	0	0	0	0	0	0	0	0	0	0	0	0	20
			03:00 ~ 04:00	10	10	0	0	0	0	0	0	0	0	0	0	0	0	0	0	0	0	20
			04:00 ~ 05:00	10	10	0	0	0	0	0	0	0	0	0	0	0	0	0	0	0	0	20
			05:00 ~ 06:00	10	10	0	0	0	0	0	0	0	0	0	0	0	0	0	0	0	0	20
			06:00 ~ 07:00	10	10	0	0	0	0	0	0	0	0	0	0	0	0	0	0	0	0	20
			07:00 ~ 08:00	10	10	0	10	0	0	0	0	0	0	0	0	0	0	0	10	0	0	40
			08:00 ~ 09:00	20	10	0	10	0	0	0	0	0	0	0	0	0	0	0	10	0	0	50
			09:00 ~ 10:00	10	10	0	10	0	0	0	0	0	0	0	0	0	0	0	10	0	0	40
			10:00 ~ 11:00	10	10	0	10	0	0	0	0	0	0	0	0	0	0	0	10	0	0	40
			11:00 ~ 12:00	10	10	0	10	0	0	0	0	0	0	0	0	0	0	0	10	0	0	40
			12:00 ~ 13:00	10	10	0	10	0	0	0	0	0	0	0	0	0	0	0	10	0	0	40
			13:00 ~ 14:00	10	10	0	10	0	0	0	0	0	0	0	0	0	0	0	10	0	0	40
			14:00 ~ 15:00	10	10	0	10	0	0	0	0	0	0	0	0	0	0	0	10	0	0	40
			15:00 ~ 16:00	10	10	0	10	0	0	0	0	0	0	0	0	0	0	0	10	0	0	40
			16:00 ~ 17:00	10	10	0	10	0	0	0	0	0	0	0	0	0	0	0	10	0	0	40
			17:00 ~ 18:00	10	10	0	10	0	0	0	0	0	0	0	0	0	0	0	10	0	0	40
			18:00 ~ 19:00	20	10	0	10	0	0	0	0	0	0	0	0	0	0	0	10	0	0	50
			19:00 ~ 20:00	10	10	0	10	0	0	0	0	0	0	0	0	0	0	0	10	0	0	40
			20:00 ~ 21:00	10	10	0	10	0	0	0	0	0	0	0	0	0	0	0	10	0	0	40
			21:00 ~ 22:00	10	10	0	10	0	0	0	0	0	0	0	0	0	0	0	10	0	0	40
			22:00 ~ 23:00	10	10	0	10	0	0	0	0	0	0	0	0	0	0	0	10	0	0	40
			23:00 ~ 00:00	10	10	0	10	0	0	0	0	0	0	0	0	0	0	0	10	0	0	40
			Whole Day Total (veh)	260	240	0	170	0	0	0	0	0	0	0	0	0	0	0	170	0	0	840

Road No.	Road Name	Bound	Hour	PC	TAXI	LGV3	LGV4	LGV6	HGV7	HGV8	PLB	PV4	PV5	NFB6	NFB7	NFB8	FBSD	FBDD	MC	HGV9	NFB9	Total
9	Ko Shan Road	NB	**00:00 ~ 01:00**	130	70	0	30	10	10	10	0	0	10	10	0	10	0	10	20	10	0	330
			01:00 ~ 02:00	90	50	0	20	10	10	10	0	0	10	10	0	10	0	10	10	10	0	250
			02:00 ~ 03:00	60	30	0	20	10	10	10	0	0	10	0	0	10	0	10	10	0	0	180
			03:00 ~ 04:00	50	30	0	10	10	0	10	0	0	10	0	0	0	0	10	10	0	0	140
			04:00 ~ 05:00	50	30	0	10	10	0	10	0	0	10	0	0	0	0	10	10	0	0	140
			05:00 ~ 06:00	70	40	0	20	10	10	10	0	0	10	0	0	10	0	10	10	0	0	200
			06:00 ~ 07:00	130	70	0	30	10	10	10	10	0	10	10	0	10	0	10	20	10	0	340
			07:00 ~ 08:00	250	130	10	60	20	10	10	10	10	10	10	10	10	0	10	30	10	0	600
			08:00 ~ 09:00	310	160	10	70	30	10	10	10	10	10	10	10	10	0	10	40	10	0	720
			09:00 ~ 10:00	280	140	10	60	20	10	10	10	10	10	10	10	10	0	10	30	10	0	640
			10:00 ~ 11:00	270	140	10	60	20	10	10	10	10	10	10	10	10	0	10	30	10	0	630
			11:00 ~ 12:00	280	140	10	60	30	10	10	10	10	10	10	10	10	0	10	30	10	0	650
			12:00 ~ 13:00	180	90	10	60	30	10	10	10	0	10	10	10	10	0	10	20	10	0	480
			13:00 ~ 14:00	180	90	10	70	30	10	10	10	0	10	10	10	10	0	10	20	10	0	490
			14:00 ~ 15:00	180	100	10	70	30	10	10	10	0	10	10	10	10	0	10	20	10	0	500
			15:00 ~ 16:00	190	100	10	70	30	10	10	10	0	10	10	10	10	0	10	20	10	0	510
			16:00 ~ 17:00	190	100	10	70	30	10	10	10	0	10	10	10	10	0	10	30	10	0	520
			17:00 ~ 18:00	190	100	10	70	30	10	10	10	0	10	10	10	10	0	10	30	10	0	520
			18:00 ~ 19:00	200	110	10	70	30	10	10	10	0	10	10	10	10	0	10	30	10	0	540
			19:00 ~ 20:00	180	90	10	70	30	10	10	10	0	10	10	10	10	0	10	20	10	0	490
			20:00 ~ 21:00	150	80	10	60	20	10	10	10	0	10	10	10	10	0	10	20	10	0	430
			21:00 ~ 22:00	160	80	10	60	20	10	10	10	0	10	10	10	10	0	10	20	10	0	440
			22:00 ~ 23:00	150	80	10	50	20	10	10	10	0	10	10	10	10	0	10	20	10	0	420
			23:00 ~ 00:00	120	60	10	40	20	10	10	10	0	10	10	10	10	0	10	20	10	0	360
			Whole Day Total (veh)	4040	2110	170	1210	510	220	240	180	50	240	200	170	220	0	240	520	200	0	10520
10	Ko Shan Road	SB	**00:00 ~ 01:00**	50	20	0	10	10	0	10	0	0	10	0	0	0	0	10	10	0	0	130
			01:00 ~ 02:00	30	20	0	10	10	0	10	0	0	10	0	0	0	0	10	10	0	0	110
			02:00 ~ 03:00	20	10	0	10	10	0	0	0	0	0	0	0	0	0	10	10	0	0	70
			03:00 ~ 04:00	20	10	0	10	10	0	0	0	0	0	0	0	0	0	10	10	0	0	70
			04:00 ~ 05:00	20	10	0	10	10	0	0	0	0	0	0	0	0	0	10	10	0	0	70
			05:00 ~ 06:00	30	10	0	10	10	0	0	0	0	0	0	0	0	0	10	10	0	0	80
			06:00 ~ 07:00	50	30	0	10	10	0	10	10	0	10	0	0	0	0	10	10	0	0	150
			07:00 ~ 08:00	90	50	0	20	10	10	10	10	0	10	10	0	10	0	10	10	10	0	260
			08:00 ~ 09:00	110	60	0	30	10	10	10	10	0	10	10	0	10	0	10	20	10	0	310
			09:00 ~ 10:00	90	50	0	20	10	10	10	10	0	10	10	0	10	0	10	10	10	0	260
			10:00 ~ 11:00	90	50	0	20	10	10	10	10	0	10	10	0	10	0	10	10	10	0	260
			11:00 ~ 12:00	100	50	0	30	10	10	10	10	0	10	10	0	10	0	10	10	10	0	280
			12:00 ~ 13:00	70	40	0	20	10	10	10	10	0	10	0	0	10	0	10	10	0	0	210
			13:00 ~ 14:00	70	40	0	20	10	10	10	10	0	10	0	0	10	0	10	10	0	0	210
			14:00 ~ 15:00	70	40	0	20	10	10	10	10	0	10	0	0	10	0	10	10	0	0	210
			15:00 ~ 16:00	70	40	0	20	10	10	10	10	0	10	0	0	10	0	10	10	0	0	210
			16:00 ~ 17:00	70	40	0	20	10	10	10	10	0	10	0	0	10	0	10	10	0	0	210
			17:00 ~ 18:00	70	40	0	20	10	10	10	10	0	10	0	0	10	0	10	10	0	0	210
			18:00 ~ 19:00	80	40	0	20	10	10	10	10	0	10	0	0	10	0	10	10	0	0	220
			19:00 ~ 20:00	70	40	0	20	10	10	10	10	0	10	0	0	10	0	10	10	0	0	210
			20:00 ~ 21:00	60	30	0	20	10	10	10	10	0	10	0	0	10	0	10	10	0	0	190
			21:00 ~ 22:00	60	30	0	20	10	10	10	10	0	10	0	0	10	0	10	10	0	0	190
			22:00 ~ 23:00	60	30	0	20	10	10	10	10	0	10	0	0	10	0	10	10	0	0	190
			23:00 ~ 00:00	50	30	0	10	10	10	10	10	0	10	0	0	10	0	10	10	0	0	170
			Whole Day Total (veh)	1500	810	0	420	240	170	200	180	0	200	50	0	170	0	240	250	50	0	4480
11	San Lau Street	WB	**00:00 ~ 01:00**	30	20	0	10	10	0	0	0	0	0	0	0	0	0	10	10	0	0	90
			01:00 ~ 02:00	20	10	0	10	10	0	0	0	0	0	0	0	0	0	10	10	0	0	70
			02:00 ~ 03:00	20	10	0	10	10	0	0	0	0	0	0	0	0	0	10	10	0	0	70
			03:00 ~ 04:00	10	10	0	10	0	0	0	0	0	0	0	0	0	0	10	10	0	0	50
			04:00 ~ 05:00	10	10	0	10	0	0	0	0	0	0	0	0	0	0	10	10	0	0	50
			05:00 ~ 06:00	20	10	0	10	10	0	0	0	0	0	0	0	0	0	10	10	0	0	70
			06:00 ~ 07:00	30	20	0	10	10	0	0	10	0	0	0	0	0	0	10	10	0	0	100
			07:00 ~ 08:00	50	30	0	10	10	10	10	10	0	10	0	0	0	0	10	10	0	0	160
			08:00 ~ 09:00	60	30	0	10	10	10	10	10	0	10	0	0	0	0	10	10	0	0	170
			09:00 ~ 10:00	60	30	0	10	10	10	10	10	0	10	0	0	0	0	10	10	0	0	170
			10:00 ~ 11:00	50	30	0	10	10	10	10	10	0	10	0	0	0	0	10	10	0	0	160
			11:00 ~ 12:00	60	30	0	10	10	10	10	10	0	10	0	0	0	0	10	10	0	0	170
			12:00 ~ 13:00	10	10	0	10	10	0	0	10	0	0	0	0	0	0	10	10	0	0	70
			13:00 ~ 14:00	20	10	0	10	10	0	0	10	0	0	0	0	0	0	10	10	0	0	80
			14:00 ~ 15:00	20	10	0	10	10	0	0	10	0	0	0	0	0	0	10	10	0	0	80
			15:00 ~ 16:00	20	10	0	10	10	0	0	10	0	0	0	0	0	0	10	10	0	0	80
			16:00 ~ 17:00	20	10	0	10	10	0	0	10	0	0	0	0	0	0	10	10	0	0	80
			17:00 ~ 18:00	20	10	0	10	10	0	0	10	0	0	0	0	0	0	10	10	0	0	80
			18:00 ~ 19:00	20	10	0	10	10	0	0	10	0	0	0	0	0	0	10	10	0	0	80
			19:00 ~ 20:00	20	10	0	10	10	0	0	10	0	0	0	0	0	0	10	10	0	0	80
			20:00 ~ 21:00	10	10	0	10	10	0	0	10	0	0	0	0	0	0	10	10	0	0	70
			21:00 ~ 22:00	10	10	0	10	10	0	0	10	0	0	0	0	0	0	10	10	0	0	70
			22:00 ~ 23:00	10	10	0	10	10	0	0	10	0	0	0	0	0	0	10	10	0	0	70
			23:00 ~ 00:00	10	10	0	10	10	0	0	10	0	0	0	0	0	0	10	10	0	0	70
			Whole Day Total (veh)	610	360	0	240	220	50	50	180	0	50	0	0	0	0	240	240	0	0	2240
12	Ko Shan Road	NB	**00:00 ~ 01:00**	130	70	0	30	10	10	10	0	0	10	10	0	10	0	10	20	10	0	330
			01:00 ~ 02:00	90	50	0	20	10	10	10	0	0	10	10	0	10	0	10	10	10	0	250
			02:00 ~ 03:00	60	30	0	20	10	10	10	0	0	10	0	0	10	0	10	10	0	0	180
			03:00 ~ 04:00	50	30	0	10	10	0	10	0	0	10	0	0	0	0	10	10	0	0	140
			04:00 ~ 05:00	50	30	0	10	10	0	10	0	0	10	0	0	0	0	10	10	0	0	140
			05:00 ~ 06:00	70	40	0	20	10	10	10	0	0	10	0	0	10	0	10	10	0	0	200
			06:00 ~ 07:00	130	70	0	30	10	10	10	10	0	10	10	0	10	0	20	20	10	0	350
			07:00 ~ 08:00	260	130	10	60	20	10	10	10	10	10	10	10	10	0	20	30	10	0	620
			08:00 ~ 09:00	320	170	10	70	30	10	10	10	10	10	10	10	10	0	20	40	10	0	750
			09:00 ~ 10:00	290	150	10	60	30	10	10	10	10	10	10	10	10	0	20	40	10	0	690
			10:00 ~ 11:00	280	140	10	60	20	10	10	10	10	10	10	10	10	0	10	30	10	0	640
			11:00 ~ 12:00	290	150	10	60	30	10	10	10	10	10	10	10	10	0	10	40	10	0	680
			12:00 ~ 13:00	180	90	10	70	30	10	10	10	0	10	10	10	10	0	20	20	10	0	500
			13:00 ~ 14:00	190	100	10	70	30	10	10	10	0	10	10	10	10	0	20	20	10	0	520
			14:00 ~ 15:00	190	100	10	70	30	10	10	10	0	10	10	10	10	0	20	20	10	0	520
			15:00 ~ 16:00	190	100	10	70	30	10	10	10	0	10	10	10	10	0	20	20	10	0	520
			16:00 ~ 17:00	200	100	10	70	30	10	10	10	0	10	10	10	10	0	20	30	10	0	540
			17:00 ~ 18:00	200	100	10	70	30	10	10	10	0	10	10	10	10	0	20	30	10	0	540
			18:00 ~ 19:00	210	110	10	70	30	10	10	10	0	10	10	10	10	0	20	30	10	0	560
			19:00 ~ 20:00	190	100	10	70	30	10	10	10	0	10	10	10	10	0	10	20	10	0	510
			20:00 ~ 21:00	160	80	10	60	20	10	10	10	0	10	10	10	10	0	10	20	10	0	440
			21:00 ~ 22:00	160	80	10	60	20	10	10	10	0	10	10	10	10	0	10	20	10	0	440
			22:00 ~ 23:00	150	80	10	50	20	10	10	10	0	10	10	10	10	0	10	20	10	0	420
			23:00 ~ 00:00	120	60	10	50	20	10	10	10	0	10	10	10	10	0	10	20	10	0	370
			Whole Day Total (veh)	4160	2160	170	1230	520	220	240	180	50	240	200	170	220	0	350	540	200	0	10850

Road No.	Road Name	Bound	Hour	PC	TAXI	LGV3	LGV4	LGV6	HGV7	HGV8	PLB	PV4	PV5	NFB6	NFB7	NFB8	FBSD	FBDD	MC	HGV9	NFB9	Total
13	Ko Shan Road	SB	**00:00 ~ 01:00**	20	10	0	10	10	0	0	0	0	0	0	0	0	0	10	10	0	0	70
			01:00 ~ 02:00	10	10	0	10	10	0	0	0	0	0	0	0	0	0	10	10	0	0	60
			02:00 ~ 03:00	10	10	0	10	10	0	0	0	0	0	0	0	0	0	10	10	0	0	60
			03:00 ~ 04:00	10	10	0	10	10	0	0	0	0	0	0	0	0	0	10	0	0	0	50
			04:00 ~ 05:00	10	10	0	10	10	0	0	0	0	0	0	0	0	0	10	0	0	0	50
			05:00 ~ 06:00	10	10	0	10	10	0	0	0	0	0	0	0	0	0	10	10	0	0	60
			06:00 ~ 07:00	20	10	0	10	10	0	0	10	0	0	0	0	0	0	10	10	0	0	80
			07:00 ~ 08:00	30	20	0	10	10	10	10	10	0	10	0	0	0	0	10	10	0	0	130
			08:00 ~ 09:00	40	20	0	20	10	10	10	10	0	10	0	0	0	0	10	10	0	0	150
			09:00 ~ 10:00	30	20	0	10	10	10	10	10	0	10	0	0	0	0	10	10	0	0	130
			10:00 ~ 11:00	30	20	0	10	10	10	10	10	0	10	0	0	0	0	10	10	0	0	130
			11:00 ~ 12:00	30	20	0	10	10	10	10	10	0	10	0	0	0	0	10	10	0	0	130
			12:00 ~ 13:00	40	20	0	10	10	10	10	10	0	10	0	0	0	0	10	10	0	0	140
			13:00 ~ 14:00	40	20	0	10	10	10	10	10	0	10	0	0	0	0	10	10	0	0	140
			14:00 ~ 15:00	40	20	0	10	10	10	10	10	0	10	0	0	0	0	10	10	0	0	140
			15:00 ~ 16:00	40	20	0	10	10	10	10	10	0	10	0	0	0	0	10	10	0	0	140
			16:00 ~ 17:00	40	20	0	10	10	10	10	10	0	10	0	0	0	0	10	10	0	0	140
			17:00 ~ 18:00	40	20	0	10	10	10	10	10	0	10	0	0	0	0	10	10	0	0	140
			18:00 ~ 19:00	40	20	0	20	10	10	10	10	0	10	0	0	0	0	10	10	0	0	150
			19:00 ~ 20:00	40	20	0	10	10	10	10	10	0	10	0	0	0	0	10	10	0	0	140
			20:00 ~ 21:00	30	20	0	10	10	10	10	10	0	10	0	0	0	0	10	10	0	0	130
			21:00 ~ 22:00	30	20	0	10	10	10	10	10	0	10	0	0	0	0	10	10	0	0	130
			22:00 ~ 23:00	30	20	0	10	10	10	10	10	0	10	0	0	0	0	10	10	0	0	130
			23:00 ~ 00:00	20	10	0	10	10	10	10	10	0	10	0	0	0	0	10	10	0	0	110
			Whole Day Total (veh)	680	400	0	260	240	170	170	180	0	170	0	0	0	0	240	220	0	0	2730
14	Shansi Street	EB	**00:00 ~ 01:00**	80	40	0	20	10	10	10	0	0	10	0	0	10	0	10	10	0	0	210
			01:00 ~ 02:00	60	30	0	10	10	10	10	0	0	10	0	0	10	0	10	10	0	0	170
			02:00 ~ 03:00	40	20	0	10	10	0	10	0	0	10	0	0	0	0	10	10	0	0	120
			03:00 ~ 04:00	30	20	0	10	10	0	10	0	0	0	0	0	0	0	10	10	0	0	100
			04:00 ~ 05:00	30	20	0	10	10	0	10	0	0	0	0	0	0	0	10	10	0	0	100
			05:00 ~ 06:00	40	20	0	10	10	0	10	0	0	10	0	0	0	0	10	10	0	0	120
			06:00 ~ 07:00	80	40	0	20	10	10	10	10	0	10	0	0	10	0	10	10	0	0	220
			07:00 ~ 08:00	160	90	0	40	20	10	10	10	0	10	10	10	10	0	10	20	10	0	420
			08:00 ~ 09:00	200	110	0	40	20	10	10	10	0	10	10	10	10	0	10	30	10	0	490
			09:00 ~ 10:00	180	90	0	40	20	10	10	10	0	10	10	10	10	0	10	20	10	0	440
			10:00 ~ 11:00	170	90	0	40	20	10	10	10	0	10	10	10	10	0	10	20	10	0	430
			11:00 ~ 12:00	180	90	0	40	20	10	10	10	0	10	10	10	10	0	10	20	10	0	440
			12:00 ~ 13:00	60	30	0	30	10	10	10	10	0	10	0	0	10	0	10	10	10	0	210
			13:00 ~ 14:00	60	30	0	30	10	10	10	10	0	10	0	0	10	0	10	10	10	0	210
			14:00 ~ 15:00	60	30	0	30	10	10	10	10	0	10	0	0	10	0	10	10	10	0	210
			15:00 ~ 16:00	60	30	0	30	10	10	10	10	0	10	0	0	10	0	10	10	10	0	210
			16:00 ~ 17:00	70	40	0	30	10	10	10	10	0	10	0	0	10	0	10	10	10	0	230
			17:00 ~ 18:00	70	40	0	30	10	10	10	10	0	10	0	0	10	0	10	10	10	0	230
			18:00 ~ 19:00	70	40	0	30	10	10	10	10	0	10	0	0	10	0	10	10	10	0	230
			19:00 ~ 20:00	60	30	0	30	10	10	10	10	0	10	0	0	10	0	10	10	10	0	210
			20:00 ~ 21:00	50	30	0	30	10	10	10	10	0	10	0	0	10	0	10	10	10	0	200
			21:00 ~ 22:00	50	30	0	30	10	10	10	10	0	10	0	0	10	0	10	10	10	0	200
			22:00 ~ 23:00	50	30	0	20	10	10	10	10	0	10	0	0	10	0	10	10	10	0	190
			23:00 ~ 00:00	40	20	0	20	10	10	10	10	0	10	0	0	10	0	10	10	10	0	170
			Whole Day Total (veh)	1950	1040	0	630	290	200	240	180	0	220	50	50	200	0	240	300	170	0	5760
15	Ko Shan Road	NB	**00:00 ~ 01:00**	50	30	0	10	10	0	10	0	0	10	0	0	0	0	10	10	0	0	140
			01:00 ~ 02:00	40	20	0	10	10	0	10	0	0	10	0	0	0	0	10	10	0	0	120
			02:00 ~ 03:00	30	20	0	10	10	0	10	0	0	0	0	0	0	0	10	10	0	0	100
			03:00 ~ 04:00	20	10	0	10	10	0	0	0	0	0	0	0	0	0	10	10	0	0	70
			04:00 ~ 05:00	20	10	0	10	10	0	0	0	0	0	0	0	0	0	10	10	0	0	70
			05:00 ~ 06:00	30	20	0	10	10	0	10	0	0	0	0	0	0	0	10	10	0	0	100
			06:00 ~ 07:00	50	30	0	10	10	0	10	10	0	10	0	0	0	0	10	10	0	0	150
			07:00 ~ 08:00	100	50	0	30	10	10	10	10	0	10	10	0	10	0	10	10	10	0	280
			08:00 ~ 09:00	130	70	0	30	10	10	10	10	0	10	10	0	10	0	10	20	10	0	340
			09:00 ~ 10:00	110	60	0	30	10	10	10	10	0	10	10	0	10	0	10	20	10	0	310
			10:00 ~ 11:00	110	60	0	30	10	10	10	10	0	10	10	0	10	0	10	20	10	0	310
			11:00 ~ 12:00	110	60	0	30	10	10	10	10	0	10	10	0	10	0	10	20	10	0	310
			12:00 ~ 13:00	130	70	0	40	20	10	10	10	0	10	10	10	10	0	10	20	10	0	370
			13:00 ~ 14:00	130	70	0	40	20	10	10	10	0	10	10	10	10	0	10	20	10	0	370
			14:00 ~ 15:00	130	70	0	40	20	10	10	10	0	10	10	10	10	0	10	20	10	0	370
			15:00 ~ 16:00	130	70	0	40	20	10	10	10	0	10	10	10	10	0	10	20	10	0	370
			16:00 ~ 17:00	140	70	0	40	20	10	10	10	0	10	10	10	10	0	10	20	10	0	380
			17:00 ~ 18:00	130	70	0	40	20	10	10	10	0	10	10	10	10	0	10	20	10	0	370
			18:00 ~ 19:00	140	70	0	50	20	10	10	10	0	10	10	10	10	0	10	20	10	0	390
			19:00 ~ 20:00	130	70	0	40	20	10	10	10	0	10	10	10	10	0	10	20	10	0	370
			20:00 ~ 21:00	110	60	0	40	20	10	10	10	0	10	10	10	10	0	10	20	10	0	340
			21:00 ~ 22:00	110	60	0	40	20	10	10	10	0	10	10	10	10	0	10	20	10	0	340
			22:00 ~ 23:00	100	50	0	30	20	10	10	10	0	10	10	10	10	0	10	20	10	0	310
			23:00 ~ 00:00	80	50	0	30	10	10	10	10	0	10	10	10	10	0	10	10	10	0	270
			Whole Day Total (veh)	2260	1220	0	690	350	170	220	180	0	200	170	120	170	0	240	390	170	0	6550
16	Ko Shan Road	SB	**00:00 ~ 01:00**	40	20	0	10	10	0	10	0	0	10	0	0	0	0	10	10	0	0	120
			01:00 ~ 02:00	30	20	0	10	10	0	10	0	0	10	0	0	0	0	10	10	0	0	110
			02:00 ~ 03:00	20	10	0	10	10	0	0	0	0	0	0	0	0	0	10	10	0	0	70
			03:00 ~ 04:00	20	10	0	10	10	0	0	0	0	0	0	0	0	0	10	10	0	0	70
			04:00 ~ 05:00	20	10	0	10	10	0	0	0	0	0	0	0	0	0	10	10	0	0	70
			05:00 ~ 06:00	20	10	0	10	10	0	0	0	0	0	0	0	0	0	10	10	0	0	70
			06:00 ~ 07:00	40	20	0	10	10	0	10	10	0	10	0	0	0	0	10	10	0	0	130
			07:00 ~ 08:00	80	40	0	20	10	10	10	10	0	10	10	0	10	0	10	10	10	0	240
			08:00 ~ 09:00	100	50	0	20	10	10	10	10	0	10	10	0	10	0	10	20	10	0	280
			09:00 ~ 10:00	90	50	0	20	10	10	10	10	0	10	10	0	10	0	10	10	10	0	260
			10:00 ~ 11:00	90	50	0	20	10	10	10	10	0	10	10	0	10	0	10	10	10	0	260
			11:00 ~ 12:00	90	50	0	20	10	10	10	10	0	10	10	0	10	0	10	10	10	0	260
			12:00 ~ 13:00	90	50	0	30	10	10	10	10	0	10	10	0	10	0	10	10	10	0	270
			13:00 ~ 14:00	90	50	0	30	10	10	10	10	0	10	10	0	10	0	10	10	10	0	270
			14:00 ~ 15:00	90	50	0	30	10	10	10	10	0	10	10	0	10	0	10	10	10	0	270
			15:00 ~ 16:00	100	50	0	30	10	10	10	10	0	10	10	0	10	0	10	10	10	0	280
			16:00 ~ 17:00	100	50	0	30	10	10	10	10	0	10	10	0	10	0	10	10	10	0	280
			17:00 ~ 18:00	100	50	0	30	10	10	10	10	0	10	10	0	10	0	10	10	10	0	280
			18:00 ~ 19:00	100	50	0	30	10	10	10	10	0	10	10	0	10	0	10	20	10	0	290
			19:00 ~ 20:00	90	50	0	30	10	10	10	10	0	10	10	0	10	0	10	10	10	0	270
			20:00 ~ 21:00	80	40	0	20	10	10	10	10	0	10	10	0	10	0	10	10	10	0	240
			21:00 ~ 22:00	80	40	0	30	10	10	10	10	0	10	10	0	10	0	10	10	10	0	250
			22:00 ~ 23:00	80	40	0	20	10	10	10	10	0	10	10	0	10	0	10	10	10	0	240
			23:00 ~ 00:00	60	30	0	20	10	10	10	10	0	10	10	0	10	0	10	10	10	0	210
			Whole Day Total (veh)	1700	890	0	500	240	170	200	180	0	200	170	0	170	0	240	260	170	0	5090

Road No.	Road Name	Bound	Hour	PC	TAXI	LGV3	LGV4	LGV6	HGV7	HGV8	PLB	PV4	PV5	NFB6	NFB7	NFB8	FBSD	FBDD	MC	HGV9	NFB9	Total
			00:00 ~ 01:00	30	10	0	10	10	0	0	0	0	0	0	0	0	0	0	10	0	0	70
			01:00 ~ 02:00	20	10	0	10	10	0	0	0	0	0	0	0	0	0	0	10	0	0	60
			02:00 ~ 03:00	20	10	0	10	10	0	0	0	0	0	0	0	0	0	0	10	0	0	60
			03:00 ~ 04:00	10	10	0	10	0	0	0	0	0	0	0	0	0	0	0	10	0	0	40
			04:00 ~ 05:00	10	10	0	10	0	0	0	0	0	0	0	0	0	0	0	10	0	0	40
			05:00 ~ 06:00	20	10	0	10	10	0	0	0	0	0	0	0	0	0	0	10	0	0	60
			06:00 ~ 07:00	30	10	0	10	10	0	0	0	0	0	0	0	0	0	0	10	0	0	70
			07:00 ~ 08:00	50	10	0	10	10	0	0	0	0	0	0	0	0	0	0	10	0	0	90
			08:00 ~ 09:00	60	20	0	10	10	0	0	0	0	0	0	0	0	0	0	10	0	0	110
			09:00 ~ 10:00	60	10	0	10	10	0	0	0	0	0	0	0	0	0	0	10	0	0	100
			10:00 ~ 11:00	50	10	0	10	10	0	0	0	0	0	0	0	0	0	0	10	0	0	90
			11:00 ~ 12:00	60	10	0	10	10	0	0	0	0	0	0	0	0	0	0	10	0	0	100
17	Kiang Hsi Street	EB	**12:00 ~ 13:00**	100	40	0	20	10	10	10	0	0	10	0	0	10	0	0	10	0	0	220
			13:00 ~ 14:00	110	40	0	20	10	10	10	0	0	10	0	0	10	0	0	20	0	0	240
			14:00 ~ 15:00	110	40	0	20	10	10	10	0	0	10	0	0	10	0	0	20	0	0	240
			15:00 ~ 16:00	110	40	0	20	10	10	10	0	0	10	0	0	10	0	0	20	0	0	240
			16:00 ~ 17:00	110	40	0	20	10	10	10	0	0	10	0	0	10	0	0	20	0	0	240
			17:00 ~ 18:00	110	40	0	20	10	10	10	0	0	10	0	0	10	0	0	20	0	0	240
			18:00 ~ 19:00	120	50	0	30	10	10	10	0	0	10	0	0	10	0	0	20	0	0	270
			19:00 ~ 20:00	110	40	0	20	10	10	10	0	0	10	0	0	10	0	0	20	0	0	240
			20:00 ~ 21:00	90	40	0	20	10	10	10	0	0	10	0	0	10	0	0	10	0	0	210
			21:00 ~ 22:00	90	40	0	20	10	10	10	0	0	10	0	0	10	0	0	10	0	0	210
			22:00 ~ 23:00	90	30	0	20	10	10	10	0	0	10	0	0	10	0	0	10	0	0	200
			23:00 ~ 00:00	70	30	0	20	10	10	10	0	0	10	0	0	10	0	0	10	0	0	180
			Whole Day Total (veh)	1640	600	0	370	220	120	120	0	0	120	0	0	120	0	0	310	0	0	3620
			00:00 ~ 01:00	20	10	0	10	10	0	10	0	0	0	0	0	0	0	10	10	0	0	80
			01:00 ~ 02:00	20	10	0	10	10	0	10	0	0	0	0	0	0	0	10	10	0	0	80
			02:00 ~ 03:00	10	10	0	10	10	0	0	0	0	0	0	0	0	0	10	10	0	0	60
			03:00 ~ 04:00	10	10	0	10	10	0	0	0	0	0	0	0	0	0	10	10	0	0	60
			04:00 ~ 05:00	10	10	0	10	10	0	0	0	0	0	0	0	0	0	10	10	0	0	60
			05:00 ~ 06:00	10	10	0	10	10	0	0	0	0	0	0	0	0	0	10	10	0	0	60
			06:00 ~ 07:00	20	10	0	10	10	0	10	10	0	0	0	0	0	0	10	10	0	0	90
			07:00 ~ 08:00	40	20	0	20	10	10	10	10	0	10	0	0	0	0	10	10	0	0	150
			08:00 ~ 09:00	50	30	0	20	10	10	10	10	0	10	0	0	0	0	10	10	0	0	170
			09:00 ~ 10:00	40	20	0	20	10	10	10	10	0	10	0	0	0	0	10	10	0	0	150
			10:00 ~ 11:00	40	20	0	20	10	10	10	10	0	10	0	0	0	0	10	10	0	0	150
			11:00 ~ 12:00	40	20	0	20	10	10	10	10	0	10	0	0	0	0	10	10	0	0	150
18	Ko Shan Road	NB	**12:00 ~ 13:00**	60	30	0	30	10	10	10	10	0	10	0	0	0	0	10	10	10	0	200
			13:00 ~ 14:00	60	30	0	30	10	10	10	10	0	10	0	0	0	0	10	10	10	0	200
			14:00 ~ 15:00	60	30	0	30	10	10	10	10	0	10	0	0	0	0	10	10	10	0	200
			15:00 ~ 16:00	60	30	0	30	10	10	10	10	0	10	0	0	0	0	10	10	10	0	200
			16:00 ~ 17:00	60	30	0	30	10	10	10	10	0	10	0	0	0	0	10	10	10	0	200
			17:00 ~ 18:00	60	30	0	30	10	10	10	10	0	10	0	0	0	0	10	10	10	0	200
			18:00 ~ 19:00	60	30	0	30	10	10	10	10	0	10	0	0	0	0	10	10	10	0	200
			19:00 ~ 20:00	60	30	0	30	10	10	10	10	0	10	0	0	0	0	10	10	10	0	200
			20:00 ~ 21:00	50	30	0	20	10	10	10	10	0	10	0	0	0	0	10	10	10	0	180
			21:00 ~ 22:00	50	30	0	20	10	10	10	10	0	10	0	0	0	0	10	10	10	0	180
			22:00 ~ 23:00	50	30	0	20	10	10	10	10	0	10	0	0	0	0	10	10	10	0	180
			23:00 ~ 00:00	40	20	0	20	10	10	10	10	0	10	0	0	0	0	10	10	10	0	160
			Whole Day Total (veh)	980	530	0	490	240	170	200	180	0	170	0	0	0	0	240	240	120	0	3560
			00:00 ~ 01:00	70	30	0	20	10	0	10	0	0	10	0	0	0	0	10	10	0	0	170
			01:00 ~ 02:00	50	20	0	10	10	0	10	0	0	10	0	0	0	0	10	10	0	0	130
			02:00 ~ 03:00	30	20	0	10	10	0	0	0	0	0	0	0	0	0	10	10	0	0	90
			03:00 ~ 04:00	30	10	0	10	10	0	0	0	0	0	0	0	0	0	10	10	0	0	80
			04:00 ~ 05:00	30	10	0	10	10	0	0	0	0	0	0	0	0	0	10	10	0	0	80
			05:00 ~ 06:00	40	20	0	10	10	0	0	0	0	0	0	0	0	0	10	10	0	0	100
			06:00 ~ 07:00	70	30	0	20	10	0	10	10	0	10	0	0	0	0	10	10	0	0	180
			07:00 ~ 08:00	130	50	0	30	10	10	10	10	0	10	10	0	10	0	10	20	10	0	320
			08:00 ~ 09:00	160	70	0	30	10	10	10	10	0	10	10	0	10	0	10	20	10	0	370
			09:00 ~ 10:00	140	60	0	30	10	10	10	10	0	10	10	0	10	0	10	20	10	0	340
			10:00 ~ 11:00	140	60	0	30	10	10	10	10	0	10	10	0	10	0	10	20	10	0	340
			11:00 ~ 12:00	140	60	0	30	10	10	10	10	0	10	10	0	10	0	10	20	10	0	340
19	Ko Shan Road	SB	**12:00 ~ 13:00**	130	50	0	30	10	10	10	10	0	10	10	0	10	0	10	20	10	0	320
			13:00 ~ 14:00	130	60	0	30	20	10	10	10	0	10	10	0	10	0	10	20	10	0	340
			14:00 ~ 15:00	130	60	0	30	20	10	10	10	0	10	10	0	10	0	10	20	10	0	340
			15:00 ~ 16:00	130	60	0	30	20	10	10	10	0	10	10	0	10	0	10	20	10	0	340
			16:00 ~ 17:00	140	60	0	40	20	10	10	10	0	10	10	0	10	0	10	20	10	0	360
			17:00 ~ 18:00	140	60	0	40	20	10	10	10	0	10	10	0	10	0	10	20	10	0	360
			18:00 ~ 19:00	150	60	0	40	20	10	10	10	0	10	10	0	10	0	10	20	10	0	370
			19:00 ~ 20:00	130	60	0	30	20	10	10	10	0	10	10	0	10	0	10	20	10	0	340
			20:00 ~ 21:00	110	50	0	30	10	10	10	10	0	10	10	0	10	0	10	20	10	0	300
			21:00 ~ 22:00	110	50	0	30	10	10	10	10	0	10	10	0	10	0	10	20	10	0	300
			22:00 ~ 23:00	110	50	0	30	10	10	10	10	0	10	10	0	10	0	10	20	10	0	300
			23:00 ~ 00:00	90	40	0	20	10	10	10	10	0	10	10	0	10	0	10	10	10	0	250
			Whole Day Total (veh)	2530	1100	0	620	310	170	200	180	0	200	170	0	170	0	240	400	170	0	6460
			00:00 ~ 01:00	30	20	0	10	10	0	0	0	0	0	0	0	0	0	0	10	0	0	80
			01:00 ~ 02:00	20	10	0	10	10	0	0	0	0	0	0	0	0	0	0	10	0	0	60
			02:00 ~ 03:00	20	10	0	10	0	0	0	0	0	0	0	0	0	0	0	10	0	0	50
			03:00 ~ 04:00	10	10	0	10	0	0	0	0	0	0	0	0	0	0	0	10	0	0	40
			04:00 ~ 05:00	10	10	0	10	0	0	0	0	0	0	0	0	0	0	0	10	0	0	40
			05:00 ~ 06:00	20	10	0	10	0	0	0	0	0	0	0	0	0	0	0	10	0	0	50
			06:00 ~ 07:00	30	20	0	10	10	0	0	0	0	0	0	0	0	0	0	10	0	0	80
			07:00 ~ 08:00	50	30	0	10	10	0	10	0	0	10	0	0	10	0	0	10	0	0	140
			08:00 ~ 09:00	70	40	0	10	10	0	10	0	0	10	0	0	10	0	0	10	0	0	170
			09:00 ~ 10:00	60	30	0	10	10	0	10	0	0	10	0	0	10	0	0	10	0	0	150
			10:00 ~ 11:00	60	30	0	10	10	0	10	0	0	10	0	0	10	0	0	10	0	0	150
			11:00 ~ 12:00	60	30	0	10	10	0	10	0	0	10	0	0	10	0	0	10	0	0	150
20	Anhui Street	WB	**12:00 ~ 13:00**	60	30	0	20	10	10	10	0	0	10	0	0	0	0	0	10	0	0	160
			13:00 ~ 14:00	60	30	0	20	10	10	10	0	0	10	0	0	0	0	0	10	0	0	160
			14:00 ~ 15:00	60	30	0	20	10	10	10	0	0	10	0	0	0	0	0	10	0	0	160
			15:00 ~ 16:00	60	30	0	20	10	10	10	0	0	10	0	0	0	0	0	10	0	0	160
			16:00 ~ 17:00	60	30	0	20	10	10	10	0	0	10	0	0	0	0	0	10	0	0	160
			17:00 ~ 18:00	60	30	0	20	10	10	10	0	0	10	0	0	0	0	0	10	0	0	160
			18:00 ~ 19:00	60	30	0	20	10	10	10	0	0	10	0	0	0	0	0	10	0	0	160
			19:00 ~ 20:00	60	30	0	20	10	10	10	0	0	10	0	0	0	0	0	10	0	0	160
			20:00 ~ 21:00	50	30	0	20	10	10	10	0	0	10	0	0	0	0	0	10	0	0	150
			21:00 ~ 22:00	50	30	0	20	10	10	10	0	0	10	0	0	0	0	0	10	0	0	150
			22:00 ~ 23:00	50	30	0	20	10	10	10	0	0	10	0	0	0	0	0	10	0	0	150
			23:00 ~ 00:00	40	20	0	10	10	10	10	0	0	10	0	0	0	0	0	10	0	0	120
			Whole Day Total (veh)	1110	600	0	350	200	120	170	0	0	170	0	0	50	0	0	240	0	0	3010

Road No.	Road Name	Bound	Hour	PC	TAXI	LGV3	LGV4	LGV6	HGV7	HGV8	PLB	PV4	PV5	NFB6	NFB7	NFB8	FBSD	FBDD	MC	HGV9	NFB9	Total
21	Ko Shan Road	NB	**00:00 ~ 01:00**	40	20	0	10	10	0	10	0	0	10	0	0	0	0	10	10	0	0	120
			01:00 ~ 02:00	30	20	0	10	10	0	10	0	0	10	0	0	0	0	10	10	0	0	110
			02:00 ~ 03:00	20	10	0	10	10	0	0	0	0	0	0	0	0	0	10	10	0	0	70
			03:00 ~ 04:00	20	10	0	10	10	0	0	0	0	0	0	0	0	0	10	10	0	0	70
			04:00 ~ 05:00	20	10	0	10	10	0	0	0	0	0	0	0	0	0	10	10	0	0	70
			05:00 ~ 06:00	20	10	0	10	10	0	0	0	0	0	0	0	0	0	10	10	0	0	70
			06:00 ~ 07:00	40	20	0	10	10	0	10	10	0	10	0	0	0	0	10	10	0	0	130
			07:00 ~ 08:00	80	40	0	20	10	10	10	10	0	10	10	0	10	0	10	10	10	0	240
			08:00 ~ 09:00	100	50	0	20	10	10	10	10	0	10	10	0	10	0	10	20	10	0	280
			09:00 ~ 10:00	90	50	0	20	10	10	10	10	0	10	10	0	10	0	10	10	10	0	260
			10:00 ~ 11:00	90	50	0	20	10	10	10	10	0	10	10	0	10	0	10	10	10	0	260
			11:00 ~ 12:00	90	50	0	20	10	10	10	10	0	10	10	0	10	0	10	10	10	0	260
			12:00 ~ 13:00	70	40	0	30	10	10	10	10	0	10	0	0	10	0	10	10	10	0	230
			13:00 ~ 14:00	70	40	0	30	10	10	10	10	0	10	0	0	10	0	10	10	10	0	230
			14:00 ~ 15:00	70	40	0	30	10	10	10	10	0	10	0	0	10	0	10	10	10	0	230
			15:00 ~ 16:00	70	40	0	30	10	10	10	10	0	10	0	0	10	0	10	10	10	0	230
			16:00 ~ 17:00	70	40	0	30	10	10	10	10	0	10	0	0	10	0	10	10	10	0	230
			17:00 ~ 18:00	70	40	0	30	10	10	10	10	0	10	0	0	10	0	10	10	10	0	230
			18:00 ~ 19:00	80	40	0	30	10	10	10	10	0	10	0	0	10	0	10	10	10	0	240
			19:00 ~ 20:00	70	40	0	30	10	10	10	10	0	10	0	0	10	0	10	10	10	0	230
			20:00 ~ 21:00	60	30	0	20	10	10	10	10	0	10	0	0	10	0	10	10	10	0	200
			21:00 ~ 22:00	60	30	0	30	10	10	10	10	0	10	0	0	10	0	10	10	10	0	210
			22:00 ~ 23:00	60	30	0	20	10	10	10	10	0	10	0	0	10	0	10	10	10	0	200
			23:00 ~ 00:00	50	30	0	20	10	10	10	10	0	10	0	0	10	0	10	10	10	0	190
			Whole Day Total (veh)	1440	780	0	500	240	170	200	180	0	200	50	0	170	0	240	250	170	0	4590
22	Ko Shan Road	SB	**00:00 ~ 01:00**	50	20	0	10	10	0	10	0	0	0	0	0	0	0	10	10	0	0	120
			01:00 ~ 02:00	30	10	0	10	10	0	10	0	0	0	0	0	0	0	10	10	0	0	90
			02:00 ~ 03:00	30	10	0	10	10	0	0	0	0	0	0	0	0	0	10	10	0	0	80
			03:00 ~ 04:00	20	10	0	10	10	0	0	0	0	0	0	0	0	0	10	10	0	0	70
			04:00 ~ 05:00	20	10	0	10	10	0	0	0	0	0	0	0	0	0	10	10	0	0	70
			05:00 ~ 06:00	30	10	0	10	10	0	0	0	0	0	0	0	0	0	10	10	0	0	80
			06:00 ~ 07:00	50	20	0	10	10	0	10	10	0	0	0	0	0	0	10	10	0	0	130
			07:00 ~ 08:00	100	40	0	20	10	10	10	10	0	10	0	0	10	0	10	10	0	0	240
			08:00 ~ 09:00	120	40	0	20	10	10	10	10	0	10	0	0	10	0	10	20	0	0	270
			09:00 ~ 10:00	110	40	0	20	10	10	10	10	0	10	0	0	10	0	10	20	0	0	260
			10:00 ~ 11:00	100	40	0	20	10	10	10	10	0	10	0	0	10	0	10	10	0	0	240
			11:00 ~ 12:00	110	40	0	20	10	10	10	10	0	10	0	0	10	0	10	20	0	0	260
			12:00 ~ 13:00	80	30	0	20	10	10	10	10	0	10	0	0	0	0	10	10	0	0	200
			13:00 ~ 14:00	80	30	0	20	10	10	10	10	0	10	0	0	0	0	10	10	0	0	200
			14:00 ~ 15:00	80	30	0	20	10	10	10	10	0	10	0	0	0	0	10	10	0	0	200
			15:00 ~ 16:00	80	30	0	20	10	10	10	10	0	10	0	0	0	0	10	10	0	0	200
			16:00 ~ 17:00	80	30	0	20	10	10	10	10	0	10	0	0	0	0	10	10	0	0	200
			17:00 ~ 18:00	80	30	0	20	10	10	10	10	0	10	0	0	0	0	10	10	0	0	200
			18:00 ~ 19:00	90	30	0	20	10	10	10	10	0	10	0	0	0	0	10	10	0	0	210
			19:00 ~ 20:00	80	30	0	20	10	10	10	10	0	10	0	0	0	0	10	10	0	0	200
			20:00 ~ 21:00	70	20	0	20	10	10	10	10	0	10	0	0	0	0	10	10	0	0	180
			21:00 ~ 22:00	70	30	0	20	10	10	10	10	0	10	0	0	0	0	10	10	0	0	190
			22:00 ~ 23:00	60	20	0	20	10	10	10	10	0	10	0	0	0	0	10	10	0	0	170
			23:00 ~ 00:00	50	20	0	10	10	10	10	10	0	10	0	0	0	0	10	10	0	0	150
			Whole Day Total (veh)	1670	620	0	400	240	170	200	180	0	170	0	0	50	0	240	270	0	0	4210
23	Chi Kiang Street	WB	**00:00 ~ 01:00**	30	10	0	10	10	0	0	0	0	0	0	0	0	0	10	10	0	0	80
			01:00 ~ 02:00	20	10	0	10	10	0	0	0	0	0	0	0	0	0	10	10	0	0	70
			02:00 ~ 03:00	20	10	0	10	10	0	0	0	0	0	0	0	0	0	10	10	0	0	70
			03:00 ~ 04:00	20	10	0	10	10	0	0	0	0	0	0	0	0	0	10	10	0	0	70
			04:00 ~ 05:00	20	10	0	10	10	0	0	0	0	0	0	0	0	0	10	10	0	0	70
			05:00 ~ 06:00	20	10	0	10	10	0	0	0	0	0	0	0	0	0	10	10	0	0	70
			06:00 ~ 07:00	30	10	0	10	10	0	0	10	0	0	0	0	0	0	10	10	0	0	90
			07:00 ~ 08:00	60	10	0	10	10	0	0	10	0	0	0	0	0	0	10	10	0	0	120
			08:00 ~ 09:00	80	10	0	20	10	0	0	10	0	0	0	0	0	0	10	10	0	0	150
			09:00 ~ 10:00	70	10	0	20	10	0	0	10	0	0	0	0	0	0	10	10	0	0	140
			10:00 ~ 11:00	70	10	0	20	10	0	0	10	0	0	0	0	0	0	10	10	0	0	140
			11:00 ~ 12:00	70	10	0	20	10	0	0	10	0	0	0	0	0	0	10	10	0	0	140
			12:00 ~ 13:00	80	20	0	10	10	0	0	10	0	0	0	0	0	0	10	10	0	0	150
			13:00 ~ 14:00	80	20	0	20	10	0	0	10	0	0	0	0	0	0	10	10	0	0	160
			14:00 ~ 15:00	80	20	0	20	10	0	0	10	0	0	0	0	0	0	10	10	0	0	160
			15:00 ~ 16:00	90	20	0	20	10	0	0	10	0	0	0	0	0	0	10	10	0	0	170
			16:00 ~ 17:00	90	20	0	20	10	0	0	10	0	0	0	0	0	0	10	10	0	0	170
			17:00 ~ 18:00	90	20	0	20	10	0	0	10	0	0	0	0	0	0	10	10	0	0	170
			18:00 ~ 19:00	90	20	0	20	10	0	0	10	0	0	0	0	0	0	10	10	0	0	170
			19:00 ~ 20:00	80	20	0	20	10	0	0	10	0	0	0	0	0	0	10	10	0	0	160
			20:00 ~ 21:00	70	20	0	10	10	0	0	10	0	0	0	0	0	0	10	10	0	0	140
			21:00 ~ 22:00	70	20	0	10	10	0	0	10	0	0	0	0	0	0	10	10	0	0	140
			22:00 ~ 23:00	70	20	0	10	10	0	0	10	0	0	0	0	0	0	10	10	0	0	140
			23:00 ~ 00:00	60	10	0	10	10	0	0	10	0	0	0	0	0	0	10	10	0	0	120
			Whole Day Total (veh)	1460	350	0	350	240	0	0	180	0	0	0	0	0	0	240	240	0	0	3060
24	Chi Kiang Street	EB	**00:00 ~ 01:00**	50	20	0	10	10	0	10	0	0	0	0	0	0	0	10	10	0	0	120
			01:00 ~ 02:00	30	10	0	10	10	0	10	0	0	0	0	0	0	0	10	10	0	0	90
			02:00 ~ 03:00	30	10	0	10	10	0	0	0	0	0	0	0	0	0	10	10	0	0	80
			03:00 ~ 04:00	20	10	0	10	10	0	0	0	0	0	0	0	0	0	10	10	0	0	70
			04:00 ~ 05:00	20	10	0	10	10	0	0	0	0	0	0	0	0	0	10	10	0	0	70
			05:00 ~ 06:00	30	10	0	10	10	0	0	0	0	0	0	0	0	0	10	10	0	0	80
			06:00 ~ 07:00	50	20	0	10	10	0	10	10	0	0	0	0	0	0	10	10	0	0	130
			07:00 ~ 08:00	100	40	0	20	10	10	10	10	0	10	0	0	10	0	10	10	0	0	240
			08:00 ~ 09:00	120	40	0	20	10	10	10	10	0	10	0	0	10	0	10	20	0	0	270
			09:00 ~ 10:00	100	40	0	20	10	10	10	10	0	10	0	0	10	0	10	20	0	0	250
			10:00 ~ 11:00	100	40	0	20	10	10	10	10	0	10	0	0	10	0	10	10	0	0	240
			11:00 ~ 12:00	110	40	0	20	10	10	10	10	0	10	0	0	10	0	10	20	0	0	260
			12:00 ~ 13:00	80	30	0	20	10	10	10	10	0	10	0	0	0	0	10	10	0	0	200
			13:00 ~ 14:00	80	30	0	20	10	10	10	10	0	10	0	0	0	0	10	10	0	0	200
			14:00 ~ 15:00	80	30	0	20	10	10	10	10	0	10	0	0	0	0	10	10	0	0	200
			15:00 ~ 16:00	80	30	0	20	10	10	10	10	0	10	0	0	0	0	10	10	0	0	200
			16:00 ~ 17:00	80	30	0	20	10	10	10	10	0	10	0	0	0	0	10	10	0	0	200
			17:00 ~ 18:00	80	30	0	20	10	10	10	10	0	10	0	0	0	0	10	10	0	0	200
			18:00 ~ 19:00	90	30	0	20	10	10	10	10	0	10	0	0	0	0	10	10	0	0	210
			19:00 ~ 20:00	80	30	0	20	10	10	10	10	0	10	0	0	0	0	10	10	0	0	200
			20:00 ~ 21:00	70	20	0	20	10	10	10	10	0	10	0	0	0	0	10	10	0	0	180
			21:00 ~ 22:00	70	30	0	20	10	10	10	10	0	10	0	0	0	0	10	10	0	0	190
			22:00 ~ 23:00	60	20	0	20	10	10	10	10	0	10	0	0	0	0	10	10	0	0	170
			23:00 ~ 00:00	50	20	0	10	10	10	10	10	0	10	0	0	0	0	10	10	0	0	150
			Whole Day Total (veh)	1660	620	0	400	240	170	200	180	0	170	0	0	50	0	240	270	0	0	4200

Road No.	Road Name	Bound	Hour	PC	TAXI	LGV3	LGV4	LGV6	HGV7	HGV8	PLB	PV4	PV5	NFB6	NFB7	NFB8	FBSD	FBDD	MC	HGV9	NFB9	Total
25	Chi Kiang Street	WB	**00:00 ~ 01:00**	70	30	0	20	10	0	10	0	0	10	0	0	0	0	10	10	0	0	170
			01:00 ~ 02:00	50	20	0	10	10	0	10	0	0	10	0	0	0	0	10	10	0	0	130
			02:00 ~ 03:00	40	10	0	10	10	0	0	0	0	0	0	0	0	0	10	10	0	0	90
			03:00 ~ 04:00	30	10	0	10	10	0	0	0	0	0	0	0	0	0	10	10	0	0	80
			04:00 ~ 05:00	30	10	0	10	10	0	0	0	0	0	0	0	0	0	10	10	0	0	80
			05:00 ~ 06:00	40	20	0	10	10	0	0	0	0	0	0	0	0	0	10	10	0	0	100
			06:00 ~ 07:00	70	30	0	20	10	0	10	10	0	10	0	0	0	0	10	10	0	0	180
			07:00 ~ 08:00	140	50	0	30	10	10	10	10	0	10	10	0	10	0	20	20	10	0	340
			08:00 ~ 09:00	180	60	0	40	20	10	10	10	0	10	10	0	10	0	20	20	10	0	410
			09:00 ~ 10:00	150	50	0	30	10	10	10	10	0	10	10	0	10	0	10	20	10	0	340
			10:00 ~ 11:00	150	50	0	30	10	10	10	10	0	10	10	0	10	0	10	20	10	0	340
			11:00 ~ 12:00	160	50	0	30	10	10	10	10	0	10	10	0	10	0	10	20	10	0	350
			12:00 ~ 13:00	140	50	0	40	20	10	10	10	0	10	10	0	10	0	10	20	10	0	350
			13:00 ~ 14:00	150	50	0	40	20	10	10	10	0	10	10	0	10	0	10	20	10	0	360
			14:00 ~ 15:00	150	50	0	40	20	10	10	10	0	10	10	0	10	0	10	20	10	0	360
			15:00 ~ 16:00	150	50	0	40	20	10	10	10	0	10	10	0	10	0	10	20	10	0	360
			16:00 ~ 17:00	150	50	0	40	20	10	10	10	0	10	10	0	10	0	10	20	10	0	360
			17:00 ~ 18:00	150	50	0	40	20	10	10	10	0	10	10	0	10	0	10	20	10	0	360
			18:00 ~ 19:00	160	50	0	40	20	10	10	10	0	10	10	0	10	0	10	20	10	0	370
			19:00 ~ 20:00	150	50	0	40	20	10	10	10	0	10	10	0	10	0	10	20	10	0	360
			20:00 ~ 21:00	120	40	0	30	10	10	10	10	0	10	10	0	10	0	10	20	10	0	300
			21:00 ~ 22:00	130	40	0	30	10	10	10	10	0	10	10	0	10	0	10	20	10	0	310
			22:00 ~ 23:00	120	40	0	30	10	10	10	10	0	10	10	0	10	0	10	20	10	0	300
			23:00 ~ 00:00	100	30	0	30	10	10	10	10	0	10	10	0	10	0	10	10	10	0	260
			Whole Day Total (veh)	2780	940	0	690	330	170	200	180	0	200	170	0	170	0	260	400	170	0	6660
26	Kau Pui Lung Road	NB	**00:00 ~ 01:00**	120	30	0	20	10	0	10	0	0	10	0	0	0	0	10	20	0	0	230
			01:00 ~ 02:00	80	20	0	20	10	0	10	0	0	10	0	0	0	0	10	10	0	0	170
			02:00 ~ 03:00	60	20	0	10	10	0	0	0	0	0	0	0	0	0	10	10	0	0	120
			03:00 ~ 04:00	50	10	0	10	10	0	0	0	0	0	0	0	0	0	10	10	0	0	100
			04:00 ~ 05:00	50	10	0	10	10	0	0	0	0	0	0	0	0	0	10	10	0	0	100
			05:00 ~ 06:00	60	20	0	10	10	0	0	0	0	0	0	0	0	0	10	10	0	0	120
			06:00 ~ 07:00	120	30	0	20	10	0	10	10	0	10	0	0	0	0	10	20	0	0	240
			07:00 ~ 08:00	240	50	10	40	20	10	10	10	0	10	10	0	10	0	10	30	10	0	470
			08:00 ~ 09:00	290	60	10	50	20	10	10	10	0	10	10	0	10	0	10	30	10	0	540
			09:00 ~ 10:00	260	60	10	50	20	10	10	10	0	10	10	0	10	0	10	30	10	0	510
			10:00 ~ 11:00	250	50	10	50	20	10	10	10	0	10	10	0	10	0	10	30	10	0	490
			11:00 ~ 12:00	260	60	10	50	20	10	10	10	0	10	10	0	10	0	10	30	10	0	510
			12:00 ~ 13:00	230	50	0	50	20	10	10	10	0	10	10	0	10	0	10	30	10	0	460
			13:00 ~ 14:00	230	50	0	50	20	10	10	10	0	10	10	0	10	0	10	30	10	0	460
			14:00 ~ 15:00	230	50	0	50	20	10	10	10	0	10	10	0	10	0	10	30	10	0	460
			15:00 ~ 16:00	240	50	0	50	20	10	10	10	0	10	10	0	10	0	10	30	10	0	470
			16:00 ~ 17:00	240	60	0	50	20	10	10	10	0	10	10	0	10	0	10	30	10	0	480
			17:00 ~ 18:00	240	60	0	50	20	10	10	10	0	10	10	0	10	0	10	30	10	0	480
			18:00 ~ 19:00	260	60	0	50	20	10	10	10	0	10	10	0	10	0	10	30	10	0	500
			19:00 ~ 20:00	230	50	0	50	20	10	10	10	0	10	10	0	10	0	10	30	10	0	460
			20:00 ~ 21:00	190	40	0	40	20	10	10	10	0	10	10	0	10	0	10	20	10	0	390
			21:00 ~ 22:00	200	50	0	40	20	10	10	10	0	10	10	0	10	0	10	20	10	0	410
			22:00 ~ 23:00	190	40	0	40	20	10	10	10	0	10	10	0	10	0	10	20	10	0	390
			23:00 ~ 00:00	150	40	0	30	10	10	10	10	0	10	10	0	10	0	10	20	10	0	330
			Whole Day Total (veh)	4470	1020	50	890	400	170	200	180	0	200	170	0	170	0	240	560	170	0	8890
27	Kau Pui Lung Road	SB	**00:00 ~ 01:00**	80	20	0	20	10	0	10	0	0	0	0	0	0	0	0	10	0	0	150
			01:00 ~ 02:00	50	20	0	10	10	0	10	0	0	0	0	0	0	0	0	10	0	0	110
			02:00 ~ 03:00	40	10	0	10	10	0	0	0	0	0	0	0	0	0	0	10	0	0	80
			03:00 ~ 04:00	30	10	0	10	10	0	0	0	0	0	0	0	0	0	0	10	0	0	70
			04:00 ~ 05:00	30	10	0	10	10	0	0	0	0	0	0	0	0	0	0	10	0	0	70
			05:00 ~ 06:00	40	10	0	10	10	0	0	0	0	0	0	0	0	0	0	10	0	0	80
			06:00 ~ 07:00	80	20	0	20	10	0	10	0	0	0	0	0	0	0	0	10	0	0	150
			07:00 ~ 08:00	160	40	0	30	10	10	10	0	0	10	0	0	10	0	0	20	0	0	300
			08:00 ~ 09:00	190	50	0	40	20	10	10	0	0	10	0	0	10	0	0	20	0	0	360
			09:00 ~ 10:00	170	40	0	30	10	10	10	0	0	10	0	0	10	0	0	20	0	0	310
			10:00 ~ 11:00	170	40	0	30	10	10	10	0	0	10	0	0	10	0	0	20	0	0	310
			11:00 ~ 12:00	170	40	0	30	10	10	10	0	0	10	0	0	10	0	0	20	0	0	310
			12:00 ~ 13:00	140	30	0	30	10	10	10	0	0	10	0	0	0	0	0	20	0	0	260
			13:00 ~ 14:00	140	30	0	30	10	10	10	0	0	10	0	0	0	0	0	20	0	0	260
			14:00 ~ 15:00	140	30	0	30	10	10	10	0	0	10	0	0	0	0	0	20	0	0	260
			15:00 ~ 16:00	140	30	0	30	10	10	10	0	0	10	0	0	0	0	0	20	0	0	260
			16:00 ~ 17:00	150	30	0	30	10	10	10	0	0	10	0	0	0	0	0	20	0	0	270
			17:00 ~ 18:00	150	30	0	30	10	10	10	0	0	10	0	0	0	0	0	20	0	0	270
			18:00 ~ 19:00	160	40	0	30	10	10	10	0	0	10	0	0	0	0	0	20	0	0	290
			19:00 ~ 20:00	140	30	0	30	10	10	10	0	0	10	0	0	0	0	0	20	0	0	260
			20:00 ~ 21:00	120	30	0	30	10	10	10	0	0	10	0	0	0	0	0	20	0	0	240
			21:00 ~ 22:00	120	30	0	30	10	10	10	0	0	10	0	0	0	0	0	20	0	0	240
			22:00 ~ 23:00	110	30	0	20	10	10	10	0	0	10	0	0	0	0	0	20	0	0	220
			23:00 ~ 00:00	90	20	0	20	10	10	10	0	0	10	0	0	0	0	0	10	0	0	180
			Whole Day Total (veh)	2810	670	0	590	250	170	200	0	0	170	0	0	50	0	0	400	0	0	5310
28	Kau Pui Lung Road	NB	**00:00 ~ 01:00**	80	40	0	20	10	0	10	0	0	10	0	0	0	0	0	10	0	0	180
			01:00 ~ 02:00	60	30	0	10	10	0	10	0	0	10	0	0	0	0	0	10	0	0	140
			02:00 ~ 03:00	40	20	0	10	10	0	0	0	0	0	0	0	0	0	0	10	0	0	90
			03:00 ~ 04:00	30	20	0	10	10	0	0	0	0	0	0	0	0	0	0	10	0	0	80
			04:00 ~ 05:00	30	20	0	10	10	0	0	0	0	0	0	0	0	0	0	10	0	0	80
			05:00 ~ 06:00	40	20	0	10	10	0	0	0	0	0	0	0	0	0	0	10	0	0	90
			06:00 ~ 07:00	80	40	0	20	10	0	10	0	0	10	0	0	0	0	0	10	0	0	180
			07:00 ~ 08:00	160	70	0	30	10	10	10	0	0	10	10	10	10	0	0	20	10	0	360
			08:00 ~ 09:00	200	80	0	30	10	10	10	0	0	10	10	10	10	0	0	30	10	0	420
			09:00 ~ 10:00	170	70	0	30	10	10	10	0	0	10	10	10	10	0	0	20	10	0	370
			10:00 ~ 11:00	170	70	0	30	10	10	10	0	0	10	10	10	10	0	0	20	10	0	370
			11:00 ~ 12:00	180	80	0	30	10	10	10	0	0	10	10	10	10	0	0	20	10	0	390
			12:00 ~ 13:00	130	60	0	20	10	10	10	0	0	10	10	0	10	0	0	20	0	0	290
			13:00 ~ 14:00	130	60	0	30	10	10	10	0	0	10	10	0	10	0	0	20	0	0	300
			14:00 ~ 15:00	130	60	0	30	10	10	10	0	0	10	10	0	10	0	0	20	0	0	300
			15:00 ~ 16:00	140	60	0	30	10	10	10	0	0	10	10	0	10	0	0	20	0	0	310
			16:00 ~ 17:00	140	60	0	30	10	10	10	0	0	10	10	0	10	0	0	20	0	0	310
			17:00 ~ 18:00	140	60	0	30	10	10	10	0	0	10	10	0	10	0	0	20	0	0	310
			18:00 ~ 19:00	150	60	0	30	10	10	10	0	0	10	10	0	10	0	0	20	0	0	320
			19:00 ~ 20:00	130	60	0	30	10	10	10	0	0	10	10	0	10	0	0	20	0	0	300
			20:00 ~ 21:00	110	50	0	20	10	10	10	0	0	10	10	0	10	0	0	20	0	0	260
			21:00 ~ 22:00	120	50	0	20	10	10	10	0	0	10	10	0	10	0	0	20	0	0	270
			22:00 ~ 23:00	110	50	0	20	10	10	10	0	0	10	10	0	10	0	0	20	0	0	260
			23:00 ~ 00:00	90	40	0	20	10	10	10	0	0	10	10	0	10	0	0	10	0	0	220
			Whole Day Total (veh)	2760	1230	0	550	240	170	200	0	0	200	170	50	170	0	0	410	50	0	6200

Road No.	Road Name	Bound	Hour	PC	TAXI	LGV3	LGV4	LGV6	HGV7	HGV8	PLB	PV4	PV5	NFB6	NFB7	NFB8	FBSD	FBDD	MC	HGV9	NFB9	Total
29	Kau Pui Lung Road	SB	**00:00 ~ 01:00**	70	30	0	20	10	0	10	0	0	10	0	0	0	0	0	10	0	0	160
			01:00 ~ 02:00	50	20	0	10	10	0	10	0	0	10	0	0	0	0	0	10	0	0	120
			02:00 ~ 03:00	40	10	0	10	10	0	0	0	0	0	0	0	0	0	0	10	0	0	80
			03:00 ~ 04:00	30	10	0	10	10	0	0	0	0	0	0	0	0	0	0	10	0	0	70
			04:00 ~ 05:00	30	10	0	10	10	0	0	0	0	0	0	0	0	0	0	10	0	0	70
			05:00 ~ 06:00	40	20	0	10	10	0	0	0	0	0	0	0	0	0	0	10	0	0	90
			06:00 ~ 07:00	70	30	0	20	10	0	10	0	0	10	0	0	0	0	0	10	0	0	160
			07:00 ~ 08:00	140	50	0	30	10	10	10	0	0	10	10	0	10	0	0	20	10	0	310
			08:00 ~ 09:00	170	60	0	30	20	10	10	0	0	10	10	0	10	0	0	20	10	0	360
			09:00 ~ 10:00	150	50	0	30	10	10	10	0	0	10	10	0	10	0	0	20	10	0	320
			10:00 ~ 11:00	150	50	0	30	10	10	10	0	0	10	10	0	10	0	0	20	10	0	320
			11:00 ~ 12:00	160	50	0	30	10	10	10	0	0	10	10	0	10	0	0	20	10	0	330
			12:00 ~ 13:00	150	50	0	30	10	10	10	0	0	10	10	0	10	0	0	20	0	0	310
			13:00 ~ 14:00	160	50	0	30	10	10	10	0	0	10	10	0	10	0	0	20	0	0	320
			14:00 ~ 15:00	160	60	0	30	10	10	10	0	0	10	10	0	10	0	0	20	0	0	330
			15:00 ~ 16:00	160	60	0	30	10	10	10	0	0	10	10	0	10	0	0	20	0	0	330
			16:00 ~ 17:00	170	60	0	30	10	10	10	0	0	10	10	0	10	0	0	20	0	0	340
			17:00 ~ 18:00	160	60	0	30	10	10	10	0	0	10	10	0	10	0	0	20	0	0	330
			18:00 ~ 19:00	170	60	0	30	10	10	10	0	0	10	10	0	10	0	0	20	0	0	340
			19:00 ~ 20:00	160	50	0	30	10	10	10	0	0	10	10	0	10	0	0	20	0	0	320
			20:00 ~ 21:00	130	50	0	20	10	10	10	0	0	10	10	0	10	0	0	20	0	0	280
			21:00 ~ 22:00	140	50	0	20	10	10	10	0	0	10	10	0	10	0	0	20	0	0	290
			22:00 ~ 23:00	130	40	0	20	10	10	10	0	0	10	10	0	10	0	0	20	0	0	270
			23:00 ~ 00:00	100	40	0	20	10	10	10	0	0	10	10	0	10	0	0	10	0	0	230
			Whole Day Total (veh)	2890	1020	0	560	250	170	200	0	0	200	170	0	170	0	0	400	50	0	6080
30	Lok Shan Road	EB	**00:00 ~ 01:00**	60	20	0	20	10	0	10	0	0	0	0	0	0	0	0	10	0	0	130
			01:00 ~ 02:00	40	10	0	10	10	0	10	0	0	0	0	0	0	0	0	10	0	0	90
			02:00 ~ 03:00	30	10	0	10	10	0	0	0	0	0	0	0	0	0	0	10	0	0	70
			03:00 ~ 04:00	20	10	0	10	10	0	0	0	0	0	0	0	0	0	0	10	0	0	60
			04:00 ~ 05:00	20	10	0	10	10	0	0	0	0	0	0	0	0	0	0	10	0	0	60
			05:00 ~ 06:00	30	10	0	10	10	0	0	0	0	0	0	0	0	0	0	10	0	0	70
			06:00 ~ 07:00	60	20	0	20	10	0	10	0	0	0	0	0	0	0	10	10	0	0	140
			07:00 ~ 08:00	110	30	0	30	10	10	10	0	0	10	0	0	0	0	10	10	0	0	230
			08:00 ~ 09:00	130	30	0	30	10	10	10	0	0	10	0	0	0	0	10	20	0	0	260
			09:00 ~ 10:00	120	30	0	30	10	10	10	0	0	10	0	0	0	0	10	20	0	0	250
			10:00 ~ 11:00	120	30	0	30	10	10	10	0	0	10	0	0	0	0	10	20	0	0	250
			11:00 ~ 12:00	120	30	0	30	10	10	10	0	0	10	0	0	0	0	10	20	0	0	250
			12:00 ~ 13:00	100	30	0	30	10	10	10	0	0	10	0	0	0	0	10	10	10	0	230
			13:00 ~ 14:00	100	30	0	30	10	10	10	0	0	10	0	0	0	0	10	20	10	0	240
			14:00 ~ 15:00	110	30	0	30	10	10	10	0	0	10	0	0	0	0	10	20	10	0	250
			15:00 ~ 16:00	110	30	0	30	10	10	10	0	0	10	0	0	0	0	10	20	10	0	250
			16:00 ~ 17:00	110	30	0	30	10	10	10	0	0	10	0	0	0	0	10	20	10	0	250
			17:00 ~ 18:00	110	30	0	30	10	10	10	0	0	10	0	0	0	0	10	20	10	0	250
			18:00 ~ 19:00	120	30	0	30	10	10	10	0	0	10	0	0	0	0	10	20	10	0	260
			19:00 ~ 20:00	100	30	0	30	10	10	10	0	0	10	0	0	0	0	10	20	10	0	240
			20:00 ~ 21:00	90	20	0	30	10	10	10	0	0	10	0	0	0	0	10	10	10	0	210
			21:00 ~ 22:00	90	30	0	30	10	10	10	0	0	10	0	0	0	0	10	10	10	0	220
			22:00 ~ 23:00	80	20	0	30	10	10	10	0	0	10	0	0	0	0	10	10	10	0	200
			23:00 ~ 00:00	70	20	0	20	10	10	10	0	0	10	0	0	0	0	10	10	10	0	180
			Whole Day Total (veh)	2050	570	0	590	240	170	200	0	0	170	0	0	0	0	180	350	120	0	4640
31	Lok Shan Road	EB	**00:00 ~ 01:00**	70	20	0	20	10	10	10	0	0	10	0	0	0	0	10	10	0	0	170
			01:00 ~ 02:00	50	20	0	10	10	10	10	0	0	10	0	0	0	0	10	10	0	0	140
			02:00 ~ 03:00	40	10	0	10	10	0	10	0	0	0	0	0	0	0	10	10	0	0	100
			03:00 ~ 04:00	30	10	0	10	10	0	0	0	0	0	0	0	0	0	10	10	0	0	80
			04:00 ~ 05:00	30	10	0	10	10	0	0	0	0	0	0	0	0	0	10	10	0	0	80
			05:00 ~ 06:00	40	10	0	10	10	0	10	0	0	0	0	0	0	0	10	10	0	0	100
			06:00 ~ 07:00	70	20	0	20	10	10	10	10	0	10	0	0	0	0	10	10	0	0	180
			07:00 ~ 08:00	140	50	0	40	20	10	10	10	0	10	10	0	10	0	10	20	10	0	350
			08:00 ~ 09:00	180	60	0	40	20	10	10	10	0	10	10	0	10	0	10	20	10	0	400
			09:00 ~ 10:00	160	50	0	40	20	10	10	10	0	10	10	0	10	0	10	20	10	0	370
			10:00 ~ 11:00	150	50	0	40	20	10	10	10	0	10	10	0	10	0	10	20	10	0	360
			11:00 ~ 12:00	160	50	0	40	20	10	10	10	0	10	10	0	10	0	10	20	10	0	370
			12:00 ~ 13:00	150	50	0	40	20	10	10	10	0	10	10	0	10	0	10	20	10	0	360
			13:00 ~ 14:00	150	50	0	40	20	10	10	10	0	10	10	0	10	0	10	20	10	0	360
			14:00 ~ 15:00	150	50	0	40	20	10	10	10	0	10	10	0	10	0	10	20	10	0	360
			15:00 ~ 16:00	160	50	0	40	20	10	10	10	0	10	10	0	10	0	10	20	10	0	370
			16:00 ~ 17:00	160	60	0	50	20	10	10	10	0	10	10	0	10	0	10	20	10	0	390
			17:00 ~ 18:00	160	60	0	50	20	10	10	10	0	10	10	0	10	0	10	20	10	0	390
			18:00 ~ 19:00	170	60	0	50	20	10	10	10	0	10	10	0	10	0	10	20	10	0	400
			19:00 ~ 20:00	150	50	0	40	20	10	10	10	0	10	10	0	10	0	10	20	10	0	360
			20:00 ~ 21:00	130	40	0	40	20	10	10	10	0	10	10	0	10	0	10	20	10	0	330
			21:00 ~ 22:00	130	50	0	40	20	10	10	10	0	10	10	0	10	0	10	20	10	0	340
			22:00 ~ 23:00	120	40	0	40	20	10	10	10	0	10	10	0	10	0	10	20	10	0	320
			23:00 ~ 00:00	100	40	0	30	10	10	10	10	0	10	10	0	10	0	10	10	10	0	270
			Whole Day Total (veh)	2850	960	0	790	400	200	220	180	0	200	170	0	170	0	240	400	170	0	6950
32	Maidstone Road	NB	**00:00 ~ 01:00**	10	10	0	0	0	0	0	0	0	0	0	0	0	0	0	0	0	0	20
			01:00 ~ 02:00	10	10	0	0	0	0	0	0	0	0	0	0	0	0	0	0	0	0	20
			02:00 ~ 03:00	10	10	0	0	0	0	0	0	0	0	0	0	0	0	0	0	0	0	20
			03:00 ~ 04:00	10	10	0	0	0	0	0	0	0	0	0	0	0	0	0	0	0	0	20
			04:00 ~ 05:00	10	10	0	0	0	0	0	0	0	0	0	0	0	0	0	0	0	0	20
			05:00 ~ 06:00	10	10	0	0	0	0	0	0	0	0	0	0	0	0	0	0	0	0	20
			06:00 ~ 07:00	10	10	0	0	0	0	0	0	0	0	0	0	0	0	0	0	0	0	20
			07:00 ~ 08:00	10	10	0	10	0	0	0	0	0	0	0	0	0	0	0	10	0	0	40
			08:00 ~ 09:00	20	10	0	10	0	0	0	0	0	0	0	0	0	0	0	10	0	0	50
			09:00 ~ 10:00	10	10	0	10	0	0	0	0	0	0	0	0	0	0	0	10	0	0	40
			10:00 ~ 11:00	10	10	0	10	0	0	0	0	0	0	0	0	0	0	0	10	0	0	40
			11:00 ~ 12:00	10	10	0	10	0	0	0	0	0	0	0	0	0	0	0	10	0	0	40
			12:00 ~ 13:00	10	10	0	10	0	0	0	0	0	0	0	0	0	0	0	10	0	0	40
			13:00 ~ 14:00	10	10	0	10	0	0	0	0	0	0	0	0	0	0	0	10	0	0	40
			14:00 ~ 15:00	10	10	0	10	0	0	0	0	0	0	0	0	0	0	0	10	0	0	40
			15:00 ~ 16:00	10	10	0	10	0	0	0	0	0	0	0	0	0	0	0	10	0	0	40
			16:00 ~ 17:00	10	10	0	10	0	0	0	0	0	0	0	0	0	0	0	10	0	0	40
			17:00 ~ 18:00	10	10	0	10	0	0	0	0	0	0	0	0	0	0	0	10	0	0	40
			18:00 ~ 19:00	20	10	0	10	0	0	0	0	0	0	0	0	0	0	0	10	0	0	50
			19:00 ~ 20:00	10	10	0	10	0	0	0	0	0	0	0	0	0	0	0	10	0	0	40
			20:00 ~ 21:00	10	10	0	10	0	0	0	0	0	0	0	0	0	0	0	10	0	0	40
			21:00 ~ 22:00	10	10	0	10	0	0	0	0	0	0	0	0	0	0	0	10	0	0	40
			22:00 ~ 23:00	10	10	0	10	0	0	0	0	0	0	0	0	0	0	0	10	0	0	40
			23:00 ~ 00:00	10	10	0	10	0	0	0	0	0	0	0	0	0	0	0	10	0	0	40
			Whole Day Total (veh)	260	240	0	170	0	0	0	0	0	0	0	0	0	0	0	170	0	0	840

Road No.	Road Name	Bound	Hour	PC	TAXI	LGV3	LGV4	LGV6	HGV7	HGV8	PLB	PV4	PV5	NFB6	NFB7	NFB8	FBSD	FBDD	MC	HGV9	NFB9	Total
33	Maidstone Road	SB	**00:00 ~ 01:00**	10	10	0	0	0	0	0	0	0	0	0	0	0	0	0	0	0	0	20
			01:00 ~ 02:00	10	10	0	0	0	0	0	0	0	0	0	0	0	0	0	0	0	0	20
			02:00 ~ 03:00	10	10	0	0	0	0	0	0	0	0	0	0	0	0	0	0	0	0	20
			03:00 ~ 04:00	10	10	0	0	0	0	0	0	0	0	0	0	0	0	0	0	0	0	20
			04:00 ~ 05:00	10	10	0	0	0	0	0	0	0	0	0	0	0	0	0	0	0	0	20
			05:00 ~ 06:00	10	10	0	0	0	0	0	0	0	0	0	0	0	0	0	0	0	0	20
			06:00 ~ 07:00	10	10	0	0	0	0	0	0	0	0	0	0	0	0	0	0	0	0	20
			07:00 ~ 08:00	10	10	0	10	0	0	0	0	0	0	0	0	0	0	0	10	0	0	40
			08:00 ~ 09:00	20	10	0	10	0	0	0	0	0	0	0	0	0	0	0	10	0	0	50
			09:00 ~ 10:00	10	10	0	10	0	0	0	0	0	0	0	0	0	0	0	10	0	0	40
			10:00 ~ 11:00	10	10	0	10	0	0	0	0	0	0	0	0	0	0	0	10	0	0	40
			11:00 ~ 12:00	10	10	0	10	0	0	0	0	0	0	0	0	0	0	0	10	0	0	40
			12:00 ~ 13:00	10	10	0	10	0	0	0	0	0	0	0	0	0	0	0	10	0	0	40
			13:00 ~ 14:00	10	10	0	10	0	0	0	0	0	0	0	0	0	0	0	10	0	0	40
			14:00 ~ 15:00	10	10	0	10	0	0	0	0	0	0	0	0	0	0	0	10	0	0	40
			15:00 ~ 16:00	10	10	0	10	0	0	0	0	0	0	0	0	0	0	0	10	0	0	40
			16:00 ~ 17:00	10	10	0	10	0	0	0	0	0	0	0	0	0	0	0	10	0	0	40
			17:00 ~ 18:00	10	10	0	10	0	0	0	0	0	0	0	0	0	0	0	10	0	0	40
			18:00 ~ 19:00	20	10	0	10	0	0	0	0	0	0	0	0	0	0	0	10	0	0	50
			19:00 ~ 20:00	10	10	0	10	0	0	0	0	0	0	0	0	0	0	0	10	0	0	40
			20:00 ~ 21:00	10	10	0	10	0	0	0	0	0	0	0	0	0	0	0	10	0	0	40
			21:00 ~ 22:00	10	10	0	10	0	0	0	0	0	0	0	0	0	0	0	10	0	0	40
			22:00 ~ 23:00	10	10	0	10	0	0	0	0	0	0	0	0	0	0	0	10	0	0	40
			23:00 ~ 00:00	10	10	0	10	0	0	0	0	0	0	0	0	0	0	0	10	0	0	40
			Whole Day Total (veh)	260	240	0	170	0	0	0	0	0	0	0	0	0	0	0	170	0	0	840
34	Maidstone Road	SB	**00:00 ~ 01:00**	20	10	0	10	10	0	0	0	0	0	0	0	0	0	10	10	0	0	70
			01:00 ~ 02:00	20	10	0	10	10	0	0	0	0	0	0	0	0	0	10	10	0	0	70
			02:00 ~ 03:00	10	10	0	10	10	0	0	0	0	0	0	0	0	0	10	10	0	0	60
			03:00 ~ 04:00	10	10	0	10	10	0	0	0	0	0	0	0	0	0	10	10	0	0	60
			04:00 ~ 05:00	10	10	0	10	10	0	0	0	0	0	0	0	0	0	10	10	0	0	60
			05:00 ~ 06:00	10	10	0	10	10	0	0	0	0	0	0	0	0	0	10	10	0	0	60
			06:00 ~ 07:00	20	10	0	10	10	0	0	10	0	0	0	0	0	0	10	10	0	0	80
			07:00 ~ 08:00	40	20	0	10	10	10	10	10	0	10	0	0	0	0	10	10	0	0	140
			08:00 ~ 09:00	50	30	0	20	10	10	10	10	0	10	0	0	0	0	10	10	0	0	170
			09:00 ~ 10:00	40	20	0	20	10	10	10	10	0	10	0	0	0	0	10	10	0	0	150
			10:00 ~ 11:00	40	20	0	10	10	10	10	10	0	10	0	0	0	0	10	10	0	0	140
			11:00 ~ 12:00	40	20	0	20	10	10	10	10	0	10	0	0	0	0	10	10	0	0	150
			12:00 ~ 13:00	50	30	0	20	10	10	10	10	0	10	0	0	0	0	10	10	0	0	170
			13:00 ~ 14:00	50	30	0	20	10	10	10	10	0	10	0	0	0	0	10	10	0	0	170
			14:00 ~ 15:00	50	30	0	20	10	10	10	10	0	10	0	0	0	0	10	10	0	0	170
			15:00 ~ 16:00	50	30	0	20	10	10	10	10	0	10	0	0	0	0	10	10	0	0	170
			16:00 ~ 17:00	50	30	0	20	10	10	10	10	0	10	0	0	0	0	10	10	0	0	170
			17:00 ~ 18:00	50	30	0	20	10	10	10	10	0	10	0	0	0	0	10	10	0	0	170
			18:00 ~ 19:00	60	30	0	20	10	10	10	10	0	10	0	0	0	0	10	10	0	0	180
			19:00 ~ 20:00	50	30	0	20	10	10	10	10	0	10	0	0	0	0	10	10	0	0	170
			20:00 ~ 21:00	40	20	0	20	10	10	10	0	0	10	0	0	0	0	10	10	0	0	140
			21:00 ~ 22:00	50	30	0	20	10	10	10	0	0	10	0	0	0	0	10	10	0	0	160
			22:00 ~ 23:00	40	20	0	20	10	10	10	0	0	10	0	0	0	0	10	10	0	0	140
			23:00 ~ 00:00	40	20	0	10	10	10	10	0	0	10	0	0	0	0	10	10	0	0	130
			Whole Day Total (veh)	890	510	0	380	240	170	170	140	0	170	0	0	0	0	240	240	0	0	3150
35	Maidstone Lane	EB	**00:00 ~ 01:00**	20	10	0	10	10	0	0	0	0	0	0	0	0	0	10	10	0	0	70
			01:00 ~ 02:00	20	10	0	10	10	0	0	0	0	0	0	0	0	0	10	10	0	0	70
			02:00 ~ 03:00	10	10	0	10	10	0	0	0	0	0	0	0	0	0	10	10	0	0	60
			03:00 ~ 04:00	10	10	0	10	10	0	0	0	0	0	0	0	0	0	10	10	0	0	60
			04:00 ~ 05:00	10	10	0	10	10	0	0	0	0	0	0	0	0	0	10	10	0	0	60
			05:00 ~ 06:00	10	10	0	10	10	0	0	0	0	0	0	0	0	0	10	10	0	0	60
			06:00 ~ 07:00	20	10	0	10	10	0	0	10	0	0	0	0	0	0	10	10	0	0	80
			07:00 ~ 08:00	40	20	0	10	10	10	10	10	0	10	0	0	0	0	10	10	0	0	140
			08:00 ~ 09:00	50	30	0	20	10	10	10	10	0	10	0	0	0	0	10	10	0	0	170
			09:00 ~ 10:00	40	20	0	20	10	10	10	10	0	10	0	0	0	0	10	10	0	0	150
			10:00 ~ 11:00	40	20	0	10	10	10	10	10	0	10	0	0	0	0	10	10	0	0	140
			11:00 ~ 12:00	40	20	0	20	10	10	10	10	0	10	0	0	0	0	10	10	0	0	150
			12:00 ~ 13:00	50	30	0	20	10	10	10	10	0	10	0	0	0	0	10	10	0	0	170
			13:00 ~ 14:00	50	30	0	20	10	10	10	10	0	10	0	0	0	0	10	10	0	0	170
			14:00 ~ 15:00	50	30	0	20	10	10	10	10	0	10	0	0	0	0	10	10	0	0	170
			15:00 ~ 16:00	50	30	0	20	10	10	10	10	0	10	0	0	0	0	10	10	0	0	170
			16:00 ~ 17:00	50	30	0	20	10	10	10	10	0	10	0	0	0	0	10	10	0	0	170
			17:00 ~ 18:00	50	30	0	20	10	10	10	10	0	10	0	0	0	0	10	10	0	0	170
			18:00 ~ 19:00	60	30	0	20	10	10	10	10	0	10	0	0	0	0	10	10	0	0	180
			19:00 ~ 20:00	50	30	0	20	10	10	10	10	0	10	0	0	0	0	10	10	0	0	170
			20:00 ~ 21:00	40	20	0	10	10	10	10	0	0	10	0	0	0	0	10	10	0	0	130
			21:00 ~ 22:00	40	20	0	20	10	10	10	0	0	10	0	0	0	0	10	10	0	0	140
			22:00 ~ 23:00	40	20	0	10	10	10	10	0	0	10	0	0	0	0	10	10	0	0	130
			23:00 ~ 00:00	30	20	0	10	10	10	10	0	0	10	0	0	0	0	10	10	0	0	120
			Whole Day Total (veh)	870	500	0	360	240	170	170	140	0	170	0	0	0	0	240	240	0	0	3100
36	Maidstone Lane	EB	**00:00 ~ 01:00**	10	10	0	0	0	0	0	0	0	0	0	0	0	0	0	0	0	0	20
			01:00 ~ 02:00	10	10	0	0	0	0	0	0	0	0	0	0	0	0	0	0	0	0	20
			02:00 ~ 03:00	10	10	0	0	0	0	0	0	0	0	0	0	0	0	0	0	0	0	20
			03:00 ~ 04:00	10	0	0	0	0	0	0	0	0	0	0	0	0	0	0	0	0	0	10
			04:00 ~ 05:00	10	0	0	0	0	0	0	0	0	0	0	0	0	0	0	0	0	0	10
			05:00 ~ 06:00	10	10	0	0	0	0	0	0	0	0	0	0	0	0	0	0	0	0	20
			06:00 ~ 07:00	10	10	0	0	0	0	0	0	0	0	0	0	0	0	0	0	0	0	20
			07:00 ~ 08:00	10	10	0	10	0	0	0	0	0	0	0	0	0	0	0	10	0	0	40
			08:00 ~ 09:00	10	10	0	10	0	0	0	0	0	0	0	0	0	0	0	10	0	0	40
			09:00 ~ 10:00	10	10	0	10	0	0	0	0	0	0	0	0	0	0	0	10	0	0	40
			10:00 ~ 11:00	10	10	0	10	0	0	0	0	0	0	0	0	0	0	0	10	0	0	40
			11:00 ~ 12:00	10	10	0	10	0	0	0	0	0	0	0	0	0	0	0	10	0	0	40
			12:00 ~ 13:00	10	10	0	10	0	0	0	0	0	0	0	0	0	0	0	10	0	0	40
			13:00 ~ 14:00	10	10	0	10	0	0	0	0	0	0	0	0	0	0	0	10	0	0	40
			14:00 ~ 15:00	10	10	0	10	0	0	0	0	0	0	0	0	0	0	0	10	0	0	40
			15:00 ~ 16:00	10	10	0	10	0	0	0	0	0	0	0	0	0	0	0	10	0	0	40
			16:00 ~ 17:00	10	10	0	10	0	0	0	0	0	0	0	0	0	0	0	10	0	0	40
			17:00 ~ 18:00	10	10	0	10	0	0	0	0	0	0	0	0	0	0	0	10	0	0	40
			18:00 ~ 19:00	10	10	0	10	0	0	0	0	0	0	0	0	0	0	0	10	0	0	40
			19:00 ~ 20:00	10	10	0	10	0	0	0	0	0	0	0	0	0	0	0	10	0	0	40
			20:00 ~ 21:00	10	10	0	10	0	0	0	0	0	0	0	0	0	0	0	10	0	0	40
			21:00 ~ 22:00	10	10	0	10	0	0	0	0	0	0	0	0	0	0	0	10	0	0	40
			22:00 ~ 23:00	10	10	0	10	0	0	0	0	0	0	0	0	0	0	0	10	0	0	40
			23:00 ~ 00:00	10	10	0	10	0	0	0	0	0	0	0	0	0	0	0	10	0	0	40
			Whole Day Total (veh)	240	220	0	170	0	0	0	0	0	0	0	0	0	0	0	170	0	0	800

Road No.	Road Name	Bound	Hour	PC	TAXI	LGV3	LGV4	LGV6	HGV7	HGV8	PLB	PV4	PV5	NFB6	NFB7	NFB8	FBSD	FBDD	MC	HGV9	NFB9	Total
37	Maidstone Lane	WB	**00:00 ~ 01:00**	10	10	0	0	0	0	0	0	0	0	0	0	0	0	0	0	0	0	20
			01:00 ~ 02:00	10	10	0	0	0	0	0	0	0	0	0	0	0	0	0	0	0	0	20
			02:00 ~ 03:00	10	10	0	0	0	0	0	0	0	0	0	0	0	0	0	0	0	0	20
			03:00 ~ 04:00	10	0	0	0	0	0	0	0	0	0	0	0	0	0	0	0	0	0	10
			04:00 ~ 05:00	10	0	0	0	0	0	0	0	0	0	0	0	0	0	0	0	0	0	10
			05:00 ~ 06:00	10	10	0	0	0	0	0	0	0	0	0	0	0	0	0	0	0	0	20
			06:00 ~ 07:00	10	10	0	0	0	0	0	0	0	0	0	0	0	0	0	0	0	0	20
			07:00 ~ 08:00	10	10	0	10	0	0	0	0	0	0	0	0	0	0	0	10	0	0	40
			08:00 ~ 09:00	10	10	0	10	0	0	0	0	0	0	0	0	0	0	0	10	0	0	40
			09:00 ~ 10:00	10	10	0	10	0	0	0	0	0	0	0	0	0	0	0	10	0	0	40
			10:00 ~ 11:00	10	10	0	10	0	0	0	0	0	0	0	0	0	0	0	10	0	0	40
			11:00 ~ 12:00	10	10	0	10	0	0	0	0	0	0	0	0	0	0	0	10	0	0	40
			12:00 ~ 13:00	10	10	0	10	0	0	0	0	0	0	0	0	0	0	0	10	0	0	40
			13:00 ~ 14:00	10	10	0	10	0	0	0	0	0	0	0	0	0	0	0	10	0	0	40
			14:00 ~ 15:00	10	10	0	10	0	0	0	0	0	0	0	0	0	0	0	10	0	0	40
			15:00 ~ 16:00	10	10	0	10	0	0	0	0	0	0	0	0	0	0	0	10	0	0	40
			16:00 ~ 17:00	10	10	0	10	0	0	0	0	0	0	0	0	0	0	0	10	0	0	40
			17:00 ~ 18:00	10	10	0	10	0	0	0	0	0	0	0	0	0	0	0	10	0	0	40
			18:00 ~ 19:00	10	10	0	10	0	0	0	0	0	0	0	0	0	0	0	10	0	0	40
			19:00 ~ 20:00	10	10	0	10	0	0	0	0	0	0	0	0	0	0	0	10	0	0	40
			20:00 ~ 21:00	10	10	0	10	0	0	0	0	0	0	0	0	0	0	0	10	0	0	40
			21:00 ~ 22:00	10	10	0	10	0	0	0	0	0	0	0	0	0	0	0	10	0	0	40
			22:00 ~ 23:00	10	10	0	10	0	0	0	0	0	0	0	0	0	0	0	10	0	0	40
			23:00 ~ 00:00	10	10	0	10	0	0	0	0	0	0	0	0	0	0	0	10	0	0	40
			Whole Day Total (veh)	240	220	0	170	0	0	0	0	0	0	0	0	0	0	0	170	0	0	800
38	Kau Pui Lung Road	NB	**00:00 ~ 01:00**	80	40	0	20	10	0	10	0	0	10	0	0	0	0	0	10	0	0	180
			01:00 ~ 02:00	60	30	0	10	10	0	10	0	0	10	0	0	0	0	0	10	0	0	140
			02:00 ~ 03:00	40	20	0	10	10	0	0	0	0	0	0	0	0	0	0	10	0	0	90
			03:00 ~ 04:00	30	20	0	10	10	0	0	0	0	0	0	0	0	0	0	10	0	0	80
			04:00 ~ 05:00	30	20	0	10	10	0	0	0	0	0	0	0	0	0	0	10	0	0	80
			05:00 ~ 06:00	40	20	0	10	10	0	0	0	0	0	0	0	0	0	0	10	0	0	90
			06:00 ~ 07:00	80	40	0	20	10	0	10	0	0	10	0	0	0	0	0	10	0	0	180
			07:00 ~ 08:00	160	70	0	30	10	10	10	0	0	10	10	10	10	0	0	20	10	0	360
			08:00 ~ 09:00	200	80	0	30	10	10	10	0	0	10	10	10	10	0	0	30	10	0	420
			09:00 ~ 10:00	170	70	0	30	10	10	10	0	0	10	10	10	10	0	0	20	10	0	370
			10:00 ~ 11:00	170	70	0	30	10	10	10	0	0	10	10	10	10	0	0	20	10	0	370
			11:00 ~ 12:00	180	80	0	30	10	10	10	0	0	10	10	10	10	0	0	20	10	0	390
			12:00 ~ 13:00	130	60	0	20	10	10	10	0	0	10	10	0	10	0	0	20	0	0	290
			13:00 ~ 14:00	130	60	0	30	10	10	10	0	0	10	10	0	10	0	0	20	0	0	300
			14:00 ~ 15:00	130	60	0	30	10	10	10	0	0	10	10	0	10	0	0	20	0	0	300
			15:00 ~ 16:00	140	60	0	30	10	10	10	0	0	10	10	0	10	0	0	20	0	0	310
			16:00 ~ 17:00	140	60	0	30	10	10	10	0	0	10	10	0	10	0	0	20	0	0	310
			17:00 ~ 18:00	140	60	0	30	10	10	10	0	0	10	10	0	10	0	0	20	0	0	310
			18:00 ~ 19:00	150	60	0	30	10	10	10	0	0	10	10	0	10	0	0	20	0	0	320
			19:00 ~ 20:00	130	60	0	30	10	10	10	0	0	10	10	0	10	0	0	20	0	0	300
			20:00 ~ 21:00	110	50	0	20	10	10	10	0	0	10	10	0	10	0	0	20	0	0	260
			21:00 ~ 22:00	120	50	0	20	10	10	10	0	0	10	10	0	10	0	0	20	0	0	270
			22:00 ~ 23:00	110	50	0	20	10	10	10	0	0	10	10	0	10	0	0	20	0	0	260
			23:00 ~ 00:00	90	40	0	20	10	10	10	0	0	10	10	0	10	0	0	10	0	0	220
			Whole Day Total (veh)	2760	1230	0	550	240	170	200	0	0	200	170	50	170	0	0	410	50	0	6200
39	Kau Pui Lung Road	SB	**00:00 ~ 01:00**	70	30	0	20	10	0	10	0	0	10	0	0	0	0	0	10	0	0	160
			01:00 ~ 02:00	50	20	0	10	10	0	10	0	0	10	0	0	0	0	0	10	0	0	120
			02:00 ~ 03:00	40	10	0	10	10	0	0	0	0	0	0	0	0	0	0	10	0	0	80
			03:00 ~ 04:00	30	10	0	10	10	0	0	0	0	0	0	0	0	0	0	10	0	0	70
			04:00 ~ 05:00	30	10	0	10	10	0	0	0	0	0	0	0	0	0	0	10	0	0	70
			05:00 ~ 06:00	40	20	0	10	10	0	0	0	0	0	0	0	0	0	0	10	0	0	90
			06:00 ~ 07:00	70	30	0	20	10	0	10	0	0	10	0	0	0	0	0	10	0	0	160
			07:00 ~ 08:00	140	50	0	30	10	10	10	0	0	10	10	0	10	0	0	20	10	0	310
			08:00 ~ 09:00	170	60	0	30	20	10	10	0	0	10	10	0	10	0	0	20	10	0	360
			09:00 ~ 10:00	150	50	0	30	10	10	10	0	0	10	10	0	10	0	0	20	10	0	320
			10:00 ~ 11:00	150	50	0	30	10	10	10	0	0	10	10	0	10	0	0	20	10	0	320
			11:00 ~ 12:00	160	50	0	30	10	10	10	0	0	10	10	0	10	0	0	20	10	0	330
			12:00 ~ 13:00	150	50	0	30	10	10	10	0	0	10	10	0	10	0	0	20	0	0	310
			13:00 ~ 14:00	160	50	0	30	10	10	10	0	0	10	10	0	10	0	0	20	0	0	320
			14:00 ~ 15:00	160	60	0	30	10	10	10	0	0	10	10	0	10	0	0	20	0	0	330
			15:00 ~ 16:00	160	60	0	30	10	10	10	0	0	10	10	0	10	0	0	20	0	0	330
			16:00 ~ 17:00	170	60	0	30	10	10	10	0	0	10	10	0	10	0	0	20	0	0	340
			17:00 ~ 18:00	160	60	0	30	10	10	10	0	0	10	10	0	10	0	0	20	0	0	330
			18:00 ~ 19:00	170	60	0	30	10	10	10	0	0	10	10	0	10	0	0	20	0	0	340
			19:00 ~ 20:00	160	50	0	30	10	10	10	0	0	10	10	0	10	0	0	20	0	0	320
			20:00 ~ 21:00	130	50	0	20	10	10	10	0	0	10	10	0	10	0	0	20	0	0	280
			21:00 ~ 22:00	140	50	0	20	10	10	10	0	0	10	10	0	10	0	0	20	0	0	290
			22:00 ~ 23:00	130	40	0	20	10	10	10	0	0	10	10	0	10	0	0	20	0	0	270
			23:00 ~ 00:00	100	40	0	20	10	10	10	0	0	10	10	0	10	0	0	10	0	0	230
			Whole Day Total (veh)	2890	1020	0	560	250	170	200	0	0	200	170	0	170	0	0	400	50	0	6080
40	Tin Kwong Road	EB	**00:00 ~ 01:00**	210	110	0	50	20	10	10	10	0	10	10	10	10	0	20	30	10	0	520
			01:00 ~ 02:00	140	70	0	30	10	10	10	0	0	10	10	10	10	0	10	20	10	0	350
			02:00 ~ 03:00	100	50	0	30	10	10	10	0	0	10	10	0	10	0	10	20	10	0	280
			03:00 ~ 04:00	80	40	0	20	10	10	10	0	0	10	0	0	10	0	10	10	0	0	210
			04:00 ~ 05:00	80	40	0	20	10	10	10	0	0	10	0	0	10	0	10	10	0	0	210
			05:00 ~ 06:00	110	60	0	30	10	10	10	10	0	10	10	0	10	0	20	20	10	0	320
			06:00 ~ 07:00	210	110	0	50	20	10	10	10	0	10	10	10	10	0	40	30	10	0	540
			07:00 ~ 08:00	420	220	10	90	40	10	10	20	10	10	10	10	10	0	50	50	10	0	980
			08:00 ~ 09:00	530	270	10	120	40	10	20	20	10	10	10	10	10	0	40	60	10	0	1180
			09:00 ~ 10:00	470	240	10	100	40	10	10	20	10	10	10	10	10	0	40	50	10	0	1050
			10:00 ~ 11:00	450	230	10	100	40	10	10	10	10	10	10	10	10	0	40	50	10	0	1010
			11:00 ~ 12:00	470	240	10	100	40	10	10	10	10	10	10	10	10	0	40	60	10	0	1050
			12:00 ~ 13:00	220	110	10	50	20	10	10	10	0	10	10	10	10	0	40	30	10	0	560
			13:00 ~ 14:00	220	110	10	50	20	10	10	10	0	10	10	10	10	0	40	30	10	0	560
			14:00 ~ 15:00	220	110	10	50	20	10	10	20	0	10	10	10	10	0	40	30	10	0	570
			15:00 ~ 16:00	230	120	10	50	20	10	10	20	0	10	10	10	10	0	40	30	10	0	590
			16:00 ~ 17:00	230	120	10	60	20	10	10	20	0	10	10	10	10	0	40	30	10	0	600
			17:00 ~ 18:00	230	120	10	60	20	10	10	20	0	10	10	10	10	0	40	30	10	0	600
			18:00 ~ 19:00	250	130	10	60	20	10	10	20	0	10	10	10	10	0	40	30	10	0	630
			19:00 ~ 20:00	220	110	10	50	20	10	10	10	0	10	10	10	10	0	30	30	10	0	550
			20:00 ~ 21:00	190	100	10	50	20	10	10	10	0	10	10	10	10	0	30	20	10	0	500
			21:00 ~ 22:00	190	100	10	50	20	10	10	10	0	10	10	10	10	0	30	20	10	0	500
			22:00 ~ 23:00	180	90	10	40	20	10	10	10	0	10	10	10	10	0	30	20	10	0	470
			23:00 ~ 00:00	150	80	10	40	20	10	10	10	0	10	10	10	10	0	30	20	10	0	430
			Whole Day Total (veh)	5800	2980	170	1350	530	240	250	280	50	240	220	200	240	0	760	730	220	0	14260

Road No.	Road Name	Bound	Hour	PC	TAXI	LGV3	LGV4	LGV6	HGV7	HGV8	PLB	PV4	PV5	NFB6	NFB7	NFB8	FBSD	FBDD	MC	HGV9	NFB9	Total
41	Tin Kwong Road	WB	**00:00 ~ 01:00**	120	60	0	20	10	10	10	10	0	10	0	0	10	0	20	20	0	0	300
			01:00 ~ 02:00	80	40	0	10	10	10	10	0	0	10	0	0	10	0	10	10	0	0	200
			02:00 ~ 03:00	60	30	0	10	10	0	10	0	0	10	0	0	0	0	10	10	0	0	150
			03:00 ~ 04:00	50	20	0	10	10	0	0	0	0	10	0	0	0	0	10	10	0	0	120
			04:00 ~ 05:00	50	20	0	10	10	0	0	0	0	10	0	0	0	0	10	10	0	0	120
			05:00 ~ 06:00	60	30	0	10	10	0	10	10	0	10	0	0	0	0	20	10	0	0	170
			06:00 ~ 07:00	120	60	0	20	10	10	10	10	0	10	0	0	10	0	40	20	0	0	320
			07:00 ~ 08:00	240	110	0	40	20	10	10	20	10	10	10	10	10	0	50	30	10	0	590
			08:00 ~ 09:00	300	140	0	40	20	10	10	20	10	10	10	10	10	0	40	40	10	0	680
			09:00 ~ 10:00	260	120	0	40	20	10	10	20	10	10	10	10	10	0	40	30	10	0	610
			10:00 ~ 11:00	250	120	0	40	20	10	10	10	10	10	10	10	10	0	40	30	10	0	590
			11:00 ~ 12:00	270	120	0	40	20	10	10	10	10	10	10	10	10	0	40	30	10	0	610
			12:00 ~ 13:00	200	90	0	20	10	10	10	20	0	10	10	10	10	0	40	30	0	0	470
			13:00 ~ 14:00	200	90	0	30	10	10	10	20	0	10	10	10	10	0	40	30	0	0	480
			14:00 ~ 15:00	210	90	0	30	10	10	10	20	0	10	10	10	10	0	40	30	0	0	490
			15:00 ~ 16:00	210	90	0	30	10	10	10	20	0	10	10	10	10	0	40	30	0	0	490
			16:00 ~ 17:00	220	100	0	30	10	10	10	20	0	10	10	10	10	0	40	30	0	0	510
			17:00 ~ 18:00	210	100	0	30	10	10	10	20	0	10	10	10	10	0	40	30	0	0	500
			18:00 ~ 19:00	230	100	0	30	10	10	10	20	0	10	10	10	10	0	40	30	0	0	520
			19:00 ~ 20:00	200	90	0	30	10	10	10	20	0	10	10	10	10	0	40	30	0	0	480
			20:00 ~ 21:00	170	80	0	20	10	10	10	10	0	10	10	10	10	0	30	20	0	0	400
			21:00 ~ 22:00	180	80	0	20	10	10	10	10	0	10	10	10	10	0	30	20	0	0	410
			22:00 ~ 23:00	160	70	0	20	10	10	10	10	0	10	10	10	10	0	30	20	0	0	380
			23:00 ~ 00:00	140	60	0	20	10	10	10	10	0	10	10	10	10	0	30	20	0	0	350
			Whole Day Total (veh)	4190	1910	0	600	290	200	220	310	50	240	170	170	200	0	770	570	50	0	9940
42	Tin Kwong Road	EB	**00:00 ~ 01:00**	210	110	0	50	20	10	10	10	0	10	10	10	10	0	20	30	10	0	520
			01:00 ~ 02:00	140	70	0	30	10	10	10	0	0	10	10	10	10	0	10	20	10	0	350
			02:00 ~ 03:00	100	50	0	30	10	10	10	0	0	10	10	0	10	0	10	20	10	0	280
			03:00 ~ 04:00	80	40	0	20	10	10	10	0	0	10	0	0	10	0	10	10	0	0	210
			04:00 ~ 05:00	80	40	0	20	10	10	10	0	0	10	0	0	10	0	10	10	0	0	210
			05:00 ~ 06:00	110	60	0	30	10	10	10	10	0	10	10	0	10	0	20	20	10	0	320
			06:00 ~ 07:00	210	110	0	50	20	10	10	10	0	10	10	10	10	0	40	30	10	0	540
			07:00 ~ 08:00	420	220	10	90	40	10	10	20	10	10	10	10	10	0	50	50	10	0	980
			08:00 ~ 09:00	530	270	10	120	40	10	20	20	10	10	10	10	10	0	40	60	10	0	1180
			09:00 ~ 10:00	470	240	10	100	40	10	10	20	10	10	10	10	10	0	40	50	10	0	1050
			10:00 ~ 11:00	450	230	10	100	40	10	10	10	10	10	10	10	10	0	40	50	10	0	1010
			11:00 ~ 12:00	470	240	10	100	40	10	10	10	10	10	10	10	10	0	40	60	10	0	1050
			12:00 ~ 13:00	220	110	10	50	20	10	10	10	0	10	10	10	10	0	40	30	10	0	560
			13:00 ~ 14:00	220	110	10	50	20	10	10	10	0	10	10	10	10	0	40	30	10	0	560
			14:00 ~ 15:00	220	110	10	50	20	10	10	20	0	10	10	10	10	0	40	30	10	0	570
			15:00 ~ 16:00	230	120	10	50	20	10	10	20	0	10	10	10	10	0	40	30	10	0	590
			16:00 ~ 17:00	230	120	10	60	20	10	10	20	0	10	10	10	10	0	40	30	10	0	600
			17:00 ~ 18:00	230	120	10	60	20	10	10	20	0	10	10	10	10	0	40	30	10	0	600
			18:00 ~ 19:00	250	130	10	60	20	10	10	20	0	10	10	10	10	0	40	30	10	0	630
			19:00 ~ 20:00	220	110	10	50	20	10	10	10	0	10	10	10	10	0	30	30	10	0	550
			20:00 ~ 21:00	190	100	10	50	20	10	10	10	0	10	10	10	10	0	30	20	10	0	500
			21:00 ~ 22:00	190	100	10	50	20	10	10	10	0	10	10	10	10	0	30	20	10	0	500
			22:00 ~ 23:00	180	90	10	40	20	10	10	10	0	10	10	10	10	0	30	20	10	0	470
			23:00 ~ 00:00	150	80	10	40	20	10	10	10	0	10	10	10	10	0	30	20	10	0	430
			Whole Day Total (veh)	5800	2980	170	1350	530	240	250	280	50	240	220	200	240	0	760	730	220	0	14260
43	Tin Kwong Road	WB	**00:00 ~ 01:00**	120	60	0	20	10	10	10	10	0	10	0	0	10	0	20	20	0	0	300
			01:00 ~ 02:00	80	40	0	10	10	10	10	0	0	10	0	0	10	0	10	10	0	0	200
			02:00 ~ 03:00	60	30	0	10	10	0	10	0	0	10	0	0	0	0	10	10	0	0	150
			03:00 ~ 04:00	50	20	0	10	10	0	0	0	0	10	0	0	0	0	10	10	0	0	120
			04:00 ~ 05:00	50	20	0	10	10	0	0	0	0	10	0	0	0	0	10	10	0	0	120
			05:00 ~ 06:00	60	30	0	10	10	0	10	10	0	10	0	0	0	0	20	10	0	0	170
			06:00 ~ 07:00	120	60	0	20	10	10	10	10	0	10	0	0	10	0	40	20	0	0	320
			07:00 ~ 08:00	240	110	0	40	20	10	10	20	10	10	10	10	10	0	50	30	10	0	590
			08:00 ~ 09:00	300	140	0	40	20	10	10	20	10	10	10	10	10	0	40	40	10	0	680
			09:00 ~ 10:00	260	120	0	40	20	10	10	20	10	10	10	10	10	0	40	30	10	0	610
			10:00 ~ 11:00	250	120	0	40	20	10	10	10	10	10	10	10	10	0	40	30	10	0	590
			11:00 ~ 12:00	270	120	0	40	20	10	10	10	10	10	10	10	10	0	40	30	10	0	610
			12:00 ~ 13:00	200	90	0	20	10	10	10	20	0	10	10	10	10	0	40	30	0	0	470
			13:00 ~ 14:00	200	90	0	30	10	10	10	20	0	10	10	10	10	0	40	30	0	0	480
			14:00 ~ 15:00	210	90	0	30	10	10	10	20	0	10	10	10	10	0	40	30	0	0	490
			15:00 ~ 16:00	210	90	0	30	10	10	10	20	0	10	10	10	10	0	40	30	0	0	490
			16:00 ~ 17:00	220	100	0	30	10	10	10	20	0	10	10	10	10	0	40	30	0	0	510
			17:00 ~ 18:00	210	100	0	30	10	10	10	20	0	10	10	10	10	0	40	30	0	0	500
			18:00 ~ 19:00	230	100	0	30	10	10	10	20	0	10	10	10	10	0	40	30	0	0	520
			19:00 ~ 20:00	200	90	0	30	10	10	10	20	0	10	10	10	10	0	40	30	0	0	480
			20:00 ~ 21:00	170	80	0	20	10	10	10	10	0	10	10	10	10	0	30	20	0	0	400
			21:00 ~ 22:00	180	80	0	20	10	10	10	10	0	10	10	10	10	0	30	20	0	0	410
			22:00 ~ 23:00	160	70	0	20	10	10	10	10	0	10	10	10	10	0	30	20	0	0	380
			23:00 ~ 00:00	140	60	0	20	10	10	10	10	0	10	10	10	10	0	30	20	0	0	350
			Whole Day Total (veh)	4190	1910	0	600	290	200	220	310	50	240	170	170	200	0	770	570	50	0	9940
44	Hop Yat Road	SB	**00:00 ~ 01:00**	10	10	0	0	0	0	0	0	0	0	0	0	0	0	0	0	0	0	20
			01:00 ~ 02:00	10	10	0	0	0	0	0	0	0	0	0	0	0	0	0	0	0	0	20
			02:00 ~ 03:00	10	10	0	0	0	0	0	0	0	0	0	0	0	0	0	0	0	0	20
			03:00 ~ 04:00	10	10	0	0	0	0	0	0	0	0	0	0	0	0	0	0	0	0	20
			04:00 ~ 05:00	10	10	0	0	0	0	0	0	0	0	0	0	0	0	0	0	0	0	20
			05:00 ~ 06:00	10	10	0	0	0	0	0	0	0	0	0	0	0	0	0	0	0	0	20
			06:00 ~ 07:00	10	10	0	0	0	0	0	0	0	0	0	0	0	0	0	0	0	0	20
			07:00 ~ 08:00	10	10	0	10	0	0	0	0	0	0	0	0	0	0	0	10	0	0	40
			08:00 ~ 09:00	20	10	0	10	0	0	0	0	0	0	0	0	0	0	0	10	0	0	50
			09:00 ~ 10:00	10	10	0	10	0	0	0	0	0	0	0	0	0	0	0	10	0	0	40
			10:00 ~ 11:00	10	10	0	10	0	0	0	0	0	0	0	0	0	0	0	10	0	0	40
			11:00 ~ 12:00	10	10	0	10	0	0	0	0	0	0	0	0	0	0	0	10	0	0	40
			12:00 ~ 13:00	10	10	0	10	0	0	0	0	0	0	0	0	0	0	0	10	0	0	40
			13:00 ~ 14:00	10	10	0	10	0	0	0	0	0	0	0	0	0	0	0	10	0	0	40
			14:00 ~ 15:00	10	10	0	10	0	0	0	0	0	0	0	0	0	0	0	10	0	0	40
			15:00 ~ 16:00	10	10	0	10	0	0	0	0	0	0	0	0	0	0	0	10	0	0	40
			16:00 ~ 17:00	10	10	0	10	0	0	0	0	0	0	0	0	0	0	0	10	0	0	40
			17:00 ~ 18:00	10	10	0	10	0	0	0	0	0	0	0	0	0	0	0	10	0	0	40
			18:00 ~ 19:00	20	10	0	10	0	0	0	0	0	0	0	0	0	0	0	10	0	0	50
			19:00 ~ 20:00	10	10	0	10	0	0	0	0	0	0	0	0	0	0	0	10	0	0	40
			20:00 ~ 21:00	10	10	0	10	0	0	0	0	0	0	0	0	0	0	0	10	0	0	40
			21:00 ~ 22:00	10	10	0	10	0	0	0	0	0	0	0	0	0	0	0	10	0	0	40
			22:00 ~ 23:00	10	10	0	10	0	0	0	0	0	0	0	0	0	0	0	10	0	0	40
			23:00 ~ 00:00	10	10	0	10	0	0	0	0	0	0	0	0	0	0	0	10	0	0	40
			Whole Day Total (veh)	260	240	0	170	0	0	0	0	0	0	0	0	0	0	0	170	0	0	840

Road No.	Road Name	Bound	Hour	PC	TAXI	LGV3	LGV4	LGV6	HGV7	HGV8	PLB	PV4	PV5	NFB6	NFB7	NFB8	FBSD	FBDD	MC	HGV9	NFB9	Total
45	Tin Kwong Road	EB	**00:00 ~ 01:00**	220	110	0	50	20	10	10	10	0	10	10	10	10	0	20	30	10	0	530
			01:00 ~ 02:00	150	70	0	40	20	10	10	0	0	10	10	10	10	0	10	20	10	0	380
			02:00 ~ 03:00	110	50	0	30	10	10	10	0	0	10	10	0	10	0	10	20	10	0	290
			03:00 ~ 04:00	80	40	0	20	10	10	10	0	0	10	0	0	10	0	10	10	0	0	210
			04:00 ~ 05:00	80	40	0	20	10	10	10	0	0	10	0	0	10	0	10	10	0	0	210
			05:00 ~ 06:00	110	60	0	30	10	10	10	10	0	10	10	0	10	0	20	20	10	0	320
			06:00 ~ 07:00	220	110	0	50	20	10	10	10	0	10	10	10	10	0	40	30	10	0	550
			07:00 ~ 08:00	450	210	10	100	40	10	10	20	10	10	10	10	10	0	50	50	10	0	1010
			08:00 ~ 09:00	560	270	10	130	50	10	20	20	10	10	10	10	10	0	40	60	10	0	1230
			09:00 ~ 10:00	490	230	10	110	40	10	20	20	10	10	10	10	10	0	40	60	10	0	1090
			10:00 ~ 11:00	470	230	10	110	40	10	10	10	10	10	10	10	10	0	40	50	10	0	1040
			11:00 ~ 12:00	500	240	10	120	40	10	20	10	10	10	10	10	10	0	40	60	10	0	1110
			12:00 ~ 13:00	300	140	10	60	30	10	10	10	10	10	10	10	10	0	40	40	10	0	710
			13:00 ~ 14:00	300	140	10	70	30	10	10	10	10	10	10	10	10	0	40	40	10	0	720
			14:00 ~ 15:00	310	140	10	70	30	10	10	20	10	10	10	10	10	0	40	40	10	0	740
			15:00 ~ 16:00	310	150	10	70	30	10	10	20	10	10	10	10	10	0	40	40	10	0	750
			16:00 ~ 17:00	320	150	10	70	30	10	10	20	10	10	10	10	10	0	40	40	10	0	760
			17:00 ~ 18:00	320	150	10	70	30	10	10	20	10	10	10	10	10	0	40	40	10	0	760
			18:00 ~ 19:00	340	160	10	70	30	10	10	20	10	10	10	10	10	0	40	40	10	0	790
			19:00 ~ 20:00	300	140	10	70	30	10	10	10	10	10	10	10	10	0	30	40	10	0	710
			20:00 ~ 21:00	260	120	10	60	20	10	10	10	10	10	10	10	10	0	30	30	10	0	620
			21:00 ~ 22:00	260	120	10	60	20	10	10	10	10	10	10	10	10	0	30	30	10	0	620
			22:00 ~ 23:00	240	120	10	50	20	10	10	10	10	10	10	10	10	0	30	30	10	0	590
			23:00 ~ 00:00	200	90	10	40	20	10	10	10	10	10	10	10	10	0	30	30	10	0	510
			Whole Day Total (veh)	6900	3280	170	1570	630	240	270	280	170	240	220	200	240	0	760	860	220	0	16250
46	Tin Kwong Road	WB	**00:00 ~ 01:00**	160	70	0	20	10	10	10	10	0	10	10	0	10	0	20	20	0	0	360
			01:00 ~ 02:00	110	50	0	20	10	10	10	0	0	10	10	0	10	0	10	20	0	0	270
			02:00 ~ 03:00	80	40	0	10	10	0	10	0	0	10	0	0	10	0	10	10	0	0	190
			03:00 ~ 04:00	60	30	0	10	10	0	10	0	0	10	0	0	0	0	10	10	0	0	150
			04:00 ~ 05:00	60	30	0	10	10	0	10	0	0	10	0	0	0	0	10	10	0	0	150
			05:00 ~ 06:00	80	40	0	10	10	0	10	10	0	10	0	0	10	0	20	10	0	0	210
			06:00 ~ 07:00	160	80	0	30	10	10	10	10	0	10	10	0	10	0	40	20	0	0	400
			07:00 ~ 08:00	320	150	10	50	20	10	10	20	10	10	10	10	10	0	50	40	10	0	740
			08:00 ~ 09:00	390	180	10	60	20	10	10	20	10	10	10	10	10	0	40	50	10	0	850
			09:00 ~ 10:00	350	160	10	50	20	10	10	20	10	10	10	10	10	0	40	40	10	0	770
			10:00 ~ 11:00	340	160	10	50	20	10	10	10	10	10	10	10	10	0	40	40	10	0	750
			11:00 ~ 12:00	350	160	10	50	20	10	10	10	10	10	10	10	10	0	40	40	10	0	760
			12:00 ~ 13:00	250	120	0	40	20	10	10	20	10	10	10	10	10	0	40	30	10	0	600
			13:00 ~ 14:00	260	120	0	40	20	10	10	20	10	10	10	10	10	0	40	30	10	0	610
			14:00 ~ 15:00	260	120	0	40	20	10	10	20	10	10	10	10	10	0	40	30	10	0	610
			15:00 ~ 16:00	260	120	0	40	20	10	10	20	10	10	10	10	10	0	40	30	10	0	610
			16:00 ~ 17:00	270	130	0	40	20	10	10	20	10	10	10	10	10	0	40	30	10	0	630
			17:00 ~ 18:00	270	120	0	40	20	10	10	20	10	10	10	10	10	0	40	30	10	0	620
			18:00 ~ 19:00	290	130	0	40	20	10	10	20	10	10	10	10	10	0	40	30	10	0	650
			19:00 ~ 20:00	260	120	0	40	20	10	10	20	10	10	10	10	10	0	40	30	10	0	610
			20:00 ~ 21:00	220	100	0	30	10	10	10	10	10	10	10	10	10	0	30	30	10	0	510
			21:00 ~ 22:00	220	100	0	30	10	10	10	10	10	10	10	10	10	0	30	30	10	0	510
			22:00 ~ 23:00	210	100	0	30	10	10	10	10	10	10	10	10	10	0	30	30	10	0	500
			23:00 ~ 00:00	170	80	0	30	10	10	10	10	10	10	10	10	10	0	30	20	10	0	430
			Whole Day Total (veh)	5400	2510	50	810	370	200	240	310	170	240	200	170	220	0	770	660	170	0	12490
47	Sheung Shing Street	NB	**00:00 ~ 01:00**	120	60	0	10	10	0	0	10	0	10	10	0	10	0	20	20	0	0	280
			01:00 ~ 02:00	80	40	0	10	10	0	0	0	0	10	10	0	10	0	10	10	0	0	190
			02:00 ~ 03:00	60	30	0	10	10	0	0	0	0	10	0	0	0	0	10	10	0	0	140
			03:00 ~ 04:00	50	30	0	10	10	0	0	0	0	10	0	0	0	0	10	10	0	0	130
			04:00 ~ 05:00	40	20	0	10	10	0	0	0	0	10	0	0	0	0	10	10	0	0	110
			05:00 ~ 06:00	60	30	0	10	10	0	0	0	0	10	0	0	0	0	20	10	0	0	150
			06:00 ~ 07:00	120	60	0	10	10	0	0	10	0	10	10	0	10	0	40	20	0	0	300
			07:00 ~ 08:00	230	120	0	20	10	10	10	20	10	10	10	10	10	0	50	30	0	0	550
			08:00 ~ 09:00	290	150	0	20	10	10	10	20	10	10	10	10	10	0	40	30	0	0	630
			09:00 ~ 10:00	250	130	0	20	10	10	10	10	10	10	10	10	10	0	40	30	0	0	560
			10:00 ~ 11:00	250	130	0	20	10	10	10	10	10	10	10	10	10	0	30	30	0	0	550
			11:00 ~ 12:00	260	130	0	20	10	10	10	10	10	10	10	10	10	0	30	30	0	0	560
			12:00 ~ 13:00	190	100	0	20	10	10	10	10	0	10	10	10	10	0	30	20	10	0	450
			13:00 ~ 14:00	190	100	0	20	10	10	10	10	0	10	10	10	10	0	40	30	10	0	470
			14:00 ~ 15:00	200	100	0	20	10	10	10	10	0	10	10	10	10	0	40	30	10	0	480
			15:00 ~ 16:00	200	100	0	20	10	10	10	10	0	10	10	10	10	0	40	30	10	0	480
			16:00 ~ 17:00	210	110	0	30	10	10	10	10	0	10	10	10	10	0	40	30	10	0	510
			17:00 ~ 18:00	200	110	0	30	10	10	10	20	0	10	10	10	10	0	40	30	10	0	510
			18:00 ~ 19:00	220	110	0	30	10	10	10	20	0	10	10	10	10	0	40	30	10	0	530
			19:00 ~ 20:00	190	100	0	20	10	10	10	10	0	10	10	10	10	0	30	30	10	0	460
			20:00 ~ 21:00	160	90	0	20	10	10	10	10	0	10	10	10	10	0	30	20	10	0	410
			21:00 ~ 22:00	170	90	0	20	10	10	10	10	0	10	10	10	10	0	30	20	10	0	420
			22:00 ~ 23:00	160	80	0	20	10	10	10	10	0	10	10	10	10	0	30	20	10	0	400
			23:00 ~ 00:00	130	70	0	20	10	10	10	10	0	10	10	10	10	0	20	20	10	0	350
			Whole Day Total (veh)	4030	2090	0	440	240	170	170	230	50	240	200	170	200	0	720	550	120	0	9620
48	Sheung Shing Street	SB	**00:00 ~ 01:00**	70	40	0	10	10	0	0	10	0	10	0	0	0	0	20	10	0	0	180
			01:00 ~ 02:00	50	30	0	10	10	0	0	0	0	10	0	0	0	0	10	10	0	0	130
			02:00 ~ 03:00	40	20	0	10	10	0	0	0	0	10	0	0	0	0	10	10	0	0	110
			03:00 ~ 04:00	30	20	0	10	10	0	0	0	0	0	0	0	0	0	10	10	0	0	90
			04:00 ~ 05:00	30	20	0	10	10	0	0	0	0	0	0	0	0	0	10	10	0	0	90
			05:00 ~ 06:00	40	20	0	10	10	0	0	0	0	10	0	0	0	0	20	10	0	0	120
			06:00 ~ 07:00	70	40	0	10	10	0	0	10	0	10	0	0	0	0	40	10	0	0	200
			07:00 ~ 08:00	140	70	0	10	10	10	10	20	0	10	10	10	10	0	50	20	0	0	380
			08:00 ~ 09:00	170	90	0	20	10	10	10	20	0	10	10	10	10	0	40	20	0	0	430
			09:00 ~ 10:00	150	80	0	20	10	10	10	10	0	10	10	10	10	0	40	20	0	0	390
			10:00 ~ 11:00	150	80	0	20	10	10	10	10	0	10	10	10	10	0	40	20	0	0	390
			11:00 ~ 12:00	150	80	0	20	10	10	10	10	0	10	10	10	10	0	40	20	0	0	390
			12:00 ~ 13:00	130	70	0	10	10	10	10	10	0	10	10	10	10	0	40	20	0	0	350
			13:00 ~ 14:00	130	70	0	10	10	10	10	10	0	10	10	10	10	0	40	20	0	0	350
			14:00 ~ 15:00	130	70	0	10	10	10	10	20	0	10	10	10	10	0	40	20	0	0	360
			15:00 ~ 16:00	130	70	0	10	10	10	10	20	0	10	10	10	10	0	40	20	0	0	360
			16:00 ~ 17:00	140	70	0	10	10	10	10	20	0	10	10	10	10	0	40	20	0	0	370
			17:00 ~ 18:00	140	70	0	10	10	10	10	20	0	10	10	10	10	0	40	20	0	0	370
			18:00 ~ 19:00	150	80	0	10	10	10	10	20	0	10	10	10	10	0	40	20	0	0	390
			19:00 ~ 20:00	130	70	0	10	10	10	10	10	0	10	10	10	10	0	30	20	0	0	340
			20:00 ~ 21:00	110	60	0	10	10	10	10	10	0	10	10	10	10	0	30	20	0	0	310
			21:00 ~ 22:00	110	60	0	10	10	10	10	10	0	10	10	10	10	0	30	20	0	0	310
			22:00 ~ 23:00	110	60	0	10	10	10	10	10	0	10	10	10	10	0	30	20	0	0	310
			23:00 ~ 00:00	90	50	0	10	10	10	10	10	0	10	10	10	10	0	30	10	0	0	270
			Whole Day Total (veh)	2590	1390	0	280	240	170	170	260	0	220	170	170	170	0	760	400	0	0	6990

Road No.	Road Name	Bound	Hour	PC	TAXI	LGV3	LGV4	LGV6	HGV7	HGV8	PLB	PV4	PV5	NFB6	NFB7	NFB8	FBSD	FBDD	MC	HGV9	NFB9	Total
49	Sheung Shing Street	EB	**00:00 ~ 01:00**	60	30	0	10	10	0	0	10	0	10	0	0	0	0	20	10	0	0	160
			01:00 ~ 02:00	40	20	0	10	10	0	0	0	0	10	0	0	0	0	10	10	0	0	110
			02:00 ~ 03:00	30	20	0	10	10	0	0	0	0	0	0	0	0	0	10	10	0	0	90
			03:00 ~ 04:00	20	10	0	10	10	0	0	0	0	0	0	0	0	0	10	10	0	0	70
			04:00 ~ 05:00	20	10	0	10	10	0	0	0	0	0	0	0	0	0	10	10	0	0	70
			05:00 ~ 06:00	30	20	0	10	10	0	0	0	0	0	0	0	0	0	20	10	0	0	100
			06:00 ~ 07:00	60	30	0	10	10	0	0	10	0	10	0	0	0	0	40	10	0	0	180
			07:00 ~ 08:00	110	60	0	10	10	10	10	20	0	10	10	0	10	0	50	20	0	0	330
			08:00 ~ 09:00	140	70	0	20	10	10	10	20	0	10	10	0	10	0	40	20	0	0	370
			09:00 ~ 10:00	120	60	0	20	10	10	10	10	0	10	10	0	10	0	40	20	0	0	330
			10:00 ~ 11:00	120	60	0	10	10	10	10	10	0	10	10	0	10	0	40	20	0	0	320
			11:00 ~ 12:00	120	60	0	20	10	10	10	10	0	10	10	0	10	0	40	20	0	0	330
			12:00 ~ 13:00	120	60	0	10	10	0	10	10	0	10	10	0	10	0	40	20	0	0	310
			13:00 ~ 14:00	120	60	0	10	10	0	10	10	0	10	10	0	10	0	40	20	0	0	310
			14:00 ~ 15:00	120	60	0	10	10	0	10	20	0	10	10	0	10	0	40	20	0	0	320
			15:00 ~ 16:00	120	60	0	10	10	0	10	20	0	10	10	0	10	0	40	20	0	0	320
			16:00 ~ 17:00	120	70	0	10	10	0	10	20	0	10	10	0	10	0	40	20	0	0	330
			17:00 ~ 18:00	120	60	0	10	10	0	10	20	0	10	10	0	10	0	40	20	0	0	320
			18:00 ~ 19:00	130	70	0	10	10	0	10	20	0	10	10	0	10	0	40	20	0	0	340
			19:00 ~ 20:00	120	60	0	10	10	0	10	10	0	10	10	0	10	0	30	20	0	0	300
			20:00 ~ 21:00	100	50	0	10	10	0	10	10	0	10	10	0	10	0	30	10	0	0	260
			21:00 ~ 22:00	100	50	0	10	10	0	10	10	0	10	10	0	10	0	30	20	0	0	270
			22:00 ~ 23:00	100	50	0	10	10	0	10	10	0	10	10	0	10	0	30	10	0	0	260
			23:00 ~ 00:00	80	40	0	10	10	0	10	10	0	10	10	0	10	0	30	10	0	0	230
			Whole Day Total (veh)	2220	1140	0	270	240	50	170	260	0	200	170	0	170	0	760	380	0	0	6030
50	Sheung Shing Street	WB	**00:00 ~ 01:00**	110	60	0	10	10	0	0	10	0	10	0	0	10	0	20	20	0	0	260
			01:00 ~ 02:00	70	40	0	10	10	0	0	0	0	10	0	0	10	0	10	10	0	0	170
			02:00 ~ 03:00	50	30	0	10	10	0	0	0	0	10	0	0	0	0	10	10	0	0	130
			03:00 ~ 04:00	40	20	0	10	10	0	0	0	0	10	0	0	0	0	10	10	0	0	110
			04:00 ~ 05:00	40	20	0	10	10	0	0	0	0	10	0	0	0	0	10	10	0	0	110
			05:00 ~ 06:00	60	30	0	10	10	0	0	0	0	10	0	0	0	0	20	10	0	0	150
			06:00 ~ 07:00	110	60	0	10	10	0	0	10	0	10	0	0	10	0	40	20	0	0	280
			07:00 ~ 08:00	220	110	0	10	10	10	10	20	10	10	10	10	10	0	50	30	0	0	520
			08:00 ~ 09:00	270	140	0	20	10	10	10	20	10	10	10	10	10	0	40	30	0	0	600
			09:00 ~ 10:00	240	120	0	20	10	10	10	10	10	10	10	10	10	0	40	30	0	0	540
			10:00 ~ 11:00	230	120	0	20	10	10	10	10	10	10	10	10	10	0	30	30	0	0	520
			11:00 ~ 12:00	240	130	0	20	10	10	10	10	10	10	10	10	10	0	30	30	0	0	540
			12:00 ~ 13:00	170	90	0	20	10	10	10	10	0	10	10	10	10	0	30	20	10	0	420
			13:00 ~ 14:00	170	90	0	20	10	10	10	10	0	10	10	10	10	0	40	20	10	0	430
			14:00 ~ 15:00	170	90	0	20	10	10	10	10	0	10	10	10	10	0	40	20	10	0	430
			15:00 ~ 16:00	180	90	0	20	10	10	10	10	0	10	10	10	10	0	40	20	10	0	440
			16:00 ~ 17:00	180	90	0	20	10	10	10	10	0	10	10	10	10	0	40	20	10	0	440
			17:00 ~ 18:00	180	90	0	20	10	10	10	20	0	10	10	10	10	0	40	20	10	0	450
			18:00 ~ 19:00	190	100	0	20	10	10	10	20	0	10	10	10	10	0	40	20	10	0	470
			19:00 ~ 20:00	170	90	0	20	10	10	10	10	0	10	10	10	10	0	30	20	10	0	420
			20:00 ~ 21:00	150	80	0	20	10	10	10	10	0	10	10	10	10	0	30	20	10	0	390
			21:00 ~ 22:00	150	80	0	20	10	10	10	10	0	10	10	10	10	0	30	20	10	0	390
			22:00 ~ 23:00	140	70	0	20	10	10	10	10	0	10	10	10	10	0	30	20	10	0	370
			23:00 ~ 00:00	110	60	0	20	10	10	10	10	0	10	10	10	10	0	20	20	10	0	320
			Whole Day Total (veh)	3640	1900	0	400	240	170	170	230	50	240	170	170	200	0	720	480	120	0	8900
51	Sheung Hong Street	NB	**00:00 ~ 01:00**	10	10	0	0	0	0	0	0	0	0	0	0	0	0	0	0	0	0	20
			01:00 ~ 02:00	10	10	0	0	0	0	0	0	0	0	0	0	0	0	0	0	0	0	20
			02:00 ~ 03:00	10	10	0	0	0	0	0	0	0	0	0	0	0	0	0	0	0	0	20
			03:00 ~ 04:00	10	10	0	0	0	0	0	0	0	0	0	0	0	0	0	0	0	0	20
			04:00 ~ 05:00	10	10	0	0	0	0	0	0	0	0	0	0	0	0	0	0	0	0	20
			05:00 ~ 06:00	10	10	0	0	0	0	0	0	0	0	0	0	0	0	0	0	0	0	20
			06:00 ~ 07:00	10	10	0	0	0	0	0	0	0	0	0	0	0	0	0	0	0	0	20
			07:00 ~ 08:00	10	10	0	10	0	0	0	0	0	0	0	0	0	0	0	10	0	0	40
			08:00 ~ 09:00	20	10	0	10	0	0	0	0	0	0	0	0	0	0	0	10	0	0	50
			09:00 ~ 10:00	10	10	0	10	0	0	0	0	0	0	0	0	0	0	0	10	0	0	40
			10:00 ~ 11:00	10	10	0	10	0	0	0	0	0	0	0	0	0	0	0	10	0	0	40
			11:00 ~ 12:00	10	10	0	10	0	0	0	0	0	0	0	0	0	0	0	10	0	0	40
			12:00 ~ 13:00	10	10	0	10	0	0	0	0	0	0	0	0	0	0	0	10	0	0	40
			13:00 ~ 14:00	10	10	0	10	0	0	0	0	0	0	0	0	0	0	0	10	0	0	40
			14:00 ~ 15:00	10	10	0	10	0	0	0	0	0	0	0	0	0	0	0	10	0	0	40
			15:00 ~ 16:00	10	10	0	10	0	0	0	0	0	0	0	0	0	0	0	10	0	0	40
			16:00 ~ 17:00	10	10	0	10	0	0	0	0	0	0	0	0	0	0	0	10	0	0	40
			17:00 ~ 18:00	10	10	0	10	0	0	0	0	0	0	0	0	0	0	0	10	0	0	40
			18:00 ~ 19:00	20	10	0	10	0	0	0	0	0	0	0	0	0	0	0	10	0	0	50
			19:00 ~ 20:00	10	10	0	10	0	0	0	0	0	0	0	0	0	0	0	10	0	0	40
			20:00 ~ 21:00	10	10	0	10	0	0	0	0	0	0	0	0	0	0	0	10	0	0	40
			21:00 ~ 22:00	10	10	0	10	0	0	0	0	0	0	0	0	0	0	0	10	0	0	40
			22:00 ~ 23:00	10	10	0	10	0	0	0	0	0	0	0	0	0	0	0	10	0	0	40
			23:00 ~ 00:00	10	10	0	10	0	0	0	0	0	0	0	0	0	0	0	10	0	0	40
			Whole Day Total (veh)	260	240	0	170	0	0	0	0	0	0	0	0	0	0	0	170	0	0	840
52	Sheung Hong Street	SB	**00:00 ~ 01:00**	10	10	0	0	0	0	0	0	0	0	0	0	0	0	0	0	0	0	20
			01:00 ~ 02:00	10	10	0	0	0	0	0	0	0	0	0	0	0	0	0	0	0	0	20
			02:00 ~ 03:00	10	10	0	0	0	0	0	0	0	0	0	0	0	0	0	0	0	0	20
			03:00 ~ 04:00	10	10	0	0	0	0	0	0	0	0	0	0	0	0	0	0	0	0	20
			04:00 ~ 05:00	10	10	0	0	0	0	0	0	0	0	0	0	0	0	0	0	0	0	20
			05:00 ~ 06:00	10	10	0	0	0	0	0	0	0	0	0	0	0	0	0	0	0	0	20
			06:00 ~ 07:00	10	10	0	0	0	0	0	0	0	0	0	0	0	0	0	0	0	0	20
			07:00 ~ 08:00	10	10	0	10	0	0	0	0	0	0	0	0	0	0	0	10	0	0	40
			08:00 ~ 09:00	20	10	0	10	0	0	0	0	0	0	0	0	0	0	0	10	0	0	50
			09:00 ~ 10:00	10	10	0	10	0	0	0	0	0	0	0	0	0	0	0	10	0	0	40
			10:00 ~ 11:00	10	10	0	10	0	0	0	0	0	0	0	0	0	0	0	10	0	0	40
			11:00 ~ 12:00	10	10	0	10	0	0	0	0	0	0	0	0	0	0	0	10	0	0	40
			12:00 ~ 13:00	10	10	0	10	0	0	0	0	0	0	0	0	0	0	0	10	0	0	40
			13:00 ~ 14:00	10	10	0	10	0	0	0	0	0	0	0	0	0	0	0	10	0	0	40
			14:00 ~ 15:00	10	10	0	10	0	0	0	0	0	0	0	0	0	0	0	10	0	0	40
			15:00 ~ 16:00	10	10	0	10	0	0	0	0	0	0	0	0	0	0	0	10	0	0	40
			16:00 ~ 17:00	10	10	0	10	0	0	0	0	0	0	0	0	0	0	0	10	0	0	40
			17:00 ~ 18:00	10	10	0	10	0	0	0	0	0	0	0	0	0	0	0	10	0	0	40
			18:00 ~ 19:00	20	10	0	10	0	0	0	0	0	0	0	0	0	0	0	10	0	0	50
			19:00 ~ 20:00	10	10	0	10	0	0	0	0	0	0	0	0	0	0	0	10	0	0	40
			20:00 ~ 21:00	10	10	0	10	0	0	0	0	0	0	0	0	0	0	0	10	0	0	40
			21:00 ~ 22:00	10	10	0	10	0	0	0	0	0	0	0	0	0	0	0	10	0	0	40
			22:00 ~ 23:00	10	10	0	10	0	0	0	0	0	0	0	0	0	0	0	10	0	0	40
			23:00 ~ 00:00	10	10	0	10	0	0	0	0	0	0	0	0	0	0	0	10	0	0	40
			Whole Day Total (veh)	260	240	0	170	0	0	0	0	0	0	0	0	0	0	0	170	0	0	840

Road No.	Road Name	Bound	Hour	PC	TAXI	LGV3	LGV4	LGV6	HGV7	HGV8	PLB	PV4	PV5	NFB6	NFB7	NFB8	FBSD	FBDD	MC	HGV9	NFB9	Total
53	Sheung Shing Street	EB	**00:00 ~ 01:00**	60	30	0	10	10	0	0	10	0	10	0	0	0	0	20	10	0	0	160
			01:00 ~ 02:00	40	20	0	10	10	0	0	0	0	10	0	0	0	0	10	10	0	0	110
			02:00 ~ 03:00	30	20	0	10	10	0	0	0	0	0	0	0	0	0	10	10	0	0	90
			03:00 ~ 04:00	20	10	0	10	10	0	0	0	0	0	0	0	0	0	10	10	0	0	70
			04:00 ~ 05:00	20	10	0	10	10	0	0	0	0	0	0	0	0	0	10	10	0	0	70
			05:00 ~ 06:00	30	20	0	10	10	0	0	0	0	0	0	0	0	0	20	10	0	0	100
			06:00 ~ 07:00	60	30	0	10	10	0	0	10	0	10	0	0	0	0	40	10	0	0	180
			07:00 ~ 08:00	110	60	0	10	10	10	10	20	0	10	10	0	10	0	50	20	0	0	330
			08:00 ~ 09:00	140	70	0	20	10	10	10	20	0	10	10	0	10	0	40	20	0	0	370
			09:00 ~ 10:00	120	60	0	20	10	10	10	10	0	10	10	0	10	0	40	20	0	0	330
			10:00 ~ 11:00	120	60	0	10	10	10	10	10	0	10	10	0	10	0	40	20	0	0	320
			11:00 ~ 12:00	120	60	0	20	10	10	10	10	0	10	10	0	10	0	40	20	0	0	330
			12:00 ~ 13:00	120	60	0	10	10	0	10	10	0	10	10	0	10	0	40	20	0	0	310
			13:00 ~ 14:00	120	60	0	10	10	0	10	10	0	10	10	0	10	0	40	20	0	0	310
			14:00 ~ 15:00	120	60	0	10	10	0	10	20	0	10	10	0	10	0	40	20	0	0	320
			15:00 ~ 16:00	120	60	0	10	10	0	10	20	0	10	10	0	10	0	40	20	0	0	320
			16:00 ~ 17:00	120	70	0	10	10	0	10	20	0	10	10	0	10	0	40	20	0	0	330
			17:00 ~ 18:00	120	60	0	10	10	0	10	20	0	10	10	0	10	0	40	20	0	0	320
			18:00 ~ 19:00	130	70	0	10	10	0	10	20	0	10	10	0	10	0	40	20	0	0	340
			19:00 ~ 20:00	120	60	0	10	10	0	10	10	0	10	10	0	10	0	30	20	0	0	300
			20:00 ~ 21:00	100	50	0	10	10	0	10	10	0	10	10	0	10	0	30	10	0	0	260
			21:00 ~ 22:00	100	50	0	10	10	0	10	10	0	10	10	0	10	0	30	20	0	0	270
			22:00 ~ 23:00	100	50	0	10	10	0	10	10	0	10	10	0	10	0	30	10	0	0	260
			23:00 ~ 00:00	80	40	0	10	10	0	10	10	0	10	10	0	10	0	30	10	0	0	230
			Whole Day Total (veh)	2220	1140	0	270	240	50	170	260	0	200	170	0	170	0	760	380	0	0	6030
54	Sheung Shing Street	WB	**00:00 ~ 01:00**	110	60	0	10	10	0	0	10	0	10	0	0	10	0	20	20	0	0	260
			01:00 ~ 02:00	70	40	0	10	10	0	0	0	0	10	0	0	10	0	10	10	0	0	170
			02:00 ~ 03:00	50	30	0	10	10	0	0	0	0	10	0	0	0	0	10	10	0	0	130
			03:00 ~ 04:00	40	20	0	10	10	0	0	0	0	10	0	0	0	0	10	10	0	0	110
			04:00 ~ 05:00	40	20	0	10	10	0	0	0	0	10	0	0	0	0	10	10	0	0	110
			05:00 ~ 06:00	60	30	0	10	10	0	0	0	0	10	0	0	0	0	20	10	0	0	150
			06:00 ~ 07:00	110	60	0	10	10	0	0	10	0	10	0	0	10	0	40	20	0	0	280
			07:00 ~ 08:00	220	110	0	10	10	10	10	20	10	10	10	10	10	0	50	30	0	0	520
			08:00 ~ 09:00	270	140	0	20	10	10	10	20	10	10	10	10	10	0	40	30	0	0	600
			09:00 ~ 10:00	240	120	0	20	10	10	10	10	10	10	10	10	10	0	40	30	0	0	540
			10:00 ~ 11:00	230	120	0	20	10	10	10	10	10	10	10	10	10	0	30	30	0	0	520
			11:00 ~ 12:00	240	130	0	20	10	10	10	10	10	10	10	10	10	0	30	30	0	0	540
			12:00 ~ 13:00	170	90	0	20	10	10	10	10	0	10	10	10	10	0	30	20	10	0	420
			13:00 ~ 14:00	170	90	0	20	10	10	10	10	0	10	10	10	10	0	40	20	10	0	430
			14:00 ~ 15:00	170	90	0	20	10	10	10	10	0	10	10	10	10	0	40	20	10	0	430
			15:00 ~ 16:00	180	90	0	20	10	10	10	10	0	10	10	10	10	0	40	20	10	0	440
			16:00 ~ 17:00	180	90	0	20	10	10	10	10	0	10	10	10	10	0	40	20	10	0	440
			17:00 ~ 18:00	180	90	0	20	10	10	10	20	0	10	10	10	10	0	40	20	10	0	450
			18:00 ~ 19:00	190	100	0	20	10	10	10	20	0	10	10	10	10	0	40	20	10	0	470
			19:00 ~ 20:00	170	90	0	20	10	10	10	10	0	10	10	10	10	0	30	20	10	0	420
			20:00 ~ 21:00	150	80	0	20	10	10	10	10	0	10	10	10	10	0	30	20	10	0	390
			21:00 ~ 22:00	150	80	0	20	10	10	10	10	0	10	10	10	10	0	30	20	10	0	390
			22:00 ~ 23:00	140	70	0	20	10	10	10	10	0	10	10	10	10	0	30	20	10	0	370
			23:00 ~ 00:00	110	60	0	20	10	10	10	10	0	10	10	10	10	0	20	20	10	0	320
			Whole Day Total (veh)	3640	1900	0	400	240	170	170	230	50	240	170	170	200	0	720	480	120	0	8900
55	Sheung Lok Street	NB	**00:00 ~ 01:00**	50	30	0	10	10	0	0	0	0	10	0	0	0	0	10	10	0	0	130
			01:00 ~ 02:00	30	20	0	10	10	0	0	0	0	10	0	0	0	0	10	10	0	0	100
			02:00 ~ 03:00	20	10	0	10	10	0	0	0	0	0	0	0	0	0	10	10	0	0	70
			03:00 ~ 04:00	20	10	0	10	10	0	0	0	0	0	0	0	0	0	10	10	0	0	70
			04:00 ~ 05:00	20	10	0	10	10	0	0	0	0	0	0	0	0	0	10	10	0	0	70
			05:00 ~ 06:00	30	20	0	10	10	0	0	0	0	0	0	0	0	0	10	10	0	0	90
			06:00 ~ 07:00	50	30	0	10	10	0	0	10	0	10	0	0	0	0	20	10	0	0	150
			07:00 ~ 08:00	90	50	0	10	10	10	10	10	0	10	10	0	10	0	20	10	0	0	250
			08:00 ~ 09:00	110	60	0	10	10	10	10	10	0	10	10	0	10	0	20	20	0	0	290
			09:00 ~ 10:00	100	50	0	10	10	10	10	10	0	10	10	0	10	0	20	10	0	0	260
			10:00 ~ 11:00	90	50	0	10	10	10	10	10	0	10	10	0	10	0	20	10	0	0	250
			11:00 ~ 12:00	100	50	0	10	10	10	10	10	0	10	10	0	10	0	20	10	0	0	260
			12:00 ~ 13:00	60	30	0	10	10	0	10	10	0	10	0	0	10	0	10	10	0	0	170
			13:00 ~ 14:00	60	30	0	10	10	0	10	10	0	10	0	0	10	0	10	10	0	0	170
			14:00 ~ 15:00	60	30	0	10	10	0	10	10	0	10	0	0	10	0	10	10	0	0	170
			15:00 ~ 16:00	60	30	0	10	10	0	10	10	0	10	0	0	10	0	10	10	0	0	170
			16:00 ~ 17:00	60	30	0	10	10	0	10	10	0	10	0	0	10	0	10	10	0	0	170
			17:00 ~ 18:00	60	30	0	10	10	0	10	10	0	10	0	0	10	0	10	10	0	0	170
			18:00 ~ 19:00	70	40	0	10	10	0	10	10	0	10	0	0	10	0	10	10	0	0	190
			19:00 ~ 20:00	60	30	0	10	10	0	10	10	0	10	0	0	10	0	10	10	0	0	170
			20:00 ~ 21:00	50	30	0	10	10	0	10	10	0	10	0	0	10	0	10	10	0	0	160
			21:00 ~ 22:00	50	30	0	10	10	0	10	10	0	10	0	0	10	0	10	10	0	0	160
			22:00 ~ 23:00	50	30	0	10	10	0	10	10	0	10	0	0	10	0	10	10	0	0	160
			23:00 ~ 00:00	40	20	0	10	10	0	10	10	0	10	0	0	10	0	10	10	0	0	140
			Whole Day Total (veh)	1390	750	0	240	240	50	170	180	0	200	50	0	170	0	300	250	0	0	3990
56	Sheung Lok Street	SB	**00:00 ~ 01:00**	70	40	0	10	10	0	0	10	0	10	0	0	0	0	10	10	0	0	170
			01:00 ~ 02:00	50	30	0	10	10	0	0	0	0	10	0	0	0	0	10	10	0	0	130
			02:00 ~ 03:00	40	20	0	10	10	0	0	0	0	10	0	0	0	0	10	10	0	0	110
			03:00 ~ 04:00	30	20	0	10	0	0	0	0	0	0	0	0	0	0	10	10	0	0	80
			04:00 ~ 05:00	30	20	0	10	0	0	0	0	0	0	0	0	0	0	10	10	0	0	80
			05:00 ~ 06:00	40	20	0	10	10	0	0	0	0	10	0	0	0	0	10	10	0	0	110
			06:00 ~ 07:00	80	40	0	10	10	0	0	10	0	10	0	0	0	0	20	10	0	0	190
			07:00 ~ 08:00	150	80	0	10	10	0	10	10	0	10	10	10	10	0	30	20	0	0	360
			08:00 ~ 09:00	180	90	0	10	10	0	10	10	0	10	10	10	10	0	20	20	0	0	390
			09:00 ~ 10:00	160	80	0	10	10	0	10	10	0	10	10	10	10	0	20	20	0	0	360
			10:00 ~ 11:00	160	80	0	10	10	0	10	10	0	10	10	10	10	0	20	20	0	0	360
			11:00 ~ 12:00	160	90	0	10	10	0	10	10	0	10	10	10	10	0	20	20	0	0	370
			12:00 ~ 13:00	50	30	0	10	10	0	10	10	0	10	0	0	0	0	10	10	0	0	150
			13:00 ~ 14:00	50	30	0	10	10	0	10	10	0	10	0	0	0	0	10	10	0	0	150
			14:00 ~ 15:00	50	30	0	10	10	0	10	10	0	10	0	0	0	0	10	10	0	0	150
			15:00 ~ 16:00	50	30	0	10	10	0	10	10	0	10	0	0	0	0	10	10	0	0	150
			16:00 ~ 17:00	50	30	0	10	10	0	10	10	0	10	0	0	0	0	10	10	0	0	150
			17:00 ~ 18:00	50	30	0	10	10	0	10	10	0	10	0	0	0	0	10	10	0	0	150
			18:00 ~ 19:00	60	30	0	10	10	0	10	10	0	10	0	0	0	0	10	10	0	0	160
			19:00 ~ 20:00	50	30	0	10	10	0	10	10	0	10	0	0	0	0	10	10	0	0	150
			20:00 ~ 21:00	40	20	0	10	10	0	10	10	0	10	0	0	0	0	10	10	0	0	130
			21:00 ~ 22:00	40	20	0	10	10	0	10	10	0	10	0	0	0	0	10	10	0	0	130
			22:00 ~ 23:00	40	20	0	10	10	0	10	10	0	10	0	0	0	0	10	10	0	0	130
			23:00 ~ 00:00	30	20	0	10	10	0	10	10	0	10	0	0	0	0	10	10	0	0	120
			Whole Day Total (veh)	1710	930	0	240	220	0	170	190	0	220	50	50	50	0	310	290	0	0	4430

Road No.	Road Name	Bound	Hour	PC	TAXI	LGV3	LGV4	LGV6	HGV7	HGV8	PLB	PV4	PV5	NFB6	NFB7	NFB8	FBSD	FBDD	MC	HGV9	NFB9	Total
57	Sheung Wo Street	EB	**00:00 ~ 01:00**	60	30	0	10	10	0	0	10	0	10	0	0	0	0	10	10	0	0	150
			01:00 ~ 02:00	40	20	0	10	10	0	0	0	0	10	0	0	0	0	10	10	0	0	110
			02:00 ~ 03:00	30	20	0	10	10	0	0	0	0	0	0	0	0	0	10	10	0	0	90
			03:00 ~ 04:00	20	10	0	10	0	0	0	0	0	0	0	0	0	0	10	10	0	0	60
			04:00 ~ 05:00	20	10	0	10	0	0	0	0	0	0	0	0	0	0	10	10	0	0	60
			05:00 ~ 06:00	30	20	0	10	10	0	0	0	0	0	0	0	0	0	20	10	0	0	100
			06:00 ~ 07:00	60	30	0	10	10	0	0	10	0	10	0	0	0	0	30	10	0	0	170
			07:00 ~ 08:00	110	60	0	10	10	0	10	10	0	10	10	0	10	0	40	20	0	0	300
			08:00 ~ 09:00	140	70	0	10	10	0	10	20	0	10	10	0	10	0	40	20	0	0	350
			09:00 ~ 10:00	120	60	0	10	10	0	10	10	0	10	10	0	10	0	30	20	0	0	300
			10:00 ~ 11:00	120	60	0	10	10	0	10	10	0	10	10	0	10	0	30	20	0	0	300
			11:00 ~ 12:00	120	60	0	10	10	0	10	10	0	10	10	0	10	0	30	20	0	0	300
			12:00 ~ 13:00	30	20	0	10	10	0	0	10	0	10	0	0	0	0	20	10	0	0	120
			13:00 ~ 14:00	30	20	0	10	10	0	0	10	0	10	0	0	0	0	20	10	0	0	120
			14:00 ~ 15:00	40	20	0	10	10	0	0	10	0	10	0	0	0	0	20	10	0	0	130
			15:00 ~ 16:00	40	20	0	10	10	0	0	10	0	10	0	0	0	0	20	10	0	0	130
			16:00 ~ 17:00	40	20	0	10	10	0	0	10	0	10	0	0	0	0	20	10	0	0	130
			17:00 ~ 18:00	40	20	0	10	10	0	0	10	0	10	0	0	0	0	20	10	0	0	130
			18:00 ~ 19:00	40	20	0	10	10	0	0	10	0	10	0	0	0	0	20	10	0	0	130
			19:00 ~ 20:00	30	20	0	10	10	0	0	10	0	10	0	0	0	0	20	10	0	0	120
			20:00 ~ 21:00	30	20	0	10	10	0	0	10	0	10	0	0	0	0	20	10	0	0	120
			21:00 ~ 22:00	30	20	0	10	10	0	0	10	0	10	0	0	0	0	20	10	0	0	120
			22:00 ~ 23:00	30	20	0	10	10	0	0	10	0	10	0	0	0	0	20	10	0	0	120
			23:00 ~ 00:00	20	10	0	10	10	0	0	10	0	10	0	0	0	0	20	10	0	0	100
			Whole Day Total (veh)	1270	680	0	240	220	0	50	200	0	200	50	0	50	0	510	290	0	0	3760
58	Sheung Wo Street	WB	**00:00 ~ 01:00**	40	20	0	10	10	0	0	0	0	0	0	0	0	0	10	10	0	0	100
			01:00 ~ 02:00	30	20	0	10	10	0	0	0	0	0	0	0	0	0	10	10	0	0	90
			02:00 ~ 03:00	20	10	0	10	0	0	0	0	0	0	0	0	0	0	0	10	0	0	50
			03:00 ~ 04:00	20	10	0	10	0	0	0	0	0	0	0	0	0	0	0	10	0	0	50
			04:00 ~ 05:00	20	10	0	10	0	0	0	0	0	0	0	0	0	0	0	10	0	0	50
			05:00 ~ 06:00	20	10	0	10	0	0	0	0	0	0	0	0	0	0	10	10	0	0	60
			06:00 ~ 07:00	40	20	0	10	10	0	0	10	0	0	0	0	0	0	10	10	0	0	110
			07:00 ~ 08:00	80	40	0	10	10	0	10	10	0	10	0	0	10	0	10	10	0	0	200
			08:00 ~ 09:00	100	50	0	10	10	0	10	10	0	10	0	0	10	0	10	10	0	0	230
			09:00 ~ 10:00	80	40	0	10	10	0	10	10	0	10	0	0	10	0	10	10	0	0	200
			10:00 ~ 11:00	80	40	0	10	10	0	10	10	0	10	0	0	10	0	10	10	0	0	200
			11:00 ~ 12:00	90	50	0	10	10	0	10	10	0	10	0	0	10	0	10	10	0	0	220
			12:00 ~ 13:00	10	10	0	10	0	0	0	0	0	0	0	0	0	0	10	10	0	0	50
			13:00 ~ 14:00	10	10	0	10	0	0	0	0	0	0	0	0	0	0	10	10	0	0	50
			14:00 ~ 15:00	10	10	0	10	0	0	0	0	0	0	0	0	0	0	10	10	0	0	50
			15:00 ~ 16:00	10	10	0	10	0	0	0	0	0	0	0	0	0	0	10	10	0	0	50
			16:00 ~ 17:00	10	10	0	10	0	0	0	0	0	0	0	0	0	0	10	10	0	0	50
			17:00 ~ 18:00	10	10	0	10	0	0	0	0	0	0	0	0	0	0	10	10	0	0	50
			18:00 ~ 19:00	10	10	0	10	0	0	0	0	0	0	0	0	0	0	10	10	0	0	50
			19:00 ~ 20:00	10	10	0	10	0	0	0	0	0	0	0	0	0	0	10	10	0	0	50
			20:00 ~ 21:00	10	10	0	10	0	0	0	0	0	0	0	0	0	0	10	10	0	0	50
			21:00 ~ 22:00	10	10	0	10	0	0	0	0	0	0	0	0	0	0	10	10	0	0	50
			22:00 ~ 23:00	10	10	0	10	0	0	0	0	0	0	0	0	0	0	10	10	0	0	50
			23:00 ~ 00:00	10	10	0	10	0	0	0	0	0	0	0	0	0	0	10	10	0	0	50
			Whole Day Total (veh)	740	440	0	240	80	0	50	60	0	50	0	0	50	0	210	240	0	0	2160
59	Sheung Lok Street	NB	**00:00 ~ 01:00**	50	30	0	10	10	0	0	0	0	10	0	0	0	0	10	10	0	0	130
			01:00 ~ 02:00	30	20	0	10	10	0	0	0	0	10	0	0	0	0	10	10	0	0	100
			02:00 ~ 03:00	20	10	0	10	10	0	0	0	0	0	0	0	0	0	10	10	0	0	70
			03:00 ~ 04:00	20	10	0	10	10	0	0	0	0	0	0	0	0	0	10	10	0	0	70
			04:00 ~ 05:00	20	10	0	10	10	0	0	0	0	0	0	0	0	0	10	10	0	0	70
			05:00 ~ 06:00	30	20	0	10	10	0	0	0	0	0	0	0	0	0	10	10	0	0	90
			06:00 ~ 07:00	50	30	0	10	10	0	0	10	0	10	0	0	0	0	20	10	0	0	150
			07:00 ~ 08:00	90	50	0	10	10	10	10	10	0	10	10	0	10	0	20	10	0	0	250
			08:00 ~ 09:00	110	60	0	10	10	10	10	10	0	10	10	0	10	0	20	20	0	0	290
			09:00 ~ 10:00	100	50	0	10	10	10	10	10	0	10	10	0	10	0	20	10	0	0	260
			10:00 ~ 11:00	90	50	0	10	10	10	10	10	0	10	10	0	10	0	20	10	0	0	250
			11:00 ~ 12:00	100	50	0	10	10	10	10	10	0	10	10	0	10	0	20	10	0	0	260
			12:00 ~ 13:00	60	30	0	10	10	0	10	10	0	10	0	0	10	0	10	10	0	0	170
			13:00 ~ 14:00	60	30	0	10	10	0	10	10	0	10	0	0	10	0	10	10	0	0	170
			14:00 ~ 15:00	60	30	0	10	10	0	10	10	0	10	0	0	10	0	10	10	0	0	170
			15:00 ~ 16:00	60	30	0	10	10	0	10	10	0	10	0	0	10	0	10	10	0	0	170
			16:00 ~ 17:00	60	30	0	10	10	0	10	10	0	10	0	0	10	0	10	10	0	0	170
			17:00 ~ 18:00	60	30	0	10	10	0	10	10	0	10	0	0	10	0	10	10	0	0	170
			18:00 ~ 19:00	70	40	0	10	10	0	10	10	0	10	0	0	10	0	10	10	0	0	190
			19:00 ~ 20:00	60	30	0	10	10	0	10	10	0	10	0	0	10	0	10	10	0	0	170
			20:00 ~ 21:00	50	30	0	10	10	0	10	10	0	10	0	0	10	0	10	10	0	0	160
			21:00 ~ 22:00	50	30	0	10	10	0	10	10	0	10	0	0	10	0	10	10	0	0	160
			22:00 ~ 23:00	50	30	0	10	10	0	10	10	0	10	0	0	10	0	10	10	0	0	160
			23:00 ~ 00:00	40	20	0	10	10	0	10	10	0	10	0	0	10	0	10	10	0	0	140
			Whole Day Total (veh)	1390	750	0	240	240	50	170	180	0	200	50	0	170	0	300	250	0	0	3990
60	Sheung Lok Street	SB	**00:00 ~ 01:00**	70	40	0	10	10	0	0	10	0	10	0	0	0	0	10	10	0	0	170
			01:00 ~ 02:00	50	30	0	10	10	0	0	0	0	10	0	0	0	0	10	10	0	0	130
			02:00 ~ 03:00	40	20	0	10	10	0	0	0	0	10	0	0	0	0	10	10	0	0	110
			03:00 ~ 04:00	30	20	0	10	0	0	0	0	0	0	0	0	0	0	10	10	0	0	80
			04:00 ~ 05:00	30	20	0	10	0	0	0	0	0	0	0	0	0	0	10	10	0	0	80
			05:00 ~ 06:00	40	20	0	10	10	0	0	0	0	10	0	0	0	0	10	10	0	0	110
			06:00 ~ 07:00	80	40	0	10	10	0	0	10	0	10	0	0	0	0	20	10	0	0	190
			07:00 ~ 08:00	150	80	0	10	10	0	10	10	0	10	10	10	10	0	30	20	0	0	360
			08:00 ~ 09:00	180	90	0	10	10	0	10	10	0	10	10	10	10	0	20	20	0	0	390
			09:00 ~ 10:00	160	80	0	10	10	0	10	10	0	10	10	10	10	0	20	20	0	0	360
			10:00 ~ 11:00	160	80	0	10	10	0	10	10	0	10	10	10	10	0	20	20	0	0	360
			11:00 ~ 12:00	160	90	0	10	10	0	10	10	0	10	10	10	10	0	20	20	0	0	370
			12:00 ~ 13:00	50	30	0	10	10	0	10	10	0	10	0	0	0	0	10	10	0	0	150
			13:00 ~ 14:00	50	30	0	10	10	0	10	10	0	10	0	0	0	0	10	10	0	0	150
			14:00 ~ 15:00	50	30	0	10	10	0	10	10	0	10	0	0	0	0	10	10	0	0	150
			15:00 ~ 16:00	50	30	0	10	10	0	10	10	0	10	0	0	0	0	10	10	0	0	150
			16:00 ~ 17:00	50	30	0	10	10	0	10	10	0	10	0	0	0	0	10	10	0	0	150
			17:00 ~ 18:00	50	30	0	10	10	0	10	10	0	10	0	0	0	0	10	10	0	0	150
			18:00 ~ 19:00	60	30	0	10	10	0	10	10	0	10	0	0	0	0	10	10	0	0	160
			19:00 ~ 20:00	50	30	0	10	10	0	10	10	0	10	0	0	0	0	10	10	0	0	150
			20:00 ~ 21:00	40	20	0	10	10	0	10	10	0	10	0	0	0	0	10	10	0	0	130
			21:00 ~ 22:00	40	20	0	10	10	0	10	10	0	10	0	0	0	0	10	10	0	0	130
			22:00 ~ 23:00	40	20	0	10	10	0	10	10	0	10	0	0	0	0	10	10	0	0	130
			23:00 ~ 00:00	30	20	0	10	10	0	10	10	0	10	0	0	0	0	10	10	0	0	120
			Whole Day Total (veh)	1710	930	0	240	220	0	170	190	0	220	50	50	50	0	310	290	0	0	4430

Road No.	Road Name	Bound	Hour	PC	TAXI	LGV3	LGV4	LGV6	HGV7	HGV8	PLB	PV4	PV5	NFB6	NFB7	NFB8	FBSD	FBDD	MC	HGV9	NFB9	Total
61	Sheung Foo Street	WB	**00:00 ~ 01:00**	50	30	0	10	10	0	10	10	0	10	0	0	0	0	10	10	0	0	150
			01:00 ~ 02:00	30	20	0	10	10	0	10	0	0	10	0	0	0	0	10	10	0	0	110
			02:00 ~ 03:00	30	20	0	10	10	0	0	0	0	0	0	0	0	0	10	10	0	0	90
			03:00 ~ 04:00	20	10	0	10	10	0	0	0	0	0	0	0	0	0	10	10	0	0	70
			04:00 ~ 05:00	20	10	0	10	10	0	0	0	0	0	0	0	0	0	10	10	0	0	70
			05:00 ~ 06:00	30	20	0	10	10	0	0	0	0	0	0	0	0	0	20	10	0	0	100
			06:00 ~ 07:00	50	30	0	10	10	0	10	10	0	10	0	0	0	0	30	10	0	0	170
			07:00 ~ 08:00	90	50	0	20	10	10	10	10	0	10	10	0	10	0	40	10	10	0	290
			08:00 ~ 09:00	120	60	0	20	10	10	10	20	0	10	10	0	10	0	30	20	10	0	340
			09:00 ~ 10:00	100	50	0	20	10	10	10	10	0	10	10	0	10	0	30	20	10	0	300
			10:00 ~ 11:00	100	50	0	20	10	10	10	10	0	10	10	0	10	0	30	10	10	0	290
			11:00 ~ 12:00	110	60	0	20	10	10	10	10	0	10	10	0	10	0	30	20	10	0	320
			12:00 ~ 13:00	160	80	0	10	10	0	10	10	0	10	10	10	10	0	30	20	0	0	370
			13:00 ~ 14:00	160	80	0	10	10	0	10	10	0	10	10	10	10	0	30	20	0	0	370
			14:00 ~ 15:00	170	90	0	10	10	0	10	10	0	10	10	10	10	0	30	20	0	0	390
			15:00 ~ 16:00	170	90	0	10	10	0	10	10	0	10	10	10	10	0	30	20	0	0	390
			16:00 ~ 17:00	170	90	0	10	10	0	10	10	0	10	10	10	10	0	30	20	0	0	390
			17:00 ~ 18:00	170	90	0	10	10	0	10	10	0	10	10	10	10	0	30	20	0	0	390
			18:00 ~ 19:00	180	90	0	10	10	0	10	10	0	10	10	10	10	0	30	20	0	0	400
			19:00 ~ 20:00	160	80	0	10	10	0	10	10	0	10	10	10	10	0	30	20	0	0	370
			20:00 ~ 21:00	140	70	0	10	10	0	10	10	0	10	10	10	10	0	20	20	0	0	330
			21:00 ~ 22:00	140	70	0	10	10	0	10	10	0	10	10	10	10	0	20	20	0	0	330
			22:00 ~ 23:00	130	70	0	10	10	0	10	10	0	10	10	10	10	0	20	20	0	0	320
			23:00 ~ 00:00	110	60	0	10	10	0	10	10	0	10	10	10	10	0	20	20	0	0	290
			Whole Day Total (veh)	2610	1370	0	290	240	50	200	200	0	200	170	120	170	0	580	390	50	0	6640
62	Sheung Foo Street	EB	**00:00 ~ 01:00**	60	30	0	10	10	0	10	10	0	10	0	0	0	0	10	10	0	0	160
			01:00 ~ 02:00	40	20	0	10	10	0	10	0	0	10	0	0	0	0	10	10	0	0	120
			02:00 ~ 03:00	30	20	0	10	10	0	0	0	0	0	0	0	0	0	10	10	0	0	90
			03:00 ~ 04:00	30	20	0	10	10	0	0	0	0	0	0	0	0	0	10	10	0	0	90
			04:00 ~ 05:00	30	20	0	10	10	0	0	0	0	0	0	0	0	0	10	10	0	0	90
			05:00 ~ 06:00	30	20	0	10	10	0	0	0	0	0	0	0	0	0	20	10	0	0	100
			06:00 ~ 07:00	60	30	0	10	10	0	10	10	0	10	0	0	0	0	30	10	0	0	180
			07:00 ~ 08:00	120	60	0	20	10	10	10	10	0	10	10	10	10	0	40	20	10	0	350
			08:00 ~ 09:00	150	80	0	30	10	10	10	20	0	10	10	10	10	0	40	20	10	0	420
			09:00 ~ 10:00	130	70	0	20	10	10	10	10	0	10	10	10	10	0	30	20	10	0	360
			10:00 ~ 11:00	130	70	0	20	10	10	10	10	0	10	10	10	10	0	30	20	10	0	360
			11:00 ~ 12:00	140	70	0	20	10	10	10	10	0	10	10	10	10	0	30	20	10	0	370
			12:00 ~ 13:00	90	50	0	10	10	10	10	10	0	10	10	0	10	0	30	10	0	0	260
			13:00 ~ 14:00	90	50	0	10	10	10	10	10	0	10	10	0	10	0	30	10	0	0	260
			14:00 ~ 15:00	90	50	0	10	10	10	10	10	0	10	10	0	10	0	30	10	0	0	260
			15:00 ~ 16:00	100	50	0	10	10	10	10	10	0	10	10	0	10	0	30	10	0	0	270
			16:00 ~ 17:00	100	50	0	10	10	10	10	10	0	10	10	0	10	0	30	10	0	0	270
			17:00 ~ 18:00	100	50	0	10	10	10	10	10	0	10	10	0	10	0	30	10	0	0	270
			18:00 ~ 19:00	100	60	0	20	10	10	10	10	0	10	10	0	10	0	30	20	0	0	300
			19:00 ~ 20:00	90	50	0	10	10	10	10	10	0	10	10	0	10	0	20	10	0	0	250
			20:00 ~ 21:00	80	40	0	10	10	10	10	10	0	10	10	0	10	0	20	10	0	0	230
			21:00 ~ 22:00	80	40	0	10	10	10	10	10	0	10	10	0	10	0	20	10	0	0	230
			22:00 ~ 23:00	80	40	0	10	10	10	10	10	0	10	10	0	10	0	20	10	0	0	230
			23:00 ~ 00:00	60	30	0	10	10	10	10	10	0	10	10	0	10	0	20	10	0	0	200
			Whole Day Total (veh)	2010	1070	0	310	240	170	200	200	0	200	170	50	170	0	580	300	50	0	5720
63	Sheung Foo Street	NB	**00:00 ~ 01:00**	50	30	0	10	10	0	10	10	0	10	0	0	0	0	10	10	0	0	150
			01:00 ~ 02:00	30	20	0	10	10	0	10	0	0	10	0	0	0	0	10	10	0	0	110
			02:00 ~ 03:00	30	20	0	10	10	0	0	0	0	0	0	0	0	0	10	10	0	0	90
			03:00 ~ 04:00	20	10	0	10	10	0	0	0	0	0	0	0	0	0	10	10	0	0	70
			04:00 ~ 05:00	20	10	0	10	10	0	0	0	0	0	0	0	0	0	10	10	0	0	70
			05:00 ~ 06:00	30	20	0	10	10	0	0	0	0	0	0	0	0	0	20	10	0	0	100
			06:00 ~ 07:00	50	30	0	10	10	0	10	10	0	10	0	0	0	0	30	10	0	0	170
			07:00 ~ 08:00	90	50	0	20	10	10	10	10	0	10	10	0	10	0	40	10	10	0	290
			08:00 ~ 09:00	120	60	0	20	10	10	10	20	0	10	10	0	10	0	30	20	10	0	340
			09:00 ~ 10:00	100	50	0	20	10	10	10	10	0	10	10	0	10	0	30	20	10	0	300
			10:00 ~ 11:00	100	50	0	20	10	10	10	10	0	10	10	0	10	0	30	10	10	0	290
			11:00 ~ 12:00	110	60	0	20	10	10	10	10	0	10	10	0	10	0	30	20	10	0	320
			12:00 ~ 13:00	160	80	0	10	10	0	10	10	0	10	10	10	10	0	30	20	0	0	370
			13:00 ~ 14:00	160	80	0	10	10	0	10	10	0	10	10	10	10	0	30	20	0	0	370
			14:00 ~ 15:00	170	90	0	10	10	0	10	10	0	10	10	10	10	0	30	20	0	0	390
			15:00 ~ 16:00	170	90	0	10	10	0	10	10	0	10	10	10	10	0	30	20	0	0	390
			16:00 ~ 17:00	170	90	0	10	10	0	10	10	0	10	10	10	10	0	30	20	0	0	390
			17:00 ~ 18:00	170	90	0	10	10	0	10	10	0	10	10	10	10	0	30	20	0	0	390
			18:00 ~ 19:00	180	90	0	10	10	0	10	10	0	10	10	10	10	0	30	20	0	0	400
			19:00 ~ 20:00	160	80	0	10	10	0	10	10	0	10	10	10	10	0	30	20	0	0	370
			20:00 ~ 21:00	140	70	0	10	10	0	10	10	0	10	10	10	10	0	20	20	0	0	330
			21:00 ~ 22:00	140	70	0	10	10	0	10	10	0	10	10	10	10	0	20	20	0	0	330
			22:00 ~ 23:00	130	70	0	10	10	0	10	10	0	10	10	10	10	0	20	20	0	0	320
			23:00 ~ 00:00	110	60	0	10	10	0	10	10	0	10	10	10	10	0	20	20	0	0	290
			Whole Day Total (veh)	2610	1370	0	290	240	50	200	200	0	200	170	120	170	0	580	390	50	0	6640
64	Sheung Foo Street	SB	**00:00 ~ 01:00**	60	30	0	10	10	0	10	10	0	10	0	0	0	0	10	10	0	0	160
			01:00 ~ 02:00	40	20	0	10	10	0	10	0	0	10	0	0	0	0	10	10	0	0	120
			02:00 ~ 03:00	30	20	0	10	10	0	0	0	0	0	0	0	0	0	10	10	0	0	90
			03:00 ~ 04:00	30	20	0	10	10	0	0	0	0	0	0	0	0	0	10	10	0	0	90
			04:00 ~ 05:00	30	20	0	10	10	0	0	0	0	0	0	0	0	0	10	10	0	0	90
			05:00 ~ 06:00	30	20	0	10	10	0	0	0	0	0	0	0	0	0	20	10	0	0	100
			06:00 ~ 07:00	60	30	0	10	10	0	10	10	0	10	0	0	0	0	30	10	0	0	180
			07:00 ~ 08:00	120	60	0	20	10	10	10	10	0	10	10	10	10	0	40	20	10	0	350
			08:00 ~ 09:00	150	80	0	30	10	10	10	20	0	10	10	10	10	0	40	20	10	0	420
			09:00 ~ 10:00	130	70	0	20	10	10	10	10	0	10	10	10	10	0	30	20	10	0	360
			10:00 ~ 11:00	130	70	0	20	10	10	10	10	0	10	10	10	10	0	30	20	10	0	360
			11:00 ~ 12:00	140	70	0	20	10	10	10	10	0	10	10	10	10	0	30	20	10	0	370
			12:00 ~ 13:00	90	50	0	10	10	10	10	10	0	10	10	0	10	0	30	10	0	0	260
			13:00 ~ 14:00	90	50	0	10	10	10	10	10	0	10	10	0	10	0	30	10	0	0	260
			14:00 ~ 15:00	90	50	0	10	10	10	10	10	0	10	10	0	10	0	30	10	0	0	260
			15:00 ~ 16:00	100	50	0	10	10	10	10	10	0	10	10	0	10	0	30	10	0	0	270
			16:00 ~ 17:00	100	50	0	10	10	10	10	10	0	10	10	0	10	0	30	10	0	0	270
			17:00 ~ 18:00	100	50	0	10	10	10	10	10	0	10	10	0	10	0	30	10	0	0	270
			18:00 ~ 19:00	100	60	0	20	10	10	10	10	0	10	10	0	10	0	30	20	0	0	300
			19:00 ~ 20:00	90	50	0	10	10	10	10	10	0	10	10	0	10	0	20	10	0	0	250
			20:00 ~ 21:00	80	40	0	10	10	10	10	10	0	10	10	0	10	0	20	10	0	0	230
			21:00 ~ 22:00	80	40	0	10	10	10	10	10	0	10	10	0	10	0	20	10	0	0	230
			22:00 ~ 23:00	80	40	0	10	10	10	10	10	0	10	10	0	10	0	20	10	0	0	230
			23:00 ~ 00:00	60	30	0	10	10	10	10	10	0	10	10	0	10	0	20	10	0	0	200
			Whole Day Total (veh)	2010	1070	0	310	240	170	200	200	0	200	170	50	170	0	580	300	50	0	5720

Road No.	Road Name	Bound	Hour	PC	TAXI	LGV3	LGV4	LGV6	HGV7	HGV8	PLB	PV4	PV5	NFB6	NFB7	NFB8	FBSD	FBDD	MC	HGV9	NFB9	Total
65	Tin Kwong Road	NB	**00:00 ~ 01:00**	130	60	0	20	10	10	10	0	0	10	10	0	10	0	10	20	0	0	300
			01:00 ~ 02:00	90	40	0	20	10	10	10	0	0	10	10	0	10	0	0	10	0	0	220
			02:00 ~ 03:00	70	30	0	10	10	0	10	0	0	10	0	0	0	0	0	10	0	0	150
			03:00 ~ 04:00	50	30	0	10	10	0	10	0	0	10	0	0	0	0	0	10	0	0	130
			04:00 ~ 05:00	50	30	0	10	10	0	10	0	0	10	0	0	0	0	0	10	0	0	130
			05:00 ~ 06:00	70	30	0	10	10	0	10	0	0	10	0	0	0	0	10	10	0	0	160
			06:00 ~ 07:00	140	60	0	20	10	10	10	10	0	10	10	0	10	0	10	20	0	0	320
			07:00 ~ 08:00	270	120	0	40	20	10	10	10	10	10	10	10	10	0	10	30	10	0	580
			08:00 ~ 09:00	340	150	0	50	20	10	10	10	10	10	10	10	10	0	10	40	10	0	700
			09:00 ~ 10:00	300	140	0	50	20	10	10	10	10	10	10	10	10	0	10	40	10	0	650
			10:00 ~ 11:00	290	130	0	40	20	10	10	10	10	10	10	10	10	0	10	30	10	0	610
			11:00 ~ 12:00	300	140	0	50	20	10	10	10	10	10	10	10	10	0	10	40	10	0	650
			12:00 ~ 13:00	200	90	0	30	10	10	10	10	0	10	10	10	10	0	10	20	10	0	440
			13:00 ~ 14:00	200	90	0	30	10	10	10	10	0	10	10	10	10	0	10	30	10	0	450
			14:00 ~ 15:00	200	90	0	30	10	10	10	10	0	10	10	10	10	0	10	30	10	0	450
			15:00 ~ 16:00	200	90	0	30	10	10	10	10	0	10	10	10	10	0	10	30	10	0	450
			16:00 ~ 17:00	210	100	0	30	10	10	10	10	0	10	10	10	10	0	10	30	10	0	470
			17:00 ~ 18:00	210	90	0	30	10	10	10	10	0	10	10	10	10	0	10	30	10	0	460
			18:00 ~ 19:00	220	100	0	30	20	10	10	10	0	10	10	10	10	0	10	30	10	0	490
			19:00 ~ 20:00	200	90	0	30	10	10	10	10	0	10	10	10	10	0	10	30	10	0	450
			20:00 ~ 21:00	170	80	0	30	10	10	10	0	0	10	10	10	10	0	10	20	10	0	390
			21:00 ~ 22:00	170	80	0	30	10	10	10	0	0	10	10	10	10	0	10	20	10	0	390
			22:00 ~ 23:00	160	70	0	30	10	10	10	0	0	10	10	10	10	0	10	20	10	0	370
			23:00 ~ 00:00	130	60	0	20	10	10	10	0	0	10	10	10	10	0	10	20	10	0	320
			Whole Day Total (veh)	4370	1990	0	680	300	200	240	140	50	240	200	170	200	0	200	580	170	0	9730
66	Tin Kwong Road	SB	**00:00 ~ 01:00**	130	60	0	50	20	10	10	0	0	10	10	0	10	0	10	20	10	0	350
			01:00 ~ 02:00	90	40	0	30	10	10	10	0	0	10	10	0	10	0	0	10	10	0	240
			02:00 ~ 03:00	60	30	0	30	10	10	10	0	0	10	0	0	0	0	0	10	10	0	180
			03:00 ~ 04:00	50	30	0	20	10	10	10	0	0	10	0	0	0	0	0	10	0	0	150
			04:00 ~ 05:00	50	20	0	20	10	10	10	0	0	10	0	0	0	0	0	10	0	0	140
			05:00 ~ 06:00	70	30	0	30	10	10	10	0	0	10	0	0	0	0	10	10	10	0	200
			06:00 ~ 07:00	130	60	0	50	20	10	10	10	0	10	10	0	10	0	10	20	10	0	360
			07:00 ~ 08:00	260	120	10	90	40	10	10	10	10	10	10	10	10	0	10	30	10	0	650
			08:00 ~ 09:00	320	150	10	120	40	10	20	10	10	10	10	10	10	0	10	40	10	0	790
			09:00 ~ 10:00	280	130	10	100	40	10	10	10	10	10	10	10	10	0	10	30	10	0	690
			10:00 ~ 11:00	280	130	10	100	40	10	10	10	10	10	10	10	10	0	10	30	10	0	690
			11:00 ~ 12:00	290	130	10	100	40	10	10	10	10	10	10	10	10	0	10	30	10	0	700
			12:00 ~ 13:00	160	70	10	50	20	10	10	10	0	10	10	10	10	0	10	20	10	0	420
			13:00 ~ 14:00	160	70	10	50	20	10	10	10	0	10	10	10	10	0	10	20	10	0	420
			14:00 ~ 15:00	160	70	10	50	20	10	10	10	0	10	10	10	10	0	10	20	10	0	420
			15:00 ~ 16:00	160	70	10	50	20	10	10	10	0	10	10	10	10	0	10	20	10	0	420
			16:00 ~ 17:00	170	70	10	50	20	10	10	10	0	10	10	10	10	0	10	20	10	0	430
			17:00 ~ 18:00	170	70	10	50	20	10	10	10	0	10	10	10	10	0	10	20	10	0	430
			18:00 ~ 19:00	180	80	10	50	20	10	10	10	0	10	10	10	10	0	10	20	10	0	450
			19:00 ~ 20:00	160	70	10	50	20	10	10	10	0	10	10	10	10	0	10	20	10	0	420
			20:00 ~ 21:00	130	60	10	40	20	10	10	0	0	10	10	10	10	0	10	20	10	0	360
			21:00 ~ 22:00	140	60	10	40	20	10	10	0	0	10	10	10	10	0	10	20	10	0	370
			22:00 ~ 23:00	130	60	10	40	20	10	10	0	0	10	10	10	10	0	10	20	10	0	360
			23:00 ~ 00:00	110	50	10	30	10	10	10	0	0	10	10	10	10	0	10	20	10	0	310
			Whole Day Total (veh)	3840	1730	170	1290	520	240	250	140	50	240	200	170	200	0	200	490	220	0	9950
67	Tin Kwong Road	NB	**00:00 ~ 01:00**	170	80	0	20	10	10	10	0	0	10	10	0	10	0	10	20	0	0	360
			01:00 ~ 02:00	110	50	0	20	10	10	10	0	0	10	10	0	10	0	0	20	0	0	260
			02:00 ~ 03:00	80	40	0	10	10	0	10	0	0	10	0	0	10	0	0	10	0	0	180
			03:00 ~ 04:00	60	30	0	10	10	0	10	0	0	10	0	0	0	0	0	10	0	0	140
			04:00 ~ 05:00	60	30	0	10	10	0	10	0	0	10	0	0	0	0	0	10	0	0	140
			05:00 ~ 06:00	90	40	0	10	10	0	10	0	0	10	0	0	10	0	10	10	0	0	200
			06:00 ~ 07:00	170	80	0	20	10	10	10	10	0	10	10	0	10	0	10	20	0	0	370
			07:00 ~ 08:00	340	160	10	40	20	10	10	10	10	10	10	10	10	0	10	40	10	0	710
			08:00 ~ 09:00	420	200	10	50	20	10	10	10	10	10	10	10	10	0	10	50	10	0	850
			09:00 ~ 10:00	370	170	10	50	20	10	10	10	10	10	10	10	10	0	10	40	10	0	760
			10:00 ~ 11:00	360	170	10	50	20	10	10	10	10	10	10	10	10	0	10	40	10	0	750
			11:00 ~ 12:00	380	180	10	50	20	10	10	10	10	10	10	10	10	0	10	40	10	0	780
			12:00 ~ 13:00	250	110	0	40	20	10	10	10	10	10	10	10	10	0	10	30	10	0	550
			13:00 ~ 14:00	250	120	0	40	20	10	10	10	10	10	10	10	10	0	10	30	10	0	560
			14:00 ~ 15:00	250	120	0	40	20	10	10	10	10	10	10	10	10	0	10	30	10	0	560
			15:00 ~ 16:00	260	120	0	40	20	10	10	10	10	10	10	10	10	0	10	30	10	0	570
			16:00 ~ 17:00	270	120	0	40	20	10	10	10	10	10	10	10	10	0	10	30	10	0	580
			17:00 ~ 18:00	260	120	0	40	20	10	10	10	10	10	10	10	10	0	10	30	10	0	570
			18:00 ~ 19:00	280	130	0	40	20	10	10	10	10	10	10	10	10	0	10	30	10	0	600
			19:00 ~ 20:00	250	120	0	40	20	10	10	10	10	10	10	10	10	0	10	30	10	0	560
			20:00 ~ 21:00	210	100	0	30	10	10	10	0	10	10	10	10	10	0	10	30	10	0	470
			21:00 ~ 22:00	220	100	0	30	10	10	10	0	10	10	10	10	10	0	10	30	10	0	480
			22:00 ~ 23:00	200	90	0	30	10	10	10	0	10	10	10	10	10	0	10	30	10	0	450
			23:00 ~ 00:00	170	80	0	30	10	10	10	0	10	10	10	10	10	0	10	20	10	0	400
			Whole Day Total (veh)	5480	2560	50	780	370	200	240	140	170	240	200	170	220	0	200	660	170	0	11850
68	Tin Kwong Road	SB	**00:00 ~ 01:00**	170	80	0	50	20	10	10	0	0	10	10	0	10	0	10	20	10	0	410
			01:00 ~ 02:00	110	60	0	30	20	10	10	0	0	10	10	0	10	0	0	20	10	0	300
			02:00 ~ 03:00	80	40	0	30	10	10	10	0	0	10	0	0	10	0	0	10	10	0	220
			03:00 ~ 04:00	60	30	0	20	10	10	10	0	0	10	0	0	0	0	0	10	0	0	160
			04:00 ~ 05:00	60	30	0	20	10	10	10	0	0	10	0	0	0	0	0	10	0	0	160
			05:00 ~ 06:00	90	40	0	30	10	10	10	0	0	10	0	0	10	0	10	10	10	0	240
			06:00 ~ 07:00	170	80	0	50	20	10	10	10	0	10	10	0	10	0	10	20	10	0	420
			07:00 ~ 08:00	340	160	10	100	40	10	10	10	10	10	10	10	10	0	10	40	10	0	790
			08:00 ~ 09:00	420	200	10	120	50	10	20	10	10	10	10	10	10	0	10	50	10	0	960
			09:00 ~ 10:00	370	180	10	110	40	10	10	10	10	10	10	10	10	0	10	40	10	0	850
			10:00 ~ 11:00	360	170	10	100	40	10	10	10	10	10	10	10	10	0	10	40	10	0	820
			11:00 ~ 12:00	380	180	10	110	40	10	10	10	10	10	10	10	10	0	10	40	10	0	860
			12:00 ~ 13:00	220	100	10	50	20	10	10	10	0	10	10	10	10	0	10	30	10	0	520
			13:00 ~ 14:00	220	100	10	50	20	10	10	10	0	10	10	10	10	0	10	30	10	0	520
			14:00 ~ 15:00	220	100	10	60	20	10	10	10	0	10	10	10	10	0	10	30	10	0	530
			15:00 ~ 16:00	220	100	10	60	20	10	10	10	0	10	10	10	10	0	10	30	10	0	530
			16:00 ~ 17:00	230	110	10	60	20	10	10	10	0	10	10	10	10	0	10	30	10	0	550
			17:00 ~ 18:00	230	110	10	60	20	10	10	10	0	10	10	10	10	0	10	30	10	0	550
			18:00 ~ 19:00	250	110	10	60	20	10	10	10	0	10	10	10	10	0	10	30	10	0	570
			19:00 ~ 20:00	220	100	10	50	20	10	10	10	0	10	10	10	10	0	10	30	10	0	520
			20:00 ~ 21:00	180	80	10	50	20	10	10	0	0	10	10	10	10	0	10	20	10	0	440
			21:00 ~ 22:00	190	90	10	50	20	10	10	0	0	10	10	10	10	0	10	20	10	0	460
			22:00 ~ 23:00	180	80	10	40	20	10	10	0	0	10	10	10	10	0	10	20	10	0	430
			23:00 ~ 00:00	150	70	10	40	20	10	10	0	0	10	10	10	10	0	10	20	10	0	390
			Whole Day Total (veh)	5120	2400	170	1400	550	240	250	140	50	240	200	170	220	0	200	630	220	0	12200

Road No.	Road Name	Bound	Hour	PC	TAXI	LGV3	LGV4	LGV6	HGV7	HGV8	PLB	PV4	PV5	NFB6	NFB7	NFB8	FBSD	FBDD	MC	HGV9	NFB9	Total
69	Farm Road	WB	**00:00 ~ 01:00**	20	10	0	10	0	0	0	0	0	0	0	0	0	0	0	10	0	0	50
			01:00 ~ 02:00	10	10	0	10	0	0	0	0	0	0	0	0	0	0	0	10	0	0	40
			02:00 ~ 03:00	10	10	0	10	0	0	0	0	0	0	0	0	0	0	0	10	0	0	40
			03:00 ~ 04:00	10	10	0	0	0	0	0	0	0	0	0	0	0	0	0	0	0	0	20
			04:00 ~ 05:00	10	10	0	0	0	0	0	0	0	0	0	0	0	0	0	0	0	0	20
			05:00 ~ 06:00	10	10	0	10	0	0	0	0	0	0	0	0	0	0	0	10	0	0	40
			06:00 ~ 07:00	20	10	0	10	0	0	0	0	0	0	0	0	0	0	0	10	0	0	50
			07:00 ~ 08:00	30	20	0	10	10	0	0	0	0	0	0	0	0	0	0	10	0	0	80
			08:00 ~ 09:00	30	20	0	10	10	0	0	0	0	0	0	0	0	0	0	10	0	0	80
			09:00 ~ 10:00	30	20	0	10	10	0	0	0	0	0	0	0	0	0	0	10	0	0	80
			10:00 ~ 11:00	30	20	0	10	10	0	0	0	0	0	0	0	0	0	0	10	0	0	80
			11:00 ~ 12:00	30	20	0	10	10	0	0	0	0	0	0	0	0	0	0	10	0	0	80
			12:00 ~ 13:00	30	20	0	10	10	0	0	0	0	0	0	0	0	0	0	10	0	0	80
			13:00 ~ 14:00	30	20	0	10	10	0	0	0	0	0	0	0	0	0	0	10	0	0	80
			14:00 ~ 15:00	30	20	0	10	10	0	0	0	0	0	0	0	0	0	0	10	0	0	80
			15:00 ~ 16:00	30	20	0	10	10	0	0	0	0	0	0	0	0	0	0	10	0	0	80
			16:00 ~ 17:00	30	20	0	10	10	0	0	0	0	0	0	0	0	0	0	10	0	0	80
			17:00 ~ 18:00	30	20	0	10	10	0	0	0	0	0	0	0	0	0	0	10	0	0	80
			18:00 ~ 19:00	30	20	0	10	10	0	0	0	0	0	0	0	0	0	0	10	0	0	80
			19:00 ~ 20:00	30	20	0	10	10	0	0	0	0	0	0	0	0	0	0	10	0	0	80
			20:00 ~ 21:00	30	10	0	10	10	0	0	0	0	0	0	0	0	0	0	10	0	0	70
			21:00 ~ 22:00	30	20	0	10	10	0	0	0	0	0	0	0	0	0	0	10	0	0	80
			22:00 ~ 23:00	20	10	0	10	10	0	0	0	0	0	0	0	0	0	0	10	0	0	60
			23:00 ~ 00:00	20	10	0	10	10	0	0	0	0	0	0	0	0	0	0	10	0	0	60
			Whole Day Total (veh)	580	380	0	220	170	0	0	0	0	0	0	0	0	0	0	220	0	0	1570
70	Farm Road	WB	**00:00 ~ 01:00**	20	10	0	10	0	0	0	0	0	0	0	0	0	0	0	10	0	0	50
			01:00 ~ 02:00	10	10	0	10	0	0	0	0	0	0	0	0	0	0	0	10	0	0	40
			02:00 ~ 03:00	10	10	0	10	0	0	0	0	0	0	0	0	0	0	0	10	0	0	40
			03:00 ~ 04:00	10	10	0	0	0	0	0	0	0	0	0	0	0	0	0	0	0	0	20
			04:00 ~ 05:00	10	10	0	0	0	0	0	0	0	0	0	0	0	0	0	0	0	0	20
			05:00 ~ 06:00	10	10	0	10	0	0	0	0	0	0	0	0	0	0	0	10	0	0	40
			06:00 ~ 07:00	20	10	0	10	0	0	0	0	0	0	0	0	0	0	0	10	0	0	50
			07:00 ~ 08:00	30	20	0	10	10	0	0	0	0	0	0	0	0	0	0	10	0	0	80
			08:00 ~ 09:00	30	20	0	10	10	0	0	0	0	0	0	0	0	0	0	10	0	0	80
			09:00 ~ 10:00	30	20	0	10	10	0	0	0	0	0	0	0	0	0	0	10	0	0	80
			10:00 ~ 11:00	30	20	0	10	10	0	0	0	0	0	0	0	0	0	0	10	0	0	80
			11:00 ~ 12:00	30	20	0	10	10	0	0	0	0	0	0	0	0	0	0	10	0	0	80
			12:00 ~ 13:00	30	20	0	10	10	0	0	0	0	0	0	0	0	0	0	10	0	0	80
			13:00 ~ 14:00	30	20	0	10	10	0	0	0	0	0	0	0	0	0	0	10	0	0	80
			14:00 ~ 15:00	30	20	0	10	10	0	0	0	0	0	0	0	0	0	0	10	0	0	80
			15:00 ~ 16:00	30	20	0	10	10	0	0	0	0	0	0	0	0	0	0	10	0	0	80
			16:00 ~ 17:00	30	20	0	10	10	0	0	0	0	0	0	0	0	0	0	10	0	0	80
			17:00 ~ 18:00	30	20	0	10	10	0	0	0	0	0	0	0	0	0	0	10	0	0	80
			18:00 ~ 19:00	30	20	0	10	10	0	0	0	0	0	0	0	0	0	0	10	0	0	80
			19:00 ~ 20:00	30	20	0	10	10	0	0	0	0	0	0	0	0	0	0	10	0	0	80
			20:00 ~ 21:00	30	10	0	10	10	0	0	0	0	0	0	0	0	0	0	10	0	0	70
			21:00 ~ 22:00	30	20	0	10	10	0	0	0	0	0	0	0	0	0	0	10	0	0	80
			22:00 ~ 23:00	20	10	0	10	10	0	0	0	0	0	0	0	0	0	0	10	0	0	60
			23:00 ~ 00:00	20	10	0	10	10	0	0	0	0	0	0	0	0	0	0	10	0	0	60
			Whole Day Total (veh)	580	380	0	220	170	0	0	0	0	0	0	0	0	0	0	220	0	0	1570
71	Ying Choi Path	NB	**00:00 ~ 01:00**	10	10	0	0	0	0	0	0	0	0	0	0	0	0	0	0	0	0	20
			01:00 ~ 02:00	10	10	0	0	0	0	0	0	0	0	0	0	0	0	0	0	0	0	20
			02:00 ~ 03:00	10	10	0	0	0	0	0	0	0	0	0	0	0	0	0	0	0	0	20
			03:00 ~ 04:00	10	10	0	0	0	0	0	0	0	0	0	0	0	0	0	0	0	0	20
			04:00 ~ 05:00	10	10	0	0	0	0	0	0	0	0	0	0	0	0	0	0	0	0	20
			05:00 ~ 06:00	10	10	0	0	0	0	0	0	0	0	0	0	0	0	0	0	0	0	20
			06:00 ~ 07:00	10	10	0	0	0	0	0	0	0	0	0	0	0	0	0	0	0	0	20
			07:00 ~ 08:00	10	10	0	10	0	0	0	0	0	0	0	0	0	0	0	10	0	0	40
			08:00 ~ 09:00	20	10	0	10	0	0	0	0	0	0	0	0	0	0	0	10	0	0	50
			09:00 ~ 10:00	10	10	0	10	0	0	0	0	0	0	0	0	0	0	0	10	0	0	40
			10:00 ~ 11:00	10	10	0	10	0	0	0	0	0	0	0	0	0	0	0	10	0	0	40
			11:00 ~ 12:00	10	10	0	10	0	0	0	0	0	0	0	0	0	0	0	10	0	0	40
			12:00 ~ 13:00	10	10	0	10	0	0	0	0	0	0	0	0	0	0	0	10	0	0	40
			13:00 ~ 14:00	10	10	0	10	0	0	0	0	0	0	0	0	0	0	0	10	0	0	40
			14:00 ~ 15:00	10	10	0	10	0	0	0	0	0	0	0	0	0	0	0	10	0	0	40
			15:00 ~ 16:00	10	10	0	10	0	0	0	0	0	0	0	0	0	0	0	10	0	0	40
			16:00 ~ 17:00	10	10	0	10	0	0	0	0	0	0	0	0	0	0	0	10	0	0	40
			17:00 ~ 18:00	10	10	0	10	0	0	0	0	0	0	0	0	0	0	0	10	0	0	40
			18:00 ~ 19:00	20	10	0	10	0	0	0	0	0	0	0	0	0	0	0	10	0	0	50
			19:00 ~ 20:00	10	10	0	10	0	0	0	0	0	0	0	0	0	0	0	10	0	0	40
			20:00 ~ 21:00	10	10	0	10	0	0	0	0	0	0	0	0	0	0	0	10	0	0	40
			21:00 ~ 22:00	10	10	0	10	0	0	0	0	0	0	0	0	0	0	0	10	0	0	40
			22:00 ~ 23:00	10	10	0	10	0	0	0	0	0	0	0	0	0	0	0	10	0	0	40
			23:00 ~ 00:00	10	10	0	10	0	0	0	0	0	0	0	0	0	0	0	10	0	0	40
			Whole Day Total (veh)	260	240	0	170	0	0	0	0	0	0	0	0	0	0	0	170	0	0	840
72	Ying Choi Path	SB	**00:00 ~ 01:00**	10	10	0	0	0	0	0	0	0	0	0	0	0	0	0	0	0	0	20
			01:00 ~ 02:00	10	10	0	0	0	0	0	0	0	0	0	0	0	0	0	0	0	0	20
			02:00 ~ 03:00	10	10	0	0	0	0	0	0	0	0	0	0	0	0	0	0	0	0	20
			03:00 ~ 04:00	10	10	0	0	0	0	0	0	0	0	0	0	0	0	0	0	0	0	20
			04:00 ~ 05:00	10	10	0	0	0	0	0	0	0	0	0	0	0	0	0	0	0	0	20
			05:00 ~ 06:00	10	10	0	0	0	0	0	0	0	0	0	0	0	0	0	0	0	0	20
			06:00 ~ 07:00	10	10	0	0	0	0	0	0	0	0	0	0	0	0	0	0	0	0	20
			07:00 ~ 08:00	10	10	0	10	0	0	0	0	0	0	0	0	0	0	0	10	0	0	40
			08:00 ~ 09:00	20	10	0	10	0	0	0	0	0	0	0	0	0	0	0	10	0	0	50
			09:00 ~ 10:00	10	10	0	10	0	0	0	0	0	0	0	0	0	0	0	10	0	0	40
			10:00 ~ 11:00	10	10	0	10	0	0	0	0	0	0	0	0	0	0	0	10	0	0	40
			11:00 ~ 12:00	10	10	0	10	0	0	0	0	0	0	0	0	0	0	0	10	0	0	40
			12:00 ~ 13:00	10	10	0	10	0	0	0	0	0	0	0	0	0	0	0	10	0	0	40
			13:00 ~ 14:00	10	10	0	10	0	0	0	0	0	0	0	0	0	0	0	10	0	0	40
			14:00 ~ 15:00	10	10	0	10	0	0	0	0	0	0	0	0	0	0	0	10	0	0	40
			15:00 ~ 16:00	10	10	0	10	0	0	0	0	0	0	0	0	0	0	0	10	0	0	40
			16:00 ~ 17:00	10	10	0	10	0	0	0	0	0	0	0	0	0	0	0	10	0	0	40
			17:00 ~ 18:00	10	10	0	10	0	0	0	0	0	0	0	0	0	0	0	10	0	0	40
			18:00 ~ 19:00	20	10	0	10	0	0	0	0	0	0	0	0	0	0	0	10	0	0	50
			19:00 ~ 20:00	10	10	0	10	0	0	0	0	0	0	0	0	0	0	0	10	0	0	40
			20:00 ~ 21:00	10	10	0	10	0	0	0	0	0	0	0	0	0	0	0	10	0	0	40
			21:00 ~ 22:00	10	10	0	10	0	0	0	0	0	0	0	0	0	0	0	10	0	0	40
			22:00 ~ 23:00	10	10	0	10	0	0	0	0	0	0	0	0	0	0	0	10	0	0	40
			23:00 ~ 00:00	10	10	0	10	0	0	0	0	0	0	0	0	0	0	0	10	0	0	40
			Whole Day Total (veh)	260	240	0	170	0	0	0	0	0	0	0	0	0	0	0	170	0	0	840

Road No.	Road Name	Bound	Hour	PC	TAXI	LGV3	LGV4	LGV6	HGV7	HGV8	PLB	PV4	PV5	NFB6	NFB7	NFB8	FBSD	FBDD	MC	HGV9	NFB9	Total
73	Chatham Road North	NB	**00:00 ~ 01:00**	160	70	0	30	20	10	10	10	0	10	10	0	10	0	40	20	10	0	410
			01:00 ~ 02:00	110	50	0	20	10	10	10	0	0	10	10	0	10	0	20	20	10	0	290
			02:00 ~ 03:00	80	40	0	20	10	10	10	0	0	10	0	0	10	0	20	10	0	0	220
			03:00 ~ 04:00	60	30	0	20	10	0	10	0	0	10	0	0	0	0	20	10	0	0	170
			04:00 ~ 05:00	60	30	0	20	10	0	10	0	0	10	0	0	0	0	20	10	0	0	170
			05:00 ~ 06:00	80	40	0	20	10	10	10	10	0	10	0	0	10	0	50	10	0	0	260
			06:00 ~ 07:00	160	70	0	30	20	10	10	30	0	10	10	0	10	0	120	20	10	0	510
			07:00 ~ 08:00	310	130	10	60	30	10	10	50	10	10	10	10	10	0	160	40	10	0	870
			08:00 ~ 09:00	390	170	10	80	30	10	10	50	10	10	10	10	10	0	130	50	10	0	990
			09:00 ~ 10:00	350	150	10	70	30	10	10	40	10	10	10	10	10	0	120	40	10	0	890
			10:00 ~ 11:00	340	140	10	70	30	10	10	40	10	10	10	10	10	0	110	40	10	0	860
			11:00 ~ 12:00	350	150	10	70	30	10	10	40	10	10	10	10	10	0	110	40	10	0	880
			12:00 ~ 13:00	530	250	10	80	30	10	10	50	10	10	10	10	10	0	130	60	10	0	1220
			13:00 ~ 14:00	540	250	10	90	30	10	10	50	10	10	10	10	10	0	130	60	10	0	1240
			14:00 ~ 15:00	550	250	10	90	30	10	10	50	10	10	10	10	10	0	140	60	10	0	1260
			15:00 ~ 16:00	560	260	10	90	30	10	10	50	10	10	10	10	10	0	140	60	10	0	1280
			16:00 ~ 17:00	580	270	10	90	40	10	10	50	10	10	10	10	10	0	130	70	10	0	1320
			17:00 ~ 18:00	570	260	10	90	40	10	10	50	10	10	10	10	10	0	140	70	10	0	1310
			18:00 ~ 19:00	610	280	10	100	40	10	10	60	10	10	10	10	10	0	140	70	10	0	1390
			19:00 ~ 20:00	550	250	10	90	30	10	10	40	10	10	10	10	10	0	120	60	10	0	1230
			20:00 ~ 21:00	460	210	10	70	30	10	10	30	10	10	10	10	10	0	110	50	10	0	1050
			21:00 ~ 22:00	470	220	10	70	30	10	10	30	10	10	10	10	10	0	110	50	10	0	1070
			22:00 ~ 23:00	440	200	10	70	30	10	10	30	10	10	10	10	10	0	100	50	10	0	1010
			23:00 ~ 00:00	360	170	10	60	20	10	10	20	10	10	10	10	10	0	90	40	10	0	850
			Whole Day Total (veh)	8670	3940	170	1500	620	220	240	780	170	240	200	170	220	0	2400	1010	200	0	20750
74	Chatham Road North	SB	**00:00 ~ 01:00**	290	140	10	90	40	10	10	10	0	10	10	10	10	0	50	40	10	0	740
			01:00 ~ 02:00	190	90	10	60	20	10	10	0	0	10	10	10	10	0	30	20	10	0	490
			02:00 ~ 03:00	140	70	0	50	20	10	10	0	0	10	10	0	10	0	20	20	10	0	380
			03:00 ~ 04:00	110	50	0	40	20	10	10	0	0	10	0	0	10	0	20	20	10	0	310
			04:00 ~ 05:00	110	50	0	40	20	10	10	0	0	10	0	0	10	0	20	20	10	0	310
			05:00 ~ 06:00	150	70	0	50	20	10	10	10	0	10	10	0	10	0	60	20	10	0	440
			06:00 ~ 07:00	290	140	10	90	40	10	10	40	0	10	10	10	10	0	150	40	10	0	870
			07:00 ~ 08:00	590	270	10	180	70	10	20	60	10	10	10	10	10	0	190	70	10	0	1530
			08:00 ~ 09:00	730	340	10	220	80	20	30	60	10	10	10	10	10	0	160	80	10	0	1790
			09:00 ~ 10:00	640	300	10	200	70	10	20	50	10	10	10	10	10	0	140	70	10	0	1570
			10:00 ~ 11:00	620	290	10	190	70	10	20	40	10	10	10	10	10	0	140	70	10	0	1520
			11:00 ~ 12:00	660	300	10	200	70	10	20	40	10	10	10	10	10	0	140	70	10	0	1580
			12:00 ~ 13:00	640	300	10	150	60	10	20	40	10	10	10	10	10	0	110	70	10	0	1470
			13:00 ~ 14:00	650	310	10	150	60	10	20	40	10	10	10	10	10	0	110	70	10	0	1490
			14:00 ~ 15:00	660	310	10	160	60	10	20	40	10	10	10	10	10	0	110	80	10	0	1520
			15:00 ~ 16:00	670	310	10	160	60	10	20	40	10	10	10	10	10	0	110	80	10	0	1530
			16:00 ~ 17:00	690	330	10	160	60	10	20	40	10	10	10	10	10	0	110	80	10	0	1570
			17:00 ~ 18:00	690	320	10	160	60	10	20	40	10	10	10	10	10	0	110	80	10	0	1560
			18:00 ~ 19:00	730	340	10	170	60	10	20	50	10	20	10	10	10	0	120	80	10	0	1660
			19:00 ~ 20:00	650	310	10	150	60	10	20	40	10	10	10	10	10	0	100	70	10	0	1480
			20:00 ~ 21:00	550	260	10	130	50	10	20	20	10	10	10	10	10	0	90	60	10	0	1260
			21:00 ~ 22:00	570	270	10	130	50	10	20	20	10	10	10	10	10	0	90	60	10	0	1290
			22:00 ~ 23:00	530	250	10	120	50	10	20	20	10	10	10	10	10	0	80	60	10	0	1210
			23:00 ~ 00:00	430	200	10	100	40	10	10	20	10	10	10	10	10	0	70	50	10	0	1000
			Whole Day Total (veh)	11980	5620	200	3150	1210	250	410	720	170	250	220	200	240	0	2330	1380	240	0	28570
75	Chatham Road North	NB	**00:00 ~ 01:00**	150	70	0	30	10	10	10	10	0	10	10	0	10	0	40	20	0	0	380
			01:00 ~ 02:00	100	50	0	20	10	10	10	0	0	10	10	0	10	0	20	10	0	0	260
			02:00 ~ 03:00	80	30	0	20	10	10	10	0	0	10	0	0	10	0	20	10	0	0	210
			03:00 ~ 04:00	60	30	0	10	10	0	10	0	0	10	0	0	0	0	20	10	0	0	160
			04:00 ~ 05:00	60	30	0	10	10	0	10	0	0	10	0	0	0	0	20	10	0	0	160
			05:00 ~ 06:00	80	40	0	20	10	10	10	10	0	10	0	0	10	0	50	10	0	0	260
			06:00 ~ 07:00	160	70	0	30	10	10	10	30	0	10	10	0	10	0	120	20	0	0	490
			07:00 ~ 08:00	310	130	10	60	20	10	10	40	10	10	10	10	10	0	150	40	10	0	840
			08:00 ~ 09:00	380	160	10	70	30	10	10	50	10	10	10	10	10	0	120	40	10	0	940
			09:00 ~ 10:00	340	140	10	60	20	10	10	40	10	10	10	10	10	0	110	40	10	0	840
			10:00 ~ 11:00	330	140	10	60	20	10	10	30	10	10	10	10	10	0	110	40	10	0	820
			11:00 ~ 12:00	340	150	10	60	30	10	10	30	10	10	10	10	10	0	110	40	10	0	850
			12:00 ~ 13:00	470	210	10	70	30	10	10	40	10	10	10	10	10	0	130	50	10	0	1090
			13:00 ~ 14:00	480	220	10	70	30	10	10	40	10	10	10	10	10	0	130	60	10	0	1120
			14:00 ~ 15:00	490	220	10	70	30	10	10	40	10	10	10	10	10	0	130	60	10	0	1130
			15:00 ~ 16:00	490	220	10	70	30	10	10	40	10	10	10	10	10	0	130	60	10	0	1130
			16:00 ~ 17:00	510	230	10	80	30	10	10	40	10	10	10	10	10	0	130	60	10	0	1170
			17:00 ~ 18:00	510	230	10	70	30	10	10	50	10	10	10	10	10	0	130	60	10	0	1170
			18:00 ~ 19:00	540	240	10	80	30	10	10	50	10	10	10	10	10	0	140	60	10	0	1230
			19:00 ~ 20:00	480	220	10	70	30	10	10	40	10	10	10	10	10	0	120	60	10	0	1110
			20:00 ~ 21:00	400	180	10	60	20	10	10	30	10	10	10	10	10	0	110	50	10	0	940
			21:00 ~ 22:00	420	190	10	60	30	10	10	30	10	10	10	10	10	0	100	50	10	0	970
			22:00 ~ 23:00	390	180	10	60	20	10	10	30	10	10	10	10	10	0	90	50	10	0	910
			23:00 ~ 00:00	320	140	10	50	20	10	10	20	10	10	10	10	10	0	90	40	10	0	770
			Whole Day Total (veh)	7890	3520	170	1260	520	220	240	690	170	240	200	170	220	0	2320	950	170	0	18950
76	Chatham Road North	SB	**00:00 ~ 01:00**	190	80	0	50	20	10	10	10	0	10	10	0	10	0	50	20	10	0	480
			01:00 ~ 02:00	120	60	0	30	20	10	10	0	0	10	10	0	10	0	30	20	10	0	340
			02:00 ~ 03:00	90	40	0	30	10	10	10	0	0	10	0	0	10	0	20	10	10	0	250
			03:00 ~ 04:00	70	30	0	20	10	10	10	0	0	10	0	0	0	0	20	10	0	0	190
			04:00 ~ 05:00	70	30	0	20	10	10	10	0	0	10	0	0	0	0	20	10	0	0	190
			05:00 ~ 06:00	100	40	0	30	10	10	10	10	0	10	0	0	10	0	60	10	10	0	310
			06:00 ~ 07:00	190	80	0	50	20	10	10	40	0	10	10	0	10	0	150	20	10	0	610
			07:00 ~ 08:00	370	160	10	90	40	10	10	60	10	10	10	10	10	0	190	40	10	0	1040
			08:00 ~ 09:00	470	200	10	120	50	10	10	60	10	10	10	10	10	0	160	50	10	0	1200
			09:00 ~ 10:00	410	180	10	100	40	10	10	50	10	10	10	10	10	0	140	50	10	0	1060
			10:00 ~ 11:00	400	170	10	100	40	10	10	40	10	10	10	10	10	0	140	50	10	0	1030
			11:00 ~ 12:00	420	180	10	110	40	10	10	40	10	10	10	10	10	0	140	50	10	0	1070
			12:00 ~ 13:00	340	150	10	100	40	10	10	30	10	10	10	10	10	0	90	40	10	0	880
			13:00 ~ 14:00	350	150	10	100	40	10	10	30	10	10	10	10	10	0	90	40	10	0	890
			14:00 ~ 15:00	360	160	10	100	40	10	10	30	10	10	10	10	10	0	90	40	10	0	910
			15:00 ~ 16:00	360	160	10	100	40	10	10	30	10	10	10	10	10	0	90	40	10	0	910
			16:00 ~ 17:00	370	160	10	100	40	10	10	30	10	10	10	10	10	0	90	40	10	0	920
			17:00 ~ 18:00	370	160	10	100	40	10	10	40	10	10	10	10	10	0	100	40	10	0	940
			18:00 ~ 19:00	390	170	10	110	40	10	10	40	10	10	10	10	10	0	100	50	10	0	990
			19:00 ~ 20:00	350	150	10	100	40	10	10	30	10	10	10	10	10	0	80	40	10	0	880
			20:00 ~ 21:00	300	130	10	80	30	10	10	20	10	10	10	10	10	0	80	40	10	0	770
			21:00 ~ 22:00	310	130	10	80	30	10	10	20	10	10	10	10	10	0	70	40	10	0	770
			22:00 ~ 23:00	280	120	10	80	30	10	10	20	10	10	10	10	10	0	70	30	10	0	720
			23:00 ~ 00:00	230	100	10	70	30	10	10	20	10	10	10	10	10	0	60	30	10	0	630
			Whole Day Total (veh)	6910	2990	170	1870	750	240	240	650	170	240	200	170	220	0	2130	810	220	0	17980

Road No.	Road Name	Bound	Hour	PC	TAXI	LGV3	LGV4	LGV6	HGV7	HGV8	PLB	PV4	PV5	NFB6	NFB7	NFB8	FBSD	FBDD	MC	HGV9	NFB9	Total
77	Chatham Road North	SB	**00:00 ~ 01:00**	210	100	10	70	30	10	10	10	0	10	10	10	10	0	50	30	10	0	580
			01:00 ~ 02:00	140	60	10	50	20	10	10	0	0	10	10	10	10	0	30	20	10	0	400
			02:00 ~ 03:00	100	50	0	30	10	10	10	0	0	10	0	0	10	0	20	20	10	0	280
			03:00 ~ 04:00	80	40	0	30	10	10	10	0	0	10	0	0	10	0	20	10	10	0	240
			04:00 ~ 05:00	80	40	0	30	10	10	10	0	0	10	0	0	10	0	20	10	10	0	240
			05:00 ~ 06:00	110	50	0	40	20	10	10	10	0	10	0	0	10	0	60	20	10	0	360
			06:00 ~ 07:00	220	100	10	70	30	10	10	40	0	10	10	10	10	0	150	30	10	0	720
			07:00 ~ 08:00	430	190	10	130	50	10	20	60	10	10	10	10	10	0	190	50	10	0	1200
			08:00 ~ 09:00	540	240	10	160	60	10	20	60	10	10	10	10	10	0	160	60	10	0	1380
			09:00 ~ 10:00	470	210	10	140	50	10	20	50	10	10	10	10	10	0	140	50	10	0	1210
			10:00 ~ 11:00	460	200	10	140	50	10	20	40	10	10	10	10	10	0	140	50	10	0	1180
			11:00 ~ 12:00	480	210	10	150	50	10	20	40	10	10	10	10	10	0	140	60	10	0	1230
			12:00 ~ 13:00	450	200	10	120	40	10	10	30	10	10	10	10	10	0	90	50	10	0	1070
			13:00 ~ 14:00	460	210	10	120	50	10	20	30	10	10	10	10	10	0	90	50	10	0	1110
			14:00 ~ 15:00	460	210	10	120	50	10	20	30	10	10	10	10	10	0	90	50	10	0	1110
			15:00 ~ 16:00	470	210	10	120	50	10	20	30	10	10	10	10	10	0	90	50	10	0	1120
			16:00 ~ 17:00	490	220	10	130	50	10	20	30	10	10	10	10	10	0	90	60	10	0	1170
			17:00 ~ 18:00	480	220	10	120	50	10	20	40	10	10	10	10	10	0	100	60	10	0	1170
			18:00 ~ 19:00	510	230	10	130	50	10	20	40	10	10	10	10	10	0	100	60	10	0	1220
			19:00 ~ 20:00	460	210	10	120	50	10	20	30	10	10	10	10	10	0	80	50	10	0	1100
			20:00 ~ 21:00	390	170	10	100	40	10	10	20	10	10	10	10	10	0	80	40	10	0	930
			21:00 ~ 22:00	400	180	10	100	40	10	10	20	10	10	10	10	10	0	70	50	10	0	950
			22:00 ~ 23:00	370	170	10	100	40	10	10	20	10	10	10	10	10	0	70	40	10	0	900
			23:00 ~ 00:00	300	140	10	80	30	10	10	20	10	10	10	10	10	0	60	40	10	0	760
			Whole Day Total (veh)	8560	3860	200	2400	930	240	360	650	170	240	200	200	240	0	2130	1010	240	0	21630
78	Pak Kung Street	EB	**00:00 ~ 01:00**	10	10	0	10	10	0	0	0	0	0	0	0	0	0	0	10	0	0	50
			01:00 ~ 02:00	10	10	0	10	10	0	0	0	0	0	0	0	0	0	0	10	0	0	50
			02:00 ~ 03:00	10	10	0	10	10	0	0	0	0	0	0	0	0	0	0	10	0	0	50
			03:00 ~ 04:00	10	10	0	10	0	0	0	0	0	0	0	0	0	0	0	0	0	0	30
			04:00 ~ 05:00	10	10	0	10	0	0	0	0	0	0	0	0	0	0	0	0	0	0	30
			05:00 ~ 06:00	10	10	0	10	10	0	0	0	0	0	0	0	0	0	0	10	0	0	50
			06:00 ~ 07:00	10	10	0	10	10	0	0	0	0	0	0	0	0	0	0	10	0	0	50
			07:00 ~ 08:00	30	10	0	10	10	0	10	0	0	0	0	0	0	0	0	10	0	0	80
			08:00 ~ 09:00	30	20	0	10	10	0	10	0	0	0	0	0	0	0	0	10	0	0	90
			09:00 ~ 10:00	30	20	0	10	10	0	10	0	0	0	0	0	0	0	0	10	0	0	90
			10:00 ~ 11:00	30	20	0	10	10	0	10	0	0	0	0	0	0	0	0	10	0	0	90
			11:00 ~ 12:00	30	20	0	10	10	0	10	0	0	0	0	0	0	0	0	10	0	0	90
			12:00 ~ 13:00	30	20	0	10	10	0	0	0	0	0	0	0	0	0	0	10	0	0	80
			13:00 ~ 14:00	30	20	0	10	10	0	0	0	0	0	0	0	0	0	0	10	0	0	80
			14:00 ~ 15:00	30	20	0	10	10	0	0	0	0	0	0	0	0	0	0	10	0	0	80
			15:00 ~ 16:00	30	20	0	10	10	0	0	0	0	0	0	0	0	0	0	10	0	0	80
			16:00 ~ 17:00	30	20	0	10	10	0	0	0	0	0	0	0	0	0	0	10	0	0	80
			17:00 ~ 18:00	30	20	0	10	10	0	0	0	0	0	0	0	0	0	0	10	0	0	80
			18:00 ~ 19:00	30	20	0	10	10	0	0	0	0	0	0	0	0	0	0	10	0	0	80
			19:00 ~ 20:00	30	20	0	10	10	0	0	0	0	0	0	0	0	0	0	10	0	0	80
			20:00 ~ 21:00	30	10	0	10	10	0	0	0	0	0	0	0	0	0	0	10	0	0	70
			21:00 ~ 22:00	30	20	0	10	10	0	0	0	0	0	0	0	0	0	0	10	0	0	80
			22:00 ~ 23:00	20	10	0	10	10	0	0	0	0	0	0	0	0	0	0	10	0	0	60
			23:00 ~ 00:00	20	10	0	10	10	0	0	0	0	0	0	0	0	0	0	10	0	0	60
			Whole Day Total (veh)	560	370	0	240	220	0	50	0	0	0	0	0	0	0	0	220	0	0	1660
79	Pak Kung Street	WB	**00:00 ~ 01:00**	90	50	0	30	10	10	10	0	0	10	0	0	10	0	0	10	10	0	240
			01:00 ~ 02:00	60	30	0	20	10	10	10	0	0	10	0	0	10	0	0	10	10	0	180
			02:00 ~ 03:00	40	20	0	20	10	10	10	0	0	10	0	0	0	0	0	10	0	0	130
			03:00 ~ 04:00	40	20	0	10	10	0	10	0	0	0	0	0	0	0	0	10	0	0	100
			04:00 ~ 05:00	40	20	0	10	10	0	10	0	0	0	0	0	0	0	0	10	0	0	100
			05:00 ~ 06:00	50	30	0	20	10	10	10	0	0	10	0	0	0	0	0	10	0	0	150
			06:00 ~ 07:00	90	50	0	30	10	10	10	0	0	10	0	0	10	0	0	10	10	0	240
			07:00 ~ 08:00	180	90	10	50	20	10	10	0	0	10	10	10	10	0	0	20	10	0	440
			08:00 ~ 09:00	220	110	10	60	30	10	10	0	0	10	10	10	10	0	0	30	10	0	530
			09:00 ~ 10:00	190	100	10	60	20	10	10	0	0	10	10	10	10	0	0	20	10	0	470
			10:00 ~ 11:00	190	100	10	50	20	10	10	0	0	10	10	10	10	0	0	20	10	0	460
			11:00 ~ 12:00	200	100	10	60	20	10	10	0	0	10	10	10	10	0	0	30	10	0	490
			12:00 ~ 13:00	200	100	0	30	10	10	10	10	0	10	10	10	10	0	20	30	10	0	470
			13:00 ~ 14:00	200	100	0	30	20	10	10	10	0	10	10	10	10	0	20	30	10	0	480
			14:00 ~ 15:00	200	100	0	30	20	10	10	10	0	10	10	10	10	0	20	30	10	0	480
			15:00 ~ 16:00	200	110	0	30	20	10	10	10	0	10	10	10	10	0	20	30	10	0	490
			16:00 ~ 17:00	210	110	0	30	20	10	10	10	0	10	10	10	10	0	20	30	10	0	500
			17:00 ~ 18:00	210	110	0	30	20	10	10	10	0	10	10	10	10	0	20	30	10	0	500
			18:00 ~ 19:00	220	110	0	40	20	10	10	10	0	10	10	10	10	0	20	30	10	0	520
			19:00 ~ 20:00	200	100	0	30	20	10	10	10	0	10	10	10	10	0	20	30	10	0	480
			20:00 ~ 21:00	170	90	0	30	10	10	10	10	0	10	10	10	10	0	20	20	10	0	420
			21:00 ~ 22:00	170	90	0	30	10	10	10	10	0	10	10	10	10	0	20	20	10	0	420
			22:00 ~ 23:00	160	80	0	30	10	10	10	10	0	10	10	10	10	0	20	20	10	0	400
			23:00 ~ 00:00	130	70	0	20	10	10	10	10	0	10	10	10	10	0	10	20	10	0	340
			Whole Day Total (veh)	3660	1890	50	780	370	220	240	120	0	220	170	170	200	0	230	510	200	0	9030
80	San Wai Street	EB	**00:00 ~ 01:00**	10	10	0	10	0	0	0	0	0	0	0	0	0	0	0	0	0	0	30
			01:00 ~ 02:00	10	10	0	10	0	0	0	0	0	0	0	0	0	0	0	0	0	0	30
			02:00 ~ 03:00	10	10	0	0	0	0	0	0	0	0	0	0	0	0	0	0	0	0	20
			03:00 ~ 04:00	10	10	0	0	0	0	0	0	0	0	0	0	0	0	0	0	0	0	20
			04:00 ~ 05:00	10	10	0	0	0	0	0	0	0	0	0	0	0	0	0	0	0	0	20
			05:00 ~ 06:00	10	10	0	0	0	0	0	0	0	0	0	0	0	0	0	0	0	0	20
			06:00 ~ 07:00	10	10	0	10	0	0	0	0	0	0	0	0	0	0	0	0	0	0	30
			07:00 ~ 08:00	10	10	0	10	10	0	0	0	0	0	0	0	0	0	0	10	0	0	50
			08:00 ~ 09:00	20	10	0	10	10	0	0	0	0	0	0	0	0	0	0	10	0	0	60
			09:00 ~ 10:00	10	10	0	10	10	0	0	0	0	0	0	0	0	0	0	10	0	0	50
			10:00 ~ 11:00	10	10	0	10	10	0	0	0	0	0	0	0	0	0	0	10	0	0	50
			11:00 ~ 12:00	10	10	0	10	10	0	0	0	0	0	0	0	0	0	0	10	0	0	50
			12:00 ~ 13:00	10	10	0	10	10	0	0	0	0	0	0	0	0	0	0	10	0	0	50
			13:00 ~ 14:00	20	10	0	10	10	0	0	0	0	0	0	0	0	0	0	10	0	0	60
			14:00 ~ 15:00	20	10	0	10	10	0	0	0	0	0	0	0	0	0	0	10	0	0	60
			15:00 ~ 16:00	20	10	0	10	10	0	0	0	0	0	0	0	0	0	0	10	0	0	60
			16:00 ~ 17:00	20	10	0	10	10	0	0	0	0	0	0	0	0	0	0	10	0	0	60
			17:00 ~ 18:00	20	10	0	10	10	0	0	0	0	0	0	0	0	0	0	10	0	0	60
			18:00 ~ 19:00	20	10	0	10	10	0	0	0	0	0	0	0	0	0	0	10	0	0	60
			19:00 ~ 20:00	20	10	0	10	10	0	0	0	0	0	0	0	0	0	0	10	0	0	60
			20:00 ~ 21:00	10	10	0	10	10	0	0	0	0	0	0	0	0	0	0	10	0	0	50
			21:00 ~ 22:00	10	10	0	10	10	0	0	0	0	0	0	0	0	0	0	10	0	0	50
			22:00 ~ 23:00	10	10	0	10	10	0	0	0	0	0	0	0	0	0	0	10	0	0	50
			23:00 ~ 00:00	10	10	0	10	10	0	0	0	0	0	0	0	0	0	0	10	0	0	50
			Whole Day Total (veh)	320	240	0	200	170	0	0	0	0	0	0	0	0	0	0	170	0	0	1100

Road No.	Road Name	Bound	Hour	PC	TAXI	LGV3	LGV4	LGV6	HGV7	HGV8	PLB	PV4	PV5	NFB6	NFB7	NFB8	FBSD	FBDD	MC	HGV9	NFB9	Total
81	San Wai Street	WB	**00:00 ~ 01:00**	40	20	0	20	10	10	10	0	0	0	0	0	0	0	0	10	0	0	120
			01:00 ~ 02:00	30	20	0	20	10	10	10	0	0	0	0	0	0	0	0	10	0	0	110
			02:00 ~ 03:00	20	10	0	10	10	0	10	0	0	0	0	0	0	0	0	10	0	0	70
			03:00 ~ 04:00	20	10	0	10	10	0	10	0	0	0	0	0	0	0	0	10	0	0	70
			04:00 ~ 05:00	20	10	0	10	10	0	10	0	0	0	0	0	0	0	0	10	0	0	70
			05:00 ~ 06:00	20	10	0	10	10	0	10	0	0	0	0	0	0	0	0	10	0	0	70
			06:00 ~ 07:00	40	20	0	20	10	10	10	0	0	0	0	0	0	0	0	10	0	0	120
			07:00 ~ 08:00	70	40	0	40	20	10	10	0	0	10	0	0	10	0	0	10	10	0	230
			08:00 ~ 09:00	90	50	0	50	20	10	10	0	0	10	0	0	10	0	0	10	10	0	270
			09:00 ~ 10:00	80	40	0	40	20	10	10	0	0	10	0	0	10	0	0	10	10	0	240
			10:00 ~ 11:00	70	40	0	40	20	10	10	0	0	10	0	0	10	0	0	10	10	0	230
			11:00 ~ 12:00	80	40	0	50	20	10	10	0	0	10	0	0	10	0	0	10	10	0	250
			12:00 ~ 13:00	120	60	0	30	10	10	10	0	0	10	10	0	10	0	0	20	10	0	300
			13:00 ~ 14:00	120	60	0	30	10	10	10	0	0	10	10	0	10	0	0	20	10	0	300
			14:00 ~ 15:00	120	70	0	30	10	10	10	0	0	10	10	0	10	0	0	20	10	0	310
			15:00 ~ 16:00	130	70	0	30	10	10	10	0	0	10	10	0	10	0	0	20	10	0	320
			16:00 ~ 17:00	130	70	0	30	10	10	10	0	0	10	10	0	10	0	0	20	10	0	320
			17:00 ~ 18:00	130	70	0	30	10	10	10	0	0	10	10	0	10	0	0	20	10	0	320
			18:00 ~ 19:00	140	70	0	30	10	10	10	0	0	10	10	0	10	0	0	20	10	0	330
			19:00 ~ 20:00	120	60	0	30	10	10	10	0	0	10	10	0	10	0	0	20	10	0	300
			20:00 ~ 21:00	100	50	0	20	10	10	10	0	0	10	10	0	10	0	0	10	10	0	250
			21:00 ~ 22:00	110	60	0	20	10	10	10	0	0	10	10	0	10	0	0	20	10	0	280
			22:00 ~ 23:00	100	50	0	20	10	10	10	0	0	10	10	0	10	0	0	10	10	0	250
			23:00 ~ 00:00	80	40	0	20	10	10	10	0	0	10	10	0	10	0	0	10	10	0	220
			Whole Day Total (veh)	1980	1040	0	640	290	200	240	0	0	170	120	0	170	0	0	330	170	0	5350
82	San Lau Strteet	WB	**00:00 ~ 01:00**	40	20	0	10	10	0	10	10	0	10	0	0	0	0	20	10	0	0	140
			01:00 ~ 02:00	30	20	0	10	10	0	10	0	0	10	0	0	0	0	10	10	0	0	110
			02:00 ~ 03:00	20	10	0	10	10	0	0	0	0	0	0	0	0	0	10	10	0	0	70
			03:00 ~ 04:00	20	10	0	10	10	0	0	0	0	0	0	0	0	0	10	10	0	0	70
			04:00 ~ 05:00	20	10	0	10	10	0	0	0	0	0	0	0	0	0	10	10	0	0	70
			05:00 ~ 06:00	20	10	0	10	10	0	0	10	0	0	0	0	0	0	20	10	0	0	90
			06:00 ~ 07:00	40	20	0	10	10	0	10	20	0	10	0	0	0	0	50	10	0	0	180
			07:00 ~ 08:00	80	40	0	20	10	10	10	20	0	10	10	0	10	0	70	10	10	0	310
			08:00 ~ 09:00	100	50	0	20	10	10	10	20	0	10	10	0	10	0	60	10	10	0	330
			09:00 ~ 10:00	90	50	0	20	10	10	10	20	0	10	10	0	10	0	50	10	10	0	310
			10:00 ~ 11:00	80	50	0	20	10	10	10	20	0	10	10	0	10	0	50	10	10	0	300
			11:00 ~ 12:00	90	50	0	20	10	10	10	20	0	10	10	0	10	0	50	10	10	0	310
			12:00 ~ 13:00	110	60	0	20	10	10	10	20	0	10	10	0	10	0	60	20	0	0	350
			13:00 ~ 14:00	110	60	0	20	10	10	10	20	0	10	10	0	10	0	60	20	0	0	350
			14:00 ~ 15:00	110	60	0	20	10	10	10	20	0	10	10	0	10	0	60	20	0	0	350
			15:00 ~ 16:00	110	60	0	20	10	10	10	20	0	10	10	0	10	0	60	20	0	0	350
			16:00 ~ 17:00	110	60	0	20	10	10	10	20	0	10	10	0	10	0	60	20	0	0	350
			17:00 ~ 18:00	110	60	0	20	10	10	10	30	0	10	10	0	10	0	60	20	0	0	360
			18:00 ~ 19:00	120	60	0	20	10	10	10	30	0	10	10	0	10	0	60	20	0	0	370
			19:00 ~ 20:00	110	60	0	20	10	10	10	20	0	10	10	0	10	0	50	20	0	0	340
			20:00 ~ 21:00	90	50	0	20	10	10	10	10	0	10	10	0	10	0	50	10	0	0	290
			21:00 ~ 22:00	90	50	0	20	10	10	10	10	0	10	10	0	10	0	50	10	0	0	290
			22:00 ~ 23:00	90	50	0	20	10	10	10	10	0	10	10	0	10	0	40	10	0	0	280
			23:00 ~ 00:00	70	40	0	10	10	10	10	10	0	10	10	0	10	0	40	10	0	0	240
			Whole Day Total (veh)	1860	1010	0	400	240	170	200	360	0	200	170	0	170	0	1060	320	50	0	6210
83	Shek Tong Street	EB	**00:00 ~ 01:00**	10	10	0	0	0	0	0	0	0	0	0	0	0	0	0	0	0	0	20
			01:00 ~ 02:00	10	10	0	0	0	0	0	0	0	0	0	0	0	0	0	0	0	0	20
			02:00 ~ 03:00	10	10	0	0	0	0	0	0	0	0	0	0	0	0	0	0	0	0	20
			03:00 ~ 04:00	10	10	0	0	0	0	0	0	0	0	0	0	0	0	0	0	0	0	20
			04:00 ~ 05:00	10	10	0	0	0	0	0	0	0	0	0	0	0	0	0	0	0	0	20
			05:00 ~ 06:00	10	10	0	0	0	0	0	0	0	0	0	0	0	0	0	0	0	0	20
			06:00 ~ 07:00	10	10	0	0	0	0	0	0	0	0	0	0	0	0	0	0	0	0	20
			07:00 ~ 08:00	10	10	0	10	0	0	0	0	0	0	0	0	0	0	0	10	0	0	40
			08:00 ~ 09:00	20	10	0	10	0	0	0	0	0	0	0	0	0	0	0	10	0	0	50
			09:00 ~ 10:00	10	10	0	10	0	0	0	0	0	0	0	0	0	0	0	10	0	0	40
			10:00 ~ 11:00	10	10	0	10	0	0	0	0	0	0	0	0	0	0	0	10	0	0	40
			11:00 ~ 12:00	10	10	0	10	0	0	0	0	0	0	0	0	0	0	0	10	0	0	40
			12:00 ~ 13:00	10	10	0	10	0	0	0	0	0	0	0	0	0	0	0	10	0	0	40
			13:00 ~ 14:00	10	10	0	10	0	0	0	0	0	0	0	0	0	0	0	10	0	0	40
			14:00 ~ 15:00	10	10	0	10	0	0	0	0	0	0	0	0	0	0	0	10	0	0	40
			15:00 ~ 16:00	10	10	0	10	0	0	0	0	0	0	0	0	0	0	0	10	0	0	40
			16:00 ~ 17:00	10	10	0	10	0	0	0	0	0	0	0	0	0	0	0	10	0	0	40
			17:00 ~ 18:00	10	10	0	10	0	0	0	0	0	0	0	0	0	0	0	10	0	0	40
			18:00 ~ 19:00	20	10	0	10	0	0	0	0	0	0	0	0	0	0	0	10	0	0	50
			19:00 ~ 20:00	10	10	0	10	0	0	0	0	0	0	0	0	0	0	0	10	0	0	40
			20:00 ~ 21:00	10	10	0	10	0	0	0	0	0	0	0	0	0	0	0	10	0	0	40
			21:00 ~ 22:00	10	10	0	10	0	0	0	0	0	0	0	0	0	0	0	10	0	0	40
			22:00 ~ 23:00	10	10	0	10	0	0	0	0	0	0	0	0	0	0	0	10	0	0	40
			23:00 ~ 00:00	10	10	0	10	0	0	0	0	0	0	0	0	0	0	0	10	0	0	40
			Whole Day Total (veh)	260	240	0	170	0	0	0	0	0	0	0	0	0	0	0	170	0	0	840
84	Chatham Road North	NB	**00:00 ~ 01:00**	170	80	0	30	20	10	10	10	0	10	10	0	10	0	60	20	10	0	450
			01:00 ~ 02:00	120	50	0	20	10	10	10	0	0	10	10	0	10	0	30	20	10	0	310
			02:00 ~ 03:00	80	40	0	20	10	10	10	0	0	10	0	0	10	0	20	10	0	0	220
			03:00 ~ 04:00	70	30	0	20	10	0	10	0	0	10	0	0	0	0	20	10	0	0	180
			04:00 ~ 05:00	70	30	0	20	10	0	10	0	0	10	0	0	0	0	20	10	0	0	180
			05:00 ~ 06:00	90	40	0	20	10	10	10	10	0	10	0	0	10	0	70	10	0	0	290
			06:00 ~ 07:00	170	80	0	40	20	10	10	40	0	10	10	0	10	0	160	20	10	0	590
			07:00 ~ 08:00	340	150	10	70	30	10	10	60	10	10	10	10	10	0	200	40	10	0	980
			08:00 ~ 09:00	430	190	10	80	30	10	10	70	10	10	10	10	10	0	170	50	10	0	1110
			09:00 ~ 10:00	380	160	10	70	30	10	10	50	10	10	10	10	10	0	150	40	10	0	970
			10:00 ~ 11:00	370	160	10	70	30	10	10	50	10	10	10	10	10	0	150	40	10	0	960
			11:00 ~ 12:00	390	170	10	70	30	10	10	50	10	10	10	10	10	0	140	40	10	0	980
			12:00 ~ 13:00	570	270	10	80	30	10	10	60	10	10	10	10	10	0	170	70	10	0	1340
			13:00 ~ 14:00	580	270	10	80	30	10	10	60	10	10	10	10	10	0	180	70	10	0	1360
			14:00 ~ 15:00	590	270	10	90	30	10	10	60	10	10	10	10	10	0	180	70	10	0	1380
			15:00 ~ 16:00	600	280	10	90	30	10	10	60	10	10	10	10	10	0	180	70	10	0	1400
			16:00 ~ 17:00	620	290	10	90	30	10	10	60	10	10	10	10	10	0	180	70	10	0	1430
			17:00 ~ 18:00	620	290	10	90	30	10	10	70	10	10	10	10	10	0	180	70	10	0	1440
			18:00 ~ 19:00	650	300	10	90	40	10	10	70	10	10	10	10	10	0	190	70	10	0	1500
			19:00 ~ 20:00	580	270	10	80	30	10	10	60	10	10	10	10	10	0	160	70	10	0	1340
			20:00 ~ 21:00	490	230	10	70	30	10	10	40	10	10	10	10	10	0	140	60	10	0	1150
			21:00 ~ 22:00	510	240	10	70	30	10	10	40	10	10	10	10	10	0	140	60	10	0	1180
			22:00 ~ 23:00	470	220	10	70	30	10	10	40	10	10	10	10	10	0	130	50	10	0	1100
			23:00 ~ 00:00	380	180	10	60	20	10	10	30	10	10	10	10	10	0	120	50	10	0	930
			Whole Day Total (veh)	9340	4290	170	1490	600	220	240	990	170	240	200	170	220	0	3140	1090	200	0	22770

Road No.	Road Name	Bound	Hour	PC	TAXI	LGV3	LGV4	LGV6	HGV7	HGV8	PLB	PV4	PV5	NFB6	NFB7	NFB8	FBSD	FBDD	MC	HGV9	NFB9	Total
85	Chatham Road North	SB	**00:00 ~ 01:00**	190	80	0	50	20	10	10	10	0	10	10	0	10	0	50	20	10	0	480
			01:00 ~ 02:00	130	60	0	30	20	10	10	0	0	10	10	0	10	0	30	20	10	0	350
			02:00 ~ 03:00	90	40	0	30	10	10	10	0	0	10	0	0	10	0	20	10	10	0	250
			03:00 ~ 04:00	70	30	0	20	10	10	10	0	0	10	0	0	0	0	20	10	0	0	190
			04:00 ~ 05:00	70	30	0	20	10	10	10	0	0	10	0	0	0	0	20	10	0	0	190
			05:00 ~ 06:00	100	40	0	30	10	10	10	10	0	10	0	0	10	0	60	10	10	0	310
			06:00 ~ 07:00	190	80	0	50	20	10	10	40	0	10	10	0	10	0	150	20	10	0	610
			07:00 ~ 08:00	380	170	10	100	40	10	10	60	10	10	10	10	10	0	190	40	10	0	1070
			08:00 ~ 09:00	480	210	10	120	50	10	20	60	10	10	10	10	10	0	160	50	10	0	1230
			09:00 ~ 10:00	420	180	10	100	40	10	10	50	10	10	10	10	10	0	140	50	10	0	1070
			10:00 ~ 11:00	410	180	10	100	40	10	10	40	10	10	10	10	10	0	140	50	10	0	1050
			11:00 ~ 12:00	430	190	10	110	40	10	10	40	10	10	10	10	10	0	140	50	10	0	1090
			12:00 ~ 13:00	350	160	10	100	40	10	10	30	10	10	10	10	10	0	90	40	10	0	900
			13:00 ~ 14:00	360	160	10	100	40	10	10	30	10	10	10	10	10	0	90	40	10	0	910
			14:00 ~ 15:00	370	160	10	100	40	10	10	30	10	10	10	10	10	0	90	40	10	0	920
			15:00 ~ 16:00	370	160	10	100	40	10	10	30	10	10	10	10	10	0	90	40	10	0	920
			16:00 ~ 17:00	380	170	10	100	40	10	10	30	10	10	10	10	10	0	90	50	10	0	950
			17:00 ~ 18:00	380	170	10	100	40	10	10	40	10	10	10	10	10	0	100	40	10	0	960
			18:00 ~ 19:00	400	180	10	110	40	10	10	40	10	10	10	10	10	0	100	50	10	0	1010
			19:00 ~ 20:00	360	160	10	100	40	10	10	30	10	10	10	10	10	0	80	40	10	0	900
			20:00 ~ 21:00	300	130	10	80	30	10	10	20	10	10	10	10	10	0	80	40	10	0	770
			21:00 ~ 22:00	310	140	10	90	30	10	10	20	10	10	10	10	10	0	70	40	10	0	790
			22:00 ~ 23:00	290	130	10	80	30	10	10	20	10	10	10	10	10	0	70	40	10	0	750
			23:00 ~ 00:00	240	110	10	70	30	10	10	20	10	10	10	10	10	0	60	30	10	0	650
			Whole Day Total (veh)	7070	3120	170	1890	750	240	250	650	170	240	200	170	220	0	2130	830	220	0	18320

Road No.	Road Name	Bound	Hour	PC	TAXI	LGV3	LGV4	LGV6	HGV7	HGV8	PLB	PV4	PV5	NFB6	NFB7	NFB8	FBSD	FBDD	MC	HGV9	NFB9	Total
86	Chatham Road North	NB	**00:00 ~ 01:00**	250	110	0	50	20	10	10	10	0	10	10	10	10	0	60	30	10	0	600
			01:00 ~ 02:00	160	80	0	30	20	10	10	0	0	10	10	10	10	0	30	20	10	0	410
			02:00 ~ 03:00	120	60	0	30	10	10	10	0	0	10	10	0	10	0	20	20	10	0	320
			03:00 ~ 04:00	90	40	0	20	10	10	10	0	0	10	0	0	10	0	20	10	0	0	230
			04:00 ~ 05:00	90	40	0	20	10	10	10	0	0	10	0	0	10	0	20	10	0	0	230
			05:00 ~ 06:00	130	60	0	30	10	10	10	10	0	10	10	0	10	0	70	20	10	0	390
			06:00 ~ 07:00	250	110	0	50	20	10	10	40	0	10	10	10	10	0	170	30	10	0	740
			07:00 ~ 08:00	500	230	10	100	40	10	10	60	10	10	10	10	10	0	210	60	10	0	1290
			08:00 ~ 09:00	620	280	10	120	50	10	20	70	10	10	10	10	10	0	180	70	10	0	1490
			09:00 ~ 10:00	540	250	10	110	40	10	10	60	10	10	10	10	10	0	160	60	10	0	1310
			10:00 ~ 11:00	530	240	10	100	40	10	10	50	10	10	10	10	10	0	150	60	10	0	1260
			11:00 ~ 12:00	550	250	10	110	40	10	10	50	10	10	10	10	10	0	150	60	10	0	1300
			12:00 ~ 13:00	620	290	10	110	40	10	10	60	10	10	10	10	10	0	180	70	10	0	1460
			13:00 ~ 14:00	630	300	10	110	40	10	10	60	10	10	10	10	10	0	180	70	10	0	1480
			14:00 ~ 15:00	640	300	10	110	40	10	10	60	10	10	10	10	10	0	190	70	10	0	1500
			15:00 ~ 16:00	650	300	10	110	40	10	10	60	10	10	10	10	10	0	190	70	10	0	1510
			16:00 ~ 17:00	670	310	10	120	40	10	10	60	10	10	10	10	10	0	180	80	10	0	1550
			17:00 ~ 18:00	670	310	10	110	40	10	10	70	10	10	10	10	10	0	190	70	10	0	1550
			18:00 ~ 19:00	710	330	10	120	50	10	20	80	10	10	10	10	10	0	200	80	10	0	1670
			19:00 ~ 20:00	630	300	10	110	40	10	10	60	10	10	10	10	10	0	170	70	10	0	1470
			20:00 ~ 21:00	530	250	10	90	40	10	10	40	10	10	10	10	10	0	150	60	10	0	1250
			21:00 ~ 22:00	550	260	10	90	40	10	10	40	10	10	10	10	10	0	140	60	10	0	1270
			22:00 ~ 23:00	510	240	10	90	30	10	10	40	10	10	10	10	10	0	130	60	10	0	1190
			23:00 ~ 00:00	420	190	10	70	30	10	10	30	10	10	10	10	10	0	120	50	10	0	1000
			Whole Day Total (veh)	11060	5130	170	2010	780	240	260	1010	170	240	220	200	240	0	3260	1260	220	0	26470

Road No.	Road Name	Bound	Hour	PC	TAXI	LGV3	LGV4	LGV6	HGV7	HGV8	PLB	PV4	PV5	NFB6	NFB7	NFB8	FBSD	FBDD	MC	HGV9	NFB9	Total
87	Chatham Road North	SB	**00:00 ~ 01:00**	190	90	0	50	20	10	10	10	0	10	10	10	10	0	50	20	10	0	500
			01:00 ~ 02:00	130	60	0	30	20	10	10	0	0	10	10	10	10	0	30	20	10	0	360
			02:00 ~ 03:00	100	40	0	30	10	10	10	0	0	10	0	0	10	0	20	10	10	0	260
			03:00 ~ 04:00	70	30	0	20	10	10	10	0	0	10	0	0	0	0	20	10	0	0	190
			04:00 ~ 05:00	70	30	0	20	10	10	10	0	0	10	0	0	0	0	20	10	0	0	190
			05:00 ~ 06:00	100	50	0	30	10	10	10	10	0	10	0	0	10	0	60	10	10	0	320
			06:00 ~ 07:00	200	90	0	50	20	10	10	40	0	10	10	10	10	0	150	30	10	0	650
			07:00 ~ 08:00	390	170	10	100	40	10	10	60	10	10	10	10	10	0	190	50	10	0	1090
			08:00 ~ 09:00	490	210	10	120	50	10	20	60	10	10	10	10	10	0	160	60	10	0	1250
			09:00 ~ 10:00	430	190	10	110	40	10	10	50	10	10	10	10	10	0	140	50	10	0	1100
			10:00 ~ 11:00	420	180	10	100	40	10	10	40	10	10	10	10	10	0	140	50	10	0	1060
			11:00 ~ 12:00	440	190	10	110	40	10	10	40	10	10	10	10	10	0	140	50	10	0	1100
			12:00 ~ 13:00	360	160	10	100	40	10	10	30	10	10	10	10	10	0	90	40	10	0	910
			13:00 ~ 14:00	370	160	10	100	40	10	10	30	10	10	10	10	10	0	90	40	10	0	920
			14:00 ~ 15:00	380	170	10	110	40	10	10	30	10	10	10	10	10	0	90	40	10	0	950
			15:00 ~ 16:00	380	170	10	110	40	10	10	30	10	10	10	10	10	0	90	40	10	0	950
			16:00 ~ 17:00	390	170	10	110	40	10	10	30	10	10	10	10	10	0	90	50	10	0	970
			17:00 ~ 18:00	390	170	10	110	40	10	10	40	10	10	10	10	10	0	100	50	10	0	990
			18:00 ~ 19:00	420	180	10	120	40	10	20	40	10	10	10	10	10	0	100	50	10	0	1050
			19:00 ~ 20:00	370	160	10	100	40	10	10	30	10	10	10	10	10	0	80	40	10	0	910
			20:00 ~ 21:00	310	140	10	90	30	10	10	20	10	10	10	10	10	0	80	40	10	0	800
			21:00 ~ 22:00	320	140	10	90	40	10	10	20	10	10	10	10	10	0	70	40	10	0	810
			22:00 ~ 23:00	300	130	10	80	30	10	10	20	10	10	10	10	10	0	70	40	10	0	760
			23:00 ~ 00:00	240	110	10	70	30	10	10	20	10	10	10	10	10	0	60	30	10	0	650
			Whole Day Total (veh)	7260	3190	170	1960	760	240	260	650	170	240	200	200	220	0	2130	870	220	0	18740

Road No.	Road Name	Bound	Hour	PC	TAXI	LGV3	LGV4	LGV6	HGV7	HGV8	PLB	PV4	PV5	NFB6	NFB7	NFB8	FBSD	FBDD	MC	HGV9	NFB9	Total
88	Ma Tau Wai Road	NB	**00:00 ~ 01:00**	270	120	0	50	20	10	10	10	0	10	10	10	10	0	60	30	10	0	630
			01:00 ~ 02:00	180	80	0	40	20	10	10	0	0	10	10	10	10	0	30	20	10	0	440
			02:00 ~ 03:00	130	60	0	30	10	10	10	0	0	10	10	0	10	0	20	20	10	0	330
			03:00 ~ 04:00	100	50	0	20	10	10	10	0	0	10	0	0	10	0	20	10	0	0	250
			04:00 ~ 05:00	100	50	0	20	10	10	10	0	0	10	0	0	10	0	20	10	0	0	250
			05:00 ~ 06:00	140	60	0	30	10	10	10	10	0	10	10	0	10	0	70	20	10	0	400
			06:00 ~ 07:00	270	120	0	50	20	10	10	40	0	10	10	10	10	0	170	30	10	0	770
			07:00 ~ 08:00	540	230	10	100	40	10	10	60	10	10	10	10	10	0	210	60	10	0	1330
			08:00 ~ 09:00	680	290	10	130	50	10	20	70	10	10	10	10	10	0	180	80	10	0	1580
			09:00 ~ 10:00	590	260	10	110	40	10	10	60	10	10	10	10	10	0	160	70	10	0	1380
			10:00 ~ 11:00	580	250	10	110	40	10	10	50	10	10	10	10	10	0	150	70	10	0	1340
			11:00 ~ 12:00	610	260	10	110	40	10	10	50	10	10	10	10	10	0	150	70	10	0	1380
			12:00 ~ 13:00	720	330	10	130	50	10	20	60	10	10	10	10	10	0	180	80	10	0	1650
			13:00 ~ 14:00	730	330	10	130	50	10	20	60	10	20	10	10	10	0	180	80	10	0	1670
			14:00 ~ 15:00	740	340	10	130	50	10	20	60	10	20	10	10	10	0	190	80	10	0	1700
			15:00 ~ 16:00	750	340	10	130	50	10	20	60	10	20	10	10	10	0	190	80	10	0	1710
			16:00 ~ 17:00	780	350	10	140	50	10	20	60	10	20	10	10	10	0	180	90	10	0	1760
			17:00 ~ 18:00	770	350	10	130	50	10	20	70	10	20	10	10	10	0	190	90	10	0	1760
			18:00 ~ 19:00	820	370	10	140	50	10	20	80	10	20	10	10	10	0	200	90	10	0	1860
			19:00 ~ 20:00	730	330	10	130	50	10	20	60	10	20	10	10	10	0	170	80	10	0	1660
			20:00 ~ 21:00	620	280	10	110	40	10	10	40	10	10	10	10	10	0	150	70	10	0	1400
			21:00 ~ 22:00	640	290	10	110	40	10	10	40	10	10	10	10	10	0	140	70	10	0	1420
			22:00 ~ 23:00	590	270	10	100	40	10	10	40	10	10	10	10	10	0	130	70	10	0	1330
			23:00 ~ 00:00	480	220	10	80	30	10	10	30	10	10	10	10	10	0	120	60	10	0	1110
			Whole Day Total (veh)	12560	5630	170	2260	860	240	330	1010	170	310	220	200	240	0	3260	1430	220	0	29110

Road No.	Road Name	Bound	Hour	PC	TAXI	LGV3	LGV4	LGV6	HGV7	HGV8	PLB	PV4	PV5	NFB6	NFB7	NFB8	FBSD	FBDD	MC	HGV9	NFB9	Total
89	Ma Tau Wai Road	NB	**00:00 ~ 01:00**	240	110	0	50	20	10	10	10	0	10	10	10	10	0	60	30	10	0	590
			01:00 ~ 02:00	160	70	0	30	20	10	10	0	0	10	10	10	10	0	30	20	10	0	400
			02:00 ~ 03:00	120	50	0	30	10	10	10	0	0	10	10	0	10	0	20	20	10	0	310
			03:00 ~ 04:00	90	40	0	20	10	10	10	0	0	10	0	0	10	0	20	10	0	0	230
			04:00 ~ 05:00	90	40	0	20	10	10	10	0	0	10	0	0	10	0	20	10	0	0	230
			05:00 ~ 06:00	130	60	0	30	10	10	10	10	0	10	10	0	10	0	70	20	10	0	390
			06:00 ~ 07:00	250	110	0	50	20	10	10	40	0	10	10	10	10	0	170	30	10	0	740
			07:00 ~ 08:00	490	210	10	100	40	10	10	60	10	10	10	10	10	0	210	60	10	0	1260
			08:00 ~ 09:00	610	260	10	120	50	10	10	70	10	10	10	10	10	0	180	70	10	0	1450
			09:00 ~ 10:00	540	230	10	110	40	10	10	60	10	10	10	10	10	0	160	60	10	0	1290
			10:00 ~ 11:00	520	220	10	100	40	10	10	50	10	10	10	10	10	0	150	60	10	0	1230
			11:00 ~ 12:00	550	230	10	110	40	10	10	50	10	10	10	10	10	0	150	60	10	0	1280
			12:00 ~ 13:00	670	300	10	110	40	10	10	60	10	10	10	10	10	0	180	80	10	0	1530
			13:00 ~ 14:00	680	310	10	110	40	10	10	60	10	10	10	10	10	0	180	80	10	0	1550
			14:00 ~ 15:00	690	310	10	120	40	10	10	60	10	10	10	10	10	0	190	80	10	0	1580
			15:00 ~ 16:00	700	310	10	120	40	10	10	60	10	10	10	10	10	0	190	80	10	0	1590
			16:00 ~ 17:00	720	320	10	120	50	10	10	60	10	10	10	10	10	0	180	80	10	0	1620
			17:00 ~ 18:00	720	320	10	120	50	10	10	70	10	10	10	10	10	0	190	80	10	0	1640
			18:00 ~ 19:00	760	340	10	130	50	10	20	80	10	20	10	10	10	0	200	90	10	0	1760
			19:00 ~ 20:00	680	310	10	110	40	10	10	60	10	10	10	10	10	0	170	80	10	0	1540
			20:00 ~ 21:00	570	260	10	100	40	10	10	40	10	10	10	10	10	0	150	70	10	0	1320
			21:00 ~ 22:00	590	270	10	100	40	10	10	40	10	10	10	10	10	0	140	70	10	0	1340
			22:00 ~ 23:00	550	250	10	90	40	10	10	40	10	10	10	10	10	0	130	60	10	0	1250
			23:00 ~ 00:00	450	200	10	80	30	10	10	30	10	10	10	10	10	0	120	50	10	0	1050
			Whole Day Total (veh)	11570	5130	170	2080	810	240	250	1010	170	250	220	200	240	0	3260	1350	220	0	27170
90	Chi Kiang Street	EB	**00:00 ~ 01:00**	80	40	0	30	10	10	10	0	0	10	0	0	0	0	0	10	10	0	210
			01:00 ~ 02:00	50	30	0	20	10	10	10	0	0	10	0	0	0	0	0	10	10	0	160
			02:00 ~ 03:00	40	20	0	20	10	10	10	0	0	10	0	0	0	0	0	10	0	0	130
			03:00 ~ 04:00	30	20	0	10	10	0	10	0	0	0	0	0	0	0	0	10	0	0	90
			04:00 ~ 05:00	30	20	0	10	10	0	10	0	0	0	0	0	0	0	0	10	0	0	90
			05:00 ~ 06:00	40	20	0	20	10	10	10	0	0	10	0	0	0	0	0	10	0	0	130
			06:00 ~ 07:00	80	40	0	30	10	10	10	0	0	10	0	0	0	0	0	10	10	0	210
			07:00 ~ 08:00	150	80	10	50	20	10	10	0	0	10	10	10	10	0	0	20	10	0	400
			08:00 ~ 09:00	180	90	10	60	30	10	10	0	0	10	10	10	10	0	0	20	10	0	460
			09:00 ~ 10:00	160	80	10	60	20	10	10	0	0	10	10	10	10	0	0	20	10	0	420
			10:00 ~ 11:00	160	80	10	60	20	10	10	0	0	10	10	10	10	0	0	20	10	0	420
			11:00 ~ 12:00	160	90	10	60	20	10	10	0	0	10	10	10	10	0	0	20	10	0	430
			12:00 ~ 13:00	210	110	10	60	20	10	10	0	0	10	10	10	10	0	0	30	10	0	510
			13:00 ~ 14:00	220	110	10	60	30	10	10	0	0	10	10	10	10	0	0	30	10	0	530
			14:00 ~ 15:00	220	110	10	60	30	10	10	0	0	10	10	10	10	0	0	30	10	0	530
			15:00 ~ 16:00	220	120	10	60	30	10	10	0	0	10	10	10	10	0	0	30	10	0	540
			16:00 ~ 17:00	230	120	10	70	30	10	10	0	0	10	10	10	10	0	0	30	10	0	560
			17:00 ~ 18:00	230	120	10	70	30	10	10	0	0	10	10	10	10	0	0	30	10	0	560
			18:00 ~ 19:00	240	130	10	70	30	10	10	0	0	10	10	10	10	0	0	30	10	0	580
			19:00 ~ 20:00	220	110	10	60	30	10	10	0	0	10	10	10	10	0	0	30	10	0	530
			20:00 ~ 21:00	180	90	10	50	20	10	10	0	0	10	10	10	10	0	0	20	10	0	440
			21:00 ~ 22:00	190	100	10	50	20	10	10	0	0	10	10	10	10	0	0	20	10	0	460
			22:00 ~ 23:00	180	90	10	50	20	10	10	0	0	10	10	10	10	0	0	20	10	0	440
			23:00 ~ 00:00	140	80	10	40	20	10	10	0	0	10	10	10	10	0	0	20	10	0	380
			Whole Day Total (veh)	3640	1900	170	1130	490	220	240	0	0	220	170	170	170	0	0	490	200	0	9210
91	Ma Tau Wai Road	NB	**00:00 ~ 01:00**	140	70	0	20	10	10	10	10	0	10	10	0	10	0	60	20	0	0	380
			01:00 ~ 02:00	100	50	0	20	10	10	10	0	0	10	10	0	10	0	30	10	0	0	270
			02:00 ~ 03:00	70	30	0	10	10	0	10	0	0	10	0	0	10	0	20	10	0	0	180
			03:00 ~ 04:00	60	30	0	10	10	0	10	0	0	10	0	0	0	0	20	10	0	0	160
			04:00 ~ 05:00	50	30	0	10	10	0	10	0	0	10	0	0	0	0	20	10	0	0	150
			05:00 ~ 06:00	80	40	0	10	10	0	10	10	0	10	0	0	10	0	70	10	0	0	260
			06:00 ~ 07:00	150	70	0	20	10	10	10	40	0	10	10	0	10	0	170	20	0	0	530
			07:00 ~ 08:00	290	130	0	40	20	10	10	60	10	10	10	10	10	0	210	30	10	0	860
			08:00 ~ 09:00	360	170	0	50	20	10	10	70	10	10	10	10	10	0	180	40	10	0	970
			09:00 ~ 10:00	320	150	0	40	20	10	10	60	10	10	10	10	10	0	160	40	10	0	870
			10:00 ~ 11:00	310	140	0	40	20	10	10	50	10	10	10	10	10	0	150	40	10	0	830
			11:00 ~ 12:00	320	150	0	40	20	10	10	50	10	10	10	10	10	0	150	40	10	0	850
			12:00 ~ 13:00	380	180	0	40	20	10	10	60	10	10	10	10	10	0	180	40	10	0	980
			13:00 ~ 14:00	390	190	0	50	20	10	10	60	10	10	10	10	10	0	180	50	10	0	1020
			14:00 ~ 15:00	390	190	0	50	20	10	10	60	10	10	10	10	10	0	190	50	10	0	1030
			15:00 ~ 16:00	400	190	0	50	20	10	10	60	10	10	10	10	10	0	190	50	10	0	1040
			16:00 ~ 17:00	410	200	0	50	20	10	10	60	10	10	10	10	10	0	180	50	10	0	1050
			17:00 ~ 18:00	410	200	0	50	20	10	10	70	10	10	10	10	10	0	190	50	10	0	1070
			18:00 ~ 19:00	430	210	0	50	20	10	10	80	10	10	10	10	10	0	200	50	10	0	1120
			19:00 ~ 20:00	390	190	0	50	20	10	10	60	10	10	10	10	10	0	170	50	10	0	1010
			20:00 ~ 21:00	330	160	0	40	20	10	10	40	10	10	10	10	10	0	150	40	10	0	860
			21:00 ~ 22:00	340	160	0	40	20	10	10	40	10	10	10	10	10	0	140	40	10	0	860
			22:00 ~ 23:00	310	150	0	40	20	10	10	40	10	10	10	10	10	0	130	40	10	0	810
			23:00 ~ 00:00	260	120	0	30	10	10	10	30	10	10	10	10	10	0	120	30	10	0	680
			Whole Day Total (veh)	6690	3200	0	850	400	200	240	1010	170	240	200	170	220	0	3260	820	170	0	17840
92	Ma Tau Wai Road	SB	**00:00 ~ 01:00**	250	110	10	60	30	10	10	10	0	10	10	10	10	0	60	30	10	0	630
			01:00 ~ 02:00	170	80	10	40	20	10	10	0	0	10	10	10	10	0	30	20	10	0	440
			02:00 ~ 03:00	120	60	0	30	10	10	10	0	0	10	10	0	10	0	20	20	10	0	320
			03:00 ~ 04:00	90	40	0	30	10	10	10	0	0	10	0	0	10	0	30	10	10	0	260
			04:00 ~ 05:00	90	40	0	30	10	10	10	0	0	10	0	0	10	0	30	10	10	0	260
			05:00 ~ 06:00	130	60	0	30	20	10	10	10	0	10	10	0	10	0	80	20	10	0	410
			06:00 ~ 07:00	250	120	10	70	30	10	10	40	0	10	10	10	10	0	180	30	10	0	800
			07:00 ~ 08:00	500	230	10	130	50	10	20	70	10	10	10	10	10	0	230	60	10	0	1370
			08:00 ~ 09:00	630	280	10	160	60	10	20	70	10	10	10	10	10	0	190	70	10	0	1560
			09:00 ~ 10:00	550	250	10	140	50	10	20	60	10	10	10	10	10	0	170	60	10	0	1380
			10:00 ~ 11:00	540	240	10	130	50	10	20	50	10	10	10	10	10	0	170	60	10	0	1340
			11:00 ~ 12:00	570	260	10	140	50	10	20	50	10	10	10	10	10	0	160	60	10	0	1390
			12:00 ~ 13:00	470	210	10	110	40	10	10	40	10	10	10	10	10	0	120	50	10	0	1130
			13:00 ~ 14:00	480	220	10	120	40	10	20	40	10	10	10	10	10	0	120	60	10	0	1180
			14:00 ~ 15:00	490	220	10	120	40	10	20	40	10	10	10	10	10	0	120	60	10	0	1190
			15:00 ~ 16:00	490	220	10	120	40	10	20	40	10	10	10	10	10	0	120	60	10	0	1190
			16:00 ~ 17:00	510	230	10	120	50	10	20	40	10	10	10	10	10	0	120	60	10	0	1230
			17:00 ~ 18:00	510	230	10	120	50	10	20	50	10	10	10	10	10	0	130	60	10	0	1250
			18:00 ~ 19:00	540	240	10	130	50	10	20	50	10	10	10	10	10	0	130	60	10	0	1300
			19:00 ~ 20:00	480	220	10	120	40	10	20	40	10	10	10	10	10	0	110	60	10	0	1170
			20:00 ~ 21:00	400	180	10	100	40	10	10	30	10	10	10	10	10	0	100	50	10	0	990
			21:00 ~ 22:00	420	190	10	100	40	10	10	30	10	10	10	10	10	0	100	50	10	0	1020
			22:00 ~ 23:00	390	180	10	90	40	10	10	30	10	10	10	10	10	0	90	50	10	0	960
			23:00 ~ 00:00	320	140	10	80	30	10	10	20	10	10	10	10	10	0	80	40	10	0	800
			Whole Day Total (veh)	9390	4250	200	2320	890	240	360	810	170	240	220	200	240	0	2690	1110	240	0	23570

Road No.	Road Name	Bound	Hour	PC	TAXI	LGV3	LGV4	LGV6	HGV7	HGV8	PLB	PV4	PV5	NFB6	NFB7	NFB8	FBSD	FBDD	MC	HGV9	NFB9	Total
93	Ma Tau Wai Road	NB	**00:00 ~ 01:00**	110	50	0	10	10	0	10	10	0	10	0	0	10	0	60	20	0	0	300
			01:00 ~ 02:00	70	30	0	10	10	0	10	0	0	10	0	0	10	0	30	10	0	0	190
			02:00 ~ 03:00	50	30	0	10	10	0	0	0	0	10	0	0	0	0	20	10	0	0	140
			03:00 ~ 04:00	40	20	0	10	10	0	0	0	0	10	0	0	0	0	20	10	0	0	120
			04:00 ~ 05:00	40	20	0	10	10	0	0	0	0	10	0	0	0	0	20	10	0	0	120
			05:00 ~ 06:00	60	30	0	10	10	0	0	10	0	10	0	0	0	0	70	10	0	0	210
			06:00 ~ 07:00	110	50	0	10	10	0	10	40	0	10	0	0	10	0	170	20	0	0	440
			07:00 ~ 08:00	210	90	0	30	10	10	10	60	0	10	10	10	10	0	210	30	10	0	710
			08:00 ~ 09:00	260	120	0	30	10	10	10	70	0	10	10	10	10	0	180	30	10	0	770
			09:00 ~ 10:00	230	100	0	30	10	10	10	60	0	10	10	10	10	0	160	30	10	0	690
			10:00 ~ 11:00	230	100	0	30	10	10	10	50	0	10	10	10	10	0	150	30	10	0	670
			11:00 ~ 12:00	240	110	0	30	10	10	10	50	0	10	10	10	10	0	150	30	10	0	690
			12:00 ~ 13:00	310	150	0	30	10	10	10	60	10	10	10	10	10	0	180	40	10	0	860
			13:00 ~ 14:00	320	150	0	30	10	10	10	60	10	10	10	10	10	0	180	40	10	0	870
			14:00 ~ 15:00	320	150	0	30	10	10	10	60	10	10	10	10	10	0	190	40	10	0	880
			15:00 ~ 16:00	320	150	0	30	10	10	10	60	10	10	10	10	10	0	190	40	10	0	880
			16:00 ~ 17:00	330	160	0	30	10	10	10	60	10	10	10	10	10	0	180	40	10	0	890
			17:00 ~ 18:00	330	160	0	30	10	10	10	70	10	10	10	10	10	0	190	40	10	0	910
			18:00 ~ 19:00	350	170	0	40	20	10	10	80	10	10	10	10	10	0	200	40	10	0	980
			19:00 ~ 20:00	320	150	0	30	10	10	10	60	10	10	10	10	10	0	170	40	10	0	860
			20:00 ~ 21:00	270	120	0	30	10	10	10	40	10	10	10	10	10	0	150	30	10	0	730
			21:00 ~ 22:00	270	130	0	30	10	10	10	40	10	10	10	10	10	0	140	30	10	0	730
			22:00 ~ 23:00	250	120	0	30	10	10	10	40	10	10	10	10	10	0	130	30	10	0	690
			23:00 ~ 00:00	210	100	0	20	10	10	10	30	10	10	10	10	10	0	120	30	10	0	600
			Whole Day Total (veh)	5250	2460	0	580	250	170	200	1010	120	240	170	170	200	0	3260	680	170	0	14930

Road No.	Road Name	Bound	Hour	PC	TAXI	LGV3	LGV4	LGV6	HGV7	HGV8	PLB	PV4	PV5	NFB6	NFB7	NFB8	FBSD	FBDD	MC	HGV9	NFB9	Total
94	Ma Tau Wai Road	SB	**00:00 ~ 01:00**	160	90	0	50	20	10	10	10	0	10	10	10	10	0	60	20	10	0	480
			01:00 ~ 02:00	110	60	0	30	10	10	10	0	0	10	10	10	10	0	30	20	10	0	330
			02:00 ~ 03:00	80	40	0	20	10	10	10	0	0	10	0	0	10	0	20	10	10	0	230
			03:00 ~ 04:00	60	30	0	20	10	10	10	0	0	10	0	0	0	0	20	10	0	0	180
			04:00 ~ 05:00	60	30	0	20	10	10	10	0	0	10	0	0	0	0	20	10	0	0	180
			05:00 ~ 06:00	90	50	0	30	10	10	10	10	0	10	0	0	10	0	70	10	10	0	320
			06:00 ~ 07:00	170	90	0	50	20	10	10	40	0	10	10	10	10	0	170	20	10	0	630
			07:00 ~ 08:00	330	170	10	90	30	10	10	60	10	10	10	10	10	0	220	40	10	0	1030
			08:00 ~ 09:00	410	210	10	110	40	10	20	70	10	10	10	10	10	0	180	50	10	0	1170
			09:00 ~ 10:00	360	180	10	100	40	10	10	60	10	10	10	10	10	0	160	40	10	0	1030
			10:00 ~ 11:00	350	180	10	90	40	10	10	50	10	10	10	10	10	0	160	40	10	0	1000
			11:00 ~ 12:00	370	190	10	100	40	10	10	50	10	10	10	10	10	0	150	40	10	0	1030
			12:00 ~ 13:00	300	150	10	60	30	10	10	40	10	10	10	10	10	0	120	40	10	0	830
			13:00 ~ 14:00	300	160	10	60	30	10	10	40	10	10	10	10	10	0	120	40	10	0	840
			14:00 ~ 15:00	310	160	10	60	30	10	10	40	10	10	10	10	10	0	120	40	10	0	850
			15:00 ~ 16:00	310	160	10	60	30	10	10	40	10	10	10	10	10	0	120	40	10	0	850
			16:00 ~ 17:00	320	170	10	70	30	10	10	40	10	10	10	10	10	0	120	40	10	0	880
			17:00 ~ 18:00	320	160	10	70	30	10	10	50	10	10	10	10	10	0	120	40	10	0	880
			18:00 ~ 19:00	340	170	10	70	30	10	10	50	10	10	10	10	10	0	130	40	10	0	920
			19:00 ~ 20:00	310	160	10	60	30	10	10	40	10	10	10	10	10	0	110	40	10	0	840
			20:00 ~ 21:00	260	130	10	50	20	10	10	30	10	10	10	10	10	0	100	30	10	0	710
			21:00 ~ 22:00	270	140	10	60	20	10	10	30	10	10	10	10	10	0	90	30	10	0	730
			22:00 ~ 23:00	250	130	10	50	20	10	10	30	10	10	10	10	10	0	90	30	10	0	690
			23:00 ~ 00:00	200	100	10	40	20	10	10	20	10	10	10	10	10	0	80	30	10	0	580
			Whole Day Total (veh)	6040	3110	170	1420	600	240	250	800	170	240	200	200	220	0	2580	750	220	0	17210

Road No.	Road Name	Bound	Hour	PC	TAXI	LGV3	LGV4	LGV6	HGV7	HGV8	PLB	PV4	PV5	NFB6	NFB7	NFB8	FBSD	FBDD	MC	HGV9	NFB9	Total
95	Ma Tau Wai Road	NB	**00:00 ~ 01:00**	300	150	10	60	30	10	10	10	0	10	10	10	10	0	60	40	10	0	730
			01:00 ~ 02:00	200	100	10	40	20	10	10	0	0	10	10	10	10	0	30	30	10	0	500
			02:00 ~ 03:00	150	70	0	30	10	10	10	0	0	10	10	10	10	0	20	20	10	0	370
			03:00 ~ 04:00	110	60	0	30	10	10	10	0	0	10	10	0	10	0	20	20	10	0	310
			04:00 ~ 05:00	110	60	0	30	10	10	10	0	0	10	10	0	10	0	20	20	10	0	310
			05:00 ~ 06:00	150	80	0	40	20	10	10	10	0	10	10	10	10	0	70	20	10	0	460
			06:00 ~ 07:00	300	150	10	70	30	10	10	40	0	10	10	10	10	0	180	40	10	0	890
			07:00 ~ 08:00	600	290	10	130	50	10	20	60	10	10	10	10	10	0	220	70	10	0	1520
			08:00 ~ 09:00	750	370	10	160	60	10	20	70	10	20	10	10	10	0	190	90	10	0	1800
			09:00 ~ 10:00	660	320	10	140	50	10	20	60	10	10	10	10	10	0	170	80	10	0	1580
			10:00 ~ 11:00	640	310	10	130	50	10	20	50	10	10	10	10	10	0	160	70	10	0	1510
			11:00 ~ 12:00	680	330	10	140	50	10	20	50	10	10	10	10	10	0	160	80	10	0	1590
			12:00 ~ 13:00	430	210	10	60	30	10	10	60	10	10	10	10	10	0	190	50	10	0	1120
			13:00 ~ 14:00	440	210	10	60	30	10	10	60	10	10	10	10	10	0	190	50	10	0	1130
			14:00 ~ 15:00	450	220	10	70	30	10	10	70	10	10	10	10	10	0	190	50	10	0	1170
			15:00 ~ 16:00	450	220	10	70	30	10	10	70	10	10	10	10	10	0	190	50	10	0	1170
			16:00 ~ 17:00	470	230	10	70	30	10	10	70	10	10	10	10	10	0	190	50	10	0	1200
			17:00 ~ 18:00	470	220	10	70	30	10	10	80	10	10	10	10	10	0	200	50	10	0	1210
			18:00 ~ 19:00	500	240	10	70	30	10	10	80	10	10	10	10	10	0	210	60	10	0	1280
			19:00 ~ 20:00	440	210	10	60	30	10	10	60	10	10	10	10	10	0	170	50	10	0	1110
			20:00 ~ 21:00	370	180	10	50	20	10	10	40	10	10	10	10	10	0	160	40	10	0	950
			21:00 ~ 22:00	380	190	10	60	20	10	10	40	10	10	10	10	10	0	150	50	10	0	980
			22:00 ~ 23:00	360	170	10	50	20	10	10	40	10	10	10	10	10	0	140	40	10	0	910
			23:00 ~ 00:00	290	140	10	40	20	10	10	30	10	10	10	10	10	0	130	40	10	0	780
			Whole Day Total (veh)	9700	4730	200	1730	710	240	290	1050	170	250	240	220	240	0	3410	1160	240	0	24580

Road No.	Road Name	Bound	Hour	PC	TAXI	LGV3	LGV4	LGV6	HGV7	HGV8	PLB	PV4	PV5	NFB6	NFB7	NFB8	FBSD	FBDD	MC	HGV9	NFB9	Total
96	Ma Tau Wai Road	SB	**00:00 ~ 01:00**	240	120	10	70	30	10	10	10	0	10	10	10	10	0	80	30	10	0	660
			01:00 ~ 02:00	160	80	10	50	20	10	10	0	0	10	10	10	10	0	40	20	10	0	450
			02:00 ~ 03:00	120	60	0	30	20	10	10	0	0	10	10	0	10	0	30	20	10	0	340
			03:00 ~ 04:00	90	50	0	30	10	10	10	0	0	10	0	0	10	0	30	10	10	0	270
			04:00 ~ 05:00	90	50	0	30	10	10	10	0	0	10	0	0	10	0	30	10	10	0	270
			05:00 ~ 06:00	130	60	0	40	20	10	10	10	0	10	10	0	10	0	100	20	10	0	440
			06:00 ~ 07:00	250	120	10	70	30	10	10	50	0	10	10	10	10	0	240	30	10	0	870
			07:00 ~ 08:00	490	240	10	130	50	10	20	80	10	10	10	10	10	0	300	60	10	0	1450
			08:00 ~ 09:00	610	300	10	170	60	10	20	90	10	10	10	10	10	0	250	70	10	0	1650
			09:00 ~ 10:00	540	260	10	150	60	10	20	80	10	10	10	10	10	0	220	60	10	0	1470
			10:00 ~ 11:00	520	250	10	140	50	10	20	70	10	10	10	10	10	0	220	60	10	0	1410
			11:00 ~ 12:00	550	270	10	150	60	10	20	70	10	10	10	10	10	0	210	60	10	0	1470
			12:00 ~ 13:00	420	200	10	90	40	10	10	60	10	10	10	10	10	0	190	50	10	0	1140
			13:00 ~ 14:00	430	210	10	90	40	10	10	60	10	10	10	10	10	0	200	50	10	0	1170
			14:00 ~ 15:00	430	210	10	90	40	10	10	70	10	10	10	10	10	0	200	50	10	0	1180
			15:00 ~ 16:00	440	210	10	90	40	10	10	70	10	10	10	10	10	0	200	50	10	0	1190
			16:00 ~ 17:00	450	220	10	100	40	10	10	70	10	10	10	10	10	0	200	50	10	0	1220
			17:00 ~ 18:00	450	220	10	100	40	10	10	80	10	10	10	10	10	0	200	50	10	0	1230
			18:00 ~ 19:00	480	230	10	100	40	10	10	80	10	10	10	10	10	0	210	60	10	0	1290
			19:00 ~ 20:00	430	210	10	90	40	10	10	60	10	10	10	10	10	0	180	50	10	0	1150
			20:00 ~ 21:00	360	170	10	80	30	10	10	40	10	10	10	10	10	0	160	40	10	0	970
			21:00 ~ 22:00	370	180	10	80	30	10	10	40	10	10	10	10	10	0	150	40	10	0	980
			22:00 ~ 23:00	340	170	10	70	30	10	10	40	10	10	10	10	10	0	140	40	10	0	920
			23:00 ~ 00:00	280	140	10	60	20	10	10	30	10	10	10	10	10	0	130	30	10	0	780
			Whole Day Total (veh)	8670	4230	200	2100	850	240	290	1160	170	240	220	200	240	0	3910	1010	240	0	23970

Road No.	Road Name	Bound	Hour	PC	TAXI	LGV3	LGV4	LGV6	HGV7	HGV8	PLB	PV4	PV5	NFB6	NFB7	NFB8	FBSD	FBDD	MC	HGV9	NFB9	Total
97	Ma Tau Wai Road	NB	**00:00 ~ 01:00**	230	110	0	40	20	10	10	10	0	10	10	10	10	0	60	30	10	0	570
			01:00 ~ 02:00	150	80	0	30	10	10	10	0	0	10	10	10	10	0	30	20	10	0	390
			02:00 ~ 03:00	110	60	0	20	10	10	10	0	0	10	10	0	10	0	20	20	0	0	290
			03:00 ~ 04:00	90	40	0	20	10	10	10	0	0	10	0	0	10	0	20	10	0	0	230
			04:00 ~ 05:00	90	40	0	20	10	10	10	0	0	10	0	0	10	0	20	10	0	0	230
			05:00 ~ 06:00	120	60	0	20	10	10	10	10	0	10	10	0	10	0	70	20	0	0	360
			06:00 ~ 07:00	230	110	0	40	20	10	10	40	0	10	10	10	10	0	180	30	10	0	720
			07:00 ~ 08:00	460	220	10	80	30	10	10	60	10	10	10	10	10	0	220	50	10	0	1210
			08:00 ~ 09:00	580	280	10	100	40	10	10	70	10	10	10	10	10	0	190	70	10	0	1420
			09:00 ~ 10:00	510	240	10	90	30	10	10	60	10	10	10	10	10	0	170	60	10	0	1250
			10:00 ~ 11:00	500	240	10	80	30	10	10	50	10	10	10	10	10	0	160	60	10	0	1210
			11:00 ~ 12:00	520	250	10	90	30	10	10	50	10	10	10	10	10	0	160	60	10	0	1250
			12:00 ~ 13:00	470	230	10	70	30	10	10	60	10	10	10	10	10	0	190	50	10	0	1190
			13:00 ~ 14:00	480	230	10	70	30	10	10	60	10	10	10	10	10	0	190	60	10	0	1210
			14:00 ~ 15:00	490	230	10	70	30	10	10	70	10	10	10	10	10	0	190	60	10	0	1230
			15:00 ~ 16:00	490	240	10	70	30	10	10	70	10	10	10	10	10	0	190	60	10	0	1240
			16:00 ~ 17:00	510	240	10	70	30	10	10	70	10	10	10	10	10	0	190	60	10	0	1260
			17:00 ~ 18:00	510	240	10	70	30	10	10	80	10	10	10	10	10	0	200	60	10	0	1280
			18:00 ~ 19:00	540	260	10	80	30	10	10	80	10	10	10	10	10	0	210	60	10	0	1350
			19:00 ~ 20:00	480	230	10	70	30	10	10	60	10	10	10	10	10	0	170	60	10	0	1190
			20:00 ~ 21:00	400	190	10	60	20	10	10	40	10	10	10	10	10	0	160	50	10	0	1010
			21:00 ~ 22:00	420	200	10	60	20	10	10	40	10	10	10	10	10	0	150	50	10	0	1030
			22:00 ~ 23:00	390	190	10	60	20	10	10	40	10	10	10	10	10	0	140	50	10	0	980
			23:00 ~ 00:00	320	150	10	50	20	10	10	30	10	10	10	10	10	0	130	40	10	0	830
			Whole Day Total (veh)	9090	4360	170	1430	570	240	240	1050	170	240	220	200	240	0	3410	1100	200	0	22930
98	Ma Tau Wai Road	SB	**00:00 ~ 01:00**	170	80	0	50	20	10	10	10	0	10	10	0	10	0	70	20	10	0	480
			01:00 ~ 02:00	120	60	0	30	10	10	10	0	0	10	10	0	10	0	30	20	10	0	330
			02:00 ~ 03:00	90	40	0	20	10	10	10	0	0	10	0	0	10	0	30	10	10	0	250
			03:00 ~ 04:00	70	30	0	20	10	10	10	0	0	10	0	0	0	0	30	10	0	0	200
			04:00 ~ 05:00	70	30	0	20	10	10	10	0	0	10	0	0	0	0	30	10	0	0	200
			05:00 ~ 06:00	90	40	0	30	10	10	10	10	0	10	0	0	10	0	80	10	10	0	320
			06:00 ~ 07:00	180	80	0	50	20	10	10	40	0	10	10	0	10	0	190	20	10	0	640
			07:00 ~ 08:00	350	170	10	90	30	10	10	70	10	10	10	10	10	0	240	40	10	0	1080
			08:00 ~ 09:00	440	210	10	110	40	10	10	80	10	10	10	10	10	0	200	50	10	0	1220
			09:00 ~ 10:00	380	180	10	90	40	10	10	60	10	10	10	10	10	0	180	40	10	0	1060
			10:00 ~ 11:00	370	180	10	90	40	10	10	50	10	10	10	10	10	0	180	40	10	0	1040
			11:00 ~ 12:00	390	180	10	100	40	10	10	50	10	10	10	10	10	0	170	50	10	0	1070
			12:00 ~ 13:00	340	160	10	70	30	10	10	50	10	10	10	10	10	0	140	40	10	0	920
			13:00 ~ 14:00	350	170	10	70	30	10	10	50	10	10	10	10	10	0	140	40	10	0	940
			14:00 ~ 15:00	350	170	10	70	30	10	10	50	10	10	10	10	10	0	140	40	10	0	940
			15:00 ~ 16:00	360	170	10	70	30	10	10	50	10	10	10	10	10	0	140	40	10	0	950
			16:00 ~ 17:00	370	170	10	70	30	10	10	50	10	10	10	10	10	0	140	40	10	0	960
			17:00 ~ 18:00	370	170	10	70	30	10	10	60	10	10	10	10	10	0	140	40	10	0	970
			18:00 ~ 19:00	390	180	10	80	30	10	10	60	10	10	10	10	10	0	150	50	10	0	1030
			19:00 ~ 20:00	350	170	10	70	30	10	10	50	10	10	10	10	10	0	120	40	10	0	920
			20:00 ~ 21:00	290	140	10	60	20	10	10	30	10	10	10	10	10	0	110	40	10	0	780
			21:00 ~ 22:00	300	140	10	60	20	10	10	30	10	10	10	10	10	0	110	40	10	0	790
			22:00 ~ 23:00	280	130	10	60	20	10	10	30	10	10	10	10	10	0	100	30	10	0	740
			23:00 ~ 00:00	230	110	10	50	20	10	10	20	10	10	10	10	10	0	90	30	10	0	640
			Whole Day Total (veh)	6700	3160	170	1500	600	240	240	900	170	240	200	170	220	0	2950	790	220	0	18470
99	San Shan Road	EB	**00:00 ~ 01:00**	10	10	0	10	0	0	0	0	0	0	0	0	0	0	0	0	0	0	30
			01:00 ~ 02:00	10	10	0	10	0	0	0	0	0	0	0	0	0	0	0	0	0	0	30
			02:00 ~ 03:00	10	10	0	10	0	0	0	0	0	0	0	0	0	0	0	0	0	0	30
			03:00 ~ 04:00	10	10	0	0	0	0	0	0	0	0	0	0	0	0	0	0	0	0	20
			04:00 ~ 05:00	10	10	0	0	0	0	0	0	0	0	0	0	0	0	0	0	0	0	20
			05:00 ~ 06:00	10	10	0	10	0	0	0	0	0	0	0	0	0	0	0	0	0	0	30
			06:00 ~ 07:00	10	10	0	10	0	0	0	0	0	0	0	0	0	0	10	0	0	0	40
			07:00 ~ 08:00	10	10	0	10	10	0	0	0	0	0	0	0	0	0	10	10	0	0	60
			08:00 ~ 09:00	10	10	0	10	10	0	0	0	0	0	0	0	0	0	10	10	0	0	60
			09:00 ~ 10:00	10	10	0	10	10	0	0	0	0	0	0	0	0	0	10	10	0	0	60
			10:00 ~ 11:00	10	10	0	10	10	0	0	0	0	0	0	0	0	0	10	10	0	0	60
			11:00 ~ 12:00	10	10	0	10	10	0	0	0	0	0	0	0	0	0	10	10	0	0	60
			12:00 ~ 13:00	20	10	0	10	10	0	0	0	0	0	0	0	0	0	0	10	0	0	60
			13:00 ~ 14:00	20	10	0	10	10	0	0	0	0	0	0	0	0	0	0	10	0	0	60
			14:00 ~ 15:00	20	10	0	10	10	0	0	0	0	0	0	0	0	0	0	10	0	0	60
			15:00 ~ 16:00	20	10	0	10	10	0	0	0	0	0	0	0	0	0	0	10	0	0	60
			16:00 ~ 17:00	20	10	0	10	10	0	0	0	0	0	0	0	0	0	0	10	0	0	60
			17:00 ~ 18:00	20	10	0	10	10	0	0	0	0	0	0	0	0	0	0	10	0	0	60
			18:00 ~ 19:00	20	10	0	10	10	0	0	0	0	0	0	0	0	0	0	10	0	0	60
			19:00 ~ 20:00	20	10	0	10	10	0	0	0	0	0	0	0	0	0	0	10	0	0	60
			20:00 ~ 21:00	20	10	0	10	10	0	0	0	0	0	0	0	0	0	0	10	0	0	60
			21:00 ~ 22:00	20	10	0	10	10	0	0	0	0	0	0	0	0	0	0	10	0	0	60
			22:00 ~ 23:00	20	10	0	10	10	0	0	0	0	0	0	0	0	0	0	10	0	0	60
			23:00 ~ 00:00	10	10	0	10	10	0	0	0	0	0	0	0	0	0	0	10	0	0	50
			Whole Day Total (veh)	350	240	0	220	170	0	0	0	0	0	0	0	0	0	60	170	0	0	1210
100	Ma Tau Wai Road	SB	**00:00 ~ 01:00**	170	80	0	50	20	10	10	10	0	10	10	0	10	0	70	20	10	0	480
			01:00 ~ 02:00	120	60	0	30	10	10	10	0	0	10	10	0	10	0	30	20	10	0	330
			02:00 ~ 03:00	90	40	0	20	10	10	10	0	0	10	0	0	10	0	30	10	10	0	250
			03:00 ~ 04:00	70	30	0	20	10	10	10	0	0	10	0	0	0	0	30	10	0	0	200
			04:00 ~ 05:00	70	30	0	20	10	10	10	0	0	10	0	0	0	0	30	10	0	0	200
			05:00 ~ 06:00	90	40	0	30	10	10	10	10	0	10	0	0	10	0	80	10	10	0	320
			06:00 ~ 07:00	180	80	0	50	20	10	10	40	0	10	10	0	10	0	190	20	10	0	640
			07:00 ~ 08:00	350	170	10	90	30	10	10	70	10	10	10	10	10	0	240	40	10	0	1080
			08:00 ~ 09:00	440	210	10	110	40	10	10	80	10	10	10	10	10	0	200	50	10	0	1220
			09:00 ~ 10:00	380	180	10	90	40	10	10	60	10	10	10	10	10	0	180	40	10	0	1060
			10:00 ~ 11:00	370	180	10	90	40	10	10	50	10	10	10	10	10	0	180	40	10	0	1040
			11:00 ~ 12:00	390	180	10	100	40	10	10	50	10	10	10	10	10	0	170	50	10	0	1070
			12:00 ~ 13:00	340	160	10	70	30	10	10	50	10	10	10	10	10	0	140	40	10	0	920
			13:00 ~ 14:00	350	170	10	70	30	10	10	50	10	10	10	10	10	0	140	40	10	0	940
			14:00 ~ 15:00	350	170	10	70	30	10	10	50	10	10	10	10	10	0	140	40	10	0	940
			15:00 ~ 16:00	360	170	10	70	30	10	10	50	10	10	10	10	10	0	140	40	10	0	950
			16:00 ~ 17:00	370	170	10	70	30	10	10	50	10	10	10	10	10	0	140	40	10	0	960
			17:00 ~ 18:00	370	170	10	70	30	10	10	60	10	10	10	10	10	0	140	40	10	0	970
			18:00 ~ 19:00	390	180	10	80	30	10	10	60	10	10	10	10	10	0	150	50	10	0	1030
			19:00 ~ 20:00	350	170	10	70	30	10	10	50	10	10	10	10	10	0	120	40	10	0	920
			20:00 ~ 21:00	290	140	10	60	20	10	10	30	10	10	10	10	10	0	110	40	10	0	780
			21:00 ~ 22:00	300	140	10	60	20	10	10	30	10	10	10	10	10	0	110	40	10	0	790
			22:00 ~ 23:00	280	130	10	60	20	10	10	30	10	10	10	10	10	0	100	30	10	0	740
			23:00 ~ 00:00	230	110	10	50	20	10	10	20	10	10	10	10	10	0	90	30	10	0	640
			Whole Day Total (veh)	6700	3160	170	1500	600	240	240	900	170	240	200	170	220	0	2950	790	220	0	18470

Road No.	Road Name	Bound	Hour	PC	TAXI	LGV3	LGV4	LGV6	HGV7	HGV8	PLB	PV4	PV5	NFB6	NFB7	NFB8	FBSD	FBDD	MC	HGV9	NFB9	Total
101	Tam Kung Road	NB	**00:00 ~ 01:00**	10	10	0	10	0	0	0	0	0	0	0	0	0	0	0	0	0	0	30
			01:00 ~ 02:00	10	10	0	10	0	0	0	0	0	0	0	0	0	0	0	0	0	0	30
			02:00 ~ 03:00	10	10	0	10	0	0	0	0	0	0	0	0	0	0	0	0	0	0	30
			03:00 ~ 04:00	10	10	0	0	0	0	0	0	0	0	0	0	0	0	0	0	0	0	20
			04:00 ~ 05:00	10	10	0	0	0	0	0	0	0	0	0	0	0	0	0	0	0	0	20
			05:00 ~ 06:00	10	10	0	10	0	0	0	0	0	0	0	0	0	0	0	0	0	0	30
			06:00 ~ 07:00	10	10	0	10	0	0	0	0	0	0	0	0	0	0	10	0	0	0	40
			07:00 ~ 08:00	10	10	0	10	10	0	0	0	0	0	0	0	0	0	10	10	0	0	60
			08:00 ~ 09:00	10	10	0	10	10	0	0	0	0	0	0	0	0	0	10	10	0	0	60
			09:00 ~ 10:00	10	10	0	10	10	0	0	0	0	0	0	0	0	0	10	10	0	0	60
			10:00 ~ 11:00	10	10	0	10	10	0	0	0	0	0	0	0	0	0	10	10	0	0	60
			11:00 ~ 12:00	10	10	0	10	10	0	0	0	0	0	0	0	0	0	10	10	0	0	60
			12:00 ~ 13:00	20	10	0	10	10	0	0	0	0	0	0	0	0	0	0	10	0	0	60
			13:00 ~ 14:00	20	10	0	10	10	0	0	0	0	0	0	0	0	0	0	10	0	0	60
			14:00 ~ 15:00	20	10	0	10	10	0	0	0	0	0	0	0	0	0	0	10	0	0	60
			15:00 ~ 16:00	20	10	0	10	10	0	0	0	0	0	0	0	0	0	0	10	0	0	60
			16:00 ~ 17:00	20	10	0	10	10	0	0	0	0	0	0	0	0	0	0	10	0	0	60
			17:00 ~ 18:00	20	10	0	10	10	0	0	0	0	0	0	0	0	0	0	10	0	0	60
			18:00 ~ 19:00	20	10	0	10	10	0	0	0	0	0	0	0	0	0	0	10	0	0	60
			19:00 ~ 20:00	20	10	0	10	10	0	0	0	0	0	0	0	0	0	0	10	0	0	60
			20:00 ~ 21:00	20	10	0	10	10	0	0	0	0	0	0	0	0	0	0	10	0	0	60
			21:00 ~ 22:00	20	10	0	10	10	0	0	0	0	0	0	0	0	0	0	10	0	0	60
			22:00 ~ 23:00	20	10	0	10	10	0	0	0	0	0	0	0	0	0	0	10	0	0	60
			23:00 ~ 00:00	10	10	0	10	10	0	0	0	0	0	0	0	0	0	0	10	0	0	50
			Whole Day Total (veh)	350	240	0	220	170	0	0	0	0	0	0	0	0	0	60	170	0	0	1210
102	Tam Kung Road	SB	**00:00 ~ 01:00**	20	10	0	10	10	0	0	10	0	0	0	0	0	0	20	10	0	0	90
			01:00 ~ 02:00	10	10	0	10	10	0	0	0	0	0	0	0	0	0	10	10	0	0	60
			02:00 ~ 03:00	10	10	0	10	0	0	0	0	0	0	0	0	0	0	10	10	0	0	50
			03:00 ~ 04:00	10	10	0	10	0	0	0	0	0	0	0	0	0	0	10	10	0	0	50
			04:00 ~ 05:00	10	10	0	10	0	0	0	0	0	0	0	0	0	0	10	10	0	0	50
			05:00 ~ 06:00	10	10	0	10	0	0	0	10	0	0	0	0	0	0	20	10	0	0	70
			06:00 ~ 07:00	20	10	0	10	10	0	0	10	0	0	0	0	0	0	50	10	0	0	120
			07:00 ~ 08:00	40	20	0	10	10	0	10	20	0	10	0	0	0	0	60	10	0	0	190
			08:00 ~ 09:00	40	20	0	10	10	0	10	20	0	10	0	0	0	0	50	10	0	0	180
			09:00 ~ 10:00	40	20	0	10	10	0	10	20	0	10	0	0	0	0	50	10	0	0	180
			10:00 ~ 11:00	40	20	0	10	10	0	10	20	0	10	0	0	0	0	50	10	0	0	180
			11:00 ~ 12:00	40	20	0	10	10	0	10	20	0	10	0	0	0	0	40	10	0	0	170
			12:00 ~ 13:00	50	30	0	10	10	0	10	20	0	10	0	0	0	0	60	10	0	0	210
			13:00 ~ 14:00	60	30	0	10	10	0	10	20	0	10	0	0	0	0	60	10	0	0	220
			14:00 ~ 15:00	60	30	0	10	10	0	10	20	0	10	0	0	0	0	60	10	0	0	220
			15:00 ~ 16:00	60	30	0	10	10	0	10	20	0	10	0	0	0	0	60	10	0	0	220
			16:00 ~ 17:00	60	30	0	10	10	0	10	20	0	10	0	0	0	0	60	10	0	0	220
			17:00 ~ 18:00	60	30	0	10	10	0	10	30	0	10	0	0	0	0	60	10	0	0	230
			18:00 ~ 19:00	60	30	0	10	10	0	10	30	0	10	0	0	0	0	70	10	0	0	240
			19:00 ~ 20:00	60	30	0	10	10	0	10	20	0	10	0	0	0	0	60	10	0	0	220
			20:00 ~ 21:00	50	30	0	10	10	0	10	20	0	10	0	0	0	0	50	10	0	0	200
			21:00 ~ 22:00	50	30	0	10	10	0	10	20	0	10	0	0	0	0	50	10	0	0	200
			22:00 ~ 23:00	50	30	0	10	10	0	10	20	0	10	0	0	0	0	50	10	0	0	200
			23:00 ~ 00:00	40	20	0	10	10	0	10	10	0	10	0	0	0	0	40	10	0	0	160
			Whole Day Total (veh)	950	520	0	240	200	0	170	380	0	170	0	0	0	0	1060	240	0	0	3930
103	San Shan Road	EB	**00:00 ~ 01:00**	10	10	0	10	0	0	0	0	0	0	0	0	0	0	0	10	0	0	40
			01:00 ~ 02:00	10	10	0	10	0	0	0	0	0	0	0	0	0	0	0	10	0	0	40
			02:00 ~ 03:00	10	10	0	10	0	0	0	0	0	0	0	0	0	0	0	0	0	0	30
			03:00 ~ 04:00	10	10	0	10	0	0	0	0	0	0	0	0	0	0	0	0	0	0	30
			04:00 ~ 05:00	10	10	0	10	0	0	0	0	0	0	0	0	0	0	0	0	0	0	30
			05:00 ~ 06:00	10	10	0	10	0	0	0	0	0	0	0	0	0	0	0	0	0	0	30
			06:00 ~ 07:00	10	10	0	10	0	0	0	0	0	0	0	0	0	0	0	10	0	0	40
			07:00 ~ 08:00	20	10	0	10	10	0	0	0	0	0	0	0	0	0	0	10	0	0	60
			08:00 ~ 09:00	20	10	0	10	10	0	0	0	0	0	0	0	0	0	0	10	0	0	60
			09:00 ~ 10:00	20	10	0	10	10	0	0	0	0	0	0	0	0	0	0	10	0	0	60
			10:00 ~ 11:00	20	10	0	10	10	0	0	0	0	0	0	0	0	0	0	10	0	0	60
			11:00 ~ 12:00	20	10	0	10	10	0	0	0	0	0	0	0	0	0	0	10	0	0	60
			12:00 ~ 13:00	30	20	0	10	10	0	0	0	0	0	0	0	0	0	0	10	0	0	80
			13:00 ~ 14:00	30	20	0	10	10	0	0	0	0	0	0	0	0	0	0	10	0	0	80
			14:00 ~ 15:00	30	20	0	10	10	0	0	0	0	0	0	0	0	0	0	10	0	0	80
			15:00 ~ 16:00	30	20	0	10	10	0	0	0	0	0	0	0	0	0	0	10	0	0	80
			16:00 ~ 17:00	30	20	0	10	10	0	0	0	0	0	0	0	0	0	0	10	0	0	80
			17:00 ~ 18:00	30	20	0	10	10	0	0	0	0	0	0	0	0	0	0	10	0	0	80
			18:00 ~ 19:00	30	20	0	10	10	0	0	0	0	0	0	0	0	0	0	10	0	0	80
			19:00 ~ 20:00	30	20	0	10	10	0	0	0	0	0	0	0	0	0	0	10	0	0	80
			20:00 ~ 21:00	20	10	0	10	10	0	0	0	0	0	0	0	0	0	0	10	0	0	60
			21:00 ~ 22:00	20	10	0	10	10	0	0	0	0	0	0	0	0	0	0	10	0	0	60
			22:00 ~ 23:00	20	10	0	10	10	0	0	0	0	0	0	0	0	0	0	10	0	0	60
			23:00 ~ 00:00	20	10	0	10	10	0	0	0	0	0	0	0	0	0	0	10	0	0	60
			Whole Day Total (veh)	490	320	0	240	170	0	0	0	0	0	0	0	0	0	0	200	0	0	1420
104	Tam Kung Road	SB	**00:00 ~ 01:00**	20	10	0	10	10	0	0	10	0	0	0	0	0	0	20	10	0	0	90
			01:00 ~ 02:00	10	10	0	10	10	0	0	0	0	0	0	0	0	0	10	10	0	0	60
			02:00 ~ 03:00	10	10	0	10	0	0	0	0	0	0	0	0	0	0	10	10	0	0	50
			03:00 ~ 04:00	10	10	0	10	0	0	0	0	0	0	0	0	0	0	10	10	0	0	50
			04:00 ~ 05:00	10	10	0	10	0	0	0	0	0	0	0	0	0	0	10	10	0	0	50
			05:00 ~ 06:00	10	10	0	10	0	0	0	10	0	0	0	0	0	0	20	10	0	0	70
			06:00 ~ 07:00	20	10	0	10	10	0	0	10	0	0	0	0	0	0	50	10	0	0	120
			07:00 ~ 08:00	40	20	0	10	10	0	10	20	0	10	0	0	0	0	60	10	0	0	190
			08:00 ~ 09:00	40	20	0	10	10	0	10	20	0	10	0	0	0	0	50	10	0	0	180
			09:00 ~ 10:00	40	20	0	10	10	0	10	20	0	10	0	0	0	0	50	10	0	0	180
			10:00 ~ 11:00	40	20	0	10	10	0	10	20	0	10	0	0	0	0	50	10	0	0	180
			11:00 ~ 12:00	40	20	0	10	10	0	10	20	0	10	0	0	0	0	40	10	0	0	170
			12:00 ~ 13:00	40	20	0	10	10	0	0	20	0	10	0	0	0	0	60	10	0	0	180
			13:00 ~ 14:00	40	20	0	10	10	0	0	20	0	10	0	0	0	0	60	10	0	0	180
			14:00 ~ 15:00	40	20	0	10	10	0	0	20	0	10	0	0	0	0	60	10	0	0	180
			15:00 ~ 16:00	40	20	0	10	10	0	0	20	0	10	0	0	0	0	60	10	0	0	180
			16:00 ~ 17:00	40	20	0	10	10	0	0	20	0	10	0	0	0	0	60	10	0	0	180
			17:00 ~ 18:00	40	20	0	10	10	0	0	30	0	10	0	0	0	0	60	10	0	0	190
			18:00 ~ 19:00	50	30	0	10	10	0	0	30	0	10	0	0	0	0	70	10	0	0	220
			19:00 ~ 20:00	40	20	0	10	10	0	0	20	0	10	0	0	0	0	60	10	0	0	180
			20:00 ~ 21:00	40	20	0	10	10	0	0	20	0	10	0	0	0	0	50	10	0	0	170
			21:00 ~ 22:00	40	20	0	10	10	0	0	20	0	10	0	0	0	0	50	10	0	0	170
			22:00 ~ 23:00	30	20	0	10	10	0	0	20	0	10	0	0	0	0	50	10	0	0	160
			23:00 ~ 00:00	30	20	0	10	10	0	0	10	0	10	0	0	0	0	40	10	0	0	140
			Whole Day Total (veh)	760	420	0	240	200	0	50	380	0	170	0	0	0	0	1060	240	0	0	3520

Road No.	Road Name	Bound	Hour	PC	TAXI	LGV3	LGV4	LGV6	HGV7	HGV8	PLB	PV4	PV5	NFB6	NFB7	NFB8	FBSD	FBDD	MC	HGV9	NFB9	Total
105	Pak Tai Street	NB	**00:00 ~ 01:00**	40	20	0	10	10	0	0	0	0	0	0	0	0	0	0	10	0	0	90
			01:00 ~ 02:00	30	20	0	10	10	0	0	0	0	0	0	0	0	0	0	10	0	0	80
			02:00 ~ 03:00	20	10	0	10	10	0	0	0	0	0	0	0	0	0	0	10	0	0	60
			03:00 ~ 04:00	20	10	0	10	0	0	0	0	0	0	0	0	0	0	0	10	0	0	50
			04:00 ~ 05:00	20	10	0	10	0	0	0	0	0	0	0	0	0	0	0	10	0	0	50
			05:00 ~ 06:00	20	10	0	10	10	0	0	0	0	0	0	0	0	0	0	10	0	0	60
			06:00 ~ 07:00	40	20	0	10	10	0	0	0	0	0	0	0	0	0	0	10	0	0	90
			07:00 ~ 08:00	70	40	0	10	10	0	10	0	0	10	0	0	10	0	0	10	0	0	170
			08:00 ~ 09:00	90	50	0	10	10	0	10	0	0	10	0	0	10	0	0	10	0	0	200
			09:00 ~ 10:00	80	40	0	10	10	0	10	0	0	10	0	0	10	0	0	10	0	0	180
			10:00 ~ 11:00	80	40	0	10	10	0	10	0	0	10	0	0	10	0	0	10	0	0	180
			11:00 ~ 12:00	80	40	0	10	10	0	10	0	0	10	0	0	10	0	0	10	0	0	180
			12:00 ~ 13:00	80	40	0	10	10	0	10	0	0	10	0	0	10	0	0	10	0	0	180
			13:00 ~ 14:00	80	40	0	10	10	0	10	0	0	10	0	0	10	0	0	10	0	0	180
			14:00 ~ 15:00	80	40	0	10	10	0	10	0	0	10	0	0	10	0	0	10	0	0	180
			15:00 ~ 16:00	80	40	0	10	10	0	10	0	0	10	0	0	10	0	0	10	0	0	180
			16:00 ~ 17:00	80	40	0	10	10	0	10	0	0	10	0	0	10	0	0	10	0	0	180
			17:00 ~ 18:00	80	40	0	10	10	0	10	0	0	10	0	0	10	0	0	10	0	0	180
			18:00 ~ 19:00	90	50	0	10	10	0	10	0	0	10	0	0	10	0	0	10	0	0	200
			19:00 ~ 20:00	80	40	0	10	10	0	10	0	0	10	0	0	10	0	0	10	0	0	180
			20:00 ~ 21:00	70	40	0	10	10	0	10	0	0	10	0	0	10	0	0	10	0	0	170
			21:00 ~ 22:00	70	40	0	10	10	0	10	0	0	10	0	0	10	0	0	10	0	0	170
			22:00 ~ 23:00	60	30	0	10	10	0	10	0	0	10	0	0	10	0	0	10	0	0	150
			23:00 ~ 00:00	50	30	0	10	10	0	10	0	0	10	0	0	10	0	0	10	0	0	140
			Whole Day Total (veh)	1490	780	0	240	220	0	170	0	0	170	0	0	170	0	0	240	0	0	3480
106	Pak Tai Street	NB	**00:00 ~ 01:00**	70	40	0	10	10	0	10	0	0	10	0	0	0	0	0	10	0	0	160
			01:00 ~ 02:00	40	20	0	10	10	0	10	0	0	10	0	0	0	0	0	10	0	0	110
			02:00 ~ 03:00	30	20	0	10	10	0	0	0	0	0	0	0	0	0	0	10	0	0	80
			03:00 ~ 04:00	30	20	0	10	10	0	0	0	0	0	0	0	0	0	0	10	0	0	80
			04:00 ~ 05:00	30	20	0	10	10	0	0	0	0	0	0	0	0	0	0	10	0	0	80
			05:00 ~ 06:00	40	20	0	10	10	0	0	0	0	0	0	0	0	0	0	10	0	0	90
			06:00 ~ 07:00	70	40	0	10	10	0	10	0	0	10	0	0	0	0	0	10	0	0	160
			07:00 ~ 08:00	130	70	0	20	10	10	10	0	0	10	10	10	10	0	0	20	10	0	320
			08:00 ~ 09:00	160	80	0	30	10	10	10	0	0	10	10	10	10	0	0	20	10	0	370
			09:00 ~ 10:00	140	70	0	20	10	10	10	0	0	10	10	10	10	0	0	20	10	0	330
			10:00 ~ 11:00	140	70	0	20	10	10	10	0	0	10	10	10	10	0	0	20	10	0	330
			11:00 ~ 12:00	140	70	0	20	10	10	10	0	0	10	10	10	10	0	0	20	10	0	330
			12:00 ~ 13:00	90	50	0	20	10	10	10	0	0	10	10	0	10	0	0	10	0	0	230
			13:00 ~ 14:00	100	50	0	20	10	10	10	0	0	10	10	0	10	0	0	10	0	0	240
			14:00 ~ 15:00	100	50	0	20	10	10	10	0	0	10	10	0	10	0	0	10	0	0	240
			15:00 ~ 16:00	100	50	0	20	10	10	10	0	0	10	10	0	10	0	0	10	0	0	240
			16:00 ~ 17:00	100	50	0	20	10	10	10	0	0	10	10	0	10	0	0	10	0	0	240
			17:00 ~ 18:00	100	50	0	20	10	10	10	0	0	10	10	0	10	0	0	10	0	0	240
			18:00 ~ 19:00	110	60	0	20	10	10	10	0	0	10	10	0	10	0	0	20	0	0	270
			19:00 ~ 20:00	100	50	0	20	10	10	10	0	0	10	10	0	10	0	0	10	0	0	240
			20:00 ~ 21:00	80	40	0	20	10	10	10	0	0	10	10	0	10	0	0	10	0	0	210
			21:00 ~ 22:00	80	40	0	20	10	10	10	0	0	10	10	0	10	0	0	10	0	0	210
			22:00 ~ 23:00	80	40	0	20	10	10	10	0	0	10	10	0	10	0	0	10	0	0	210
			23:00 ~ 00:00	60	30	0	10	10	10	10	0	0	10	10	0	10	0	0	10	0	0	170
			Whole Day Total (veh)	2120	1100	0	410	240	170	200	0	0	200	170	50	170	0	0	300	50	0	5180
107	Ma Hang Chung Road	EB	**00:00 ~ 01:00**	30	20	0	10	10	0	0	0	0	0	0	0	0	0	0	10	0	0	80
			01:00 ~ 02:00	20	10	0	10	10	0	0	0	0	0	0	0	0	0	0	10	0	0	60
			02:00 ~ 03:00	20	10	0	10	10	0	0	0	0	0	0	0	0	0	0	10	0	0	60
			03:00 ~ 04:00	10	10	0	10	0	0	0	0	0	0	0	0	0	0	0	10	0	0	40
			04:00 ~ 05:00	10	10	0	10	0	0	0	0	0	0	0	0	0	0	0	10	0	0	40
			05:00 ~ 06:00	20	10	0	10	10	0	0	0	0	0	0	0	0	0	0	10	0	0	60
			06:00 ~ 07:00	30	20	0	10	10	0	0	0	0	0	0	0	0	0	0	10	0	0	80
			07:00 ~ 08:00	60	30	0	10	10	0	10	0	0	10	0	0	10	0	0	10	0	0	150
			08:00 ~ 09:00	70	40	0	10	10	0	10	0	0	10	0	0	10	0	0	10	0	0	170
			09:00 ~ 10:00	60	30	0	10	10	0	10	0	0	10	0	0	10	0	0	10	0	0	150
			10:00 ~ 11:00	60	30	0	10	10	0	10	0	0	10	0	0	10	0	0	10	0	0	150
			11:00 ~ 12:00	60	30	0	10	10	0	10	0	0	10	0	0	10	0	0	10	0	0	150
			12:00 ~ 13:00	20	10	0	10	10	0	0	0	0	0	0	0	0	0	0	10	0	0	60
			13:00 ~ 14:00	20	10	0	10	10	0	0	0	0	0	0	0	0	0	0	10	0	0	60
			14:00 ~ 15:00	20	10	0	10	10	0	0	0	0	0	0	0	0	0	0	10	0	0	60
			15:00 ~ 16:00	20	10	0	10	10	0	0	0	0	0	0	0	0	0	0	10	0	0	60
			16:00 ~ 17:00	20	10	0	10	10	0	0	0	0	0	0	0	0	0	0	10	0	0	60
			17:00 ~ 18:00	20	10	0	10	10	0	0	0	0	0	0	0	0	0	0	10	0	0	60
			18:00 ~ 19:00	20	10	0	10	10	0	0	0	0	0	0	0	0	0	0	10	0	0	60
			19:00 ~ 20:00	20	10	0	10	10	0	0	0	0	0	0	0	0	0	0	10	0	0	60
			20:00 ~ 21:00	20	10	0	10	10	0	0	0	0	0	0	0	0	0	0	10	0	0	60
			21:00 ~ 22:00	20	10	0	10	10	0	0	0	0	0	0	0	0	0	0	10	0	0	60
			22:00 ~ 23:00	20	10	0	10	10	0	0	0	0	0	0	0	0	0	0	10	0	0	60
			23:00 ~ 00:00	10	10	0	10	10	0	0	0	0	0	0	0	0	0	0	10	0	0	50
			Whole Day Total (veh)	680	370	0	240	220	0	50	0	0	50	0	0	50	0	0	240	0	0	1900
108	Ma Hang Chung Road	WB	**00:00 ~ 01:00**	70	40	0	10	10	0	10	0	0	10	0	0	0	0	0	10	10	0	170
			01:00 ~ 02:00	40	20	0	10	10	0	10	0	0	10	0	0	0	0	0	10	10	0	120
			02:00 ~ 03:00	30	20	0	10	10	0	0	0	0	0	0	0	0	0	0	10	10	0	90
			03:00 ~ 04:00	30	20	0	10	10	0	0	0	0	0	0	0	0	0	0	10	10	0	90
			04:00 ~ 05:00	30	20	0	10	10	0	0	0	0	0	0	0	0	0	0	10	10	0	90
			05:00 ~ 06:00	40	20	0	10	10	0	0	0	0	0	0	0	0	0	0	10	10	0	100
			06:00 ~ 07:00	70	40	0	10	10	0	10	10	0	10	0	0	0	0	0	10	10	0	180
			07:00 ~ 08:00	130	70	0	20	10	10	10	10	0	10	10	10	10	0	20	20	10	0	350
			08:00 ~ 09:00	160	80	0	30	10	10	10	10	0	10	10	10	10	0	10	20	10	0	390
			09:00 ~ 10:00	140	70	0	20	10	10	10	10	0	10	10	10	10	0	10	20	10	0	350
			10:00 ~ 11:00	140	70	0	20	10	10	10	10	0	10	10	10	10	0	10	20	10	0	350
			11:00 ~ 12:00	140	70	0	20	10	10	10	10	0	10	10	10	10	0	10	20	10	0	350
			12:00 ~ 13:00	110	60	0	20	10	10	10	10	0	10	10	0	10	0	10	20	0	0	290
			13:00 ~ 14:00	110	60	0	20	10	10	10	10	0	10	10	0	10	0	10	20	0	0	290
			14:00 ~ 15:00	110	60	0	20	10	10	10	10	0	10	10	0	10	0	10	20	0	0	290
			15:00 ~ 16:00	110	60	0	20	10	10	10	10	0	10	10	0	10	0	10	20	0	0	290
			16:00 ~ 17:00	120	60	0	20	10	10	10	10	0	10	10	0	10	0	10	20	0	0	300
			17:00 ~ 18:00	120	60	0	20	10	10	10	10	0	10	10	0	10	0	10	20	0	0	300
			18:00 ~ 19:00	120	70	0	20	10	10	10	10	0	10	10	0	10	0	10	20	0	0	310
			19:00 ~ 20:00	110	60	0	20	10	10	10	10	0	10	10	0	10	0	10	20	0	0	290
			20:00 ~ 21:00	90	50	0	10	10	10	10	10	0	10	10	0	10	0	10	10	0	0	240
			21:00 ~ 22:00	100	50	0	10	10	10	10	10	0	10	10	0	10	0	10	10	0	0	250
			22:00 ~ 23:00	90	50	0	10	10	10	10	10	0	10	10	0	10	0	10	10	0	0	240
			23:00 ~ 00:00	70	40	0	10	10	10	10	10	0	10	10	0	10	0	10	10	0	0	210
			Whole Day Total (veh)	2280	1220	0	380	240	170	200	180	0	200	170	50	170	0	250	370	50	0	5930

Road No.	Road Name	Bound	Hour	PC	TAXI	LGV3	LGV4	LGV6	HGV7	HGV8	PLB	PV4	PV5	NFB6	NFB7	NFB8	FBSD	FBDD	MC	HGV9	NFB9	Total
109	Ma Hang Chung Road	WB	**00:00 ~ 01:00**	30	20	0	10	10	0	0	0	0	0	0	0	0	0	0	10	0	0	80
			01:00 ~ 02:00	20	10	0	10	10	0	0	0	0	0	0	0	0	0	0	10	0	0	60
			02:00 ~ 03:00	10	10	0	10	0	0	0	0	0	0	0	0	0	0	0	10	0	0	40
			03:00 ~ 04:00	10	10	0	10	0	0	0	0	0	0	0	0	0	0	0	10	0	0	40
			04:00 ~ 05:00	10	10	0	10	0	0	0	0	0	0	0	0	0	0	0	10	0	0	40
			05:00 ~ 06:00	20	10	0	10	0	0	0	0	0	0	0	0	0	0	0	10	0	0	50
			06:00 ~ 07:00	30	20	0	10	10	0	0	0	0	0	0	0	0	0	0	10	0	0	80
			07:00 ~ 08:00	50	30	0	10	10	0	0	0	0	10	0	0	0	0	0	10	0	0	120
			08:00 ~ 09:00	60	30	0	10	10	0	0	0	0	10	0	0	0	0	0	10	0	0	130
			09:00 ~ 10:00	50	30	0	10	10	0	0	0	0	10	0	0	0	0	0	10	0	0	120
			10:00 ~ 11:00	50	30	0	10	10	0	0	0	0	10	0	0	0	0	0	10	0	0	120
			11:00 ~ 12:00	50	30	0	10	10	0	0	0	0	10	0	0	0	0	0	10	0	0	120
			12:00 ~ 13:00	70	40	0	10	10	0	10	0	0	10	0	0	10	0	0	10	0	0	170
			13:00 ~ 14:00	70	40	0	10	10	0	10	0	0	10	0	0	10	0	0	10	0	0	170
			14:00 ~ 15:00	80	40	0	10	10	0	10	0	0	10	0	0	10	0	0	10	0	0	180
			15:00 ~ 16:00	80	40	0	10	10	0	10	0	0	10	0	0	10	0	0	10	0	0	180
			16:00 ~ 17:00	80	40	0	10	10	0	10	0	0	10	0	0	10	0	0	10	0	0	180
			17:00 ~ 18:00	80	40	0	10	10	0	10	0	0	10	0	0	10	0	0	10	0	0	180
			18:00 ~ 19:00	80	40	0	10	10	0	10	0	0	10	0	0	10	0	0	10	0	0	180
			19:00 ~ 20:00	70	40	0	10	10	0	10	0	0	10	0	0	10	0	0	10	0	0	170
			20:00 ~ 21:00	60	30	0	10	10	0	10	0	0	10	0	0	10	0	0	10	0	0	150
			21:00 ~ 22:00	60	30	0	10	10	0	10	0	0	10	0	0	10	0	0	10	0	0	150
			22:00 ~ 23:00	60	30	0	10	10	0	10	0	0	10	0	0	10	0	0	10	0	0	150
			23:00 ~ 00:00	50	30	0	10	10	0	10	0	0	10	0	0	10	0	0	10	0	0	140
			Whole Day Total (veh)	1230	680	0	240	200	0	120	0	0	170	0	0	120	0	0	240	0	0	3000
110	Ma Hang Chung Road	WB	**00:00 ~ 01:00**	60	30	0	10	10	0	10	0	0	10	0	0	0	0	10	10	0	0	150
			01:00 ~ 02:00	40	20	0	10	10	0	10	0	0	10	0	0	0	0	10	10	0	0	120
			02:00 ~ 03:00	30	20	0	10	10	0	0	0	0	0	0	0	0	0	10	10	0	0	90
			03:00 ~ 04:00	30	10	0	10	10	0	0	0	0	0	0	0	0	0	10	10	0	0	80
			04:00 ~ 05:00	20	10	0	10	10	0	0	0	0	0	0	0	0	0	10	10	0	0	70
			05:00 ~ 06:00	30	20	0	10	10	0	0	0	0	0	0	0	0	0	10	10	0	0	90
			06:00 ~ 07:00	60	30	0	10	10	0	10	10	0	10	0	0	0	0	10	10	0	0	160
			07:00 ~ 08:00	120	60	0	20	10	10	10	10	0	10	10	10	10	0	20	20	10	0	330
			08:00 ~ 09:00	150	80	0	30	10	10	10	10	0	10	10	10	10	0	10	20	10	0	380
			09:00 ~ 10:00	130	70	0	20	10	10	10	10	0	10	10	10	10	0	10	20	10	0	340
			10:00 ~ 11:00	130	70	0	20	10	10	10	10	0	10	10	10	10	0	10	20	10	0	340
			11:00 ~ 12:00	130	70	0	20	10	10	10	10	0	10	10	10	10	0	10	20	10	0	340
			12:00 ~ 13:00	140	80	0	20	10	10	10	10	0	10	10	10	10	0	10	20	0	0	350
			13:00 ~ 14:00	150	80	0	20	10	10	10	10	0	10	10	10	10	0	10	20	0	0	360
			14:00 ~ 15:00	150	80	0	20	10	10	10	10	0	10	10	10	10	0	10	20	0	0	360
			15:00 ~ 16:00	150	80	0	20	10	10	10	10	0	10	10	10	10	0	10	20	0	0	360
			16:00 ~ 17:00	160	80	0	20	10	10	10	10	0	10	10	10	10	0	10	20	0	0	370
			17:00 ~ 18:00	150	80	0	20	10	10	10	10	0	10	10	10	10	0	10	20	0	0	360
			18:00 ~ 19:00	160	90	0	20	10	10	10	10	0	10	10	10	10	0	10	20	0	0	380
			19:00 ~ 20:00	150	80	0	20	10	10	10	10	0	10	10	10	10	0	10	20	0	0	360
			20:00 ~ 21:00	120	70	0	20	10	10	10	10	0	10	10	10	10	0	10	20	0	0	320
			21:00 ~ 22:00	130	70	0	20	10	10	10	10	0	10	10	10	10	0	10	20	0	0	330
			22:00 ~ 23:00	120	60	0	20	10	10	10	10	0	10	10	10	10	0	10	20	0	0	310
			23:00 ~ 00:00	100	50	0	10	10	10	10	10	0	10	10	10	10	0	10	10	0	0	260
			Whole Day Total (veh)	2610	1390	0	410	240	170	200	180	0	200	170	170	170	0	250	400	50	0	6610
111	Sheung Heung Road	EB	**00:00 ~ 01:00**	50	30	0	20	10	10	10	10	0	10	0	0	0	0	30	10	0	0	190
			01:00 ~ 02:00	40	20	0	20	10	10	10	0	0	10	0	0	0	0	10	10	0	0	140
			02:00 ~ 03:00	30	20	0	10	10	0	10	0	0	0	0	0	0	0	10	10	0	0	100
			03:00 ~ 04:00	20	10	0	10	10	0	10	0	0	0	0	0	0	0	10	10	0	0	80
			04:00 ~ 05:00	20	10	0	10	10	0	10	0	0	0	0	0	0	0	10	10	0	0	80
			05:00 ~ 06:00	30	20	0	10	10	0	10	10	0	0	0	0	0	0	30	10	0	0	130
			06:00 ~ 07:00	50	30	0	20	10	10	10	20	0	10	0	0	0	0	70	10	0	0	240
			07:00 ~ 08:00	110	60	0	40	20	10	10	30	0	10	10	0	10	0	80	20	10	0	420
			08:00 ~ 09:00	130	70	0	50	20	10	10	30	0	10	10	0	10	0	70	20	10	0	450
			09:00 ~ 10:00	120	60	0	50	20	10	10	20	0	10	10	0	10	0	60	20	10	0	410
			10:00 ~ 11:00	110	60	0	50	20	10	10	20	0	10	10	0	10	0	60	20	10	0	400
			11:00 ~ 12:00	120	60	0	50	20	10	10	20	0	10	10	0	10	0	60	20	10	0	410
			12:00 ~ 13:00	60	30	0	30	10	10	10	30	0	10	0	0	10	0	80	10	10	0	300
			13:00 ~ 14:00	70	30	0	30	10	10	10	30	0	10	0	0	10	0	80	10	10	0	310
			14:00 ~ 15:00	70	40	0	30	10	10	10	30	0	10	0	0	10	0	80	10	10	0	320
			15:00 ~ 16:00	70	40	0	30	10	10	10	30	0	10	0	0	10	0	80	10	10	0	320
			16:00 ~ 17:00	70	40	0	30	10	10	10	30	0	10	0	0	10	0	80	10	10	0	320
			17:00 ~ 18:00	70	40	0	30	10	10	10	30	0	10	0	0	10	0	80	10	10	0	320
			18:00 ~ 19:00	70	40	0	30	10	10	10	30	0	10	0	0	10	0	80	10	10	0	320
			19:00 ~ 20:00	70	30	0	30	10	10	10	30	0	10	0	0	10	0	70	10	10	0	300
			20:00 ~ 21:00	60	30	0	20	10	10	10	20	0	10	0	0	10	0	60	10	10	0	260
			21:00 ~ 22:00	60	30	0	30	10	10	10	20	0	10	0	0	10	0	60	10	10	0	270
			22:00 ~ 23:00	50	30	0	20	10	10	10	20	0	10	0	0	10	0	60	10	10	0	250
			23:00 ~ 00:00	40	20	0	20	10	10	10	20	0	10	0	0	10	0	50	10	10	0	220
			Whole Day Total (veh)	1590	850	0	670	290	200	240	480	0	200	50	0	170	0	1360	290	170	0	6560
112	Sheung Heung Road	WB	**00:00 ~ 01:00**	20	10	0	10	10	0	0	0	0	0	0	0	0	0	0	10	0	0	60
			01:00 ~ 02:00	10	10	0	10	10	0	0	0	0	0	0	0	0	0	0	10	0	0	50
			02:00 ~ 03:00	10	10	0	10	0	0	0	0	0	0	0	0	0	0	0	10	0	0	40
			03:00 ~ 04:00	10	10	0	10	0	0	0	0	0	0	0	0	0	0	0	0	0	0	30
			04:00 ~ 05:00	10	10	0	10	0	0	0	0	0	0	0	0	0	0	0	0	0	0	30
			05:00 ~ 06:00	10	10	0	10	0	0	0	0	0	0	0	0	0	0	0	10	0	0	40
			06:00 ~ 07:00	20	10	0	10	10	0	0	0	0	0	0	0	0	0	0	10	0	0	60
			07:00 ~ 08:00	30	20	0	10	10	0	0	0	0	10	0	0	0	0	0	10	0	0	90
			08:00 ~ 09:00	40	20	0	10	10	0	0	0	0	10	0	0	0	0	0	10	0	0	100
			09:00 ~ 10:00	30	20	0	10	10	0	0	0	0	10	0	0	0	0	0	10	0	0	90
			10:00 ~ 11:00	30	20	0	10	10	0	0	0	0	10	0	0	0	0	0	10	0	0	90
			11:00 ~ 12:00	30	20	0	10	10	0	0	0	0	10	0	0	0	0	0	10	0	0	90
			12:00 ~ 13:00	20	10	0	10	10	0	10	0	0	0	0	0	0	0	0	10	0	0	70
			13:00 ~ 14:00	30	20	0	10	10	0	10	0	0	0	0	0	0	0	0	10	0	0	90
			14:00 ~ 15:00	30	20	0	10	10	0	10	0	0	0	0	0	0	0	0	10	0	0	90
			15:00 ~ 16:00	30	20	0	10	10	0	10	0	0	0	0	0	0	0	0	10	0	0	90
			16:00 ~ 17:00	30	20	0	10	10	0	10	0	0	0	0	0	0	0	0	10	0	0	90
			17:00 ~ 18:00	30	20	0	10	10	0	10	0	0	0	0	0	0	0	0	10	0	0	90
			18:00 ~ 19:00	30	20	0	10	10	0	10	0	0	0	0	0	0	0	0	10	0	0	90
			19:00 ~ 20:00	30	20	0	10	10	0	10	0	0	0	0	0	0	0	0	10	0	0	90
			20:00 ~ 21:00	20	10	0	10	10	0	10	0	0	0	0	0	0	0	0	10	0	0	70
			21:00 ~ 22:00	20	10	0	10	10	0	10	0	0	0	0	0	0	0	0	10	0	0	70
			22:00 ~ 23:00	20	10	0	10	10	0	10	0	0	0	0	0	0	0	0	10	0	0	70
			23:00 ~ 00:00	20	10	0	10	10	0	10	0	0	0	0	0	0	0	0	10	0	0	70
			Whole Day Total (veh)	560	360	0	240	200	0	120	0	0	50	0	0	0	0	0	220	0	0	1750

Road No.	Road Name	Bound	Hour	PC	TAXI	LGV3	LGV4	LGV6	HGV7	HGV8	PLB	PV4	PV5	NFB6	NFB7	NFB8	FBSD	FBDD	MC	HGV9	NFB9	Total
113	San Shan Road	EB	**00:00 ~ 01:00**	20	10	0	10	10	0	0	0	0	0	0	0	0	0	0	10	0	0	60
			01:00 ~ 02:00	10	10	0	10	10	0	0	0	0	0	0	0	0	0	0	10	0	0	50
			02:00 ~ 03:00	10	10	0	10	0	0	0	0	0	0	0	0	0	0	0	10	0	0	40
			03:00 ~ 04:00	10	10	0	10	0	0	0	0	0	0	0	0	0	0	0	10	0	0	40
			04:00 ~ 05:00	10	10	0	10	0	0	0	0	0	0	0	0	0	0	0	10	0	0	40
			05:00 ~ 06:00	10	10	0	10	0	0	0	0	0	0	0	0	0	0	0	10	0	0	40
			06:00 ~ 07:00	20	10	0	10	10	0	0	0	0	0	0	0	0	0	0	10	0	0	60
			07:00 ~ 08:00	30	20	0	10	10	0	10	0	0	10	0	0	0	0	0	10	0	0	100
			08:00 ~ 09:00	40	20	0	10	10	0	10	0	0	10	0	0	0	0	0	10	0	0	110
			09:00 ~ 10:00	30	20	0	10	10	0	10	0	0	10	0	0	0	0	0	10	0	0	100
			10:00 ~ 11:00	30	20	0	10	10	0	10	0	0	10	0	0	0	0	0	10	0	0	100
			11:00 ~ 12:00	30	20	0	10	10	0	10	0	0	10	0	0	0	0	0	10	0	0	100
			12:00 ~ 13:00	20	10	0	10	10	0	0	0	0	0	0	0	0	0	0	10	0	0	60
			13:00 ~ 14:00	20	10	0	10	10	0	0	0	0	0	0	0	0	0	0	10	0	0	60
			14:00 ~ 15:00	20	10	0	10	10	0	0	0	0	0	0	0	0	0	0	10	0	0	60
			15:00 ~ 16:00	20	10	0	10	10	0	0	0	0	0	0	0	0	0	0	10	0	0	60
			16:00 ~ 17:00	20	10	0	10	10	0	0	0	0	0	0	0	0	0	0	10	0	0	60
			17:00 ~ 18:00	20	10	0	10	10	0	0	0	0	0	0	0	0	0	0	10	0	0	60
			18:00 ~ 19:00	20	10	0	10	10	0	0	0	0	0	0	0	0	0	0	10	0	0	60
			19:00 ~ 20:00	20	10	0	10	10	0	0	0	0	0	0	0	0	0	0	10	0	0	60
			20:00 ~ 21:00	10	10	0	10	10	0	0	0	0	0	0	0	0	0	0	10	0	0	50
			21:00 ~ 22:00	10	10	0	10	10	0	0	0	0	0	0	0	0	0	0	10	0	0	50
			22:00 ~ 23:00	10	10	0	10	10	0	0	0	0	0	0	0	0	0	0	10	0	0	50
			23:00 ~ 00:00	10	10	0	10	10	0	0	0	0	0	0	0	0	0	0	10	0	0	50
			Whole Day Total (veh)	450	290	0	240	200	0	50	0	0	50	0	0	0	0	0	240	0	0	1520
114	Gillies Avenue North	SB	**00:00 ~ 01:00**	40	20	0	10	10	0	10	0	0	0	0	0	0	0	10	10	0	0	110
			01:00 ~ 02:00	30	20	0	10	10	0	10	0	0	0	0	0	0	0	10	10	0	0	100
			02:00 ~ 03:00	20	10	0	10	10	0	0	0	0	0	0	0	0	0	10	10	0	0	70
			03:00 ~ 04:00	20	10	0	10	10	0	0	0	0	0	0	0	0	0	10	10	0	0	70
			04:00 ~ 05:00	20	10	0	10	10	0	0	0	0	0	0	0	0	0	10	10	0	0	70
			05:00 ~ 06:00	20	10	0	10	10	0	0	0	0	0	0	0	0	0	10	10	0	0	70
			06:00 ~ 07:00	40	20	0	10	10	0	10	10	0	0	0	0	0	0	10	10	0	0	120
			07:00 ~ 08:00	70	40	0	20	10	10	10	10	0	10	0	0	10	0	10	10	10	0	220
			08:00 ~ 09:00	90	50	0	30	10	10	10	10	0	10	0	0	10	0	10	10	10	0	260
			09:00 ~ 10:00	80	40	0	20	10	10	10	10	0	10	0	0	10	0	10	10	10	0	230
			10:00 ~ 11:00	80	40	0	20	10	10	10	10	0	10	0	0	10	0	10	10	10	0	230
			11:00 ~ 12:00	80	40	0	30	10	10	10	10	0	10	0	0	10	0	10	10	10	0	240
			12:00 ~ 13:00	50	30	0	10	10	0	10	10	0	10	0	0	0	0	10	10	0	0	150
			13:00 ~ 14:00	50	30	0	10	10	0	10	10	0	10	0	0	0	0	10	10	0	0	150
			14:00 ~ 15:00	50	30	0	10	10	0	10	10	0	10	0	0	0	0	10	10	0	0	150
			15:00 ~ 16:00	50	30	0	10	10	0	10	10	0	10	0	0	0	0	10	10	0	0	150
			16:00 ~ 17:00	50	30	0	10	10	0	10	10	0	10	0	0	0	0	10	10	0	0	150
			17:00 ~ 18:00	50	30	0	10	10	0	10	10	0	10	0	0	0	0	10	10	0	0	150
			18:00 ~ 19:00	60	30	0	10	10	0	10	10	0	10	0	0	0	0	10	10	0	0	160
			19:00 ~ 20:00	50	30	0	10	10	0	10	10	0	10	0	0	0	0	10	10	0	0	150
			20:00 ~ 21:00	40	20	0	10	10	0	10	10	0	10	0	0	0	0	10	10	0	0	130
			21:00 ~ 22:00	40	20	0	10	10	0	10	10	0	10	0	0	0	0	10	10	0	0	130
			22:00 ~ 23:00	40	20	0	10	10	0	10	10	0	10	0	0	0	0	10	10	0	0	130
			23:00 ~ 00:00	30	20	0	10	10	0	10	10	0	10	0	0	0	0	10	10	0	0	120
			Whole Day Total (veh)	1150	630	0	310	240	50	200	180	0	170	0	0	50	0	240	240	50	0	3510
115	Pak Kung Street	EB	**00:00 ~ 01:00**	10	10	0	10	10	0	0	0	0	0	0	0	0	0	0	0	0	0	40
			01:00 ~ 02:00	10	10	0	10	10	0	0	0	0	0	0	0	0	0	0	0	0	0	40
			02:00 ~ 03:00	10	10	0	10	0	0	0	0	0	0	0	0	0	0	0	0	0	0	30
			03:00 ~ 04:00	10	10	0	10	0	0	0	0	0	0	0	0	0	0	0	0	0	0	30
			04:00 ~ 05:00	10	10	0	10	0	0	0	0	0	0	0	0	0	0	0	0	0	0	30
			05:00 ~ 06:00	10	10	0	10	0	0	0	0	0	0	0	0	0	0	0	0	0	0	30
			06:00 ~ 07:00	10	10	0	10	10	0	0	0	0	0	0	0	0	0	0	0	0	0	40
			07:00 ~ 08:00	10	10	0	10	10	0	10	0	0	0	0	0	0	0	0	10	0	0	60
			08:00 ~ 09:00	10	10	0	10	10	0	10	0	0	0	0	0	0	0	0	10	0	0	60
			09:00 ~ 10:00	10	10	0	10	10	0	10	0	0	0	0	0	0	0	0	10	0	0	60
			10:00 ~ 11:00	10	10	0	10	10	0	10	0	0	0	0	0	0	0	0	10	0	0	60
			11:00 ~ 12:00	10	10	0	10	10	0	10	0	0	0	0	0	0	0	0	10	0	0	60
			12:00 ~ 13:00	20	10	0	10	10	0	0	0	0	0	0	0	0	0	0	10	0	0	60
			13:00 ~ 14:00	20	10	0	10	10	0	0	0	0	0	0	0	0	0	0	10	0	0	60
			14:00 ~ 15:00	20	10	0	10	10	0	0	0	0	0	0	0	0	0	0	10	0	0	60
			15:00 ~ 16:00	20	10	0	10	10	0	0	0	0	0	0	0	0	0	0	10	0	0	60
			16:00 ~ 17:00	20	10	0	10	10	0	0	0	0	0	0	0	0	0	0	10	0	0	60
			17:00 ~ 18:00	20	10	0	10	10	0	0	0	0	0	0	0	0	0	0	10	0	0	60
			18:00 ~ 19:00	20	10	0	10	10	0	0	0	0	0	0	0	0	0	0	10	0	0	60
			19:00 ~ 20:00	20	10	0	10	10	0	0	0	0	0	0	0	0	0	0	10	0	0	60
			20:00 ~ 21:00	20	10	0	10	10	0	0	0	0	0	0	0	0	0	0	10	0	0	60
			21:00 ~ 22:00	20	10	0	10	10	0	0	0	0	0	0	0	0	0	0	10	0	0	60
			22:00 ~ 23:00	20	10	0	10	10	0	0	0	0	0	0	0	0	0	0	10	0	0	60
			23:00 ~ 00:00	20	10	0	10	10	0	0	0	0	0	0	0	0	0	0	10	0	0	60
			Whole Day Total (veh)	360	240	0	240	200	0	50	0	0	0	0	0	0	0	0	170	0	0	1260
116	Pak Kung Street	WB	**00:00 ~ 01:00**	120	60	0	40	20	10	10	0	0	10	10	0	10	0	0	20	10	0	320
			01:00 ~ 02:00	80	40	0	30	10	10	10	0	0	10	10	0	10	0	0	10	10	0	230
			02:00 ~ 03:00	60	30	0	20	10	10	10	0	0	10	0	0	0	0	0	10	0	0	160
			03:00 ~ 04:00	50	30	0	20	10	10	10	0	0	10	0	0	0	0	0	10	0	0	150
			04:00 ~ 05:00	50	30	0	20	10	10	10	0	0	10	0	0	0	0	0	10	0	0	150
			05:00 ~ 06:00	60	30	0	20	10	10	10	0	0	10	0	0	0	0	0	10	0	0	160
			06:00 ~ 07:00	120	60	0	40	20	10	10	0	0	10	10	0	10	0	0	20	10	0	320
			07:00 ~ 08:00	230	120	10	70	30	10	10	0	10	10	10	10	10	0	0	30	10	0	570
			08:00 ~ 09:00	290	150	10	90	30	10	10	0	10	10	10	10	10	0	0	40	10	0	690
			09:00 ~ 10:00	260	130	10	80	30	10	10	0	10	10	10	10	10	0	0	30	10	0	620
			10:00 ~ 11:00	250	130	10	70	30	10	10	0	10	10	10	10	10	0	0	30	10	0	600
			11:00 ~ 12:00	260	130	10	80	30	10	10	0	10	10	10	10	10	0	0	30	10	0	620
			12:00 ~ 13:00	170	90	0	40	20	10	10	0	0	10	10	10	10	0	0	20	10	0	410
			13:00 ~ 14:00	170	90	0	40	20	10	10	0	0	10	10	10	10	0	0	20	10	0	410
			14:00 ~ 15:00	170	90	0	40	20	10	10	0	0	10	10	10	10	0	0	20	10	0	410
			15:00 ~ 16:00	180	90	0	40	20	10	10	0	0	10	10	10	10	0	0	20	10	0	420
			16:00 ~ 17:00	180	90	0	40	20	10	10	0	0	10	10	10	10	0	0	20	10	0	420
			17:00 ~ 18:00	180	90	0	40	20	10	10	0	0	10	10	10	10	0	0	20	10	0	420
			18:00 ~ 19:00	190	100	0	50	20	10	10	0	0	10	10	10	10	0	0	20	10	0	450
			19:00 ~ 20:00	170	90	0	40	20	10	10	0	0	10	10	10	10	0	0	20	10	0	410
			20:00 ~ 21:00	150	80	0	40	20	10	10	0	0	10	10	10	10	0	0	20	10	0	380
			21:00 ~ 22:00	150	80	0	40	20	10	10	0	0	10	10	10	10	0	0	20	10	0	380
			22:00 ~ 23:00	140	70	0	30	20	10	10	0	0	10	10	10	10	0	0	20	10	0	350
			23:00 ~ 00:00	110	60	0	30	10	10	10	0	0	10	10	10	10	0	0	20	10	0	300
			Whole Day Total (veh)	3790	1960	50	1050	470	240	240	0	50	240	200	170	200	0	0	490	200	0	9350

Road No.	Road Name	Bound	Hour	PC	TAXI	LGV3	LGV4	LGV6	HGV7	HGV8	PLB	PV4	PV5	NFB6	NFB7	NFB8	FBSD	FBDD	MC	HGV9	NFB9	Total
117	Gillies Avenue North	NB	**00:00 ~ 01:00**	10	10	0	10	10	0	0	0	0	0	0	0	0	0	0	10	0	0	50
			01:00 ~ 02:00	10	10	0	10	10	0	0	0	0	0	0	0	0	0	0	10	0	0	50
			02:00 ~ 03:00	10	10	0	10	0	0	0	0	0	0	0	0	0	0	0	0	0	0	30
			03:00 ~ 04:00	10	10	0	10	0	0	0	0	0	0	0	0	0	0	0	0	0	0	30
			04:00 ~ 05:00	10	10	0	10	0	0	0	0	0	0	0	0	0	0	0	0	0	0	30
			05:00 ~ 06:00	10	10	0	10	0	0	0	0	0	0	0	0	0	0	0	0	0	0	30
			06:00 ~ 07:00	10	10	0	10	10	0	0	0	0	0	0	0	0	0	0	10	0	0	50
			07:00 ~ 08:00	20	10	0	10	10	0	10	0	0	0	0	0	0	0	0	10	0	0	70
			08:00 ~ 09:00	20	10	0	10	10	0	10	0	0	0	0	0	0	0	0	10	0	0	70
			09:00 ~ 10:00	20	10	0	10	10	0	10	0	0	0	0	0	0	0	0	10	0	0	70
			10:00 ~ 11:00	20	10	0	10	10	0	10	0	0	0	0	0	0	0	0	10	0	0	70
			11:00 ~ 12:00	20	10	0	10	10	0	10	0	0	0	0	0	0	0	0	10	0	0	70
			12:00 ~ 13:00	40	20	0	10	10	0	10	0	0	10	0	0	0	0	0	10	0	0	110
			13:00 ~ 14:00	40	20	0	10	10	0	10	0	0	10	0	0	0	0	0	10	0	0	110
			14:00 ~ 15:00	40	20	0	10	10	0	10	0	0	10	0	0	0	0	0	10	0	0	110
			15:00 ~ 16:00	40	20	0	10	10	0	10	0	0	10	0	0	0	0	0	10	0	0	110
			16:00 ~ 17:00	40	20	0	10	10	0	10	0	0	10	0	0	0	0	0	10	0	0	110
			17:00 ~ 18:00	40	20	0	10	10	0	10	0	0	10	0	0	0	0	0	10	0	0	110
			18:00 ~ 19:00	50	30	0	10	10	0	10	0	0	10	0	0	0	0	0	10	0	0	130
			19:00 ~ 20:00	40	20	0	10	10	0	10	0	0	10	0	0	0	0	0	10	0	0	110
			20:00 ~ 21:00	40	20	0	10	10	0	10	0	0	10	0	0	0	0	0	10	0	0	110
			21:00 ~ 22:00	40	20	0	10	10	0	10	0	0	10	0	0	0	0	0	10	0	0	110
			22:00 ~ 23:00	30	20	0	10	10	0	10	0	0	10	0	0	0	0	0	10	0	0	100
			23:00 ~ 00:00	30	20	0	10	10	0	10	0	0	10	0	0	0	0	0	10	0	0	100
			Whole Day Total (veh)	640	370	0	240	200	0	170	0	0	120	0	0	0	0	0	200	0	0	1940
118	Gillies Avenue North	SB	**00:00 ~ 01:00**	90	50	0	30	10	10	10	0	0	10	0	0	10	0	10	10	10	0	250
			01:00 ~ 02:00	60	30	0	20	10	10	10	0	0	10	0	0	10	0	10	10	10	0	190
			02:00 ~ 03:00	50	30	0	20	10	10	10	0	0	10	0	0	0	0	10	10	0	0	160
			03:00 ~ 04:00	40	20	0	10	10	0	10	0	0	10	0	0	0	0	10	10	0	0	120
			04:00 ~ 05:00	40	20	0	10	10	0	10	0	0	10	0	0	0	0	10	10	0	0	120
			05:00 ~ 06:00	50	30	0	20	10	10	10	0	0	10	0	0	0	0	10	10	0	0	160
			06:00 ~ 07:00	90	50	0	30	10	10	10	10	0	10	0	0	10	0	10	10	10	0	260
			07:00 ~ 08:00	180	90	10	50	20	10	10	10	0	10	10	10	10	0	10	20	10	0	460
			08:00 ~ 09:00	230	120	10	60	30	10	10	10	0	10	10	10	10	0	10	30	10	0	570
			09:00 ~ 10:00	200	100	10	60	20	10	10	10	0	10	10	10	10	0	10	30	10	0	510
			10:00 ~ 11:00	190	100	10	60	20	10	10	10	0	10	10	10	10	0	10	20	10	0	490
			11:00 ~ 12:00	200	100	10	60	20	10	10	10	0	10	10	10	10	0	10	30	10	0	510
			12:00 ~ 13:00	140	70	0	20	10	10	10	10	0	10	10	10	10	0	10	20	10	0	350
			13:00 ~ 14:00	140	70	0	20	10	10	10	10	0	10	10	10	10	0	10	20	10	0	350
			14:00 ~ 15:00	140	70	0	20	10	10	10	10	0	10	10	10	10	0	10	20	10	0	350
			15:00 ~ 16:00	140	70	0	20	10	10	10	10	0	10	10	10	10	0	10	20	10	0	350
			16:00 ~ 17:00	150	80	0	30	10	10	10	10	0	10	10	10	10	0	10	20	10	0	380
			17:00 ~ 18:00	150	80	0	30	10	10	10	10	0	10	10	10	10	0	10	20	10	0	380
			18:00 ~ 19:00	160	80	0	30	10	10	10	10	0	10	10	10	10	0	10	20	10	0	390
			19:00 ~ 20:00	140	70	0	20	10	10	10	10	0	10	10	10	10	0	10	20	10	0	350
			20:00 ~ 21:00	120	60	0	20	10	10	10	10	0	10	10	10	10	0	10	20	10	0	320
			21:00 ~ 22:00	120	60	0	20	10	10	10	10	0	10	10	10	10	0	10	20	10	0	320
			22:00 ~ 23:00	110	60	0	20	10	10	10	10	0	10	10	10	10	0	10	20	10	0	310
			23:00 ~ 00:00	90	50	0	20	10	10	10	10	0	10	10	10	10	0	10	10	10	0	270
			Whole Day Total (veh)	3020	1560	50	700	300	220	240	180	0	240	170	170	200	0	240	430	200	0	7920
119	Gillies Avenue North	NB	**00:00 ~ 01:00**	10	10	0	10	10	0	0	0	0	0	0	0	0	0	0	10	0	0	50
			01:00 ~ 02:00	10	10	0	10	10	0	0	0	0	0	0	0	0	0	0	10	0	0	50
			02:00 ~ 03:00	10	10	0	10	10	0	0	0	0	0	0	0	0	0	0	0	0	0	40
			03:00 ~ 04:00	10	10	0	10	0	0	0	0	0	0	0	0	0	0	0	0	0	0	30
			04:00 ~ 05:00	10	10	0	10	0	0	0	0	0	0	0	0	0	0	0	0	0	0	30
			05:00 ~ 06:00	10	10	0	10	10	0	0	0	0	0	0	0	0	0	0	0	0	0	40
			06:00 ~ 07:00	10	10	0	10	10	0	0	0	0	0	0	0	0	0	0	10	0	0	50
			07:00 ~ 08:00	20	10	0	10	10	0	10	0	0	0	0	0	0	0	0	10	0	0	70
			08:00 ~ 09:00	20	10	0	10	10	0	10	0	0	0	0	0	0	0	0	10	0	0	70
			09:00 ~ 10:00	20	10	0	10	10	0	10	0	0	0	0	0	0	0	0	10	0	0	70
			10:00 ~ 11:00	20	10	0	10	10	0	10	0	0	0	0	0	0	0	0	10	0	0	70
			11:00 ~ 12:00	20	10	0	10	10	0	10	0	0	0	0	0	0	0	0	10	0	0	70
			12:00 ~ 13:00	40	20	0	10	10	0	10	0	0	10	0	0	0	0	0	10	0	0	110
			13:00 ~ 14:00	40	20	0	10	10	0	10	0	0	10	0	0	0	0	0	10	0	0	110
			14:00 ~ 15:00	40	20	0	10	10	0	10	0	0	10	0	0	0	0	0	10	0	0	110
			15:00 ~ 16:00	40	20	0	10	10	0	10	0	0	10	0	0	0	0	0	10	0	0	110
			16:00 ~ 17:00	50	30	0	10	10	0	10	0	0	10	0	0	0	0	0	10	0	0	130
			17:00 ~ 18:00	40	30	0	10	10	0	10	0	0	10	0	0	0	0	0	10	0	0	120
			18:00 ~ 19:00	50	30	0	10	10	0	10	0	0	10	0	0	0	0	0	10	0	0	130
			19:00 ~ 20:00	40	20	0	10	10	0	10	0	0	10	0	0	0	0	0	10	0	0	110
			20:00 ~ 21:00	40	20	0	10	10	0	10	0	0	10	0	0	0	0	0	10	0	0	110
			21:00 ~ 22:00	40	20	0	10	10	0	10	0	0	10	0	0	0	0	0	10	0	0	110
			22:00 ~ 23:00	40	20	0	10	10	0	10	0	0	10	0	0	0	0	0	10	0	0	110
			23:00 ~ 00:00	30	20	0	10	10	0	10	0	0	10	0	0	0	0	0	10	0	0	100
			Whole Day Total (veh)	660	390	0	240	220	0	170	0	0	120	0	0	0	0	0	200	0	0	2000
120	Gillies Avenue North	SB	**00:00 ~ 01:00**	120	60	0	50	20	10	10	0	0	10	10	0	10	0	10	20	10	0	340
			01:00 ~ 02:00	80	40	0	30	10	10	10	0	0	10	10	0	10	0	10	10	10	0	240
			02:00 ~ 03:00	60	30	0	20	10	10	10	0	0	10	0	0	0	0	10	10	10	0	180
			03:00 ~ 04:00	50	30	0	20	10	10	10	0	0	10	0	0	0	0	10	10	0	0	160
			04:00 ~ 05:00	50	30	0	20	10	10	10	0	0	10	0	0	0	0	10	10	0	0	160
			05:00 ~ 06:00	60	30	0	30	10	10	10	0	0	10	0	0	0	0	10	10	10	0	190
			06:00 ~ 07:00	120	60	0	50	20	10	10	10	0	10	10	0	10	0	10	20	10	0	350
			07:00 ~ 08:00	240	120	10	90	30	10	10	10	10	10	10	10	10	0	10	30	10	0	620
			08:00 ~ 09:00	300	150	10	110	40	10	20	10	10	10	10	10	10	0	10	40	10	0	760
			09:00 ~ 10:00	260	130	10	100	40	10	10	10	10	10	10	10	10	0	10	30	10	0	670
			10:00 ~ 11:00	250	130	10	90	40	10	10	10	10	10	10	10	10	0	10	30	10	0	650
			11:00 ~ 12:00	270	140	10	100	40	10	10	10	10	10	10	10	10	0	10	30	10	0	690
			12:00 ~ 13:00	240	130	0	50	20	10	10	10	10	10	10	10	10	0	10	30	10	0	570
			13:00 ~ 14:00	250	130	0	50	20	10	10	10	10	10	10	10	10	0	10	30	10	0	580
			14:00 ~ 15:00	250	130	0	50	20	10	10	10	10	10	10	10	10	0	10	30	10	0	580
			15:00 ~ 16:00	250	130	0	50	20	10	10	10	10	10	10	10	10	0	10	30	10	0	580
			16:00 ~ 17:00	260	140	0	50	20	10	10	10	10	10	10	10	10	0	10	30	10	0	600
			17:00 ~ 18:00	260	130	0	50	20	10	10	10	10	10	10	10	10	0	10	30	10	0	590
			18:00 ~ 19:00	280	140	0	50	20	10	10	10	10	10	10	10	10	0	10	30	10	0	620
			19:00 ~ 20:00	250	130	0	50	20	10	10	10	10	10	10	10	10	0	10	30	10	0	580
			20:00 ~ 21:00	210	110	0	40	20	10	10	10	10	10	10	10	10	0	10	30	10	0	510
			21:00 ~ 22:00	220	110	0	40	20	10	10	10	10	10	10	10	10	0	10	30	10	0	520
			22:00 ~ 23:00	200	100	0	40	20	10	10	10	10	10	10	10	10	0	10	30	10	0	490
			23:00 ~ 00:00	160	80	0	30	10	10	10	10	10	10	10	10	10	0	10	20	10	0	400
			Whole Day Total (veh)	4690	2410	50	1260	510	240	250	180	170	240	200	170	200	0	240	600	220	0	11630

Road No.	Road Name	Bound	Hour	PC	TAXI	LGV3	LGV4	LGV6	HGV7	HGV8	PLB	PV4	PV5	NFB6	NFB7	NFB8	FBSD	FBDD	MC	HGV9	NFB9	Total
121	Gillies Avenue North	WB	**00:00 ~ 01:00**	40	20	0	10	10	0	0	10	0	0	0	0	0	0	20	10	0	0	120
			01:00 ~ 02:00	20	10	0	10	10	0	0	0	0	0	0	0	0	0	10	10	0	0	70
			02:00 ~ 03:00	20	10	0	10	10	0	0	0	0	0	0	0	0	0	10	10	0	0	70
			03:00 ~ 04:00	20	10	0	10	10	0	0	0	0	0	0	0	0	0	10	10	0	0	70
			04:00 ~ 05:00	20	10	0	10	10	0	0	0	0	0	0	0	0	0	10	10	0	0	70
			05:00 ~ 06:00	20	10	0	10	10	0	0	10	0	0	0	0	0	0	20	10	0	0	90
			06:00 ~ 07:00	40	20	0	10	10	0	0	20	0	0	0	0	0	0	50	10	0	0	160
			07:00 ~ 08:00	70	40	0	10	10	10	10	20	0	10	0	0	10	0	70	10	0	0	270
			08:00 ~ 09:00	80	40	0	20	10	10	10	20	0	10	0	0	10	0	60	10	0	0	280
			09:00 ~ 10:00	70	40	0	20	10	10	10	20	0	10	0	0	10	0	50	10	0	0	260
			10:00 ~ 11:00	70	40	0	20	10	10	10	20	0	10	0	0	10	0	50	10	0	0	260
			11:00 ~ 12:00	70	40	0	20	10	10	10	20	0	10	0	0	10	0	50	10	0	0	260
			12:00 ~ 13:00	70	40	0	10	10	0	10	20	0	10	0	0	10	0	60	10	0	0	250
			13:00 ~ 14:00	70	40	0	10	10	0	10	20	0	10	0	0	10	0	60	10	0	0	250
			14:00 ~ 15:00	70	40	0	10	10	0	10	20	0	10	0	0	10	0	60	10	0	0	250
			15:00 ~ 16:00	70	40	0	10	10	0	10	20	0	10	0	0	10	0	60	10	0	0	250
			16:00 ~ 17:00	70	40	0	10	10	0	10	20	0	10	0	0	10	0	60	10	0	0	250
			17:00 ~ 18:00	70	40	0	10	10	0	10	30	0	10	0	0	10	0	60	10	0	0	260
			18:00 ~ 19:00	80	40	0	10	10	0	10	30	0	10	0	0	10	0	60	10	0	0	270
			19:00 ~ 20:00	70	40	0	10	10	0	10	20	0	10	0	0	10	0	50	10	0	0	240
			20:00 ~ 21:00	60	30	0	10	10	0	10	10	0	10	0	0	10	0	50	10	0	0	210
			21:00 ~ 22:00	60	30	0	10	10	0	10	10	0	10	0	0	10	0	50	10	0	0	210
			22:00 ~ 23:00	60	30	0	10	10	0	10	10	0	10	0	0	10	0	40	10	0	0	200
			23:00 ~ 00:00	50	30	0	10	10	0	10	10	0	10	0	0	10	0	40	10	0	0	190
			Whole Day Total (veh)	1340	730	0	280	240	50	170	360	0	170	0	0	170	0	1060	240	0	0	4810
122	Ma Tau Wai Road	NB	**00:00 ~ 01:00**	20	10	0	10	10	0	10	10	0	0	0	0	0	0	50	10	0	0	130
			01:00 ~ 02:00	20	10	0	10	10	0	10	0	0	0	0	0	0	0	30	10	0	0	100
			02:00 ~ 03:00	10	10	0	10	10	0	0	0	0	0	0	0	0	0	20	10	0	0	70
			03:00 ~ 04:00	10	10	0	10	10	0	0	0	0	0	0	0	0	0	20	10	0	0	70
			04:00 ~ 05:00	10	10	0	10	10	0	0	0	0	0	0	0	0	0	20	10	0	0	70
			05:00 ~ 06:00	10	10	0	10	10	0	0	10	0	0	0	0	0	0	60	10	0	0	120
			06:00 ~ 07:00	20	10	0	10	10	0	10	40	0	0	0	0	0	0	150	10	0	0	260
			07:00 ~ 08:00	40	20	0	20	10	10	10	50	0	10	0	0	0	0	190	10	10	0	380
			08:00 ~ 09:00	50	30	0	30	10	10	10	60	0	10	0	0	0	0	160	10	10	0	390
			09:00 ~ 10:00	40	20	0	20	10	10	10	50	0	10	0	0	0	0	140	10	10	0	330
			10:00 ~ 11:00	40	20	0	20	10	10	10	40	0	10	0	0	0	0	140	10	10	0	320
			11:00 ~ 12:00	40	20	0	30	10	10	10	40	0	10	0	0	0	0	130	10	10	0	320
			12:00 ~ 13:00	30	20	0	10	10	0	10	50	0	0	0	0	0	0	140	10	0	0	280
			13:00 ~ 14:00	30	20	0	10	10	0	10	50	0	0	0	0	0	0	140	10	0	0	280
			14:00 ~ 15:00	30	20	0	10	10	0	10	50	0	0	0	0	0	0	140	10	0	0	280
			15:00 ~ 16:00	30	20	0	10	10	0	10	50	0	0	0	0	0	0	140	10	0	0	280
			16:00 ~ 17:00	30	20	0	10	10	0	10	50	0	0	0	0	0	0	140	10	0	0	280
			17:00 ~ 18:00	30	20	0	10	10	0	10	60	0	0	0	0	0	0	140	10	0	0	290
			18:00 ~ 19:00	30	20	0	10	10	0	10	60	0	0	0	0	0	0	150	10	0	0	300
			19:00 ~ 20:00	30	20	0	10	10	0	10	50	0	0	0	0	0	0	120	10	0	0	260
			20:00 ~ 21:00	20	10	0	10	10	0	10	30	0	0	0	0	0	0	110	10	0	0	210
			21:00 ~ 22:00	20	10	0	10	10	0	10	30	0	0	0	0	0	0	110	10	0	0	210
			22:00 ~ 23:00	20	10	0	10	10	0	10	30	0	0	0	0	0	0	100	10	0	0	200
			23:00 ~ 00:00	20	10	0	10	10	0	10	20	0	0	0	0	0	0	90	10	0	0	180
			Whole Day Total (veh)	630	380	0	310	240	50	200	830	0	50	0	0	0	0	2630	240	50	0	5610
123	Ma Tau Wai Road	SB	**00:00 ~ 01:00**	30	20	0	10	10	0	10	10	0	0	0	0	0	0	50	10	0	0	150
			01:00 ~ 02:00	20	10	0	10	10	0	10	0	0	0	0	0	0	0	30	10	0	0	100
			02:00 ~ 03:00	10	10	0	10	10	0	0	0	0	0	0	0	0	0	20	10	0	0	70
			03:00 ~ 04:00	10	10	0	10	10	0	0	0	0	0	0	0	0	0	20	10	0	0	70
			04:00 ~ 05:00	10	10	0	10	10	0	0	0	0	0	0	0	0	0	20	10	0	0	70
			05:00 ~ 06:00	20	10	0	10	10	0	0	10	0	0	0	0	0	0	60	10	0	0	130
			06:00 ~ 07:00	30	20	0	10	10	0	10	30	0	0	0	0	0	0	140	10	0	0	260
			07:00 ~ 08:00	50	30	0	20	10	10	10	50	0	10	0	0	0	0	180	10	10	0	390
			08:00 ~ 09:00	60	30	0	30	10	10	10	60	0	10	0	0	0	0	150	10	10	0	390
			09:00 ~ 10:00	50	30	0	20	10	10	10	50	0	10	0	0	0	0	130	10	10	0	340
			10:00 ~ 11:00	50	30	0	20	10	10	10	40	0	10	0	0	0	0	130	10	10	0	330
			11:00 ~ 12:00	50	30	0	20	10	10	10	40	0	10	0	0	0	0	130	10	10	0	330
			12:00 ~ 13:00	20	10	0	10	10	10	10	50	0	0	0	0	0	0	140	10	0	0	270
			13:00 ~ 14:00	20	10	0	10	10	10	10	50	0	0	0	0	0	0	150	10	0	0	280
			14:00 ~ 15:00	20	10	0	10	10	10	10	50	0	0	0	0	0	0	150	10	0	0	280
			15:00 ~ 16:00	20	10	0	10	10	10	10	50	0	0	0	0	0	0	150	10	0	0	280
			16:00 ~ 17:00	20	10	0	10	10	10	10	50	0	0	0	0	0	0	150	10	0	0	280
			17:00 ~ 18:00	20	10	0	10	10	10	10	60	0	0	0	0	0	0	150	10	0	0	290
			18:00 ~ 19:00	30	20	0	10	10	10	10	60	0	0	0	0	0	0	160	10	0	0	320
			19:00 ~ 20:00	20	10	0	10	10	10	10	50	0	0	0	0	0	0	130	10	0	0	260
			20:00 ~ 21:00	20	10	0	10	10	10	10	30	0	0	0	0	0	0	120	10	0	0	230
			21:00 ~ 22:00	20	10	0	10	10	10	10	30	0	0	0	0	0	0	110	10	0	0	220
			22:00 ~ 23:00	20	10	0	10	10	10	10	30	0	0	0	0	0	0	110	10	0	0	220
			23:00 ~ 00:00	20	10	0	10	10	10	10	30	0	0	0	0	0	0	100	10	0	0	210
			Whole Day Total (veh)	640	370	0	300	240	170	200	830	0	50	0	0	0	0	2680	240	50	0	5770
124	Ma Tau Wai Road	NB	**00:00 ~ 01:00**	20	10	0	20	10	0	10	10	0	0	0	0	0	0	50	10	0	0	140
			01:00 ~ 02:00	20	10	0	10	10	0	10	0	0	0	0	0	0	0	30	10	0	0	100
			02:00 ~ 03:00	10	10	0	10	10	0	10	0	0	0	0	0	0	0	20	10	0	0	80
			03:00 ~ 04:00	10	10	0	10	10	0	0	0	0	0	0	0	0	0	20	10	0	0	70
			04:00 ~ 05:00	10	10	0	10	10	0	0	0	0	0	0	0	0	0	20	10	0	0	70
			05:00 ~ 06:00	10	10	0	10	10	0	10	10	0	0	0	0	0	0	60	10	0	0	130
			06:00 ~ 07:00	30	10	0	20	10	0	10	30	0	0	0	0	0	0	150	10	0	0	270
			07:00 ~ 08:00	50	30	0	30	10	10	10	50	0	10	0	0	0	0	190	10	10	0	410
			08:00 ~ 09:00	60	30	0	30	10	10	10	60	0	10	0	0	0	0	160	10	10	0	400
			09:00 ~ 10:00	50	30	0	30	10	10	10	50	0	10	0	0	0	0	140	10	10	0	360
			10:00 ~ 11:00	50	30	0	30	10	10	10	40	0	10	0	0	0	0	140	10	10	0	350
			11:00 ~ 12:00	50	30	0	30	10	10	10	40	0	10	0	0	0	0	130	10	10	0	340
			12:00 ~ 13:00	50	30	0	20	10	10	10	50	0	10	0	0	0	0	130	10	0	0	330
			13:00 ~ 14:00	50	30	0	20	10	10	10	50	0	10	0	0	0	0	130	10	0	0	330
			14:00 ~ 15:00	50	30	0	20	10	10	10	50	0	10	0	0	0	0	130	10	0	0	330
			15:00 ~ 16:00	50	30	0	20	10	10	10	50	0	10	0	0	0	0	130	10	0	0	330
			16:00 ~ 17:00	50	30	0	20	10	10	10	50	0	10	0	0	0	0	130	10	0	0	330
			17:00 ~ 18:00	50	30	0	20	10	10	10	50	0	10	0	0	0	0	140	10	0	0	340
			18:00 ~ 19:00	60	30	0	20	10	10	10	60	0	10	0	0	0	0	140	10	0	0	360
			19:00 ~ 20:00	50	30	0	20	10	10	10	40	0	10	0	0	0	0	120	10	0	0	310
			20:00 ~ 21:00	40	20	0	20	10	10	10	30	0	10	0	0	0	0	110	10	0	0	270
			21:00 ~ 22:00	50	30	0	20	10	10	10	30	0	10	0	0	0	0	100	10	0	0	280
			22:00 ~ 23:00	40	20	0	20	10	10	10	30	0	10	0	0	0	0	100	10	0	0	260
			23:00 ~ 00:00	40	20	0	10	10	10	10	20	0	10	0	0	0	0	90	10	0	0	230
			Whole Day Total (veh)	950	550	0	470	240	170	220	800	0	170	0	0	0	0	2560	240	50	0	6420

Road No.	Road Name	Bound	Hour	PC	TAXI	LGV3	LGV4	LGV6	HGV7	HGV8	PLB	PV4	PV5	NFB6	NFB7	NFB8	FBSD	FBDD	MC	HGV9	NFB9	Total
125	To Kwa Wan Road	NB	**00:00 ~ 01:00**	40	20	0	20	10	10	10	10	0	0	0	0	0	0	50	10	0	0	180
			01:00 ~ 02:00	30	20	0	10	10	10	10	0	0	0	0	0	0	0	30	10	0	0	130
			02:00 ~ 03:00	20	10	0	10	10	0	10	0	0	0	0	0	0	0	20	10	0	0	90
			03:00 ~ 04:00	20	10	0	10	10	0	0	0	0	0	0	0	0	0	20	10	0	0	80
			04:00 ~ 05:00	20	10	0	10	10	0	0	0	0	0	0	0	0	0	20	10	0	0	80
			05:00 ~ 06:00	20	10	0	10	10	0	10	10	0	0	0	0	0	0	60	10	0	0	140
			06:00 ~ 07:00	40	20	0	20	10	10	10	30	0	0	0	0	0	0	150	10	0	0	300
			07:00 ~ 08:00	70	40	0	30	10	10	10	50	0	10	0	0	10	0	190	10	10	0	450
			08:00 ~ 09:00	90	50	0	30	20	10	10	60	0	10	0	0	10	0	160	10	10	0	470
			09:00 ~ 10:00	80	40	0	30	10	10	10	50	0	10	0	0	10	0	140	10	10	0	410
			10:00 ~ 11:00	80	40	0	30	10	10	10	40	0	10	0	0	10	0	140	10	10	0	400
			11:00 ~ 12:00	80	40	0	30	10	10	10	40	0	10	0	0	10	0	130	10	10	0	390
			12:00 ~ 13:00	80	40	0	20	10	10	10	50	0	10	0	0	10	0	130	10	0	0	380
			13:00 ~ 14:00	80	40	0	20	10	10	10	50	0	10	0	0	10	0	130	10	0	0	380
			14:00 ~ 15:00	80	40	0	20	10	10	10	50	0	10	0	0	10	0	130	10	0	0	380
			15:00 ~ 16:00	80	40	0	20	10	10	10	50	0	10	0	0	10	0	130	10	0	0	380
			16:00 ~ 17:00	90	50	0	20	10	10	10	50	0	10	0	0	10	0	130	10	0	0	400
			17:00 ~ 18:00	90	50	0	20	10	10	10	50	0	10	0	0	10	0	140	10	0	0	410
			18:00 ~ 19:00	90	50	0	20	10	10	10	60	0	10	0	0	10	0	140	10	0	0	420
			19:00 ~ 20:00	80	40	0	20	10	10	10	40	0	10	0	0	10	0	120	10	0	0	360
			20:00 ~ 21:00	70	40	0	20	10	10	10	30	0	10	0	0	10	0	110	10	0	0	330
			21:00 ~ 22:00	70	40	0	20	10	10	10	30	0	10	0	0	10	0	100	10	0	0	320
			22:00 ~ 23:00	70	40	0	20	10	10	10	30	0	10	0	0	10	0	100	10	0	0	320
			23:00 ~ 00:00	50	30	0	10	10	10	10	20	0	10	0	0	10	0	90	10	0	0	260
			Whole Day Total (veh)	1520	810	0	470	250	200	220	800	0	170	0	0	170	0	2560	240	50	0	7460
126	To Kwa Wan Road	SB	**00:00 ~ 01:00**	90	50	0	40	20	10	10	10	0	10	0	0	10	0	60	10	10	0	330
			01:00 ~ 02:00	60	30	0	30	10	10	10	0	0	10	0	0	10	0	30	10	10	0	220
			02:00 ~ 03:00	50	30	0	20	10	10	10	0	0	10	0	0	0	0	20	10	0	0	170
			03:00 ~ 04:00	40	20	0	20	10	10	10	0	0	10	0	0	0	0	20	10	0	0	150
			04:00 ~ 05:00	40	20	0	20	10	10	10	0	0	10	0	0	0	0	20	10	0	0	150
			05:00 ~ 06:00	50	30	0	20	10	10	10	10	0	10	0	0	0	0	70	10	0	0	230
			06:00 ~ 07:00	90	50	0	40	20	10	10	40	0	10	0	0	10	0	180	10	10	0	480
			07:00 ~ 08:00	180	90	10	70	30	10	10	60	0	10	10	10	10	0	220	20	10	0	750
			08:00 ~ 09:00	230	120	10	90	40	10	10	70	0	10	10	10	10	0	190	30	10	0	850
			09:00 ~ 10:00	200	100	10	80	30	10	10	60	0	10	10	10	10	0	170	30	10	0	750
			10:00 ~ 11:00	190	100	10	80	30	10	10	50	0	10	10	10	10	0	160	20	10	0	710
			11:00 ~ 12:00	200	100	10	80	30	10	10	50	0	10	10	10	10	0	160	30	10	0	730
			12:00 ~ 13:00	140	70	0	20	10	10	10	60	0	10	10	10	10	0	180	20	10	0	570
			13:00 ~ 14:00	140	70	0	20	10	10	10	60	0	10	10	10	10	0	180	20	10	0	570
			14:00 ~ 15:00	150	80	0	20	10	10	10	60	0	10	10	10	10	0	180	20	10	0	590
			15:00 ~ 16:00	150	80	0	20	10	10	10	60	0	10	10	10	10	0	180	20	10	0	590
			16:00 ~ 17:00	150	80	0	30	10	10	10	60	0	10	10	10	10	0	180	20	10	0	600
			17:00 ~ 18:00	150	80	0	30	10	10	10	70	0	10	10	10	10	0	180	20	10	0	610
			18:00 ~ 19:00	160	80	0	30	10	10	10	70	0	10	10	10	10	0	190	20	10	0	630
			19:00 ~ 20:00	140	70	0	20	10	10	10	60	0	10	10	10	10	0	160	20	10	0	550
			20:00 ~ 21:00	120	60	0	20	10	10	10	40	0	10	10	10	10	0	140	20	10	0	480
			21:00 ~ 22:00	130	70	0	20	10	10	10	40	0	10	10	10	10	0	140	20	10	0	500
			22:00 ~ 23:00	120	60	0	20	10	10	10	40	0	10	10	10	10	0	130	20	10	0	470
			23:00 ~ 00:00	100	50	0	20	10	10	10	30	0	10	10	10	10	0	120	10	10	0	410
			Whole Day Total (veh)	3070	1590	50	860	370	240	240	1000	0	240	170	170	200	0	3260	430	200	0	12090
127	Ma Tau Wai Road	SB	**00:00 ~ 01:00**	150	80	0	50	20	10	10	10	0	10	10	0	10	0	60	20	10	0	450
			01:00 ~ 02:00	100	50	0	40	20	10	10	0	0	10	10	0	10	0	30	10	10	0	310
			02:00 ~ 03:00	70	40	0	30	10	10	10	0	0	10	0	0	10	0	20	10	10	0	230
			03:00 ~ 04:00	60	30	0	20	10	10	10	0	0	10	0	0	0	0	20	10	0	0	180
			04:00 ~ 05:00	60	30	0	20	10	10	10	0	0	10	0	0	0	0	20	10	0	0	180
			05:00 ~ 06:00	80	40	0	30	10	10	10	10	0	10	0	0	10	0	70	10	10	0	300
			06:00 ~ 07:00	150	80	0	50	20	10	10	40	0	10	10	0	10	0	180	20	10	0	600
			07:00 ~ 08:00	300	150	10	100	40	10	10	60	10	10	10	10	10	0	220	40	10	0	1000
			08:00 ~ 09:00	370	190	10	120	50	10	20	70	10	10	10	10	10	0	190	40	10	0	1130
			09:00 ~ 10:00	320	170	10	110	40	10	20	60	10	10	10	10	10	0	170	40	10	0	1010
			10:00 ~ 11:00	310	160	10	110	40	10	10	50	10	10	10	10	10	0	160	40	10	0	960
			11:00 ~ 12:00	330	170	10	110	40	10	20	50	10	10	10	10	10	0	160	40	10	0	1000
			12:00 ~ 13:00	230	120	0	40	20	10	10	60	10	10	10	10	10	0	180	30	10	0	760
			13:00 ~ 14:00	230	120	0	40	20	10	10	60	10	10	10	10	10	0	180	30	10	0	760
			14:00 ~ 15:00	240	120	0	40	20	10	10	60	10	10	10	10	10	0	180	30	10	0	770
			15:00 ~ 16:00	240	120	0	40	20	10	10	60	10	10	10	10	10	0	180	30	10	0	770
			16:00 ~ 17:00	250	130	0	40	20	10	10	60	10	10	10	10	10	0	180	30	10	0	790
			17:00 ~ 18:00	240	130	0	40	20	10	10	70	10	10	10	10	10	0	180	30	10	0	790
			18:00 ~ 19:00	260	130	0	40	20	10	10	70	10	10	10	10	10	0	190	30	10	0	820
			19:00 ~ 20:00	230	120	0	40	20	10	10	60	10	10	10	10	10	0	160	30	10	0	740
			20:00 ~ 21:00	200	100	0	30	10	10	10	40	10	10	10	10	10	0	140	30	10	0	630
			21:00 ~ 22:00	200	100	0	30	20	10	10	40	10	10	10	10	10	0	140	30	10	0	640
			22:00 ~ 23:00	190	100	0	30	10	10	10	40	10	10	10	10	10	0	130	20	10	0	600
			23:00 ~ 00:00	150	80	0	30	10	10	10	30	10	10	10	10	10	0	120	20	10	0	520
			Whole Day Total (veh)	4960	2560	50	1230	520	240	270	1000	170	240	200	170	220	0	3260	630	220	0	15940
128	Wing Kwong Street	WB	**00:00 ~ 01:00**	40	20	0	10	10	0	10	0	0	0	0	0	0	0	0	10	0	0	100
			01:00 ~ 02:00	30	20	0	10	10	0	10	0	0	0	0	0	0	0	0	10	0	0	90
			02:00 ~ 03:00	20	10	0	10	10	0	0	0	0	0	0	0	0	0	0	10	0	0	60
			03:00 ~ 04:00	20	10	0	10	10	0	0	0	0	0	0	0	0	0	0	10	0	0	60
			04:00 ~ 05:00	20	10	0	10	10	0	0	0	0	0	0	0	0	0	0	10	0	0	60
			05:00 ~ 06:00	20	10	0	10	10	0	0	0	0	0	0	0	0	0	0	10	0	0	60
			06:00 ~ 07:00	40	20	0	10	10	0	10	0	0	0	0	0	0	0	0	10	0	0	100
			07:00 ~ 08:00	70	40	0	20	10	10	10	0	0	10	0	0	10	0	0	10	0	0	190
			08:00 ~ 09:00	90	50	0	20	10	10	10	0	0	10	0	0	10	0	0	10	0	0	220
			09:00 ~ 10:00	80	40	0	20	10	10	10	0	0	10	0	0	10	0	0	10	0	0	200
			10:00 ~ 11:00	80	40	0	20	10	10	10	0	0	10	0	0	10	0	0	10	0	0	200
			11:00 ~ 12:00	80	40	0	20	10	10	10	0	0	10	0	0	10	0	0	10	0	0	200
			12:00 ~ 13:00	40	20	0	10	10	0	10	0	0	10	0	0	0	0	0	10	0	0	110
			13:00 ~ 14:00	40	20	0	10	10	0	10	0	0	10	0	0	0	0	0	10	0	0	110
			14:00 ~ 15:00	40	20	0	10	10	0	10	0	0	10	0	0	0	0	0	10	0	0	110
			15:00 ~ 16:00	40	20	0	10	10	0	10	0	0	10	0	0	0	0	0	10	0	0	110
			16:00 ~ 17:00	40	20	0	10	10	0	10	0	0	10	0	0	0	0	0	10	0	0	110
			17:00 ~ 18:00	40	20	0	10	10	0	10	0	0	10	0	0	0	0	0	10	0	0	110
			18:00 ~ 19:00	40	20	0	10	10	0	10	0	0	10	0	0	0	0	0	10	0	0	110
			19:00 ~ 20:00	40	20	0	10	10	0	10	0	0	10	0	0	0	0	0	10	0	0	110
			20:00 ~ 21:00	30	20	0	10	10	0	10	0	0	10	0	0	0	0	0	10	0	0	100
			21:00 ~ 22:00	30	20	0	10	10	0	10	0	0	10	0	0	0	0	0	10	0	0	100
			22:00 ~ 23:00	30	20	0	10	10	0	10	0	0	10	0	0	0	0	0	10	0	0	100
			23:00 ~ 00:00	30	20	0	10	10	0	10	0	0	10	0	0	0	0	0	10	0	0	100
			Whole Day Total (veh)	1030	550	0	290	240	50	200	0	0	170	0	0	50	0	0	240	0	0	2820

Road No.	Road Name	Bound	Hour	PC	TAXI	LGV3	LGV4	LGV6	HGV7	HGV8	PLB	PV4	PV5	NFB6	NFB7	NFB8	FBSD	FBDD	MC	HGV9	NFB9	Total
129	Kai Ming Street	EB	**00:00 ~ 01:00**	10	10	0	0	0	0	0	0	0	0	0	0	0	0	0	0	0	0	20
			01:00 ~ 02:00	10	10	0	0	0	0	0	0	0	0	0	0	0	0	0	0	0	0	20
			02:00 ~ 03:00	10	10	0	0	0	0	0	0	0	0	0	0	0	0	0	0	0	0	20
			03:00 ~ 04:00	10	10	0	0	0	0	0	0	0	0	0	0	0	0	0	0	0	0	20
			04:00 ~ 05:00	10	10	0	0	0	0	0	0	0	0	0	0	0	0	0	0	0	0	20
			05:00 ~ 06:00	10	10	0	0	0	0	0	0	0	0	0	0	0	0	0	0	0	0	20
			06:00 ~ 07:00	10	10	0	0	0	0	0	0	0	0	0	0	0	0	0	0	0	0	20
			07:00 ~ 08:00	10	10	0	10	0	0	0	0	0	0	0	0	0	0	0	10	0	0	40
			08:00 ~ 09:00	20	10	0	10	0	0	0	0	0	0	0	0	0	0	0	10	0	0	50
			09:00 ~ 10:00	10	10	0	10	0	0	0	0	0	0	0	0	0	0	0	10	0	0	40
			10:00 ~ 11:00	10	10	0	10	0	0	0	0	0	0	0	0	0	0	0	10	0	0	40
			11:00 ~ 12:00	10	10	0	10	0	0	0	0	0	0	0	0	0	0	0	10	0	0	40
			12:00 ~ 13:00	10	10	0	10	0	0	0	0	0	0	0	0	0	0	0	10	0	0	40
			13:00 ~ 14:00	10	10	0	10	0	0	0	0	0	0	0	0	0	0	0	10	0	0	40
			14:00 ~ 15:00	10	10	0	10	0	0	0	0	0	0	0	0	0	0	0	10	0	0	40
			15:00 ~ 16:00	10	10	0	10	0	0	0	0	0	0	0	0	0	0	0	10	0	0	40
			16:00 ~ 17:00	10	10	0	10	0	0	0	0	0	0	0	0	0	0	0	10	0	0	40
			17:00 ~ 18:00	10	10	0	10	0	0	0	0	0	0	0	0	0	0	0	10	0	0	40
			18:00 ~ 19:00	20	10	0	10	0	0	0	0	0	0	0	0	0	0	0	10	0	0	50
			19:00 ~ 20:00	10	10	0	10	0	0	0	0	0	0	0	0	0	0	0	10	0	0	40
			20:00 ~ 21:00	10	10	0	10	0	0	0	0	0	0	0	0	0	0	0	10	0	0	40
			21:00 ~ 22:00	10	10	0	10	0	0	0	0	0	0	0	0	0	0	0	10	0	0	40
			22:00 ~ 23:00	10	10	0	10	0	0	0	0	0	0	0	0	0	0	0	10	0	0	40
			23:00 ~ 00:00	10	10	0	10	0	0	0	0	0	0	0	0	0	0	0	10	0	0	40
			Whole Day Total (veh)	260	240	0	170	0	0	0	0	0	0	0	0	0	0	0	170	0	0	840
130	Kai Ming Street	WB	**00:00 ~ 01:00**	10	10	0	0	0	0	0	0	0	0	0	0	0	0	0	0	0	0	20
			01:00 ~ 02:00	10	10	0	0	0	0	0	0	0	0	0	0	0	0	0	0	0	0	20
			02:00 ~ 03:00	10	10	0	0	0	0	0	0	0	0	0	0	0	0	0	0	0	0	20
			03:00 ~ 04:00	10	10	0	0	0	0	0	0	0	0	0	0	0	0	0	0	0	0	20
			04:00 ~ 05:00	10	10	0	0	0	0	0	0	0	0	0	0	0	0	0	0	0	0	20
			05:00 ~ 06:00	10	10	0	0	0	0	0	0	0	0	0	0	0	0	0	0	0	0	20
			06:00 ~ 07:00	10	10	0	0	0	0	0	0	0	0	0	0	0	0	0	0	0	0	20
			07:00 ~ 08:00	10	10	0	10	0	0	0	0	0	0	0	0	0	0	0	10	0	0	40
			08:00 ~ 09:00	20	10	0	10	0	0	0	0	0	0	0	0	0	0	0	10	0	0	50
			09:00 ~ 10:00	10	10	0	10	0	0	0	0	0	0	0	0	0	0	0	10	0	0	40
			10:00 ~ 11:00	10	10	0	10	0	0	0	0	0	0	0	0	0	0	0	10	0	0	40
			11:00 ~ 12:00	10	10	0	10	0	0	0	0	0	0	0	0	0	0	0	10	0	0	40
			12:00 ~ 13:00	10	10	0	10	0	0	0	0	0	0	0	0	0	0	0	10	0	0	40
			13:00 ~ 14:00	10	10	0	10	0	0	0	0	0	0	0	0	0	0	0	10	0	0	40
			14:00 ~ 15:00	10	10	0	10	0	0	0	0	0	0	0	0	0	0	0	10	0	0	40
			15:00 ~ 16:00	10	10	0	10	0	0	0	0	0	0	0	0	0	0	0	10	0	0	40
			16:00 ~ 17:00	10	10	0	10	0	0	0	0	0	0	0	0	0	0	0	10	0	0	40
			17:00 ~ 18:00	10	10	0	10	0	0	0	0	0	0	0	0	0	0	0	10	0	0	40
			18:00 ~ 19:00	20	10	0	10	0	0	0	0	0	0	0	0	0	0	0	10	0	0	50
			19:00 ~ 20:00	10	10	0	10	0	0	0	0	0	0	0	0	0	0	0	10	0	0	40
			20:00 ~ 21:00	10	10	0	10	0	0	0	0	0	0	0	0	0	0	0	10	0	0	40
			21:00 ~ 22:00	10	10	0	10	0	0	0	0	0	0	0	0	0	0	0	10	0	0	40
			22:00 ~ 23:00	10	10	0	10	0	0	0	0	0	0	0	0	0	0	0	10	0	0	40
			23:00 ~ 00:00	10	10	0	10	0	0	0	0	0	0	0	0	0	0	0	10	0	0	40
			Whole Day Total (veh)	260	240	0	170	0	0	0	0	0	0	0	0	0	0	0	170	0	0	840
131	Kai Ming Street	WB	**00:00 ~ 01:00**	10	10	0	10	0	0	0	0	0	0	0	0	0	0	0	10	0	0	40
			01:00 ~ 02:00	10	10	0	10	0	0	0	0	0	0	0	0	0	0	0	10	0	0	40
			02:00 ~ 03:00	10	10	0	0	0	0	0	0	0	0	0	0	0	0	0	0	0	0	20
			03:00 ~ 04:00	10	10	0	0	0	0	0	0	0	0	0	0	0	0	0	0	0	0	20
			04:00 ~ 05:00	10	10	0	0	0	0	0	0	0	0	0	0	0	0	0	0	0	0	20
			05:00 ~ 06:00	10	10	0	0	0	0	0	0	0	0	0	0	0	0	0	0	0	0	20
			06:00 ~ 07:00	10	10	0	10	0	0	0	0	0	0	0	0	0	0	0	10	0	0	40
			07:00 ~ 08:00	20	10	0	10	10	0	0	0	0	0	0	0	0	0	0	10	0	0	60
			08:00 ~ 09:00	20	10	0	10	10	0	0	0	0	0	0	0	0	0	0	10	0	0	60
			09:00 ~ 10:00	20	10	0	10	10	0	0	0	0	0	0	0	0	0	0	10	0	0	60
			10:00 ~ 11:00	20	10	0	10	10	0	0	0	0	0	0	0	0	0	0	10	0	0	60
			11:00 ~ 12:00	20	10	0	10	10	0	0	0	0	0	0	0	0	0	0	10	0	0	60
			12:00 ~ 13:00	20	10	0	10	10	0	0	0	0	0	0	0	0	0	0	10	0	0	60
			13:00 ~ 14:00	20	10	0	10	10	0	0	0	0	0	0	0	0	0	0	10	0	0	60
			14:00 ~ 15:00	20	10	0	10	10	0	0	0	0	0	0	0	0	0	0	10	0	0	60
			15:00 ~ 16:00	20	10	0	10	10	0	0	0	0	0	0	0	0	0	0	10	0	0	60
			16:00 ~ 17:00	20	10	0	10	10	0	0	0	0	0	0	0	0	0	0	10	0	0	60
			17:00 ~ 18:00	20	10	0	10	10	0	0	0	0	0	0	0	0	0	0	10	0	0	60
			18:00 ~ 19:00	20	10	0	10	10	0	0	0	0	0	0	0	0	0	0	10	0	0	60
			19:00 ~ 20:00	20	10	0	10	10	0	0	0	0	0	0	0	0	0	0	10	0	0	60
			20:00 ~ 21:00	20	10	0	10	10	0	0	0	0	0	0	0	0	0	0	10	0	0	60
			21:00 ~ 22:00	20	10	0	10	10	0	0	0	0	0	0	0	0	0	0	10	0	0	60
			22:00 ~ 23:00	20	10	0	10	10	0	0	0	0	0	0	0	0	0	0	10	0	0	60
			23:00 ~ 00:00	10	10	0	10	10	0	0	0	0	0	0	0	0	0	0	10	0	0	50
			Whole Day Total (veh)	400	240	0	200	170	0	0	0	0	0	0	0	0	0	0	200	0	0	1210
132	Hung Fook Street	EB	**00:00 ~ 01:00**	10	10	0	0	0	0	0	0	0	0	0	0	0	0	0	0	0	0	20
			01:00 ~ 02:00	10	10	0	0	0	0	0	0	0	0	0	0	0	0	0	0	0	0	20
			02:00 ~ 03:00	10	10	0	0	0	0	0	0	0	0	0	0	0	0	0	0	0	0	20
			03:00 ~ 04:00	10	10	0	0	0	0	0	0	0	0	0	0	0	0	0	0	0	0	20
			04:00 ~ 05:00	10	10	0	0	0	0	0	0	0	0	0	0	0	0	0	0	0	0	20
			05:00 ~ 06:00	10	10	0	0	0	0	0	0	0	0	0	0	0	0	0	0	0	0	20
			06:00 ~ 07:00	10	10	0	0	0	0	0	0	0	0	0	0	0	0	0	0	0	0	20
			07:00 ~ 08:00	10	10	0	10	0	0	0	0	0	0	0	0	0	0	0	10	0	0	40
			08:00 ~ 09:00	20	10	0	10	0	0	0	0	0	0	0	0	0	0	0	10	0	0	50
			09:00 ~ 10:00	10	10	0	10	0	0	0	0	0	0	0	0	0	0	0	10	0	0	40
			10:00 ~ 11:00	10	10	0	10	0	0	0	0	0	0	0	0	0	0	0	10	0	0	40
			11:00 ~ 12:00	10	10	0	10	0	0	0	0	0	0	0	0	0	0	0	10	0	0	40
			12:00 ~ 13:00	10	10	0	10	0	0	0	0	0	0	0	0	0	0	0	10	0	0	40
			13:00 ~ 14:00	10	10	0	10	0	0	0	0	0	0	0	0	0	0	0	10	0	0	40
			14:00 ~ 15:00	10	10	0	10	0	0	0	0	0	0	0	0	0	0	0	10	0	0	40
			15:00 ~ 16:00	10	10	0	10	0	0	0	0	0	0	0	0	0	0	0	10	0	0	40
			16:00 ~ 17:00	10	10	0	10	0	0	0	0	0	0	0	0	0	0	0	10	0	0	40
			17:00 ~ 18:00	10	10	0	10	0	0	0	0	0	0	0	0	0	0	0	10	0	0	40
			18:00 ~ 19:00	20	10	0	10	0	0	0	0	0	0	0	0	0	0	0	10	0	0	50
			19:00 ~ 20:00	10	10	0	10	0	0	0	0	0	0	0	0	0	0	0	10	0	0	40
			20:00 ~ 21:00	10	10	0	10	0	0	0	0	0	0	0	0	0	0	0	10	0	0	40
			21:00 ~ 22:00	10	10	0	10	0	0	0	0	0	0	0	0	0	0	0	10	0	0	40
			22:00 ~ 23:00	10	10	0	10	0	0	0	0	0	0	0	0	0	0	0	10	0	0	40
			23:00 ~ 00:00	10	10	0	10	0	0	0	0	0	0	0	0	0	0	0	10	0	0	40
			Whole Day Total (veh)	260	240	0	170	0	0	0	0	0	0	0	0	0	0	0	170	0	0	840

Road No.	Road Name	Bound	Hour	PC	TAXI	LGV3	LGV4	LGV6	HGV7	HGV8	PLB	PV4	PV5	NFB6	NFB7	NFB8	FBSD	FBDD	MC	HGV9	NFB9	Total
133	Hung Fook Street	WB	**00:00 ~ 01:00**	10	10	0	0	0	0	0	0	0	0	0	0	0	0	0	0	0	0	20
			01:00 ~ 02:00	10	10	0	0	0	0	0	0	0	0	0	0	0	0	0	0	0	0	20
			02:00 ~ 03:00	10	10	0	0	0	0	0	0	0	0	0	0	0	0	0	0	0	0	20
			03:00 ~ 04:00	10	10	0	0	0	0	0	0	0	0	0	0	0	0	0	0	0	0	20
			04:00 ~ 05:00	10	10	0	0	0	0	0	0	0	0	0	0	0	0	0	0	0	0	20
			05:00 ~ 06:00	10	10	0	0	0	0	0	0	0	0	0	0	0	0	0	0	0	0	20
			06:00 ~ 07:00	10	10	0	0	0	0	0	0	0	0	0	0	0	0	0	0	0	0	20
			07:00 ~ 08:00	10	10	0	10	0	0	0	0	0	0	0	0	0	0	0	10	0	0	40
			08:00 ~ 09:00	20	10	0	10	0	0	0	0	0	0	0	0	0	0	0	10	0	0	50
			09:00 ~ 10:00	10	10	0	10	0	0	0	0	0	0	0	0	0	0	0	10	0	0	40
			10:00 ~ 11:00	10	10	0	10	0	0	0	0	0	0	0	0	0	0	0	10	0	0	40
			11:00 ~ 12:00	10	10	0	10	0	0	0	0	0	0	0	0	0	0	0	10	0	0	40
			12:00 ~ 13:00	10	10	0	10	0	0	0	0	0	0	0	0	0	0	0	10	0	0	40
			13:00 ~ 14:00	10	10	0	10	0	0	0	0	0	0	0	0	0	0	0	10	0	0	40
			14:00 ~ 15:00	10	10	0	10	0	0	0	0	0	0	0	0	0	0	0	10	0	0	40
			15:00 ~ 16:00	10	10	0	10	0	0	0	0	0	0	0	0	0	0	0	10	0	0	40
			16:00 ~ 17:00	10	10	0	10	0	0	0	0	0	0	0	0	0	0	0	10	0	0	40
			17:00 ~ 18:00	10	10	0	10	0	0	0	0	0	0	0	0	0	0	0	10	0	0	40
			18:00 ~ 19:00	20	10	0	10	0	0	0	0	0	0	0	0	0	0	0	10	0	0	50
			19:00 ~ 20:00	10	10	0	10	0	0	0	0	0	0	0	0	0	0	0	10	0	0	40
			20:00 ~ 21:00	10	10	0	10	0	0	0	0	0	0	0	0	0	0	0	10	0	0	40
			21:00 ~ 22:00	10	10	0	10	0	0	0	0	0	0	0	0	0	0	0	10	0	0	40
			22:00 ~ 23:00	10	10	0	10	0	0	0	0	0	0	0	0	0	0	0	10	0	0	40
			23:00 ~ 00:00	10	10	0	10	0	0	0	0	0	0	0	0	0	0	0	10	0	0	40
			Whole Day Total (veh)	260	240	0	170	0	0	0	0	0	0	0	0	0	0	0	170	0	0	840
134	Yuk Shing Street	NB	**00:00 ~ 01:00**	10	10	0	10	0	0	0	0	0	0	0	0	0	0	0	10	0	0	40
			01:00 ~ 02:00	10	10	0	10	0	0	0	0	0	0	0	0	0	0	0	10	0	0	40
			02:00 ~ 03:00	10	10	0	0	0	0	0	0	0	0	0	0	0	0	0	0	0	0	20
			03:00 ~ 04:00	10	10	0	0	0	0	0	0	0	0	0	0	0	0	0	0	0	0	20
			04:00 ~ 05:00	10	10	0	0	0	0	0	0	0	0	0	0	0	0	0	0	0	0	20
			05:00 ~ 06:00	10	10	0	0	0	0	0	0	0	0	0	0	0	0	0	0	0	0	20
			06:00 ~ 07:00	10	10	0	10	0	0	0	0	0	0	0	0	0	0	0	10	0	0	40
			07:00 ~ 08:00	20	10	0	10	10	0	0	0	0	0	0	0	0	0	0	10	0	0	60
			08:00 ~ 09:00	20	10	0	10	10	0	0	0	0	0	0	0	0	0	0	10	0	0	60
			09:00 ~ 10:00	20	10	0	10	10	0	0	0	0	0	0	0	0	0	0	10	0	0	60
			10:00 ~ 11:00	20	10	0	10	10	0	0	0	0	0	0	0	0	0	0	10	0	0	60
			11:00 ~ 12:00	20	10	0	10	10	0	0	0	0	0	0	0	0	0	0	10	0	0	60
			12:00 ~ 13:00	20	10	0	10	10	0	0	0	0	0	0	0	0	0	0	10	0	0	60
			13:00 ~ 14:00	20	10	0	10	10	0	0	0	0	0	0	0	0	0	0	10	0	0	60
			14:00 ~ 15:00	20	10	0	10	10	0	0	0	0	0	0	0	0	0	0	10	0	0	60
			15:00 ~ 16:00	20	10	0	10	10	0	0	0	0	0	0	0	0	0	0	10	0	0	60
			16:00 ~ 17:00	20	10	0	10	10	0	0	0	0	0	0	0	0	0	0	10	0	0	60
			17:00 ~ 18:00	20	10	0	10	10	0	0	0	0	0	0	0	0	0	0	10	0	0	60
			18:00 ~ 19:00	20	10	0	10	10	0	0	0	0	0	0	0	0	0	0	10	0	0	60
			19:00 ~ 20:00	20	10	0	10	10	0	0	0	0	0	0	0	0	0	0	10	0	0	60
			20:00 ~ 21:00	20	10	0	10	10	0	0	0	0	0	0	0	0	0	0	10	0	0	60
			21:00 ~ 22:00	20	10	0	10	10	0	0	0	0	0	0	0	0	0	0	10	0	0	60
			22:00 ~ 23:00	20	10	0	10	10	0	0	0	0	0	0	0	0	0	0	10	0	0	60
			23:00 ~ 00:00	10	10	0	10	10	0	0	0	0	0	0	0	0	0	0	10	0	0	50
			Whole Day Total (veh)	400	240	0	200	170	0	0	0	0	0	0	0	0	0	0	200	0	0	1210
135	Hung Fook Street	EB	**00:00 ~ 01:00**	10	10	0	10	0	0	0	0	0	0	0	0	0	0	0	10	0	0	40
			01:00 ~ 02:00	10	10	0	10	0	0	0	0	0	0	0	0	0	0	0	10	0	0	40
			02:00 ~ 03:00	10	10	0	0	0	0	0	0	0	0	0	0	0	0	0	0	0	0	20
			03:00 ~ 04:00	10	10	0	0	0	0	0	0	0	0	0	0	0	0	0	0	0	0	20
			04:00 ~ 05:00	10	10	0	0	0	0	0	0	0	0	0	0	0	0	0	0	0	0	20
			05:00 ~ 06:00	10	10	0	0	0	0	0	0	0	0	0	0	0	0	0	0	0	0	20
			06:00 ~ 07:00	10	10	0	10	0	0	0	0	0	0	0	0	0	0	0	10	0	0	40
			07:00 ~ 08:00	20	10	0	10	10	0	0	0	0	0	0	0	0	0	0	10	0	0	60
			08:00 ~ 09:00	20	10	0	10	10	0	0	0	0	0	0	0	0	0	0	10	0	0	60
			09:00 ~ 10:00	20	10	0	10	10	0	0	0	0	0	0	0	0	0	0	10	0	0	60
			10:00 ~ 11:00	20	10	0	10	10	0	0	0	0	0	0	0	0	0	0	10	0	0	60
			11:00 ~ 12:00	20	10	0	10	10	0	0	0	0	0	0	0	0	0	0	10	0	0	60
			12:00 ~ 13:00	20	10	0	10	10	0	0	0	0	0	0	0	0	0	0	10	0	0	60
			13:00 ~ 14:00	20	10	0	10	10	0	0	0	0	0	0	0	0	0	0	10	0	0	60
			14:00 ~ 15:00	20	10	0	10	10	0	0	0	0	0	0	0	0	0	0	10	0	0	60
			15:00 ~ 16:00	20	10	0	10	10	0	0	0	0	0	0	0	0	0	0	10	0	0	60
			16:00 ~ 17:00	20	10	0	10	10	0	0	0	0	0	0	0	0	0	0	10	0	0	60
			17:00 ~ 18:00	20	10	0	10	10	0	0	0	0	0	0	0	0	0	0	10	0	0	60
			18:00 ~ 19:00	20	10	0	10	10	0	0	0	0	0	0	0	0	0	0	10	0	0	60
			19:00 ~ 20:00	20	10	0	10	10	0	0	0	0	0	0	0	0	0	0	10	0	0	60
			20:00 ~ 21:00	20	10	0	10	10	0	0	0	0	0	0	0	0	0	0	10	0	0	60
			21:00 ~ 22:00	20	10	0	10	10	0	0	0	0	0	0	0	0	0	0	10	0	0	60
			22:00 ~ 23:00	20	10	0	10	10	0	0	0	0	0	0	0	0	0	0	10	0	0	60
			23:00 ~ 00:00	10	10	0	10	10	0	0	0	0	0	0	0	0	0	0	10	0	0	50
			Whole Day Total (veh)	400	240	0	200	170	0	0	0	0	0	0	0	0	0	0	200	0	0	1210
136	Wing Kwong Street	SB	**00:00 ~ 01:00**	30	20	0	10	10	0	10	0	0	0	0	0	0	0	0	10	0	0	90
			01:00 ~ 02:00	20	10	0	10	10	0	10	0	0	0	0	0	0	0	0	10	0	0	70
			02:00 ~ 03:00	20	10	0	10	10	0	0	0	0	0	0	0	0	0	0	10	0	0	60
			03:00 ~ 04:00	10	10	0	10	10	0	0	0	0	0	0	0	0	0	0	10	0	0	50
			04:00 ~ 05:00	10	10	0	10	10	0	0	0	0	0	0	0	0	0	0	10	0	0	50
			05:00 ~ 06:00	20	10	0	10	10	0	0	0	0	0	0	0	0	0	0	10	0	0	60
			06:00 ~ 07:00	30	20	0	10	10	0	10	0	0	0	0	0	0	0	0	10	0	0	90
			07:00 ~ 08:00	60	30	0	20	10	10	10	0	0	10	0	0	10	0	0	10	10	0	180
			08:00 ~ 09:00	80	40	0	30	10	10	10	0	0	10	0	0	10	0	0	10	10	0	220
			09:00 ~ 10:00	70	40	0	30	10	10	10	0	0	10	0	0	10	0	0	10	10	0	210
			10:00 ~ 11:00	70	40	0	20	10	10	10	0	0	10	0	0	10	0	0	10	10	0	200
			11:00 ~ 12:00	70	40	0	30	10	10	10	0	0	10	0	0	10	0	0	10	10	0	210
			12:00 ~ 13:00	50	30	0	20	10	10	10	0	0	10	0	0	0	0	0	10	0	0	150
			13:00 ~ 14:00	50	30	0	20	10	10	10	0	0	10	0	0	0	0	0	10	0	0	150
			14:00 ~ 15:00	50	30	0	20	10	10	10	0	0	10	0	0	0	0	0	10	0	0	150
			15:00 ~ 16:00	50	30	0	20	10	10	10	0	0	10	0	0	0	0	0	10	0	0	150
			16:00 ~ 17:00	60	30	0	20	10	10	10	0	0	10	0	0	0	0	0	10	0	0	160
			17:00 ~ 18:00	60	30	0	20	10	10	10	0	0	10	0	0	0	0	0	10	0	0	160
			18:00 ~ 19:00	60	30	0	20	10	10	10	0	0	10	0	0	0	0	0	10	0	0	160
			19:00 ~ 20:00	50	30	0	20	10	10	10	0	0	10	0	0	0	0	0	10	0	0	150
			20:00 ~ 21:00	50	30	0	10	10	10	10	0	0	10	0	0	0	0	0	10	0	0	140
			21:00 ~ 22:00	50	30	0	20	10	10	10	0	0	10	0	0	0	0	0	10	0	0	150
			22:00 ~ 23:00	40	20	0	10	10	10	10	0	0	10	0	0	0	0	0	10	0	0	120
			23:00 ~ 00:00	40	20	0	10	10	10	10	0	0	10	0	0	0	0	0	10	0	0	120
			Whole Day Total (veh)	1100	620	0	410	240	170	200	0	0	170	0	0	50	0	0	240	50	0	3250

Road No.	Road Name	Bound	Hour	PC	TAXI	LGV3	LGV4	LGV6	HGV7	HGV8	PLB	PV4	PV5	NFB6	NFB7	NFB8	FBSD	FBDD	MC	HGV9	NFB9	Total
137	Wing Kwong Street	SB	**00:00 ~ 01:00**	40	20	0	10	10	0	10	0	0	0	0	0	0	0	0	10	0	0	100
			01:00 ~ 02:00	30	20	0	10	10	0	10	0	0	0	0	0	0	0	0	10	0	0	90
			02:00 ~ 03:00	20	10	0	10	10	0	10	0	0	0	0	0	0	0	0	10	0	0	70
			03:00 ~ 04:00	20	10	0	10	10	0	0	0	0	0	0	0	0	0	0	10	0	0	60
			04:00 ~ 05:00	20	10	0	10	10	0	0	0	0	0	0	0	0	0	0	10	0	0	60
			05:00 ~ 06:00	20	10	0	10	10	0	10	0	0	0	0	0	0	0	0	10	0	0	70
			06:00 ~ 07:00	40	20	0	10	10	0	10	0	0	0	0	0	0	0	0	10	0	0	100
			07:00 ~ 08:00	70	40	0	20	10	10	10	0	0	10	0	0	10	0	0	10	10	0	200
			08:00 ~ 09:00	90	50	0	30	10	10	10	0	0	10	0	0	10	0	0	10	10	0	240
			09:00 ~ 10:00	80	40	0	30	10	10	10	0	0	10	0	0	10	0	0	10	10	0	220
			10:00 ~ 11:00	80	40	0	30	10	10	10	0	0	10	0	0	10	0	0	10	10	0	220
			11:00 ~ 12:00	80	40	0	30	10	10	10	0	0	10	0	0	10	0	0	10	10	0	220
			12:00 ~ 13:00	70	40	0	20	10	10	10	0	0	10	0	0	10	0	0	10	0	0	190
			13:00 ~ 14:00	70	40	0	20	10	10	10	0	0	10	0	0	10	0	0	10	0	0	190
			14:00 ~ 15:00	70	40	0	20	10	10	10	0	0	10	0	0	10	0	0	10	0	0	190
			15:00 ~ 16:00	70	40	0	20	10	10	10	0	0	10	0	0	10	0	0	10	0	0	190
			16:00 ~ 17:00	70	40	0	20	10	10	10	0	0	10	0	0	10	0	0	10	0	0	190
			17:00 ~ 18:00	70	40	0	20	10	10	10	0	0	10	0	0	10	0	0	10	0	0	190
			18:00 ~ 19:00	80	40	0	20	10	10	10	0	0	10	0	0	10	0	0	10	0	0	200
			19:00 ~ 20:00	70	40	0	20	10	10	10	0	0	10	0	0	10	0	0	10	0	0	190
			20:00 ~ 21:00	60	30	0	20	10	10	10	0	0	10	0	0	10	0	0	10	0	0	170
			21:00 ~ 22:00	60	30	0	20	10	10	10	0	0	10	0	0	10	0	0	10	0	0	170
			22:00 ~ 23:00	60	30	0	20	10	10	10	0	0	10	0	0	10	0	0	10	0	0	170
			23:00 ~ 00:00	50	30	0	10	10	10	10	0	0	10	0	0	10	0	0	10	0	0	150
			Whole Day Total (veh)	1390	750	0	440	240	170	220	0	0	170	0	0	170	0	0	240	50	0	3840
138	Ngan Hon Street	EB	**00:00 ~ 01:00**	30	20	0	10	10	0	10	0	0	0	0	0	0	0	0	10	0	0	90
			01:00 ~ 02:00	20	10	0	10	10	0	10	0	0	0	0	0	0	0	0	10	0	0	70
			02:00 ~ 03:00	20	10	0	10	10	0	0	0	0	0	0	0	0	0	0	10	0	0	60
			03:00 ~ 04:00	10	10	0	10	10	0	0	0	0	0	0	0	0	0	0	10	0	0	50
			04:00 ~ 05:00	10	10	0	10	10	0	0	0	0	0	0	0	0	0	0	10	0	0	50
			05:00 ~ 06:00	20	10	0	10	10	0	0	0	0	0	0	0	0	0	0	10	0	0	60
			06:00 ~ 07:00	30	20	0	10	10	0	10	0	0	0	0	0	0	0	0	10	0	0	90
			07:00 ~ 08:00	60	30	0	20	10	10	10	0	0	10	0	0	10	0	0	10	10	0	180
			08:00 ~ 09:00	80	40	0	30	10	10	10	0	0	10	0	0	10	0	0	10	10	0	220
			09:00 ~ 10:00	70	40	0	30	10	10	10	0	0	10	0	0	10	0	0	10	10	0	210
			10:00 ~ 11:00	70	40	0	20	10	10	10	0	0	10	0	0	10	0	0	10	10	0	200
			11:00 ~ 12:00	70	40	0	30	10	10	10	0	0	10	0	0	10	0	0	10	10	0	210
			12:00 ~ 13:00	50	30	0	20	10	10	10	0	0	10	0	0	0	0	0	10	0	0	150
			13:00 ~ 14:00	50	30	0	20	10	10	10	0	0	10	0	0	0	0	0	10	0	0	150
			14:00 ~ 15:00	50	30	0	20	10	10	10	0	0	10	0	0	0	0	0	10	0	0	150
			15:00 ~ 16:00	50	30	0	20	10	10	10	0	0	10	0	0	0	0	0	10	0	0	150
			16:00 ~ 17:00	60	30	0	20	10	10	10	0	0	10	0	0	0	0	0	10	0	0	160
			17:00 ~ 18:00	60	30	0	20	10	10	10	0	0	10	0	0	0	0	0	10	0	0	160
			18:00 ~ 19:00	60	30	0	20	10	10	10	0	0	10	0	0	0	0	0	10	0	0	160
			19:00 ~ 20:00	50	30	0	20	10	10	10	0	0	10	0	0	0	0	0	10	0	0	150
			20:00 ~ 21:00	50	30	0	10	10	10	10	0	0	10	0	0	0	0	0	10	0	0	140
			21:00 ~ 22:00	50	30	0	20	10	10	10	0	0	10	0	0	0	0	0	10	0	0	150
			22:00 ~ 23:00	40	20	0	10	10	10	10	0	0	10	0	0	0	0	0	10	0	0	120
			23:00 ~ 00:00	40	20	0	10	10	10	10	0	0	10	0	0	0	0	0	10	0	0	120
			Whole Day Total (veh)	1100	620	0	410	240	170	200	0	0	170	0	0	50	0	0	240	50	0	3250
139	Ngan Hon Street	EB	**00:00 ~ 01:00**	30	20	0	10	10	0	10	0	0	0	0	0	0	0	0	10	0	0	90
			01:00 ~ 02:00	20	10	0	10	10	0	10	0	0	0	0	0	0	0	0	10	0	0	70
			02:00 ~ 03:00	20	10	0	10	10	0	0	0	0	0	0	0	0	0	0	10	0	0	60
			03:00 ~ 04:00	10	10	0	10	10	0	0	0	0	0	0	0	0	0	0	10	0	0	50
			04:00 ~ 05:00	10	10	0	10	10	0	0	0	0	0	0	0	0	0	0	10	0	0	50
			05:00 ~ 06:00	20	10	0	10	10	0	0	0	0	0	0	0	0	0	0	10	0	0	60
			06:00 ~ 07:00	30	20	0	10	10	0	10	0	0	0	0	0	0	0	0	10	0	0	90
			07:00 ~ 08:00	60	30	0	20	10	10	10	0	0	10	0	0	10	0	0	10	10	0	180
			08:00 ~ 09:00	80	40	0	30	10	10	10	0	0	10	0	0	10	0	0	10	10	0	220
			09:00 ~ 10:00	70	40	0	30	10	10	10	0	0	10	0	0	10	0	0	10	10	0	210
			10:00 ~ 11:00	70	40	0	20	10	10	10	0	0	10	0	0	10	0	0	10	10	0	200
			11:00 ~ 12:00	70	40	0	30	10	10	10	0	0	10	0	0	10	0	0	10	10	0	210
			12:00 ~ 13:00	50	30	0	20	10	10	10	0	0	10	0	0	0	0	0	10	0	0	150
			13:00 ~ 14:00	50	30	0	20	10	10	10	0	0	10	0	0	0	0	0	10	0	0	150
			14:00 ~ 15:00	50	30	0	20	10	10	10	0	0	10	0	0	0	0	0	10	0	0	150
			15:00 ~ 16:00	50	30	0	20	10	10	10	0	0	10	0	0	0	0	0	10	0	0	150
			16:00 ~ 17:00	60	30	0	20	10	10	10	0	0	10	0	0	0	0	0	10	0	0	160
			17:00 ~ 18:00	60	30	0	20	10	10	10	0	0	10	0	0	0	0	0	10	0	0	160
			18:00 ~ 19:00	60	30	0	20	10	10	10	0	0	10	0	0	0	0	0	10	0	0	160
			19:00 ~ 20:00	50	30	0	20	10	10	10	0	0	10	0	0	0	0	0	10	0	0	150
			20:00 ~ 21:00	50	30	0	10	10	10	10	0	0	10	0	0	0	0	0	10	0	0	140
			21:00 ~ 22:00	50	30	0	20	10	10	10	0	0	10	0	0	0	0	0	10	0	0	150
			22:00 ~ 23:00	40	20	0	10	10	10	10	0	0	10	0	0	0	0	0	10	0	0	120
			23:00 ~ 00:00	40	20	0	10	10	10	10	0	0	10	0	0	0	0	0	10	0	0	120
			Whole Day Total (veh)	1100	620	0	410	240	170	200	0	0	170	0	0	50	0	0	240	50	0	3250
140	Ngan Hon Street	EB	**00:00 ~ 01:00**	10	10	0	0	0	0	0	0	0	0	0	0	0	0	0	0	0	0	20
			01:00 ~ 02:00	10	10	0	0	0	0	0	0	0	0	0	0	0	0	0	0	0	0	20
			02:00 ~ 03:00	10	10	0	0	0	0	0	0	0	0	0	0	0	0	0	0	0	0	20
			03:00 ~ 04:00	10	10	0	0	0	0	0	0	0	0	0	0	0	0	0	0	0	0	20
			04:00 ~ 05:00	10	10	0	0	0	0	0	0	0	0	0	0	0	0	0	0	0	0	20
			05:00 ~ 06:00	10	10	0	0	0	0	0	0	0	0	0	0	0	0	0	0	0	0	20
			06:00 ~ 07:00	10	10	0	0	0	0	0	0	0	0	0	0	0	0	0	0	0	0	20
			07:00 ~ 08:00	10	10	0	10	0	0	0	0	0	0	0	0	0	0	0	10	0	0	40
			08:00 ~ 09:00	20	10	0	10	0	0	0	0	0	0	0	0	0	0	0	10	0	0	50
			09:00 ~ 10:00	10	10	0	10	0	0	0	0	0	0	0	0	0	0	0	10	0	0	40
			10:00 ~ 11:00	10	10	0	10	0	0	0	0	0	0	0	0	0	0	0	10	0	0	40
			11:00 ~ 12:00	10	10	0	10	0	0	0	0	0	0	0	0	0	0	0	10	0	0	40
			12:00 ~ 13:00	10	10	0	10	0	0	0	0	0	0	0	0	0	0	0	10	0	0	40
			13:00 ~ 14:00	10	10	0	10	0	0	0	0	0	0	0	0	0	0	0	10	0	0	40
			14:00 ~ 15:00	10	10	0	10	0	0	0	0	0	0	0	0	0	0	0	10	0	0	40
			15:00 ~ 16:00	10	10	0	10	0	0	0	0	0	0	0	0	0	0	0	10	0	0	40
			16:00 ~ 17:00	10	10	0	10	0	0	0	0	0	0	0	0	0	0	0	10	0	0	40
			17:00 ~ 18:00	10	10	0	10	0	0	0	0	0	0	0	0	0	0	0	10	0	0	40
			18:00 ~ 19:00	20	10	0	10	0	0	0	0	0	0	0	0	0	0	0	10	0	0	50
			19:00 ~ 20:00	10	10	0	10	0	0	0	0	0	0	0	0	0	0	0	10	0	0	40
			20:00 ~ 21:00	10	10	0	10	0	0	0	0	0	0	0	0	0	0	0	10	0	0	40
			21:00 ~ 22:00	10	10	0	10	0	0	0	0	0	0	0	0	0	0	0	10	0	0	40
			22:00 ~ 23:00	10	10	0	10	0	0	0	0	0	0	0	0	0	0	0	10	0	0	40
			23:00 ~ 00:00	10	10	0	10	0	0	0	0	0	0	0	0	0	0	0	10	0	0	40
			Whole Day Total (veh)	260	240	0	170	0	0	0	0	0	0	0	0	0	0	0	170	0	0	840

Road No.	Road Name	Bound	Hour	PC	TAXI	LGV3	LGV4	LGV6	HGV7	HGV8	PLB	PV4	PV5	NFB6	NFB7	NFB8	FBSD	FBDD	MC	HGV9	NFB9	Total
141	Ngan Hon Street	WB	**00:00 ~ 01:00**	10	10	0	0	0	0	0	0	0	0	0	0	0	0	0	0	0	0	20
			01:00 ~ 02:00	10	10	0	0	0	0	0	0	0	0	0	0	0	0	0	0	0	0	20
			02:00 ~ 03:00	10	10	0	0	0	0	0	0	0	0	0	0	0	0	0	0	0	0	20
			03:00 ~ 04:00	10	10	0	0	0	0	0	0	0	0	0	0	0	0	0	0	0	0	20
			04:00 ~ 05:00	10	10	0	0	0	0	0	0	0	0	0	0	0	0	0	0	0	0	20
			05:00 ~ 06:00	10	10	0	0	0	0	0	0	0	0	0	0	0	0	0	0	0	0	20
			06:00 ~ 07:00	10	10	0	0	0	0	0	0	0	0	0	0	0	0	0	0	0	0	20
			07:00 ~ 08:00	10	10	0	10	0	0	0	0	0	0	0	0	0	0	0	10	0	0	40
			08:00 ~ 09:00	20	10	0	10	0	0	0	0	0	0	0	0	0	0	0	10	0	0	50
			09:00 ~ 10:00	10	10	0	10	0	0	0	0	0	0	0	0	0	0	0	10	0	0	40
			10:00 ~ 11:00	10	10	0	10	0	0	0	0	0	0	0	0	0	0	0	10	0	0	40
			11:00 ~ 12:00	10	10	0	10	0	0	0	0	0	0	0	0	0	0	0	10	0	0	40
			12:00 ~ 13:00	10	10	0	10	0	0	0	0	0	0	0	0	0	0	0	10	0	0	40
			13:00 ~ 14:00	10	10	0	10	0	0	0	0	0	0	0	0	0	0	0	10	0	0	40
			14:00 ~ 15:00	10	10	0	10	0	0	0	0	0	0	0	0	0	0	0	10	0	0	40
			15:00 ~ 16:00	10	10	0	10	0	0	0	0	0	0	0	0	0	0	0	10	0	0	40
			16:00 ~ 17:00	10	10	0	10	0	0	0	0	0	0	0	0	0	0	0	10	0	0	40
			17:00 ~ 18:00	10	10	0	10	0	0	0	0	0	0	0	0	0	0	0	10	0	0	40
			18:00 ~ 19:00	20	10	0	10	0	0	0	0	0	0	0	0	0	0	0	10	0	0	50
			19:00 ~ 20:00	10	10	0	10	0	0	0	0	0	0	0	0	0	0	0	10	0	0	40
			20:00 ~ 21:00	10	10	0	10	0	0	0	0	0	0	0	0	0	0	0	10	0	0	40
			21:00 ~ 22:00	10	10	0	10	0	0	0	0	0	0	0	0	0	0	0	10	0	0	40
			22:00 ~ 23:00	10	10	0	10	0	0	0	0	0	0	0	0	0	0	0	10	0	0	40
			23:00 ~ 00:00	10	10	0	10	0	0	0	0	0	0	0	0	0	0	0	10	0	0	40
			Whole Day Total (veh)	260	240	0	170	0	0	0	0	0	0	0	0	0	0	0	170	0	0	840
142	Lung Tak Street	NB	**00:00 ~ 01:00**	10	10	0	0	0	0	0	0	0	0	0	0	0	0	0	0	0	0	20
			01:00 ~ 02:00	10	10	0	0	0	0	0	0	0	0	0	0	0	0	0	0	0	0	20
			02:00 ~ 03:00	10	10	0	0	0	0	0	0	0	0	0	0	0	0	0	0	0	0	20
			03:00 ~ 04:00	10	0	0	0	0	0	0	0	0	0	0	0	0	0	0	0	0	0	10
			04:00 ~ 05:00	10	0	0	0	0	0	0	0	0	0	0	0	0	0	0	0	0	0	10
			05:00 ~ 06:00	10	10	0	0	0	0	0	0	0	0	0	0	0	0	0	0	0	0	20
			06:00 ~ 07:00	10	10	0	0	0	0	0	0	0	0	0	0	0	0	0	0	0	0	20
			07:00 ~ 08:00	10	10	0	10	0	0	0	0	0	0	0	0	0	0	0	10	0	0	40
			08:00 ~ 09:00	10	10	0	10	0	0	0	0	0	0	0	0	0	0	0	10	0	0	40
			09:00 ~ 10:00	10	10	0	10	0	0	0	0	0	0	0	0	0	0	0	10	0	0	40
			10:00 ~ 11:00	10	10	0	10	0	0	0	0	0	0	0	0	0	0	0	10	0	0	40
			11:00 ~ 12:00	10	10	0	10	0	0	0	0	0	0	0	0	0	0	0	10	0	0	40
			12:00 ~ 13:00	10	10	0	10	0	0	0	0	0	0	0	0	0	0	0	10	0	0	40
			13:00 ~ 14:00	10	10	0	10	0	0	0	0	0	0	0	0	0	0	0	10	0	0	40
			14:00 ~ 15:00	10	10	0	10	0	0	0	0	0	0	0	0	0	0	0	10	0	0	40
			15:00 ~ 16:00	10	10	0	10	0	0	0	0	0	0	0	0	0	0	0	10	0	0	40
			16:00 ~ 17:00	10	10	0	10	0	0	0	0	0	0	0	0	0	0	0	10	0	0	40
			17:00 ~ 18:00	10	10	0	10	0	0	0	0	0	0	0	0	0	0	0	10	0	0	40
			18:00 ~ 19:00	10	10	0	10	0	0	0	0	0	0	0	0	0	0	0	10	0	0	40
			19:00 ~ 20:00	10	10	0	10	0	0	0	0	0	0	0	0	0	0	0	10	0	0	40
			20:00 ~ 21:00	10	10	0	10	0	0	0	0	0	0	0	0	0	0	0	10	0	0	40
			21:00 ~ 22:00	10	10	0	10	0	0	0	0	0	0	0	0	0	0	0	10	0	0	40
			22:00 ~ 23:00	10	10	0	10	0	0	0	0	0	0	0	0	0	0	0	10	0	0	40
			23:00 ~ 00:00	10	10	0	10	0	0	0	0	0	0	0	0	0	0	0	10	0	0	40
			Whole Day Total (veh)	240	220	0	170	0	0	0	0	0	0	0	0	0	0	0	170	0	0	800
143	Chi Kiang Street	EB	**00:00 ~ 01:00**	10	10	0	10	0	0	0	0	0	0	0	0	0	0	10	10	0	0	50
			01:00 ~ 02:00	10	10	0	10	0	0	0	0	0	0	0	0	0	0	10	10	0	0	50
			02:00 ~ 03:00	10	10	0	10	0	0	0	0	0	0	0	0	0	0	10	10	0	0	50
			03:00 ~ 04:00	10	10	0	10	0	0	0	0	0	0	0	0	0	0	10	0	0	0	40
			04:00 ~ 05:00	10	10	0	10	0	0	0	0	0	0	0	0	0	0	10	0	0	0	40
			05:00 ~ 06:00	10	10	0	10	0	0	0	0	0	0	0	0	0	0	10	10	0	0	50
			06:00 ~ 07:00	10	10	0	10	0	0	0	10	0	0	0	0	0	0	10	10	0	0	60
			07:00 ~ 08:00	20	10	0	10	10	0	0	10	0	0	0	0	0	0	10	10	0	0	80
			08:00 ~ 09:00	30	20	0	10	10	0	0	10	0	0	0	0	0	0	10	10	0	0	100
			09:00 ~ 10:00	30	20	0	10	10	0	0	10	0	0	0	0	0	0	10	10	0	0	100
			10:00 ~ 11:00	30	20	0	10	10	0	0	10	0	0	0	0	0	0	10	10	0	0	100
			11:00 ~ 12:00	30	20	0	10	10	0	0	10	0	0	0	0	0	0	10	10	0	0	100
			12:00 ~ 13:00	40	20	0	20	10	10	10	10	0	10	0	0	0	0	10	10	0	0	150
			13:00 ~ 14:00	40	20	0	20	10	10	10	10	0	10	0	0	0	0	10	10	0	0	150
			14:00 ~ 15:00	40	20	0	20	10	10	10	10	0	10	0	0	0	0	10	10	0	0	150
			15:00 ~ 16:00	40	20	0	20	10	10	10	10	0	10	0	0	0	0	10	10	0	0	150
			16:00 ~ 17:00	40	20	0	20	10	10	10	10	0	10	0	0	0	0	10	10	0	0	150
			17:00 ~ 18:00	40	20	0	20	10	10	10	10	0	10	0	0	0	0	10	10	0	0	150
			18:00 ~ 19:00	40	20	0	20	10	10	10	10	0	10	0	0	0	0	10	10	0	0	150
			19:00 ~ 20:00	40	20	0	20	10	10	10	10	0	10	0	0	0	0	10	10	0	0	150
			20:00 ~ 21:00	30	20	0	20	10	10	10	10	0	10	0	0	0	0	10	10	0	0	140
			21:00 ~ 22:00	30	20	0	20	10	10	10	10	0	10	0	0	0	0	10	10	0	0	140
			22:00 ~ 23:00	30	20	0	20	10	10	10	10	0	10	0	0	0	0	10	10	0	0	140
			23:00 ~ 00:00	30	20	0	10	10	10	10	10	0	10	0	0	0	0	10	10	0	0	130
			Whole Day Total (veh)	650	400	0	350	170	120	120	180	0	120	0	0	0	0	240	220	0	0	2570
144	Chi Kiang Street	EB	**00:00 ~ 01:00**	120	60	0	40	20	10	10	10	0	10	10	0	10	0	10	20	10	0	340
			01:00 ~ 02:00	80	40	0	30	10	10	10	0	0	10	10	0	10	0	10	10	10	0	240
			02:00 ~ 03:00	60	30	0	20	10	10	10	0	0	10	0	0	0	0	10	10	0	0	170
			03:00 ~ 04:00	50	30	0	20	10	10	10	0	0	10	0	0	0	0	10	10	0	0	160
			04:00 ~ 05:00	50	30	0	20	10	10	10	0	0	10	0	0	0	0	10	10	0	0	160
			05:00 ~ 06:00	60	30	0	20	10	10	10	0	0	10	0	0	0	0	20	10	0	0	180
			06:00 ~ 07:00	120	70	0	40	20	10	10	10	0	10	10	0	10	0	30	20	10	0	370
			07:00 ~ 08:00	250	130	10	80	30	10	10	10	10	10	10	10	10	0	40	30	10	0	660
			08:00 ~ 09:00	310	160	10	90	40	10	10	20	10	10	10	10	10	0	30	40	10	0	780
			09:00 ~ 10:00	270	140	10	80	30	10	10	10	10	10	10	10	10	0	30	30	10	0	680
			10:00 ~ 11:00	260	130	10	80	30	10	10	10	10	10	10	10	10	0	30	30	10	0	660
			11:00 ~ 12:00	270	140	10	80	30	10	10	10	10	10	10	10	10	0	30	30	10	0	680
			12:00 ~ 13:00	300	150	10	60	20	10	10	10	10	10	10	10	10	0	30	40	10	0	700
			13:00 ~ 14:00	300	160	10	60	30	10	10	10	10	10	10	10	10	0	30	40	10	0	720
			14:00 ~ 15:00	310	160	10	60	30	10	10	10	10	10	10	10	10	0	30	40	10	0	730
			15:00 ~ 16:00	310	160	10	60	30	10	10	10	10	10	10	10	10	0	30	40	10	0	730
			16:00 ~ 17:00	320	170	10	70	30	10	10	10	10	10	10	10	10	0	30	40	10	0	760
			17:00 ~ 18:00	320	160	10	60	30	10	10	20	10	10	10	10	10	0	30	40	10	0	750
			18:00 ~ 19:00	340	170	10	70	30	10	10	20	10	10	10	10	10	0	40	40	10	0	800
			19:00 ~ 20:00	300	160	10	60	30	10	10	10	10	10	10	10	10	0	30	40	10	0	720
			20:00 ~ 21:00	260	130	10	50	20	10	10	10	10	10	10	10	10	0	30	30	10	0	620
			21:00 ~ 22:00	260	140	10	50	20	10	10	10	10	10	10	10	10	0	30	30	10	0	630
			22:00 ~ 23:00	240	130	10	50	20	10	10	10	10	10	10	10	10	0	30	30	10	0	600
			23:00 ~ 00:00	200	100	10	40	20	10	10	10	10	10	10	10	10	0	20	30	10	0	510
			Whole Day Total (veh)	5360	2780	170	1290	560	240	240	220	170	240	200	170	200	0	620	690	200	0	13350

Road No.	Road Name	Bound	Hour	PC	TAXI	LGV3	LGV4	LGV6	HGV7	HGV8	PLB	PV4	PV5	NFB6	NFB7	NFB8	FBSD	FBDD	MC	HGV9	NFB9	Total
145	Chi Kiang Street	EB	**00:00 ~ 01:00**	130	70	0	40	20	10	10	10	0	10	10	0	10	0	10	20	10	0	360
			01:00 ~ 02:00	90	50	0	30	10	10	10	0	0	10	10	0	10	0	10	10	10	0	260
			02:00 ~ 03:00	60	40	0	20	10	10	10	0	0	10	0	0	10	0	10	10	10	0	200
			03:00 ~ 04:00	50	30	0	20	10	10	10	0	0	10	0	0	0	0	10	10	0	0	160
			04:00 ~ 05:00	50	30	0	20	10	10	10	0	0	10	0	0	0	0	10	10	0	0	160
			05:00 ~ 06:00	70	40	0	20	10	10	10	0	0	10	0	0	10	0	20	10	10	0	220
			06:00 ~ 07:00	130	70	0	40	20	10	10	10	0	10	10	0	10	0	30	20	10	0	380
			07:00 ~ 08:00	260	130	10	80	30	10	10	10	10	10	10	10	10	0	40	30	10	0	670
			08:00 ~ 09:00	330	170	10	100	40	10	10	20	10	10	10	10	10	0	30	40	10	0	820
			09:00 ~ 10:00	290	150	10	90	30	10	10	10	10	10	10	10	10	0	30	40	10	0	730
			10:00 ~ 11:00	280	140	10	90	30	10	10	10	10	10	10	10	10	0	30	30	10	0	700
			11:00 ~ 12:00	290	150	10	90	30	10	10	10	10	10	10	10	10	0	30	40	10	0	730
			12:00 ~ 13:00	320	160	10	70	30	10	10	10	10	10	10	10	10	0	30	40	10	0	750
			13:00 ~ 14:00	330	170	10	70	30	10	10	10	10	10	10	10	10	0	30	40	10	0	770
			14:00 ~ 15:00	330	170	10	70	30	10	10	10	10	10	10	10	10	0	30	40	10	0	770
			15:00 ~ 16:00	340	170	10	70	30	10	10	10	10	10	10	10	10	0	30	40	10	0	780
			16:00 ~ 17:00	350	180	10	80	30	10	10	10	10	10	10	10	10	0	30	40	10	0	810
			17:00 ~ 18:00	340	180	10	80	30	10	10	20	10	10	10	10	10	0	30	40	10	0	810
			18:00 ~ 19:00	370	190	10	80	30	10	10	20	10	10	10	10	10	0	40	40	10	0	860
			19:00 ~ 20:00	330	170	10	70	30	10	10	10	10	10	10	10	10	0	30	40	10	0	770
			20:00 ~ 21:00	280	140	10	60	30	10	10	10	10	10	10	10	10	0	30	30	10	0	670
			21:00 ~ 22:00	280	150	10	60	30	10	10	10	10	10	10	10	10	0	30	30	10	0	680
			22:00 ~ 23:00	260	140	10	60	20	10	10	10	10	10	10	10	10	0	30	30	10	0	640
			23:00 ~ 00:00	220	110	10	50	20	10	10	10	10	10	10	10	10	0	20	30	10	0	550
			Whole Day Total (veh)	5780	3000	170	1460	590	240	240	220	170	240	200	170	220	0	620	710	220	0	14250
146	Ha Heung Road	NB	**00:00 ~ 01:00**	10	10	0	10	10	0	0	0	0	0	0	0	0	0	0	10	0	0	50
			01:00 ~ 02:00	10	10	0	10	10	0	0	0	0	0	0	0	0	0	0	10	0	0	50
			02:00 ~ 03:00	10	10	0	10	10	0	0	0	0	0	0	0	0	0	0	0	0	0	40
			03:00 ~ 04:00	10	10	0	10	0	0	0	0	0	0	0	0	0	0	0	0	0	0	30
			04:00 ~ 05:00	10	10	0	10	0	0	0	0	0	0	0	0	0	0	0	0	0	0	30
			05:00 ~ 06:00	10	10	0	10	10	0	0	0	0	0	0	0	0	0	0	0	0	0	40
			06:00 ~ 07:00	10	10	0	10	10	0	0	0	0	0	0	0	0	0	0	10	0	0	50
			07:00 ~ 08:00	20	10	0	10	10	0	10	0	0	0	0	0	0	0	0	10	0	0	70
			08:00 ~ 09:00	20	10	0	10	10	0	10	0	0	0	0	0	0	0	0	10	0	0	70
			09:00 ~ 10:00	20	10	0	10	10	0	10	0	0	0	0	0	0	0	0	10	0	0	70
			10:00 ~ 11:00	20	10	0	10	10	0	10	0	0	0	0	0	0	0	0	10	0	0	70
			11:00 ~ 12:00	20	10	0	10	10	0	10	0	0	0	0	0	0	0	0	10	0	0	70
			12:00 ~ 13:00	30	20	0	20	10	10	10	0	0	0	0	0	0	0	0	10	0	0	110
			13:00 ~ 14:00	30	20	0	20	10	10	10	0	0	0	0	0	0	0	0	10	0	0	110
			14:00 ~ 15:00	30	20	0	20	10	10	10	0	0	0	0	0	0	0	0	10	0	0	110
			15:00 ~ 16:00	30	20	0	20	10	10	10	0	0	0	0	0	0	0	0	10	0	0	110
			16:00 ~ 17:00	30	20	0	20	10	10	10	0	0	0	0	0	0	0	0	10	0	0	110
			17:00 ~ 18:00	30	20	0	20	10	10	10	0	0	0	0	0	0	0	0	10	0	0	110
			18:00 ~ 19:00	30	20	0	20	10	10	10	0	0	0	0	0	0	0	0	10	0	0	110
			19:00 ~ 20:00	30	20	0	20	10	10	10	0	0	0	0	0	0	0	0	10	0	0	110
			20:00 ~ 21:00	20	10	0	10	10	10	10	0	0	0	0	0	0	0	0	10	0	0	80
			21:00 ~ 22:00	20	10	0	10	10	10	10	0	0	0	0	0	0	0	0	10	0	0	80
			22:00 ~ 23:00	20	10	0	10	10	10	10	0	0	0	0	0	0	0	0	10	0	0	80
			23:00 ~ 00:00	20	10	0	10	10	10	10	0	0	0	0	0	0	0	0	10	0	0	80
			Whole Day Total (veh)	490	320	0	320	220	120	170	0	0	0	0	0	0	0	0	200	0	0	1840
147	Sze Chuen Street	EB	**00:00 ~ 01:00**	10	10	0	0	0	0	0	0	0	0	0	0	0	0	0	0	0	0	20
			01:00 ~ 02:00	10	10	0	0	0	0	0	0	0	0	0	0	0	0	0	0	0	0	20
			02:00 ~ 03:00	10	10	0	0	0	0	0	0	0	0	0	0	0	0	0	0	0	0	20
			03:00 ~ 04:00	10	10	0	0	0	0	0	0	0	0	0	0	0	0	0	0	0	0	20
			04:00 ~ 05:00	10	10	0	0	0	0	0	0	0	0	0	0	0	0	0	0	0	0	20
			05:00 ~ 06:00	10	10	0	0	0	0	0	0	0	0	0	0	0	0	0	0	0	0	20
			06:00 ~ 07:00	10	10	0	0	0	0	0	0	0	0	0	0	0	0	0	0	0	0	20
			07:00 ~ 08:00	10	10	0	10	0	0	0	0	0	0	0	0	0	0	0	10	0	0	40
			08:00 ~ 09:00	20	10	0	10	0	0	0	0	0	0	0	0	0	0	0	10	0	0	50
			09:00 ~ 10:00	10	10	0	10	0	0	0	0	0	0	0	0	0	0	0	10	0	0	40
			10:00 ~ 11:00	10	10	0	10	0	0	0	0	0	0	0	0	0	0	0	10	0	0	40
			11:00 ~ 12:00	10	10	0	10	0	0	0	0	0	0	0	0	0	0	0	10	0	0	40
			12:00 ~ 13:00	10	10	0	10	0	0	0	0	0	0	0	0	0	0	0	10	0	0	40
			13:00 ~ 14:00	10	10	0	10	0	0	0	0	0	0	0	0	0	0	0	10	0	0	40
			14:00 ~ 15:00	10	10	0	10	0	0	0	0	0	0	0	0	0	0	0	10	0	0	40
			15:00 ~ 16:00	10	10	0	10	0	0	0	0	0	0	0	0	0	0	0	10	0	0	40
			16:00 ~ 17:00	10	10	0	10	0	0	0	0	0	0	0	0	0	0	0	10	0	0	40
			17:00 ~ 18:00	10	10	0	10	0	0	0	0	0	0	0	0	0	0	0	10	0	0	40
			18:00 ~ 19:00	20	10	0	10	0	0	0	0	0	0	0	0	0	0	0	10	0	0	50
			19:00 ~ 20:00	10	10	0	10	0	0	0	0	0	0	0	0	0	0	0	10	0	0	40
			20:00 ~ 21:00	10	10	0	10	0	0	0	0	0	0	0	0	0	0	0	10	0	0	40
			21:00 ~ 22:00	10	10	0	10	0	0	0	0	0	0	0	0	0	0	0	10	0	0	40
			22:00 ~ 23:00	10	10	0	10	0	0	0	0	0	0	0	0	0	0	0	10	0	0	40
			23:00 ~ 00:00	10	10	0	10	0	0	0	0	0	0	0	0	0	0	0	10	0	0	40
			Whole Day Total (veh)	260	240	0	170	0	0	0	0	0	0	0	0	0	0	0	170	0	0	840
148	Sze Chuen Street	WB	**00:00 ~ 01:00**	10	10	0	0	0	0	0	0	0	0	0	0	0	0	0	0	0	0	20
			01:00 ~ 02:00	10	10	0	0	0	0	0	0	0	0	0	0	0	0	0	0	0	0	20
			02:00 ~ 03:00	10	10	0	0	0	0	0	0	0	0	0	0	0	0	0	0	0	0	20
			03:00 ~ 04:00	10	10	0	0	0	0	0	0	0	0	0	0	0	0	0	0	0	0	20
			04:00 ~ 05:00	10	10	0	0	0	0	0	0	0	0	0	0	0	0	0	0	0	0	20
			05:00 ~ 06:00	10	10	0	0	0	0	0	0	0	0	0	0	0	0	0	0	0	0	20
			06:00 ~ 07:00	10	10	0	0	0	0	0	0	0	0	0	0	0	0	0	0	0	0	20
			07:00 ~ 08:00	10	10	0	10	0	0	0	0	0	0	0	0	0	0	0	10	0	0	40
			08:00 ~ 09:00	20	10	0	10	0	0	0	0	0	0	0	0	0	0	0	10	0	0	50
			09:00 ~ 10:00	10	10	0	10	0	0	0	0	0	0	0	0	0	0	0	10	0	0	40
			10:00 ~ 11:00	10	10	0	10	0	0	0	0	0	0	0	0	0	0	0	10	0	0	40
			11:00 ~ 12:00	10	10	0	10	0	0	0	0	0	0	0	0	0	0	0	10	0	0	40
			12:00 ~ 13:00	10	10	0	10	0	0	0	0	0	0	0	0	0	0	0	10	0	0	40
			13:00 ~ 14:00	10	10	0	10	0	0	0	0	0	0	0	0	0	0	0	10	0	0	40
			14:00 ~ 15:00	10	10	0	10	0	0	0	0	0	0	0	0	0	0	0	10	0	0	40
			15:00 ~ 16:00	10	10	0	10	0	0	0	0	0	0	0	0	0	0	0	10	0	0	40
			16:00 ~ 17:00	10	10	0	10	0	0	0	0	0	0	0	0	0	0	0	10	0	0	40
			17:00 ~ 18:00	10	10	0	10	0	0	0	0	0	0	0	0	0	0	0	10	0	0	40
			18:00 ~ 19:00	20	10	0	10	0	0	0	0	0	0	0	0	0	0	0	10	0	0	50
			19:00 ~ 20:00	10	10	0	10	0	0	0	0	0	0	0	0	0	0	0	10	0	0	40
			20:00 ~ 21:00	10	10	0	10	0	0	0	0	0	0	0	0	0	0	0	10	0	0	40
			21:00 ~ 22:00	10	10	0	10	0	0	0	0	0	0	0	0	0	0	0	10	0	0	40
			22:00 ~ 23:00	10	10	0	10	0	0	0	0	0	0	0	0	0	0	0	10	0	0	40
			23:00 ~ 00:00	10	10	0	10	0	0	0	0	0	0	0	0	0	0	0	10	0	0	40
			Whole Day Total (veh)	260	240	0	170	0	0	0	0	0	0	0	0	0	0	0	170	0	0	840

Road No.	Road Name	Bound	Hour	PC	TAXI	LGV3	LGV4	LGV6	HGV7	HGV8	PLB	PV4	PV5	NFB6	NFB7	NFB8	FBSD	FBDD	MC	HGV9	NFB9	Total
149	Ha Heung Road	NB	**00:00 ~ 01:00**	10	10	0	10	10	0	0	0	0	0	0	0	0	0	0	10	0	0	50
			01:00 ~ 02:00	10	10	0	10	10	0	0	0	0	0	0	0	0	0	0	10	0	0	50
			02:00 ~ 03:00	10	10	0	10	10	0	0	0	0	0	0	0	0	0	0	0	0	0	40
			03:00 ~ 04:00	10	10	0	10	0	0	0	0	0	0	0	0	0	0	0	0	0	0	30
			04:00 ~ 05:00	10	10	0	10	0	0	0	0	0	0	0	0	0	0	0	0	0	0	30
			05:00 ~ 06:00	10	10	0	10	10	0	0	0	0	0	0	0	0	0	0	0	0	0	40
			06:00 ~ 07:00	10	10	0	10	10	0	0	0	0	0	0	0	0	0	0	10	0	0	50
			07:00 ~ 08:00	20	10	0	10	10	0	10	0	0	0	0	0	0	0	0	10	0	0	70
			08:00 ~ 09:00	20	10	0	10	10	0	10	0	0	0	0	0	0	0	0	10	0	0	70
			09:00 ~ 10:00	20	10	0	10	10	0	10	0	0	0	0	0	0	0	0	10	0	0	70
			10:00 ~ 11:00	20	10	0	10	10	0	10	0	0	0	0	0	0	0	0	10	0	0	70
			11:00 ~ 12:00	20	10	0	10	10	0	10	0	0	0	0	0	0	0	0	10	0	0	70
			12:00 ~ 13:00	30	20	0	20	10	10	10	0	0	0	0	0	0	0	0	10	0	0	110
			13:00 ~ 14:00	30	20	0	20	10	10	10	0	0	0	0	0	0	0	0	10	0	0	110
			14:00 ~ 15:00	30	20	0	20	10	10	10	0	0	0	0	0	0	0	0	10	0	0	110
			15:00 ~ 16:00	30	20	0	20	10	10	10	0	0	0	0	0	0	0	0	10	0	0	110
			16:00 ~ 17:00	30	20	0	20	10	10	10	0	0	0	0	0	0	0	0	10	0	0	110
			17:00 ~ 18:00	30	20	0	20	10	10	10	0	0	0	0	0	0	0	0	10	0	0	110
			18:00 ~ 19:00	30	20	0	20	10	10	10	0	0	0	0	0	0	0	0	10	0	0	110
			19:00 ~ 20:00	30	20	0	20	10	10	10	0	0	0	0	0	0	0	0	10	0	0	110
			20:00 ~ 21:00	20	10	0	10	10	10	10	0	0	0	0	0	0	0	0	10	0	0	80
			21:00 ~ 22:00	20	10	0	10	10	10	10	0	0	0	0	0	0	0	0	10	0	0	80
			22:00 ~ 23:00	20	10	0	10	10	10	10	0	0	0	0	0	0	0	0	10	0	0	80
			23:00 ~ 00:00	20	10	0	10	10	10	10	0	0	0	0	0	0	0	0	10	0	0	80
			Whole Day Total (veh)	490	320	0	320	220	120	170	0	0	0	0	0	0	0	0	200	0	0	1840
150	Kowloon City Road	NB	**00:00 ~ 01:00**	10	10	0	10	0	0	0	0	0	0	0	0	0	0	0	10	0	0	40
			01:00 ~ 02:00	10	10	0	10	0	0	0	0	0	0	0	0	0	0	0	10	0	0	40
			02:00 ~ 03:00	10	10	0	10	0	0	0	0	0	0	0	0	0	0	0	10	0	0	40
			03:00 ~ 04:00	10	10	0	10	0	0	0	0	0	0	0	0	0	0	0	0	0	0	30
			04:00 ~ 05:00	10	10	0	10	0	0	0	0	0	0	0	0	0	0	0	0	0	0	30
			05:00 ~ 06:00	10	10	0	10	0	0	0	0	0	0	0	0	0	0	0	10	0	0	40
			06:00 ~ 07:00	10	10	0	10	0	0	0	0	0	0	0	0	0	0	0	10	0	0	40
			07:00 ~ 08:00	20	10	0	10	10	0	0	0	0	0	0	0	0	0	0	10	0	0	60
			08:00 ~ 09:00	30	20	0	10	10	0	0	0	0	0	0	0	0	0	0	10	0	0	80
			09:00 ~ 10:00	30	20	0	10	10	0	0	0	0	0	0	0	0	0	0	10	0	0	80
			10:00 ~ 11:00	20	10	0	10	10	0	0	0	0	0	0	0	0	0	0	10	0	0	60
			11:00 ~ 12:00	30	20	0	10	10	0	0	0	0	0	0	0	0	0	0	10	0	0	80
			12:00 ~ 13:00	20	10	0	10	10	0	0	0	0	0	0	0	0	0	0	10	0	0	60
			13:00 ~ 14:00	20	10	0	10	10	0	0	0	0	0	0	0	0	0	0	10	0	0	60
			14:00 ~ 15:00	20	10	0	10	10	0	0	0	0	0	0	0	0	0	0	10	0	0	60
			15:00 ~ 16:00	20	10	0	10	10	0	0	0	0	0	0	0	0	0	0	10	0	0	60
			16:00 ~ 17:00	20	10	0	10	10	0	0	0	0	0	0	0	0	0	0	10	0	0	60
			17:00 ~ 18:00	20	10	0	10	10	0	0	0	0	0	0	0	0	0	0	10	0	0	60
			18:00 ~ 19:00	20	10	0	10	10	0	0	0	0	0	0	0	0	0	0	10	0	0	60
			19:00 ~ 20:00	20	10	0	10	10	0	0	0	0	0	0	0	0	0	0	10	0	0	60
			20:00 ~ 21:00	20	10	0	10	10	0	0	0	0	0	0	0	0	0	0	10	0	0	60
			21:00 ~ 22:00	20	10	0	10	10	0	0	0	0	0	0	0	0	0	0	10	0	0	60
			22:00 ~ 23:00	20	10	0	10	10	0	0	0	0	0	0	0	0	0	0	10	0	0	60
			23:00 ~ 00:00	10	10	0	10	10	0	0	0	0	0	0	0	0	0	0	10	0	0	50
			Whole Day Total (veh)	430	270	0	240	170	0	0	0	0	0	0	0	0	0	0	220	0	0	1330
151	Kowloon City Road	NB	**00:00 ~ 01:00**	10	10	0	10	0	0	0	0	0	0	0	0	0	0	0	10	0	0	40
			01:00 ~ 02:00	10	10	0	10	0	0	0	0	0	0	0	0	0	0	0	10	0	0	40
			02:00 ~ 03:00	10	10	0	10	0	0	0	0	0	0	0	0	0	0	0	10	0	0	40
			03:00 ~ 04:00	10	10	0	10	0	0	0	0	0	0	0	0	0	0	0	0	0	0	30
			04:00 ~ 05:00	10	10	0	10	0	0	0	0	0	0	0	0	0	0	0	0	0	0	30
			05:00 ~ 06:00	10	10	0	10	0	0	0	0	0	0	0	0	0	0	0	10	0	0	40
			06:00 ~ 07:00	10	10	0	10	0	0	0	0	0	0	0	0	0	0	0	10	0	0	40
			07:00 ~ 08:00	20	10	0	10	10	0	0	0	0	0	0	0	0	0	0	10	0	0	60
			08:00 ~ 09:00	30	20	0	10	10	0	0	0	0	0	0	0	0	0	0	10	0	0	80
			09:00 ~ 10:00	30	20	0	10	10	0	0	0	0	0	0	0	0	0	0	10	0	0	80
			10:00 ~ 11:00	20	10	0	10	10	0	0	0	0	0	0	0	0	0	0	10	0	0	60
			11:00 ~ 12:00	30	20	0	10	10	0	0	0	0	0	0	0	0	0	0	10	0	0	80
			12:00 ~ 13:00	20	10	0	10	10	0	0	0	0	0	0	0	0	0	0	10	0	0	60
			13:00 ~ 14:00	20	10	0	10	10	0	0	0	0	0	0	0	0	0	0	10	0	0	60
			14:00 ~ 15:00	20	10	0	10	10	0	0	0	0	0	0	0	0	0	0	10	0	0	60
			15:00 ~ 16:00	20	10	0	10	10	0	0	0	0	0	0	0	0	0	0	10	0	0	60
			16:00 ~ 17:00	20	10	0	10	10	0	0	0	0	0	0	0	0	0	0	10	0	0	60
			17:00 ~ 18:00	20	10	0	10	10	0	0	0	0	0	0	0	0	0	0	10	0	0	60
			18:00 ~ 19:00	20	10	0	10	10	0	0	0	0	0	0	0	0	0	0	10	0	0	60
			19:00 ~ 20:00	20	10	0	10	10	0	0	0	0	0	0	0	0	0	0	10	0	0	60
			20:00 ~ 21:00	20	10	0	10	10	0	0	0	0	0	0	0	0	0	0	10	0	0	60
			21:00 ~ 22:00	20	10	0	10	10	0	0	0	0	0	0	0	0	0	0	10	0	0	60
			22:00 ~ 23:00	20	10	0	10	10	0	0	0	0	0	0	0	0	0	0	10	0	0	60
			23:00 ~ 00:00	10	10	0	10	10	0	0	0	0	0	0	0	0	0	0	10	0	0	50
			Whole Day Total (veh)	430	270	0	240	170	0	0	0	0	0	0	0	0	0	0	220	0	0	1330
152	Kowloon City Road	SB	**00:00 ~ 01:00**	10	10	0	10	0	0	0	0	0	0	0	0	0	0	0	10	0	0	40
			01:00 ~ 02:00	10	10	0	10	0	0	0	0	0	0	0	0	0	0	0	10	0	0	40
			02:00 ~ 03:00	10	10	0	10	0	0	0	0	0	0	0	0	0	0	0	10	0	0	40
			03:00 ~ 04:00	10	10	0	10	0	0	0	0	0	0	0	0	0	0	0	0	0	0	30
			04:00 ~ 05:00	10	10	0	10	0	0	0	0	0	0	0	0	0	0	0	0	0	0	30
			05:00 ~ 06:00	10	10	0	10	0	0	0	0	0	0	0	0	0	0	0	10	0	0	40
			06:00 ~ 07:00	10	10	0	10	0	0	0	0	0	0	0	0	0	0	0	10	0	0	40
			07:00 ~ 08:00	20	10	0	10	10	0	0	0	0	0	0	0	0	0	0	10	0	0	60
			08:00 ~ 09:00	30	20	0	10	10	0	0	0	0	0	0	0	0	0	0	10	0	0	80
			09:00 ~ 10:00	30	20	0	10	10	0	0	0	0	0	0	0	0	0	0	10	0	0	80
			10:00 ~ 11:00	20	10	0	10	10	0	0	0	0	0	0	0	0	0	0	10	0	0	60
			11:00 ~ 12:00	30	20	0	10	10	0	0	0	0	0	0	0	0	0	0	10	0	0	80
			12:00 ~ 13:00	20	10	0	10	10	0	0	0	0	0	0	0	0	0	0	10	0	0	60
			13:00 ~ 14:00	20	10	0	10	10	0	0	0	0	0	0	0	0	0	0	10	0	0	60
			14:00 ~ 15:00	20	10	0	10	10	0	0	0	0	0	0	0	0	0	0	10	0	0	60
			15:00 ~ 16:00	20	10	0	10	10	0	0	0	0	0	0	0	0	0	0	10	0	0	60
			16:00 ~ 17:00	20	10	0	10	10	0	0	0	0	0	0	0	0	0	0	10	0	0	60
			17:00 ~ 18:00	20	10	0	10	10	0	0	0	0	0	0	0	0	0	0	10	0	0	60
			18:00 ~ 19:00	20	10	0	10	10	0	0	0	0	0	0	0	0	0	0	10	0	0	60
			19:00 ~ 20:00	20	10	0	10	10	0	0	0	0	0	0	0	0	0	0	10	0	0	60
			20:00 ~ 21:00	20	10	0	10	10	0	0	0	0	0	0	0	0	0	0	10	0	0	60
			21:00 ~ 22:00	20	10	0	10	10	0	0	0	0	0	0	0	0	0	0	10	0	0	60
			22:00 ~ 23:00	20	10	0	10	10	0	0	0	0	0	0	0	0	0	0	10	0	0	60
			23:00 ~ 00:00	10	10	0	10	10	0	0	0	0	0	0	0	0	0	0	10	0	0	50
			Whole Day Total (veh)	430	270	0	240	170	0	0	0	0	0	0	0	0	0	0	220	0	0	1330

Road No.	Road Name	Bound	Hour	PC	TAXI	LGV3	LGV4	LGV6	HGV7	HGV8	PLB	PV4	PV5	NFB6	NFB7	NFB8	FBSD	FBDD	MC	HGV9	NFB9	Total
153	Pau Chung Street	NB	**00:00 ~ 01:00**	20	10	0	10	10	0	0	10	0	0	0	0	0	0	10	10	0	0	80
			01:00 ~ 02:00	20	10	0	10	10	0	0	0	0	0	0	0	0	0	10	10	0	0	70
			02:00 ~ 03:00	10	10	0	10	10	0	0	0	0	0	0	0	0	0	10	10	0	0	60
			03:00 ~ 04:00	10	10	0	10	10	0	0	0	0	0	0	0	0	0	10	10	0	0	60
			04:00 ~ 05:00	10	10	0	10	10	0	0	0	0	0	0	0	0	0	10	10	0	0	60
			05:00 ~ 06:00	10	10	0	10	10	0	0	0	0	0	0	0	0	0	20	10	0	0	70
			06:00 ~ 07:00	20	10	0	10	10	0	0	10	0	0	0	0	0	0	30	10	0	0	100
			07:00 ~ 08:00	40	20	0	10	10	10	10	10	0	10	0	0	0	0	40	10	0	0	170
			08:00 ~ 09:00	50	30	0	10	10	10	10	20	0	10	0	0	0	0	30	10	0	0	190
			09:00 ~ 10:00	40	20	0	10	10	10	10	10	0	10	0	0	0	0	30	10	0	0	160
			10:00 ~ 11:00	40	20	0	10	10	10	10	10	0	10	0	0	0	0	30	10	0	0	160
			11:00 ~ 12:00	50	30	0	10	10	10	10	10	0	10	0	0	0	0	30	10	0	0	180
			12:00 ~ 13:00	50	30	0	10	10	0	10	10	0	10	0	0	0	0	30	10	0	0	170
			13:00 ~ 14:00	50	30	0	10	10	0	10	10	0	10	0	0	0	0	30	10	0	0	170
			14:00 ~ 15:00	50	30	0	10	10	0	10	10	0	10	0	0	0	0	30	10	0	0	170
			15:00 ~ 16:00	50	30	0	10	10	0	10	10	0	10	0	0	0	0	30	10	0	0	170
			16:00 ~ 17:00	50	30	0	10	10	0	10	10	0	10	0	0	0	0	30	10	0	0	170
			17:00 ~ 18:00	50	30	0	10	10	0	10	10	0	10	0	0	0	0	30	10	0	0	170
			18:00 ~ 19:00	60	30	0	10	10	0	10	10	0	10	0	0	0	0	30	10	0	0	180
			19:00 ~ 20:00	50	30	0	10	10	0	10	10	0	10	0	0	0	0	30	10	0	0	170
			20:00 ~ 21:00	40	20	0	10	10	0	10	10	0	10	0	0	0	0	30	10	0	0	150
			21:00 ~ 22:00	40	20	0	10	10	0	10	10	0	10	0	0	0	0	20	10	0	0	140
			22:00 ~ 23:00	40	20	0	10	10	0	10	10	0	10	0	0	0	0	20	10	0	0	140
			23:00 ~ 00:00	30	20	0	10	10	0	10	10	0	10	0	0	0	0	20	10	0	0	130
			Whole Day Total (veh)	880	510	0	240	240	50	170	200	0	170	0	0	0	0	590	240	0	0	3290
154	Pau Chung Street	SB	**00:00 ~ 01:00**	10	10	0	10	0	0	0	0	0	0	0	0	0	0	0	10	0	0	40
			01:00 ~ 02:00	10	10	0	10	0	0	0	0	0	0	0	0	0	0	0	10	0	0	40
			02:00 ~ 03:00	10	10	0	0	0	0	0	0	0	0	0	0	0	0	0	0	0	0	20
			03:00 ~ 04:00	10	10	0	0	0	0	0	0	0	0	0	0	0	0	0	0	0	0	20
			04:00 ~ 05:00	10	10	0	0	0	0	0	0	0	0	0	0	0	0	0	0	0	0	20
			05:00 ~ 06:00	10	10	0	0	0	0	0	0	0	0	0	0	0	0	0	0	0	0	20
			06:00 ~ 07:00	10	10	0	10	0	0	0	0	0	0	0	0	0	0	0	10	0	0	40
			07:00 ~ 08:00	20	10	0	10	10	0	0	0	0	0	0	0	0	0	0	10	0	0	60
			08:00 ~ 09:00	20	10	0	10	10	0	0	0	0	0	0	0	0	0	0	10	0	0	60
			09:00 ~ 10:00	20	10	0	10	10	0	0	0	0	0	0	0	0	0	0	10	0	0	60
			10:00 ~ 11:00	20	10	0	10	10	0	0	0	0	0	0	0	0	0	0	10	0	0	60
			11:00 ~ 12:00	20	10	0	10	10	0	0	0	0	0	0	0	0	0	0	10	0	0	60
			12:00 ~ 13:00	20	10	0	10	0	0	0	0	0	0	0	0	0	0	0	10	0	0	50
			13:00 ~ 14:00	20	10	0	10	0	0	0	0	0	0	0	0	0	0	0	10	0	0	50
			14:00 ~ 15:00	20	10	0	10	0	0	0	0	0	0	0	0	0	0	0	10	0	0	50
			15:00 ~ 16:00	20	10	0	10	0	0	0	0	0	0	0	0	0	0	0	10	0	0	50
			16:00 ~ 17:00	20	10	0	10	0	0	0	0	0	0	0	0	0	0	0	10	0	0	50
			17:00 ~ 18:00	20	10	0	10	0	0	0	0	0	0	0	0	0	0	0	10	0	0	50
			18:00 ~ 19:00	20	10	0	10	0	0	0	0	0	0	0	0	0	0	0	10	0	0	50
			19:00 ~ 20:00	20	10	0	10	0	0	0	0	0	0	0	0	0	0	0	10	0	0	50
			20:00 ~ 21:00	10	10	0	10	0	0	0	0	0	0	0	0	0	0	0	10	0	0	40
			21:00 ~ 22:00	10	10	0	10	0	0	0	0	0	0	0	0	0	0	0	10	0	0	40
			22:00 ~ 23:00	10	10	0	10	0	0	0	0	0	0	0	0	0	0	0	10	0	0	40
			23:00 ~ 00:00	10	10	0	10	0	0	0	0	0	0	0	0	0	0	0	10	0	0	40
			Whole Day Total (veh)	370	240	0	200	50	0	0	0	0	0	0	0	0	0	0	200	0	0	1060
155	Lok Shan Road	WB	**00:00 ~ 01:00**	30	20	0	10	10	0	10	10	0	0	0	0	0	0	10	10	0	0	110
			01:00 ~ 02:00	20	10	0	10	10	0	10	0	0	0	0	0	0	0	10	10	0	0	80
			02:00 ~ 03:00	20	10	0	10	10	0	0	0	0	0	0	0	0	0	10	10	0	0	70
			03:00 ~ 04:00	10	10	0	10	10	0	0	0	0	0	0	0	0	0	10	10	0	0	60
			04:00 ~ 05:00	10	10	0	10	10	0	0	0	0	0	0	0	0	0	10	10	0	0	60
			05:00 ~ 06:00	20	10	0	10	10	0	0	0	0	0	0	0	0	0	20	10	0	0	80
			06:00 ~ 07:00	30	20	0	10	10	0	10	10	0	0	0	0	0	0	30	10	0	0	130
			07:00 ~ 08:00	50	30	0	20	10	10	10	10	0	10	0	0	10	0	40	10	0	0	210
			08:00 ~ 09:00	70	40	0	20	10	10	10	20	0	10	0	0	10	0	30	10	0	0	240
			09:00 ~ 10:00	60	30	0	20	10	10	10	10	0	10	0	0	10	0	30	10	0	0	210
			10:00 ~ 11:00	60	30	0	20	10	10	10	10	0	10	0	0	10	0	30	10	0	0	210
			11:00 ~ 12:00	60	30	0	20	10	10	10	10	0	10	0	0	10	0	30	10	0	0	210
			12:00 ~ 13:00	90	50	0	40	20	10	10	10	0	10	10	0	10	0	30	10	10	0	310
			13:00 ~ 14:00	90	50	0	40	20	10	10	10	0	10	10	0	10	0	30	10	10	0	310
			14:00 ~ 15:00	90	50	0	50	20	10	10	10	0	10	10	0	10	0	30	10	10	0	320
			15:00 ~ 16:00	100	50	0	50	20	10	10	10	0	10	10	0	10	0	30	10	10	0	330
			16:00 ~ 17:00	100	50	0	50	20	10	10	10	0	10	10	0	10	0	30	10	10	0	330
			17:00 ~ 18:00	100	50	0	50	20	10	10	10	0	10	10	0	10	0	30	10	10	0	330
			18:00 ~ 19:00	100	60	0	50	20	10	10	10	0	10	10	0	10	0	30	20	10	0	350
			19:00 ~ 20:00	90	50	0	40	20	10	10	10	0	10	10	0	10	0	30	10	10	0	310
			20:00 ~ 21:00	80	40	0	40	20	10	10	10	0	10	10	0	10	0	30	10	10	0	290
			21:00 ~ 22:00	80	40	0	40	20	10	10	10	0	10	10	0	10	0	20	10	10	0	280
			22:00 ~ 23:00	80	40	0	40	20	10	10	10	0	10	10	0	10	0	20	10	10	0	280
			23:00 ~ 00:00	60	30	0	30	10	10	10	10	0	10	10	0	10	0	20	10	10	0	230
			Whole Day Total (veh)	1500	810	0	690	350	170	200	200	0	170	120	0	170	0	590	250	120	0	5340
156	Lok Shan Road	WB	**00:00 ~ 01:00**	90	50	0	20	10	10	10	10	0	10	0	0	10	0	10	10	0	0	240
			01:00 ~ 02:00	60	30	0	10	10	10	10	0	0	10	0	0	10	0	10	10	0	0	170
			02:00 ~ 03:00	50	30	0	10	10	0	10	0	0	10	0	0	0	0	10	10	0	0	140
			03:00 ~ 04:00	40	20	0	10	10	0	0	0	0	10	0	0	0	0	10	10	0	0	110
			04:00 ~ 05:00	40	20	0	10	10	0	0	0	0	10	0	0	0	0	10	10	0	0	110
			05:00 ~ 06:00	50	30	0	10	10	0	10	0	0	10	0	0	0	0	20	10	0	0	150
			06:00 ~ 07:00	90	50	0	20	10	10	10	10	0	10	0	0	10	0	30	10	0	0	260
			07:00 ~ 08:00	190	100	0	30	10	10	10	20	0	10	10	10	10	0	40	20	10	0	480
			08:00 ~ 09:00	230	120	0	40	20	10	10	20	0	10	10	10	10	0	40	30	10	0	570
			09:00 ~ 10:00	200	110	0	30	10	10	10	10	0	10	10	10	10	0	30	30	10	0	490
			10:00 ~ 11:00	200	100	0	30	10	10	10	10	0	10	10	10	10	0	30	20	10	0	470
			11:00 ~ 12:00	210	110	0	30	10	10	10	10	0	10	10	10	10	0	30	30	10	0	500
			12:00 ~ 13:00	330	170	10	50	20	10	10	10	10	10	10	10	10	0	30	40	10	0	740
			13:00 ~ 14:00	330	170	10	50	20	10	10	10	10	10	10	10	10	0	30	40	10	0	740
			14:00 ~ 15:00	340	170	10	50	20	10	10	10	10	10	10	10	10	0	30	40	10	0	750
			15:00 ~ 16:00	340	180	10	50	20	10	10	10	10	10	10	10	10	0	30	40	10	0	760
			16:00 ~ 17:00	350	180	10	50	20	10	10	10	10	10	10	10	10	0	30	40	10	0	770
			17:00 ~ 18:00	350	180	10	50	20	10	10	20	10	10	10	10	10	0	30	40	10	0	780
			18:00 ~ 19:00	370	190	10	60	20	10	10	20	10	10	10	10	10	0	30	40	10	0	820
			19:00 ~ 20:00	330	170	10	50	20	10	10	10	10	10	10	10	10	0	30	40	10	0	740
			20:00 ~ 21:00	280	140	10	40	20	10	10	10	10	10	10	10	10	0	30	30	10	0	640
			21:00 ~ 22:00	290	150	10	40	20	10	10	10	10	10	10	10	10	0	30	40	10	0	670
			22:00 ~ 23:00	270	140	10	40	20	10	10	10	10	10	10	10	10	0	20	30	10	0	620
			23:00 ~ 00:00	220	110	10	30	20	10	10	10	10	10	10	10	10	0	20	30	10	0	530
			Whole Day Total (veh)	5250	2720	120	810	370	200	220	230	120	240	170	170	200	0	610	650	170	0	12250

Road No.	Road Name	Bound	Hour	PC	TAXI	LGV3	LGV4	LGV6	HGV7	HGV8	PLB	PV4	PV5	NFB6	NFB7	NFB8	FBSD	FBDD	MC	HGV9	NFB9	Total
157	Lok Shan Road	WB	**00:00 ~ 01:00**	110	60	0	20	10	10	10	10	0	10	0	0	10	0	20	20	0	0	290
			01:00 ~ 02:00	70	40	0	20	10	10	10	0	0	10	0	0	10	0	10	10	0	0	200
			02:00 ~ 03:00	50	30	0	10	10	10	10	0	0	10	0	0	0	0	10	10	0	0	150
			03:00 ~ 04:00	40	20	0	10	10	0	10	0	0	10	0	0	0	0	10	10	0	0	120
			04:00 ~ 05:00	40	20	0	10	10	0	10	0	0	10	0	0	0	0	10	10	0	0	120
			05:00 ~ 06:00	60	30	0	10	10	10	10	10	0	10	0	0	0	0	20	10	0	0	180
			06:00 ~ 07:00	110	60	0	20	10	10	10	10	0	10	0	0	10	0	50	20	0	0	320
			07:00 ~ 08:00	210	110	10	40	20	10	10	20	10	10	10	10	10	0	60	30	10	0	580
			08:00 ~ 09:00	260	130	10	50	20	10	10	20	10	10	10	10	10	0	50	30	10	0	650
			09:00 ~ 10:00	230	120	10	50	20	10	10	20	10	10	10	10	10	0	50	30	10	0	610
			10:00 ~ 11:00	220	120	10	50	20	10	10	20	10	10	10	10	10	0	50	30	10	0	600
			11:00 ~ 12:00	240	120	10	50	20	10	10	20	10	10	10	10	10	0	50	30	10	0	620
			12:00 ~ 13:00	360	180	10	70	30	10	10	20	10	10	10	10	10	0	50	40	10	0	840
			13:00 ~ 14:00	360	190	10	70	30	10	10	20	10	10	10	10	10	0	50	40	10	0	850
			14:00 ~ 15:00	370	190	10	70	30	10	10	20	10	10	10	10	10	0	50	40	10	0	860
			15:00 ~ 16:00	370	190	10	70	30	10	10	20	10	10	10	10	10	0	50	40	10	0	860
			16:00 ~ 17:00	390	200	10	80	30	10	10	20	10	10	10	10	10	0	50	50	10	0	910
			17:00 ~ 18:00	380	200	10	80	30	10	10	20	10	10	10	10	10	0	50	50	10	0	900
			18:00 ~ 19:00	410	210	10	80	30	10	10	20	10	10	10	10	10	0	50	50	10	0	940
			19:00 ~ 20:00	360	190	10	70	30	10	10	20	10	10	10	10	10	0	40	40	10	0	840
			20:00 ~ 21:00	310	160	10	60	20	10	10	10	10	10	10	10	10	0	40	40	10	0	730
			21:00 ~ 22:00	320	160	10	60	30	10	10	10	10	10	10	10	10	0	40	40	10	0	750
			22:00 ~ 23:00	290	150	10	60	20	10	10	10	10	10	10	10	10	0	40	40	10	0	700
			23:00 ~ 00:00	240	120	10	50	20	10	10	10	10	10	10	10	10	0	30	30	10	0	590
			Whole Day Total (veh)	5800	3000	170	1160	500	220	240	330	170	240	170	170	200	0	930	740	170	0	14210
158	To Kwa Wan Road	NB	**00:00 ~ 01:00**	40	20	0	20	10	10	10	10	0	10	0	0	0	0	50	10	0	0	190
			01:00 ~ 02:00	30	20	0	10	10	10	10	0	0	10	0	0	0	0	30	10	0	0	140
			02:00 ~ 03:00	20	10	0	10	10	0	10	0	0	0	0	0	0	0	20	10	0	0	90
			03:00 ~ 04:00	20	10	0	10	10	0	0	0	0	0	0	0	0	0	20	10	0	0	80
			04:00 ~ 05:00	20	10	0	10	10	0	0	0	0	0	0	0	0	0	20	10	0	0	80
			05:00 ~ 06:00	20	10	0	10	10	0	10	10	0	0	0	0	0	0	60	10	0	0	140
			06:00 ~ 07:00	40	20	0	20	10	10	10	40	0	10	0	0	0	0	150	10	0	0	320
			07:00 ~ 08:00	80	40	0	30	10	10	10	60	0	10	10	0	10	0	190	10	10	0	480
			08:00 ~ 09:00	100	50	0	30	20	10	10	60	0	10	10	0	10	0	160	10	10	0	490
			09:00 ~ 10:00	90	50	0	30	10	10	10	50	0	10	10	0	10	0	140	10	10	0	440
			10:00 ~ 11:00	90	50	0	30	10	10	10	40	0	10	10	0	10	0	140	10	10	0	430
			11:00 ~ 12:00	90	50	0	30	10	10	10	40	0	10	10	0	10	0	140	10	10	0	430
			12:00 ~ 13:00	120	60	0	20	10	10	10	50	0	10	10	0	10	0	140	20	10	0	480
			13:00 ~ 14:00	120	60	0	20	10	10	10	50	0	10	10	0	10	0	140	20	10	0	480
			14:00 ~ 15:00	120	60	0	20	10	10	10	50	0	10	10	0	10	0	140	20	10	0	480
			15:00 ~ 16:00	120	60	0	20	10	10	10	50	0	10	10	0	10	0	140	20	10	0	480
			16:00 ~ 17:00	120	70	0	20	10	10	10	50	0	10	10	0	10	0	140	20	10	0	490
			17:00 ~ 18:00	120	60	0	20	10	10	10	60	0	10	10	0	10	0	150	20	10	0	500
			18:00 ~ 19:00	130	70	0	20	10	10	10	60	0	10	10	0	10	0	150	20	10	0	520
			19:00 ~ 20:00	120	60	0	20	10	10	10	50	0	10	10	0	10	0	130	20	10	0	470
			20:00 ~ 21:00	100	50	0	20	10	10	10	30	0	10	10	0	10	0	110	10	10	0	390
			21:00 ~ 22:00	100	50	0	20	10	10	10	30	0	10	10	0	10	0	110	20	10	0	400
			22:00 ~ 23:00	100	50	0	20	10	10	10	30	0	10	10	0	10	0	100	10	10	0	380
			23:00 ~ 00:00	80	40	0	20	10	10	10	30	0	10	10	0	10	0	90	10	10	0	340
			Whole Day Total (veh)	1990	1030	0	480	250	200	220	850	0	200	170	0	170	0	2660	330	170	0	8720
159	To Kwa Wan Road	SB	**00:00 ~ 01:00**	100	50	0	40	20	10	10	10	0	10	0	0	10	0	60	10	10	0	340
			01:00 ~ 02:00	70	40	0	30	10	10	10	0	0	10	0	0	10	0	30	10	10	0	240
			02:00 ~ 03:00	50	30	0	20	10	10	10	0	0	10	0	0	0	0	20	10	0	0	170
			03:00 ~ 04:00	40	20	0	20	10	10	10	0	0	10	0	0	0	0	20	10	0	0	150
			04:00 ~ 05:00	40	20	0	20	10	10	10	0	0	10	0	0	0	0	20	10	0	0	150
			05:00 ~ 06:00	50	30	0	20	10	10	10	10	0	10	0	0	0	0	70	10	0	0	230
			06:00 ~ 07:00	100	50	0	40	20	10	10	40	0	10	0	0	10	0	160	10	10	0	470
			07:00 ~ 08:00	190	100	10	80	30	10	10	60	0	10	10	10	10	0	200	30	10	0	770
			08:00 ~ 09:00	240	120	10	100	40	10	10	70	0	10	10	10	10	0	170	30	10	0	850
			09:00 ~ 10:00	210	110	10	90	30	10	10	50	0	10	10	10	10	0	150	30	10	0	750
			10:00 ~ 11:00	210	110	10	80	30	10	10	50	0	10	10	10	10	0	150	30	10	0	740
			11:00 ~ 12:00	220	110	10	90	30	10	10	50	0	10	10	10	10	0	140	30	10	0	750
			12:00 ~ 13:00	150	80	0	30	10	10	10	60	0	10	10	10	10	0	160	20	10	0	580
			13:00 ~ 14:00	160	80	0	30	10	10	10	60	0	10	10	10	10	0	160	20	10	0	590
			14:00 ~ 15:00	160	80	0	30	10	10	10	60	0	10	10	10	10	0	160	20	10	0	590
			15:00 ~ 16:00	160	80	0	30	10	10	10	60	0	10	10	10	10	0	160	20	10	0	590
			16:00 ~ 17:00	160	80	0	30	10	10	10	60	0	10	10	10	10	0	160	20	10	0	590
			17:00 ~ 18:00	160	80	0	30	10	10	10	70	0	10	10	10	10	0	170	20	10	0	610
			18:00 ~ 19:00	170	90	0	30	20	10	10	70	0	10	10	10	10	0	170	20	10	0	640
			19:00 ~ 20:00	160	80	0	30	10	10	10	50	0	10	10	10	10	0	150	20	10	0	570
			20:00 ~ 21:00	130	70	0	30	10	10	10	30	0	10	10	10	10	0	130	20	10	0	490
			21:00 ~ 22:00	140	70	0	30	10	10	10	30	0	10	10	10	10	0	130	20	10	0	500
			22:00 ~ 23:00	130	70	0	30	10	10	10	30	0	10	10	10	10	0	120	20	10	0	480
			23:00 ~ 00:00	100	50	0	20	10	10	10	30	0	10	10	10	10	0	110	10	10	0	400
			Whole Day Total (veh)	3300	1700	50	980	380	240	240	950	0	240	170	170	200	0	2970	450	200	0	12240
160	Lok Shan Road	WB	**00:00 ~ 01:00**	90	50	0	20	10	10	10	0	0	10	0	0	10	0	0	10	0	0	220
			01:00 ~ 02:00	60	30	0	20	10	10	10	0	0	10	0	0	10	0	0	10	0	0	170
			02:00 ~ 03:00	40	20	0	10	10	0	10	0	0	10	0	0	0	0	0	10	0	0	110
			03:00 ~ 04:00	30	20	0	10	10	0	10	0	0	0	0	0	0	0	0	10	0	0	90
			04:00 ~ 05:00	30	20	0	10	10	0	10	0	0	0	0	0	0	0	0	10	0	0	90
			05:00 ~ 06:00	50	30	0	10	10	0	10	0	0	10	0	0	0	0	0	10	0	0	130
			06:00 ~ 07:00	90	50	0	20	10	10	10	0	0	10	0	0	10	0	0	10	0	0	220
			07:00 ~ 08:00	170	90	0	40	20	10	10	0	0	10	10	10	10	0	0	20	10	0	410
			08:00 ~ 09:00	210	110	0	50	20	10	10	0	0	10	10	10	10	0	0	30	10	0	490
			09:00 ~ 10:00	190	100	0	50	20	10	10	0	0	10	10	10	10	0	0	20	10	0	450
			10:00 ~ 11:00	180	90	0	50	20	10	10	0	0	10	10	10	10	0	0	20	10	0	430
			11:00 ~ 12:00	190	100	0	50	20	10	10	0	0	10	10	10	10	0	0	20	10	0	450
			12:00 ~ 13:00	240	130	0	40	20	10	10	0	10	10	10	10	10	0	0	30	10	0	540
			13:00 ~ 14:00	250	130	0	40	20	10	10	0	10	10	10	10	10	0	0	30	10	0	550
			14:00 ~ 15:00	250	130	0	40	20	10	10	0	10	10	10	10	10	0	0	30	10	0	550
			15:00 ~ 16:00	260	130	0	40	20	10	10	0	10	10	10	10	10	0	0	30	10	0	560
			16:00 ~ 17:00	260	140	0	40	20	10	10	0	10	10	10	10	10	0	0	30	10	0	570
			17:00 ~ 18:00	260	140	0	40	20	10	10	0	10	10	10	10	10	0	0	30	10	0	570
			18:00 ~ 19:00	280	140	0	40	20	10	10	0	10	10	10	10	10	0	0	30	10	0	590
			19:00 ~ 20:00	250	130	0	40	20	10	10	0	10	10	10	10	10	0	0	30	10	0	550
			20:00 ~ 21:00	210	110	0	30	10	10	10	0	10	10	10	10	10	0	0	30	10	0	470
			21:00 ~ 22:00	220	110	0	30	20	10	10	0	10	10	10	10	10	0	0	30	10	0	490
			22:00 ~ 23:00	200	100	0	30	10	10	10	0	10	10	10	10	10	0	0	30	10	0	450
			23:00 ~ 00:00	160	90	0	30	10	10	10	0	10	10	10	10	10	0	0	20	10	0	390
			Whole Day Total (veh)	4170	2190	0	780	380	200	240	0	120	220	170	170	200	0	0	530	170	0	9540

Road No.	Road Name	Bound	Hour	PC	TAXI	LGV3	LGV4	LGV6	HGV7	HGV8	PLB	PV4	PV5	NFB6	NFB7	NFB8	FBSD	FBDD	MC	HGV9	NFB9	Total
161	To Kwa Wan Road	NB	**00:00 ~ 01:00**	40	20	0	20	10	10	10	0	0	10	0	0	0	0	0	10	0	0	130
			01:00 ~ 02:00	30	20	0	10	10	10	10	0	0	10	0	0	0	0	0	10	0	0	110
			02:00 ~ 03:00	20	10	0	10	10	0	10	0	0	0	0	0	0	0	0	10	0	0	70
			03:00 ~ 04:00	20	10	0	10	10	0	10	0	0	0	0	0	0	0	0	10	0	0	70
			04:00 ~ 05:00	20	10	0	10	10	0	10	0	0	0	0	0	0	0	0	10	0	0	70
			05:00 ~ 06:00	20	10	0	10	10	0	10	0	0	0	0	0	0	0	0	10	0	0	70
			06:00 ~ 07:00	40	20	0	20	10	10	10	0	0	10	0	0	0	0	0	10	0	0	130
			07:00 ~ 08:00	80	40	0	30	10	10	10	0	0	10	10	0	10	0	0	10	10	0	230
			08:00 ~ 09:00	100	50	0	40	20	10	10	0	0	10	10	0	10	0	0	20	10	0	290
			09:00 ~ 10:00	90	50	0	40	20	10	10	0	0	10	10	0	10	0	0	10	10	0	270
			10:00 ~ 11:00	90	50	0	40	20	10	10	0	0	10	10	0	10	0	0	10	10	0	270
			11:00 ~ 12:00	90	50	0	40	20	10	10	0	0	10	10	0	10	0	0	10	10	0	270
			12:00 ~ 13:00	40	20	0	20	10	10	10	0	0	10	0	0	0	0	0	10	0	0	130
			13:00 ~ 14:00	40	20	0	20	10	10	10	0	0	10	0	0	0	0	0	10	0	0	130
			14:00 ~ 15:00	40	20	0	20	10	10	10	0	0	10	0	0	0	0	0	10	0	0	130
			15:00 ~ 16:00	40	20	0	20	10	10	10	0	0	10	0	0	0	0	0	10	0	0	130
			16:00 ~ 17:00	40	20	0	20	10	10	10	0	0	10	0	0	0	0	0	10	0	0	130
			17:00 ~ 18:00	40	20	0	20	10	10	10	0	0	10	0	0	0	0	0	10	0	0	130
			18:00 ~ 19:00	40	20	0	20	10	10	10	0	0	10	0	0	0	0	0	10	0	0	130
			19:00 ~ 20:00	40	20	0	20	10	10	10	0	0	10	0	0	0	0	0	10	0	0	130
			20:00 ~ 21:00	30	20	0	20	10	10	10	0	0	10	0	0	0	0	0	10	0	0	120
			21:00 ~ 22:00	30	20	0	20	10	10	10	0	0	10	0	0	0	0	0	10	0	0	120
			22:00 ~ 23:00	30	20	0	20	10	10	10	0	0	10	0	0	0	0	0	10	0	0	120
			23:00 ~ 00:00	20	10	0	10	10	10	10	0	0	10	0	0	0	0	0	10	0	0	90
			Whole Day Total (veh)	1070	570	0	510	280	200	240	0	0	200	50	0	50	0	0	250	50	0	3470
162	To Kwa Wan Road	SB	**00:00 ~ 01:00**	80	40	0	40	20	10	10	10	0	10	0	0	10	0	40	10	10	0	290
			01:00 ~ 02:00	60	30	0	30	10	10	10	0	0	10	0	0	10	0	20	10	10	0	210
			02:00 ~ 03:00	40	20	0	20	10	10	10	0	0	10	0	0	0	0	10	10	0	0	140
			03:00 ~ 04:00	30	20	0	20	10	10	10	0	0	0	0	0	0	0	20	10	0	0	130
			04:00 ~ 05:00	30	20	0	20	10	10	10	0	0	0	0	0	0	0	20	10	0	0	130
			05:00 ~ 06:00	40	20	0	20	10	10	10	10	0	10	0	0	0	0	40	10	0	0	180
			06:00 ~ 07:00	80	40	0	40	20	10	10	20	0	10	0	0	10	0	100	10	10	0	360
			07:00 ~ 08:00	160	80	10	70	30	10	10	40	0	10	10	10	10	0	120	20	10	0	600
			08:00 ~ 09:00	200	100	10	90	30	10	10	40	0	10	10	10	10	0	100	30	10	0	670
			09:00 ~ 10:00	180	90	10	80	30	10	10	30	0	10	10	10	10	0	90	20	10	0	600
			10:00 ~ 11:00	170	90	10	70	30	10	10	30	0	10	10	10	10	0	90	20	10	0	580
			11:00 ~ 12:00	180	90	10	80	30	10	10	30	0	10	10	10	10	0	90	20	10	0	600
			12:00 ~ 13:00	120	60	0	50	20	10	10	30	0	10	10	10	10	0	90	20	10	0	460
			13:00 ~ 14:00	120	70	0	50	20	10	10	30	0	10	10	10	10	0	90	20	10	0	470
			14:00 ~ 15:00	130	70	0	50	20	10	10	30	0	10	10	10	10	0	90	20	10	0	480
			15:00 ~ 16:00	130	70	0	50	20	10	10	30	0	10	10	10	10	0	90	20	10	0	480
			16:00 ~ 17:00	130	70	0	50	20	10	10	30	0	10	10	10	10	0	90	20	10	0	480
			17:00 ~ 18:00	130	70	0	50	20	10	10	40	0	10	10	10	10	0	90	20	10	0	490
			18:00 ~ 19:00	140	70	0	50	20	10	10	40	0	10	10	10	10	0	100	20	10	0	510
			19:00 ~ 20:00	120	70	0	50	20	10	10	30	0	10	10	10	10	0	80	20	10	0	460
			20:00 ~ 21:00	110	60	0	40	20	10	10	20	0	10	10	10	10	0	70	20	10	0	410
			21:00 ~ 22:00	110	60	0	40	20	10	10	20	0	10	10	10	10	0	70	20	10	0	410
			22:00 ~ 23:00	100	50	0	40	20	10	10	20	0	10	10	10	10	0	70	20	10	0	390
			23:00 ~ 00:00	80	40	0	30	10	10	10	20	0	10	10	10	10	0	60	10	10	0	320
			Whole Day Total (veh)	2670	1400	50	1130	470	240	240	550	0	220	170	170	200	0	1730	410	200	0	9850
163	Cheung Ning Street	NB	**00:00 ~ 01:00**	30	20	0	10	10	0	10	10	0	0	0	0	0	0	10	10	0	0	110
			01:00 ~ 02:00	20	10	0	10	10	0	10	0	0	0	0	0	0	0	10	10	0	0	80
			02:00 ~ 03:00	20	10	0	10	10	0	10	0	0	0	0	0	0	0	10	10	0	0	80
			03:00 ~ 04:00	10	10	0	10	10	0	0	0	0	0	0	0	0	0	10	10	0	0	60
			04:00 ~ 05:00	10	10	0	10	10	0	0	0	0	0	0	0	0	0	10	10	0	0	60
			05:00 ~ 06:00	20	10	0	10	10	0	10	0	0	0	0	0	0	0	10	10	0	0	80
			06:00 ~ 07:00	30	20	0	10	10	0	10	10	0	0	0	0	0	0	20	10	0	0	120
			07:00 ~ 08:00	60	30	0	20	10	10	10	10	0	10	0	0	10	0	30	10	10	0	220
			08:00 ~ 09:00	80	40	0	30	10	10	10	10	0	10	0	0	10	0	20	10	10	0	250
			09:00 ~ 10:00	70	40	0	30	10	10	10	10	0	10	0	0	10	0	20	10	10	0	240
			10:00 ~ 11:00	70	40	0	30	10	10	10	10	0	10	0	0	10	0	20	10	10	0	240
			11:00 ~ 12:00	70	40	0	30	10	10	10	10	0	10	0	0	10	0	20	10	10	0	240
			12:00 ~ 13:00	70	40	0	20	10	10	10	10	0	10	0	0	10	0	20	10	10	0	230
			13:00 ~ 14:00	70	40	0	30	10	10	10	10	0	10	0	0	10	0	20	10	10	0	240
			14:00 ~ 15:00	70	40	0	30	10	10	10	10	0	10	0	0	10	0	20	10	10	0	240
			15:00 ~ 16:00	70	40	0	30	10	10	10	10	0	10	0	0	10	0	20	10	10	0	240
			16:00 ~ 17:00	70	40	0	30	10	10	10	10	0	10	0	0	10	0	20	10	10	0	240
			17:00 ~ 18:00	70	40	0	30	10	10	10	10	0	10	0	0	10	0	20	10	10	0	240
			18:00 ~ 19:00	70	40	0	30	10	10	10	10	0	10	0	0	10	0	20	10	10	0	240
			19:00 ~ 20:00	70	40	0	30	10	10	10	10	0	10	0	0	10	0	20	10	10	0	240
			20:00 ~ 21:00	60	30	0	20	10	10	10	10	0	10	0	0	10	0	20	10	10	0	210
			21:00 ~ 22:00	60	30	0	20	10	10	10	10	0	10	0	0	10	0	20	10	10	0	210
			22:00 ~ 23:00	50	30	0	20	10	10	10	10	0	10	0	0	10	0	20	10	10	0	200
			23:00 ~ 00:00	50	20	0	20	10	10	10	10	0	10	0	0	10	0	10	10	10	0	180
			Whole Day Total (veh)	1270	710	0	520	240	170	220	190	0	170	0	0	170	0	420	240	170	0	4490
164	Ha Heung Road	NB	**00:00 ~ 01:00**	80	40	0	10	10	0	10	0	0	10	0	0	10	0	10	10	0	0	190
			01:00 ~ 02:00	50	30	0	10	10	0	10	0	0	10	0	0	10	0	0	10	0	0	140
			02:00 ~ 03:00	40	20	0	10	10	0	0	0	0	10	0	0	0	0	0	10	0	0	100
			03:00 ~ 04:00	30	20	0	10	10	0	0	0	0	0	0	0	0	0	0	10	0	0	80
			04:00 ~ 05:00	30	20	0	10	10	0	0	0	0	0	0	0	0	0	0	10	0	0	80
			05:00 ~ 06:00	40	20	0	10	10	0	0	0	0	10	0	0	0	0	10	10	0	0	110
			06:00 ~ 07:00	80	40	0	10	10	0	10	10	0	10	0	0	10	0	10	10	0	0	200
			07:00 ~ 08:00	150	80	0	20	10	10	10	10	0	10	10	10	10	0	10	20	10	0	370
			08:00 ~ 09:00	190	100	0	30	10	10	10	10	0	10	10	10	10	0	10	20	10	0	440
			09:00 ~ 10:00	170	90	0	20	10	10	10	10	0	10	10	10	10	0	10	20	10	0	400
			10:00 ~ 11:00	160	80	0	20	10	10	10	10	0	10	10	10	10	0	10	20	10	0	380
			11:00 ~ 12:00	170	90	0	30	10	10	10	10	0	10	10	10	10	0	10	20	10	0	410
			12:00 ~ 13:00	260	130	0	20	10	10	10	10	10	10	10	10	10	0	10	30	10	0	550
			13:00 ~ 14:00	270	140	0	20	10	10	10	10	10	10	10	10	10	0	10	30	10	0	570
			14:00 ~ 15:00	270	140	0	20	10	10	10	10	10	10	10	10	10	0	10	30	10	0	570
			15:00 ~ 16:00	270	140	0	20	10	10	10	10	10	10	10	10	10	0	10	30	10	0	570
			16:00 ~ 17:00	280	150	0	20	10	10	10	10	10	10	10	10	10	0	10	30	10	0	590
			17:00 ~ 18:00	280	140	0	20	10	10	10	10	10	10	10	10	10	0	10	30	10	0	580
			18:00 ~ 19:00	300	150	0	20	10	10	10	10	10	10	10	10	10	0	10	40	10	0	620
			19:00 ~ 20:00	270	140	0	20	10	10	10	10	10	10	10	10	10	0	10	30	10	0	570
			20:00 ~ 21:00	230	120	0	20	10	10	10	0	10	10	10	10	10	0	10	30	10	0	500
			21:00 ~ 22:00	230	120	0	20	10	10	10	0	10	10	10	10	10	0	10	30	10	0	500
			22:00 ~ 23:00	220	110	0	20	10	10	10	0	10	10	10	10	10	0	10	30	10	0	480
			23:00 ~ 00:00	180	90	0	20	10	10	10	0	10	10	10	10	10	0	10	20	10	0	410
			Whole Day Total (veh)	4250	2200	0	430	240	170	200	140	120	220	170	170	200	0	200	530	170	0	9410

Road No.	Road Name	Bound	Hour	PC	TAXI	LGV3	LGV4	LGV6	HGV7	HGV8	PLB	PV4	PV5	NFB6	NFB7	NFB8	FBSD	FBDD	MC	HGV9	NFB9	Total
165	Kowloon City Road	NB	**00:00 ~ 01:00**	20	10	0	10	10	0	0	0	0	0	0	0	0	0	0	10	0	0	60
			01:00 ~ 02:00	20	10	0	10	10	0	0	0	0	0	0	0	0	0	0	10	0	0	60
			02:00 ~ 03:00	10	10	0	10	10	0	0	0	0	0	0	0	0	0	0	10	0	0	50
			03:00 ~ 04:00	10	10	0	10	0	0	0	0	0	0	0	0	0	0	0	10	0	0	40
			04:00 ~ 05:00	10	10	0	10	0	0	0	0	0	0	0	0	0	0	0	10	0	0	40
			05:00 ~ 06:00	10	10	0	10	10	0	0	0	0	0	0	0	0	0	0	10	0	0	50
			06:00 ~ 07:00	20	10	0	10	10	0	0	0	0	0	0	0	0	0	0	10	0	0	60
			07:00 ~ 08:00	40	20	0	10	10	0	10	0	0	10	0	0	0	0	0	10	0	0	110
			08:00 ~ 09:00	50	30	0	10	10	0	10	0	0	10	0	0	0	0	0	10	0	0	130
			09:00 ~ 10:00	40	20	0	10	10	0	10	0	0	10	0	0	0	0	0	10	0	0	110
			10:00 ~ 11:00	40	20	0	10	10	0	10	0	0	10	0	0	0	0	0	10	0	0	110
			11:00 ~ 12:00	40	20	0	10	10	0	10	0	0	10	0	0	0	0	0	10	0	0	110
			12:00 ~ 13:00	60	30	0	40	20	10	10	0	0	10	0	0	10	0	0	10	10	0	210
			13:00 ~ 14:00	60	30	0	40	20	10	10	0	0	10	0	0	10	0	0	10	10	0	210
			14:00 ~ 15:00	60	40	0	40	20	10	10	0	0	10	0	0	10	0	0	10	10	0	220
			15:00 ~ 16:00	60	40	0	40	20	10	10	0	0	10	0	0	10	0	0	10	10	0	220
			16:00 ~ 17:00	70	40	0	40	20	10	10	0	0	10	0	0	10	0	0	10	10	0	230
			17:00 ~ 18:00	70	40	0	40	20	10	10	0	0	10	0	0	10	0	0	10	10	0	230
			18:00 ~ 19:00	70	40	0	40	20	10	10	0	0	10	0	0	10	0	0	10	10	0	230
			19:00 ~ 20:00	60	30	0	40	20	10	10	0	0	10	0	0	10	0	0	10	10	0	210
			20:00 ~ 21:00	50	30	0	30	10	10	10	0	0	10	0	0	10	0	0	10	10	0	180
			21:00 ~ 22:00	60	30	0	30	10	10	10	0	0	10	0	0	10	0	0	10	10	0	190
			22:00 ~ 23:00	50	30	0	30	10	10	10	0	0	10	0	0	10	0	0	10	10	0	180
			23:00 ~ 00:00	40	20	0	30	10	10	10	0	0	10	0	0	10	0	0	10	10	0	160
			Whole Day Total (veh)	1020	580	0	560	300	120	170	0	0	170	0	0	120	0	0	240	120	0	3400

Road No.	Road Name	Bound	Hour	PC	TAXI	LGV3	LGV4	LGV6	HGV7	HGV8	PLB	PV4	PV5	NFB6	NFB7	NFB8	FBSD	FBDD	MC	HGV9	NFB9	Total
166	Kowloon City Road	SB	**00:00 ~ 01:00**	10	10	0	10	0	0	0	0	0	0	0	0	0	0	0	10	0	0	40
			01:00 ~ 02:00	10	10	0	10	0	0	0	0	0	0	0	0	0	0	0	10	0	0	40
			02:00 ~ 03:00	10	10	0	10	0	0	0	0	0	0	0	0	0	0	0	10	0	0	40
			03:00 ~ 04:00	10	10	0	10	0	0	0	0	0	0	0	0	0	0	0	0	0	0	30
			04:00 ~ 05:00	10	10	0	10	0	0	0	0	0	0	0	0	0	0	0	0	0	0	30
			05:00 ~ 06:00	10	10	0	10	0	0	0	0	0	0	0	0	0	0	0	10	0	0	40
			06:00 ~ 07:00	10	10	0	10	0	0	0	0	0	0	0	0	0	0	0	10	0	0	40
			07:00 ~ 08:00	20	10	0	10	10	0	0	0	0	0	0	0	0	0	0	10	0	0	60
			08:00 ~ 09:00	30	20	0	10	10	0	0	0	0	0	0	0	0	0	0	10	0	0	80
			09:00 ~ 10:00	30	20	0	10	10	0	0	0	0	0	0	0	0	0	0	10	0	0	80
			10:00 ~ 11:00	20	10	0	10	10	0	0	0	0	0	0	0	0	0	0	10	0	0	60
			11:00 ~ 12:00	30	20	0	10	10	0	0	0	0	0	0	0	0	0	0	10	0	0	80
			12:00 ~ 13:00	20	10	0	10	10	0	0	0	0	0	0	0	0	0	0	10	0	0	60
			13:00 ~ 14:00	20	10	0	10	10	0	0	0	0	0	0	0	0	0	0	10	0	0	60
			14:00 ~ 15:00	20	10	0	10	10	0	0	0	0	0	0	0	0	0	0	10	0	0	60
			15:00 ~ 16:00	20	10	0	10	10	0	0	0	0	0	0	0	0	0	0	10	0	0	60
			16:00 ~ 17:00	20	10	0	10	10	0	0	0	0	0	0	0	0	0	0	10	0	0	60
			17:00 ~ 18:00	20	10	0	10	10	0	0	0	0	0	0	0	0	0	0	10	0	0	60
			18:00 ~ 19:00	20	10	0	10	10	0	0	0	0	0	0	0	0	0	0	10	0	0	60
			19:00 ~ 20:00	20	10	0	10	10	0	0	0	0	0	0	0	0	0	0	10	0	0	60
			20:00 ~ 21:00	20	10	0	10	10	0	0	0	0	0	0	0	0	0	0	10	0	0	60
			21:00 ~ 22:00	20	10	0	10	10	0	0	0	0	0	0	0	0	0	0	10	0	0	60
			22:00 ~ 23:00	20	10	0	10	10	0	0	0	0	0	0	0	0	0	0	10	0	0	60
			23:00 ~ 00:00	10	10	0	10	10	0	0	0	0	0	0	0	0	0	0	10	0	0	50
			Whole Day Total (veh)	430	270	0	240	170	0	0	0	0	0	0	0	0	0	0	220	0	0	1330

Road No.	Road Name	Bound	Hour	PC	TAXI	LGV3	LGV4	LGV6	HGV7	HGV8	PLB	PV4	PV5	NFB6	NFB7	NFB8	FBSD	FBDD	MC	HGV9	NFB9	Total
167	Kowloon City Road	NB	**00:00 ~ 01:00**	100	50	0	20	10	10	10	0	0	10	0	0	10	0	10	20	0	0	250
			01:00 ~ 02:00	70	40	0	10	10	10	10	0	0	10	0	0	10	0	10	10	0	0	190
			02:00 ~ 03:00	50	30	0	10	10	0	10	0	0	10	0	0	0	0	0	10	0	0	130
			03:00 ~ 04:00	40	20	0	10	10	0	10	0	0	10	0	0	0	0	0	10	0	0	110
			04:00 ~ 05:00	40	20	0	10	10	0	10	0	0	10	0	0	0	0	0	10	0	0	110
			05:00 ~ 06:00	50	30	0	10	10	0	10	0	0	10	0	0	0	0	10	10	0	0	140
			06:00 ~ 07:00	100	50	0	20	10	10	10	10	0	10	0	0	10	0	10	20	0	0	260
			07:00 ~ 08:00	200	110	0	30	10	10	10	10	10	10	10	10	10	0	10	30	10	0	480
			08:00 ~ 09:00	250	130	0	40	20	10	10	10	10	10	10	10	10	0	10	30	10	0	570
			09:00 ~ 10:00	220	120	0	40	20	10	10	10	10	10	10	10	10	0	10	30	10	0	530
			10:00 ~ 11:00	220	110	0	40	20	10	10	10	10	10	10	10	10	0	10	30	10	0	520
			11:00 ~ 12:00	230	120	0	40	20	10	10	10	10	10	10	10	10	0	10	30	10	0	540
			12:00 ~ 13:00	310	160	10	50	20	10	10	10	10	10	10	10	10	0	10	40	10	0	690
			13:00 ~ 14:00	320	160	10	50	20	10	10	10	10	10	10	10	10	0	10	40	10	0	700
			14:00 ~ 15:00	320	160	10	50	20	10	10	10	10	10	10	10	10	0	10	40	10	0	700
			15:00 ~ 16:00	320	170	10	50	20	10	10	10	10	10	10	10	10	0	10	40	10	0	710
			16:00 ~ 17:00	340	170	10	50	20	10	10	10	10	10	10	10	10	0	10	40	10	0	730
			17:00 ~ 18:00	330	170	10	50	20	10	10	10	10	10	10	10	10	0	10	40	10	0	720
			18:00 ~ 19:00	350	180	10	60	20	10	10	10	10	10	10	10	10	0	10	40	10	0	760
			19:00 ~ 20:00	320	160	10	50	20	10	10	10	10	10	10	10	10	0	10	40	10	0	700
			20:00 ~ 21:00	270	140	10	40	20	10	10	0	10	10	10	10	10	0	10	30	10	0	600
			21:00 ~ 22:00	280	140	10	50	20	10	10	0	10	10	10	10	10	0	10	30	10	0	620
			22:00 ~ 23:00	250	130	10	40	20	10	10	0	10	10	10	10	10	0	10	30	10	0	570
			23:00 ~ 00:00	210	110	10	40	20	10	10	0	10	10	10	10	10	0	10	30	10	0	510
			Whole Day Total (veh)	5190	2680	120	860	400	200	240	140	170	240	170	170	200	0	210	680	170	0	11840

Road No.	Road Name	Bound	Hour	PC	TAXI	LGV3	LGV4	LGV6	HGV7	HGV8	PLB	PV4	PV5	NFB6	NFB7	NFB8	FBSD	FBDD	MC	HGV9	NFB9	Total
168	Kowloon City Road	SB	**00:00 ~ 01:00**	10	10	0	10	0	0	0	0	0	0	0	0	0	0	0	10	0	0	40
			01:00 ~ 02:00	10	10	0	10	0	0	0	0	0	0	0	0	0	0	0	10	0	0	40
			02:00 ~ 03:00	10	10	0	10	0	0	0	0	0	0	0	0	0	0	0	10	0	0	40
			03:00 ~ 04:00	10	10	0	10	0	0	0	0	0	0	0	0	0	0	0	0	0	0	30
			04:00 ~ 05:00	10	10	0	10	0	0	0	0	0	0	0	0	0	0	0	0	0	0	30
			05:00 ~ 06:00	10	10	0	10	0	0	0	0	0	0	0	0	0	0	0	10	0	0	40
			06:00 ~ 07:00	10	10	0	10	0	0	0	0	0	0	0	0	0	0	0	10	0	0	40
			07:00 ~ 08:00	20	10	0	10	10	0	0	0	0	0	0	0	0	0	0	10	0	0	60
			08:00 ~ 09:00	30	20	0	10	10	0	0	0	0	0	0	0	0	0	0	10	0	0	80
			09:00 ~ 10:00	30	20	0	10	10	0	0	0	0	0	0	0	0	0	0	10	0	0	80
			10:00 ~ 11:00	20	10	0	10	10	0	0	0	0	0	0	0	0	0	0	10	0	0	60
			11:00 ~ 12:00	30	20	0	10	10	0	0	0	0	0	0	0	0	0	0	10	0	0	80
			12:00 ~ 13:00	20	10	0	10	10	0	0	0	0	0	0	0	0	0	0	10	0	0	60
			13:00 ~ 14:00	20	10	0	10	10	0	0	0	0	0	0	0	0	0	0	10	0	0	60
			14:00 ~ 15:00	20	10	0	10	10	0	0	0	0	0	0	0	0	0	0	10	0	0	60
			15:00 ~ 16:00	20	10	0	10	10	0	0	0	0	0	0	0	0	0	0	10	0	0	60
			16:00 ~ 17:00	20	10	0	10	10	0	0	0	0	0	0	0	0	0	0	10	0	0	60
			17:00 ~ 18:00	20	10	0	10	10	0	0	0	0	0	0	0	0	0	0	10	0	0	60
			18:00 ~ 19:00	20	10	0	10	10	0	0	0	0	0	0	0	0	0	0	10	0	0	60
			19:00 ~ 20:00	20	10	0	10	10	0	0	0	0	0	0	0	0	0	0	10	0	0	60
			20:00 ~ 21:00	20	10	0	10	10	0	0	0	0	0	0	0	0	0	0	10	0	0	60
			21:00 ~ 22:00	20	10	0	10	10	0	0	0	0	0	0	0	0	0	0	10	0	0	60
			22:00 ~ 23:00	20	10	0	10	10	0	0	0	0	0	0	0	0	0	0	10	0	0	60
			23:00 ~ 00:00	10	10	0	10	10	0	0	0	0	0	0	0	0	0	0	10	0	0	50
			Whole Day Total (veh)	430	270	0	240	170	0	0	0	0	0	0	0	0	0	0	220	0	0	1330

Road No.	Road Name	Bound	Hour	PC	TAXI	LGV3	LGV4	LGV6	HGV7	HGV8	PLB	PV4	PV5	NFB6	NFB7	NFB8	FBSD	FBDD	MC	HGV9	NFB9	Total
169	Sheung Heung Road	EB	**00:00 ~ 01:00**	50	30	0	20	10	10	10	10	0	10	0	0	0	0	20	10	0	0	180
			01:00 ~ 02:00	40	20	0	20	10	10	10	0	0	10	0	0	0	0	10	10	0	0	140
			02:00 ~ 03:00	30	20	0	10	10	0	10	0	0	0	0	0	0	0	10	10	0	0	100
			03:00 ~ 04:00	20	10	0	10	10	0	10	0	0	0	0	0	0	0	10	10	0	0	80
			04:00 ~ 05:00	20	10	0	10	10	0	10	0	0	0	0	0	0	0	10	10	0	0	80
			05:00 ~ 06:00	30	20	0	10	10	0	10	10	0	0	0	0	0	0	20	10	0	0	120
			06:00 ~ 07:00	50	30	0	20	10	10	10	10	0	10	0	0	0	0	50	10	0	0	210
			07:00 ~ 08:00	100	50	0	40	20	10	10	20	0	10	10	0	10	0	60	10	10	0	360
			08:00 ~ 09:00	130	70	0	50	20	10	10	20	0	10	10	0	10	0	50	20	10	0	420
			09:00 ~ 10:00	110	60	0	40	20	10	10	20	0	10	10	0	10	0	50	20	10	0	380
			10:00 ~ 11:00	110	60	0	40	20	10	10	20	0	10	10	0	10	0	50	20	10	0	380
			11:00 ~ 12:00	110	60	0	50	20	10	10	20	0	10	10	0	10	0	40	20	10	0	380
			12:00 ~ 13:00	50	30	0	30	10	10	10	20	0	10	0	0	0	0	60	10	10	0	250
			13:00 ~ 14:00	50	30	0	30	10	10	10	20	0	10	0	0	0	0	60	10	10	0	250
			14:00 ~ 15:00	50	30	0	30	10	10	10	20	0	10	0	0	0	0	60	10	10	0	250
			15:00 ~ 16:00	50	30	0	30	10	10	10	20	0	10	0	0	0	0	60	10	10	0	250
			16:00 ~ 17:00	50	30	0	30	10	10	10	20	0	10	0	0	0	0	60	10	10	0	250
			17:00 ~ 18:00	50	30	0	30	10	10	10	30	0	10	0	0	0	0	60	10	10	0	260
			18:00 ~ 19:00	60	30	0	30	10	10	10	30	0	10	0	0	0	0	70	10	10	0	280
			19:00 ~ 20:00	50	30	0	30	10	10	10	20	0	10	0	0	0	0	60	10	10	0	250
			20:00 ~ 21:00	40	20	0	20	10	10	10	20	0	10	0	0	0	0	50	10	10	0	210
			21:00 ~ 22:00	50	30	0	20	10	10	10	20	0	10	0	0	0	0	50	10	10	0	230
			22:00 ~ 23:00	40	20	0	20	10	10	10	20	0	10	0	0	0	0	50	10	10	0	210
			23:00 ~ 00:00	40	20	0	20	10	10	10	10	0	10	0	0	0	0	40	10	10	0	190
			Whole Day Total (veh)	1380	770	0	640	290	200	240	380	0	200	50	0	50	0	1060	280	170	0	5710
170	Sheung Heung Road	WB	**00:00 ~ 01:00**	20	10	0	10	10	0	0	0	0	0	0	0	0	0	0	10	0	0	60
			01:00 ~ 02:00	10	10	0	10	10	0	0	0	0	0	0	0	0	0	0	10	0	0	50
			02:00 ~ 03:00	10	10	0	10	0	0	0	0	0	0	0	0	0	0	0	10	0	0	40
			03:00 ~ 04:00	10	10	0	10	0	0	0	0	0	0	0	0	0	0	0	10	0	0	40
			04:00 ~ 05:00	10	10	0	10	0	0	0	0	0	0	0	0	0	0	0	10	0	0	40
			05:00 ~ 06:00	10	10	0	10	0	0	0	0	0	0	0	0	0	0	0	10	0	0	40
			06:00 ~ 07:00	20	10	0	10	10	0	0	0	0	0	0	0	0	0	0	10	0	0	60
			07:00 ~ 08:00	30	20	0	10	10	0	10	0	0	10	0	0	0	0	0	10	0	0	100
			08:00 ~ 09:00	40	20	0	10	10	0	10	0	0	10	0	0	0	0	0	10	0	0	110
			09:00 ~ 10:00	40	20	0	10	10	0	10	0	0	10	0	0	0	0	0	10	0	0	110
			10:00 ~ 11:00	40	20	0	10	10	0	10	0	0	10	0	0	0	0	0	10	0	0	110
			11:00 ~ 12:00	40	20	0	10	10	0	10	0	0	10	0	0	0	0	0	10	0	0	110
			12:00 ~ 13:00	30	20	0	10	10	0	0	0	0	0	0	0	0	0	0	10	0	0	80
			13:00 ~ 14:00	30	20	0	10	10	0	0	0	0	0	0	0	0	0	0	10	0	0	80
			14:00 ~ 15:00	30	20	0	10	10	0	0	0	0	0	0	0	0	0	0	10	0	0	80
			15:00 ~ 16:00	30	20	0	10	10	0	0	0	0	0	0	0	0	0	0	10	0	0	80
			16:00 ~ 17:00	30	20	0	10	10	0	0	0	0	0	0	0	0	0	0	10	0	0	80
			17:00 ~ 18:00	30	20	0	10	10	0	0	0	0	0	0	0	0	0	0	10	0	0	80
			18:00 ~ 19:00	30	20	0	10	10	0	0	0	0	0	0	0	0	0	0	10	0	0	80
			19:00 ~ 20:00	30	20	0	10	10	0	0	0	0	0	0	0	0	0	0	10	0	0	80
			20:00 ~ 21:00	20	10	0	10	10	0	0	0	0	0	0	0	0	0	0	10	0	0	60
			21:00 ~ 22:00	20	10	0	10	10	0	0	0	0	0	0	0	0	0	0	10	0	0	60
			22:00 ~ 23:00	20	10	0	10	10	0	0	0	0	0	0	0	0	0	0	10	0	0	60
			23:00 ~ 00:00	20	10	0	10	10	0	0	0	0	0	0	0	0	0	0	10	0	0	60
			Whole Day Total (veh)	600	370	0	240	200	0	50	0	0	50	0	0	0	0	0	240	0	0	1750
171	Pau Chung Street	NB	**00:00 ~ 01:00**	30	20	0	10	10	0	10	10	0	0	0	0	0	0	10	10	0	0	110
			01:00 ~ 02:00	20	10	0	10	10	0	10	0	0	0	0	0	0	0	10	10	0	0	80
			02:00 ~ 03:00	20	10	0	10	10	0	0	0	0	0	0	0	0	0	10	10	0	0	70
			03:00 ~ 04:00	20	10	0	10	10	0	0	0	0	0	0	0	0	0	10	10	0	0	70
			04:00 ~ 05:00	20	10	0	10	10	0	0	0	0	0	0	0	0	0	10	10	0	0	70
			05:00 ~ 06:00	20	10	0	10	10	0	0	0	0	0	0	0	0	0	10	10	0	0	70
			06:00 ~ 07:00	40	20	0	10	10	0	10	10	0	0	0	0	0	0	20	10	0	0	130
			07:00 ~ 08:00	70	40	0	20	10	10	10	10	0	10	0	0	10	0	30	10	0	0	230
			08:00 ~ 09:00	80	40	0	20	10	10	10	10	0	10	0	0	10	0	20	10	0	0	230
			09:00 ~ 10:00	70	40	0	20	10	10	10	10	0	10	0	0	10	0	20	10	0	0	220
			10:00 ~ 11:00	70	40	0	20	10	10	10	10	0	10	0	0	10	0	20	10	0	0	220
			11:00 ~ 12:00	70	40	0	20	10	10	10	10	0	10	0	0	10	0	20	10	0	0	220
			12:00 ~ 13:00	80	40	0	10	10	10	10	10	0	10	0	0	10	0	20	10	0	0	220
			13:00 ~ 14:00	80	40	0	10	10	10	10	10	0	10	0	0	10	0	20	10	0	0	220
			14:00 ~ 15:00	80	40	0	10	10	10	10	10	0	10	0	0	10	0	20	10	0	0	220
			15:00 ~ 16:00	80	40	0	10	10	10	10	10	0	10	0	0	10	0	20	10	0	0	220
			16:00 ~ 17:00	80	40	0	10	10	10	10	10	0	10	0	0	10	0	20	10	0	0	220
			17:00 ~ 18:00	80	40	0	10	10	10	10	10	0	10	0	0	10	0	20	10	0	0	220
			18:00 ~ 19:00	90	50	0	20	10	10	10	10	0	10	0	0	10	0	20	10	0	0	250
			19:00 ~ 20:00	80	40	0	10	10	10	10	10	0	10	0	0	10	0	20	10	0	0	220
			20:00 ~ 21:00	70	40	0	10	10	10	10	10	0	10	0	0	10	0	20	10	0	0	210
			21:00 ~ 22:00	70	40	0	10	10	10	10	10	0	10	0	0	10	0	20	10	0	0	210
			22:00 ~ 23:00	60	30	0	10	10	10	10	10	0	10	0	0	10	0	20	10	0	0	190
			23:00 ~ 00:00	50	30	0	10	10	10	10	10	0	10	0	0	10	0	10	10	0	0	170
			Whole Day Total (veh)	1430	760	0	300	240	170	200	190	0	170	0	0	170	0	420	240	0	0	4290
172	Pau Chung Street	SB	**00:00 ~ 01:00**	20	10	0	10	0	0	0	0	0	0	0	0	0	0	0	10	0	0	50
			01:00 ~ 02:00	10	10	0	10	0	0	0	0	0	0	0	0	0	0	0	10	0	0	40
			02:00 ~ 03:00	10	10	0	10	0	0	0	0	0	0	0	0	0	0	0	10	0	0	40
			03:00 ~ 04:00	10	10	0	10	0	0	0	0	0	0	0	0	0	0	0	0	0	0	30
			04:00 ~ 05:00	10	10	0	10	0	0	0	0	0	0	0	0	0	0	0	0	0	0	30
			05:00 ~ 06:00	10	10	0	10	0	0	0	0	0	0	0	0	0	0	0	10	0	0	40
			06:00 ~ 07:00	20	10	0	10	0	0	0	0	0	0	0	0	0	0	0	10	0	0	50
			07:00 ~ 08:00	30	20	0	10	10	0	0	0	0	0	0	0	0	0	0	10	0	0	80
			08:00 ~ 09:00	40	20	0	10	10	0	0	0	0	0	0	0	0	0	0	10	0	0	90
			09:00 ~ 10:00	30	20	0	10	10	0	0	0	0	0	0	0	0	0	0	10	0	0	80
			10:00 ~ 11:00	30	20	0	10	10	0	0	0	0	0	0	0	0	0	0	10	0	0	80
			11:00 ~ 12:00	30	20	0	10	10	0	0	0	0	0	0	0	0	0	0	10	0	0	80
			12:00 ~ 13:00	20	10	0	10	10	0	0	0	0	0	0	0	0	0	0	10	0	0	60
			13:00 ~ 14:00	20	10	0	10	10	0	0	0	0	0	0	0	0	0	0	10	0	0	60
			14:00 ~ 15:00	20	10	0	10	10	0	0	0	0	0	0	0	0	0	0	10	0	0	60
			15:00 ~ 16:00	20	10	0	10	10	0	0	0	0	0	0	0	0	0	0	10	0	0	60
			16:00 ~ 17:00	20	10	0	10	10	0	0	0	0	0	0	0	0	0	0	10	0	0	60
			17:00 ~ 18:00	20	10	0	10	10	0	0	0	0	0	0	0	0	0	0	10	0	0	60
			18:00 ~ 19:00	20	10	0	10	10	0	0	0	0	0	0	0	0	0	0	10	0	0	60
			19:00 ~ 20:00	20	10	0	10	10	0	0	0	0	0	0	0	0	0	0	10	0	0	60
			20:00 ~ 21:00	20	10	0	10	10	0	0	0	0	0	0	0	0	0	0	10	0	0	60
			21:00 ~ 22:00	20	10	0	10	10	0	0	0	0	0	0	0	0	0	0	10	0	0	60
			22:00 ~ 23:00	20	10	0	10	10	0	0	0	0	0	0	0	0	0	0	10	0	0	60
			23:00 ~ 00:00	10	10	0	10	10	0	0	0	0	0	0	0	0	0	0	10	0	0	50
			Whole Day Total (veh)	480	290	0	240	170	0	0	0	0	0	0	0	0	0	0	220	0	0	1400

Road No.	Road Name	Bound	Hour	PC	TAXI	LGV3	LGV4	LGV6	HGV7	HGV8	PLB	PV4	PV5	NFB6	NFB7	NFB8	FBSD	FBDD	MC	HGV9	NFB9	Total
173	Ma Hang Chung Road	WB	**00:00 ~ 01:00**	10	10	0	0	0	0	0	0	0	0	0	0	0	0	10	0	0	0	30
			01:00 ~ 02:00	10	10	0	0	0	0	0	0	0	0	0	0	0	0	0	0	0	0	20
			02:00 ~ 03:00	10	10	0	0	0	0	0	0	0	0	0	0	0	0	0	0	0	0	20
			03:00 ~ 04:00	10	10	0	0	0	0	0	0	0	0	0	0	0	0	0	0	0	0	20
			04:00 ~ 05:00	10	10	0	0	0	0	0	0	0	0	0	0	0	0	0	0	0	0	20
			05:00 ~ 06:00	10	10	0	0	0	0	0	0	0	0	0	0	0	0	10	0	0	0	30
			06:00 ~ 07:00	10	10	0	0	0	0	0	10	0	0	0	0	0	0	10	0	0	0	40
			07:00 ~ 08:00	10	10	0	10	0	0	0	10	0	0	0	0	0	0	10	10	0	0	60
			08:00 ~ 09:00	20	10	0	10	0	0	0	10	0	0	0	0	0	0	10	10	0	0	70
			09:00 ~ 10:00	10	10	0	10	0	0	0	10	0	0	0	0	0	0	10	10	0	0	60
			10:00 ~ 11:00	10	10	0	10	0	0	0	10	0	0	0	0	0	0	10	10	0	0	60
			11:00 ~ 12:00	10	10	0	10	0	0	0	10	0	0	0	0	0	0	10	10	0	0	60
			12:00 ~ 13:00	10	10	0	10	0	0	0	10	0	0	0	0	0	0	10	10	0	0	60
			13:00 ~ 14:00	10	10	0	10	0	0	0	10	0	0	0	0	0	0	10	10	0	0	60
			14:00 ~ 15:00	10	10	0	10	0	0	0	10	0	0	0	0	0	0	10	10	0	0	60
			15:00 ~ 16:00	10	10	0	10	0	0	0	10	0	0	0	0	0	0	10	10	0	0	60
			16:00 ~ 17:00	10	10	0	10	0	0	0	10	0	0	0	0	0	0	10	10	0	0	60
			17:00 ~ 18:00	10	10	0	10	0	0	0	10	0	0	0	0	0	0	10	10	0	0	60
			18:00 ~ 19:00	20	10	0	10	0	0	0	10	0	0	0	0	0	0	10	10	0	0	70
			19:00 ~ 20:00	10	10	0	10	0	0	0	10	0	0	0	0	0	0	10	10	0	0	60
			20:00 ~ 21:00	10	10	0	10	0	0	0	0	0	0	0	0	0	0	10	10	0	0	50
			21:00 ~ 22:00	10	10	0	10	0	0	0	0	0	0	0	0	0	0	10	10	0	0	50
			22:00 ~ 23:00	10	10	0	10	0	0	0	0	0	0	0	0	0	0	10	10	0	0	50
			23:00 ~ 00:00	10	10	0	10	0	0	0	0	0	0	0	0	0	0	10	10	0	0	50
			Whole Day Total (veh)	260	240	0	170	0	0	0	140	0	0	0	0	0	0	200	170	0	0	1180
174	Sheung Heung Road	EB	**00:00 ~ 01:00**	40	20	0	20	10	10	10	10	0	0	0	0	0	0	20	10	0	0	150
			01:00 ~ 02:00	30	20	0	10	10	10	10	0	0	0	0	0	0	0	10	10	0	0	110
			02:00 ~ 03:00	20	10	0	10	10	0	10	0	0	0	0	0	0	0	10	10	0	0	80
			03:00 ~ 04:00	20	10	0	10	10	0	10	0	0	0	0	0	0	0	10	10	0	0	80
			04:00 ~ 05:00	20	10	0	10	10	0	10	0	0	0	0	0	0	0	10	10	0	0	80
			05:00 ~ 06:00	20	10	0	10	10	0	10	10	0	0	0	0	0	0	20	10	0	0	100
			06:00 ~ 07:00	40	20	0	20	10	10	10	10	0	0	0	0	0	0	50	10	0	0	180
			07:00 ~ 08:00	70	40	0	30	10	10	10	20	0	10	0	0	10	0	60	10	10	0	290
			08:00 ~ 09:00	90	50	0	40	20	10	10	20	0	10	0	0	10	0	50	10	10	0	330
			09:00 ~ 10:00	80	40	0	40	20	10	10	20	0	10	0	0	10	0	50	10	10	0	310
			10:00 ~ 11:00	70	40	0	40	20	10	10	20	0	10	0	0	10	0	40	10	10	0	290
			11:00 ~ 12:00	80	40	0	40	20	10	10	20	0	10	0	0	10	0	40	10	10	0	300
			12:00 ~ 13:00	40	20	0	20	10	10	10	20	0	10	0	0	0	0	60	10	10	0	220
			13:00 ~ 14:00	40	20	0	20	10	10	10	20	0	10	0	0	0	0	60	10	10	0	220
			14:00 ~ 15:00	40	20	0	20	10	10	10	20	0	10	0	0	0	0	60	10	10	0	220
			15:00 ~ 16:00	40	20	0	20	10	10	10	20	0	10	0	0	0	0	60	10	10	0	220
			16:00 ~ 17:00	40	20	0	20	10	10	10	20	0	10	0	0	0	0	60	10	10	0	220
			17:00 ~ 18:00	40	20	0	20	10	10	10	30	0	10	0	0	0	0	60	10	10	0	230
			18:00 ~ 19:00	40	20	0	20	10	10	10	30	0	10	0	0	0	0	60	10	10	0	230
			19:00 ~ 20:00	40	20	0	20	10	10	10	20	0	10	0	0	0	0	50	10	10	0	210
			20:00 ~ 21:00	30	20	0	20	10	10	10	20	0	10	0	0	0	0	50	10	10	0	200
			21:00 ~ 22:00	40	20	0	20	10	10	10	20	0	10	0	0	0	0	50	10	10	0	210
			22:00 ~ 23:00	30	20	0	20	10	10	10	10	0	10	0	0	0	0	40	10	10	0	180
			23:00 ~ 00:00	30	20	0	20	10	10	10	10	0	10	0	0	0	0	40	10	10	0	180
			Whole Day Total (veh)	1030	550	0	520	280	200	240	370	0	170	0	0	50	0	1020	240	170	0	4840
175	Sheung Heung Road	WB	**00:00 ~ 01:00**	80	40	0	10	10	0	10	0	0	10	0	0	0	0	10	10	0	0	180
			01:00 ~ 02:00	50	30	0	10	10	0	10	0	0	10	0	0	0	0	0	10	0	0	130
			02:00 ~ 03:00	40	20	0	10	10	0	0	0	0	10	0	0	0	0	0	10	0	0	100
			03:00 ~ 04:00	30	20	0	10	10	0	0	0	0	0	0	0	0	0	0	10	0	0	80
			04:00 ~ 05:00	30	20	0	10	10	0	0	0	0	0	0	0	0	0	0	10	0	0	80
			05:00 ~ 06:00	40	20	0	10	10	0	0	0	0	10	0	0	0	0	10	10	0	0	110
			06:00 ~ 07:00	80	40	0	10	10	0	10	10	0	10	0	0	0	0	10	10	0	0	190
			07:00 ~ 08:00	150	80	0	20	10	10	10	10	0	10	10	10	10	0	10	20	10	0	370
			08:00 ~ 09:00	190	100	0	30	10	10	10	10	0	10	10	10	10	0	10	20	10	0	440
			09:00 ~ 10:00	170	90	0	20	10	10	10	10	0	10	10	10	10	0	10	20	10	0	400
			10:00 ~ 11:00	160	80	0	20	10	10	10	10	0	10	10	10	10	0	10	20	10	0	380
			11:00 ~ 12:00	170	90	0	20	10	10	10	10	0	10	10	10	10	0	10	20	10	0	400
			12:00 ~ 13:00	250	130	0	10	10	10	10	10	10	10	10	10	10	0	10	30	0	0	520
			13:00 ~ 14:00	260	130	0	20	10	10	10	10	10	10	10	10	10	0	10	30	0	0	540
			14:00 ~ 15:00	260	130	0	20	10	10	10	10	10	10	10	10	10	0	10	30	0	0	540
			15:00 ~ 16:00	260	130	0	20	10	10	10	10	10	10	10	10	10	0	10	30	0	0	540
			16:00 ~ 17:00	270	140	0	20	10	10	10	10	10	10	10	10	10	0	10	30	0	0	560
			17:00 ~ 18:00	270	140	0	20	10	10	10	10	10	10	10	10	10	0	10	30	0	0	560
			18:00 ~ 19:00	290	150	0	20	10	10	10	10	10	10	10	10	10	0	10	30	0	0	590
			19:00 ~ 20:00	260	130	0	20	10	10	10	10	10	10	10	10	10	0	10	30	0	0	540
			20:00 ~ 21:00	220	110	0	10	10	10	10	0	10	10	10	10	10	0	10	30	0	0	460
			21:00 ~ 22:00	220	110	0	10	10	10	10	0	10	10	10	10	10	0	10	30	0	0	460
			22:00 ~ 23:00	210	110	0	10	10	10	10	0	10	10	10	10	10	0	10	30	0	0	450
			23:00 ~ 00:00	170	90	0	10	10	10	10	0	10	10	10	10	10	0	10	20	0	0	380
			Whole Day Total (veh)	4130	2130	0	370	240	170	200	140	120	220	170	170	170	0	200	520	50	0	9000
176	Sheung Heung Road	EB	**00:00 ~ 01:00**	40	20	0	20	10	10	10	10	0	0	0	0	0	0	20	10	0	0	150
			01:00 ~ 02:00	30	10	0	10	10	10	10	0	0	0	0	0	0	0	10	10	0	0	100
			02:00 ~ 03:00	20	10	0	10	10	0	10	0	0	0	0	0	0	0	10	10	0	0	80
			03:00 ~ 04:00	20	10	0	10	10	0	10	0	0	0	0	0	0	0	10	10	0	0	80
			04:00 ~ 05:00	20	10	0	10	10	0	10	0	0	0	0	0	0	0	10	10	0	0	80
			05:00 ~ 06:00	20	10	0	10	10	0	10	10	0	0	0	0	0	0	20	10	0	0	100
			06:00 ~ 07:00	40	20	0	20	10	10	10	10	0	0	0	0	0	0	50	10	0	0	180
			07:00 ~ 08:00	70	40	0	30	10	10	10	20	0	10	0	0	10	0	60	10	10	0	290
			08:00 ~ 09:00	80	40	0	40	20	10	10	20	0	10	0	0	10	0	50	10	10	0	310
			09:00 ~ 10:00	70	40	0	40	20	10	10	20	0	10	0	0	10	0	50	10	10	0	300
			10:00 ~ 11:00	70	40	0	40	20	10	10	20	0	10	0	0	10	0	40	10	10	0	290
			11:00 ~ 12:00	80	40	0	40	20	10	10	20	0	10	0	0	10	0	40	10	10	0	300
			12:00 ~ 13:00	40	20	0	30	10	10	10	20	0	10	0	0	0	0	60	10	10	0	230
			13:00 ~ 14:00	40	20	0	30	10	10	10	20	0	10	0	0	0	0	60	10	10	0	230
			14:00 ~ 15:00	40	20	0	30	10	10	10	20	0	10	0	0	0	0	60	10	10	0	230
			15:00 ~ 16:00	40	20	0	30	10	10	10	20	0	10	0	0	0	0	60	10	10	0	230
			16:00 ~ 17:00	50	30	0	30	10	10	10	20	0	10	0	0	0	0	60	10	10	0	250
			17:00 ~ 18:00	50	30	0	30	10	10	10	30	0	10	0	0	0	0	60	10	10	0	260
			18:00 ~ 19:00	50	30	0	30	10	10	10	30	0	10	0	0	0	0	60	10	10	0	260
			19:00 ~ 20:00	40	20	0	30	10	10	10	20	0	10	0	0	0	0	50	10	10	0	220
			20:00 ~ 21:00	40	20	0	20	10	10	10	20	0	10	0	0	0	0	50	10	10	0	210
			21:00 ~ 22:00	40	20	0	20	10	10	10	20	0	10	0	0	0	0	50	10	10	0	210
			22:00 ~ 23:00	40	20	0	20	10	10	10	10	0	10	0	0	0	0	40	10	10	0	190
			23:00 ~ 00:00	30	20	0	20	10	10	10	10	0	10	0	0	0	0	40	10	10	0	180
			Whole Day Total (veh)	1060	560	0	600	280	200	240	370	0	170	0	0	50	0	1020	240	170	0	4960

Road No.	Road Name	Bound	Hour	PC	TAXI	LGV3	LGV4	LGV6	HGV7	HGV8	PLB	PV4	PV5	NFB6	NFB7	NFB8	FBSD	FBDD	MC	HGV9	NFB9	Total
177	Cheung Ning Street	NB	**00:00 ~ 01:00**	10	10	0	10	0	0	0	0	0	0	0	0	0	0	0	0	0	0	30
			01:00 ~ 02:00	10	10	0	10	0	0	0	0	0	0	0	0	0	0	0	0	0	0	30
			02:00 ~ 03:00	10	0	0	0	0	0	0	0	0	0	0	0	0	0	0	0	0	0	10
			03:00 ~ 04:00	0	0	0	0	0	0	0	0	0	0	0	0	0	0	0	0	0	0	0
			04:00 ~ 05:00	0	0	0	0	0	0	0	0	0	0	0	0	0	0	0	0	0	0	0
			05:00 ~ 06:00	10	0	0	0	0	0	0	0	0	0	0	0	0	0	0	0	0	0	10
			06:00 ~ 07:00	10	10	0	10	0	0	0	0	0	0	0	0	0	0	0	0	0	0	30
			07:00 ~ 08:00	10	10	0	10	10	0	0	0	0	0	0	0	0	0	0	0	0	0	40
			08:00 ~ 09:00	10	10	0	10	10	0	0	0	0	0	0	0	0	0	0	0	0	0	40
			09:00 ~ 10:00	10	10	0	10	10	0	0	0	0	0	0	0	0	0	0	0	0	0	40
			10:00 ~ 11:00	10	10	0	10	10	0	0	0	0	0	0	0	0	0	0	0	0	0	40
			11:00 ~ 12:00	10	10	0	10	10	0	0	0	0	0	0	0	0	0	0	0	0	0	40
			12:00 ~ 13:00	10	10	0	10	10	0	0	0	0	0	0	0	0	0	0	10	0	0	50
			13:00 ~ 14:00	10	10	0	10	10	0	0	0	0	0	0	0	0	0	0	10	0	0	50
			14:00 ~ 15:00	10	10	0	10	10	0	0	0	0	0	0	0	0	0	0	10	0	0	50
			15:00 ~ 16:00	10	10	0	10	10	0	0	0	0	0	0	0	0	0	0	10	0	0	50
			16:00 ~ 17:00	10	10	0	10	10	0	0	0	0	0	0	0	0	0	0	10	0	0	50
			17:00 ~ 18:00	10	10	0	10	10	0	0	0	0	0	0	0	0	0	0	10	0	0	50
			18:00 ~ 19:00	10	10	0	10	10	0	0	0	0	0	0	0	0	0	0	10	0	0	50
			19:00 ~ 20:00	10	10	0	10	10	0	0	0	0	0	0	0	0	0	0	10	0	0	50
			20:00 ~ 21:00	10	10	0	10	10	0	0	0	0	0	0	0	0	0	0	10	0	0	50
			21:00 ~ 22:00	10	10	0	10	10	0	0	0	0	0	0	0	0	0	0	10	0	0	50
			22:00 ~ 23:00	10	10	0	10	10	0	0	0	0	0	0	0	0	0	0	10	0	0	50
			23:00 ~ 00:00	10	10	0	10	10	0	0	0	0	0	0	0	0	0	0	10	0	0	50
			Whole Day Total (veh)	220	200	0	200	170	0	0	0	0	0	0	0	0	0	0	120	0	0	910
178	Cheung Ning Street	SB	**00:00 ~ 01:00**	10	10	0	10	0	0	0	0	0	0	0	0	0	0	0	10	0	0	40
			01:00 ~ 02:00	10	10	0	10	0	0	0	0	0	0	0	0	0	0	0	10	0	0	40
			02:00 ~ 03:00	10	10	0	10	0	0	0	0	0	0	0	0	0	0	0	0	0	0	30
			03:00 ~ 04:00	10	10	0	0	0	0	0	0	0	0	0	0	0	0	0	0	0	0	20
			04:00 ~ 05:00	10	10	0	0	0	0	0	0	0	0	0	0	0	0	0	0	0	0	20
			05:00 ~ 06:00	10	10	0	10	0	0	0	0	0	0	0	0	0	0	0	0	0	0	30
			06:00 ~ 07:00	10	10	0	10	0	0	0	0	0	0	0	0	0	0	0	10	0	0	40
			07:00 ~ 08:00	20	10	0	10	10	0	0	0	0	0	0	0	0	0	0	10	0	0	60
			08:00 ~ 09:00	20	10	0	10	10	0	0	0	0	0	0	0	0	0	0	10	0	0	60
			09:00 ~ 10:00	20	10	0	10	10	0	0	0	0	0	0	0	0	0	0	10	0	0	60
			10:00 ~ 11:00	20	10	0	10	10	0	0	0	0	0	0	0	0	0	0	10	0	0	60
			11:00 ~ 12:00	20	10	0	10	10	0	0	0	0	0	0	0	0	0	0	10	0	0	60
			12:00 ~ 13:00	10	10	0	10	10	0	0	0	0	0	0	0	0	0	0	10	0	0	50
			13:00 ~ 14:00	10	10	0	10	10	0	0	0	0	0	0	0	0	0	0	10	0	0	50
			14:00 ~ 15:00	10	10	0	10	10	0	0	0	0	0	0	0	0	0	0	10	0	0	50
			15:00 ~ 16:00	10	10	0	10	10	0	0	0	0	0	0	0	0	0	0	10	0	0	50
			16:00 ~ 17:00	10	10	0	10	10	0	0	0	0	0	0	0	0	0	0	10	0	0	50
			17:00 ~ 18:00	10	10	0	10	10	0	0	0	0	0	0	0	0	0	0	10	0	0	50
			18:00 ~ 19:00	10	10	0	10	10	0	0	0	0	0	0	0	0	0	0	10	0	0	50
			19:00 ~ 20:00	10	10	0	10	10	0	0	0	0	0	0	0	0	0	0	10	0	0	50
			20:00 ~ 21:00	10	10	0	10	10	0	0	0	0	0	0	0	0	0	0	10	0	0	50
			21:00 ~ 22:00	10	10	0	10	10	0	0	0	0	0	0	0	0	0	0	10	0	0	50
			22:00 ~ 23:00	10	10	0	10	10	0	0	0	0	0	0	0	0	0	0	10	0	0	50
			23:00 ~ 00:00	10	10	0	10	10	0	0	0	0	0	0	0	0	0	0	10	0	0	50
			Whole Day Total (veh)	290	240	0	220	170	0	0	0	0	0	0	0	0	0	0	200	0	0	1120
179	Sheung Heung Road	EB	**00:00 ~ 01:00**	70	40	0	30	10	10	10	10	0	10	0	0	0	0	20	10	10	0	230
			01:00 ~ 02:00	50	30	0	20	10	10	10	0	0	10	0	0	0	0	10	10	10	0	170
			02:00 ~ 03:00	40	20	0	20	10	10	10	0	0	10	0	0	0	0	10	10	0	0	140
			03:00 ~ 04:00	30	20	0	10	10	0	10	0	0	0	0	0	0	0	10	10	0	0	100
			04:00 ~ 05:00	30	20	0	10	10	0	10	0	0	0	0	0	0	0	10	10	0	0	100
			05:00 ~ 06:00	40	20	0	20	10	10	10	10	0	10	0	0	0	0	30	10	0	0	170
			06:00 ~ 07:00	70	40	0	30	10	10	10	20	0	10	0	0	0	0	60	10	10	0	280
			07:00 ~ 08:00	140	70	10	50	20	10	10	20	0	10	10	10	10	0	80	20	10	0	480
			08:00 ~ 09:00	170	90	10	70	30	10	10	30	0	10	10	10	10	0	70	20	10	0	560
			09:00 ~ 10:00	150	80	10	60	20	10	10	20	0	10	10	10	10	0	60	20	10	0	490
			10:00 ~ 11:00	140	80	10	60	20	10	10	20	0	10	10	10	10	0	60	20	10	0	480
			11:00 ~ 12:00	150	80	10	60	20	10	10	20	0	10	10	10	10	0	60	20	10	0	490
			12:00 ~ 13:00	100	60	0	40	20	10	10	30	0	10	10	0	10	0	80	10	10	0	400
			13:00 ~ 14:00	110	60	0	40	20	10	10	30	0	10	10	0	10	0	80	20	10	0	420
			14:00 ~ 15:00	110	60	0	40	20	10	10	30	0	10	10	0	10	0	80	20	10	0	420
			15:00 ~ 16:00	110	60	0	40	20	10	10	30	0	10	10	0	10	0	80	20	10	0	420
			16:00 ~ 17:00	110	60	0	40	20	10	10	30	0	10	10	0	10	0	80	20	10	0	420
			17:00 ~ 18:00	110	60	0	40	20	10	10	30	0	10	10	0	10	0	80	20	10	0	420
			18:00 ~ 19:00	120	60	0	40	20	10	10	30	0	10	10	0	10	0	80	20	10	0	430
			19:00 ~ 20:00	110	60	0	40	20	10	10	30	0	10	10	0	10	0	70	20	10	0	410
			20:00 ~ 21:00	90	50	0	30	10	10	10	20	0	10	10	0	10	0	60	10	10	0	330
			21:00 ~ 22:00	90	50	0	30	10	10	10	20	0	10	10	0	10	0	60	10	10	0	330
			22:00 ~ 23:00	90	50	0	30	10	10	10	20	0	10	10	0	10	0	60	10	10	0	330
			23:00 ~ 00:00	70	40	0	30	10	10	10	20	0	10	10	0	10	0	50	10	10	0	290
			Whole Day Total (veh)	2300	1260	50	880	380	220	240	470	0	220	170	50	170	0	1340	360	200	0	8310
180	Pau Chung Street	NB	**00:00 ~ 01:00**	30	20	0	10	10	0	0	10	0	0	0	0	0	0	20	10	0	0	110
			01:00 ~ 02:00	20	10	0	10	10	0	0	0	0	0	0	0	0	0	10	10	0	0	70
			02:00 ~ 03:00	10	10	0	10	10	0	0	0	0	0	0	0	0	0	10	10	0	0	60
			03:00 ~ 04:00	10	10	0	10	10	0	0	0	0	0	0	0	0	0	10	10	0	0	60
			04:00 ~ 05:00	10	10	0	10	10	0	0	0	0	0	0	0	0	0	10	10	0	0	60
			05:00 ~ 06:00	20	10	0	10	10	0	0	0	0	0	0	0	0	0	20	10	0	0	80
			06:00 ~ 07:00	30	20	0	10	10	0	0	10	0	0	0	0	0	0	40	10	0	0	130
			07:00 ~ 08:00	50	30	0	10	10	10	10	20	0	10	0	0	0	0	50	10	0	0	210
			08:00 ~ 09:00	60	30	0	10	10	10	10	20	0	10	0	0	0	0	40	10	0	0	210
			09:00 ~ 10:00	50	30	0	10	10	10	10	10	0	10	0	0	0	0	40	10	0	0	190
			10:00 ~ 11:00	50	30	0	10	10	10	10	10	0	10	0	0	0	0	30	10	0	0	180
			11:00 ~ 12:00	50	30	0	10	10	10	10	10	0	10	0	0	0	0	30	10	0	0	180
			12:00 ~ 13:00	30	20	0	10	10	0	0	10	0	10	0	0	0	0	30	10	0	0	130
			13:00 ~ 14:00	30	20	0	10	10	0	0	10	0	10	0	0	0	0	40	10	0	0	140
			14:00 ~ 15:00	30	20	0	10	10	0	0	10	0	10	0	0	0	0	40	10	0	0	140
			15:00 ~ 16:00	30	20	0	10	10	0	0	10	0	10	0	0	0	0	40	10	0	0	140
			16:00 ~ 17:00	40	20	0	10	10	0	0	10	0	10	0	0	0	0	40	10	0	0	150
			17:00 ~ 18:00	40	20	0	10	10	0	0	20	0	10	0	0	0	0	40	10	0	0	160
			18:00 ~ 19:00	40	20	0	10	10	0	0	20	0	10	0	0	0	0	40	10	0	0	160
			19:00 ~ 20:00	30	20	0	10	10	0	0	10	0	10	0	0	0	0	30	10	0	0	130
			20:00 ~ 21:00	30	20	0	10	10	0	0	10	0	10	0	0	0	0	30	10	0	0	130
			21:00 ~ 22:00	30	20	0	10	10	0	0	10	0	10	0	0	0	0	30	10	0	0	130
			22:00 ~ 23:00	30	20	0	10	10	0	0	10	0	10	0	0	0	0	30	10	0	0	130
			23:00 ~ 00:00	20	10	0	10	10	0	0	10	0	10	0	0	0	0	20	10	0	0	100
			Whole Day Total (veh)	770	470	0	240	240	50	50	230	0	170	0	0	0	0	720	240	0	0	3180

Road No.	Road Name	Bound	Hour	PC	TAXI	LGV3	LGV4	LGV6	HGV7	HGV8	PLB	PV4	PV5	NFB6	NFB7	NFB8	FBSD	FBDD	MC	HGV9	NFB9	Total
181	Pau Chung Street	SB	**00:00 ~ 01:00**	20	10	0	10	10	0	0	0	0	0	0	0	0	0	10	10	0	0	70
			01:00 ~ 02:00	20	10	0	10	10	0	0	0	0	0	0	0	0	0	10	10	0	0	70
			02:00 ~ 03:00	10	10	0	10	0	0	0	0	0	0	0	0	0	0	10	10	0	0	50
			03:00 ~ 04:00	10	10	0	10	0	0	0	0	0	0	0	0	0	0	10	10	0	0	50
			04:00 ~ 05:00	10	10	0	10	0	0	0	0	0	0	0	0	0	0	10	10	0	0	50
			05:00 ~ 06:00	10	10	0	10	0	0	0	0	0	0	0	0	0	0	10	10	0	0	50
			06:00 ~ 07:00	20	10	0	10	10	0	0	10	0	0	0	0	0	0	10	10	0	0	80
			07:00 ~ 08:00	40	20	0	10	10	0	10	10	0	10	0	0	0	0	10	10	0	0	130
			08:00 ~ 09:00	50	30	0	10	10	0	10	10	0	10	0	0	0	0	10	10	0	0	150
			09:00 ~ 10:00	40	20	0	10	10	0	10	10	0	10	0	0	0	0	10	10	0	0	130
			10:00 ~ 11:00	40	20	0	10	10	0	10	10	0	10	0	0	0	0	10	10	0	0	130
			11:00 ~ 12:00	50	30	0	10	10	0	10	10	0	10	0	0	0	0	10	10	0	0	150
			12:00 ~ 13:00	30	20	0	10	10	0	0	10	0	0	0	0	0	0	10	10	0	0	100
			13:00 ~ 14:00	30	20	0	10	10	0	0	10	0	0	0	0	0	0	10	10	0	0	100
			14:00 ~ 15:00	30	20	0	10	10	0	0	10	0	0	0	0	0	0	10	10	0	0	100
			15:00 ~ 16:00	30	20	0	10	10	0	0	10	0	0	0	0	0	0	10	10	0	0	100
			16:00 ~ 17:00	30	20	0	10	10	0	0	10	0	0	0	0	0	0	10	10	0	0	100
			17:00 ~ 18:00	30	20	0	10	10	0	0	10	0	0	0	0	0	0	10	10	0	0	100
			18:00 ~ 19:00	30	20	0	10	10	0	0	10	0	0	0	0	0	0	10	10	0	0	100
			19:00 ~ 20:00	30	20	0	10	10	0	0	10	0	0	0	0	0	0	10	10	0	0	100
			20:00 ~ 21:00	20	10	0	10	10	0	0	10	0	0	0	0	0	0	10	10	0	0	80
			21:00 ~ 22:00	30	20	0	10	10	0	0	10	0	0	0	0	0	0	10	10	0	0	100
			22:00 ~ 23:00	20	10	0	10	10	0	0	10	0	0	0	0	0	0	10	10	0	0	80
			23:00 ~ 00:00	20	10	0	10	10	0	0	10	0	0	0	0	0	0	10	10	0	0	80
			Whole Day Total (veh)	650	400	0	240	200	0	50	180	0	50	0	0	0	0	240	240	0	0	2250
182	Pau Chung Street	NB	**00:00 ~ 01:00**	40	20	0	10	10	0	10	10	0	10	0	0	0	0	10	10	0	0	130
			01:00 ~ 02:00	30	20	0	10	10	0	10	0	0	10	0	0	0	0	10	10	0	0	110
			02:00 ~ 03:00	20	10	0	10	10	0	0	0	0	0	0	0	0	0	10	10	0	0	70
			03:00 ~ 04:00	20	10	0	10	10	0	0	0	0	0	0	0	0	0	10	10	0	0	70
			04:00 ~ 05:00	20	10	0	10	10	0	0	0	0	0	0	0	0	0	10	10	0	0	70
			05:00 ~ 06:00	20	10	0	10	10	0	0	0	0	0	0	0	0	0	10	10	0	0	70
			06:00 ~ 07:00	40	20	0	10	10	0	10	10	0	10	0	0	0	0	20	10	0	0	140
			07:00 ~ 08:00	80	40	0	20	10	10	10	10	0	10	10	0	10	0	30	10	0	0	250
			08:00 ~ 09:00	100	50	0	20	10	10	10	10	0	10	10	0	10	0	20	10	0	0	270
			09:00 ~ 10:00	90	50	0	20	10	10	10	10	0	10	10	0	10	0	20	10	0	0	260
			10:00 ~ 11:00	90	50	0	20	10	10	10	10	0	10	10	0	10	0	20	10	0	0	260
			11:00 ~ 12:00	90	50	0	20	10	10	10	10	0	10	10	0	10	0	20	10	0	0	260
			12:00 ~ 13:00	50	30	0	10	10	0	10	10	0	10	0	0	0	0	20	10	0	0	160
			13:00 ~ 14:00	50	30	0	10	10	0	10	10	0	10	0	0	0	0	20	10	0	0	160
			14:00 ~ 15:00	60	30	0	10	10	0	10	10	0	10	0	0	0	0	20	10	0	0	170
			15:00 ~ 16:00	60	30	0	10	10	0	10	10	0	10	0	0	0	0	20	10	0	0	170
			16:00 ~ 17:00	60	30	0	10	10	0	10	10	0	10	0	0	0	0	20	10	0	0	170
			17:00 ~ 18:00	60	30	0	10	10	0	10	10	0	10	0	0	0	0	20	10	0	0	170
			18:00 ~ 19:00	60	30	0	10	10	0	10	10	0	10	0	0	0	0	20	10	0	0	170
			19:00 ~ 20:00	50	30	0	10	10	0	10	10	0	10	0	0	0	0	20	10	0	0	160
			20:00 ~ 21:00	50	30	0	10	10	0	10	10	0	10	0	0	0	0	20	10	0	0	160
			21:00 ~ 22:00	50	30	0	10	10	0	10	10	0	10	0	0	0	0	20	10	0	0	160
			22:00 ~ 23:00	40	20	0	10	10	0	10	10	0	10	0	0	0	0	20	10	0	0	140
			23:00 ~ 00:00	40	20	0	10	10	0	10	10	0	10	0	0	0	0	10	10	0	0	130
			Whole Day Total (veh)	1270	680	0	290	240	50	200	190	0	200	50	0	50	0	420	240	0	0	3880
183	Pau Chung Street	SB	**00:00 ~ 01:00**	10	10	0	10	0	0	0	0	0	0	0	0	0	0	10	0	0	0	40
			01:00 ~ 02:00	10	10	0	10	0	0	0	0	0	0	0	0	0	0	10	0	0	0	40
			02:00 ~ 03:00	10	10	0	10	0	0	0	0	0	0	0	0	0	0	10	0	0	0	40
			03:00 ~ 04:00	10	10	0	0	0	0	0	0	0	0	0	0	0	0	10	0	0	0	30
			04:00 ~ 05:00	10	10	0	0	0	0	0	0	0	0	0	0	0	0	10	0	0	0	30
			05:00 ~ 06:00	10	10	0	10	0	0	0	0	0	0	0	0	0	0	10	0	0	0	40
			06:00 ~ 07:00	10	10	0	10	0	0	0	10	0	0	0	0	0	0	10	0	0	0	50
			07:00 ~ 08:00	10	10	0	10	10	0	0	10	0	0	0	0	0	0	10	10	0	0	70
			08:00 ~ 09:00	20	10	0	10	10	0	0	10	0	0	0	0	0	0	10	10	0	0	80
			09:00 ~ 10:00	10	10	0	10	10	0	0	10	0	0	0	0	0	0	10	10	0	0	70
			10:00 ~ 11:00	10	10	0	10	10	0	0	10	0	0	0	0	0	0	10	10	0	0	70
			11:00 ~ 12:00	10	10	0	10	10	0	0	10	0	0	0	0	0	0	10	10	0	0	70
			12:00 ~ 13:00	20	10	0	10	10	0	10	10	0	0	0	0	0	0	10	10	0	0	90
			13:00 ~ 14:00	20	10	0	10	10	0	10	10	0	0	0	0	0	0	10	10	0	0	90
			14:00 ~ 15:00	20	10	0	10	10	0	10	10	0	0	0	0	0	0	10	10	0	0	90
			15:00 ~ 16:00	20	10	0	10	10	0	10	10	0	0	0	0	0	0	10	10	0	0	90
			16:00 ~ 17:00	20	10	0	10	10	0	10	10	0	0	0	0	0	0	10	10	0	0	90
			17:00 ~ 18:00	20	10	0	10	10	0	10	10	0	0	0	0	0	0	10	10	0	0	90
			18:00 ~ 19:00	20	10	0	10	10	0	10	10	0	0	0	0	0	0	10	10	0	0	90
			19:00 ~ 20:00	20	10	0	10	10	0	10	10	0	0	0	0	0	0	10	10	0	0	90
			20:00 ~ 21:00	20	10	0	10	10	0	10	10	0	0	0	0	0	0	10	10	0	0	90
			21:00 ~ 22:00	20	10	0	10	10	0	10	10	0	0	0	0	0	0	10	10	0	0	90
			22:00 ~ 23:00	20	10	0	10	10	0	10	10	0	0	0	0	0	0	10	10	0	0	90
			23:00 ~ 00:00	10	10	0	10	10	0	10	10	0	0	0	0	0	0	10	10	0	0	80
			Whole Day Total (veh)	360	240	0	220	170	0	120	180	0	0	0	0	0	0	240	170	0	0	1700
184	San Shan Road	WB	**00:00 ~ 01:00**	10	10	0	0	0	0	0	0	0	0	0	0	0	0	0	0	0	0	20
			01:00 ~ 02:00	10	10	0	0	0	0	0	0	0	0	0	0	0	0	0	0	0	0	20
			02:00 ~ 03:00	10	10	0	0	0	0	0	0	0	0	0	0	0	0	0	0	0	0	20
			03:00 ~ 04:00	10	10	0	0	0	0	0	0	0	0	0	0	0	0	0	0	0	0	20
			04:00 ~ 05:00	10	10	0	0	0	0	0	0	0	0	0	0	0	0	0	0	0	0	20
			05:00 ~ 06:00	10	10	0	0	0	0	0	0	0	0	0	0	0	0	0	0	0	0	20
			06:00 ~ 07:00	10	10	0	0	0	0	0	0	0	0	0	0	0	0	0	0	0	0	20
			07:00 ~ 08:00	10	10	0	10	0	0	0	0	0	0	0	0	0	0	0	10	0	0	40
			08:00 ~ 09:00	20	10	0	10	0	0	0	0	0	0	0	0	0	0	0	10	0	0	50
			09:00 ~ 10:00	10	10	0	10	0	0	0	0	0	0	0	0	0	0	0	10	0	0	40
			10:00 ~ 11:00	10	10	0	10	0	0	0	0	0	0	0	0	0	0	0	10	0	0	40
			11:00 ~ 12:00	10	10	0	10	0	0	0	0	0	0	0	0	0	0	0	10	0	0	40
			12:00 ~ 13:00	10	10	0	10	0	0	0	0	0	0	0	0	0	0	0	10	0	0	40
			13:00 ~ 14:00	10	10	0	10	0	0	0	0	0	0	0	0	0	0	0	10	0	0	40
			14:00 ~ 15:00	10	10	0	10	0	0	0	0	0	0	0	0	0	0	0	10	0	0	40
			15:00 ~ 16:00	10	10	0	10	0	0	0	0	0	0	0	0	0	0	0	10	0	0	40
			16:00 ~ 17:00	10	10	0	10	0	0	0	0	0	0	0	0	0	0	0	10	0	0	40
			17:00 ~ 18:00	10	10	0	10	0	0	0	0	0	0	0	0	0	0	0	10	0	0	40
			18:00 ~ 19:00	20	10	0	10	0	0	0	0	0	0	0	0	0	0	0	10	0	0	50
			19:00 ~ 20:00	10	10	0	10	0	0	0	0	0	0	0	0	0	0	0	10	0	0	40
			20:00 ~ 21:00	10	10	0	10	0	0	0	0	0	0	0	0	0	0	0	10	0	0	40
			21:00 ~ 22:00	10	10	0	10	0	0	0	0	0	0	0	0	0	0	0	10	0	0	40
			22:00 ~ 23:00	10	10	0	10	0	0	0	0	0	0	0	0	0	0	0	10	0	0	40
			23:00 ~ 00:00	10	10	0	10	0	0	0	0	0	0	0	0	0	0	0	10	0	0	40
			Whole Day Total (veh)	260	240	0	170	0	0	0	0	0	0	0	0	0	0	0	170	0	0	840

Road No.	Road Name	Bound	Hour	PC	TAXI	LGV3	LGV4	LGV6	HGV7	HGV8	PLB	PV4	PV5	NFB6	NFB7	NFB8	FBSD	FBDD	MC	HGV9	NFB9	Total
185	Kowloon City Road	NB	**00:00 ~ 01:00**	100	50	0	20	10	10	10	0	0	10	0	0	10	0	10	10	0	0	240
			01:00 ~ 02:00	70	40	0	10	10	10	10	0	0	10	0	0	10	0	0	10	0	0	180
			02:00 ~ 03:00	50	30	0	10	10	0	10	0	0	10	0	0	0	0	0	10	0	0	130
			03:00 ~ 04:00	40	20	0	10	10	0	10	0	0	10	0	0	0	0	0	10	0	0	110
			04:00 ~ 05:00	40	20	0	10	10	0	10	0	0	10	0	0	0	0	0	10	0	0	110
			05:00 ~ 06:00	50	30	0	10	10	0	10	0	0	10	0	0	0	0	0	10	0	0	140
			06:00 ~ 07:00	100	50	0	20	10	10	10	10	0	10	0	0	10	0	10	10	0	0	250
			07:00 ~ 08:00	200	100	0	30	10	10	10	10	0	10	10	10	10	0	10	30	10	0	460
			08:00 ~ 09:00	240	130	0	40	20	10	10	10	0	10	10	10	10	0	10	30	10	0	550
			09:00 ~ 10:00	210	110	0	40	20	10	10	10	0	10	10	10	10	0	10	30	10	0	500
			10:00 ~ 11:00	210	110	0	40	20	10	10	10	0	10	10	10	10	0	10	30	10	0	500
			11:00 ~ 12:00	220	110	0	40	20	10	10	10	0	10	10	10	10	0	10	30	10	0	510
			12:00 ~ 13:00	300	150	10	50	20	10	10	10	10	10	10	10	10	0	10	40	10	0	670
			13:00 ~ 14:00	310	160	10	50	20	10	10	10	10	10	10	10	10	0	10	40	10	0	690
			14:00 ~ 15:00	310	160	10	50	20	10	10	10	10	10	10	10	10	0	10	40	10	0	690
			15:00 ~ 16:00	310	160	10	50	20	10	10	10	10	10	10	10	10	0	10	40	10	0	690
			16:00 ~ 17:00	330	170	10	50	20	10	10	10	10	10	10	10	10	0	10	40	10	0	720
			17:00 ~ 18:00	320	170	10	50	20	10	10	10	10	10	10	10	10	0	10	40	10	0	710
			18:00 ~ 19:00	340	180	10	60	20	10	10	10	10	10	10	10	10	0	10	40	10	0	750
			19:00 ~ 20:00	310	160	10	50	20	10	10	10	10	10	10	10	10	0	10	40	10	0	690
			20:00 ~ 21:00	260	130	10	40	20	10	10	0	10	10	10	10	10	0	10	30	10	0	580
			21:00 ~ 22:00	270	140	10	40	20	10	10	0	10	10	10	10	10	0	10	30	10	0	600
			22:00 ~ 23:00	250	130	10	40	20	10	10	0	10	10	10	10	10	0	10	30	10	0	570
			23:00 ~ 00:00	200	100	10	30	10	10	10	0	10	10	10	10	10	0	10	30	10	0	470
			Whole Day Total (veh)	5040	2610	120	840	390	200	240	140	120	240	170	170	200	0	200	660	170	0	11510

Road No.	Road Name	Bound	Hour	PC	TAXI	LGV3	LGV4	LGV6	HGV7	HGV8	PLB	PV4	PV5	NFB6	NFB7	NFB8	FBSD	FBDD	MC	HGV9	NFB9	Total
186	Kowloon City Road	NB	**00:00 ~ 01:00**	90	50	0	20	10	10	10	0	0	10	0	0	10	0	10	10	0	0	230
			01:00 ~ 02:00	60	30	0	10	10	10	10	0	0	10	0	0	10	0	0	10	0	0	160
			02:00 ~ 03:00	50	30	0	10	10	0	10	0	0	10	0	0	0	0	0	10	0	0	130
			03:00 ~ 04:00	40	20	0	10	10	0	10	0	0	10	0	0	0	0	0	10	0	0	110
			04:00 ~ 05:00	40	20	0	10	10	0	10	0	0	10	0	0	0	0	0	10	0	0	110
			05:00 ~ 06:00	50	30	0	10	10	0	10	0	0	10	0	0	0	0	0	10	0	0	140
			06:00 ~ 07:00	100	50	0	20	10	10	10	10	0	10	0	0	10	0	10	10	0	0	250
			07:00 ~ 08:00	190	100	0	30	10	10	10	10	0	10	10	10	10	0	10	20	10	0	440
			08:00 ~ 09:00	230	120	0	40	20	10	10	10	0	10	10	10	10	0	10	30	10	0	530
			09:00 ~ 10:00	200	110	0	40	20	10	10	10	0	10	10	10	10	0	10	30	10	0	490
			10:00 ~ 11:00	200	100	0	30	20	10	10	10	0	10	10	10	10	0	10	30	10	0	470
			11:00 ~ 12:00	210	110	0	40	20	10	10	10	0	10	10	10	10	0	10	30	10	0	500
			12:00 ~ 13:00	290	150	10	50	20	10	10	10	10	10	10	10	10	0	10	40	10	0	660
			13:00 ~ 14:00	300	150	10	50	20	10	10	10	10	10	10	10	10	0	10	40	10	0	670
			14:00 ~ 15:00	300	150	10	50	20	10	10	10	10	10	10	10	10	0	10	40	10	0	670
			15:00 ~ 16:00	300	160	10	50	20	10	10	10	10	10	10	10	10	0	10	40	10	0	680
			16:00 ~ 17:00	310	160	10	50	20	10	10	10	10	10	10	10	10	0	10	40	10	0	690
			17:00 ~ 18:00	310	160	10	50	20	10	10	10	10	10	10	10	10	0	10	40	10	0	690
			18:00 ~ 19:00	330	170	10	50	20	10	10	10	10	10	10	10	10	0	10	40	10	0	720
			19:00 ~ 20:00	300	150	10	50	20	10	10	10	10	10	10	10	10	0	10	40	10	0	670
			20:00 ~ 21:00	250	130	10	40	20	10	10	0	10	10	10	10	10	0	10	30	10	0	570
			21:00 ~ 22:00	260	130	10	40	20	10	10	0	10	10	10	10	10	0	10	30	10	0	580
			22:00 ~ 23:00	240	120	10	40	20	10	10	0	10	10	10	10	10	0	10	30	10	0	550
			23:00 ~ 00:00	200	100	10	30	10	10	10	0	10	10	10	10	10	0	10	20	10	0	460
			Whole Day Total (veh)	4850	2500	120	820	390	200	240	140	120	240	170	170	200	0	200	640	170	0	11170

Road No.	Road Name	Bound	Hour	PC	TAXI	LGV3	LGV4	LGV6	HGV7	HGV8	PLB	PV4	PV5	NFB6	NFB7	NFB8	FBSD	FBDD	MC	HGV9	NFB9	Total
187	Kowloon City Road	NB	**00:00 ~ 01:00**	120	60	0	30	10	10	10	0	0	10	10	0	10	0	10	20	10	0	310
			01:00 ~ 02:00	80	40	0	20	10	10	10	0	0	10	10	0	10	0	10	10	10	0	230
			02:00 ~ 03:00	60	30	0	20	10	10	10	0	0	10	0	0	0	0	0	10	0	0	160
			03:00 ~ 04:00	50	30	0	10	10	10	10	0	0	10	0	0	0	0	0	10	0	0	140
			04:00 ~ 05:00	50	30	0	10	10	10	10	0	0	10	0	0	0	0	0	10	0	0	140
			05:00 ~ 06:00	60	30	0	20	10	10	10	0	0	10	0	0	0	0	10	10	0	0	170
			06:00 ~ 07:00	120	60	0	30	10	10	10	10	0	10	10	0	10	0	10	20	10	0	320
			07:00 ~ 08:00	240	120	10	60	20	10	10	10	10	10	10	10	10	0	10	30	10	0	580
			08:00 ~ 09:00	300	150	10	70	30	10	10	10	10	10	10	10	10	0	10	40	10	0	700
			09:00 ~ 10:00	260	130	10	60	30	10	10	10	10	10	10	10	10	0	10	30	10	0	620
			10:00 ~ 11:00	250	130	10	60	20	10	10	10	10	10	10	10	10	0	10	30	10	0	600
			11:00 ~ 12:00	270	140	10	70	30	10	10	10	10	10	10	10	10	0	10	30	10	0	650
			12:00 ~ 13:00	340	170	10	60	20	10	10	10	10	10	10	10	10	0	10	40	10	0	740
			13:00 ~ 14:00	350	180	10	60	20	10	10	10	10	10	10	10	10	0	10	40	10	0	760
			14:00 ~ 15:00	350	180	10	60	20	10	10	10	10	10	10	10	10	0	10	40	10	0	760
			15:00 ~ 16:00	360	180	10	60	20	10	10	10	10	10	10	10	10	0	10	40	10	0	770
			16:00 ~ 17:00	370	190	10	60	20	10	10	10	10	10	10	10	10	0	10	40	10	0	790
			17:00 ~ 18:00	370	190	10	60	20	10	10	10	10	10	10	10	10	0	10	40	10	0	790
			18:00 ~ 19:00	390	200	10	60	30	10	10	10	10	10	10	10	10	0	10	50	10	0	840
			19:00 ~ 20:00	350	180	10	60	20	10	10	10	10	10	10	10	10	0	10	40	10	0	760
			20:00 ~ 21:00	290	150	10	50	20	10	10	0	10	10	10	10	10	0	10	40	10	0	650
			21:00 ~ 22:00	300	160	10	50	20	10	10	0	10	10	10	10	10	0	10	40	10	0	670
			22:00 ~ 23:00	280	140	10	50	20	10	10	0	10	10	10	10	10	0	10	30	10	0	620
			23:00 ~ 00:00	230	120	10	40	20	10	10	0	10	10	10	10	10	0	10	30	10	0	540
			Whole Day Total (veh)	5840	2990	170	1130	450	240	240	140	170	240	200	170	200	0	210	720	200	0	13310

Road No.	Road Name	Bound	Hour	PC	TAXI	LGV3	LGV4	LGV6	HGV7	HGV8	PLB	PV4	PV5	NFB6	NFB7	NFB8	FBSD	FBDD	MC	HGV9	NFB9	Total
188	Bailey Street	EB	**00:00 ~ 01:00**	10	0	0	0	0	0	0	0	0	0	0	0	0	0	10	0	0	0	20
			01:00 ~ 02:00	10	0	0	0	0	0	0	0	0	0	0	0	0	0	10	0	0	0	20
			02:00 ~ 03:00	10	0	0	0	0	0	0	0	0	0	0	0	0	0	0	0	0	0	10
			03:00 ~ 04:00	0	0	0	0	0	0	0	0	0	0	0	0	0	0	0	0	0	0	0
			04:00 ~ 05:00	0	0	0	0	0	0	0	0	0	0	0	0	0	0	0	0	0	0	0
			05:00 ~ 06:00	10	0	0	0	0	0	0	0	0	0	0	0	0	0	10	0	0	0	20
			06:00 ~ 07:00	10	0	0	0	0	0	0	10	0	0	0	0	0	0	10	0	0	0	30
			07:00 ~ 08:00	10	10	0	10	0	0	0	10	0	0	0	0	0	0	10	0	0	0	50
			08:00 ~ 09:00	10	10	0	10	0	0	0	10	0	0	0	0	0	0	10	0	0	0	50
			09:00 ~ 10:00	10	10	0	10	0	0	0	10	0	0	0	0	0	0	10	0	0	0	50
			10:00 ~ 11:00	10	10	0	10	0	0	0	10	0	0	0	0	0	0	10	0	0	0	50
			11:00 ~ 12:00	10	10	0	10	0	0	0	10	0	0	0	0	0	0	10	0	0	0	50
			12:00 ~ 13:00	10	10	0	0	0	0	0	10	0	0	0	0	0	0	10	0	0	0	40
			13:00 ~ 14:00	10	10	0	0	0	0	0	10	0	0	0	0	0	0	10	0	0	0	40
			14:00 ~ 15:00	10	10	0	0	0	0	0	10	0	0	0	0	0	0	10	0	0	0	40
			15:00 ~ 16:00	10	10	0	0	0	0	0	10	0	0	0	0	0	0	10	0	0	0	40
			16:00 ~ 17:00	10	10	0	0	0	0	0	10	0	0	0	0	0	0	10	0	0	0	40
			17:00 ~ 18:00	10	10	0	0	0	0	0	10	0	0	0	0	0	0	10	0	0	0	40
			18:00 ~ 19:00	10	10	0	0	0	0	0	10	0	0	0	0	0	0	10	0	0	0	40
			19:00 ~ 20:00	10	10	0	0	0	0	0	10	0	0	0	0	0	0	10	0	0	0	40
			20:00 ~ 21:00	10	10	0	0	0	0	0	10	0	0	0	0	0	0	10	0	0	0	40
			21:00 ~ 22:00	10	10	0	0	0	0	0	10	0	0	0	0	0	0	10	0	0	0	40
			22:00 ~ 23:00	10	10	0	0	0	0	0	10	0	0	0	0	0	0	10	0	0	0	40
			23:00 ~ 00:00	10	10	0	0	0	0	0	10	0	0	0	0	0	0	10	0	0	0	40
			Whole Day Total (veh)	220	170	0	50	0	0	0	180	0	0	0	0	0	0	210	0	0	0	830

Road No.	Road Name	Bound	Hour	PC	TAXI	LGV3	LGV4	LGV6	HGV7	HGV8	PLB	PV4	PV5	NFB6	NFB7	NFB8	FBSD	FBDD	MC	HGV9	NFB9	Total
189	Bailey Street	WB	**00:00 ~ 01:00**	70	40	0	30	10	10	10	10	0	10	0	0	0	0	10	10	0	0	210
			01:00 ~ 02:00	40	20	0	20	10	10	10	0	0	10	0	0	0	0	10	10	0	0	140
			02:00 ~ 03:00	30	20	0	10	10	10	10	0	0	0	0	0	0	0	10	10	0	0	110
			03:00 ~ 04:00	30	20	0	10	10	0	10	0	0	0	0	0	0	0	10	10	0	0	100
			04:00 ~ 05:00	30	20	0	10	10	0	10	0	0	0	0	0	0	0	10	10	0	0	100
			05:00 ~ 06:00	40	20	0	20	10	10	10	0	0	0	0	0	0	0	10	10	0	0	130
			06:00 ~ 07:00	70	40	0	30	10	10	10	10	0	10	0	0	0	0	30	10	0	0	230
			07:00 ~ 08:00	130	70	10	50	20	10	10	10	0	10	10	10	10	0	30	20	10	0	410
			08:00 ~ 09:00	160	80	10	60	20	10	10	10	0	10	10	10	10	0	30	20	10	0	460
			09:00 ~ 10:00	140	70	10	50	20	10	10	10	0	10	10	10	10	0	30	20	10	0	420
			10:00 ~ 11:00	140	70	10	50	20	10	10	10	0	10	10	10	10	0	30	20	10	0	420
			11:00 ~ 12:00	140	70	10	50	20	10	10	10	0	10	10	10	10	0	30	20	10	0	420
			12:00 ~ 13:00	180	90	0	40	20	10	10	10	0	10	10	10	10	0	30	20	10	0	460
			13:00 ~ 14:00	180	90	0	40	20	10	10	10	0	10	10	10	10	0	30	20	10	0	460
			14:00 ~ 15:00	180	90	0	40	20	10	10	10	0	10	10	10	10	0	30	20	10	0	460
			15:00 ~ 16:00	180	100	0	40	20	10	10	10	0	10	10	10	10	0	30	20	10	0	470
			16:00 ~ 17:00	190	100	0	40	20	10	10	10	0	10	10	10	10	0	30	20	10	0	480
			17:00 ~ 18:00	190	100	0	40	20	10	10	10	0	10	10	10	10	0	30	20	10	0	480
			18:00 ~ 19:00	200	100	0	40	20	10	10	10	0	10	10	10	10	0	30	30	10	0	500
			19:00 ~ 20:00	180	90	0	40	20	10	10	10	0	10	10	10	10	0	30	20	10	0	460
			20:00 ~ 21:00	150	80	0	30	10	10	10	10	0	10	10	10	10	0	20	20	10	0	390
			21:00 ~ 22:00	160	80	0	40	20	10	10	10	0	10	10	10	10	0	20	20	10	0	420
			22:00 ~ 23:00	150	80	0	30	10	10	10	10	0	10	10	10	10	0	20	20	10	0	390
			23:00 ~ 00:00	120	60	0	30	10	10	10	10	0	10	10	10	10	0	20	20	10	0	340
			Whole Day Total (veh)	3080	1600	50	840	380	220	240	190	0	200	170	170	170	0	560	420	170	0	8460
190	Sung Kit Street	NB	**00:00 ~ 01:00**	20	10	0	10	10	0	0	0	0	0	0	0	0	0	0	10	0	0	60
			01:00 ~ 02:00	10	10	0	10	10	0	0	0	0	0	0	0	0	0	0	10	0	0	50
			02:00 ~ 03:00	10	10	0	10	10	0	0	0	0	0	0	0	0	0	0	10	0	0	50
			03:00 ~ 04:00	10	10	0	10	0	0	0	0	0	0	0	0	0	0	0	10	0	0	40
			04:00 ~ 05:00	10	10	0	10	0	0	0	0	0	0	0	0	0	0	0	10	0	0	40
			05:00 ~ 06:00	10	10	0	10	10	0	0	0	0	0	0	0	0	0	0	10	0	0	50
			06:00 ~ 07:00	20	10	0	10	10	0	0	0	0	0	0	0	0	0	0	10	0	0	60
			07:00 ~ 08:00	30	20	0	10	10	0	10	0	0	10	0	0	0	0	0	10	0	0	100
			08:00 ~ 09:00	40	20	0	10	10	0	10	0	0	10	0	0	0	0	0	10	0	0	110
			09:00 ~ 10:00	40	20	0	10	10	0	10	0	0	10	0	0	0	0	0	10	0	0	110
			10:00 ~ 11:00	30	20	0	10	10	0	10	0	0	10	0	0	0	0	0	10	0	0	100
			11:00 ~ 12:00	40	20	0	10	10	0	10	0	0	10	0	0	0	0	0	10	0	0	110
			12:00 ~ 13:00	10	10	0	10	10	0	10	0	0	0	0	0	0	0	0	10	0	0	60
			13:00 ~ 14:00	10	10	0	10	10	0	10	0	0	0	0	0	0	0	0	10	0	0	60
			14:00 ~ 15:00	10	10	0	10	10	0	10	0	0	0	0	0	0	0	0	10	0	0	60
			15:00 ~ 16:00	10	10	0	10	10	0	10	0	0	0	0	0	0	0	0	10	0	0	60
			16:00 ~ 17:00	10	10	0	10	10	0	10	0	0	0	0	0	0	0	0	10	0	0	60
			17:00 ~ 18:00	10	10	0	10	10	0	10	0	0	0	0	0	0	0	0	10	0	0	60
			18:00 ~ 19:00	10	10	0	10	10	0	10	0	0	0	0	0	0	0	0	10	0	0	60
			19:00 ~ 20:00	10	10	0	10	10	0	10	0	0	0	0	0	0	0	0	10	0	0	60
			20:00 ~ 21:00	10	10	0	10	10	0	10	0	0	0	0	0	0	0	0	10	0	0	60
			21:00 ~ 22:00	10	10	0	10	10	0	10	0	0	0	0	0	0	0	0	10	0	0	60
			22:00 ~ 23:00	10	10	0	10	10	0	10	0	0	0	0	0	0	0	0	10	0	0	60
			23:00 ~ 00:00	10	10	0	10	10	0	10	0	0	0	0	0	0	0	0	10	0	0	60
			Whole Day Total (veh)	390	290	0	240	220	0	170	0	0	50	0	0	0	0	0	240	0	0	1600
191	Bailey Street	WB	**00:00 ~ 01:00**	80	40	0	30	10	10	10	10	0	10	0	0	10	0	10	10	10	0	240
			01:00 ~ 02:00	50	30	0	20	10	10	10	0	0	10	0	0	10	0	10	10	10	0	180
			02:00 ~ 03:00	40	20	0	20	10	10	10	0	0	10	0	0	0	0	10	10	0	0	140
			03:00 ~ 04:00	30	20	0	10	10	0	10	0	0	0	0	0	0	0	10	10	0	0	100
			04:00 ~ 05:00	30	20	0	10	10	0	10	0	0	0	0	0	0	0	10	10	0	0	100
			05:00 ~ 06:00	40	20	0	20	10	10	10	0	0	10	0	0	0	0	10	10	0	0	140
			06:00 ~ 07:00	80	40	0	30	10	10	10	10	0	10	0	0	10	0	30	10	10	0	260
			07:00 ~ 08:00	160	80	10	50	20	10	10	10	0	10	10	10	10	0	30	20	10	0	450
			08:00 ~ 09:00	190	100	10	70	30	10	10	10	0	10	10	10	10	0	30	20	10	0	530
			09:00 ~ 10:00	170	90	10	60	20	10	10	10	0	10	10	10	10	0	30	20	10	0	480
			10:00 ~ 11:00	170	90	10	60	20	10	10	10	0	10	10	10	10	0	30	20	10	0	480
			11:00 ~ 12:00	170	90	10	60	30	10	10	10	0	10	10	10	10	0	30	20	10	0	490
			12:00 ~ 13:00	180	100	0	40	20	10	10	10	0	10	10	10	10	0	30	20	10	0	470
			13:00 ~ 14:00	190	100	0	50	20	10	10	10	0	10	10	10	10	0	30	20	10	0	490
			14:00 ~ 15:00	190	100	0	50	20	10	10	10	0	10	10	10	10	0	30	20	10	0	490
			15:00 ~ 16:00	190	100	0	50	20	10	10	10	0	10	10	10	10	0	30	20	10	0	490
			16:00 ~ 17:00	200	100	0	50	20	10	10	10	0	10	10	10	10	0	30	30	10	0	510
			17:00 ~ 18:00	200	100	0	50	20	10	10	10	0	10	10	10	10	0	30	30	10	0	510
			18:00 ~ 19:00	210	110	0	50	20	10	10	10	0	10	10	10	10	0	30	30	10	0	530
			19:00 ~ 20:00	190	100	0	50	20	10	10	10	0	10	10	10	10	0	30	20	10	0	490
			20:00 ~ 21:00	160	80	0	40	20	10	10	10	0	10	10	10	10	0	20	20	10	0	420
			21:00 ~ 22:00	160	80	0	40	20	10	10	10	0	10	10	10	10	0	20	20	10	0	420
			22:00 ~ 23:00	150	80	0	40	20	10	10	10	0	10	10	10	10	0	20	20	10	0	410
			23:00 ~ 00:00	120	70	0	30	10	10	10	10	0	10	10	10	10	0	20	20	10	0	350
			Whole Day Total (veh)	3350	1760	50	980	420	220	240	190	0	220	170	170	200	0	560	440	200	0	9170
192	Sung On Street	NB	**00:00 ~ 01:00**	10	10	0	10	10	0	0	0	0	0	0	0	0	0	0	10	0	0	50
			01:00 ~ 02:00	10	10	0	10	10	0	0	0	0	0	0	0	0	0	0	10	0	0	50
			02:00 ~ 03:00	10	10	0	10	0	0	0	0	0	0	0	0	0	0	0	0	0	0	30
			03:00 ~ 04:00	10	10	0	10	0	0	0	0	0	0	0	0	0	0	0	0	0	0	30
			04:00 ~ 05:00	10	10	0	10	0	0	0	0	0	0	0	0	0	0	0	0	0	0	30
			05:00 ~ 06:00	10	10	0	10	0	0	0	0	0	0	0	0	0	0	0	0	0	0	30
			06:00 ~ 07:00	10	10	0	10	10	0	0	0	0	0	0	0	0	0	0	10	0	0	50
			07:00 ~ 08:00	20	10	0	10	10	0	0	0	0	0	0	0	0	0	0	10	0	0	60
			08:00 ~ 09:00	30	20	0	10	10	0	0	0	0	0	0	0	0	0	0	10	0	0	80
			09:00 ~ 10:00	20	10	0	10	10	0	0	0	0	0	0	0	0	0	0	10	0	0	60
			10:00 ~ 11:00	20	10	0	10	10	0	0	0	0	0	0	0	0	0	0	10	0	0	60
			11:00 ~ 12:00	30	10	0	10	10	0	0	0	0	0	0	0	0	0	0	10	0	0	70
			12:00 ~ 13:00	10	10	0	10	10	0	0	0	0	0	0	0	0	0	0	10	0	0	50
			13:00 ~ 14:00	10	10	0	10	10	0	0	0	0	0	0	0	0	0	0	10	0	0	50
			14:00 ~ 15:00	10	10	0	10	10	0	0	0	0	0	0	0	0	0	0	10	0	0	50
			15:00 ~ 16:00	10	10	0	10	10	0	0	0	0	0	0	0	0	0	0	10	0	0	50
			16:00 ~ 17:00	10	10	0	10	10	0	0	0	0	0	0	0	0	0	0	10	0	0	50
			17:00 ~ 18:00	10	10	0	10	10	0	0	0	0	0	0	0	0	0	0	10	0	0	50
			18:00 ~ 19:00	10	10	0	10	10	0	0	0	0	0	0	0	0	0	0	10	0	0	50
			19:00 ~ 20:00	10	10	0	10	10	0	0	0	0	0	0	0	0	0	0	10	0	0	50
			20:00 ~ 21:00	10	10	0	10	10	0	0	0	0	0	0	0	0	0	0	10	0	0	50
			21:00 ~ 22:00	10	10	0	10	10	0	0	0	0	0	0	0	0	0	0	10	0	0	50
			22:00 ~ 23:00	10	10	0	10	10	0	0	0	0	0	0	0	0	0	0	10	0	0	50
			23:00 ~ 00:00	10	10	0	10	10	0	0	0	0	0	0	0	0	0	0	10	0	0	50
			Whole Day Total (veh)	310	250	0	240	200	0	0	0	0	0	0	0	0	0	0	200	0	0	1200

Road No.	Road Name	Bound	Hour	PC	TAXI	LGV3	LGV4	LGV6	HGV7	HGV8	PLB	PV4	PV5	NFB6	NFB7	NFB8	FBSD	FBDD	MC	HGV9	NFB9	Total
193	Sung On Street	SB	**00:00 ~ 01:00**	20	10	0	10	10	0	0	0	0	0	0	0	0	0	0	10	0	0	60
			01:00 ~ 02:00	10	10	0	10	10	0	0	0	0	0	0	0	0	0	0	10	0	0	50
			02:00 ~ 03:00	10	10	0	10	10	0	0	0	0	0	0	0	0	0	0	10	0	0	50
			03:00 ~ 04:00	10	10	0	10	10	0	0	0	0	0	0	0	0	0	0	0	0	0	40
			04:00 ~ 05:00	10	10	0	10	10	0	0	0	0	0	0	0	0	0	0	0	0	0	40
			05:00 ~ 06:00	10	10	0	10	10	0	0	0	0	0	0	0	0	0	0	10	0	0	50
			06:00 ~ 07:00	20	10	0	10	10	0	0	0	0	0	0	0	0	0	0	10	0	0	60
			07:00 ~ 08:00	30	20	0	10	10	10	10	0	0	10	0	0	0	0	0	10	0	0	110
			08:00 ~ 09:00	40	20	0	20	10	10	10	0	0	10	0	0	0	0	0	10	0	0	130
			09:00 ~ 10:00	30	20	0	20	10	10	10	0	0	10	0	0	0	0	0	10	0	0	120
			10:00 ~ 11:00	30	20	0	20	10	10	10	0	0	10	0	0	0	0	0	10	0	0	120
			11:00 ~ 12:00	30	20	0	20	10	10	10	0	0	10	0	0	0	0	0	10	0	0	120
			12:00 ~ 13:00	70	40	0	10	10	0	10	0	0	10	0	0	10	0	0	10	0	0	170
			13:00 ~ 14:00	70	40	0	10	10	0	10	0	0	10	0	0	10	0	0	10	0	0	170
			14:00 ~ 15:00	80	40	0	10	10	0	10	0	0	10	0	0	10	0	0	10	0	0	180
			15:00 ~ 16:00	80	40	0	10	10	0	10	0	0	10	0	0	10	0	0	10	0	0	180
			16:00 ~ 17:00	80	40	0	10	10	0	10	0	0	10	0	0	10	0	0	10	0	0	180
			17:00 ~ 18:00	80	40	0	10	10	0	10	0	0	10	0	0	10	0	0	10	0	0	180
			18:00 ~ 19:00	80	40	0	10	10	0	10	0	0	10	0	0	10	0	0	10	0	0	180
			19:00 ~ 20:00	70	40	0	10	10	0	10	0	0	10	0	0	10	0	0	10	0	0	170
			20:00 ~ 21:00	60	30	0	10	10	0	10	0	0	10	0	0	10	0	0	10	0	0	150
			21:00 ~ 22:00	60	30	0	10	10	0	10	0	0	10	0	0	10	0	0	10	0	0	150
			22:00 ~ 23:00	60	30	0	10	10	0	10	0	0	10	0	0	10	0	0	10	0	0	150
			23:00 ~ 00:00	50	30	0	10	10	0	10	0	0	10	0	0	10	0	0	10	0	0	140
			Whole Day Total (veh)	1090	610	0	280	240	50	170	0	0	170	0	0	120	0	0	220	0	0	2950
194	Sung On Street	NB	**00:00 ~ 01:00**	20	10	0	10	10	0	0	0	0	0	0	0	0	0	10	10	0	0	70
			01:00 ~ 02:00	20	10	0	10	10	0	0	0	0	0	0	0	0	0	0	10	0	0	60
			02:00 ~ 03:00	10	10	0	10	10	0	0	0	0	0	0	0	0	0	0	10	0	0	50
			03:00 ~ 04:00	10	10	0	10	10	0	0	0	0	0	0	0	0	0	0	10	0	0	50
			04:00 ~ 05:00	10	10	0	10	10	0	0	0	0	0	0	0	0	0	0	10	0	0	50
			05:00 ~ 06:00	10	10	0	10	10	0	0	0	0	0	0	0	0	0	10	10	0	0	60
			06:00 ~ 07:00	20	10	0	10	10	0	0	10	0	0	0	0	0	0	10	10	0	0	80
			07:00 ~ 08:00	40	20	0	10	10	10	10	10	0	10	0	0	0	0	10	10	0	0	140
			08:00 ~ 09:00	50	30	0	20	10	10	10	10	0	10	0	0	0	0	10	10	0	0	170
			09:00 ~ 10:00	50	30	0	10	10	10	10	10	0	10	0	0	0	0	10	10	0	0	160
			10:00 ~ 11:00	50	20	0	10	10	10	10	10	0	10	0	0	0	0	10	10	0	0	150
			11:00 ~ 12:00	50	30	0	10	10	10	10	10	0	10	0	0	0	0	10	10	0	0	160
			12:00 ~ 13:00	40	20	0	10	10	0	10	0	0	10	0	0	0	0	0	10	0	0	110
			13:00 ~ 14:00	40	20	0	10	10	0	10	0	0	10	0	0	0	0	0	10	0	0	110
			14:00 ~ 15:00	40	20	0	10	10	0	10	0	0	10	0	0	0	0	0	10	0	0	110
			15:00 ~ 16:00	40	20	0	10	10	0	10	0	0	10	0	0	0	0	0	10	0	0	110
			16:00 ~ 17:00	40	20	0	10	10	0	10	0	0	10	0	0	0	0	0	10	0	0	110
			17:00 ~ 18:00	40	20	0	10	10	0	10	0	0	10	0	0	0	0	0	10	0	0	110
			18:00 ~ 19:00	40	20	0	10	10	0	10	0	0	10	0	0	0	0	0	10	0	0	110
			19:00 ~ 20:00	40	20	0	10	10	0	10	0	0	10	0	0	0	0	0	10	0	0	110
			20:00 ~ 21:00	30	20	0	10	10	0	10	0	0	10	0	0	0	0	0	10	0	0	100
			21:00 ~ 22:00	30	20	0	10	10	0	10	0	0	10	0	0	0	0	0	10	0	0	100
			22:00 ~ 23:00	30	20	0	10	10	0	10	0	0	10	0	0	0	0	0	10	0	0	100
			23:00 ~ 00:00	30	20	0	10	10	0	10	0	0	10	0	0	0	0	0	10	0	0	100
			Whole Day Total (veh)	780	440	0	250	240	50	170	60	0	170	0	0	0	0	80	240	0	0	2480
195	Sung On Street	SB	**00:00 ~ 01:00**	10	10	0	10	0	0	0	0	0	0	0	0	0	0	10	10	0	0	50
			01:00 ~ 02:00	10	10	0	10	0	0	0	0	0	0	0	0	0	0	10	10	0	0	50
			02:00 ~ 03:00	10	10	0	0	0	0	0	0	0	0	0	0	0	0	10	0	0	0	30
			03:00 ~ 04:00	10	10	0	0	0	0	0	0	0	0	0	0	0	0	10	0	0	0	30
			04:00 ~ 05:00	10	10	0	0	0	0	0	0	0	0	0	0	0	0	10	0	0	0	30
			05:00 ~ 06:00	10	10	0	0	0	0	0	0	0	0	0	0	0	0	10	0	0	0	30
			06:00 ~ 07:00	10	10	0	10	0	0	0	10	0	0	0	0	0	0	10	10	0	0	60
			07:00 ~ 08:00	20	10	0	10	10	0	0	10	0	0	0	0	0	0	10	10	0	0	80
			08:00 ~ 09:00	20	10	0	10	10	0	0	10	0	0	0	0	0	0	10	10	0	0	80
			09:00 ~ 10:00	20	10	0	10	10	0	0	10	0	0	0	0	0	0	10	10	0	0	80
			10:00 ~ 11:00	20	10	0	10	10	0	0	10	0	0	0	0	0	0	10	10	0	0	80
			11:00 ~ 12:00	20	10	0	10	10	0	0	10	0	0	0	0	0	0	10	10	0	0	80
			12:00 ~ 13:00	30	10	0	10	10	0	0	10	0	0	0	0	0	0	10	10	0	0	90
			13:00 ~ 14:00	30	20	0	10	10	0	0	10	0	0	0	0	0	0	10	10	0	0	100
			14:00 ~ 15:00	30	20	0	10	10	0	0	10	0	0	0	0	0	0	10	10	0	0	100
			15:00 ~ 16:00	30	20	0	10	10	0	0	10	0	0	0	0	0	0	10	10	0	0	100
			16:00 ~ 17:00	30	20	0	10	10	0	0	10	0	0	0	0	0	0	10	10	0	0	100
			17:00 ~ 18:00	30	20	0	10	10	0	0	10	0	0	0	0	0	0	10	10	0	0	100
			18:00 ~ 19:00	30	20	0	10	10	0	0	10	0	0	0	0	0	0	10	10	0	0	100
			19:00 ~ 20:00	30	20	0	10	10	0	0	10	0	0	0	0	0	0	10	10	0	0	100
			20:00 ~ 21:00	20	10	0	10	10	0	0	10	0	0	0	0	0	0	10	10	0	0	80
			21:00 ~ 22:00	20	10	0	10	10	0	0	10	0	0	0	0	0	0	10	10	0	0	80
			22:00 ~ 23:00	20	10	0	10	10	0	0	10	0	0	0	0	0	0	10	10	0	0	80
			23:00 ~ 00:00	20	10	0	10	10	0	0	10	0	0	0	0	0	0	10	10	0	0	80
			Whole Day Total (veh)	490	310	0	200	170	0	0	180	0	0	0	0	0	0	240	200	0	0	1790
196	Bailey Street	EB	**00:00 ~ 01:00**	30	20	0	10	10	0	0	0	0	0	0	0	0	0	10	10	0	0	90
			01:00 ~ 02:00	20	10	0	10	10	0	0	0	0	0	0	0	0	0	10	10	0	0	70
			02:00 ~ 03:00	20	10	0	10	10	0	0	0	0	0	0	0	0	0	10	10	0	0	70
			03:00 ~ 04:00	10	10	0	10	10	0	0	0	0	0	0	0	0	0	10	10	0	0	60
			04:00 ~ 05:00	10	10	0	10	10	0	0	0	0	0	0	0	0	0	10	10	0	0	60
			05:00 ~ 06:00	20	10	0	10	10	0	0	0	0	0	0	0	0	0	10	10	0	0	70
			06:00 ~ 07:00	30	20	0	10	10	0	0	10	0	0	0	0	0	0	10	10	0	0	100
			07:00 ~ 08:00	50	30	0	10	10	10	10	10	0	10	0	0	10	0	20	10	0	0	180
			08:00 ~ 09:00	70	40	0	20	10	10	10	10	0	10	0	0	10	0	10	10	0	0	210
			09:00 ~ 10:00	60	30	0	20	10	10	10	10	0	10	0	0	10	0	10	10	0	0	190
			10:00 ~ 11:00	60	30	0	20	10	10	10	10	0	10	0	0	10	0	10	10	0	0	190
			11:00 ~ 12:00	60	30	0	20	10	10	10	10	0	10	0	0	10	0	10	10	0	0	190
			12:00 ~ 13:00	0	0	0	10	10	0	0	10	0	0	0	0	0	0	10	0	0	0	40
			13:00 ~ 14:00	0	0	0	10	10	0	0	10	0	0	0	0	0	0	10	0	0	0	40
			14:00 ~ 15:00	0	0	0	10	10	0	0	10	0	0	0	0	0	0	10	0	0	0	40
			15:00 ~ 16:00	0	0	0	10	10	0	0	10	0	0	0	0	0	0	10	0	0	0	40
			16:00 ~ 17:00	0	0	0	10	10	0	0	10	0	0	0	0	0	0	10	0	0	0	40
			17:00 ~ 18:00	0	0	0	10	10	0	0	10	0	0	0	0	0	0	10	0	0	0	40
			18:00 ~ 19:00	0	0	0	10	10	0	0	10	0	0	0	0	0	0	10	0	0	0	40
			19:00 ~ 20:00	0	0	0	10	10	0	0	10	0	0	0	0	0	0	10	0	0	0	40
			20:00 ~ 21:00	0	0	0	10	10	0	0	10	0	0	0	0	0	0	10	0	0	0	40
			21:00 ~ 22:00	0	0	0	10	10	0	0	10	0	0	0	0	0	0	10	0	0	0	40
			22:00 ~ 23:00	0	0	0	10	10	0	0	10	0	0	0	0	0	0	10	0	0	0	40
			23:00 ~ 00:00	0	0	0	10	10	0	0	10	0	0	0	0	0	0	10	0	0	0	40
			Whole Day Total (veh)	440	250	0	280	240	50	50	180	0	50	0	0	50	0	250	120	0	0	1960

Road No.	Road Name	Bound	Hour	PC	TAXI	LGV3	LGV4	LGV6	HGV7	HGV8	PLB	PV4	PV5	NFB6	NFB7	NFB8	FBSD	FBDD	MC	HGV9	NFB9	Total
197	Bailey Street	WB	**00:00 ~ 01:00**	100	50	0	30	10	10	10	10	0	10	0	0	10	0	10	20	10	0	280
			01:00 ~ 02:00	70	40	0	20	10	10	10	0	0	10	0	0	10	0	10	10	10	0	210
			02:00 ~ 03:00	50	30	0	20	10	10	10	0	0	10	0	0	0	0	10	10	0	0	160
			03:00 ~ 04:00	40	20	0	10	10	0	10	0	0	10	0	0	0	0	10	10	0	0	120
			04:00 ~ 05:00	40	20	0	10	10	0	10	0	0	10	0	0	0	0	10	10	0	0	120
			05:00 ~ 06:00	50	30	0	20	10	10	10	0	0	10	0	0	0	0	10	10	0	0	160
			06:00 ~ 07:00	100	50	0	30	10	10	10	10	0	10	0	0	10	0	30	20	10	0	300
			07:00 ~ 08:00	200	100	10	50	20	10	10	10	10	10	10	10	10	0	40	30	10	0	540
			08:00 ~ 09:00	250	130	10	70	30	10	10	10	10	10	10	10	10	0	30	30	10	0	640
			09:00 ~ 10:00	220	110	10	60	20	10	10	10	10	10	10	10	10	0	30	30	10	0	570
			10:00 ~ 11:00	210	110	10	60	20	10	10	10	10	10	10	10	10	0	30	30	10	0	560
			11:00 ~ 12:00	230	120	10	60	20	10	10	10	10	10	10	10	10	0	30	30	10	0	590
			12:00 ~ 13:00	120	60	0	30	10	10	10	10	0	10	10	0	10	0	30	20	10	0	340
			13:00 ~ 14:00	120	60	0	30	20	10	10	10	0	10	10	0	10	0	30	20	10	0	350
			14:00 ~ 15:00	120	60	0	30	20	10	10	10	0	10	10	0	10	0	30	20	10	0	350
			15:00 ~ 16:00	120	60	0	30	20	10	10	10	0	10	10	0	10	0	30	20	10	0	350
			16:00 ~ 17:00	130	70	0	40	20	10	10	10	0	10	10	0	10	0	30	20	10	0	380
			17:00 ~ 18:00	130	70	0	40	20	10	10	10	0	10	10	0	10	0	30	20	10	0	380
			18:00 ~ 19:00	130	70	0	40	20	10	10	10	0	10	10	0	10	0	30	20	10	0	380
			19:00 ~ 20:00	120	60	0	30	20	10	10	10	0	10	10	0	10	0	30	20	10	0	350
			20:00 ~ 21:00	100	50	0	30	10	10	10	10	0	10	10	0	10	0	20	10	10	0	290
			21:00 ~ 22:00	100	50	0	30	10	10	10	10	0	10	10	0	10	0	20	20	10	0	300
			22:00 ~ 23:00	100	50	0	30	10	10	10	10	0	10	10	0	10	0	20	10	10	0	290
			23:00 ~ 00:00	80	40	0	20	10	10	10	10	0	10	10	0	10	0	20	10	10	0	250
			Whole Day Total (veh)	2930	1510	50	820	370	220	240	190	50	240	170	50	200	0	570	450	200	0	8260
198	Chi Kiang Street	NB	**00:00 ~ 01:00**	10	10	0	0	0	0	0	0	0	0	0	0	0	0	0	0	0	0	20
			01:00 ~ 02:00	10	10	0	0	0	0	0	0	0	0	0	0	0	0	0	0	0	0	20
			02:00 ~ 03:00	10	10	0	0	0	0	0	0	0	0	0	0	0	0	0	0	0	0	20
			03:00 ~ 04:00	10	10	0	0	0	0	0	0	0	0	0	0	0	0	0	0	0	0	20
			04:00 ~ 05:00	10	10	0	0	0	0	0	0	0	0	0	0	0	0	0	0	0	0	20
			05:00 ~ 06:00	10	10	0	0	0	0	0	0	0	0	0	0	0	0	0	0	0	0	20
			06:00 ~ 07:00	10	10	0	0	0	0	0	0	0	0	0	0	0	0	0	0	0	0	20
			07:00 ~ 08:00	10	10	0	10	0	0	0	0	0	0	0	0	0	0	0	10	0	0	40
			08:00 ~ 09:00	20	10	0	10	0	0	0	0	0	0	0	0	0	0	0	10	0	0	50
			09:00 ~ 10:00	10	10	0	10	0	0	0	0	0	0	0	0	0	0	0	10	0	0	40
			10:00 ~ 11:00	10	10	0	10	0	0	0	0	0	0	0	0	0	0	0	10	0	0	40
			11:00 ~ 12:00	10	10	0	10	0	0	0	0	0	0	0	0	0	0	0	10	0	0	40
			12:00 ~ 13:00	10	10	0	10	0	0	0	0	0	0	0	0	0	0	0	10	0	0	40
			13:00 ~ 14:00	10	10	0	10	0	0	0	0	0	0	0	0	0	0	0	10	0	0	40
			14:00 ~ 15:00	10	10	0	10	0	0	0	0	0	0	0	0	0	0	0	10	0	0	40
			15:00 ~ 16:00	10	10	0	10	0	0	0	0	0	0	0	0	0	0	0	10	0	0	40
			16:00 ~ 17:00	10	10	0	10	0	0	0	0	0	0	0	0	0	0	0	10	0	0	40
			17:00 ~ 18:00	10	10	0	10	0	0	0	0	0	0	0	0	0	0	0	10	0	0	40
			18:00 ~ 19:00	20	10	0	10	0	0	0	0	0	0	0	0	0	0	0	10	0	0	50
			19:00 ~ 20:00	10	10	0	10	0	0	0	0	0	0	0	0	0	0	0	10	0	0	40
			20:00 ~ 21:00	10	10	0	10	0	0	0	0	0	0	0	0	0	0	0	10	0	0	40
			21:00 ~ 22:00	10	10	0	10	0	0	0	0	0	0	0	0	0	0	0	10	0	0	40
			22:00 ~ 23:00	10	10	0	10	0	0	0	0	0	0	0	0	0	0	0	10	0	0	40
			23:00 ~ 00:00	10	10	0	10	0	0	0	0	0	0	0	0	0	0	0	10	0	0	40
			Whole Day Total (veh)	260	240	0	170	0	0	0	0	0	0	0	0	0	0	0	170	0	0	840
199	Chi Kiang Street	SB	**00:00 ~ 01:00**	10	10	0	10	10	0	0	0	0	0	0	0	0	0	10	10	0	0	60
			01:00 ~ 02:00	10	10	0	10	10	0	0	0	0	0	0	0	0	0	0	10	0	0	50
			02:00 ~ 03:00	10	10	0	10	0	0	0	0	0	0	0	0	0	0	0	10	0	0	40
			03:00 ~ 04:00	10	10	0	10	0	0	0	0	0	0	0	0	0	0	0	0	0	0	30
			04:00 ~ 05:00	10	10	0	10	0	0	0	0	0	0	0	0	0	0	0	0	0	0	30
			05:00 ~ 06:00	10	10	0	10	0	0	0	0	0	0	0	0	0	0	10	10	0	0	50
			06:00 ~ 07:00	10	10	0	10	10	0	0	10	0	0	0	0	0	0	10	10	0	0	70
			07:00 ~ 08:00	20	10	0	10	10	0	0	10	0	0	0	0	0	0	10	10	0	0	80
			08:00 ~ 09:00	30	20	0	10	10	0	0	10	0	0	0	0	0	0	10	10	0	0	100
			09:00 ~ 10:00	30	20	0	10	10	0	0	10	0	0	0	0	0	0	10	10	0	0	100
			10:00 ~ 11:00	30	20	0	10	10	0	0	10	0	0	0	0	0	0	10	10	0	0	100
			11:00 ~ 12:00	30	20	0	10	10	0	0	10	0	0	0	0	0	0	10	10	0	0	100
			12:00 ~ 13:00	20	10	0	10	10	0	0	10	0	0	0	0	0	0	10	10	0	0	80
			13:00 ~ 14:00	20	10	0	10	10	0	0	10	0	0	0	0	0	0	10	10	0	0	80
			14:00 ~ 15:00	20	10	0	10	10	0	0	10	0	0	0	0	0	0	10	10	0	0	80
			15:00 ~ 16:00	20	10	0	10	10	0	0	10	0	0	0	0	0	0	10	10	0	0	80
			16:00 ~ 17:00	20	10	0	10	10	0	0	10	0	0	0	0	0	0	10	10	0	0	80
			17:00 ~ 18:00	20	10	0	10	10	0	0	10	0	0	0	0	0	0	10	10	0	0	80
			18:00 ~ 19:00	20	10	0	10	10	0	0	10	0	0	0	0	0	0	10	10	0	0	80
			19:00 ~ 20:00	20	10	0	10	10	0	0	10	0	0	0	0	0	0	10	10	0	0	80
			20:00 ~ 21:00	20	10	0	10	10	0	0	0	0	0	0	0	0	0	10	10	0	0	70
			21:00 ~ 22:00	20	10	0	10	10	0	0	0	0	0	0	0	0	0	10	10	0	0	70
			22:00 ~ 23:00	20	10	0	10	10	0	0	0	0	0	0	0	0	0	10	10	0	0	70
			23:00 ~ 00:00	10	10	0	10	10	0	0	0	0	0	0	0	0	0	10	10	0	0	60
			Whole Day Total (veh)	440	280	0	240	200	0	0	140	0	0	0	0	0	0	200	220	0	0	1720
200	Yuk Yat Street	NB	**00:00 ~ 01:00**	70	40	0	10	10	0	10	0	0	10	0	0	0	0	10	10	0	0	170
			01:00 ~ 02:00	50	30	0	10	10	0	10	0	0	10	0	0	0	0	0	10	0	0	130
			02:00 ~ 03:00	40	20	0	10	10	0	0	0	0	10	0	0	0	0	0	10	0	0	100
			03:00 ~ 04:00	30	20	0	10	10	0	0	0	0	0	0	0	0	0	0	10	0	0	80
			04:00 ~ 05:00	30	20	0	10	10	0	0	0	0	0	0	0	0	0	0	10	0	0	80
			05:00 ~ 06:00	40	20	0	10	10	0	0	0	0	10	0	0	0	0	10	10	0	0	110
			06:00 ~ 07:00	70	40	0	10	10	0	10	10	0	10	0	0	0	0	10	10	0	0	180
			07:00 ~ 08:00	140	70	0	20	10	10	10	10	0	10	10	10	10	0	10	20	10	0	350
			08:00 ~ 09:00	170	90	0	30	10	10	10	10	0	10	10	10	10	0	10	20	10	0	410
			09:00 ~ 10:00	150	80	0	30	10	10	10	10	0	10	10	10	10	0	10	20	10	0	380
			10:00 ~ 11:00	150	80	0	20	10	10	10	10	0	10	10	10	10	0	10	20	10	0	370
			11:00 ~ 12:00	150	80	0	30	10	10	10	10	0	10	10	10	10	0	10	20	10	0	380
			12:00 ~ 13:00	140	70	0	30	10	10	10	0	0	10	10	10	10	0	0	20	10	0	340
			13:00 ~ 14:00	140	70	0	30	10	10	10	0	0	10	10	10	10	0	0	20	10	0	340
			14:00 ~ 15:00	150	80	0	30	10	10	10	0	0	10	10	10	10	0	0	20	10	0	360
			15:00 ~ 16:00	150	80	0	30	10	10	10	0	0	10	10	10	10	0	0	20	10	0	360
			16:00 ~ 17:00	150	80	0	30	10	10	10	0	0	10	10	10	10	0	0	20	10	0	360
			17:00 ~ 18:00	150	80	0	30	10	10	10	0	0	10	10	10	10	0	0	20	10	0	360
			18:00 ~ 19:00	160	80	0	30	10	10	10	0	0	10	10	10	10	0	0	20	10	0	370
			19:00 ~ 20:00	140	70	0	30	10	10	10	0	0	10	10	10	10	0	0	20	10	0	340
			20:00 ~ 21:00	120	60	0	30	10	10	10	0	0	10	10	10	10	0	0	20	10	0	310
			21:00 ~ 22:00	130	70	0	30	10	10	10	0	0	10	10	10	10	0	0	20	10	0	330
			22:00 ~ 23:00	120	60	0	20	10	10	10	0	0	10	10	10	10	0	0	20	10	0	300
			23:00 ~ 00:00	100	50	0	20	10	10	10	0	0	10	10	10	10	0	0	10	10	0	260
			Whole Day Total (veh)	2740	1440	0	540	240	170	200	60	0	220	170	170	170	0	80	400	170	0	6770

Road No.	Road Name	Bound	Hour	PC	TAXI	LGV3	LGV4	LGV6	HGV7	HGV8	PLB	PV4	PV5	NFB6	NFB7	NFB8	FBSD	FBDD	MC	HGV9	NFB9	Total
201	Yuk Yat Street	SB	**00:00 ~ 01:00**	10	10	0	10	10	0	0	0	0	0	0	0	0	0	0	10	0	0	50
			01:00 ~ 02:00	10	10	0	10	10	0	0	0	0	0	0	0	0	0	0	10	0	0	50
			02:00 ~ 03:00	10	10	0	10	0	0	0	0	0	0	0	0	0	0	0	10	0	0	40
			03:00 ~ 04:00	10	10	0	10	0	0	0	0	0	0	0	0	0	0	0	0	0	0	30
			04:00 ~ 05:00	10	10	0	10	0	0	0	0	0	0	0	0	0	0	0	0	0	0	30
			05:00 ~ 06:00	10	10	0	10	0	0	0	0	0	0	0	0	0	0	0	10	0	0	40
			06:00 ~ 07:00	10	10	0	10	10	0	0	0	0	0	0	0	0	0	0	10	0	0	50
			07:00 ~ 08:00	20	10	0	10	10	0	10	0	0	0	0	0	0	0	0	10	0	0	70
			08:00 ~ 09:00	30	20	0	10	10	0	10	0	0	0	0	0	0	0	0	10	0	0	90
			09:00 ~ 10:00	30	20	0	10	10	0	10	0	0	0	0	0	0	0	0	10	0	0	90
			10:00 ~ 11:00	30	20	0	10	10	0	10	0	0	0	0	0	0	0	0	10	0	0	90
			11:00 ~ 12:00	30	20	0	10	10	0	10	0	0	0	0	0	0	0	0	10	0	0	90
			12:00 ~ 13:00	20	10	0	10	10	0	10	10	0	0	0	0	0	0	10	10	0	0	90
			13:00 ~ 14:00	20	10	0	10	10	0	10	10	0	0	0	0	0	0	10	10	0	0	90
			14:00 ~ 15:00	20	10	0	10	10	0	10	10	0	0	0	0	0	0	10	10	0	0	90
			15:00 ~ 16:00	20	10	0	10	10	0	10	10	0	0	0	0	0	0	10	10	0	0	90
			16:00 ~ 17:00	20	10	0	10	10	0	10	10	0	0	0	0	0	0	10	10	0	0	90
			17:00 ~ 18:00	20	10	0	10	10	0	10	10	0	0	0	0	0	0	10	10	0	0	90
			18:00 ~ 19:00	20	10	0	10	10	0	10	10	0	0	0	0	0	0	10	10	0	0	90
			19:00 ~ 20:00	20	10	0	10	10	0	10	10	0	0	0	0	0	0	10	10	0	0	90
			20:00 ~ 21:00	20	10	0	10	10	0	10	0	0	0	0	0	0	0	10	10	0	0	80
			21:00 ~ 22:00	20	10	0	10	10	0	10	0	0	0	0	0	0	0	10	10	0	0	80
			22:00 ~ 23:00	20	10	0	10	10	0	10	0	0	0	0	0	0	0	10	10	0	0	80
			23:00 ~ 00:00	10	10	0	10	10	0	10	0	0	0	0	0	0	0	10	10	0	0	70
			Whole Day Total (veh)	440	280	0	240	200	0	170	80	0	0	0	0	0	0	120	220	0	0	1750
202	Yuk Yat Street	NB	**00:00 ~ 01:00**	30	20	0	10	10	0	0	0	0	0	0	0	0	0	10	10	0	0	90
			01:00 ~ 02:00	20	10	0	10	10	0	0	0	0	0	0	0	0	0	0	10	0	0	60
			02:00 ~ 03:00	20	10	0	10	10	0	0	0	0	0	0	0	0	0	0	10	0	0	60
			03:00 ~ 04:00	10	10	0	10	10	0	0	0	0	0	0	0	0	0	0	10	0	0	50
			04:00 ~ 05:00	10	10	0	10	10	0	0	0	0	0	0	0	0	0	0	10	0	0	50
			05:00 ~ 06:00	20	10	0	10	10	0	0	0	0	0	0	0	0	0	10	10	0	0	70
			06:00 ~ 07:00	30	20	0	10	10	0	0	10	0	0	0	0	0	0	10	10	0	0	100
			07:00 ~ 08:00	50	30	0	10	10	10	10	10	0	10	0	0	0	0	10	10	0	0	160
			08:00 ~ 09:00	70	40	0	20	10	10	10	10	0	10	0	0	0	0	10	10	0	0	200
			09:00 ~ 10:00	60	30	0	10	10	10	10	10	0	10	0	0	0	0	10	10	0	0	170
			10:00 ~ 11:00	60	30	0	10	10	10	10	10	0	10	0	0	0	0	10	10	0	0	170
			11:00 ~ 12:00	60	30	0	10	10	10	10	10	0	10	0	0	0	0	10	10	0	0	170
			12:00 ~ 13:00	20	10	0	10	10	0	10	0	0	0	0	0	0	0	0	10	0	0	70
			13:00 ~ 14:00	20	10	0	10	10	0	10	0	0	0	0	0	0	0	0	10	0	0	70
			14:00 ~ 15:00	20	10	0	10	10	0	10	0	0	0	0	0	0	0	0	10	0	0	70
			15:00 ~ 16:00	20	10	0	10	10	0	10	0	0	0	0	0	0	0	0	10	0	0	70
			16:00 ~ 17:00	20	10	0	10	10	0	10	0	0	0	0	0	0	0	0	10	0	0	70
			17:00 ~ 18:00	20	10	0	10	10	0	10	0	0	0	0	0	0	0	0	10	0	0	70
			18:00 ~ 19:00	20	10	0	10	10	0	10	0	0	0	0	0	0	0	0	10	0	0	70
			19:00 ~ 20:00	20	10	0	10	10	0	10	0	0	0	0	0	0	0	0	10	0	0	70
			20:00 ~ 21:00	20	10	0	10	10	0	10	0	0	0	0	0	0	0	0	10	0	0	70
			21:00 ~ 22:00	20	10	0	10	10	0	10	0	0	0	0	0	0	0	0	10	0	0	70
			22:00 ~ 23:00	20	10	0	10	10	0	10	0	0	0	0	0	0	0	0	10	0	0	70
			23:00 ~ 00:00	20	10	0	10	10	0	10	0	0	0	0	0	0	0	0	10	0	0	70
			Whole Day Total (veh)	680	370	0	250	240	50	170	60	0	50	0	0	0	0	80	240	0	0	2190
203	Yuk Yat Street	SB	**00:00 ~ 01:00**	20	10	0	10	10	0	0	0	0	0	0	0	0	0	0	10	0	0	60
			01:00 ~ 02:00	10	10	0	10	10	0	0	0	0	0	0	0	0	0	0	10	0	0	50
			02:00 ~ 03:00	10	10	0	10	0	0	0	0	0	0	0	0	0	0	0	10	0	0	40
			03:00 ~ 04:00	10	10	0	10	0	0	0	0	0	0	0	0	0	0	0	10	0	0	40
			04:00 ~ 05:00	10	10	0	10	0	0	0	0	0	0	0	0	0	0	0	10	0	0	40
			05:00 ~ 06:00	10	10	0	10	0	0	0	0	0	0	0	0	0	0	0	10	0	0	40
			06:00 ~ 07:00	20	10	0	10	10	0	0	0	0	0	0	0	0	0	0	10	0	0	60
			07:00 ~ 08:00	30	20	0	10	10	0	10	0	0	10	0	0	0	0	0	10	0	0	100
			08:00 ~ 09:00	40	20	0	10	10	0	10	0	0	10	0	0	0	0	0	10	0	0	110
			09:00 ~ 10:00	40	20	0	10	10	0	10	0	0	10	0	0	0	0	0	10	0	0	110
			10:00 ~ 11:00	30	20	0	10	10	0	10	0	0	10	0	0	0	0	0	10	0	0	100
			11:00 ~ 12:00	40	20	0	10	10	0	10	0	0	10	0	0	0	0	0	10	0	0	110
			12:00 ~ 13:00	30	20	0	10	10	0	10	10	0	10	0	0	0	0	10	10	0	0	120
			13:00 ~ 14:00	30	20	0	10	10	0	10	10	0	10	0	0	0	0	10	10	0	0	120
			14:00 ~ 15:00	30	20	0	10	10	0	10	10	0	10	0	0	0	0	10	10	0	0	120
			15:00 ~ 16:00	30	20	0	10	10	0	10	10	0	10	0	0	0	0	10	10	0	0	120
			16:00 ~ 17:00	30	20	0	10	10	0	10	10	0	10	0	0	0	0	10	10	0	0	120
			17:00 ~ 18:00	30	20	0	10	10	0	10	10	0	10	0	0	0	0	10	10	0	0	120
			18:00 ~ 19:00	40	20	0	10	10	0	10	10	0	10	0	0	0	0	10	10	0	0	130
			19:00 ~ 20:00	30	20	0	10	10	0	10	10	0	10	0	0	0	0	10	10	0	0	120
			20:00 ~ 21:00	30	20	0	10	10	0	10	0	0	10	0	0	0	0	10	10	0	0	110
			21:00 ~ 22:00	30	20	0	10	10	0	10	0	0	10	0	0	0	0	10	10	0	0	110
			22:00 ~ 23:00	30	20	0	10	10	0	10	0	0	10	0	0	0	0	10	10	0	0	110
			23:00 ~ 00:00	20	10	0	10	10	0	10	0	0	10	0	0	0	0	10	10	0	0	90
			Whole Day Total (veh)	630	400	0	240	200	0	170	80	0	170	0	0	0	0	120	240	0	0	2250
204	Lok Shan Road	WB	**00:00 ~ 01:00**	50	30	0	10	10	0	0	0	0	10	0	0	0	0	0	10	0	0	120
			01:00 ~ 02:00	40	20	0	10	10	0	0	0	0	10	0	0	0	0	0	10	0	0	100
			02:00 ~ 03:00	30	20	0	10	10	0	0	0	0	0	0	0	0	0	0	10	0	0	80
			03:00 ~ 04:00	20	10	0	10	10	0	0	0	0	0	0	0	0	0	0	10	0	0	60
			04:00 ~ 05:00	20	10	0	10	10	0	0	0	0	0	0	0	0	0	0	10	0	0	60
			05:00 ~ 06:00	30	20	0	10	10	0	0	0	0	0	0	0	0	0	0	10	0	0	80
			06:00 ~ 07:00	50	30	0	10	10	0	0	0	0	10	0	0	0	0	0	10	0	0	120
			07:00 ~ 08:00	100	50	0	20	10	10	10	0	0	10	10	0	10	0	0	10	0	0	240
			08:00 ~ 09:00	120	60	0	20	10	10	10	0	0	10	10	0	10	0	0	20	0	0	280
			09:00 ~ 10:00	110	60	0	20	10	10	10	0	0	10	10	0	10	0	0	20	0	0	270
			10:00 ~ 11:00	110	60	0	20	10	10	10	0	0	10	10	0	10	0	0	20	0	0	270
			11:00 ~ 12:00	110	60	0	20	10	10	10	0	0	10	10	0	10	0	0	20	0	0	270
			12:00 ~ 13:00	140	70	0	20	10	10	10	0	0	10	10	10	10	0	0	20	10	0	330
			13:00 ~ 14:00	140	70	0	20	10	10	10	0	0	10	10	10	10	0	0	20	10	0	330
			14:00 ~ 15:00	150	80	0	20	10	10	10	0	0	10	10	10	10	0	0	20	10	0	350
			15:00 ~ 16:00	150	80	0	20	10	10	10	0	0	10	10	10	10	0	0	20	10	0	350
			16:00 ~ 17:00	150	80	0	20	10	10	10	0	0	10	10	10	10	0	0	20	10	0	350
			17:00 ~ 18:00	150	80	0	20	10	10	10	0	0	10	10	10	10	0	0	20	10	0	350
			18:00 ~ 19:00	160	80	0	30	10	10	10	0	0	10	10	10	10	0	0	20	10	0	370
			19:00 ~ 20:00	140	70	0	20	10	10	10	0	0	10	10	10	10	0	0	20	10	0	330
			20:00 ~ 21:00	120	60	0	20	10	10	10	0	0	10	10	10	10	0	0	20	10	0	300
			21:00 ~ 22:00	130	70	0	20	10	10	10	0	0	10	10	10	10	0	0	20	10	0	320
			22:00 ~ 23:00	120	60	0	20	10	10	10	0	0	10	10	10	10	0	0	20	10	0	300
			23:00 ~ 00:00	100	50	0	20	10	10	10	0	0	10	10	10	10	0	0	10	10	0	260
			Whole Day Total (veh)	2440	1280	0	420	240	170	170	0	0	200	170	120	170	0	0	390	120	0	5890

Road No.	Road Name	Bound	Hour	PC	TAXI	LGV3	LGV4	LGV6	HGV7	HGV8	PLB	PV4	PV5	NFB6	NFB7	NFB8	FBSD	FBDD	MC	HGV9	NFB9	Total
205	Shun Fung Street	WB	**00:00 ~ 01:00**	20	10	0	10	10	0	0	0	0	0	0	0	0	0	0	10	0	0	60
			01:00 ~ 02:00	10	10	0	10	10	0	0	0	0	0	0	0	0	0	0	10	0	0	50
			02:00 ~ 03:00	10	10	0	10	10	0	0	0	0	0	0	0	0	0	0	10	0	0	50
			03:00 ~ 04:00	10	10	0	10	0	0	0	0	0	0	0	0	0	0	0	10	0	0	40
			04:00 ~ 05:00	10	10	0	10	0	0	0	0	0	0	0	0	0	0	0	10	0	0	40
			05:00 ~ 06:00	10	10	0	10	10	0	0	0	0	0	0	0	0	0	0	10	0	0	50
			06:00 ~ 07:00	20	10	0	10	10	0	0	0	0	0	0	0	0	0	0	10	0	0	60
			07:00 ~ 08:00	30	20	0	10	10	0	10	0	0	10	0	0	0	0	0	10	0	0	100
			08:00 ~ 09:00	40	20	0	10	10	0	10	0	0	10	0	0	0	0	0	10	0	0	110
			09:00 ~ 10:00	40	20	0	10	10	0	10	0	0	10	0	0	0	0	0	10	0	0	110
			10:00 ~ 11:00	30	20	0	10	10	0	10	0	0	10	0	0	0	0	0	10	0	0	100
			11:00 ~ 12:00	40	20	0	10	10	0	10	0	0	10	0	0	0	0	0	10	0	0	110
			12:00 ~ 13:00	30	20	0	10	10	0	10	10	0	0	0	0	0	0	10	10	0	0	110
			13:00 ~ 14:00	30	20	0	10	10	0	10	10	0	0	0	0	0	0	10	10	0	0	110
			14:00 ~ 15:00	30	20	0	10	10	0	10	10	0	0	0	0	0	0	10	10	0	0	110
			15:00 ~ 16:00	30	20	0	10	10	0	10	10	0	0	0	0	0	0	10	10	0	0	110
			16:00 ~ 17:00	30	20	0	10	10	0	10	10	0	0	0	0	0	0	10	10	0	0	110
			17:00 ~ 18:00	30	20	0	10	10	0	10	10	0	0	0	0	0	0	10	10	0	0	110
			18:00 ~ 19:00	30	20	0	10	10	0	10	10	0	0	0	0	0	0	10	10	0	0	110
			19:00 ~ 20:00	30	20	0	10	10	0	10	10	0	0	0	0	0	0	10	10	0	0	110
			20:00 ~ 21:00	30	20	0	10	10	0	10	0	0	0	0	0	0	0	10	10	0	0	100
			21:00 ~ 22:00	30	20	0	10	10	0	10	0	0	0	0	0	0	0	10	10	0	0	100
			22:00 ~ 23:00	30	20	0	10	10	0	10	0	0	0	0	0	0	0	10	10	0	0	100
			23:00 ~ 00:00	20	10	0	10	10	0	10	0	0	0	0	0	0	0	10	10	0	0	80
			Whole Day Total (veh)	620	400	0	240	220	0	170	80	0	50	0	0	0	0	120	240	0	0	2140
206	Yuk Yat Street	NB	**00:00 ~ 01:00**	30	20	0	10	10	0	0	0	0	0	0	0	0	0	10	10	0	0	90
			01:00 ~ 02:00	20	10	0	10	10	0	0	0	0	0	0	0	0	0	0	10	0	0	60
			02:00 ~ 03:00	20	10	0	10	10	0	0	0	0	0	0	0	0	0	0	10	0	0	60
			03:00 ~ 04:00	20	10	0	10	10	0	0	0	0	0	0	0	0	0	0	10	0	0	60
			04:00 ~ 05:00	20	10	0	10	10	0	0	0	0	0	0	0	0	0	0	10	0	0	60
			05:00 ~ 06:00	20	10	0	10	10	0	0	0	0	0	0	0	0	0	10	10	0	0	70
			06:00 ~ 07:00	30	20	0	10	10	0	0	10	0	0	0	0	0	0	10	10	0	0	100
			07:00 ~ 08:00	70	30	0	10	10	10	10	10	0	10	0	0	10	0	10	10	0	0	190
			08:00 ~ 09:00	80	40	0	20	10	10	10	10	0	10	0	0	10	0	10	10	0	0	220
			09:00 ~ 10:00	70	40	0	20	10	10	10	10	0	10	0	0	10	0	10	10	0	0	210
			10:00 ~ 11:00	70	40	0	20	10	10	10	10	0	10	0	0	10	0	10	10	0	0	210
			11:00 ~ 12:00	70	40	0	20	10	10	10	10	0	10	0	0	10	0	10	10	0	0	210
			12:00 ~ 13:00	20	10	0	10	10	10	10	0	0	0	0	0	0	0	0	10	0	0	80
			13:00 ~ 14:00	20	10	0	10	10	10	10	0	0	0	0	0	0	0	0	10	0	0	80
			14:00 ~ 15:00	20	10	0	10	10	10	10	0	0	0	0	0	0	0	0	10	0	0	80
			15:00 ~ 16:00	20	10	0	10	10	10	10	0	0	0	0	0	0	0	0	10	0	0	80
			16:00 ~ 17:00	20	10	0	10	10	10	10	0	0	0	0	0	0	0	0	10	0	0	80
			17:00 ~ 18:00	20	10	0	10	10	10	10	0	0	0	0	0	0	0	0	10	0	0	80
			18:00 ~ 19:00	30	20	0	10	10	10	10	0	0	0	0	0	0	0	0	10	0	0	100
			19:00 ~ 20:00	20	10	0	10	10	10	10	0	0	0	0	0	0	0	0	10	0	0	80
			20:00 ~ 21:00	20	10	0	10	10	10	10	0	0	0	0	0	0	0	0	10	0	0	80
			21:00 ~ 22:00	20	10	0	10	10	10	10	0	0	0	0	0	0	0	0	10	0	0	80
			22:00 ~ 23:00	20	10	0	10	10	10	10	0	0	0	0	0	0	0	0	10	0	0	80
			23:00 ~ 00:00	20	10	0	10	10	10	10	0	0	0	0	0	0	0	0	10	0	0	80
			Whole Day Total (veh)	770	410	0	280	240	170	170	60	0	50	0	0	50	0	80	240	0	0	2520
207	Mei King Street	SB	**00:00 ~ 01:00**	10	10	0	10	10	0	0	0	0	0	0	0	0	0	0	10	0	0	50
			01:00 ~ 02:00	10	10	0	10	10	0	0	0	0	0	0	0	0	0	0	10	0	0	50
			02:00 ~ 03:00	10	10	0	10	10	0	0	0	0	0	0	0	0	0	0	0	0	0	40
			03:00 ~ 04:00	10	10	0	10	0	0	0	0	0	0	0	0	0	0	0	0	0	0	30
			04:00 ~ 05:00	10	10	0	10	0	0	0	0	0	0	0	0	0	0	0	0	0	0	30
			05:00 ~ 06:00	10	10	0	10	10	0	0	0	0	0	0	0	0	0	0	0	0	0	40
			06:00 ~ 07:00	10	10	0	10	10	0	0	0	0	0	0	0	0	0	0	10	0	0	50
			07:00 ~ 08:00	20	10	0	10	10	0	10	0	0	0	0	0	0	0	0	10	0	0	70
			08:00 ~ 09:00	20	10	0	10	10	0	10	0	0	0	0	0	0	0	0	10	0	0	70
			09:00 ~ 10:00	20	10	0	10	10	0	10	0	0	0	0	0	0	0	0	10	0	0	70
			10:00 ~ 11:00	20	10	0	10	10	0	10	0	0	0	0	0	0	0	0	10	0	0	70
			11:00 ~ 12:00	20	10	0	10	10	0	10	0	0	0	0	0	0	0	0	10	0	0	70
			12:00 ~ 13:00	40	20	0	10	10	10	10	0	0	10	0	0	0	0	0	10	0	0	120
			13:00 ~ 14:00	40	20	0	10	10	10	10	0	0	10	0	0	0	0	0	10	0	0	120
			14:00 ~ 15:00	40	20	0	10	10	10	10	0	0	10	0	0	0	0	0	10	0	0	120
			15:00 ~ 16:00	40	20	0	10	10	10	10	0	0	10	0	0	0	0	0	10	0	0	120
			16:00 ~ 17:00	40	20	0	10	10	10	10	0	0	10	0	0	0	0	0	10	0	0	120
			17:00 ~ 18:00	40	20	0	10	10	10	10	0	0	10	0	0	0	0	0	10	0	0	120
			18:00 ~ 19:00	40	20	0	10	10	10	10	0	0	10	0	0	0	0	0	10	0	0	120
			19:00 ~ 20:00	40	20	0	10	10	10	10	0	0	10	0	0	0	0	0	10	0	0	120
			20:00 ~ 21:00	30	20	0	10	10	10	10	0	0	10	0	0	0	0	0	10	0	0	110
			21:00 ~ 22:00	30	20	0	10	10	10	10	0	0	10	0	0	0	0	0	10	0	0	110
			22:00 ~ 23:00	30	20	0	10	10	10	10	0	0	10	0	0	0	0	0	10	0	0	110
			23:00 ~ 00:00	30	20	0	10	10	10	10	0	0	10	0	0	0	0	0	10	0	0	110
			Whole Day Total (veh)	610	360	0	240	220	120	170	0	0	120	0	0	0	0	0	200	0	0	2040
208	Mei King Street	SB	**00:00 ~ 01:00**	20	10	0	10	10	0	0	0	0	0	0	0	0	0	0	10	0	0	60
			01:00 ~ 02:00	10	10	0	10	10	0	0	0	0	0	0	0	0	0	0	10	0	0	50
			02:00 ~ 03:00	10	10	0	10	10	0	0	0	0	0	0	0	0	0	0	10	0	0	50
			03:00 ~ 04:00	10	10	0	10	10	0	0	0	0	0	0	0	0	0	0	0	0	0	40
			04:00 ~ 05:00	10	10	0	10	10	0	0	0	0	0	0	0	0	0	0	0	0	0	40
			05:00 ~ 06:00	10	10	0	10	10	0	0	0	0	0	0	0	0	0	0	10	0	0	50
			06:00 ~ 07:00	20	10	0	10	10	0	0	0	0	0	0	0	0	0	0	10	0	0	60
			07:00 ~ 08:00	30	20	0	10	10	10	10	0	0	0	0	0	0	0	0	10	0	0	100
			08:00 ~ 09:00	40	20	0	10	10	10	10	0	0	0	0	0	0	0	0	10	0	0	110
			09:00 ~ 10:00	30	20	0	10	10	10	10	0	0	0	0	0	0	0	0	10	0	0	100
			10:00 ~ 11:00	30	20	0	10	10	10	10	0	0	0	0	0	0	0	0	10	0	0	100
			11:00 ~ 12:00	30	20	0	10	10	10	10	0	0	0	0	0	0	0	0	10	0	0	100
			12:00 ~ 13:00	50	30	0	10	10	10	10	0	0	10	0	0	0	0	0	10	0	0	140
			13:00 ~ 14:00	50	30	0	10	10	10	10	0	0	10	0	0	0	0	0	10	0	0	140
			14:00 ~ 15:00	50	30	0	10	10	10	10	0	0	10	0	0	0	0	0	10	0	0	140
			15:00 ~ 16:00	50	30	0	10	10	10	10	0	0	10	0	0	0	0	0	10	0	0	140
			16:00 ~ 17:00	50	30	0	10	10	10	10	0	0	10	0	0	0	0	0	10	0	0	140
			17:00 ~ 18:00	50	30	0	10	10	10	10	0	0	10	0	0	0	0	0	10	0	0	140
			18:00 ~ 19:00	50	30	0	20	10	10	10	0	0	10	0	0	0	0	0	10	0	0	150
			19:00 ~ 20:00	50	30	0	10	10	10	10	0	0	10	0	0	0	0	0	10	0	0	140
			20:00 ~ 21:00	40	20	0	10	10	10	10	0	0	10	0	0	0	0	0	10	0	0	120
			21:00 ~ 22:00	40	20	0	10	10	10	10	0	0	10	0	0	0	0	0	10	0	0	120
			22:00 ~ 23:00	40	20	0	10	10	10	10	0	0	10	0	0	0	0	0	10	0	0	120
			23:00 ~ 00:00	30	20	0	10	10	10	10	0	0	10	0	0	0	0	0	10	0	0	110
			Whole Day Total (veh)	800	490	0	250	240	170	170	0	0	120	0	0	0	0	0	220	0	0	2460

Road No.	Road Name	Bound	Hour	PC	TAXI	LGV3	LGV4	LGV6	HGV7	HGV8	PLB	PV4	PV5	NFB6	NFB7	NFB8	FBSD	FBDD	MC	HGV9	NFB9	Total
209	Mei Kwong Street	NB	**00:00 ~ 01:00**	10	10	0	0	0	0	0	0	0	0	0	0	0	0	0	0	0	0	20
			01:00 ~ 02:00	10	10	0	0	0	0	0	0	0	0	0	0	0	0	0	0	0	0	20
			02:00 ~ 03:00	10	10	0	0	0	0	0	0	0	0	0	0	0	0	0	0	0	0	20
			03:00 ~ 04:00	10	10	0	0	0	0	0	0	0	0	0	0	0	0	0	0	0	0	20
			04:00 ~ 05:00	10	10	0	0	0	0	0	0	0	0	0	0	0	0	0	0	0	0	20
			05:00 ~ 06:00	10	10	0	0	0	0	0	0	0	0	0	0	0	0	0	0	0	0	20
			06:00 ~ 07:00	10	10	0	0	0	0	0	0	0	0	0	0	0	0	0	0	0	0	20
			07:00 ~ 08:00	10	10	0	10	0	0	0	0	0	0	0	0	0	0	0	10	0	0	40
			08:00 ~ 09:00	20	10	0	10	0	0	0	0	0	0	0	0	0	0	0	10	0	0	50
			09:00 ~ 10:00	10	10	0	10	0	0	0	0	0	0	0	0	0	0	0	10	0	0	40
			10:00 ~ 11:00	10	10	0	10	0	0	0	0	0	0	0	0	0	0	0	10	0	0	40
			11:00 ~ 12:00	10	10	0	10	0	0	0	0	0	0	0	0	0	0	0	10	0	0	40
			12:00 ~ 13:00	10	10	0	10	0	0	0	0	0	0	0	0	0	0	0	10	0	0	40
			13:00 ~ 14:00	10	10	0	10	0	0	0	0	0	0	0	0	0	0	0	10	0	0	40
			14:00 ~ 15:00	10	10	0	10	0	0	0	0	0	0	0	0	0	0	0	10	0	0	40
			15:00 ~ 16:00	10	10	0	10	0	0	0	0	0	0	0	0	0	0	0	10	0	0	40
			16:00 ~ 17:00	10	10	0	10	0	0	0	0	0	0	0	0	0	0	0	10	0	0	40
			17:00 ~ 18:00	10	10	0	10	0	0	0	0	0	0	0	0	0	0	0	10	0	0	40
			18:00 ~ 19:00	20	10	0	10	0	0	0	0	0	0	0	0	0	0	0	10	0	0	50
			19:00 ~ 20:00	10	10	0	10	0	0	0	0	0	0	0	0	0	0	0	10	0	0	40
			20:00 ~ 21:00	10	10	0	10	0	0	0	0	0	0	0	0	0	0	0	10	0	0	40
			21:00 ~ 22:00	10	10	0	10	0	0	0	0	0	0	0	0	0	0	0	10	0	0	40
			22:00 ~ 23:00	10	10	0	10	0	0	0	0	0	0	0	0	0	0	0	10	0	0	40
			23:00 ~ 00:00	10	10	0	10	0	0	0	0	0	0	0	0	0	0	0	10	0	0	40
			Whole Day Total (veh)	260	240	0	170	0	0	0	0	0	0	0	0	0	0	0	170	0	0	840
210	To Kwa Wan Road	NB	**00:00 ~ 01:00**	120	60	0	40	20	10	10	10	0	10	10	0	10	0	40	20	10	0	370
			01:00 ~ 02:00	80	40	0	30	10	10	10	0	0	10	10	0	10	0	20	10	10	0	250
			02:00 ~ 03:00	60	30	0	20	10	10	10	0	0	10	0	0	0	0	10	10	0	0	170
			03:00 ~ 04:00	50	30	0	20	10	10	10	0	0	10	0	0	0	0	20	10	0	0	170
			04:00 ~ 05:00	50	30	0	20	10	10	10	0	0	10	0	0	0	0	20	10	0	0	170
			05:00 ~ 06:00	60	30	0	20	10	10	10	10	0	10	0	0	0	0	40	10	0	0	210
			06:00 ~ 07:00	120	60	0	40	20	10	10	20	0	10	10	0	10	0	100	20	10	0	440
			07:00 ~ 08:00	230	120	10	70	30	10	10	40	10	10	10	10	10	0	120	30	10	0	730
			08:00 ~ 09:00	290	150	10	90	40	10	10	40	10	10	10	10	10	0	100	40	10	0	840
			09:00 ~ 10:00	260	130	10	80	30	10	10	30	10	10	10	10	10	0	90	30	10	0	740
			10:00 ~ 11:00	250	130	10	80	30	10	10	30	10	10	10	10	10	0	90	30	10	0	730
			11:00 ~ 12:00	260	130	10	80	30	10	10	30	10	10	10	10	10	0	90	30	10	0	740
			12:00 ~ 13:00	130	70	0	40	20	10	10	30	0	10	10	10	10	0	90	20	10	0	470
			13:00 ~ 14:00	130	70	0	40	20	10	10	30	0	10	10	10	10	0	90	20	10	0	470
			14:00 ~ 15:00	130	70	0	40	20	10	10	30	0	10	10	10	10	0	90	20	10	0	470
			15:00 ~ 16:00	130	70	0	40	20	10	10	30	0	10	10	10	10	0	90	20	10	0	470
			16:00 ~ 17:00	140	70	0	50	20	10	10	30	0	10	10	10	10	0	90	20	10	0	490
			17:00 ~ 18:00	140	70	0	50	20	10	10	40	0	10	10	10	10	0	90	20	10	0	500
			18:00 ~ 19:00	140	70	0	50	20	10	10	40	0	10	10	10	10	0	100	20	10	0	510
			19:00 ~ 20:00	130	70	0	40	20	10	10	30	0	10	10	10	10	0	80	20	10	0	460
			20:00 ~ 21:00	110	60	0	40	20	10	10	20	0	10	10	10	10	0	70	20	10	0	410
			21:00 ~ 22:00	110	60	0	40	20	10	10	20	0	10	10	10	10	0	70	20	10	0	410
			22:00 ~ 23:00	100	50	0	40	20	10	10	20	0	10	10	10	10	0	70	20	10	0	390
			23:00 ~ 00:00	90	50	0	30	10	10	10	20	0	10	10	10	10	0	60	10	10	0	340
			Whole Day Total (veh)	3310	1720	50	1090	480	240	240	550	50	240	200	170	200	0	1730	480	200	0	10950
211	To Kwa Wan Road	SB	**00:00 ~ 01:00**	80	40	0	30	20	10	10	10	0	10	0	0	10	0	40	10	10	0	280
			01:00 ~ 02:00	50	30	0	20	10	10	10	0	0	10	0	0	10	0	20	10	10	0	190
			02:00 ~ 03:00	40	20	0	20	10	10	10	0	0	10	0	0	0	0	10	10	0	0	140
			03:00 ~ 04:00	30	20	0	20	10	10	10	0	0	0	0	0	0	0	20	10	0	0	130
			04:00 ~ 05:00	30	20	0	20	10	10	10	0	0	0	0	0	0	0	20	10	0	0	130
			05:00 ~ 06:00	40	20	0	20	10	10	10	10	0	10	0	0	0	0	40	10	0	0	180
			06:00 ~ 07:00	80	40	0	30	20	10	10	20	0	10	0	0	10	0	100	10	10	0	350
			07:00 ~ 08:00	160	80	10	70	30	10	10	40	0	10	10	10	10	0	120	20	10	0	600
			08:00 ~ 09:00	190	100	10	80	30	10	10	40	0	10	10	10	10	0	100	20	10	0	640
			09:00 ~ 10:00	170	90	10	70	30	10	10	30	0	10	10	10	10	0	90	20	10	0	580
			10:00 ~ 11:00	170	90	10	70	30	10	10	30	0	10	10	10	10	0	90	20	10	0	580
			11:00 ~ 12:00	170	90	10	70	30	10	10	30	0	10	10	10	10	0	90	20	10	0	580
			12:00 ~ 13:00	120	60	0	40	20	10	10	30	0	10	10	0	10	0	90	20	10	0	440
			13:00 ~ 14:00	120	60	0	40	20	10	10	30	0	10	10	0	10	0	90	20	10	0	440
			14:00 ~ 15:00	120	60	0	50	20	10	10	30	0	10	10	0	10	0	90	20	10	0	450
			15:00 ~ 16:00	120	60	0	50	20	10	10	30	0	10	10	0	10	0	90	20	10	0	450
			16:00 ~ 17:00	130	70	0	50	20	10	10	30	0	10	10	0	10	0	90	20	10	0	470
			17:00 ~ 18:00	120	60	0	50	20	10	10	40	0	10	10	0	10	0	90	20	10	0	460
			18:00 ~ 19:00	130	70	0	50	20	10	10	40	0	10	10	0	10	0	100	20	10	0	490
			19:00 ~ 20:00	120	60	0	40	20	10	10	30	0	10	10	0	10	0	80	20	10	0	430
			20:00 ~ 21:00	100	50	0	40	20	10	10	20	0	10	10	0	10	0	70	10	10	0	370
			21:00 ~ 22:00	100	50	0	40	20	10	10	20	0	10	10	0	10	0	70	20	10	0	380
			22:00 ~ 23:00	100	50	0	40	20	10	10	20	0	10	10	0	10	0	70	10	10	0	370
			23:00 ~ 00:00	80	40	0	30	10	10	10	20	0	10	10	0	10	0	60	10	10	0	310
			Whole Day Total (veh)	2570	1330	50	1040	470	240	240	550	0	220	170	50	200	0	1730	380	200	0	9440
212	Kwei Chow Street	WB	**00:00 ~ 01:00**	50	30	0	10	10	0	10	0	0	10	0	0	0	0	10	10	0	0	140
			01:00 ~ 02:00	30	20	0	10	10	0	10	0	0	10	0	0	0	0	10	10	0	0	110
			02:00 ~ 03:00	20	10	0	10	10	0	0	0	0	0	0	0	0	0	10	10	0	0	70
			03:00 ~ 04:00	20	10	0	10	10	0	0	0	0	0	0	0	0	0	10	10	0	0	70
			04:00 ~ 05:00	20	10	0	10	10	0	0	0	0	0	0	0	0	0	10	10	0	0	70
			05:00 ~ 06:00	30	20	0	10	10	0	0	0	0	0	0	0	0	0	10	10	0	0	90
			06:00 ~ 07:00	50	30	0	10	10	0	10	10	0	10	0	0	0	0	10	10	0	0	150
			07:00 ~ 08:00	90	50	0	20	10	10	10	10	0	10	10	0	10	0	10	10	0	0	250
			08:00 ~ 09:00	110	60	0	20	10	10	10	10	0	10	10	0	10	0	10	20	0	0	290
			09:00 ~ 10:00	100	50	0	20	10	10	10	10	0	10	10	0	10	0	10	10	0	0	260
			10:00 ~ 11:00	90	50	0	20	10	10	10	10	0	10	10	0	10	0	10	10	0	0	250
			11:00 ~ 12:00	100	50	0	20	10	10	10	10	0	10	10	0	10	0	10	10	0	0	260
			12:00 ~ 13:00	30	20	0	10	10	0	10	10	0	0	0	0	0	0	10	10	0	0	110
			13:00 ~ 14:00	30	20	0	10	10	0	10	10	0	0	0	0	0	0	10	10	0	0	110
			14:00 ~ 15:00	30	20	0	10	10	0	10	10	0	0	0	0	0	0	10	10	0	0	110
			15:00 ~ 16:00	30	20	0	10	10	0	10	10	0	0	0	0	0	0	10	10	0	0	110
			16:00 ~ 17:00	30	20	0	10	10	0	10	10	0	0	0	0	0	0	10	10	0	0	110
			17:00 ~ 18:00	30	20	0	10	10	0	10	10	0	0	0	0	0	0	10	10	0	0	110
			18:00 ~ 19:00	30	20	0	10	10	0	10	10	0	0	0	0	0	0	10	10	0	0	110
			19:00 ~ 20:00	30	20	0	10	10	0	10	10	0	0	0	0	0	0	10	10	0	0	110
			20:00 ~ 21:00	20	10	0	10	10	0	10	10	0	0	0	0	0	0	10	10	0	0	90
			21:00 ~ 22:00	30	20	0	10	10	0	10	10	0	0	0	0	0	0	10	10	0	0	110
			22:00 ~ 23:00	20	10	0	10	10	0	10	10	0	0	0	0	0	0	10	10	0	0	90
			23:00 ~ 00:00	20	10	0	10	10	0	10	10	0	0	0	0	0	0	10	10	0	0	90
			Whole Day Total (veh)	1040	600	0	290	240	50	200	180	0	80	50	0	50	0	240	250	0	0	3270

Road No.	Road Name	Bound	Hour	PC	TAXI	LGV3	LGV4	LGV6	HGV7	HGV8	PLB	PV4	PV5	NFB6	NFB7	NFB8	FBSD	FBDD	MC	HGV9	NFB9	Total
213	Kwei Chow Street	WB	**00:00 ~ 01:00**	70	40	0	20	10	10	10	0	0	10	0	0	0	0	10	10	0	0	190
			01:00 ~ 02:00	50	30	0	20	10	10	10	0	0	10	0	0	0	0	0	10	0	0	150
			02:00 ~ 03:00	40	20	0	10	10	10	10	0	0	10	0	0	0	0	0	10	0	0	120
			03:00 ~ 04:00	30	20	0	10	10	0	10	0	0	0	0	0	0	0	0	10	0	0	90
			04:00 ~ 05:00	30	20	0	10	10	0	10	0	0	0	0	0	0	0	0	10	0	0	90
			05:00 ~ 06:00	40	20	0	10	10	10	10	0	0	10	0	0	0	0	10	10	0	0	130
			06:00 ~ 07:00	70	40	0	20	10	10	10	10	0	10	0	0	0	0	10	10	0	0	200
			07:00 ~ 08:00	150	80	10	40	20	10	10	10	0	10	10	10	10	0	10	20	10	0	410
			08:00 ~ 09:00	180	90	10	50	20	10	10	10	0	10	10	10	10	0	10	20	10	0	460
			09:00 ~ 10:00	160	80	10	50	20	10	10	10	0	10	10	10	10	0	10	20	10	0	430
			10:00 ~ 11:00	150	80	10	50	20	10	10	10	0	10	10	10	10	0	10	20	10	0	420
			11:00 ~ 12:00	160	80	10	50	20	10	10	10	0	10	10	10	10	0	10	20	10	0	430
			12:00 ~ 13:00	130	70	0	40	20	10	10	0	0	10	10	10	10	0	0	20	10	0	350
			13:00 ~ 14:00	130	70	0	50	20	10	10	0	0	10	10	10	10	0	0	20	10	0	360
			14:00 ~ 15:00	130	70	0	50	20	10	10	0	0	10	10	10	10	0	0	20	10	0	360
			15:00 ~ 16:00	130	70	0	50	20	10	10	0	0	10	10	10	10	0	0	20	10	0	360
			16:00 ~ 17:00	140	70	0	50	20	10	10	0	0	10	10	10	10	0	0	20	10	0	370
			17:00 ~ 18:00	140	70	0	50	20	10	10	0	0	10	10	10	10	0	0	20	10	0	370
			18:00 ~ 19:00	150	80	0	50	20	10	10	0	0	10	10	10	10	0	0	20	10	0	390
			19:00 ~ 20:00	130	70	0	50	20	10	10	0	0	10	10	10	10	0	0	20	10	0	360
			20:00 ~ 21:00	110	60	0	40	20	10	10	0	0	10	10	10	10	0	0	20	10	0	320
			21:00 ~ 22:00	110	60	0	40	20	10	10	0	0	10	10	10	10	0	0	20	10	0	320
			22:00 ~ 23:00	110	60	0	40	20	10	10	0	0	10	10	10	10	0	0	20	10	0	320
			23:00 ~ 00:00	90	50	0	30	10	10	10	0	0	10	10	10	10	0	0	10	10	0	260
			Whole Day Total (veh)	2630	1400	50	880	400	220	240	60	0	220	170	170	170	0	80	400	170	0	7260
214	Kwei Chow Street	WB	**00:00 ~ 01:00**	70	40	0	20	10	10	10	0	0	10	0	0	0	0	10	10	0	0	190
			01:00 ~ 02:00	50	30	0	20	10	10	10	0	0	10	0	0	0	0	0	10	0	0	150
			02:00 ~ 03:00	40	20	0	10	10	0	10	0	0	10	0	0	0	0	0	10	0	0	110
			03:00 ~ 04:00	30	20	0	10	10	0	10	0	0	0	0	0	0	0	0	10	0	0	90
			04:00 ~ 05:00	30	20	0	10	10	0	10	0	0	0	0	0	0	0	0	10	0	0	90
			05:00 ~ 06:00	40	20	0	10	10	0	10	0	0	10	0	0	0	0	10	10	0	0	120
			06:00 ~ 07:00	70	40	0	20	10	10	10	10	0	10	0	0	0	0	10	10	0	0	200
			07:00 ~ 08:00	140	70	0	40	20	10	10	10	0	10	10	10	10	0	10	20	10	0	380
			08:00 ~ 09:00	170	90	0	50	20	10	10	10	0	10	10	10	10	0	10	20	10	0	440
			09:00 ~ 10:00	150	80	0	50	20	10	10	10	0	10	10	10	10	0	10	20	10	0	410
			10:00 ~ 11:00	150	80	0	50	20	10	10	10	0	10	10	10	10	0	10	20	10	0	410
			11:00 ~ 12:00	150	80	0	50	20	10	10	10	0	10	10	10	10	0	10	20	10	0	410
			12:00 ~ 13:00	120	60	0	40	20	10	10	0	0	10	10	0	10	0	0	20	10	0	320
			13:00 ~ 14:00	120	60	0	40	20	10	10	0	0	10	10	0	10	0	0	20	10	0	320
			14:00 ~ 15:00	120	60	0	50	20	10	10	0	0	10	10	0	10	0	0	20	10	0	330
			15:00 ~ 16:00	120	60	0	50	20	10	10	0	0	10	10	0	10	0	0	20	10	0	330
			16:00 ~ 17:00	130	70	0	50	20	10	10	0	0	10	10	0	10	0	0	20	10	0	350
			17:00 ~ 18:00	130	70	0	50	20	10	10	0	0	10	10	0	10	0	0	20	10	0	350
			18:00 ~ 19:00	140	70	0	50	20	10	10	0	0	10	10	0	10	0	0	20	10	0	360
			19:00 ~ 20:00	120	60	0	40	20	10	10	0	0	10	10	0	10	0	0	20	10	0	320
			20:00 ~ 21:00	100	50	0	40	20	10	10	0	0	10	10	0	10	0	0	10	10	0	280
			21:00 ~ 22:00	110	60	0	40	20	10	10	0	0	10	10	0	10	0	0	20	10	0	310
			22:00 ~ 23:00	100	50	0	40	20	10	10	0	0	10	10	0	10	0	0	10	10	0	280
			23:00 ~ 00:00	80	40	0	30	10	10	10	0	0	10	10	0	10	0	0	10	10	0	230
			Whole Day Total (veh)	2480	1300	0	860	400	200	240	60	0	220	170	50	170	0	80	380	170	0	6780
215	Kwei Chow Street	WB	**00:00 ~ 01:00**	70	40	0	20	10	10	10	0	0	10	0	0	0	0	10	10	0	0	190
			01:00 ~ 02:00	50	30	0	20	10	10	10	0	0	10	0	0	0	0	0	10	0	0	150
			02:00 ~ 03:00	40	20	0	10	10	0	10	0	0	10	0	0	0	0	0	10	0	0	110
			03:00 ~ 04:00	30	20	0	10	10	0	10	0	0	0	0	0	0	0	0	10	0	0	90
			04:00 ~ 05:00	30	20	0	10	10	0	10	0	0	0	0	0	0	0	0	10	0	0	90
			05:00 ~ 06:00	40	20	0	10	10	0	10	0	0	10	0	0	0	0	10	10	0	0	120
			06:00 ~ 07:00	70	40	0	20	10	10	10	10	0	10	0	0	0	0	10	10	0	0	200
			07:00 ~ 08:00	140	70	0	40	20	10	10	10	0	10	10	10	10	0	10	20	10	0	380
			08:00 ~ 09:00	170	90	0	50	20	10	10	10	0	10	10	10	10	0	10	20	10	0	440
			09:00 ~ 10:00	150	80	0	50	20	10	10	10	0	10	10	10	10	0	10	20	10	0	410
			10:00 ~ 11:00	150	80	0	50	20	10	10	10	0	10	10	10	10	0	10	20	10	0	410
			11:00 ~ 12:00	150	80	0	50	20	10	10	10	0	10	10	10	10	0	10	20	10	0	410
			12:00 ~ 13:00	120	60	0	40	20	10	10	0	0	10	10	0	10	0	0	20	10	0	320
			13:00 ~ 14:00	120	60	0	40	20	10	10	0	0	10	10	0	10	0	0	20	10	0	320
			14:00 ~ 15:00	120	60	0	50	20	10	10	0	0	10	10	0	10	0	0	20	10	0	330
			15:00 ~ 16:00	120	60	0	50	20	10	10	0	0	10	10	0	10	0	0	20	10	0	330
			16:00 ~ 17:00	130	70	0	50	20	10	10	0	0	10	10	0	10	0	0	20	10	0	350
			17:00 ~ 18:00	130	70	0	50	20	10	10	0	0	10	10	0	10	0	0	20	10	0	350
			18:00 ~ 19:00	140	70	0	50	20	10	10	0	0	10	10	0	10	0	0	20	10	0	360
			19:00 ~ 20:00	120	60	0	40	20	10	10	0	0	10	10	0	10	0	0	20	10	0	320
			20:00 ~ 21:00	100	50	0	40	20	10	10	0	0	10	10	0	10	0	0	10	10	0	280
			21:00 ~ 22:00	110	60	0	40	20	10	10	0	0	10	10	0	10	0	0	20	10	0	310
			22:00 ~ 23:00	100	50	0	40	20	10	10	0	0	10	10	0	10	0	0	10	10	0	280
			23:00 ~ 00:00	80	40	0	30	10	10	10	0	0	10	10	0	10	0	0	10	10	0	230
			Whole Day Total (veh)	2480	1300	0	860	400	200	240	60	0	220	170	50	170	0	80	380	170	0	6780
216	Wai King Street	SB	**00:00 ~ 01:00**	50	30	0	20	10	10	10	0	0	10	0	0	0	0	0	10	0	0	150
			01:00 ~ 02:00	40	20	0	20	10	10	10	0	0	10	0	0	0	0	0	10	0	0	130
			02:00 ~ 03:00	30	20	0	10	10	0	10	0	0	0	0	0	0	0	0	10	0	0	90
			03:00 ~ 04:00	20	10	0	10	10	0	10	0	0	0	0	0	0	0	0	10	0	0	70
			04:00 ~ 05:00	20	10	0	10	10	0	10	0	0	0	0	0	0	0	0	10	0	0	70
			05:00 ~ 06:00	30	20	0	10	10	0	10	0	0	0	0	0	0	0	0	10	0	0	90
			06:00 ~ 07:00	50	30	0	20	10	10	10	0	0	10	0	0	0	0	0	10	0	0	150
			07:00 ~ 08:00	100	50	0	40	20	10	10	0	0	10	10	0	10	0	0	10	10	0	280
			08:00 ~ 09:00	120	60	0	50	20	10	10	0	0	10	10	0	10	0	0	20	10	0	330
			09:00 ~ 10:00	110	60	0	40	20	10	10	0	0	10	10	0	10	0	0	20	10	0	310
			10:00 ~ 11:00	100	50	0	40	20	10	10	0	0	10	10	0	10	0	0	20	10	0	290
			11:00 ~ 12:00	110	60	0	40	20	10	10	0	0	10	10	0	10	0	0	20	10	0	310
			12:00 ~ 13:00	120	60	0	40	20	10	10	10	0	10	10	0	10	0	10	20	10	0	340
			13:00 ~ 14:00	120	70	0	40	20	10	10	10	0	10	10	0	10	0	10	20	10	0	350
			14:00 ~ 15:00	130	70	0	40	20	10	10	10	0	10	10	0	10	0	10	20	10	0	360
			15:00 ~ 16:00	130	70	0	40	20	10	10	10	0	10	10	0	10	0	10	20	10	0	360
			16:00 ~ 17:00	130	70	0	50	20	10	10	10	0	10	10	0	10	0	10	20	10	0	370
			17:00 ~ 18:00	130	70	0	40	20	10	10	10	0	10	10	0	10	0	10	20	10	0	360
			18:00 ~ 19:00	140	70	0	50	20	10	10	10	0	10	10	0	10	0	10	20	10	0	380
			19:00 ~ 20:00	120	70	0	40	20	10	10	10	0	10	10	0	10	0	10	20	10	0	350
			20:00 ~ 21:00	100	60	0	40	20	10	10	0	0	10	10	0	10	0	10	10	10	0	300
			21:00 ~ 22:00	110	60	0	40	20	10	10	0	0	10	10	0	10	0	10	20	10	0	320
			22:00 ~ 23:00	100	50	0	40	20	10	10	0	0	10	10	0	10	0	10	10	10	0	290
			23:00 ~ 00:00	80	40	0	30	10	10	10	0	0	10	10	0	10	0	10	10	10	0	240
			Whole Day Total (veh)	2190	1180	0	800	400	200	240	80	0	200	170	0	170	0	120	370	170	0	6290

Road No.	Road Name	Bound	Hour	PC	TAXI	LGV3	LGV4	LGV6	HGV7	HGV8	PLB	PV4	PV5	NFB6	NFB7	NFB8	FBSD	FBDD	MC	HGV9	NFB9	Total
217	Mei King Street	NB	**00:00 ~ 01:00**	0	0	0	0	0	0	0	0	0	0	0	0	0	0	10	0	0	0	10
			01:00 ~ 02:00	0	0	0	0	0	0	0	0	0	0	0	0	0	0	0	0	0	0	0
			02:00 ~ 03:00	0	0	0	0	0	0	0	0	0	0	0	0	0	0	0	0	0	0	0
			03:00 ~ 04:00	0	0	0	0	0	0	0	0	0	0	0	0	0	0	0	0	0	0	0
			04:00 ~ 05:00	0	0	0	0	0	0	0	0	0	0	0	0	0	0	0	0	0	0	0
			05:00 ~ 06:00	0	0	0	0	0	0	0	0	0	0	0	0	0	0	10	0	0	0	10
			06:00 ~ 07:00	0	0	0	0	0	0	0	10	0	0	0	0	0	0	10	0	0	0	20
			07:00 ~ 08:00	0	0	0	0	0	0	0	10	0	0	0	0	0	0	10	0	0	0	20
			08:00 ~ 09:00	0	0	0	0	0	0	0	10	0	0	0	0	0	0	10	0	0	0	20
			09:00 ~ 10:00	0	0	0	0	0	0	0	10	0	0	0	0	0	0	10	0	0	0	20
			10:00 ~ 11:00	0	0	0	0	0	0	0	10	0	0	0	0	0	0	10	0	0	0	20
			11:00 ~ 12:00	0	0	0	0	0	0	0	10	0	0	0	0	0	0	10	0	0	0	20
			12:00 ~ 13:00	0	0	0	0	0	0	0	0	0	0	0	0	0	0	0	0	0	0	0
			13:00 ~ 14:00	0	0	0	0	0	0	0	0	0	0	0	0	0	0	0	0	0	0	0
			14:00 ~ 15:00	0	0	0	0	0	0	0	0	0	0	0	0	0	0	0	0	0	0	0
			15:00 ~ 16:00	0	0	0	0	0	0	0	0	0	0	0	0	0	0	0	0	0	0	0
			16:00 ~ 17:00	0	0	0	0	0	0	0	0	0	0	0	0	0	0	0	0	0	0	0
			17:00 ~ 18:00	0	0	0	0	0	0	0	0	0	0	0	0	0	0	0	0	0	0	0
			18:00 ~ 19:00	0	0	0	0	0	0	0	0	0	0	0	0	0	0	0	0	0	0	0
			19:00 ~ 20:00	0	0	0	0	0	0	0	0	0	0	0	0	0	0	0	0	0	0	0
			20:00 ~ 21:00	0	0	0	0	0	0	0	0	0	0	0	0	0	0	0	0	0	0	0
			21:00 ~ 22:00	0	0	0	0	0	0	0	0	0	0	0	0	0	0	0	0	0	0	0
			22:00 ~ 23:00	0	0	0	0	0	0	0	0	0	0	0	0	0	0	0	0	0	0	0
			23:00 ~ 00:00	0	0	0	0	0	0	0	0	0	0	0	0	0	0	0	0	0	0	0
			Whole Day Total (veh)	0	0	0	0	0	0	0	60	0	0	0	0	0	0	80	0	0	0	140
218	To Kwa Wan Road	NB	**00:00 ~ 01:00**	130	70	0	40	20	10	10	10	0	10	10	0	10	0	40	20	10	0	390
			01:00 ~ 02:00	90	50	0	30	10	10	10	0	0	10	10	0	10	0	20	10	10	0	270
			02:00 ~ 03:00	70	40	0	20	10	10	10	0	0	10	0	0	10	0	20	10	10	0	220
			03:00 ~ 04:00	50	30	0	20	10	10	10	0	0	10	0	0	0	0	20	10	0	0	170
			04:00 ~ 05:00	50	30	0	20	10	10	10	0	0	10	0	0	0	0	20	10	0	0	170
			05:00 ~ 06:00	70	40	0	20	10	10	10	10	0	10	0	0	10	0	50	10	10	0	260
			06:00 ~ 07:00	140	70	0	40	20	10	10	30	0	10	10	0	10	0	120	20	10	0	500
			07:00 ~ 08:00	270	140	10	80	30	10	10	40	10	10	10	10	10	0	150	30	10	0	830
			08:00 ~ 09:00	330	170	10	100	40	10	10	50	10	10	10	10	10	0	130	40	10	0	950
			09:00 ~ 10:00	290	150	10	90	40	10	10	40	10	10	10	10	10	0	110	40	10	0	850
			10:00 ~ 11:00	290	150	10	90	30	10	10	40	10	10	10	10	10	0	110	40	10	0	840
			11:00 ~ 12:00	300	150	10	90	40	10	10	40	10	10	10	10	10	0	110	40	10	0	860
			12:00 ~ 13:00	140	70	10	50	20	10	10	40	0	10	10	10	10	0	110	20	10	0	530
			13:00 ~ 14:00	140	70	10	50	20	10	10	40	0	10	10	10	10	0	110	20	10	0	530
			14:00 ~ 15:00	140	70	10	50	20	10	10	40	0	10	10	10	10	0	110	20	10	0	530
			15:00 ~ 16:00	140	70	10	50	20	10	10	40	0	10	10	10	10	0	110	20	10	0	530
			16:00 ~ 17:00	150	80	10	50	20	10	10	40	0	10	10	10	10	0	110	20	10	0	550
			17:00 ~ 18:00	150	80	10	50	20	10	10	50	0	10	10	10	10	0	110	20	10	0	560
			18:00 ~ 19:00	150	80	10	60	20	10	10	50	0	10	10	10	10	0	120	20	10	0	580
			19:00 ~ 20:00	140	70	10	50	20	10	10	40	0	10	10	10	10	0	100	20	10	0	520
			20:00 ~ 21:00	120	60	10	40	20	10	10	20	0	10	10	10	10	0	90	20	10	0	450
			21:00 ~ 22:00	120	60	10	40	20	10	10	20	0	10	10	10	10	0	90	20	10	0	450
			22:00 ~ 23:00	110	60	10	40	20	10	10	20	0	10	10	10	10	0	80	20	10	0	430
			23:00 ~ 00:00	90	50	10	30	10	10	10	20	0	10	10	10	10	0	70	10	10	0	360
			Whole Day Total (veh)	3670	1910	170	1200	500	240	240	680	50	240	200	170	220	0	2110	510	220	0	12330
219	To Kwa Wan Road	SB	**00:00 ~ 01:00**	70	40	0	30	10	10	10	10	0	10	0	0	0	0	40	10	10	0	250
			01:00 ~ 02:00	50	30	0	20	10	10	10	0	0	10	0	0	0	0	20	10	10	0	180
			02:00 ~ 03:00	30	20	0	20	10	10	10	0	0	10	0	0	0	0	10	10	0	0	130
			03:00 ~ 04:00	30	20	0	10	10	0	10	0	0	0	0	0	0	0	20	10	0	0	110
			04:00 ~ 05:00	30	20	0	10	10	0	10	0	0	0	0	0	0	0	20	10	0	0	110
			05:00 ~ 06:00	40	20	0	20	10	10	10	10	0	10	0	0	0	0	40	10	0	0	180
			06:00 ~ 07:00	70	40	0	30	10	10	10	20	0	10	0	0	0	0	100	10	10	0	320
			07:00 ~ 08:00	130	70	10	60	20	10	10	40	0	10	10	10	10	0	120	20	10	0	540
			08:00 ~ 09:00	160	90	10	70	30	10	10	40	0	10	10	10	10	0	100	20	10	0	590
			09:00 ~ 10:00	150	80	10	60	20	10	10	30	0	10	10	10	10	0	90	20	10	0	530
			10:00 ~ 11:00	140	70	10	60	20	10	10	30	0	10	10	10	10	0	90	20	10	0	510
			11:00 ~ 12:00	150	80	10	60	30	10	10	30	0	10	10	10	10	0	90	20	10	0	540
			12:00 ~ 13:00	100	50	0	40	20	10	10	30	0	10	10	0	10	0	90	10	10	0	400
			13:00 ~ 14:00	100	50	0	40	20	10	10	30	0	10	10	0	10	0	90	20	10	0	410
			14:00 ~ 15:00	100	50	0	40	20	10	10	30	0	10	10	0	10	0	90	20	10	0	410
			15:00 ~ 16:00	100	50	0	40	20	10	10	30	0	10	10	0	10	0	90	20	10	0	410
			16:00 ~ 17:00	110	60	0	40	20	10	10	30	0	10	10	0	10	0	90	20	10	0	430
			17:00 ~ 18:00	110	60	0	40	20	10	10	40	0	10	10	0	10	0	90	20	10	0	440
			18:00 ~ 19:00	110	60	0	50	20	10	10	40	0	10	10	0	10	0	100	20	10	0	460
			19:00 ~ 20:00	100	50	0	40	20	10	10	30	0	10	10	0	10	0	80	20	10	0	400
			20:00 ~ 21:00	80	40	0	40	20	10	10	20	0	10	10	0	10	0	70	10	10	0	340
			21:00 ~ 22:00	90	50	0	40	20	10	10	20	0	10	10	0	10	0	70	10	10	0	360
			22:00 ~ 23:00	80	40	0	30	20	10	10	20	0	10	10	0	10	0	70	10	10	0	330
			23:00 ~ 00:00	70	40	0	30	10	10	10	20	0	10	10	0	10	0	60	10	10	0	300
			Whole Day Total (veh)	2200	1180	50	920	420	220	240	550	0	220	170	50	170	0	1730	360	200	0	8680
220	Ma Hang Chung Road	EB	**00:00 ~ 01:00**	10	10	0	0	0	0	0	0	0	0	0	0	0	0	0	0	0	0	20
			01:00 ~ 02:00	10	10	0	0	0	0	0	0	0	0	0	0	0	0	0	0	0	0	20
			02:00 ~ 03:00	10	10	0	0	0	0	0	0	0	0	0	0	0	0	0	0	0	0	20
			03:00 ~ 04:00	10	10	0	0	0	0	0	0	0	0	0	0	0	0	0	0	0	0	20
			04:00 ~ 05:00	10	10	0	0	0	0	0	0	0	0	0	0	0	0	0	0	0	0	20
			05:00 ~ 06:00	10	10	0	0	0	0	0	0	0	0	0	0	0	0	0	0	0	0	20
			06:00 ~ 07:00	10	10	0	0	0	0	0	0	0	0	0	0	0	0	0	0	0	0	20
			07:00 ~ 08:00	10	10	0	10	0	0	0	0	0	0	0	0	0	0	0	10	0	0	40
			08:00 ~ 09:00	20	10	0	10	0	0	0	0	0	0	0	0	0	0	0	10	0	0	50
			09:00 ~ 10:00	10	10	0	10	0	0	0	0	0	0	0	0	0	0	0	10	0	0	40
			10:00 ~ 11:00	10	10	0	10	0	0	0	0	0	0	0	0	0	0	0	10	0	0	40
			11:00 ~ 12:00	10	10	0	10	0	0	0	0	0	0	0	0	0	0	0	10	0	0	40
			12:00 ~ 13:00	10	10	0	10	0	0	0	0	0	0	0	0	0	0	0	10	0	0	40
			13:00 ~ 14:00	10	10	0	10	0	0	0	0	0	0	0	0	0	0	0	10	0	0	40
			14:00 ~ 15:00	10	10	0	10	0	0	0	0	0	0	0	0	0	0	0	10	0	0	40
			15:00 ~ 16:00	10	10	0	10	0	0	0	0	0	0	0	0	0	0	0	10	0	0	40
			16:00 ~ 17:00	10	10	0	10	0	0	0	0	0	0	0	0	0	0	0	10	0	0	40
			17:00 ~ 18:00	10	10	0	10	0	0	0	0	0	0	0	0	0	0	0	10	0	0	40
			18:00 ~ 19:00	20	10	0	10	0	0	0	0	0	0	0	0	0	0	0	10	0	0	50
			19:00 ~ 20:00	10	10	0	10	0	0	0	0	0	0	0	0	0	0	0	10	0	0	40
			20:00 ~ 21:00	10	10	0	10	0	0	0	0	0	0	0	0	0	0	0	10	0	0	40
			21:00 ~ 22:00	10	10	0	10	0	0	0	0	0	0	0	0	0	0	0	10	0	0	40
			22:00 ~ 23:00	10	10	0	10	0	0	0	0	0	0	0	0	0	0	0	10	0	0	40
			23:00 ~ 00:00	10	10	0	10	0	0	0	0	0	0	0	0	0	0	0	10	0	0	40
			Whole Day Total (veh)	260	240	0	170	0	0	0	0	0	0	0	0	0	0	0	170	0	0	840

Road No.	Road Name	Bound	Hour	PC	TAXI	LGV3	LGV4	LGV6	HGV7	HGV8	PLB	PV4	PV5	NFB6	NFB7	NFB8	FBSD	FBDD	MC	HGV9	NFB9	Total
221	Ma Hang Chung Road	WB	**00:00 ~ 01:00**	10	10	0	0	0	0	0	0	0	0	0	0	0	0	0	0	0	0	20
			01:00 ~ 02:00	10	10	0	0	0	0	0	0	0	0	0	0	0	0	0	0	0	0	20
			02:00 ~ 03:00	10	10	0	0	0	0	0	0	0	0	0	0	0	0	0	0	0	0	20
			03:00 ~ 04:00	10	10	0	0	0	0	0	0	0	0	0	0	0	0	0	0	0	0	20
			04:00 ~ 05:00	10	10	0	0	0	0	0	0	0	0	0	0	0	0	0	0	0	0	20
			05:00 ~ 06:00	10	10	0	0	0	0	0	0	0	0	0	0	0	0	0	0	0	0	20
			06:00 ~ 07:00	10	10	0	0	0	0	0	0	0	0	0	0	0	0	0	0	0	0	20
			07:00 ~ 08:00	10	10	0	10	0	0	0	0	0	0	0	0	0	0	0	10	0	0	40
			08:00 ~ 09:00	20	10	0	10	0	0	0	0	0	0	0	0	0	0	0	10	0	0	50
			09:00 ~ 10:00	10	10	0	10	0	0	0	0	0	0	0	0	0	0	0	10	0	0	40
			10:00 ~ 11:00	10	10	0	10	0	0	0	0	0	0	0	0	0	0	0	10	0	0	40
			11:00 ~ 12:00	10	10	0	10	0	0	0	0	0	0	0	0	0	0	0	10	0	0	40
			12:00 ~ 13:00	10	10	0	10	0	0	0	0	0	0	0	0	0	0	0	10	0	0	40
			13:00 ~ 14:00	10	10	0	10	0	0	0	0	0	0	0	0	0	0	0	10	0	0	40
			14:00 ~ 15:00	10	10	0	10	0	0	0	0	0	0	0	0	0	0	0	10	0	0	40
			15:00 ~ 16:00	10	10	0	10	0	0	0	0	0	0	0	0	0	0	0	10	0	0	40
			16:00 ~ 17:00	10	10	0	10	0	0	0	0	0	0	0	0	0	0	0	10	0	0	40
			17:00 ~ 18:00	10	10	0	10	0	0	0	0	0	0	0	0	0	0	0	10	0	0	40
			18:00 ~ 19:00	20	10	0	10	0	0	0	0	0	0	0	0	0	0	0	10	0	0	50
			19:00 ~ 20:00	10	10	0	10	0	0	0	0	0	0	0	0	0	0	0	10	0	0	40
			20:00 ~ 21:00	10	10	0	10	0	0	0	0	0	0	0	0	0	0	0	10	0	0	40
			21:00 ~ 22:00	10	10	0	10	0	0	0	0	0	0	0	0	0	0	0	10	0	0	40
			22:00 ~ 23:00	10	10	0	10	0	0	0	0	0	0	0	0	0	0	0	10	0	0	40
			23:00 ~ 00:00	10	10	0	10	0	0	0	0	0	0	0	0	0	0	0	10	0	0	40
			Whole Day Total (veh)	260	240	0	170	0	0	0	0	0	0	0	0	0	0	0	170	0	0	840
222	To Kwa Wan Road	NB	**00:00 ~ 01:00**	130	70	0	40	20	10	10	10	0	10	10	0	10	0	40	20	10	0	390
			01:00 ~ 02:00	90	50	0	30	10	10	10	0	0	10	10	0	10	0	20	10	10	0	270
			02:00 ~ 03:00	70	40	0	20	10	10	10	0	0	10	0	0	10	0	20	10	10	0	220
			03:00 ~ 04:00	50	30	0	20	10	10	10	0	0	10	0	0	0	0	20	10	0	0	170
			04:00 ~ 05:00	50	30	0	20	10	10	10	0	0	10	0	0	0	0	20	10	0	0	170
			05:00 ~ 06:00	70	40	0	20	10	10	10	10	0	10	0	0	10	0	50	10	10	0	260
			06:00 ~ 07:00	140	70	0	40	20	10	10	30	0	10	10	0	10	0	120	20	10	0	500
			07:00 ~ 08:00	270	140	10	80	30	10	10	40	10	10	10	10	10	0	150	30	10	0	830
			08:00 ~ 09:00	330	170	10	100	40	10	10	50	10	10	10	10	10	0	130	40	10	0	950
			09:00 ~ 10:00	290	150	10	90	40	10	10	40	10	10	10	10	10	0	110	40	10	0	850
			10:00 ~ 11:00	290	150	10	90	30	10	10	40	10	10	10	10	10	0	110	40	10	0	840
			11:00 ~ 12:00	300	150	10	90	40	10	10	40	10	10	10	10	10	0	110	40	10	0	860
			12:00 ~ 13:00	140	70	10	50	20	10	10	40	0	10	10	10	10	0	110	20	10	0	530
			13:00 ~ 14:00	140	70	10	50	20	10	10	40	0	10	10	10	10	0	110	20	10	0	530
			14:00 ~ 15:00	140	70	10	50	20	10	10	40	0	10	10	10	10	0	110	20	10	0	530
			15:00 ~ 16:00	140	70	10	50	20	10	10	40	0	10	10	10	10	0	110	20	10	0	530
			16:00 ~ 17:00	150	80	10	50	20	10	10	40	0	10	10	10	10	0	110	20	10	0	550
			17:00 ~ 18:00	150	80	10	50	20	10	10	50	0	10	10	10	10	0	110	20	10	0	560
			18:00 ~ 19:00	150	80	10	60	20	10	10	50	0	10	10	10	10	0	120	20	10	0	580
			19:00 ~ 20:00	140	70	10	50	20	10	10	40	0	10	10	10	10	0	100	20	10	0	520
			20:00 ~ 21:00	120	60	10	40	20	10	10	20	0	10	10	10	10	0	90	20	10	0	450
			21:00 ~ 22:00	120	60	10	40	20	10	10	20	0	10	10	10	10	0	90	20	10	0	450
			22:00 ~ 23:00	110	60	10	40	20	10	10	20	0	10	10	10	10	0	80	20	10	0	430
			23:00 ~ 00:00	90	50	10	30	10	10	10	20	0	10	10	10	10	0	70	10	10	0	360
			Whole Day Total (veh)	3670	1910	170	1200	500	240	240	680	50	240	200	170	220	0	2110	510	220	0	12330
223	To Kwa Wan Road	NB	**00:00 ~ 01:00**	130	70	0	40	20	10	10	10	0	10	10	0	10	0	40	20	10	0	390
			01:00 ~ 02:00	80	40	0	30	10	10	10	0	0	10	10	0	10	0	20	10	10	0	250
			02:00 ~ 03:00	60	30	0	20	10	10	10	0	0	10	0	0	0	0	20	10	0	0	180
			03:00 ~ 04:00	50	30	0	20	10	10	10	0	0	10	0	0	0	0	20	10	0	0	170
			04:00 ~ 05:00	50	30	0	20	10	10	10	0	0	10	0	0	0	0	20	10	0	0	170
			05:00 ~ 06:00	70	40	0	20	10	10	10	10	0	10	0	0	0	0	50	10	0	0	240
			06:00 ~ 07:00	130	70	0	40	20	10	10	30	0	10	10	0	10	0	110	20	10	0	480
			07:00 ~ 08:00	250	130	10	70	30	10	10	40	10	10	10	10	10	0	140	30	10	0	780
			08:00 ~ 09:00	310	160	10	80	30	10	10	50	10	10	10	10	10	0	120	40	10	0	880
			09:00 ~ 10:00	270	140	10	70	30	10	10	40	10	10	10	10	10	0	110	30	10	0	780
			10:00 ~ 11:00	270	140	10	70	30	10	10	30	10	10	10	10	10	0	100	30	10	0	760
			11:00 ~ 12:00	280	140	10	80	30	10	10	30	10	10	10	10	10	0	100	30	10	0	780
			12:00 ~ 13:00	120	60	0	40	20	10	10	40	0	10	10	10	10	0	100	20	10	0	470
			13:00 ~ 14:00	120	70	0	40	20	10	10	40	0	10	10	10	10	0	100	20	10	0	480
			14:00 ~ 15:00	130	70	0	40	20	10	10	40	0	10	10	10	10	0	110	20	10	0	500
			15:00 ~ 16:00	130	70	0	40	20	10	10	40	0	10	10	10	10	0	110	20	10	0	500
			16:00 ~ 17:00	130	70	0	50	20	10	10	40	0	10	10	10	10	0	100	20	10	0	500
			17:00 ~ 18:00	130	70	0	40	20	10	10	40	0	10	10	10	10	0	110	20	10	0	500
			18:00 ~ 19:00	140	70	0	50	20	10	10	40	0	10	10	10	10	0	110	20	10	0	520
			19:00 ~ 20:00	120	70	0	40	20	10	10	40	0	10	10	10	10	0	90	20	10	0	470
			20:00 ~ 21:00	110	60	0	40	20	10	10	20	0	10	10	10	10	0	80	20	10	0	420
			21:00 ~ 22:00	110	60	0	40	20	10	10	20	0	10	10	10	10	0	80	20	10	0	420
			22:00 ~ 23:00	100	50	0	40	20	10	10	20	0	10	10	10	10	0	80	20	10	0	400
			23:00 ~ 00:00	80	40	0	30	10	10	10	20	0	10	10	10	10	0	70	10	10	0	330
			Whole Day Total (veh)	3370	1780	50	1050	470	240	240	640	50	240	200	170	200	0	1990	480	200	0	11370
224	To Kwa Wan Road	SB	**00:00 ~ 01:00**	90	50	0	40	20	10	10	10	0	10	0	0	10	0	40	10	10	0	310
			01:00 ~ 02:00	60	30	0	30	10	10	10	0	0	10	0	0	10	0	20	10	10	0	210
			02:00 ~ 03:00	50	30	0	20	10	10	10	0	0	10	0	0	0	0	20	10	0	0	170
			03:00 ~ 04:00	40	20	0	20	10	10	10	0	0	10	0	0	0	0	20	10	0	0	150
			04:00 ~ 05:00	40	20	0	20	10	10	10	0	0	10	0	0	0	0	20	10	0	0	150
			05:00 ~ 06:00	50	30	0	20	10	10	10	10	0	10	0	0	0	0	50	10	0	0	210
			06:00 ~ 07:00	90	50	0	40	20	10	10	30	0	10	0	0	10	0	110	10	10	0	400
			07:00 ~ 08:00	180	90	10	70	30	10	10	40	0	10	10	10	10	0	130	20	10	0	640
			08:00 ~ 09:00	220	120	10	90	30	10	10	40	0	10	10	10	10	0	110	30	10	0	720
			09:00 ~ 10:00	200	100	10	80	30	10	10	40	0	10	10	10	10	0	100	30	10	0	660
			10:00 ~ 11:00	190	100	10	80	30	10	10	30	0	10	10	10	10	0	100	20	10	0	630
			11:00 ~ 12:00	200	100	10	80	30	10	10	30	0	10	10	10	10	0	100	30	10	0	650
			12:00 ~ 13:00	190	100	10	70	30	10	10	30	0	10	10	10	10	0	100	20	10	0	620
			13:00 ~ 14:00	190	100	10	70	30	10	10	30	0	10	10	10	10	0	100	30	10	0	630
			14:00 ~ 15:00	200	100	10	70	30	10	10	40	0	10	10	10	10	0	100	30	10	0	650
			15:00 ~ 16:00	200	100	10	70	30	10	10	40	0	10	10	10	10	0	100	30	10	0	650
			16:00 ~ 17:00	210	110	10	70	30	10	10	40	0	10	10	10	10	0	100	30	10	0	670
			17:00 ~ 18:00	200	110	10	70	30	10	10	40	0	10	10	10	10	0	100	30	10	0	660
			18:00 ~ 19:00	220	110	10	80	30	10	10	40	0	10	10	10	10	0	110	30	10	0	700
			19:00 ~ 20:00	190	100	10	70	30	10	10	30	0	10	10	10	10	0	90	30	10	0	620
			20:00 ~ 21:00	160	80	10	60	20	10	10	20	0	10	10	10	10	0	80	20	10	0	520
			21:00 ~ 22:00	170	90	10	60	20	10	10	20	0	10	10	10	10	0	80	20	10	0	540
			22:00 ~ 23:00	160	80	10	60	20	10	10	20	0	10	10	10	10	0	70	20	10	0	510
			23:00 ~ 00:00	130	70	10	50	20	10	10	20	0	10	10	10	10	0	70	20	10	0	460
			Whole Day Total (veh)	3630	1890	170	1390	560	240	240	600	0	240	170	170	200	0	1920	510	200	0	12130

Road No.	Road Name	Bound	Hour	PC	TAXI	LGV3	LGV4	LGV6	HGV7	HGV8	PLB	PV4	PV5	NFB6	NFB7	NFB8	FBSD	FBDD	MC	HGV9	NFB9	Total
225	San Ma Tau Street	EB	**00:00 ~ 01:00**	40	20	0	20	10	10	10	0	0	0	0	0	0	0	10	10	0	0	130
			01:00 ~ 02:00	30	20	0	10	10	10	10	0	0	0	0	0	0	0	10	10	0	0	110
			02:00 ~ 03:00	20	10	0	10	10	0	10	0	0	0	0	0	0	0	10	10	0	0	80
			03:00 ~ 04:00	20	10	0	10	10	0	10	0	0	0	0	0	0	0	10	10	0	0	80
			04:00 ~ 05:00	20	10	0	10	10	0	10	0	0	0	0	0	0	0	10	10	0	0	80
			05:00 ~ 06:00	20	10	0	10	10	0	10	0	0	0	0	0	0	0	10	10	0	0	80
			06:00 ~ 07:00	40	20	0	20	10	10	10	10	0	0	0	0	0	0	10	10	0	0	140
			07:00 ~ 08:00	70	40	0	30	10	10	10	10	0	10	0	0	10	0	10	10	10	0	230
			08:00 ~ 09:00	90	50	0	40	20	10	10	10	0	10	0	0	10	0	10	10	10	0	280
			09:00 ~ 10:00	80	40	0	40	20	10	10	10	0	10	0	0	10	0	10	10	10	0	260
			10:00 ~ 11:00	80	40	0	40	20	10	10	10	0	10	0	0	10	0	10	10	10	0	260
			11:00 ~ 12:00	80	40	0	40	20	10	10	10	0	10	0	0	10	0	10	10	10	0	260
			12:00 ~ 13:00	110	60	0	40	20	10	10	10	0	10	10	0	10	0	10	20	10	0	330
			13:00 ~ 14:00	110	60	0	40	20	10	10	10	0	10	10	0	10	0	10	20	10	0	330
			14:00 ~ 15:00	110	60	0	40	20	10	10	10	0	10	10	0	10	0	10	20	10	0	330
			15:00 ~ 16:00	110	60	0	40	20	10	10	10	0	10	10	0	10	0	10	20	10	0	330
			16:00 ~ 17:00	120	60	0	40	20	10	10	10	0	10	10	0	10	0	10	20	10	0	340
			17:00 ~ 18:00	120	60	0	40	20	10	10	10	0	10	10	0	10	0	10	20	10	0	340
			18:00 ~ 19:00	120	60	0	40	20	10	10	10	0	10	10	0	10	0	10	20	10	0	340
			19:00 ~ 20:00	110	60	0	40	20	10	10	10	0	10	10	0	10	0	10	20	10	0	330
			20:00 ~ 21:00	90	50	0	30	10	10	10	10	0	10	10	0	10	0	10	10	10	0	270
			21:00 ~ 22:00	100	50	0	40	20	10	10	10	0	10	10	0	10	0	10	10	10	0	300
			22:00 ~ 23:00	90	50	0	30	10	10	10	10	0	10	10	0	10	0	10	10	10	0	270
			23:00 ~ 00:00	70	40	0	30	10	10	10	10	0	10	10	0	10	0	10	10	10	0	240
			Whole Day Total (veh)	1850	980	0	730	370	200	240	180	0	170	120	0	170	0	240	320	170	0	5740
226	San Shan Road	EB	**00:00 ~ 01:00**	80	40	0	40	20	10	10	10	0	10	0	0	10	0	10	10	10	0	260
			01:00 ~ 02:00	60	30	0	30	10	10	10	0	0	10	0	0	10	0	10	10	10	0	200
			02:00 ~ 03:00	40	20	0	20	10	10	10	0	0	10	0	0	0	0	10	10	0	0	140
			03:00 ~ 04:00	30	20	0	20	10	10	10	0	0	0	0	0	0	0	10	10	0	0	120
			04:00 ~ 05:00	30	20	0	20	10	10	10	0	0	0	0	0	0	0	10	10	0	0	120
			05:00 ~ 06:00	40	20	0	20	10	10	10	0	0	10	0	0	0	0	10	10	0	0	140
			06:00 ~ 07:00	80	50	0	40	20	10	10	10	0	10	0	0	10	0	30	10	10	0	290
			07:00 ~ 08:00	170	90	10	70	30	10	10	10	0	10	10	10	10	0	30	20	10	0	500
			08:00 ~ 09:00	210	110	10	90	30	10	10	10	0	10	10	10	10	0	30	30	10	0	590
			09:00 ~ 10:00	180	90	10	80	30	10	10	10	0	10	10	10	10	0	20	20	10	0	510
			10:00 ~ 11:00	180	90	10	80	30	10	10	10	0	10	10	10	10	0	20	20	10	0	510
			11:00 ~ 12:00	190	100	10	80	30	10	10	10	0	10	10	10	10	0	20	20	10	0	530
			12:00 ~ 13:00	210	110	10	100	40	10	10	10	0	10	10	10	10	0	20	30	10	0	600
			13:00 ~ 14:00	210	110	10	100	40	10	10	10	0	10	10	10	10	0	20	30	10	0	600
			14:00 ~ 15:00	210	110	10	100	40	10	10	10	0	10	10	10	10	0	20	30	10	0	600
			15:00 ~ 16:00	220	110	10	100	40	10	10	10	0	10	10	10	10	0	20	30	10	0	610
			16:00 ~ 17:00	220	110	10	110	40	10	10	10	0	10	10	10	10	0	20	30	10	0	620
			17:00 ~ 18:00	220	110	10	110	40	10	10	10	0	10	10	10	10	0	20	30	10	0	620
			18:00 ~ 19:00	240	120	10	110	40	10	20	10	0	10	10	10	10	0	20	30	10	0	660
			19:00 ~ 20:00	210	110	10	100	40	10	10	10	0	10	10	10	10	0	20	30	10	0	600
			20:00 ~ 21:00	180	90	10	90	30	10	10	10	0	10	10	10	10	0	20	20	10	0	520
			21:00 ~ 22:00	180	90	10	90	30	10	10	10	0	10	10	10	10	0	20	20	10	0	520
			22:00 ~ 23:00	170	90	10	80	30	10	10	10	0	10	10	10	10	0	20	20	10	0	500
			23:00 ~ 00:00	140	70	10	70	30	10	10	10	0	10	10	10	10	0	10	20	10	0	430
			Whole Day Total (veh)	3700	1910	170	1750	680	240	250	190	0	220	170	170	200	0	440	500	200	0	10790
227	San Shan Road	WB	**00:00 ~ 01:00**	100	50	0	30	10	10	10	0	0	10	0	0	10	0	10	10	10	0	260
			01:00 ~ 02:00	70	40	0	20	10	10	10	0	0	10	0	0	10	0	0	10	10	0	200
			02:00 ~ 03:00	50	30	0	20	10	10	10	0	0	10	0	0	0	0	0	10	0	0	150
			03:00 ~ 04:00	40	20	0	10	10	0	10	0	0	10	0	0	0	0	0	10	0	0	110
			04:00 ~ 05:00	40	20	0	10	10	0	10	0	0	10	0	0	0	0	0	10	0	0	110
			05:00 ~ 06:00	50	30	0	20	10	10	10	0	0	10	0	0	0	0	10	10	0	0	160
			06:00 ~ 07:00	100	50	0	30	10	10	10	10	0	10	0	0	10	0	10	10	10	0	270
			07:00 ~ 08:00	200	100	10	50	20	10	10	10	0	10	10	10	10	0	10	30	10	0	500
			08:00 ~ 09:00	240	130	10	70	30	10	10	10	0	10	10	10	10	0	10	30	10	0	600
			09:00 ~ 10:00	210	110	10	60	20	10	10	10	0	10	10	10	10	0	10	30	10	0	530
			10:00 ~ 11:00	210	110	10	60	20	10	10	10	0	10	10	10	10	0	10	30	10	0	530
			11:00 ~ 12:00	220	110	10	60	30	10	10	10	0	10	10	10	10	0	10	30	10	0	550
			12:00 ~ 13:00	110	60	0	10	10	0	10	10	0	10	10	0	10	0	10	20	0	0	270
			13:00 ~ 14:00	110	60	0	10	10	0	10	10	0	10	10	0	10	0	10	20	0	0	270
			14:00 ~ 15:00	110	60	0	10	10	0	10	10	0	10	10	0	10	0	10	20	0	0	270
			15:00 ~ 16:00	110	60	0	10	10	0	10	10	0	10	10	0	10	0	10	20	0	0	270
			16:00 ~ 17:00	120	60	0	10	10	0	10	10	0	10	10	0	10	0	10	20	0	0	280
			17:00 ~ 18:00	120	60	0	10	10	0	10	10	0	10	10	0	10	0	10	20	0	0	280
			18:00 ~ 19:00	120	60	0	10	10	0	10	10	0	10	10	0	10	0	10	20	0	0	280
			19:00 ~ 20:00	110	60	0	10	10	0	10	10	0	10	10	0	10	0	10	20	0	0	270
			20:00 ~ 21:00	90	50	0	10	10	0	10	0	0	10	10	0	10	0	10	10	0	0	220
			21:00 ~ 22:00	100	50	0	10	10	0	10	0	0	10	10	0	10	0	10	10	0	0	230
			22:00 ~ 23:00	90	50	0	10	10	0	10	0	0	10	10	0	10	0	10	10	0	0	220
			23:00 ~ 00:00	70	40	0	10	10	0	10	0	0	10	10	0	10	0	10	10	0	0	190
			Whole Day Total (veh)	2790	1470	50	560	310	100	240	140	0	240	170	50	200	0	200	420	80	0	7020
228	East Kowloon Corridor	NB	**00:00 ~ 01:00**	470	240	10	170	60	10	20	10	10	10	10	10	10	0	20	50	10	0	1120
			01:00 ~ 02:00	320	160	10	110	40	10	20	0	10	10	10	10	10	0	10	40	10	0	780
			02:00 ~ 03:00	230	120	10	80	30	10	10	0	0	10	10	10	10	0	10	30	10	0	580
			03:00 ~ 04:00	180	90	10	60	30	10	10	0	0	10	10	10	10	0	10	20	10	0	470
			04:00 ~ 05:00	170	90	10	60	30	10	10	0	0	10	10	10	10	0	10	20	10	0	460
			05:00 ~ 06:00	240	120	10	90	30	10	10	10	0	10	10	10	10	0	20	30	10	0	620
			06:00 ~ 07:00	480	240	10	170	60	10	20	10	10	10	10	10	10	0	40	60	10	0	1160
			07:00 ~ 08:00	960	490	10	340	120	20	40	20	10	20	10	10	10	0	60	110	10	0	2240
			08:00 ~ 09:00	1200	610	10	420	150	30	50	20	10	20	10	10	10	0	50	130	20	0	2750
			09:00 ~ 10:00	1050	530	10	370	140	20	40	20	10	20	10	10	10	0	40	120	10	0	2410
			10:00 ~ 11:00	1020	520	10	360	130	20	40	20	10	20	10	10	10	0	40	110	10	0	2340
			11:00 ~ 12:00	1070	540	10	380	140	20	40	20	10	20	10	10	10	0	40	120	10	0	2450
			12:00 ~ 13:00	1520	770	10	260	90	20	30	20	10	30	10	10	20	0	50	170	10	0	3030
			13:00 ~ 14:00	1550	790	10	260	100	20	30	20	10	30	10	10	20	0	50	170	10	0	3090
			14:00 ~ 15:00	1570	800	10	260	100	20	30	20	10	30	10	10	20	0	50	170	10	0	3120
			15:00 ~ 16:00	1590	810	10	270	100	20	30	20	10	30	10	10	20	0	50	180	10	0	3170
			16:00 ~ 17:00	1650	830	10	280	100	20	30	20	10	30	10	10	20	0	50	180	10	0	3260
			17:00 ~ 18:00	1640	830	10	270	100	20	30	20	10	30	10	10	20	0	50	180	10	0	3240
			18:00 ~ 19:00	1740	880	10	290	110	20	30	20	10	30	10	10	20	0	50	190	10	0	3430
			19:00 ~ 20:00	1550	790	10	260	100	20	30	20	10	30	10	10	20	0	50	170	10	0	3090
			20:00 ~ 21:00	1300	660	10	220	80	20	30	10	10	30	10	10	10	0	40	140	10	0	2590
			21:00 ~ 22:00	1350	680	10	230	80	20	30	10	10	30	10	10	20	0	40	150	10	0	2690
			22:00 ~ 23:00	1240	630	10	210	80	20	30	10	10	20	10	10	10	0	40	140	10	0	2480
			23:00 ~ 00:00	1020	520	10	170	60	10	20	10	10	20	10	10	10	0	30	110	10	0	2030
			Whole Day Total (veh)	25110	12740	240	5590	2060	410	660	330	200	510	240	240	330	0	900	2790	250	0	52600

Road No.	Road Name	Bound	Hour	PC	TAXI	LGV3	LGV4	LGV6	HGV7	HGV8	PLB	PV4	PV5	NFB6	NFB7	NFB8	FBSD	FBDD	MC	HGV9	NFB9	Total
229	East Kowloon Corridor	SB	**00:00 ~ 01:00**	420	220	10	100	40	10	10	10	10	10	10	10	10	0	20	50	10	0	950
			01:00 ~ 02:00	280	140	10	70	30	10	10	0	10	10	10	10	10	0	10	30	10	0	650
			02:00 ~ 03:00	200	110	10	50	20	10	10	0	0	10	10	10	10	0	10	30	10	0	500
			03:00 ~ 04:00	160	80	0	40	20	10	10	0	0	10	10	10	10	0	10	20	10	0	400
			04:00 ~ 05:00	160	80	0	40	20	10	10	0	0	10	10	10	10	0	10	20	10	0	400
			05:00 ~ 06:00	220	110	10	50	20	10	10	10	0	10	10	10	10	0	30	30	10	0	550
			06:00 ~ 07:00	430	220	10	100	40	10	10	20	10	10	10	10	10	0	60	50	10	0	1010
			07:00 ~ 08:00	860	430	10	200	70	10	20	20	10	20	10	10	10	0	70	100	10	0	1860
			08:00 ~ 09:00	1070	540	10	250	90	20	30	30	10	20	10	10	10	0	60	120	10	0	2290
			09:00 ~ 10:00	940	480	10	220	80	20	30	20	10	20	10	10	10	0	60	110	10	0	2040
			10:00 ~ 11:00	910	460	10	210	80	20	30	20	10	20	10	10	10	0	50	100	10	0	1960
			11:00 ~ 12:00	960	490	10	220	80	20	30	20	10	20	10	10	10	0	50	110	10	0	2060
			12:00 ~ 13:00	660	340	10	110	40	10	10	20	10	10	10	10	10	0	50	80	10	0	1390
			13:00 ~ 14:00	670	340	10	110	40	10	20	20	10	20	10	10	10	0	50	80	10	0	1420
			14:00 ~ 15:00	680	350	10	110	40	10	20	20	10	20	10	10	10	0	50	80	10	0	1440
			15:00 ~ 16:00	690	350	10	110	40	10	20	20	10	20	10	10	10	0	50	80	10	0	1450
			16:00 ~ 17:00	720	360	10	120	50	10	20	20	10	20	10	10	10	0	50	80	10	0	1510
			17:00 ~ 18:00	710	360	10	120	40	10	20	20	10	20	10	10	10	0	50	80	10	0	1490
			18:00 ~ 19:00	760	380	10	120	50	10	20	20	10	20	10	10	10	0	50	90	10	0	1580
			19:00 ~ 20:00	670	340	10	110	40	10	20	20	10	20	10	10	10	0	40	80	10	0	1410
			20:00 ~ 21:00	570	290	10	90	40	10	10	10	10	10	10	10	10	0	40	70	10	0	1200
			21:00 ~ 22:00	590	300	10	100	40	10	10	10	10	10	10	10	10	0	40	70	10	0	1240
			22:00 ~ 23:00	540	280	10	90	40	10	10	10	10	10	10	10	10	0	40	60	10	0	1150
			23:00 ~ 00:00	440	230	10	70	30	10	10	10	10	10	10	10	10	0	30	50	10	0	950
			Whole Day Total (veh)	14310	7280	220	2810	1080	280	400	350	200	360	240	240	240	0	980	1670	240	0	30900
230	East Kowloon Corridor	NB	**00:00 ~ 01:00**	30	20	0	20	10	10	10	0	0	0	0	0	0	0	10	10	0	0	120
			01:00 ~ 02:00	20	10	0	10	10	10	10	0	0	0	0	0	0	0	0	10	0	0	80
			02:00 ~ 03:00	20	10	0	10	10	0	10	0	0	0	0	0	0	0	0	10	0	0	70
			03:00 ~ 04:00	10	10	0	10	10	0	0	0	0	0	0	0	0	0	0	10	0	0	50
			04:00 ~ 05:00	10	10	0	10	10	0	0	0	0	0	0	0	0	0	0	10	0	0	50
			05:00 ~ 06:00	20	10	0	10	10	0	10	0	0	0	0	0	0	0	10	10	0	0	80
			06:00 ~ 07:00	30	20	0	20	10	10	10	10	0	0	0	0	0	0	10	10	0	0	130
			07:00 ~ 08:00	60	30	0	30	10	10	10	10	0	10	0	0	10	0	10	10	10	0	210
			08:00 ~ 09:00	70	40	0	40	20	10	10	10	0	10	0	0	10	0	10	10	10	0	250
			09:00 ~ 10:00	60	30	0	30	20	10	10	10	0	10	0	0	10	0	10	10	10	0	220
			10:00 ~ 11:00	60	30	0	30	10	10	10	10	0	10	0	0	10	0	10	10	10	0	210
			11:00 ~ 12:00	60	30	0	30	20	10	10	10	0	10	0	0	10	0	10	10	10	0	220
			12:00 ~ 13:00	60	30	0	10	10	0	10	10	0	10	0	0	0	0	10	10	0	0	160
			13:00 ~ 14:00	60	30	0	10	10	0	10	10	0	10	0	0	0	0	10	10	0	0	160
			14:00 ~ 15:00	60	30	0	10	10	0	10	10	0	10	0	0	0	0	10	10	0	0	160
			15:00 ~ 16:00	60	30	0	10	10	0	10	10	0	10	0	0	0	0	10	10	0	0	160
			16:00 ~ 17:00	60	30	0	10	10	0	10	10	0	10	0	0	0	0	10	10	0	0	160
			17:00 ~ 18:00	60	30	0	10	10	0	10	10	0	10	0	0	0	0	10	10	0	0	160
			18:00 ~ 19:00	60	30	0	10	10	0	10	10	0	10	0	0	0	0	10	10	0	0	160
			19:00 ~ 20:00	60	30	0	10	10	0	10	10	0	10	0	0	0	0	10	10	0	0	160
			20:00 ~ 21:00	50	30	0	10	10	0	10	0	0	10	0	0	0	0	10	10	0	0	140
			21:00 ~ 22:00	50	30	0	10	10	0	10	0	0	10	0	0	0	0	10	10	0	0	140
			22:00 ~ 23:00	50	30	0	10	10	0	10	0	0	10	0	0	0	0	10	10	0	0	140
			23:00 ~ 00:00	40	20	0	10	10	0	10	0	0	10	0	0	0	0	10	10	0	0	120
			Whole Day Total (veh)	1120	600	0	370	270	80	220	140	0	170	0	0	50	0	200	240	50	0	3510
231	East Kowloon Corridor	SB	**00:00 ~ 01:00**	330	170	10	80	30	10	10	10	10	10	10	10	10	0	20	40	10	0	770
			01:00 ~ 02:00	220	110	10	50	20	10	10	0	10	10	10	10	10	0	10	30	10	0	530
			02:00 ~ 03:00	160	80	0	40	20	10	10	0	0	10	10	10	10	0	10	20	10	0	400
			03:00 ~ 04:00	120	60	0	30	10	10	10	0	0	10	10	0	10	0	10	20	10	0	310
			04:00 ~ 05:00	120	60	0	30	10	10	10	0	0	10	10	0	10	0	10	20	10	0	310
			05:00 ~ 06:00	170	90	0	40	20	10	10	10	0	10	10	10	10	0	30	20	10	0	450
			06:00 ~ 07:00	330	170	10	80	30	10	10	20	10	10	10	10	10	0	60	40	10	0	820
			07:00 ~ 08:00	660	340	10	150	60	10	20	20	10	10	10	10	10	0	70	80	10	0	1480
			08:00 ~ 09:00	830	420	10	180	70	10	20	30	10	20	10	10	10	0	60	90	10	0	1790
			09:00 ~ 10:00	730	370	10	160	60	10	20	20	10	20	10	10	10	0	50	80	10	0	1580
			10:00 ~ 11:00	710	360	10	160	60	10	20	20	10	20	10	10	10	0	50	80	10	0	1550
			11:00 ~ 12:00	740	380	10	160	60	10	20	20	10	20	10	10	10	0	50	80	10	0	1600
			12:00 ~ 13:00	560	280	10	100	40	10	10	20	10	10	10	10	10	0	40	60	10	0	1190
			13:00 ~ 14:00	570	290	10	100	40	10	10	20	10	10	10	10	10	0	50	70	10	0	1230
			14:00 ~ 15:00	580	290	10	100	40	10	10	20	10	10	10	10	10	0	50	70	10	0	1240
			15:00 ~ 16:00	580	300	10	110	40	10	10	20	10	10	10	10	10	0	50	70	10	0	1260
			16:00 ~ 17:00	600	310	10	110	40	10	10	20	10	10	10	10	10	0	50	70	10	0	1290
			17:00 ~ 18:00	600	310	10	110	40	10	10	20	10	10	10	10	10	0	50	70	10	0	1290
			18:00 ~ 19:00	640	320	10	110	40	10	20	20	10	10	10	10	10	0	50	70	10	0	1350
			19:00 ~ 20:00	570	290	10	100	40	10	10	20	10	10	10	10	10	0	40	70	10	0	1220
			20:00 ~ 21:00	480	240	10	90	30	10	10	10	10	10	10	10	10	0	40	60	10	0	1040
			21:00 ~ 22:00	490	250	10	90	30	10	10	10	10	10	10	10	10	0	40	60	10	0	1060
			22:00 ~ 23:00	460	230	10	80	30	10	10	10	10	10	10	10	10	0	30	50	10	0	980
			23:00 ~ 00:00	370	190	10	70	30	10	10	10	10	10	10	10	10	0	30	40	10	0	830
			Whole Day Total (veh)	11620	5910	200	2330	890	240	300	350	200	280	240	220	240	0	950	1360	240	0	25570
232	Kai Tak Tunnel	NB	**00:00 ~ 01:00**	450	230	10	160	60	10	20	10	10	10	10	10	10	0	20	50	10	0	1080
			01:00 ~ 02:00	300	150	10	100	40	10	10	0	10	10	10	10	10	0	10	40	10	0	730
			02:00 ~ 03:00	220	110	10	80	30	10	10	0	0	10	10	10	10	0	10	30	10	0	560
			03:00 ~ 04:00	170	90	10	60	20	10	10	0	0	10	10	10	10	0	10	20	10	0	450
			04:00 ~ 05:00	160	90	10	60	20	10	10	0	0	10	10	10	10	0	10	20	10	0	440
			05:00 ~ 06:00	230	120	10	80	30	10	10	10	0	10	10	10	10	0	20	30	10	0	600
			06:00 ~ 07:00	450	230	10	160	60	10	20	10	10	10	10	10	10	0	40	50	10	0	1100
			07:00 ~ 08:00	910	460	10	310	110	20	40	20	10	20	10	10	10	0	50	100	10	0	2100
			08:00 ~ 09:00	1130	570	10	390	140	20	40	20	10	20	10	10	10	0	40	130	10	0	2560
			09:00 ~ 10:00	990	500	10	340	130	20	40	20	10	20	10	10	10	0	40	110	10	0	2270
			10:00 ~ 11:00	960	490	10	330	120	20	40	10	10	20	10	10	10	0	40	110	10	0	2200
			11:00 ~ 12:00	1010	510	10	350	130	20	40	10	10	20	10	10	10	0	40	110	10	0	2300
			12:00 ~ 13:00	1470	740	10	250	90	20	30	20	10	30	10	10	20	0	50	160	10	0	2930
			13:00 ~ 14:00	1500	760	10	250	90	20	30	20	10	30	10	10	20	0	50	170	10	0	2990
			14:00 ~ 15:00	1520	770	10	260	90	20	30	20	10	30	10	10	20	0	50	170	10	0	3030
			15:00 ~ 16:00	1540	780	10	260	100	20	30	20	10	30	10	10	20	0	50	170	10	0	3070
			16:00 ~ 17:00	1590	810	10	270	100	20	30	20	10	30	10	10	20	0	50	180	10	0	3170
			17:00 ~ 18:00	1580	800	10	270	100	20	30	20	10	30	10	10	20	0	50	170	10	0	3140
			18:00 ~ 19:00	1680	850	10	280	100	20	30	20	10	30	10	10	20	0	50	190	10	0	3320
			19:00 ~ 20:00	1500	760	10	250	90	20	30	20	10	30	10	10	20	0	40	170	10	0	2980
			20:00 ~ 21:00	1260	640	10	210	80	10	30	10	10	20	10	10	10	0	40	140	10	0	2500
			21:00 ~ 22:00	1300	660	10	220	80	20	30	10	10	30	10	10	20	0	40	140	10	0	2600
			22:00 ~ 23:00	1200	610	10	200	80	10	20	10	10	20	10	10	10	0	40	130	10	0	2380
			23:00 ~ 00:00	980	500	10	170	60	10	20	10	10	20	10	10	10	0	30	110	10	0	1970
			Whole Day Total (veh)	24100	12230	240	5310	1950	380	630	310	200	500	240	240	330	0	870	2700	240	0	50470

Road No.	Road Name	Bound	Hour	PC	TAXI	LGV3	LGV4	LGV6	HGV7	HGV8	PLB	PV4	PV5	NFB6	NFB7	NFB8	FBSD	FBDD	MC	HGV9	NFB9	Total
233	Kai Tak Tunnel	SB	**00:00 ~ 01:00**	410	210	10	110	40	10	20	10	10	10	10	10	10	0	30	50	10	0	960
			01:00 ~ 02:00	270	140	10	70	30	10	10	0	10	10	10	10	10	0	20	30	10	0	650
			02:00 ~ 03:00	200	100	10	50	20	10	10	0	0	10	10	10	10	0	10	30	10	0	490
			03:00 ~ 04:00	150	80	0	40	20	10	10	0	0	10	10	10	10	0	10	20	10	0	390
			04:00 ~ 05:00	150	80	0	40	20	10	10	0	0	10	10	10	10	0	10	20	10	0	390
			05:00 ~ 06:00	210	110	10	60	20	10	10	10	0	10	10	10	10	0	30	30	10	0	550
			06:00 ~ 07:00	410	210	10	110	40	10	20	20	10	10	10	10	10	0	80	50	10	0	1020
			07:00 ~ 08:00	830	420	10	210	80	20	30	30	10	20	10	10	10	0	100	90	10	0	1890
			08:00 ~ 09:00	1030	520	10	270	100	20	30	30	10	20	10	10	10	0	80	120	10	0	2280
			09:00 ~ 10:00	910	460	10	230	90	20	30	30	10	20	10	10	10	0	70	100	10	0	2020
			10:00 ~ 11:00	880	450	10	230	80	20	30	20	10	20	10	10	10	0	70	100	10	0	1960
			11:00 ~ 12:00	930	470	10	240	90	20	30	20	10	20	10	10	10	0	70	100	10	0	2050
			12:00 ~ 13:00	760	390	10	200	70	10	20	20	10	20	10	10	10	0	60	90	10	0	1700
			13:00 ~ 14:00	770	390	10	200	70	10	20	20	10	20	10	10	10	0	60	90	10	0	1710
			14:00 ~ 15:00	780	400	10	200	80	10	20	20	10	20	10	10	10	0	60	90	10	0	1740
			15:00 ~ 16:00	790	400	10	200	80	10	20	20	10	20	10	10	10	0	60	90	10	0	1750
			16:00 ~ 17:00	820	420	10	210	80	10	30	20	10	20	10	10	10	0	60	90	10	0	1820
			17:00 ~ 18:00	820	410	10	210	80	10	30	30	10	20	10	10	10	0	60	90	10	0	1820
			18:00 ~ 19:00	870	440	10	220	80	20	30	30	10	20	10	10	10	0	70	100	10	0	1940
			19:00 ~ 20:00	770	390	10	200	70	10	20	20	10	20	10	10	10	0	60	90	10	0	1710
			20:00 ~ 21:00	650	330	10	170	60	10	20	20	10	10	10	10	10	0	50	70	10	0	1450
			21:00 ~ 22:00	670	340	10	170	70	10	20	20	10	20	10	10	10	0	50	80	10	0	1510
			22:00 ~ 23:00	620	320	10	160	60	10	20	10	10	10	10	10	10	0	50	70	10	0	1390
			23:00 ~ 00:00	510	260	10	130	50	10	20	10	10	10	10	10	10	0	40	60	10	0	1160
			Whole Day Total (veh)	15210	7740	220	3930	1480	300	510	410	200	380	240	240	240	0	1260	1750	240	0	34350

Road No.	Road Name	Bound	Hour	PC	TAXI	LGV3	LGV4	LGV6	HGV7	HGV8	PLB	PV4	PV5	NFB6	NFB7	NFB8	FBSD	FBDD	MC	HGV9	NFB9	Total
234	Ma Tau Wai Road	SB	**00:00 ~ 01:00**	200	100	10	60	30	10	10	10	0	10	10	10	10	0	80	30	10	0	590
			01:00 ~ 02:00	130	70	10	40	20	10	10	0	0	10	10	10	10	0	40	20	10	0	400
			02:00 ~ 03:00	100	50	0	30	10	10	10	0	0	10	10	0	10	0	30	10	10	0	290
			03:00 ~ 04:00	80	40	0	30	10	10	10	0	0	10	0	0	10	0	30	10	10	0	250
			04:00 ~ 05:00	80	40	0	30	10	10	10	0	0	10	0	0	10	0	30	10	10	0	250
			05:00 ~ 06:00	100	60	0	30	20	10	10	10	0	10	10	0	10	0	100	20	10	0	400
			06:00 ~ 07:00	200	110	10	60	30	10	10	50	0	10	10	10	10	0	230	30	10	0	790
			07:00 ~ 08:00	400	210	10	120	50	10	20	80	10	10	10	10	10	0	300	50	10	0	1310
			08:00 ~ 09:00	500	260	10	150	60	10	20	90	10	10	10	10	10	0	250	60	10	0	1470
			09:00 ~ 10:00	440	230	10	130	50	10	20	80	10	10	10	10	10	0	220	50	10	0	1300
			10:00 ~ 11:00	430	220	10	130	50	10	20	70	10	10	10	10	10	0	220	50	10	0	1270
			11:00 ~ 12:00	450	230	10	140	50	10	20	70	10	10	10	10	10	0	210	50	10	0	1300
			12:00 ~ 13:00	340	170	10	80	30	10	10	60	10	10	10	10	10	0	190	40	10	0	1000
			13:00 ~ 14:00	340	180	10	80	30	10	10	60	10	10	10	10	10	0	190	40	10	0	1010
			14:00 ~ 15:00	350	180	10	80	30	10	10	70	10	10	10	10	10	0	190	40	10	0	1030
			15:00 ~ 16:00	350	180	10	80	30	10	10	70	10	10	10	10	10	0	190	40	10	0	1030
			16:00 ~ 17:00	370	190	10	90	30	10	10	70	10	10	10	10	10	0	190	40	10	0	1070
			17:00 ~ 18:00	360	180	10	90	30	10	10	80	10	10	10	10	10	0	200	40	10	0	1070
			18:00 ~ 19:00	390	200	10	90	40	10	10	80	10	10	10	10	10	0	210	50	10	0	1150
			19:00 ~ 20:00	340	180	10	80	30	10	10	60	10	10	10	10	10	0	170	40	10	0	990
			20:00 ~ 21:00	290	150	10	70	30	10	10	40	10	10	10	10	10	0	160	40	10	0	870
			21:00 ~ 22:00	300	150	10	70	30	10	10	40	10	10	10	10	10	0	150	40	10	0	870
			22:00 ~ 23:00	280	140	10	70	30	10	10	40	10	10	10	10	10	0	140	30	10	0	820
			23:00 ~ 00:00	230	120	10	60	20	10	10	30	10	10	10	10	10	0	130	30	10	0	710
			Whole Day Total (veh)	7050	3640	200	1890	750	240	290	1160	170	240	220	200	240	0	3850	860	240	0	21240

Road No.	Road Name	Bound	Hour	PC	TAXI	LGV3	LGV4	LGV6	HGV7	HGV8	PLB	PV4	PV5	NFB6	NFB7	NFB8	FBSD	FBDD	MC	HGV9	NFB9	Total
235	To Kwa Wan Road	SB	**00:00 ~ 01:00**	200	110	10	70	30	10	10	10	0	10	10	10	10	0	60	30	10	0	590
			01:00 ~ 02:00	140	70	10	50	20	10	10	0	0	10	10	10	10	0	30	20	10	0	410
			02:00 ~ 03:00	100	50	0	40	20	10	10	0	0	10	10	0	10	0	20	10	10	0	300
			03:00 ~ 04:00	80	40	0	30	10	10	10	0	0	10	0	0	10	0	20	10	10	0	240
			04:00 ~ 05:00	80	40	0	30	10	10	10	0	0	10	0	0	10	0	20	10	10	0	240
			05:00 ~ 06:00	110	60	0	40	20	10	10	10	0	10	10	0	10	0	70	20	10	0	390
			06:00 ~ 07:00	210	110	10	70	30	10	10	40	0	10	10	10	10	0	180	30	10	0	750
			07:00 ~ 08:00	410	210	10	140	50	10	20	60	10	10	10	10	10	0	220	50	10	0	1240
			08:00 ~ 09:00	510	260	10	180	70	10	20	70	10	10	10	10	10	0	190	60	10	0	1440
			09:00 ~ 10:00	450	230	10	160	60	10	20	60	10	10	10	10	10	0	170	50	10	0	1280
			10:00 ~ 11:00	440	220	10	150	60	10	20	50	10	10	10	10	10	0	160	50	10	0	1230
			11:00 ~ 12:00	460	230	10	160	60	10	20	50	10	10	10	10	10	0	160	50	10	0	1270
			12:00 ~ 13:00	400	200	10	60	30	10	10	60	10	10	10	10	10	0	170	50	10	0	1060
			13:00 ~ 14:00	410	210	10	70	30	10	10	60	10	10	10	10	10	0	180	50	10	0	1100
			14:00 ~ 15:00	410	210	10	70	30	10	10	60	10	10	10	10	10	0	180	50	10	0	1100
			15:00 ~ 16:00	420	210	10	70	30	10	10	60	10	10	10	10	10	0	180	50	10	0	1110
			16:00 ~ 17:00	430	220	10	70	30	10	10	60	10	10	10	10	10	0	180	50	10	0	1130
			17:00 ~ 18:00	430	220	10	70	30	10	10	70	10	10	10	10	10	0	180	50	10	0	1140
			18:00 ~ 19:00	460	230	10	70	30	10	10	70	10	10	10	10	10	0	190	50	10	0	1190
			19:00 ~ 20:00	410	210	10	70	30	10	10	60	10	10	10	10	10	0	160	50	10	0	1080
			20:00 ~ 21:00	340	180	10	60	20	10	10	40	10	10	10	10	10	0	140	40	10	0	910
			21:00 ~ 22:00	350	180	10	60	20	10	10	40	10	10	10	10	10	0	140	40	10	0	920
			22:00 ~ 23:00	330	170	10	50	20	10	10	40	10	10	10	10	10	0	130	40	10	0	870
			23:00 ~ 00:00	270	140	10	40	20	10	10	30	10	10	10	10	10	0	120	30	10	0	740
			Whole Day Total (veh)	7850	4010	200	1880	760	240	290	1000	170	240	220	200	240	0	3250	940	240	0	21730

Road No.	Road Name	Bound	Hour	PC	TAXI	LGV3	LGV4	LGV6	HGV7	HGV8	PLB	PV4	PV5	NFB6	NFB7	NFB8	FBSD	FBDD	MC	HGV9	NFB9	Total
236	Chi Kiang Street	EB	**00:00 ~ 01:00**	10	10	0	10	0	0	0	0	0	0	0	0	0	0	10	10	0	0	50
			01:00 ~ 02:00	10	10	0	10	0	0	0	0	0	0	0	0	0	0	10	10	0	0	50
			02:00 ~ 03:00	10	10	0	10	0	0	0	0	0	0	0	0	0	0	10	0	0	0	40
			03:00 ~ 04:00	10	10	0	10	0	0	0	0	0	0	0	0	0	0	10	0	0	0	40
			04:00 ~ 05:00	10	10	0	10	0	0	0	0	0	0	0	0	0	0	10	0	0	0	40
			05:00 ~ 06:00	10	10	0	10	0	0	0	0	0	0	0	0	0	0	10	0	0	0	40
			06:00 ~ 07:00	10	10	0	10	0	0	0	10	0	0	0	0	0	0	10	10	0	0	60
			07:00 ~ 08:00	20	10	0	10	10	0	0	10	0	0	0	0	0	0	10	10	0	0	80
			08:00 ~ 09:00	20	10	0	10	10	0	0	10	0	0	0	0	0	0	10	10	0	0	80
			09:00 ~ 10:00	20	10	0	10	10	0	0	10	0	0	0	0	0	0	10	10	0	0	80
			10:00 ~ 11:00	20	10	0	10	10	0	0	10	0	0	0	0	0	0	10	10	0	0	80
			11:00 ~ 12:00	20	10	0	10	10	0	0	10	0	0	0	0	0	0	10	10	0	0	80
			12:00 ~ 13:00	30	20	0	20	10	10	10	10	0	10	0	0	0	0	10	10	0	0	140
			13:00 ~ 14:00	30	20	0	20	10	10	10	10	0	10	0	0	0	0	10	10	0	0	140
			14:00 ~ 15:00	30	20	0	20	10	10	10	10	0	10	0	0	0	0	10	10	0	0	140
			15:00 ~ 16:00	30	20	0	20	10	10	10	10	0	10	0	0	0	0	10	10	0	0	140
			16:00 ~ 17:00	40	20	0	20	10	10	10	10	0	10	0	0	0	0	10	10	0	0	150
			17:00 ~ 18:00	40	20	0	20	10	10	10	10	0	10	0	0	0	0	10	10	0	0	150
			18:00 ~ 19:00	40	20	0	20	10	10	10	10	0	10	0	0	0	0	10	10	0	0	150
			19:00 ~ 20:00	30	20	0	20	10	10	10	10	0	10	0	0	0	0	10	10	0	0	140
			20:00 ~ 21:00	30	20	0	20	10	10	10	10	0	10	0	0	0	0	10	10	0	0	140
			21:00 ~ 22:00	30	20	0	20	10	10	10	10	0	10	0	0	0	0	10	10	0	0	140
			22:00 ~ 23:00	30	20	0	20	10	10	10	10	0	10	0	0	0	0	10	10	0	0	140
			23:00 ~ 00:00	20	10	0	10	10	10	10	10	0	10	0	0	0	0	10	10	0	0	110
			Whole Day Total (veh)	550	350	0	350	170	120	120	180	0	120	0	0	0	0	240	200	0	0	2400

Road No.	Road Name	Bound	Hour	PC	TAXI	LGV3	LGV4	LGV6	HGV7	HGV8	PLB	PV4	PV5	NFB6	NFB7	NFB8	FBSD	FBDD	MC	HGV9	NFB9	Total
237	Bailey Street	EB	**00:00 ~ 01:00**	10	0	0	0	0	0	0	0	0	0	0	0	0	0	10	0	0	0	20
			01:00 ~ 02:00	10	0	0	0	0	0	0	0	0	0	0	0	0	0	10	0	0	0	20
			02:00 ~ 03:00	10	0	0	0	0	0	0	0	0	0	0	0	0	0	0	0	0	0	10
			03:00 ~ 04:00	0	0	0	0	0	0	0	0	0	0	0	0	0	0	0	0	0	0	0
			04:00 ~ 05:00	0	0	0	0	0	0	0	0	0	0	0	0	0	0	0	0	0	0	0
			05:00 ~ 06:00	10	0	0	0	0	0	0	0	0	0	0	0	0	0	10	0	0	0	20
			06:00 ~ 07:00	10	0	0	0	0	0	0	10	0	0	0	0	0	0	10	0	0	0	30
			07:00 ~ 08:00	10	10	0	10	0	0	0	10	0	0	0	0	0	0	10	0	0	0	50
			08:00 ~ 09:00	10	10	0	10	0	0	0	10	0	0	0	0	0	0	10	0	0	0	50
			09:00 ~ 10:00	10	10	0	10	0	0	0	10	0	0	0	0	0	0	10	0	0	0	50
			10:00 ~ 11:00	10	10	0	10	0	0	0	10	0	0	0	0	0	0	10	0	0	0	50
			11:00 ~ 12:00	10	10	0	10	0	0	0	10	0	0	0	0	0	0	10	0	0	0	50
			12:00 ~ 13:00	10	10	0	0	0	0	0	10	0	0	0	0	0	0	10	0	0	0	40
			13:00 ~ 14:00	10	10	0	0	0	0	0	10	0	0	0	0	0	0	10	0	0	0	40
			14:00 ~ 15:00	10	10	0	0	0	0	0	10	0	0	0	0	0	0	10	0	0	0	40
			15:00 ~ 16:00	10	10	0	0	0	0	0	10	0	0	0	0	0	0	10	0	0	0	40
			16:00 ~ 17:00	10	10	0	0	0	0	0	10	0	0	0	0	0	0	10	0	0	0	40
			17:00 ~ 18:00	10	10	0	0	0	0	0	10	0	0	0	0	0	0	10	0	0	0	40
			18:00 ~ 19:00	10	10	0	0	0	0	0	10	0	0	0	0	0	0	10	0	0	0	40
			19:00 ~ 20:00	10	10	0	0	0	0	0	10	0	0	0	0	0	0	10	0	0	0	40
			20:00 ~ 21:00	10	10	0	0	0	0	0	10	0	0	0	0	0	0	10	0	0	0	40
			21:00 ~ 22:00	10	10	0	0	0	0	0	10	0	0	0	0	0	0	10	0	0	0	40
			22:00 ~ 23:00	10	10	0	0	0	0	0	10	0	0	0	0	0	0	10	0	0	0	40
			23:00 ~ 00:00	10	10	0	0	0	0	0	10	0	0	0	0	0	0	10	0	0	0	40
			Whole Day Total (veh)	220	170	0	50	0	0	0	180	0	0	0	0	0	0	210	0	0	0	830
238	Wan On Street	NB	**00:00 ~ 01:00**	10	10	0	0	0	0	0	0	0	0	0	0	0	0	0	0	0	0	20
			01:00 ~ 02:00	10	10	0	0	0	0	0	0	0	0	0	0	0	0	0	0	0	0	20
			02:00 ~ 03:00	10	10	0	0	0	0	0	0	0	0	0	0	0	0	0	0	0	0	20
			03:00 ~ 04:00	10	10	0	0	0	0	0	0	0	0	0	0	0	0	0	0	0	0	20
			04:00 ~ 05:00	10	10	0	0	0	0	0	0	0	0	0	0	0	0	0	0	0	0	20
			05:00 ~ 06:00	10	10	0	0	0	0	0	0	0	0	0	0	0	0	0	0	0	0	20
			06:00 ~ 07:00	10	10	0	0	0	0	0	0	0	0	0	0	0	0	0	0	0	0	20
			07:00 ~ 08:00	10	10	0	10	0	0	0	0	0	0	0	0	0	0	0	10	0	0	40
			08:00 ~ 09:00	20	10	0	10	0	0	0	0	0	0	0	0	0	0	0	10	0	0	50
			09:00 ~ 10:00	10	10	0	10	0	0	0	0	0	0	0	0	0	0	0	10	0	0	40
			10:00 ~ 11:00	10	10	0	10	0	0	0	0	0	0	0	0	0	0	0	10	0	0	40
			11:00 ~ 12:00	10	10	0	10	0	0	0	0	0	0	0	0	0	0	0	10	0	0	40
			12:00 ~ 13:00	10	10	0	10	0	0	0	0	0	0	0	0	0	0	0	10	0	0	40
			13:00 ~ 14:00	10	10	0	10	0	0	0	0	0	0	0	0	0	0	0	10	0	0	40
			14:00 ~ 15:00	10	10	0	10	0	0	0	0	0	0	0	0	0	0	0	10	0	0	40
			15:00 ~ 16:00	10	10	0	10	0	0	0	0	0	0	0	0	0	0	0	10	0	0	40
			16:00 ~ 17:00	10	10	0	10	0	0	0	0	0	0	0	0	0	0	0	10	0	0	40
			17:00 ~ 18:00	10	10	0	10	0	0	0	0	0	0	0	0	0	0	0	10	0	0	40
			18:00 ~ 19:00	20	10	0	10	0	0	0	0	0	0	0	0	0	0	0	10	0	0	50
			19:00 ~ 20:00	10	10	0	10	0	0	0	0	0	0	0	0	0	0	0	10	0	0	40
			20:00 ~ 21:00	10	10	0	10	0	0	0	0	0	0	0	0	0	0	0	10	0	0	40
			21:00 ~ 22:00	10	10	0	10	0	0	0	0	0	0	0	0	0	0	0	10	0	0	40
			22:00 ~ 23:00	10	10	0	10	0	0	0	0	0	0	0	0	0	0	0	10	0	0	40
			23:00 ~ 00:00	10	10	0	10	0	0	0	0	0	0	0	0	0	0	0	10	0	0	40
			Whole Day Total (veh)	260	240	0	170	0	0	0	0	0	0	0	0	0	0	0	170	0	0	840
239	Wan On Street	SB	**00:00 ~ 01:00**	10	10	0	0	0	0	0	0	0	0	0	0	0	0	0	0	0	0	20
			01:00 ~ 02:00	10	10	0	0	0	0	0	0	0	0	0	0	0	0	0	0	0	0	20
			02:00 ~ 03:00	10	10	0	0	0	0	0	0	0	0	0	0	0	0	0	0	0	0	20
			03:00 ~ 04:00	10	10	0	0	0	0	0	0	0	0	0	0	0	0	0	0	0	0	20
			04:00 ~ 05:00	10	10	0	0	0	0	0	0	0	0	0	0	0	0	0	0	0	0	20
			05:00 ~ 06:00	10	10	0	0	0	0	0	0	0	0	0	0	0	0	0	0	0	0	20
			06:00 ~ 07:00	10	10	0	0	0	0	0	0	0	0	0	0	0	0	0	0	0	0	20
			07:00 ~ 08:00	10	10	0	10	0	0	0	0	0	0	0	0	0	0	0	10	0	0	40
			08:00 ~ 09:00	20	10	0	10	0	0	0	0	0	0	0	0	0	0	0	10	0	0	50
			09:00 ~ 10:00	10	10	0	10	0	0	0	0	0	0	0	0	0	0	0	10	0	0	40
			10:00 ~ 11:00	10	10	0	10	0	0	0	0	0	0	0	0	0	0	0	10	0	0	40
			11:00 ~ 12:00	10	10	0	10	0	0	0	0	0	0	0	0	0	0	0	10	0	0	40
			12:00 ~ 13:00	10	10	0	10	0	0	0	0	0	0	0	0	0	0	0	10	0	0	40
			13:00 ~ 14:00	10	10	0	10	0	0	0	0	0	0	0	0	0	0	0	10	0	0	40
			14:00 ~ 15:00	10	10	0	10	0	0	0	0	0	0	0	0	0	0	0	10	0	0	40
			15:00 ~ 16:00	10	10	0	10	0	0	0	0	0	0	0	0	0	0	0	10	0	0	40
			16:00 ~ 17:00	10	10	0	10	0	0	0	0	0	0	0	0	0	0	0	10	0	0	40
			17:00 ~ 18:00	10	10	0	10	0	0	0	0	0	0	0	0	0	0	0	10	0	0	40
			18:00 ~ 19:00	20	10	0	10	0	0	0	0	0	0	0	0	0	0	0	10	0	0	50
			19:00 ~ 20:00	10	10	0	10	0	0	0	0	0	0	0	0	0	0	0	10	0	0	40
			20:00 ~ 21:00	10	10	0	10	0	0	0	0	0	0	0	0	0	0	0	10	0	0	40
			21:00 ~ 22:00	10	10	0	10	0	0	0	0	0	0	0	0	0	0	0	10	0	0	40
			22:00 ~ 23:00	10	10	0	10	0	0	0	0	0	0	0	0	0	0	0	10	0	0	40
			23:00 ~ 00:00	10	10	0	10	0	0	0	0	0	0	0	0	0	0	0	10	0	0	40
			Whole Day Total (veh)	260	240	0	170	0	0	0	0	0	0	0	0	0	0	0	170	0	0	840
240	Ha Heung Road	NB	**00:00 ~ 01:00**	10	10	0	0	0	0	0	0	0	0	0	0	0	0	0	0	0	0	20
			01:00 ~ 02:00	10	10	0	0	0	0	0	0	0	0	0	0	0	0	0	0	0	0	20
			02:00 ~ 03:00	10	10	0	0	0	0	0	0	0	0	0	0	0	0	0	0	0	0	20
			03:00 ~ 04:00	10	10	0	0	0	0	0	0	0	0	0	0	0	0	0	0	0	0	20
			04:00 ~ 05:00	10	10	0	0	0	0	0	0	0	0	0	0	0	0	0	0	0	0	20
			05:00 ~ 06:00	10	10	0	0	0	0	0	0	0	0	0	0	0	0	0	0	0	0	20
			06:00 ~ 07:00	10	10	0	0	0	0	0	0	0	0	0	0	0	0	0	0	0	0	20
			07:00 ~ 08:00	10	10	0	10	0	0	0	0	0	0	0	0	0	0	0	10	0	0	40
			08:00 ~ 09:00	20	10	0	10	0	0	0	0	0	0	0	0	0	0	0	10	0	0	50
			09:00 ~ 10:00	10	10	0	10	0	0	0	0	0	0	0	0	0	0	0	10	0	0	40
			10:00 ~ 11:00	10	10	0	10	0	0	0	0	0	0	0	0	0	0	0	10	0	0	40
			11:00 ~ 12:00	10	10	0	10	0	0	0	0	0	0	0	0	0	0	0	10	0	0	40
			12:00 ~ 13:00	250	130	0	10	10	10	10	10	10	10	10	10	10	0	10	30	0	0	520
			13:00 ~ 14:00	260	130	0	20	10	10	10	10	10	10	10	10	10	0	10	30	0	0	540
			14:00 ~ 15:00	260	130	0	20	10	10	10	10	10	10	10	10	10	0	10	30	0	0	540
			15:00 ~ 16:00	260	130	0	20	10	10	10	10	10	10	10	10	10	0	10	30	0	0	540
			16:00 ~ 17:00	270	140	0	20	10	10	10	10	10	10	10	10	10	0	10	30	0	0	560
			17:00 ~ 18:00	270	140	0	20	10	10	10	10	10	10	10	10	10	0	10	30	0	0	560
			18:00 ~ 19:00	290	150	0	20	10	10	10	10	10	10	10	10	10	0	10	30	0	0	590
			19:00 ~ 20:00	260	130	0	20	10	10	10	10	10	10	10	10	10	0	10	30	0	0	540
			20:00 ~ 21:00	220	110	0	10	10	10	10	0	10	10	10	10	10	0	10	30	0	0	460
			21:00 ~ 22:00	220	110	0	10	10	10	10	0	10	10	10	10	10	0	10	30	0	0	460
			22:00 ~ 23:00	210	110	0	10	10	10	10	0	10	10	10	10	10	0	10	30	0	0	450
			23:00 ~ 00:00	170	90	0	10	10	10	10	0	10	10	10	10	10	0	10	20	0	0	380
			Whole Day Total (veh)	3070	1620	0	240	120	120	120	80	120	120	120	120	120	0	120	400	0	0	6490

Road No.	Road Name	Bound	Hour	PC	TAXI	LGV3	LGV4	LGV6	HGV7	HGV8	PLB	PV4	PV5	NFB6	NFB7	NFB8	FBSD	FBDD	MC	HGV9	NFB9	Total
241	Ha Heung Road	NB	**00:00 ~ 01:00**	80	40	0	10	10	0	10	0	0	10	0	0	0	0	10	10	0	0	180
			01:00 ~ 02:00	50	30	0	10	10	0	10	0	0	10	0	0	0	0	0	10	0	0	130
			02:00 ~ 03:00	40	20	0	10	10	0	0	0	0	10	0	0	0	0	0	10	0	0	100
			03:00 ~ 04:00	30	20	0	10	10	0	0	0	0	0	0	0	0	0	0	10	0	0	80
			04:00 ~ 05:00	30	20	0	10	10	0	0	0	0	0	0	0	0	0	0	10	0	0	80
			05:00 ~ 06:00	40	20	0	10	10	0	0	0	0	10	0	0	0	0	10	10	0	0	110
			06:00 ~ 07:00	80	40	0	10	10	0	10	10	0	10	0	0	0	0	10	10	0	0	190
			07:00 ~ 08:00	150	80	0	20	10	10	10	10	0	10	10	10	10	0	10	20	10	0	370
			08:00 ~ 09:00	190	100	0	30	10	10	10	10	0	10	10	10	10	0	10	20	10	0	440
			09:00 ~ 10:00	170	90	0	20	10	10	10	10	0	10	10	10	10	0	10	20	10	0	400
			10:00 ~ 11:00	160	80	0	20	10	10	10	10	0	10	10	10	10	0	10	20	10	0	380
			11:00 ~ 12:00	170	90	0	20	10	10	10	10	0	10	10	10	10	0	10	20	10	0	400
			12:00 ~ 13:00	20	10	0	10	10	0	10	0	0	0	0	0	0	0	0	10	0	0	70
			13:00 ~ 14:00	20	10	0	10	10	0	10	0	0	0	0	0	0	0	0	10	0	0	70
			14:00 ~ 15:00	20	10	0	10	10	0	10	0	0	0	0	0	0	0	0	10	0	0	70
			15:00 ~ 16:00	20	10	0	10	10	0	10	0	0	0	0	0	0	0	0	10	0	0	70
			16:00 ~ 17:00	20	10	0	10	10	0	10	0	0	0	0	0	0	0	0	10	0	0	70
			17:00 ~ 18:00	20	10	0	10	10	0	10	0	0	0	0	0	0	0	0	10	0	0	70
			18:00 ~ 19:00	20	10	0	10	10	0	10	0	0	0	0	0	0	0	0	10	0	0	70
			19:00 ~ 20:00	20	10	0	10	10	0	10	0	0	0	0	0	0	0	0	10	0	0	70
			20:00 ~ 21:00	10	10	0	10	10	0	10	0	0	0	0	0	0	0	0	10	0	0	60
			21:00 ~ 22:00	20	10	0	10	10	0	10	0	0	0	0	0	0	0	0	10	0	0	70
			22:00 ~ 23:00	10	10	0	10	10	0	10	0	0	0	0	0	0	0	0	10	0	0	60
			23:00 ~ 00:00	10	10	0	10	10	0	10	0	0	0	0	0	0	0	0	10	0	0	60
			Whole Day Total (veh)	1400	750	0	300	240	50	200	60	0	100	50	50	50	0	80	290	50	0	3670

Road No.	Road Name	Bound	Hour	PC	TAXI	LGV3	LGV4	LGV6	HGV7	HGV8	PLB	PV4	PV5	NFB6	NFB7	NFB8	FBSD	FBDD	MC	HGV9	NFB9	Total
242	Chun Tin Street	EB	**00:00 ~ 01:00**	10	0	0	0	0	0	0	0	0	0	0	0	0	0	0	0	0	0	10
			01:00 ~ 02:00	10	0	0	0	0	0	0	0	0	0	0	0	0	0	0	0	0	0	10
			02:00 ~ 03:00	0	0	0	0	0	0	0	0	0	0	0	0	0	0	0	0	0	0	0
			03:00 ~ 04:00	0	0	0	0	0	0	0	0	0	0	0	0	0	0	0	0	0	0	0
			04:00 ~ 05:00	0	0	0	0	0	0	0	0	0	0	0	0	0	0	0	0	0	0	0
			05:00 ~ 06:00	0	0	0	0	0	0	0	0	0	0	0	0	0	0	0	0	0	0	0
			06:00 ~ 07:00	10	0	0	0	0	0	0	0	0	0	0	0	0	0	0	0	0	0	10
			07:00 ~ 08:00	10	10	0	10	0	0	0	0	0	0	0	0	0	0	0	0	0	0	30
			08:00 ~ 09:00	10	10	0	10	0	0	0	0	0	0	0	0	0	0	0	0	0	0	30
			09:00 ~ 10:00	10	10	0	10	0	0	0	0	0	0	0	0	0	0	0	0	0	0	30
			10:00 ~ 11:00	10	10	0	10	0	0	0	0	0	0	0	0	0	0	0	0	0	0	30
			11:00 ~ 12:00	10	10	0	10	0	0	0	0	0	0	0	0	0	0	0	0	0	0	30
			12:00 ~ 13:00	10	10	0	10	10	0	10	0	0	0	0	0	0	0	0	10	0	0	60
			13:00 ~ 14:00	10	10	0	10	10	0	10	0	0	0	0	0	0	0	0	10	0	0	60
			14:00 ~ 15:00	10	10	0	10	10	0	10	0	0	0	0	0	0	0	0	10	0	0	60
			15:00 ~ 16:00	10	10	0	10	10	0	10	0	0	0	0	0	0	0	0	10	0	0	60
			16:00 ~ 17:00	10	10	0	10	10	0	10	0	0	0	0	0	0	0	0	10	0	0	60
			17:00 ~ 18:00	10	10	0	10	10	0	10	0	0	0	0	0	0	0	0	10	0	0	60
			18:00 ~ 19:00	10	10	0	10	10	0	10	0	0	0	0	0	0	0	0	10	0	0	60
			19:00 ~ 20:00	10	10	0	10	10	0	10	0	0	0	0	0	0	0	0	10	0	0	60
			20:00 ~ 21:00	10	10	0	10	10	0	10	0	0	0	0	0	0	0	0	10	0	0	60
			21:00 ~ 22:00	10	10	0	10	10	0	10	0	0	0	0	0	0	0	0	10	0	0	60
			22:00 ~ 23:00	10	10	0	10	10	0	10	0	0	0	0	0	0	0	0	10	0	0	60
			23:00 ~ 00:00	10	10	0	10	10	0	10	0	0	0	0	0	0	0	0	10	0	0	60
			Whole Day Total (veh)	200	170	0	170	120	0	120	0	0	0	0	0	0	0	0	120	0	0	900

Appendix C3 Traffic Forecast for Year 2043 AQIA

24 Hours Daily Traffic Forecast for Each Road in 2043

Road No.	Road Name	Bound	Hour	PC	TAXI	LGV3	LGV4	LGV6	HGV7	HGV8	PLB	PV4	PV5	NFB6	NFB7	NFB8	FBSD	FBDD	MC	HGV9	NFB9	Total
1	Shun Yung Street	NB	**00:00 ~ 01:00**	130	70	0	30	10	10	10	0	0	10	10	0	10	0	10	20	10	0	330
			01:00 ~ 02:00	90	50	0	20	10	10	10	0	0	10	10	0	10	0	10	10	10	0	250
			02:00 ~ 03:00	60	30	0	20	10	10	10	0	0	10	0	0	10	0	10	10	0	0	180
			03:00 ~ 04:00	50	30	0	10	10	0	10	0	0	10	0	0	0	0	10	10	0	0	140
			04:00 ~ 05:00	50	30	0	10	10	0	10	0	0	10	0	0	0	0	10	10	0	0	140
			05:00 ~ 06:00	70	40	0	20	10	10	10	0	0	10	0	0	10	0	10	10	0	0	200
			06:00 ~ 07:00	130	70	0	30	10	10	10	10	0	10	10	0	10	0	10	20	10	0	340
			07:00 ~ 08:00	250	130	10	50	20	10	10	10	10	10	10	10	10	0	10	30	10	0	590
			08:00 ~ 09:00	320	160	10	70	30	10	10	10	10	10	10	10	10	0	10	40	10	0	730
			09:00 ~ 10:00	280	140	10	60	20	10	10	10	10	10	10	10	10	0	10	30	10	0	640
			10:00 ~ 11:00	270	140	10	60	20	10	10	10	10	10	10	10	10	0	10	30	10	0	630
			11:00 ~ 12:00	280	150	10	60	20	10	10	10	10	10	10	10	10	0	10	30	10	0	650
			12:00 ~ 13:00	170	90	10	50	20	10	10	10	0	10	10	10	10	0	10	20	10	0	450
			13:00 ~ 14:00	170	90	10	60	20	10	10	10	0	10	10	10	10	0	10	20	10	0	460
			14:00 ~ 15:00	180	90	10	60	20	10	10	10	0	10	10	10	10	0	10	20	10	0	470
			15:00 ~ 16:00	180	90	10	60	20	10	10	10	0	10	10	10	10	0	10	20	10	0	470
			16:00 ~ 17:00	180	100	10	60	20	10	10	10	0	10	10	10	10	0	10	20	10	0	480
			17:00 ~ 18:00	180	90	10	60	20	10	10	10	0	10	10	10	10	0	10	20	10	0	470
			18:00 ~ 19:00	190	100	10	60	20	10	10	10	0	10	10	10	10	0	10	20	10	0	490
			19:00 ~ 20:00	170	90	10	60	20	10	10	10	0	10	10	10	10	0	10	20	10	0	460
			20:00 ~ 21:00	150	80	10	50	20	10	10	10	0	10	10	10	10	0	10	20	10	0	420
			21:00 ~ 22:00	150	80	10	50	20	10	10	10	0	10	10	10	10	0	10	20	10	0	420
			22:00 ~ 23:00	140	70	10	50	20	10	10	10	0	10	10	10	10	0	10	20	10	0	400
			23:00 ~ 00:00	120	60	10	40	20	10	10	10	0	10	10	10	10	0	10	20	10	0	360
			Whole Day Total (veh)	3960	2070	170	1100	420	220	240	180	50	240	200	170	220	0	240	490	200	0	10170
2	Shun Yung Street	SB	**00:00 ~ 01:00**	50	30	0	20	10	0	10	0	0	10	0	0	0	0	10	10	0	0	150
			01:00 ~ 02:00	30	20	0	10	10	0	10	0	0	10	0	0	0	0	10	10	0	0	110
			02:00 ~ 03:00	20	10	0	10	10	0	10	0	0	0	0	0	0	0	10	10	0	0	80
			03:00 ~ 04:00	20	10	0	10	10	0	0	0	0	0	0	0	0	0	10	10	0	0	70
			04:00 ~ 05:00	20	10	0	10	10	0	0	0	0	0	0	0	0	0	10	10	0	0	70
			05:00 ~ 06:00	30	20	0	10	10	0	10	0	0	0	0	0	0	0	10	10	0	0	100
			06:00 ~ 07:00	50	30	0	20	10	0	10	10	0	10	0	0	0	0	10	10	0	0	160
			07:00 ~ 08:00	90	50	0	30	10	10	10	10	0	10	10	0	10	0	20	10	10	0	280
			08:00 ~ 09:00	110	60	0	30	10	10	10	10	0	10	10	0	10	0	20	20	10	0	320
			09:00 ~ 10:00	100	50	0	30	10	10	10	10	0	10	10	0	10	0	10	10	10	0	280
			10:00 ~ 11:00	90	50	0	30	10	10	10	10	0	10	10	0	10	0	10	10	10	0	270
			11:00 ~ 12:00	100	50	0	30	10	10	10	10	0	10	10	0	10	0	10	10	10	0	280
			12:00 ~ 13:00	110	60	0	20	10	10	10	10	0	10	10	0	10	0	10	20	10	0	300
			13:00 ~ 14:00	110	60	0	20	10	10	10	10	0	10	10	0	10	0	10	20	10	0	300
			14:00 ~ 15:00	110	60	0	20	10	10	10	10	0	10	10	0	10	0	10	20	10	0	300
			15:00 ~ 16:00	110	60	0	20	10	10	10	10	0	10	10	0	10	0	10	20	10	0	300
			16:00 ~ 17:00	120	60	0	20	10	10	10	10	0	10	10	0	10	0	10	20	10	0	310
			17:00 ~ 18:00	120	60	0	20	10	10	10	10	0	10	10	0	10	0	10	20	10	0	310
			18:00 ~ 19:00	120	60	0	30	10	10	10	10	0	10	10	0	10	0	10	20	10	0	320
			19:00 ~ 20:00	110	60	0	20	10	10	10	10	0	10	10	0	10	0	10	20	10	0	300
			20:00 ~ 21:00	90	50	0	20	10	10	10	10	0	10	10	0	10	0	10	10	10	0	260
			21:00 ~ 22:00	100	50	0	20	10	10	10	10	0	10	10	0	10	0	10	10	10	0	270
			22:00 ~ 23:00	90	50	0	20	10	10	10	10	0	10	10	0	10	0	10	10	10	0	260
			23:00 ~ 00:00	70	40	0	20	10	10	10	10	0	10	10	0	10	0	10	10	10	0	230
			Whole Day Total (veh)	1970	1060	0	490	240	170	220	180	0	200	170	0	170	0	260	330	170	0	5630
3	Pak Kung Street	EB	**00:00 ~ 01:00**	10	10	0	0	0	0	0	0	0	0	0	0	0	0	0	10	0	0	30
			01:00 ~ 02:00	10	10	0	0	0	0	0	0	0	0	0	0	0	0	0	10	0	0	30
			02:00 ~ 03:00	10	10	0	0	0	0	0	0	0	0	0	0	0	0	0	0	0	0	20
			03:00 ~ 04:00	10	10	0	0	0	0	0	0	0	0	0	0	0	0	0	0	0	0	20
			04:00 ~ 05:00	10	10	0	0	0	0	0	0	0	0	0	0	0	0	0	0	0	0	20
			05:00 ~ 06:00	10	10	0	0	0	0	0	0	0	0	0	0	0	0	0	0	0	0	20
			06:00 ~ 07:00	10	10	0	0	0	0	0	0	0	0	0	0	0	0	0	10	0	0	30
			07:00 ~ 08:00	20	10	0	10	0	0	0	0	0	0	0	0	0	0	0	10	0	0	50
			08:00 ~ 09:00	20	10	0	10	0	0	0	0	0	0	0	0	0	0	0	10	0	0	50
			09:00 ~ 10:00	20	10	0	10	0	0	0	0	0	0	0	0	0	0	0	10	0	0	50
			10:00 ~ 11:00	20	10	0	10	0	0	0	0	0	0	0	0	0	0	0	10	0	0	50
			11:00 ~ 12:00	20	10	0	10	0	0	0	0	0	0	0	0	0	0	0	10	0	0	50
			12:00 ~ 13:00	20	10	0	10	10	0	0	0	0	0	0	0	0	0	0	10	0	0	60
			13:00 ~ 14:00	20	10	0	10	10	0	0	0	0	0	0	0	0	0	0	10	0	0	60
			14:00 ~ 15:00	20	10	0	10	10	0	0	0	0	0	0	0	0	0	0	10	0	0	60
			15:00 ~ 16:00	20	10	0	10	10	0	0	0	0	0	0	0	0	0	0	10	0	0	60
			16:00 ~ 17:00	20	10	0	10	10	0	0	0	0	0	0	0	0	0	0	10	0	0	60
			17:00 ~ 18:00	20	10	0	10	10	0	0	0	0	0	0	0	0	0	0	10	0	0	60
			18:00 ~ 19:00	20	10	0	10	10	0	0	0	0	0	0	0	0	0	0	10	0	0	60
			19:00 ~ 20:00	20	10	0	10	10	0	0	0	0	0	0	0	0	0	0	10	0	0	60
			20:00 ~ 21:00	20	10	0	10	10	0	0	0	0	0	0	0	0	0	0	10	0	0	60
			21:00 ~ 22:00	20	10	0	10	10	0	0	0	0	0	0	0	0	0	0	10	0	0	60
			22:00 ~ 23:00	20	10	0	10	10	0	0	0	0	0	0	0	0	0	0	10	0	0	60
			23:00 ~ 00:00	20	10	0	10	10	0	0	0	0	0	0	0	0	0	0	10	0	0	60
			Whole Day Total (veh)	410	240	0	170	120	0	0	0	0	0	0	0	0	0	0	200	0	0	1140
4	Pak Kung Street	WB	**00:00 ~ 01:00**	20	10	0	10	10	0	0	0	0	0	0	0	0	0	0	10	0	0	70
			01:00 ~ 02:00	10	10	0	10	10	0	0	0	0	0	0	0	0	0	0	10	0	0	60
			02:00 ~ 03:00	10	10	0	10	10	0	0	0	0	0	0	0	0	0	0	10	0	0	60
			03:00 ~ 04:00	10	10	0	10	10	0	0	0	0	0	0	0	0	0	0	10	0	0	50
			04:00 ~ 05:00	10	10	0	10	10	0	0	0	0	0	0	0	0	0	0	10	0	0	50
			05:00 ~ 06:00	10	10	0	10	10	0	0	0	0	0	0	0	0	0	0	10	0	0	60
			06:00 ~ 07:00	20	10	0	10	10	0	0	10	0	0	0	0	0	0	0	10	0	0	80
			07:00 ~ 08:00	30	20	0	10	10	10	10	10	0	0	0	0	0	0	0	10	0	0	120
			08:00 ~ 09:00	30	20	0	20	10	10	10	10	0	0	0	0	0	0	0	10	0	0	130
			09:00 ~ 10:00	30	20	0	10	10	10	10	10	0	0	0	0	0	0	0	10	0	0	120
			10:00 ~ 11:00	30	20	0	10	10	10	10	10	0	0	0	0	0	0	0	10	0	0	120
			11:00 ~ 12:00	30	20	0	10	10	10	10	10	0	0	0	0	0	0	0	10	0	0	120
			12:00 ~ 13:00	80	40	0	20	10	10	10	10	0	10	0	0	10	0	0	10	10	0	230
			13:00 ~ 14:00	90	50	0	20	10	10	10	10	0	10	0	0	10	0	0	10	10	0	250
			14:00 ~ 15:00	90	50	0	20	10	10	10	10	0	10	0	0	10	0	0	10	10	0	250
			15:00 ~ 16:00	90	50	0	20	10	10	10	10	0	10	0	0	10	0	0	10	10	0	250
			16:00 ~ 17:00	90	50	0	20	10	10	10	10	0	10	0	0	10	0	0	10	10	0	250
			17:00 ~ 18:00	90	50	0	20	10	10	10	10	0	10	0	0	10	0	0	10	10	0	250
			18:00 ~ 19:00	100	50	0	20	10	10	10	10	0	10	0	0	10	0	0	10	10	0	260
			19:00 ~ 20:00	90	50	0	20	10	10	10	10	0	10	0	0	10	0	0	10	10	0	250
			20:00 ~ 21:00	70	40	0	20	10	10	10	10	0	10	0	0	10	0	0	10	10	0	220
			21:00 ~ 22:00	70	40	0	20	10	10	10	10	0	10	0	0	10	0	0	10	10	0	220
			22:00 ~ 23:00	70	40	0	20	10	10	10	10	0	10	0	0	10	0	0	10	10	0	220
			23:00 ~ 00:00	60	30	0	20	10	10	10	10	0	10	0	0	10	0	0	10	10	0	200
			Whole Day Total (veh)	1230	710	0	370	240	170	170	180	0	120	0	0	120	0	240	220	120	0	3890

Road No.	Road Name	Bound	Hour	PC	TAXI	LGV3	LGV4	LGV6	HGV7	HGV8	PLB	PV4	PV5	NFB6	NFB7	NFB8	FBSD	FBDD	MC	HGV9	NFB9	Total
5	Ko Shan Road	NB	**00:00 ~ 01:00**	130	70	0	30	10	10	10	0	0	10	10	0	10	0	10	20	10	0	330
			01:00 ~ 02:00	90	50	0	20	10	10	10	0	0	10	10	0	10	0	10	10	10	0	250
			02:00 ~ 03:00	60	30	0	20	10	10	10	0	0	10	0	0	10	0	10	10	0	0	180
			03:00 ~ 04:00	50	30	0	10	10	0	10	0	0	10	0	0	0	0	10	10	0	0	140
			04:00 ~ 05:00	50	30	0	10	10	0	10	0	0	10	0	0	0	0	10	10	0	0	140
			05:00 ~ 06:00	70	40	0	20	10	10	10	0	0	10	0	0	10	0	10	10	0	0	200
			06:00 ~ 07:00	130	70	0	30	10	10	10	10	0	10	10	0	10	0	10	20	10	0	340
			07:00 ~ 08:00	260	130	10	60	20	10	10	10	10	10	10	10	10	0	10	30	10	0	610
			08:00 ~ 09:00	320	160	10	70	30	10	10	10	10	10	10	10	10	0	10	40	10	0	730
			09:00 ~ 10:00	280	150	10	60	30	10	10	10	10	10	10	10	10	0	10	30	10	0	660
			10:00 ~ 11:00	270	140	10	60	20	10	10	10	10	10	10	10	10	0	10	30	10	0	630
			11:00 ~ 12:00	290	150	10	60	30	10	10	10	10	10	10	10	10	0	10	30	10	0	670
			12:00 ~ 13:00	180	90	10	70	30	10	10	10	0	10	10	10	10	0	10	20	10	0	490
			13:00 ~ 14:00	190	100	10	70	30	10	10	10	0	10	10	10	10	0	10	20	10	0	510
			14:00 ~ 15:00	190	100	10	70	30	10	10	10	0	10	10	10	10	0	10	20	10	0	510
			15:00 ~ 16:00	190	100	10	70	30	10	10	10	0	10	10	10	10	0	10	20	10	0	510
			16:00 ~ 17:00	200	100	10	70	30	10	10	10	0	10	10	10	10	0	10	30	10	0	530
			17:00 ~ 18:00	200	100	10	70	30	10	10	10	0	10	10	10	10	0	10	30	10	0	530
			18:00 ~ 19:00	210	110	10	70	30	10	10	10	0	10	10	10	10	0	10	30	10	0	550
			19:00 ~ 20:00	190	100	10	70	30	10	10	10	0	10	10	10	10	0	10	20	10	0	510
			20:00 ~ 21:00	160	80	10	60	20	10	10	10	0	10	10	10	10	0	10	20	10	0	440
			21:00 ~ 22:00	160	80	10	60	20	10	10	10	0	10	10	10	10	0	10	20	10	0	440
			22:00 ~ 23:00	150	80	10	50	20	10	10	10	0	10	10	10	10	0	10	20	10	0	420
			23:00 ~ 00:00	120	60	10	50	20	10	10	10	0	10	10	10	10	0	10	20	10	0	370
			Whole Day Total (veh)	4140	2150	170	1230	520	220	240	180	50	240	200	170	220	0	240	520	200	0	10690

Road No.	Road Name	Bound	Hour	PC	TAXI	LGV3	LGV4	LGV6	HGV7	HGV8	PLB	PV4	PV5	NFB6	NFB7	NFB8	FBSD	FBDD	MC	HGV9	NFB9	Total
6	Ko Shan Road	SB	**00:00 ~ 01:00**	50	30	0	10	10	0	10	0	0	10	0	0	0	0	10	10	0	0	140
			01:00 ~ 02:00	30	20	0	10	10	0	10	0	0	10	0	0	0	0	10	10	0	0	110
			02:00 ~ 03:00	20	10	0	10	10	0	0	0	0	0	0	0	0	0	10	10	0	0	70
			03:00 ~ 04:00	20	10	0	10	10	0	0	0	0	0	0	0	0	0	10	10	0	0	70
			04:00 ~ 05:00	20	10	0	10	10	0	0	0	0	0	0	0	0	0	10	10	0	0	70
			05:00 ~ 06:00	30	20	0	10	10	0	0	0	0	0	0	0	0	0	10	10	0	0	90
			06:00 ~ 07:00	50	30	0	10	10	0	10	10	0	10	0	0	0	0	10	10	0	0	150
			07:00 ~ 08:00	90	50	0	20	10	10	10	10	0	10	10	0	10	0	10	10	10	0	260
			08:00 ~ 09:00	110	60	0	30	10	10	10	10	0	10	10	0	10	0	10	20	10	0	310
			09:00 ~ 10:00	100	50	0	30	10	10	10	10	0	10	10	0	10	0	10	10	10	0	280
			10:00 ~ 11:00	90	50	0	20	10	10	10	10	0	10	10	0	10	0	10	10	10	0	260
			11:00 ~ 12:00	100	50	0	30	10	10	10	10	0	10	10	0	10	0	10	10	10	0	280
			12:00 ~ 13:00	70	40	0	20	10	10	10	10	0	10	0	0	10	0	10	10	0	0	210
			13:00 ~ 14:00	70	40	0	20	10	10	10	10	0	10	0	0	10	0	10	10	0	0	210
			14:00 ~ 15:00	70	40	0	20	10	10	10	10	0	10	0	0	10	0	10	10	0	0	210
			15:00 ~ 16:00	70	40	0	20	10	10	10	10	0	10	0	0	10	0	10	10	0	0	210
			16:00 ~ 17:00	70	40	0	20	10	10	10	10	0	10	0	0	10	0	10	10	0	0	210
			17:00 ~ 18:00	70	40	0	20	10	10	10	10	0	10	0	0	10	0	10	10	0	0	210
			18:00 ~ 19:00	80	40	0	20	10	10	10	10	0	10	0	0	10	0	10	10	0	0	220
			19:00 ~ 20:00	70	40	0	20	10	10	10	10	0	10	0	0	10	0	10	10	0	0	210
			20:00 ~ 21:00	60	30	0	20	10	10	10	10	0	10	0	0	10	0	10	10	0	0	190
			21:00 ~ 22:00	60	30	0	20	10	10	10	10	0	10	0	0	10	0	10	10	0	0	190
			22:00 ~ 23:00	60	30	0	20	10	10	10	10	0	10	0	0	10	0	10	10	0	0	190
			23:00 ~ 00:00	50	30	0	10	10	10	10	10	0	10	0	0	10	0	10	10	0	0	170
			Whole Day Total (veh)	1510	830	0	430	240	170	200	180	0	200	50	0	170	0	240	250	50	0	4520

Road No.	Road Name	Bound	Hour	PC	TAXI	LGV3	LGV4	LGV6	HGV7	HGV8	PLB	PV4	PV5	NFB6	NFB7	NFB8	FBSD	FBDD	MC	HGV9	NFB9	Total
7	Wai Yin Path	WB	**00:00 ~ 01:00**	10	10	0	0	0	0	0	0	0	0	0	0	0	0	0	0	0	0	20
			01:00 ~ 02:00	10	10	0	0	0	0	0	0	0	0	0	0	0	0	0	0	0	0	20
			02:00 ~ 03:00	10	10	0	0	0	0	0	0	0	0	0	0	0	0	0	0	0	0	20
			03:00 ~ 04:00	10	10	0	0	0	0	0	0	0	0	0	0	0	0	0	0	0	0	20
			04:00 ~ 05:00	10	10	0	0	0	0	0	0	0	0	0	0	0	0	0	0	0	0	20
			05:00 ~ 06:00	10	10	0	0	0	0	0	0	0	0	0	0	0	0	0	0	0	0	20
			06:00 ~ 07:00	10	10	0	0	0	0	0	0	0	0	0	0	0	0	0	0	0	0	20
			07:00 ~ 08:00	10	10	0	10	0	0	0	0	0	0	0	0	0	0	0	10	0	0	40
			08:00 ~ 09:00	20	10	0	10	0	0	0	0	0	0	0	0	0	0	0	10	0	0	50
			09:00 ~ 10:00	10	10	0	10	0	0	0	0	0	0	0	0	0	0	0	10	0	0	40
			10:00 ~ 11:00	10	10	0	10	0	0	0	0	0	0	0	0	0	0	0	10	0	0	40
			11:00 ~ 12:00	10	10	0	10	0	0	0	0	0	0	0	0	0	0	0	10	0	0	40
			12:00 ~ 13:00	10	10	0	10	0	0	0	0	0	0	0	0	0	0	0	10	0	0	40
			13:00 ~ 14:00	20	10	0	10	0	0	0	0	0	0	0	0	0	0	0	10	0	0	50
			14:00 ~ 15:00	20	10	0	10	0	0	0	0	0	0	0	0	0	0	0	10	0	0	50
			15:00 ~ 16:00	20	10	0	10	0	0	0	0	0	0	0	0	0	0	0	10	0	0	50
			16:00 ~ 17:00	20	10	0	10	0	0	0	0	0	0	0	0	0	0	0	10	0	0	50
			17:00 ~ 18:00	20	10	0	10	0	0	0	0	0	0	0	0	0	0	0	10	0	0	50
			18:00 ~ 19:00	20	10	0	10	0	0	0	0	0	0	0	0	0	0	0	10	0	0	50
			19:00 ~ 20:00	20	10	0	10	0	0	0	0	0	0	0	0	0	0	0	10	0	0	50
			20:00 ~ 21:00	10	10	0	10	0	0	0	0	0	0	0	0	0	0	0	10	0	0	40
			21:00 ~ 22:00	10	10	0	10	0	0	0	0	0	0	0	0	0	0	0	10	0	0	40
			22:00 ~ 23:00	10	10	0	10	0	0	0	0	0	0	0	0	0	0	0	10	0	0	40
			23:00 ~ 00:00	10	10	0	10	0	0	0	0	0	0	0	0	0	0	0	10	0	0	40
			Whole Day Total (veh)	320	240	0	170	0	0	0	0	0	0	0	0	0	0	0	170	0	0	900

Road No.	Road Name	Bound	Hour	PC	TAXI	LGV3	LGV4	LGV6	HGV7	HGV8	PLB	PV4	PV5	NFB6	NFB7	NFB8	FBSD	FBDD	MC	HGV9	NFB9	Total
8	Wai Yin Path	EB	**00:00 ~ 01:00**	10	10	0	0	0	0	0	0	0	0	0	0	0	0	0	0	0	0	20
			01:00 ~ 02:00	10	10	0	0	0	0	0	0	0	0	0	0	0	0	0	0	0	0	20
			02:00 ~ 03:00	10	10	0	0	0	0	0	0	0	0	0	0	0	0	0	0	0	0	20
			03:00 ~ 04:00	10	10	0	0	0	0	0	0	0	0	0	0	0	0	0	0	0	0	20
			04:00 ~ 05:00	10	10	0	0	0	0	0	0	0	0	0	0	0	0	0	0	0	0	20
			05:00 ~ 06:00	10	10	0	0	0	0	0	0	0	0	0	0	0	0	0	0	0	0	20
			06:00 ~ 07:00	10	10	0	0	0	0	0	0	0	0	0	0	0	0	0	0	0	0	20
			07:00 ~ 08:00	10	10	0	10	0	0	0	0	0	0	0	0	0	0	0	10	0	0	40
			08:00 ~ 09:00	20	10	0	10	0	0	0	0	0	0	0	0	0	0	0	10	0	0	50
			09:00 ~ 10:00	10	10	0	10	0	0	0	0	0	0	0	0	0	0	0	10	0	0	40
			10:00 ~ 11:00	10	10	0	10	0	0	0	0	0	0	0	0	0	0	0	10	0	0	40
			11:00 ~ 12:00	10	10	0	10	0	0	0	0	0	0	0	0	0	0	0	10	0	0	40
			12:00 ~ 13:00	10	10	0	10	0	0	0	0	0	0	0	0	0	0	0	10	0	0	40
			13:00 ~ 14:00	20	10	0	10	0	0	0	0	0	0	0	0	0	0	0	10	0	0	50
			14:00 ~ 15:00	20	10	0	10	0	0	0	0	0	0	0	0	0	0	0	10	0	0	50
			15:00 ~ 16:00	20	10	0	10	0	0	0	0	0	0	0	0	0	0	0	10	0	0	50
			16:00 ~ 17:00	20	10	0	10	0	0	0	0	0	0	0	0	0	0	0	10	0	0	50
			17:00 ~ 18:00	20	10	0	10	0	0	0	0	0	0	0	0	0	0	0	10	0	0	50
			18:00 ~ 19:00	20	10	0	10	0	0	0	0	0	0	0	0	0	0	0	10	0	0	50
			19:00 ~ 20:00	20	10	0	10	0	0	0	0	0	0	0	0	0	0	0	10	0	0	50
			20:00 ~ 21:00	10	10	0	10	0	0	0	0	0	0	0	0	0	0	0	10	0	0	40
			21:00 ~ 22:00	10	10	0	10	0	0	0	0	0	0	0	0	0	0	0	10	0	0	40
			22:00 ~ 23:00	10	10	0	10	0	0	0	0	0	0	0	0	0	0	0	10	0	0	40
			23:00 ~ 00:00	10	10	0	10	0	0	0	0	0	0	0	0	0	0	0	10	0	0	40
			Whole Day Total (veh)	320	240	0	170	0	0	0	0	0	0	0	0	0	0	0	170	0	0	900

Road No.	Road Name	Bound	Hour	PC	TAXI	LGV3	LGV4	LGV6	HGV7	HGV8	PLB	PV4	PV5	NFB6	NFB7	NFB8	FBSD	FBDD	MC	HGV9	NFB9	Total
			00:00 ~ 01:00	130	70	0	30	10	10	10	0	0	10	10	0	10	0	10	20	10	0	330
			01:00 ~ 02:00	90	50	0	20	10	10	10	0	0	10	10	0	10	0	10	10	10	0	250
			02:00 ~ 03:00	60	30	0	20	10	10	10	0	0	10	0	0	10	0	10	10	0	0	180
			03:00 ~ 04:00	50	30	0	10	10	0	10	0	0	10	0	0	0	0	10	10	0	0	140
			04:00 ~ 05:00	50	30	0	10	10	0	10	0	0	10	0	0	0	0	10	10	0	0	140
			05:00 ~ 06:00	70	40	0	20	10	10	10	0	0	10	0	0	10	0	10	10	0	0	200
			06:00 ~ 07:00	130	70	0	30	10	10	10	10	0	10	10	0	10	0	10	20	10	0	340
			07:00 ~ 08:00	260	130	10	60	20	10	10	10	10	10	10	10	10	0	10	30	10	0	610
			08:00 ~ 09:00	320	160	10	70	30	10	10	10	10	10	10	10	10	0	10	40	10	0	730
			09:00 ~ 10:00	280	150	10	60	30	10	10	10	10	10	10	10	10	0	10	30	10	0	660
			10:00 ~ 11:00	270	140	10	60	20	10	10	10	10	10	10	10	10	0	10	30	10	0	630
			11:00 ~ 12:00	290	150	10	60	30	10	10	10	10	10	10	10	10	0	10	30	10	0	670
9	Ko Shan Road	NB	**12:00 ~ 13:00**	180	90	10	70	30	10	10	10	0	10	10	10	10	0	10	20	10	0	490
			13:00 ~ 14:00	190	100	10	70	30	10	10	10	0	10	10	10	10	0	10	20	10	0	510
			14:00 ~ 15:00	190	100	10	70	30	10	10	10	0	10	10	10	10	0	10	20	10	0	510
			15:00 ~ 16:00	190	100	10	70	30	10	10	10	0	10	10	10	10	0	10	20	10	0	510
			16:00 ~ 17:00	200	100	10	70	30	10	10	10	0	10	10	10	10	0	10	30	10	0	530
			17:00 ~ 18:00	200	100	10	70	30	10	10	10	0	10	10	10	10	0	10	30	10	0	530
			18:00 ~ 19:00	210	110	10	70	30	10	10	10	0	10	10	10	10	0	10	30	10	0	550
			19:00 ~ 20:00	190	100	10	70	30	10	10	10	0	10	10	10	10	0	10	20	10	0	510
			20:00 ~ 21:00	160	80	10	60	20	10	10	10	0	10	10	10	10	0	10	20	10	0	440
			21:00 ~ 22:00	160	80	10	60	20	10	10	10	0	10	10	10	10	0	10	20	10	0	440
			22:00 ~ 23:00	150	80	10	50	20	10	10	10	0	10	10	10	10	0	10	20	10	0	420
			23:00 ~ 00:00	120	60	10	50	20	10	10	10	0	10	10	10	10	0	10	20	10	0	370
			Whole Day Total (veh)	4140	2150	170	1230	520	220	240	180	50	240	200	170	220	0	240	520	200	0	10690

			00:00 ~ 01:00	50	30	0	10	10	0	10	0	0	10	0	0	0	0	10	10	0	0	140
			01:00 ~ 02:00	30	20	0	10	10	0	10	0	0	10	0	0	0	0	10	10	0	0	110
			02:00 ~ 03:00	20	10	0	10	10	0	0	0	0	0	0	0	0	0	10	10	0	0	70
			03:00 ~ 04:00	20	10	0	10	10	0	0	0	0	0	0	0	0	0	10	10	0	0	70
			04:00 ~ 05:00	20	10	0	10	10	0	0	0	0	0	0	0	0	0	10	10	0	0	70
			05:00 ~ 06:00	30	20	0	10	10	0	0	0	0	0	0	0	0	0	10	10	0	0	90
			06:00 ~ 07:00	50	30	0	10	10	0	10	10	0	10	0	0	0	0	10	10	0	0	150
			07:00 ~ 08:00	90	50	0	20	10	10	10	10	0	10	10	0	10	0	10	10	10	0	260
			08:00 ~ 09:00	110	60	0	30	10	10	10	10	0	10	10	0	10	0	10	20	10	0	310
			09:00 ~ 10:00	100	50	0	30	10	10	10	10	0	10	10	0	10	0	10	10	10	0	280
			10:00 ~ 11:00	90	50	0	20	10	10	10	10	0	10	10	0	10	0	10	10	10	0	260
			11:00 ~ 12:00	100	50	0	30	10	10	10	10	0	10	10	0	10	0	10	10	10	0	280
10	Ko Shan Road	SB	**12:00 ~ 13:00**	70	40	0	20	10	10	10	10	0	10	0	0	10	0	10	10	0	0	210
			13:00 ~ 14:00	70	40	0	20	10	10	10	10	0	10	0	0	10	0	10	10	0	0	210
			14:00 ~ 15:00	70	40	0	20	10	10	10	10	0	10	0	0	10	0	10	10	0	0	210
			15:00 ~ 16:00	70	40	0	20	10	10	10	10	0	10	0	0	10	0	10	10	0	0	210
			16:00 ~ 17:00	70	40	0	20	10	10	10	10	0	10	0	0	10	0	10	10	0	0	210
			17:00 ~ 18:00	70	40	0	20	10	10	10	10	0	10	0	0	10	0	10	10	0	0	210
			18:00 ~ 19:00	80	40	0	20	10	10	10	10	0	10	0	0	10	0	10	10	0	0	220
			19:00 ~ 20:00	70	40	0	20	10	10	10	10	0	10	0	0	10	0	10	10	0	0	210
			20:00 ~ 21:00	60	30	0	20	10	10	10	10	0	10	0	0	10	0	10	10	0	0	190
			21:00 ~ 22:00	60	30	0	20	10	10	10	10	0	10	0	0	10	0	10	10	0	0	190
			22:00 ~ 23:00	60	30	0	20	10	10	10	10	0	10	0	0	10	0	10	10	0	0	190
			23:00 ~ 00:00	50	30	0	10	10	10	10	10	0	10	0	0	10	0	10	10	0	0	170
			Whole Day Total (veh)	1510	830	0	430	240	170	200	180	0	200	50	0	170	0	240	250	50	0	4520

			00:00 ~ 01:00	30	20	0	10	10	0	0	0	0	0	0	0	0	0	10	10	0	0	90
			01:00 ~ 02:00	20	10	0	10	10	0	0	0	0	0	0	0	0	0	10	10	0	0	70
			02:00 ~ 03:00	20	10	0	10	10	0	0	0	0	0	0	0	0	0	10	10	0	0	70
			03:00 ~ 04:00	10	10	0	10	10	0	0	0	0	0	0	0	0	0	10	10	0	0	60
			04:00 ~ 05:00	10	10	0	10	10	0	0	0	0	0	0	0	0	0	10	10	0	0	60
			05:00 ~ 06:00	20	10	0	10	10	0	0	0	0	0	0	0	0	0	10	10	0	0	70
			06:00 ~ 07:00	30	20	0	10	10	0	0	0	0	0	0	0	0	0	10	10	0	0	100
			07:00 ~ 08:00	50	30	0	10	10	10	10	10	0	10	0	0	0	0	10	10	0	0	160
			08:00 ~ 09:00	60	30	0	10	10	10	10	10	0	10	0	0	0	0	10	10	0	0	170
			09:00 ~ 10:00	60	30	0	10	10	10	10	10	0	10	0	0	0	0	10	10	0	0	170
			10:00 ~ 11:00	60	30	0	10	10	10	10	10	0	10	0	0	0	0	10	10	0	0	170
			11:00 ~ 12:00	60	30	0	10	10	10	10	10	0	10	0	0	0	0	10	10	0	0	170
11	San Lau Street	WB	**12:00 ~ 13:00**	10	10	0	10	10	0	0	10	0	0	0	0	0	0	10	10	0	0	70
			13:00 ~ 14:00	20	10	0	10	10	0	0	10	0	0	0	0	0	0	10	10	0	0	80
			14:00 ~ 15:00	20	10	0	10	10	0	0	10	0	0	0	0	0	0	10	10	0	0	80
			15:00 ~ 16:00	20	10	0	10	10	0	0	10	0	0	0	0	0	0	10	10	0	0	80
			16:00 ~ 17:00	20	10	0	10	10	0	0	10	0	0	0	0	0	0	10	10	0	0	80
			17:00 ~ 18:00	20	10	0	10	10	0	0	10	0	0	0	0	0	0	10	10	0	0	80
			18:00 ~ 19:00	20	10	0	10	10	0	0	10	0	0	0	0	0	0	10	10	0	0	80
			19:00 ~ 20:00	20	10	0	10	10	0	0	10	0	0	0	0	0	0	10	10	0	0	80
			20:00 ~ 21:00	10	10	0	10	10	0	0	10	0	0	0	0	0	0	10	10	0	0	70
			21:00 ~ 22:00	10	10	0	10	10	0	0	10	0	0	0	0	0	0	10	10	0	0	70
			22:00 ~ 23:00	10	10	0	10	10	0	0	10	0	0	0	0	0	0	10	10	0	0	70
			23:00 ~ 00:00	10	10	0	10	10	0	0	10	0	0	0	0	0	0	10	10	0	0	70
			Whole Day Total (veh)	620	360	0	240	240	50	50	180	0	50	0	0	0	0	240	240	0	0	2270

			00:00 ~ 01:00	130	70	0	30	10	10	10	0	0	10	10	0	10	0	10	20	10	0	330
			01:00 ~ 02:00	90	50	0	20	10	10	10	0	0	10	10	0	10	0	10	10	10	0	250
			02:00 ~ 03:00	70	40	0	20	10	10	10	0	0	10	0	0	10	0	10	10	0	0	200
			03:00 ~ 04:00	50	30	0	10	10	0	10	0	0	10	0	0	0	0	10	10	0	0	140
			04:00 ~ 05:00	50	30	0	10	10	0	10	0	0	10	0	0	0	0	10	10	0	0	140
			05:00 ~ 06:00	70	40	0	20	10	10	10	0	0	10	0	0	10	0	10	10	0	0	200
			06:00 ~ 07:00	140	70	0	30	10	10	10	10	0	10	10	0	10	0	20	20	10	0	360
			07:00 ~ 08:00	270	140	10	60	20	10	10	10	10	10	10	10	10	0	20	30	10	0	640
			08:00 ~ 09:00	330	170	10	70	30	10	10	10	10	10	10	10	10	0	20	40	10	0	760
			09:00 ~ 10:00	290	150	10	60	30	10	10	10	10	10	10	10	10	0	20	40	10	0	690
			10:00 ~ 11:00	280	150	10	60	20	10	10	10	10	10	10	10	10	0	20	30	10	0	660
			11:00 ~ 12:00	300	150	10	60	30	10	10	10	10	10	10	10	10	0	20	40	10	0	700
12	Ko Shan Road	NB	**12:00 ~ 13:00**	190	100	10	70	30	10	10	10	0	10	10	10	10	0	20	20	10	0	520
			13:00 ~ 14:00	190	100	10	70	30	10	10	10	0	10	10	10	10	0	20	20	10	0	520
			14:00 ~ 15:00	190	100	10	70	30	10	10	10	0	10	10	10	10	0	20	20	10	0	520
			15:00 ~ 16:00	190	100	10	70	30	10	10	10	0	10	10	10	10	0	20	20	10	0	520
			16:00 ~ 17:00	200	100	10	70	30	10	10	10	0	10	10	10	10	0	20	30	10	0	540
			17:00 ~ 18:00	200	100	10	70	30	10	10	10	0	10	10	10	10	0	20	30	10	0	540
			18:00 ~ 19:00	210	110	10	80	30	10	10	10	0	10	10	10	10	0	20	30	10	0	570
			19:00 ~ 20:00	190	100	10	70	30	10	10	10	0	10	10	10	10	0	10	20	10	0	510
			20:00 ~ 21:00	160	80	10	60	20	10	10	10	0	10	10	10	10	0	10	20	10	0	440
			21:00 ~ 22:00	170	90	10	60	20	10	10	10	0	10	10	10	10	0	10	20	10	0	460
			22:00 ~ 23:00	150	80	10	60	20	10	10	10	0	10	10	10	10	0	10	20	10	0	430
			23:00 ~ 00:00	130	70	10	50	20	10	10	10	0	10	10	10	10	0	10	20	10	0	390
			Whole Day Total (veh)	4240	2220	170	1250	520	220	240	180	50	240	200	170	220	0	370	540	200	0	11030

Road No.	Road Name	Bound	Hour	PC	TAXI	LGV3	LGV4	LGV6	HGV7	HGV8	PLB	PV4	PV5	NFB6	NFB7	NFB8	FBSD	FBDD	MC	HGV9	NFB9	Total
13	Ko Shan Road	SB	**00:00 ~ 01:00**	20	10	0	10	10	0	0	0	0	0	0	0	0	0	10	10	0	0	70
			01:00 ~ 02:00	10	10	0	10	10	0	0	0	0	0	0	0	0	0	10	10	0	0	60
			02:00 ~ 03:00	10	10	0	10	10	0	0	0	0	0	0	0	0	0	10	10	0	0	60
			03:00 ~ 04:00	10	10	0	10	10	0	0	0	0	0	0	0	0	0	10	10	0	0	60
			04:00 ~ 05:00	10	10	0	10	10	0	0	0	0	0	0	0	0	0	10	10	0	0	60
			05:00 ~ 06:00	10	10	0	10	10	0	0	0	0	0	0	0	0	0	10	10	0	0	60
			06:00 ~ 07:00	20	10	0	10	10	0	0	10	0	0	0	0	0	0	10	10	0	0	80
			07:00 ~ 08:00	30	20	0	10	10	10	10	10	0	10	0	0	0	0	10	10	0	0	130
			08:00 ~ 09:00	40	20	0	20	10	10	10	10	0	10	0	0	0	0	10	10	0	0	150
			09:00 ~ 10:00	30	20	0	10	10	10	10	10	0	10	0	0	0	0	10	10	0	0	130
			10:00 ~ 11:00	30	20	0	10	10	10	10	10	0	10	0	0	0	0	10	10	0	0	130
			11:00 ~ 12:00	30	20	0	10	10	10	10	10	0	10	0	0	0	0	10	10	0	0	130
			12:00 ~ 13:00	40	20	0	10	10	10	10	10	0	10	0	0	0	0	10	10	0	0	140
			13:00 ~ 14:00	40	20	0	10	10	10	10	10	0	10	0	0	0	0	10	10	0	0	140
			14:00 ~ 15:00	40	20	0	10	10	10	10	10	0	10	0	0	0	0	10	10	0	0	140
			15:00 ~ 16:00	40	20	0	10	10	10	10	10	0	10	0	0	0	0	10	10	0	0	140
			16:00 ~ 17:00	40	20	0	10	10	10	10	10	0	10	0	0	0	0	10	10	0	0	140
			17:00 ~ 18:00	40	20	0	10	10	10	10	10	0	10	0	0	0	0	10	10	0	0	140
			18:00 ~ 19:00	40	20	0	20	10	10	10	10	0	10	0	0	0	0	10	10	0	0	150
			19:00 ~ 20:00	40	20	0	10	10	10	10	10	0	10	0	0	0	0	10	10	0	0	140
			20:00 ~ 21:00	30	20	0	10	10	10	10	10	0	10	0	0	0	0	10	10	0	0	130
			21:00 ~ 22:00	30	20	0	10	10	10	10	10	0	10	0	0	0	0	10	10	0	0	130
			22:00 ~ 23:00	30	20	0	10	10	10	10	10	0	10	0	0	0	0	10	10	0	0	130
			23:00 ~ 00:00	30	10	0	10	10	10	10	10	0	10	0	0	0	0	10	10	0	0	120
			Whole Day Total (veh)	690	400	0	260	240	170	170	180	0	170	0	0	0	0	240	240	0	0	2760
14	Shansi Street	EB	**00:00 ~ 01:00**	80	50	0	20	10	10	10	0	0	10	0	0	10	0	10	10	0	0	220
			01:00 ~ 02:00	60	30	0	20	10	10	10	0	0	10	0	0	10	0	10	10	0	0	180
			02:00 ~ 03:00	40	20	0	10	10	0	10	0	0	10	0	0	0	0	10	10	0	0	120
			03:00 ~ 04:00	30	20	0	10	10	0	10	0	0	0	0	0	0	0	10	10	0	0	100
			04:00 ~ 05:00	30	20	0	10	10	0	10	0	0	0	0	0	0	0	10	10	0	0	100
			05:00 ~ 06:00	50	30	0	10	10	0	10	0	0	10	0	0	0	0	10	10	0	0	140
			06:00 ~ 07:00	90	50	0	20	10	10	10	10	0	10	0	0	10	0	10	10	0	0	240
			07:00 ~ 08:00	170	90	0	40	20	10	10	10	0	10	10	10	10	0	10	20	10	0	430
			08:00 ~ 09:00	210	110	0	50	20	10	10	10	0	10	10	10	10	0	10	30	10	0	510
			09:00 ~ 10:00	180	90	0	40	20	10	10	10	0	10	10	10	10	0	10	20	10	0	440
			10:00 ~ 11:00	180	90	0	40	20	10	10	10	0	10	10	10	10	0	10	20	10	0	440
			11:00 ~ 12:00	190	100	0	40	20	10	10	10	0	10	10	10	10	0	10	20	10	0	460
			12:00 ~ 13:00	60	30	0	30	10	10	10	10	0	10	0	0	10	0	10	10	10	0	210
			13:00 ~ 14:00	60	30	0	30	10	10	10	10	0	10	0	0	10	0	10	10	10	0	210
			14:00 ~ 15:00	60	40	0	30	10	10	10	10	0	10	0	0	10	0	10	10	10	0	220
			15:00 ~ 16:00	60	40	0	30	10	10	10	10	0	10	0	0	10	0	10	10	10	0	220
			16:00 ~ 17:00	70	40	0	30	10	10	10	10	0	10	0	0	10	0	10	10	10	0	230
			17:00 ~ 18:00	70	40	0	30	10	10	10	10	0	10	0	0	10	0	10	10	10	0	230
			18:00 ~ 19:00	70	40	0	30	10	10	10	10	0	10	0	0	10	0	10	10	10	0	230
			19:00 ~ 20:00	60	30	0	30	10	10	10	10	0	10	0	0	10	0	10	10	10	0	210
			20:00 ~ 21:00	50	30	0	30	10	10	10	10	0	10	0	0	10	0	10	10	10	0	200
			21:00 ~ 22:00	60	30	0	30	10	10	10	10	0	10	0	0	10	0	10	10	10	0	210
			22:00 ~ 23:00	50	30	0	30	10	10	10	10	0	10	0	0	10	0	10	10	10	0	200
			23:00 ~ 00:00	40	20	0	20	10	10	10	10	0	10	0	0	10	0	10	10	10	0	170
			Whole Day Total (veh)	2020	1100	0	660	290	200	240	180	0	220	50	50	200	0	240	300	170	0	5920
15	Ko Shan Road	NB	**00:00 ~ 01:00**	50	30	0	20	10	0	10	0	0	10	0	0	0	0	10	10	0	0	150
			01:00 ~ 02:00	40	20	0	10	10	0	10	0	0	10	0	0	0	0	10	10	0	0	120
			02:00 ~ 03:00	30	20	0	10	10	0	10	0	0	0	0	0	0	0	10	10	0	0	100
			03:00 ~ 04:00	20	10	0	10	10	0	0	0	0	0	0	0	0	0	10	10	0	0	70
			04:00 ~ 05:00	20	10	0	10	10	0	0	0	0	0	0	0	0	0	10	10	0	0	70
			05:00 ~ 06:00	30	20	0	10	10	0	10	0	0	0	0	0	0	0	10	10	0	0	100
			06:00 ~ 07:00	50	30	0	20	10	0	10	10	0	10	0	0	0	0	10	10	0	0	160
			07:00 ~ 08:00	100	50	0	30	10	10	10	10	0	10	10	0	10	0	10	10	10	0	280
			08:00 ~ 09:00	130	70	0	30	10	10	10	10	0	10	10	0	10	0	10	20	10	0	340
			09:00 ~ 10:00	110	60	0	30	10	10	10	10	0	10	10	0	10	0	10	20	10	0	310
			10:00 ~ 11:00	110	60	0	30	10	10	10	10	0	10	10	0	10	0	10	20	10	0	310
			11:00 ~ 12:00	120	60	0	30	10	10	10	10	0	10	10	0	10	0	10	20	10	0	320
			12:00 ~ 13:00	130	70	0	40	20	10	10	10	0	10	10	10	10	0	10	20	10	0	370
			13:00 ~ 14:00	130	70	0	40	20	10	10	10	0	10	10	10	10	0	10	20	10	0	370
			14:00 ~ 15:00	130	70	0	40	20	10	10	10	0	10	10	10	10	0	10	20	10	0	370
			15:00 ~ 16:00	130	70	0	40	20	10	10	10	0	10	10	10	10	0	10	20	10	0	370
			16:00 ~ 17:00	140	70	0	50	20	10	10	10	0	10	10	10	10	0	10	20	10	0	390
			17:00 ~ 18:00	140	70	0	40	20	10	10	10	0	10	10	10	10	0	10	20	10	0	380
			18:00 ~ 19:00	150	80	0	50	20	10	10	10	0	10	10	10	10	0	10	20	10	0	410
			19:00 ~ 20:00	130	70	0	40	20	10	10	10	0	10	10	10	10	0	10	20	10	0	370
			20:00 ~ 21:00	110	60	0	40	20	10	10	10	0	10	10	10	10	0	10	20	10	0	340
			21:00 ~ 22:00	110	60	0	40	20	10	10	10	0	10	10	10	10	0	10	20	10	0	340
			22:00 ~ 23:00	110	60	0	40	20	10	10	10	0	10	10	10	10	0	10	20	10	0	340
			23:00 ~ 00:00	90	50	0	30	10	10	10	10	0	10	10	10	10	0	10	10	10	0	280
			Whole Day Total (veh)	2310	1240	0	730	350	170	220	180	0	200	170	120	170	0	240	390	170	0	6660
16	Ko Shan Road	SB	**00:00 ~ 01:00**	40	20	0	10	10	0	10	0	0	10	0	0	0	0	10	10	0	0	120
			01:00 ~ 02:00	30	20	0	10	10	0	10	0	0	10	0	0	0	0	10	10	0	0	110
			02:00 ~ 03:00	20	10	0	10	10	0	0	0	0	0	0	0	0	0	10	10	0	0	70
			03:00 ~ 04:00	20	10	0	10	10	0	0	0	0	0	0	0	0	0	10	10	0	0	70
			04:00 ~ 05:00	20	10	0	10	10	0	0	0	0	0	0	0	0	0	10	10	0	0	70
			05:00 ~ 06:00	20	10	0	10	10	0	0	0	0	0	0	0	0	0	10	10	0	0	70
			06:00 ~ 07:00	40	20	0	10	10	0	10	10	0	10	0	0	0	0	10	10	0	0	130
			07:00 ~ 08:00	90	50	0	20	10	10	10	10	0	10	10	0	10	0	10	10	10	0	260
			08:00 ~ 09:00	110	60	0	20	10	10	10	10	0	10	10	0	10	0	10	20	10	0	300
			09:00 ~ 10:00	90	50	0	20	10	10	10	10	0	10	10	0	10	0	10	10	10	0	260
			10:00 ~ 11:00	90	50	0	20	10	10	10	10	0	10	10	0	10	0	10	10	10	0	260
			11:00 ~ 12:00	90	50	0	20	10	10	10	10	0	10	10	0	10	0	10	10	10	0	260
			12:00 ~ 13:00	90	50	0	30	10	10	10	10	0	10	10	0	10	0	10	10	10	0	270
			13:00 ~ 14:00	100	50	0	30	10	10	10	10	0	10	10	0	10	0	10	10	10	0	280
			14:00 ~ 15:00	100	50	0	30	10	10	10	10	0	10	10	0	10	0	10	10	10	0	280
			15:00 ~ 16:00	100	50	0	30	10	10	10	10	0	10	10	0	10	0	10	10	10	0	280
			16:00 ~ 17:00	100	50	0	30	10	10	10	10	0	10	10	0	10	0	10	10	10	0	280
			17:00 ~ 18:00	100	50	0	30	10	10	10	10	0	10	10	0	10	0	10	10	10	0	280
			18:00 ~ 19:00	110	60	0	30	10	10	10	10	0	10	10	0	10	0	10	20	10	0	310
			19:00 ~ 20:00	100	50	0	30	10	10	10	10	0	10	10	0	10	0	10	10	10	0	280
			20:00 ~ 21:00	80	40	0	30	10	10	10	10	0	10	10	0	10	0	10	10	10	0	250
			21:00 ~ 22:00	80	40	0	30	10	10	10	10	0	10	10	0	10	0	10	10	10	0	250
			22:00 ~ 23:00	80	40	0	20	10	10	10	10	0	10	10	0	10	0	10	10	10	0	240
			23:00 ~ 00:00	60	30	0	20	10	10	10	10	0	10	10	0	10	0	10	10	10	0	210
			Whole Day Total (veh)	1760	920	0	510	240	170	200	180	0	200	170	0	170	0	240	260	170	0	5190

Road No.	Road Name	Bound	Hour	PC	TAXI	LGV3	LGV4	LGV6	HGV7	HGV8	PLB	PV4	PV5	NFB6	NFB7	NFB8	FBSD	FBDD	MC	HGV9	NFB9	Total
			00:00 ~ 01:00	30	10	0	10	10	0	0	0	0	0	0	0	0	0	0	10	0	0	70
			01:00 ~ 02:00	20	10	0	10	10	0	0	0	0	0	0	0	0	0	0	10	0	0	60
			02:00 ~ 03:00	20	10	0	10	10	0	0	0	0	0	0	0	0	0	0	10	0	0	60
			03:00 ~ 04:00	10	10	0	10	0	0	0	0	0	0	0	0	0	0	0	10	0	0	40
			04:00 ~ 05:00	10	10	0	10	0	0	0	0	0	0	0	0	0	0	0	10	0	0	40
			05:00 ~ 06:00	20	10	0	10	10	0	0	0	0	0	0	0	0	0	0	10	0	0	60
			06:00 ~ 07:00	30	10	0	10	10	0	0	0	0	0	0	0	0	0	0	10	0	0	70
			07:00 ~ 08:00	50	10	0	10	10	0	0	0	0	0	0	0	0	0	0	10	0	0	90
			08:00 ~ 09:00	60	20	0	10	10	0	0	0	0	0	0	0	0	0	0	10	0	0	110
			09:00 ~ 10:00	60	10	0	10	10	0	0	0	0	0	0	0	0	0	0	10	0	0	100
			10:00 ~ 11:00	50	10	0	10	10	0	0	0	0	0	0	0	0	0	0	10	0	0	90
			11:00 ~ 12:00	60	10	0	10	10	0	0	0	0	0	0	0	0	0	0	10	0	0	100
17	Kiang Hsi Street	EB	**12:00 ~ 13:00**	100	40	0	20	10	10	10	0	0	10	0	0	10	0	0	10	0	0	220
			13:00 ~ 14:00	110	40	0	20	10	10	10	0	0	10	0	0	10	0	0	20	0	0	240
			14:00 ~ 15:00	110	40	0	20	10	10	10	0	0	10	0	0	10	0	0	20	0	0	240
			15:00 ~ 16:00	110	40	0	20	10	10	10	0	0	10	0	0	10	0	0	20	0	0	240
			16:00 ~ 17:00	110	50	0	30	10	10	10	0	0	10	0	0	10	0	0	20	0	0	260
			17:00 ~ 18:00	110	40	0	30	10	10	10	0	0	10	0	0	10	0	0	20	0	0	250
			18:00 ~ 19:00	120	50	0	30	10	10	10	0	0	10	0	0	10	0	0	20	0	0	270
			19:00 ~ 20:00	110	40	0	20	10	10	10	0	0	10	0	0	10	0	0	20	0	0	240
			20:00 ~ 21:00	90	40	0	20	10	10	10	0	0	10	0	0	10	0	0	10	0	0	210
			21:00 ~ 22:00	90	40	0	20	10	10	10	0	0	10	0	0	10	0	0	10	0	0	210
			22:00 ~ 23:00	90	40	0	20	10	10	10	0	0	10	0	0	10	0	0	10	0	0	210
			23:00 ~ 00:00	70	30	0	20	10	10	10	0	0	10	0	0	10	0	0	10	0	0	180
			Whole Day Total (veh)	1640	620	0	390	220	120	120	0	0	120	0	0	120	0	0	310	0	0	3660
			00:00 ~ 01:00	20	10	0	10	10	0	10	0	0	0	0	0	0	0	10	10	0	0	80
			01:00 ~ 02:00	20	10	0	10	10	0	10	0	0	0	0	0	0	0	10	10	0	0	80
			02:00 ~ 03:00	10	10	0	10	10	0	0	0	0	0	0	0	0	0	10	10	0	0	60
			03:00 ~ 04:00	10	10	0	10	10	0	0	0	0	0	0	0	0	0	10	10	0	0	60
			04:00 ~ 05:00	10	10	0	10	10	0	0	0	0	0	0	0	0	0	10	10	0	0	60
			05:00 ~ 06:00	10	10	0	10	10	0	0	0	0	0	0	0	0	0	10	10	0	0	60
			06:00 ~ 07:00	20	10	0	10	10	0	10	10	0	0	0	0	0	0	10	10	0	0	90
			07:00 ~ 08:00	40	20	0	20	10	10	10	10	0	10	0	0	0	0	10	10	0	0	150
			08:00 ~ 09:00	50	30	0	20	10	10	10	10	0	10	0	0	0	0	10	10	0	0	170
			09:00 ~ 10:00	40	20	0	20	10	10	10	10	0	10	0	0	0	0	10	10	0	0	150
			10:00 ~ 11:00	40	20	0	20	10	10	10	10	0	10	0	0	0	0	10	10	0	0	150
			11:00 ~ 12:00	40	20	0	20	10	10	10	10	0	10	0	0	0	0	10	10	0	0	150
18	Ko Shan Road	NB	**12:00 ~ 13:00**	60	30	0	30	10	10	10	10	0	10	0	0	0	0	10	10	10	0	200
			13:00 ~ 14:00	60	30	0	30	10	10	10	10	0	10	0	0	0	0	10	10	10	0	200
			14:00 ~ 15:00	60	30	0	30	10	10	10	10	0	10	0	0	0	0	10	10	10	0	200
			15:00 ~ 16:00	60	30	0	30	10	10	10	10	0	10	0	0	0	0	10	10	10	0	200
			16:00 ~ 17:00	60	30	0	30	10	10	10	10	0	10	0	0	0	0	10	10	10	0	200
			17:00 ~ 18:00	60	30	0	30	10	10	10	10	0	10	0	0	0	0	10	10	10	0	200
			18:00 ~ 19:00	60	30	0	30	10	10	10	10	0	10	0	0	0	0	10	10	10	0	200
			19:00 ~ 20:00	60	30	0	30	10	10	10	10	0	10	0	0	0	0	10	10	10	0	200
			20:00 ~ 21:00	50	30	0	20	10	10	10	10	0	10	0	0	0	0	10	10	10	0	180
			21:00 ~ 22:00	50	30	0	20	10	10	10	10	0	10	0	0	0	0	10	10	10	0	180
			22:00 ~ 23:00	50	30	0	20	10	10	10	10	0	10	0	0	0	0	10	10	10	0	180
			23:00 ~ 00:00	40	20	0	20	10	10	10	10	0	10	0	0	0	0	10	10	10	0	160
			Whole Day Total (veh)	980	530	0	490	240	170	200	180	0	170	0	0	0	0	240	240	120	0	3560
			00:00 ~ 01:00	70	30	0	20	10	0	10	0	0	10	0	0	0	0	10	10	0	0	170
			01:00 ~ 02:00	50	20	0	10	10	0	10	0	0	10	0	0	0	0	10	10	0	0	130
			02:00 ~ 03:00	30	20	0	10	10	0	0	0	0	0	0	0	0	0	10	10	0	0	90
			03:00 ~ 04:00	30	10	0	10	10	0	0	0	0	0	0	0	0	0	10	10	0	0	80
			04:00 ~ 05:00	30	10	0	10	10	0	0	0	0	0	0	0	0	0	10	10	0	0	80
			05:00 ~ 06:00	40	20	0	10	10	0	0	0	0	0	0	0	0	0	10	10	0	0	100
			06:00 ~ 07:00	70	30	0	20	10	0	10	10	0	10	0	0	0	0	10	10	0	0	180
			07:00 ~ 08:00	130	50	0	30	10	10	10	10	0	10	10	0	10	0	10	20	10	0	320
			08:00 ~ 09:00	160	70	0	30	10	10	10	10	0	10	10	0	10	0	10	20	10	0	370
			09:00 ~ 10:00	140	60	0	30	10	10	10	10	0	10	10	0	10	0	10	20	10	0	340
			10:00 ~ 11:00	140	60	0	30	10	10	10	10	0	10	10	0	10	0	10	20	10	0	340
			11:00 ~ 12:00	150	60	0	30	10	10	10	10	0	10	10	0	10	0	10	20	10	0	350
19	Ko Shan Road	SB	**12:00 ~ 13:00**	130	60	0	30	10	10	10	10	0	10	10	0	10	0	10	20	10	0	330
			13:00 ~ 14:00	130	60	0	30	20	10	10	10	0	10	10	0	10	0	10	20	10	0	340
			14:00 ~ 15:00	140	60	0	40	20	10	10	10	0	10	10	0	10	0	10	20	10	0	360
			15:00 ~ 16:00	140	60	0	40	20	10	10	10	0	10	10	0	10	0	10	20	10	0	360
			16:00 ~ 17:00	140	60	0	40	20	10	10	10	0	10	10	0	10	0	10	20	10	0	360
			17:00 ~ 18:00	140	60	0	40	20	10	10	10	0	10	10	0	10	0	10	20	10	0	360
			18:00 ~ 19:00	150	60	0	40	20	10	10	10	0	10	10	0	10	0	10	20	10	0	370
			19:00 ~ 20:00	130	60	0	30	20	10	10	10	0	10	10	0	10	0	10	20	10	0	340
			20:00 ~ 21:00	110	50	0	30	10	10	10	10	0	10	10	0	10	0	10	20	10	0	300
			21:00 ~ 22:00	120	50	0	30	10	10	10	10	0	10	10	0	10	0	10	20	10	0	310
			22:00 ~ 23:00	110	50	0	30	10	10	10	10	0	10	10	0	10	0	10	20	10	0	300
			23:00 ~ 00:00	90	40	0	20	10	10	10	10	0	10	10	0	10	0	10	10	10	0	250
			Whole Day Total (veh)	2570	1110	0	640	310	170	200	180	0	200	170	0	170	0	240	400	170	0	6530
			00:00 ~ 01:00	30	20	0	10	10	0	0	0	0	0	0	0	0	0	0	10	0	0	80
			01:00 ~ 02:00	20	10	0	10	10	0	0	0	0	0	0	0	0	0	0	10	0	0	60
			02:00 ~ 03:00	20	10	0	10	10	0	0	0	0	0	0	0	0	0	0	10	0	0	60
			03:00 ~ 04:00	10	10	0	10	0	0	0	0	0	0	0	0	0	0	0	10	0	0	40
			04:00 ~ 05:00	10	10	0	10	0	0	0	0	0	0	0	0	0	0	0	10	0	0	40
			05:00 ~ 06:00	20	10	0	10	10	0	0	0	0	0	0	0	0	0	0	10	0	0	60
			06:00 ~ 07:00	30	20	0	10	10	0	0	0	0	0	0	0	0	0	0	10	0	0	80
			07:00 ~ 08:00	60	30	0	10	10	0	10	0	0	10	0	0	10	0	0	10	0	0	150
			08:00 ~ 09:00	70	40	0	10	10	0	10	0	0	10	0	0	10	0	0	10	0	0	170
			09:00 ~ 10:00	60	30	0	10	10	0	10	0	0	10	0	0	10	0	0	10	0	0	150
			10:00 ~ 11:00	60	30	0	10	10	0	10	0	0	10	0	0	10	0	0	10	0	0	150
			11:00 ~ 12:00	60	30	0	10	10	0	10	0	0	10	0	0	10	0	0	10	0	0	150
20	Anhui Street	WB	**12:00 ~ 13:00**	60	30	0	20	10	10	10	0	0	10	0	0	0	0	0	10	0	0	160
			13:00 ~ 14:00	60	30	0	20	10	10	10	0	0	10	0	0	0	0	0	10	0	0	160
			14:00 ~ 15:00	60	30	0	20	10	10	10	0	0	10	0	0	0	0	0	10	0	0	160
			15:00 ~ 16:00	60	30	0	20	10	10	10	0	0	10	0	0	0	0	0	10	0	0	160
			16:00 ~ 17:00	60	30	0	20	10	10	10	0	0	10	0	0	0	0	0	10	0	0	160
			17:00 ~ 18:00	60	30	0	20	10	10	10	0	0	10	0	0	0	0	0	10	0	0	160
			18:00 ~ 19:00	60	30	0	20	10	10	10	0	0	10	0	0	0	0	0	10	0	0	160
			19:00 ~ 20:00	60	30	0	20	10	10	10	0	0	10	0	0	0	0	0	10	0	0	160
			20:00 ~ 21:00	50	30	0	20	10	10	10	0	0	10	0	0	0	0	0	10	0	0	150
			21:00 ~ 22:00	50	30	0	20	10	10	10	0	0	10	0	0	0	0	0	10	0	0	150
			22:00 ~ 23:00	50	30	0	20	10	10	10	0	0	10	0	0	0	0	0	10	0	0	150
			23:00 ~ 00:00	40	20	0	10	10	10	10	0	0	10	0	0	0	0	0	10	0	0	120
			Whole Day Total (veh)	1120	600	0	350	220	120	170	0	0	170	0	0	50	0	0	240	0	0	3040

Road No.	Road Name	Bound	Hour	PC	TAXI	LGV3	LGV4	LGV6	HGV7	HGV8	PLB	PV4	PV5	NFB6	NFB7	NFB8	FBSD	FBDD	MC	HGV9	NFB9	Total
21	Ko Shan Road	NB	**00:00 ~ 01:00**	40	20	0	10	10	0	10	0	0	10	0	0	0	0	10	10	0	0	120
			01:00 ~ 02:00	30	20	0	10	10	0	10	0	0	10	0	0	0	0	10	10	0	0	110
			02:00 ~ 03:00	20	10	0	10	10	0	0	0	0	0	0	0	0	0	10	10	0	0	70
			03:00 ~ 04:00	20	10	0	10	10	0	0	0	0	0	0	0	0	0	10	10	0	0	70
			04:00 ~ 05:00	20	10	0	10	10	0	0	0	0	0	0	0	0	0	10	10	0	0	70
			05:00 ~ 06:00	20	10	0	10	10	0	0	0	0	0	0	0	0	0	10	10	0	0	70
			06:00 ~ 07:00	50	30	0	10	10	0	10	10	0	10	0	0	0	0	10	10	0	0	150
			07:00 ~ 08:00	90	50	0	20	10	10	10	10	0	10	10	0	10	0	10	10	10	0	260
			08:00 ~ 09:00	110	60	0	20	10	10	10	10	0	10	10	0	10	0	10	20	10	0	300
			09:00 ~ 10:00	90	50	0	20	10	10	10	10	0	10	10	0	10	0	10	10	10	0	260
			10:00 ~ 11:00	90	50	0	20	10	10	10	10	0	10	10	0	10	0	10	10	10	0	260
			11:00 ~ 12:00	100	50	0	20	10	10	10	10	0	10	10	0	10	0	10	10	10	0	270
			12:00 ~ 13:00	70	40	0	30	10	10	10	10	0	10	0	0	10	0	10	10	10	0	230
			13:00 ~ 14:00	70	40	0	30	10	10	10	10	0	10	0	0	10	0	10	10	10	0	230
			14:00 ~ 15:00	70	40	0	30	10	10	10	10	0	10	0	0	10	0	10	10	10	0	230
			15:00 ~ 16:00	70	40	0	30	10	10	10	10	0	10	0	0	10	0	10	10	10	0	230
			16:00 ~ 17:00	70	40	0	30	10	10	10	10	0	10	0	0	10	0	10	10	10	0	230
			17:00 ~ 18:00	70	40	0	30	10	10	10	10	0	10	0	0	10	0	10	10	10	0	230
			18:00 ~ 19:00	80	40	0	30	10	10	10	10	0	10	0	0	10	0	10	10	10	0	240
			19:00 ~ 20:00	70	40	0	30	10	10	10	10	0	10	0	0	10	0	10	10	10	0	230
			20:00 ~ 21:00	60	30	0	20	10	10	10	10	0	10	0	0	10	0	10	10	10	0	200
			21:00 ~ 22:00	60	30	0	30	10	10	10	10	0	10	0	0	10	0	10	10	10	0	210
			22:00 ~ 23:00	60	30	0	20	10	10	10	10	0	10	0	0	10	0	10	10	10	0	200
			23:00 ~ 00:00	50	30	0	20	10	10	10	10	0	10	0	0	10	0	10	10	10	0	190
			Whole Day Total (veh)	1480	810	0	500	240	170	200	180	0	200	50	0	170	0	240	250	170	0	4660
22	Ko Shan Road	SB	**00:00 ~ 01:00**	50	20	0	10	10	0	10	0	0	0	0	0	0	0	10	10	0	0	120
			01:00 ~ 02:00	40	20	0	10	10	0	10	0	0	0	0	0	0	0	10	10	0	0	110
			02:00 ~ 03:00	30	10	0	10	10	0	0	0	0	0	0	0	0	0	10	10	0	0	80
			03:00 ~ 04:00	20	10	0	10	10	0	0	0	0	0	0	0	0	0	10	10	0	0	70
			04:00 ~ 05:00	20	10	0	10	10	0	0	0	0	0	0	0	0	0	10	10	0	0	70
			05:00 ~ 06:00	30	10	0	10	10	0	0	0	0	0	0	0	0	0	10	10	0	0	80
			06:00 ~ 07:00	50	20	0	10	10	0	10	10	0	0	0	0	0	0	10	10	0	0	130
			07:00 ~ 08:00	100	40	0	20	10	10	10	10	0	10	0	0	10	0	10	10	0	0	240
			08:00 ~ 09:00	120	50	0	30	10	10	10	10	0	10	0	0	10	0	10	20	0	0	290
			09:00 ~ 10:00	110	40	0	20	10	10	10	10	0	10	0	0	10	0	10	20	0	0	260
			10:00 ~ 11:00	100	40	0	20	10	10	10	10	0	10	0	0	10	0	10	10	0	0	240
			11:00 ~ 12:00	110	40	0	20	10	10	10	10	0	10	0	0	10	0	10	20	0	0	260
			12:00 ~ 13:00	80	30	0	20	10	10	10	10	0	10	0	0	0	0	10	10	0	0	200
			13:00 ~ 14:00	80	30	0	20	10	10	10	10	0	10	0	0	0	0	10	10	0	0	200
			14:00 ~ 15:00	80	30	0	20	10	10	10	10	0	10	0	0	0	0	10	10	0	0	200
			15:00 ~ 16:00	80	30	0	20	10	10	10	10	0	10	0	0	0	0	10	10	0	0	200
			16:00 ~ 17:00	80	30	0	20	10	10	10	10	0	10	0	0	0	0	10	10	0	0	200
			17:00 ~ 18:00	80	30	0	20	10	10	10	10	0	10	0	0	0	0	10	10	0	0	200
			18:00 ~ 19:00	90	30	0	20	10	10	10	10	0	10	0	0	0	0	10	10	0	0	210
			19:00 ~ 20:00	80	30	0	20	10	10	10	10	0	10	0	0	0	0	10	10	0	0	200
			20:00 ~ 21:00	70	30	0	20	10	10	10	10	0	10	0	0	0	0	10	10	0	0	190
			21:00 ~ 22:00	70	30	0	20	10	10	10	10	0	10	0	0	0	0	10	10	0	0	190
			22:00 ~ 23:00	70	20	0	20	10	10	10	10	0	10	0	0	0	0	10	10	0	0	180
			23:00 ~ 00:00	50	20	0	10	10	10	10	10	0	10	0	0	0	0	10	10	0	0	150
			Whole Day Total (veh)	1690	650	0	410	240	170	200	180	0	170	0	0	50	0	240	270	0	0	4270
23	Chi Kiang Street	WB	**00:00 ~ 01:00**	30	10	0	10	10	0	0	0	0	0	0	0	0	0	10	10	0	0	80
			01:00 ~ 02:00	20	10	0	10	10	0	0	0	0	0	0	0	0	0	10	10	0	0	70
			02:00 ~ 03:00	20	10	0	10	10	0	0	0	0	0	0	0	0	0	10	10	0	0	70
			03:00 ~ 04:00	20	10	0	10	10	0	0	0	0	0	0	0	0	0	10	10	0	0	70
			04:00 ~ 05:00	20	10	0	10	10	0	0	0	0	0	0	0	0	0	10	10	0	0	70
			05:00 ~ 06:00	20	10	0	10	10	0	0	0	0	0	0	0	0	0	10	10	0	0	70
			06:00 ~ 07:00	30	10	0	10	10	0	0	10	0	0	0	0	0	0	10	10	0	0	90
			07:00 ~ 08:00	60	10	0	10	10	0	0	10	0	0	0	0	0	0	10	10	0	0	120
			08:00 ~ 09:00	80	10	0	20	10	0	0	10	0	0	0	0	0	0	10	10	0	0	150
			09:00 ~ 10:00	70	10	0	20	10	0	0	10	0	0	0	0	0	0	10	10	0	0	140
			10:00 ~ 11:00	70	10	0	20	10	0	0	10	0	0	0	0	0	0	10	10	0	0	140
			11:00 ~ 12:00	70	10	0	20	10	0	0	10	0	0	0	0	0	0	10	10	0	0	140
			12:00 ~ 13:00	80	20	0	10	10	0	0	10	0	0	0	0	0	0	10	10	0	0	150
			13:00 ~ 14:00	80	20	0	20	10	0	0	10	0	0	0	0	0	0	10	10	0	0	160
			14:00 ~ 15:00	80	20	0	20	10	0	0	10	0	0	0	0	0	0	10	10	0	0	160
			15:00 ~ 16:00	90	20	0	20	10	0	0	10	0	0	0	0	0	0	10	10	0	0	170
			16:00 ~ 17:00	90	20	0	20	10	0	0	10	0	0	0	0	0	0	10	10	0	0	170
			17:00 ~ 18:00	90	20	0	20	10	0	0	10	0	0	0	0	0	0	10	10	0	0	170
			18:00 ~ 19:00	90	20	0	20	10	0	0	10	0	0	0	0	0	0	10	10	0	0	170
			19:00 ~ 20:00	80	20	0	20	10	0	0	10	0	0	0	0	0	0	10	10	0	0	160
			20:00 ~ 21:00	70	20	0	10	10	0	0	10	0	0	0	0	0	0	10	10	0	0	140
			21:00 ~ 22:00	70	20	0	10	10	0	0	10	0	0	0	0	0	0	10	10	0	0	140
			22:00 ~ 23:00	70	20	0	10	10	0	0	10	0	0	0	0	0	0	10	10	0	0	140
			23:00 ~ 00:00	60	10	0	10	10	0	0	10	0	0	0	0	0	0	10	10	0	0	120
			Whole Day Total (veh)	1460	350	0	350	240	0	0	180	0	0	0	0	0	0	240	240	0	0	3060
24	Chi Kiang Street	EB	**00:00 ~ 01:00**	50	20	0	10	10	0	10	0	0	0	0	0	0	0	10	10	0	0	120
			01:00 ~ 02:00	30	20	0	10	10	0	10	0	0	0	0	0	0	0	10	10	0	0	100
			02:00 ~ 03:00	30	10	0	10	10	0	0	0	0	0	0	0	0	0	10	10	0	0	80
			03:00 ~ 04:00	20	10	0	10	10	0	0	0	0	0	0	0	0	0	10	10	0	0	70
			04:00 ~ 05:00	20	10	0	10	10	0	0	0	0	0	0	0	0	0	10	10	0	0	70
			05:00 ~ 06:00	30	10	0	10	10	0	0	0	0	0	0	0	0	0	10	10	0	0	80
			06:00 ~ 07:00	50	20	0	10	10	0	10	10	0	0	0	0	0	0	10	10	0	0	130
			07:00 ~ 08:00	100	40	0	20	10	10	10	10	0	10	0	0	10	0	10	10	0	0	240
			08:00 ~ 09:00	120	50	0	30	10	10	10	10	0	10	0	0	10	0	10	20	0	0	290
			09:00 ~ 10:00	110	40	0	20	10	10	10	10	0	10	0	0	10	0	10	20	0	0	260
			10:00 ~ 11:00	100	40	0	20	10	10	10	10	0	10	0	0	10	0	10	10	0	0	240
			11:00 ~ 12:00	110	40	0	20	10	10	10	10	0	10	0	0	10	0	10	20	0	0	260
			12:00 ~ 13:00	80	30	0	20	10	10	10	10	0	10	0	0	0	0	10	10	0	0	200
			13:00 ~ 14:00	80	30	0	20	10	10	10	10	0	10	0	0	0	0	10	10	0	0	200
			14:00 ~ 15:00	80	30	0	20	10	10	10	10	0	10	0	0	0	0	10	10	0	0	200
			15:00 ~ 16:00	80	30	0	20	10	10	10	10	0	10	0	0	0	0	10	10	0	0	200
			16:00 ~ 17:00	80	30	0	20	10	10	10	10	0	10	0	0	0	0	10	10	0	0	200
			17:00 ~ 18:00	80	30	0	20	10	10	10	10	0	10	0	0	0	0	10	10	0	0	200
			18:00 ~ 19:00	90	30	0	20	10	10	10	10	0	10	0	0	0	0	10	10	0	0	210
			19:00 ~ 20:00	80	30	0	20	10	10	10	10	0	10	0	0	0	0	10	10	0	0	200
			20:00 ~ 21:00	70	30	0	20	10	10	10	10	0	10	0	0	0	0	10	10	0	0	190
			21:00 ~ 22:00	70	30	0	20	10	10	10	10	0	10	0	0	0	0	10	10	0	0	190
			22:00 ~ 23:00	70	20	0	20	10	10	10	10	0	10	0	0	0	0	10	10	0	0	180
			23:00 ~ 00:00	50	20	0	10	10	10	10	10	0	10	0	0	0	0	10	10	0	0	150
			Whole Day Total (veh)	1680	650	0	410	240	170	200	180	0	170	0	0	50	0	240	270	0	0	4260

Road No.	Road Name	Bound	Hour	PC	TAXI	LGV3	LGV4	LGV6	HGV7	HGV8	PLB	PV4	PV5	NFB6	NFB7	NFB8	FBSD	FBDD	MC	HGV9	NFB9	Total
25	Chi Kiang Street	WB	**00:00 ~ 01:00**	70	30	0	20	10	0	10	0	0	10	0	0	0	0	10	10	0	0	170
			01:00 ~ 02:00	50	20	0	10	10	0	10	0	0	10	0	0	0	0	10	10	0	0	130
			02:00 ~ 03:00	40	10	0	10	10	0	0	0	0	0	0	0	0	0	10	10	0	0	90
			03:00 ~ 04:00	30	10	0	10	10	0	0	0	0	0	0	0	0	0	10	10	0	0	80
			04:00 ~ 05:00	30	10	0	10	10	0	0	0	0	0	0	0	0	0	10	10	0	0	80
			05:00 ~ 06:00	40	20	0	10	10	0	0	0	0	0	0	0	0	0	10	10	0	0	100
			06:00 ~ 07:00	70	30	0	20	10	0	10	10	0	10	0	0	0	0	10	10	0	0	180
			07:00 ~ 08:00	140	50	0	30	10	10	10	10	0	10	10	0	10	0	20	20	10	0	340
			08:00 ~ 09:00	180	60	0	40	20	10	10	10	0	10	10	0	10	0	20	20	10	0	410
			09:00 ~ 10:00	160	50	0	30	20	10	10	10	0	10	10	0	10	0	10	20	10	0	360
			10:00 ~ 11:00	150	50	0	30	10	10	10	10	0	10	10	0	10	0	10	20	10	0	340
			11:00 ~ 12:00	160	50	0	30	20	10	10	10	0	10	10	0	10	0	10	20	10	0	360
			12:00 ~ 13:00	150	50	0	40	20	10	10	10	0	10	10	0	10	0	10	20	10	0	360
			13:00 ~ 14:00	150	50	0	40	20	10	10	10	0	10	10	0	10	0	10	20	10	0	360
			14:00 ~ 15:00	150	50	0	40	20	10	10	10	0	10	10	0	10	0	10	20	10	0	360
			15:00 ~ 16:00	150	50	0	40	20	10	10	10	0	10	10	0	10	0	10	20	10	0	360
			16:00 ~ 17:00	160	50	0	40	20	10	10	10	0	10	10	0	10	0	10	20	10	0	370
			17:00 ~ 18:00	160	50	0	40	20	10	10	10	0	10	10	0	10	0	10	20	10	0	370
			18:00 ~ 19:00	170	60	0	40	20	10	10	10	0	10	10	0	10	0	10	20	10	0	390
			19:00 ~ 20:00	150	50	0	40	20	10	10	10	0	10	10	0	10	0	10	20	10	0	360
			20:00 ~ 21:00	120	40	0	30	10	10	10	10	0	10	10	0	10	0	10	20	10	0	300
			21:00 ~ 22:00	130	40	0	30	10	10	10	10	0	10	10	0	10	0	10	20	10	0	310
			22:00 ~ 23:00	120	40	0	30	10	10	10	10	0	10	10	0	10	0	10	20	10	0	300
			23:00 ~ 00:00	100	30	0	30	10	10	10	10	0	10	10	0	10	0	10	10	10	0	260
			Whole Day Total (veh)	2830	950	0	690	350	170	200	180	0	200	170	0	170	0	260	400	170	0	6740
26	Kau Pui Lung Road	NB	**00:00 ~ 01:00**	120	30	0	20	10	0	10	0	0	10	0	0	0	0	10	20	0	0	230
			01:00 ~ 02:00	80	20	0	20	10	0	10	0	0	10	0	0	0	0	10	10	0	0	170
			02:00 ~ 03:00	60	20	0	10	10	0	0	0	0	0	0	0	0	0	10	10	0	0	120
			03:00 ~ 04:00	50	10	0	10	10	0	0	0	0	0	0	0	0	0	10	10	0	0	100
			04:00 ~ 05:00	50	10	0	10	10	0	0	0	0	0	0	0	0	0	10	10	0	0	100
			05:00 ~ 06:00	60	20	0	10	10	0	0	0	0	0	0	0	0	0	10	10	0	0	120
			06:00 ~ 07:00	120	30	0	20	10	0	10	10	0	10	0	0	0	0	10	20	0	0	240
			07:00 ~ 08:00	240	50	10	40	20	10	10	10	0	10	10	0	10	0	10	30	10	0	470
			08:00 ~ 09:00	300	60	10	50	20	10	10	10	0	10	10	0	10	0	10	30	10	0	550
			09:00 ~ 10:00	260	60	10	50	20	10	10	10	0	10	10	0	10	0	10	30	10	0	510
			10:00 ~ 11:00	250	60	10	50	20	10	10	10	0	10	10	0	10	0	10	30	10	0	500
			11:00 ~ 12:00	270	60	10	50	20	10	10	10	0	10	10	0	10	0	10	30	10	0	520
			12:00 ~ 13:00	230	50	0	50	20	10	10	10	0	10	10	0	10	0	10	30	10	0	460
			13:00 ~ 14:00	230	50	0	50	20	10	10	10	0	10	10	0	10	0	10	30	10	0	460
			14:00 ~ 15:00	240	50	0	50	20	10	10	10	0	10	10	0	10	0	10	30	10	0	470
			15:00 ~ 16:00	240	50	0	50	20	10	10	10	0	10	10	0	10	0	10	30	10	0	470
			16:00 ~ 17:00	250	60	0	50	20	10	10	10	0	10	10	0	10	0	10	30	10	0	490
			17:00 ~ 18:00	250	60	0	50	20	10	10	10	0	10	10	0	10	0	10	30	10	0	490
			18:00 ~ 19:00	260	60	0	50	20	10	10	10	0	10	10	0	10	0	10	30	10	0	500
			19:00 ~ 20:00	230	50	0	50	20	10	10	10	0	10	10	0	10	0	10	30	10	0	460
			20:00 ~ 21:00	200	50	0	40	20	10	10	10	0	10	10	0	10	0	10	20	10	0	410
			21:00 ~ 22:00	200	50	0	40	20	10	10	10	0	10	10	0	10	0	10	30	10	0	420
			22:00 ~ 23:00	190	40	0	40	20	10	10	10	0	10	10	0	10	0	10	20	10	0	390
			23:00 ~ 00:00	150	40	0	30	10	10	10	10	0	10	10	0	10	0	10	20	10	0	330
			Whole Day Total (veh)	4530	1040	50	890	400	170	200	180	0	200	170	0	170	0	240	570	170	0	8980
27	Kau Pui Lung Road	SB	**00:00 ~ 01:00**	80	20	0	20	10	0	10	0	0	0	0	0	0	0	0	10	0	0	150
			01:00 ~ 02:00	50	20	0	10	10	0	10	0	0	0	0	0	0	0	0	10	0	0	110
			02:00 ~ 03:00	40	10	0	10	10	0	0	0	0	0	0	0	0	0	0	10	0	0	80
			03:00 ~ 04:00	30	10	0	10	10	0	0	0	0	0	0	0	0	0	0	10	0	0	70
			04:00 ~ 05:00	30	10	0	10	10	0	0	0	0	0	0	0	0	0	0	10	0	0	70
			05:00 ~ 06:00	40	10	0	10	10	0	0	0	0	0	0	0	0	0	0	10	0	0	80
			06:00 ~ 07:00	80	20	0	20	10	0	10	0	0	0	0	0	0	0	0	10	0	0	150
			07:00 ~ 08:00	160	40	0	30	10	10	10	0	0	10	0	0	10	0	0	20	0	0	300
			08:00 ~ 09:00	200	50	0	40	20	10	10	0	0	10	0	0	10	0	0	20	0	0	370
			09:00 ~ 10:00	170	40	0	30	10	10	10	0	0	10	0	0	10	0	0	20	0	0	310
			10:00 ~ 11:00	170	40	0	30	10	10	10	0	0	10	0	0	10	0	0	20	0	0	310
			11:00 ~ 12:00	180	40	0	30	10	10	10	0	0	10	0	0	10	0	0	20	0	0	320
			12:00 ~ 13:00	140	30	0	30	10	10	10	0	0	10	0	0	0	0	0	20	0	0	260
			13:00 ~ 14:00	140	30	0	30	10	10	10	0	0	10	0	0	0	0	0	20	0	0	260
			14:00 ~ 15:00	140	30	0	30	10	10	10	0	0	10	0	0	0	0	0	20	0	0	260
			15:00 ~ 16:00	140	30	0	30	10	10	10	0	0	10	0	0	0	0	0	20	0	0	260
			16:00 ~ 17:00	150	40	0	30	10	10	10	0	0	10	0	0	0	0	0	20	0	0	280
			17:00 ~ 18:00	150	40	0	30	10	10	10	0	0	10	0	0	0	0	0	20	0	0	280
			18:00 ~ 19:00	160	40	0	30	10	10	10	0	0	10	0	0	0	0	0	20	0	0	290
			19:00 ~ 20:00	140	30	0	30	10	10	10	0	0	10	0	0	0	0	0	20	0	0	260
			20:00 ~ 21:00	120	30	0	30	10	10	10	0	0	10	0	0	0	0	0	20	0	0	240
			21:00 ~ 22:00	120	30	0	30	10	10	10	0	0	10	0	0	0	0	0	20	0	0	240
			22:00 ~ 23:00	110	30	0	20	10	10	10	0	0	10	0	0	0	0	0	20	0	0	220
			23:00 ~ 00:00	90	20	0	20	10	10	10	0	0	10	0	0	0	0	0	10	0	0	180
			Whole Day Total (veh)	2830	690	0	590	250	170	200	0	0	170	0	0	50	0	0	400	0	0	5350
28	Kau Pui Lung Road	NB	**00:00 ~ 01:00**	80	40	0	20	10	0	10	0	0	10	0	0	0	0	0	10	0	0	180
			01:00 ~ 02:00	60	30	0	10	10	0	10	0	0	10	0	0	0	0	0	10	0	0	140
			02:00 ~ 03:00	40	20	0	10	10	0	0	0	0	10	0	0	0	0	0	10	0	0	100
			03:00 ~ 04:00	30	20	0	10	10	0	0	0	0	0	0	0	0	0	0	10	0	0	80
			04:00 ~ 05:00	30	20	0	10	10	0	0	0	0	0	0	0	0	0	0	10	0	0	80
			05:00 ~ 06:00	40	20	0	10	10	0	0	0	0	10	0	0	0	0	0	10	0	0	100
			06:00 ~ 07:00	80	40	0	20	10	0	10	0	0	10	0	0	0	0	0	10	0	0	180
			07:00 ~ 08:00	160	70	0	30	10	10	10	0	0	10	10	10	10	0	0	20	10	0	360
			08:00 ~ 09:00	200	90	0	30	10	10	10	0	0	10	10	10	10	0	0	30	10	0	430
			09:00 ~ 10:00	180	80	0	30	10	10	10	0	0	10	10	10	10	0	0	20	10	0	390
			10:00 ~ 11:00	170	70	0	30	10	10	10	0	0	10	10	10	10	0	0	20	10	0	370
			11:00 ~ 12:00	180	80	0	30	10	10	10	0	0	10	10	10	10	0	0	20	10	0	390
			12:00 ~ 13:00	130	60	0	30	10	10	10	0	0	10	10	0	10	0	0	20	10	0	310
			13:00 ~ 14:00	140	60	0	30	10	10	10	0	0	10	10	0	10	0	0	20	10	0	320
			14:00 ~ 15:00	140	60	0	30	10	10	10	0	0	10	10	0	10	0	0	20	10	0	320
			15:00 ~ 16:00	140	60	0	30	10	10	10	0	0	10	10	0	10	0	0	20	10	0	320
			16:00 ~ 17:00	140	60	0	30	10	10	10	0	0	10	10	0	10	0	0	20	10	0	320
			17:00 ~ 18:00	140	60	0	30	10	10	10	0	0	10	10	0	10	0	0	20	10	0	320
			18:00 ~ 19:00	150	60	0	30	10	10	10	0	0	10	10	0	10	0	0	20	10	0	330
			19:00 ~ 20:00	140	60	0	30	10	10	10	0	0	10	10	0	10	0	0	20	10	0	320
			20:00 ~ 21:00	110	50	0	20	10	10	10	0	0	10	10	0	10	0	0	20	10	0	270
			21:00 ~ 22:00	120	50	0	20	10	10	10	0	0	10	10	0	10	0	0	20	10	0	280
			22:00 ~ 23:00	110	50	0	20	10	10	10	0	0	10	10	0	10	0	0	20	10	0	270
			23:00 ~ 00:00	90	40	0	20	10	10	10	0	0	10	10	0	10	0	0	10	10	0	230
			Whole Day Total (veh)	2800	1250	0	560	240	170	200	0	0	220	170	50	170	0	0	410	170	0	6410

Road No.	Road Name	Bound	Hour	PC	TAXI	LGV3	LGV4	LGV6	HGV7	HGV8	PLB	PV4	PV5	NFB6	NFB7	NFB8	FBSD	FBDD	MC	HGV9	NFB9	Total
29	Kau Pui Lung Road	SB	**00:00 ~ 01:00**	70	30	0	20	10	0	10	0	0	10	0	0	0	0	0	10	0	0	160
			01:00 ~ 02:00	50	20	0	10	10	0	10	0	0	10	0	0	0	0	0	10	0	0	120
			02:00 ~ 03:00	40	10	0	10	10	0	0	0	0	0	0	0	0	0	0	10	0	0	80
			03:00 ~ 04:00	30	10	0	10	10	0	0	0	0	0	0	0	0	0	0	10	0	0	70
			04:00 ~ 05:00	30	10	0	10	10	0	0	0	0	0	0	0	0	0	0	10	0	0	70
			05:00 ~ 06:00	40	20	0	10	10	0	0	0	0	0	0	0	0	0	0	10	0	0	90
			06:00 ~ 07:00	70	30	0	20	10	0	10	0	0	10	0	0	0	0	0	10	0	0	160
			07:00 ~ 08:00	140	50	0	30	10	10	10	0	0	10	10	0	10	0	0	20	10	0	310
			08:00 ~ 09:00	180	60	0	30	20	10	10	0	0	10	10	0	10	0	0	20	10	0	370
			09:00 ~ 10:00	160	50	0	30	10	10	10	0	0	10	10	0	10	0	0	20	10	0	330
			10:00 ~ 11:00	150	50	0	30	10	10	10	0	0	10	10	0	10	0	0	20	10	0	320
			11:00 ~ 12:00	160	50	0	30	10	10	10	0	0	10	10	0	10	0	0	20	10	0	330
			12:00 ~ 13:00	150	50	0	30	10	10	10	0	0	10	10	0	10	0	0	20	0	0	310
			13:00 ~ 14:00	160	60	0	30	10	10	10	0	0	10	10	0	10	0	0	20	0	0	330
			14:00 ~ 15:00	160	60	0	30	10	10	10	0	0	10	10	0	10	0	0	20	0	0	330
			15:00 ~ 16:00	160	60	0	30	10	10	10	0	0	10	10	0	10	0	0	20	0	0	330
			16:00 ~ 17:00	170	60	0	30	10	10	10	0	0	10	10	0	10	0	0	20	0	0	340
			17:00 ~ 18:00	170	60	0	30	10	10	10	0	0	10	10	0	10	0	0	20	0	0	340
			18:00 ~ 19:00	180	60	0	30	10	10	10	0	0	10	10	0	10	0	0	20	0	0	350
			19:00 ~ 20:00	160	60	0	30	10	10	10	0	0	10	10	0	10	0	0	20	0	0	330
			20:00 ~ 21:00	130	50	0	20	10	10	10	0	0	10	10	0	10	0	0	20	0	0	280
			21:00 ~ 22:00	140	50	0	20	10	10	10	0	0	10	10	0	10	0	0	20	0	0	290
			22:00 ~ 23:00	130	50	0	20	10	10	10	0	0	10	10	0	10	0	0	20	0	0	280
			23:00 ~ 00:00	100	40	0	20	10	10	10	0	0	10	10	0	10	0	0	10	0	0	230
			Whole Day Total (veh)	2930	1050	0	560	250	170	200	0	0	200	170	0	170	0	0	400	50	0	6150
30	Lok Shan Road	EB	**00:00 ~ 01:00**	60	20	0	20	10	0	10	0	0	0	0	0	0	0	0	10	0	0	130
			01:00 ~ 02:00	40	10	0	10	10	0	10	0	0	0	0	0	0	0	0	10	0	0	90
			02:00 ~ 03:00	30	10	0	10	10	0	0	0	0	0	0	0	0	0	0	10	0	0	70
			03:00 ~ 04:00	20	10	0	10	10	0	0	0	0	0	0	0	0	0	0	10	0	0	60
			04:00 ~ 05:00	20	10	0	10	10	0	0	0	0	0	0	0	0	0	0	10	0	0	60
			05:00 ~ 06:00	30	10	0	10	10	0	0	0	0	0	0	0	0	0	0	10	0	0	70
			06:00 ~ 07:00	60	20	0	20	10	0	10	0	0	0	0	0	0	0	10	10	0	0	140
			07:00 ~ 08:00	110	30	0	30	10	10	10	0	0	10	0	0	0	0	10	20	0	0	240
			08:00 ~ 09:00	140	30	0	30	20	10	10	0	0	10	0	0	0	0	10	20	0	0	280
			09:00 ~ 10:00	120	30	0	30	10	10	10	0	0	10	0	0	0	0	10	20	0	0	250
			10:00 ~ 11:00	120	30	0	30	10	10	10	0	0	10	0	0	0	0	10	20	0	0	250
			11:00 ~ 12:00	120	30	0	30	10	10	10	0	0	10	0	0	0	0	10	20	0	0	250
			12:00 ~ 13:00	100	30	0	30	10	10	10	0	0	10	0	0	0	0	10	10	10	0	230
			13:00 ~ 14:00	110	30	0	30	10	10	10	0	0	10	0	0	0	0	10	20	10	0	250
			14:00 ~ 15:00	110	30	0	30	10	10	10	0	0	10	0	0	0	0	10	20	10	0	250
			15:00 ~ 16:00	110	30	0	30	10	10	10	0	0	10	0	0	0	0	10	20	10	0	250
			16:00 ~ 17:00	110	30	0	30	10	10	10	0	0	10	0	0	0	0	10	20	10	0	250
			17:00 ~ 18:00	110	30	0	30	10	10	10	0	0	10	0	0	0	0	10	20	10	0	250
			18:00 ~ 19:00	120	30	0	30	20	10	10	0	0	10	0	0	0	0	10	20	10	0	270
			19:00 ~ 20:00	110	30	0	30	10	10	10	0	0	10	0	0	0	0	10	20	10	0	250
			20:00 ~ 21:00	90	30	0	30	10	10	10	0	0	10	0	0	0	0	10	10	10	0	220
			21:00 ~ 22:00	90	30	0	30	10	10	10	0	0	10	0	0	0	0	10	10	10	0	220
			22:00 ~ 23:00	90	20	0	30	10	10	10	0	0	10	0	0	0	0	10	10	10	0	210
			23:00 ~ 00:00	70	20	0	20	10	10	10	0	0	10	0	0	0	0	10	10	10	0	180
			Whole Day Total (veh)	2090	580	0	590	260	170	200	0	0	170	0	0	0	0	180	360	120	0	4720
31	Lok Shan Road	EB	**00:00 ~ 01:00**	70	30	0	20	10	10	10	0	0	10	0	0	0	0	10	10	0	0	180
			01:00 ~ 02:00	50	20	0	20	10	10	10	0	0	10	0	0	0	0	10	10	0	0	150
			02:00 ~ 03:00	40	10	0	10	10	0	10	0	0	0	0	0	0	0	10	10	0	0	100
			03:00 ~ 04:00	30	10	0	10	10	0	0	0	0	0	0	0	0	0	10	10	0	0	80
			04:00 ~ 05:00	30	10	0	10	10	0	0	0	0	0	0	0	0	0	10	10	0	0	80
			05:00 ~ 06:00	40	20	0	10	10	0	10	0	0	0	0	0	0	0	10	10	0	0	110
			06:00 ~ 07:00	70	30	0	20	10	10	10	10	0	10	0	0	0	0	10	10	0	0	190
			07:00 ~ 08:00	150	50	0	40	20	10	10	10	0	10	10	0	10	0	10	20	10	0	360
			08:00 ~ 09:00	180	60	0	50	20	10	10	10	0	10	10	0	10	0	10	20	10	0	410
			09:00 ~ 10:00	160	50	0	40	20	10	10	10	0	10	10	0	10	0	10	20	10	0	370
			10:00 ~ 11:00	150	50	0	40	20	10	10	10	0	10	10	0	10	0	10	20	10	0	360
			11:00 ~ 12:00	160	50	0	40	20	10	10	10	0	10	10	0	10	0	10	20	10	0	370
			12:00 ~ 13:00	150	50	0	40	20	10	10	10	0	10	10	0	10	0	10	20	10	0	360
			13:00 ~ 14:00	150	50	0	40	20	10	10	10	0	10	10	0	10	0	10	20	10	0	360
			14:00 ~ 15:00	160	50	0	40	20	10	10	10	0	10	10	0	10	0	10	20	10	0	370
			15:00 ~ 16:00	160	50	0	40	20	10	10	10	0	10	10	0	10	0	10	20	10	0	370
			16:00 ~ 17:00	160	60	0	50	20	10	10	10	0	10	10	0	10	0	10	20	10	0	390
			17:00 ~ 18:00	160	60	0	50	20	10	10	10	0	10	10	0	10	0	10	20	10	0	390
			18:00 ~ 19:00	170	60	0	50	20	10	10	10	0	10	10	0	10	0	10	20	10	0	400
			19:00 ~ 20:00	150	50	0	40	20	10	10	10	0	10	10	0	10	0	10	20	10	0	360
			20:00 ~ 21:00	130	50	0	40	20	10	10	10	0	10	10	0	10	0	10	20	10	0	340
			21:00 ~ 22:00	130	50	0	40	20	10	10	10	0	10	10	0	10	0	10	20	10	0	340
			22:00 ~ 23:00	120	40	0	40	20	10	10	10	0	10	10	0	10	0	10	20	10	0	320
			23:00 ~ 00:00	100	40	0	30	10	10	10	10	0	10	10	0	10	0	10	10	10	0	270
			Whole Day Total (veh)	2870	1000	0	810	400	200	220	180	0	200	170	0	170	0	240	400	170	0	7030
32	Maidstone Road	NB	**00:00 ~ 01:00**	10	10	0	0	0	0	0	0	0	0	0	0	0	0	0	0	0	0	20
			01:00 ~ 02:00	10	10	0	0	0	0	0	0	0	0	0	0	0	0	0	0	0	0	20
			02:00 ~ 03:00	10	10	0	0	0	0	0	0	0	0	0	0	0	0	0	0	0	0	20
			03:00 ~ 04:00	10	10	0	0	0	0	0	0	0	0	0	0	0	0	0	0	0	0	20
			04:00 ~ 05:00	10	10	0	0	0	0	0	0	0	0	0	0	0	0	0	0	0	0	20
			05:00 ~ 06:00	10	10	0	0	0	0	0	0	0	0	0	0	0	0	0	0	0	0	20
			06:00 ~ 07:00	10	10	0	0	0	0	0	0	0	0	0	0	0	0	0	0	0	0	20
			07:00 ~ 08:00	10	10	0	10	0	0	0	0	0	0	0	0	0	0	0	10	0	0	40
			08:00 ~ 09:00	20	10	0	10	0	0	0	0	0	0	0	0	0	0	0	10	0	0	50
			09:00 ~ 10:00	10	10	0	10	0	0	0	0	0	0	0	0	0	0	0	10	0	0	40
			10:00 ~ 11:00	10	10	0	10	0	0	0	0	0	0	0	0	0	0	0	10	0	0	40
			11:00 ~ 12:00	10	10	0	10	0	0	0	0	0	0	0	0	0	0	0	10	0	0	40
			12:00 ~ 13:00	10	10	0	10	0	0	0	0	0	0	0	0	0	0	0	10	0	0	40
			13:00 ~ 14:00	20	10	0	10	0	0	0	0	0	0	0	0	0	0	0	10	0	0	50
			14:00 ~ 15:00	20	10	0	10	0	0	0	0	0	0	0	0	0	0	0	10	0	0	50
			15:00 ~ 16:00	20	10	0	10	0	0	0	0	0	0	0	0	0	0	0	10	0	0	50
			16:00 ~ 17:00	20	10	0	10	0	0	0	0	0	0	0	0	0	0	0	10	0	0	50
			17:00 ~ 18:00	20	10	0	10	0	0	0	0	0	0	0	0	0	0	0	10	0	0	50
			18:00 ~ 19:00	20	10	0	10	0	0	0	0	0	0	0	0	0	0	0	10	0	0	50
			19:00 ~ 20:00	20	10	0	10	0	0	0	0	0	0	0	0	0	0	0	10	0	0	50
			20:00 ~ 21:00	10	10	0	10	0	0	0	0	0	0	0	0	0	0	0	10	0	0	40
			21:00 ~ 22:00	10	10	0	10	0	0	0	0	0	0	0	0	0	0	0	10	0	0	40
			22:00 ~ 23:00	10	10	0	10	0	0	0	0	0	0	0	0	0	0	0	10	0	0	40
			23:00 ~ 00:00	10	10	0	10	0	0	0	0	0	0	0	0	0	0	0	10	0	0	40
			Whole Day Total (veh)	320	240	0	170	0	0	0	0	0	0	0	0	0	0	0	170	0	0	900

Road No.	Road Name	Bound	Hour	PC	TAXI	LGV3	LGV4	LGV6	HGV7	HGV8	PLB	PV4	PV5	NFB6	NFB7	NFB8	FBSD	FBDD	MC	HGV9	NFB9	Total
33	Maidstone Road	SB	**00:00 ~ 01:00**	10	10	0	0	0	0	0	0	0	0	0	0	0	0	0	0	0	0	20
			01:00 ~ 02:00	10	10	0	0	0	0	0	0	0	0	0	0	0	0	0	0	0	0	20
			02:00 ~ 03:00	10	10	0	0	0	0	0	0	0	0	0	0	0	0	0	0	0	0	20
			03:00 ~ 04:00	10	10	0	0	0	0	0	0	0	0	0	0	0	0	0	0	0	0	20
			04:00 ~ 05:00	10	10	0	0	0	0	0	0	0	0	0	0	0	0	0	0	0	0	20
			05:00 ~ 06:00	10	10	0	0	0	0	0	0	0	0	0	0	0	0	0	0	0	0	20
			06:00 ~ 07:00	10	10	0	0	0	0	0	0	0	0	0	0	0	0	0	0	0	0	20
			07:00 ~ 08:00	10	10	0	10	0	0	0	0	0	0	0	0	0	0	0	10	0	0	40
			08:00 ~ 09:00	20	10	0	10	0	0	0	0	0	0	0	0	0	0	0	10	0	0	50
			09:00 ~ 10:00	10	10	0	10	0	0	0	0	0	0	0	0	0	0	0	10	0	0	40
			10:00 ~ 11:00	10	10	0	10	0	0	0	0	0	0	0	0	0	0	0	10	0	0	40
			11:00 ~ 12:00	10	10	0	10	0	0	0	0	0	0	0	0	0	0	0	10	0	0	40
			12:00 ~ 13:00	10	10	0	10	0	0	0	0	0	0	0	0	0	0	0	10	0	0	40
			13:00 ~ 14:00	20	10	0	10	0	0	0	0	0	0	0	0	0	0	0	10	0	0	50
			14:00 ~ 15:00	20	10	0	10	0	0	0	0	0	0	0	0	0	0	0	10	0	0	50
			15:00 ~ 16:00	20	10	0	10	0	0	0	0	0	0	0	0	0	0	0	10	0	0	50
			16:00 ~ 17:00	20	10	0	10	0	0	0	0	0	0	0	0	0	0	0	10	0	0	50
			17:00 ~ 18:00	20	10	0	10	0	0	0	0	0	0	0	0	0	0	0	10	0	0	50
			18:00 ~ 19:00	20	10	0	10	0	0	0	0	0	0	0	0	0	0	0	10	0	0	50
			19:00 ~ 20:00	20	10	0	10	0	0	0	0	0	0	0	0	0	0	0	10	0	0	50
			20:00 ~ 21:00	10	10	0	10	0	0	0	0	0	0	0	0	0	0	0	10	0	0	40
			21:00 ~ 22:00	10	10	0	10	0	0	0	0	0	0	0	0	0	0	0	10	0	0	40
			22:00 ~ 23:00	10	10	0	10	0	0	0	0	0	0	0	0	0	0	0	10	0	0	40
			23:00 ~ 00:00	10	10	0	10	0	0	0	0	0	0	0	0	0	0	0	10	0	0	40
			Whole Day Total (veh)	320	240	0	170	0	0	0	0	0	0	0	0	0	0	0	170	0	0	900
34	Maidstone Road	SB	**00:00 ~ 01:00**	20	10	0	10	10	0	0	0	0	0	0	0	0	0	10	10	0	0	70
			01:00 ~ 02:00	20	10	0	10	10	0	0	0	0	0	0	0	0	0	10	10	0	0	70
			02:00 ~ 03:00	10	10	0	10	10	0	0	0	0	0	0	0	0	0	10	10	0	0	60
			03:00 ~ 04:00	10	10	0	10	10	0	0	0	0	0	0	0	0	0	10	10	0	0	60
			04:00 ~ 05:00	10	10	0	10	10	0	0	0	0	0	0	0	0	0	10	10	0	0	60
			05:00 ~ 06:00	10	10	0	10	10	0	0	0	0	0	0	0	0	0	10	10	0	0	60
			06:00 ~ 07:00	20	10	0	10	10	0	0	10	0	0	0	0	0	0	10	10	0	0	80
			07:00 ~ 08:00	40	20	0	10	10	10	10	10	0	10	0	0	0	0	10	10	0	0	140
			08:00 ~ 09:00	50	30	0	20	10	10	10	10	0	10	0	0	0	0	10	10	0	0	170
			09:00 ~ 10:00	40	20	0	20	10	10	10	10	0	10	0	0	0	0	10	10	0	0	150
			10:00 ~ 11:00	40	20	0	10	10	10	10	10	0	10	0	0	0	0	10	10	0	0	140
			11:00 ~ 12:00	40	20	0	20	10	10	10	10	0	10	0	0	0	0	10	10	0	0	150
			12:00 ~ 13:00	50	30	0	20	10	10	10	10	0	10	0	0	0	0	10	10	0	0	170
			13:00 ~ 14:00	50	30	0	20	10	10	10	10	0	10	0	0	0	0	10	10	0	0	170
			14:00 ~ 15:00	50	30	0	20	10	10	10	10	0	10	0	0	0	0	10	10	0	0	170
			15:00 ~ 16:00	50	30	0	20	10	10	10	10	0	10	0	0	0	0	10	10	0	0	170
			16:00 ~ 17:00	60	30	0	20	10	10	10	10	0	10	0	0	0	0	10	10	0	0	180
			17:00 ~ 18:00	60	30	0	20	10	10	10	10	0	10	0	0	0	0	10	10	0	0	180
			18:00 ~ 19:00	60	30	0	20	10	10	10	10	0	10	0	0	0	0	10	10	0	0	180
			19:00 ~ 20:00	50	30	0	20	10	10	10	10	0	10	0	0	0	0	10	10	0	0	170
			20:00 ~ 21:00	40	20	0	20	10	10	10	10	0	10	0	0	0	0	10	10	0	0	150
			21:00 ~ 22:00	50	30	0	20	10	10	10	10	0	10	0	0	0	0	10	10	0	0	170
			22:00 ~ 23:00	40	20	0	20	10	10	10	10	0	10	0	0	0	0	10	10	0	0	150
			23:00 ~ 00:00	40	20	0	10	10	10	10	10	0	10	0	0	0	0	10	10	0	0	140
			Whole Day Total (veh)	910	510	0	380	240	170	170	180	0	170	0	0	0	0	240	240	0	0	3210
35	Maidstone Lane	EB	**00:00 ~ 01:00**	20	10	0	10	10	0	0	0	0	0	0	0	0	0	10	10	0	0	70
			01:00 ~ 02:00	20	10	0	10	10	0	0	0	0	0	0	0	0	0	10	10	0	0	70
			02:00 ~ 03:00	10	10	0	10	10	0	0	0	0	0	0	0	0	0	10	10	0	0	60
			03:00 ~ 04:00	10	10	0	10	10	0	0	0	0	0	0	0	0	0	10	10	0	0	60
			04:00 ~ 05:00	10	10	0	10	10	0	0	0	0	0	0	0	0	0	10	10	0	0	60
			05:00 ~ 06:00	10	10	0	10	10	0	0	0	0	0	0	0	0	0	10	10	0	0	60
			06:00 ~ 07:00	20	10	0	10	10	0	0	10	0	0	0	0	0	0	10	10	0	0	80
			07:00 ~ 08:00	40	20	0	10	10	10	10	10	0	10	0	0	0	0	10	10	0	0	140
			08:00 ~ 09:00	50	30	0	20	10	10	10	10	0	10	0	0	0	0	10	10	0	0	170
			09:00 ~ 10:00	40	20	0	20	10	10	10	10	0	10	0	0	0	0	10	10	0	0	150
			10:00 ~ 11:00	40	20	0	10	10	10	10	10	0	10	0	0	0	0	10	10	0	0	140
			11:00 ~ 12:00	40	20	0	20	10	10	10	10	0	10	0	0	0	0	10	10	0	0	150
			12:00 ~ 13:00	50	30	0	20	10	10	10	10	0	10	0	0	0	0	10	10	0	0	170
			13:00 ~ 14:00	50	30	0	20	10	10	10	10	0	10	0	0	0	0	10	10	0	0	170
			14:00 ~ 15:00	50	30	0	20	10	10	10	10	0	10	0	0	0	0	10	10	0	0	170
			15:00 ~ 16:00	50	30	0	20	10	10	10	10	0	10	0	0	0	0	10	10	0	0	170
			16:00 ~ 17:00	50	30	0	20	10	10	10	10	0	10	0	0	0	0	10	10	0	0	170
			17:00 ~ 18:00	50	30	0	20	10	10	10	10	0	10	0	0	0	0	10	10	0	0	170
			18:00 ~ 19:00	60	30	0	20	10	10	10	10	0	10	0	0	0	0	10	10	0	0	180
			19:00 ~ 20:00	50	30	0	20	10	10	10	10	0	10	0	0	0	0	10	10	0	0	170
			20:00 ~ 21:00	40	20	0	20	10	10	10	10	0	10	0	0	0	0	10	10	0	0	150
			21:00 ~ 22:00	50	30	0	20	10	10	10	10	0	10	0	0	0	0	10	10	0	0	170
			22:00 ~ 23:00	40	20	0	20	10	10	10	10	0	10	0	0	0	0	10	10	0	0	150
			23:00 ~ 00:00	40	20	0	10	10	10	10	10	0	10	0	0	0	0	10	10	0	0	140
			Whole Day Total (veh)	890	510	0	380	240	170	170	180	0	170	0	0	0	0	240	240	0	0	3190
36	Maidstone Lane	EB	**00:00 ~ 01:00**	10	10	0	0	0	0	0	0	0	0	0	0	0	0	0	0	0	0	20
			01:00 ~ 02:00	10	10	0	0	0	0	0	0	0	0	0	0	0	0	0	0	0	0	20
			02:00 ~ 03:00	10	10	0	0	0	0	0	0	0	0	0	0	0	0	0	0	0	0	20
			03:00 ~ 04:00	10	0	0	0	0	0	0	0	0	0	0	0	0	0	0	0	0	0	10
			04:00 ~ 05:00	10	0	0	0	0	0	0	0	0	0	0	0	0	0	0	0	0	0	10
			05:00 ~ 06:00	10	10	0	0	0	0	0	0	0	0	0	0	0	0	0	0	0	0	20
			06:00 ~ 07:00	10	10	0	0	0	0	0	0	0	0	0	0	0	0	0	0	0	0	20
			07:00 ~ 08:00	10	10	0	10	0	0	0	0	0	0	0	0	0	0	0	10	0	0	40
			08:00 ~ 09:00	10	10	0	10	0	0	0	0	0	0	0	0	0	0	0	10	0	0	40
			09:00 ~ 10:00	10	10	0	10	0	0	0	0	0	0	0	0	0	0	0	10	0	0	40
			10:00 ~ 11:00	10	10	0	10	0	0	0	0	0	0	0	0	0	0	0	10	0	0	40
			11:00 ~ 12:00	10	10	0	10	0	0	0	0	0	0	0	0	0	0	0	10	0	0	40
			12:00 ~ 13:00	10	10	0	10	0	0	0	0	0	0	0	0	0	0	0	10	0	0	40
			13:00 ~ 14:00	10	10	0	10	0	0	0	0	0	0	0	0	0	0	0	10	0	0	40
			14:00 ~ 15:00	10	10	0	10	0	0	0	0	0	0	0	0	0	0	0	10	0	0	40
			15:00 ~ 16:00	10	10	0	10	0	0	0	0	0	0	0	0	0	0	0	10	0	0	40
			16:00 ~ 17:00	10	10	0	10	0	0	0	0	0	0	0	0	0	0	0	10	0	0	40
			17:00 ~ 18:00	10	10	0	10	0	0	0	0	0	0	0	0	0	0	0	10	0	0	40
			18:00 ~ 19:00	10	10	0	10	0	0	0	0	0	0	0	0	0	0	0	10	0	0	40
			19:00 ~ 20:00	10	10	0	10	0	0	0	0	0	0	0	0	0	0	0	10	0	0	40
			20:00 ~ 21:00	10	10	0	10	0	0	0	0	0	0	0	0	0	0	0	10	0	0	40
			21:00 ~ 22:00	10	10	0	10	0	0	0	0	0	0	0	0	0	0	0	10	0	0	40
			22:00 ~ 23:00	10	10	0	10	0	0	0	0	0	0	0	0	0	0	0	10	0	0	40
			23:00 ~ 00:00	10	10	0	10	0	0	0	0	0	0	0	0	0	0	0	10	0	0	40
			Whole Day Total (veh)	240	220	0	170	0	0	0	0	0	0	0	0	0	0	0	170	0	0	800

Road No.	Road Name	Bound	Hour	PC	TAXI	LGV3	LGV4	LGV6	HGV7	HGV8	PLB	PV4	PV5	NFB6	NFB7	NFB8	FBSD	FBDD	MC	HGV9	NFB9	Total
37	Maidstone Lane	WB	**00:00 ~ 01:00**	10	10	0	0	0	0	0	0	0	0	0	0	0	0	0	0	0	0	20
			01:00 ~ 02:00	10	10	0	0	0	0	0	0	0	0	0	0	0	0	0	0	0	0	20
			02:00 ~ 03:00	10	10	0	0	0	0	0	0	0	0	0	0	0	0	0	0	0	0	20
			03:00 ~ 04:00	10	0	0	0	0	0	0	0	0	0	0	0	0	0	0	0	0	0	10
			04:00 ~ 05:00	10	0	0	0	0	0	0	0	0	0	0	0	0	0	0	0	0	0	10
			05:00 ~ 06:00	10	10	0	0	0	0	0	0	0	0	0	0	0	0	0	0	0	0	20
			06:00 ~ 07:00	10	10	0	0	0	0	0	0	0	0	0	0	0	0	0	0	0	0	20
			07:00 ~ 08:00	10	10	0	10	0	0	0	0	0	0	0	0	0	0	0	10	0	0	40
			08:00 ~ 09:00	10	10	0	10	0	0	0	0	0	0	0	0	0	0	0	10	0	0	40
			09:00 ~ 10:00	10	10	0	10	0	0	0	0	0	0	0	0	0	0	0	10	0	0	40
			10:00 ~ 11:00	10	10	0	10	0	0	0	0	0	0	0	0	0	0	0	10	0	0	40
			11:00 ~ 12:00	10	10	0	10	0	0	0	0	0	0	0	0	0	0	0	10	0	0	40
			12:00 ~ 13:00	10	10	0	10	0	0	0	0	0	0	0	0	0	0	0	10	0	0	40
			13:00 ~ 14:00	10	10	0	10	0	0	0	0	0	0	0	0	0	0	0	10	0	0	40
			14:00 ~ 15:00	10	10	0	10	0	0	0	0	0	0	0	0	0	0	0	10	0	0	40
			15:00 ~ 16:00	10	10	0	10	0	0	0	0	0	0	0	0	0	0	0	10	0	0	40
			16:00 ~ 17:00	10	10	0	10	0	0	0	0	0	0	0	0	0	0	0	10	0	0	40
			17:00 ~ 18:00	10	10	0	10	0	0	0	0	0	0	0	0	0	0	0	10	0	0	40
			18:00 ~ 19:00	10	10	0	10	0	0	0	0	0	0	0	0	0	0	0	10	0	0	40
			19:00 ~ 20:00	10	10	0	10	0	0	0	0	0	0	0	0	0	0	0	10	0	0	40
			20:00 ~ 21:00	10	10	0	10	0	0	0	0	0	0	0	0	0	0	0	10	0	0	40
			21:00 ~ 22:00	10	10	0	10	0	0	0	0	0	0	0	0	0	0	0	10	0	0	40
			22:00 ~ 23:00	10	10	0	10	0	0	0	0	0	0	0	0	0	0	0	10	0	0	40
			23:00 ~ 00:00	10	10	0	10	0	0	0	0	0	0	0	0	0	0	0	10	0	0	40
			Whole Day Total (veh)	240	220	0	170	0	0	0	0	0	0	0	0	0	0	0	170	0	0	800
38	Kau Pui Lung Road	NB	**00:00 ~ 01:00**	80	40	0	20	10	0	10	0	0	10	0	0	0	0	0	10	0	0	180
			01:00 ~ 02:00	60	30	0	10	10	0	10	0	0	10	0	0	0	0	0	10	0	0	140
			02:00 ~ 03:00	40	20	0	10	10	0	0	0	0	10	0	0	0	0	0	10	0	0	100
			03:00 ~ 04:00	30	20	0	10	10	0	0	0	0	0	0	0	0	0	0	10	0	0	80
			04:00 ~ 05:00	30	20	0	10	10	0	0	0	0	0	0	0	0	0	0	10	0	0	80
			05:00 ~ 06:00	40	20	0	10	10	0	0	0	0	10	0	0	0	0	0	10	0	0	100
			06:00 ~ 07:00	80	40	0	20	10	0	10	0	0	10	0	0	0	0	0	10	0	0	180
			07:00 ~ 08:00	160	70	0	30	10	10	10	0	0	10	10	10	10	0	0	20	10	0	360
			08:00 ~ 09:00	200	90	0	30	10	10	10	0	0	10	10	10	10	0	0	30	10	0	430
			09:00 ~ 10:00	180	80	0	30	10	10	10	0	0	10	10	10	10	0	0	20	10	0	390
			10:00 ~ 11:00	170	70	0	30	10	10	10	0	0	10	10	10	10	0	0	20	10	0	370
			11:00 ~ 12:00	180	80	0	30	10	10	10	0	0	10	10	10	10	0	0	20	10	0	390
			12:00 ~ 13:00	130	60	0	30	10	10	10	0	0	10	10	0	10	0	0	20	10	0	310
			13:00 ~ 14:00	140	60	0	30	10	10	10	0	0	10	10	0	10	0	0	20	10	0	320
			14:00 ~ 15:00	140	60	0	30	10	10	10	0	0	10	10	0	10	0	0	20	10	0	320
			15:00 ~ 16:00	140	60	0	30	10	10	10	0	0	10	10	0	10	0	0	20	10	0	320
			16:00 ~ 17:00	140	60	0	30	10	10	10	0	0	10	10	0	10	0	0	20	10	0	320
			17:00 ~ 18:00	140	60	0	30	10	10	10	0	0	10	10	0	10	0	0	20	10	0	320
			18:00 ~ 19:00	150	60	0	30	10	10	10	0	0	10	10	0	10	0	0	20	10	0	330
			19:00 ~ 20:00	140	60	0	30	10	10	10	0	0	10	10	0	10	0	0	20	10	0	320
			20:00 ~ 21:00	110	50	0	20	10	10	10	0	0	10	10	0	10	0	0	20	10	0	270
			21:00 ~ 22:00	120	50	0	20	10	10	10	0	0	10	10	0	10	0	0	20	10	0	280
			22:00 ~ 23:00	110	50	0	20	10	10	10	0	0	10	10	0	10	0	0	20	10	0	270
			23:00 ~ 00:00	90	40	0	20	10	10	10	0	0	10	10	0	10	0	0	10	10	0	230
			Whole Day Total (veh)	2800	1250	0	560	240	170	200	0	0	220	170	50	170	0	0	410	170	0	6410
39	Kau Pui Lung Road	SB	**00:00 ~ 01:00**	70	30	0	20	10	0	10	0	0	10	0	0	0	0	0	10	0	0	160
			01:00 ~ 02:00	50	20	0	10	10	0	10	0	0	10	0	0	0	0	0	10	0	0	120
			02:00 ~ 03:00	40	10	0	10	10	0	0	0	0	0	0	0	0	0	0	10	0	0	80
			03:00 ~ 04:00	30	10	0	10	10	0	0	0	0	0	0	0	0	0	0	10	0	0	70
			04:00 ~ 05:00	30	10	0	10	10	0	0	0	0	0	0	0	0	0	0	10	0	0	70
			05:00 ~ 06:00	40	20	0	10	10	0	0	0	0	0	0	0	0	0	0	10	0	0	90
			06:00 ~ 07:00	70	30	0	20	10	0	10	0	0	10	0	0	0	0	0	10	0	0	160
			07:00 ~ 08:00	140	50	0	30	10	10	10	0	0	10	10	0	10	0	0	20	10	0	310
			08:00 ~ 09:00	180	60	0	30	20	10	10	0	0	10	10	0	10	0	0	20	10	0	370
			09:00 ~ 10:00	160	50	0	30	10	10	10	0	0	10	10	0	10	0	0	20	10	0	330
			10:00 ~ 11:00	150	50	0	30	10	10	10	0	0	10	10	0	10	0	0	20	10	0	320
			11:00 ~ 12:00	160	50	0	30	10	10	10	0	0	10	10	0	10	0	0	20	10	0	330
			12:00 ~ 13:00	150	50	0	30	10	10	10	0	0	10	10	0	10	0	0	20	0	0	310
			13:00 ~ 14:00	160	60	0	30	10	10	10	0	0	10	10	0	10	0	0	20	0	0	330
			14:00 ~ 15:00	160	60	0	30	10	10	10	0	0	10	10	0	10	0	0	20	0	0	330
			15:00 ~ 16:00	160	60	0	30	10	10	10	0	0	10	10	0	10	0	0	20	0	0	330
			16:00 ~ 17:00	170	60	0	30	10	10	10	0	0	10	10	0	10	0	0	20	0	0	340
			17:00 ~ 18:00	170	60	0	30	10	10	10	0	0	10	10	0	10	0	0	20	0	0	340
			18:00 ~ 19:00	180	60	0	30	10	10	10	0	0	10	10	0	10	0	0	20	0	0	350
			19:00 ~ 20:00	160	60	0	30	10	10	10	0	0	10	10	0	10	0	0	20	0	0	330
			20:00 ~ 21:00	130	50	0	20	10	10	10	0	0	10	10	0	10	0	0	20	0	0	280
			21:00 ~ 22:00	140	50	0	20	10	10	10	0	0	10	10	0	10	0	0	20	0	0	290
			22:00 ~ 23:00	130	50	0	20	10	10	10	0	0	10	10	0	10	0	0	20	0	0	280
			23:00 ~ 00:00	100	40	0	20	10	10	10	0	0	10	10	0	10	0	0	10	0	0	230
			Whole Day Total (veh)	2930	1050	0	560	250	170	200	0	0	200	170	0	170	0	0	400	50	0	6150
40	Tin Kwong Road	EB	**00:00 ~ 01:00**	220	110	0	50	20	10	10	10	0	10	10	10	10	0	20	30	10	0	530
			01:00 ~ 02:00	140	80	0	30	20	10	10	0	0	10	10	10	10	0	10	20	10	0	370
			02:00 ~ 03:00	110	60	0	30	10	10	10	0	0	10	10	0	10	0	10	20	10	0	300
			03:00 ~ 04:00	80	40	0	20	10	10	10	0	0	10	0	0	10	0	10	10	0	0	210
			04:00 ~ 05:00	80	40	0	20	10	10	10	0	0	10	0	0	10	0	10	10	0	0	210
			05:00 ~ 06:00	110	60	0	30	10	10	10	10	0	10	10	0	10	0	20	20	10	0	320
			06:00 ~ 07:00	220	110	0	50	20	10	10	10	0	10	10	10	10	0	40	30	10	0	550
			07:00 ~ 08:00	430	220	10	100	40	10	10	20	10	10	10	10	10	0	50	50	10	0	1000
			08:00 ~ 09:00	540	280	10	120	50	10	20	20	10	10	10	10	10	0	40	60	10	0	1210
			09:00 ~ 10:00	480	240	10	100	40	10	20	20	10	10	10	10	10	0	40	60	10	0	1080
			10:00 ~ 11:00	460	240	10	100	40	10	10	10	10	10	10	10	10	0	40	50	10	0	1030
			11:00 ~ 12:00	490	250	10	110	40	10	20	10	10	10	10	10	10	0	40	60	10	0	1100
			12:00 ~ 13:00	220	110	10	50	20	10	10	10	10	10	10	10	10	0	40	30	10	0	570
			13:00 ~ 14:00	230	120	10	50	20	10	10	10	10	10	10	10	10	0	40	30	10	0	590
			14:00 ~ 15:00	230	120	10	60	20	10	10	20	10	10	10	10	10	0	40	30	10	0	610
			15:00 ~ 16:00	230	120	10	60	20	10	10	20	10	10	10	10	10	0	40	30	10	0	610
			16:00 ~ 17:00	240	120	10	60	20	10	10	20	10	10	10	10	10	0	40	30	10	0	620
			17:00 ~ 18:00	240	120	10	60	20	10	10	20	10	10	10	10	10	0	40	30	10	0	620
			18:00 ~ 19:00	250	130	10	60	20	10	10	20	10	10	10	10	10	0	40	30	10	0	640
			19:00 ~ 20:00	230	120	10	50	20	10	10	10	10	10	10	10	10	0	30	30	10	0	580
			20:00 ~ 21:00	190	100	10	50	20	10	10	10	10	10	10	10	10	0	30	20	10	0	510
			21:00 ~ 22:00	200	100	10	50	20	10	10	10	10	10	10	10	10	0	30	30	10	0	530
			22:00 ~ 23:00	180	90	10	40	20	10	10	10	10	10	10	10	10	0	30	20	10	0	480
			23:00 ~ 00:00	150	80	10	40	20	10	10	10	10	10	10	10	10	0	30	20	10	0	440
			Whole Day Total (veh)	5950	3060	170	1390	550	240	270	280	170	240	220	200	240	0	760	750	220	0	14710

Road No.	Road Name	Bound	Hour	PC	TAXI	LGV3	LGV4	LGV6	HGV7	HGV8	PLB	PV4	PV5	NFB6	NFB7	NFB8	FBSD	FBDD	MC	HGV9	NFB9	Total
41	Tin Kwong Road	WB	**00:00 ~ 01:00**	120	60	0	20	10	10	10	10	0	10	0	0	10	0	20	20	0	0	300
			01:00 ~ 02:00	80	40	0	10	10	10	10	0	0	10	0	0	10	0	10	10	0	0	200
			02:00 ~ 03:00	60	30	0	10	10	0	10	0	0	10	0	0	0	0	10	10	0	0	150
			03:00 ~ 04:00	50	20	0	10	10	0	10	0	0	10	0	0	0	0	10	10	0	0	130
			04:00 ~ 05:00	50	20	0	10	10	0	10	0	0	10	0	0	0	0	10	10	0	0	130
			05:00 ~ 06:00	60	30	0	10	10	0	10	10	0	10	0	0	0	0	20	10	0	0	170
			06:00 ~ 07:00	120	60	0	20	10	10	10	10	0	10	0	0	10	0	40	20	0	0	320
			07:00 ~ 08:00	240	110	0	40	20	10	10	20	10	10	10	10	10	0	50	30	10	0	590
			08:00 ~ 09:00	300	140	0	40	20	10	10	20	10	10	10	10	10	0	40	40	10	0	680
			09:00 ~ 10:00	270	120	0	40	20	10	10	20	10	10	10	10	10	0	40	30	10	0	620
			10:00 ~ 11:00	260	120	0	40	20	10	10	10	10	10	10	10	10	0	40	30	10	0	600
			11:00 ~ 12:00	270	130	0	40	20	10	10	10	10	10	10	10	10	0	40	30	10	0	620
			12:00 ~ 13:00	200	90	0	30	10	10	10	20	0	10	10	10	10	0	40	30	10	0	490
			13:00 ~ 14:00	210	90	0	30	10	10	10	20	0	10	10	10	10	0	40	30	10	0	500
			14:00 ~ 15:00	210	100	0	30	10	10	10	20	0	10	10	10	10	0	40	30	10	0	510
			15:00 ~ 16:00	210	100	0	30	10	10	10	20	0	10	10	10	10	0	40	30	10	0	510
			16:00 ~ 17:00	220	100	0	30	10	10	10	20	0	10	10	10	10	0	40	30	10	0	520
			17:00 ~ 18:00	220	100	0	30	10	10	10	20	0	10	10	10	10	0	40	30	10	0	520
			18:00 ~ 19:00	230	110	0	30	10	10	10	20	0	10	10	10	10	0	40	30	10	0	540
			19:00 ~ 20:00	210	90	0	30	10	10	10	20	0	10	10	10	10	0	40	30	10	0	500
			20:00 ~ 21:00	180	80	0	20	10	10	10	10	0	10	10	10	10	0	30	20	10	0	420
			21:00 ~ 22:00	180	80	0	20	10	10	10	10	0	10	10	10	10	0	30	20	10	0	420
			22:00 ~ 23:00	170	80	0	20	10	10	10	10	0	10	10	10	10	0	30	20	10	0	410
			23:00 ~ 00:00	140	60	0	20	10	10	10	10	0	10	10	10	10	0	30	20	10	0	360
			Whole Day Total (veh)	4260	1960	0	610	290	200	240	310	50	240	170	170	200	0	770	570	170	0	10210
42	Tin Kwong Road	EB	**00:00 ~ 01:00**	220	110	0	50	20	10	10	10	0	10	10	10	10	0	20	30	10	0	530
			01:00 ~ 02:00	140	80	0	30	20	10	10	0	0	10	10	10	10	0	10	20	10	0	370
			02:00 ~ 03:00	110	60	0	30	10	10	10	0	0	10	10	0	10	0	10	20	10	0	300
			03:00 ~ 04:00	80	40	0	20	10	10	10	0	0	10	0	0	10	0	10	10	0	0	210
			04:00 ~ 05:00	80	40	0	20	10	10	10	0	0	10	0	0	10	0	10	10	0	0	210
			05:00 ~ 06:00	110	60	0	30	10	10	10	10	0	10	10	0	10	0	20	20	10	0	320
			06:00 ~ 07:00	220	110	0	50	20	10	10	10	0	10	10	10	10	0	40	30	10	0	550
			07:00 ~ 08:00	430	220	10	100	40	10	10	20	10	10	10	10	10	0	50	50	10	0	1000
			08:00 ~ 09:00	540	280	10	120	50	10	20	20	10	10	10	10	10	0	40	60	10	0	1210
			09:00 ~ 10:00	480	240	10	100	40	10	20	20	10	10	10	10	10	0	40	60	10	0	1080
			10:00 ~ 11:00	460	240	10	100	40	10	10	10	10	10	10	10	10	0	40	50	10	0	1030
			11:00 ~ 12:00	490	250	10	110	40	10	20	10	10	10	10	10	10	0	40	60	10	0	1100
			12:00 ~ 13:00	220	110	10	50	20	10	10	10	10	10	10	10	10	0	40	30	10	0	570
			13:00 ~ 14:00	230	120	10	50	20	10	10	10	10	10	10	10	10	0	40	30	10	0	590
			14:00 ~ 15:00	230	120	10	60	20	10	10	20	10	10	10	10	10	0	40	30	10	0	610
			15:00 ~ 16:00	230	120	10	60	20	10	10	20	10	10	10	10	10	0	40	30	10	0	610
			16:00 ~ 17:00	240	120	10	60	20	10	10	20	10	10	10	10	10	0	40	30	10	0	620
			17:00 ~ 18:00	240	120	10	60	20	10	10	20	10	10	10	10	10	0	40	30	10	0	620
			18:00 ~ 19:00	250	130	10	60	20	10	10	20	10	10	10	10	10	0	40	30	10	0	640
			19:00 ~ 20:00	230	120	10	50	20	10	10	10	10	10	10	10	10	0	30	30	10	0	580
			20:00 ~ 21:00	190	100	10	50	20	10	10	10	10	10	10	10	10	0	30	20	10	0	510
			21:00 ~ 22:00	200	100	10	50	20	10	10	10	10	10	10	10	10	0	30	30	10	0	530
			22:00 ~ 23:00	180	90	10	40	20	10	10	10	10	10	10	10	10	0	30	20	10	0	480
			23:00 ~ 00:00	150	80	10	40	20	10	10	10	10	10	10	10	10	0	30	20	10	0	440
			Whole Day Total (veh)	5950	3060	170	1390	550	240	270	280	170	240	220	200	240	0	760	750	220	0	14710
43	Tin Kwong Road	WB	**00:00 ~ 01:00**	120	60	0	20	10	10	10	10	0	10	0	0	10	0	20	20	0	0	300
			01:00 ~ 02:00	80	40	0	10	10	10	10	0	0	10	0	0	10	0	10	10	0	0	200
			02:00 ~ 03:00	60	30	0	10	10	0	10	0	0	10	0	0	0	0	10	10	0	0	150
			03:00 ~ 04:00	50	20	0	10	10	0	10	0	0	10	0	0	0	0	10	10	0	0	130
			04:00 ~ 05:00	50	20	0	10	10	0	10	0	0	10	0	0	0	0	10	10	0	0	130
			05:00 ~ 06:00	60	30	0	10	10	0	10	10	0	10	0	0	0	0	20	10	0	0	170
			06:00 ~ 07:00	120	60	0	20	10	10	10	10	0	10	0	0	10	0	40	20	0	0	320
			07:00 ~ 08:00	240	110	0	40	20	10	10	20	10	10	10	10	10	0	50	30	10	0	590
			08:00 ~ 09:00	300	140	0	40	20	10	10	20	10	10	10	10	10	0	40	40	10	0	680
			09:00 ~ 10:00	270	120	0	40	20	10	10	20	10	10	10	10	10	0	40	30	10	0	620
			10:00 ~ 11:00	260	120	0	40	20	10	10	10	10	10	10	10	10	0	40	30	10	0	600
			11:00 ~ 12:00	270	130	0	40	20	10	10	10	10	10	10	10	10	0	40	30	10	0	620
			12:00 ~ 13:00	200	90	0	30	10	10	10	20	0	10	10	10	10	0	40	30	10	0	490
			13:00 ~ 14:00	210	90	0	30	10	10	10	20	0	10	10	10	10	0	40	30	10	0	500
			14:00 ~ 15:00	210	100	0	30	10	10	10	20	0	10	10	10	10	0	40	30	10	0	510
			15:00 ~ 16:00	210	100	0	30	10	10	10	20	0	10	10	10	10	0	40	30	10	0	510
			16:00 ~ 17:00	220	100	0	30	10	10	10	20	0	10	10	10	10	0	40	30	10	0	520
			17:00 ~ 18:00	220	100	0	30	10	10	10	20	0	10	10	10	10	0	40	30	10	0	520
			18:00 ~ 19:00	230	110	0	30	10	10	10	20	0	10	10	10	10	0	40	30	10	0	540
			19:00 ~ 20:00	210	90	0	30	10	10	10	20	0	10	10	10	10	0	40	30	10	0	500
			20:00 ~ 21:00	180	80	0	20	10	10	10	10	0	10	10	10	10	0	30	20	10	0	420
			21:00 ~ 22:00	180	80	0	20	10	10	10	10	0	10	10	10	10	0	30	20	10	0	420
			22:00 ~ 23:00	170	80	0	20	10	10	10	10	0	10	10	10	10	0	30	20	10	0	410
			23:00 ~ 00:00	140	60	0	20	10	10	10	10	0	10	10	10	10	0	30	20	10	0	360
			Whole Day Total (veh)	4260	1960	0	610	290	200	240	310	50	240	170	170	200	0	770	570	170	0	10210
44	Hop Yat Road	SB	**00:00 ~ 01:00**	10	10	0	0	0	0	0	0	0	0	0	0	0	0	0	0	0	0	20
			01:00 ~ 02:00	10	10	0	0	0	0	0	0	0	0	0	0	0	0	0	0	0	0	20
			02:00 ~ 03:00	10	10	0	0	0	0	0	0	0	0	0	0	0	0	0	0	0	0	20
			03:00 ~ 04:00	10	10	0	0	0	0	0	0	0	0	0	0	0	0	0	0	0	0	20
			04:00 ~ 05:00	10	10	0	0	0	0	0	0	0	0	0	0	0	0	0	0	0	0	20
			05:00 ~ 06:00	10	10	0	0	0	0	0	0	0	0	0	0	0	0	0	0	0	0	20
			06:00 ~ 07:00	10	10	0	0	0	0	0	0	0	0	0	0	0	0	0	0	0	0	20
			07:00 ~ 08:00	10	10	0	10	0	0	0	0	0	0	0	0	0	0	0	10	0	0	40
			08:00 ~ 09:00	20	10	0	10	0	0	0	0	0	0	0	0	0	0	0	10	0	0	50
			09:00 ~ 10:00	10	10	0	10	0	0	0	0	0	0	0	0	0	0	0	10	0	0	40
			10:00 ~ 11:00	10	10	0	10	0	0	0	0	0	0	0	0	0	0	0	10	0	0	40
			11:00 ~ 12:00	10	10	0	10	0	0	0	0	0	0	0	0	0	0	0	10	0	0	40
			12:00 ~ 13:00	10	10	0	10	0	0	0	0	0	0	0	0	0	0	0	10	0	0	40
			13:00 ~ 14:00	20	10	0	10	0	0	0	0	0	0	0	0	0	0	0	10	0	0	50
			14:00 ~ 15:00	20	10	0	10	0	0	0	0	0	0	0	0	0	0	0	10	0	0	50
			15:00 ~ 16:00	20	10	0	10	0	0	0	0	0	0	0	0	0	0	0	10	0	0	50
			16:00 ~ 17:00	20	10	0	10	0	0	0	0	0	0	0	0	0	0	0	10	0	0	50
			17:00 ~ 18:00	20	10	0	10	0	0	0	0	0	0	0	0	0	0	0	10	0	0	50
			18:00 ~ 19:00	20	10	0	10	0	0	0	0	0	0	0	0	0	0	0	10	0	0	50
			19:00 ~ 20:00	20	10	0	10	0	0	0	0	0	0	0	0	0	0	0	10	0	0	50
			20:00 ~ 21:00	10	10	0	10	0	0	0	0	0	0	0	0	0	0	0	10	0	0	40
			21:00 ~ 22:00	10	10	0	10	0	0	0	0	0	0	0	0	0	0	0	10	0	0	40
			22:00 ~ 23:00	10	10	0	10	0	0	0	0	0	0	0	0	0	0	0	10	0	0	40
			23:00 ~ 00:00	10	10	0	10	0	0	0	0	0	0	0	0	0	0	0	10	0	0	40
			Whole Day Total (veh)	320	240	0	170	0	0	0	0	0	0	0	0	0	0	0	170	0	0	900

Road No.	Road Name	Bound	Hour	PC	TAXI	LGV3	LGV4	LGV6	HGV7	HGV8	PLB	PV4	PV5	NFB6	NFB7	NFB8	FBSD	FBDD	MC	HGV9	NFB9	Total
45	Tin Kwong Road	EB	**00:00 ~ 01:00**	230	110	0	50	20	10	10	10	0	10	10	10	10	0	20	30	10	0	540
			01:00 ~ 02:00	150	70	0	40	20	10	10	0	0	10	10	10	10	0	10	20	10	0	380
			02:00 ~ 03:00	110	50	0	30	10	10	10	0	0	10	10	0	10	0	10	20	10	0	290
			03:00 ~ 04:00	90	40	0	20	10	10	10	0	0	10	0	0	10	0	10	10	0	0	220
			04:00 ~ 05:00	80	40	0	20	10	10	10	0	0	10	0	0	10	0	10	10	0	0	210
			05:00 ~ 06:00	120	60	0	30	10	10	10	10	0	10	10	0	10	0	20	20	10	0	330
			06:00 ~ 07:00	230	110	0	60	20	10	10	10	0	10	10	10	10	0	40	30	10	0	570
			07:00 ~ 08:00	460	220	10	110	40	10	10	20	10	10	10	10	10	0	50	50	10	0	1040
			08:00 ~ 09:00	570	270	10	130	50	10	20	20	10	10	10	10	10	0	40	70	10	0	1250
			09:00 ~ 10:00	500	240	10	120	40	10	20	20	10	10	10	10	10	0	40	60	10	0	1120
			10:00 ~ 11:00	490	230	10	110	40	10	10	10	10	10	10	10	10	0	40	60	10	0	1070
			11:00 ~ 12:00	510	250	10	120	50	10	20	10	10	10	10	10	10	0	40	60	10	0	1140
			12:00 ~ 13:00	310	140	10	70	30	10	10	10	10	10	10	10	10	0	40	40	10	0	730
			13:00 ~ 14:00	310	150	10	70	30	10	10	10	10	10	10	10	10	0	40	40	10	0	740
			14:00 ~ 15:00	320	150	10	70	30	10	10	20	10	10	10	10	10	0	40	40	10	0	760
			15:00 ~ 16:00	320	150	10	70	30	10	10	20	10	10	10	10	10	0	40	40	10	0	760
			16:00 ~ 17:00	330	150	10	70	30	10	10	20	10	10	10	10	10	0	40	40	10	0	770
			17:00 ~ 18:00	330	150	10	70	30	10	10	20	10	10	10	10	10	0	40	40	10	0	770
			18:00 ~ 19:00	350	160	10	70	30	10	10	20	10	10	10	10	10	0	40	40	10	0	800
			19:00 ~ 20:00	310	150	10	70	30	10	10	10	10	10	10	10	10	0	30	40	10	0	730
			20:00 ~ 21:00	260	120	10	60	20	10	10	10	10	10	10	10	10	0	30	30	10	0	620
			21:00 ~ 22:00	270	130	10	60	20	10	10	10	10	10	10	10	10	0	30	30	10	0	640
			22:00 ~ 23:00	250	120	10	50	20	10	10	10	10	10	10	10	10	0	30	30	10	0	600
			23:00 ~ 00:00	210	100	10	50	20	10	10	10	10	10	10	10	10	0	30	30	10	0	540
			Whole Day Total (veh)	7110	3360	170	1620	640	240	270	280	170	240	220	200	240	0	760	880	220	0	16620
46	Tin Kwong Road	WB	**00:00 ~ 01:00**	160	80	0	30	10	10	10	10	0	10	10	0	10	0	20	20	0	0	380
			01:00 ~ 02:00	110	50	0	20	10	10	10	0	0	10	10	0	10	0	10	20	0	0	270
			02:00 ~ 03:00	80	40	0	10	10	0	10	0	0	10	0	0	10	0	10	10	0	0	190
			03:00 ~ 04:00	60	30	0	10	10	0	10	0	0	10	0	0	0	0	10	10	0	0	150
			04:00 ~ 05:00	60	30	0	10	10	0	10	0	0	10	0	0	0	0	10	10	0	0	150
			05:00 ~ 06:00	80	40	0	20	10	0	10	10	0	10	0	0	10	0	20	10	0	0	220
			06:00 ~ 07:00	160	80	0	30	10	10	10	10	0	10	10	0	10	0	40	20	0	0	400
			07:00 ~ 08:00	320	150	10	50	20	10	10	20	10	10	10	10	10	0	50	40	10	0	740
			08:00 ~ 09:00	400	190	10	60	20	10	10	20	10	10	10	10	10	0	40	50	10	0	870
			09:00 ~ 10:00	350	170	10	50	20	10	10	20	10	10	10	10	10	0	40	40	10	0	780
			10:00 ~ 11:00	340	160	10	50	20	10	10	10	10	10	10	10	10	0	40	40	10	0	750
			11:00 ~ 12:00	360	170	10	50	20	10	10	10	10	10	10	10	10	0	40	40	10	0	780
			12:00 ~ 13:00	260	120	0	40	20	10	10	20	10	10	10	10	10	0	40	30	10	0	610
			13:00 ~ 14:00	260	120	0	40	20	10	10	20	10	10	10	10	10	0	40	30	10	0	610
			14:00 ~ 15:00	270	120	0	40	20	10	10	20	10	10	10	10	10	0	40	30	10	0	620
			15:00 ~ 16:00	270	120	0	40	20	10	10	20	10	10	10	10	10	0	40	30	10	0	620
			16:00 ~ 17:00	280	130	0	40	20	10	10	20	10	10	10	10	10	0	40	30	10	0	640
			17:00 ~ 18:00	280	130	0	40	20	10	10	20	10	10	10	10	10	0	40	30	10	0	640
			18:00 ~ 19:00	290	140	0	40	20	10	10	20	10	10	10	10	10	0	40	40	10	0	670
			19:00 ~ 20:00	260	120	0	40	20	10	10	20	10	10	10	10	10	0	40	30	10	0	610
			20:00 ~ 21:00	220	100	0	30	10	10	10	10	10	10	10	10	10	0	30	30	10	0	510
			21:00 ~ 22:00	230	110	0	30	10	10	10	10	10	10	10	10	10	0	30	30	10	0	530
			22:00 ~ 23:00	210	100	0	30	10	10	10	10	10	10	10	10	10	0	30	30	10	0	500
			23:00 ~ 00:00	170	80	0	30	10	10	10	10	10	10	10	10	10	0	30	20	10	0	430
			Whole Day Total (veh)	5480	2580	50	830	370	200	240	310	170	240	200	170	220	0	770	670	170	0	12670
47	Sheung Shing Street	NB	**00:00 ~ 01:00**	120	60	0	10	10	0	0	10	0	10	10	0	10	0	20	20	0	0	280
			01:00 ~ 02:00	80	40	0	10	10	0	0	0	0	10	10	0	10	0	10	10	0	0	190
			02:00 ~ 03:00	60	30	0	10	10	0	0	0	0	10	0	0	0	0	10	10	0	0	140
			03:00 ~ 04:00	50	30	0	10	10	0	0	0	0	10	0	0	0	0	10	10	0	0	130
			04:00 ~ 05:00	50	30	0	10	10	0	0	0	0	10	0	0	0	0	10	10	0	0	130
			05:00 ~ 06:00	60	30	0	10	10	0	0	0	0	10	0	0	0	0	20	10	0	0	150
			06:00 ~ 07:00	120	60	0	10	10	0	0	10	0	10	10	0	10	0	40	20	0	0	300
			07:00 ~ 08:00	240	120	0	20	10	10	10	20	10	10	10	10	10	0	50	30	0	0	560
			08:00 ~ 09:00	290	150	0	20	10	10	10	20	10	10	10	10	10	0	40	40	0	0	640
			09:00 ~ 10:00	260	130	0	20	10	10	10	10	10	10	10	10	10	0	40	30	0	0	570
			10:00 ~ 11:00	250	130	0	20	10	10	10	10	10	10	10	10	10	0	30	30	0	0	550
			11:00 ~ 12:00	260	140	0	20	10	10	10	10	10	10	10	10	10	0	30	30	0	0	570
			12:00 ~ 13:00	200	100	0	20	10	10	10	10	0	10	10	10	10	0	40	30	10	0	480
			13:00 ~ 14:00	200	100	0	20	10	10	10	10	0	10	10	10	10	0	40	30	10	0	480
			14:00 ~ 15:00	200	100	0	20	10	10	10	10	0	10	10	10	10	0	40	30	10	0	480
			15:00 ~ 16:00	200	110	0	20	10	10	10	10	0	10	10	10	10	0	40	30	10	0	490
			16:00 ~ 17:00	210	110	0	30	10	10	10	10	0	10	10	10	10	0	40	30	10	0	510
			17:00 ~ 18:00	210	110	0	30	10	10	10	20	0	10	10	10	10	0	40	30	10	0	520
			18:00 ~ 19:00	220	110	0	30	10	10	10	20	0	10	10	10	10	0	40	30	10	0	530
			19:00 ~ 20:00	200	100	0	20	10	10	10	10	0	10	10	10	10	0	30	30	10	0	470
			20:00 ~ 21:00	170	90	0	20	10	10	10	10	0	10	10	10	10	0	30	20	10	0	420
			21:00 ~ 22:00	170	90	0	20	10	10	10	10	0	10	10	10	10	0	30	20	10	0	420
			22:00 ~ 23:00	160	80	0	20	10	10	10	10	0	10	10	10	10	0	30	20	10	0	400
			23:00 ~ 00:00	130	70	0	20	10	10	10	10	0	10	10	10	10	0	30	20	10	0	360
			Whole Day Total (veh)	4110	2120	0	440	240	170	170	230	50	240	200	170	200	0	740	570	120	0	9770
48	Sheung Shing Street	SB	**00:00 ~ 01:00**	70	40	0	10	10	0	0	10	0	10	0	0	0	0	20	10	0	0	180
			01:00 ~ 02:00	50	30	0	10	10	0	0	0	0	10	0	0	0	0	10	10	0	0	130
			02:00 ~ 03:00	40	20	0	10	10	0	0	0	0	10	0	0	0	0	10	10	0	0	110
			03:00 ~ 04:00	30	20	0	10	10	0	0	0	0	0	0	0	0	0	10	10	0	0	90
			04:00 ~ 05:00	30	20	0	10	10	0	0	0	0	0	0	0	0	0	10	10	0	0	90
			05:00 ~ 06:00	40	20	0	10	10	0	0	10	0	10	0	0	0	0	20	10	0	0	130
			06:00 ~ 07:00	70	40	0	10	10	0	0	10	0	10	0	0	0	0	40	10	0	0	200
			07:00 ~ 08:00	140	70	0	10	10	10	10	20	0	10	10	10	10	0	50	20	0	0	380
			08:00 ~ 09:00	170	90	0	20	10	10	10	20	0	10	10	10	10	0	40	20	0	0	430
			09:00 ~ 10:00	150	80	0	20	10	10	10	20	0	10	10	10	10	0	40	20	0	0	400
			10:00 ~ 11:00	150	80	0	20	10	10	10	10	0	10	10	10	10	0	40	20	0	0	390
			11:00 ~ 12:00	160	80	0	20	10	10	10	10	0	10	10	10	10	0	40	20	0	0	400
			12:00 ~ 13:00	130	70	0	10	10	10	10	10	0	10	10	10	10	0	40	20	0	0	350
			13:00 ~ 14:00	130	70	0	10	10	10	10	10	0	10	10	10	10	0	40	20	0	0	350
			14:00 ~ 15:00	130	70	0	10	10	10	10	20	0	10	10	10	10	0	40	20	0	0	360
			15:00 ~ 16:00	140	70	0	10	10	10	10	20	0	10	10	10	10	0	40	20	0	0	370
			16:00 ~ 17:00	140	70	0	10	10	10	10	20	0	10	10	10	10	0	40	20	0	0	370
			17:00 ~ 18:00	140	70	0	10	10	10	10	20	0	10	10	10	10	0	40	20	0	0	370
			18:00 ~ 19:00	150	80	0	10	10	10	10	20	0	10	10	10	10	0	40	20	0	0	390
			19:00 ~ 20:00	130	70	0	10	10	10	10	10	0	10	10	10	10	0	30	20	0	0	340
			20:00 ~ 21:00	110	60	0	10	10	10	10	10	0	10	10	10	10	0	30	20	0	0	310
			21:00 ~ 22:00	120	60	0	10	10	10	10	10	0	10	10	10	10	0	30	20	0	0	320
			22:00 ~ 23:00	110	60	0	10	10	10	10	10	0	10	10	10	10	0	30	20	0	0	310
			23:00 ~ 00:00	90	50	0	10	10	10	10	10	0	10	10	10	10	0	30	10	0	0	270
			Whole Day Total (veh)	2620	1390	0	280	240	170	170	280	0	220	170	170	170	0	760	400	0	0	7040

Road No.	Road Name	Bound	Hour	PC	TAXI	LGV3	LGV4	LGV6	HGV7	HGV8	PLB	PV4	PV5	NFB6	NFB7	NFB8	FBSD	FBDD	MC	HGV9	NFB9	Total
49	Sheung Shing Street	EB	**00:00 ~ 01:00**	60	30	0	10	10	0	0	10	0	10	0	0	0	0	20	10	0	0	160
			01:00 ~ 02:00	40	20	0	10	10	0	0	0	0	10	0	0	0	0	10	10	0	0	110
			02:00 ~ 03:00	30	20	0	10	10	0	0	0	0	0	0	0	0	0	10	10	0	0	90
			03:00 ~ 04:00	20	10	0	10	10	0	0	0	0	0	0	0	0	0	10	10	0	0	70
			04:00 ~ 05:00	20	10	0	10	10	0	0	0	0	0	0	0	0	0	10	10	0	0	70
			05:00 ~ 06:00	30	20	0	10	10	0	0	10	0	0	0	0	0	0	20	10	0	0	110
			06:00 ~ 07:00	60	30	0	10	10	0	0	10	0	10	0	0	0	0	40	10	0	0	180
			07:00 ~ 08:00	110	60	0	10	10	10	10	20	0	10	10	10	10	0	50	20	0	0	340
			08:00 ~ 09:00	140	70	0	20	10	10	10	20	0	10	10	10	10	0	40	20	0	0	380
			09:00 ~ 10:00	120	70	0	20	10	10	10	20	0	10	10	10	10	0	40	20	0	0	360
			10:00 ~ 11:00	120	60	0	10	10	10	10	10	0	10	10	10	10	0	40	20	0	0	330
			11:00 ~ 12:00	130	70	0	20	10	10	10	10	0	10	10	10	10	0	40	20	0	0	360
			12:00 ~ 13:00	120	60	0	10	10	10	10	10	0	10	10	0	10	0	40	20	0	0	320
			13:00 ~ 14:00	120	60	0	10	10	10	10	10	0	10	10	0	10	0	40	20	0	0	320
			14:00 ~ 15:00	120	60	0	10	10	10	10	20	0	10	10	0	10	0	40	20	0	0	330
			15:00 ~ 16:00	120	60	0	10	10	10	10	20	0	10	10	0	10	0	40	20	0	0	330
			16:00 ~ 17:00	130	70	0	10	10	10	10	20	0	10	10	0	10	0	40	20	0	0	350
			17:00 ~ 18:00	130	70	0	10	10	10	10	20	0	10	10	0	10	0	40	20	0	0	350
			18:00 ~ 19:00	130	70	0	10	10	10	10	20	0	10	10	0	10	0	40	20	0	0	350
			19:00 ~ 20:00	120	60	0	10	10	10	10	10	0	10	10	0	10	0	30	20	0	0	310
			20:00 ~ 21:00	100	50	0	10	10	10	10	10	0	10	10	0	10	0	30	10	0	0	270
			21:00 ~ 22:00	100	60	0	10	10	10	10	10	0	10	10	0	10	0	30	20	0	0	290
			22:00 ~ 23:00	100	50	0	10	10	10	10	10	0	10	10	0	10	0	30	10	0	0	270
			23:00 ~ 00:00	80	40	0	10	10	10	10	10	0	10	10	0	10	0	30	10	0	0	240
			Whole Day Total (veh)	2250	1180	0	270	240	170	170	280	0	200	170	50	170	0	760	380	0	0	6290
50	Sheung Shing Street	WB	**00:00 ~ 01:00**	110	60	0	10	10	0	0	10	0	10	0	0	10	0	20	20	0	0	260
			01:00 ~ 02:00	80	40	0	10	10	0	0	0	0	10	0	0	10	0	10	10	0	0	180
			02:00 ~ 03:00	60	30	0	10	10	0	0	0	0	10	0	0	0	0	10	10	0	0	140
			03:00 ~ 04:00	40	20	0	10	10	0	0	0	0	10	0	0	0	0	10	10	0	0	110
			04:00 ~ 05:00	40	20	0	10	10	0	0	0	0	10	0	0	0	0	10	10	0	0	110
			05:00 ~ 06:00	60	30	0	10	10	0	0	0	0	10	0	0	0	0	20	10	0	0	150
			06:00 ~ 07:00	110	60	0	10	10	0	0	10	0	10	0	0	10	0	40	20	0	0	280
			07:00 ~ 08:00	220	110	0	10	10	10	10	20	10	10	10	10	10	0	50	30	0	0	520
			08:00 ~ 09:00	280	140	0	20	10	10	10	20	10	10	10	10	10	0	40	30	0	0	610
			09:00 ~ 10:00	250	130	0	20	10	10	10	10	10	10	10	10	10	0	40	30	0	0	560
			10:00 ~ 11:00	240	120	0	20	10	10	10	10	10	10	10	10	10	0	30	30	0	0	530
			11:00 ~ 12:00	250	130	0	20	10	10	10	10	10	10	10	10	10	0	30	30	0	0	550
			12:00 ~ 13:00	170	90	0	20	10	10	10	10	0	10	10	10	10	0	40	20	10	0	430
			13:00 ~ 14:00	180	90	0	20	10	10	10	10	0	10	10	10	10	0	40	20	10	0	440
			14:00 ~ 15:00	180	90	0	20	10	10	10	10	0	10	10	10	10	0	40	20	10	0	440
			15:00 ~ 16:00	180	90	0	20	10	10	10	10	0	10	10	10	10	0	40	20	10	0	440
			16:00 ~ 17:00	190	100	0	20	10	10	10	10	0	10	10	10	10	0	40	20	10	0	460
			17:00 ~ 18:00	180	100	0	20	10	10	10	20	0	10	10	10	10	0	40	20	10	0	460
			18:00 ~ 19:00	200	100	0	30	10	10	10	20	0	10	10	10	10	0	40	30	10	0	500
			19:00 ~ 20:00	180	90	0	20	10	10	10	10	0	10	10	10	10	0	30	20	10	0	430
			20:00 ~ 21:00	150	80	0	20	10	10	10	10	0	10	10	10	10	0	30	20	10	0	390
			21:00 ~ 22:00	150	80	0	20	10	10	10	10	0	10	10	10	10	0	30	20	10	0	390
			22:00 ~ 23:00	140	70	0	20	10	10	10	10	0	10	10	10	10	0	30	20	10	0	370
			23:00 ~ 00:00	120	60	0	20	10	10	10	10	0	10	10	10	10	0	30	20	10	0	340
			Whole Day Total (veh)	3760	1930	0	410	240	170	170	230	50	240	170	170	200	0	740	490	120	0	9090
51	Sheung Hong Street	NB	**00:00 ~ 01:00**	10	10	0	0	0	0	0	0	0	0	0	0	0	0	0	0	0	0	20
			01:00 ~ 02:00	10	10	0	0	0	0	0	0	0	0	0	0	0	0	0	0	0	0	20
			02:00 ~ 03:00	10	10	0	0	0	0	0	0	0	0	0	0	0	0	0	0	0	0	20
			03:00 ~ 04:00	10	10	0	0	0	0	0	0	0	0	0	0	0	0	0	0	0	0	20
			04:00 ~ 05:00	10	10	0	0	0	0	0	0	0	0	0	0	0	0	0	0	0	0	20
			05:00 ~ 06:00	10	10	0	0	0	0	0	0	0	0	0	0	0	0	0	0	0	0	20
			06:00 ~ 07:00	10	10	0	0	0	0	0	0	0	0	0	0	0	0	0	0	0	0	20
			07:00 ~ 08:00	10	10	0	10	0	0	0	0	0	0	0	0	0	0	0	10	0	0	40
			08:00 ~ 09:00	20	10	0	10	0	0	0	0	0	0	0	0	0	0	0	10	0	0	50
			09:00 ~ 10:00	10	10	0	10	0	0	0	0	0	0	0	0	0	0	0	10	0	0	40
			10:00 ~ 11:00	10	10	0	10	0	0	0	0	0	0	0	0	0	0	0	10	0	0	40
			11:00 ~ 12:00	10	10	0	10	0	0	0	0	0	0	0	0	0	0	0	10	0	0	40
			12:00 ~ 13:00	10	10	0	10	0	0	0	0	0	0	0	0	0	0	0	10	0	0	40
			13:00 ~ 14:00	20	10	0	10	0	0	0	0	0	0	0	0	0	0	0	10	0	0	50
			14:00 ~ 15:00	20	10	0	10	0	0	0	0	0	0	0	0	0	0	0	10	0	0	50
			15:00 ~ 16:00	20	10	0	10	0	0	0	0	0	0	0	0	0	0	0	10	0	0	50
			16:00 ~ 17:00	20	10	0	10	0	0	0	0	0	0	0	0	0	0	0	10	0	0	50
			17:00 ~ 18:00	20	10	0	10	0	0	0	0	0	0	0	0	0	0	0	10	0	0	50
			18:00 ~ 19:00	20	10	0	10	0	0	0	0	0	0	0	0	0	0	0	10	0	0	50
			19:00 ~ 20:00	20	10	0	10	0	0	0	0	0	0	0	0	0	0	0	10	0	0	50
			20:00 ~ 21:00	10	10	0	10	0	0	0	0	0	0	0	0	0	0	0	10	0	0	40
			21:00 ~ 22:00	10	10	0	10	0	0	0	0	0	0	0	0	0	0	0	10	0	0	40
			22:00 ~ 23:00	10	10	0	10	0	0	0	0	0	0	0	0	0	0	0	10	0	0	40
			23:00 ~ 00:00	10	10	0	10	0	0	0	0	0	0	0	0	0	0	0	10	0	0	40
			Whole Day Total (veh)	320	240	0	170	0	0	0	0	0	0	0	0	0	0	0	170	0	0	900
52	Sheung Hong Street	SB	**00:00 ~ 01:00**	10	10	0	0	0	0	0	0	0	0	0	0	0	0	0	0	0	0	20
			01:00 ~ 02:00	10	10	0	0	0	0	0	0	0	0	0	0	0	0	0	0	0	0	20
			02:00 ~ 03:00	10	10	0	0	0	0	0	0	0	0	0	0	0	0	0	0	0	0	20
			03:00 ~ 04:00	10	10	0	0	0	0	0	0	0	0	0	0	0	0	0	0	0	0	20
			04:00 ~ 05:00	10	10	0	0	0	0	0	0	0	0	0	0	0	0	0	0	0	0	20
			05:00 ~ 06:00	10	10	0	0	0	0	0	0	0	0	0	0	0	0	0	0	0	0	20
			06:00 ~ 07:00	10	10	0	0	0	0	0	0	0	0	0	0	0	0	0	0	0	0	20
			07:00 ~ 08:00	10	10	0	10	0	0	0	0	0	0	0	0	0	0	0	10	0	0	40
			08:00 ~ 09:00	20	10	0	10	0	0	0	0	0	0	0	0	0	0	0	10	0	0	50
			09:00 ~ 10:00	10	10	0	10	0	0	0	0	0	0	0	0	0	0	0	10	0	0	40
			10:00 ~ 11:00	10	10	0	10	0	0	0	0	0	0	0	0	0	0	0	10	0	0	40
			11:00 ~ 12:00	10	10	0	10	0	0	0	0	0	0	0	0	0	0	0	10	0	0	40
			12:00 ~ 13:00	10	10	0	10	0	0	0	0	0	0	0	0	0	0	0	10	0	0	40
			13:00 ~ 14:00	20	10	0	10	0	0	0	0	0	0	0	0	0	0	0	10	0	0	50
			14:00 ~ 15:00	20	10	0	10	0	0	0	0	0	0	0	0	0	0	0	10	0	0	50
			15:00 ~ 16:00	20	10	0	10	0	0	0	0	0	0	0	0	0	0	0	10	0	0	50
			16:00 ~ 17:00	20	10	0	10	0	0	0	0	0	0	0	0	0	0	0	10	0	0	50
			17:00 ~ 18:00	20	10	0	10	0	0	0	0	0	0	0	0	0	0	0	10	0	0	50
			18:00 ~ 19:00	20	10	0	10	0	0	0	0	0	0	0	0	0	0	0	10	0	0	50
			19:00 ~ 20:00	20	10	0	10	0	0	0	0	0	0	0	0	0	0	0	10	0	0	50
			20:00 ~ 21:00	10	10	0	10	0	0	0	0	0	0	0	0	0	0	0	10	0	0	40
			21:00 ~ 22:00	10	10	0	10	0	0	0	0	0	0	0	0	0	0	0	10	0	0	40
			22:00 ~ 23:00	10	10	0	10	0	0	0	0	0	0	0	0	0	0	0	10	0	0	40
			23:00 ~ 00:00	10	10	0	10	0	0	0	0	0	0	0	0	0	0	0	10	0	0	40
			Whole Day Total (veh)	320	240	0	170	0	0	0	0	0	0	0	0	0	0	0	170	0	0	900

Road No.	Road Name	Bound	Hour	PC	TAXI	LGV3	LGV4	LGV6	HGV7	HGV8	PLB	PV4	PV5	NFB6	NFB7	NFB8	FBSD	FBDD	MC	HGV9	NFB9	Total
53	Sheung Shing Street	EB	**00:00 ~ 01:00**	60	30	0	10	10	0	0	10	0	10	0	0	0	0	20	10	0	0	160
			01:00 ~ 02:00	40	20	0	10	10	0	0	0	0	10	0	0	0	0	10	10	0	0	110
			02:00 ~ 03:00	30	20	0	10	10	0	0	0	0	0	0	0	0	0	10	10	0	0	90
			03:00 ~ 04:00	20	10	0	10	10	0	0	0	0	0	0	0	0	0	10	10	0	0	70
			04:00 ~ 05:00	20	10	0	10	10	0	0	0	0	0	0	0	0	0	10	10	0	0	70
			05:00 ~ 06:00	30	20	0	10	10	0	0	10	0	0	0	0	0	0	20	10	0	0	110
			06:00 ~ 07:00	60	30	0	10	10	0	0	10	0	10	0	0	0	0	40	10	0	0	180
			07:00 ~ 08:00	110	60	0	10	10	10	10	20	0	10	10	10	10	0	50	20	0	0	340
			08:00 ~ 09:00	140	70	0	20	10	10	10	20	0	10	10	10	10	0	40	20	0	0	380
			09:00 ~ 10:00	120	70	0	20	10	10	10	20	0	10	10	10	10	0	40	20	0	0	360
			10:00 ~ 11:00	120	60	0	10	10	10	10	10	0	10	10	10	10	0	40	20	0	0	330
			11:00 ~ 12:00	130	70	0	20	10	10	10	10	0	10	10	10	10	0	40	20	0	0	360
			12:00 ~ 13:00	120	60	0	10	10	10	10	10	0	10	10	0	10	0	40	20	0	0	320
			13:00 ~ 14:00	120	60	0	10	10	10	10	10	0	10	10	0	10	0	40	20	0	0	320
			14:00 ~ 15:00	120	60	0	10	10	10	10	20	0	10	10	0	10	0	40	20	0	0	330
			15:00 ~ 16:00	120	60	0	10	10	10	10	20	0	10	10	0	10	0	40	20	0	0	330
			16:00 ~ 17:00	130	70	0	10	10	10	10	20	0	10	10	0	10	0	40	20	0	0	350
			17:00 ~ 18:00	130	70	0	10	10	10	10	20	0	10	10	0	10	0	40	20	0	0	350
			18:00 ~ 19:00	130	70	0	10	10	10	10	20	0	10	10	0	10	0	40	20	0	0	350
			19:00 ~ 20:00	120	60	0	10	10	10	10	10	0	10	10	0	10	0	30	20	0	0	310
			20:00 ~ 21:00	100	50	0	10	10	10	10	10	0	10	10	0	10	0	30	10	0	0	270
			21:00 ~ 22:00	100	60	0	10	10	10	10	10	0	10	10	0	10	0	30	20	0	0	290
			22:00 ~ 23:00	100	50	0	10	10	10	10	10	0	10	10	0	10	0	30	10	0	0	270
			23:00 ~ 00:00	80	40	0	10	10	10	10	10	0	10	10	0	10	0	30	10	0	0	240
			Whole Day Total (veh)	2250	1180	0	270	240	170	170	280	0	200	170	50	170	0	760	380	0	0	6290
54	Sheung Shing Street	WB	**00:00 ~ 01:00**	110	60	0	10	10	0	0	10	0	10	0	0	10	0	20	20	0	0	260
			01:00 ~ 02:00	80	40	0	10	10	0	0	0	0	10	0	0	10	0	10	10	0	0	180
			02:00 ~ 03:00	60	30	0	10	10	0	0	0	0	10	0	0	0	0	10	10	0	0	140
			03:00 ~ 04:00	40	20	0	10	10	0	0	0	0	10	0	0	0	0	10	10	0	0	110
			04:00 ~ 05:00	40	20	0	10	10	0	0	0	0	10	0	0	0	0	10	10	0	0	110
			05:00 ~ 06:00	60	30	0	10	10	0	0	0	0	10	0	0	0	0	20	10	0	0	150
			06:00 ~ 07:00	110	60	0	10	10	0	0	10	0	10	0	0	10	0	40	20	0	0	280
			07:00 ~ 08:00	220	110	0	10	10	10	10	20	10	10	10	10	10	0	50	30	0	0	520
			08:00 ~ 09:00	280	140	0	20	10	10	10	20	10	10	10	10	10	0	40	30	0	0	610
			09:00 ~ 10:00	250	130	0	20	10	10	10	10	10	10	10	10	10	0	40	30	0	0	560
			10:00 ~ 11:00	240	120	0	20	10	10	10	10	10	10	10	10	10	0	30	30	0	0	530
			11:00 ~ 12:00	250	130	0	20	10	10	10	10	10	10	10	10	10	0	30	30	0	0	550
			12:00 ~ 13:00	170	90	0	20	10	10	10	10	0	10	10	10	10	0	40	20	10	0	430
			13:00 ~ 14:00	180	90	0	20	10	10	10	10	0	10	10	10	10	0	40	20	10	0	440
			14:00 ~ 15:00	180	90	0	20	10	10	10	10	0	10	10	10	10	0	40	20	10	0	440
			15:00 ~ 16:00	180	90	0	20	10	10	10	10	0	10	10	10	10	0	40	20	10	0	440
			16:00 ~ 17:00	190	100	0	20	10	10	10	10	0	10	10	10	10	0	40	20	10	0	460
			17:00 ~ 18:00	180	100	0	20	10	10	10	20	0	10	10	10	10	0	40	20	10	0	460
			18:00 ~ 19:00	200	100	0	30	10	10	10	20	0	10	10	10	10	0	40	30	10	0	500
			19:00 ~ 20:00	180	90	0	20	10	10	10	10	0	10	10	10	10	0	30	20	10	0	430
			20:00 ~ 21:00	150	80	0	20	10	10	10	10	0	10	10	10	10	0	30	20	10	0	390
			21:00 ~ 22:00	150	80	0	20	10	10	10	10	0	10	10	10	10	0	30	20	10	0	390
			22:00 ~ 23:00	140	70	0	20	10	10	10	10	0	10	10	10	10	0	30	20	10	0	370
			23:00 ~ 00:00	120	60	0	20	10	10	10	10	0	10	10	10	10	0	30	20	10	0	340
			Whole Day Total (veh)	3760	1930	0	410	240	170	170	230	50	240	170	170	200	0	740	490	120	0	9090
55	Sheung Lok Street	NB	**00:00 ~ 01:00**	50	30	0	10	10	0	0	0	0	10	0	0	0	0	10	10	0	0	130
			01:00 ~ 02:00	30	20	0	10	10	0	0	0	0	10	0	0	0	0	10	10	0	0	100
			02:00 ~ 03:00	20	10	0	10	10	0	0	0	0	0	0	0	0	0	10	10	0	0	70
			03:00 ~ 04:00	20	10	0	10	10	0	0	0	0	0	0	0	0	0	10	10	0	0	70
			04:00 ~ 05:00	20	10	0	10	10	0	0	0	0	0	0	0	0	0	10	10	0	0	70
			05:00 ~ 06:00	30	20	0	10	10	0	0	0	0	0	0	0	0	0	10	10	0	0	90
			06:00 ~ 07:00	50	30	0	10	10	0	0	10	0	10	0	0	0	0	20	10	0	0	150
			07:00 ~ 08:00	90	50	0	10	10	10	10	10	0	10	10	0	10	0	20	10	0	0	250
			08:00 ~ 09:00	110	60	0	10	10	10	10	10	0	10	10	0	10	0	20	20	0	0	290
			09:00 ~ 10:00	100	50	0	10	10	10	10	10	0	10	10	0	10	0	20	20	0	0	270
			10:00 ~ 11:00	100	50	0	10	10	10	10	10	0	10	10	0	10	0	20	10	0	0	260
			11:00 ~ 12:00	100	50	0	10	10	10	10	10	0	10	10	0	10	0	20	20	0	0	270
			12:00 ~ 13:00	60	30	0	10	10	0	10	10	0	10	0	0	10	0	10	10	0	0	170
			13:00 ~ 14:00	60	30	0	10	10	0	10	10	0	10	0	0	10	0	10	10	0	0	170
			14:00 ~ 15:00	60	30	0	10	10	0	10	10	0	10	0	0	10	0	10	10	0	0	170
			15:00 ~ 16:00	60	30	0	10	10	0	10	10	0	10	0	0	10	0	10	10	0	0	170
			16:00 ~ 17:00	70	40	0	10	10	0	10	10	0	10	0	0	10	0	10	10	0	0	190
			17:00 ~ 18:00	70	40	0	10	10	0	10	10	0	10	0	0	10	0	10	10	0	0	190
			18:00 ~ 19:00	70	40	0	10	10	0	10	10	0	10	0	0	10	0	10	10	0	0	190
			19:00 ~ 20:00	60	30	0	10	10	0	10	10	0	10	0	0	10	0	10	10	0	0	170
			20:00 ~ 21:00	50	30	0	10	10	0	10	10	0	10	0	0	10	0	10	10	0	0	160
			21:00 ~ 22:00	50	30	0	10	10	0	10	10	0	10	0	0	10	0	10	10	0	0	160
			22:00 ~ 23:00	50	30	0	10	10	0	10	10	0	10	0	0	10	0	10	10	0	0	160
			23:00 ~ 00:00	40	20	0	10	10	0	10	10	0	10	0	0	10	0	10	10	0	0	140
			Whole Day Total (veh)	1420	770	0	240	240	50	170	180	0	200	50	0	170	0	300	270	0	0	4060
56	Sheung Lok Street	SB	**00:00 ~ 01:00**	80	40	0	10	10	0	0	10	0	10	0	0	0	0	10	10	0	0	180
			01:00 ~ 02:00	50	30	0	10	10	0	0	0	0	10	0	0	0	0	10	10	0	0	130
			02:00 ~ 03:00	40	20	0	10	10	0	0	0	0	10	0	0	0	0	10	10	0	0	110
			03:00 ~ 04:00	30	20	0	10	0	0	0	0	0	0	0	0	0	0	10	10	0	0	80
			04:00 ~ 05:00	30	20	0	10	0	0	0	0	0	0	0	0	0	0	10	10	0	0	80
			05:00 ~ 06:00	40	20	0	10	10	0	0	0	0	10	0	0	0	0	10	10	0	0	110
			06:00 ~ 07:00	80	40	0	10	10	0	0	10	0	10	0	0	0	0	20	10	0	0	190
			07:00 ~ 08:00	150	80	0	10	10	0	10	10	0	10	10	10	10	0	30	20	0	0	360
			08:00 ~ 09:00	190	100	0	10	10	0	10	10	0	10	10	10	10	0	20	20	0	0	410
			09:00 ~ 10:00	160	90	0	10	10	0	10	10	0	10	10	10	10	0	20	20	0	0	370
			10:00 ~ 11:00	160	80	0	10	10	0	10	10	0	10	10	10	10	0	20	20	0	0	360
			11:00 ~ 12:00	170	90	0	10	10	0	10	10	0	10	10	10	10	0	20	20	0	0	380
			12:00 ~ 13:00	50	30	0	10	10	0	10	10	0	10	0	0	0	0	10	10	0	0	150
			13:00 ~ 14:00	50	30	0	10	10	0	10	10	0	10	0	0	0	0	10	10	0	0	150
			14:00 ~ 15:00	50	30	0	10	10	0	10	10	0	10	0	0	0	0	10	10	0	0	150
			15:00 ~ 16:00	50	30	0	10	10	0	10	10	0	10	0	0	0	0	10	10	0	0	150
			16:00 ~ 17:00	50	30	0	10	10	0	10	10	0	10	0	0	0	0	10	10	0	0	150
			17:00 ~ 18:00	50	30	0	10	10	0	10	10	0	10	0	0	0	0	10	10	0	0	150
			18:00 ~ 19:00	60	30	0	10	10	0	10	10	0	10	0	0	0	0	10	10	0	0	160
			19:00 ~ 20:00	50	30	0	10	10	0	10	10	0	10	0	0	0	0	10	10	0	0	150
			20:00 ~ 21:00	40	20	0	10	10	0	10	10	0	10	0	0	0	0	10	10	0	0	130
			21:00 ~ 22:00	50	30	0	10	10	0	10	10	0	10	0	0	0	0	10	10	0	0	150
			22:00 ~ 23:00	40	20	0	10	10	0	10	10	0	10	0	0	0	0	10	10	0	0	130
			23:00 ~ 00:00	40	20	0	10	10	0	10	10	0	10	0	0	0	0	10	10	0	0	130
			Whole Day Total (veh)	1760	960	0	240	220	0	170	190	0	220	50	50	50	0	310	290	0	0	4510

Road No.	Road Name	Bound	Hour	PC	TAXI	LGV3	LGV4	LGV6	HGV7	HGV8	PLB	PV4	PV5	NFB6	NFB7	NFB8	FBSD	FBDD	MC	HGV9	NFB9	Total
57	Sheung Wo Street	EB	**00:00 ~ 01:00**	60	30	0	10	10	0	0	10	0	10	0	0	0	0	10	10	0	0	150
			01:00 ~ 02:00	40	20	0	10	10	0	0	0	0	10	0	0	0	0	10	10	0	0	110
			02:00 ~ 03:00	30	20	0	10	10	0	0	0	0	0	0	0	0	0	10	10	0	0	90
			03:00 ~ 04:00	20	10	0	10	0	0	0	0	0	0	0	0	0	0	10	10	0	0	60
			04:00 ~ 05:00	20	10	0	10	0	0	0	0	0	0	0	0	0	0	10	10	0	0	60
			05:00 ~ 06:00	30	20	0	10	10	0	0	0	0	0	0	0	0	0	20	10	0	0	100
			06:00 ~ 07:00	60	30	0	10	10	0	0	10	0	10	0	0	0	0	30	10	0	0	170
			07:00 ~ 08:00	110	60	0	10	10	0	10	20	0	10	10	10	10	0	40	20	0	0	320
			08:00 ~ 09:00	140	70	0	10	10	0	10	20	0	10	10	10	10	0	40	20	0	0	360
			09:00 ~ 10:00	120	70	0	10	10	0	10	10	0	10	10	10	10	0	30	20	0	0	320
			10:00 ~ 11:00	120	60	0	10	10	0	10	10	0	10	10	10	10	0	30	20	0	0	310
			11:00 ~ 12:00	130	70	0	10	10	0	10	10	0	10	10	10	10	0	30	20	0	0	330
			12:00 ~ 13:00	40	20	0	10	10	0	0	10	0	10	0	0	0	0	20	10	0	0	130
			13:00 ~ 14:00	40	20	0	10	10	0	0	10	0	10	0	0	0	0	20	10	0	0	130
			14:00 ~ 15:00	40	20	0	10	10	0	0	10	0	10	0	0	0	0	20	10	0	0	130
			15:00 ~ 16:00	40	20	0	10	10	0	0	10	0	10	0	0	0	0	20	10	0	0	130
			16:00 ~ 17:00	40	20	0	10	10	0	0	10	0	10	0	0	0	0	20	10	0	0	130
			17:00 ~ 18:00	40	20	0	10	10	0	0	10	0	10	0	0	0	0	20	10	0	0	130
			18:00 ~ 19:00	40	20	0	10	10	0	0	10	0	10	0	0	0	0	20	10	0	0	130
			19:00 ~ 20:00	40	20	0	10	10	0	0	10	0	10	0	0	0	0	20	10	0	0	130
			20:00 ~ 21:00	30	20	0	10	10	0	0	10	0	10	0	0	0	0	20	10	0	0	120
			21:00 ~ 22:00	30	20	0	10	10	0	0	10	0	10	0	0	0	0	20	10	0	0	120
			22:00 ~ 23:00	30	20	0	10	10	0	0	10	0	10	0	0	0	0	20	10	0	0	120
			23:00 ~ 00:00	20	10	0	10	10	0	0	10	0	10	0	0	0	0	20	10	0	0	100
			Whole Day Total (veh)	1310	700	0	240	220	0	50	210	0	200	50	50	50	0	510	290	0	0	3880
58	Sheung Wo Street	WB	**00:00 ~ 01:00**	40	20	0	10	10	0	0	0	0	0	0	0	0	0	10	10	0	0	100
			01:00 ~ 02:00	30	20	0	10	10	0	0	0	0	0	0	0	0	0	10	10	0	0	90
			02:00 ~ 03:00	20	10	0	10	0	0	0	0	0	0	0	0	0	0	0	10	0	0	50
			03:00 ~ 04:00	20	10	0	10	0	0	0	0	0	0	0	0	0	0	0	10	0	0	50
			04:00 ~ 05:00	20	10	0	10	0	0	0	0	0	0	0	0	0	0	0	10	0	0	50
			05:00 ~ 06:00	20	10	0	10	0	0	0	0	0	0	0	0	0	0	10	10	0	0	60
			06:00 ~ 07:00	40	20	0	10	10	0	0	10	0	0	0	0	0	0	10	10	0	0	110
			07:00 ~ 08:00	80	40	0	10	10	0	10	10	0	10	0	0	10	0	10	10	0	0	200
			08:00 ~ 09:00	100	50	0	10	10	0	10	10	0	10	0	0	10	0	10	10	0	0	230
			09:00 ~ 10:00	90	50	0	10	10	0	10	10	0	10	0	0	10	0	10	10	0	0	220
			10:00 ~ 11:00	80	40	0	10	10	0	10	10	0	10	0	0	10	0	10	10	0	0	200
			11:00 ~ 12:00	90	50	0	10	10	0	10	10	0	10	0	0	10	0	10	10	0	0	220
			12:00 ~ 13:00	10	10	0	10	0	0	0	0	0	0	0	0	0	0	10	10	0	0	50
			13:00 ~ 14:00	10	10	0	10	0	0	0	0	0	0	0	0	0	0	10	10	0	0	50
			14:00 ~ 15:00	10	10	0	10	0	0	0	0	0	0	0	0	0	0	10	10	0	0	50
			15:00 ~ 16:00	10	10	0	10	0	0	0	0	0	0	0	0	0	0	10	10	0	0	50
			16:00 ~ 17:00	10	10	0	10	0	0	0	0	0	0	0	0	0	0	10	10	0	0	50
			17:00 ~ 18:00	10	10	0	10	0	0	0	0	0	0	0	0	0	0	10	10	0	0	50
			18:00 ~ 19:00	10	10	0	10	0	0	0	0	0	0	0	0	0	0	10	10	0	0	50
			19:00 ~ 20:00	10	10	0	10	0	0	0	0	0	0	0	0	0	0	10	10	0	0	50
			20:00 ~ 21:00	10	10	0	10	0	0	0	0	0	0	0	0	0	0	10	10	0	0	50
			21:00 ~ 22:00	10	10	0	10	0	0	0	0	0	0	0	0	0	0	10	10	0	0	50
			22:00 ~ 23:00	10	10	0	10	0	0	0	0	0	0	0	0	0	0	10	10	0	0	50
			23:00 ~ 00:00	10	10	0	10	0	0	0	0	0	0	0	0	0	0	10	10	0	0	50
			Whole Day Total (veh)	750	450	0	240	80	0	50	60	0	50	0	0	50	0	210	240	0	0	2180
59	Sheung Lok Street	NB	**00:00 ~ 01:00**	50	30	0	10	10	0	0	0	0	10	0	0	0	0	10	10	0	0	130
			01:00 ~ 02:00	30	20	0	10	10	0	0	0	0	10	0	0	0	0	10	10	0	0	100
			02:00 ~ 03:00	20	10	0	10	10	0	0	0	0	0	0	0	0	0	10	10	0	0	70
			03:00 ~ 04:00	20	10	0	10	10	0	0	0	0	0	0	0	0	0	10	10	0	0	70
			04:00 ~ 05:00	20	10	0	10	10	0	0	0	0	0	0	0	0	0	10	10	0	0	70
			05:00 ~ 06:00	30	20	0	10	10	0	0	0	0	0	0	0	0	0	10	10	0	0	90
			06:00 ~ 07:00	50	30	0	10	10	0	0	10	0	10	0	0	0	0	20	10	0	0	150
			07:00 ~ 08:00	90	50	0	10	10	10	10	10	0	10	10	0	10	0	20	10	0	0	250
			08:00 ~ 09:00	110	60	0	10	10	10	10	10	0	10	10	0	10	0	20	20	0	0	290
			09:00 ~ 10:00	100	50	0	10	10	10	10	10	0	10	10	0	10	0	20	20	0	0	270
			10:00 ~ 11:00	100	50	0	10	10	10	10	10	0	10	10	0	10	0	20	10	0	0	260
			11:00 ~ 12:00	100	50	0	10	10	10	10	10	0	10	10	0	10	0	20	20	0	0	270
			12:00 ~ 13:00	60	30	0	10	10	0	10	10	0	10	0	0	10	0	10	10	0	0	170
			13:00 ~ 14:00	60	30	0	10	10	0	10	10	0	10	0	0	10	0	10	10	0	0	170
			14:00 ~ 15:00	60	30	0	10	10	0	10	10	0	10	0	0	10	0	10	10	0	0	170
			15:00 ~ 16:00	60	30	0	10	10	0	10	10	0	10	0	0	10	0	10	10	0	0	170
			16:00 ~ 17:00	70	40	0	10	10	0	10	10	0	10	0	0	10	0	10	10	0	0	190
			17:00 ~ 18:00	70	40	0	10	10	0	10	10	0	10	0	0	10	0	10	10	0	0	190
			18:00 ~ 19:00	70	40	0	10	10	0	10	10	0	10	0	0	10	0	10	10	0	0	190
			19:00 ~ 20:00	60	30	0	10	10	0	10	10	0	10	0	0	10	0	10	10	0	0	170
			20:00 ~ 21:00	50	30	0	10	10	0	10	10	0	10	0	0	10	0	10	10	0	0	160
			21:00 ~ 22:00	50	30	0	10	10	0	10	10	0	10	0	0	10	0	10	10	0	0	160
			22:00 ~ 23:00	50	30	0	10	10	0	10	10	0	10	0	0	10	0	10	10	0	0	160
			23:00 ~ 00:00	40	20	0	10	10	0	10	10	0	10	0	0	10	0	10	10	0	0	140
			Whole Day Total (veh)	1420	770	0	240	240	50	170	180	0	200	50	0	170	0	300	270	0	0	4060
60	Sheung Lok Street	SB	**00:00 ~ 01:00**	80	40	0	10	10	0	0	10	0	10	0	0	0	0	10	10	0	0	180
			01:00 ~ 02:00	50	30	0	10	10	0	0	0	0	10	0	0	0	0	10	10	0	0	130
			02:00 ~ 03:00	40	20	0	10	10	0	0	0	0	10	0	0	0	0	10	10	0	0	110
			03:00 ~ 04:00	30	20	0	10	0	0	0	0	0	0	0	0	0	0	10	10	0	0	80
			04:00 ~ 05:00	30	20	0	10	0	0	0	0	0	0	0	0	0	0	10	10	0	0	80
			05:00 ~ 06:00	40	20	0	10	10	0	0	0	0	10	0	0	0	0	10	10	0	0	110
			06:00 ~ 07:00	80	40	0	10	10	0	0	10	0	10	0	0	0	0	20	10	0	0	190
			07:00 ~ 08:00	150	80	0	10	10	0	10	10	0	10	10	10	10	0	30	20	0	0	360
			08:00 ~ 09:00	190	100	0	10	10	0	10	10	0	10	10	10	10	0	20	20	0	0	410
			09:00 ~ 10:00	160	90	0	10	10	0	10	10	0	10	10	10	10	0	20	20	0	0	370
			10:00 ~ 11:00	160	80	0	10	10	0	10	10	0	10	10	10	10	0	20	20	0	0	360
			11:00 ~ 12:00	170	90	0	10	10	0	10	10	0	10	10	10	10	0	20	20	0	0	380
			12:00 ~ 13:00	50	30	0	10	10	0	10	10	0	10	0	0	0	0	10	10	0	0	150
			13:00 ~ 14:00	50	30	0	10	10	0	10	10	0	10	0	0	0	0	10	10	0	0	150
			14:00 ~ 15:00	50	30	0	10	10	0	10	10	0	10	0	0	0	0	10	10	0	0	150
			15:00 ~ 16:00	50	30	0	10	10	0	10	10	0	10	0	0	0	0	10	10	0	0	150
			16:00 ~ 17:00	50	30	0	10	10	0	10	10	0	10	0	0	0	0	10	10	0	0	150
			17:00 ~ 18:00	50	30	0	10	10	0	10	10	0	10	0	0	0	0	10	10	0	0	150
			18:00 ~ 19:00	60	30	0	10	10	0	10	10	0	10	0	0	0	0	10	10	0	0	160
			19:00 ~ 20:00	50	30	0	10	10	0	10	10	0	10	0	0	0	0	10	10	0	0	150
			20:00 ~ 21:00	40	20	0	10	10	0	10	10	0	10	0	0	0	0	10	10	0	0	130
			21:00 ~ 22:00	50	30	0	10	10	0	10	10	0	10	0	0	0	0	10	10	0	0	150
			22:00 ~ 23:00	40	20	0	10	10	0	10	10	0	10	0	0	0	0	10	10	0	0	130
			23:00 ~ 00:00	40	20	0	10	10	0	10	10	0	10	0	0	0	0	10	10	0	0	130
			Whole Day Total (veh)	1760	960	0	240	220	0	170	190	0	220	50	50	50	0	310	290	0	0	4510

Road No.	Road Name	Bound	Hour	PC	TAXI	LGV3	LGV4	LGV6	HGV7	HGV8	PLB	PV4	PV5	NFB6	NFB7	NFB8	FBSD	FBDD	MC	HGV9	NFB9	Total
61	Sheung Foo Street	WB	**00:00 ~ 01:00**	50	30	0	10	10	0	10	10	0	10	0	0	0	0	10	10	0	0	150
			01:00 ~ 02:00	30	20	0	10	10	0	10	0	0	10	0	0	0	0	10	10	0	0	110
			02:00 ~ 03:00	30	20	0	10	10	0	0	0	0	0	0	0	0	0	10	10	0	0	90
			03:00 ~ 04:00	20	10	0	10	10	0	0	0	0	0	0	0	0	0	10	10	0	0	70
			04:00 ~ 05:00	20	10	0	10	10	0	0	0	0	0	0	0	0	0	10	10	0	0	70
			05:00 ~ 06:00	30	20	0	10	10	0	0	0	0	0	0	0	0	0	20	10	0	0	100
			06:00 ~ 07:00	50	30	0	10	10	0	10	10	0	10	0	0	0	0	30	10	0	0	170
			07:00 ~ 08:00	100	50	0	20	10	10	10	10	0	10	10	0	10	0	40	10	10	0	300
			08:00 ~ 09:00	120	60	0	20	10	10	10	20	0	10	10	0	10	0	30	20	10	0	340
			09:00 ~ 10:00	110	60	0	20	10	10	10	10	0	10	10	0	10	0	30	20	10	0	320
			10:00 ~ 11:00	100	50	0	20	10	10	10	10	0	10	10	0	10	0	30	10	10	0	290
			11:00 ~ 12:00	110	60	0	20	10	10	10	10	0	10	10	0	10	0	30	20	10	0	320
			12:00 ~ 13:00	160	90	0	10	10	0	10	10	0	10	10	10	10	0	30	20	0	0	380
			13:00 ~ 14:00	170	90	0	10	10	0	10	10	0	10	10	10	10	0	30	20	0	0	390
			14:00 ~ 15:00	170	90	0	10	10	0	10	10	0	10	10	10	10	0	30	20	0	0	390
			15:00 ~ 16:00	170	90	0	10	10	0	10	10	0	10	10	10	10	0	30	20	0	0	390
			16:00 ~ 17:00	180	90	0	10	10	0	10	10	0	10	10	10	10	0	30	20	0	0	400
			17:00 ~ 18:00	180	90	0	10	10	0	10	10	0	10	10	10	10	0	30	20	0	0	400
			18:00 ~ 19:00	190	100	0	10	10	0	10	10	0	10	10	10	10	0	30	20	0	0	420
			19:00 ~ 20:00	170	90	0	10	10	0	10	10	0	10	10	10	10	0	30	20	0	0	390
			20:00 ~ 21:00	140	70	0	10	10	0	10	10	0	10	10	10	10	0	20	20	0	0	330
			21:00 ~ 22:00	150	80	0	10	10	0	10	10	0	10	10	10	10	0	20	20	0	0	350
			22:00 ~ 23:00	140	70	0	10	10	0	10	10	0	10	10	10	10	0	20	20	0	0	330
			23:00 ~ 00:00	110	60	0	10	10	0	10	10	0	10	10	10	10	0	20	20	0	0	290
			Whole Day Total (veh)	2700	1430	0	290	240	50	200	200	0	200	170	120	170	0	580	390	50	0	6790
62	Sheung Foo Street	EB	**00:00 ~ 01:00**	60	30	0	10	10	0	10	10	0	10	0	0	0	0	10	10	0	0	160
			01:00 ~ 02:00	40	20	0	10	10	0	10	0	0	10	0	0	0	0	10	10	0	0	120
			02:00 ~ 03:00	30	20	0	10	10	0	0	0	0	0	0	0	0	0	10	10	0	0	90
			03:00 ~ 04:00	30	20	0	10	10	0	0	0	0	0	0	0	0	0	10	10	0	0	90
			04:00 ~ 05:00	30	20	0	10	10	0	0	0	0	0	0	0	0	0	10	10	0	0	90
			05:00 ~ 06:00	30	20	0	10	10	0	0	0	0	0	0	0	0	0	20	10	0	0	100
			06:00 ~ 07:00	60	30	0	10	10	0	10	10	0	10	0	0	0	0	30	10	0	0	180
			07:00 ~ 08:00	130	70	0	20	10	10	10	20	0	10	10	10	10	0	40	20	10	0	380
			08:00 ~ 09:00	160	80	0	30	10	10	10	20	0	10	10	10	10	0	40	20	10	0	430
			09:00 ~ 10:00	140	70	0	20	10	10	10	10	0	10	10	10	10	0	30	20	10	0	370
			10:00 ~ 11:00	130	70	0	20	10	10	10	10	0	10	10	10	10	0	30	20	10	0	360
			11:00 ~ 12:00	140	70	0	20	10	10	10	10	0	10	10	10	10	0	30	20	10	0	370
			12:00 ~ 13:00	90	50	0	10	10	10	10	10	0	10	10	0	10	0	30	10	0	0	260
			13:00 ~ 14:00	100	50	0	20	10	10	10	10	0	10	10	0	10	0	30	10	0	0	280
			14:00 ~ 15:00	100	50	0	20	10	10	10	10	0	10	10	0	10	0	30	10	0	0	280
			15:00 ~ 16:00	100	50	0	20	10	10	10	10	0	10	10	0	10	0	30	10	0	0	280
			16:00 ~ 17:00	100	50	0	20	10	10	10	10	0	10	10	0	10	0	30	10	0	0	280
			17:00 ~ 18:00	100	50	0	20	10	10	10	10	0	10	10	0	10	0	30	10	0	0	280
			18:00 ~ 19:00	110	60	0	20	10	10	10	10	0	10	10	0	10	0	30	20	0	0	310
			19:00 ~ 20:00	100	50	0	20	10	10	10	10	0	10	10	0	10	0	20	10	0	0	270
			20:00 ~ 21:00	80	40	0	10	10	10	10	10	0	10	10	0	10	0	20	10	0	0	230
			21:00 ~ 22:00	80	40	0	10	10	10	10	10	0	10	10	0	10	0	20	10	0	0	230
			22:00 ~ 23:00	80	40	0	10	10	10	10	10	0	10	10	0	10	0	20	10	0	0	230
			23:00 ~ 00:00	60	30	0	10	10	10	10	10	0	10	10	0	10	0	20	10	0	0	200
			Whole Day Total (veh)	2080	1080	0	370	240	170	200	210	0	200	170	50	170	0	580	300	50	0	5870
63	Sheung Foo Street	NB	**00:00 ~ 01:00**	50	30	0	10	10	0	10	10	0	10	0	0	0	0	10	10	0	0	150
			01:00 ~ 02:00	30	20	0	10	10	0	10	0	0	10	0	0	0	0	10	10	0	0	110
			02:00 ~ 03:00	30	20	0	10	10	0	0	0	0	0	0	0	0	0	10	10	0	0	90
			03:00 ~ 04:00	20	10	0	10	10	0	0	0	0	0	0	0	0	0	10	10	0	0	70
			04:00 ~ 05:00	20	10	0	10	10	0	0	0	0	0	0	0	0	0	10	10	0	0	70
			05:00 ~ 06:00	30	20	0	10	10	0	0	0	0	0	0	0	0	0	20	10	0	0	100
			06:00 ~ 07:00	50	30	0	10	10	0	10	10	0	10	0	0	0	0	30	10	0	0	170
			07:00 ~ 08:00	100	50	0	20	10	10	10	10	0	10	10	0	10	0	40	10	10	0	300
			08:00 ~ 09:00	120	60	0	20	10	10	10	20	0	10	10	0	10	0	30	20	10	0	340
			09:00 ~ 10:00	110	60	0	20	10	10	10	10	0	10	10	0	10	0	30	20	10	0	320
			10:00 ~ 11:00	100	50	0	20	10	10	10	10	0	10	10	0	10	0	30	10	10	0	290
			11:00 ~ 12:00	110	60	0	20	10	10	10	10	0	10	10	0	10	0	30	20	10	0	320
			12:00 ~ 13:00	160	90	0	10	10	0	10	10	0	10	10	10	10	0	30	20	0	0	380
			13:00 ~ 14:00	170	90	0	10	10	0	10	10	0	10	10	10	10	0	30	20	0	0	390
			14:00 ~ 15:00	170	90	0	10	10	0	10	10	0	10	10	10	10	0	30	20	0	0	390
			15:00 ~ 16:00	170	90	0	10	10	0	10	10	0	10	10	10	10	0	30	20	0	0	390
			16:00 ~ 17:00	180	90	0	10	10	0	10	10	0	10	10	10	10	0	30	20	0	0	400
			17:00 ~ 18:00	180	90	0	10	10	0	10	10	0	10	10	10	10	0	30	20	0	0	400
			18:00 ~ 19:00	190	100	0	10	10	0	10	10	0	10	10	10	10	0	30	20	0	0	420
			19:00 ~ 20:00	170	90	0	10	10	0	10	10	0	10	10	10	10	0	30	20	0	0	390
			20:00 ~ 21:00	140	70	0	10	10	0	10	10	0	10	10	10	10	0	20	20	0	0	330
			21:00 ~ 22:00	150	80	0	10	10	0	10	10	0	10	10	10	10	0	20	20	0	0	350
			22:00 ~ 23:00	140	70	0	10	10	0	10	10	0	10	10	10	10	0	20	20	0	0	330
			23:00 ~ 00:00	110	60	0	10	10	0	10	10	0	10	10	10	10	0	20	20	0	0	290
			Whole Day Total (veh)	2700	1430	0	290	240	50	200	200	0	200	170	120	170	0	580	390	50	0	6790
64	Sheung Foo Street	SB	**00:00 ~ 01:00**	60	30	0	10	10	0	10	10	0	10	0	0	0	0	10	10	0	0	160
			01:00 ~ 02:00	40	20	0	10	10	0	10	0	0	10	0	0	0	0	10	10	0	0	120
			02:00 ~ 03:00	30	20	0	10	10	0	0	0	0	0	0	0	0	0	10	10	0	0	90
			03:00 ~ 04:00	30	20	0	10	10	0	0	0	0	0	0	0	0	0	10	10	0	0	90
			04:00 ~ 05:00	30	20	0	10	10	0	0	0	0	0	0	0	0	0	10	10	0	0	90
			05:00 ~ 06:00	30	20	0	10	10	0	0	0	0	0	0	0	0	0	20	10	0	0	100
			06:00 ~ 07:00	60	30	0	10	10	0	10	10	0	10	0	0	0	0	30	10	0	0	180
			07:00 ~ 08:00	130	70	0	20	10	10	10	20	0	10	10	10	10	0	40	20	10	0	380
			08:00 ~ 09:00	160	80	0	30	10	10	10	20	0	10	10	10	10	0	40	20	10	0	430
			09:00 ~ 10:00	140	70	0	20	10	10	10	10	0	10	10	10	10	0	30	20	10	0	370
			10:00 ~ 11:00	130	70	0	20	10	10	10	10	0	10	10	10	10	0	30	20	10	0	360
			11:00 ~ 12:00	140	70	0	20	10	10	10	10	0	10	10	10	10	0	30	20	10	0	370
			12:00 ~ 13:00	90	50	0	10	10	10	10	10	0	10	10	0	10	0	30	10	0	0	260
			13:00 ~ 14:00	100	50	0	20	10	10	10	10	0	10	10	0	10	0	30	10	0	0	280
			14:00 ~ 15:00	100	50	0	20	10	10	10	10	0	10	10	0	10	0	30	10	0	0	280
			15:00 ~ 16:00	100	50	0	20	10	10	10	10	0	10	10	0	10	0	30	10	0	0	280
			16:00 ~ 17:00	100	50	0	20	10	10	10	10	0	10	10	0	10	0	30	10	0	0	280
			17:00 ~ 18:00	100	50	0	20	10	10	10	10	0	10	10	0	10	0	30	10	0	0	280
			18:00 ~ 19:00	110	60	0	20	10	10	10	10	0	10	10	0	10	0	30	20	0	0	310
			19:00 ~ 20:00	100	50	0	20	10	10	10	10	0	10	10	0	10	0	20	10	0	0	270
			20:00 ~ 21:00	80	40	0	10	10	10	10	10	0	10	10	0	10	0	20	10	0	0	230
			21:00 ~ 22:00	80	40	0	10	10	10	10	10	0	10	10	0	10	0	20	10	0	0	230
			22:00 ~ 23:00	80	40	0	10	10	10	10	10	0	10	10	0	10	0	20	10	0	0	230
			23:00 ~ 00:00	60	30	0	10	10	10	10	10	0	10	10	0	10	0	20	10	0	0	200
			Whole Day Total (veh)	2080	1080	0	370	240	170	200	210	0	200	170	50	170	0	580	300	50	0	5870

Road No.	Road Name	Bound	Hour	PC	TAXI	LGV3	LGV4	LGV6	HGV7	HGV8	PLB	PV4	PV5	NFB6	NFB7	NFB8	FBSD	FBDD	MC	HGV9	NFB9	Total
65	Tin Kwong Road	NB	**00:00 ~ 01:00**	140	60	0	20	10	10	10	0	0	10	10	0	10	0	10	20	0	0	310
			01:00 ~ 02:00	90	40	0	20	10	10	10	0	0	10	10	0	10	0	0	10	0	0	220
			02:00 ~ 03:00	70	30	0	10	10	0	10	0	0	10	0	0	0	0	0	10	0	0	150
			03:00 ~ 04:00	50	30	0	10	10	0	10	0	0	10	0	0	0	0	0	10	0	0	130
			04:00 ~ 05:00	50	30	0	10	10	0	10	0	0	10	0	0	0	0	0	10	0	0	130
			05:00 ~ 06:00	70	40	0	10	10	0	10	0	0	10	0	0	0	0	10	10	0	0	170
			06:00 ~ 07:00	140	70	0	20	10	10	10	10	0	10	10	0	10	0	10	20	0	0	330
			07:00 ~ 08:00	280	130	0	40	20	10	10	10	10	10	10	10	10	0	10	30	10	0	600
			08:00 ~ 09:00	340	160	0	50	20	10	10	10	10	10	10	10	10	0	10	40	10	0	710
			09:00 ~ 10:00	300	140	0	50	20	10	10	10	10	10	10	10	10	0	10	40	10	0	650
			10:00 ~ 11:00	290	130	0	50	20	10	10	10	10	10	10	10	10	0	10	40	10	0	630
			11:00 ~ 12:00	310	140	0	50	20	10	10	10	10	10	10	10	10	0	10	40	10	0	660
			12:00 ~ 13:00	200	90	0	30	10	10	10	10	0	10	10	10	10	0	10	30	10	0	450
			13:00 ~ 14:00	200	90	0	30	10	10	10	10	0	10	10	10	10	0	10	30	10	0	450
			14:00 ~ 15:00	210	90	0	30	10	10	10	10	0	10	10	10	10	0	10	30	10	0	460
			15:00 ~ 16:00	210	90	0	30	10	10	10	10	0	10	10	10	10	0	10	30	10	0	460
			16:00 ~ 17:00	220	100	0	30	10	10	10	10	0	10	10	10	10	0	10	30	10	0	480
			17:00 ~ 18:00	210	100	0	30	10	10	10	10	0	10	10	10	10	0	10	30	10	0	470
			18:00 ~ 19:00	230	100	0	40	20	10	10	10	0	10	10	10	10	0	10	30	10	0	510
			19:00 ~ 20:00	200	90	0	30	10	10	10	10	0	10	10	10	10	0	10	30	10	0	450
			20:00 ~ 21:00	170	80	0	30	10	10	10	0	0	10	10	10	10	0	10	20	10	0	390
			21:00 ~ 22:00	180	80	0	30	10	10	10	0	0	10	10	10	10	0	10	20	10	0	400
			22:00 ~ 23:00	160	70	0	30	10	10	10	0	0	10	10	10	10	0	10	20	10	0	370
			23:00 ~ 00:00	140	60	0	20	10	10	10	0	0	10	10	10	10	0	10	20	10	0	330
			Whole Day Total (veh)	4460	2040	0	700	300	200	240	140	50	240	200	170	200	0	200	600	170	0	9910
66	Tin Kwong Road	SB	**00:00 ~ 01:00**	130	60	0	50	20	10	10	0	0	10	10	0	10	0	10	20	10	0	350
			01:00 ~ 02:00	90	40	0	30	20	10	10	0	0	10	10	0	10	0	0	10	10	0	250
			02:00 ~ 03:00	70	30	0	30	10	10	10	0	0	10	0	0	0	0	0	10	10	0	190
			03:00 ~ 04:00	50	30	0	20	10	10	10	0	0	10	0	0	0	0	0	10	0	0	150
			04:00 ~ 05:00	50	30	0	20	10	10	10	0	0	10	0	0	0	0	0	10	0	0	150
			05:00 ~ 06:00	70	30	0	30	10	10	10	0	0	10	0	0	0	0	10	10	10	0	200
			06:00 ~ 07:00	130	60	0	50	20	10	10	10	0	10	10	0	10	0	10	20	10	0	360
			07:00 ~ 08:00	260	120	10	100	40	10	10	10	10	10	10	10	10	0	10	30	10	0	660
			08:00 ~ 09:00	330	150	10	120	50	10	20	10	10	10	10	10	10	0	10	40	10	0	810
			09:00 ~ 10:00	290	130	10	100	40	10	10	10	10	10	10	10	10	0	10	40	10	0	710
			10:00 ~ 11:00	280	130	10	100	40	10	10	10	10	10	10	10	10	0	10	30	10	0	690
			11:00 ~ 12:00	300	140	10	110	40	10	10	10	10	10	10	10	10	0	10	40	10	0	740
			12:00 ~ 13:00	160	70	10	50	20	10	10	10	0	10	10	10	10	0	10	20	10	0	420
			13:00 ~ 14:00	160	70	10	50	20	10	10	10	0	10	10	10	10	0	10	20	10	0	420
			14:00 ~ 15:00	160	70	10	50	20	10	10	10	0	10	10	10	10	0	10	20	10	0	420
			15:00 ~ 16:00	170	70	10	50	20	10	10	10	0	10	10	10	10	0	10	20	10	0	430
			16:00 ~ 17:00	170	80	10	50	20	10	10	10	0	10	10	10	10	0	10	20	10	0	440
			17:00 ~ 18:00	170	70	10	50	20	10	10	10	0	10	10	10	10	0	10	20	10	0	430
			18:00 ~ 19:00	180	80	10	50	20	10	10	10	0	10	10	10	10	0	10	20	10	0	450
			19:00 ~ 20:00	160	70	10	50	20	10	10	10	0	10	10	10	10	0	10	20	10	0	420
			20:00 ~ 21:00	140	60	10	40	20	10	10	0	0	10	10	10	10	0	10	20	10	0	370
			21:00 ~ 22:00	140	60	10	40	20	10	10	0	0	10	10	10	10	0	10	20	10	0	370
			22:00 ~ 23:00	130	60	10	40	20	10	10	0	0	10	10	10	10	0	10	20	10	0	360
			23:00 ~ 00:00	110	50	10	30	10	10	10	0	0	10	10	10	10	0	10	20	10	0	310
			Whole Day Total (veh)	3900	1760	170	1310	540	240	250	140	50	240	200	170	200	0	200	510	220	0	10100
67	Tin Kwong Road	NB	**00:00 ~ 01:00**	170	80	0	20	10	10	10	0	0	10	10	0	10	0	10	20	0	0	360
			01:00 ~ 02:00	120	60	0	20	10	10	10	0	0	10	10	0	10	0	0	20	0	0	280
			02:00 ~ 03:00	80	40	0	10	10	0	10	0	0	10	0	0	10	0	0	10	0	0	180
			03:00 ~ 04:00	70	30	0	10	10	0	10	0	0	10	0	0	0	0	0	10	0	0	150
			04:00 ~ 05:00	70	30	0	10	10	0	10	0	0	10	0	0	0	0	0	10	0	0	150
			05:00 ~ 06:00	90	40	0	10	10	0	10	0	0	10	0	0	10	0	10	10	0	0	200
			06:00 ~ 07:00	170	80	0	20	10	10	10	10	0	10	10	0	10	0	10	20	0	0	370
			07:00 ~ 08:00	350	160	10	50	20	10	10	10	10	10	10	10	10	0	10	40	10	0	730
			08:00 ~ 09:00	430	200	10	60	20	10	10	10	10	10	10	10	10	0	10	50	10	0	870
			09:00 ~ 10:00	380	180	10	50	20	10	10	10	10	10	10	10	10	0	10	40	10	0	780
			10:00 ~ 11:00	370	170	10	50	20	10	10	10	10	10	10	10	10	0	10	40	10	0	760
			11:00 ~ 12:00	390	180	10	50	20	10	10	10	10	10	10	10	10	0	10	50	10	0	800
			12:00 ~ 13:00	250	120	0	40	20	10	10	10	10	10	10	10	10	0	10	30	10	0	560
			13:00 ~ 14:00	260	120	0	40	20	10	10	10	10	10	10	10	10	0	10	30	10	0	570
			14:00 ~ 15:00	260	120	0	40	20	10	10	10	10	10	10	10	10	0	10	30	10	0	570
			15:00 ~ 16:00	260	120	0	40	20	10	10	10	10	10	10	10	10	0	10	30	10	0	570
			16:00 ~ 17:00	270	130	0	40	20	10	10	10	10	10	10	10	10	0	10	30	10	0	590
			17:00 ~ 18:00	270	120	0	40	20	10	10	10	10	10	10	10	10	0	10	30	10	0	580
			18:00 ~ 19:00	290	130	0	40	20	10	10	10	10	10	10	10	10	0	10	30	10	0	610
			19:00 ~ 20:00	260	120	0	40	20	10	10	10	10	10	10	10	10	0	10	30	10	0	570
			20:00 ~ 21:00	220	100	0	30	10	10	10	0	10	10	10	10	10	0	10	30	10	0	480
			21:00 ~ 22:00	220	100	0	30	10	10	10	0	10	10	10	10	10	0	10	30	10	0	480
			22:00 ~ 23:00	210	100	0	30	10	10	10	0	10	10	10	10	10	0	10	30	10	0	470
			23:00 ~ 00:00	170	80	0	30	10	10	10	0	10	10	10	10	10	0	10	20	10	0	400
			Whole Day Total (veh)	5630	2610	50	800	370	200	240	140	170	240	200	170	220	0	200	670	170	0	12080
68	Tin Kwong Road	SB	**00:00 ~ 01:00**	170	80	0	50	20	10	10	0	0	10	10	0	10	0	10	20	10	0	410
			01:00 ~ 02:00	120	60	0	40	20	10	10	0	0	10	10	0	10	0	0	20	10	0	320
			02:00 ~ 03:00	80	40	0	30	10	10	10	0	0	10	0	0	10	0	0	10	10	0	220
			03:00 ~ 04:00	70	30	0	20	10	10	10	0	0	10	0	0	0	0	0	10	0	0	170
			04:00 ~ 05:00	70	30	0	20	10	10	10	0	0	10	0	0	0	0	0	10	0	0	170
			05:00 ~ 06:00	90	40	0	30	10	10	10	0	0	10	0	0	10	0	10	10	10	0	240
			06:00 ~ 07:00	180	80	0	50	20	10	10	10	0	10	10	0	10	0	10	20	10	0	430
			07:00 ~ 08:00	350	160	10	100	40	10	10	10	10	10	10	10	10	0	10	40	10	0	800
			08:00 ~ 09:00	430	200	10	120	50	10	20	10	10	10	10	10	10	0	10	50	10	0	970
			09:00 ~ 10:00	380	180	10	110	40	10	20	10	10	10	10	10	10	0	10	40	10	0	870
			10:00 ~ 11:00	370	170	10	110	40	10	10	10	10	10	10	10	10	0	10	40	10	0	840
			11:00 ~ 12:00	390	180	10	110	40	10	20	10	10	10	10	10	10	0	10	50	10	0	890
			12:00 ~ 13:00	220	100	10	50	20	10	10	10	0	10	10	10	10	0	10	30	10	0	520
			13:00 ~ 14:00	220	100	10	60	20	10	10	10	0	10	10	10	10	0	10	30	10	0	530
			14:00 ~ 15:00	230	100	10	60	20	10	10	10	0	10	10	10	10	0	10	30	10	0	540
			15:00 ~ 16:00	230	110	10	60	20	10	10	10	0	10	10	10	10	0	10	30	10	0	550
			16:00 ~ 17:00	240	110	10	60	20	10	10	10	0	10	10	10	10	0	10	30	10	0	560
			17:00 ~ 18:00	240	110	10	60	20	10	10	10	0	10	10	10	10	0	10	30	10	0	560
			18:00 ~ 19:00	250	110	10	60	30	10	10	10	0	10	10	10	10	0	10	30	10	0	580
			19:00 ~ 20:00	220	100	10	60	20	10	10	10	0	10	10	10	10	0	10	30	10	0	530
			20:00 ~ 21:00	190	90	10	50	20	10	10	0	0	10	10	10	10	0	10	20	10	0	460
			21:00 ~ 22:00	200	90	10	50	20	10	10	0	0	10	10	10	10	0	10	20	10	0	470
			22:00 ~ 23:00	180	80	10	50	20	10	10	0	0	10	10	10	10	0	10	20	10	0	440
			23:00 ~ 00:00	150	70	10	40	20	10	10	0	0	10	10	10	10	0	10	20	10	0	390
			Whole Day Total (veh)	5270	2420	170	1450	560	240	270	140	50	240	200	170	220	0	200	640	220	0	12460

Road No.	Road Name	Bound	Hour	PC	TAXI	LGV3	LGV4	LGV6	HGV7	HGV8	PLB	PV4	PV5	NFB6	NFB7	NFB8	FBSD	FBDD	MC	HGV9	NFB9	Total
69	Farm Road	WB	**00:00 ~ 01:00**	20	10	0	10	0	0	0	0	0	0	0	0	0	0	0	10	0	0	50
			01:00 ~ 02:00	10	10	0	10	0	0	0	0	0	0	0	0	0	0	0	10	0	0	40
			02:00 ~ 03:00	10	10	0	10	0	0	0	0	0	0	0	0	0	0	0	10	0	0	40
			03:00 ~ 04:00	10	10	0	0	0	0	0	0	0	0	0	0	0	0	0	0	0	0	20
			04:00 ~ 05:00	10	10	0	0	0	0	0	0	0	0	0	0	0	0	0	0	0	0	20
			05:00 ~ 06:00	10	10	0	10	0	0	0	0	0	0	0	0	0	0	0	10	0	0	40
			06:00 ~ 07:00	20	10	0	10	0	0	0	0	0	0	0	0	0	0	0	10	0	0	50
			07:00 ~ 08:00	30	20	0	10	10	0	0	0	0	0	0	0	0	0	0	10	0	0	80
			08:00 ~ 09:00	30	20	0	10	10	0	0	0	0	0	0	0	0	0	0	10	0	0	80
			09:00 ~ 10:00	30	20	0	10	10	0	0	0	0	0	0	0	0	0	0	10	0	0	80
			10:00 ~ 11:00	30	20	0	10	10	0	0	0	0	0	0	0	0	0	0	10	0	0	80
			11:00 ~ 12:00	30	20	0	10	10	0	0	0	0	0	0	0	0	0	0	10	0	0	80
			12:00 ~ 13:00	30	20	0	10	10	0	0	0	0	0	0	0	0	0	0	10	0	0	80
			13:00 ~ 14:00	30	20	0	10	10	0	0	0	0	0	0	0	0	0	0	10	0	0	80
			14:00 ~ 15:00	30	20	0	10	10	0	0	0	0	0	0	0	0	0	0	10	0	0	80
			15:00 ~ 16:00	30	20	0	10	10	0	0	0	0	0	0	0	0	0	0	10	0	0	80
			16:00 ~ 17:00	30	20	0	10	10	0	0	0	0	0	0	0	0	0	0	10	0	0	80
			17:00 ~ 18:00	30	20	0	10	10	0	0	0	0	0	0	0	0	0	0	10	0	0	80
			18:00 ~ 19:00	30	20	0	10	10	0	0	0	0	0	0	0	0	0	0	10	0	0	80
			19:00 ~ 20:00	30	20	0	10	10	0	0	0	0	0	0	0	0	0	0	10	0	0	80
			20:00 ~ 21:00	30	20	0	10	10	0	0	0	0	0	0	0	0	0	0	10	0	0	80
			21:00 ~ 22:00	30	20	0	10	10	0	0	0	0	0	0	0	0	0	0	10	0	0	80
			22:00 ~ 23:00	30	20	0	10	10	0	0	0	0	0	0	0	0	0	0	10	0	0	80
			23:00 ~ 00:00	20	10	0	10	10	0	0	0	0	0	0	0	0	0	0	10	0	0	60
			Whole Day Total (veh)	590	400	0	220	170	0	0	0	0	0	0	0	0	0	0	220	0	0	1600
70	Farm Road	WB	**00:00 ~ 01:00**	20	10	0	10	0	0	0	0	0	0	0	0	0	0	0	10	0	0	50
			01:00 ~ 02:00	10	10	0	10	0	0	0	0	0	0	0	0	0	0	0	10	0	0	40
			02:00 ~ 03:00	10	10	0	10	0	0	0	0	0	0	0	0	0	0	0	10	0	0	40
			03:00 ~ 04:00	10	10	0	0	0	0	0	0	0	0	0	0	0	0	0	0	0	0	20
			04:00 ~ 05:00	10	10	0	0	0	0	0	0	0	0	0	0	0	0	0	0	0	0	20
			05:00 ~ 06:00	10	10	0	10	0	0	0	0	0	0	0	0	0	0	0	10	0	0	40
			06:00 ~ 07:00	20	10	0	10	0	0	0	0	0	0	0	0	0	0	0	10	0	0	50
			07:00 ~ 08:00	30	20	0	10	10	0	0	0	0	0	0	0	0	0	0	10	0	0	80
			08:00 ~ 09:00	30	20	0	10	10	0	0	0	0	0	0	0	0	0	0	10	0	0	80
			09:00 ~ 10:00	30	20	0	10	10	0	0	0	0	0	0	0	0	0	0	10	0	0	80
			10:00 ~ 11:00	30	20	0	10	10	0	0	0	0	0	0	0	0	0	0	10	0	0	80
			11:00 ~ 12:00	30	20	0	10	10	0	0	0	0	0	0	0	0	0	0	10	0	0	80
			12:00 ~ 13:00	30	20	0	10	10	0	0	0	0	0	0	0	0	0	0	10	0	0	80
			13:00 ~ 14:00	30	20	0	10	10	0	0	0	0	0	0	0	0	0	0	10	0	0	80
			14:00 ~ 15:00	30	20	0	10	10	0	0	0	0	0	0	0	0	0	0	10	0	0	80
			15:00 ~ 16:00	30	20	0	10	10	0	0	0	0	0	0	0	0	0	0	10	0	0	80
			16:00 ~ 17:00	30	20	0	10	10	0	0	0	0	0	0	0	0	0	0	10	0	0	80
			17:00 ~ 18:00	30	20	0	10	10	0	0	0	0	0	0	0	0	0	0	10	0	0	80
			18:00 ~ 19:00	30	20	0	10	10	0	0	0	0	0	0	0	0	0	0	10	0	0	80
			19:00 ~ 20:00	30	20	0	10	10	0	0	0	0	0	0	0	0	0	0	10	0	0	80
			20:00 ~ 21:00	30	20	0	10	10	0	0	0	0	0	0	0	0	0	0	10	0	0	80
			21:00 ~ 22:00	30	20	0	10	10	0	0	0	0	0	0	0	0	0	0	10	0	0	80
			22:00 ~ 23:00	30	20	0	10	10	0	0	0	0	0	0	0	0	0	0	10	0	0	80
			23:00 ~ 00:00	20	10	0	10	10	0	0	0	0	0	0	0	0	0	0	10	0	0	60
			Whole Day Total (veh)	590	400	0	220	170	0	0	0	0	0	0	0	0	0	0	220	0	0	1600
71	Ying Choi Path	NB	**00:00 ~ 01:00**	10	10	0	0	0	0	0	0	0	0	0	0	0	0	0	0	0	0	20
			01:00 ~ 02:00	10	10	0	0	0	0	0	0	0	0	0	0	0	0	0	0	0	0	20
			02:00 ~ 03:00	10	10	0	0	0	0	0	0	0	0	0	0	0	0	0	0	0	0	20
			03:00 ~ 04:00	10	10	0	0	0	0	0	0	0	0	0	0	0	0	0	0	0	0	20
			04:00 ~ 05:00	10	10	0	0	0	0	0	0	0	0	0	0	0	0	0	0	0	0	20
			05:00 ~ 06:00	10	10	0	0	0	0	0	0	0	0	0	0	0	0	0	0	0	0	20
			06:00 ~ 07:00	10	10	0	0	0	0	0	0	0	0	0	0	0	0	0	0	0	0	20
			07:00 ~ 08:00	10	10	0	10	0	0	0	0	0	0	0	0	0	0	0	10	0	0	40
			08:00 ~ 09:00	20	10	0	10	0	0	0	0	0	0	0	0	0	0	0	10	0	0	50
			09:00 ~ 10:00	10	10	0	10	0	0	0	0	0	0	0	0	0	0	0	10	0	0	40
			10:00 ~ 11:00	10	10	0	10	0	0	0	0	0	0	0	0	0	0	0	10	0	0	40
			11:00 ~ 12:00	10	10	0	10	0	0	0	0	0	0	0	0	0	0	0	10	0	0	40
			12:00 ~ 13:00	10	10	0	10	0	0	0	0	0	0	0	0	0	0	0	10	0	0	40
			13:00 ~ 14:00	20	10	0	10	0	0	0	0	0	0	0	0	0	0	0	10	0	0	50
			14:00 ~ 15:00	20	10	0	10	0	0	0	0	0	0	0	0	0	0	0	10	0	0	50
			15:00 ~ 16:00	20	10	0	10	0	0	0	0	0	0	0	0	0	0	0	10	0	0	50
			16:00 ~ 17:00	20	10	0	10	0	0	0	0	0	0	0	0	0	0	0	10	0	0	50
			17:00 ~ 18:00	20	10	0	10	0	0	0	0	0	0	0	0	0	0	0	10	0	0	50
			18:00 ~ 19:00	20	10	0	10	0	0	0	0	0	0	0	0	0	0	0	10	0	0	50
			19:00 ~ 20:00	20	10	0	10	0	0	0	0	0	0	0	0	0	0	0	10	0	0	50
			20:00 ~ 21:00	10	10	0	10	0	0	0	0	0	0	0	0	0	0	0	10	0	0	40
			21:00 ~ 22:00	10	10	0	10	0	0	0	0	0	0	0	0	0	0	0	10	0	0	40
			22:00 ~ 23:00	10	10	0	10	0	0	0	0	0	0	0	0	0	0	0	10	0	0	40
			23:00 ~ 00:00	10	10	0	10	0	0	0	0	0	0	0	0	0	0	0	10	0	0	40
			Whole Day Total (veh)	320	240	0	170	0	0	0	0	0	0	0	0	0	0	0	170	0	0	900
72	Ying Choi Path	SB	**00:00 ~ 01:00**	10	10	0	0	0	0	0	0	0	0	0	0	0	0	0	0	0	0	20
			01:00 ~ 02:00	10	10	0	0	0	0	0	0	0	0	0	0	0	0	0	0	0	0	20
			02:00 ~ 03:00	10	10	0	0	0	0	0	0	0	0	0	0	0	0	0	0	0	0	20
			03:00 ~ 04:00	10	10	0	0	0	0	0	0	0	0	0	0	0	0	0	0	0	0	20
			04:00 ~ 05:00	10	10	0	0	0	0	0	0	0	0	0	0	0	0	0	0	0	0	20
			05:00 ~ 06:00	10	10	0	0	0	0	0	0	0	0	0	0	0	0	0	0	0	0	20
			06:00 ~ 07:00	10	10	0	0	0	0	0	0	0	0	0	0	0	0	0	0	0	0	20
			07:00 ~ 08:00	10	10	0	10	0	0	0	0	0	0	0	0	0	0	0	10	0	0	40
			08:00 ~ 09:00	20	10	0	10	0	0	0	0	0	0	0	0	0	0	0	10	0	0	50
			09:00 ~ 10:00	10	10	0	10	0	0	0	0	0	0	0	0	0	0	0	10	0	0	40
			10:00 ~ 11:00	10	10	0	10	0	0	0	0	0	0	0	0	0	0	0	10	0	0	40
			11:00 ~ 12:00	10	10	0	10	0	0	0	0	0	0	0	0	0	0	0	10	0	0	40
			12:00 ~ 13:00	10	10	0	10	0	0	0	0	0	0	0	0	0	0	0	10	0	0	40
			13:00 ~ 14:00	20	10	0	10	0	0	0	0	0	0	0	0	0	0	0	10	0	0	50
			14:00 ~ 15:00	20	10	0	10	0	0	0	0	0	0	0	0	0	0	0	10	0	0	50
			15:00 ~ 16:00	20	10	0	10	0	0	0	0	0	0	0	0	0	0	0	10	0	0	50
			16:00 ~ 17:00	20	10	0	10	0	0	0	0	0	0	0	0	0	0	0	10	0	0	50
			17:00 ~ 18:00	20	10	0	10	0	0	0	0	0	0	0	0	0	0	0	10	0	0	50
			18:00 ~ 19:00	20	10	0	10	0	0	0	0	0	0	0	0	0	0	0	10	0	0	50
			19:00 ~ 20:00	20	10	0	10	0	0	0	0	0	0	0	0	0	0	0	10	0	0	50
			20:00 ~ 21:00	10	10	0	10	0	0	0	0	0	0	0	0	0	0	0	10	0	0	40
			21:00 ~ 22:00	10	10	0	10	0	0	0	0	0	0	0	0	0	0	0	10	0	0	40
			22:00 ~ 23:00	10	10	0	10	0	0	0	0	0	0	0	0	0	0	0	10	0	0	40
			23:00 ~ 00:00	10	10	0	10	0	0	0	0	0	0	0	0	0	0	0	10	0	0	40
			Whole Day Total (veh)	320	240	0	170	0	0	0	0	0	0	0	0	0	0	0	170	0	0	900

Road No.	Road Name	Bound	Hour	PC	TAXI	LGV3	LGV4	LGV6	HGV7	HGV8	PLB	PV4	PV5	NFB6	NFB7	NFB8	FBSD	FBDD	MC	HGV9	NFB9	Total
73	Chatham Road North	NB	**00:00 ~ 01:00**	160	70	0	30	20	10	10	10	0	10	10	0	10	0	50	20	10	0	420
			01:00 ~ 02:00	110	50	0	20	10	10	10	0	0	10	10	0	10	0	20	20	10	0	290
			02:00 ~ 03:00	80	40	0	20	10	10	10	0	0	10	0	0	10	0	20	10	0	0	220
			03:00 ~ 04:00	60	30	0	20	10	0	10	0	0	10	0	0	0	0	20	10	0	0	170
			04:00 ~ 05:00	60	30	0	20	10	0	10	0	0	10	0	0	0	0	20	10	0	0	170
			05:00 ~ 06:00	80	40	0	20	10	10	10	10	0	10	0	0	10	0	50	10	0	0	260
			06:00 ~ 07:00	160	70	0	30	20	10	10	30	0	10	10	0	10	0	130	20	10	0	520
			07:00 ~ 08:00	320	140	10	70	30	10	10	50	10	10	10	10	10	0	160	40	10	0	900
			08:00 ~ 09:00	400	170	10	80	30	10	10	50	10	10	10	10	10	0	130	50	10	0	1000
			09:00 ~ 10:00	350	150	10	70	30	10	10	40	10	10	10	10	10	0	120	40	10	0	890
			10:00 ~ 11:00	340	150	10	70	30	10	10	40	10	10	10	10	10	0	120	40	10	0	880
			11:00 ~ 12:00	360	150	10	70	30	10	10	40	10	10	10	10	10	0	110	40	10	0	890
			12:00 ~ 13:00	550	250	10	90	30	10	10	50	10	10	10	10	10	0	140	60	10	0	1260
			13:00 ~ 14:00	560	260	10	90	30	10	10	50	10	10	10	10	10	0	140	60	10	0	1280
			14:00 ~ 15:00	560	260	10	90	40	10	10	50	10	10	10	10	10	0	140	60	10	0	1290
			15:00 ~ 16:00	570	260	10	90	40	10	10	50	10	10	10	10	10	0	140	60	10	0	1300
			16:00 ~ 17:00	590	270	10	90	40	10	10	50	10	10	10	10	10	0	140	70	10	0	1340
			17:00 ~ 18:00	590	270	10	90	40	10	10	60	10	10	10	10	10	0	140	70	10	0	1350
			18:00 ~ 19:00	620	290	10	100	40	10	10	60	10	10	10	10	10	0	150	70	10	0	1420
			19:00 ~ 20:00	560	260	10	90	30	10	10	50	10	10	10	10	10	0	120	60	10	0	1260
			20:00 ~ 21:00	470	220	10	70	30	10	10	30	10	10	10	10	10	0	110	50	10	0	1070
			21:00 ~ 22:00	480	220	10	80	30	10	10	30	10	10	10	10	10	0	110	60	10	0	1100
			22:00 ~ 23:00	450	210	10	70	30	10	10	30	10	10	10	10	10	0	100	50	10	0	1030
			23:00 ~ 00:00	370	170	10	60	20	10	10	20	10	10	10	10	10	0	90	40	10	0	860
			Whole Day Total (veh)	8850	4030	170	1530	640	220	240	800	170	240	200	170	220	0	2470	1020	200	0	21170
74	Chatham Road North	SB	**00:00 ~ 01:00**	300	140	10	90	40	10	10	10	0	10	10	10	10	0	60	40	10	0	760
			01:00 ~ 02:00	200	90	10	60	30	10	10	0	0	10	10	10	10	0	30	30	10	0	520
			02:00 ~ 03:00	140	70	0	50	20	10	10	0	0	10	10	0	10	0	20	20	10	0	380
			03:00 ~ 04:00	110	50	0	40	20	10	10	0	0	10	10	0	10	0	20	20	10	0	320
			04:00 ~ 05:00	110	50	0	40	20	10	10	0	0	10	10	0	10	0	20	20	10	0	320
			05:00 ~ 06:00	150	70	0	50	20	10	10	10	0	10	10	0	10	0	70	20	10	0	450
			06:00 ~ 07:00	300	140	10	90	40	10	10	40	0	10	10	10	10	0	160	40	10	0	890
			07:00 ~ 08:00	600	280	10	180	70	10	20	60	10	10	10	10	10	0	200	70	10	0	1560
			08:00 ~ 09:00	750	340	10	230	80	20	30	60	10	20	10	10	10	0	160	80	10	0	1830
			09:00 ~ 10:00	660	300	10	200	70	10	20	50	10	10	10	10	10	0	150	70	10	0	1600
			10:00 ~ 11:00	640	290	10	190	70	10	20	50	10	10	10	10	10	0	140	70	10	0	1550
			11:00 ~ 12:00	670	310	10	200	80	10	20	50	10	10	10	10	10	0	140	80	10	0	1630
			12:00 ~ 13:00	660	310	10	150	60	10	20	40	10	10	10	10	10	0	110	70	10	0	1500
			13:00 ~ 14:00	670	310	10	160	60	10	20	40	10	10	10	10	10	0	110	80	10	0	1530
			14:00 ~ 15:00	680	320	10	160	60	10	20	40	10	10	10	10	10	0	110	80	10	0	1550
			15:00 ~ 16:00	690	320	10	160	60	10	20	40	10	10	10	10	10	0	110	80	10	0	1560
			16:00 ~ 17:00	710	330	10	170	60	10	20	40	10	10	10	10	10	0	110	80	10	0	1600
			17:00 ~ 18:00	710	330	10	170	60	10	20	50	10	10	10	10	10	0	120	80	10	0	1620
			18:00 ~ 19:00	750	350	10	180	70	10	20	50	10	20	10	10	10	0	120	80	10	0	1710
			19:00 ~ 20:00	670	310	10	160	60	10	20	40	10	10	10	10	10	0	100	80	10	0	1520
			20:00 ~ 21:00	560	260	10	130	50	10	20	30	10	10	10	10	10	0	90	60	10	0	1280
			21:00 ~ 22:00	580	270	10	140	50	10	20	30	10	10	10	10	10	0	90	70	10	0	1330
			22:00 ~ 23:00	540	250	10	130	50	10	20	20	10	10	10	10	10	0	80	60	10	0	1230
			23:00 ~ 00:00	440	210	10	100	40	10	10	20	10	10	10	10	10	0	70	50	10	0	1020
			Whole Day Total (veh)	12290	5700	200	3230	1240	250	410	770	170	260	240	200	240	0	2390	1430	240	0	29260
75	Chatham Road North	NB	**00:00 ~ 01:00**	160	70	0	30	10	10	10	10	0	10	10	0	10	0	40	20	10	0	400
			01:00 ~ 02:00	110	50	0	20	10	10	10	0	0	10	10	0	10	0	20	20	10	0	290
			02:00 ~ 03:00	80	30	0	20	10	10	10	0	0	10	0	0	10	0	20	10	0	0	210
			03:00 ~ 04:00	60	30	0	10	10	0	10	0	0	10	0	0	0	0	20	10	0	0	160
			04:00 ~ 05:00	60	30	0	10	10	0	10	0	0	10	0	0	0	0	20	10	0	0	160
			05:00 ~ 06:00	80	40	0	20	10	10	10	10	0	10	0	0	10	0	50	10	0	0	260
			06:00 ~ 07:00	160	70	0	30	10	10	10	30	0	10	10	0	10	0	120	20	10	0	500
			07:00 ~ 08:00	310	130	10	60	20	10	10	40	10	10	10	10	10	0	150	40	10	0	840
			08:00 ~ 09:00	390	170	10	70	30	10	10	50	10	10	10	10	10	0	130	50	10	0	980
			09:00 ~ 10:00	340	150	10	60	30	10	10	40	10	10	10	10	10	0	110	40	10	0	860
			10:00 ~ 11:00	330	140	10	60	20	10	10	40	10	10	10	10	10	0	110	40	10	0	830
			11:00 ~ 12:00	350	150	10	60	30	10	10	40	10	10	10	10	10	0	110	40	10	0	870
			12:00 ~ 13:00	480	220	10	70	30	10	10	50	10	10	10	10	10	0	130	60	10	0	1130
			13:00 ~ 14:00	490	220	10	70	30	10	10	50	10	10	10	10	10	0	130	60	10	0	1140
			14:00 ~ 15:00	500	230	10	70	30	10	10	50	10	10	10	10	10	0	130	60	10	0	1160
			15:00 ~ 16:00	500	230	10	70	30	10	10	50	10	10	10	10	10	0	130	60	10	0	1160
			16:00 ~ 17:00	520	240	10	80	30	10	10	50	10	10	10	10	10	0	130	60	10	0	1200
			17:00 ~ 18:00	520	240	10	80	30	10	10	50	10	10	10	10	10	0	140	60	10	0	1210
			18:00 ~ 19:00	550	250	10	80	30	10	10	60	10	10	10	10	10	0	140	60	10	0	1260
			19:00 ~ 20:00	490	220	10	70	30	10	10	40	10	10	10	10	10	0	120	60	10	0	1120
			20:00 ~ 21:00	410	190	10	60	30	10	10	30	10	10	10	10	10	0	110	50	10	0	970
			21:00 ~ 22:00	430	200	10	60	30	10	10	30	10	10	10	10	10	0	100	50	10	0	990
			22:00 ~ 23:00	400	180	10	60	20	10	10	30	10	10	10	10	10	0	100	50	10	0	930
			23:00 ~ 00:00	320	150	10	50	20	10	10	20	10	10	10	10	10	0	90	40	10	0	780
			Whole Day Total (veh)	8040	3630	170	1270	540	220	240	770	170	240	200	170	220	0	2350	980	200	0	19410
76	Chatham Road North	SB	**00:00 ~ 01:00**	190	80	0	50	20	10	10	10	0	10	10	0	10	0	60	20	10	0	490
			01:00 ~ 02:00	130	60	0	30	20	10	10	0	0	10	10	0	10	0	30	20	10	0	350
			02:00 ~ 03:00	90	40	0	30	10	10	10	0	0	10	0	0	10	0	20	10	10	0	250
			03:00 ~ 04:00	70	30	0	20	10	10	10	0	0	10	0	0	0	0	20	10	0	0	190
			04:00 ~ 05:00	70	30	0	20	10	10	10	0	0	10	0	0	0	0	20	10	0	0	190
			05:00 ~ 06:00	100	40	0	30	10	10	10	10	0	10	0	0	10	0	70	10	10	0	320
			06:00 ~ 07:00	190	80	0	50	20	10	10	40	0	10	10	0	10	0	160	20	10	0	620
			07:00 ~ 08:00	380	170	10	100	40	10	10	60	10	10	10	10	10	0	200	40	10	0	1080
			08:00 ~ 09:00	480	210	10	120	50	10	20	60	10	10	10	10	10	0	160	50	10	0	1230
			09:00 ~ 10:00	420	180	10	110	40	10	10	50	10	10	10	10	10	0	150	50	10	0	1090
			10:00 ~ 11:00	410	180	10	100	40	10	10	50	10	10	10	10	10	0	140	50	10	0	1060
			11:00 ~ 12:00	430	190	10	110	40	10	10	50	10	10	10	10	10	0	140	50	10	0	1100
			12:00 ~ 13:00	350	150	10	100	40	10	10	30	10	10	10	10	10	0	90	40	10	0	890
			13:00 ~ 14:00	360	160	10	100	40	10	10	30	10	10	10	10	10	0	100	40	10	0	920
			14:00 ~ 15:00	360	160	10	100	40	10	10	30	10	10	10	10	10	0	100	40	10	0	920
			15:00 ~ 16:00	370	160	10	100	40	10	10	30	10	10	10	10	10	0	100	40	10	0	930
			16:00 ~ 17:00	380	170	10	100	40	10	10	30	10	10	10	10	10	0	100	40	10	0	950
			17:00 ~ 18:00	380	170	10	100	40	10	10	40	10	10	10	10	10	0	100	40	10	0	960
			18:00 ~ 19:00	400	180	10	110	40	10	10	40	10	10	10	10	10	0	100	50	10	0	1010
			19:00 ~ 20:00	360	160	10	100	40	10	10	30	10	10	10	10	10	0	90	40	10	0	910
			20:00 ~ 21:00	300	130	10	80	30	10	10	20	10	10	10	10	10	0	80	40	10	0	770
			21:00 ~ 22:00	310	140	10	90	30	10	10	20	10	10	10	10	10	0	80	40	10	0	800
			22:00 ~ 23:00	290	130	10	80	30	10	10	20	10	10	10	10	10	0	70	30	10	0	740
			23:00 ~ 00:00	240	100	10	70	30	10	10	20	10	10	10	10	10	0	60	30	10	0	640
			Whole Day Total (veh)	7060	3100	170	1900	750	240	250	670	170	240	200	170	220	0	2240	810	220	0	18410

Road No.	Road Name	Bound	Hour	PC	TAXI	LGV3	LGV4	LGV6	HGV7	HGV8	PLB	PV4	PV5	NFB6	NFB7	NFB8	FBSD	FBDD	MC	HGV9	NFB9	Total
77	Chatham Road North	SB	**00:00 ~ 01:00**	220	100	10	70	30	10	10	10	0	10	10	10	10	0	60	30	10	0	600
			01:00 ~ 02:00	150	70	10	50	20	10	10	0	0	10	10	10	10	0	30	20	10	0	420
			02:00 ~ 03:00	110	50	0	30	20	10	10	0	0	10	0	0	10	0	20	20	10	0	300
			03:00 ~ 04:00	80	40	0	30	10	10	10	0	0	10	0	0	10	0	20	10	10	0	240
			04:00 ~ 05:00	80	40	0	30	10	10	10	0	0	10	0	0	10	0	20	10	10	0	240
			05:00 ~ 06:00	110	50	0	40	20	10	10	10	0	10	0	0	10	0	70	20	10	0	370
			06:00 ~ 07:00	220	100	10	70	30	10	10	40	0	10	10	10	10	0	160	30	10	0	730
			07:00 ~ 08:00	440	190	10	130	50	10	20	60	10	10	10	10	10	0	200	50	10	0	1220
			08:00 ~ 09:00	550	240	10	170	60	10	20	60	10	10	10	10	10	0	160	60	10	0	1400
			09:00 ~ 10:00	480	210	10	150	60	10	20	50	10	10	10	10	10	0	150	60	10	0	1260
			10:00 ~ 11:00	470	210	10	140	50	10	20	50	10	10	10	10	10	0	140	50	10	0	1210
			11:00 ~ 12:00	490	220	10	150	60	10	20	50	10	10	10	10	10	0	140	60	10	0	1270
			12:00 ~ 13:00	460	210	10	120	50	10	10	30	10	10	10	10	10	0	90	50	10	0	1100
			13:00 ~ 14:00	470	210	10	120	50	10	20	30	10	10	10	10	10	0	100	50	10	0	1130
			14:00 ~ 15:00	470	220	10	120	50	10	20	30	10	10	10	10	10	0	100	60	10	0	1150
			15:00 ~ 16:00	480	220	10	120	50	10	20	30	10	10	10	10	10	0	100	60	10	0	1160
			16:00 ~ 17:00	500	220	10	130	50	10	20	30	10	10	10	10	10	0	100	60	10	0	1190
			17:00 ~ 18:00	490	220	10	130	50	10	20	40	10	10	10	10	10	0	100	60	10	0	1190
			18:00 ~ 19:00	520	240	10	140	50	10	20	40	10	10	10	10	10	0	100	60	10	0	1250
			19:00 ~ 20:00	470	210	10	120	50	10	20	30	10	10	10	10	10	0	90	50	10	0	1120
			20:00 ~ 21:00	390	180	10	100	40	10	10	20	10	10	10	10	10	0	80	50	10	0	950
			21:00 ~ 22:00	410	180	10	110	40	10	10	20	10	10	10	10	10	0	80	50	10	0	980
			22:00 ~ 23:00	380	170	10	100	40	10	10	20	10	10	10	10	10	0	70	40	10	0	910
			23:00 ~ 00:00	310	140	10	80	30	10	10	20	10	10	10	10	10	0	60	40	10	0	770
			Whole Day Total (veh)	8750	3940	200	2450	970	240	360	670	170	240	200	200	240	0	2240	1050	240	0	22160

Road No.	Road Name	Bound	Hour	PC	TAXI	LGV3	LGV4	LGV6	HGV7	HGV8	PLB	PV4	PV5	NFB6	NFB7	NFB8	FBSD	FBDD	MC	HGV9	NFB9	Total
78	Pak Kung Street	EB	**00:00 ~ 01:00**	20	10	0	10	10	0	0	0	0	0	0	0	0	0	0	10	0	0	60
			01:00 ~ 02:00	10	10	0	10	10	0	0	0	0	0	0	0	0	0	0	10	0	0	50
			02:00 ~ 03:00	10	10	0	10	10	0	0	0	0	0	0	0	0	0	0	10	0	0	50
			03:00 ~ 04:00	10	10	0	10	0	0	0	0	0	0	0	0	0	0	0	0	0	0	30
			04:00 ~ 05:00	10	10	0	10	0	0	0	0	0	0	0	0	0	0	0	0	0	0	30
			05:00 ~ 06:00	10	10	0	10	10	0	0	0	0	0	0	0	0	0	0	10	0	0	50
			06:00 ~ 07:00	20	10	0	10	10	0	0	0	0	0	0	0	0	0	0	10	0	0	60
			07:00 ~ 08:00	30	10	0	10	10	0	10	0	0	0	0	0	0	0	0	10	0	0	80
			08:00 ~ 09:00	30	20	0	10	10	0	10	0	0	0	0	0	0	0	0	10	0	0	90
			09:00 ~ 10:00	30	20	0	10	10	0	10	0	0	0	0	0	0	0	0	10	0	0	90
			10:00 ~ 11:00	30	20	0	10	10	0	10	0	0	0	0	0	0	0	0	10	0	0	90
			11:00 ~ 12:00	30	20	0	10	10	0	10	0	0	0	0	0	0	0	0	10	0	0	90
			12:00 ~ 13:00	30	20	0	10	10	0	0	0	0	0	0	0	0	0	0	10	0	0	80
			13:00 ~ 14:00	30	20	0	10	10	0	0	0	0	0	0	0	0	0	0	10	0	0	80
			14:00 ~ 15:00	30	20	0	10	10	0	0	0	0	0	0	0	0	0	0	10	0	0	80
			15:00 ~ 16:00	30	20	0	10	10	0	0	0	0	0	0	0	0	0	0	10	0	0	80
			16:00 ~ 17:00	30	20	0	10	10	0	0	0	0	0	0	0	0	0	0	10	0	0	80
			17:00 ~ 18:00	30	20	0	10	10	0	0	0	0	0	0	0	0	0	0	10	0	0	80
			18:00 ~ 19:00	30	20	0	10	10	0	0	0	0	0	0	0	0	0	0	10	0	0	80
			19:00 ~ 20:00	30	20	0	10	10	0	0	0	0	0	0	0	0	0	0	10	0	0	80
			20:00 ~ 21:00	30	10	0	10	10	0	0	0	0	0	0	0	0	0	0	10	0	0	70
			21:00 ~ 22:00	30	20	0	10	10	0	0	0	0	0	0	0	0	0	0	10	0	0	80
			22:00 ~ 23:00	30	10	0	10	10	0	0	0	0	0	0	0	0	0	0	10	0	0	70
			23:00 ~ 00:00	20	10	0	10	10	0	0	0	0	0	0	0	0	0	0	10	0	0	60
			Whole Day Total (veh)	590	370	0	240	220	0	50	0	0	0	0	0	0	0	0	220	0	0	1690

Road No.	Road Name	Bound	Hour	PC	TAXI	LGV3	LGV4	LGV6	HGV7	HGV8	PLB	PV4	PV5	NFB6	NFB7	NFB8	FBSD	FBDD	MC	HGV9	NFB9	Total
79	Pak Kung Street	WB	**00:00 ~ 01:00**	90	50	0	30	10	10	10	0	0	10	0	0	10	0	0	10	10	0	240
			01:00 ~ 02:00	60	30	0	20	10	10	10	0	0	10	0	0	10	0	0	10	10	0	180
			02:00 ~ 03:00	50	30	0	20	10	10	10	0	0	10	0	0	0	0	0	10	0	0	150
			03:00 ~ 04:00	40	20	0	10	10	0	10	0	0	10	0	0	0	0	0	10	0	0	110
			04:00 ~ 05:00	40	20	0	10	10	0	10	0	0	10	0	0	0	0	0	10	0	0	110
			05:00 ~ 06:00	50	30	0	20	10	10	10	0	0	10	0	0	0	0	0	10	0	0	150
			06:00 ~ 07:00	90	50	0	30	10	10	10	0	0	10	0	0	10	0	0	10	10	0	240
			07:00 ~ 08:00	180	90	10	50	20	10	10	0	0	10	10	10	10	0	0	20	10	0	440
			08:00 ~ 09:00	220	120	10	60	30	10	10	0	0	10	10	10	10	0	0	30	10	0	540
			09:00 ~ 10:00	200	100	10	60	20	10	10	0	0	10	10	10	10	0	0	30	10	0	490
			10:00 ~ 11:00	190	100	10	60	20	10	10	0	0	10	10	10	10	0	0	20	10	0	470
			11:00 ~ 12:00	200	100	10	60	20	10	10	0	0	10	10	10	10	0	0	30	10	0	490
			12:00 ~ 13:00	200	100	0	30	10	10	10	10	0	10	10	10	10	0	20	30	10	0	470
			13:00 ~ 14:00	200	110	0	30	20	10	10	10	0	10	10	10	10	0	20	30	10	0	490
			14:00 ~ 15:00	210	110	0	30	20	10	10	10	0	10	10	10	10	0	20	30	10	0	500
			15:00 ~ 16:00	210	110	0	30	20	10	10	10	0	10	10	10	10	0	20	30	10	0	500
			16:00 ~ 17:00	220	110	0	40	20	10	10	10	0	10	10	10	10	0	20	30	10	0	520
			17:00 ~ 18:00	210	110	0	40	20	10	10	10	0	10	10	10	10	0	20	30	10	0	510
			18:00 ~ 19:00	230	120	0	40	20	10	10	10	0	10	10	10	10	0	20	30	10	0	540
			19:00 ~ 20:00	200	110	0	30	20	10	10	10	0	10	10	10	10	0	20	30	10	0	490
			20:00 ~ 21:00	170	90	0	30	10	10	10	10	0	10	10	10	10	0	20	20	10	0	420
			21:00 ~ 22:00	180	90	0	30	10	10	10	10	0	10	10	10	10	0	20	20	10	0	430
			22:00 ~ 23:00	160	90	0	30	10	10	10	10	0	10	10	10	10	0	20	20	10	0	410
			23:00 ~ 00:00	140	70	0	20	10	10	10	10	0	10	10	10	10	0	10	20	10	0	350
			Whole Day Total (veh)	3740	1960	50	810	370	220	240	120	0	240	170	170	200	0	230	520	200	0	9240

Road No.	Road Name	Bound	Hour	PC	TAXI	LGV3	LGV4	LGV6	HGV7	HGV8	PLB	PV4	PV5	NFB6	NFB7	NFB8	FBSD	FBDD	MC	HGV9	NFB9	Total
80	San Wai Street	EB	**00:00 ~ 01:00**	10	10	0	10	0	0	0	0	0	0	0	0	0	0	0	0	0	0	30
			01:00 ~ 02:00	10	10	0	10	0	0	0	0	0	0	0	0	0	0	0	0	0	0	30
			02:00 ~ 03:00	10	10	0	0	0	0	0	0	0	0	0	0	0	0	0	0	0	0	20
			03:00 ~ 04:00	10	10	0	0	0	0	0	0	0	0	0	0	0	0	0	0	0	0	20
			04:00 ~ 05:00	10	10	0	0	0	0	0	0	0	0	0	0	0	0	0	0	0	0	20
			05:00 ~ 06:00	10	10	0	0	0	0	0	0	0	0	0	0	0	0	0	0	0	0	20
			06:00 ~ 07:00	10	10	0	10	0	0	0	0	0	0	0	0	0	0	0	0	0	0	30
			07:00 ~ 08:00	10	10	0	10	10	0	0	0	0	0	0	0	0	0	0	10	0	0	50
			08:00 ~ 09:00	20	10	0	10	10	0	0	0	0	0	0	0	0	0	0	10	0	0	60
			09:00 ~ 10:00	10	10	0	10	10	0	0	0	0	0	0	0	0	0	0	10	0	0	50
			10:00 ~ 11:00	10	10	0	10	10	0	0	0	0	0	0	0	0	0	0	10	0	0	50
			11:00 ~ 12:00	10	10	0	10	10	0	0	0	0	0	0	0	0	0	0	10	0	0	50
			12:00 ~ 13:00	20	10	0	10	10	0	0	0	0	0	0	0	0	0	0	10	0	0	60
			13:00 ~ 14:00	20	10	0	10	10	0	0	0	0	0	0	0	0	0	0	10	0	0	60
			14:00 ~ 15:00	20	10	0	10	10	0	0	0	0	0	0	0	0	0	0	10	0	0	60
			15:00 ~ 16:00	20	10	0	10	10	0	0	0	0	0	0	0	0	0	0	10	0	0	60
			16:00 ~ 17:00	20	10	0	10	10	0	0	0	0	0	0	0	0	0	0	10	0	0	60
			17:00 ~ 18:00	20	10	0	10	10	0	0	0	0	0	0	0	0	0	0	10	0	0	60
			18:00 ~ 19:00	20	10	0	10	10	0	0	0	0	0	0	0	0	0	0	10	0	0	60
			19:00 ~ 20:00	20	10	0	10	10	0	0	0	0	0	0	0	0	0	0	10	0	0	60
			20:00 ~ 21:00	10	10	0	10	10	0	0	0	0	0	0	0	0	0	0	10	0	0	50
			21:00 ~ 22:00	10	10	0	10	10	0	0	0	0	0	0	0	0	0	0	10	0	0	50
			22:00 ~ 23:00	10	10	0	10	10	0	0	0	0	0	0	0	0	0	0	10	0	0	50
			23:00 ~ 00:00	10	10	0	10	10	0	0	0	0	0	0	0	0	0	0	10	0	0	50
			Whole Day Total (veh)	330	240	0	200	170	0	0	0	0	0	0	0	0	0	0	170	0	0	1110

Road No.	Road Name	Bound	Hour	PC	TAXI	LGV3	LGV4	LGV6	HGV7	HGV8	PLB	PV4	PV5	NFB6	NFB7	NFB8	FBSD	FBDD	MC	HGV9	NFB9	Total
81	San Wai Street	WB	**00:00 ~ 01:00**	40	20	0	20	10	10	10	0	0	0	0	0	0	0	0	10	0	0	120
			01:00 ~ 02:00	30	20	0	20	10	10	10	0	0	0	0	0	0	0	0	10	0	0	110
			02:00 ~ 03:00	20	10	0	10	10	0	10	0	0	0	0	0	0	0	0	10	0	0	70
			03:00 ~ 04:00	20	10	0	10	10	0	10	0	0	0	0	0	0	0	0	10	0	0	70
			04:00 ~ 05:00	20	10	0	10	10	0	10	0	0	0	0	0	0	0	0	10	0	0	70
			05:00 ~ 06:00	20	10	0	10	10	0	10	0	0	0	0	0	0	0	0	10	0	0	70
			06:00 ~ 07:00	40	20	0	20	10	10	10	0	0	0	0	0	0	0	0	10	0	0	120
			07:00 ~ 08:00	70	40	0	40	20	10	10	0	0	10	0	0	10	0	0	10	10	0	230
			08:00 ~ 09:00	90	50	0	50	20	10	10	0	0	10	0	0	10	0	0	10	10	0	270
			09:00 ~ 10:00	80	40	0	50	20	10	10	0	0	10	0	0	10	0	0	10	10	0	250
			10:00 ~ 11:00	80	40	0	40	20	10	10	0	0	10	0	0	10	0	0	10	10	0	240
			11:00 ~ 12:00	80	40	0	50	20	10	10	0	0	10	0	0	10	0	0	10	10	0	250
			12:00 ~ 13:00	120	60	0	30	10	10	10	0	0	10	10	10	10	0	0	20	10	0	310
			13:00 ~ 14:00	120	70	0	30	10	10	10	0	0	10	10	10	10	0	0	20	10	0	320
			14:00 ~ 15:00	130	70	0	30	10	10	10	0	0	10	10	10	10	0	0	20	10	0	330
			15:00 ~ 16:00	130	70	0	30	10	10	10	0	0	10	10	10	10	0	0	20	10	0	330
			16:00 ~ 17:00	130	70	0	30	10	10	10	0	0	10	10	10	10	0	0	20	10	0	330
			17:00 ~ 18:00	130	70	0	30	10	10	10	0	0	10	10	10	10	0	0	20	10	0	330
			18:00 ~ 19:00	140	70	0	30	10	10	10	0	0	10	10	10	10	0	0	20	10	0	340
			19:00 ~ 20:00	120	70	0	30	10	10	10	0	0	10	10	10	10	0	0	20	10	0	320
			20:00 ~ 21:00	110	60	0	20	10	10	10	0	0	10	10	10	10	0	0	20	10	0	290
			21:00 ~ 22:00	110	60	0	30	10	10	10	0	0	10	10	10	10	0	0	20	10	0	300
			22:00 ~ 23:00	100	50	0	20	10	10	10	0	0	10	10	10	10	0	0	20	10	0	270
			23:00 ~ 00:00	80	40	0	20	10	10	10	0	0	10	10	10	10	0	0	10	10	0	230
			Whole Day Total (veh)	2010	1070	0	660	290	200	240	0	0	170	120	120	170	0	0	350	170	0	5570
82	San Lau Strteet	WB	**00:00 ~ 01:00**	40	20	0	10	10	0	10	10	0	10	0	0	0	0	20	10	0	0	140
			01:00 ~ 02:00	30	20	0	10	10	0	10	0	0	10	0	0	0	0	0	10	10	0	110
			02:00 ~ 03:00	20	10	0	10	10	0	0	0	0	0	0	0	0	0	0	10	10	0	70
			03:00 ~ 04:00	20	10	0	10	10	0	0	0	0	0	0	0	0	0	0	10	10	0	70
			04:00 ~ 05:00	20	10	0	10	10	0	0	0	0	0	0	0	0	0	0	10	10	0	70
			05:00 ~ 06:00	20	10	0	10	10	0	0	10	0	0	0	0	0	0	0	30	10	0	100
			06:00 ~ 07:00	40	20	0	10	10	0	10	20	0	10	0	0	0	0	0	60	10	0	190
			07:00 ~ 08:00	80	40	0	20	10	10	10	20	0	10	10	0	10	0	0	70	10	10	310
			08:00 ~ 09:00	100	50	0	20	10	10	10	20	0	10	10	0	10	0	0	60	10	10	330
			09:00 ~ 10:00	90	50	0	20	10	10	10	20	0	10	10	0	10	0	0	50	10	10	310
			10:00 ~ 11:00	90	50	0	20	10	10	10	20	0	10	10	0	10	0	0	50	10	10	310
			11:00 ~ 12:00	90	50	0	20	10	10	10	20	0	10	10	0	10	0	0	50	10	10	310
			12:00 ~ 13:00	110	60	0	20	10	10	10	20	0	10	10	0	10	0	0	60	20	0	350
			13:00 ~ 14:00	110	60	0	20	10	10	10	20	0	10	10	0	10	0	0	60	20	0	350
			14:00 ~ 15:00	110	60	0	20	10	10	10	20	0	10	10	0	10	0	0	60	20	0	350
			15:00 ~ 16:00	110	60	0	20	10	10	10	20	0	10	10	0	10	0	0	60	20	0	350
			16:00 ~ 17:00	120	60	0	20	10	10	10	20	0	10	10	0	10	0	0	60	20	0	360
			17:00 ~ 18:00	120	60	0	20	10	10	10	30	0	10	10	0	10	0	0	60	20	0	370
			18:00 ~ 19:00	120	60	0	20	10	10	10	30	0	10	10	0	10	0	0	60	20	0	370
			19:00 ~ 20:00	110	60	0	20	10	10	10	20	0	10	10	0	10	0	0	50	20	0	340
			20:00 ~ 21:00	90	50	0	20	10	10	10	20	0	10	10	0	10	0	0	50	10	0	300
			21:00 ~ 22:00	100	50	0	20	10	10	10	20	0	10	10	0	10	0	0	50	10	0	310
			22:00 ~ 23:00	90	50	0	20	10	10	10	10	0	10	10	0	10	0	0	40	10	0	280
			23:00 ~ 00:00	70	40	0	10	10	10	10	10	0	10	10	0	10	0	0	40	10	0	240
			Whole Day Total (veh)	1900	1010	0	400	240	170	200	380	0	200	170	0	170	0	1080	320	50	0	6290
83	Shek Tong Street	EB	**00:00 ~ 01:00**	10	10	0	0	0	0	0	0	0	0	0	0	0	0	0	0	0	0	20
			01:00 ~ 02:00	10	10	0	0	0	0	0	0	0	0	0	0	0	0	0	0	0	0	20
			02:00 ~ 03:00	10	10	0	0	0	0	0	0	0	0	0	0	0	0	0	0	0	0	20
			03:00 ~ 04:00	10	10	0	0	0	0	0	0	0	0	0	0	0	0	0	0	0	0	20
			04:00 ~ 05:00	10	10	0	0	0	0	0	0	0	0	0	0	0	0	0	0	0	0	20
			05:00 ~ 06:00	10	10	0	0	0	0	0	0	0	0	0	0	0	0	0	0	0	0	20
			06:00 ~ 07:00	10	10	0	0	0	0	0	0	0	0	0	0	0	0	0	0	0	0	20
			07:00 ~ 08:00	10	10	0	10	0	0	0	0	0	0	0	0	0	0	0	10	0	0	40
			08:00 ~ 09:00	20	10	0	10	0	0	0	0	0	0	0	0	0	0	0	10	0	0	50
			09:00 ~ 10:00	10	10	0	10	0	0	0	0	0	0	0	0	0	0	0	10	0	0	40
			10:00 ~ 11:00	10	10	0	10	0	0	0	0	0	0	0	0	0	0	0	10	0	0	40
			11:00 ~ 12:00	10	10	0	10	0	0	0	0	0	0	0	0	0	0	0	10	0	0	40
			12:00 ~ 13:00	10	10	0	10	0	0	0	0	0	0	0	0	0	0	0	10	0	0	40
			13:00 ~ 14:00	20	10	0	10	0	0	0	0	0	0	0	0	0	0	0	10	0	0	50
			14:00 ~ 15:00	20	10	0	10	0	0	0	0	0	0	0	0	0	0	0	10	0	0	50
			15:00 ~ 16:00	20	10	0	10	0	0	0	0	0	0	0	0	0	0	0	10	0	0	50
			16:00 ~ 17:00	20	10	0	10	0	0	0	0	0	0	0	0	0	0	0	10	0	0	50
			17:00 ~ 18:00	20	10	0	10	0	0	0	0	0	0	0	0	0	0	0	10	0	0	50
			18:00 ~ 19:00	20	10	0	10	0	0	0	0	0	0	0	0	0	0	0	10	0	0	50
			19:00 ~ 20:00	20	10	0	10	0	0	0	0	0	0	0	0	0	0	0	10	0	0	50
			20:00 ~ 21:00	10	10	0	10	0	0	0	0	0	0	0	0	0	0	0	10	0	0	40
			21:00 ~ 22:00	10	10	0	10	0	0	0	0	0	0	0	0	0	0	0	10	0	0	40
			22:00 ~ 23:00	10	10	0	10	0	0	0	0	0	0	0	0	0	0	0	10	0	0	40
			23:00 ~ 00:00	10	10	0	10	0	0	0	0	0	0	0	0	0	0	0	10	0	0	40
			Whole Day Total (veh)	320	240	0	170	0	0	0	0	0	0	0	0	0	0	0	170	0	0	900
84	Chatham Road North	NB	**00:00 ~ 01:00**	180	80	0	40	20	10	10	10	0	10	10	0	10	0	60	20	10	0	470
			01:00 ~ 02:00	120	50	0	20	10	10	10	0	0	10	10	0	10	0	30	20	10	0	310
			02:00 ~ 03:00	90	40	0	20	10	10	10	0	0	10	0	0	10	0	20	10	0	0	230
			03:00 ~ 04:00	70	30	0	20	10	10	10	0	0	10	0	0	0	0	20	10	0	0	190
			04:00 ~ 05:00	70	30	0	20	10	10	10	0	0	10	0	0	0	0	20	10	0	0	190
			05:00 ~ 06:00	90	40	0	20	10	10	10	10	0	10	0	0	10	0	70	10	0	0	290
			06:00 ~ 07:00	180	80	0	40	20	10	10	40	0	10	10	0	10	0	160	20	10	0	600
			07:00 ~ 08:00	350	150	10	70	30	10	10	60	10	10	10	10	10	0	210	40	10	0	1000
			08:00 ~ 09:00	440	190	10	80	30	10	10	70	10	10	10	10	10	0	170	50	10	0	1120
			09:00 ~ 10:00	390	170	10	70	30	10	10	50	10	10	10	10	10	0	160	40	10	0	1000
			10:00 ~ 11:00	370	160	10	70	30	10	10	50	10	10	10	10	10	0	150	40	10	0	960
			11:00 ~ 12:00	390	170	10	70	30	10	10	50	10	10	10	10	10	0	150	50	10	0	1000
			12:00 ~ 13:00	590	270	10	80	30	10	10	60	10	10	10	10	10	0	180	70	10	0	1370
			13:00 ~ 14:00	600	280	10	90	30	10	10	60	10	10	10	10	10	0	180	70	10	0	1400
			14:00 ~ 15:00	610	280	10	90	30	10	10	60	10	10	10	10	10	0	180	70	10	0	1410
			15:00 ~ 16:00	610	280	10	90	30	10	10	60	10	10	10	10	10	0	180	70	10	0	1410
			16:00 ~ 17:00	630	290	10	90	40	10	10	60	10	10	10	10	10	0	180	70	10	0	1450
			17:00 ~ 18:00	630	290	10	90	40	10	10	70	10	10	10	10	10	0	190	70	10	0	1470
			18:00 ~ 19:00	670	310	10	100	40	10	10	70	10	10	10	10	10	0	190	80	10	0	1550
			19:00 ~ 20:00	600	280	10	90	30	10	10	60	10	10	10	10	10	0	160	70	10	0	1380
			20:00 ~ 21:00	500	230	10	70	30	10	10	40	10	10	10	10	10	0	150	60	10	0	1170
			21:00 ~ 22:00	520	240	10	80	30	10	10	40	10	10	10	10	10	0	140	60	10	0	1200
			22:00 ~ 23:00	480	220	10	70	30	10	10	40	10	10	10	10	10	0	130	60	10	0	1120
			23:00 ~ 00:00	390	180	10	60	20	10	10	30	10	10	10	10	10	0	120	50	10	0	940
			Whole Day Total (veh)	9570	4340	170	1540	620	240	240	990	170	240	200	170	220	0	3200	1120	200	0	23230

Road No.	Road Name	Bound	Hour	PC	TAXI	LGV3	LGV4	LGV6	HGV7	HGV8	PLB	PV4	PV5	NFB6	NFB7	NFB8	FBSD	FBDD	MC	HGV9	NFB9	Total
85	Chatham Road North	SB	**00:00 ~ 01:00**	190	90	0	50	20	10	10	10	0	10	10	10	10	0	60	20	10	0	510
			01:00 ~ 02:00	130	60	0	40	20	10	10	0	0	10	10	10	10	0	30	20	10	0	370
			02:00 ~ 03:00	90	40	0	30	10	10	10	0	0	10	0	0	10	0	20	10	10	0	250
			03:00 ~ 04:00	70	30	0	20	10	10	10	0	0	10	0	0	0	0	20	10	0	0	190
			04:00 ~ 05:00	70	30	0	20	10	10	10	0	0	10	0	0	0	0	20	10	0	0	190
			05:00 ~ 06:00	100	50	0	30	10	10	10	10	0	10	0	0	10	0	70	10	10	0	330
			06:00 ~ 07:00	200	90	0	50	20	10	10	40	0	10	10	10	10	0	160	20	10	0	650
			07:00 ~ 08:00	390	170	10	100	40	10	10	60	10	10	10	10	10	0	200	50	10	0	1100
			08:00 ~ 09:00	490	210	10	120	50	10	20	60	10	10	10	10	10	0	160	60	10	0	1250
			09:00 ~ 10:00	430	190	10	110	40	10	10	50	10	10	10	10	10	0	150	50	10	0	1110
			10:00 ~ 11:00	420	180	10	100	40	10	10	50	10	10	10	10	10	0	140	50	10	0	1070
			11:00 ~ 12:00	440	190	10	110	40	10	10	50	10	10	10	10	10	0	140	50	10	0	1110
			12:00 ~ 13:00	360	160	10	100	40	10	10	30	10	10	10	10	10	0	90	40	10	0	910
			13:00 ~ 14:00	370	160	10	100	40	10	10	30	10	10	10	10	10	0	100	40	10	0	930
			14:00 ~ 15:00	370	160	10	100	40	10	10	30	10	10	10	10	10	0	100	40	10	0	930
			15:00 ~ 16:00	380	170	10	100	40	10	10	30	10	10	10	10	10	0	100	40	10	0	950
			16:00 ~ 17:00	390	170	10	110	40	10	10	30	10	10	10	10	10	0	100	50	10	0	980
			17:00 ~ 18:00	390	170	10	110	40	10	10	40	10	10	10	10	10	0	100	50	10	0	990
			18:00 ~ 19:00	410	180	10	110	40	10	10	40	10	10	10	10	10	0	100	50	10	0	1020
			19:00 ~ 20:00	370	160	10	100	40	10	10	30	10	10	10	10	10	0	90	40	10	0	920
			20:00 ~ 21:00	310	140	10	90	30	10	10	20	10	10	10	10	10	0	80	40	10	0	800
			21:00 ~ 22:00	320	140	10	90	30	10	10	20	10	10	10	10	10	0	80	40	10	0	810
			22:00 ~ 23:00	300	130	10	80	30	10	10	20	10	10	10	10	10	0	70	40	10	0	760
			23:00 ~ 00:00	240	110	10	70	30	10	10	20	10	10	10	10	10	0	60	30	10	0	650
			Whole Day Total (veh)	7230	3180	170	1940	750	240	250	670	170	240	200	200	220	0	2240	860	220	0	18780
86	Chatham Road North	NB	**00:00 ~ 01:00**	250	120	0	50	20	10	10	10	0	10	10	10	10	0	60	30	10	0	610
			01:00 ~ 02:00	170	80	0	40	20	10	10	0	0	10	10	10	10	0	30	20	10	0	430
			02:00 ~ 03:00	120	60	0	30	10	10	10	0	0	10	10	0	10	0	20	20	10	0	320
			03:00 ~ 04:00	90	50	0	20	10	10	10	0	0	10	0	0	10	0	20	10	0	0	240
			04:00 ~ 05:00	90	40	0	20	10	10	10	0	0	10	0	0	10	0	20	10	0	0	230
			05:00 ~ 06:00	130	60	0	30	10	10	10	10	0	10	10	0	10	0	70	20	10	0	390
			06:00 ~ 07:00	250	120	0	50	20	10	10	40	0	10	10	10	10	0	170	30	10	0	750
			07:00 ~ 08:00	510	230	10	100	40	10	10	60	10	10	10	10	10	0	220	60	10	0	1310
			08:00 ~ 09:00	630	290	10	120	50	10	20	70	10	10	10	10	10	0	180	70	10	0	1510
			09:00 ~ 10:00	560	250	10	110	40	10	10	60	10	10	10	10	10	0	160	60	10	0	1330
			10:00 ~ 11:00	540	250	10	110	40	10	10	50	10	10	10	10	10	0	160	60	10	0	1300
			11:00 ~ 12:00	570	260	10	110	40	10	10	50	10	10	10	10	10	0	150	60	10	0	1330
			12:00 ~ 13:00	630	300	10	110	40	10	10	60	10	10	10	10	10	0	190	70	10	0	1490
			13:00 ~ 14:00	650	300	10	110	40	10	10	60	10	10	10	10	10	0	190	70	10	0	1510
			14:00 ~ 15:00	660	310	10	110	40	10	10	60	10	10	10	10	10	0	190	70	10	0	1530
			15:00 ~ 16:00	660	310	10	110	40	10	10	60	10	10	10	10	10	0	190	70	10	0	1530
			16:00 ~ 17:00	690	320	10	120	50	10	10	60	10	10	10	10	10	0	190	80	10	0	1600
			17:00 ~ 18:00	680	320	10	120	40	10	10	70	10	10	10	10	10	0	190	80	10	0	1590
			18:00 ~ 19:00	720	340	10	120	50	10	20	80	10	10	10	10	10	0	200	80	10	0	1690
			19:00 ~ 20:00	650	300	10	110	40	10	10	60	10	10	10	10	10	0	170	70	10	0	1490
			20:00 ~ 21:00	540	250	10	90	40	10	10	40	10	10	10	10	10	0	150	60	10	0	1260
			21:00 ~ 22:00	560	260	10	100	40	10	10	40	10	10	10	10	10	0	150	60	10	0	1300
			22:00 ~ 23:00	520	240	10	90	40	10	10	40	10	10	10	10	10	0	140	60	10	0	1220
			23:00 ~ 00:00	420	200	10	70	30	10	10	30	10	10	10	10	10	0	120	50	10	0	1010
			Whole Day Total (veh)	11290	5260	170	2050	800	240	260	1010	170	240	220	200	240	0	3330	1270	220	0	26970
87	Chatham Road North	SB	**00:00 ~ 01:00**	200	90	0	50	20	10	10	10	0	10	10	10	10	0	60	30	10	0	530
			01:00 ~ 02:00	130	60	0	40	20	10	10	0	0	10	10	10	10	0	30	20	10	0	370
			02:00 ~ 03:00	100	40	0	30	10	10	10	0	0	10	0	0	10	0	20	10	10	0	260
			03:00 ~ 04:00	80	40	0	20	10	10	10	0	0	10	0	0	0	0	20	10	0	0	210
			04:00 ~ 05:00	70	30	0	20	10	10	10	0	0	10	0	0	0	0	20	10	0	0	190
			05:00 ~ 06:00	100	50	0	30	10	10	10	10	0	10	0	0	10	0	70	20	10	0	340
			06:00 ~ 07:00	200	90	0	50	20	10	10	40	0	10	10	10	10	0	160	30	10	0	660
			07:00 ~ 08:00	400	170	10	100	40	10	10	60	10	10	10	10	10	0	200	50	10	0	1110
			08:00 ~ 09:00	500	220	10	120	50	10	20	60	10	10	10	10	10	0	160	60	10	0	1270
			09:00 ~ 10:00	440	190	10	110	40	10	10	50	10	10	10	10	10	0	150	50	10	0	1120
			10:00 ~ 11:00	420	190	10	110	40	10	10	50	10	10	10	10	10	0	140	50	10	0	1090
			11:00 ~ 12:00	450	200	10	110	40	10	10	50	10	10	10	10	10	0	140	50	10	0	1130
			12:00 ~ 13:00	370	160	10	100	40	10	10	30	10	10	10	10	10	0	90	40	10	0	920
			13:00 ~ 14:00	380	170	10	110	40	10	10	30	10	10	10	10	10	0	100	40	10	0	960
			14:00 ~ 15:00	390	170	10	110	40	10	10	30	10	10	10	10	10	0	100	50	10	0	980
			15:00 ~ 16:00	390	170	10	110	40	10	10	30	10	10	10	10	10	0	100	50	10	0	980
			16:00 ~ 17:00	400	180	10	110	40	10	10	30	10	10	10	10	10	0	100	50	10	0	1000
			17:00 ~ 18:00	400	180	10	110	40	10	10	40	10	10	10	10	10	0	100	50	10	0	1010
			18:00 ~ 19:00	430	190	10	120	50	10	20	40	10	10	10	10	10	0	100	50	10	0	1080
			19:00 ~ 20:00	380	170	10	110	40	10	10	30	10	10	10	10	10	0	90	40	10	0	950
			20:00 ~ 21:00	320	140	10	90	40	10	10	20	10	10	10	10	10	0	80	40	10	0	820
			21:00 ~ 22:00	330	150	10	90	40	10	10	20	10	10	10	10	10	0	80	40	10	0	840
			22:00 ~ 23:00	310	140	10	90	30	10	10	20	10	10	10	10	10	0	70	40	10	0	790
			23:00 ~ 00:00	250	110	10	70	30	10	10	20	10	10	10	10	10	0	60	30	10	0	660
			Whole Day Total (veh)	7440	3300	170	2010	780	240	260	670	170	240	200	200	220	0	2240	910	220	0	19270
88	Ma Tau Wai Road	NB	**00:00 ~ 01:00**	270	120	0	50	20	10	10	10	0	10	10	10	10	0	60	30	10	0	630
			01:00 ~ 02:00	180	80	0	40	20	10	10	0	0	10	10	10	10	0	30	20	10	0	440
			02:00 ~ 03:00	130	60	0	30	10	10	10	0	0	10	10	0	10	0	20	20	10	0	330
			03:00 ~ 04:00	100	50	0	20	10	10	10	0	0	10	0	0	10	0	20	20	0	0	260
			04:00 ~ 05:00	100	50	0	20	10	10	10	0	0	10	0	0	10	0	20	10	0	0	250
			05:00 ~ 06:00	140	60	0	30	10	10	10	10	0	10	10	0	10	0	70	20	10	0	400
			06:00 ~ 07:00	280	120	0	50	20	10	10	40	0	10	10	10	10	0	170	30	10	0	780
			07:00 ~ 08:00	550	240	10	100	40	10	10	60	10	10	10	10	10	0	220	60	10	0	1360
			08:00 ~ 09:00	690	300	10	130	50	10	20	70	10	10	10	10	10	0	180	80	10	0	1600
			09:00 ~ 10:00	610	260	10	110	40	10	10	60	10	10	10	10	10	0	160	70	10	0	1400
			10:00 ~ 11:00	590	260	10	110	40	10	10	50	10	10	10	10	10	0	160	70	10	0	1370
			11:00 ~ 12:00	620	270	10	120	40	10	10	50	10	10	10	10	10	0	150	70	10	0	1410
			12:00 ~ 13:00	730	330	10	130	50	10	20	60	10	10	10	10	10	0	190	80	10	0	1670
			13:00 ~ 14:00	750	340	10	130	50	10	20	60	10	20	10	10	10	0	190	80	10	0	1710
			14:00 ~ 15:00	760	350	10	130	50	10	20	60	10	20	10	10	10	0	190	80	10	0	1730
			15:00 ~ 16:00	770	350	10	130	50	10	20	60	10	20	10	10	10	0	190	90	10	0	1750
			16:00 ~ 17:00	790	360	10	140	50	10	20	60	10	20	10	10	10	0	190	90	10	0	1790
			17:00 ~ 18:00	790	360	10	140	50	10	20	70	10	20	10	10	10	0	190	90	10	0	1800
			18:00 ~ 19:00	840	380	10	150	60	10	20	80	10	20	10	10	10	0	200	90	10	0	1910
			19:00 ~ 20:00	750	340	10	130	50	10	20	60	10	20	10	10	10	0	170	80	10	0	1690
			20:00 ~ 21:00	630	290	10	110	40	10	10	40	10	10	10	10	10	0	150	70	10	0	1420
			21:00 ~ 22:00	650	300	10	110	40	10	10	40	10	10	10	10	10	0	150	70	10	0	1450
			22:00 ~ 23:00	600	270	10	110	40	10	10	40	10	10	10	10	10	0	140	70	10	0	1360
			23:00 ~ 00:00	490	220	10	90	30	10	10	30	10	10	10	10	10	0	120	60	10	0	1130
			Whole Day Total (veh)	12810	5760	170	2310	870	240	330	1010	170	310	220	200	240	0	3330	1450	220	0	29640

Road No.	Road Name	Bound	Hour	PC	TAXI	LGV3	LGV4	LGV6	HGV7	HGV8	PLB	PV4	PV5	NFB6	NFB7	NFB8	FBSD	FBDD	MC	HGV9	NFB9	Total
89	Ma Tau Wai Road	NB	**00:00 ~ 01:00**	250	110	0	50	20	10	10	10	0	10	10	10	10	0	60	30	10	0	600
			01:00 ~ 02:00	170	70	0	40	20	10	10	0	0	10	10	10	10	0	30	20	10	0	420
			02:00 ~ 03:00	120	50	0	30	10	10	10	0	0	10	10	0	10	0	20	20	10	0	310
			03:00 ~ 04:00	90	40	0	20	10	10	10	0	0	10	0	0	10	0	20	10	0	0	230
			04:00 ~ 05:00	90	40	0	20	10	10	10	0	0	10	0	0	10	0	20	10	0	0	230
			05:00 ~ 06:00	130	60	0	30	10	10	10	10	0	10	10	0	10	0	70	20	10	0	390
			06:00 ~ 07:00	250	110	0	50	20	10	10	40	0	10	10	10	10	0	170	30	10	0	740
			07:00 ~ 08:00	500	210	10	100	40	10	10	60	10	10	10	10	10	0	220	60	10	0	1280
			08:00 ~ 09:00	630	270	10	120	50	10	10	70	10	10	10	10	10	0	180	70	10	0	1480
			09:00 ~ 10:00	550	240	10	110	40	10	10	60	10	10	10	10	10	0	160	60	10	0	1310
			10:00 ~ 11:00	530	230	10	110	40	10	10	50	10	10	10	10	10	0	160	60	10	0	1270
			11:00 ~ 12:00	560	240	10	110	40	10	10	50	10	10	10	10	10	0	150	60	10	0	1300
			12:00 ~ 13:00	680	310	10	110	40	10	10	60	10	10	10	10	10	0	190	80	10	0	1560
			13:00 ~ 14:00	700	310	10	120	40	10	10	60	10	10	10	10	10	0	190	80	10	0	1590
			14:00 ~ 15:00	710	320	10	120	50	10	10	60	10	10	10	10	10	0	190	80	10	0	1620
			15:00 ~ 16:00	710	320	10	120	50	10	10	60	10	10	10	10	10	0	190	80	10	0	1620
			16:00 ~ 17:00	740	330	10	120	50	10	10	60	10	10	10	10	10	0	190	80	10	0	1660
			17:00 ~ 18:00	730	330	10	120	50	10	10	70	10	10	10	10	10	0	190	80	10	0	1660
			18:00 ~ 19:00	780	350	10	130	50	10	20	80	10	20	10	10	10	0	200	90	10	0	1790
			19:00 ~ 20:00	700	310	10	120	40	10	10	60	10	10	10	10	10	0	170	80	10	0	1570
			20:00 ~ 21:00	580	260	10	100	40	10	10	40	10	10	10	10	10	0	150	70	10	0	1330
			21:00 ~ 22:00	600	270	10	100	40	10	10	40	10	10	10	10	10	0	150	70	10	0	1360
			22:00 ~ 23:00	560	250	10	90	40	10	10	40	10	10	10	10	10	0	140	60	10	0	1270
			23:00 ~ 00:00	460	210	10	80	30	10	10	30	10	10	10	10	10	0	120	50	10	0	1070
			Whole Day Total (veh)	11820	5240	170	2120	830	240	250	1010	170	250	220	200	240	0	3330	1350	220	0	27660
90	Chi Kiang Street	EB	**00:00 ~ 01:00**	80	40	0	30	10	10	10	0	0	10	0	0	0	0	0	10	10	0	210
			01:00 ~ 02:00	50	30	0	20	10	10	10	0	0	10	0	0	0	0	0	10	10	0	160
			02:00 ~ 03:00	40	20	0	20	10	10	10	0	0	10	0	0	0	0	0	10	0	0	130
			03:00 ~ 04:00	30	20	0	10	10	0	10	0	0	0	0	0	0	0	0	10	0	0	90
			04:00 ~ 05:00	30	20	0	10	10	0	10	0	0	0	0	0	0	0	0	10	0	0	90
			05:00 ~ 06:00	40	20	0	20	10	10	10	0	0	10	0	0	0	0	0	10	0	0	130
			06:00 ~ 07:00	80	40	0	30	10	10	10	0	0	10	0	0	0	0	0	10	10	0	210
			07:00 ~ 08:00	150	80	10	50	20	10	10	0	0	10	10	10	10	0	0	20	10	0	400
			08:00 ~ 09:00	190	100	10	70	30	10	10	0	0	10	10	10	10	0	0	20	10	0	490
			09:00 ~ 10:00	170	90	10	60	20	10	10	0	0	10	10	10	10	0	0	20	10	0	440
			10:00 ~ 11:00	160	80	10	60	20	10	10	0	0	10	10	10	10	0	0	20	10	0	420
			11:00 ~ 12:00	170	90	10	60	20	10	10	0	0	10	10	10	10	0	0	20	10	0	440
			12:00 ~ 13:00	220	110	10	60	30	10	10	0	0	10	10	10	10	0	0	30	10	0	540
			13:00 ~ 14:00	220	120	10	60	30	10	10	0	0	10	10	10	10	0	0	30	10	0	550
			14:00 ~ 15:00	230	120	10	70	30	10	10	0	0	10	10	10	10	0	0	30	10	0	570
			15:00 ~ 16:00	230	120	10	70	30	10	10	0	0	10	10	10	10	0	0	30	10	0	570
			16:00 ~ 17:00	240	120	10	70	30	10	10	0	0	10	10	10	10	0	0	30	10	0	580
			17:00 ~ 18:00	230	120	10	70	30	10	10	0	0	10	10	10	10	0	0	30	10	0	570
			18:00 ~ 19:00	250	130	10	70	30	10	10	0	0	10	10	10	10	0	0	30	10	0	600
			19:00 ~ 20:00	220	120	10	60	30	10	10	0	0	10	10	10	10	0	0	30	10	0	550
			20:00 ~ 21:00	190	100	10	50	20	10	10	0	0	10	10	10	10	0	0	20	10	0	470
			21:00 ~ 22:00	190	100	10	60	20	10	10	0	0	10	10	10	10	0	0	20	10	0	480
			22:00 ~ 23:00	180	90	10	50	20	10	10	0	0	10	10	10	10	0	0	20	10	0	450
			23:00 ~ 00:00	150	80	10	40	20	10	10	0	0	10	10	10	10	0	0	20	10	0	400
			Whole Day Total (veh)	3740	1960	170	1170	500	220	240	0	120	220	170	170	170	0	0	490	200	0	9540
91	Ma Tau Wai Road	NB	**00:00 ~ 01:00**	150	70	0	20	10	10	10	10	0	10	10	0	10	0	60	20	0	0	390
			01:00 ~ 02:00	100	50	0	20	10	10	10	0	0	10	10	0	10	0	30	10	0	0	270
			02:00 ~ 03:00	70	40	0	10	10	0	10	0	0	10	0	0	10	0	20	10	0	0	190
			03:00 ~ 04:00	60	30	0	10	10	0	10	0	0	10	0	0	0	0	20	10	0	0	160
			04:00 ~ 05:00	60	30	0	10	10	0	10	0	0	10	0	0	0	0	20	10	0	0	160
			05:00 ~ 06:00	80	40	0	10	10	0	10	10	0	10	0	0	10	0	70	10	0	0	260
			06:00 ~ 07:00	150	70	0	20	10	10	10	40	0	10	10	0	10	0	170	20	0	0	530
			07:00 ~ 08:00	290	140	0	40	20	10	10	60	10	10	10	10	10	0	220	40	10	0	890
			08:00 ~ 09:00	370	170	0	50	20	10	10	70	10	10	10	10	10	0	180	40	10	0	980
			09:00 ~ 10:00	320	150	0	40	20	10	10	60	10	10	10	10	10	0	160	40	10	0	870
			10:00 ~ 11:00	310	150	0	40	20	10	10	50	10	10	10	10	10	0	160	40	10	0	850
			11:00 ~ 12:00	330	150	0	40	20	10	10	50	10	10	10	10	10	0	150	40	10	0	860
			12:00 ~ 13:00	390	190	0	50	20	10	10	60	10	10	10	10	10	0	190	50	10	0	1030
			13:00 ~ 14:00	400	190	0	50	20	10	10	60	10	10	10	10	10	0	190	50	10	0	1040
			14:00 ~ 15:00	400	190	0	50	20	10	10	60	10	10	10	10	10	0	190	50	10	0	1040
			15:00 ~ 16:00	410	190	0	50	20	10	10	60	10	10	10	10	10	0	190	50	10	0	1050
			16:00 ~ 17:00	420	200	0	50	20	10	10	60	10	10	10	10	10	0	190	50	10	0	1070
			17:00 ~ 18:00	420	200	0	50	20	10	10	70	10	10	10	10	10	0	190	50	10	0	1080
			18:00 ~ 19:00	450	210	0	50	20	10	10	80	10	10	10	10	10	0	200	50	10	0	1140
			19:00 ~ 20:00	400	190	0	50	20	10	10	60	10	10	10	10	10	0	170	50	10	0	1020
			20:00 ~ 21:00	330	160	0	40	20	10	10	40	10	10	10	10	10	0	150	40	10	0	860
			21:00 ~ 22:00	350	170	0	40	20	10	10	40	10	10	10	10	10	0	150	40	10	0	890
			22:00 ~ 23:00	320	150	0	40	20	10	10	40	10	10	10	10	10	0	140	40	10	0	830
			23:00 ~ 00:00	260	130	0	30	10	10	10	30	10	10	10	10	10	0	120	30	10	0	690
			Whole Day Total (veh)	6840	3260	0	860	400	200	240	1010	170	240	200	170	220	0	3330	840	170	0	18150
92	Ma Tau Wai Road	SB	**00:00 ~ 01:00**	260	120	10	70	30	10	10	10	0	10	10	10	10	0	60	30	10	0	660
			01:00 ~ 02:00	170	80	10	40	20	10	10	0	0	10	10	10	10	0	30	20	10	0	440
			02:00 ~ 03:00	120	60	0	30	10	10	10	0	0	10	10	0	10	0	20	20	10	0	320
			03:00 ~ 04:00	100	50	0	30	10	10	10	0	0	10	0	0	10	0	30	10	10	0	280
			04:00 ~ 05:00	100	50	0	30	10	10	10	0	0	10	0	0	10	0	30	10	10	0	280
			05:00 ~ 06:00	130	60	0	40	20	10	10	10	0	10	10	0	10	0	80	20	10	0	420
			06:00 ~ 07:00	260	120	10	70	30	10	10	40	0	10	10	10	10	0	180	30	10	0	810
			07:00 ~ 08:00	520	230	10	130	50	10	20	70	10	10	10	10	10	0	230	60	10	0	1390
			08:00 ~ 09:00	640	290	10	160	60	10	20	70	10	10	10	10	10	0	200	70	10	0	1590
			09:00 ~ 10:00	570	260	10	140	50	10	20	60	10	10	10	10	10	0	180	70	10	0	1430
			10:00 ~ 11:00	550	250	10	140	50	10	20	50	10	10	10	10	10	0	170	60	10	0	1370
			11:00 ~ 12:00	580	260	10	140	50	10	20	50	10	10	10	10	10	0	170	70	10	0	1420
			12:00 ~ 13:00	480	220	10	120	40	10	10	40	10	10	10	10	10	0	120	60	10	0	1170
			13:00 ~ 14:00	490	220	10	120	50	10	20	40	10	10	10	10	10	0	130	60	10	0	1210
			14:00 ~ 15:00	500	230	10	120	50	10	20	40	10	10	10	10	10	0	130	60	10	0	1230
			15:00 ~ 16:00	500	230	10	120	50	10	20	40	10	10	10	10	10	0	130	60	10	0	1230
			16:00 ~ 17:00	520	240	10	120	50	10	20	40	10	10	10	10	10	0	130	60	10	0	1260
			17:00 ~ 18:00	520	240	10	120	50	10	20	50	10	10	10	10	10	0	130	60	10	0	1270
			18:00 ~ 19:00	550	250	10	130	50	10	20	50	10	10	10	10	10	0	130	60	10	0	1320
			19:00 ~ 20:00	490	220	10	120	50	10	20	40	10	10	10	10	10	0	110	60	10	0	1190
			20:00 ~ 21:00	410	190	10	100	40	10	10	30	10	10	10	10	10	0	100	50	10	0	1010
			21:00 ~ 22:00	430	190	10	100	40	10	10	30	10	10	10	10	10	0	100	50	10	0	1030
			22:00 ~ 23:00	390	180	10	100	40	10	10	30	10	10	10	10	10	0	90	50	10	0	970
			23:00 ~ 00:00	320	150	10	80	30	10	10	20	10	10	10	10	10	0	80	40	10	0	810
			Whole Day Total (veh)	9600	4390	200	2370	930	240	360	810	170	240	220	200	240	0	2760	1140	240	0	24110

Road No.	Road Name	Bound	Hour	PC	TAXI	LGV3	LGV4	LGV6	HGV7	HGV8	PLB	PV4	PV5	NFB6	NFB7	NFB8	FBSD	FBDD	MC	HGV9	NFB9	Total
93	Ma Tau Wai Road	NB	**00:00 ~ 01:00**	110	50	0	20	10	0	10	10	0	10	0	0	10	0	60	20	0	0	310
			01:00 ~ 02:00	70	30	0	10	10	0	10	0	0	10	0	0	10	0	30	10	0	0	190
			02:00 ~ 03:00	50	30	0	10	10	0	0	0	0	10	0	0	0	0	20	10	0	0	140
			03:00 ~ 04:00	40	20	0	10	10	0	0	0	0	10	0	0	0	0	20	10	0	0	120
			04:00 ~ 05:00	40	20	0	10	10	0	0	0	0	10	0	0	0	0	20	10	0	0	120
			05:00 ~ 06:00	60	30	0	10	10	0	0	10	0	10	0	0	0	0	70	10	0	0	210
			06:00 ~ 07:00	110	50	0	20	10	0	10	40	0	10	0	0	10	0	170	20	0	0	450
			07:00 ~ 08:00	220	100	0	30	10	10	10	60	0	10	10	10	10	0	220	30	10	0	740
			08:00 ~ 09:00	270	120	0	30	10	10	10	70	0	10	10	10	10	0	180	30	10	0	780
			09:00 ~ 10:00	240	110	0	30	10	10	10	60	0	10	10	10	10	0	160	30	10	0	710
			10:00 ~ 11:00	230	100	0	30	10	10	10	50	0	10	10	10	10	0	160	30	10	0	680
			11:00 ~ 12:00	240	110	0	30	10	10	10	50	0	10	10	10	10	0	150	30	10	0	690
			12:00 ~ 13:00	320	150	0	30	10	10	10	60	10	10	10	10	10	0	190	40	10	0	880
			13:00 ~ 14:00	320	150	0	30	20	10	10	60	10	10	10	10	10	0	190	40	10	0	890
			14:00 ~ 15:00	330	150	0	30	20	10	10	60	10	10	10	10	10	0	190	40	10	0	900
			15:00 ~ 16:00	330	160	0	30	20	10	10	60	10	10	10	10	10	0	190	40	10	0	910
			16:00 ~ 17:00	340	160	0	40	20	10	10	60	10	10	10	10	10	0	190	40	10	0	930
			17:00 ~ 18:00	340	160	0	40	20	10	10	70	10	10	10	10	10	0	190	40	10	0	940
			18:00 ~ 19:00	360	170	0	40	20	10	10	80	10	10	10	10	10	0	200	40	10	0	990
			19:00 ~ 20:00	320	150	0	30	20	10	10	60	10	10	10	10	10	0	170	40	10	0	870
			20:00 ~ 21:00	270	130	0	30	10	10	10	40	10	10	10	10	10	0	150	30	10	0	740
			21:00 ~ 22:00	280	130	0	30	10	10	10	40	10	10	10	10	10	0	150	30	10	0	750
			22:00 ~ 23:00	260	120	0	30	10	10	10	40	10	10	10	10	10	0	140	30	10	0	710
			23:00 ~ 00:00	210	100	0	20	10	10	10	30	10	10	10	10	10	0	120	30	10	0	600
			Whole Day Total (veh)	5360	2500	0	620	310	170	200	1010	120	240	170	170	200	0	3330	680	170	0	15250
94	Ma Tau Wai Road	SB	**00:00 ~ 01:00**	170	90	0	50	20	10	10	10	0	10	10	10	10	0	60	20	10	0	490
			01:00 ~ 02:00	110	60	0	30	10	10	10	0	0	10	10	10	10	0	30	20	10	0	330
			02:00 ~ 03:00	80	40	0	20	10	10	10	0	0	10	0	0	10	0	20	10	10	0	230
			03:00 ~ 04:00	60	30	0	20	10	10	10	0	0	10	0	0	0	0	20	10	0	0	180
			04:00 ~ 05:00	60	30	0	20	10	10	10	0	0	10	0	0	0	0	20	10	0	0	180
			05:00 ~ 06:00	90	50	0	30	10	10	10	10	0	10	0	0	10	0	70	10	10	0	320
			06:00 ~ 07:00	170	90	0	50	20	10	10	40	0	10	10	10	10	0	180	20	10	0	640
			07:00 ~ 08:00	340	170	10	90	40	10	10	60	10	10	10	10	10	0	220	40	10	0	1050
			08:00 ~ 09:00	420	210	10	110	40	10	20	70	10	10	10	10	10	0	190	50	10	0	1190
			09:00 ~ 10:00	370	190	10	100	40	10	10	60	10	10	10	10	10	0	170	40	10	0	1060
			10:00 ~ 11:00	360	180	10	100	40	10	10	50	10	10	10	10	10	0	160	40	10	0	1020
			11:00 ~ 12:00	380	190	10	100	40	10	10	50	10	10	10	10	10	0	160	40	10	0	1050
			12:00 ~ 13:00	310	160	10	60	30	10	10	40	10	10	10	10	10	0	120	40	10	0	850
			13:00 ~ 14:00	310	160	10	70	30	10	10	40	10	10	10	10	10	0	120	40	10	0	860
			14:00 ~ 15:00	320	160	10	70	30	10	10	40	10	10	10	10	10	0	120	40	10	0	870
			15:00 ~ 16:00	320	160	10	70	30	10	10	40	10	10	10	10	10	0	120	40	10	0	870
			16:00 ~ 17:00	330	170	10	70	30	10	10	40	10	10	10	10	10	0	120	40	10	0	890
			17:00 ~ 18:00	330	170	10	70	30	10	10	50	10	10	10	10	10	0	130	40	10	0	910
			18:00 ~ 19:00	350	180	10	70	30	10	10	50	10	10	10	10	10	0	130	40	10	0	940
			19:00 ~ 20:00	310	160	10	70	30	10	10	40	10	10	10	10	10	0	110	40	10	0	850
			20:00 ~ 21:00	260	130	10	60	20	10	10	30	10	10	10	10	10	0	100	30	10	0	720
			21:00 ~ 22:00	270	140	10	60	20	10	10	30	10	10	10	10	10	0	100	30	10	0	740
			22:00 ~ 23:00	250	130	10	50	20	10	10	30	10	10	10	10	10	0	90	30	10	0	690
			23:00 ~ 00:00	210	110	10	40	20	10	10	20	10	10	10	10	10	0	80	30	10	0	600
			Whole Day Total (veh)	6180	3160	170	1480	610	240	250	800	170	240	200	200	220	0	2640	750	220	0	17530
95	Ma Tau Wai Road	NB	**00:00 ~ 01:00**	310	150	10	70	30	10	10	10	0	10	10	10	10	0	60	40	10	0	750
			01:00 ~ 02:00	200	100	10	50	20	10	10	0	0	10	10	10	10	0	30	30	10	0	510
			02:00 ~ 03:00	150	70	0	30	10	10	10	0	0	10	10	10	10	0	20	20	10	0	370
			03:00 ~ 04:00	120	60	0	30	10	10	10	0	0	10	10	0	10	0	30	20	10	0	330
			04:00 ~ 05:00	110	60	0	30	10	10	10	0	0	10	10	0	10	0	30	20	10	0	320
			05:00 ~ 06:00	160	80	0	40	20	10	10	10	0	10	10	10	10	0	80	20	10	0	480
			06:00 ~ 07:00	310	150	10	70	30	10	10	40	0	10	10	10	10	0	180	40	10	0	900
			07:00 ~ 08:00	620	300	10	130	50	10	20	70	10	10	10	10	10	0	230	70	10	0	1570
			08:00 ~ 09:00	770	370	10	160	60	10	20	70	10	20	10	10	10	0	190	90	10	0	1820
			09:00 ~ 10:00	680	330	10	140	50	10	20	60	10	20	10	10	10	0	170	80	10	0	1620
			10:00 ~ 11:00	660	320	10	140	50	10	20	50	10	10	10	10	10	0	170	80	10	0	1570
			11:00 ~ 12:00	690	340	10	140	50	10	20	50	10	20	10	10	10	0	160	80	10	0	1620
			12:00 ~ 13:00	440	210	10	60	30	10	10	70	10	10	10	10	10	0	190	50	10	0	1140
			13:00 ~ 14:00	450	220	10	70	30	10	10	70	10	10	10	10	10	0	200	50	10	0	1180
			14:00 ~ 15:00	460	220	10	70	30	10	10	70	10	10	10	10	10	0	200	50	10	0	1190
			15:00 ~ 16:00	460	220	10	70	30	10	10	70	10	10	10	10	10	0	200	50	10	0	1190
			16:00 ~ 17:00	480	230	10	70	30	10	10	70	10	10	10	10	10	0	200	60	10	0	1230
			17:00 ~ 18:00	480	230	10	70	30	10	10	80	10	10	10	10	10	0	200	60	10	0	1240
			18:00 ~ 19:00	510	240	10	70	30	10	10	80	10	10	10	10	10	0	210	60	10	0	1290
			19:00 ~ 20:00	450	220	10	70	30	10	10	60	10	10	10	10	10	0	180	50	10	0	1150
			20:00 ~ 21:00	380	180	10	60	20	10	10	40	10	10	10	10	10	0	160	40	10	0	970
			21:00 ~ 22:00	390	190	10	60	20	10	10	40	10	10	10	10	10	0	150	50	10	0	990
			22:00 ~ 23:00	360	180	10	50	20	10	10	40	10	10	10	10	10	0	140	40	10	0	920
			23:00 ~ 00:00	300	140	10	40	20	10	10	30	10	10	10	10	10	0	130	40	10	0	790
			Whole Day Total (veh)	9940	4810	200	1790	710	240	290	1080	170	270	240	220	240	0	3510	1190	240	0	25140
96	Ma Tau Wai Road	SB	**00:00 ~ 01:00**	250	120	10	70	30	10	10	10	0	10	10	10	10	0	80	30	10	0	670
			01:00 ~ 02:00	170	80	10	50	20	10	10	0	0	10	10	10	10	0	40	20	10	0	460
			02:00 ~ 03:00	120	60	0	40	20	10	10	0	0	10	10	0	10	0	30	20	10	0	350
			03:00 ~ 04:00	90	50	0	30	10	10	10	0	0	10	0	0	10	0	30	10	10	0	270
			04:00 ~ 05:00	90	50	0	30	10	10	10	0	0	10	0	0	10	0	30	10	10	0	270
			05:00 ~ 06:00	130	60	0	40	20	10	10	10	0	10	10	0	10	0	100	20	10	0	440
			06:00 ~ 07:00	250	120	10	70	30	10	10	60	0	10	10	10	10	0	240	30	10	0	880
			07:00 ~ 08:00	500	240	10	140	50	10	20	90	10	10	10	10	10	0	310	60	10	0	1490
			08:00 ~ 09:00	630	300	10	170	60	10	20	100	10	10	10	10	10	0	260	70	10	0	1690
			09:00 ~ 10:00	550	270	10	150	60	10	20	80	10	10	10	10	10	0	230	60	10	0	1500
			10:00 ~ 11:00	540	260	10	150	60	10	20	70	10	10	10	10	10	0	220	60	10	0	1460
			11:00 ~ 12:00	560	270	10	150	60	10	20	70	10	10	10	10	10	0	220	60	10	0	1490
			12:00 ~ 13:00	430	210	10	90	40	10	10	70	10	10	10	10	10	0	200	50	10	0	1180
			13:00 ~ 14:00	440	210	10	90	40	10	10	70	10	10	10	10	10	0	200	50	10	0	1190
			14:00 ~ 15:00	440	210	10	90	40	10	10	70	10	10	10	10	10	0	200	50	10	0	1190
			15:00 ~ 16:00	450	220	10	100	40	10	10	70	10	10	10	10	10	0	200	50	10	0	1220
			16:00 ~ 17:00	470	220	10	100	40	10	10	70	10	10	10	10	10	0	200	50	10	0	1240
			17:00 ~ 18:00	460	220	10	100	40	10	10	80	10	10	10	10	10	0	210	50	10	0	1250
			18:00 ~ 19:00	490	240	10	100	40	10	10	80	10	10	10	10	10	0	210	60	10	0	1310
			19:00 ~ 20:00	440	210	10	90	40	10	10	60	10	10	10	10	10	0	180	50	10	0	1160
			20:00 ~ 21:00	370	180	10	80	30	10	10	40	10	10	10	10	10	0	160	40	10	0	990
			21:00 ~ 22:00	380	180	10	80	30	10	10	40	10	10	10	10	10	0	160	40	10	0	1000
			22:00 ~ 23:00	350	170	10	80	30	10	10	40	10	10	10	10	10	0	140	40	10	0	940
			23:00 ~ 00:00	290	140	10	60	30	10	10	30	10	10	10	10	10	0	130	30	10	0	800
			Whole Day Total (veh)	8890	4290	200	2150	870	240	290	1210	170	240	220	200	240	0	3980	1010	240	0	24440

Road No.	Road Name	Bound	Hour	PC	TAXI	LGV3	LGV4	LGV6	HGV7	HGV8	PLB	PV4	PV5	NFB6	NFB7	NFB8	FBSD	FBDD	MC	HGV9	NFB9	Total
97	Ma Tau Wai Road	NB	**00:00 ~ 01:00**	240	110	0	40	20	10	10	10	0	10	10	10	10	0	60	30	10	0	580
			01:00 ~ 02:00	160	80	0	30	10	10	10	0	0	10	10	10	10	0	30	20	10	0	400
			02:00 ~ 03:00	110	60	0	20	10	10	10	0	0	10	10	0	10	0	20	20	0	0	290
			03:00 ~ 04:00	90	40	0	20	10	10	10	0	0	10	0	0	10	0	30	10	0	0	240
			04:00 ~ 05:00	90	40	0	20	10	10	10	0	0	10	0	0	10	0	30	10	0	0	240
			05:00 ~ 06:00	120	60	0	20	10	10	10	10	0	10	10	0	10	0	80	20	0	0	370
			06:00 ~ 07:00	240	120	0	40	20	10	10	40	0	10	10	10	10	0	180	30	10	0	740
			07:00 ~ 08:00	480	230	10	80	30	10	10	70	10	10	10	10	10	0	230	50	10	0	1260
			08:00 ~ 09:00	590	280	10	100	40	10	10	70	10	10	10	10	10	0	190	70	10	0	1430
			09:00 ~ 10:00	520	250	10	90	30	10	10	60	10	10	10	10	10	0	170	60	10	0	1270
			10:00 ~ 11:00	510	240	10	90	30	10	10	50	10	10	10	10	10	0	170	60	10	0	1240
			11:00 ~ 12:00	530	260	10	90	30	10	10	50	10	10	10	10	10	0	160	60	10	0	1270
			12:00 ~ 13:00	480	230	10	70	30	10	10	70	10	10	10	10	10	0	190	60	10	0	1220
			13:00 ~ 14:00	490	240	10	70	30	10	10	70	10	10	10	10	10	0	200	60	10	0	1250
			14:00 ~ 15:00	500	240	10	70	30	10	10	70	10	10	10	10	10	0	200	60	10	0	1260
			15:00 ~ 16:00	500	240	10	70	30	10	10	70	10	10	10	10	10	0	200	60	10	0	1260
			16:00 ~ 17:00	520	250	10	70	30	10	10	70	10	10	10	10	10	0	200	60	10	0	1290
			17:00 ~ 18:00	520	250	10	70	30	10	10	80	10	10	10	10	10	0	200	60	10	0	1300
			18:00 ~ 19:00	550	270	10	80	30	10	10	80	10	10	10	10	10	0	210	60	10	0	1370
			19:00 ~ 20:00	490	240	10	70	30	10	10	60	10	10	10	10	10	0	180	60	10	0	1220
			20:00 ~ 21:00	410	200	10	60	20	10	10	40	10	10	10	10	10	0	160	50	10	0	1030
			21:00 ~ 22:00	430	210	10	60	20	10	10	40	10	10	10	10	10	0	150	50	10	0	1050
			22:00 ~ 23:00	390	190	10	60	20	10	10	40	10	10	10	10	10	0	140	50	10	0	980
			23:00 ~ 00:00	320	160	10	50	20	10	10	30	10	10	10	10	10	0	130	40	10	0	840
			Whole Day Total (veh)	9280	4490	170	1440	570	240	240	1080	170	240	220	200	240	0	3510	1110	200	0	23400
98	Ma Tau Wai Road	SB	**00:00 ~ 01:00**	180	90	0	50	20	10	10	10	0	10	10	10	10	0	70	20	10	0	510
			01:00 ~ 02:00	120	60	0	30	10	10	10	0	0	10	10	10	10	0	30	20	10	0	340
			02:00 ~ 03:00	90	40	0	20	10	10	10	0	0	10	0	0	10	0	30	10	10	0	250
			03:00 ~ 04:00	70	30	0	20	10	10	10	0	0	10	0	0	0	0	30	10	0	0	200
			04:00 ~ 05:00	70	30	0	20	10	10	10	0	0	10	0	0	0	0	30	10	0	0	200
			05:00 ~ 06:00	90	50	0	30	10	10	10	10	0	10	0	0	10	0	80	10	10	0	330
			06:00 ~ 07:00	180	90	0	50	20	10	10	50	0	10	10	10	10	0	200	20	10	0	680
			07:00 ~ 08:00	360	170	10	90	30	10	10	70	10	10	10	10	10	0	250	40	10	0	1100
			08:00 ~ 09:00	450	210	10	110	40	10	10	80	10	10	10	10	10	0	210	50	10	0	1240
			09:00 ~ 10:00	390	190	10	100	40	10	10	60	10	10	10	10	10	0	190	50	10	0	1110
			10:00 ~ 11:00	380	180	10	90	40	10	10	60	10	10	10	10	10	0	180	40	10	0	1060
			11:00 ~ 12:00	400	190	10	100	40	10	10	60	10	10	10	10	10	0	180	50	10	0	1110
			12:00 ~ 13:00	350	170	10	70	30	10	10	50	10	10	10	10	10	0	140	40	10	0	940
			13:00 ~ 14:00	360	170	10	70	30	10	10	50	10	10	10	10	10	0	140	40	10	0	950
			14:00 ~ 15:00	360	170	10	70	30	10	10	50	10	10	10	10	10	0	140	40	10	0	950
			15:00 ~ 16:00	360	170	10	70	30	10	10	50	10	10	10	10	10	0	140	40	10	0	950
			16:00 ~ 17:00	380	180	10	70	30	10	10	50	10	10	10	10	10	0	140	40	10	0	980
			17:00 ~ 18:00	370	180	10	70	30	10	10	60	10	10	10	10	10	0	150	40	10	0	990
			18:00 ~ 19:00	400	190	10	80	30	10	10	60	10	10	10	10	10	0	150	50	10	0	1050
			19:00 ~ 20:00	360	170	10	70	30	10	10	50	10	10	10	10	10	0	130	40	10	0	940
			20:00 ~ 21:00	300	140	10	60	20	10	10	30	10	10	10	10	10	0	110	40	10	0	790
			21:00 ~ 22:00	310	150	10	60	20	10	10	30	10	10	10	10	10	0	110	40	10	0	810
			22:00 ~ 23:00	290	140	10	60	20	10	10	30	10	10	10	10	10	0	100	30	10	0	760
			23:00 ~ 00:00	230	110	10	50	20	10	10	30	10	10	10	10	10	0	90	30	10	0	650
			Whole Day Total (veh)	6850	3270	170	1510	600	240	240	940	170	240	200	200	220	0	3020	800	220	0	18890
99	San Shan Road	EB	**00:00 ~ 01:00**	10	10	0	10	0	0	0	0	0	0	0	0	0	0	0	0	0	0	30
			01:00 ~ 02:00	10	10	0	10	0	0	0	0	0	0	0	0	0	0	0	0	0	0	30
			02:00 ~ 03:00	10	10	0	10	0	0	0	0	0	0	0	0	0	0	0	0	0	0	30
			03:00 ~ 04:00	10	10	0	0	0	0	0	0	0	0	0	0	0	0	0	0	0	0	20
			04:00 ~ 05:00	10	10	0	0	0	0	0	0	0	0	0	0	0	0	0	0	0	0	20
			05:00 ~ 06:00	10	10	0	10	0	0	0	0	0	0	0	0	0	0	0	0	0	0	30
			06:00 ~ 07:00	10	10	0	10	0	0	0	0	0	0	0	0	0	0	10	0	0	0	40
			07:00 ~ 08:00	10	10	0	10	10	0	0	0	0	0	0	0	0	0	10	10	0	0	60
			08:00 ~ 09:00	10	10	0	10	10	0	0	0	0	0	0	0	0	0	10	10	0	0	60
			09:00 ~ 10:00	10	10	0	10	10	0	0	0	0	0	0	0	0	0	10	10	0	0	60
			10:00 ~ 11:00	10	10	0	10	10	0	0	0	0	0	0	0	0	0	10	10	0	0	60
			11:00 ~ 12:00	10	10	0	10	10	0	0	0	0	0	0	0	0	0	10	10	0	0	60
			12:00 ~ 13:00	20	10	0	10	10	0	0	0	0	0	0	0	0	0	0	10	0	0	60
			13:00 ~ 14:00	20	10	0	10	10	0	0	0	0	0	0	0	0	0	0	10	0	0	60
			14:00 ~ 15:00	20	10	0	10	10	0	0	0	0	0	0	0	0	0	0	10	0	0	60
			15:00 ~ 16:00	20	10	0	10	10	0	0	0	0	0	0	0	0	0	0	10	0	0	60
			16:00 ~ 17:00	20	10	0	10	10	0	0	0	0	0	0	0	0	0	0	10	0	0	60
			17:00 ~ 18:00	20	10	0	10	10	0	0	0	0	0	0	0	0	0	0	10	0	0	60
			18:00 ~ 19:00	20	10	0	10	10	0	0	0	0	0	0	0	0	0	0	10	0	0	60
			19:00 ~ 20:00	20	10	0	10	10	0	0	0	0	0	0	0	0	0	0	10	0	0	60
			20:00 ~ 21:00	20	10	0	10	10	0	0	0	0	0	0	0	0	0	0	10	0	0	60
			21:00 ~ 22:00	20	10	0	10	10	0	0	0	0	0	0	0	0	0	0	10	0	0	60
			22:00 ~ 23:00	20	10	0	10	10	0	0	0	0	0	0	0	0	0	0	10	0	0	60
			23:00 ~ 00:00	10	10	0	10	10	0	0	0	0	0	0	0	0	0	0	10	0	0	50
			Whole Day Total (veh)	350	240	0	220	170	0	0	0	0	0	0	0	0	0	60	170	0	0	1210
100	Ma Tau Wai Road	SB	**00:00 ~ 01:00**	180	90	0	50	20	10	10	10	0	10	10	10	10	0	70	20	10	0	510
			01:00 ~ 02:00	120	60	0	30	10	10	10	0	0	10	10	10	10	0	30	20	10	0	340
			02:00 ~ 03:00	90	40	0	20	10	10	10	0	0	10	0	0	10	0	30	10	10	0	250
			03:00 ~ 04:00	70	30	0	20	10	10	10	0	0	10	0	0	0	0	30	10	0	0	200
			04:00 ~ 05:00	70	30	0	20	10	10	10	0	0	10	0	0	0	0	30	10	0	0	200
			05:00 ~ 06:00	90	50	0	30	10	10	10	10	0	10	0	0	10	0	80	10	10	0	330
			06:00 ~ 07:00	180	90	0	50	20	10	10	50	0	10	10	10	10	0	200	20	10	0	680
			07:00 ~ 08:00	360	170	10	90	30	10	10	70	10	10	10	10	10	0	250	40	10	0	1100
			08:00 ~ 09:00	450	210	10	110	40	10	10	80	10	10	10	10	10	0	210	50	10	0	1240
			09:00 ~ 10:00	390	190	10	100	40	10	10	60	10	10	10	10	10	0	190	50	10	0	1110
			10:00 ~ 11:00	380	180	10	90	40	10	10	60	10	10	10	10	10	0	180	40	10	0	1060
			11:00 ~ 12:00	400	190	10	100	40	10	10	60	10	10	10	10	10	0	180	50	10	0	1110
			12:00 ~ 13:00	350	170	10	70	30	10	10	50	10	10	10	10	10	0	140	40	10	0	940
			13:00 ~ 14:00	360	170	10	70	30	10	10	50	10	10	10	10	10	0	140	40	10	0	950
			14:00 ~ 15:00	360	170	10	70	30	10	10	50	10	10	10	10	10	0	140	40	10	0	950
			15:00 ~ 16:00	360	170	10	70	30	10	10	50	10	10	10	10	10	0	140	40	10	0	950
			16:00 ~ 17:00	380	180	10	70	30	10	10	50	10	10	10	10	10	0	140	40	10	0	980
			17:00 ~ 18:00	370	180	10	70	30	10	10	60	10	10	10	10	10	0	150	40	10	0	990
			18:00 ~ 19:00	400	190	10	80	30	10	10	60	10	10	10	10	10	0	150	50	10	0	1050
			19:00 ~ 20:00	360	170	10	70	30	10	10	50	10	10	10	10	10	0	130	40	10	0	940
			20:00 ~ 21:00	300	140	10	60	20	10	10	30	10	10	10	10	10	0	110	40	10	0	790
			21:00 ~ 22:00	310	150	10	60	20	10	10	30	10	10	10	10	10	0	110	40	10	0	810
			22:00 ~ 23:00	290	140	10	60	20	10	10	30	10	10	10	10	10	0	100	30	10	0	760
			23:00 ~ 00:00	230	110	10	50	20	10	10	30	10	10	10	10	10	0	90	30	10	0	650
			Whole Day Total (veh)	6850	3270	170	1510	600	240	240	940	170	240	200	200	220	0	3020	800	220	0	18890

Road No.	Road Name	Bound	Hour	PC	TAXI	LGV3	LGV4	LGV6	HGV7	HGV8	PLB	PV4	PV5	NFB6	NFB7	NFB8	FBSD	FBDD	MC	HGV9	NFB9	Total
101	Tam Kung Road	NB	**00:00 ~ 01:00**	10	10	0	10	0	0	0	0	0	0	0	0	0	0	0	0	0	0	30
			01:00 ~ 02:00	10	10	0	10	0	0	0	0	0	0	0	0	0	0	0	0	0	0	30
			02:00 ~ 03:00	10	10	0	10	0	0	0	0	0	0	0	0	0	0	0	0	0	0	30
			03:00 ~ 04:00	10	10	0	0	0	0	0	0	0	0	0	0	0	0	0	0	0	0	20
			04:00 ~ 05:00	10	10	0	0	0	0	0	0	0	0	0	0	0	0	0	0	0	0	20
			05:00 ~ 06:00	10	10	0	10	0	0	0	0	0	0	0	0	0	0	0	0	0	0	30
			06:00 ~ 07:00	10	10	0	10	0	0	0	0	0	0	0	0	0	0	10	0	0	0	40
			07:00 ~ 08:00	10	10	0	10	10	0	0	0	0	0	0	0	0	0	10	10	0	0	60
			08:00 ~ 09:00	10	10	0	10	10	0	0	0	0	0	0	0	0	0	10	10	0	0	60
			09:00 ~ 10:00	10	10	0	10	10	0	0	0	0	0	0	0	0	0	10	10	0	0	60
			10:00 ~ 11:00	10	10	0	10	10	0	0	0	0	0	0	0	0	0	10	10	0	0	60
			11:00 ~ 12:00	10	10	0	10	10	0	0	0	0	0	0	0	0	0	10	10	0	0	60
			12:00 ~ 13:00	20	10	0	10	10	0	0	0	0	0	0	0	0	0	0	10	0	0	60
			13:00 ~ 14:00	20	10	0	10	10	0	0	0	0	0	0	0	0	0	0	10	0	0	60
			14:00 ~ 15:00	20	10	0	10	10	0	0	0	0	0	0	0	0	0	0	10	0	0	60
			15:00 ~ 16:00	20	10	0	10	10	0	0	0	0	0	0	0	0	0	0	10	0	0	60
			16:00 ~ 17:00	20	10	0	10	10	0	0	0	0	0	0	0	0	0	0	10	0	0	60
			17:00 ~ 18:00	20	10	0	10	10	0	0	0	0	0	0	0	0	0	0	10	0	0	60
			18:00 ~ 19:00	20	10	0	10	10	0	0	0	0	0	0	0	0	0	0	10	0	0	60
			19:00 ~ 20:00	20	10	0	10	10	0	0	0	0	0	0	0	0	0	0	10	0	0	60
			20:00 ~ 21:00	20	10	0	10	10	0	0	0	0	0	0	0	0	0	0	10	0	0	60
			21:00 ~ 22:00	20	10	0	10	10	0	0	0	0	0	0	0	0	0	0	10	0	0	60
			22:00 ~ 23:00	20	10	0	10	10	0	0	0	0	0	0	0	0	0	0	10	0	0	60
			23:00 ~ 00:00	10	10	0	10	10	0	0	0	0	0	0	0	0	0	0	10	0	0	50
			Whole Day Total (veh)	350	240	0	220	170	0	0	0	0	0	0	0	0	0	60	170	0	0	1210
102	Tam Kung Road	SB	**00:00 ~ 01:00**	20	10	0	10	10	0	0	10	0	0	0	0	0	0	20	10	0	0	90
			01:00 ~ 02:00	20	10	0	10	10	0	0	0	0	0	0	0	0	0	10	10	0	0	70
			02:00 ~ 03:00	10	10	0	10	0	0	0	0	0	0	0	0	0	0	10	10	0	0	50
			03:00 ~ 04:00	10	10	0	10	0	0	0	0	0	0	0	0	0	0	10	10	0	0	50
			04:00 ~ 05:00	10	10	0	10	0	0	0	0	0	0	0	0	0	0	10	10	0	0	50
			05:00 ~ 06:00	10	10	0	10	0	0	0	10	0	0	0	0	0	0	20	10	0	0	70
			06:00 ~ 07:00	20	10	0	10	10	0	0	10	0	0	0	0	0	0	50	10	0	0	120
			07:00 ~ 08:00	40	20	0	10	10	0	10	20	0	10	0	0	0	0	60	10	0	0	190
			08:00 ~ 09:00	50	30	0	10	10	0	10	20	0	10	0	0	0	0	50	10	0	0	200
			09:00 ~ 10:00	40	20	0	10	10	0	10	20	0	10	0	0	0	0	50	10	0	0	180
			10:00 ~ 11:00	40	20	0	10	10	0	10	20	0	10	0	0	0	0	50	10	0	0	180
			11:00 ~ 12:00	40	20	0	10	10	0	10	20	0	10	0	0	0	0	40	10	0	0	170
			12:00 ~ 13:00	60	30	0	10	10	0	10	20	0	10	0	0	0	0	60	10	0	0	220
			13:00 ~ 14:00	60	30	0	10	10	0	10	20	0	10	0	0	0	0	60	10	0	0	220
			14:00 ~ 15:00	60	30	0	10	10	0	10	20	0	10	0	0	0	0	60	10	0	0	220
			15:00 ~ 16:00	60	30	0	10	10	0	10	20	0	10	0	0	0	0	60	10	0	0	220
			16:00 ~ 17:00	60	30	0	10	10	0	10	20	0	10	0	0	0	0	60	10	0	0	220
			17:00 ~ 18:00	60	30	0	10	10	0	10	30	0	10	0	0	0	0	70	10	0	0	240
			18:00 ~ 19:00	60	30	0	10	10	0	10	30	0	10	0	0	0	0	70	10	0	0	240
			19:00 ~ 20:00	60	30	0	10	10	0	10	20	0	10	0	0	0	0	60	10	0	0	220
			20:00 ~ 21:00	50	30	0	10	10	0	10	20	0	10	0	0	0	0	50	10	0	0	200
			21:00 ~ 22:00	50	30	0	10	10	0	10	20	0	10	0	0	0	0	50	10	0	0	200
			22:00 ~ 23:00	50	30	0	10	10	0	10	20	0	10	0	0	0	0	50	10	0	0	200
			23:00 ~ 00:00	40	20	0	10	10	0	10	10	0	10	0	0	0	0	40	10	0	0	160
			Whole Day Total (veh)	980	530	0	240	200	0	170	380	0	170	0	0	0	0	1070	240	0	0	3980
103	San Shan Road	EB	**00:00 ~ 01:00**	10	10	0	10	0	0	0	0	0	0	0	0	0	0	0	10	0	0	40
			01:00 ~ 02:00	10	10	0	10	0	0	0	0	0	0	0	0	0	0	0	10	0	0	40
			02:00 ~ 03:00	10	10	0	10	0	0	0	0	0	0	0	0	0	0	0	0	0	0	30
			03:00 ~ 04:00	10	10	0	10	0	0	0	0	0	0	0	0	0	0	0	0	0	0	30
			04:00 ~ 05:00	10	10	0	10	0	0	0	0	0	0	0	0	0	0	0	0	0	0	30
			05:00 ~ 06:00	10	10	0	10	0	0	0	0	0	0	0	0	0	0	0	0	0	0	30
			06:00 ~ 07:00	10	10	0	10	0	0	0	0	0	0	0	0	0	0	0	10	0	0	40
			07:00 ~ 08:00	20	10	0	10	10	0	0	0	0	0	0	0	0	0	0	10	0	0	60
			08:00 ~ 09:00	20	10	0	10	10	0	0	0	0	0	0	0	0	0	0	10	0	0	60
			09:00 ~ 10:00	20	10	0	10	10	0	0	0	0	0	0	0	0	0	0	10	0	0	60
			10:00 ~ 11:00	20	10	0	10	10	0	0	0	0	0	0	0	0	0	0	10	0	0	60
			11:00 ~ 12:00	20	10	0	10	10	0	0	0	0	0	0	0	0	0	0	10	0	0	60
			12:00 ~ 13:00	30	20	0	10	10	0	0	0	0	0	0	0	0	0	0	10	0	0	80
			13:00 ~ 14:00	30	20	0	10	10	0	0	0	0	0	0	0	0	0	0	10	0	0	80
			14:00 ~ 15:00	30	20	0	10	10	0	0	0	0	0	0	0	0	0	0	10	0	0	80
			15:00 ~ 16:00	30	20	0	10	10	0	0	0	0	0	0	0	0	0	0	10	0	0	80
			16:00 ~ 17:00	30	20	0	10	10	0	0	0	0	0	0	0	0	0	0	10	0	0	80
			17:00 ~ 18:00	30	20	0	10	10	0	0	0	0	0	0	0	0	0	0	10	0	0	80
			18:00 ~ 19:00	30	20	0	10	10	0	0	0	0	0	0	0	0	0	0	10	0	0	80
			19:00 ~ 20:00	30	20	0	10	10	0	0	0	0	0	0	0	0	0	0	10	0	0	80
			20:00 ~ 21:00	20	10	0	10	10	0	0	0	0	0	0	0	0	0	0	10	0	0	60
			21:00 ~ 22:00	30	10	0	10	10	0	0	0	0	0	0	0	0	0	0	10	0	0	70
			22:00 ~ 23:00	20	10	0	10	10	0	0	0	0	0	0	0	0	0	0	10	0	0	60
			23:00 ~ 00:00	20	10	0	10	10	0	0	0	0	0	0	0	0	0	0	10	0	0	60
			Whole Day Total (veh)	500	320	0	240	170	0	0	0	0	0	0	0	0	0	0	200	0	0	1430
104	Tam Kung Road	SB	**00:00 ~ 01:00**	20	10	0	10	10	0	0	10	0	0	0	0	0	0	20	10	0	0	90
			01:00 ~ 02:00	10	10	0	10	10	0	0	0	0	0	0	0	0	0	10	10	0	0	60
			02:00 ~ 03:00	10	10	0	10	0	0	0	0	0	0	0	0	0	0	10	10	0	0	50
			03:00 ~ 04:00	10	10	0	10	0	0	0	0	0	0	0	0	0	0	10	10	0	0	50
			04:00 ~ 05:00	10	10	0	10	0	0	0	0	0	0	0	0	0	0	10	10	0	0	50
			05:00 ~ 06:00	10	10	0	10	0	0	0	10	0	0	0	0	0	0	20	10	0	0	70
			06:00 ~ 07:00	20	10	0	10	10	0	0	10	0	0	0	0	0	0	50	10	0	0	120
			07:00 ~ 08:00	40	20	0	10	10	0	10	20	0	10	0	0	0	0	60	10	0	0	190
			08:00 ~ 09:00	40	20	0	10	10	0	10	20	0	10	0	0	0	0	50	10	0	0	180
			09:00 ~ 10:00	40	20	0	10	10	0	10	20	0	10	0	0	0	0	50	10	0	0	180
			10:00 ~ 11:00	40	20	0	10	10	0	10	20	0	10	0	0	0	0	50	10	0	0	180
			11:00 ~ 12:00	40	20	0	10	10	0	10	20	0	10	0	0	0	0	50	10	0	0	180
			12:00 ~ 13:00	40	20	0	10	10	0	0	20	0	10	0	0	0	0	60	10	0	0	180
			13:00 ~ 14:00	40	20	0	10	10	0	0	20	0	10	0	0	0	0	60	10	0	0	180
			14:00 ~ 15:00	40	20	0	10	10	0	0	20	0	10	0	0	0	0	60	10	0	0	180
			15:00 ~ 16:00	40	20	0	10	10	0	0	20	0	10	0	0	0	0	60	10	0	0	180
			16:00 ~ 17:00	50	30	0	10	10	0	0	20	0	10	0	0	0	0	60	10	0	0	200
			17:00 ~ 18:00	40	30	0	10	10	0	0	30	0	10	0	0	0	0	70	10	0	0	210
			18:00 ~ 19:00	50	30	0	10	10	0	0	30	0	10	0	0	0	0	70	10	0	0	220
			19:00 ~ 20:00	40	20	0	10	10	0	0	20	0	10	0	0	0	0	60	10	0	0	180
			20:00 ~ 21:00	40	20	0	10	10	0	0	20	0	10	0	0	0	0	50	10	0	0	170
			21:00 ~ 22:00	40	20	0	10	10	0	0	20	0	10	0	0	0	0	50	10	0	0	170
			22:00 ~ 23:00	40	20	0	10	10	0	0	20	0	10	0	0	0	0	50	10	0	0	170
			23:00 ~ 00:00	30	20	0	10	10	0	0	10	0	10	0	0	0	0	40	10	0	0	140
			Whole Day Total (veh)	780	440	0	240	200	0	50	380	0	170	0	0	0	0	1080	240	0	0	3580

Road No.	Road Name	Bound	Hour	PC	TAXI	LGV3	LGV4	LGV6	HGV7	HGV8	PLB	PV4	PV5	NFB6	NFB7	NFB8	FBSD	FBDD	MC	HGV9	NFB9	Total
105	Pak Tai Street	NB	**00:00 ~ 01:00**	40	20	0	10	10	0	0	0	0	0	0	0	0	0	0	10	0	0	90
			01:00 ~ 02:00	30	20	0	10	10	0	0	0	0	0	0	0	0	0	0	10	0	0	80
			02:00 ~ 03:00	20	10	0	10	10	0	0	0	0	0	0	0	0	0	0	10	0	0	60
			03:00 ~ 04:00	20	10	0	10	0	0	0	0	0	0	0	0	0	0	0	10	0	0	50
			04:00 ~ 05:00	20	10	0	10	0	0	0	0	0	0	0	0	0	0	0	10	0	0	50
			05:00 ~ 06:00	20	10	0	10	10	0	0	0	0	0	0	0	0	0	0	10	0	0	60
			06:00 ~ 07:00	40	20	0	10	10	0	0	0	0	0	0	0	0	0	0	10	0	0	90
			07:00 ~ 08:00	80	40	0	10	10	0	10	0	0	10	0	0	10	0	0	10	0	0	180
			08:00 ~ 09:00	90	50	0	10	10	0	10	0	0	10	0	0	10	0	0	10	0	0	200
			09:00 ~ 10:00	80	40	0	10	10	0	10	0	0	10	0	0	10	0	0	10	0	0	180
			10:00 ~ 11:00	80	40	0	10	10	0	10	0	0	10	0	0	10	0	0	10	0	0	180
			11:00 ~ 12:00	80	40	0	10	10	0	10	0	0	10	0	0	10	0	0	10	0	0	180
			12:00 ~ 13:00	80	40	0	10	10	0	10	0	0	10	0	0	10	0	0	10	0	0	180
			13:00 ~ 14:00	80	40	0	10	10	0	10	0	0	10	0	0	10	0	0	10	0	0	180
			14:00 ~ 15:00	80	40	0	10	10	0	10	0	0	10	0	0	10	0	0	10	0	0	180
			15:00 ~ 16:00	80	40	0	10	10	0	10	0	0	10	0	0	10	0	0	10	0	0	180
			16:00 ~ 17:00	90	50	0	10	10	0	10	0	0	10	0	0	10	0	0	10	0	0	200
			17:00 ~ 18:00	90	40	0	10	10	0	10	0	0	10	0	0	10	0	0	10	0	0	190
			18:00 ~ 19:00	90	50	0	10	10	0	10	0	0	10	0	0	10	0	0	10	0	0	200
			19:00 ~ 20:00	80	40	0	10	10	0	10	0	0	10	0	0	10	0	0	10	0	0	180
			20:00 ~ 21:00	70	40	0	10	10	0	10	0	0	10	0	0	10	0	0	10	0	0	170
			21:00 ~ 22:00	70	40	0	10	10	0	10	0	0	10	0	0	10	0	0	10	0	0	170
			22:00 ~ 23:00	70	40	0	10	10	0	10	0	0	10	0	0	10	0	0	10	0	0	170
			23:00 ~ 00:00	50	30	0	10	10	0	10	0	0	10	0	0	10	0	0	10	0	0	140
			Whole Day Total (veh)	1530	800	0	240	220	0	170	0	0	170	0	0	170	0	0	240	0	0	3540
106	Pak Tai Street	NB	**00:00 ~ 01:00**	70	40	0	10	10	0	10	0	0	10	0	0	0	0	0	10	0	0	160
			01:00 ~ 02:00	50	30	0	10	10	0	10	0	0	10	0	0	0	0	0	10	0	0	130
			02:00 ~ 03:00	30	20	0	10	10	0	0	0	0	10	0	0	0	0	0	10	0	0	90
			03:00 ~ 04:00	30	20	0	10	10	0	0	0	0	0	0	0	0	0	0	10	0	0	80
			04:00 ~ 05:00	30	20	0	10	10	0	0	0	0	0	0	0	0	0	0	10	0	0	80
			05:00 ~ 06:00	40	20	0	10	10	0	0	0	0	10	0	0	0	0	0	10	0	0	100
			06:00 ~ 07:00	70	40	0	10	10	0	10	0	0	10	0	0	0	0	0	10	0	0	160
			07:00 ~ 08:00	130	70	0	20	10	10	10	0	0	10	10	10	10	0	0	20	10	0	320
			08:00 ~ 09:00	160	80	0	30	10	10	10	0	0	10	10	10	10	0	0	20	10	0	370
			09:00 ~ 10:00	140	70	0	20	10	10	10	0	0	10	10	10	10	0	0	20	10	0	330
			10:00 ~ 11:00	140	70	0	20	10	10	10	0	0	10	10	10	10	0	0	20	10	0	330
			11:00 ~ 12:00	150	80	0	20	10	10	10	0	0	10	10	10	10	0	0	20	10	0	350
			12:00 ~ 13:00	100	50	0	20	10	10	10	0	0	10	10	0	10	0	0	10	0	0	240
			13:00 ~ 14:00	100	50	0	20	10	10	10	0	0	10	10	0	10	0	0	10	0	0	240
			14:00 ~ 15:00	100	50	0	20	10	10	10	0	0	10	10	0	10	0	0	10	0	0	240
			15:00 ~ 16:00	100	50	0	20	10	10	10	0	0	10	10	0	10	0	0	10	0	0	240
			16:00 ~ 17:00	100	60	0	20	10	10	10	0	0	10	10	0	10	0	0	10	0	0	250
			17:00 ~ 18:00	100	60	0	20	10	10	10	0	0	10	10	0	10	0	0	10	0	0	250
			18:00 ~ 19:00	110	60	0	20	10	10	10	0	0	10	10	0	10	0	0	20	0	0	270
			19:00 ~ 20:00	100	50	0	20	10	10	10	0	0	10	10	0	10	0	0	10	0	0	240
			20:00 ~ 21:00	80	40	0	20	10	10	10	0	0	10	10	0	10	0	0	10	0	0	210
			21:00 ~ 22:00	90	50	0	20	10	10	10	0	0	10	10	0	10	0	0	10	0	0	230
			22:00 ~ 23:00	80	40	0	20	10	10	10	0	0	10	10	0	10	0	0	10	0	0	210
			23:00 ~ 00:00	70	40	0	10	10	10	10	0	0	10	10	0	10	0	0	10	0	0	190
			Whole Day Total (veh)	2170	1160	0	410	240	170	200	0	0	220	170	50	170	0	0	300	50	0	5310
107	Ma Hang Chung Road	EB	**00:00 ~ 01:00**	30	20	0	10	10	0	0	0	0	0	0	0	0	0	0	10	0	0	80
			01:00 ~ 02:00	20	10	0	10	10	0	0	0	0	0	0	0	0	0	0	10	0	0	60
			02:00 ~ 03:00	20	10	0	10	10	0	0	0	0	0	0	0	0	0	0	10	0	0	60
			03:00 ~ 04:00	10	10	0	10	0	0	0	0	0	0	0	0	0	0	0	10	0	0	40
			04:00 ~ 05:00	10	10	0	10	0	0	0	0	0	0	0	0	0	0	0	10	0	0	40
			05:00 ~ 06:00	20	10	0	10	10	0	0	0	0	0	0	0	0	0	0	10	0	0	60
			06:00 ~ 07:00	30	20	0	10	10	0	0	0	0	0	0	0	0	0	0	10	0	0	80
			07:00 ~ 08:00	60	30	0	10	10	0	10	0	0	10	0	0	10	0	0	10	0	0	150
			08:00 ~ 09:00	70	40	0	10	10	0	10	0	0	10	0	0	10	0	0	10	0	0	170
			09:00 ~ 10:00	60	30	0	10	10	0	10	0	0	10	0	0	10	0	0	10	0	0	150
			10:00 ~ 11:00	60	30	0	10	10	0	10	0	0	10	0	0	10	0	0	10	0	0	150
			11:00 ~ 12:00	60	30	0	10	10	0	10	0	0	10	0	0	10	0	0	10	0	0	150
			12:00 ~ 13:00	20	10	0	10	10	0	0	0	0	0	0	0	0	0	0	10	0	0	60
			13:00 ~ 14:00	20	10	0	10	10	0	0	0	0	0	0	0	0	0	0	10	0	0	60
			14:00 ~ 15:00	20	10	0	10	10	0	0	0	0	0	0	0	0	0	0	10	0	0	60
			15:00 ~ 16:00	20	10	0	10	10	0	0	0	0	0	0	0	0	0	0	10	0	0	60
			16:00 ~ 17:00	20	10	0	10	10	0	0	0	0	0	0	0	0	0	0	10	0	0	60
			17:00 ~ 18:00	20	10	0	10	10	0	0	0	0	0	0	0	0	0	0	10	0	0	60
			18:00 ~ 19:00	20	10	0	10	10	0	0	0	0	0	0	0	0	0	0	10	0	0	60
			19:00 ~ 20:00	20	10	0	10	10	0	0	0	0	0	0	0	0	0	0	10	0	0	60
			20:00 ~ 21:00	20	10	0	10	10	0	0	0	0	0	0	0	0	0	0	10	0	0	60
			21:00 ~ 22:00	20	10	0	10	10	0	0	0	0	0	0	0	0	0	0	10	0	0	60
			22:00 ~ 23:00	20	10	0	10	10	0	0	0	0	0	0	0	0	0	0	10	0	0	60
			23:00 ~ 00:00	10	10	0	10	10	0	0	0	0	0	0	0	0	0	0	10	0	0	50
			Whole Day Total (veh)	680	370	0	240	220	0	50	0	0	50	0	0	50	0	0	240	0	0	1900
108	Ma Hang Chung Road	WB	**00:00 ~ 01:00**	70	40	0	10	10	0	10	0	0	10	0	0	0	0	0	10	10	0	170
			01:00 ~ 02:00	50	30	0	10	10	0	10	0	0	10	0	0	0	0	0	10	10	0	140
			02:00 ~ 03:00	30	20	0	10	10	0	0	0	0	10	0	0	0	0	0	10	10	0	100
			03:00 ~ 04:00	30	20	0	10	10	0	0	0	0	0	0	0	0	0	0	10	10	0	90
			04:00 ~ 05:00	30	20	0	10	10	0	0	0	0	0	0	0	0	0	0	10	10	0	90
			05:00 ~ 06:00	40	20	0	10	10	0	0	0	0	10	0	0	0	0	0	10	10	0	110
			06:00 ~ 07:00	70	40	0	10	10	0	10	10	0	10	0	0	0	0	0	10	10	0	180
			07:00 ~ 08:00	130	70	0	20	10	10	10	10	0	10	10	10	10	0	20	20	10	0	350
			08:00 ~ 09:00	160	80	0	30	10	10	10	10	0	10	10	10	10	0	10	20	10	0	390
			09:00 ~ 10:00	140	70	0	20	10	10	10	10	0	10	10	10	10	0	10	20	10	0	350
			10:00 ~ 11:00	140	70	0	20	10	10	10	10	0	10	10	10	10	0	10	20	10	0	350
			11:00 ~ 12:00	150	80	0	20	10	10	10	10	0	10	10	10	10	0	10	20	10	0	370
			12:00 ~ 13:00	110	60	0	20	10	10	10	10	0	10	10	0	10	0	10	20	0	0	290
			13:00 ~ 14:00	110	60	0	20	10	10	10	10	0	10	10	0	10	0	10	20	0	0	290
			14:00 ~ 15:00	120	60	0	20	10	10	10	10	0	10	10	0	10	0	10	20	0	0	300
			15:00 ~ 16:00	120	60	0	20	10	10	10	10	0	10	10	0	10	0	10	20	0	0	300
			16:00 ~ 17:00	120	60	0	20	10	10	10	10	0	10	10	0	10	0	10	20	0	0	300
			17:00 ~ 18:00	120	60	0	20	10	10	10	10	0	10	10	0	10	0	10	20	0	0	300
			18:00 ~ 19:00	130	70	0	20	10	10	10	10	0	10	10	0	10	0	10	20	0	0	320
			19:00 ~ 20:00	110	60	0	20	10	10	10	10	0	10	10	0	10	0	10	20	0	0	290
			20:00 ~ 21:00	100	50	0	10	10	10	10	10	0	10	10	0	10	0	10	10	0	0	250
			21:00 ~ 22:00	100	50	0	10	10	10	10	10	0	10	10	0	10	0	10	10	0	0	250
			22:00 ~ 23:00	90	50	0	10	10	10	10	10	0	10	10	0	10	0	10	10	0	0	240
			23:00 ~ 00:00	80	40	0	10	10	10	10	10	0	10	10	0	10	0	10	10	0	0	220
			Whole Day Total (veh)	2350	1240	0	380	240	170	200	180	0	220	170	50	170	0	250	370	50	0	6040

Road No.	Road Name	Bound	Hour	PC	TAXI	LGV3	LGV4	LGV6	HGV7	HGV8	PLB	PV4	PV5	NFB6	NFB7	NFB8	FBSD	FBDD	MC	HGV9	NFB9	Total
109	Ma Hang Chung Road	WB	**00:00 ~ 01:00**	30	20	0	10	10	0	0	0	0	0	0	0	0	0	0	10	0	0	80
			01:00 ~ 02:00	20	10	0	10	10	0	0	0	0	0	0	0	0	0	0	10	0	0	60
			02:00 ~ 03:00	10	10	0	10	0	0	0	0	0	0	0	0	0	0	0	10	0	0	40
			03:00 ~ 04:00	10	10	0	10	0	0	0	0	0	0	0	0	0	0	0	10	0	0	40
			04:00 ~ 05:00	10	10	0	10	0	0	0	0	0	0	0	0	0	0	0	10	0	0	40
			05:00 ~ 06:00	20	10	0	10	0	0	0	0	0	0	0	0	0	0	0	10	0	0	50
			06:00 ~ 07:00	30	20	0	10	10	0	0	0	0	0	0	0	0	0	0	10	0	0	80
			07:00 ~ 08:00	50	30	0	10	10	0	0	0	0	10	0	0	0	0	0	10	0	0	120
			08:00 ~ 09:00	60	30	0	10	10	0	0	0	0	10	0	0	0	0	0	10	0	0	130
			09:00 ~ 10:00	50	30	0	10	10	0	0	0	0	10	0	0	0	0	0	10	0	0	120
			10:00 ~ 11:00	50	30	0	10	10	0	0	0	0	10	0	0	0	0	0	10	0	0	120
			11:00 ~ 12:00	50	30	0	10	10	0	0	0	0	10	0	0	0	0	0	10	0	0	120
			12:00 ~ 13:00	70	40	0	10	10	0	10	0	0	10	0	0	10	0	0	10	0	0	170
			13:00 ~ 14:00	80	40	0	10	10	0	10	0	0	10	0	0	10	0	0	10	0	0	180
			14:00 ~ 15:00	80	40	0	10	10	0	10	0	0	10	0	0	10	0	0	10	0	0	180
			15:00 ~ 16:00	80	40	0	10	10	0	10	0	0	10	0	0	10	0	0	10	0	0	180
			16:00 ~ 17:00	80	40	0	10	10	0	10	0	0	10	0	0	10	0	0	10	0	0	180
			17:00 ~ 18:00	80	40	0	10	10	0	10	0	0	10	0	0	10	0	0	10	0	0	180
			18:00 ~ 19:00	80	40	0	10	10	0	10	0	0	10	0	0	10	0	0	10	0	0	180
			19:00 ~ 20:00	80	40	0	10	10	0	10	0	0	10	0	0	10	0	0	10	0	0	180
			20:00 ~ 21:00	60	30	0	10	10	0	10	0	0	10	0	0	10	0	0	10	0	0	150
			21:00 ~ 22:00	70	40	0	10	10	0	10	0	0	10	0	0	10	0	0	10	0	0	170
			22:00 ~ 23:00	60	30	0	10	10	0	10	0	0	10	0	0	10	0	0	10	0	0	150
			23:00 ~ 00:00	50	30	0	10	10	0	10	0	0	10	0	0	10	0	0	10	0	0	140
			Whole Day Total (veh)	1260	690	0	240	200	0	120	0	0	170	0	0	120	0	0	240	0	0	3040
110	Ma Hang Chung Road	WB	**00:00 ~ 01:00**	60	30	0	10	10	0	10	0	0	10	0	0	0	0	10	10	0	0	150
			01:00 ~ 02:00	40	20	0	10	10	0	10	0	0	10	0	0	0	0	10	10	0	0	120
			02:00 ~ 03:00	30	20	0	10	10	0	0	0	0	0	0	0	0	0	10	10	0	0	90
			03:00 ~ 04:00	30	20	0	10	10	0	0	0	0	0	0	0	0	0	10	10	0	0	90
			04:00 ~ 05:00	30	20	0	10	10	0	0	0	0	0	0	0	0	0	10	10	0	0	90
			05:00 ~ 06:00	30	20	0	10	10	0	0	0	0	0	0	0	0	0	10	10	0	0	90
			06:00 ~ 07:00	60	30	0	10	10	0	10	10	0	10	0	0	0	0	10	10	0	0	160
			07:00 ~ 08:00	120	60	0	20	10	10	10	10	0	10	10	10	10	0	20	20	10	0	330
			08:00 ~ 09:00	150	80	0	30	10	10	10	10	0	10	10	10	10	0	10	20	10	0	380
			09:00 ~ 10:00	130	70	0	20	10	10	10	10	0	10	10	10	10	0	10	20	10	0	340
			10:00 ~ 11:00	130	70	0	20	10	10	10	10	0	10	10	10	10	0	10	20	10	0	340
			11:00 ~ 12:00	140	70	0	20	10	10	10	10	0	10	10	10	10	0	10	20	10	0	350
			12:00 ~ 13:00	150	80	0	20	10	10	10	10	0	10	10	10	10	0	10	20	0	0	360
			13:00 ~ 14:00	150	80	0	20	10	10	10	10	0	10	10	10	10	0	10	20	0	0	360
			14:00 ~ 15:00	150	80	0	20	10	10	10	10	0	10	10	10	10	0	10	20	0	0	360
			15:00 ~ 16:00	150	80	0	20	10	10	10	10	0	10	10	10	10	0	10	20	0	0	360
			16:00 ~ 17:00	160	80	0	20	10	10	10	10	0	10	10	10	10	0	10	20	0	0	370
			17:00 ~ 18:00	160	80	0	20	10	10	10	10	0	10	10	10	10	0	10	20	0	0	370
			18:00 ~ 19:00	170	90	0	20	10	10	10	10	0	10	10	10	10	0	10	20	0	0	390
			19:00 ~ 20:00	150	80	0	20	10	10	10	10	0	10	10	10	10	0	10	20	0	0	360
			20:00 ~ 21:00	130	70	0	20	10	10	10	10	0	10	10	10	10	0	10	20	0	0	330
			21:00 ~ 22:00	130	70	0	20	10	10	10	10	0	10	10	10	10	0	10	20	0	0	330
			22:00 ~ 23:00	120	60	0	20	10	10	10	10	0	10	10	10	10	0	10	20	0	0	310
			23:00 ~ 00:00	100	50	0	10	10	10	10	10	0	10	10	10	10	0	10	10	0	0	260
			Whole Day Total (veh)	2670	1410	0	410	240	170	200	180	0	200	170	170	170	0	250	400	50	0	6690
111	Sheung Heung Road	EB	**00:00 ~ 01:00**	60	30	0	20	10	10	10	10	0	10	0	0	0	0	30	10	0	0	200
			01:00 ~ 02:00	40	20	0	20	10	10	10	0	0	10	0	0	0	0	10	10	0	0	140
			02:00 ~ 03:00	30	20	0	10	10	10	10	0	0	0	0	0	0	0	10	10	0	0	110
			03:00 ~ 04:00	20	10	0	10	10	0	10	0	0	0	0	0	0	0	10	10	0	0	80
			04:00 ~ 05:00	20	10	0	10	10	0	10	0	0	0	0	0	0	0	10	10	0	0	80
			05:00 ~ 06:00	30	20	0	10	10	10	10	10	0	0	0	0	0	0	30	10	0	0	140
			06:00 ~ 07:00	60	30	0	20	10	10	10	20	0	10	0	0	0	0	70	10	0	0	250
			07:00 ~ 08:00	110	60	10	40	20	10	10	30	0	10	10	0	10	0	90	20	10	0	440
			08:00 ~ 09:00	130	70	10	50	20	10	10	30	0	10	10	0	10	0	70	20	10	0	460
			09:00 ~ 10:00	120	60	10	50	20	10	10	20	0	10	10	0	10	0	60	20	10	0	420
			10:00 ~ 11:00	110	60	10	50	20	10	10	20	0	10	10	0	10	0	60	20	10	0	410
			11:00 ~ 12:00	120	60	10	50	20	10	10	20	0	10	10	0	10	0	60	20	10	0	420
			12:00 ~ 13:00	60	40	0	30	10	10	10	30	0	10	0	0	10	0	80	10	10	0	310
			13:00 ~ 14:00	70	40	0	30	10	10	10	30	0	10	0	0	10	0	80	10	10	0	320
			14:00 ~ 15:00	70	40	0	30	10	10	10	30	0	10	0	0	10	0	80	10	10	0	320
			15:00 ~ 16:00	70	40	0	30	10	10	10	30	0	10	0	0	10	0	80	10	10	0	320
			16:00 ~ 17:00	70	40	0	30	10	10	10	30	0	10	0	0	10	0	80	10	10	0	320
			17:00 ~ 18:00	70	40	0	30	10	10	10	30	0	10	0	0	10	0	80	10	10	0	320
			18:00 ~ 19:00	70	40	0	30	10	10	10	30	0	10	0	0	10	0	90	10	10	0	330
			19:00 ~ 20:00	70	40	0	30	10	10	10	30	0	10	0	0	10	0	70	10	10	0	310
			20:00 ~ 21:00	60	30	0	30	10	10	10	20	0	10	0	0	10	0	70	10	10	0	280
			21:00 ~ 22:00	60	30	0	30	10	10	10	20	0	10	0	0	10	0	60	10	10	0	270
			22:00 ~ 23:00	50	30	0	20	10	10	10	20	0	10	0	0	10	0	60	10	10	0	250
			23:00 ~ 00:00	40	20	0	20	10	10	10	20	0	10	0	0	10	0	50	10	10	0	220
			Whole Day Total (veh)	1610	880	50	680	290	220	240	480	0	200	50	0	170	0	1390	290	170	0	6720
112	Sheung Heung Road	WB	**00:00 ~ 01:00**	20	10	0	10	10	0	0	0	0	0	0	0	0	0	0	10	0	0	60
			01:00 ~ 02:00	10	10	0	10	10	0	0	0	0	0	0	0	0	0	0	10	0	0	50
			02:00 ~ 03:00	10	10	0	10	0	0	0	0	0	0	0	0	0	0	0	10	0	0	40
			03:00 ~ 04:00	10	10	0	10	0	0	0	0	0	0	0	0	0	0	0	10	0	0	40
			04:00 ~ 05:00	10	10	0	10	0	0	0	0	0	0	0	0	0	0	0	10	0	0	40
			05:00 ~ 06:00	10	10	0	10	0	0	0	0	0	0	0	0	0	0	0	10	0	0	40
			06:00 ~ 07:00	20	10	0	10	10	0	0	0	0	0	0	0	0	0	0	10	0	0	60
			07:00 ~ 08:00	30	20	0	10	10	0	10	0	0	10	0	0	0	0	0	10	0	0	100
			08:00 ~ 09:00	40	20	0	10	10	0	10	0	0	10	0	0	0	0	0	10	0	0	110
			09:00 ~ 10:00	30	20	0	10	10	0	10	0	0	10	0	0	0	0	0	10	0	0	100
			10:00 ~ 11:00	30	20	0	10	10	0	10	0	0	10	0	0	0	0	0	10	0	0	100
			11:00 ~ 12:00	30	20	0	10	10	0	10	0	0	10	0	0	0	0	0	10	0	0	100
			12:00 ~ 13:00	30	10	0	10	10	0	10	0	0	0	0	0	0	0	0	10	0	0	80
			13:00 ~ 14:00	30	20	0	10	10	0	10	0	0	0	0	0	0	0	0	10	0	0	90
			14:00 ~ 15:00	30	20	0	10	10	0	10	0	0	0	0	0	0	0	0	10	0	0	90
			15:00 ~ 16:00	30	20	0	10	10	0	10	0	0	0	0	0	0	0	0	10	0	0	90
			16:00 ~ 17:00	30	20	0	10	10	0	10	0	0	0	0	0	0	0	0	10	0	0	90
			17:00 ~ 18:00	30	20	0	10	10	0	10	0	0	0	0	0	0	0	0	10	0	0	90
			18:00 ~ 19:00	30	20	0	10	10	0	10	0	0	0	0	0	0	0	0	10	0	0	90
			19:00 ~ 20:00	30	20	0	10	10	0	10	0	0	0	0	0	0	0	0	10	0	0	90
			20:00 ~ 21:00	20	10	0	10	10	0	10	0	0	0	0	0	0	0	0	10	0	0	70
			21:00 ~ 22:00	20	10	0	10	10	0	10	0	0	0	0	0	0	0	0	10	0	0	70
			22:00 ~ 23:00	20	10	0	10	10	0	10	0	0	0	0	0	0	0	0	10	0	0	70
			23:00 ~ 00:00	20	10	0	10	10	0	10	0	0	0	0	0	0	0	0	10	0	0	70
			Whole Day Total (veh)	570	360	0	240	200	0	170	0	0	50	0	0	0	0	0	240	0	0	1830

Road No.	Road Name	Bound	Hour	PC	TAXI	LGV3	LGV4	LGV6	HGV7	HGV8	PLB	PV4	PV5	NFB6	NFB7	NFB8	FBSD	FBDD	MC	HGV9	NFB9	Total
113	San Shan Road	EB	**00:00 ~ 01:00**	20	10	0	10	10	0	0	0	0	0	0	0	0	0	0	10	0	0	60
			01:00 ~ 02:00	10	10	0	10	10	0	0	0	0	0	0	0	0	0	0	10	0	0	50
			02:00 ~ 03:00	10	10	0	10	0	0	0	0	0	0	0	0	0	0	0	10	0	0	40
			03:00 ~ 04:00	10	10	0	10	0	0	0	0	0	0	0	0	0	0	0	10	0	0	40
			04:00 ~ 05:00	10	10	0	10	0	0	0	0	0	0	0	0	0	0	0	10	0	0	40
			05:00 ~ 06:00	10	10	0	10	0	0	0	0	0	0	0	0	0	0	0	10	0	0	40
			06:00 ~ 07:00	20	10	0	10	10	0	0	0	0	0	0	0	0	0	0	10	0	0	60
			07:00 ~ 08:00	30	20	0	10	10	0	10	0	0	10	0	0	0	0	0	10	0	0	100
			08:00 ~ 09:00	40	20	0	10	10	0	10	0	0	10	0	0	0	0	0	10	0	0	110
			09:00 ~ 10:00	30	20	0	10	10	0	10	0	0	10	0	0	0	0	0	10	0	0	100
			10:00 ~ 11:00	30	20	0	10	10	0	10	0	0	10	0	0	0	0	0	10	0	0	100
			11:00 ~ 12:00	30	20	0	10	10	0	10	0	0	10	0	0	0	0	0	10	0	0	100
			12:00 ~ 13:00	20	10	0	10	10	0	0	0	0	0	0	0	0	0	0	10	0	0	60
			13:00 ~ 14:00	20	10	0	10	10	0	0	0	0	0	0	0	0	0	0	10	0	0	60
			14:00 ~ 15:00	20	10	0	10	10	0	0	0	0	0	0	0	0	0	0	10	0	0	60
			15:00 ~ 16:00	20	10	0	10	10	0	0	0	0	0	0	0	0	0	0	10	0	0	60
			16:00 ~ 17:00	20	10	0	10	10	0	0	0	0	0	0	0	0	0	0	10	0	0	60
			17:00 ~ 18:00	20	10	0	10	10	0	0	0	0	0	0	0	0	0	0	10	0	0	60
			18:00 ~ 19:00	20	10	0	10	10	0	0	0	0	0	0	0	0	0	0	10	0	0	60
			19:00 ~ 20:00	20	10	0	10	10	0	0	0	0	0	0	0	0	0	0	10	0	0	60
			20:00 ~ 21:00	10	10	0	10	10	0	0	0	0	0	0	0	0	0	0	10	0	0	50
			21:00 ~ 22:00	10	10	0	10	10	0	0	0	0	0	0	0	0	0	0	10	0	0	50
			22:00 ~ 23:00	10	10	0	10	10	0	0	0	0	0	0	0	0	0	0	10	0	0	50
			23:00 ~ 00:00	10	10	0	10	10	0	0	0	0	0	0	0	0	0	0	10	0	0	50
			Whole Day Total (veh)	450	290	0	240	200	0	50	0	0	50	0	0	0	0	0	240	0	0	1520
114	Gillies Avenue North	SB	**00:00 ~ 01:00**	40	20	0	10	10	0	10	0	0	0	0	0	0	0	10	10	0	0	110
			01:00 ~ 02:00	30	20	0	10	10	0	10	0	0	0	0	0	0	0	10	10	0	0	100
			02:00 ~ 03:00	20	10	0	10	10	0	0	0	0	0	0	0	0	0	10	10	0	0	70
			03:00 ~ 04:00	20	10	0	10	10	0	0	0	0	0	0	0	0	0	10	10	0	0	70
			04:00 ~ 05:00	20	10	0	10	10	0	0	0	0	0	0	0	0	0	10	10	0	0	70
			05:00 ~ 06:00	20	10	0	10	10	0	0	0	0	0	0	0	0	0	10	10	0	0	70
			06:00 ~ 07:00	40	20	0	10	10	0	10	10	0	0	0	0	0	0	10	10	0	0	120
			07:00 ~ 08:00	70	40	0	20	10	10	10	10	0	10	0	0	10	0	10	10	10	0	220
			08:00 ~ 09:00	90	50	0	30	10	10	10	10	0	10	0	0	10	0	10	10	10	0	260
			09:00 ~ 10:00	80	40	0	30	10	10	10	10	0	10	0	0	10	0	10	10	10	0	240
			10:00 ~ 11:00	80	40	0	20	10	10	10	10	0	10	0	0	10	0	10	10	10	0	230
			11:00 ~ 12:00	80	40	0	30	10	10	10	10	0	10	0	0	10	0	10	10	10	0	240
			12:00 ~ 13:00	50	30	0	10	10	0	10	10	0	10	0	0	0	0	10	10	0	0	150
			13:00 ~ 14:00	50	30	0	10	10	0	10	10	0	10	0	0	0	0	10	10	0	0	150
			14:00 ~ 15:00	50	30	0	10	10	0	10	10	0	10	0	0	0	0	10	10	0	0	150
			15:00 ~ 16:00	50	30	0	10	10	0	10	10	0	10	0	0	0	0	10	10	0	0	150
			16:00 ~ 17:00	50	30	0	10	10	0	10	10	0	10	0	0	0	0	10	10	0	0	150
			17:00 ~ 18:00	50	30	0	10	10	0	10	10	0	10	0	0	0	0	10	10	0	0	150
			18:00 ~ 19:00	60	30	0	10	10	0	10	10	0	10	0	0	0	0	10	10	0	0	160
			19:00 ~ 20:00	50	30	0	10	10	0	10	10	0	10	0	0	0	0	10	10	0	0	150
			20:00 ~ 21:00	40	20	0	10	10	0	10	10	0	10	0	0	0	0	10	10	0	0	130
			21:00 ~ 22:00	50	30	0	10	10	0	10	10	0	10	0	0	0	0	10	10	0	0	150
			22:00 ~ 23:00	40	20	0	10	10	0	10	10	0	10	0	0	0	0	10	10	0	0	130
			23:00 ~ 00:00	40	20	0	10	10	0	10	10	0	10	0	0	0	0	10	10	0	0	130
			Whole Day Total (veh)	1170	640	0	320	240	50	200	180	0	170	0	0	50	0	240	240	50	0	3550
115	Pak Kung Street	EB	**00:00 ~ 01:00**	10	10	0	10	10	0	0	0	0	0	0	0	0	0	0	0	0	0	40
			01:00 ~ 02:00	10	10	0	10	10	0	0	0	0	0	0	0	0	0	0	0	0	0	40
			02:00 ~ 03:00	10	10	0	10	0	0	0	0	0	0	0	0	0	0	0	0	0	0	30
			03:00 ~ 04:00	10	10	0	10	0	0	0	0	0	0	0	0	0	0	0	0	0	0	30
			04:00 ~ 05:00	10	10	0	10	0	0	0	0	0	0	0	0	0	0	0	0	0	0	30
			05:00 ~ 06:00	10	10	0	10	0	0	0	0	0	0	0	0	0	0	0	0	0	0	30
			06:00 ~ 07:00	10	10	0	10	10	0	0	0	0	0	0	0	0	0	0	0	0	0	40
			07:00 ~ 08:00	10	10	0	10	10	0	10	0	0	0	0	0	0	0	0	10	0	0	60
			08:00 ~ 09:00	10	10	0	10	10	0	10	0	0	0	0	0	0	0	0	10	0	0	60
			09:00 ~ 10:00	10	10	0	10	10	0	10	0	0	0	0	0	0	0	0	10	0	0	60
			10:00 ~ 11:00	10	10	0	10	10	0	10	0	0	0	0	0	0	0	0	10	0	0	60
			11:00 ~ 12:00	10	10	0	10	10	0	10	0	0	0	0	0	0	0	0	10	0	0	60
			12:00 ~ 13:00	20	10	0	10	10	0	0	0	0	0	0	0	0	0	0	10	0	0	60
			13:00 ~ 14:00	20	10	0	10	10	0	0	0	0	0	0	0	0	0	0	10	0	0	60
			14:00 ~ 15:00	20	10	0	10	10	0	0	0	0	0	0	0	0	0	0	10	0	0	60
			15:00 ~ 16:00	20	10	0	10	10	0	0	0	0	0	0	0	0	0	0	10	0	0	60
			16:00 ~ 17:00	20	10	0	10	10	0	0	0	0	0	0	0	0	0	0	10	0	0	60
			17:00 ~ 18:00	20	10	0	10	10	0	0	0	0	0	0	0	0	0	0	10	0	0	60
			18:00 ~ 19:00	20	10	0	10	10	0	0	0	0	0	0	0	0	0	0	10	0	0	60
			19:00 ~ 20:00	20	10	0	10	10	0	0	0	0	0	0	0	0	0	0	10	0	0	60
			20:00 ~ 21:00	20	10	0	10	10	0	0	0	0	0	0	0	0	0	0	10	0	0	60
			21:00 ~ 22:00	20	10	0	10	10	0	0	0	0	0	0	0	0	0	0	10	0	0	60
			22:00 ~ 23:00	20	10	0	10	10	0	0	0	0	0	0	0	0	0	0	10	0	0	60
			23:00 ~ 00:00	20	10	0	10	10	0	0	0	0	0	0	0	0	0	0	10	0	0	60
			Whole Day Total (veh)	360	240	0	240	200	0	50	0	0	0	0	0	0	0	0	170	0	0	1260
116	Pak Kung Street	WB	**00:00 ~ 01:00**	120	60	0	40	20	10	10	0	0	10	10	0	10	0	0	20	10	0	320
			01:00 ~ 02:00	80	40	0	30	10	10	10	0	0	10	10	0	10	0	0	10	10	0	230
			02:00 ~ 03:00	60	30	0	20	10	10	10	0	0	10	0	0	0	0	0	10	0	0	160
			03:00 ~ 04:00	50	30	0	20	10	10	10	0	0	10	0	0	0	0	0	10	0	0	150
			04:00 ~ 05:00	50	30	0	20	10	10	10	0	0	10	0	0	0	0	0	10	0	0	150
			05:00 ~ 06:00	60	30	0	20	10	10	10	0	0	10	0	0	0	0	0	10	0	0	160
			06:00 ~ 07:00	120	60	0	40	20	10	10	0	0	10	10	0	10	0	0	20	10	0	320
			07:00 ~ 08:00	240	120	10	70	30	10	10	0	10	10	10	10	10	0	0	30	10	0	580
			08:00 ~ 09:00	300	150	10	90	30	10	10	0	10	10	10	10	10	0	0	40	10	0	700
			09:00 ~ 10:00	260	140	10	80	30	10	10	0	10	10	10	10	10	0	0	30	10	0	630
			10:00 ~ 11:00	260	130	10	80	30	10	10	0	10	10	10	10	10	0	0	30	10	0	620
			11:00 ~ 12:00	270	140	10	80	30	10	10	0	10	10	10	10	10	0	0	30	10	0	640
			12:00 ~ 13:00	170	90	0	40	20	10	10	0	0	10	10	10	10	0	0	20	10	0	410
			13:00 ~ 14:00	180	90	0	40	20	10	10	0	0	10	10	10	10	0	0	20	10	0	420
			14:00 ~ 15:00	180	90	0	40	20	10	10	0	0	10	10	10	10	0	0	20	10	0	420
			15:00 ~ 16:00	180	90	0	40	20	10	10	0	0	10	10	10	10	0	0	20	10	0	420
			16:00 ~ 17:00	190	100	0	40	20	10	10	0	0	10	10	10	10	0	0	20	10	0	440
			17:00 ~ 18:00	190	100	0	40	20	10	10	0	0	10	10	10	10	0	0	20	10	0	440
			18:00 ~ 19:00	200	100	0	50	20	10	10	0	0	10	10	10	10	0	0	30	10	0	470
			19:00 ~ 20:00	180	90	0	40	20	10	10	0	0	10	10	10	10	0	0	20	10	0	420
			20:00 ~ 21:00	150	80	0	40	20	10	10	0	0	10	10	10	10	0	0	20	10	0	380
			21:00 ~ 22:00	150	80	0	40	20	10	10	0	0	10	10	10	10	0	0	20	10	0	380
			22:00 ~ 23:00	140	70	0	30	20	10	10	0	0	10	10	10	10	0	0	20	10	0	350
			23:00 ~ 00:00	120	60	0	30	10	10	10	0	0	10	10	10	10	0	0	20	10	0	310
			Whole Day Total (veh)	3900	2000	50	1060	470	240	240	0	50	240	200	170	200	0	0	500	200	0	9520

Road No.	Road Name	Bound	Hour	PC	TAXI	LGV3	LGV4	LGV6	HGV7	HGV8	PLB	PV4	PV5	NFB6	NFB7	NFB8	FBSD	FBDD	MC	HGV9	NFB9	Total
117	Gillies Avenue North	NB	**00:00 ~ 01:00**	10	10	0	10	10	0	0	0	0	0	0	0	0	0	0	10	0	0	50
			01:00 ~ 02:00	10	10	0	10	10	0	0	0	0	0	0	0	0	0	0	10	0	0	50
			02:00 ~ 03:00	10	10	0	10	0	0	0	0	0	0	0	0	0	0	0	0	0	0	30
			03:00 ~ 04:00	10	10	0	10	0	0	0	0	0	0	0	0	0	0	0	0	0	0	30
			04:00 ~ 05:00	10	10	0	10	0	0	0	0	0	0	0	0	0	0	0	0	0	0	30
			05:00 ~ 06:00	10	10	0	10	0	0	0	0	0	0	0	0	0	0	0	0	0	0	30
			06:00 ~ 07:00	10	10	0	10	10	0	0	0	0	0	0	0	0	0	0	10	0	0	50
			07:00 ~ 08:00	20	10	0	10	10	0	10	0	0	0	0	0	0	0	0	10	0	0	70
			08:00 ~ 09:00	20	10	0	10	10	0	10	0	0	0	0	0	0	0	0	10	0	0	70
			09:00 ~ 10:00	20	10	0	10	10	0	10	0	0	0	0	0	0	0	0	10	0	0	70
			10:00 ~ 11:00	20	10	0	10	10	0	10	0	0	0	0	0	0	0	0	10	0	0	70
			11:00 ~ 12:00	20	10	0	10	10	0	10	0	0	0	0	0	0	0	0	10	0	0	70
			12:00 ~ 13:00	40	20	0	10	10	0	10	0	0	10	0	0	0	0	0	10	0	0	110
			13:00 ~ 14:00	40	20	0	10	10	0	10	0	0	10	0	0	0	0	0	10	0	0	110
			14:00 ~ 15:00	40	20	0	10	10	0	10	0	0	10	0	0	0	0	0	10	0	0	110
			15:00 ~ 16:00	40	20	0	10	10	0	10	0	0	10	0	0	0	0	0	10	0	0	110
			16:00 ~ 17:00	50	30	0	10	10	0	10	0	0	10	0	0	0	0	0	10	0	0	130
			17:00 ~ 18:00	40	30	0	10	10	0	10	0	0	10	0	0	0	0	0	10	0	0	120
			18:00 ~ 19:00	50	30	0	10	10	0	10	0	0	10	0	0	0	0	0	10	0	0	130
			19:00 ~ 20:00	40	20	0	10	10	0	10	0	0	10	0	0	0	0	0	10	0	0	110
			20:00 ~ 21:00	40	20	0	10	10	0	10	0	0	10	0	0	0	0	0	10	0	0	110
			21:00 ~ 22:00	40	20	0	10	10	0	10	0	0	10	0	0	0	0	0	10	0	0	110
			22:00 ~ 23:00	40	20	0	10	10	0	10	0	0	10	0	0	0	0	0	10	0	0	110
			23:00 ~ 00:00	30	20	0	10	10	0	10	0	0	10	0	0	0	0	0	10	0	0	100
			Whole Day Total (veh)	660	390	0	240	200	0	170	0	0	120	0	0	0	0	0	200	0	0	1980
118	Gillies Avenue North	SB	**00:00 ~ 01:00**	90	50	0	30	10	10	10	0	0	10	0	0	10	0	10	10	10	0	250
			01:00 ~ 02:00	60	30	0	20	10	10	10	0	0	10	0	0	10	0	10	10	10	0	190
			02:00 ~ 03:00	50	30	0	20	10	10	10	0	0	10	0	0	0	0	10	10	0	0	160
			03:00 ~ 04:00	40	20	0	10	10	0	10	0	0	10	0	0	0	0	10	10	0	0	120
			04:00 ~ 05:00	40	20	0	10	10	0	10	0	0	10	0	0	0	0	10	10	0	0	120
			05:00 ~ 06:00	50	30	0	20	10	10	10	0	0	10	0	0	0	0	10	10	0	0	160
			06:00 ~ 07:00	90	50	0	30	10	10	10	10	0	10	0	0	10	0	10	10	10	0	260
			07:00 ~ 08:00	190	100	10	50	20	10	10	10	0	10	10	10	10	0	10	20	10	0	480
			08:00 ~ 09:00	230	120	10	70	30	10	10	10	0	10	10	10	10	0	10	30	10	0	580
			09:00 ~ 10:00	200	110	10	60	20	10	10	10	0	10	10	10	10	0	10	30	10	0	520
			10:00 ~ 11:00	200	100	10	60	20	10	10	10	0	10	10	10	10	0	10	30	10	0	510
			11:00 ~ 12:00	210	110	10	60	20	10	10	10	0	10	10	10	10	0	10	30	10	0	530
			12:00 ~ 13:00	140	70	0	20	10	10	10	10	0	10	10	10	10	0	10	20	10	0	350
			13:00 ~ 14:00	140	70	0	30	10	10	10	10	0	10	10	10	10	0	10	20	10	0	360
			14:00 ~ 15:00	150	80	0	30	10	10	10	10	0	10	10	10	10	0	10	20	10	0	380
			15:00 ~ 16:00	150	80	0	30	10	10	10	10	0	10	10	10	10	0	10	20	10	0	380
			16:00 ~ 17:00	150	80	0	30	10	10	10	10	0	10	10	10	10	0	10	20	10	0	380
			17:00 ~ 18:00	150	80	0	30	10	10	10	10	0	10	10	10	10	0	10	20	10	0	380
			18:00 ~ 19:00	160	80	0	30	10	10	10	10	0	10	10	10	10	0	10	20	10	0	390
			19:00 ~ 20:00	140	70	0	30	10	10	10	10	0	10	10	10	10	0	10	20	10	0	360
			20:00 ~ 21:00	120	60	0	20	10	10	10	10	0	10	10	10	10	0	10	20	10	0	320
			21:00 ~ 22:00	130	70	0	20	10	10	10	10	0	10	10	10	10	0	10	20	10	0	340
			22:00 ~ 23:00	120	60	0	20	10	10	10	10	0	10	10	10	10	0	10	20	10	0	320
			23:00 ~ 00:00	100	50	0	20	10	10	10	10	0	10	10	10	10	0	10	10	10	0	280
			Whole Day Total (veh)	3100	1620	50	750	300	220	240	180	0	240	170	170	200	0	240	440	200	0	8120
119	Gillies Avenue North	NB	**00:00 ~ 01:00**	10	10	0	10	10	0	0	0	0	0	0	0	0	0	0	10	0	0	50
			01:00 ~ 02:00	10	10	0	10	10	0	0	0	0	0	0	0	0	0	0	10	0	0	50
			02:00 ~ 03:00	10	10	0	10	10	0	0	0	0	0	0	0	0	0	0	0	0	0	40
			03:00 ~ 04:00	10	10	0	10	0	0	0	0	0	0	0	0	0	0	0	0	0	0	30
			04:00 ~ 05:00	10	10	0	10	0	0	0	0	0	0	0	0	0	0	0	0	0	0	30
			05:00 ~ 06:00	10	10	0	10	10	0	0	0	0	0	0	0	0	0	0	0	0	0	40
			06:00 ~ 07:00	10	10	0	10	10	0	0	0	0	0	0	0	0	0	0	10	0	0	50
			07:00 ~ 08:00	20	10	0	10	10	0	10	0	0	0	0	0	0	0	0	10	0	0	70
			08:00 ~ 09:00	20	10	0	10	10	0	10	0	0	0	0	0	0	0	0	10	0	0	70
			09:00 ~ 10:00	20	10	0	10	10	0	10	0	0	0	0	0	0	0	0	10	0	0	70
			10:00 ~ 11:00	20	10	0	10	10	0	10	0	0	0	0	0	0	0	0	10	0	0	70
			11:00 ~ 12:00	20	10	0	10	10	0	10	0	0	0	0	0	0	0	0	10	0	0	70
			12:00 ~ 13:00	40	20	0	10	10	0	10	0	0	10	0	0	0	0	0	10	0	0	110
			13:00 ~ 14:00	40	20	0	10	10	0	10	0	0	10	0	0	0	0	0	10	0	0	110
			14:00 ~ 15:00	40	20	0	10	10	0	10	0	0	10	0	0	0	0	0	10	0	0	110
			15:00 ~ 16:00	40	20	0	10	10	0	10	0	0	10	0	0	0	0	0	10	0	0	110
			16:00 ~ 17:00	50	30	0	10	10	0	10	0	0	10	0	0	0	0	0	10	0	0	130
			17:00 ~ 18:00	50	30	0	10	10	0	10	0	0	10	0	0	0	0	0	10	0	0	130
			18:00 ~ 19:00	50	30	0	10	10	0	10	0	0	10	0	0	0	0	0	10	0	0	130
			19:00 ~ 20:00	40	20	0	10	10	0	10	0	0	10	0	0	0	0	0	10	0	0	110
			20:00 ~ 21:00	40	20	0	10	10	0	10	0	0	10	0	0	0	0	0	10	0	0	110
			21:00 ~ 22:00	40	20	0	10	10	0	10	0	0	10	0	0	0	0	0	10	0	0	110
			22:00 ~ 23:00	40	20	0	10	10	0	10	0	0	10	0	0	0	0	0	10	0	0	110
			23:00 ~ 00:00	30	20	0	10	10	0	10	0	0	10	0	0	0	0	0	10	0	0	100
			Whole Day Total (veh)	670	390	0	240	220	0	170	0	0	120	0	0	0	0	0	200	0	0	2010
120	Gillies Avenue North	SB	**00:00 ~ 01:00**	120	60	0	50	20	10	10	0	0	10	10	0	10	0	10	20	10	0	340
			01:00 ~ 02:00	80	40	0	30	10	10	10	0	0	10	10	0	10	0	10	10	10	0	240
			02:00 ~ 03:00	60	30	0	20	10	10	10	0	0	10	0	0	0	0	10	10	10	0	180
			03:00 ~ 04:00	50	30	0	20	10	10	10	0	0	10	0	0	0	0	10	10	0	0	160
			04:00 ~ 05:00	50	30	0	20	10	10	10	0	0	10	0	0	0	0	10	10	0	0	160
			05:00 ~ 06:00	60	30	0	30	10	10	10	0	0	10	0	0	0	0	10	10	10	0	190
			06:00 ~ 07:00	120	60	0	50	20	10	10	10	0	10	10	0	10	0	10	20	10	0	350
			07:00 ~ 08:00	240	130	10	90	40	10	10	10	10	10	10	10	10	0	10	30	10	0	640
			08:00 ~ 09:00	300	160	10	110	40	10	20	10	10	10	10	10	10	0	10	40	10	0	770
			09:00 ~ 10:00	270	140	10	100	40	10	10	10	10	10	10	10	10	0	10	30	10	0	690
			10:00 ~ 11:00	260	130	10	100	40	10	10	10	10	10	10	10	10	0	10	30	10	0	670
			11:00 ~ 12:00	270	140	10	100	40	10	10	10	10	10	10	10	10	0	10	30	10	0	690
			12:00 ~ 13:00	250	130	10	50	20	10	10	10	10	10	10	10	10	0	10	30	10	0	590
			13:00 ~ 14:00	250	130	10	50	20	10	10	10	10	10	10	10	10	0	10	30	10	0	590
			14:00 ~ 15:00	260	130	10	50	20	10	10	10	10	10	10	10	10	0	10	30	10	0	600
			15:00 ~ 16:00	260	130	10	50	20	10	10	10	10	10	10	10	10	0	10	30	10	0	600
			16:00 ~ 17:00	270	140	10	50	20	10	10	10	10	10	10	10	10	0	10	30	10	0	620
			17:00 ~ 18:00	270	140	10	50	20	10	10	10	10	10	10	10	10	0	10	30	10	0	620
			18:00 ~ 19:00	280	150	10	50	20	10	10	10	10	10	10	10	10	0	10	30	10	0	640
			19:00 ~ 20:00	250	130	10	50	20	10	10	10	10	10	10	10	10	0	10	30	10	0	590
			20:00 ~ 21:00	210	110	10	40	20	10	10	10	10	10	10	10	10	0	10	30	10	0	520
			21:00 ~ 22:00	220	110	10	40	20	10	10	10	10	10	10	10	10	0	10	30	10	0	530
			22:00 ~ 23:00	200	110	10	40	20	10	10	10	10	10	10	10	10	0	10	30	10	0	510
			23:00 ~ 00:00	170	90	10	30	10	10	10	10	10	10	10	10	10	0	10	20	10	0	430
			Whole Day Total (veh)	4770	2480	170	1270	520	240	250	180	170	240	200	170	200	0	240	600	220	0	11920

Road No.	Road Name	Bound	Hour	PC	TAXI	LGV3	LGV4	LGV6	HGV7	HGV8	PLB	PV4	PV5	NFB6	NFB7	NFB8	FBSD	FBDD	MC	HGV9	NFB9	Total
121	Gillies Avenue North	WB	**00:00 ~ 01:00**	40	20	0	10	10	0	0	10	0	0	0	0	0	0	20	10	0	0	120
			01:00 ~ 02:00	30	10	0	10	10	0	0	0	0	0	0	0	0	0	10	10	0	0	80
			02:00 ~ 03:00	20	10	0	10	10	0	0	0	0	0	0	0	0	0	10	10	0	0	70
			03:00 ~ 04:00	20	10	0	10	10	0	0	0	0	0	0	0	0	0	10	10	0	0	70
			04:00 ~ 05:00	20	10	0	10	10	0	0	0	0	0	0	0	0	0	10	10	0	0	70
			05:00 ~ 06:00	20	10	0	10	10	0	0	10	0	0	0	0	0	0	30	10	0	0	100
			06:00 ~ 07:00	40	20	0	10	10	0	0	20	0	0	0	0	0	0	60	10	0	0	170
			07:00 ~ 08:00	70	40	0	10	10	10	10	20	0	10	0	0	10	0	70	10	0	0	270
			08:00 ~ 09:00	80	40	0	20	10	10	10	20	0	10	0	0	10	0	60	10	0	0	280
			09:00 ~ 10:00	70	40	0	20	10	10	10	20	0	10	0	0	10	0	50	10	0	0	260
			10:00 ~ 11:00	70	40	0	20	10	10	10	20	0	10	0	0	10	0	50	10	0	0	260
			11:00 ~ 12:00	80	40	0	20	10	10	10	20	0	10	0	0	10	0	50	10	0	0	270
			12:00 ~ 13:00	70	40	0	10	10	0	10	20	0	10	0	0	10	0	60	10	0	0	250
			13:00 ~ 14:00	70	40	0	10	10	0	10	20	0	10	0	0	10	0	60	10	0	0	250
			14:00 ~ 15:00	70	40	0	10	10	0	10	20	0	10	0	0	10	0	60	10	0	0	250
			15:00 ~ 16:00	70	40	0	10	10	0	10	20	0	10	0	0	10	0	60	10	0	0	250
			16:00 ~ 17:00	80	40	0	10	10	0	10	20	0	10	0	0	10	0	60	10	0	0	260
			17:00 ~ 18:00	70	40	0	10	10	0	10	30	0	10	0	0	10	0	60	10	0	0	260
			18:00 ~ 19:00	80	40	0	10	10	0	10	30	0	10	0	0	10	0	60	10	0	0	270
			19:00 ~ 20:00	70	40	0	10	10	0	10	20	0	10	0	0	10	0	50	10	0	0	240
			20:00 ~ 21:00	60	30	0	10	10	0	10	20	0	10	0	0	10	0	50	10	0	0	220
			21:00 ~ 22:00	60	30	0	10	10	0	10	20	0	10	0	0	10	0	50	10	0	0	220
			22:00 ~ 23:00	60	30	0	10	10	0	10	10	0	10	0	0	10	0	40	10	0	0	200
			23:00 ~ 00:00	50	30	0	10	10	0	10	10	0	10	0	0	10	0	40	10	0	0	190
			Whole Day Total (veh)	1370	730	0	280	240	50	170	380	0	170	0	0	170	0	1080	240	0	0	4880
122	Ma Tau Wai Road	NB	**00:00 ~ 01:00**	20	10	0	10	10	0	10	10	0	0	0	0	0	0	50	10	0	0	130
			01:00 ~ 02:00	20	10	0	10	10	0	10	0	0	0	0	0	0	0	30	10	0	0	100
			02:00 ~ 03:00	10	10	0	10	10	0	0	0	0	0	0	0	0	0	20	10	0	0	70
			03:00 ~ 04:00	10	10	0	10	10	0	0	0	0	0	0	0	0	0	20	10	0	0	70
			04:00 ~ 05:00	10	10	0	10	10	0	0	0	0	0	0	0	0	0	20	10	0	0	70
			05:00 ~ 06:00	10	10	0	10	10	0	0	10	0	0	0	0	0	0	60	10	0	0	120
			06:00 ~ 07:00	20	10	0	10	10	0	10	40	0	0	0	0	0	0	150	10	0	0	260
			07:00 ~ 08:00	40	20	0	20	10	10	10	60	0	10	0	0	0	0	190	10	10	0	390
			08:00 ~ 09:00	50	30	0	30	10	10	10	60	0	10	0	0	0	0	160	10	10	0	390
			09:00 ~ 10:00	40	20	0	30	10	10	10	50	0	10	0	0	0	0	140	10	10	0	340
			10:00 ~ 11:00	40	20	0	20	10	10	10	40	0	10	0	0	0	0	140	10	10	0	320
			11:00 ~ 12:00	40	20	0	30	10	10	10	40	0	10	0	0	0	0	140	10	10	0	330
			12:00 ~ 13:00	30	20	0	10	10	0	10	50	0	0	0	0	0	0	140	10	0	0	280
			13:00 ~ 14:00	30	20	0	10	10	0	10	50	0	0	0	0	0	0	140	10	0	0	280
			14:00 ~ 15:00	30	20	0	10	10	0	10	50	0	0	0	0	0	0	140	10	0	0	280
			15:00 ~ 16:00	30	20	0	10	10	0	10	50	0	0	0	0	0	0	140	10	0	0	280
			16:00 ~ 17:00	30	20	0	10	10	0	10	50	0	0	0	0	0	0	140	10	0	0	280
			17:00 ~ 18:00	30	20	0	10	10	0	10	60	0	0	0	0	0	0	150	10	0	0	300
			18:00 ~ 19:00	30	20	0	10	10	0	10	60	0	0	0	0	0	0	150	10	0	0	300
			19:00 ~ 20:00	30	20	0	10	10	0	10	50	0	0	0	0	0	0	130	10	0	0	270
			20:00 ~ 21:00	20	10	0	10	10	0	10	30	0	0	0	0	0	0	110	10	0	0	210
			21:00 ~ 22:00	30	20	0	10	10	0	10	30	0	0	0	0	0	0	110	10	0	0	230
			22:00 ~ 23:00	20	10	0	10	10	0	10	30	0	0	0	0	0	0	100	10	0	0	200
			23:00 ~ 00:00	20	10	0	10	10	0	10	30	0	0	0	0	0	0	90	10	0	0	190
			Whole Day Total (veh)	640	390	0	320	240	50	200	850	0	50	0	0	0	0	2660	240	50	0	5690
123	Ma Tau Wai Road	SB	**00:00 ~ 01:00**	30	20	0	10	10	0	10	10	0	0	0	0	0	0	50	10	0	0	150
			01:00 ~ 02:00	20	10	0	10	10	0	10	0	0	0	0	0	0	0	30	10	0	0	100
			02:00 ~ 03:00	10	10	0	10	10	0	0	0	0	0	0	0	0	0	20	10	0	0	70
			03:00 ~ 04:00	10	10	0	10	10	0	0	0	0	0	0	0	0	0	20	10	0	0	70
			04:00 ~ 05:00	10	10	0	10	10	0	0	0	0	0	0	0	0	0	20	10	0	0	70
			05:00 ~ 06:00	20	10	0	10	10	0	0	10	0	0	0	0	0	0	60	10	0	0	130
			06:00 ~ 07:00	30	20	0	10	10	0	10	30	0	0	0	0	0	0	140	10	0	0	260
			07:00 ~ 08:00	50	30	0	20	10	10	10	50	0	10	0	0	0	0	180	10	10	0	390
			08:00 ~ 09:00	60	30	0	30	10	10	10	60	0	10	0	0	0	0	150	10	10	0	390
			09:00 ~ 10:00	50	30	0	20	10	10	10	50	0	10	0	0	0	0	140	10	10	0	350
			10:00 ~ 11:00	50	30	0	20	10	10	10	40	0	10	0	0	0	0	130	10	10	0	330
			11:00 ~ 12:00	50	30	0	20	10	10	10	40	0	10	0	0	0	0	130	10	10	0	330
			12:00 ~ 13:00	20	10	0	10	10	10	10	50	0	0	0	0	0	0	150	10	0	0	280
			13:00 ~ 14:00	20	10	0	10	10	10	10	50	0	0	0	0	0	0	150	10	0	0	280
			14:00 ~ 15:00	20	10	0	10	10	10	10	50	0	0	0	0	0	0	150	10	0	0	280
			15:00 ~ 16:00	20	10	0	10	10	10	10	50	0	0	0	0	0	0	150	10	0	0	280
			16:00 ~ 17:00	30	10	0	10	10	10	10	50	0	0	0	0	0	0	150	10	0	0	290
			17:00 ~ 18:00	30	10	0	10	10	10	10	60	0	0	0	0	0	0	150	10	0	0	300
			18:00 ~ 19:00	30	20	0	20	10	10	10	60	0	0	0	0	0	0	160	10	0	0	330
			19:00 ~ 20:00	20	10	0	10	10	10	10	50	0	0	0	0	0	0	130	10	0	0	260
			20:00 ~ 21:00	20	10	0	10	10	10	10	30	0	0	0	0	0	0	120	10	0	0	230
			21:00 ~ 22:00	20	10	0	10	10	10	10	30	0	0	0	0	0	0	120	10	0	0	230
			22:00 ~ 23:00	20	10	0	10	10	10	10	30	0	0	0	0	0	0	110	10	0	0	220
			23:00 ~ 00:00	20	10	0	10	10	10	10	30	0	0	0	0	0	0	100	10	0	0	210
			Whole Day Total (veh)	660	370	0	310	240	170	200	830	0	50	0	0	0	0	2710	240	50	0	5830
124	Ma Tau Wai Road	NB	**00:00 ~ 01:00**	30	20	0	20	10	10	10	10	0	0	0	0	0	0	50	10	0	0	170
			01:00 ~ 02:00	20	10	0	10	10	10	10	0	0	0	0	0	0	0	30	10	0	0	110
			02:00 ~ 03:00	10	10	0	10	10	0	10	0	0	0	0	0	0	0	20	10	0	0	80
			03:00 ~ 04:00	10	10	0	10	10	0	0	0	0	0	0	0	0	0	20	10	0	0	70
			04:00 ~ 05:00	10	10	0	10	10	0	0	0	0	0	0	0	0	0	20	10	0	0	70
			05:00 ~ 06:00	20	10	0	10	10	0	10	10	0	0	0	0	0	0	60	10	0	0	140
			06:00 ~ 07:00	30	20	0	20	10	10	10	40	0	0	0	0	0	0	150	10	0	0	300
			07:00 ~ 08:00	50	30	0	30	10	10	10	60	0	10	0	0	0	0	190	10	10	0	420
			08:00 ~ 09:00	60	30	0	30	20	10	10	60	0	10	0	0	0	0	160	10	10	0	410
			09:00 ~ 10:00	50	30	0	30	10	10	10	50	0	10	0	0	0	0	140	10	10	0	360
			10:00 ~ 11:00	50	30	0	30	10	10	10	40	0	10	0	0	0	0	140	10	10	0	350
			11:00 ~ 12:00	50	30	0	30	10	10	10	40	0	10	0	0	0	0	130	10	10	0	340
			12:00 ~ 13:00	50	30	0	20	10	10	10	50	0	10	0	0	0	0	130	10	0	0	330
			13:00 ~ 14:00	50	30	0	20	10	10	10	50	0	10	0	0	0	0	140	10	0	0	340
			14:00 ~ 15:00	50	30	0	20	10	10	10	50	0	10	0	0	0	0	140	10	0	0	340
			15:00 ~ 16:00	50	30	0	20	10	10	10	50	0	10	0	0	0	0	140	10	0	0	340
			16:00 ~ 17:00	60	30	0	20	10	10	10	50	0	10	0	0	0	0	140	10	0	0	350
			17:00 ~ 18:00	60	30	0	20	10	10	10	60	0	10	0	0	0	0	140	10	0	0	360
			18:00 ~ 19:00	60	30	0	20	10	10	10	60	0	10	0	0	0	0	150	10	0	0	370
			19:00 ~ 20:00	50	30	0	20	10	10	10	50	0	10	0	0	0	0	120	10	0	0	320
			20:00 ~ 21:00	50	30	0	20	10	10	10	30	0	10	0	0	0	0	110	10	0	0	290
			21:00 ~ 22:00	50	30	0	20	10	10	10	30	0	10	0	0	0	0	110	10	0	0	290
			22:00 ~ 23:00	40	20	0	20	10	10	10	30	0	10	0	0	0	0	100	10	0	0	260
			23:00 ~ 00:00	40	20	0	10	10	10	10	20	0	10	0	0	0	0	90	10	0	0	230
			Whole Day Total (veh)	1000	580	0	470	250	200	220	840	0	170	0	0	0	0	2620	240	50	0	6640

Road No.	Road Name	Bound	Hour	PC	TAXI	LGV3	LGV4	LGV6	HGV7	HGV8	PLB	PV4	PV5	NFB6	NFB7	NFB8	FBSD	FBDD	MC	HGV9	NFB9	Total
125	To Kwa Wan Road	NB	**00:00 ~ 01:00**	40	20	0	20	10	10	10	10	0	0	0	0	0	0	50	10	0	0	180
			01:00 ~ 02:00	30	20	0	10	10	10	10	0	0	0	0	0	0	0	30	10	0	0	130
			02:00 ~ 03:00	20	10	0	10	10	0	10	0	0	0	0	0	0	0	20	10	0	0	90
			03:00 ~ 04:00	20	10	0	10	10	0	0	0	0	0	0	0	0	0	20	10	0	0	80
			04:00 ~ 05:00	20	10	0	10	10	0	0	0	0	0	0	0	0	0	20	10	0	0	80
			05:00 ~ 06:00	20	10	0	10	10	0	10	10	0	0	0	0	0	0	60	10	0	0	140
			06:00 ~ 07:00	40	20	0	20	10	10	10	40	0	0	0	0	0	0	150	10	0	0	310
			07:00 ~ 08:00	80	40	0	30	10	10	10	60	0	10	0	0	10	0	190	10	10	0	470
			08:00 ~ 09:00	90	50	0	40	20	10	10	60	0	10	0	0	10	0	160	10	10	0	480
			09:00 ~ 10:00	80	40	0	30	10	10	10	50	0	10	0	0	10	0	140	10	10	0	410
			10:00 ~ 11:00	80	40	0	30	10	10	10	40	0	10	0	0	10	0	140	10	10	0	400
			11:00 ~ 12:00	80	40	0	30	10	10	10	40	0	10	0	0	10	0	130	10	10	0	390
			12:00 ~ 13:00	80	40	0	20	10	10	10	50	0	10	0	0	10	0	130	10	0	0	380
			13:00 ~ 14:00	80	40	0	20	10	10	10	50	0	10	0	0	10	0	140	10	0	0	390
			14:00 ~ 15:00	80	50	0	20	10	10	10	50	0	10	0	0	10	0	140	10	0	0	400
			15:00 ~ 16:00	90	50	0	20	10	10	10	50	0	10	0	0	10	0	140	10	0	0	410
			16:00 ~ 17:00	90	50	0	20	10	10	10	50	0	10	0	0	10	0	140	10	0	0	410
			17:00 ~ 18:00	90	50	0	20	10	10	10	60	0	10	0	0	10	0	140	10	0	0	420
			18:00 ~ 19:00	90	50	0	20	10	10	10	60	0	10	0	0	10	0	150	10	0	0	430
			19:00 ~ 20:00	80	40	0	20	10	10	10	50	0	10	0	0	10	0	120	10	0	0	370
			20:00 ~ 21:00	70	40	0	20	10	10	10	30	0	10	0	0	10	0	110	10	0	0	330
			21:00 ~ 22:00	70	40	0	20	10	10	10	30	0	10	0	0	10	0	110	10	0	0	330
			22:00 ~ 23:00	70	40	0	20	10	10	10	30	0	10	0	0	10	0	100	10	0	0	320
			23:00 ~ 00:00	60	30	0	10	10	10	10	20	0	10	0	0	10	0	90	10	0	0	270
			Whole Day Total (veh)	1550	830	0	480	250	200	220	840	0	170	0	0	170	0	2620	240	50	0	7620
126	To Kwa Wan Road	SB	**00:00 ~ 01:00**	90	50	0	40	20	10	10	10	0	10	0	0	10	0	60	10	10	0	330
			01:00 ~ 02:00	60	30	0	30	10	10	10	0	0	10	0	0	10	0	30	10	10	0	220
			02:00 ~ 03:00	50	30	0	20	10	10	10	0	0	10	0	0	0	0	20	10	0	0	170
			03:00 ~ 04:00	40	20	0	20	10	10	10	0	0	10	0	0	0	0	30	10	0	0	160
			04:00 ~ 05:00	40	20	0	20	10	10	10	0	0	10	0	0	0	0	30	10	0	0	160
			05:00 ~ 06:00	50	30	0	20	10	10	10	10	0	10	0	0	0	0	80	10	0	0	240
			06:00 ~ 07:00	90	50	0	40	20	10	10	40	0	10	0	0	10	0	180	10	10	0	480
			07:00 ~ 08:00	190	100	10	80	30	10	10	70	0	10	10	10	10	0	230	20	10	0	800
			08:00 ~ 09:00	230	120	10	90	40	10	10	70	0	10	10	10	10	0	190	30	10	0	850
			09:00 ~ 10:00	200	100	10	80	30	10	10	60	0	10	10	10	10	0	170	30	10	0	750
			10:00 ~ 11:00	200	100	10	80	30	10	10	50	0	10	10	10	10	0	170	20	10	0	730
			11:00 ~ 12:00	210	110	10	80	30	10	10	50	0	10	10	10	10	0	160	30	10	0	750
			12:00 ~ 13:00	150	80	0	20	10	10	10	60	0	10	10	10	10	0	180	20	10	0	590
			13:00 ~ 14:00	150	80	0	20	10	10	10	60	0	10	10	10	10	0	180	20	10	0	590
			14:00 ~ 15:00	150	80	0	20	10	10	10	60	0	10	10	10	10	0	180	20	10	0	590
			15:00 ~ 16:00	150	80	0	20	10	10	10	60	0	10	10	10	10	0	180	20	10	0	590
			16:00 ~ 17:00	160	80	0	30	10	10	10	60	0	10	10	10	10	0	180	20	10	0	610
			17:00 ~ 18:00	160	80	0	30	10	10	10	70	0	10	10	10	10	0	190	20	10	0	630
			18:00 ~ 19:00	170	90	0	30	10	10	10	70	0	10	10	10	10	0	200	20	10	0	660
			19:00 ~ 20:00	150	80	0	20	10	10	10	60	0	10	10	10	10	0	160	20	10	0	570
			20:00 ~ 21:00	120	70	0	20	10	10	10	40	0	10	10	10	10	0	150	20	10	0	500
			21:00 ~ 22:00	130	70	0	20	10	10	10	40	0	10	10	10	10	0	140	20	10	0	500
			22:00 ~ 23:00	120	60	0	20	10	10	10	40	0	10	10	10	10	0	130	20	10	0	470
			23:00 ~ 00:00	100	50	0	20	10	10	10	30	0	10	10	10	10	0	120	10	10	0	410
			Whole Day Total (veh)	3160	1660	50	870	370	240	240	1010	0	240	170	170	200	0	3340	430	200	0	12350
127	Ma Tau Wai Road	SB	**00:00 ~ 01:00**	150	80	0	50	20	10	10	10	0	10	10	0	10	0	60	20	10	0	450
			01:00 ~ 02:00	100	50	0	40	20	10	10	0	0	10	10	0	10	0	30	10	10	0	310
			02:00 ~ 03:00	70	40	0	30	10	10	10	0	0	10	0	0	10	0	20	10	10	0	230
			03:00 ~ 04:00	60	30	0	20	10	10	10	0	0	10	0	0	0	0	30	10	0	0	190
			04:00 ~ 05:00	60	30	0	20	10	10	10	0	0	10	0	0	0	0	30	10	0	0	190
			05:00 ~ 06:00	80	40	0	30	10	10	10	10	0	10	0	0	10	0	80	10	10	0	310
			06:00 ~ 07:00	150	80	0	50	20	10	10	40	0	10	10	0	10	0	180	20	10	0	600
			07:00 ~ 08:00	300	160	10	100	40	10	10	70	10	10	10	10	10	0	230	40	10	0	1030
			08:00 ~ 09:00	380	190	10	130	50	10	20	70	10	10	10	10	10	0	190	40	10	0	1150
			09:00 ~ 10:00	330	170	10	110	40	10	20	60	10	10	10	10	10	0	170	40	10	0	1020
			10:00 ~ 11:00	320	170	10	110	40	10	10	50	10	10	10	10	10	0	170	40	10	0	990
			11:00 ~ 12:00	340	170	10	110	40	10	20	50	10	10	10	10	10	0	160	40	10	0	1010
			12:00 ~ 13:00	230	120	0	40	20	10	10	60	10	10	10	10	10	0	180	30	10	0	760
			13:00 ~ 14:00	240	120	0	40	20	10	10	60	10	10	10	10	10	0	180	30	10	0	770
			14:00 ~ 15:00	240	120	0	40	20	10	10	60	10	10	10	10	10	0	180	30	10	0	770
			15:00 ~ 16:00	240	130	0	40	20	10	10	60	10	10	10	10	10	0	180	30	10	0	780
			16:00 ~ 17:00	250	130	0	40	20	10	10	60	10	10	10	10	10	0	180	30	10	0	790
			17:00 ~ 18:00	250	130	0	40	20	10	10	70	10	10	10	10	10	0	190	30	10	0	810
			18:00 ~ 19:00	270	140	0	40	20	10	10	70	10	10	10	10	10	0	200	30	10	0	850
			19:00 ~ 20:00	240	120	0	40	20	10	10	60	10	10	10	10	10	0	160	30	10	0	750
			20:00 ~ 21:00	200	100	0	30	10	10	10	40	10	10	10	10	10	0	150	30	10	0	640
			21:00 ~ 22:00	210	110	0	40	20	10	10	40	10	10	10	10	10	0	140	30	10	0	670
			22:00 ~ 23:00	190	100	0	30	10	10	10	40	10	10	10	10	10	0	130	20	10	0	600
			23:00 ~ 00:00	160	80	0	30	10	10	10	30	10	10	10	10	10	0	120	20	10	0	530
			Whole Day Total (veh)	5060	2610	50	1250	520	240	270	1010	170	240	200	170	220	0	3340	630	220	0	16200
128	Wing Kwong Street	WB	**00:00 ~ 01:00**	40	20	0	10	10	0	10	0	0	0	0	0	0	0	0	10	0	0	100
			01:00 ~ 02:00	30	20	0	10	10	0	10	0	0	0	0	0	0	0	0	10	0	0	90
			02:00 ~ 03:00	20	10	0	10	10	0	0	0	0	0	0	0	0	0	0	10	0	0	60
			03:00 ~ 04:00	20	10	0	10	10	0	0	0	0	0	0	0	0	0	0	10	0	0	60
			04:00 ~ 05:00	20	10	0	10	10	0	0	0	0	0	0	0	0	0	0	10	0	0	60
			05:00 ~ 06:00	20	10	0	10	10	0	0	0	0	0	0	0	0	0	0	10	0	0	60
			06:00 ~ 07:00	40	20	0	10	10	0	10	0	0	0	0	0	0	0	0	10	0	0	100
			07:00 ~ 08:00	70	40	0	20	10	10	10	0	0	10	0	0	10	0	0	10	0	0	190
			08:00 ~ 09:00	90	50	0	20	10	10	10	0	0	10	0	0	10	0	0	10	0	0	220
			09:00 ~ 10:00	80	40	0	20	10	10	10	0	0	10	0	0	10	0	0	10	0	0	200
			10:00 ~ 11:00	80	40	0	20	10	10	10	0	0	10	0	0	10	0	0	10	0	0	200
			11:00 ~ 12:00	80	40	0	20	10	10	10	0	0	10	0	0	10	0	0	10	0	0	200
			12:00 ~ 13:00	40	20	0	10	10	0	10	0	0	10	0	0	0	0	0	10	0	0	110
			13:00 ~ 14:00	40	20	0	10	10	0	10	0	0	10	0	0	0	0	0	10	0	0	110
			14:00 ~ 15:00	40	20	0	10	10	0	10	0	0	10	0	0	0	0	0	10	0	0	110
			15:00 ~ 16:00	40	20	0	10	10	0	10	0	0	10	0	0	0	0	0	10	0	0	110
			16:00 ~ 17:00	40	20	0	10	10	0	10	0	0	10	0	0	0	0	0	10	0	0	110
			17:00 ~ 18:00	40	20	0	10	10	0	10	0	0	10	0	0	0	0	0	10	0	0	110
			18:00 ~ 19:00	40	20	0	10	10	0	10	0	0	10	0	0	0	0	0	10	0	0	110
			19:00 ~ 20:00	40	20	0	10	10	0	10	0	0	10	0	0	0	0	0	10	0	0	110
			20:00 ~ 21:00	30	20	0	10	10	0	10	0	0	10	0	0	0	0	0	10	0	0	100
			21:00 ~ 22:00	30	20	0	10	10	0	10	0	0	10	0	0	0	0	0	10	0	0	100
			22:00 ~ 23:00	30	20	0	10	10	0	10	0	0	10	0	0	0	0	0	10	0	0	100
			23:00 ~ 00:00	30	20	0	10	10	0	10	0	0	10	0	0	0	0	0	10	0	0	100
			Whole Day Total (veh)	1030	550	0	290	240	50	200	0	0	170	0	0	50	0	0	240	0	0	2820

Road No.	Road Name	Bound	Hour	PC	TAXI	LGV3	LGV4	LGV6	HGV7	HGV8	PLB	PV4	PV5	NFB6	NFB7	NFB8	FBSD	FBDD	MC	HGV9	NFB9	Total
129	Kai Ming Street	EB	**00:00 ~ 01:00**	10	10	0	0	0	0	0	0	0	0	0	0	0	0	0	0	0	0	20
			01:00 ~ 02:00	10	10	0	0	0	0	0	0	0	0	0	0	0	0	0	0	0	0	20
			02:00 ~ 03:00	10	10	0	0	0	0	0	0	0	0	0	0	0	0	0	0	0	0	20
			03:00 ~ 04:00	10	10	0	0	0	0	0	0	0	0	0	0	0	0	0	0	0	0	20
			04:00 ~ 05:00	10	10	0	0	0	0	0	0	0	0	0	0	0	0	0	0	0	0	20
			05:00 ~ 06:00	10	10	0	0	0	0	0	0	0	0	0	0	0	0	0	0	0	0	20
			06:00 ~ 07:00	10	10	0	0	0	0	0	0	0	0	0	0	0	0	0	0	0	0	20
			07:00 ~ 08:00	10	10	0	10	0	0	0	0	0	0	0	0	0	0	0	10	0	0	40
			08:00 ~ 09:00	20	10	0	10	0	0	0	0	0	0	0	0	0	0	0	10	0	0	50
			09:00 ~ 10:00	10	10	0	10	0	0	0	0	0	0	0	0	0	0	0	10	0	0	40
			10:00 ~ 11:00	10	10	0	10	0	0	0	0	0	0	0	0	0	0	0	10	0	0	40
			11:00 ~ 12:00	10	10	0	10	0	0	0	0	0	0	0	0	0	0	0	10	0	0	40
			12:00 ~ 13:00	10	10	0	10	0	0	0	0	0	0	0	0	0	0	0	10	0	0	40
			13:00 ~ 14:00	20	10	0	10	0	0	0	0	0	0	0	0	0	0	0	10	0	0	50
			14:00 ~ 15:00	20	10	0	10	0	0	0	0	0	0	0	0	0	0	0	10	0	0	50
			15:00 ~ 16:00	20	10	0	10	0	0	0	0	0	0	0	0	0	0	0	10	0	0	50
			16:00 ~ 17:00	20	10	0	10	0	0	0	0	0	0	0	0	0	0	0	10	0	0	50
			17:00 ~ 18:00	20	10	0	10	0	0	0	0	0	0	0	0	0	0	0	10	0	0	50
			18:00 ~ 19:00	20	10	0	10	0	0	0	0	0	0	0	0	0	0	0	10	0	0	50
			19:00 ~ 20:00	20	10	0	10	0	0	0	0	0	0	0	0	0	0	0	10	0	0	50
			20:00 ~ 21:00	10	10	0	10	0	0	0	0	0	0	0	0	0	0	0	10	0	0	40
			21:00 ~ 22:00	10	10	0	10	0	0	0	0	0	0	0	0	0	0	0	10	0	0	40
			22:00 ~ 23:00	10	10	0	10	0	0	0	0	0	0	0	0	0	0	0	10	0	0	40
			23:00 ~ 00:00	10	10	0	10	0	0	0	0	0	0	0	0	0	0	0	10	0	0	40
			Whole Day Total (veh)	320	240	0	170	0	0	0	0	0	0	0	0	0	0	0	170	0	0	900

Road No.	Road Name	Bound	Hour	PC	TAXI	LGV3	LGV4	LGV6	HGV7	HGV8	PLB	PV4	PV5	NFB6	NFB7	NFB8	FBSD	FBDD	MC	HGV9	NFB9	Total
130	Kai Ming Street	WB	**00:00 ~ 01:00**	10	10	0	0	0	0	0	0	0	0	0	0	0	0	0	0	0	0	20
			01:00 ~ 02:00	10	10	0	0	0	0	0	0	0	0	0	0	0	0	0	0	0	0	20
			02:00 ~ 03:00	10	10	0	0	0	0	0	0	0	0	0	0	0	0	0	0	0	0	20
			03:00 ~ 04:00	10	10	0	0	0	0	0	0	0	0	0	0	0	0	0	0	0	0	20
			04:00 ~ 05:00	10	10	0	0	0	0	0	0	0	0	0	0	0	0	0	0	0	0	20
			05:00 ~ 06:00	10	10	0	0	0	0	0	0	0	0	0	0	0	0	0	0	0	0	20
			06:00 ~ 07:00	10	10	0	0	0	0	0	0	0	0	0	0	0	0	0	0	0	0	20
			07:00 ~ 08:00	10	10	0	10	0	0	0	0	0	0	0	0	0	0	0	10	0	0	40
			08:00 ~ 09:00	20	10	0	10	0	0	0	0	0	0	0	0	0	0	0	10	0	0	50
			09:00 ~ 10:00	10	10	0	10	0	0	0	0	0	0	0	0	0	0	0	10	0	0	40
			10:00 ~ 11:00	10	10	0	10	0	0	0	0	0	0	0	0	0	0	0	10	0	0	40
			11:00 ~ 12:00	10	10	0	10	0	0	0	0	0	0	0	0	0	0	0	10	0	0	40
			12:00 ~ 13:00	10	10	0	10	0	0	0	0	0	0	0	0	0	0	0	10	0	0	40
			13:00 ~ 14:00	20	10	0	10	0	0	0	0	0	0	0	0	0	0	0	10	0	0	50
			14:00 ~ 15:00	20	10	0	10	0	0	0	0	0	0	0	0	0	0	0	10	0	0	50
			15:00 ~ 16:00	20	10	0	10	0	0	0	0	0	0	0	0	0	0	0	10	0	0	50
			16:00 ~ 17:00	20	10	0	10	0	0	0	0	0	0	0	0	0	0	0	10	0	0	50
			17:00 ~ 18:00	20	10	0	10	0	0	0	0	0	0	0	0	0	0	0	10	0	0	50
			18:00 ~ 19:00	20	10	0	10	0	0	0	0	0	0	0	0	0	0	0	10	0	0	50
			19:00 ~ 20:00	20	10	0	10	0	0	0	0	0	0	0	0	0	0	0	10	0	0	50
			20:00 ~ 21:00	10	10	0	10	0	0	0	0	0	0	0	0	0	0	0	10	0	0	40
			21:00 ~ 22:00	10	10	0	10	0	0	0	0	0	0	0	0	0	0	0	10	0	0	40
			22:00 ~ 23:00	10	10	0	10	0	0	0	0	0	0	0	0	0	0	0	10	0	0	40
			23:00 ~ 00:00	10	10	0	10	0	0	0	0	0	0	0	0	0	0	0	10	0	0	40
			Whole Day Total (veh)	320	240	0	170	0	0	0	0	0	0	0	0	0	0	0	170	0	0	900

Road No.	Road Name	Bound	Hour	PC	TAXI	LGV3	LGV4	LGV6	HGV7	HGV8	PLB	PV4	PV5	NFB6	NFB7	NFB8	FBSD	FBDD	MC	HGV9	NFB9	Total
131	Kai Ming Street	WB	**00:00 ~ 01:00**	10	10	0	10	0	0	0	0	0	0	0	0	0	0	0	10	0	0	40
			01:00 ~ 02:00	10	10	0	10	0	0	0	0	0	0	0	0	0	0	0	10	0	0	40
			02:00 ~ 03:00	10	10	0	0	0	0	0	0	0	0	0	0	0	0	0	0	0	0	20
			03:00 ~ 04:00	10	10	0	0	0	0	0	0	0	0	0	0	0	0	0	0	0	0	20
			04:00 ~ 05:00	10	10	0	0	0	0	0	0	0	0	0	0	0	0	0	0	0	0	20
			05:00 ~ 06:00	10	10	0	0	0	0	0	0	0	0	0	0	0	0	0	0	0	0	20
			06:00 ~ 07:00	10	10	0	10	0	0	0	0	0	0	0	0	0	0	0	10	0	0	40
			07:00 ~ 08:00	20	10	0	10	10	0	0	0	0	0	0	0	0	0	0	10	0	0	60
			08:00 ~ 09:00	20	10	0	10	10	0	0	0	0	0	0	0	0	0	0	10	0	0	60
			09:00 ~ 10:00	20	10	0	10	10	0	0	0	0	0	0	0	0	0	0	10	0	0	60
			10:00 ~ 11:00	20	10	0	10	10	0	0	0	0	0	0	0	0	0	0	10	0	0	60
			11:00 ~ 12:00	20	10	0	10	10	0	0	0	0	0	0	0	0	0	0	10	0	0	60
			12:00 ~ 13:00	20	10	0	10	10	0	0	0	0	0	0	0	0	0	0	10	0	0	60
			13:00 ~ 14:00	20	10	0	10	10	0	0	0	0	0	0	0	0	0	0	10	0	0	60
			14:00 ~ 15:00	20	10	0	10	10	0	0	0	0	0	0	0	0	0	0	10	0	0	60
			15:00 ~ 16:00	20	10	0	10	10	0	0	0	0	0	0	0	0	0	0	10	0	0	60
			16:00 ~ 17:00	20	10	0	10	10	0	0	0	0	0	0	0	0	0	0	10	0	0	60
			17:00 ~ 18:00	20	10	0	10	10	0	0	0	0	0	0	0	0	0	0	10	0	0	60
			18:00 ~ 19:00	20	10	0	10	10	0	0	0	0	0	0	0	0	0	0	10	0	0	60
			19:00 ~ 20:00	20	10	0	10	10	0	0	0	0	0	0	0	0	0	0	10	0	0	60
			20:00 ~ 21:00	20	10	0	10	10	0	0	0	0	0	0	0	0	0	0	10	0	0	60
			21:00 ~ 22:00	20	10	0	10	10	0	0	0	0	0	0	0	0	0	0	10	0	0	60
			22:00 ~ 23:00	20	10	0	10	10	0	0	0	0	0	0	0	0	0	0	10	0	0	60
			23:00 ~ 00:00	10	10	0	10	10	0	0	0	0	0	0	0	0	0	0	10	0	0	50
			Whole Day Total (veh)	400	240	0	200	170	0	0	0	0	0	0	0	0	0	0	200	0	0	1210

Road No.	Road Name	Bound	Hour	PC	TAXI	LGV3	LGV4	LGV6	HGV7	HGV8	PLB	PV4	PV5	NFB6	NFB7	NFB8	FBSD	FBDD	MC	HGV9	NFB9	Total
132	Hung Fook Street	EB	**00:00 ~ 01:00**	10	10	0	0	0	0	0	0	0	0	0	0	0	0	0	0	0	0	20
			01:00 ~ 02:00	10	10	0	0	0	0	0	0	0	0	0	0	0	0	0	0	0	0	20
			02:00 ~ 03:00	10	10	0	0	0	0	0	0	0	0	0	0	0	0	0	0	0	0	20
			03:00 ~ 04:00	10	10	0	0	0	0	0	0	0	0	0	0	0	0	0	0	0	0	20
			04:00 ~ 05:00	10	10	0	0	0	0	0	0	0	0	0	0	0	0	0	0	0	0	20
			05:00 ~ 06:00	10	10	0	0	0	0	0	0	0	0	0	0	0	0	0	0	0	0	20
			06:00 ~ 07:00	10	10	0	0	0	0	0	0	0	0	0	0	0	0	0	0	0	0	20
			07:00 ~ 08:00	10	10	0	10	0	0	0	0	0	0	0	0	0	0	0	10	0	0	40
			08:00 ~ 09:00	20	10	0	10	0	0	0	0	0	0	0	0	0	0	0	10	0	0	50
			09:00 ~ 10:00	10	10	0	10	0	0	0	0	0	0	0	0	0	0	0	10	0	0	40
			10:00 ~ 11:00	10	10	0	10	0	0	0	0	0	0	0	0	0	0	0	10	0	0	40
			11:00 ~ 12:00	10	10	0	10	0	0	0	0	0	0	0	0	0	0	0	10	0	0	40
			12:00 ~ 13:00	10	10	0	10	0	0	0	0	0	0	0	0	0	0	0	10	0	0	40
			13:00 ~ 14:00	20	10	0	10	0	0	0	0	0	0	0	0	0	0	0	10	0	0	50
			14:00 ~ 15:00	20	10	0	10	0	0	0	0	0	0	0	0	0	0	0	10	0	0	50
			15:00 ~ 16:00	20	10	0	10	0	0	0	0	0	0	0	0	0	0	0	10	0	0	50
			16:00 ~ 17:00	20	10	0	10	0	0	0	0	0	0	0	0	0	0	0	10	0	0	50
			17:00 ~ 18:00	20	10	0	10	0	0	0	0	0	0	0	0	0	0	0	10	0	0	50
			18:00 ~ 19:00	20	10	0	10	0	0	0	0	0	0	0	0	0	0	0	10	0	0	50
			19:00 ~ 20:00	20	10	0	10	0	0	0	0	0	0	0	0	0	0	0	10	0	0	50
			20:00 ~ 21:00	10	10	0	10	0	0	0	0	0	0	0	0	0	0	0	10	0	0	40
			21:00 ~ 22:00	10	10	0	10	0	0	0	0	0	0	0	0	0	0	0	10	0	0	40
			22:00 ~ 23:00	10	10	0	10	0	0	0	0	0	0	0	0	0	0	0	10	0	0	40
			23:00 ~ 00:00	10	10	0	10	0	0	0	0	0	0	0	0	0	0	0	10	0	0	40
			Whole Day Total (veh)	320	240	0	170	0	0	0	0	0	0	0	0	0	0	0	170	0	0	900

Road No.	Road Name	Bound	Hour	PC	TAXI	LGV3	LGV4	LGV6	HGV7	HGV8	PLB	PV4	PV5	NFB6	NFB7	NFB8	FBSD	FBDD	MC	HGV9	NFB9	Total
133	Hung Fook Street	WB	**00:00 ~ 01:00**	10	10	0	0	0	0	0	0	0	0	0	0	0	0	0	0	0	0	20
			01:00 ~ 02:00	10	10	0	0	0	0	0	0	0	0	0	0	0	0	0	0	0	0	20
			02:00 ~ 03:00	10	10	0	0	0	0	0	0	0	0	0	0	0	0	0	0	0	0	20
			03:00 ~ 04:00	10	10	0	0	0	0	0	0	0	0	0	0	0	0	0	0	0	0	20
			04:00 ~ 05:00	10	10	0	0	0	0	0	0	0	0	0	0	0	0	0	0	0	0	20
			05:00 ~ 06:00	10	10	0	0	0	0	0	0	0	0	0	0	0	0	0	0	0	0	20
			06:00 ~ 07:00	10	10	0	0	0	0	0	0	0	0	0	0	0	0	0	0	0	0	20
			07:00 ~ 08:00	10	10	0	10	0	0	0	0	0	0	0	0	0	0	0	10	0	0	40
			08:00 ~ 09:00	20	10	0	10	0	0	0	0	0	0	0	0	0	0	0	10	0	0	50
			09:00 ~ 10:00	10	10	0	10	0	0	0	0	0	0	0	0	0	0	0	10	0	0	40
			10:00 ~ 11:00	10	10	0	10	0	0	0	0	0	0	0	0	0	0	0	10	0	0	40
			11:00 ~ 12:00	10	10	0	10	0	0	0	0	0	0	0	0	0	0	0	10	0	0	40
			12:00 ~ 13:00	10	10	0	10	0	0	0	0	0	0	0	0	0	0	0	10	0	0	40
			13:00 ~ 14:00	20	10	0	10	0	0	0	0	0	0	0	0	0	0	0	10	0	0	50
			14:00 ~ 15:00	20	10	0	10	0	0	0	0	0	0	0	0	0	0	0	10	0	0	50
			15:00 ~ 16:00	20	10	0	10	0	0	0	0	0	0	0	0	0	0	0	10	0	0	50
			16:00 ~ 17:00	20	10	0	10	0	0	0	0	0	0	0	0	0	0	0	10	0	0	50
			17:00 ~ 18:00	20	10	0	10	0	0	0	0	0	0	0	0	0	0	0	10	0	0	50
			18:00 ~ 19:00	20	10	0	10	0	0	0	0	0	0	0	0	0	0	0	10	0	0	50
			19:00 ~ 20:00	20	10	0	10	0	0	0	0	0	0	0	0	0	0	0	10	0	0	50
			20:00 ~ 21:00	10	10	0	10	0	0	0	0	0	0	0	0	0	0	0	10	0	0	40
			21:00 ~ 22:00	10	10	0	10	0	0	0	0	0	0	0	0	0	0	0	10	0	0	40
			22:00 ~ 23:00	10	10	0	10	0	0	0	0	0	0	0	0	0	0	0	10	0	0	40
			23:00 ~ 00:00	10	10	0	10	0	0	0	0	0	0	0	0	0	0	0	10	0	0	40
			Whole Day Total (veh)	320	240	0	170	0	0	0	0	0	0	0	0	0	0	0	170	0	0	900
134	Yuk Shing Street	NB	**00:00 ~ 01:00**	10	10	0	10	0	0	0	0	0	0	0	0	0	0	0	10	0	0	40
			01:00 ~ 02:00	10	10	0	10	0	0	0	0	0	0	0	0	0	0	0	10	0	0	40
			02:00 ~ 03:00	10	10	0	0	0	0	0	0	0	0	0	0	0	0	0	0	0	0	20
			03:00 ~ 04:00	10	10	0	0	0	0	0	0	0	0	0	0	0	0	0	0	0	0	20
			04:00 ~ 05:00	10	10	0	0	0	0	0	0	0	0	0	0	0	0	0	0	0	0	20
			05:00 ~ 06:00	10	10	0	0	0	0	0	0	0	0	0	0	0	0	0	0	0	0	20
			06:00 ~ 07:00	10	10	0	10	0	0	0	0	0	0	0	0	0	0	0	10	0	0	40
			07:00 ~ 08:00	20	10	0	10	10	0	0	0	0	0	0	0	0	0	0	10	0	0	60
			08:00 ~ 09:00	20	10	0	10	10	0	0	0	0	0	0	0	0	0	0	10	0	0	60
			09:00 ~ 10:00	20	10	0	10	10	0	0	0	0	0	0	0	0	0	0	10	0	0	60
			10:00 ~ 11:00	20	10	0	10	10	0	0	0	0	0	0	0	0	0	0	10	0	0	60
			11:00 ~ 12:00	20	10	0	10	10	0	0	0	0	0	0	0	0	0	0	10	0	0	60
			12:00 ~ 13:00	20	10	0	10	10	0	0	0	0	0	0	0	0	0	0	10	0	0	60
			13:00 ~ 14:00	20	10	0	10	10	0	0	0	0	0	0	0	0	0	0	10	0	0	60
			14:00 ~ 15:00	20	10	0	10	10	0	0	0	0	0	0	0	0	0	0	10	0	0	60
			15:00 ~ 16:00	20	10	0	10	10	0	0	0	0	0	0	0	0	0	0	10	0	0	60
			16:00 ~ 17:00	20	10	0	10	10	0	0	0	0	0	0	0	0	0	0	10	0	0	60
			17:00 ~ 18:00	20	10	0	10	10	0	0	0	0	0	0	0	0	0	0	10	0	0	60
			18:00 ~ 19:00	20	10	0	10	10	0	0	0	0	0	0	0	0	0	0	10	0	0	60
			19:00 ~ 20:00	20	10	0	10	10	0	0	0	0	0	0	0	0	0	0	10	0	0	60
			20:00 ~ 21:00	20	10	0	10	10	0	0	0	0	0	0	0	0	0	0	10	0	0	60
			21:00 ~ 22:00	20	10	0	10	10	0	0	0	0	0	0	0	0	0	0	10	0	0	60
			22:00 ~ 23:00	20	10	0	10	10	0	0	0	0	0	0	0	0	0	0	10	0	0	60
			23:00 ~ 00:00	10	10	0	10	10	0	0	0	0	0	0	0	0	0	0	10	0	0	50
			Whole Day Total (veh)	400	240	0	200	170	0	0	0	0	0	0	0	0	0	0	200	0	0	1210
135	Hung Fook Street	EB	**00:00 ~ 01:00**	10	10	0	10	0	0	0	0	0	0	0	0	0	0	0	10	0	0	40
			01:00 ~ 02:00	10	10	0	10	0	0	0	0	0	0	0	0	0	0	0	10	0	0	40
			02:00 ~ 03:00	10	10	0	0	0	0	0	0	0	0	0	0	0	0	0	0	0	0	20
			03:00 ~ 04:00	10	10	0	0	0	0	0	0	0	0	0	0	0	0	0	0	0	0	20
			04:00 ~ 05:00	10	10	0	0	0	0	0	0	0	0	0	0	0	0	0	0	0	0	20
			05:00 ~ 06:00	10	10	0	0	0	0	0	0	0	0	0	0	0	0	0	0	0	0	20
			06:00 ~ 07:00	10	10	0	10	0	0	0	0	0	0	0	0	0	0	0	10	0	0	40
			07:00 ~ 08:00	20	10	0	10	10	0	0	0	0	0	0	0	0	0	0	10	0	0	60
			08:00 ~ 09:00	20	10	0	10	10	0	0	0	0	0	0	0	0	0	0	10	0	0	60
			09:00 ~ 10:00	20	10	0	10	10	0	0	0	0	0	0	0	0	0	0	10	0	0	60
			10:00 ~ 11:00	20	10	0	10	10	0	0	0	0	0	0	0	0	0	0	10	0	0	60
			11:00 ~ 12:00	20	10	0	10	10	0	0	0	0	0	0	0	0	0	0	10	0	0	60
			12:00 ~ 13:00	20	10	0	10	10	0	0	0	0	0	0	0	0	0	0	10	0	0	60
			13:00 ~ 14:00	20	10	0	10	10	0	0	0	0	0	0	0	0	0	0	10	0	0	60
			14:00 ~ 15:00	20	10	0	10	10	0	0	0	0	0	0	0	0	0	0	10	0	0	60
			15:00 ~ 16:00	20	10	0	10	10	0	0	0	0	0	0	0	0	0	0	10	0	0	60
			16:00 ~ 17:00	20	10	0	10	10	0	0	0	0	0	0	0	0	0	0	10	0	0	60
			17:00 ~ 18:00	20	10	0	10	10	0	0	0	0	0	0	0	0	0	0	10	0	0	60
			18:00 ~ 19:00	20	10	0	10	10	0	0	0	0	0	0	0	0	0	0	10	0	0	60
			19:00 ~ 20:00	20	10	0	10	10	0	0	0	0	0	0	0	0	0	0	10	0	0	60
			20:00 ~ 21:00	20	10	0	10	10	0	0	0	0	0	0	0	0	0	0	10	0	0	60
			21:00 ~ 22:00	20	10	0	10	10	0	0	0	0	0	0	0	0	0	0	10	0	0	60
			22:00 ~ 23:00	20	10	0	10	10	0	0	0	0	0	0	0	0	0	0	10	0	0	60
			23:00 ~ 00:00	10	10	0	10	10	0	0	0	0	0	0	0	0	0	0	10	0	0	50
			Whole Day Total (veh)	400	240	0	200	170	0	0	0	0	0	0	0	0	0	0	200	0	0	1210
136	Wing Kwong Street	SB	**00:00 ~ 01:00**	30	20	0	10	10	0	10	0	0	0	0	0	0	0	0	10	0	0	90
			01:00 ~ 02:00	20	10	0	10	10	0	10	0	0	0	0	0	0	0	0	10	0	0	70
			02:00 ~ 03:00	20	10	0	10	10	0	0	0	0	0	0	0	0	0	0	10	0	0	60
			03:00 ~ 04:00	20	10	0	10	10	0	0	0	0	0	0	0	0	0	0	10	0	0	60
			04:00 ~ 05:00	20	10	0	10	10	0	0	0	0	0	0	0	0	0	0	10	0	0	60
			05:00 ~ 06:00	20	10	0	10	10	0	0	0	0	0	0	0	0	0	0	10	0	0	60
			06:00 ~ 07:00	30	20	0	10	10	0	10	0	0	0	0	0	0	0	0	10	0	0	90
			07:00 ~ 08:00	60	30	0	20	10	10	10	0	0	10	0	0	10	0	0	10	10	0	180
			08:00 ~ 09:00	80	40	0	30	10	10	10	0	0	10	0	0	10	0	0	10	10	0	220
			09:00 ~ 10:00	70	40	0	30	10	10	10	0	0	10	0	0	10	0	0	10	10	0	210
			10:00 ~ 11:00	70	40	0	20	10	10	10	0	0	10	0	0	10	0	0	10	10	0	200
			11:00 ~ 12:00	70	40	0	30	10	10	10	0	0	10	0	0	10	0	0	10	10	0	210
			12:00 ~ 13:00	50	30	0	20	10	10	10	0	0	10	0	0	0	0	0	10	0	0	150
			13:00 ~ 14:00	50	30	0	20	10	10	10	0	0	10	0	0	0	0	0	10	0	0	150
			14:00 ~ 15:00	60	30	0	20	10	10	10	0	0	10	0	0	0	0	0	10	0	0	160
			15:00 ~ 16:00	60	30	0	20	10	10	10	0	0	10	0	0	0	0	0	10	0	0	160
			16:00 ~ 17:00	60	30	0	20	10	10	10	0	0	10	0	0	0	0	0	10	0	0	160
			17:00 ~ 18:00	60	30	0	20	10	10	10	0	0	10	0	0	0	0	0	10	0	0	160
			18:00 ~ 19:00	60	30	0	20	10	10	10	0	0	10	0	0	0	0	0	10	0	0	160
			19:00 ~ 20:00	50	30	0	20	10	10	10	0	0	10	0	0	0	0	0	10	0	0	150
			20:00 ~ 21:00	50	30	0	10	10	10	10	0	0	10	0	0	0	0	0	10	0	0	140
			21:00 ~ 22:00	50	30	0	20	10	10	10	0	0	10	0	0	0	0	0	10	0	0	150
			22:00 ~ 23:00	40	20	0	10	10	10	10	0	0	10	0	0	0	0	0	10	0	0	120
			23:00 ~ 00:00	40	20	0	10	10	10	10	0	0	10	0	0	0	0	0	10	0	0	120
			Whole Day Total (veh)	1140	620	0	410	240	170	200	0	0	170	0	0	50	0	0	240	50	0	3290

Road No.	Road Name	Bound	Hour	PC	TAXI	LGV3	LGV4	LGV6	HGV7	HGV8	PLB	PV4	PV5	NFB6	NFB7	NFB8	FBSD	FBDD	MC	HGV9	NFB9	Total
137	Wing Kwong Street	SB	**00:00 ~ 01:00**	40	20	0	10	10	0	10	0	0	0	0	0	0	0	0	10	0	0	100
			01:00 ~ 02:00	30	20	0	10	10	0	10	0	0	0	0	0	0	0	0	10	0	0	90
			02:00 ~ 03:00	20	10	0	10	10	0	10	0	0	0	0	0	0	0	0	10	0	0	70
			03:00 ~ 04:00	20	10	0	10	10	0	0	0	0	0	0	0	0	0	0	10	0	0	60
			04:00 ~ 05:00	20	10	0	10	10	0	0	0	0	0	0	0	0	0	0	10	0	0	60
			05:00 ~ 06:00	20	10	0	10	10	0	10	0	0	0	0	0	0	0	0	10	0	0	70
			06:00 ~ 07:00	40	20	0	10	10	0	10	0	0	0	0	0	0	0	0	10	0	0	100
			07:00 ~ 08:00	80	40	0	30	10	10	10	0	0	10	0	0	10	0	0	10	10	0	220
			08:00 ~ 09:00	90	50	0	30	10	10	10	0	0	10	0	0	10	0	0	10	10	0	240
			09:00 ~ 10:00	80	40	0	30	10	10	10	0	0	10	0	0	10	0	0	10	10	0	220
			10:00 ~ 11:00	80	40	0	30	10	10	10	0	0	10	0	0	10	0	0	10	10	0	220
			11:00 ~ 12:00	90	50	0	30	10	10	10	0	0	10	0	0	10	0	0	10	10	0	240
			12:00 ~ 13:00	70	40	0	20	10	10	10	0	0	10	0	0	10	0	0	10	0	0	190
			13:00 ~ 14:00	70	40	0	20	10	10	10	0	0	10	0	0	10	0	0	10	0	0	190
			14:00 ~ 15:00	70	40	0	20	10	10	10	0	0	10	0	0	10	0	0	10	0	0	190
			15:00 ~ 16:00	70	40	0	20	10	10	10	0	0	10	0	0	10	0	0	10	0	0	190
			16:00 ~ 17:00	70	40	0	20	10	10	10	0	0	10	0	0	10	0	0	10	0	0	190
			17:00 ~ 18:00	70	40	0	20	10	10	10	0	0	10	0	0	10	0	0	10	0	0	190
			18:00 ~ 19:00	80	40	0	20	10	10	10	0	0	10	0	0	10	0	0	10	0	0	200
			19:00 ~ 20:00	70	40	0	20	10	10	10	0	0	10	0	0	10	0	0	10	0	0	190
			20:00 ~ 21:00	60	30	0	20	10	10	10	0	0	10	0	0	10	0	0	10	0	0	170
			21:00 ~ 22:00	60	30	0	20	10	10	10	0	0	10	0	0	10	0	0	10	0	0	170
			22:00 ~ 23:00	60	30	0	20	10	10	10	0	0	10	0	0	10	0	0	10	0	0	170
			23:00 ~ 00:00	50	30	0	10	10	10	10	0	0	10	0	0	10	0	0	10	0	0	150
			Whole Day Total (veh)	1410	760	0	450	240	170	220	0	0	170	0	0	170	0	0	240	50	0	3880
138	Ngan Hon Street	EB	**00:00 ~ 01:00**	30	20	0	10	10	0	10	0	0	0	0	0	0	0	0	10	0	0	90
			01:00 ~ 02:00	20	10	0	10	10	0	10	0	0	0	0	0	0	0	0	10	0	0	70
			02:00 ~ 03:00	20	10	0	10	10	0	0	0	0	0	0	0	0	0	0	10	0	0	60
			03:00 ~ 04:00	20	10	0	10	10	0	0	0	0	0	0	0	0	0	0	10	0	0	60
			04:00 ~ 05:00	20	10	0	10	10	0	0	0	0	0	0	0	0	0	0	10	0	0	60
			05:00 ~ 06:00	20	10	0	10	10	0	0	0	0	0	0	0	0	0	0	10	0	0	60
			06:00 ~ 07:00	30	20	0	10	10	0	10	0	0	0	0	0	0	0	0	10	0	0	90
			07:00 ~ 08:00	60	30	0	20	10	10	10	0	0	10	0	0	10	0	0	10	10	0	180
			08:00 ~ 09:00	80	40	0	30	10	10	10	0	0	10	0	0	10	0	0	10	10	0	220
			09:00 ~ 10:00	70	40	0	30	10	10	10	0	0	10	0	0	10	0	0	10	10	0	210
			10:00 ~ 11:00	70	40	0	20	10	10	10	0	0	10	0	0	10	0	0	10	10	0	200
			11:00 ~ 12:00	70	40	0	30	10	10	10	0	0	10	0	0	10	0	0	10	10	0	210
			12:00 ~ 13:00	50	30	0	20	10	10	10	0	0	10	0	0	0	0	0	10	0	0	150
			13:00 ~ 14:00	50	30	0	20	10	10	10	0	0	10	0	0	0	0	0	10	0	0	150
			14:00 ~ 15:00	60	30	0	20	10	10	10	0	0	10	0	0	0	0	0	10	0	0	160
			15:00 ~ 16:00	60	30	0	20	10	10	10	0	0	10	0	0	0	0	0	10	0	0	160
			16:00 ~ 17:00	60	30	0	20	10	10	10	0	0	10	0	0	0	0	0	10	0	0	160
			17:00 ~ 18:00	60	30	0	20	10	10	10	0	0	10	0	0	0	0	0	10	0	0	160
			18:00 ~ 19:00	60	30	0	20	10	10	10	0	0	10	0	0	0	0	0	10	0	0	160
			19:00 ~ 20:00	50	30	0	20	10	10	10	0	0	10	0	0	0	0	0	10	0	0	150
			20:00 ~ 21:00	50	30	0	10	10	10	10	0	0	10	0	0	0	0	0	10	0	0	140
			21:00 ~ 22:00	50	30	0	20	10	10	10	0	0	10	0	0	0	0	0	10	0	0	150
			22:00 ~ 23:00	40	20	0	10	10	10	10	0	0	10	0	0	0	0	0	10	0	0	120
			23:00 ~ 00:00	40	20	0	10	10	10	10	0	0	10	0	0	0	0	0	10	0	0	120
			Whole Day Total (veh)	1140	620	0	410	240	170	200	0	0	170	0	0	50	0	0	240	50	0	3290
139	Ngan Hon Street	EB	**00:00 ~ 01:00**	30	20	0	10	10	0	10	0	0	0	0	0	0	0	0	10	0	0	90
			01:00 ~ 02:00	20	10	0	10	10	0	10	0	0	0	0	0	0	0	0	10	0	0	70
			02:00 ~ 03:00	20	10	0	10	10	0	0	0	0	0	0	0	0	0	0	10	0	0	60
			03:00 ~ 04:00	20	10	0	10	10	0	0	0	0	0	0	0	0	0	0	10	0	0	60
			04:00 ~ 05:00	20	10	0	10	10	0	0	0	0	0	0	0	0	0	0	10	0	0	60
			05:00 ~ 06:00	20	10	0	10	10	0	0	0	0	0	0	0	0	0	0	10	0	0	60
			06:00 ~ 07:00	30	20	0	10	10	0	10	0	0	0	0	0	0	0	0	10	0	0	90
			07:00 ~ 08:00	60	30	0	20	10	10	10	0	0	10	0	0	10	0	0	10	10	0	180
			08:00 ~ 09:00	80	40	0	30	10	10	10	0	0	10	0	0	10	0	0	10	10	0	220
			09:00 ~ 10:00	70	40	0	30	10	10	10	0	0	10	0	0	10	0	0	10	10	0	210
			10:00 ~ 11:00	70	40	0	20	10	10	10	0	0	10	0	0	10	0	0	10	10	0	200
			11:00 ~ 12:00	70	40	0	30	10	10	10	0	0	10	0	0	10	0	0	10	10	0	210
			12:00 ~ 13:00	50	30	0	20	10	10	10	0	0	10	0	0	0	0	0	10	0	0	150
			13:00 ~ 14:00	50	30	0	20	10	10	10	0	0	10	0	0	0	0	0	10	0	0	150
			14:00 ~ 15:00	60	30	0	20	10	10	10	0	0	10	0	0	0	0	0	10	0	0	160
			15:00 ~ 16:00	60	30	0	20	10	10	10	0	0	10	0	0	0	0	0	10	0	0	160
			16:00 ~ 17:00	60	30	0	20	10	10	10	0	0	10	0	0	0	0	0	10	0	0	160
			17:00 ~ 18:00	60	30	0	20	10	10	10	0	0	10	0	0	0	0	0	10	0	0	160
			18:00 ~ 19:00	60	30	0	20	10	10	10	0	0	10	0	0	0	0	0	10	0	0	160
			19:00 ~ 20:00	50	30	0	20	10	10	10	0	0	10	0	0	0	0	0	10	0	0	150
			20:00 ~ 21:00	50	30	0	10	10	10	10	0	0	10	0	0	0	0	0	10	0	0	140
			21:00 ~ 22:00	50	30	0	20	10	10	10	0	0	10	0	0	0	0	0	10	0	0	150
			22:00 ~ 23:00	40	20	0	10	10	10	10	0	0	10	0	0	0	0	0	10	0	0	120
			23:00 ~ 00:00	40	20	0	10	10	10	10	0	0	10	0	0	0	0	0	10	0	0	120
			Whole Day Total (veh)	1140	620	0	410	240	170	200	0	0	170	0	0	50	0	0	240	50	0	3290
140	Ngan Hon Street	EB	**00:00 ~ 01:00**	10	10	0	0	0	0	0	0	0	0	0	0	0	0	0	0	0	0	20
			01:00 ~ 02:00	10	10	0	0	0	0	0	0	0	0	0	0	0	0	0	0	0	0	20
			02:00 ~ 03:00	10	10	0	0	0	0	0	0	0	0	0	0	0	0	0	0	0	0	20
			03:00 ~ 04:00	10	10	0	0	0	0	0	0	0	0	0	0	0	0	0	0	0	0	20
			04:00 ~ 05:00	10	10	0	0	0	0	0	0	0	0	0	0	0	0	0	0	0	0	20
			05:00 ~ 06:00	10	10	0	0	0	0	0	0	0	0	0	0	0	0	0	0	0	0	20
			06:00 ~ 07:00	10	10	0	0	0	0	0	0	0	0	0	0	0	0	0	0	0	0	20
			07:00 ~ 08:00	10	10	0	10	0	0	0	0	0	0	0	0	0	0	0	10	0	0	40
			08:00 ~ 09:00	20	10	0	10	0	0	0	0	0	0	0	0	0	0	0	10	0	0	50
			09:00 ~ 10:00	10	10	0	10	0	0	0	0	0	0	0	0	0	0	0	10	0	0	40
			10:00 ~ 11:00	10	10	0	10	0	0	0	0	0	0	0	0	0	0	0	10	0	0	40
			11:00 ~ 12:00	10	10	0	10	0	0	0	0	0	0	0	0	0	0	0	10	0	0	40
			12:00 ~ 13:00	10	10	0	10	0	0	0	0	0	0	0	0	0	0	0	10	0	0	40
			13:00 ~ 14:00	20	10	0	10	0	0	0	0	0	0	0	0	0	0	0	10	0	0	50
			14:00 ~ 15:00	20	10	0	10	0	0	0	0	0	0	0	0	0	0	0	10	0	0	50
			15:00 ~ 16:00	20	10	0	10	0	0	0	0	0	0	0	0	0	0	0	10	0	0	50
			16:00 ~ 17:00	20	10	0	10	0	0	0	0	0	0	0	0	0	0	0	10	0	0	50
			17:00 ~ 18:00	20	10	0	10	0	0	0	0	0	0	0	0	0	0	0	10	0	0	50
			18:00 ~ 19:00	20	10	0	10	0	0	0	0	0	0	0	0	0	0	0	10	0	0	50
			19:00 ~ 20:00	20	10	0	10	0	0	0	0	0	0	0	0	0	0	0	10	0	0	50
			20:00 ~ 21:00	10	10	0	10	0	0	0	0	0	0	0	0	0	0	0	10	0	0	40
			21:00 ~ 22:00	10	10	0	10	0	0	0	0	0	0	0	0	0	0	0	10	0	0	40
			22:00 ~ 23:00	10	10	0	10	0	0	0	0	0	0	0	0	0	0	0	10	0	0	40
			23:00 ~ 00:00	10	10	0	10	0	0	0	0	0	0	0	0	0	0	0	10	0	0	40
			Whole Day Total (veh)	320	240	0	170	0	0	0	0	0	0	0	0	0	0	0	170	0	0	900

Road No.	Road Name	Bound	Hour	PC	TAXI	LGV3	LGV4	LGV6	HGV7	HGV8	PLB	PV4	PV5	NFB6	NFB7	NFB8	FBSD	FBDD	MC	HGV9	NFB9	Total
141	Ngan Hon Street	WB	**00:00 ~ 01:00**	10	10	0	0	0	0	0	0	0	0	0	0	0	0	0	0	0	0	20
			01:00 ~ 02:00	10	10	0	0	0	0	0	0	0	0	0	0	0	0	0	0	0	0	20
			02:00 ~ 03:00	10	10	0	0	0	0	0	0	0	0	0	0	0	0	0	0	0	0	20
			03:00 ~ 04:00	10	10	0	0	0	0	0	0	0	0	0	0	0	0	0	0	0	0	20
			04:00 ~ 05:00	10	10	0	0	0	0	0	0	0	0	0	0	0	0	0	0	0	0	20
			05:00 ~ 06:00	10	10	0	0	0	0	0	0	0	0	0	0	0	0	0	0	0	0	20
			06:00 ~ 07:00	10	10	0	0	0	0	0	0	0	0	0	0	0	0	0	0	0	0	20
			07:00 ~ 08:00	10	10	0	10	0	0	0	0	0	0	0	0	0	0	0	10	0	0	40
			08:00 ~ 09:00	20	10	0	10	0	0	0	0	0	0	0	0	0	0	0	10	0	0	50
			09:00 ~ 10:00	10	10	0	10	0	0	0	0	0	0	0	0	0	0	0	10	0	0	40
			10:00 ~ 11:00	10	10	0	10	0	0	0	0	0	0	0	0	0	0	0	10	0	0	40
			11:00 ~ 12:00	10	10	0	10	0	0	0	0	0	0	0	0	0	0	0	10	0	0	40
			12:00 ~ 13:00	10	10	0	10	0	0	0	0	0	0	0	0	0	0	0	10	0	0	40
			13:00 ~ 14:00	20	10	0	10	0	0	0	0	0	0	0	0	0	0	0	10	0	0	50
			14:00 ~ 15:00	20	10	0	10	0	0	0	0	0	0	0	0	0	0	0	10	0	0	50
			15:00 ~ 16:00	20	10	0	10	0	0	0	0	0	0	0	0	0	0	0	10	0	0	50
			16:00 ~ 17:00	20	10	0	10	0	0	0	0	0	0	0	0	0	0	0	10	0	0	50
			17:00 ~ 18:00	20	10	0	10	0	0	0	0	0	0	0	0	0	0	0	10	0	0	50
			18:00 ~ 19:00	20	10	0	10	0	0	0	0	0	0	0	0	0	0	0	10	0	0	50
			19:00 ~ 20:00	20	10	0	10	0	0	0	0	0	0	0	0	0	0	0	10	0	0	50
			20:00 ~ 21:00	10	10	0	10	0	0	0	0	0	0	0	0	0	0	0	10	0	0	40
			21:00 ~ 22:00	10	10	0	10	0	0	0	0	0	0	0	0	0	0	0	10	0	0	40
			22:00 ~ 23:00	10	10	0	10	0	0	0	0	0	0	0	0	0	0	0	10	0	0	40
			23:00 ~ 00:00	10	10	0	10	0	0	0	0	0	0	0	0	0	0	0	10	0	0	40
			Whole Day Total (veh)	320	240	0	170	0	0	0	0	0	0	0	0	0	0	0	170	0	0	900
142	Lung Tak Street	NB	**00:00 ~ 01:00**	10	10	0	0	0	0	0	0	0	0	0	0	0	0	0	0	0	0	20
			01:00 ~ 02:00	10	10	0	0	0	0	0	0	0	0	0	0	0	0	0	0	0	0	20
			02:00 ~ 03:00	10	10	0	0	0	0	0	0	0	0	0	0	0	0	0	0	0	0	20
			03:00 ~ 04:00	10	0	0	0	0	0	0	0	0	0	0	0	0	0	0	0	0	0	10
			04:00 ~ 05:00	10	0	0	0	0	0	0	0	0	0	0	0	0	0	0	0	0	0	10
			05:00 ~ 06:00	10	10	0	0	0	0	0	0	0	0	0	0	0	0	0	0	0	0	20
			06:00 ~ 07:00	10	10	0	0	0	0	0	0	0	0	0	0	0	0	0	0	0	0	20
			07:00 ~ 08:00	10	10	0	10	0	0	0	0	0	0	0	0	0	0	0	10	0	0	40
			08:00 ~ 09:00	10	10	0	10	0	0	0	0	0	0	0	0	0	0	0	10	0	0	40
			09:00 ~ 10:00	10	10	0	10	0	0	0	0	0	0	0	0	0	0	0	10	0	0	40
			10:00 ~ 11:00	10	10	0	10	0	0	0	0	0	0	0	0	0	0	0	10	0	0	40
			11:00 ~ 12:00	10	10	0	10	0	0	0	0	0	0	0	0	0	0	0	10	0	0	40
			12:00 ~ 13:00	10	10	0	10	0	0	0	0	0	0	0	0	0	0	0	10	0	0	40
			13:00 ~ 14:00	10	10	0	10	0	0	0	0	0	0	0	0	0	0	0	10	0	0	40
			14:00 ~ 15:00	10	10	0	10	0	0	0	0	0	0	0	0	0	0	0	10	0	0	40
			15:00 ~ 16:00	10	10	0	10	0	0	0	0	0	0	0	0	0	0	0	10	0	0	40
			16:00 ~ 17:00	10	10	0	10	0	0	0	0	0	0	0	0	0	0	0	10	0	0	40
			17:00 ~ 18:00	10	10	0	10	0	0	0	0	0	0	0	0	0	0	0	10	0	0	40
			18:00 ~ 19:00	10	10	0	10	0	0	0	0	0	0	0	0	0	0	0	10	0	0	40
			19:00 ~ 20:00	10	10	0	10	0	0	0	0	0	0	0	0	0	0	0	10	0	0	40
			20:00 ~ 21:00	10	10	0	10	0	0	0	0	0	0	0	0	0	0	0	10	0	0	40
			21:00 ~ 22:00	10	10	0	10	0	0	0	0	0	0	0	0	0	0	0	10	0	0	40
			22:00 ~ 23:00	10	10	0	10	0	0	0	0	0	0	0	0	0	0	0	10	0	0	40
			23:00 ~ 00:00	10	10	0	10	0	0	0	0	0	0	0	0	0	0	0	10	0	0	40
			Whole Day Total (veh)	240	220	0	170	0	0	0	0	0	0	0	0	0	0	0	170	0	0	800
143	Chi Kiang Street	EB	**00:00 ~ 01:00**	10	10	0	10	10	0	0	0	0	0	0	0	0	0	10	10	0	0	60
			01:00 ~ 02:00	10	10	0	10	10	0	0	0	0	0	0	0	0	0	10	10	0	0	60
			02:00 ~ 03:00	10	10	0	10	0	0	0	0	0	0	0	0	0	0	10	10	0	0	50
			03:00 ~ 04:00	10	10	0	10	0	0	0	0	0	0	0	0	0	0	10	0	0	0	40
			04:00 ~ 05:00	10	10	0	10	0	0	0	0	0	0	0	0	0	0	10	0	0	0	40
			05:00 ~ 06:00	10	10	0	10	0	0	0	0	0	0	0	0	0	0	10	10	0	0	50
			06:00 ~ 07:00	10	10	0	10	10	0	0	10	0	0	0	0	0	0	10	10	0	0	70
			07:00 ~ 08:00	30	10	0	10	10	0	0	10	0	0	0	0	0	0	10	10	0	0	90
			08:00 ~ 09:00	30	20	0	10	10	0	0	10	0	0	0	0	0	0	10	10	0	0	100
			09:00 ~ 10:00	30	20	0	10	10	0	0	10	0	0	0	0	0	0	10	10	0	0	100
			10:00 ~ 11:00	30	20	0	10	10	0	0	10	0	0	0	0	0	0	10	10	0	0	100
			11:00 ~ 12:00	30	20	0	10	10	0	0	10	0	0	0	0	0	0	10	10	0	0	100
			12:00 ~ 13:00	40	20	0	20	10	10	10	10	0	10	0	0	0	0	10	10	0	0	150
			13:00 ~ 14:00	40	20	0	20	10	10	10	10	0	10	0	0	0	0	10	10	0	0	150
			14:00 ~ 15:00	40	20	0	20	10	10	10	10	0	10	0	0	0	0	10	10	0	0	150
			15:00 ~ 16:00	40	20	0	20	10	10	10	10	0	10	0	0	0	0	10	10	0	0	150
			16:00 ~ 17:00	40	20	0	20	10	10	10	10	0	10	0	0	0	0	10	10	0	0	150
			17:00 ~ 18:00	40	20	0	20	10	10	10	10	0	10	0	0	0	0	10	10	0	0	150
			18:00 ~ 19:00	40	20	0	20	10	10	10	10	0	10	0	0	0	0	10	10	0	0	150
			19:00 ~ 20:00	40	20	0	20	10	10	10	10	0	10	0	0	0	0	10	10	0	0	150
			20:00 ~ 21:00	30	20	0	20	10	10	10	10	0	10	0	0	0	0	10	10	0	0	140
			21:00 ~ 22:00	40	20	0	20	10	10	10	10	0	10	0	0	0	0	10	10	0	0	150
			22:00 ~ 23:00	30	20	0	20	10	10	10	10	0	10	0	0	0	0	10	10	0	0	140
			23:00 ~ 00:00	30	20	0	10	10	10	10	10	0	10	0	0	0	0	10	10	0	0	130
			Whole Day Total (veh)	670	400	0	350	200	120	120	180	0	120	0	0	0	0	240	220	0	0	2620
144	Chi Kiang Street	EB	**00:00 ~ 01:00**	130	70	0	40	20	10	10	10	0	10	10	0	10	0	10	20	10	0	360
			01:00 ~ 02:00	90	50	0	30	10	10	10	0	0	10	10	0	10	0	10	10	10	0	260
			02:00 ~ 03:00	60	30	0	20	10	10	10	0	0	10	0	0	10	0	10	10	0	0	180
			03:00 ~ 04:00	50	30	0	20	10	10	10	0	0	10	0	0	0	0	10	10	0	0	160
			04:00 ~ 05:00	50	30	0	20	10	10	10	0	0	10	0	0	0	0	10	10	0	0	160
			05:00 ~ 06:00	70	40	0	20	10	10	10	0	0	10	0	0	10	0	20	10	0	0	210
			06:00 ~ 07:00	130	70	0	40	20	10	10	10	0	10	10	0	10	0	30	20	10	0	380
			07:00 ~ 08:00	250	130	10	80	30	10	10	10	10	10	10	10	10	0	40	30	10	0	660
			08:00 ~ 09:00	310	160	10	100	40	10	10	20	10	10	10	10	10	0	40	40	10	0	800
			09:00 ~ 10:00	280	140	10	80	30	10	10	10	10	10	10	10	10	0	30	30	10	0	690
			10:00 ~ 11:00	270	140	10	80	30	10	10	10	10	10	10	10	10	0	30	30	10	0	680
			11:00 ~ 12:00	280	140	10	90	30	10	10	10	10	10	10	10	10	0	30	30	10	0	700
			12:00 ~ 13:00	310	160	10	60	30	10	10	10	10	10	10	10	10	0	30	40	10	0	730
			13:00 ~ 14:00	310	160	10	60	30	10	10	10	10	10	10	10	10	0	30	40	10	0	730
			14:00 ~ 15:00	320	160	10	60	30	10	10	10	10	10	10	10	10	0	30	40	10	0	740
			15:00 ~ 16:00	320	160	10	60	30	10	10	10	10	10	10	10	10	0	30	40	10	0	740
			16:00 ~ 17:00	330	170	10	70	30	10	10	10	10	10	10	10	10	0	30	40	10	0	770
			17:00 ~ 18:00	330	170	10	70	30	10	10	20	10	10	10	10	10	0	40	40	10	0	790
			18:00 ~ 19:00	350	180	10	70	30	10	10	20	10	10	10	10	10	0	40	40	10	0	820
			19:00 ~ 20:00	310	160	10	60	30	10	10	10	10	10	10	10	10	0	30	40	10	0	730
			20:00 ~ 21:00	260	130	10	50	20	10	10	10	10	10	10	10	10	0	30	30	10	0	620
			21:00 ~ 22:00	270	140	10	60	20	10	10	10	10	10	10	10	10	0	30	30	10	0	650
			22:00 ~ 23:00	250	130	10	50	20	10	10	10	10	10	10	10	10	0	30	30	10	0	610
			23:00 ~ 00:00	210	110	10	40	20	10	10	10	10	10	10	10	10	0	20	30	10	0	530
			Whole Day Total (veh)	5540	2860	170	1330	570	240	240	220	170	240	200	170	220	0	640	690	200	0	13700

Road No.	Road Name	Bound	Hour	PC	TAXI	LGV3	LGV4	LGV6	HGV7	HGV8	PLB	PV4	PV5	NFB6	NFB7	NFB8	FBSD	FBDD	MC	HGV9	NFB9	Total
145	Chi Kiang Street	EB	**00:00 ~ 01:00**	130	70	0	40	20	10	10	10	0	10	10	0	10	0	10	20	10	0	360
			01:00 ~ 02:00	90	50	0	30	10	10	10	0	0	10	10	0	10	0	10	10	10	0	260
			02:00 ~ 03:00	70	40	0	20	10	10	10	0	0	10	0	0	10	0	10	10	10	0	210
			03:00 ~ 04:00	50	30	0	20	10	10	10	0	0	10	0	0	0	0	10	10	0	0	160
			04:00 ~ 05:00	50	30	0	20	10	10	10	0	0	10	0	0	0	0	10	10	0	0	160
			05:00 ~ 06:00	70	40	0	20	10	10	10	0	0	10	0	0	10	0	20	10	10	0	220
			06:00 ~ 07:00	140	70	0	40	20	10	10	10	0	10	10	0	10	0	30	20	10	0	390
			07:00 ~ 08:00	270	140	10	80	30	10	10	10	10	10	10	10	10	0	40	30	10	0	690
			08:00 ~ 09:00	330	170	10	100	40	10	10	20	10	10	10	10	10	0	40	40	10	0	830
			09:00 ~ 10:00	290	150	10	90	40	10	10	10	10	10	10	10	10	0	30	40	10	0	740
			10:00 ~ 11:00	290	150	10	90	30	10	10	10	10	10	10	10	10	0	30	40	10	0	730
			11:00 ~ 12:00	300	150	10	90	40	10	10	10	10	10	10	10	10	0	30	40	10	0	750
			12:00 ~ 13:00	330	170	10	70	30	10	10	10	10	10	10	10	10	0	30	40	10	0	770
			13:00 ~ 14:00	340	170	10	70	30	10	10	10	10	10	10	10	10	0	30	40	10	0	780
			14:00 ~ 15:00	340	170	10	80	30	10	10	10	10	10	10	10	10	0	30	40	10	0	790
			15:00 ~ 16:00	340	180	10	80	30	10	10	10	10	10	10	10	10	0	30	40	10	0	800
			16:00 ~ 17:00	360	180	10	80	30	10	10	10	10	10	10	10	10	0	30	40	10	0	820
			17:00 ~ 18:00	350	180	10	80	30	10	10	20	10	10	10	10	10	0	40	40	10	0	830
			18:00 ~ 19:00	380	190	10	80	30	10	10	20	10	10	10	10	10	0	40	40	10	0	870
			19:00 ~ 20:00	340	170	10	70	30	10	10	10	10	10	10	10	10	0	30	40	10	0	780
			20:00 ~ 21:00	280	140	10	60	30	10	10	10	10	10	10	10	10	0	30	30	10	0	670
			21:00 ~ 22:00	290	150	10	70	30	10	10	10	10	10	10	10	10	0	30	40	10	0	710
			22:00 ~ 23:00	270	140	10	60	20	10	10	10	10	10	10	10	10	0	30	30	10	0	650
			23:00 ~ 00:00	220	110	10	50	20	10	10	10	10	10	10	10	10	0	20	30	10	0	550
			Whole Day Total (veh)	5920	3040	170	1490	610	240	240	220	170	240	200	170	220	0	640	730	220	0	14520
146	Ha Heung Road	NB	**00:00 ~ 01:00**	10	10	0	10	10	0	0	0	0	0	0	0	0	0	0	10	0	0	50
			01:00 ~ 02:00	10	10	0	10	10	0	0	0	0	0	0	0	0	0	0	10	0	0	50
			02:00 ~ 03:00	10	10	0	10	10	0	0	0	0	0	0	0	0	0	0	0	0	0	40
			03:00 ~ 04:00	10	10	0	10	0	0	0	0	0	0	0	0	0	0	0	0	0	0	30
			04:00 ~ 05:00	10	10	0	10	0	0	0	0	0	0	0	0	0	0	0	0	0	0	30
			05:00 ~ 06:00	10	10	0	10	10	0	0	0	0	0	0	0	0	0	0	0	0	0	40
			06:00 ~ 07:00	10	10	0	10	10	0	0	0	0	0	0	0	0	0	0	10	0	0	50
			07:00 ~ 08:00	20	10	0	10	10	0	10	0	0	0	0	0	0	0	0	10	0	0	70
			08:00 ~ 09:00	30	10	0	10	10	0	10	0	0	0	0	0	0	0	0	10	0	0	80
			09:00 ~ 10:00	20	10	0	10	10	0	10	0	0	0	0	0	0	0	0	10	0	0	70
			10:00 ~ 11:00	20	10	0	10	10	0	10	0	0	0	0	0	0	0	0	10	0	0	70
			11:00 ~ 12:00	20	10	0	10	10	0	10	0	0	0	0	0	0	0	0	10	0	0	70
			12:00 ~ 13:00	30	20	0	20	10	10	10	0	0	0	0	0	0	0	0	10	0	0	110
			13:00 ~ 14:00	30	20	0	20	10	10	10	0	0	0	0	0	0	0	0	10	0	0	110
			14:00 ~ 15:00	30	20	0	20	10	10	10	0	0	0	0	0	0	0	0	10	0	0	110
			15:00 ~ 16:00	30	20	0	20	10	10	10	0	0	0	0	0	0	0	0	10	0	0	110
			16:00 ~ 17:00	30	20	0	20	10	10	10	0	0	0	0	0	0	0	0	10	0	0	110
			17:00 ~ 18:00	30	20	0	20	10	10	10	0	0	0	0	0	0	0	0	10	0	0	110
			18:00 ~ 19:00	30	20	0	20	10	10	10	0	0	0	0	0	0	0	0	10	0	0	110
			19:00 ~ 20:00	30	20	0	20	10	10	10	0	0	0	0	0	0	0	0	10	0	0	110
			20:00 ~ 21:00	20	10	0	10	10	10	10	0	0	0	0	0	0	0	0	10	0	0	80
			21:00 ~ 22:00	30	10	0	10	10	10	10	0	0	0	0	0	0	0	0	10	0	0	90
			22:00 ~ 23:00	20	10	0	10	10	10	10	0	0	0	0	0	0	0	0	10	0	0	80
			23:00 ~ 00:00	20	10	0	10	10	10	10	0	0	0	0	0	0	0	0	10	0	0	80
			Whole Day Total (veh)	510	320	0	320	220	120	170	0	0	0	0	0	0	0	0	200	0	0	1860
147	Sze Chuen Street	EB	**00:00 ~ 01:00**	10	10	0	0	0	0	0	0	0	0	0	0	0	0	0	0	0	0	20
			01:00 ~ 02:00	10	10	0	0	0	0	0	0	0	0	0	0	0	0	0	0	0	0	20
			02:00 ~ 03:00	10	10	0	0	0	0	0	0	0	0	0	0	0	0	0	0	0	0	20
			03:00 ~ 04:00	10	10	0	0	0	0	0	0	0	0	0	0	0	0	0	0	0	0	20
			04:00 ~ 05:00	10	10	0	0	0	0	0	0	0	0	0	0	0	0	0	0	0	0	20
			05:00 ~ 06:00	10	10	0	0	0	0	0	0	0	0	0	0	0	0	0	0	0	0	20
			06:00 ~ 07:00	10	10	0	0	0	0	0	0	0	0	0	0	0	0	0	0	0	0	20
			07:00 ~ 08:00	10	10	0	10	0	0	0	0	0	0	0	0	0	0	0	10	0	0	40
			08:00 ~ 09:00	20	10	0	10	0	0	0	0	0	0	0	0	0	0	0	10	0	0	50
			09:00 ~ 10:00	10	10	0	10	0	0	0	0	0	0	0	0	0	0	0	10	0	0	40
			10:00 ~ 11:00	10	10	0	10	0	0	0	0	0	0	0	0	0	0	0	10	0	0	40
			11:00 ~ 12:00	10	10	0	10	0	0	0	0	0	0	0	0	0	0	0	10	0	0	40
			12:00 ~ 13:00	10	10	0	10	0	0	0	0	0	0	0	0	0	0	0	10	0	0	40
			13:00 ~ 14:00	20	10	0	10	0	0	0	0	0	0	0	0	0	0	0	10	0	0	50
			14:00 ~ 15:00	20	10	0	10	0	0	0	0	0	0	0	0	0	0	0	10	0	0	50
			15:00 ~ 16:00	20	10	0	10	0	0	0	0	0	0	0	0	0	0	0	10	0	0	50
			16:00 ~ 17:00	20	10	0	10	0	0	0	0	0	0	0	0	0	0	0	10	0	0	50
			17:00 ~ 18:00	20	10	0	10	0	0	0	0	0	0	0	0	0	0	0	10	0	0	50
			18:00 ~ 19:00	20	10	0	10	0	0	0	0	0	0	0	0	0	0	0	10	0	0	50
			19:00 ~ 20:00	20	10	0	10	0	0	0	0	0	0	0	0	0	0	0	10	0	0	50
			20:00 ~ 21:00	10	10	0	10	0	0	0	0	0	0	0	0	0	0	0	10	0	0	40
			21:00 ~ 22:00	10	10	0	10	0	0	0	0	0	0	0	0	0	0	0	10	0	0	40
			22:00 ~ 23:00	10	10	0	10	0	0	0	0	0	0	0	0	0	0	0	10	0	0	40
			23:00 ~ 00:00	10	10	0	10	0	0	0	0	0	0	0	0	0	0	0	10	0	0	40
			Whole Day Total (veh)	320	240	0	170	0	0	0	0	0	0	0	0	0	0	0	170	0	0	900
148	Sze Chuen Street	WB	**00:00 ~ 01:00**	10	10	0	0	0	0	0	0	0	0	0	0	0	0	0	0	0	0	20
			01:00 ~ 02:00	10	10	0	0	0	0	0	0	0	0	0	0	0	0	0	0	0	0	20
			02:00 ~ 03:00	10	10	0	0	0	0	0	0	0	0	0	0	0	0	0	0	0	0	20
			03:00 ~ 04:00	10	10	0	0	0	0	0	0	0	0	0	0	0	0	0	0	0	0	20
			04:00 ~ 05:00	10	10	0	0	0	0	0	0	0	0	0	0	0	0	0	0	0	0	20
			05:00 ~ 06:00	10	10	0	0	0	0	0	0	0	0	0	0	0	0	0	0	0	0	20
			06:00 ~ 07:00	10	10	0	0	0	0	0	0	0	0	0	0	0	0	0	0	0	0	20
			07:00 ~ 08:00	10	10	0	10	0	0	0	0	0	0	0	0	0	0	0	10	0	0	40
			08:00 ~ 09:00	20	10	0	10	0	0	0	0	0	0	0	0	0	0	0	10	0	0	50
			09:00 ~ 10:00	10	10	0	10	0	0	0	0	0	0	0	0	0	0	0	10	0	0	40
			10:00 ~ 11:00	10	10	0	10	0	0	0	0	0	0	0	0	0	0	0	10	0	0	40
			11:00 ~ 12:00	10	10	0	10	0	0	0	0	0	0	0	0	0	0	0	10	0	0	40
			12:00 ~ 13:00	10	10	0	10	0	0	0	0	0	0	0	0	0	0	0	10	0	0	40
			13:00 ~ 14:00	20	10	0	10	0	0	0	0	0	0	0	0	0	0	0	10	0	0	50
			14:00 ~ 15:00	20	10	0	10	0	0	0	0	0	0	0	0	0	0	0	10	0	0	50
			15:00 ~ 16:00	20	10	0	10	0	0	0	0	0	0	0	0	0	0	0	10	0	0	50
			16:00 ~ 17:00	20	10	0	10	0	0	0	0	0	0	0	0	0	0	0	10	0	0	50
			17:00 ~ 18:00	20	10	0	10	0	0	0	0	0	0	0	0	0	0	0	10	0	0	50
			18:00 ~ 19:00	20	10	0	10	0	0	0	0	0	0	0	0	0	0	0	10	0	0	50
			19:00 ~ 20:00	20	10	0	10	0	0	0	0	0	0	0	0	0	0	0	10	0	0	50
			20:00 ~ 21:00	10	10	0	10	0	0	0	0	0	0	0	0	0	0	0	10	0	0	40
			21:00 ~ 22:00	10	10	0	10	0	0	0	0	0	0	0	0	0	0	0	10	0	0	40
			22:00 ~ 23:00	10	10	0	10	0	0	0	0	0	0	0	0	0	0	0	10	0	0	40
			23:00 ~ 00:00	10	10	0	10	0	0	0	0	0	0	0	0	0	0	0	10	0	0	40
			Whole Day Total (veh)	320	240	0	170	0	0	0	0	0	0	0	0	0	0	0	170	0	0	900

Road No.	Road Name	Bound	Hour	PC	TAXI	LGV3	LGV4	LGV6	HGV7	HGV8	PLB	PV4	PV5	NFB6	NFB7	NFB8	FBSD	FBDD	MC	HGV9	NFB9	Total
149	Ha Heung Road	NB	**00:00 ~ 01:00**	10	10	0	10	10	0	0	0	0	0	0	0	0	0	0	10	0	0	50
			01:00 ~ 02:00	10	10	0	10	10	0	0	0	0	0	0	0	0	0	0	10	0	0	50
			02:00 ~ 03:00	10	10	0	10	10	0	0	0	0	0	0	0	0	0	0	0	0	0	40
			03:00 ~ 04:00	10	10	0	10	0	0	0	0	0	0	0	0	0	0	0	0	0	0	30
			04:00 ~ 05:00	10	10	0	10	0	0	0	0	0	0	0	0	0	0	0	0	0	0	30
			05:00 ~ 06:00	10	10	0	10	10	0	0	0	0	0	0	0	0	0	0	0	0	0	40
			06:00 ~ 07:00	10	10	0	10	10	0	0	0	0	0	0	0	0	0	0	10	0	0	50
			07:00 ~ 08:00	20	10	0	10	10	0	10	0	0	0	0	0	0	0	0	10	0	0	70
			08:00 ~ 09:00	30	10	0	10	10	0	10	0	0	0	0	0	0	0	0	10	0	0	80
			09:00 ~ 10:00	20	10	0	10	10	0	10	0	0	0	0	0	0	0	0	10	0	0	70
			10:00 ~ 11:00	20	10	0	10	10	0	10	0	0	0	0	0	0	0	0	10	0	0	70
			11:00 ~ 12:00	20	10	0	10	10	0	10	0	0	0	0	0	0	0	0	10	0	0	70
			12:00 ~ 13:00	30	20	0	20	10	10	10	0	0	0	0	0	0	0	0	10	0	0	110
			13:00 ~ 14:00	30	20	0	20	10	10	10	0	0	0	0	0	0	0	0	10	0	0	110
			14:00 ~ 15:00	30	20	0	20	10	10	10	0	0	0	0	0	0	0	0	10	0	0	110
			15:00 ~ 16:00	30	20	0	20	10	10	10	0	0	0	0	0	0	0	0	10	0	0	110
			16:00 ~ 17:00	30	20	0	20	10	10	10	0	0	0	0	0	0	0	0	10	0	0	110
			17:00 ~ 18:00	30	20	0	20	10	10	10	0	0	0	0	0	0	0	0	10	0	0	110
			18:00 ~ 19:00	30	20	0	20	10	10	10	0	0	0	0	0	0	0	0	10	0	0	110
			19:00 ~ 20:00	30	20	0	20	10	10	10	0	0	0	0	0	0	0	0	10	0	0	110
			20:00 ~ 21:00	20	10	0	10	10	10	10	0	0	0	0	0	0	0	0	10	0	0	80
			21:00 ~ 22:00	30	10	0	10	10	10	10	0	0	0	0	0	0	0	0	10	0	0	90
			22:00 ~ 23:00	20	10	0	10	10	10	10	0	0	0	0	0	0	0	0	10	0	0	80
			23:00 ~ 00:00	20	10	0	10	10	10	10	0	0	0	0	0	0	0	0	10	0	0	80
			Whole Day Total (veh)	510	320	0	320	220	120	170	0	0	0	0	0	0	0	0	200	0	0	1860
150	Kowloon City Road	NB	**00:00 ~ 01:00**	10	10	0	10	0	0	0	0	0	0	0	0	0	0	0	10	0	0	40
			01:00 ~ 02:00	10	10	0	10	0	0	0	0	0	0	0	0	0	0	0	10	0	0	40
			02:00 ~ 03:00	10	10	0	10	0	0	0	0	0	0	0	0	0	0	0	10	0	0	40
			03:00 ~ 04:00	10	10	0	10	0	0	0	0	0	0	0	0	0	0	0	0	0	0	30
			04:00 ~ 05:00	10	10	0	10	0	0	0	0	0	0	0	0	0	0	0	0	0	0	30
			05:00 ~ 06:00	10	10	0	10	0	0	0	0	0	0	0	0	0	0	0	10	0	0	40
			06:00 ~ 07:00	10	10	0	10	0	0	0	0	0	0	0	0	0	0	0	10	0	0	40
			07:00 ~ 08:00	20	10	0	10	10	0	0	0	0	0	0	0	0	0	0	10	0	0	60
			08:00 ~ 09:00	30	20	0	10	10	0	0	0	0	0	0	0	0	0	0	10	0	0	80
			09:00 ~ 10:00	30	20	0	10	10	0	0	0	0	0	0	0	0	0	0	10	0	0	80
			10:00 ~ 11:00	30	20	0	10	10	0	0	0	0	0	0	0	0	0	0	10	0	0	80
			11:00 ~ 12:00	30	20	0	10	10	0	0	0	0	0	0	0	0	0	0	10	0	0	80
			12:00 ~ 13:00	20	10	0	10	10	0	0	0	0	0	0	0	0	0	0	10	0	0	60
			13:00 ~ 14:00	20	10	0	10	10	0	0	0	0	0	0	0	0	0	0	10	0	0	60
			14:00 ~ 15:00	20	10	0	10	10	0	0	0	0	0	0	0	0	0	0	10	0	0	60
			15:00 ~ 16:00	20	10	0	10	10	0	0	0	0	0	0	0	0	0	0	10	0	0	60
			16:00 ~ 17:00	20	10	0	10	10	0	0	0	0	0	0	0	0	0	0	10	0	0	60
			17:00 ~ 18:00	20	10	0	10	10	0	0	0	0	0	0	0	0	0	0	10	0	0	60
			18:00 ~ 19:00	20	10	0	10	10	0	0	0	0	0	0	0	0	0	0	10	0	0	60
			19:00 ~ 20:00	20	10	0	10	10	0	0	0	0	0	0	0	0	0	0	10	0	0	60
			20:00 ~ 21:00	20	10	0	10	10	0	0	0	0	0	0	0	0	0	0	10	0	0	60
			21:00 ~ 22:00	20	10	0	10	10	0	0	0	0	0	0	0	0	0	0	10	0	0	60
			22:00 ~ 23:00	20	10	0	10	10	0	0	0	0	0	0	0	0	0	0	10	0	0	60
			23:00 ~ 00:00	10	10	0	10	10	0	0	0	0	0	0	0	0	0	0	10	0	0	50
			Whole Day Total (veh)	440	280	0	240	170	0	0	0	0	0	0	0	0	0	0	220	0	0	1350
151	Kowloon City Road	NB	**00:00 ~ 01:00**	10	10	0	10	0	0	0	0	0	0	0	0	0	0	0	10	0	0	40
			01:00 ~ 02:00	10	10	0	10	0	0	0	0	0	0	0	0	0	0	0	10	0	0	40
			02:00 ~ 03:00	10	10	0	10	0	0	0	0	0	0	0	0	0	0	0	10	0	0	40
			03:00 ~ 04:00	10	10	0	10	0	0	0	0	0	0	0	0	0	0	0	0	0	0	30
			04:00 ~ 05:00	10	10	0	10	0	0	0	0	0	0	0	0	0	0	0	0	0	0	30
			05:00 ~ 06:00	10	10	0	10	0	0	0	0	0	0	0	0	0	0	0	10	0	0	40
			06:00 ~ 07:00	10	10	0	10	0	0	0	0	0	0	0	0	0	0	0	10	0	0	40
			07:00 ~ 08:00	20	10	0	10	10	0	0	0	0	0	0	0	0	0	0	10	0	0	60
			08:00 ~ 09:00	30	20	0	10	10	0	0	0	0	0	0	0	0	0	0	10	0	0	80
			09:00 ~ 10:00	30	20	0	10	10	0	0	0	0	0	0	0	0	0	0	10	0	0	80
			10:00 ~ 11:00	30	20	0	10	10	0	0	0	0	0	0	0	0	0	0	10	0	0	80
			11:00 ~ 12:00	30	20	0	10	10	0	0	0	0	0	0	0	0	0	0	10	0	0	80
			12:00 ~ 13:00	20	10	0	10	10	0	0	0	0	0	0	0	0	0	0	10	0	0	60
			13:00 ~ 14:00	20	10	0	10	10	0	0	0	0	0	0	0	0	0	0	10	0	0	60
			14:00 ~ 15:00	20	10	0	10	10	0	0	0	0	0	0	0	0	0	0	10	0	0	60
			15:00 ~ 16:00	20	10	0	10	10	0	0	0	0	0	0	0	0	0	0	10	0	0	60
			16:00 ~ 17:00	20	10	0	10	10	0	0	0	0	0	0	0	0	0	0	10	0	0	60
			17:00 ~ 18:00	20	10	0	10	10	0	0	0	0	0	0	0	0	0	0	10	0	0	60
			18:00 ~ 19:00	20	10	0	10	10	0	0	0	0	0	0	0	0	0	0	10	0	0	60
			19:00 ~ 20:00	20	10	0	10	10	0	0	0	0	0	0	0	0	0	0	10	0	0	60
			20:00 ~ 21:00	20	10	0	10	10	0	0	0	0	0	0	0	0	0	0	10	0	0	60
			21:00 ~ 22:00	20	10	0	10	10	0	0	0	0	0	0	0	0	0	0	10	0	0	60
			22:00 ~ 23:00	20	10	0	10	10	0	0	0	0	0	0	0	0	0	0	10	0	0	60
			23:00 ~ 00:00	10	10	0	10	10	0	0	0	0	0	0	0	0	0	0	10	0	0	50
			Whole Day Total (veh)	440	280	0	240	170	0	0	0	0	0	0	0	0	0	0	220	0	0	1350
152	Kowloon City Road	SB	**00:00 ~ 01:00**	10	10	0	10	0	0	0	0	0	0	0	0	0	0	0	10	0	0	40
			01:00 ~ 02:00	10	10	0	10	0	0	0	0	0	0	0	0	0	0	0	10	0	0	40
			02:00 ~ 03:00	10	10	0	10	0	0	0	0	0	0	0	0	0	0	0	10	0	0	40
			03:00 ~ 04:00	10	10	0	10	0	0	0	0	0	0	0	0	0	0	0	0	0	0	30
			04:00 ~ 05:00	10	10	0	10	0	0	0	0	0	0	0	0	0	0	0	0	0	0	30
			05:00 ~ 06:00	10	10	0	10	0	0	0	0	0	0	0	0	0	0	0	10	0	0	40
			06:00 ~ 07:00	10	10	0	10	0	0	0	0	0	0	0	0	0	0	0	10	0	0	40
			07:00 ~ 08:00	20	10	0	10	10	0	0	0	0	0	0	0	0	0	0	10	0	0	60
			08:00 ~ 09:00	30	20	0	10	10	0	0	0	0	0	0	0	0	0	0	10	0	0	80
			09:00 ~ 10:00	30	20	0	10	10	0	0	0	0	0	0	0	0	0	0	10	0	0	80
			10:00 ~ 11:00	30	20	0	10	10	0	0	0	0	0	0	0	0	0	0	10	0	0	80
			11:00 ~ 12:00	30	20	0	10	10	0	0	0	0	0	0	0	0	0	0	10	0	0	80
			12:00 ~ 13:00	20	10	0	10	10	0	0	0	0	0	0	0	0	0	0	10	0	0	60
			13:00 ~ 14:00	20	10	0	10	10	0	0	0	0	0	0	0	0	0	0	10	0	0	60
			14:00 ~ 15:00	20	10	0	10	10	0	0	0	0	0	0	0	0	0	0	10	0	0	60
			15:00 ~ 16:00	20	10	0	10	10	0	0	0	0	0	0	0	0	0	0	10	0	0	60
			16:00 ~ 17:00	20	10	0	10	10	0	0	0	0	0	0	0	0	0	0	10	0	0	60
			17:00 ~ 18:00	20	10	0	10	10	0	0	0	0	0	0	0	0	0	0	10	0	0	60
			18:00 ~ 19:00	20	10	0	10	10	0	0	0	0	0	0	0	0	0	0	10	0	0	60
			19:00 ~ 20:00	20	10	0	10	10	0	0	0	0	0	0	0	0	0	0	10	0	0	60
			20:00 ~ 21:00	20	10	0	10	10	0	0	0	0	0	0	0	0	0	0	10	0	0	60
			21:00 ~ 22:00	20	10	0	10	10	0	0	0	0	0	0	0	0	0	0	10	0	0	60
			22:00 ~ 23:00	20	10	0	10	10	0	0	0	0	0	0	0	0	0	0	10	0	0	60
			23:00 ~ 00:00	10	10	0	10	10	0	0	0	0	0	0	0	0	0	0	10	0	0	50
			Whole Day Total (veh)	440	280	0	240	170	0	0	0	0	0	0	0	0	0	0	220	0	0	1350

Road No.	Road Name	Bound	Hour	PC	TAXI	LGV3	LGV4	LGV6	HGV7	HGV8	PLB	PV4	PV5	NFB6	NFB7	NFB8	FBSD	FBDD	MC	HGV9	NFB9	Total
153	Pau Chung Street	NB	**00:00 ~ 01:00**	20	10	0	10	10	0	0	10	0	0	0	0	0	0	10	10	0	0	80
			01:00 ~ 02:00	20	10	0	10	10	0	0	0	0	0	0	0	0	0	10	10	0	0	70
			02:00 ~ 03:00	10	10	0	10	10	0	0	0	0	0	0	0	0	0	10	10	0	0	60
			03:00 ~ 04:00	10	10	0	10	10	0	0	0	0	0	0	0	0	0	10	10	0	0	60
			04:00 ~ 05:00	10	10	0	10	10	0	0	0	0	0	0	0	0	0	10	10	0	0	60
			05:00 ~ 06:00	10	10	0	10	10	0	0	0	0	0	0	0	0	0	20	10	0	0	70
			06:00 ~ 07:00	20	10	0	10	10	0	0	10	0	0	0	0	0	0	30	10	0	0	100
			07:00 ~ 08:00	40	20	0	10	10	10	10	10	0	10	0	0	0	0	40	10	0	0	170
			08:00 ~ 09:00	50	30	0	10	10	10	10	20	0	10	0	0	0	0	30	10	0	0	190
			09:00 ~ 10:00	50	30	0	10	10	10	10	10	0	10	0	0	0	0	30	10	0	0	180
			10:00 ~ 11:00	40	20	0	10	10	10	10	10	0	10	0	0	0	0	30	10	0	0	160
			11:00 ~ 12:00	50	30	0	10	10	10	10	10	0	10	0	0	0	0	30	10	0	0	180
			12:00 ~ 13:00	50	30	0	10	10	0	10	10	0	10	0	0	0	0	30	10	0	0	170
			13:00 ~ 14:00	50	30	0	10	10	0	10	10	0	10	0	0	0	0	30	10	0	0	170
			14:00 ~ 15:00	50	30	0	10	10	0	10	10	0	10	0	0	0	0	30	10	0	0	170
			15:00 ~ 16:00	50	30	0	10	10	0	10	10	0	10	0	0	0	0	30	10	0	0	170
			16:00 ~ 17:00	60	30	0	10	10	0	10	10	0	10	0	0	0	0	30	10	0	0	180
			17:00 ~ 18:00	60	30	0	10	10	0	10	20	0	10	0	0	0	0	30	10	0	0	190
			18:00 ~ 19:00	60	30	0	10	10	0	10	20	0	10	0	0	0	0	30	10	0	0	190
			19:00 ~ 20:00	50	30	0	10	10	0	10	10	0	10	0	0	0	0	30	10	0	0	170
			20:00 ~ 21:00	40	20	0	10	10	0	10	10	0	10	0	0	0	0	30	10	0	0	150
			21:00 ~ 22:00	50	30	0	10	10	0	10	10	0	10	0	0	0	0	30	10	0	0	170
			22:00 ~ 23:00	40	20	0	10	10	0	10	10	0	10	0	0	0	0	20	10	0	0	140
			23:00 ~ 00:00	40	20	0	10	10	0	10	10	0	10	0	0	0	0	20	10	0	0	140
			Whole Day Total (veh)	930	530	0	240	240	50	170	220	0	170	0	0	0	0	600	240	0	0	3390
154	Pau Chung Street	SB	**00:00 ~ 01:00**	10	10	0	10	0	0	0	0	0	0	0	0	0	0	0	10	0	0	40
			01:00 ~ 02:00	10	10	0	10	0	0	0	0	0	0	0	0	0	0	0	10	0	0	40
			02:00 ~ 03:00	10	10	0	0	0	0	0	0	0	0	0	0	0	0	0	0	0	0	20
			03:00 ~ 04:00	10	10	0	0	0	0	0	0	0	0	0	0	0	0	0	0	0	0	20
			04:00 ~ 05:00	10	10	0	0	0	0	0	0	0	0	0	0	0	0	0	0	0	0	20
			05:00 ~ 06:00	10	10	0	0	0	0	0	0	0	0	0	0	0	0	0	0	0	0	20
			06:00 ~ 07:00	10	10	0	10	0	0	0	0	0	0	0	0	0	0	0	10	0	0	40
			07:00 ~ 08:00	20	10	0	10	10	0	0	0	0	0	0	0	0	0	0	10	0	0	60
			08:00 ~ 09:00	20	10	0	10	10	0	0	0	0	0	0	0	0	0	0	10	0	0	60
			09:00 ~ 10:00	20	10	0	10	10	0	0	0	0	0	0	0	0	0	0	10	0	0	60
			10:00 ~ 11:00	20	10	0	10	10	0	0	0	0	0	0	0	0	0	0	10	0	0	60
			11:00 ~ 12:00	20	10	0	10	10	0	0	0	0	0	0	0	0	0	0	10	0	0	60
			12:00 ~ 13:00	20	10	0	10	0	0	0	0	0	0	0	0	0	0	0	10	0	0	50
			13:00 ~ 14:00	20	10	0	10	0	0	0	0	0	0	0	0	0	0	0	10	0	0	50
			14:00 ~ 15:00	20	10	0	10	0	0	0	0	0	0	0	0	0	0	0	10	0	0	50
			15:00 ~ 16:00	20	10	0	10	0	0	0	0	0	0	0	0	0	0	0	10	0	0	50
			16:00 ~ 17:00	20	10	0	10	0	0	0	0	0	0	0	0	0	0	0	10	0	0	50
			17:00 ~ 18:00	20	10	0	10	0	0	0	0	0	0	0	0	0	0	0	10	0	0	50
			18:00 ~ 19:00	20	10	0	10	0	0	0	0	0	0	0	0	0	0	0	10	0	0	50
			19:00 ~ 20:00	20	10	0	10	0	0	0	0	0	0	0	0	0	0	0	10	0	0	50
			20:00 ~ 21:00	10	10	0	10	0	0	0	0	0	0	0	0	0	0	0	10	0	0	40
			21:00 ~ 22:00	10	10	0	10	0	0	0	0	0	0	0	0	0	0	0	10	0	0	40
			22:00 ~ 23:00	10	10	0	10	0	0	0	0	0	0	0	0	0	0	0	10	0	0	40
			23:00 ~ 00:00	10	10	0	10	0	0	0	0	0	0	0	0	0	0	0	10	0	0	40
			Whole Day Total (veh)	370	240	0	200	50	0	0	0	0	0	0	0	0	0	0	200	0	0	1060
155	Lok Shan Road	WB	**00:00 ~ 01:00**	30	20	0	10	10	0	10	10	0	0	0	0	0	0	10	10	0	0	110
			01:00 ~ 02:00	20	10	0	10	10	0	10	0	0	0	0	0	0	0	10	10	0	0	80
			02:00 ~ 03:00	20	10	0	10	10	0	0	0	0	0	0	0	0	0	10	10	0	0	70
			03:00 ~ 04:00	10	10	0	10	10	0	0	0	0	0	0	0	0	0	10	10	0	0	60
			04:00 ~ 05:00	10	10	0	10	10	0	0	0	0	0	0	0	0	0	10	10	0	0	60
			05:00 ~ 06:00	20	10	0	10	10	0	0	0	0	0	0	0	0	0	20	10	0	0	80
			06:00 ~ 07:00	30	20	0	10	10	0	10	10	0	0	0	0	0	0	30	10	0	0	130
			07:00 ~ 08:00	60	30	0	20	10	10	10	10	0	10	0	0	10	0	40	10	0	0	220
			08:00 ~ 09:00	70	40	0	20	10	10	10	20	0	10	0	0	10	0	30	10	0	0	240
			09:00 ~ 10:00	60	30	0	20	10	10	10	10	0	10	0	0	10	0	30	10	0	0	210
			10:00 ~ 11:00	60	30	0	20	10	10	10	10	0	10	0	0	10	0	30	10	0	0	210
			11:00 ~ 12:00	60	30	0	20	10	10	10	10	0	10	0	0	10	0	30	10	0	0	210
			12:00 ~ 13:00	90	50	0	40	20	10	10	10	0	10	10	0	10	0	30	10	10	0	310
			13:00 ~ 14:00	100	50	0	50	20	10	10	10	0	10	10	0	10	0	30	10	10	0	330
			14:00 ~ 15:00	100	50	0	50	20	10	10	10	0	10	10	0	10	0	30	10	10	0	330
			15:00 ~ 16:00	100	50	0	50	20	10	10	10	0	10	10	0	10	0	30	10	10	0	330
			16:00 ~ 17:00	100	50	0	50	20	10	10	10	0	10	10	0	10	0	30	10	10	0	330
			17:00 ~ 18:00	100	50	0	50	20	10	10	20	0	10	10	0	10	0	30	10	10	0	340
			18:00 ~ 19:00	110	60	0	50	20	10	10	20	0	10	10	0	10	0	30	20	10	0	370
			19:00 ~ 20:00	100	50	0	50	20	10	10	10	0	10	10	0	10	0	30	10	10	0	330
			20:00 ~ 21:00	80	40	0	40	20	10	10	10	0	10	10	0	10	0	30	10	10	0	290
			21:00 ~ 22:00	80	40	0	40	20	10	10	10	0	10	10	0	10	0	30	10	10	0	290
			22:00 ~ 23:00	80	40	0	40	20	10	10	10	0	10	10	0	10	0	20	10	10	0	280
			23:00 ~ 00:00	60	30	0	30	10	10	10	10	0	10	10	0	10	0	20	10	10	0	230
			Whole Day Total (veh)	1550	810	0	710	350	170	200	220	0	170	120	0	170	0	600	250	120	0	5440
156	Lok Shan Road	WB	**00:00 ~ 01:00**	100	50	0	20	10	10	10	10	0	10	0	0	10	0	10	10	0	0	250
			01:00 ~ 02:00	70	40	0	10	10	10	10	0	0	10	0	0	10	0	10	10	0	0	190
			02:00 ~ 03:00	50	30	0	10	10	0	10	0	0	10	0	0	0	0	10	10	0	0	140
			03:00 ~ 04:00	40	20	0	10	10	0	0	0	0	10	0	0	0	0	10	10	0	0	110
			04:00 ~ 05:00	40	20	0	10	10	0	0	0	0	10	0	0	0	0	10	10	0	0	110
			05:00 ~ 06:00	50	30	0	10	10	0	10	0	0	10	0	0	0	0	20	10	0	0	150
			06:00 ~ 07:00	100	50	0	20	10	10	10	10	0	10	0	0	10	0	40	10	0	0	280
			07:00 ~ 08:00	190	100	0	30	10	10	10	20	0	10	10	10	10	0	40	20	10	0	480
			08:00 ~ 09:00	240	120	0	40	20	10	10	20	0	10	10	10	10	0	40	30	10	0	580
			09:00 ~ 10:00	210	110	0	30	20	10	10	10	0	10	10	10	10	0	30	30	10	0	510
			10:00 ~ 11:00	200	110	0	30	10	10	10	10	0	10	10	10	10	0	30	30	10	0	490
			11:00 ~ 12:00	210	110	0	30	20	10	10	10	0	10	10	10	10	0	30	30	10	0	510
			12:00 ~ 13:00	340	170	10	50	20	10	10	10	10	10	10	10	10	0	30	40	10	0	750
			13:00 ~ 14:00	340	170	10	50	20	10	10	10	10	10	10	10	10	0	30	40	10	0	750
			14:00 ~ 15:00	350	180	10	50	20	10	10	10	10	10	10	10	10	0	30	40	10	0	770
			15:00 ~ 16:00	350	180	10	50	20	10	10	10	10	10	10	10	10	0	30	40	10	0	770
			16:00 ~ 17:00	360	190	10	60	20	10	10	10	10	10	10	10	10	0	30	40	10	0	800
			17:00 ~ 18:00	360	180	10	60	20	10	10	20	10	10	10	10	10	0	30	40	10	0	800
			18:00 ~ 19:00	380	200	10	60	20	10	10	20	10	10	10	10	10	0	40	50	10	0	860
			19:00 ~ 20:00	340	170	10	50	20	10	10	10	10	10	10	10	10	0	30	40	10	0	750
			20:00 ~ 21:00	290	150	10	40	20	10	10	10	10	10	10	10	10	0	30	40	10	0	670
			21:00 ~ 22:00	300	150	10	50	20	10	10	10	10	10	10	10	10	0	30	40	10	0	690
			22:00 ~ 23:00	280	140	10	40	20	10	10	10	10	10	10	10	10	0	30	30	10	0	640
			23:00 ~ 00:00	230	120	10	40	20	10	10	10	10	10	10	10	10	0	20	30	10	0	560
			Whole Day Total (veh)	5420	2790	120	850	390	200	220	230	120	240	170	170	200	0	640	680	170	0	12610

Road No.	Road Name	Bound	Hour	PC	TAXI	LGV3	LGV4	LGV6	HGV7	HGV8	PLB	PV4	PV5	NFB6	NFB7	NFB8	FBSD	FBDD	MC	HGV9	NFB9	Total
157	Lok Shan Road	WB	**00:00 ~ 01:00**	110	60	0	20	10	10	10	10	0	10	0	0	10	0	20	20	0	0	290
			01:00 ~ 02:00	70	40	0	20	10	10	10	0	0	10	0	0	10	0	10	10	0	0	200
			02:00 ~ 03:00	50	30	0	10	10	10	10	0	0	10	0	0	0	0	10	10	0	0	150
			03:00 ~ 04:00	40	20	0	10	10	0	10	0	0	10	0	0	0	0	10	10	0	0	120
			04:00 ~ 05:00	40	20	0	10	10	0	10	0	0	10	0	0	0	0	10	10	0	0	120
			05:00 ~ 06:00	60	30	0	10	10	10	10	10	0	10	0	0	0	0	20	10	0	0	180
			06:00 ~ 07:00	110	60	0	20	10	10	10	10	0	10	0	0	10	0	50	20	0	0	320
			07:00 ~ 08:00	220	110	10	50	20	10	10	20	10	10	10	10	10	0	70	30	10	0	610
			08:00 ~ 09:00	270	140	10	60	20	10	10	20	10	10	10	10	10	0	60	30	10	0	690
			09:00 ~ 10:00	240	120	10	50	20	10	10	20	10	10	10	10	10	0	50	30	10	0	620
			10:00 ~ 11:00	230	120	10	50	20	10	10	20	10	10	10	10	10	0	50	30	10	0	610
			11:00 ~ 12:00	240	120	10	50	20	10	10	20	10	10	10	10	10	0	50	30	10	0	620
			12:00 ~ 13:00	370	190	10	70	30	10	10	20	10	10	10	10	10	0	50	40	10	0	860
			13:00 ~ 14:00	370	190	10	70	30	10	10	20	10	10	10	10	10	0	50	40	10	0	860
			14:00 ~ 15:00	380	190	10	70	30	10	10	20	10	10	10	10	10	0	50	50	10	0	880
			15:00 ~ 16:00	380	200	10	70	30	10	10	20	10	10	10	10	10	0	50	50	10	0	890
			16:00 ~ 17:00	400	200	10	80	30	10	10	20	10	10	10	10	10	0	50	50	10	0	920
			17:00 ~ 18:00	390	200	10	80	30	10	10	20	10	10	10	10	10	0	50	50	10	0	910
			18:00 ~ 19:00	420	210	10	80	30	10	10	20	10	10	10	10	10	0	50	50	10	0	950
			19:00 ~ 20:00	370	190	10	70	30	10	10	20	10	10	10	10	10	0	40	40	10	0	850
			20:00 ~ 21:00	310	160	10	60	30	10	10	10	10	10	10	10	10	0	40	40	10	0	740
			21:00 ~ 22:00	320	170	10	60	30	10	10	10	10	10	10	10	10	0	40	40	10	0	760
			22:00 ~ 23:00	300	150	10	60	20	10	10	10	10	10	10	10	10	0	40	40	10	0	710
			23:00 ~ 00:00	250	130	10	50	20	10	10	10	10	10	10	10	10	0	30	30	10	0	610
			Whole Day Total (veh)	5940	3050	170	1180	510	220	240	330	170	240	170	170	200	0	950	760	170	0	14470
158	To Kwa Wan Road	NB	**00:00 ~ 01:00**	40	20	0	20	10	10	10	10	0	10	0	0	0	0	60	10	0	0	200
			01:00 ~ 02:00	30	20	0	10	10	10	10	0	0	10	0	0	0	0	30	10	0	0	140
			02:00 ~ 03:00	20	10	0	10	10	0	10	0	0	0	0	0	0	0	20	10	0	0	90
			03:00 ~ 04:00	20	10	0	10	10	0	0	0	0	0	0	0	0	0	20	10	0	0	80
			04:00 ~ 05:00	20	10	0	10	10	0	0	0	0	0	0	0	0	0	20	10	0	0	80
			05:00 ~ 06:00	20	10	0	10	10	0	10	10	0	0	0	0	0	0	70	10	0	0	150
			06:00 ~ 07:00	40	20	0	20	10	10	10	40	0	10	0	0	0	0	160	10	0	0	330
			07:00 ~ 08:00	80	40	0	30	10	10	10	60	0	10	10	0	10	0	200	10	10	0	490
			08:00 ~ 09:00	100	50	0	30	20	10	10	60	0	10	10	0	10	0	170	20	10	0	510
			09:00 ~ 10:00	90	50	0	30	10	10	10	50	0	10	10	0	10	0	150	10	10	0	450
			10:00 ~ 11:00	90	50	0	30	10	10	10	50	0	10	10	0	10	0	140	10	10	0	440
			11:00 ~ 12:00	90	50	0	30	10	10	10	50	0	10	10	0	10	0	140	10	10	0	440
			12:00 ~ 13:00	120	60	0	20	10	10	10	50	0	10	10	0	10	0	140	20	10	0	480
			13:00 ~ 14:00	120	60	0	20	10	10	10	50	0	10	10	0	10	0	150	20	10	0	490
			14:00 ~ 15:00	120	60	0	20	10	10	10	50	0	10	10	0	10	0	150	20	10	0	490
			15:00 ~ 16:00	120	60	0	20	10	10	10	50	0	10	10	0	10	0	150	20	10	0	490
			16:00 ~ 17:00	130	70	0	20	10	10	10	50	0	10	10	0	10	0	150	20	10	0	510
			17:00 ~ 18:00	130	70	0	20	10	10	10	60	0	10	10	0	10	0	150	20	10	0	520
			18:00 ~ 19:00	130	70	0	30	10	10	10	60	0	10	10	0	10	0	160	20	10	0	540
			19:00 ~ 20:00	120	60	0	20	10	10	10	50	0	10	10	0	10	0	130	20	10	0	470
			20:00 ~ 21:00	100	50	0	20	10	10	10	30	0	10	10	0	10	0	120	10	10	0	400
			21:00 ~ 22:00	100	60	0	20	10	10	10	30	0	10	10	0	10	0	110	20	10	0	410
			22:00 ~ 23:00	100	50	0	20	10	10	10	30	0	10	10	0	10	0	110	10	10	0	390
			23:00 ~ 00:00	80	40	0	20	10	10	10	30	0	10	10	0	10	0	100	10	10	0	350
			Whole Day Total (veh)	2010	1050	0	490	250	200	220	870	0	200	170	0	170	0	2800	340	170	0	8940
159	To Kwa Wan Road	SB	**00:00 ~ 01:00**	100	50	0	40	20	10	10	10	0	10	0	0	10	0	60	10	10	0	340
			01:00 ~ 02:00	70	40	0	30	10	10	10	0	0	10	0	0	10	0	30	10	10	0	240
			02:00 ~ 03:00	50	30	0	20	10	10	10	0	0	10	0	0	0	0	20	10	10	0	180
			03:00 ~ 04:00	40	20	0	20	10	10	10	0	0	10	0	0	0	0	20	10	0	0	150
			04:00 ~ 05:00	40	20	0	20	10	10	10	0	0	10	0	0	0	0	20	10	0	0	150
			05:00 ~ 06:00	50	30	0	20	10	10	10	10	0	10	0	0	0	0	70	10	10	0	240
			06:00 ~ 07:00	100	50	0	40	20	10	10	40	0	10	0	0	10	0	160	10	10	0	470
			07:00 ~ 08:00	200	100	10	80	30	10	10	60	0	10	10	10	10	0	210	30	10	0	790
			08:00 ~ 09:00	250	130	10	100	40	10	10	70	0	10	10	10	10	0	170	30	10	0	870
			09:00 ~ 10:00	220	110	10	90	30	10	10	50	0	10	10	10	10	0	160	30	10	0	770
			10:00 ~ 11:00	210	110	10	90	30	10	10	50	0	10	10	10	10	0	150	30	10	0	750
			11:00 ~ 12:00	220	110	10	90	30	10	10	50	0	10	10	10	10	0	150	30	10	0	760
			12:00 ~ 13:00	160	80	0	30	10	10	10	60	0	10	10	10	10	0	170	20	10	0	600
			13:00 ~ 14:00	160	80	0	30	10	10	10	60	0	10	10	10	10	0	170	20	10	0	600
			14:00 ~ 15:00	160	80	0	30	10	10	10	60	0	10	10	10	10	0	170	20	10	0	600
			15:00 ~ 16:00	160	80	0	30	10	10	10	60	0	10	10	10	10	0	170	20	10	0	600
			16:00 ~ 17:00	170	90	0	30	10	10	10	60	0	10	10	10	10	0	170	20	10	0	620
			17:00 ~ 18:00	170	90	0	30	10	10	10	70	0	10	10	10	10	0	170	20	10	0	630
			18:00 ~ 19:00	180	90	0	40	20	10	10	70	0	10	10	10	10	0	180	20	10	0	670
			19:00 ~ 20:00	160	80	0	30	10	10	10	50	0	10	10	10	10	0	150	20	10	0	570
			20:00 ~ 21:00	130	70	0	30	10	10	10	40	0	10	10	10	10	0	140	20	10	0	510
			21:00 ~ 22:00	140	70	0	30	10	10	10	40	0	10	10	10	10	0	130	20	10	0	510
			22:00 ~ 23:00	130	70	0	30	10	10	10	30	0	10	10	10	10	0	120	20	10	0	480
			23:00 ~ 00:00	110	60	0	20	10	10	10	30	0	10	10	10	10	0	110	20	10	0	430
			Whole Day Total (veh)	3380	1740	50	1000	380	240	240	970	0	240	170	170	200	0	3070	460	220	0	12530
160	Lok Shan Road	WB	**00:00 ~ 01:00**	90	50	0	20	10	10	10	0	0	10	0	0	10	0	0	10	0	0	220
			01:00 ~ 02:00	60	30	0	20	10	10	10	0	0	10	0	0	10	0	0	10	0	0	170
			02:00 ~ 03:00	40	20	0	10	10	10	10	0	0	10	0	0	0	0	0	10	0	0	120
			03:00 ~ 04:00	40	20	0	10	10	0	10	0	0	0	0	0	0	0	0	10	0	0	100
			04:00 ~ 05:00	30	20	0	10	10	0	10	0	0	0	0	0	0	0	0	10	0	0	90
			05:00 ~ 06:00	50	30	0	10	10	10	10	0	0	10	0	0	0	0	0	10	0	0	140
			06:00 ~ 07:00	90	50	0	20	10	10	10	0	0	10	0	0	10	0	0	10	0	0	220
			07:00 ~ 08:00	170	90	10	40	20	10	10	0	0	10	10	10	10	0	0	20	10	0	420
			08:00 ~ 09:00	220	110	10	50	20	10	10	0	0	10	10	10	10	0	0	30	10	0	510
			09:00 ~ 10:00	190	100	10	50	20	10	10	0	0	10	10	10	10	0	0	20	10	0	460
			10:00 ~ 11:00	190	100	10	50	20	10	10	0	0	10	10	10	10	0	0	20	10	0	460
			11:00 ~ 12:00	200	100	10	50	20	10	10	0	0	10	10	10	10	0	0	30	10	0	480
			12:00 ~ 13:00	250	130	0	40	20	10	10	0	10	10	10	10	10	0	0	30	10	0	550
			13:00 ~ 14:00	260	130	0	40	20	10	10	0	10	10	10	10	10	0	0	30	10	0	560
			14:00 ~ 15:00	260	130	0	40	20	10	10	0	10	10	10	10	10	0	0	30	10	0	560
			15:00 ~ 16:00	260	130	0	40	20	10	10	0	10	10	10	10	10	0	0	30	10	0	560
			16:00 ~ 17:00	270	140	0	40	20	10	10	0	10	10	10	10	10	0	0	30	10	0	580
			17:00 ~ 18:00	270	140	0	40	20	10	10	0	10	10	10	10	10	0	0	30	10	0	580
			18:00 ~ 19:00	290	150	0	40	20	10	10	0	10	10	10	10	10	0	0	30	10	0	610
			19:00 ~ 20:00	260	130	0	40	20	10	10	0	10	10	10	10	10	0	0	30	10	0	560
			20:00 ~ 21:00	210	110	0	30	10	10	10	0	10	10	10	10	10	0	0	30	10	0	470
			21:00 ~ 22:00	220	110	0	40	20	10	10	0	10	10	10	10	10	0	0	30	10	0	500
			22:00 ~ 23:00	210	110	0	30	10	10	10	0	10	10	10	10	10	0	0	30	10	0	470
			23:00 ~ 00:00	170	90	0	30	10	10	10	0	10	10	10	10	10	0	0	20	10	0	400
			Whole Day Total (veh)	4300	2220	50	790	380	220	240	0	120	220	170	170	200	0	0	540	170	0	9790

Road No.	Road Name	Bound	Hour	PC	TAXI	LGV3	LGV4	LGV6	HGV7	HGV8	PLB	PV4	PV5	NFB6	NFB7	NFB8	FBSD	FBDD	MC	HGV9	NFB9	Total
161	To Kwa Wan Road	NB	**00:00 ~ 01:00**	40	20	0	20	10	10	10	0	0	10	0	0	0	0	0	10	0	0	130
			01:00 ~ 02:00	30	20	0	10	10	10	10	0	0	10	0	0	0	0	0	10	0	0	110
			02:00 ~ 03:00	20	10	0	10	10	0	10	0	0	0	0	0	0	0	0	10	0	0	70
			03:00 ~ 04:00	20	10	0	10	10	0	10	0	0	0	0	0	0	0	0	10	0	0	70
			04:00 ~ 05:00	20	10	0	10	10	0	10	0	0	0	0	0	0	0	0	10	0	0	70
			05:00 ~ 06:00	20	10	0	10	10	0	10	0	0	0	0	0	0	0	0	10	0	0	70
			06:00 ~ 07:00	40	20	0	20	10	10	10	0	0	10	0	0	0	0	0	10	0	0	130
			07:00 ~ 08:00	90	50	0	30	20	10	10	0	0	10	10	0	10	0	0	10	10	0	260
			08:00 ~ 09:00	110	60	0	40	20	10	10	0	0	10	10	0	10	0	0	20	10	0	310
			09:00 ~ 10:00	90	50	0	40	20	10	10	0	0	10	10	0	10	0	0	10	10	0	270
			10:00 ~ 11:00	90	50	0	40	20	10	10	0	0	10	10	0	10	0	0	10	10	0	270
			11:00 ~ 12:00	90	50	0	40	20	10	10	0	0	10	10	0	10	0	0	10	10	0	270
			12:00 ~ 13:00	40	20	0	20	10	10	10	0	0	10	0	0	0	0	0	10	0	0	130
			13:00 ~ 14:00	40	20	0	20	10	10	10	0	0	10	0	0	0	0	0	10	0	0	130
			14:00 ~ 15:00	40	20	0	20	10	10	10	0	0	10	0	0	0	0	0	10	0	0	130
			15:00 ~ 16:00	40	20	0	20	10	10	10	0	0	10	0	0	0	0	0	10	0	0	130
			16:00 ~ 17:00	40	20	0	20	10	10	10	0	0	10	0	0	0	0	0	10	0	0	130
			17:00 ~ 18:00	40	20	0	20	10	10	10	0	0	10	0	0	0	0	0	10	0	0	130
			18:00 ~ 19:00	40	20	0	20	10	10	10	0	0	10	0	0	0	0	0	10	0	0	130
			19:00 ~ 20:00	40	20	0	20	10	10	10	0	0	10	0	0	0	0	0	10	0	0	130
			20:00 ~ 21:00	30	20	0	20	10	10	10	0	0	10	0	0	0	0	0	10	0	0	120
			21:00 ~ 22:00	30	20	0	20	10	10	10	0	0	10	0	0	0	0	0	10	0	0	120
			22:00 ~ 23:00	30	20	0	20	10	10	10	0	0	10	0	0	0	0	0	10	0	0	120
			23:00 ~ 00:00	30	10	0	10	10	10	10	0	0	10	0	0	0	0	0	10	0	0	100
			Whole Day Total (veh)	1100	590	0	510	290	200	240	0	0	200	50	0	50	0	0	250	50	0	3530
162	To Kwa Wan Road	SB	**00:00 ~ 01:00**	80	40	0	40	20	10	10	10	0	10	0	0	10	0	40	10	10	0	290
			01:00 ~ 02:00	60	30	0	30	10	10	10	0	0	10	0	0	10	0	20	10	10	0	210
			02:00 ~ 03:00	40	20	0	20	10	10	10	0	0	10	0	0	0	0	20	10	0	0	150
			03:00 ~ 04:00	30	20	0	20	10	10	10	0	0	0	0	0	0	0	20	10	0	0	130
			04:00 ~ 05:00	30	20	0	20	10	10	10	0	0	0	0	0	0	0	20	10	0	0	130
			05:00 ~ 06:00	40	20	0	20	10	10	10	10	0	10	0	0	0	0	40	10	0	0	180
			06:00 ~ 07:00	80	50	0	40	20	10	10	20	0	10	0	0	10	0	100	10	10	0	370
			07:00 ~ 08:00	170	90	10	70	30	10	10	40	0	10	10	10	10	0	120	20	10	0	620
			08:00 ~ 09:00	210	110	10	90	30	10	10	40	0	10	10	10	10	0	100	30	10	0	690
			09:00 ~ 10:00	180	90	10	80	30	10	10	30	0	10	10	10	10	0	90	20	10	0	600
			10:00 ~ 11:00	180	90	10	80	30	10	10	30	0	10	10	10	10	0	90	20	10	0	600
			11:00 ~ 12:00	180	100	10	80	30	10	10	30	0	10	10	10	10	0	90	20	10	0	610
			12:00 ~ 13:00	130	70	10	50	20	10	10	30	0	10	10	10	10	0	90	20	10	0	490
			13:00 ~ 14:00	130	70	10	50	20	10	10	30	0	10	10	10	10	0	90	20	10	0	490
			14:00 ~ 15:00	130	70	10	50	20	10	10	30	0	10	10	10	10	0	90	20	10	0	490
			15:00 ~ 16:00	130	70	10	50	20	10	10	30	0	10	10	10	10	0	90	20	10	0	490
			16:00 ~ 17:00	140	70	10	50	20	10	10	30	0	10	10	10	10	0	90	20	10	0	500
			17:00 ~ 18:00	140	70	10	50	20	10	10	40	0	10	10	10	10	0	100	20	10	0	520
			18:00 ~ 19:00	140	70	10	50	20	10	10	40	0	10	10	10	10	0	100	20	10	0	520
			19:00 ~ 20:00	130	70	10	50	20	10	10	30	0	10	10	10	10	0	80	20	10	0	480
			20:00 ~ 21:00	110	60	10	40	20	10	10	20	0	10	10	10	10	0	80	20	10	0	430
			21:00 ~ 22:00	110	60	10	40	20	10	10	20	0	10	10	10	10	0	70	20	10	0	420
			22:00 ~ 23:00	100	50	10	40	20	10	10	20	0	10	10	10	10	0	70	20	10	0	400
			23:00 ~ 00:00	90	50	10	30	10	10	10	20	0	10	10	10	10	0	60	10	10	0	350
			Whole Day Total (veh)	2760	1460	170	1140	470	240	240	550	0	220	170	170	200	0	1760	410	200	0	10160
163	Cheung Ning Street	NB	**00:00 ~ 01:00**	30	20	0	10	10	0	10	10	0	0	0	0	0	0	10	10	0	0	110
			01:00 ~ 02:00	20	10	0	10	10	0	10	0	0	0	0	0	0	0	10	10	0	0	80
			02:00 ~ 03:00	20	10	0	10	10	0	10	0	0	0	0	0	0	0	10	10	0	0	80
			03:00 ~ 04:00	10	10	0	10	10	0	0	0	0	0	0	0	0	0	10	10	0	0	60
			04:00 ~ 05:00	10	10	0	10	10	0	0	0	0	0	0	0	0	0	10	10	0	0	60
			05:00 ~ 06:00	20	10	0	10	10	0	10	0	0	0	0	0	0	0	10	10	0	0	80
			06:00 ~ 07:00	30	20	0	10	10	0	10	10	0	0	0	0	0	0	20	10	0	0	120
			07:00 ~ 08:00	60	30	0	30	10	10	10	10	0	10	0	0	10	0	30	10	10	0	230
			08:00 ~ 09:00	80	40	0	30	10	10	10	10	0	10	0	0	10	0	20	10	10	0	250
			09:00 ~ 10:00	70	40	0	30	10	10	10	10	0	10	0	0	10	0	20	10	10	0	240
			10:00 ~ 11:00	70	40	0	30	10	10	10	10	0	10	0	0	10	0	20	10	10	0	240
			11:00 ~ 12:00	70	40	0	30	10	10	10	10	0	10	0	0	10	0	20	10	10	0	240
			12:00 ~ 13:00	70	40	0	30	10	10	10	10	0	10	0	0	10	0	20	10	10	0	240
			13:00 ~ 14:00	70	40	0	30	10	10	10	10	0	10	0	0	10	0	20	10	10	0	240
			14:00 ~ 15:00	70	40	0	30	10	10	10	10	0	10	0	0	10	0	20	10	10	0	240
			15:00 ~ 16:00	70	40	0	30	10	10	10	10	0	10	0	0	10	0	20	10	10	0	240
			16:00 ~ 17:00	70	40	0	30	10	10	10	10	0	10	0	0	10	0	20	10	10	0	240
			17:00 ~ 18:00	70	40	0	30	10	10	10	10	0	10	0	0	10	0	20	10	10	0	240
			18:00 ~ 19:00	80	40	0	30	10	10	10	10	0	10	0	0	10	0	20	10	10	0	250
			19:00 ~ 20:00	70	40	0	30	10	10	10	10	0	10	0	0	10	0	20	10	10	0	240
			20:00 ~ 21:00	60	30	0	20	10	10	10	10	0	10	0	0	10	0	20	10	10	0	210
			21:00 ~ 22:00	60	30	0	20	10	10	10	10	0	10	0	0	10	0	20	10	10	0	210
			22:00 ~ 23:00	60	30	0	20	10	10	10	10	0	10	0	0	10	0	20	10	10	0	210
			23:00 ~ 00:00	50	30	0	20	10	10	10	10	0	10	0	0	10	0	10	10	10	0	190
			Whole Day Total (veh)	1290	720	0	540	240	170	220	190	0	170	0	0	170	0	420	240	170	0	4540
164	Ha Heung Road	NB	**00:00 ~ 01:00**	80	40	0	10	10	0	10	0	0	10	0	0	10	0	10	10	0	0	190
			01:00 ~ 02:00	50	30	0	10	10	0	10	0	0	10	0	0	10	0	0	10	0	0	140
			02:00 ~ 03:00	40	20	0	10	10	0	0	0	0	10	0	0	0	0	0	10	0	0	100
			03:00 ~ 04:00	30	20	0	10	10	0	0	0	0	0	0	0	0	0	0	10	0	0	80
			04:00 ~ 05:00	30	20	0	10	10	0	0	0	0	0	0	0	0	0	0	10	0	0	80
			05:00 ~ 06:00	40	20	0	10	10	0	0	0	0	10	0	0	0	0	10	10	0	0	110
			06:00 ~ 07:00	80	40	0	10	10	0	10	10	0	10	0	0	10	0	10	10	0	0	200
			07:00 ~ 08:00	160	80	0	20	10	10	10	10	0	10	10	10	10	0	10	20	10	0	380
			08:00 ~ 09:00	190	100	0	30	10	10	10	10	0	10	10	10	10	0	10	20	10	0	440
			09:00 ~ 10:00	170	90	0	20	10	10	10	10	0	10	10	10	10	0	10	20	10	0	400
			10:00 ~ 11:00	170	90	0	20	10	10	10	10	0	10	10	10	10	0	10	20	10	0	400
			11:00 ~ 12:00	170	90	0	30	10	10	10	10	0	10	10	10	10	0	10	20	10	0	410
			12:00 ~ 13:00	270	140	0	20	10	10	10	10	10	10	10	10	10	0	10	30	10	0	570
			13:00 ~ 14:00	270	140	0	20	10	10	10	10	10	10	10	10	10	0	10	30	10	0	570
			14:00 ~ 15:00	280	140	0	20	10	10	10	10	10	10	10	10	10	0	10	30	10	0	580
			15:00 ~ 16:00	280	140	0	20	10	10	10	10	10	10	10	10	10	0	10	30	10	0	580
			16:00 ~ 17:00	290	150	0	20	10	10	10	10	10	10	10	10	10	0	10	40	10	0	610
			17:00 ~ 18:00	290	150	0	20	10	10	10	10	10	10	10	10	10	0	10	40	10	0	610
			18:00 ~ 19:00	310	160	0	30	10	10	10	10	10	10	10	10	10	0	10	40	10	0	650
			19:00 ~ 20:00	270	140	0	20	10	10	10	10	10	10	10	10	10	0	10	30	10	0	570
			20:00 ~ 21:00	230	120	0	20	10	10	10	0	10	10	10	10	10	0	10	30	10	0	500
			21:00 ~ 22:00	240	120	0	20	10	10	10	0	10	10	10	10	10	0	10	30	10	0	510
			22:00 ~ 23:00	220	110	0	20	10	10	10	0	10	10	10	10	10	0	10	30	10	0	480
			23:00 ~ 00:00	180	90	0	20	10	10	10	0	10	10	10	10	10	0	10	20	10	0	410
			Whole Day Total (veh)	4340	2240	0	440	240	170	200	140	120	220	170	170	200	0	200	550	170	0	9570

Road No.	Road Name	Bound	Hour	PC	TAXI	LGV3	LGV4	LGV6	HGV7	HGV8	PLB	PV4	PV5	NFB6	NFB7	NFB8	FBSD	FBDD	MC	HGV9	NFB9	Total
165	Kowloon City Road	NB	**00:00 ~ 01:00**	20	10	0	10	10	0	0	0	0	0	0	0	0	0	0	10	0	0	60
			01:00 ~ 02:00	20	10	0	10	10	0	0	0	0	0	0	0	0	0	0	10	0	0	60
			02:00 ~ 03:00	10	10	0	10	10	0	0	0	0	0	0	0	0	0	0	10	0	0	50
			03:00 ~ 04:00	10	10	0	10	0	0	0	0	0	0	0	0	0	0	0	10	0	0	40
			04:00 ~ 05:00	10	10	0	10	0	0	0	0	0	0	0	0	0	0	0	10	0	0	40
			05:00 ~ 06:00	10	10	0	10	10	0	0	0	0	0	0	0	0	0	0	10	0	0	50
			06:00 ~ 07:00	20	10	0	10	10	0	0	0	0	0	0	0	0	0	0	10	0	0	60
			07:00 ~ 08:00	40	20	0	10	10	0	10	0	0	10	0	0	0	0	0	10	0	0	110
			08:00 ~ 09:00	50	30	0	10	10	0	10	0	0	10	0	0	0	0	0	10	0	0	130
			09:00 ~ 10:00	40	20	0	10	10	0	10	0	0	10	0	0	0	0	0	10	0	0	110
			10:00 ~ 11:00	40	20	0	10	10	0	10	0	0	10	0	0	0	0	0	10	0	0	110
			11:00 ~ 12:00	40	20	0	10	10	0	10	0	0	10	0	0	0	0	0	10	0	0	110
			12:00 ~ 13:00	60	30	0	40	20	10	10	0	0	10	0	0	10	0	0	10	10	0	210
			13:00 ~ 14:00	70	30	0	40	20	10	10	0	0	10	0	0	10	0	0	10	10	0	220
			14:00 ~ 15:00	70	40	0	40	20	10	10	0	0	10	0	0	10	0	0	10	10	0	230
			15:00 ~ 16:00	70	40	0	40	20	10	10	0	0	10	0	0	10	0	0	10	10	0	230
			16:00 ~ 17:00	70	40	0	40	20	10	10	0	0	10	0	0	10	0	0	10	10	0	230
			17:00 ~ 18:00	70	40	0	40	20	10	10	0	0	10	0	0	10	0	0	10	10	0	230
			18:00 ~ 19:00	70	40	0	40	20	10	10	0	0	10	0	0	10	0	0	10	10	0	230
			19:00 ~ 20:00	70	30	0	40	20	10	10	0	0	10	0	0	10	0	0	10	10	0	220
			20:00 ~ 21:00	60	30	0	30	10	10	10	0	0	10	0	0	10	0	0	10	10	0	190
			21:00 ~ 22:00	60	30	0	30	10	10	10	0	0	10	0	0	10	0	0	10	10	0	190
			22:00 ~ 23:00	50	30	0	30	10	10	10	0	0	10	0	0	10	0	0	10	10	0	180
			23:00 ~ 00:00	40	20	0	30	10	10	10	0	0	10	0	0	10	0	0	10	10	0	160
			Whole Day Total (veh)	1070	580	0	560	300	120	170	0	0	170	0	0	120	0	0	240	120	0	3450
166	Kowloon City Road	SB	**00:00 ~ 01:00**	10	10	0	10	0	0	0	0	0	0	0	0	0	0	0	10	0	0	40
			01:00 ~ 02:00	10	10	0	10	0	0	0	0	0	0	0	0	0	0	0	10	0	0	40
			02:00 ~ 03:00	10	10	0	10	0	0	0	0	0	0	0	0	0	0	0	10	0	0	40
			03:00 ~ 04:00	10	10	0	10	0	0	0	0	0	0	0	0	0	0	0	0	0	0	30
			04:00 ~ 05:00	10	10	0	10	0	0	0	0	0	0	0	0	0	0	0	0	0	0	30
			05:00 ~ 06:00	10	10	0	10	0	0	0	0	0	0	0	0	0	0	0	10	0	0	40
			06:00 ~ 07:00	10	10	0	10	0	0	0	0	0	0	0	0	0	0	0	10	0	0	40
			07:00 ~ 08:00	20	10	0	10	10	0	0	0	0	0	0	0	0	0	0	10	0	0	60
			08:00 ~ 09:00	30	20	0	10	10	0	0	0	0	0	0	0	0	0	0	10	0	0	80
			09:00 ~ 10:00	30	20	0	10	10	0	0	0	0	0	0	0	0	0	0	10	0	0	80
			10:00 ~ 11:00	30	20	0	10	10	0	0	0	0	0	0	0	0	0	0	10	0	0	80
			11:00 ~ 12:00	30	20	0	10	10	0	0	0	0	0	0	0	0	0	0	10	0	0	80
			12:00 ~ 13:00	20	10	0	10	10	0	0	0	0	0	0	0	0	0	0	10	0	0	60
			13:00 ~ 14:00	20	10	0	10	10	0	0	0	0	0	0	0	0	0	0	10	0	0	60
			14:00 ~ 15:00	20	10	0	10	10	0	0	0	0	0	0	0	0	0	0	10	0	0	60
			15:00 ~ 16:00	20	10	0	10	10	0	0	0	0	0	0	0	0	0	0	10	0	0	60
			16:00 ~ 17:00	20	10	0	10	10	0	0	0	0	0	0	0	0	0	0	10	0	0	60
			17:00 ~ 18:00	20	10	0	10	10	0	0	0	0	0	0	0	0	0	0	10	0	0	60
			18:00 ~ 19:00	20	10	0	10	10	0	0	0	0	0	0	0	0	0	0	10	0	0	60
			19:00 ~ 20:00	20	10	0	10	10	0	0	0	0	0	0	0	0	0	0	10	0	0	60
			20:00 ~ 21:00	20	10	0	10	10	0	0	0	0	0	0	0	0	0	0	10	0	0	60
			21:00 ~ 22:00	20	10	0	10	10	0	0	0	0	0	0	0	0	0	0	10	0	0	60
			22:00 ~ 23:00	20	10	0	10	10	0	0	0	0	0	0	0	0	0	0	10	0	0	60
			23:00 ~ 00:00	10	10	0	10	10	0	0	0	0	0	0	0	0	0	0	10	0	0	50
			Whole Day Total (veh)	440	280	0	240	170	0	0	0	0	0	0	0	0	0	0	220	0	0	1350
167	Kowloon City Road	NB	**00:00 ~ 01:00**	110	60	0	20	10	10	10	0	0	10	0	0	10	0	10	20	0	0	270
			01:00 ~ 02:00	70	40	0	10	10	10	10	0	0	10	0	0	10	0	10	10	0	0	190
			02:00 ~ 03:00	50	30	0	10	10	0	10	0	0	10	0	0	0	0	0	10	0	0	130
			03:00 ~ 04:00	40	20	0	10	10	0	10	0	0	10	0	0	0	0	0	10	0	0	110
			04:00 ~ 05:00	40	20	0	10	10	0	10	0	0	10	0	0	0	0	0	10	0	0	110
			05:00 ~ 06:00	60	30	0	10	10	0	10	0	0	10	0	0	0	0	10	10	0	0	150
			06:00 ~ 07:00	110	60	0	20	10	10	10	10	0	10	0	0	10	0	10	20	0	0	280
			07:00 ~ 08:00	210	110	0	30	20	10	10	10	10	10	10	10	10	0	10	30	10	0	500
			08:00 ~ 09:00	260	130	0	40	20	10	10	10	10	10	10	10	10	0	10	30	10	0	580
			09:00 ~ 10:00	230	120	0	40	20	10	10	10	10	10	10	10	10	0	10	30	10	0	540
			10:00 ~ 11:00	220	120	0	40	20	10	10	10	10	10	10	10	10	0	10	30	10	0	530
			11:00 ~ 12:00	230	120	0	40	20	10	10	10	10	10	10	10	10	0	10	30	10	0	540
			12:00 ~ 13:00	320	160	10	50	20	10	10	10	10	10	10	10	10	0	10	40	10	0	700
			13:00 ~ 14:00	320	170	10	50	20	10	10	10	10	10	10	10	10	0	10	40	10	0	710
			14:00 ~ 15:00	330	170	10	50	20	10	10	10	10	10	10	10	10	0	10	40	10	0	720
			15:00 ~ 16:00	330	170	10	50	20	10	10	10	10	10	10	10	10	0	10	40	10	0	720
			16:00 ~ 17:00	340	180	10	60	20	10	10	10	10	10	10	10	10	0	10	40	10	0	750
			17:00 ~ 18:00	340	170	10	60	20	10	10	10	10	10	10	10	10	0	10	40	10	0	740
			18:00 ~ 19:00	360	190	10	60	20	10	10	10	10	10	10	10	10	0	10	40	10	0	780
			19:00 ~ 20:00	320	170	10	50	20	10	10	10	10	10	10	10	10	0	10	40	10	0	710
			20:00 ~ 21:00	270	140	10	40	20	10	10	0	10	10	10	10	10	0	10	30	10	0	600
			21:00 ~ 22:00	280	140	10	50	20	10	10	0	10	10	10	10	10	0	10	30	10	0	620
			22:00 ~ 23:00	260	130	10	40	20	10	10	0	10	10	10	10	10	0	10	30	10	0	580
			23:00 ~ 00:00	210	110	10	40	20	10	10	0	10	10	10	10	10	0	10	30	10	0	510
			Whole Day Total (veh)	5310	2760	120	880	410	200	240	140	170	240	170	170	200	0	210	680	170	0	12070
168	Kowloon City Road	SB	**00:00 ~ 01:00**	10	10	0	10	0	0	0	0	0	0	0	0	0	0	0	10	0	0	40
			01:00 ~ 02:00	10	10	0	10	0	0	0	0	0	0	0	0	0	0	0	10	0	0	40
			02:00 ~ 03:00	10	10	0	10	0	0	0	0	0	0	0	0	0	0	0	10	0	0	40
			03:00 ~ 04:00	10	10	0	10	0	0	0	0	0	0	0	0	0	0	0	0	0	0	30
			04:00 ~ 05:00	10	10	0	10	0	0	0	0	0	0	0	0	0	0	0	0	0	0	30
			05:00 ~ 06:00	10	10	0	10	0	0	0	0	0	0	0	0	0	0	0	10	0	0	40
			06:00 ~ 07:00	10	10	0	10	0	0	0	0	0	0	0	0	0	0	0	10	0	0	40
			07:00 ~ 08:00	20	10	0	10	10	0	0	0	0	0	0	0	0	0	0	10	0	0	60
			08:00 ~ 09:00	30	20	0	10	10	0	0	0	0	0	0	0	0	0	0	10	0	0	80
			09:00 ~ 10:00	30	20	0	10	10	0	0	0	0	0	0	0	0	0	0	10	0	0	80
			10:00 ~ 11:00	30	20	0	10	10	0	0	0	0	0	0	0	0	0	0	10	0	0	80
			11:00 ~ 12:00	30	20	0	10	10	0	0	0	0	0	0	0	0	0	0	10	0	0	80
			12:00 ~ 13:00	20	10	0	10	10	0	0	0	0	0	0	0	0	0	0	10	0	0	60
			13:00 ~ 14:00	20	10	0	10	10	0	0	0	0	0	0	0	0	0	0	10	0	0	60
			14:00 ~ 15:00	20	10	0	10	10	0	0	0	0	0	0	0	0	0	0	10	0	0	60
			15:00 ~ 16:00	20	10	0	10	10	0	0	0	0	0	0	0	0	0	0	10	0	0	60
			16:00 ~ 17:00	20	10	0	10	10	0	0	0	0	0	0	0	0	0	0	10	0	0	60
			17:00 ~ 18:00	20	10	0	10	10	0	0	0	0	0	0	0	0	0	0	10	0	0	60
			18:00 ~ 19:00	20	10	0	10	10	0	0	0	0	0	0	0	0	0	0	10	0	0	60
			19:00 ~ 20:00	20	10	0	10	10	0	0	0	0	0	0	0	0	0	0	10	0	0	60
			20:00 ~ 21:00	20	10	0	10	10	0	0	0	0	0	0	0	0	0	0	10	0	0	60
			21:00 ~ 22:00	20	10	0	10	10	0	0	0	0	0	0	0	0	0	0	10	0	0	60
			22:00 ~ 23:00	20	10	0	10	10	0	0	0	0	0	0	0	0	0	0	10	0	0	60
			23:00 ~ 00:00	10	10	0	10	10	0	0	0	0	0	0	0	0	0	0	10	0	0	50
			Whole Day Total (veh)	440	280	0	240	170	0	0	0	0	0	0	0	0	0	0	220	0	0	1350

Road No.	Road Name	Bound	Hour	PC	TAXI	LGV3	LGV4	LGV6	HGV7	HGV8	PLB	PV4	PV5	NFB6	NFB7	NFB8	FBSD	FBDD	MC	HGV9	NFB9	Total
169	Sheung Heung Road	EB	**00:00 ~ 01:00**	50	30	0	20	10	10	10	10	0	10	0	0	0	0	20	10	0	0	180
			01:00 ~ 02:00	40	20	0	20	10	10	10	0	0	10	0	0	0	0	10	10	0	0	140
			02:00 ~ 03:00	30	20	0	10	10	0	10	0	0	0	0	0	0	0	10	10	0	0	100
			03:00 ~ 04:00	20	10	0	10	10	0	10	0	0	0	0	0	0	0	10	10	0	0	80
			04:00 ~ 05:00	20	10	0	10	10	0	10	0	0	0	0	0	0	0	10	10	0	0	80
			05:00 ~ 06:00	30	20	0	10	10	0	10	10	0	0	0	0	0	0	20	10	0	0	120
			06:00 ~ 07:00	50	30	0	20	10	10	10	10	0	10	0	0	0	0	50	10	0	0	210
			07:00 ~ 08:00	100	50	0	40	20	10	10	20	0	10	10	0	10	0	60	10	10	0	360
			08:00 ~ 09:00	130	70	0	50	20	10	10	20	0	10	10	0	10	0	50	20	10	0	420
			09:00 ~ 10:00	110	60	0	50	20	10	10	20	0	10	10	0	10	0	50	20	10	0	390
			10:00 ~ 11:00	110	60	0	40	20	10	10	20	0	10	10	0	10	0	50	20	10	0	380
			11:00 ~ 12:00	120	60	0	50	20	10	10	20	0	10	10	0	10	0	50	20	10	0	400
			12:00 ~ 13:00	50	30	0	30	10	10	10	20	0	10	0	0	0	0	60	10	10	0	250
			13:00 ~ 14:00	50	30	0	30	10	10	10	20	0	10	0	0	0	0	60	10	10	0	250
			14:00 ~ 15:00	50	30	0	30	10	10	10	20	0	10	0	0	0	0	60	10	10	0	250
			15:00 ~ 16:00	50	30	0	30	10	10	10	20	0	10	0	0	0	0	60	10	10	0	250
			16:00 ~ 17:00	60	30	0	30	10	10	10	20	0	10	0	0	0	0	60	10	10	0	260
			17:00 ~ 18:00	60	30	0	30	10	10	10	30	0	10	0	0	0	0	70	10	10	0	280
			18:00 ~ 19:00	60	30	0	30	10	10	10	30	0	10	0	0	0	0	70	10	10	0	280
			19:00 ~ 20:00	50	30	0	30	10	10	10	20	0	10	0	0	0	0	60	10	10	0	250
			20:00 ~ 21:00	50	30	0	20	10	10	10	20	0	10	0	0	0	0	50	10	10	0	230
			21:00 ~ 22:00	50	30	0	20	10	10	10	20	0	10	0	0	0	0	50	10	10	0	230
			22:00 ~ 23:00	40	20	0	20	10	10	10	20	0	10	0	0	0	0	50	10	10	0	210
			23:00 ~ 00:00	40	20	0	20	10	10	10	10	0	10	0	0	0	0	40	10	10	0	190
			Whole Day Total (veh)	1420	780	0	650	290	200	240	380	0	200	50	0	50	0	1080	280	170	0	5790
170	Sheung Heung Road	WB	**00:00 ~ 01:00**	20	10	0	10	10	0	0	0	0	0	0	0	0	0	0	10	0	0	60
			01:00 ~ 02:00	10	10	0	10	10	0	0	0	0	0	0	0	0	0	0	10	0	0	50
			02:00 ~ 03:00	10	10	0	10	0	0	0	0	0	0	0	0	0	0	0	10	0	0	40
			03:00 ~ 04:00	10	10	0	10	0	0	0	0	0	0	0	0	0	0	0	10	0	0	40
			04:00 ~ 05:00	10	10	0	10	0	0	0	0	0	0	0	0	0	0	0	10	0	0	40
			05:00 ~ 06:00	10	10	0	10	0	0	0	0	0	0	0	0	0	0	0	10	0	0	40
			06:00 ~ 07:00	20	10	0	10	10	0	0	0	0	0	0	0	0	0	0	10	0	0	60
			07:00 ~ 08:00	40	20	0	10	10	0	10	0	0	10	0	0	0	0	0	10	0	0	110
			08:00 ~ 09:00	40	20	0	10	10	0	10	0	0	10	0	0	0	0	0	10	0	0	110
			09:00 ~ 10:00	40	20	0	10	10	0	10	0	0	10	0	0	0	0	0	10	0	0	110
			10:00 ~ 11:00	40	20	0	10	10	0	10	0	0	10	0	0	0	0	0	10	0	0	110
			11:00 ~ 12:00	40	20	0	10	10	0	10	0	0	10	0	0	0	0	0	10	0	0	110
			12:00 ~ 13:00	30	20	0	10	10	0	0	0	0	0	0	0	0	0	0	10	0	0	80
			13:00 ~ 14:00	30	20	0	10	10	0	0	0	0	0	0	0	0	0	0	10	0	0	80
			14:00 ~ 15:00	30	20	0	10	10	0	0	0	0	0	0	0	0	0	0	10	0	0	80
			15:00 ~ 16:00	30	20	0	10	10	0	0	0	0	0	0	0	0	0	0	10	0	0	80
			16:00 ~ 17:00	30	20	0	10	10	0	0	0	0	0	0	0	0	0	0	10	0	0	80
			17:00 ~ 18:00	30	20	0	10	10	0	0	0	0	0	0	0	0	0	0	10	0	0	80
			18:00 ~ 19:00	30	20	0	10	10	0	0	0	0	0	0	0	0	0	0	10	0	0	80
			19:00 ~ 20:00	30	20	0	10	10	0	0	0	0	0	0	0	0	0	0	10	0	0	80
			20:00 ~ 21:00	20	10	0	10	10	0	0	0	0	0	0	0	0	0	0	10	0	0	60
			21:00 ~ 22:00	30	20	0	10	10	0	0	0	0	0	0	0	0	0	0	10	0	0	80
			22:00 ~ 23:00	20	10	0	10	10	0	0	0	0	0	0	0	0	0	0	10	0	0	60
			23:00 ~ 00:00	20	10	0	10	10	0	0	0	0	0	0	0	0	0	0	10	0	0	60
			Whole Day Total (veh)	620	380	0	240	200	0	50	0	0	50	0	0	0	0	0	240	0	0	1780
171	Pau Chung Street	NB	**00:00 ~ 01:00**	40	20	0	10	10	0	10	10	0	0	0	0	0	0	10	10	0	0	120
			01:00 ~ 02:00	20	10	0	10	10	0	10	0	0	0	0	0	0	0	10	10	0	0	80
			02:00 ~ 03:00	20	10	0	10	10	0	0	0	0	0	0	0	0	0	10	10	0	0	70
			03:00 ~ 04:00	20	10	0	10	10	0	0	0	0	0	0	0	0	0	10	10	0	0	70
			04:00 ~ 05:00	20	10	0	10	10	0	0	0	0	0	0	0	0	0	10	10	0	0	70
			05:00 ~ 06:00	20	10	0	10	10	0	0	0	0	0	0	0	0	0	10	10	0	0	70
			06:00 ~ 07:00	40	20	0	10	10	0	10	10	0	0	0	0	0	0	20	10	0	0	130
			07:00 ~ 08:00	70	40	0	20	10	10	10	10	0	10	0	0	10	0	30	10	0	0	230
			08:00 ~ 09:00	80	40	0	20	10	10	10	10	0	10	0	0	10	0	20	10	0	0	230
			09:00 ~ 10:00	70	40	0	20	10	10	10	10	0	10	0	0	10	0	20	10	0	0	220
			10:00 ~ 11:00	70	40	0	20	10	10	10	10	0	10	0	0	10	0	20	10	0	0	220
			11:00 ~ 12:00	70	40	0	20	10	10	10	10	0	10	0	0	10	0	20	10	0	0	220
			12:00 ~ 13:00	80	40	0	10	10	10	10	10	0	10	0	0	10	0	20	10	0	0	220
			13:00 ~ 14:00	80	40	0	10	10	10	10	10	0	10	0	0	10	0	20	10	0	0	220
			14:00 ~ 15:00	80	40	0	10	10	10	10	10	0	10	0	0	10	0	20	10	0	0	220
			15:00 ~ 16:00	80	40	0	10	10	10	10	10	0	10	0	0	10	0	20	10	0	0	220
			16:00 ~ 17:00	80	50	0	10	10	10	10	10	0	10	0	0	10	0	20	10	0	0	230
			17:00 ~ 18:00	80	40	0	10	10	10	10	10	0	10	0	0	10	0	20	10	0	0	220
			18:00 ~ 19:00	90	50	0	20	10	10	10	10	0	10	0	0	10	0	20	10	0	0	250
			19:00 ~ 20:00	80	40	0	10	10	10	10	10	0	10	0	0	10	0	20	10	0	0	220
			20:00 ~ 21:00	70	40	0	10	10	10	10	10	0	10	0	0	10	0	20	10	0	0	210
			21:00 ~ 22:00	70	40	0	10	10	10	10	10	0	10	0	0	10	0	20	10	0	0	210
			22:00 ~ 23:00	70	40	0	10	10	10	10	10	0	10	0	0	10	0	20	10	0	0	210
			23:00 ~ 00:00	50	30	0	10	10	10	10	10	0	10	0	0	10	0	10	10	0	0	170
			Whole Day Total (veh)	1450	780	0	300	240	170	200	190	0	170	0	0	170	0	420	240	0	0	4330
172	Pau Chung Street	SB	**00:00 ~ 01:00**	20	10	0	10	10	0	0	0	0	0	0	0	0	0	0	10	0	0	60
			01:00 ~ 02:00	10	10	0	10	10	0	0	0	0	0	0	0	0	0	0	10	0	0	50
			02:00 ~ 03:00	10	10	0	10	0	0	0	0	0	0	0	0	0	0	0	10	0	0	40
			03:00 ~ 04:00	10	10	0	10	0	0	0	0	0	0	0	0	0	0	0	0	0	0	30
			04:00 ~ 05:00	10	10	0	10	0	0	0	0	0	0	0	0	0	0	0	0	0	0	30
			05:00 ~ 06:00	10	10	0	10	0	0	0	0	0	0	0	0	0	0	0	10	0	0	40
			06:00 ~ 07:00	20	10	0	10	10	0	0	0	0	0	0	0	0	0	0	10	0	0	60
			07:00 ~ 08:00	30	20	0	10	10	0	0	0	0	10	0	0	0	0	0	10	0	0	90
			08:00 ~ 09:00	40	20	0	10	10	0	0	0	0	10	0	0	0	0	0	10	0	0	100
			09:00 ~ 10:00	30	20	0	10	10	0	0	0	0	10	0	0	0	0	0	10	0	0	90
			10:00 ~ 11:00	30	20	0	10	10	0	0	0	0	10	0	0	0	0	0	10	0	0	90
			11:00 ~ 12:00	30	20	0	10	10	0	0	0	0	10	0	0	0	0	0	10	0	0	90
			12:00 ~ 13:00	20	10	0	10	10	0	0	0	0	0	0	0	0	0	0	10	0	0	60
			13:00 ~ 14:00	20	10	0	10	10	0	0	0	0	0	0	0	0	0	0	10	0	0	60
			14:00 ~ 15:00	20	10	0	10	10	0	0	0	0	0	0	0	0	0	0	10	0	0	60
			15:00 ~ 16:00	20	10	0	10	10	0	0	0	0	0	0	0	0	0	0	10	0	0	60
			16:00 ~ 17:00	20	10	0	10	10	0	0	0	0	0	0	0	0	0	0	10	0	0	60
			17:00 ~ 18:00	20	10	0	10	10	0	0	0	0	0	0	0	0	0	0	10	0	0	60
			18:00 ~ 19:00	20	10	0	10	10	0	0	0	0	0	0	0	0	0	0	10	0	0	60
			19:00 ~ 20:00	20	10	0	10	10	0	0	0	0	0	0	0	0	0	0	10	0	0	60
			20:00 ~ 21:00	20	10	0	10	10	0	0	0	0	0	0	0	0	0	0	10	0	0	60
			21:00 ~ 22:00	20	10	0	10	10	0	0	0	0	0	0	0	0	0	0	10	0	0	60
			22:00 ~ 23:00	20	10	0	10	10	0	0	0	0	0	0	0	0	0	0	10	0	0	60
			23:00 ~ 00:00	10	10	0	10	10	0	0	0	0	0	0	0	0	0	0	10	0	0	50
			Whole Day Total (veh)	480	290	0	240	200	0	0	0	0	50	0	0	0	0	0	220	0	0	1480

Road No.	Road Name	Bound	Hour	PC	TAXI	LGV3	LGV4	LGV6	HGV7	HGV8	PLB	PV4	PV5	NFB6	NFB7	NFB8	FBSD	FBDD	MC	HGV9	NFB9	Total
173	Ma Hang Chung Road	WB	**00:00 ~ 01:00**	10	10	0	0	0	0	0	0	0	0	0	0	0	0	10	0	0	0	30
			01:00 ~ 02:00	10	10	0	0	0	0	0	0	0	0	0	0	0	0	0	0	0	0	20
			02:00 ~ 03:00	10	10	0	0	0	0	0	0	0	0	0	0	0	0	0	0	0	0	20
			03:00 ~ 04:00	10	10	0	0	0	0	0	0	0	0	0	0	0	0	0	0	0	0	20
			04:00 ~ 05:00	10	10	0	0	0	0	0	0	0	0	0	0	0	0	0	0	0	0	20
			05:00 ~ 06:00	10	10	0	0	0	0	0	0	0	0	0	0	0	0	10	0	0	0	30
			06:00 ~ 07:00	10	10	0	0	0	0	0	10	0	0	0	0	0	0	10	0	0	0	40
			07:00 ~ 08:00	10	10	0	10	0	0	0	10	0	0	0	0	0	0	10	10	0	0	60
			08:00 ~ 09:00	20	10	0	10	0	0	0	10	0	0	0	0	0	0	10	10	0	0	70
			09:00 ~ 10:00	10	10	0	10	0	0	0	10	0	0	0	0	0	0	10	10	0	0	60
			10:00 ~ 11:00	10	10	0	10	0	0	0	10	0	0	0	0	0	0	10	10	0	0	60
			11:00 ~ 12:00	10	10	0	10	0	0	0	10	0	0	0	0	0	0	10	10	0	0	60
			12:00 ~ 13:00	10	10	0	10	0	0	0	10	0	0	0	0	0	0	10	10	0	0	60
			13:00 ~ 14:00	20	10	0	10	0	0	0	10	0	0	0	0	0	0	10	10	0	0	70
			14:00 ~ 15:00	20	10	0	10	0	0	0	10	0	0	0	0	0	0	10	10	0	0	70
			15:00 ~ 16:00	20	10	0	10	0	0	0	10	0	0	0	0	0	0	10	10	0	0	70
			16:00 ~ 17:00	20	10	0	10	0	0	0	10	0	0	0	0	0	0	10	10	0	0	70
			17:00 ~ 18:00	20	10	0	10	0	0	0	10	0	0	0	0	0	0	10	10	0	0	70
			18:00 ~ 19:00	20	10	0	10	0	0	0	10	0	0	0	0	0	0	10	10	0	0	70
			19:00 ~ 20:00	20	10	0	10	0	0	0	10	0	0	0	0	0	0	10	10	0	0	70
			20:00 ~ 21:00	10	10	0	10	0	0	0	0	0	0	0	0	0	0	10	10	0	0	50
			21:00 ~ 22:00	10	10	0	10	0	0	0	0	0	0	0	0	0	0	10	10	0	0	50
			22:00 ~ 23:00	10	10	0	10	0	0	0	0	0	0	0	0	0	0	10	10	0	0	50
			23:00 ~ 00:00	10	10	0	10	0	0	0	0	0	0	0	0	0	0	10	10	0	0	50
			Whole Day Total (veh)	320	240	0	170	0	0	0	140	0	0	0	0	0	0	200	170	0	0	1240
174	Sheung Heung Road	EB	**00:00 ~ 01:00**	40	20	0	20	10	10	10	10	0	0	0	0	0	0	20	10	0	0	150
			01:00 ~ 02:00	30	20	0	10	10	10	10	0	0	0	0	0	0	0	10	10	0	0	110
			02:00 ~ 03:00	20	10	0	10	10	0	10	0	0	0	0	0	0	0	10	10	0	0	80
			03:00 ~ 04:00	20	10	0	10	10	0	10	0	0	0	0	0	0	0	10	10	0	0	80
			04:00 ~ 05:00	20	10	0	10	10	0	10	0	0	0	0	0	0	0	10	10	0	0	80
			05:00 ~ 06:00	20	10	0	10	10	0	10	10	0	0	0	0	0	0	20	10	0	0	100
			06:00 ~ 07:00	40	20	0	20	10	10	10	10	0	0	0	0	0	0	50	10	0	0	180
			07:00 ~ 08:00	70	40	0	30	20	10	10	20	0	10	0	0	10	0	60	10	10	0	300
			08:00 ~ 09:00	90	50	0	40	20	10	10	20	0	10	0	0	10	0	50	10	10	0	330
			09:00 ~ 10:00	80	40	0	40	20	10	10	20	0	10	0	0	10	0	50	10	10	0	310
			10:00 ~ 11:00	80	40	0	40	20	10	10	20	0	10	0	0	10	0	50	10	10	0	310
			11:00 ~ 12:00	80	40	0	40	20	10	10	20	0	10	0	0	10	0	40	10	10	0	300
			12:00 ~ 13:00	40	20	0	20	10	10	10	20	0	10	0	0	0	0	60	10	10	0	220
			13:00 ~ 14:00	40	20	0	20	10	10	10	20	0	10	0	0	0	0	60	10	10	0	220
			14:00 ~ 15:00	40	20	0	20	10	10	10	20	0	10	0	0	0	0	60	10	10	0	220
			15:00 ~ 16:00	40	20	0	20	10	10	10	20	0	10	0	0	0	0	60	10	10	0	220
			16:00 ~ 17:00	40	20	0	20	10	10	10	20	0	10	0	0	0	0	60	10	10	0	220
			17:00 ~ 18:00	40	20	0	20	10	10	10	30	0	10	0	0	0	0	60	10	10	0	230
			18:00 ~ 19:00	50	30	0	20	10	10	10	30	0	10	0	0	0	0	70	10	10	0	260
			19:00 ~ 20:00	40	20	0	20	10	10	10	20	0	10	0	0	0	0	60	10	10	0	220
			20:00 ~ 21:00	40	20	0	20	10	10	10	20	0	10	0	0	0	0	50	10	10	0	210
			21:00 ~ 22:00	40	20	0	20	10	10	10	20	0	10	0	0	0	0	50	10	10	0	210
			22:00 ~ 23:00	30	20	0	20	10	10	10	20	0	10	0	0	0	0	50	10	10	0	200
			23:00 ~ 00:00	30	20	0	20	10	10	10	10	0	10	0	0	0	0	40	10	10	0	180
			Whole Day Total (veh)	1060	560	0	520	290	200	240	380	0	170	0	0	50	0	1060	240	170	0	4940
175	Sheung Heung Road	WB	**00:00 ~ 01:00**	80	40	0	10	10	0	10	0	0	10	0	0	10	0	10	10	0	0	190
			01:00 ~ 02:00	50	30	0	10	10	0	10	0	0	10	0	0	10	0	0	10	0	0	140
			02:00 ~ 03:00	40	20	0	10	10	0	0	0	0	10	0	0	0	0	0	10	0	0	100
			03:00 ~ 04:00	30	20	0	10	10	0	0	0	0	0	0	0	0	0	0	10	0	0	80
			04:00 ~ 05:00	30	20	0	10	10	0	0	0	0	0	0	0	0	0	0	10	0	0	80
			05:00 ~ 06:00	40	20	0	10	10	0	0	0	0	10	0	0	0	0	10	10	0	0	110
			06:00 ~ 07:00	80	40	0	10	10	0	10	10	0	10	0	0	10	0	10	10	0	0	200
			07:00 ~ 08:00	150	80	0	20	10	10	10	10	0	10	10	10	10	0	10	20	10	0	370
			08:00 ~ 09:00	190	100	0	30	10	10	10	10	0	10	10	10	10	0	10	20	10	0	440
			09:00 ~ 10:00	170	90	0	20	10	10	10	10	0	10	10	10	10	0	10	20	10	0	400
			10:00 ~ 11:00	160	90	0	20	10	10	10	10	0	10	10	10	10	0	10	20	10	0	390
			11:00 ~ 12:00	170	90	0	20	10	10	10	10	0	10	10	10	10	0	10	20	10	0	400
			12:00 ~ 13:00	260	130	0	10	10	10	10	10	10	10	10	10	10	0	10	30	0	0	530
			13:00 ~ 14:00	260	130	0	20	10	10	10	10	10	10	10	10	10	0	10	30	0	0	540
			14:00 ~ 15:00	270	140	0	20	10	10	10	10	10	10	10	10	10	0	10	30	0	0	560
			15:00 ~ 16:00	270	140	0	20	10	10	10	10	10	10	10	10	10	0	10	30	0	0	560
			16:00 ~ 17:00	280	140	0	20	10	10	10	10	10	10	10	10	10	0	10	30	0	0	570
			17:00 ~ 18:00	280	140	0	20	10	10	10	10	10	10	10	10	10	0	10	30	0	0	570
			18:00 ~ 19:00	290	150	0	20	10	10	10	10	10	10	10	10	10	0	10	40	0	0	600
			19:00 ~ 20:00	260	130	0	20	10	10	10	10	10	10	10	10	10	0	10	30	0	0	540
			20:00 ~ 21:00	220	110	0	10	10	10	10	0	10	10	10	10	10	0	10	30	0	0	460
			21:00 ~ 22:00	230	120	0	10	10	10	10	0	10	10	10	10	10	0	10	30	0	0	480
			22:00 ~ 23:00	210	110	0	10	10	10	10	0	10	10	10	10	10	0	10	30	0	0	450
			23:00 ~ 00:00	170	90	0	10	10	10	10	0	10	10	10	10	10	0	10	20	0	0	380
			Whole Day Total (veh)	4190	2170	0	370	240	170	200	140	120	220	170	170	200	0	200	530	50	0	9140
176	Sheung Heung Road	EB	**00:00 ~ 01:00**	40	20	0	20	10	10	10	10	0	0	0	0	0	0	20	10	0	0	150
			01:00 ~ 02:00	30	20	0	10	10	10	10	0	0	0	0	0	0	0	10	10	0	0	110
			02:00 ~ 03:00	20	10	0	10	10	0	10	0	0	0	0	0	0	0	10	10	0	0	80
			03:00 ~ 04:00	20	10	0	10	10	0	10	0	0	0	0	0	0	0	10	10	0	0	80
			04:00 ~ 05:00	20	10	0	10	10	0	10	0	0	0	0	0	0	0	10	10	0	0	80
			05:00 ~ 06:00	20	10	0	10	10	0	10	10	0	0	0	0	0	0	20	10	0	0	100
			06:00 ~ 07:00	40	20	0	20	10	10	10	10	0	0	0	0	0	0	50	10	0	0	180
			07:00 ~ 08:00	70	40	0	30	10	10	10	20	0	10	0	0	10	0	60	10	10	0	290
			08:00 ~ 09:00	90	50	0	40	20	10	10	20	0	10	0	0	10	0	50	10	10	0	330
			09:00 ~ 10:00	80	40	0	40	20	10	10	20	0	10	0	0	10	0	50	10	10	0	310
			10:00 ~ 11:00	70	40	0	40	20	10	10	20	0	10	0	0	10	0	50	10	10	0	300
			11:00 ~ 12:00	80	40	0	40	20	10	10	20	0	10	0	0	10	0	40	10	10	0	300
			12:00 ~ 13:00	40	20	0	30	10	10	10	20	0	10	0	0	0	0	60	10	10	0	230
			13:00 ~ 14:00	40	30	0	30	10	10	10	20	0	10	0	0	0	0	60	10	10	0	240
			14:00 ~ 15:00	50	30	0	30	10	10	10	20	0	10	0	0	0	0	60	10	10	0	250
			15:00 ~ 16:00	50	30	0	30	10	10	10	20	0	10	0	0	0	0	60	10	10	0	250
			16:00 ~ 17:00	50	30	0	30	10	10	10	20	0	10	0	0	0	0	60	10	10	0	250
			17:00 ~ 18:00	50	30	0	30	10	10	10	30	0	10	0	0	0	0	60	10	10	0	260
			18:00 ~ 19:00	50	30	0	30	10	10	10	30	0	10	0	0	0	0	70	10	10	0	270
			19:00 ~ 20:00	40	30	0	30	10	10	10	20	0	10	0	0	0	0	60	10	10	0	240
			20:00 ~ 21:00	40	20	0	20	10	10	10	20	0	10	0	0	0	0	50	10	10	0	210
			21:00 ~ 22:00	40	20	0	20	10	10	10	20	0	10	0	0	0	0	50	10	10	0	210
			22:00 ~ 23:00	40	20	0	20	10	10	10	20	0	10	0	0	0	0	50	10	10	0	210
			23:00 ~ 00:00	30	20	0	20	10	10	10	10	0	10	0	0	0	0	40	10	10	0	180
			Whole Day Total (veh)	1100	620	0	600	280	200	240	380	0	170	0	0	50	0	1060	240	170	0	5110

Road No.	Road Name	Bound	Hour	PC	TAXI	LGV3	LGV4	LGV6	HGV7	HGV8	PLB	PV4	PV5	NFB6	NFB7	NFB8	FBSD	FBDD	MC	HGV9	NFB9	Total
177	Cheung Ning Street	NB	**00:00 ~ 01:00**	10	10	0	10	0	0	0	0	0	0	0	0	0	0	0	0	0	0	30
			01:00 ~ 02:00	10	10	0	10	0	0	0	0	0	0	0	0	0	0	0	0	0	0	30
			02:00 ~ 03:00	10	0	0	0	0	0	0	0	0	0	0	0	0	0	0	0	0	0	10
			03:00 ~ 04:00	10	0	0	0	0	0	0	0	0	0	0	0	0	0	0	0	0	0	10
			04:00 ~ 05:00	10	0	0	0	0	0	0	0	0	0	0	0	0	0	0	0	0	0	10
			05:00 ~ 06:00	10	0	0	0	0	0	0	0	0	0	0	0	0	0	0	0	0	0	10
			06:00 ~ 07:00	10	10	0	10	0	0	0	0	0	0	0	0	0	0	0	0	0	0	30
			07:00 ~ 08:00	10	10	0	10	10	0	0	0	0	0	0	0	0	0	0	0	0	0	40
			08:00 ~ 09:00	10	10	0	10	10	0	0	0	0	0	0	0	0	0	0	0	0	0	40
			09:00 ~ 10:00	10	10	0	10	10	0	0	0	0	0	0	0	0	0	0	0	0	0	40
			10:00 ~ 11:00	10	10	0	10	10	0	0	0	0	0	0	0	0	0	0	0	0	0	40
			11:00 ~ 12:00	10	10	0	10	10	0	0	0	0	0	0	0	0	0	0	0	0	0	40
			12:00 ~ 13:00	10	10	0	10	10	0	0	0	0	0	0	0	0	0	0	10	0	0	50
			13:00 ~ 14:00	10	10	0	10	10	0	0	0	0	0	0	0	0	0	0	10	0	0	50
			14:00 ~ 15:00	10	10	0	10	10	0	0	0	0	0	0	0	0	0	0	10	0	0	50
			15:00 ~ 16:00	10	10	0	10	10	0	0	0	0	0	0	0	0	0	0	10	0	0	50
			16:00 ~ 17:00	10	10	0	10	10	0	0	0	0	0	0	0	0	0	0	10	0	0	50
			17:00 ~ 18:00	10	10	0	10	10	0	0	0	0	0	0	0	0	0	0	10	0	0	50
			18:00 ~ 19:00	10	10	0	10	10	0	0	0	0	0	0	0	0	0	0	10	0	0	50
			19:00 ~ 20:00	10	10	0	10	10	0	0	0	0	0	0	0	0	0	0	10	0	0	50
			20:00 ~ 21:00	10	10	0	10	10	0	0	0	0	0	0	0	0	0	0	10	0	0	50
			21:00 ~ 22:00	10	10	0	10	10	0	0	0	0	0	0	0	0	0	0	10	0	0	50
			22:00 ~ 23:00	10	10	0	10	10	0	0	0	0	0	0	0	0	0	0	10	0	0	50
			23:00 ~ 00:00	10	10	0	10	10	0	0	0	0	0	0	0	0	0	0	10	0	0	50
			Whole Day Total (veh)	240	200	0	200	170	0	0	0	0	0	0	0	0	0	0	120	0	0	930
178	Cheung Ning Street	SB	**00:00 ~ 01:00**	10	10	0	10	0	0	0	0	0	0	0	0	0	0	0	10	0	0	40
			01:00 ~ 02:00	10	10	0	10	0	0	0	0	0	0	0	0	0	0	0	10	0	0	40
			02:00 ~ 03:00	10	10	0	10	0	0	0	0	0	0	0	0	0	0	0	0	0	0	30
			03:00 ~ 04:00	10	10	0	0	0	0	0	0	0	0	0	0	0	0	0	0	0	0	20
			04:00 ~ 05:00	10	10	0	0	0	0	0	0	0	0	0	0	0	0	0	0	0	0	20
			05:00 ~ 06:00	10	10	0	10	0	0	0	0	0	0	0	0	0	0	0	0	0	0	30
			06:00 ~ 07:00	10	10	0	10	0	0	0	0	0	0	0	0	0	0	0	10	0	0	40
			07:00 ~ 08:00	20	10	0	10	10	0	0	0	0	0	0	0	0	0	0	10	0	0	60
			08:00 ~ 09:00	20	10	0	10	10	0	0	0	0	0	0	0	0	0	0	10	0	0	60
			09:00 ~ 10:00	20	10	0	10	10	0	0	0	0	0	0	0	0	0	0	10	0	0	60
			10:00 ~ 11:00	20	10	0	10	10	0	0	0	0	0	0	0	0	0	0	10	0	0	60
			11:00 ~ 12:00	20	10	0	10	10	0	0	0	0	0	0	0	0	0	0	10	0	0	60
			12:00 ~ 13:00	10	10	0	10	10	0	0	0	0	0	0	0	0	0	0	10	0	0	50
			13:00 ~ 14:00	10	10	0	10	10	0	0	0	0	0	0	0	0	0	0	10	0	0	50
			14:00 ~ 15:00	10	10	0	10	10	0	0	0	0	0	0	0	0	0	0	10	0	0	50
			15:00 ~ 16:00	10	10	0	10	10	0	0	0	0	0	0	0	0	0	0	10	0	0	50
			16:00 ~ 17:00	10	10	0	10	10	0	0	0	0	0	0	0	0	0	0	10	0	0	50
			17:00 ~ 18:00	10	10	0	10	10	0	0	0	0	0	0	0	0	0	0	10	0	0	50
			18:00 ~ 19:00	10	10	0	10	10	0	0	0	0	0	0	0	0	0	0	10	0	0	50
			19:00 ~ 20:00	10	10	0	10	10	0	0	0	0	0	0	0	0	0	0	10	0	0	50
			20:00 ~ 21:00	10	10	0	10	10	0	0	0	0	0	0	0	0	0	0	10	0	0	50
			21:00 ~ 22:00	10	10	0	10	10	0	0	0	0	0	0	0	0	0	0	10	0	0	50
			22:00 ~ 23:00	10	10	0	10	10	0	0	0	0	0	0	0	0	0	0	10	0	0	50
			23:00 ~ 00:00	10	10	0	10	10	0	0	0	0	0	0	0	0	0	0	10	0	0	50
			Whole Day Total (veh)	290	240	0	220	170	0	0	0	0	0	0	0	0	0	0	200	0	0	1120
179	Sheung Heung Road	EB	**00:00 ~ 01:00**	70	40	0	30	10	10	10	10	0	10	0	0	0	0	30	10	10	0	240
			01:00 ~ 02:00	50	30	0	20	10	10	10	0	0	10	0	0	0	0	10	10	10	0	170
			02:00 ~ 03:00	40	20	0	20	10	10	10	0	0	10	0	0	0	0	10	10	0	0	140
			03:00 ~ 04:00	30	20	0	10	10	0	10	0	0	0	0	0	0	0	10	10	0	0	100
			04:00 ~ 05:00	30	20	0	10	10	0	10	0	0	0	0	0	0	0	10	10	0	0	100
			05:00 ~ 06:00	40	20	0	20	10	10	10	10	0	10	0	0	0	0	30	10	0	0	170
			06:00 ~ 07:00	70	40	0	30	10	10	10	20	0	10	0	0	0	0	70	10	10	0	290
			07:00 ~ 08:00	140	70	10	60	20	10	10	30	0	10	10	10	10	0	80	20	10	0	500
			08:00 ~ 09:00	170	90	10	70	30	10	10	30	0	10	10	10	10	0	70	20	10	0	560
			09:00 ~ 10:00	150	80	10	60	20	10	10	20	0	10	10	10	10	0	60	20	10	0	490
			10:00 ~ 11:00	150	80	10	60	20	10	10	20	0	10	10	10	10	0	60	20	10	0	490
			11:00 ~ 12:00	150	80	10	60	30	10	10	20	0	10	10	10	10	0	60	20	10	0	500
			12:00 ~ 13:00	110	60	0	40	20	10	10	30	0	10	10	0	10	0	80	20	10	0	420
			13:00 ~ 14:00	110	60	0	40	20	10	10	30	0	10	10	0	10	0	80	20	10	0	420
			14:00 ~ 15:00	110	60	0	40	20	10	10	30	0	10	10	0	10	0	80	20	10	0	420
			15:00 ~ 16:00	110	60	0	40	20	10	10	30	0	10	10	0	10	0	80	20	10	0	420
			16:00 ~ 17:00	120	60	0	40	20	10	10	30	0	10	10	0	10	0	80	20	10	0	430
			17:00 ~ 18:00	120	60	0	40	20	10	10	30	0	10	10	0	10	0	80	20	10	0	430
			18:00 ~ 19:00	120	60	0	40	20	10	10	30	0	10	10	0	10	0	80	20	10	0	430
			19:00 ~ 20:00	110	60	0	40	20	10	10	30	0	10	10	0	10	0	70	20	10	0	410
			20:00 ~ 21:00	90	50	0	30	10	10	10	20	0	10	10	0	10	0	60	10	10	0	330
			21:00 ~ 22:00	100	50	0	30	20	10	10	20	0	10	10	0	10	0	60	10	10	0	350
			22:00 ~ 23:00	90	50	0	30	10	10	10	20	0	10	10	0	10	0	60	10	10	0	330
			23:00 ~ 00:00	70	40	0	30	10	10	10	20	0	10	10	0	10	0	50	10	10	0	290
			Whole Day Total (veh)	2350	1260	50	890	400	220	240	480	0	220	170	50	170	0	1360	370	200	0	8430
180	Pau Chung Street	NB	**00:00 ~ 01:00**	30	20	0	10	10	0	0	10	0	0	0	0	0	0	20	10	0	0	110
			01:00 ~ 02:00	20	10	0	10	10	0	0	0	0	0	0	0	0	0	10	10	0	0	70
			02:00 ~ 03:00	10	10	0	10	10	0	0	0	0	0	0	0	0	0	10	10	0	0	60
			03:00 ~ 04:00	10	10	0	10	10	0	0	0	0	0	0	0	0	0	10	10	0	0	60
			04:00 ~ 05:00	10	10	0	10	10	0	0	0	0	0	0	0	0	0	10	10	0	0	60
			05:00 ~ 06:00	20	10	0	10	10	0	0	0	0	0	0	0	0	0	20	10	0	0	80
			06:00 ~ 07:00	30	20	0	10	10	0	0	10	0	0	0	0	0	0	40	10	0	0	130
			07:00 ~ 08:00	50	30	0	10	10	10	10	20	0	10	0	0	0	0	50	10	0	0	210
			08:00 ~ 09:00	60	30	0	10	10	10	10	20	0	10	0	0	0	0	40	10	0	0	210
			09:00 ~ 10:00	50	30	0	10	10	10	10	10	0	10	0	0	0	0	40	10	0	0	190
			10:00 ~ 11:00	50	30	0	10	10	10	10	10	0	10	0	0	0	0	40	10	0	0	190
			11:00 ~ 12:00	50	30	0	10	10	10	10	10	0	10	0	0	0	0	30	10	0	0	180
			12:00 ~ 13:00	30	20	0	10	10	0	10	10	0	10	0	0	0	0	40	10	0	0	150
			13:00 ~ 14:00	30	20	0	10	10	0	10	10	0	10	0	0	0	0	40	10	0	0	150
			14:00 ~ 15:00	40	20	0	10	10	0	10	20	0	10	0	0	0	0	40	10	0	0	170
			15:00 ~ 16:00	40	20	0	10	10	0	10	20	0	10	0	0	0	0	40	10	0	0	170
			16:00 ~ 17:00	40	20	0	10	10	0	10	20	0	10	0	0	0	0	40	10	0	0	170
			17:00 ~ 18:00	40	20	0	10	10	0	10	20	0	10	0	0	0	0	40	10	0	0	170
			18:00 ~ 19:00	40	20	0	10	10	0	10	20	0	10	0	0	0	0	40	10	0	0	170
			19:00 ~ 20:00	30	20	0	10	10	0	10	10	0	10	0	0	0	0	30	10	0	0	140
			20:00 ~ 21:00	30	20	0	10	10	0	10	10	0	10	0	0	0	0	30	10	0	0	140
			21:00 ~ 22:00	30	20	0	10	10	0	10	10	0	10	0	0	0	0	30	10	0	0	140
			22:00 ~ 23:00	30	20	0	10	10	0	10	10	0	10	0	0	0	0	30	10	0	0	140
			23:00 ~ 00:00	20	10	0	10	10	0	10	10	0	10	0	0	0	0	30	10	0	0	120
			Whole Day Total (veh)	790	470	0	240	240	50	170	260	0	170	0	0	0	0	750	240	0	0	3380

Road No.	Road Name	Bound	Hour	PC	TAXI	LGV3	LGV4	LGV6	HGV7	HGV8	PLB	PV4	PV5	NFB6	NFB7	NFB8	FBSD	FBDD	MC	HGV9	NFB9	Total
181	Pau Chung Street	SB	**00:00 ~ 01:00**	20	10	0	10	10	0	0	0	0	0	0	0	0	0	10	10	0	0	70
			01:00 ~ 02:00	20	10	0	10	10	0	0	0	0	0	0	0	0	0	10	10	0	0	70
			02:00 ~ 03:00	10	10	0	10	0	0	0	0	0	0	0	0	0	0	10	10	0	0	50
			03:00 ~ 04:00	10	10	0	10	0	0	0	0	0	0	0	0	0	0	10	10	0	0	50
			04:00 ~ 05:00	10	10	0	10	0	0	0	0	0	0	0	0	0	0	10	10	0	0	50
			05:00 ~ 06:00	10	10	0	10	0	0	0	0	0	0	0	0	0	0	10	10	0	0	50
			06:00 ~ 07:00	20	10	0	10	10	0	0	10	0	0	0	0	0	0	10	10	0	0	80
			07:00 ~ 08:00	40	20	0	10	10	0	10	10	0	10	0	0	0	0	10	10	0	0	130
			08:00 ~ 09:00	50	30	0	10	10	0	10	10	0	10	0	0	0	0	10	10	0	0	150
			09:00 ~ 10:00	50	30	0	10	10	0	10	10	0	10	0	0	0	0	10	10	0	0	150
			10:00 ~ 11:00	40	20	0	10	10	0	10	10	0	10	0	0	0	0	10	10	0	0	130
			11:00 ~ 12:00	50	30	0	10	10	0	10	10	0	10	0	0	0	0	10	10	0	0	150
			12:00 ~ 13:00	30	20	0	10	10	0	0	10	0	0	0	0	0	0	10	10	0	0	100
			13:00 ~ 14:00	30	20	0	10	10	0	0	10	0	0	0	0	0	0	10	10	0	0	100
			14:00 ~ 15:00	30	20	0	10	10	0	0	10	0	0	0	0	0	0	10	10	0	0	100
			15:00 ~ 16:00	30	20	0	10	10	0	0	10	0	0	0	0	0	0	10	10	0	0	100
			16:00 ~ 17:00	30	20	0	10	10	0	0	10	0	0	0	0	0	0	10	10	0	0	100
			17:00 ~ 18:00	30	20	0	10	10	0	0	10	0	0	0	0	0	0	10	10	0	0	100
			18:00 ~ 19:00	30	20	0	10	10	0	0	10	0	0	0	0	0	0	10	10	0	0	100
			19:00 ~ 20:00	30	20	0	10	10	0	0	10	0	0	0	0	0	0	10	10	0	0	100
			20:00 ~ 21:00	30	10	0	10	10	0	0	10	0	0	0	0	0	0	10	10	0	0	90
			21:00 ~ 22:00	30	20	0	10	10	0	0	10	0	0	0	0	0	0	10	10	0	0	100
			22:00 ~ 23:00	20	10	0	10	10	0	0	10	0	0	0	0	0	0	10	10	0	0	80
			23:00 ~ 00:00	20	10	0	10	10	0	0	10	0	0	0	0	0	0	10	10	0	0	80
			Whole Day Total (veh)	670	410	0	240	200	0	50	180	0	50	0	0	0	0	240	240	0	0	2280
182	Pau Chung Street	NB	**00:00 ~ 01:00**	40	20	0	10	10	0	10	10	0	10	0	0	0	0	10	10	0	0	130
			01:00 ~ 02:00	30	20	0	10	10	0	10	0	0	10	0	0	0	0	10	10	0	0	110
			02:00 ~ 03:00	20	10	0	10	10	0	0	0	0	0	0	0	0	0	10	10	0	0	70
			03:00 ~ 04:00	20	10	0	10	10	0	0	0	0	0	0	0	0	0	10	10	0	0	70
			04:00 ~ 05:00	20	10	0	10	10	0	0	0	0	0	0	0	0	0	10	10	0	0	70
			05:00 ~ 06:00	20	10	0	10	10	0	0	0	0	0	0	0	0	0	10	10	0	0	70
			06:00 ~ 07:00	40	20	0	10	10	0	10	10	0	10	0	0	0	0	20	10	0	0	140
			07:00 ~ 08:00	80	40	0	20	10	10	10	10	0	10	10	0	10	0	30	10	0	0	250
			08:00 ~ 09:00	100	50	0	20	10	10	10	10	0	10	10	0	10	0	20	20	0	0	280
			09:00 ~ 10:00	90	50	0	20	10	10	10	10	0	10	10	0	10	0	20	10	0	0	260
			10:00 ~ 11:00	90	50	0	20	10	10	10	10	0	10	10	0	10	0	20	10	0	0	260
			11:00 ~ 12:00	90	50	0	20	10	10	10	10	0	10	10	0	10	0	20	10	0	0	260
			12:00 ~ 13:00	60	30	0	10	10	0	10	10	0	10	0	0	0	0	20	10	0	0	170
			13:00 ~ 14:00	60	30	0	10	10	0	10	10	0	10	0	0	0	0	20	10	0	0	170
			14:00 ~ 15:00	60	30	0	10	10	0	10	10	0	10	0	0	0	0	20	10	0	0	170
			15:00 ~ 16:00	60	30	0	10	10	0	10	10	0	10	0	0	0	0	20	10	0	0	170
			16:00 ~ 17:00	60	30	0	10	10	0	10	10	0	10	0	0	0	0	20	10	0	0	170
			17:00 ~ 18:00	60	30	0	10	10	0	10	10	0	10	0	0	0	0	20	10	0	0	170
			18:00 ~ 19:00	60	30	0	10	10	0	10	10	0	10	0	0	0	0	20	10	0	0	170
			19:00 ~ 20:00	60	30	0	10	10	0	10	10	0	10	0	0	0	0	20	10	0	0	170
			20:00 ~ 21:00	50	30	0	10	10	0	10	10	0	10	0	0	0	0	20	10	0	0	160
			21:00 ~ 22:00	50	30	0	10	10	0	10	10	0	10	0	0	0	0	20	10	0	0	160
			22:00 ~ 23:00	50	30	0	10	10	0	10	10	0	10	0	0	0	0	20	10	0	0	160
			23:00 ~ 00:00	40	20	0	10	10	0	10	10	0	10	0	0	0	0	10	10	0	0	130
			Whole Day Total (veh)	1310	690	0	290	240	50	200	190	0	200	50	0	50	0	420	250	0	0	3940
183	Pau Chung Street	SB	**00:00 ~ 01:00**	10	10	0	10	0	0	0	0	0	0	0	0	0	0	10	0	0	0	40
			01:00 ~ 02:00	10	10	0	10	0	0	0	0	0	0	0	0	0	0	10	0	0	0	40
			02:00 ~ 03:00	10	10	0	10	0	0	0	0	0	0	0	0	0	0	10	0	0	0	40
			03:00 ~ 04:00	10	10	0	0	0	0	0	0	0	0	0	0	0	0	10	0	0	0	30
			04:00 ~ 05:00	10	10	0	0	0	0	0	0	0	0	0	0	0	0	10	0	0	0	30
			05:00 ~ 06:00	10	10	0	10	0	0	0	0	0	0	0	0	0	0	10	0	0	0	40
			06:00 ~ 07:00	10	10	0	10	0	0	0	10	0	0	0	0	0	0	10	0	0	0	50
			07:00 ~ 08:00	10	10	0	10	10	0	0	10	0	0	0	0	0	0	10	10	0	0	70
			08:00 ~ 09:00	20	10	0	10	10	0	0	10	0	0	0	0	0	0	10	10	0	0	80
			09:00 ~ 10:00	10	10	0	10	10	0	0	10	0	0	0	0	0	0	10	10	0	0	70
			10:00 ~ 11:00	10	10	0	10	10	0	0	10	0	0	0	0	0	0	10	10	0	0	70
			11:00 ~ 12:00	10	10	0	10	10	0	0	10	0	0	0	0	0	0	10	10	0	0	70
			12:00 ~ 13:00	20	10	0	10	10	0	10	10	0	0	0	0	0	0	10	10	0	0	90
			13:00 ~ 14:00	20	10	0	10	10	0	10	10	0	0	0	0	0	0	10	10	0	0	90
			14:00 ~ 15:00	20	10	0	10	10	0	10	10	0	0	0	0	0	0	10	10	0	0	90
			15:00 ~ 16:00	20	10	0	10	10	0	10	10	0	0	0	0	0	0	10	10	0	0	90
			16:00 ~ 17:00	20	10	0	10	10	0	10	10	0	0	0	0	0	0	10	10	0	0	90
			17:00 ~ 18:00	20	10	0	10	10	0	10	10	0	0	0	0	0	0	10	10	0	0	90
			18:00 ~ 19:00	20	10	0	10	10	0	10	10	0	0	0	0	0	0	10	10	0	0	90
			19:00 ~ 20:00	20	10	0	10	10	0	10	10	0	0	0	0	0	0	10	10	0	0	90
			20:00 ~ 21:00	20	10	0	10	10	0	10	10	0	0	0	0	0	0	10	10	0	0	90
			21:00 ~ 22:00	20	10	0	10	10	0	10	10	0	0	0	0	0	0	10	10	0	0	90
			22:00 ~ 23:00	20	10	0	10	10	0	10	10	0	0	0	0	0	0	10	10	0	0	90
			23:00 ~ 00:00	10	10	0	10	10	0	10	10	0	0	0	0	0	0	10	10	0	0	80
			Whole Day Total (veh)	360	240	0	220	170	0	120	180	0	0	0	0	0	0	240	170	0	0	1700
184	San Shan Road	WB	**00:00 ~ 01:00**	10	10	0	0	0	0	0	0	0	0	0	0	0	0	0	0	0	0	20
			01:00 ~ 02:00	10	10	0	0	0	0	0	0	0	0	0	0	0	0	0	0	0	0	20
			02:00 ~ 03:00	10	10	0	0	0	0	0	0	0	0	0	0	0	0	0	0	0	0	20
			03:00 ~ 04:00	10	10	0	0	0	0	0	0	0	0	0	0	0	0	0	0	0	0	20
			04:00 ~ 05:00	10	10	0	0	0	0	0	0	0	0	0	0	0	0	0	0	0	0	20
			05:00 ~ 06:00	10	10	0	0	0	0	0	0	0	0	0	0	0	0	0	0	0	0	20
			06:00 ~ 07:00	10	10	0	0	0	0	0	0	0	0	0	0	0	0	0	0	0	0	20
			07:00 ~ 08:00	10	10	0	10	0	0	0	0	0	0	0	0	0	0	0	10	0	0	40
			08:00 ~ 09:00	20	10	0	10	0	0	0	0	0	0	0	0	0	0	0	10	0	0	50
			09:00 ~ 10:00	10	10	0	10	0	0	0	0	0	0	0	0	0	0	0	10	0	0	40
			10:00 ~ 11:00	10	10	0	10	0	0	0	0	0	0	0	0	0	0	0	10	0	0	40
			11:00 ~ 12:00	10	10	0	10	0	0	0	0	0	0	0	0	0	0	0	10	0	0	40
			12:00 ~ 13:00	10	10	0	10	0	0	0	0	0	0	0	0	0	0	0	10	0	0	40
			13:00 ~ 14:00	20	10	0	10	0	0	0	0	0	0	0	0	0	0	0	10	0	0	50
			14:00 ~ 15:00	20	10	0	10	0	0	0	0	0	0	0	0	0	0	0	10	0	0	50
			15:00 ~ 16:00	20	10	0	10	0	0	0	0	0	0	0	0	0	0	0	10	0	0	50
			16:00 ~ 17:00	20	10	0	10	0	0	0	0	0	0	0	0	0	0	0	10	0	0	50
			17:00 ~ 18:00	20	10	0	10	0	0	0	0	0	0	0	0	0	0	0	10	0	0	50
			18:00 ~ 19:00	20	10	0	10	0	0	0	0	0	0	0	0	0	0	0	10	0	0	50
			19:00 ~ 20:00	20	10	0	10	0	0	0	0	0	0	0	0	0	0	0	10	0	0	50
			20:00 ~ 21:00	10	10	0	10	0	0	0	0	0	0	0	0	0	0	0	10	0	0	40
			21:00 ~ 22:00	10	10	0	10	0	0	0	0	0	0	0	0	0	0	0	10	0	0	40
			22:00 ~ 23:00	10	10	0	10	0	0	0	0	0	0	0	0	0	0	0	10	0	0	40
			23:00 ~ 00:00	10	10	0	10	0	0	0	0	0	0	0	0	0	0	0	10	0	0	40
			Whole Day Total (veh)	320	240	0	170	0	0	0	0	0	0	0	0	0	0	0	170	0	0	900

Road No.	Road Name	Bound	Hour	PC	TAXI	LGV3	LGV4	LGV6	HGV7	HGV8	PLB	PV4	PV5	NFB6	NFB7	NFB8	FBSD	FBDD	MC	HGV9	NFB9	Total
185	Kowloon City Road	NB	**00:00 ~ 01:00**	100	50	0	20	10	10	10	0	0	10	0	0	10	0	10	10	0	0	240
			01:00 ~ 02:00	70	40	0	10	10	10	10	0	0	10	0	0	10	0	0	10	0	0	180
			02:00 ~ 03:00	50	30	0	10	10	0	10	0	0	10	0	0	0	0	0	10	0	0	130
			03:00 ~ 04:00	40	20	0	10	10	0	10	0	0	10	0	0	0	0	0	10	0	0	110
			04:00 ~ 05:00	40	20	0	10	10	0	10	0	0	10	0	0	0	0	0	10	0	0	110
			05:00 ~ 06:00	50	30	0	10	10	0	10	0	0	10	0	0	0	0	0	10	0	0	140
			06:00 ~ 07:00	100	50	0	20	10	10	10	10	0	10	0	0	10	0	10	10	0	0	250
			07:00 ~ 08:00	200	100	0	30	10	10	10	10	10	10	10	10	10	0	10	30	10	0	470
			08:00 ~ 09:00	250	130	0	40	20	10	10	10	10	10	10	10	10	0	10	30	10	0	570
			09:00 ~ 10:00	220	110	0	40	20	10	10	10	10	10	10	10	10	0	10	30	10	0	520
			10:00 ~ 11:00	210	110	0	40	20	10	10	10	10	10	10	10	10	0	10	30	10	0	510
			11:00 ~ 12:00	220	120	0	40	20	10	10	10	10	10	10	10	10	0	10	30	10	0	530
			12:00 ~ 13:00	310	160	10	50	20	10	10	10	10	10	10	10	10	0	10	40	10	0	690
			13:00 ~ 14:00	310	160	10	50	20	10	10	10	10	10	10	10	10	0	10	40	10	0	690
			14:00 ~ 15:00	320	160	10	50	20	10	10	10	10	10	10	10	10	0	10	40	10	0	700
			15:00 ~ 16:00	320	170	10	50	20	10	10	10	10	10	10	10	10	0	10	40	10	0	710
			16:00 ~ 17:00	330	170	10	50	20	10	10	10	10	10	10	10	10	0	10	40	10	0	720
			17:00 ~ 18:00	330	170	10	50	20	10	10	10	10	10	10	10	10	0	10	40	10	0	720
			18:00 ~ 19:00	350	180	10	60	20	10	10	10	10	10	10	10	10	0	10	40	10	0	760
			19:00 ~ 20:00	310	160	10	50	20	10	10	10	10	10	10	10	10	0	10	40	10	0	690
			20:00 ~ 21:00	260	140	10	40	20	10	10	0	10	10	10	10	10	0	10	30	10	0	590
			21:00 ~ 22:00	270	140	10	50	20	10	10	0	10	10	10	10	10	0	10	30	10	0	610
			22:00 ~ 23:00	250	130	10	40	20	10	10	0	10	10	10	10	10	0	10	30	10	0	570
			23:00 ~ 00:00	210	110	10	40	20	10	10	0	10	10	10	10	10	0	10	30	10	0	510
			Whole Day Total (veh)	5120	2660	120	860	400	200	240	140	170	240	170	170	200	0	200	660	170	0	11720
186	Kowloon City Road	NB	**00:00 ~ 01:00**	100	50	0	20	10	10	10	0	0	10	0	0	10	0	10	10	0	0	240
			01:00 ~ 02:00	70	40	0	10	10	10	10	0	0	10	0	0	10	0	0	10	0	0	180
			02:00 ~ 03:00	50	30	0	10	10	0	10	0	0	10	0	0	0	0	0	10	0	0	130
			03:00 ~ 04:00	40	20	0	10	10	0	10	0	0	10	0	0	0	0	0	10	0	0	110
			04:00 ~ 05:00	40	20	0	10	10	0	10	0	0	10	0	0	0	0	0	10	0	0	110
			05:00 ~ 06:00	50	30	0	10	10	0	10	0	0	10	0	0	0	0	0	10	0	0	140
			06:00 ~ 07:00	100	50	0	20	10	10	10	10	0	10	0	0	10	0	10	10	0	0	250
			07:00 ~ 08:00	190	100	0	30	10	10	10	10	0	10	10	10	10	0	10	20	10	0	440
			08:00 ~ 09:00	240	120	0	40	20	10	10	10	0	10	10	10	10	0	10	30	10	0	540
			09:00 ~ 10:00	210	110	0	40	20	10	10	10	0	10	10	10	10	0	10	30	10	0	500
			10:00 ~ 11:00	200	110	0	40	20	10	10	10	0	10	10	10	10	0	10	30	10	0	490
			11:00 ~ 12:00	210	110	0	40	20	10	10	10	0	10	10	10	10	0	10	30	10	0	500
			12:00 ~ 13:00	300	150	10	50	20	10	10	10	10	10	10	10	10	0	10	40	10	0	670
			13:00 ~ 14:00	300	160	10	50	20	10	10	10	10	10	10	10	10	0	10	40	10	0	680
			14:00 ~ 15:00	310	160	10	50	20	10	10	10	10	10	10	10	10	0	10	40	10	0	690
			15:00 ~ 16:00	310	160	10	50	20	10	10	10	10	10	10	10	10	0	10	40	10	0	690
			16:00 ~ 17:00	320	170	10	50	20	10	10	10	10	10	10	10	10	0	10	40	10	0	710
			17:00 ~ 18:00	320	160	10	50	20	10	10	10	10	10	10	10	10	0	10	40	10	0	700
			18:00 ~ 19:00	340	170	10	60	20	10	10	10	10	10	10	10	10	0	10	40	10	0	740
			19:00 ~ 20:00	300	160	10	50	20	10	10	10	10	10	10	10	10	0	10	40	10	0	680
			20:00 ~ 21:00	260	130	10	40	20	10	10	0	10	10	10	10	10	0	10	30	10	0	580
			21:00 ~ 22:00	260	140	10	40	20	10	10	0	10	10	10	10	10	0	10	30	10	0	590
			22:00 ~ 23:00	240	130	10	40	20	10	10	0	10	10	10	10	10	0	10	30	10	0	560
			23:00 ~ 00:00	200	100	10	30	10	10	10	0	10	10	10	10	10	0	10	30	10	0	470
			Whole Day Total (veh)	4960	2580	120	840	390	200	240	140	120	240	170	170	200	0	200	650	170	0	11390
187	Kowloon City Road	NB	**00:00 ~ 01:00**	120	60	0	30	10	10	10	0	0	10	10	0	10	0	10	20	10	0	310
			01:00 ~ 02:00	80	40	0	20	10	10	10	0	0	10	10	0	10	0	10	10	10	0	230
			02:00 ~ 03:00	60	30	0	20	10	10	10	0	0	10	0	0	0	0	0	10	0	0	160
			03:00 ~ 04:00	50	30	0	10	10	10	10	0	0	10	0	0	0	0	0	10	0	0	140
			04:00 ~ 05:00	50	30	0	10	10	10	10	0	0	10	0	0	0	0	0	10	0	0	140
			05:00 ~ 06:00	60	30	0	20	10	10	10	0	0	10	0	0	0	0	10	10	0	0	170
			06:00 ~ 07:00	120	70	0	30	10	10	10	10	0	10	10	0	10	0	10	20	10	0	330
			07:00 ~ 08:00	240	130	10	60	20	10	10	10	10	10	10	10	10	0	10	30	10	0	590
			08:00 ~ 09:00	300	160	10	70	30	10	10	10	10	10	10	10	10	0	10	40	10	0	710
			09:00 ~ 10:00	270	140	10	70	30	10	10	10	10	10	10	10	10	0	10	30	10	0	650
			10:00 ~ 11:00	260	130	10	60	30	10	10	10	10	10	10	10	10	0	10	30	10	0	620
			11:00 ~ 12:00	270	140	10	70	30	10	10	10	10	10	10	10	10	0	10	30	10	0	650
			12:00 ~ 13:00	350	180	10	60	20	10	10	10	10	10	10	10	10	0	10	40	10	0	760
			13:00 ~ 14:00	360	180	10	60	20	10	10	10	10	10	10	10	10	0	10	40	10	0	770
			14:00 ~ 15:00	360	190	10	60	20	10	10	10	10	10	10	10	10	0	10	40	10	0	780
			15:00 ~ 16:00	370	190	10	60	20	10	10	10	10	10	10	10	10	0	10	40	10	0	790
			16:00 ~ 17:00	380	190	10	60	20	10	10	10	10	10	10	10	10	0	10	50	10	0	810
			17:00 ~ 18:00	380	190	10	60	20	10	10	10	10	10	10	10	10	0	10	40	10	0	800
			18:00 ~ 19:00	400	200	10	60	30	10	10	10	10	10	10	10	10	0	10	50	10	0	850
			19:00 ~ 20:00	360	180	10	60	20	10	10	10	10	10	10	10	10	0	10	40	10	0	770
			20:00 ~ 21:00	300	150	10	50	20	10	10	0	10	10	10	10	10	0	10	40	10	0	660
			21:00 ~ 22:00	310	160	10	50	20	10	10	0	10	10	10	10	10	0	10	40	10	0	680
			22:00 ~ 23:00	290	150	10	50	20	10	10	0	10	10	10	10	10	0	10	40	10	0	650
			23:00 ~ 00:00	240	120	10	40	20	10	10	0	10	10	10	10	10	0	10	30	10	0	550
			Whole Day Total (veh)	5980	3070	170	1140	460	240	240	140	170	240	200	170	200	0	210	740	200	0	13570
188	Bailey Street	EB	**00:00 ~ 01:00**	10	0	0	0	0	0	0	0	0	0	0	0	0	0	10	0	0	0	20
			01:00 ~ 02:00	10	0	0	0	0	0	0	0	0	0	0	0	0	0	10	0	0	0	20
			02:00 ~ 03:00	10	0	0	0	0	0	0	0	0	0	0	0	0	0	0	0	0	0	10
			03:00 ~ 04:00	0	0	0	0	0	0	0	0	0	0	0	0	0	0	0	0	0	0	0
			04:00 ~ 05:00	0	0	0	0	0	0	0	0	0	0	0	0	0	0	0	0	0	0	0
			05:00 ~ 06:00	10	0	0	0	0	0	0	0	0	0	0	0	0	0	10	0	0	0	20
			06:00 ~ 07:00	10	0	0	0	0	0	0	10	0	0	0	0	0	0	10	0	0	0	30
			07:00 ~ 08:00	10	10	0	10	0	0	0	10	0	0	0	0	0	0	10	0	0	0	50
			08:00 ~ 09:00	10	10	0	10	0	0	0	10	0	0	0	0	0	0	10	0	0	0	50
			09:00 ~ 10:00	10	10	0	10	0	0	0	10	0	0	0	0	0	0	10	0	0	0	50
			10:00 ~ 11:00	10	10	0	10	0	0	0	10	0	0	0	0	0	0	10	0	0	0	50
			11:00 ~ 12:00	10	10	0	10	0	0	0	10	0	0	0	0	0	0	10	0	0	0	50
			12:00 ~ 13:00	10	10	0	0	0	0	0	10	0	0	0	0	0	0	10	0	0	0	40
			13:00 ~ 14:00	10	10	0	0	0	0	0	10	0	0	0	0	0	0	10	0	0	0	40
			14:00 ~ 15:00	10	10	0	0	0	0	0	10	0	0	0	0	0	0	10	0	0	0	40
			15:00 ~ 16:00	10	10	0	0	0	0	0	10	0	0	0	0	0	0	10	0	0	0	40
			16:00 ~ 17:00	10	10	0	0	0	0	0	10	0	0	0	0	0	0	10	0	0	0	40
			17:00 ~ 18:00	10	10	0	0	0	0	0	10	0	0	0	0	0	0	10	0	0	0	40
			18:00 ~ 19:00	10	10	0	0	0	0	0	10	0	0	0	0	0	0	10	0	0	0	40
			19:00 ~ 20:00	10	10	0	0	0	0	0	10	0	0	0	0	0	0	10	0	0	0	40
			20:00 ~ 21:00	10	10	0	0	0	0	0	10	0	0	0	0	0	0	10	0	0	0	40
			21:00 ~ 22:00	10	10	0	0	0	0	0	10	0	0	0	0	0	0	10	0	0	0	40
			22:00 ~ 23:00	10	10	0	0	0	0	0	10	0	0	0	0	0	0	10	0	0	0	40
			23:00 ~ 00:00	10	10	0	0	0	0	0	10	0	0	0	0	0	0	10	0	0	0	40
			Whole Day Total (veh)	220	170	0	50	0	0	0	180	0	0	0	0	0	0	210	0	0	0	830

Road No.	Road Name	Bound	Hour	PC	TAXI	LGV3	LGV4	LGV6	HGV7	HGV8	PLB	PV4	PV5	NFB6	NFB7	NFB8	FBSD	FBDD	MC	HGV9	NFB9	Total
189	Bailey Street	WB	**00:00 ~ 01:00**	70	40	0	30	10	10	10	10	0	10	0	0	0	0	10	10	10	0	220
			01:00 ~ 02:00	50	30	0	20	10	10	10	0	0	10	0	0	0	0	10	10	10	0	170
			02:00 ~ 03:00	30	20	0	20	10	10	10	0	0	10	0	0	0	0	10	10	0	0	130
			03:00 ~ 04:00	30	20	0	10	10	0	10	0	0	0	0	0	0	0	10	10	0	0	100
			04:00 ~ 05:00	30	20	0	10	10	0	10	0	0	0	0	0	0	0	10	10	0	0	100
			05:00 ~ 06:00	40	20	0	20	10	10	10	0	0	10	0	0	0	0	10	10	0	0	140
			06:00 ~ 07:00	70	40	0	30	10	10	10	10	0	10	0	0	0	0	30	10	10	0	240
			07:00 ~ 08:00	130	70	10	50	20	10	10	10	0	10	10	10	10	0	30	20	10	0	410
			08:00 ~ 09:00	160	80	10	60	20	10	10	10	0	10	10	10	10	0	30	20	10	0	460
			09:00 ~ 10:00	140	70	10	50	20	10	10	10	0	10	10	10	10	0	30	20	10	0	420
			10:00 ~ 11:00	140	70	10	50	20	10	10	10	0	10	10	10	10	0	30	20	10	0	420
			11:00 ~ 12:00	150	80	10	60	20	10	10	10	0	10	10	10	10	0	30	20	10	0	450
			12:00 ~ 13:00	180	90	0	40	20	10	10	10	0	10	10	10	10	0	30	20	10	0	460
			13:00 ~ 14:00	180	100	0	40	20	10	10	10	0	10	10	10	10	0	30	20	10	0	470
			14:00 ~ 15:00	190	100	0	40	20	10	10	10	0	10	10	10	10	0	30	20	10	0	480
			15:00 ~ 16:00	190	100	0	40	20	10	10	10	0	10	10	10	10	0	30	20	10	0	480
			16:00 ~ 17:00	200	100	0	40	20	10	10	10	0	10	10	10	10	0	30	30	10	0	500
			17:00 ~ 18:00	190	100	0	40	20	10	10	10	0	10	10	10	10	0	30	30	10	0	490
			18:00 ~ 19:00	210	110	0	50	20	10	10	10	0	10	10	10	10	0	30	30	10	0	530
			19:00 ~ 20:00	180	100	0	40	20	10	10	10	0	10	10	10	10	0	30	20	10	0	470
			20:00 ~ 21:00	160	80	0	40	20	10	10	10	0	10	10	10	10	0	20	20	10	0	420
			21:00 ~ 22:00	160	80	0	40	20	10	10	10	0	10	10	10	10	0	20	20	10	0	420
			22:00 ~ 23:00	150	80	0	30	20	10	10	10	0	10	10	10	10	0	20	20	10	0	400
			23:00 ~ 00:00	120	60	0	30	10	10	10	10	0	10	10	10	10	0	20	20	10	0	340
			Whole Day Total (veh)	3150	1660	50	880	400	220	240	190	0	220	170	170	170	0	560	440	200	0	8720
190	Sung Kit Street	NB	**00:00 ~ 01:00**	20	10	0	10	10	0	0	0	0	0	0	0	0	0	0	10	0	0	60
			01:00 ~ 02:00	10	10	0	10	10	0	0	0	0	0	0	0	0	0	0	10	0	0	50
			02:00 ~ 03:00	10	10	0	10	10	0	0	0	0	0	0	0	0	0	0	10	0	0	50
			03:00 ~ 04:00	10	10	0	10	0	0	0	0	0	0	0	0	0	0	0	10	0	0	40
			04:00 ~ 05:00	10	10	0	10	0	0	0	0	0	0	0	0	0	0	0	10	0	0	40
			05:00 ~ 06:00	10	10	0	10	10	0	0	0	0	0	0	0	0	0	0	10	0	0	50
			06:00 ~ 07:00	20	10	0	10	10	0	0	0	0	0	0	0	0	0	0	10	0	0	60
			07:00 ~ 08:00	30	20	0	10	10	0	10	0	0	10	0	0	0	0	0	10	0	0	100
			08:00 ~ 09:00	40	20	0	10	10	0	10	0	0	10	0	0	0	0	0	10	0	0	110
			09:00 ~ 10:00	40	20	0	10	10	0	10	0	0	10	0	0	0	0	0	10	0	0	110
			10:00 ~ 11:00	40	20	0	10	10	0	10	0	0	10	0	0	0	0	0	10	0	0	110
			11:00 ~ 12:00	40	20	0	10	10	0	10	0	0	10	0	0	0	0	0	10	0	0	110
			12:00 ~ 13:00	10	10	0	10	10	0	10	0	0	0	0	0	0	0	0	10	0	0	60
			13:00 ~ 14:00	10	10	0	10	10	0	10	0	0	0	0	0	0	0	0	10	0	0	60
			14:00 ~ 15:00	10	10	0	10	10	0	10	0	0	0	0	0	0	0	0	10	0	0	60
			15:00 ~ 16:00	10	10	0	10	10	0	10	0	0	0	0	0	0	0	0	10	0	0	60
			16:00 ~ 17:00	10	10	0	10	10	0	10	0	0	0	0	0	0	0	0	10	0	0	60
			17:00 ~ 18:00	10	10	0	10	10	0	10	0	0	0	0	0	0	0	0	10	0	0	60
			18:00 ~ 19:00	10	10	0	10	10	0	10	0	0	0	0	0	0	0	0	10	0	0	60
			19:00 ~ 20:00	10	10	0	10	10	0	10	0	0	0	0	0	0	0	0	10	0	0	60
			20:00 ~ 21:00	10	10	0	10	10	0	10	0	0	0	0	0	0	0	0	10	0	0	60
			21:00 ~ 22:00	10	10	0	10	10	0	10	0	0	0	0	0	0	0	0	10	0	0	60
			22:00 ~ 23:00	10	10	0	10	10	0	10	0	0	0	0	0	0	0	0	10	0	0	60
			23:00 ~ 00:00	10	10	0	10	10	0	10	0	0	0	0	0	0	0	0	10	0	0	60
			Whole Day Total (veh)	400	290	0	240	220	0	170	0	0	50	0	0	0	0	0	240	0	0	1610
191	Bailey Street	WB	**00:00 ~ 01:00**	80	40	0	30	10	10	10	10	0	10	0	0	10	0	10	10	10	0	240
			01:00 ~ 02:00	60	30	0	20	10	10	10	0	0	10	0	0	10	0	10	10	10	0	190
			02:00 ~ 03:00	40	20	0	20	10	10	10	0	0	10	0	0	0	0	10	10	0	0	140
			03:00 ~ 04:00	30	20	0	10	10	0	10	0	0	0	0	0	0	0	10	10	0	0	100
			04:00 ~ 05:00	30	20	0	10	10	0	10	0	0	0	0	0	0	0	10	10	0	0	100
			05:00 ~ 06:00	40	20	0	20	10	10	10	0	0	10	0	0	0	0	10	10	0	0	140
			06:00 ~ 07:00	80	40	0	30	10	10	10	10	0	10	0	0	10	0	30	10	10	0	260
			07:00 ~ 08:00	160	80	10	60	20	10	10	10	0	10	10	10	10	0	30	20	10	0	460
			08:00 ~ 09:00	200	100	10	70	30	10	10	10	0	10	10	10	10	0	30	30	10	0	550
			09:00 ~ 10:00	170	90	10	60	20	10	10	10	0	10	10	10	10	0	30	20	10	0	480
			10:00 ~ 11:00	170	90	10	60	20	10	10	10	0	10	10	10	10	0	30	20	10	0	480
			11:00 ~ 12:00	180	90	10	60	30	10	10	10	0	10	10	10	10	0	30	20	10	0	500
			12:00 ~ 13:00	190	100	0	50	20	10	10	10	0	10	10	10	10	0	30	20	10	0	490
			13:00 ~ 14:00	190	100	0	50	20	10	10	10	0	10	10	10	10	0	30	30	10	0	500
			14:00 ~ 15:00	190	100	0	50	20	10	10	10	0	10	10	10	10	0	30	30	10	0	500
			15:00 ~ 16:00	200	100	0	50	20	10	10	10	0	10	10	10	10	0	30	30	10	0	510
			16:00 ~ 17:00	200	100	0	50	20	10	10	10	0	10	10	10	10	0	30	30	10	0	510
			17:00 ~ 18:00	200	100	0	50	20	10	10	10	0	10	10	10	10	0	30	30	10	0	510
			18:00 ~ 19:00	210	110	0	50	20	10	10	10	0	10	10	10	10	0	30	30	10	0	530
			19:00 ~ 20:00	190	100	0	50	20	10	10	10	0	10	10	10	10	0	30	30	10	0	500
			20:00 ~ 21:00	160	80	0	40	20	10	10	10	0	10	10	10	10	0	20	20	10	0	420
			21:00 ~ 22:00	170	90	0	40	20	10	10	10	0	10	10	10	10	0	20	20	10	0	440
			22:00 ~ 23:00	150	80	0	40	20	10	10	10	0	10	10	10	10	0	20	20	10	0	410
			23:00 ~ 00:00	130	70	0	30	10	10	10	10	0	10	10	10	10	0	20	20	10	0	360
			Whole Day Total (veh)	3420	1770	50	1000	420	220	240	190	0	220	170	170	200	0	560	490	200	0	9320
192	Sung On Street	NB	**00:00 ~ 01:00**	10	10	0	10	10	0	0	0	0	0	0	0	0	0	0	10	0	0	50
			01:00 ~ 02:00	10	10	0	10	10	0	0	0	0	0	0	0	0	0	0	10	0	0	50
			02:00 ~ 03:00	10	10	0	10	0	0	0	0	0	0	0	0	0	0	0	10	0	0	40
			03:00 ~ 04:00	10	10	0	10	0	0	0	0	0	0	0	0	0	0	0	0	0	0	30
			04:00 ~ 05:00	10	10	0	10	0	0	0	0	0	0	0	0	0	0	0	0	0	0	30
			05:00 ~ 06:00	10	10	0	10	0	0	0	0	0	0	0	0	0	0	0	10	0	0	40
			06:00 ~ 07:00	10	10	0	10	10	0	0	0	0	0	0	0	0	0	0	10	0	0	50
			07:00 ~ 08:00	20	10	0	10	10	0	0	0	0	0	0	0	0	0	0	10	0	0	60
			08:00 ~ 09:00	30	20	0	10	10	0	0	0	0	0	0	0	0	0	0	10	0	0	80
			09:00 ~ 10:00	20	20	0	10	10	0	0	0	0	0	0	0	0	0	0	10	0	0	70
			10:00 ~ 11:00	20	10	0	10	10	0	0	0	0	0	0	0	0	0	0	10	0	0	60
			11:00 ~ 12:00	30	20	0	10	10	0	0	0	0	0	0	0	0	0	0	10	0	0	80
			12:00 ~ 13:00	10	10	0	10	10	0	0	0	0	0	0	0	0	0	0	10	0	0	50
			13:00 ~ 14:00	10	10	0	10	10	0	0	0	0	0	0	0	0	0	0	10	0	0	50
			14:00 ~ 15:00	10	10	0	10	10	0	0	0	0	0	0	0	0	0	0	10	0	0	50
			15:00 ~ 16:00	10	10	0	10	10	0	0	0	0	0	0	0	0	0	0	10	0	0	50
			16:00 ~ 17:00	10	10	0	10	10	0	0	0	0	0	0	0	0	0	0	10	0	0	50
			17:00 ~ 18:00	10	10	0	10	10	0	0	0	0	0	0	0	0	0	0	10	0	0	50
			18:00 ~ 19:00	10	10	0	10	10	0	0	0	0	0	0	0	0	0	0	10	0	0	50
			19:00 ~ 20:00	10	10	0	10	10	0	0	0	0	0	0	0	0	0	0	10	0	0	50
			20:00 ~ 21:00	10	10	0	10	10	0	0	0	0	0	0	0	0	0	0	10	0	0	50
			21:00 ~ 22:00	10	10	0	10	10	0	0	0	0	0	0	0	0	0	0	10	0	0	50
			22:00 ~ 23:00	10	10	0	10	10	0	0	0	0	0	0	0	0	0	0	10	0	0	50
			23:00 ~ 00:00	10	10	0	10	10	0	0	0	0	0	0	0	0	0	0	10	0	0	50
			Whole Day Total (veh)	310	270	0	240	200	0	0	0	0	0	0	0	0	0	0	220	0	0	1240

Road No.	Road Name	Bound	Hour	PC	TAXI	LGV3	LGV4	LGV6	HGV7	HGV8	PLB	PV4	PV5	NFB6	NFB7	NFB8	FBSD	FBDD	MC	HGV9	NFB9	Total
193	Sung On Street	SB	**00:00 ~ 01:00**	20	10	0	10	10	0	0	0	0	0	0	0	0	0	0	10	0	0	60
			01:00 ~ 02:00	10	10	0	10	10	0	0	0	0	0	0	0	0	0	0	10	0	0	50
			02:00 ~ 03:00	10	10	0	10	10	0	0	0	0	0	0	0	0	0	0	10	0	0	50
			03:00 ~ 04:00	10	10	0	10	10	0	0	0	0	0	0	0	0	0	0	0	0	0	40
			04:00 ~ 05:00	10	10	0	10	10	0	0	0	0	0	0	0	0	0	0	0	0	0	40
			05:00 ~ 06:00	10	10	0	10	10	0	0	0	0	0	0	0	0	0	0	10	0	0	50
			06:00 ~ 07:00	20	10	0	10	10	0	0	0	0	0	0	0	0	0	0	10	0	0	60
			07:00 ~ 08:00	30	20	0	10	10	10	10	0	0	10	0	0	0	0	0	10	0	0	110
			08:00 ~ 09:00	40	20	0	20	10	10	10	0	0	10	0	0	0	0	0	10	0	0	130
			09:00 ~ 10:00	30	20	0	20	10	10	10	0	0	10	0	0	0	0	0	10	0	0	120
			10:00 ~ 11:00	30	20	0	20	10	10	10	0	0	10	0	0	0	0	0	10	0	0	120
			11:00 ~ 12:00	30	20	0	20	10	10	10	0	0	10	0	0	0	0	0	10	0	0	120
			12:00 ~ 13:00	70	40	0	10	10	0	10	0	0	10	0	0	10	0	0	10	0	0	170
			13:00 ~ 14:00	80	40	0	10	10	0	10	0	0	10	0	0	10	0	0	10	0	0	180
			14:00 ~ 15:00	80	40	0	10	10	0	10	0	0	10	0	0	10	0	0	10	0	0	180
			15:00 ~ 16:00	80	40	0	10	10	0	10	0	0	10	0	0	10	0	0	10	0	0	180
			16:00 ~ 17:00	80	40	0	10	10	0	10	0	0	10	0	0	10	0	0	10	0	0	180
			17:00 ~ 18:00	80	40	0	10	10	0	10	0	0	10	0	0	10	0	0	10	0	0	180
			18:00 ~ 19:00	80	40	0	10	10	0	10	0	0	10	0	0	10	0	0	10	0	0	180
			19:00 ~ 20:00	80	40	0	10	10	0	10	0	0	10	0	0	10	0	0	10	0	0	180
			20:00 ~ 21:00	60	30	0	10	10	0	10	0	0	10	0	0	10	0	0	10	0	0	150
			21:00 ~ 22:00	70	40	0	10	10	0	10	0	0	10	0	0	10	0	0	10	0	0	170
			22:00 ~ 23:00	60	30	0	10	10	0	10	0	0	10	0	0	10	0	0	10	0	0	150
			23:00 ~ 00:00	50	30	0	10	10	0	10	0	0	10	0	0	10	0	0	10	0	0	140
			Whole Day Total (veh)	1120	620	0	280	240	50	170	0	0	170	0	0	120	0	0	220	0	0	2990
194	Sung On Street	NB	**00:00 ~ 01:00**	20	10	0	10	10	0	0	0	0	0	0	0	0	0	10	10	0	0	70
			01:00 ~ 02:00	20	10	0	10	10	0	0	0	0	0	0	0	0	0	0	10	0	0	60
			02:00 ~ 03:00	10	10	0	10	10	0	0	0	0	0	0	0	0	0	0	10	0	0	50
			03:00 ~ 04:00	10	10	0	10	10	0	0	0	0	0	0	0	0	0	0	10	0	0	50
			04:00 ~ 05:00	10	10	0	10	10	0	0	0	0	0	0	0	0	0	0	10	0	0	50
			05:00 ~ 06:00	10	10	0	10	10	0	0	0	0	0	0	0	0	0	10	10	0	0	60
			06:00 ~ 07:00	20	10	0	10	10	0	0	10	0	0	0	0	0	0	10	10	0	0	80
			07:00 ~ 08:00	40	20	0	10	10	10	10	10	0	10	0	0	0	0	10	10	0	0	140
			08:00 ~ 09:00	50	30	0	20	10	10	10	10	0	10	0	0	0	0	10	10	0	0	170
			09:00 ~ 10:00	50	30	0	10	10	10	10	10	0	10	0	0	0	0	10	10	0	0	160
			10:00 ~ 11:00	50	30	0	10	10	10	10	10	0	10	0	0	0	0	10	10	0	0	160
			11:00 ~ 12:00	50	30	0	10	10	10	10	10	0	10	0	0	0	0	10	10	0	0	160
			12:00 ~ 13:00	40	20	0	10	10	0	10	0	0	10	0	0	0	0	0	10	0	0	110
			13:00 ~ 14:00	40	20	0	10	10	0	10	0	0	10	0	0	0	0	0	10	0	0	110
			14:00 ~ 15:00	40	20	0	10	10	0	10	0	0	10	0	0	0	0	0	10	0	0	110
			15:00 ~ 16:00	40	20	0	10	10	0	10	0	0	10	0	0	0	0	0	10	0	0	110
			16:00 ~ 17:00	40	20	0	10	10	0	10	0	0	10	0	0	0	0	0	10	0	0	110
			17:00 ~ 18:00	40	20	0	10	10	0	10	0	0	10	0	0	0	0	0	10	0	0	110
			18:00 ~ 19:00	40	20	0	10	10	0	10	0	0	10	0	0	0	0	0	10	0	0	110
			19:00 ~ 20:00	40	20	0	10	10	0	10	0	0	10	0	0	0	0	0	10	0	0	110
			20:00 ~ 21:00	30	20	0	10	10	0	10	0	0	10	0	0	0	0	0	10	0	0	100
			21:00 ~ 22:00	30	20	0	10	10	0	10	0	0	10	0	0	0	0	0	10	0	0	100
			22:00 ~ 23:00	30	20	0	10	10	0	10	0	0	10	0	0	0	0	0	10	0	0	100
			23:00 ~ 00:00	30	20	0	10	10	0	10	0	0	10	0	0	0	0	0	10	0	0	100
			Whole Day Total (veh)	780	450	0	250	240	50	170	60	0	170	0	0	0	0	80	240	0	0	2490
195	Sung On Street	SB	**00:00 ~ 01:00**	10	10	0	10	0	0	0	0	0	0	0	0	0	0	10	10	0	0	50
			01:00 ~ 02:00	10	10	0	10	0	0	0	0	0	0	0	0	0	0	10	10	0	0	50
			02:00 ~ 03:00	10	10	0	0	0	0	0	0	0	0	0	0	0	0	10	0	0	0	30
			03:00 ~ 04:00	10	10	0	0	0	0	0	0	0	0	0	0	0	0	10	0	0	0	30
			04:00 ~ 05:00	10	10	0	0	0	0	0	0	0	0	0	0	0	0	10	0	0	0	30
			05:00 ~ 06:00	10	10	0	0	0	0	0	0	0	0	0	0	0	0	10	0	0	0	30
			06:00 ~ 07:00	10	10	0	10	0	0	0	10	0	0	0	0	0	0	10	10	0	0	60
			07:00 ~ 08:00	20	10	0	10	10	0	0	10	0	0	0	0	0	0	10	10	0	0	80
			08:00 ~ 09:00	30	20	0	10	10	0	0	10	0	0	0	0	0	0	10	10	0	0	100
			09:00 ~ 10:00	20	10	0	10	10	0	0	10	0	0	0	0	0	0	10	10	0	0	80
			10:00 ~ 11:00	20	10	0	10	10	0	0	10	0	0	0	0	0	0	10	10	0	0	80
			11:00 ~ 12:00	20	10	0	10	10	0	0	10	0	0	0	0	0	0	10	10	0	0	80
			12:00 ~ 13:00	30	10	0	10	10	0	10	10	0	0	0	0	0	0	10	10	0	0	100
			13:00 ~ 14:00	30	20	0	10	10	0	10	10	0	0	0	0	0	0	10	10	0	0	110
			14:00 ~ 15:00	30	20	0	10	10	0	10	10	0	0	0	0	0	0	10	10	0	0	110
			15:00 ~ 16:00	30	20	0	10	10	0	10	10	0	0	0	0	0	0	10	10	0	0	110
			16:00 ~ 17:00	30	20	0	10	10	0	10	10	0	0	0	0	0	0	10	10	0	0	110
			17:00 ~ 18:00	30	20	0	10	10	0	10	10	0	0	0	0	0	0	10	10	0	0	110
			18:00 ~ 19:00	30	20	0	10	10	0	10	10	0	0	0	0	0	0	10	10	0	0	110
			19:00 ~ 20:00	30	20	0	10	10	0	10	10	0	0	0	0	0	0	10	10	0	0	110
			20:00 ~ 21:00	20	10	0	10	10	0	10	10	0	0	0	0	0	0	10	10	0	0	90
			21:00 ~ 22:00	20	10	0	10	10	0	10	10	0	0	0	0	0	0	10	10	0	0	90
			22:00 ~ 23:00	20	10	0	10	10	0	10	10	0	0	0	0	0	0	10	10	0	0	90
			23:00 ~ 00:00	20	10	0	10	10	0	10	10	0	0	0	0	0	0	10	10	0	0	90
			Whole Day Total (veh)	500	320	0	200	170	0	120	180	0	0	0	0	0	0	240	200	0	0	1930
196	Bailey Street	EB	**00:00 ~ 01:00**	30	20	0	10	10	0	0	0	0	0	0	0	0	0	10	10	0	0	90
			01:00 ~ 02:00	20	10	0	10	10	0	0	0	0	0	0	0	0	0	10	10	0	0	70
			02:00 ~ 03:00	20	10	0	10	10	0	0	0	0	0	0	0	0	0	10	10	0	0	70
			03:00 ~ 04:00	10	10	0	10	10	0	0	0	0	0	0	0	0	0	10	10	0	0	60
			04:00 ~ 05:00	10	10	0	10	10	0	0	0	0	0	0	0	0	0	10	10	0	0	60
			05:00 ~ 06:00	20	10	0	10	10	0	0	0	0	0	0	0	0	0	10	10	0	0	70
			06:00 ~ 07:00	30	20	0	10	10	0	0	10	0	0	0	0	0	0	10	10	0	0	100
			07:00 ~ 08:00	50	30	0	10	10	10	10	10	0	10	0	0	10	0	20	10	0	0	180
			08:00 ~ 09:00	70	40	0	20	10	10	10	10	0	10	0	0	10	0	10	10	0	0	210
			09:00 ~ 10:00	60	30	0	20	10	10	10	10	0	10	0	0	10	0	10	10	0	0	190
			10:00 ~ 11:00	60	30	0	20	10	10	10	10	0	10	0	0	10	0	10	10	0	0	190
			11:00 ~ 12:00	60	30	0	20	10	10	10	10	0	10	0	0	10	0	10	10	0	0	190
			12:00 ~ 13:00	0	0	0	10	10	0	0	10	0	0	0	0	0	0	10	0	0	0	40
			13:00 ~ 14:00	0	0	0	10	10	0	0	10	0	0	0	0	0	0	10	0	0	0	40
			14:00 ~ 15:00	0	0	0	10	10	0	0	10	0	0	0	0	0	0	10	0	0	0	40
			15:00 ~ 16:00	0	0	0	10	10	0	0	10	0	0	0	0	0	0	10	0	0	0	40
			16:00 ~ 17:00	0	0	0	10	10	0	0	10	0	0	0	0	0	0	10	0	0	0	40
			17:00 ~ 18:00	0	0	0	10	10	0	0	10	0	0	0	0	0	0	10	0	0	0	40
			18:00 ~ 19:00	0	0	0	10	10	0	0	10	0	0	0	0	0	0	10	0	0	0	40
			19:00 ~ 20:00	0	0	0	10	10	0	0	10	0	0	0	0	0	0	10	0	0	0	40
			20:00 ~ 21:00	0	0	0	10	10	0	0	10	0	0	0	0	0	0	10	0	0	0	40
			21:00 ~ 22:00	0	0	0	10	10	0	0	10	0	0	0	0	0	0	10	0	0	0	40
			22:00 ~ 23:00	0	0	0	10	10	0	0	10	0	0	0	0	0	0	10	0	0	0	40
			23:00 ~ 00:00	0	0	0	10	10	0	0	10	0	0	0	0	0	0	10	0	0	0	40
			Whole Day Total (veh)	440	250	0	280	240	50	50	180	0	50	0	0	50	0	250	120	0	0	1960

Road No.	Road Name	Bound	Hour	PC	TAXI	LGV3	LGV4	LGV6	HGV7	HGV8	PLB	PV4	PV5	NFB6	NFB7	NFB8	FBSD	FBDD	MC	HGV9	NFB9	Total
197	Bailey Street	WB	**00:00 ~ 01:00**	100	50	0	30	10	10	10	10	0	10	0	0	10	0	10	20	10	0	280
			01:00 ~ 02:00	70	40	0	20	10	10	10	0	0	10	0	0	10	0	10	10	10	0	210
			02:00 ~ 03:00	50	30	0	20	10	10	10	0	0	10	0	0	0	0	10	10	0	0	160
			03:00 ~ 04:00	40	20	0	10	10	0	10	0	0	10	0	0	0	0	10	10	0	0	120
			04:00 ~ 05:00	40	20	0	10	10	0	10	0	0	10	0	0	0	0	10	10	0	0	120
			05:00 ~ 06:00	60	30	0	20	10	10	10	0	0	10	0	0	0	0	20	10	0	0	180
			06:00 ~ 07:00	110	60	0	30	10	10	10	10	0	10	0	0	10	0	30	20	10	0	320
			07:00 ~ 08:00	210	110	10	50	20	10	10	10	10	10	10	10	10	0	40	30	10	0	560
			08:00 ~ 09:00	260	130	10	70	30	10	10	10	10	10	10	10	10	0	30	30	10	0	650
			09:00 ~ 10:00	230	120	10	60	20	10	10	10	10	10	10	10	10	0	30	30	10	0	590
			10:00 ~ 11:00	220	110	10	60	20	10	10	10	10	10	10	10	10	0	30	30	10	0	570
			11:00 ~ 12:00	230	120	10	60	30	10	10	10	10	10	10	10	10	0	30	30	10	0	600
			12:00 ~ 13:00	120	60	0	30	10	10	10	10	0	10	10	0	10	0	30	20	10	0	340
			13:00 ~ 14:00	120	60	0	30	20	10	10	10	0	10	10	0	10	0	30	20	10	0	350
			14:00 ~ 15:00	120	70	0	40	20	10	10	10	0	10	10	0	10	0	30	20	10	0	370
			15:00 ~ 16:00	130	70	0	40	20	10	10	10	0	10	10	0	10	0	30	20	10	0	380
			16:00 ~ 17:00	130	70	0	40	20	10	10	10	0	10	10	0	10	0	30	20	10	0	380
			17:00 ~ 18:00	130	70	0	40	20	10	10	10	0	10	10	0	10	0	30	20	10	0	380
			18:00 ~ 19:00	140	70	0	40	20	10	10	10	0	10	10	0	10	0	30	20	10	0	390
			19:00 ~ 20:00	120	60	0	30	20	10	10	10	0	10	10	0	10	0	30	20	10	0	350
			20:00 ~ 21:00	100	50	0	30	10	10	10	10	0	10	10	0	10	0	20	10	10	0	290
			21:00 ~ 22:00	110	60	0	30	10	10	10	10	0	10	10	0	10	0	20	20	10	0	320
			22:00 ~ 23:00	100	50	0	30	10	10	10	10	0	10	10	0	10	0	20	10	10	0	290
			23:00 ~ 00:00	80	40	0	20	10	10	10	10	0	10	10	0	10	0	20	10	10	0	250
			Whole Day Total (veh)	3020	1570	50	840	380	220	240	190	50	240	170	50	200	0	580	450	200	0	8450
198	Chi Kiang Street	NB	**00:00 ~ 01:00**	10	10	0	0	0	0	0	0	0	0	0	0	0	0	0	0	0	0	20
			01:00 ~ 02:00	10	10	0	0	0	0	0	0	0	0	0	0	0	0	0	0	0	0	20
			02:00 ~ 03:00	10	10	0	0	0	0	0	0	0	0	0	0	0	0	0	0	0	0	20
			03:00 ~ 04:00	10	10	0	0	0	0	0	0	0	0	0	0	0	0	0	0	0	0	20
			04:00 ~ 05:00	10	10	0	0	0	0	0	0	0	0	0	0	0	0	0	0	0	0	20
			05:00 ~ 06:00	10	10	0	0	0	0	0	0	0	0	0	0	0	0	0	0	0	0	20
			06:00 ~ 07:00	10	10	0	0	0	0	0	0	0	0	0	0	0	0	0	0	0	0	20
			07:00 ~ 08:00	10	10	0	10	0	0	0	0	0	0	0	0	0	0	0	10	0	0	40
			08:00 ~ 09:00	20	10	0	10	0	0	0	0	0	0	0	0	0	0	0	10	0	0	50
			09:00 ~ 10:00	10	10	0	10	0	0	0	0	0	0	0	0	0	0	0	10	0	0	40
			10:00 ~ 11:00	10	10	0	10	0	0	0	0	0	0	0	0	0	0	0	10	0	0	40
			11:00 ~ 12:00	10	10	0	10	0	0	0	0	0	0	0	0	0	0	0	10	0	0	40
			12:00 ~ 13:00	10	10	0	10	0	0	0	0	0	0	0	0	0	0	0	10	0	0	40
			13:00 ~ 14:00	20	10	0	10	0	0	0	0	0	0	0	0	0	0	0	10	0	0	50
			14:00 ~ 15:00	20	10	0	10	0	0	0	0	0	0	0	0	0	0	0	10	0	0	50
			15:00 ~ 16:00	20	10	0	10	0	0	0	0	0	0	0	0	0	0	0	10	0	0	50
			16:00 ~ 17:00	20	10	0	10	0	0	0	0	0	0	0	0	0	0	0	10	0	0	50
			17:00 ~ 18:00	20	10	0	10	0	0	0	0	0	0	0	0	0	0	0	10	0	0	50
			18:00 ~ 19:00	20	10	0	10	0	0	0	0	0	0	0	0	0	0	0	10	0	0	50
			19:00 ~ 20:00	20	10	0	10	0	0	0	0	0	0	0	0	0	0	0	10	0	0	50
			20:00 ~ 21:00	10	10	0	10	0	0	0	0	0	0	0	0	0	0	0	10	0	0	40
			21:00 ~ 22:00	10	10	0	10	0	0	0	0	0	0	0	0	0	0	0	10	0	0	40
			22:00 ~ 23:00	10	10	0	10	0	0	0	0	0	0	0	0	0	0	0	10	0	0	40
			23:00 ~ 00:00	10	10	0	10	0	0	0	0	0	0	0	0	0	0	0	10	0	0	40
			Whole Day Total (veh)	320	240	0	170	0	0	0	0	0	0	0	0	0	0	0	170	0	0	900
199	Chi Kiang Street	SB	**00:00 ~ 01:00**	10	10	0	10	10	0	0	0	0	0	0	0	0	0	10	10	0	0	60
			01:00 ~ 02:00	10	10	0	10	10	0	0	0	0	0	0	0	0	0	0	10	0	0	50
			02:00 ~ 03:00	10	10	0	10	0	0	0	0	0	0	0	0	0	0	0	10	0	0	40
			03:00 ~ 04:00	10	10	0	10	0	0	0	0	0	0	0	0	0	0	0	0	0	0	30
			04:00 ~ 05:00	10	10	0	10	0	0	0	0	0	0	0	0	0	0	0	0	0	0	30
			05:00 ~ 06:00	10	10	0	10	0	0	0	0	0	0	0	0	0	0	10	10	0	0	50
			06:00 ~ 07:00	10	10	0	10	10	0	0	10	0	0	0	0	0	0	10	10	0	0	70
			07:00 ~ 08:00	30	10	0	10	10	0	0	10	0	0	0	0	0	0	10	10	0	0	90
			08:00 ~ 09:00	30	20	0	10	10	0	0	10	0	0	0	0	0	0	10	10	0	0	100
			09:00 ~ 10:00	30	20	0	10	10	0	0	10	0	0	0	0	0	0	10	10	0	0	100
			10:00 ~ 11:00	30	20	0	10	10	0	0	10	0	0	0	0	0	0	10	10	0	0	100
			11:00 ~ 12:00	30	20	0	10	10	0	0	10	0	0	0	0	0	0	10	10	0	0	100
			12:00 ~ 13:00	20	10	0	10	10	0	0	10	0	0	0	0	0	0	10	10	0	0	80
			13:00 ~ 14:00	20	10	0	10	10	0	0	10	0	0	0	0	0	0	10	10	0	0	80
			14:00 ~ 15:00	20	10	0	10	10	0	0	10	0	0	0	0	0	0	10	10	0	0	80
			15:00 ~ 16:00	20	10	0	10	10	0	0	10	0	0	0	0	0	0	10	10	0	0	80
			16:00 ~ 17:00	20	10	0	10	10	0	0	10	0	0	0	0	0	0	10	10	0	0	80
			17:00 ~ 18:00	20	10	0	10	10	0	0	10	0	0	0	0	0	0	10	10	0	0	80
			18:00 ~ 19:00	20	10	0	10	10	0	0	10	0	0	0	0	0	0	10	10	0	0	80
			19:00 ~ 20:00	20	10	0	10	10	0	0	10	0	0	0	0	0	0	10	10	0	0	80
			20:00 ~ 21:00	20	10	0	10	10	0	0	0	0	0	0	0	0	0	10	10	0	0	70
			21:00 ~ 22:00	20	10	0	10	10	0	0	0	0	0	0	0	0	0	10	10	0	0	70
			22:00 ~ 23:00	20	10	0	10	10	0	0	0	0	0	0	0	0	0	10	10	0	0	70
			23:00 ~ 00:00	10	10	0	10	10	0	0	0	0	0	0	0	0	0	10	10	0	0	60
			Whole Day Total (veh)	450	280	0	240	200	0	0	140	0	0	0	0	0	0	200	220	0	0	1730
200	Yuk Yat Street	NB	**00:00 ~ 01:00**	70	40	0	10	10	0	10	0	0	10	0	0	0	0	10	10	0	0	170
			01:00 ~ 02:00	50	30	0	10	10	0	10	0	0	10	0	0	0	0	0	10	0	0	130
			02:00 ~ 03:00	40	20	0	10	10	0	10	0	0	10	0	0	0	0	0	10	0	0	110
			03:00 ~ 04:00	30	20	0	10	10	0	0	0	0	0	0	0	0	0	0	10	0	0	80
			04:00 ~ 05:00	30	20	0	10	10	0	0	0	0	0	0	0	0	0	0	10	0	0	80
			05:00 ~ 06:00	40	20	0	10	10	0	10	0	0	10	0	0	0	0	10	10	0	0	120
			06:00 ~ 07:00	70	40	0	10	10	0	10	10	0	10	0	0	0	0	10	10	0	0	180
			07:00 ~ 08:00	140	70	0	20	10	10	10	10	0	10	10	10	10	0	10	20	10	0	350
			08:00 ~ 09:00	180	90	0	30	10	10	10	10	0	10	10	10	10	0	10	20	10	0	420
			09:00 ~ 10:00	160	80	0	30	10	10	10	10	0	10	10	10	10	0	10	20	10	0	390
			10:00 ~ 11:00	150	80	0	30	10	10	10	10	0	10	10	10	10	0	10	20	10	0	380
			11:00 ~ 12:00	160	80	0	30	10	10	10	10	0	10	10	10	10	0	10	20	10	0	390
			12:00 ~ 13:00	150	80	0	30	10	10	10	0	0	10	10	10	10	0	0	20	10	0	360
			13:00 ~ 14:00	150	80	0	30	10	10	10	0	0	10	10	10	10	0	0	20	10	0	360
			14:00 ~ 15:00	150	80	0	30	10	10	10	0	0	10	10	10	10	0	0	20	10	0	360
			15:00 ~ 16:00	150	80	0	30	10	10	10	0	0	10	10	10	10	0	0	20	10	0	360
			16:00 ~ 17:00	160	80	0	30	10	10	10	0	0	10	10	10	10	0	0	20	10	0	370
			17:00 ~ 18:00	160	80	0	30	10	10	10	0	0	10	10	10	10	0	0	20	10	0	370
			18:00 ~ 19:00	170	90	0	30	10	10	10	0	0	10	10	10	10	0	0	20	10	0	390
			19:00 ~ 20:00	150	80	0	30	10	10	10	0	0	10	10	10	10	0	0	20	10	0	360
			20:00 ~ 21:00	120	70	0	30	10	10	10	0	0	10	10	10	10	0	0	20	10	0	320
			21:00 ~ 22:00	130	70	0	30	10	10	10	0	0	10	10	10	10	0	0	20	10	0	330
			22:00 ~ 23:00	120	60	0	30	10	10	10	0	0	10	10	10	10	0	0	20	10	0	310
			23:00 ~ 00:00	100	50	0	20	10	10	10	0	0	10	10	10	10	0	0	10	10	0	260
			Whole Day Total (veh)	2830	1490	0	560	240	170	220	60	0	220	170	170	170	0	80	400	170	0	6950

Road No.	Road Name	Bound	Hour	PC	TAXI	LGV3	LGV4	LGV6	HGV7	HGV8	PLB	PV4	PV5	NFB6	NFB7	NFB8	FBSD	FBDD	MC	HGV9	NFB9	Total
201	Yuk Yat Street	SB	**00:00 ~ 01:00**	10	10	0	10	10	0	0	0	0	0	0	0	0	0	0	10	0	0	50
			01:00 ~ 02:00	10	10	0	10	10	0	0	0	0	0	0	0	0	0	0	10	0	0	50
			02:00 ~ 03:00	10	10	0	10	0	0	0	0	0	0	0	0	0	0	0	10	0	0	40
			03:00 ~ 04:00	10	10	0	10	0	0	0	0	0	0	0	0	0	0	0	0	0	0	30
			04:00 ~ 05:00	10	10	0	10	0	0	0	0	0	0	0	0	0	0	0	0	0	0	30
			05:00 ~ 06:00	10	10	0	10	0	0	0	0	0	0	0	0	0	0	0	10	0	0	40
			06:00 ~ 07:00	10	10	0	10	10	0	0	0	0	0	0	0	0	0	0	10	0	0	50
			07:00 ~ 08:00	30	10	0	10	10	0	10	0	0	0	0	0	0	0	0	10	0	0	80
			08:00 ~ 09:00	30	20	0	10	10	0	10	0	0	0	0	0	0	0	0	10	0	0	90
			09:00 ~ 10:00	30	20	0	10	10	0	10	0	0	0	0	0	0	0	0	10	0	0	90
			10:00 ~ 11:00	30	20	0	10	10	0	10	0	0	0	0	0	0	0	0	10	0	0	90
			11:00 ~ 12:00	30	20	0	10	10	0	10	0	0	0	0	0	0	0	0	10	0	0	90
			12:00 ~ 13:00	20	10	0	10	10	0	10	10	0	0	0	0	0	0	10	10	0	0	90
			13:00 ~ 14:00	20	10	0	10	10	0	10	10	0	0	0	0	0	0	10	10	0	0	90
			14:00 ~ 15:00	20	10	0	10	10	0	10	10	0	0	0	0	0	0	10	10	0	0	90
			15:00 ~ 16:00	20	10	0	10	10	0	10	10	0	0	0	0	0	0	10	10	0	0	90
			16:00 ~ 17:00	20	10	0	10	10	0	10	10	0	0	0	0	0	0	10	10	0	0	90
			17:00 ~ 18:00	20	10	0	10	10	0	10	10	0	0	0	0	0	0	10	10	0	0	90
			18:00 ~ 19:00	20	10	0	10	10	0	10	10	0	0	0	0	0	0	10	10	0	0	90
			19:00 ~ 20:00	20	10	0	10	10	0	10	10	0	0	0	0	0	0	10	10	0	0	90
			20:00 ~ 21:00	20	10	0	10	10	0	10	0	0	0	0	0	0	0	10	10	0	0	80
			21:00 ~ 22:00	20	10	0	10	10	0	10	0	0	0	0	0	0	0	10	10	0	0	80
			22:00 ~ 23:00	20	10	0	10	10	0	10	0	0	0	0	0	0	0	10	10	0	0	80
			23:00 ~ 00:00	10	10	0	10	10	0	10	0	0	0	0	0	0	0	10	10	0	0	70
			Whole Day Total (veh)	450	280	0	240	200	0	170	80	0	0	0	0	0	0	120	220	0	0	1760
202	Yuk Yat Street	NB	**00:00 ~ 01:00**	30	20	0	10	10	0	0	0	0	0	0	0	0	0	10	10	0	0	90
			01:00 ~ 02:00	20	10	0	10	10	0	0	0	0	0	0	0	0	0	0	10	0	0	60
			02:00 ~ 03:00	20	10	0	10	10	0	0	0	0	0	0	0	0	0	0	10	0	0	60
			03:00 ~ 04:00	10	10	0	10	10	0	0	0	0	0	0	0	0	0	0	10	0	0	50
			04:00 ~ 05:00	10	10	0	10	10	0	0	0	0	0	0	0	0	0	0	10	0	0	50
			05:00 ~ 06:00	20	10	0	10	10	0	0	0	0	0	0	0	0	0	10	10	0	0	70
			06:00 ~ 07:00	30	20	0	10	10	0	0	10	0	0	0	0	0	0	10	10	0	0	100
			07:00 ~ 08:00	50	30	0	10	10	10	10	10	0	10	0	0	10	0	10	10	0	0	170
			08:00 ~ 09:00	70	40	0	20	10	10	10	10	0	10	0	0	10	0	10	10	0	0	210
			09:00 ~ 10:00	60	30	0	10	10	10	10	10	0	10	0	0	10	0	10	10	0	0	180
			10:00 ~ 11:00	60	30	0	10	10	10	10	10	0	10	0	0	10	0	10	10	0	0	180
			11:00 ~ 12:00	60	30	0	10	10	10	10	10	0	10	0	0	10	0	10	10	0	0	180
			12:00 ~ 13:00	20	10	0	10	10	0	10	0	0	0	0	0	0	0	0	10	0	0	70
			13:00 ~ 14:00	20	10	0	10	10	0	10	0	0	0	0	0	0	0	0	10	0	0	70
			14:00 ~ 15:00	20	10	0	10	10	0	10	0	0	0	0	0	0	0	0	10	0	0	70
			15:00 ~ 16:00	20	10	0	10	10	0	10	0	0	0	0	0	0	0	0	10	0	0	70
			16:00 ~ 17:00	20	10	0	10	10	0	10	0	0	0	0	0	0	0	0	10	0	0	70
			17:00 ~ 18:00	20	10	0	10	10	0	10	0	0	0	0	0	0	0	0	10	0	0	70
			18:00 ~ 19:00	20	10	0	10	10	0	10	0	0	0	0	0	0	0	0	10	0	0	70
			19:00 ~ 20:00	20	10	0	10	10	0	10	0	0	0	0	0	0	0	0	10	0	0	70
			20:00 ~ 21:00	20	10	0	10	10	0	10	0	0	0	0	0	0	0	0	10	0	0	70
			21:00 ~ 22:00	20	10	0	10	10	0	10	0	0	0	0	0	0	0	0	10	0	0	70
			22:00 ~ 23:00	20	10	0	10	10	0	10	0	0	0	0	0	0	0	0	10	0	0	70
			23:00 ~ 00:00	20	10	0	10	10	0	10	0	0	0	0	0	0	0	0	10	0	0	70
			Whole Day Total (veh)	680	370	0	250	240	50	170	60	0	50	0	0	50	0	80	240	0	0	2240
203	Yuk Yat Street	SB	**00:00 ~ 01:00**	20	10	0	10	10	0	0	0	0	0	0	0	0	0	0	10	0	0	60
			01:00 ~ 02:00	10	10	0	10	10	0	0	0	0	0	0	0	0	0	0	10	0	0	50
			02:00 ~ 03:00	10	10	0	10	10	0	0	0	0	0	0	0	0	0	0	10	0	0	50
			03:00 ~ 04:00	10	10	0	10	0	0	0	0	0	0	0	0	0	0	0	10	0	0	40
			04:00 ~ 05:00	10	10	0	10	0	0	0	0	0	0	0	0	0	0	0	10	0	0	40
			05:00 ~ 06:00	10	10	0	10	10	0	0	0	0	0	0	0	0	0	0	10	0	0	50
			06:00 ~ 07:00	20	10	0	10	10	0	0	0	0	0	0	0	0	0	0	10	0	0	60
			07:00 ~ 08:00	30	20	0	10	10	0	10	0	0	10	0	0	0	0	0	10	0	0	100
			08:00 ~ 09:00	40	20	0	10	10	0	10	0	0	10	0	0	0	0	0	10	0	0	110
			09:00 ~ 10:00	40	20	0	10	10	0	10	0	0	10	0	0	0	0	0	10	0	0	110
			10:00 ~ 11:00	40	20	0	10	10	0	10	0	0	10	0	0	0	0	0	10	0	0	110
			11:00 ~ 12:00	40	20	0	10	10	0	10	0	0	10	0	0	0	0	0	10	0	0	110
			12:00 ~ 13:00	30	20	0	10	10	0	10	10	0	10	0	0	0	0	10	10	0	0	120
			13:00 ~ 14:00	30	20	0	10	10	0	10	10	0	10	0	0	0	0	10	10	0	0	120
			14:00 ~ 15:00	30	20	0	10	10	0	10	10	0	10	0	0	0	0	10	10	0	0	120
			15:00 ~ 16:00	30	20	0	10	10	0	10	10	0	10	0	0	0	0	10	10	0	0	120
			16:00 ~ 17:00	40	20	0	10	10	0	10	10	0	10	0	0	0	0	10	10	0	0	130
			17:00 ~ 18:00	40	20	0	10	10	0	10	10	0	10	0	0	0	0	10	10	0	0	130
			18:00 ~ 19:00	40	20	0	10	10	0	10	10	0	10	0	0	0	0	10	10	0	0	130
			19:00 ~ 20:00	30	20	0	10	10	0	10	10	0	10	0	0	0	0	10	10	0	0	120
			20:00 ~ 21:00	30	20	0	10	10	0	10	0	0	10	0	0	0	0	10	10	0	0	110
			21:00 ~ 22:00	30	20	0	10	10	0	10	0	0	10	0	0	0	0	10	10	0	0	110
			22:00 ~ 23:00	30	20	0	10	10	0	10	0	0	10	0	0	0	0	10	10	0	0	110
			23:00 ~ 00:00	20	10	0	10	10	0	10	0	0	10	0	0	0	0	10	10	0	0	90
			Whole Day Total (veh)	660	400	0	240	220	0	170	80	0	170	0	0	0	0	120	240	0	0	2300
204	Lok Shan Road	WB	**00:00 ~ 01:00**	50	30	0	10	10	0	0	0	0	10	0	0	0	0	0	10	0	0	120
			01:00 ~ 02:00	40	20	0	10	10	0	0	0	0	10	0	0	0	0	0	10	0	0	100
			02:00 ~ 03:00	30	20	0	10	10	0	0	0	0	0	0	0	0	0	0	10	0	0	80
			03:00 ~ 04:00	20	10	0	10	10	0	0	0	0	0	0	0	0	0	0	10	0	0	60
			04:00 ~ 05:00	20	10	0	10	10	0	0	0	0	0	0	0	0	0	0	10	0	0	60
			05:00 ~ 06:00	30	20	0	10	10	0	0	0	0	0	0	0	0	0	0	10	0	0	80
			06:00 ~ 07:00	50	30	0	10	10	0	0	0	0	10	0	0	0	0	0	10	0	0	120
			07:00 ~ 08:00	100	50	0	20	10	10	10	0	0	10	10	0	10	0	0	10	0	0	240
			08:00 ~ 09:00	130	70	0	20	10	10	10	0	0	10	10	0	10	0	0	20	0	0	300
			09:00 ~ 10:00	110	60	0	20	10	10	10	0	0	10	10	0	10	0	0	20	0	0	270
			10:00 ~ 11:00	110	60	0	20	10	10	10	0	0	10	10	0	10	0	0	20	0	0	270
			11:00 ~ 12:00	110	60	0	20	10	10	10	0	0	10	10	0	10	0	0	20	0	0	270
			12:00 ~ 13:00	140	80	0	20	10	10	10	0	0	10	10	10	10	0	0	20	10	0	340
			13:00 ~ 14:00	150	80	0	20	10	10	10	0	0	10	10	10	10	0	0	20	10	0	350
			14:00 ~ 15:00	150	80	0	20	10	10	10	0	0	10	10	10	10	0	0	20	10	0	350
			15:00 ~ 16:00	150	80	0	20	10	10	10	0	0	10	10	10	10	0	0	20	10	0	350
			16:00 ~ 17:00	160	80	0	20	10	10	10	0	0	10	10	10	10	0	0	20	10	0	360
			17:00 ~ 18:00	150	80	0	20	10	10	10	0	0	10	10	10	10	0	0	20	10	0	350
			18:00 ~ 19:00	160	90	0	30	10	10	10	0	0	10	10	10	10	0	0	20	10	0	380
			19:00 ~ 20:00	150	80	0	20	10	10	10	0	0	10	10	10	10	0	0	20	10	0	350
			20:00 ~ 21:00	120	70	0	20	10	10	10	0	0	10	10	10	10	0	0	20	10	0	310
			21:00 ~ 22:00	130	70	0	20	10	10	10	0	0	10	10	10	10	0	0	20	10	0	320
			22:00 ~ 23:00	120	60	0	20	10	10	10	0	0	10	10	10	10	0	0	20	10	0	300
			23:00 ~ 00:00	100	50	0	20	10	10	10	0	0	10	10	10	10	0	0	10	10	0	260
			Whole Day Total (veh)	2480	1340	0	420	240	170	170	0	0	200	170	120	170	0	0	390	120	0	5990

Road No.	Road Name	Bound	Hour	PC	TAXI	LGV3	LGV4	LGV6	HGV7	HGV8	PLB	PV4	PV5	NFB6	NFB7	NFB8	FBSD	FBDD	MC	HGV9	NFB9	Total
205	Shun Fung Street	WB	**00:00 ~ 01:00**	20	10	0	10	10	0	0	0	0	0	0	0	0	0	0	10	0	0	60
			01:00 ~ 02:00	10	10	0	10	10	0	0	0	0	0	0	0	0	0	0	10	0	0	50
			02:00 ~ 03:00	10	10	0	10	10	0	0	0	0	0	0	0	0	0	0	10	0	0	50
			03:00 ~ 04:00	10	10	0	10	0	0	0	0	0	0	0	0	0	0	0	10	0	0	40
			04:00 ~ 05:00	10	10	0	10	0	0	0	0	0	0	0	0	0	0	0	10	0	0	40
			05:00 ~ 06:00	10	10	0	10	10	0	0	0	0	0	0	0	0	0	0	10	0	0	50
			06:00 ~ 07:00	20	10	0	10	10	0	0	0	0	0	0	0	0	0	0	10	0	0	60
			07:00 ~ 08:00	30	20	0	10	10	0	10	0	0	10	0	0	0	0	0	10	0	0	100
			08:00 ~ 09:00	40	20	0	10	10	0	10	0	0	10	0	0	0	0	0	10	0	0	110
			09:00 ~ 10:00	40	20	0	10	10	0	10	0	0	10	0	0	0	0	0	10	0	0	110
			10:00 ~ 11:00	30	20	0	10	10	0	10	0	0	10	0	0	0	0	0	10	0	0	100
			11:00 ~ 12:00	40	20	0	10	10	0	10	0	0	10	0	0	0	0	0	10	0	0	110
			12:00 ~ 13:00	30	20	0	10	10	0	10	10	0	0	0	0	0	0	10	10	0	0	110
			13:00 ~ 14:00	30	20	0	10	10	0	10	10	0	0	0	0	0	0	10	10	0	0	110
			14:00 ~ 15:00	30	20	0	10	10	0	10	10	0	0	0	0	0	0	10	10	0	0	110
			15:00 ~ 16:00	30	20	0	10	10	0	10	10	0	0	0	0	0	0	10	10	0	0	110
			16:00 ~ 17:00	30	20	0	10	10	0	10	10	0	0	0	0	0	0	10	10	0	0	110
			17:00 ~ 18:00	30	20	0	10	10	0	10	10	0	0	0	0	0	0	10	10	0	0	110
			18:00 ~ 19:00	30	20	0	10	10	0	10	10	0	0	0	0	0	0	10	10	0	0	110
			19:00 ~ 20:00	30	20	0	10	10	0	10	10	0	0	0	0	0	0	10	10	0	0	110
			20:00 ~ 21:00	30	20	0	10	10	0	10	0	0	0	0	0	0	0	10	10	0	0	100
			21:00 ~ 22:00	30	20	0	10	10	0	10	0	0	0	0	0	0	0	10	10	0	0	100
			22:00 ~ 23:00	30	20	0	10	10	0	10	0	0	0	0	0	0	0	10	10	0	0	100
			23:00 ~ 00:00	20	10	0	10	10	0	10	0	0	0	0	0	0	0	10	10	0	0	80
			Whole Day Total (veh)	620	400	0	240	220	0	170	80	0	50	0	0	0	0	120	240	0	0	2140
206	Yuk Yat Street	NB	**00:00 ~ 01:00**	30	20	0	10	10	0	0	0	0	0	0	0	0	0	10	10	0	0	90
			01:00 ~ 02:00	20	10	0	10	10	0	0	0	0	0	0	0	0	0	0	10	0	0	60
			02:00 ~ 03:00	20	10	0	10	10	0	0	0	0	0	0	0	0	0	0	10	0	0	60
			03:00 ~ 04:00	20	10	0	10	10	0	0	0	0	0	0	0	0	0	0	10	0	0	60
			04:00 ~ 05:00	20	10	0	10	10	0	0	0	0	0	0	0	0	0	0	10	0	0	60
			05:00 ~ 06:00	20	10	0	10	10	0	0	0	0	0	0	0	0	0	10	10	0	0	70
			06:00 ~ 07:00	40	20	0	10	10	0	0	10	0	0	0	0	0	0	10	10	0	0	110
			07:00 ~ 08:00	70	40	0	10	10	10	10	10	0	10	0	0	10	0	10	10	0	0	200
			08:00 ~ 09:00	80	40	0	20	10	10	10	10	0	10	0	0	10	0	10	10	0	0	220
			09:00 ~ 10:00	70	40	0	20	10	10	10	10	0	10	0	0	10	0	10	10	0	0	210
			10:00 ~ 11:00	70	40	0	20	10	10	10	10	0	10	0	0	10	0	10	10	0	0	210
			11:00 ~ 12:00	70	40	0	20	10	10	10	10	0	10	0	0	10	0	10	10	0	0	210
			12:00 ~ 13:00	20	10	0	10	10	10	10	0	0	0	0	0	0	0	0	10	0	0	80
			13:00 ~ 14:00	20	10	0	10	10	10	10	0	0	0	0	0	0	0	0	10	0	0	80
			14:00 ~ 15:00	20	10	0	10	10	10	10	0	0	0	0	0	0	0	0	10	0	0	80
			15:00 ~ 16:00	20	10	0	10	10	10	10	0	0	0	0	0	0	0	0	10	0	0	80
			16:00 ~ 17:00	30	10	0	10	10	10	10	0	0	0	0	0	0	0	0	10	0	0	90
			17:00 ~ 18:00	30	10	0	10	10	10	10	0	0	0	0	0	0	0	0	10	0	0	90
			18:00 ~ 19:00	30	20	0	10	10	10	10	0	0	0	0	0	0	0	0	10	0	0	100
			19:00 ~ 20:00	20	10	0	10	10	10	10	0	0	0	0	0	0	0	0	10	0	0	80
			20:00 ~ 21:00	20	10	0	10	10	10	10	0	0	0	0	0	0	0	0	10	0	0	80
			21:00 ~ 22:00	20	10	0	10	10	10	10	0	0	0	0	0	0	0	0	10	0	0	80
			22:00 ~ 23:00	20	10	0	10	10	10	10	0	0	0	0	0	0	0	0	10	0	0	80
			23:00 ~ 00:00	20	10	0	10	10	10	10	0	0	0	0	0	0	0	0	10	0	0	80
			Whole Day Total (veh)	800	420	0	280	240	170	170	60	0	50	0	0	50	0	80	240	0	0	2560
207	Mei King Street	SB	**00:00 ~ 01:00**	10	10	0	10	10	0	0	0	0	0	0	0	0	0	0	10	0	0	50
			01:00 ~ 02:00	10	10	0	10	10	0	0	0	0	0	0	0	0	0	0	10	0	0	50
			02:00 ~ 03:00	10	10	0	10	10	0	0	0	0	0	0	0	0	0	0	0	0	0	40
			03:00 ~ 04:00	10	10	0	10	0	0	0	0	0	0	0	0	0	0	0	0	0	0	30
			04:00 ~ 05:00	10	10	0	10	0	0	0	0	0	0	0	0	0	0	0	0	0	0	30
			05:00 ~ 06:00	10	10	0	10	10	0	0	0	0	0	0	0	0	0	0	0	0	0	40
			06:00 ~ 07:00	10	10	0	10	10	0	0	0	0	0	0	0	0	0	0	10	0	0	50
			07:00 ~ 08:00	20	10	0	10	10	0	10	0	0	0	0	0	0	0	0	10	0	0	70
			08:00 ~ 09:00	20	10	0	10	10	0	10	0	0	0	0	0	0	0	0	10	0	0	70
			09:00 ~ 10:00	20	10	0	10	10	0	10	0	0	0	0	0	0	0	0	10	0	0	70
			10:00 ~ 11:00	20	10	0	10	10	0	10	0	0	0	0	0	0	0	0	10	0	0	70
			11:00 ~ 12:00	20	10	0	10	10	0	10	0	0	0	0	0	0	0	0	10	0	0	70
			12:00 ~ 13:00	40	20	0	10	10	10	10	0	0	10	0	0	0	0	0	10	0	0	120
			13:00 ~ 14:00	40	20	0	10	10	10	10	0	0	10	0	0	0	0	0	10	0	0	120
			14:00 ~ 15:00	40	20	0	10	10	10	10	0	0	10	0	0	0	0	0	10	0	0	120
			15:00 ~ 16:00	40	20	0	10	10	10	10	0	0	10	0	0	0	0	0	10	0	0	120
			16:00 ~ 17:00	40	20	0	10	10	10	10	0	0	10	0	0	0	0	0	10	0	0	120
			17:00 ~ 18:00	40	20	0	10	10	10	10	0	0	10	0	0	0	0	0	10	0	0	120
			18:00 ~ 19:00	40	20	0	10	10	10	10	0	0	10	0	0	0	0	0	10	0	0	120
			19:00 ~ 20:00	40	20	0	10	10	10	10	0	0	10	0	0	0	0	0	10	0	0	120
			20:00 ~ 21:00	30	20	0	10	10	10	10	0	0	10	0	0	0	0	0	10	0	0	110
			21:00 ~ 22:00	40	20	0	10	10	10	10	0	0	10	0	0	0	0	0	10	0	0	120
			22:00 ~ 23:00	30	20	0	10	10	10	10	0	0	10	0	0	0	0	0	10	0	0	110
			23:00 ~ 00:00	30	20	0	10	10	10	10	0	0	10	0	0	0	0	0	10	0	0	110
			Whole Day Total (veh)	620	360	0	240	220	120	170	0	0	120	0	0	0	0	0	200	0	0	2050
208	Mei King Street	SB	**00:00 ~ 01:00**	20	10	0	10	10	0	0	0	0	0	0	0	0	0	0	10	0	0	60
			01:00 ~ 02:00	10	10	0	10	10	0	0	0	0	0	0	0	0	0	0	10	0	0	50
			02:00 ~ 03:00	10	10	0	10	10	0	0	0	0	0	0	0	0	0	0	10	0	0	50
			03:00 ~ 04:00	10	10	0	10	10	0	0	0	0	0	0	0	0	0	0	0	0	0	40
			04:00 ~ 05:00	10	10	0	10	10	0	0	0	0	0	0	0	0	0	0	0	0	0	40
			05:00 ~ 06:00	10	10	0	10	10	0	0	0	0	0	0	0	0	0	0	10	0	0	50
			06:00 ~ 07:00	20	10	0	10	10	0	0	0	0	0	0	0	0	0	0	10	0	0	60
			07:00 ~ 08:00	30	20	0	10	10	10	10	0	0	10	0	0	0	0	0	10	0	0	110
			08:00 ~ 09:00	40	20	0	10	10	10	10	0	0	10	0	0	0	0	0	10	0	0	120
			09:00 ~ 10:00	30	20	0	10	10	10	10	0	0	10	0	0	0	0	0	10	0	0	110
			10:00 ~ 11:00	30	20	0	10	10	10	10	0	0	10	0	0	0	0	0	10	0	0	110
			11:00 ~ 12:00	30	20	0	10	10	10	10	0	0	10	0	0	0	0	0	10	0	0	110
			12:00 ~ 13:00	50	30	0	10	10	10	10	0	0	10	0	0	0	0	0	10	0	0	140
			13:00 ~ 14:00	50	30	0	10	10	10	10	0	0	10	0	0	0	0	0	10	0	0	140
			14:00 ~ 15:00	50	30	0	10	10	10	10	0	0	10	0	0	0	0	0	10	0	0	140
			15:00 ~ 16:00	50	30	0	10	10	10	10	0	0	10	0	0	0	0	0	10	0	0	140
			16:00 ~ 17:00	50	30	0	10	10	10	10	0	0	10	0	0	0	0	0	10	0	0	140
			17:00 ~ 18:00	50	30	0	10	10	10	10	0	0	10	0	0	0	0	0	10	0	0	140
			18:00 ~ 19:00	60	30	0	20	10	10	10	0	0	10	0	0	0	0	0	10	0	0	160
			19:00 ~ 20:00	50	30	0	10	10	10	10	0	0	10	0	0	0	0	0	10	0	0	140
			20:00 ~ 21:00	40	20	0	10	10	10	10	0	0	10	0	0	0	0	0	10	0	0	120
			21:00 ~ 22:00	40	20	0	10	10	10	10	0	0	10	0	0	0	0	0	10	0	0	120
			22:00 ~ 23:00	40	20	0	10	10	10	10	0	0	10	0	0	0	0	0	10	0	0	120
			23:00 ~ 00:00	30	20	0	10	10	10	10	0	0	10	0	0	0	0	0	10	0	0	110
			Whole Day Total (veh)	810	490	0	250	240	170	170	0	0	170	0	0	0	0	0	220	0	0	2520

Road No.	Road Name	Bound	Hour	PC	TAXI	LGV3	LGV4	LGV6	HGV7	HGV8	PLB	PV4	PV5	NFB6	NFB7	NFB8	FBSD	FBDD	MC	HGV9	NFB9	Total
209	Mei Kwong Street	NB	**00:00 ~ 01:00**	10	10	0	0	0	0	0	0	0	0	0	0	0	0	0	0	0	0	20
			01:00 ~ 02:00	10	10	0	0	0	0	0	0	0	0	0	0	0	0	0	0	0	0	20
			02:00 ~ 03:00	10	10	0	0	0	0	0	0	0	0	0	0	0	0	0	0	0	0	20
			03:00 ~ 04:00	10	10	0	0	0	0	0	0	0	0	0	0	0	0	0	0	0	0	20
			04:00 ~ 05:00	10	10	0	0	0	0	0	0	0	0	0	0	0	0	0	0	0	0	20
			05:00 ~ 06:00	10	10	0	0	0	0	0	0	0	0	0	0	0	0	0	0	0	0	20
			06:00 ~ 07:00	10	10	0	0	0	0	0	0	0	0	0	0	0	0	0	0	0	0	20
			07:00 ~ 08:00	10	10	0	10	0	0	0	0	0	0	0	0	0	0	0	10	0	0	40
			08:00 ~ 09:00	20	10	0	10	0	0	0	0	0	0	0	0	0	0	0	10	0	0	50
			09:00 ~ 10:00	10	10	0	10	0	0	0	0	0	0	0	0	0	0	0	10	0	0	40
			10:00 ~ 11:00	10	10	0	10	0	0	0	0	0	0	0	0	0	0	0	10	0	0	40
			11:00 ~ 12:00	10	10	0	10	0	0	0	0	0	0	0	0	0	0	0	10	0	0	40
			12:00 ~ 13:00	10	10	0	10	0	0	0	0	0	0	0	0	0	0	0	10	0	0	40
			13:00 ~ 14:00	20	10	0	10	0	0	0	0	0	0	0	0	0	0	0	10	0	0	50
			14:00 ~ 15:00	20	10	0	10	0	0	0	0	0	0	0	0	0	0	0	10	0	0	50
			15:00 ~ 16:00	20	10	0	10	0	0	0	0	0	0	0	0	0	0	0	10	0	0	50
			16:00 ~ 17:00	20	10	0	10	0	0	0	0	0	0	0	0	0	0	0	10	0	0	50
			17:00 ~ 18:00	20	10	0	10	0	0	0	0	0	0	0	0	0	0	0	10	0	0	50
			18:00 ~ 19:00	20	10	0	10	0	0	0	0	0	0	0	0	0	0	0	10	0	0	50
			19:00 ~ 20:00	20	10	0	10	0	0	0	0	0	0	0	0	0	0	0	10	0	0	50
			20:00 ~ 21:00	10	10	0	10	0	0	0	0	0	0	0	0	0	0	0	10	0	0	40
			21:00 ~ 22:00	10	10	0	10	0	0	0	0	0	0	0	0	0	0	0	10	0	0	40
			22:00 ~ 23:00	10	10	0	10	0	0	0	0	0	0	0	0	0	0	0	10	0	0	40
			23:00 ~ 00:00	10	10	0	10	0	0	0	0	0	0	0	0	0	0	0	10	0	0	40
			Whole Day Total (veh)	320	240	0	170	0	0	0	0	0	0	0	0	0	0	0	170	0	0	900
210	To Kwa Wan Road	NB	**00:00 ~ 01:00**	120	60	0	40	20	10	10	10	0	10	10	0	10	0	40	20	10	0	370
			01:00 ~ 02:00	80	40	0	30	10	10	10	0	0	10	10	0	10	0	20	10	10	0	250
			02:00 ~ 03:00	60	30	0	20	10	10	10	0	0	10	0	0	0	0	20	10	0	0	180
			03:00 ~ 04:00	50	30	0	20	10	10	10	0	0	10	0	0	0	0	20	10	0	0	170
			04:00 ~ 05:00	50	30	0	20	10	10	10	0	0	10	0	0	0	0	20	10	0	0	170
			05:00 ~ 06:00	60	30	0	20	10	10	10	10	0	10	0	0	0	0	40	10	0	0	210
			06:00 ~ 07:00	120	60	0	40	20	10	10	20	0	10	10	0	10	0	100	20	10	0	440
			07:00 ~ 08:00	240	120	10	80	30	10	10	40	10	10	10	10	10	0	130	30	10	0	760
			08:00 ~ 09:00	300	150	10	90	40	10	10	40	10	10	10	10	10	0	110	40	10	0	860
			09:00 ~ 10:00	260	130	10	80	30	10	10	30	10	10	10	10	10	0	90	30	10	0	740
			10:00 ~ 11:00	250	130	10	80	30	10	10	30	10	10	10	10	10	0	90	30	10	0	730
			11:00 ~ 12:00	270	140	10	80	30	10	10	30	10	10	10	10	10	0	90	30	10	0	760
			12:00 ~ 13:00	130	70	0	40	20	10	10	30	0	10	10	10	10	0	90	20	10	0	470
			13:00 ~ 14:00	130	70	0	40	20	10	10	30	0	10	10	10	10	0	90	20	10	0	470
			14:00 ~ 15:00	130	70	0	50	20	10	10	30	0	10	10	10	10	0	90	20	10	0	480
			15:00 ~ 16:00	130	70	0	50	20	10	10	30	0	10	10	10	10	0	90	20	10	0	480
			16:00 ~ 17:00	140	70	0	50	20	10	10	30	0	10	10	10	10	0	90	20	10	0	490
			17:00 ~ 18:00	140	70	0	50	20	10	10	40	0	10	10	10	10	0	100	20	10	0	510
			18:00 ~ 19:00	150	80	0	50	20	10	10	40	0	10	10	10	10	0	100	20	10	0	530
			19:00 ~ 20:00	130	70	0	40	20	10	10	30	0	10	10	10	10	0	80	20	10	0	460
			20:00 ~ 21:00	110	60	0	40	20	10	10	20	0	10	10	10	10	0	80	20	10	0	420
			21:00 ~ 22:00	110	60	0	40	20	10	10	20	0	10	10	10	10	0	70	20	10	0	410
			22:00 ~ 23:00	110	60	0	40	20	10	10	20	0	10	10	10	10	0	70	20	10	0	410
			23:00 ~ 00:00	90	50	0	30	10	10	10	20	0	10	10	10	10	0	60	10	10	0	340
			Whole Day Total (veh)	3360	1750	50	1120	480	240	240	550	50	240	200	170	200	0	1780	480	200	0	11110
211	To Kwa Wan Road	SB	**00:00 ~ 01:00**	80	40	0	40	20	10	10	10	0	10	0	0	10	0	40	10	10	0	290
			01:00 ~ 02:00	60	30	0	20	10	10	10	0	0	10	0	0	10	0	20	10	10	0	200
			02:00 ~ 03:00	40	20	0	20	10	10	10	0	0	10	0	0	0	0	20	10	0	0	150
			03:00 ~ 04:00	30	20	0	20	10	10	10	0	0	0	0	0	0	0	20	10	0	0	130
			04:00 ~ 05:00	30	20	0	20	10	10	10	0	0	0	0	0	0	0	20	10	0	0	130
			05:00 ~ 06:00	40	20	0	20	10	10	10	10	0	10	0	0	0	0	40	10	0	0	180
			06:00 ~ 07:00	80	40	0	40	20	10	10	20	0	10	0	0	10	0	100	10	10	0	360
			07:00 ~ 08:00	160	80	10	70	30	10	10	40	0	10	10	10	10	0	120	20	10	0	600
			08:00 ~ 09:00	200	100	10	80	30	10	10	40	0	10	10	10	10	0	100	30	10	0	660
			09:00 ~ 10:00	170	90	10	70	30	10	10	30	0	10	10	10	10	0	90	20	10	0	580
			10:00 ~ 11:00	170	90	10	70	30	10	10	30	0	10	10	10	10	0	90	20	10	0	580
			11:00 ~ 12:00	180	90	10	70	30	10	10	30	0	10	10	10	10	0	90	20	10	0	590
			12:00 ~ 13:00	120	60	0	40	20	10	10	30	0	10	10	0	10	0	90	20	10	0	440
			13:00 ~ 14:00	120	60	0	50	20	10	10	30	0	10	10	0	10	0	90	20	10	0	450
			14:00 ~ 15:00	120	60	0	50	20	10	10	30	0	10	10	0	10	0	90	20	10	0	450
			15:00 ~ 16:00	120	60	0	50	20	10	10	30	0	10	10	0	10	0	90	20	10	0	450
			16:00 ~ 17:00	130	70	0	50	20	10	10	30	0	10	10	0	10	0	90	20	10	0	470
			17:00 ~ 18:00	130	70	0	50	20	10	10	40	0	10	10	0	10	0	100	20	10	0	490
			18:00 ~ 19:00	140	70	0	50	20	10	10	40	0	10	10	0	10	0	100	20	10	0	500
			19:00 ~ 20:00	120	60	0	50	20	10	10	30	0	10	10	0	10	0	80	20	10	0	440
			20:00 ~ 21:00	100	50	0	40	20	10	10	20	0	10	10	0	10	0	80	10	10	0	380
			21:00 ~ 22:00	110	60	0	40	20	10	10	20	0	10	10	0	10	0	70	20	10	0	400
			22:00 ~ 23:00	100	50	0	40	20	10	10	20	0	10	10	0	10	0	70	10	10	0	370
			23:00 ~ 00:00	80	40	0	30	10	10	10	20	0	10	10	0	10	0	60	10	10	0	310
			Whole Day Total (veh)	2630	1350	50	1080	470	240	240	550	0	220	170	50	200	0	1760	390	200	0	9600
212	Kwei Chow Street	WB	**00:00 ~ 01:00**	50	30	0	10	10	0	10	0	0	10	0	0	0	0	10	10	0	0	140
			01:00 ~ 02:00	30	20	0	10	10	0	10	0	0	10	0	0	0	0	10	10	0	0	110
			02:00 ~ 03:00	20	10	0	10	10	0	0	0	0	0	0	0	0	0	10	10	0	0	70
			03:00 ~ 04:00	20	10	0	10	10	0	0	0	0	0	0	0	0	0	10	10	0	0	70
			04:00 ~ 05:00	20	10	0	10	10	0	0	0	0	0	0	0	0	0	10	10	0	0	70
			05:00 ~ 06:00	30	20	0	10	10	0	0	0	0	0	0	0	0	0	10	10	0	0	90
			06:00 ~ 07:00	50	30	0	10	10	0	10	10	0	10	0	0	0	0	10	10	0	0	150
			07:00 ~ 08:00	90	50	0	20	10	10	10	10	0	10	10	0	10	0	10	10	0	0	250
			08:00 ~ 09:00	110	60	0	20	10	10	10	10	0	10	10	0	10	0	10	20	0	0	290
			09:00 ~ 10:00	100	50	0	20	10	10	10	10	0	10	10	0	10	0	10	20	0	0	270
			10:00 ~ 11:00	100	50	0	20	10	10	10	10	0	10	10	0	10	0	10	10	0	0	260
			11:00 ~ 12:00	100	50	0	20	10	10	10	10	0	10	10	0	10	0	10	20	0	0	270
			12:00 ~ 13:00	30	20	0	10	10	0	10	10	0	0	0	0	0	0	10	10	0	0	110
			13:00 ~ 14:00	30	20	0	10	10	0	10	10	0	0	0	0	0	0	10	10	0	0	110
			14:00 ~ 15:00	30	20	0	10	10	0	10	10	0	0	0	0	0	0	10	10	0	0	110
			15:00 ~ 16:00	30	20	0	10	10	0	10	10	0	0	0	0	0	0	10	10	0	0	110
			16:00 ~ 17:00	30	20	0	10	10	0	10	10	0	0	0	0	0	0	10	10	0	0	110
			17:00 ~ 18:00	30	20	0	10	10	0	10	10	0	0	0	0	0	0	10	10	0	0	110
			18:00 ~ 19:00	30	20	0	10	10	0	10	10	0	0	0	0	0	0	10	10	0	0	110
			19:00 ~ 20:00	30	20	0	10	10	0	10	10	0	0	0	0	0	0	10	10	0	0	110
			20:00 ~ 21:00	30	10	0	10	10	0	10	10	0	0	0	0	0	0	10	10	0	0	100
			21:00 ~ 22:00	30	20	0	10	10	0	10	10	0	0	0	0	0	0	10	10	0	0	110
			22:00 ~ 23:00	20	10	0	10	10	0	10	10	0	0	0	0	0	0	10	10	0	0	90
			23:00 ~ 00:00	20	10	0	10	10	0	10	10	0	0	0	0	0	0	10	10	0	0	90
			Whole Day Total (veh)	1060	600	0	290	240	50	200	180	0	80	50	0	50	0	240	270	0	0	3310

Road No.	Road Name	Bound	Hour	PC	TAXI	LGV3	LGV4	LGV6	HGV7	HGV8	PLB	PV4	PV5	NFB6	NFB7	NFB8	FBSD	FBDD	MC	HGV9	NFB9	Total
213	Kwei Chow Street	WB	**00:00 ~ 01:00**	80	40	0	20	10	10	10	0	0	10	0	0	0	0	10	10	0	0	200
			01:00 ~ 02:00	50	30	0	20	10	10	10	0	0	10	0	0	0	0	0	10	0	0	150
			02:00 ~ 03:00	40	20	0	10	10	10	10	0	0	10	0	0	0	0	0	10	0	0	120
			03:00 ~ 04:00	30	20	0	10	10	0	10	0	0	0	0	0	0	0	0	10	0	0	90
			04:00 ~ 05:00	30	20	0	10	10	0	10	0	0	0	0	0	0	0	0	10	0	0	90
			05:00 ~ 06:00	40	20	0	10	10	10	10	0	0	10	0	0	0	0	10	10	0	0	130
			06:00 ~ 07:00	80	40	0	20	10	10	10	10	0	10	0	0	0	0	10	10	0	0	210
			07:00 ~ 08:00	150	80	10	40	20	10	10	10	0	10	10	10	10	0	10	20	10	0	410
			08:00 ~ 09:00	190	100	10	50	20	10	10	10	0	10	10	10	10	0	10	20	10	0	480
			09:00 ~ 10:00	160	80	10	50	20	10	10	10	0	10	10	10	10	0	10	20	10	0	430
			10:00 ~ 11:00	160	80	10	50	20	10	10	10	0	10	10	10	10	0	10	20	10	0	430
			11:00 ~ 12:00	170	90	10	50	20	10	10	10	0	10	10	10	10	0	10	20	10	0	450
			12:00 ~ 13:00	130	70	0	50	20	10	10	0	0	10	10	10	10	0	0	20	10	0	360
			13:00 ~ 14:00	130	70	0	50	20	10	10	0	0	10	10	10	10	0	0	20	10	0	360
			14:00 ~ 15:00	140	70	0	50	20	10	10	0	0	10	10	10	10	0	0	20	10	0	370
			15:00 ~ 16:00	140	70	0	50	20	10	10	0	0	10	10	10	10	0	0	20	10	0	370
			16:00 ~ 17:00	140	70	0	50	20	10	10	0	0	10	10	10	10	0	0	20	10	0	370
			17:00 ~ 18:00	140	70	0	50	20	10	10	0	0	10	10	10	10	0	0	20	10	0	370
			18:00 ~ 19:00	150	80	0	50	20	10	10	0	0	10	10	10	10	0	0	20	10	0	390
			19:00 ~ 20:00	130	70	0	50	20	10	10	0	0	10	10	10	10	0	0	20	10	0	360
			20:00 ~ 21:00	110	60	0	40	20	10	10	0	0	10	10	10	10	0	0	20	10	0	320
			21:00 ~ 22:00	120	60	0	40	20	10	10	0	0	10	10	10	10	0	0	20	10	0	330
			22:00 ~ 23:00	110	60	0	40	20	10	10	0	0	10	10	10	10	0	0	20	10	0	320
			23:00 ~ 00:00	90	50	0	30	10	10	10	0	0	10	10	10	10	0	0	10	10	0	260
			Whole Day Total (veh)	2710	1420	50	890	400	220	240	60	0	220	170	170	170	0	80	400	170	0	7370
214	Kwei Chow Street	WB	**00:00 ~ 01:00**	70	40	0	20	10	10	10	0	0	10	0	0	0	0	10	10	0	0	190
			01:00 ~ 02:00	50	30	0	20	10	10	10	0	0	10	0	0	0	0	0	10	0	0	150
			02:00 ~ 03:00	40	20	0	10	10	10	10	0	0	10	0	0	0	0	0	10	0	0	120
			03:00 ~ 04:00	30	20	0	10	10	0	10	0	0	0	0	0	0	0	0	10	0	0	90
			04:00 ~ 05:00	30	20	0	10	10	0	10	0	0	0	0	0	0	0	0	10	0	0	90
			05:00 ~ 06:00	40	20	0	10	10	10	10	0	0	10	0	0	0	0	10	10	0	0	130
			06:00 ~ 07:00	70	40	0	20	10	10	10	10	0	10	0	0	0	0	10	10	0	0	200
			07:00 ~ 08:00	140	70	10	40	20	10	10	10	0	10	10	10	10	0	10	20	10	0	390
			08:00 ~ 09:00	170	90	10	50	20	10	10	10	0	10	10	10	10	0	10	20	10	0	450
			09:00 ~ 10:00	150	80	10	50	20	10	10	10	0	10	10	10	10	0	10	20	10	0	420
			10:00 ~ 11:00	150	80	10	50	20	10	10	10	0	10	10	10	10	0	10	20	10	0	420
			11:00 ~ 12:00	160	80	10	50	20	10	10	10	0	10	10	10	10	0	10	20	10	0	430
			12:00 ~ 13:00	120	60	0	40	20	10	10	0	0	10	10	0	10	0	0	20	10	0	320
			13:00 ~ 14:00	120	70	0	50	20	10	10	0	0	10	10	0	10	0	0	20	10	0	340
			14:00 ~ 15:00	130	70	0	50	20	10	10	0	0	10	10	0	10	0	0	20	10	0	350
			15:00 ~ 16:00	130	70	0	50	20	10	10	0	0	10	10	0	10	0	0	20	10	0	350
			16:00 ~ 17:00	130	70	0	50	20	10	10	0	0	10	10	0	10	0	0	20	10	0	350
			17:00 ~ 18:00	130	70	0	50	20	10	10	0	0	10	10	0	10	0	0	20	10	0	350
			18:00 ~ 19:00	140	70	0	50	20	10	10	0	0	10	10	0	10	0	0	20	10	0	360
			19:00 ~ 20:00	120	70	0	50	20	10	10	0	0	10	10	0	10	0	0	20	10	0	340
			20:00 ~ 21:00	100	60	0	40	20	10	10	0	0	10	10	0	10	0	0	10	10	0	290
			21:00 ~ 22:00	110	60	0	40	20	10	10	0	0	10	10	0	10	0	0	20	10	0	310
			22:00 ~ 23:00	100	50	0	40	20	10	10	0	0	10	10	0	10	0	0	10	10	0	280
			23:00 ~ 00:00	80	40	0	30	10	10	10	0	0	10	10	0	10	0	0	10	10	0	230
			Whole Day Total (veh)	2510	1350	50	880	400	220	240	60	0	220	170	50	170	0	80	380	170	0	6950
215	Kwei Chow Street	WB	**00:00 ~ 01:00**	70	40	0	20	10	10	10	0	0	10	0	0	0	0	10	10	0	0	190
			01:00 ~ 02:00	50	30	0	20	10	10	10	0	0	10	0	0	0	0	0	10	0	0	150
			02:00 ~ 03:00	40	20	0	10	10	10	10	0	0	10	0	0	0	0	0	10	0	0	120
			03:00 ~ 04:00	30	20	0	10	10	0	10	0	0	0	0	0	0	0	0	10	0	0	90
			04:00 ~ 05:00	30	20	0	10	10	0	10	0	0	0	0	0	0	0	0	10	0	0	90
			05:00 ~ 06:00	40	20	0	10	10	10	10	0	0	10	0	0	0	0	10	10	0	0	130
			06:00 ~ 07:00	70	40	0	20	10	10	10	10	0	10	0	0	0	0	10	10	0	0	200
			07:00 ~ 08:00	140	70	10	40	20	10	10	10	0	10	10	10	10	0	10	20	10	0	390
			08:00 ~ 09:00	170	90	10	50	20	10	10	10	0	10	10	10	10	0	10	20	10	0	450
			09:00 ~ 10:00	150	80	10	50	20	10	10	10	0	10	10	10	10	0	10	20	10	0	420
			10:00 ~ 11:00	150	80	10	50	20	10	10	10	0	10	10	10	10	0	10	20	10	0	420
			11:00 ~ 12:00	160	80	10	50	20	10	10	10	0	10	10	10	10	0	10	20	10	0	430
			12:00 ~ 13:00	120	60	0	40	20	10	10	0	0	10	10	0	10	0	0	20	10	0	320
			13:00 ~ 14:00	120	70	0	50	20	10	10	0	0	10	10	0	10	0	0	20	10	0	340
			14:00 ~ 15:00	130	70	0	50	20	10	10	0	0	10	10	0	10	0	0	20	10	0	350
			15:00 ~ 16:00	130	70	0	50	20	10	10	0	0	10	10	0	10	0	0	20	10	0	350
			16:00 ~ 17:00	130	70	0	50	20	10	10	0	0	10	10	0	10	0	0	20	10	0	350
			17:00 ~ 18:00	130	70	0	50	20	10	10	0	0	10	10	0	10	0	0	20	10	0	350
			18:00 ~ 19:00	140	70	0	50	20	10	10	0	0	10	10	0	10	0	0	20	10	0	360
			19:00 ~ 20:00	120	70	0	50	20	10	10	0	0	10	10	0	10	0	0	20	10	0	340
			20:00 ~ 21:00	100	60	0	40	20	10	10	0	0	10	10	0	10	0	0	10	10	0	290
			21:00 ~ 22:00	110	60	0	40	20	10	10	0	0	10	10	0	10	0	0	20	10	0	310
			22:00 ~ 23:00	100	50	0	40	20	10	10	0	0	10	10	0	10	0	0	10	10	0	280
			23:00 ~ 00:00	80	40	0	30	10	10	10	0	0	10	10	0	10	0	0	10	10	0	230
			Whole Day Total (veh)	2510	1350	50	880	400	220	240	60	0	220	170	50	170	0	80	380	170	0	6950
216	Wai King Street	SB	**00:00 ~ 01:00**	50	30	0	20	10	10	10	0	0	10	0	0	0	0	0	10	0	0	150
			01:00 ~ 02:00	40	20	0	20	10	10	10	0	0	10	0	0	0	0	0	10	0	0	130
			02:00 ~ 03:00	30	20	0	10	10	0	10	0	0	0	0	0	0	0	0	10	0	0	90
			03:00 ~ 04:00	20	10	0	10	10	0	10	0	0	0	0	0	0	0	0	10	0	0	70
			04:00 ~ 05:00	20	10	0	10	10	0	10	0	0	0	0	0	0	0	0	10	0	0	70
			05:00 ~ 06:00	30	20	0	10	10	0	10	0	0	0	0	0	0	0	0	10	0	0	90
			06:00 ~ 07:00	50	30	0	20	10	10	10	0	0	10	0	0	0	0	0	10	0	0	150
			07:00 ~ 08:00	100	50	0	40	20	10	10	0	0	10	10	0	10	0	0	10	10	0	280
			08:00 ~ 09:00	120	70	0	50	20	10	10	0	0	10	10	0	10	0	0	20	10	0	340
			09:00 ~ 10:00	110	60	0	40	20	10	10	0	0	10	10	0	10	0	0	20	10	0	310
			10:00 ~ 11:00	110	60	0	40	20	10	10	0	0	10	10	0	10	0	0	20	10	0	310
			11:00 ~ 12:00	110	60	0	40	20	10	10	0	0	10	10	0	10	0	0	20	10	0	310
			12:00 ~ 13:00	130	70	0	40	20	10	10	10	0	10	10	10	10	0	10	20	10	0	370
			13:00 ~ 14:00	130	70	0	40	20	10	10	10	0	10	10	10	10	0	10	20	10	0	370
			14:00 ~ 15:00	130	70	0	40	20	10	10	10	0	10	10	10	10	0	10	20	10	0	370
			15:00 ~ 16:00	130	70	0	40	20	10	10	10	0	10	10	10	10	0	10	20	10	0	370
			16:00 ~ 17:00	140	70	0	50	20	10	10	10	0	10	10	10	10	0	10	20	10	0	390
			17:00 ~ 18:00	130	70	0	50	20	10	10	10	0	10	10	10	10	0	10	20	10	0	380
			18:00 ~ 19:00	140	70	0	50	20	10	10	10	0	10	10	10	10	0	10	20	10	0	390
			19:00 ~ 20:00	130	70	0	40	20	10	10	10	0	10	10	10	10	0	10	20	10	0	370
			20:00 ~ 21:00	110	60	0	40	20	10	10	0	0	10	10	10	10	0	10	20	10	0	330
			21:00 ~ 22:00	110	60	0	40	20	10	10	0	0	10	10	10	10	0	10	20	10	0	330
			22:00 ~ 23:00	100	50	0	40	20	10	10	0	0	10	10	10	10	0	10	20	10	0	310
			23:00 ~ 00:00	80	50	0	30	10	10	10	0	0	10	10	10	10	0	10	10	10	0	260
			Whole Day Total (veh)	2250	1220	0	810	400	200	240	80	0	200	170	120	170	0	120	390	170	0	6540

Road No.	Road Name	Bound	Hour	PC	TAXI	LGV3	LGV4	LGV6	HGV7	HGV8	PLB	PV4	PV5	NFB6	NFB7	NFB8	FBSD	FBDD	MC	HGV9	NFB9	Total
217	Mei King Street	NB	**00:00 ~ 01:00**	0	0	0	0	0	0	0	0	0	0	0	0	0	0	10	0	0	0	10
			01:00 ~ 02:00	0	0	0	0	0	0	0	0	0	0	0	0	0	0	0	0	0	0	0
			02:00 ~ 03:00	0	0	0	0	0	0	0	0	0	0	0	0	0	0	0	0	0	0	0
			03:00 ~ 04:00	0	0	0	0	0	0	0	0	0	0	0	0	0	0	0	0	0	0	0
			04:00 ~ 05:00	0	0	0	0	0	0	0	0	0	0	0	0	0	0	0	0	0	0	0
			05:00 ~ 06:00	0	0	0	0	0	0	0	0	0	0	0	0	0	0	10	0	0	0	10
			06:00 ~ 07:00	0	0	0	0	0	0	0	10	0	0	0	0	0	0	10	0	0	0	20
			07:00 ~ 08:00	0	0	0	0	0	0	0	10	0	0	0	0	0	0	10	0	0	0	20
			08:00 ~ 09:00	0	0	0	0	0	0	0	10	0	0	0	0	0	0	10	0	0	0	20
			09:00 ~ 10:00	0	0	0	0	0	0	0	10	0	0	0	0	0	0	10	0	0	0	20
			10:00 ~ 11:00	0	0	0	0	0	0	0	10	0	0	0	0	0	0	10	0	0	0	20
			11:00 ~ 12:00	0	0	0	0	0	0	0	10	0	0	0	0	0	0	10	0	0	0	20
			12:00 ~ 13:00	0	0	0	0	0	0	0	0	0	0	0	0	0	0	0	0	0	0	0
			13:00 ~ 14:00	0	0	0	0	0	0	0	0	0	0	0	0	0	0	0	0	0	0	0
			14:00 ~ 15:00	0	0	0	0	0	0	0	0	0	0	0	0	0	0	0	0	0	0	0
			15:00 ~ 16:00	0	0	0	0	0	0	0	0	0	0	0	0	0	0	0	0	0	0	0
			16:00 ~ 17:00	0	0	0	0	0	0	0	0	0	0	0	0	0	0	0	0	0	0	0
			17:00 ~ 18:00	0	0	0	0	0	0	0	0	0	0	0	0	0	0	0	0	0	0	0
			18:00 ~ 19:00	0	0	0	0	0	0	0	0	0	0	0	0	0	0	0	0	0	0	0
			19:00 ~ 20:00	0	0	0	0	0	0	0	0	0	0	0	0	0	0	0	0	0	0	0
			20:00 ~ 21:00	0	0	0	0	0	0	0	0	0	0	0	0	0	0	0	0	0	0	0
			21:00 ~ 22:00	0	0	0	0	0	0	0	0	0	0	0	0	0	0	0	0	0	0	0
			22:00 ~ 23:00	0	0	0	0	0	0	0	0	0	0	0	0	0	0	0	0	0	0	0
			23:00 ~ 00:00	0	0	0	0	0	0	0	0	0	0	0	0	0	0	0	0	0	0	0
			Whole Day Total (veh)	0	0	0	0	0	0	0	60	0	0	0	0	0	0	80	0	0	0	140
218	To Kwa Wan Road	NB	**00:00 ~ 01:00**	140	70	0	40	20	10	10	10	0	10	10	0	10	0	40	20	10	0	400
			01:00 ~ 02:00	90	50	0	30	10	10	10	0	0	10	10	0	10	0	20	10	10	0	270
			02:00 ~ 03:00	70	40	0	20	10	10	10	0	0	10	0	0	10	0	20	10	10	0	220
			03:00 ~ 04:00	50	30	0	20	10	10	10	0	0	10	0	0	0	0	20	10	0	0	170
			04:00 ~ 05:00	50	30	0	20	10	10	10	0	0	10	0	0	0	0	20	10	0	0	170
			05:00 ~ 06:00	70	40	0	20	10	10	10	10	0	10	0	0	0	0	50	10	10	0	260
			06:00 ~ 07:00	140	70	0	40	20	10	10	30	0	10	10	0	10	0	120	20	10	0	500
			07:00 ~ 08:00	280	140	10	80	30	10	10	50	10	10	10	10	10	0	150	30	10	0	850
			08:00 ~ 09:00	340	180	10	100	40	10	10	50	10	10	10	10	10	0	130	40	10	0	970
			09:00 ~ 10:00	300	150	10	90	40	10	10	40	10	10	10	10	10	0	120	40	10	0	870
			10:00 ~ 11:00	290	150	10	90	40	10	10	40	10	10	10	10	10	0	110	40	10	0	850
			11:00 ~ 12:00	310	160	10	90	40	10	10	40	10	10	10	10	10	0	110	40	10	0	880
			12:00 ~ 13:00	140	70	10	50	20	10	10	40	0	10	10	10	10	0	110	20	10	0	530
			13:00 ~ 14:00	140	70	10	50	20	10	10	40	0	10	10	10	10	0	110	20	10	0	530
			14:00 ~ 15:00	140	80	10	50	20	10	10	40	0	10	10	10	10	0	110	20	10	0	540
			15:00 ~ 16:00	140	80	10	50	20	10	10	40	0	10	10	10	10	0	110	20	10	0	540
			16:00 ~ 17:00	150	80	10	50	20	10	10	40	0	10	10	10	10	0	110	20	10	0	550
			17:00 ~ 18:00	150	80	10	50	20	10	10	50	0	10	10	10	10	0	120	20	10	0	570
			18:00 ~ 19:00	160	80	10	60	20	10	10	50	0	10	10	10	10	0	120	20	10	0	590
			19:00 ~ 20:00	140	70	10	50	20	10	10	40	0	10	10	10	10	0	100	20	10	0	520
			20:00 ~ 21:00	120	60	10	40	20	10	10	30	0	10	10	10	10	0	90	20	10	0	460
			21:00 ~ 22:00	120	60	10	40	20	10	10	30	0	10	10	10	10	0	90	20	10	0	460
			22:00 ~ 23:00	110	60	10	40	20	10	10	20	0	10	10	10	10	0	80	20	10	0	430
			23:00 ~ 00:00	90	50	10	30	20	10	10	20	0	10	10	10	10	0	80	10	10	0	380
			Whole Day Total (veh)	3730	1950	170	1200	520	240	240	710	50	240	200	170	220	0	2140	510	220	0	12510
219	To Kwa Wan Road	SB	**00:00 ~ 01:00**	70	40	0	30	10	10	10	10	0	10	0	0	0	0	40	10	10	0	250
			01:00 ~ 02:00	50	30	0	20	10	10	10	0	0	10	0	0	0	0	20	10	10	0	180
			02:00 ~ 03:00	40	20	0	20	10	10	10	0	0	10	0	0	0	0	20	10	0	0	150
			03:00 ~ 04:00	30	20	0	10	10	0	10	0	0	0	0	0	0	0	20	10	0	0	110
			04:00 ~ 05:00	30	20	0	10	10	0	10	0	0	0	0	0	0	0	20	10	0	0	110
			05:00 ~ 06:00	40	20	0	20	10	10	10	10	0	10	0	0	0	0	40	10	0	0	180
			06:00 ~ 07:00	70	40	0	30	10	10	10	20	0	10	0	0	0	0	100	10	10	0	320
			07:00 ~ 08:00	140	70	10	60	20	10	10	40	0	10	10	10	10	0	120	20	10	0	550
			08:00 ~ 09:00	170	90	10	70	30	10	10	40	0	10	10	10	10	0	100	20	10	0	600
			09:00 ~ 10:00	150	80	10	60	30	10	10	30	0	10	10	10	10	0	90	20	10	0	540
			10:00 ~ 11:00	140	80	10	60	20	10	10	30	0	10	10	10	10	0	90	20	10	0	520
			11:00 ~ 12:00	150	80	10	60	30	10	10	30	0	10	10	10	10	0	90	20	10	0	540
			12:00 ~ 13:00	100	50	0	40	20	10	10	30	0	10	10	0	10	0	90	10	10	0	400
			13:00 ~ 14:00	100	50	0	40	20	10	10	30	0	10	10	0	10	0	90	20	10	0	410
			14:00 ~ 15:00	100	60	0	40	20	10	10	30	0	10	10	0	10	0	90	20	10	0	420
			15:00 ~ 16:00	110	60	0	40	20	10	10	30	0	10	10	0	10	0	90	20	10	0	430
			16:00 ~ 17:00	110	60	0	40	20	10	10	30	0	10	10	0	10	0	90	20	10	0	430
			17:00 ~ 18:00	110	60	0	40	20	10	10	40	0	10	10	0	10	0	100	20	10	0	450
			18:00 ~ 19:00	110	60	0	50	20	10	10	40	0	10	10	0	10	0	100	20	10	0	460
			19:00 ~ 20:00	100	50	0	40	20	10	10	30	0	10	10	0	10	0	80	20	10	0	400
			20:00 ~ 21:00	90	50	0	40	20	10	10	20	0	10	10	0	10	0	80	10	10	0	370
			21:00 ~ 22:00	90	50	0	40	20	10	10	20	0	10	10	0	10	0	70	10	10	0	360
			22:00 ~ 23:00	80	40	0	30	20	10	10	20	0	10	10	0	10	0	70	10	10	0	330
			23:00 ~ 00:00	70	40	0	30	10	10	10	20	0	10	10	0	10	0	60	10	10	0	300
			Whole Day Total (veh)	2250	1220	50	920	430	220	240	550	0	220	170	50	170	0	1760	360	200	0	8810
220	Ma Hang Chung Road	EB	**00:00 ~ 01:00**	10	10	0	0	0	0	0	0	0	0	0	0	0	0	0	0	0	0	20
			01:00 ~ 02:00	10	10	0	0	0	0	0	0	0	0	0	0	0	0	0	0	0	0	20
			02:00 ~ 03:00	10	10	0	0	0	0	0	0	0	0	0	0	0	0	0	0	0	0	20
			03:00 ~ 04:00	10	10	0	0	0	0	0	0	0	0	0	0	0	0	0	0	0	0	20
			04:00 ~ 05:00	10	10	0	0	0	0	0	0	0	0	0	0	0	0	0	0	0	0	20
			05:00 ~ 06:00	10	10	0	0	0	0	0	0	0	0	0	0	0	0	0	0	0	0	20
			06:00 ~ 07:00	10	10	0	0	0	0	0	0	0	0	0	0	0	0	0	0	0	0	20
			07:00 ~ 08:00	10	10	0	10	0	0	0	0	0	0	0	0	0	0	0	10	0	0	40
			08:00 ~ 09:00	20	10	0	10	0	0	0	0	0	0	0	0	0	0	0	10	0	0	50
			09:00 ~ 10:00	10	10	0	10	0	0	0	0	0	0	0	0	0	0	0	10	0	0	40
			10:00 ~ 11:00	10	10	0	10	0	0	0	0	0	0	0	0	0	0	0	10	0	0	40
			11:00 ~ 12:00	10	10	0	10	0	0	0	0	0	0	0	0	0	0	0	10	0	0	40
			12:00 ~ 13:00	10	10	0	10	0	0	0	0	0	0	0	0	0	0	0	10	0	0	40
			13:00 ~ 14:00	20	10	0	10	0	0	0	0	0	0	0	0	0	0	0	10	0	0	50
			14:00 ~ 15:00	20	10	0	10	0	0	0	0	0	0	0	0	0	0	0	10	0	0	50
			15:00 ~ 16:00	20	10	0	10	0	0	0	0	0	0	0	0	0	0	0	10	0	0	50
			16:00 ~ 17:00	20	10	0	10	0	0	0	0	0	0	0	0	0	0	0	10	0	0	50
			17:00 ~ 18:00	20	10	0	10	0	0	0	0	0	0	0	0	0	0	0	10	0	0	50
			18:00 ~ 19:00	20	10	0	10	0	0	0	0	0	0	0	0	0	0	0	10	0	0	50
			19:00 ~ 20:00	20	10	0	10	0	0	0	0	0	0	0	0	0	0	0	10	0	0	50
			20:00 ~ 21:00	10	10	0	10	0	0	0	0	0	0	0	0	0	0	0	10	0	0	40
			21:00 ~ 22:00	10	10	0	10	0	0	0	0	0	0	0	0	0	0	0	10	0	0	40
			22:00 ~ 23:00	10	10	0	10	0	0	0	0	0	0	0	0	0	0	0	10	0	0	40
			23:00 ~ 00:00	10	10	0	10	0	0	0	0	0	0	0	0	0	0	0	10	0	0	40
			Whole Day Total (veh)	320	240	0	170	0	0	0	0	0	0	0	0	0	0	0	170	0	0	900

Road No.	Road Name	Bound	Hour	PC	TAXI	LGV3	LGV4	LGV6	HGV7	HGV8	PLB	PV4	PV5	NFB6	NFB7	NFB8	FBSD	FBDD	MC	HGV9	NFB9	Total
221	Ma Hang Chung Road	WB	**00:00 ~ 01:00**	10	10	0	0	0	0	0	0	0	0	0	0	0	0	0	0	0	0	20
			01:00 ~ 02:00	10	10	0	0	0	0	0	0	0	0	0	0	0	0	0	0	0	0	20
			02:00 ~ 03:00	10	10	0	0	0	0	0	0	0	0	0	0	0	0	0	0	0	0	20
			03:00 ~ 04:00	10	10	0	0	0	0	0	0	0	0	0	0	0	0	0	0	0	0	20
			04:00 ~ 05:00	10	10	0	0	0	0	0	0	0	0	0	0	0	0	0	0	0	0	20
			05:00 ~ 06:00	10	10	0	0	0	0	0	0	0	0	0	0	0	0	0	0	0	0	20
			06:00 ~ 07:00	10	10	0	0	0	0	0	0	0	0	0	0	0	0	0	0	0	0	20
			07:00 ~ 08:00	10	10	0	10	0	0	0	0	0	0	0	0	0	0	0	10	0	0	40
			08:00 ~ 09:00	20	10	0	10	0	0	0	0	0	0	0	0	0	0	0	10	0	0	50
			09:00 ~ 10:00	10	10	0	10	0	0	0	0	0	0	0	0	0	0	0	10	0	0	40
			10:00 ~ 11:00	10	10	0	10	0	0	0	0	0	0	0	0	0	0	0	10	0	0	40
			11:00 ~ 12:00	10	10	0	10	0	0	0	0	0	0	0	0	0	0	0	10	0	0	40
			12:00 ~ 13:00	10	10	0	10	0	0	0	0	0	0	0	0	0	0	0	10	0	0	40
			13:00 ~ 14:00	20	10	0	10	0	0	0	0	0	0	0	0	0	0	0	10	0	0	50
			14:00 ~ 15:00	20	10	0	10	0	0	0	0	0	0	0	0	0	0	0	10	0	0	50
			15:00 ~ 16:00	20	10	0	10	0	0	0	0	0	0	0	0	0	0	0	10	0	0	50
			16:00 ~ 17:00	20	10	0	10	0	0	0	0	0	0	0	0	0	0	0	10	0	0	50
			17:00 ~ 18:00	20	10	0	10	0	0	0	0	0	0	0	0	0	0	0	10	0	0	50
			18:00 ~ 19:00	20	10	0	10	0	0	0	0	0	0	0	0	0	0	0	10	0	0	50
			19:00 ~ 20:00	20	10	0	10	0	0	0	0	0	0	0	0	0	0	0	10	0	0	50
			20:00 ~ 21:00	10	10	0	10	0	0	0	0	0	0	0	0	0	0	0	10	0	0	40
			21:00 ~ 22:00	10	10	0	10	0	0	0	0	0	0	0	0	0	0	0	10	0	0	40
			22:00 ~ 23:00	10	10	0	10	0	0	0	0	0	0	0	0	0	0	0	10	0	0	40
			23:00 ~ 00:00	10	10	0	10	0	0	0	0	0	0	0	0	0	0	0	10	0	0	40
			Whole Day Total (veh)	320	240	0	170	0	0	0	0	0	0	0	0	0	0	0	170	0	0	900
222	To Kwa Wan Road	NB	**00:00 ~ 01:00**	140	70	0	40	20	10	10	10	0	10	10	0	10	0	40	20	10	0	400
			01:00 ~ 02:00	90	50	0	30	10	10	10	0	0	10	10	0	10	0	20	10	10	0	270
			02:00 ~ 03:00	70	40	0	20	10	10	10	0	0	10	0	0	10	0	20	10	10	0	220
			03:00 ~ 04:00	50	30	0	20	10	10	10	0	0	10	0	0	0	0	20	10	0	0	170
			04:00 ~ 05:00	50	30	0	20	10	10	10	0	0	10	0	0	0	0	20	10	0	0	170
			05:00 ~ 06:00	70	40	0	20	10	10	10	10	0	10	0	0	0	0	50	10	10	0	260
			06:00 ~ 07:00	140	70	0	40	20	10	10	30	0	10	10	0	10	0	120	20	10	0	500
			07:00 ~ 08:00	280	140	10	80	30	10	10	50	10	10	10	10	10	0	150	30	10	0	850
			08:00 ~ 09:00	340	180	10	100	40	10	10	50	10	10	10	10	10	0	130	40	10	0	970
			09:00 ~ 10:00	300	150	10	90	40	10	10	40	10	10	10	10	10	0	120	40	10	0	870
			10:00 ~ 11:00	290	150	10	90	40	10	10	40	10	10	10	10	10	0	110	40	10	0	850
			11:00 ~ 12:00	310	160	10	90	40	10	10	40	10	10	10	10	10	0	110	40	10	0	880
			12:00 ~ 13:00	140	70	10	50	20	10	10	40	0	10	10	10	10	0	110	20	10	0	530
			13:00 ~ 14:00	140	70	10	50	20	10	10	40	0	10	10	10	10	0	110	20	10	0	530
			14:00 ~ 15:00	140	80	10	50	20	10	10	40	0	10	10	10	10	0	110	20	10	0	540
			15:00 ~ 16:00	140	80	10	50	20	10	10	40	0	10	10	10	10	0	110	20	10	0	540
			16:00 ~ 17:00	150	80	10	50	20	10	10	40	0	10	10	10	10	0	110	20	10	0	550
			17:00 ~ 18:00	150	80	10	50	20	10	10	50	0	10	10	10	10	0	120	20	10	0	570
			18:00 ~ 19:00	160	80	10	60	20	10	10	50	0	10	10	10	10	0	120	20	10	0	590
			19:00 ~ 20:00	140	70	10	50	20	10	10	40	0	10	10	10	10	0	100	20	10	0	520
			20:00 ~ 21:00	120	60	10	40	20	10	10	30	0	10	10	10	10	0	90	20	10	0	460
			21:00 ~ 22:00	120	60	10	40	20	10	10	30	0	10	10	10	10	0	90	20	10	0	460
			22:00 ~ 23:00	110	60	10	40	20	10	10	20	0	10	10	10	10	0	80	20	10	0	430
			23:00 ~ 00:00	90	50	10	30	20	10	10	20	0	10	10	10	10	0	80	10	10	0	380
			Whole Day Total (veh)	3730	1950	170	1200	520	240	240	710	50	240	200	170	220	0	2140	510	220	0	12510
223	To Kwa Wan Road	NB	**00:00 ~ 01:00**	130	70	0	40	20	10	10	10	0	10	10	0	10	0	40	20	10	0	390
			01:00 ~ 02:00	90	50	0	30	10	10	10	0	0	10	10	0	10	0	20	10	10	0	270
			02:00 ~ 03:00	60	30	0	20	10	10	10	0	0	10	0	0	10	0	20	10	0	0	190
			03:00 ~ 04:00	50	30	0	20	10	10	10	0	0	10	0	0	0	0	20	10	0	0	170
			04:00 ~ 05:00	50	30	0	20	10	10	10	0	0	10	0	0	0	0	20	10	0	0	170
			05:00 ~ 06:00	70	40	0	20	10	10	10	10	0	10	0	0	10	0	50	10	0	0	250
			06:00 ~ 07:00	130	70	0	40	20	10	10	30	0	10	10	0	10	0	110	20	10	0	480
			07:00 ~ 08:00	260	130	10	70	30	10	10	40	10	10	10	10	10	0	150	30	10	0	800
			08:00 ~ 09:00	320	160	10	90	30	10	10	50	10	10	10	10	10	0	120	40	10	0	900
			09:00 ~ 10:00	280	140	10	80	30	10	10	40	10	10	10	10	10	0	110	30	10	0	800
			10:00 ~ 11:00	270	140	10	70	30	10	10	30	10	10	10	10	10	0	110	30	10	0	770
			11:00 ~ 12:00	290	150	10	80	30	10	10	30	10	10	10	10	10	0	100	30	10	0	800
			12:00 ~ 13:00	130	70	0	40	20	10	10	40	0	10	10	10	10	0	110	20	10	0	500
			13:00 ~ 14:00	130	70	0	40	20	10	10	40	0	10	10	10	10	0	110	20	10	0	500
			14:00 ~ 15:00	130	70	0	40	20	10	10	40	0	10	10	10	10	0	110	20	10	0	500
			15:00 ~ 16:00	130	70	0	40	20	10	10	40	0	10	10	10	10	0	110	20	10	0	500
			16:00 ~ 17:00	140	70	0	50	20	10	10	40	0	10	10	10	10	0	110	20	10	0	520
			17:00 ~ 18:00	140	70	0	50	20	10	10	40	0	10	10	10	10	0	110	20	10	0	520
			18:00 ~ 19:00	140	70	0	50	20	10	10	40	0	10	10	10	10	0	110	20	10	0	520
			19:00 ~ 20:00	130	70	0	40	20	10	10	40	0	10	10	10	10	0	100	20	10	0	490
			20:00 ~ 21:00	110	60	0	40	20	10	10	20	0	10	10	10	10	0	90	20	10	0	430
			21:00 ~ 22:00	110	60	0	40	20	10	10	20	0	10	10	10	10	0	80	20	10	0	420
			22:00 ~ 23:00	100	50	0	40	20	10	10	20	0	10	10	10	10	0	80	20	10	0	400
			23:00 ~ 00:00	90	50	0	30	10	10	10	20	0	10	10	10	10	0	70	10	10	0	350
			Whole Day Total (veh)	3480	1820	50	1080	470	240	240	640	50	240	200	170	220	0	2060	480	200	0	11640
224	To Kwa Wan Road	SB	**00:00 ~ 01:00**	90	50	0	40	20	10	10	10	0	10	0	0	10	0	40	10	10	0	310
			01:00 ~ 02:00	60	30	0	30	10	10	10	0	0	10	0	0	10	0	20	10	10	0	210
			02:00 ~ 03:00	50	30	0	20	10	10	10	0	0	10	0	0	0	0	20	10	0	0	170
			03:00 ~ 04:00	40	20	0	20	10	10	10	0	0	10	0	0	0	0	20	10	0	0	150
			04:00 ~ 05:00	40	20	0	20	10	10	10	0	0	10	0	0	0	0	20	10	0	0	150
			05:00 ~ 06:00	50	30	0	20	10	10	10	10	0	10	0	0	0	0	50	10	0	0	210
			06:00 ~ 07:00	90	50	0	40	20	10	10	30	0	10	0	0	10	0	110	10	10	0	400
			07:00 ~ 08:00	180	100	10	70	30	10	10	40	0	10	10	10	10	0	140	20	10	0	660
			08:00 ~ 09:00	230	120	10	90	40	10	10	50	0	10	10	10	10	0	120	30	10	0	760
			09:00 ~ 10:00	200	100	10	80	30	10	10	40	0	10	10	10	10	0	100	30	10	0	660
			10:00 ~ 11:00	200	100	10	80	30	10	10	30	0	10	10	10	10	0	100	20	10	0	640
			11:00 ~ 12:00	210	110	10	80	30	10	10	30	0	10	10	10	10	0	100	30	10	0	670
			12:00 ~ 13:00	190	100	10	70	30	10	10	40	0	10	10	10	10	0	100	20	10	0	630
			13:00 ~ 14:00	200	100	10	70	30	10	10	40	0	10	10	10	10	0	100	30	10	0	650
			14:00 ~ 15:00	200	100	10	70	30	10	10	40	0	10	10	10	10	0	100	30	10	0	650
			15:00 ~ 16:00	200	110	10	70	30	10	10	40	0	10	10	10	10	0	100	30	10	0	660
			16:00 ~ 17:00	210	110	10	80	30	10	10	40	0	10	10	10	10	0	100	30	10	0	680
			17:00 ~ 18:00	210	110	10	70	30	10	10	40	0	10	10	10	10	0	100	30	10	0	670
			18:00 ~ 19:00	220	110	10	80	30	10	10	40	0	10	10	10	10	0	110	30	10	0	700
			19:00 ~ 20:00	200	100	10	70	30	10	10	30	0	10	10	10	10	0	90	30	10	0	630
			20:00 ~ 21:00	170	90	10	60	20	10	10	20	0	10	10	10	10	0	80	20	10	0	540
			21:00 ~ 22:00	170	90	10	60	30	10	10	20	0	10	10	10	10	0	80	20	10	0	550
			22:00 ~ 23:00	160	80	10	60	20	10	10	20	0	10	10	10	10	0	70	20	10	0	510
			23:00 ~ 00:00	130	70	10	50	20	10	10	20	0	10	10	10	10	0	70	20	10	0	460
			Whole Day Total (veh)	3700	1930	170	1400	580	240	240	630	0	240	170	170	200	0	1940	510	200	0	12320

Road No.	Road Name	Bound	Hour	PC	TAXI	LGV3	LGV4	LGV6	HGV7	HGV8	PLB	PV4	PV5	NFB6	NFB7	NFB8	FBSD	FBDD	MC	HGV9	NFB9	Total
225	San Ma Tau Street	EB	**00:00 ~ 01:00**	40	20	0	20	10	10	10	0	0	0	0	0	0	0	10	10	0	0	130
			01:00 ~ 02:00	30	20	0	10	10	10	10	0	0	0	0	0	0	0	10	10	0	0	110
			02:00 ~ 03:00	20	10	0	10	10	0	10	0	0	0	0	0	0	0	10	10	0	0	80
			03:00 ~ 04:00	20	10	0	10	10	0	10	0	0	0	0	0	0	0	10	10	0	0	80
			04:00 ~ 05:00	20	10	0	10	10	0	10	0	0	0	0	0	0	0	10	10	0	0	80
			05:00 ~ 06:00	20	10	0	10	10	0	10	0	0	0	0	0	0	0	10	10	0	0	80
			06:00 ~ 07:00	40	20	0	20	10	10	10	10	0	0	0	0	0	0	10	10	0	0	140
			07:00 ~ 08:00	70	40	0	30	20	10	10	10	0	10	0	0	10	0	10	10	10	0	240
			08:00 ~ 09:00	90	50	0	40	20	10	10	10	0	10	0	0	10	0	10	10	10	0	280
			09:00 ~ 10:00	80	40	0	40	20	10	10	10	0	10	0	0	10	0	10	10	10	0	260
			10:00 ~ 11:00	80	40	0	40	20	10	10	10	0	10	0	0	10	0	10	10	10	0	260
			11:00 ~ 12:00	80	40	0	40	20	10	10	10	0	10	0	0	10	0	10	10	10	0	260
			12:00 ~ 13:00	110	60	0	40	20	10	10	10	0	10	10	0	10	0	10	20	10	0	330
			13:00 ~ 14:00	110	60	0	40	20	10	10	10	0	10	10	0	10	0	10	20	10	0	330
			14:00 ~ 15:00	110	60	0	40	20	10	10	10	0	10	10	0	10	0	10	20	10	0	330
			15:00 ~ 16:00	120	60	0	40	20	10	10	10	0	10	10	0	10	0	10	20	10	0	340
			16:00 ~ 17:00	120	60	0	40	20	10	10	10	0	10	10	0	10	0	10	20	10	0	340
			17:00 ~ 18:00	120	60	0	40	20	10	10	10	0	10	10	0	10	0	10	20	10	0	340
			18:00 ~ 19:00	130	70	0	50	20	10	10	10	0	10	10	0	10	0	10	20	10	0	370
			19:00 ~ 20:00	110	60	0	40	20	10	10	10	0	10	10	0	10	0	10	20	10	0	330
			20:00 ~ 21:00	100	50	0	40	20	10	10	10	0	10	10	0	10	0	10	10	10	0	300
			21:00 ~ 22:00	100	50	0	40	20	10	10	10	0	10	10	0	10	0	10	10	10	0	300
			22:00 ~ 23:00	90	50	0	30	20	10	10	10	0	10	10	0	10	0	10	10	10	0	280
			23:00 ~ 00:00	80	40	0	30	10	10	10	10	0	10	10	0	10	0	10	10	10	0	250
			Whole Day Total (veh)	1890	990	0	750	400	200	240	180	0	170	120	0	170	0	240	320	170	0	5840
226	San Shan Road	EB	**00:00 ~ 01:00**	90	50	0	40	20	10	10	10	0	10	0	0	10	0	10	10	10	0	280
			01:00 ~ 02:00	60	30	0	30	10	10	10	0	0	10	0	0	10	0	10	10	10	0	200
			02:00 ~ 03:00	40	20	0	20	10	10	10	0	0	10	0	0	0	0	10	10	0	0	140
			03:00 ~ 04:00	30	20	0	20	10	10	10	0	0	0	0	0	0	0	10	10	0	0	120
			04:00 ~ 05:00	30	20	0	20	10	10	10	0	0	0	0	0	0	0	10	10	0	0	120
			05:00 ~ 06:00	50	30	0	20	10	10	10	0	0	10	0	0	0	0	10	10	0	0	160
			06:00 ~ 07:00	90	50	0	40	20	10	10	10	0	10	0	0	10	0	30	10	10	0	300
			07:00 ~ 08:00	170	90	10	70	30	10	10	10	0	10	10	10	10	0	30	20	10	0	500
			08:00 ~ 09:00	210	110	10	90	40	10	10	10	0	10	10	10	10	0	30	30	10	0	600
			09:00 ~ 10:00	190	100	10	80	30	10	10	10	0	10	10	10	10	0	20	20	10	0	530
			10:00 ~ 11:00	180	90	10	80	30	10	10	10	0	10	10	10	10	0	20	20	10	0	510
			11:00 ~ 12:00	190	100	10	80	30	10	10	10	0	10	10	10	10	0	20	20	10	0	530
			12:00 ~ 13:00	210	110	10	100	40	10	10	10	0	10	10	10	10	0	20	30	10	0	600
			13:00 ~ 14:00	210	110	10	100	40	10	10	10	0	10	10	10	10	0	20	30	10	0	600
			14:00 ~ 15:00	220	110	10	110	40	10	10	10	0	10	10	10	10	0	20	30	10	0	620
			15:00 ~ 16:00	220	110	10	110	40	10	10	10	0	10	10	10	10	0	20	30	10	0	620
			16:00 ~ 17:00	230	120	10	110	40	10	10	10	0	10	10	10	10	0	20	30	10	0	640
			17:00 ~ 18:00	230	120	10	110	40	10	10	10	0	10	10	10	10	0	20	30	10	0	640
			18:00 ~ 19:00	240	120	10	120	40	10	20	10	0	10	10	10	10	0	20	30	10	0	670
			19:00 ~ 20:00	220	110	10	100	40	10	10	10	0	10	10	10	10	0	20	30	10	0	610
			20:00 ~ 21:00	180	90	10	90	30	10	10	10	0	10	10	10	10	0	20	20	10	0	520
			21:00 ~ 22:00	190	100	10	90	40	10	10	10	0	10	10	10	10	0	20	20	10	0	550
			22:00 ~ 23:00	170	90	10	80	30	10	10	10	0	10	10	10	10	0	20	20	10	0	500
			23:00 ~ 00:00	140	70	10	70	30	10	10	10	0	10	10	10	10	0	10	20	10	0	430
			Whole Day Total (veh)	3790	1970	170	1780	700	240	250	190	0	220	170	170	200	0	440	500	200	0	10990
227	San Shan Road	WB	**00:00 ~ 01:00**	100	50	0	30	10	10	10	0	0	10	0	0	10	0	10	10	10	0	260
			01:00 ~ 02:00	70	40	0	20	10	10	10	0	0	10	0	0	10	0	0	10	10	0	200
			02:00 ~ 03:00	50	30	0	20	10	10	10	0	0	10	0	0	0	0	0	10	0	0	150
			03:00 ~ 04:00	40	20	0	10	10	0	10	0	0	10	0	0	0	0	0	10	0	0	110
			04:00 ~ 05:00	40	20	0	10	10	0	10	0	0	10	0	0	0	0	0	10	0	0	110
			05:00 ~ 06:00	50	30	0	20	10	10	10	0	0	10	0	0	0	0	10	10	0	0	160
			06:00 ~ 07:00	100	50	0	30	10	10	10	10	0	10	0	0	10	0	10	10	10	0	270
			07:00 ~ 08:00	200	100	10	60	20	10	10	10	10	10	10	10	10	0	10	30	10	0	520
			08:00 ~ 09:00	250	130	10	70	30	10	10	10	10	10	10	10	10	0	10	30	10	0	620
			09:00 ~ 10:00	220	110	10	60	20	10	10	10	10	10	10	10	10	0	10	30	10	0	550
			10:00 ~ 11:00	210	110	10	60	20	10	10	10	10	10	10	10	10	0	10	30	10	0	540
			11:00 ~ 12:00	220	120	10	60	30	10	10	10	10	10	10	10	10	0	10	30	10	0	570
			12:00 ~ 13:00	110	60	0	10	10	10	10	10	0	10	10	0	10	0	10	20	0	0	280
			13:00 ~ 14:00	110	60	0	10	10	10	10	10	0	10	10	0	10	0	10	20	0	0	280
			14:00 ~ 15:00	110	60	0	10	10	10	10	10	0	10	10	0	10	0	10	20	0	0	280
			15:00 ~ 16:00	120	60	0	10	10	10	10	10	0	10	10	0	10	0	10	20	0	0	290
			16:00 ~ 17:00	120	60	0	10	10	10	10	10	0	10	10	0	10	0	10	20	0	0	290
			17:00 ~ 18:00	120	60	0	10	10	10	10	10	0	10	10	0	10	0	10	20	0	0	290
			18:00 ~ 19:00	130	70	0	10	10	10	10	10	0	10	10	0	10	0	10	20	0	0	310
			19:00 ~ 20:00	110	60	0	10	10	10	10	10	0	10	10	0	10	0	10	20	0	0	280
			20:00 ~ 21:00	90	50	0	10	10	10	10	0	0	10	10	0	10	0	10	10	0	0	230
			21:00 ~ 22:00	100	50	0	10	10	10	10	0	0	10	10	0	10	0	10	10	0	0	240
			22:00 ~ 23:00	90	50	0	10	10	10	10	0	0	10	10	0	10	0	10	10	0	0	230
			23:00 ~ 00:00	80	40	0	10	10	10	10	0	0	10	10	0	10	0	10	10	0	0	210
			Whole Day Total (veh)	2840	1490	50	570	310	220	240	140	50	240	170	50	200	0	200	420	80	0	7270
228	East Kowloon Corridor	NB	**00:00 ~ 01:00**	490	250	10	170	70	10	20	10	10	10	10	10	10	0	20	60	10	0	1170
			01:00 ~ 02:00	320	170	10	120	40	10	20	0	10	10	10	10	10	0	10	40	10	0	800
			02:00 ~ 03:00	230	120	10	80	30	10	10	0	0	10	10	10	10	0	10	30	10	0	580
			03:00 ~ 04:00	180	90	10	70	30	10	10	0	0	10	10	10	10	0	10	20	10	0	480
			04:00 ~ 05:00	180	90	10	70	30	10	10	0	0	10	10	10	10	0	10	20	10	0	480
			05:00 ~ 06:00	250	130	10	90	40	10	10	10	0	10	10	10	10	0	20	30	10	0	650
			06:00 ~ 07:00	490	250	10	170	70	10	20	10	10	10	10	10	10	0	40	60	10	0	1190
			07:00 ~ 08:00	980	500	10	350	130	20	40	20	10	20	10	10	10	0	60	110	10	0	2290
			08:00 ~ 09:00	1230	620	10	430	160	30	50	20	10	20	10	10	10	0	50	140	20	0	2820
			09:00 ~ 10:00	1080	550	10	380	140	20	40	20	10	20	10	10	10	0	40	120	10	0	2470
			10:00 ~ 11:00	1040	530	10	370	140	20	40	20	10	20	10	10	10	0	40	120	10	0	2400
			11:00 ~ 12:00	1100	560	10	390	140	20	40	20	10	20	10	10	10	0	40	120	10	0	2510
			12:00 ~ 13:00	1560	790	10	260	100	20	30	20	10	30	10	10	20	0	50	170	10	0	3100
			13:00 ~ 14:00	1590	810	10	270	100	20	30	20	10	30	10	10	20	0	50	180	10	0	3170
			14:00 ~ 15:00	1610	820	10	270	100	20	30	20	10	30	10	10	20	0	50	180	10	0	3200
			15:00 ~ 16:00	1630	830	10	270	100	20	30	20	10	30	10	10	20	0	50	180	10	0	3230
			16:00 ~ 17:00	1690	860	10	280	100	20	30	20	10	30	10	10	20	0	50	190	10	0	3340
			17:00 ~ 18:00	1680	850	10	280	100	20	30	20	10	30	10	10	20	0	50	180	10	0	3310
			18:00 ~ 19:00	1780	900	10	300	110	20	30	20	10	30	10	10	20	0	60	200	10	0	3520
			19:00 ~ 20:00	1590	810	10	270	100	20	30	20	10	30	10	10	20	0	50	180	10	0	3170
			20:00 ~ 21:00	1330	680	10	220	80	20	30	10	10	30	10	10	10	0	40	150	10	0	2650
			21:00 ~ 22:00	1380	700	10	230	90	20	30	10	10	30	10	10	20	0	40	150	10	0	2750
			22:00 ~ 23:00	1280	650	10	210	80	20	30	10	10	20	10	10	10	0	40	140	10	0	2540
			23:00 ~ 00:00	1040	530	10	180	70	10	20	10	10	20	10	10	10	0	40	120	10	0	2100
			Whole Day Total (veh)	25730	13090	240	5730	2150	410	660	330	200	510	240	240	330	0	920	2890	250	0	53920

Road No.	Road Name	Bound	Hour	PC	TAXI	LGV3	LGV4	LGV6	HGV7	HGV8	PLB	PV4	PV5	NFB6	NFB7	NFB8	FBSD	FBDD	MC	HGV9	NFB9	Total
229	East Kowloon Corridor	SB	**00:00 ~ 01:00**	430	220	10	100	40	10	10	10	10	10	10	10	10	0	20	50	10	0	960
			01:00 ~ 02:00	290	150	10	70	30	10	10	0	10	10	10	10	10	0	10	40	10	0	680
			02:00 ~ 03:00	210	110	10	50	20	10	10	0	0	10	10	10	10	0	10	30	10	0	510
			03:00 ~ 04:00	160	80	0	40	20	10	10	0	0	10	10	10	10	0	10	20	10	0	400
			04:00 ~ 05:00	160	80	0	40	20	10	10	0	0	10	10	10	10	0	10	20	10	0	400
			05:00 ~ 06:00	220	110	10	50	20	10	10	10	0	10	10	10	10	0	30	30	10	0	550
			06:00 ~ 07:00	440	220	10	100	40	10	10	20	10	10	10	10	10	0	60	50	10	0	1020
			07:00 ~ 08:00	880	450	10	200	80	10	20	20	10	20	10	10	10	0	80	100	10	0	1920
			08:00 ~ 09:00	1100	560	10	250	90	20	30	30	10	20	10	10	10	0	60	120	10	0	2340
			09:00 ~ 10:00	960	490	10	220	80	20	30	20	10	20	10	10	10	0	60	110	10	0	2070
			10:00 ~ 11:00	940	470	10	220	80	20	30	20	10	20	10	10	10	0	60	110	10	0	2030
			11:00 ~ 12:00	980	500	10	230	80	20	30	20	10	20	10	10	10	0	60	110	10	0	2110
			12:00 ~ 13:00	680	340	10	110	40	10	10	20	10	10	10	10	10	0	50	80	10	0	1410
			13:00 ~ 14:00	690	350	10	110	40	10	20	20	10	20	10	10	10	0	50	80	10	0	1450
			14:00 ~ 15:00	700	360	10	110	40	10	20	20	10	20	10	10	10	0	50	80	10	0	1470
			15:00 ~ 16:00	710	360	10	120	40	10	20	20	10	20	10	10	10	0	50	80	10	0	1490
			16:00 ~ 17:00	730	370	10	120	50	10	20	20	10	20	10	10	10	0	50	80	10	0	1530
			17:00 ~ 18:00	730	370	10	120	50	10	20	20	10	20	10	10	10	0	50	80	10	0	1530
			18:00 ~ 19:00	770	390	10	130	50	10	20	20	10	20	10	10	10	0	50	90	10	0	1610
			19:00 ~ 20:00	690	350	10	110	40	10	20	20	10	20	10	10	10	0	40	80	10	0	1440
			20:00 ~ 21:00	580	300	10	100	40	10	10	10	10	10	10	10	10	0	40	70	10	0	1230
			21:00 ~ 22:00	600	310	10	100	40	10	10	10	10	10	10	10	10	0	40	70	10	0	1260
			22:00 ~ 23:00	550	280	10	90	40	10	10	10	10	10	10	10	10	0	40	60	10	0	1160
			23:00 ~ 00:00	450	230	10	80	30	10	10	10	10	10	10	10	10	0	30	50	10	0	970
			Whole Day Total (veh)	14650	7450	220	2870	1100	280	400	350	200	360	240	240	240	0	1010	1690	240	0	31540

Road No.	Road Name	Bound	Hour	PC	TAXI	LGV3	LGV4	LGV6	HGV7	HGV8	PLB	PV4	PV5	NFB6	NFB7	NFB8	FBSD	FBDD	MC	HGV9	NFB9	Total
230	East Kowloon Corridor	NB	**00:00 ~ 01:00**	30	20	0	20	10	10	10	0	0	0	0	0	0	0	10	10	0	0	120
			01:00 ~ 02:00	20	10	0	10	10	10	10	0	0	0	0	0	0	0	0	10	0	0	80
			02:00 ~ 03:00	20	10	0	10	10	0	10	0	0	0	0	0	0	0	0	10	0	0	70
			03:00 ~ 04:00	10	10	0	10	10	0	0	0	0	0	0	0	0	0	0	10	0	0	50
			04:00 ~ 05:00	10	10	0	10	10	0	0	0	0	0	0	0	0	0	0	10	0	0	50
			05:00 ~ 06:00	20	10	0	10	10	0	10	0	0	0	0	0	0	0	10	10	0	0	80
			06:00 ~ 07:00	30	20	0	20	10	10	10	10	0	0	0	0	0	0	10	10	0	0	130
			07:00 ~ 08:00	60	30	0	30	10	10	10	10	0	10	0	0	10	0	10	10	10	0	210
			08:00 ~ 09:00	70	40	0	40	20	10	10	10	0	10	0	0	10	0	10	10	10	0	250
			09:00 ~ 10:00	60	30	0	30	20	10	10	10	0	10	0	0	10	0	10	10	10	0	220
			10:00 ~ 11:00	60	30	0	30	10	10	10	10	0	10	0	0	10	0	10	10	10	0	210
			11:00 ~ 12:00	60	30	0	30	20	10	10	10	0	10	0	0	10	0	10	10	10	0	220
			12:00 ~ 13:00	60	30	0	10	10	0	10	10	0	10	0	0	0	0	10	10	0	0	160
			13:00 ~ 14:00	60	30	0	10	10	0	10	10	0	10	0	0	0	0	10	10	0	0	160
			14:00 ~ 15:00	60	30	0	10	10	0	10	10	0	10	0	0	0	0	10	10	0	0	160
			15:00 ~ 16:00	60	30	0	10	10	0	10	10	0	10	0	0	0	0	10	10	0	0	160
			16:00 ~ 17:00	60	30	0	10	10	0	10	10	0	10	0	0	0	0	10	10	0	0	160
			17:00 ~ 18:00	60	30	0	10	10	0	10	10	0	10	0	0	0	0	10	10	0	0	160
			18:00 ~ 19:00	60	30	0	10	10	0	10	10	0	10	0	0	0	0	10	10	0	0	160
			19:00 ~ 20:00	60	30	0	10	10	0	10	10	0	10	0	0	0	0	10	10	0	0	160
			20:00 ~ 21:00	50	30	0	10	10	0	10	0	0	10	0	0	0	0	10	10	0	0	140
			21:00 ~ 22:00	50	30	0	10	10	0	10	0	0	10	0	0	0	0	10	10	0	0	140
			22:00 ~ 23:00	50	30	0	10	10	0	10	0	0	10	0	0	0	0	10	10	0	0	140
			23:00 ~ 00:00	40	20	0	10	10	0	10	0	0	10	0	0	0	0	10	10	0	0	120
			Whole Day Total (veh)	1120	600	0	370	270	80	220	140	0	170	0	0	50	0	200	240	50	0	3510

Road No.	Road Name	Bound	Hour	PC	TAXI	LGV3	LGV4	LGV6	HGV7	HGV8	PLB	PV4	PV5	NFB6	NFB7	NFB8	FBSD	FBDD	MC	HGV9	NFB9	Total
231	East Kowloon Corridor	SB	**00:00 ~ 01:00**	340	170	10	80	30	10	10	10	10	10	10	10	10	0	20	40	10	0	780
			01:00 ~ 02:00	230	120	10	50	20	10	10	0	10	10	10	10	10	0	10	30	10	0	550
			02:00 ~ 03:00	160	80	0	40	20	10	10	0	0	10	10	10	10	0	10	20	10	0	400
			03:00 ~ 04:00	130	70	0	30	10	10	10	0	0	10	10	0	10	0	10	20	10	0	330
			04:00 ~ 05:00	120	70	0	30	10	10	10	0	0	10	10	0	10	0	10	20	10	0	320
			05:00 ~ 06:00	170	90	0	40	20	10	10	10	0	10	10	10	10	0	30	20	10	0	450
			06:00 ~ 07:00	340	170	10	80	30	10	10	20	10	10	10	10	10	0	60	40	10	0	830
			07:00 ~ 08:00	680	350	10	150	60	10	20	20	10	20	10	10	10	0	70	80	10	0	1520
			08:00 ~ 09:00	850	430	10	190	70	10	20	30	10	20	10	10	10	0	60	100	10	0	1840
			09:00 ~ 10:00	750	380	10	170	60	10	20	20	10	20	10	10	10	0	60	80	10	0	1630
			10:00 ~ 11:00	730	370	10	160	60	10	20	20	10	20	10	10	10	0	50	80	10	0	1580
			11:00 ~ 12:00	760	390	10	170	60	10	20	20	10	20	10	10	10	0	50	90	10	0	1650
			12:00 ~ 13:00	570	290	10	100	40	10	10	20	10	10	10	10	10	0	50	70	10	0	1230
			13:00 ~ 14:00	580	300	10	100	40	10	10	20	10	10	10	10	10	0	50	70	10	0	1250
			14:00 ~ 15:00	590	300	10	110	40	10	10	20	10	10	10	10	10	0	50	70	10	0	1270
			15:00 ~ 16:00	600	300	10	110	40	10	10	20	10	10	10	10	10	0	50	70	10	0	1280
			16:00 ~ 17:00	620	310	10	110	40	10	10	20	10	10	10	10	10	0	50	70	10	0	1310
			17:00 ~ 18:00	610	310	10	110	40	10	10	20	10	10	10	10	10	0	50	70	10	0	1300
			18:00 ~ 19:00	650	330	10	120	40	10	20	20	10	10	10	10	10	0	50	70	10	0	1380
			19:00 ~ 20:00	580	300	10	100	40	10	10	20	10	10	10	10	10	0	40	70	10	0	1240
			20:00 ~ 21:00	490	250	10	90	30	10	10	10	10	10	10	10	10	0	40	60	10	0	1060
			21:00 ~ 22:00	510	260	10	90	40	10	10	10	10	10	10	10	10	0	40	60	10	0	1100
			22:00 ~ 23:00	470	240	10	80	30	10	10	10	10	10	10	10	10	0	30	50	10	0	1000
			23:00 ~ 00:00	380	200	10	70	30	10	10	10	10	10	10	10	10	0	30	50	10	0	860
			Whole Day Total (veh)	11910	6080	200	2380	900	240	300	350	200	290	240	220	240	0	970	1400	240	0	26160

Road No.	Road Name	Bound	Hour	PC	TAXI	LGV3	LGV4	LGV6	HGV7	HGV8	PLB	PV4	PV5	NFB6	NFB7	NFB8	FBSD	FBDD	MC	HGV9	NFB9	Total
232	Kai Tak Tunnel	NB	**00:00 ~ 01:00**	460	230	10	160	60	10	20	10	10	10	10	10	10	0	20	50	10	0	1090
			01:00 ~ 02:00	310	160	10	110	40	10	10	0	10	10	10	10	10	0	10	40	10	0	760
			02:00 ~ 03:00	220	110	10	80	30	10	10	0	0	10	10	10	10	0	10	30	10	0	560
			03:00 ~ 04:00	170	90	10	60	20	10	10	0	0	10	10	10	10	0	10	20	10	0	450
			04:00 ~ 05:00	170	90	10	60	20	10	10	0	0	10	10	10	10	0	10	20	10	0	450
			05:00 ~ 06:00	240	120	10	80	30	10	10	10	0	10	10	10	10	0	20	30	10	0	610
			06:00 ~ 07:00	460	240	10	160	60	10	20	10	10	10	10	10	10	0	40	50	10	0	1120
			07:00 ~ 08:00	930	470	10	320	120	20	40	20	10	20	10	10	10	0	50	100	10	0	2150
			08:00 ~ 09:00	1160	590	10	400	150	30	40	20	10	20	10	10	10	0	50	130	20	0	2660
			09:00 ~ 10:00	1020	520	10	350	130	20	40	20	10	20	10	10	10	0	40	110	10	0	2330
			10:00 ~ 11:00	990	500	10	340	130	20	40	10	10	20	10	10	10	0	40	110	10	0	2260
			11:00 ~ 12:00	1040	530	10	360	130	20	40	10	10	20	10	10	10	0	40	120	10	0	2370
			12:00 ~ 13:00	1510	760	10	250	90	20	30	20	10	30	10	10	20	0	50	170	10	0	3000
			13:00 ~ 14:00	1540	780	10	260	100	20	30	20	10	30	10	10	20	0	50	170	10	0	3070
			14:00 ~ 15:00	1560	790	10	260	100	20	30	20	10	30	10	10	20	0	50	170	10	0	3100
			15:00 ~ 16:00	1580	800	10	270	100	20	30	20	10	30	10	10	20	0	50	170	10	0	3140
			16:00 ~ 17:00	1630	830	10	280	100	20	30	20	10	30	10	10	20	0	50	180	10	0	3240
			17:00 ~ 18:00	1620	820	10	270	100	20	30	20	10	30	10	10	20	0	50	180	10	0	3210
			18:00 ~ 19:00	1720	870	10	290	110	20	30	20	10	30	10	10	20	0	50	190	10	0	3400
			19:00 ~ 20:00	1540	780	10	260	100	20	30	20	10	30	10	10	20	0	50	170	10	0	3070
			20:00 ~ 21:00	1290	650	10	220	80	20	30	10	10	20	10	10	10	0	40	140	10	0	2560
			21:00 ~ 22:00	1330	680	10	230	80	20	30	10	10	30	10	10	20	0	40	150	10	0	2670
			22:00 ~ 23:00	1230	630	10	210	80	20	30	10	10	20	10	10	10	0	40	140	10	0	2470
			23:00 ~ 00:00	1010	510	10	170	60	10	20	10	10	20	10	10	10	0	30	110	10	0	2010
			Whole Day Total (veh)	24730	12550	240	5450	2020	410	640	310	200	500	240	240	330	0	890	2750	250	0	51750

Road No.	Road Name	Bound	Hour	PC	TAXI	LGV3	LGV4	LGV6	HGV7	HGV8	PLB	PV4	PV5	NFB6	NFB7	NFB8	FBSD	FBDD	MC	HGV9	NFB9	Total
233	Kai Tak Tunnel	SB	**00:00 ~ 01:00**	420	210	10	110	40	10	20	10	10	10	10	10	10	0	30	50	10	0	970
			01:00 ~ 02:00	280	140	10	70	30	10	10	0	10	10	10	10	10	0	20	30	10	0	660
			02:00 ~ 03:00	200	100	10	50	20	10	10	0	0	10	10	10	10	0	10	30	10	0	490
			03:00 ~ 04:00	160	80	0	40	20	10	10	0	0	10	10	10	10	0	10	20	10	0	400
			04:00 ~ 05:00	150	80	0	40	20	10	10	0	0	10	10	10	10	0	10	20	10	0	390
			05:00 ~ 06:00	220	110	10	60	20	10	10	10	0	10	10	10	10	0	40	30	10	0	570
			06:00 ~ 07:00	420	220	10	110	40	10	20	20	10	10	10	10	10	0	80	50	10	0	1040
			07:00 ~ 08:00	850	430	10	220	80	20	30	30	10	20	10	10	10	0	100	100	10	0	1940
			08:00 ~ 09:00	1060	540	10	270	100	20	30	30	10	20	10	10	10	0	80	120	10	0	2330
			09:00 ~ 10:00	930	470	10	240	90	20	30	30	10	20	10	10	10	0	80	100	10	0	2070
			10:00 ~ 11:00	900	460	10	230	90	20	30	20	10	20	10	10	10	0	70	100	10	0	2000
			11:00 ~ 12:00	950	480	10	250	90	20	30	20	10	20	10	10	10	0	70	110	10	0	2100
			12:00 ~ 13:00	780	400	10	200	80	10	20	20	10	20	10	10	10	0	60	90	10	0	1740
			13:00 ~ 14:00	790	400	10	200	80	20	30	20	10	20	10	10	10	0	60	90	10	0	1770
			14:00 ~ 15:00	800	410	10	210	80	20	30	20	10	20	10	10	10	0	60	90	10	0	1800
			15:00 ~ 16:00	810	410	10	210	80	20	30	20	10	20	10	10	10	0	60	90	10	0	1810
			16:00 ~ 17:00	840	430	10	220	80	20	30	20	10	20	10	10	10	0	60	90	10	0	1870
			17:00 ~ 18:00	840	420	10	210	80	20	30	30	10	20	10	10	10	0	70	90	10	0	1870
			18:00 ~ 19:00	890	450	10	230	90	20	30	30	10	20	10	10	10	0	70	100	10	0	1990
			19:00 ~ 20:00	790	400	10	200	80	20	30	20	10	20	10	10	10	0	60	90	10	0	1770
			20:00 ~ 21:00	670	340	10	170	70	10	20	20	10	10	10	10	10	0	50	80	10	0	1500
			21:00 ~ 22:00	690	350	10	180	70	10	20	20	10	20	10	10	10	0	50	80	10	0	1550
			22:00 ~ 23:00	640	320	10	160	60	10	20	20	10	10	10	10	10	0	50	70	10	0	1420
			23:00 ~ 00:00	520	270	10	140	50	10	20	10	10	10	10	10	10	0	40	60	10	0	1190
			Whole Day Total (veh)	15600	7920	220	4020	1540	360	550	420	200	380	240	240	240	0	1290	1780	240	0	35240
234	Ma Tau Wai Road	SB	**00:00 ~ 01:00**	210	110	10	60	30	10	10	10	0	10	10	10	10	0	80	30	10	0	610
			01:00 ~ 02:00	140	70	10	40	20	10	10	0	0	10	10	10	10	0	40	20	10	0	410
			02:00 ~ 03:00	100	50	0	30	10	10	10	0	0	10	10	0	10	0	30	10	10	0	290
			03:00 ~ 04:00	80	40	0	30	10	10	10	0	0	10	0	0	10	0	30	10	10	0	250
			04:00 ~ 05:00	80	40	0	30	10	10	10	0	0	10	0	0	10	0	30	10	10	0	250
			05:00 ~ 06:00	110	60	0	30	20	10	10	10	0	10	10	0	10	0	100	20	10	0	410
			06:00 ~ 07:00	210	110	10	70	30	10	10	50	0	10	10	10	10	0	240	30	10	0	820
			07:00 ~ 08:00	410	210	10	130	50	10	20	90	10	10	10	10	10	0	300	50	10	0	1340
			08:00 ~ 09:00	520	260	10	160	60	10	20	100	10	10	10	10	10	0	250	60	10	0	1510
			09:00 ~ 10:00	460	230	10	140	50	10	20	80	10	10	10	10	10	0	230	50	10	0	1340
			10:00 ~ 11:00	440	230	10	130	50	10	20	70	10	10	10	10	10	0	220	50	10	0	1290
			11:00 ~ 12:00	460	240	10	140	50	10	20	70	10	10	10	10	10	0	210	50	10	0	1320
			12:00 ~ 13:00	350	180	10	80	30	10	10	70	10	10	10	10	10	0	190	40	10	0	1030
			13:00 ~ 14:00	350	180	10	80	30	10	10	70	10	10	10	10	10	0	200	40	10	0	1040
			14:00 ~ 15:00	360	180	10	80	30	10	10	70	10	10	10	10	10	0	200	40	10	0	1050
			15:00 ~ 16:00	360	180	10	90	30	10	10	70	10	10	10	10	10	0	200	40	10	0	1060
			16:00 ~ 17:00	370	190	10	90	30	10	10	70	10	10	10	10	10	0	200	40	10	0	1080
			17:00 ~ 18:00	370	190	10	90	30	10	10	80	10	10	10	10	10	0	200	40	10	0	1090
			18:00 ~ 19:00	400	200	10	90	40	10	10	80	10	10	10	10	10	0	210	50	10	0	1160
			19:00 ~ 20:00	350	180	10	80	30	10	10	60	10	10	10	10	10	0	180	40	10	0	1010
			20:00 ~ 21:00	300	150	10	70	30	10	10	40	10	10	10	10	10	0	160	40	10	0	880
			21:00 ~ 22:00	310	160	10	70	30	10	10	40	10	10	10	10	10	0	150	40	10	0	890
			22:00 ~ 23:00	280	150	10	70	30	10	10	40	10	10	10	10	10	0	140	30	10	0	830
			23:00 ~ 00:00	230	120	10	60	20	10	10	30	10	10	10	10	10	0	130	30	10	0	710
			Whole Day Total (veh)	7250	3710	200	1940	750	240	290	1200	170	240	220	200	240	0	3920	860	240	0	21670
235	To Kwa Wan Road	SB	**00:00 ~ 01:00**	210	110	10	70	30	10	10	10	0	10	10	10	10	0	60	30	10	0	600
			01:00 ~ 02:00	140	70	10	50	20	10	10	0	0	10	10	10	10	0	30	20	10	0	410
			02:00 ~ 03:00	100	50	0	40	20	10	10	0	0	10	10	0	10	0	20	10	10	0	300
			03:00 ~ 04:00	80	40	0	30	10	10	10	0	0	10	0	0	10	0	30	10	10	0	250
			04:00 ~ 05:00	80	40	0	30	10	10	10	0	0	10	0	0	10	0	30	10	10	0	250
			05:00 ~ 06:00	110	60	0	40	20	10	10	10	0	10	10	0	10	0	80	20	10	0	400
			06:00 ~ 07:00	210	110	10	70	30	10	10	40	0	10	10	10	10	0	180	30	10	0	750
			07:00 ~ 08:00	420	210	10	150	60	10	20	70	10	10	10	10	10	0	230	50	10	0	1290
			08:00 ~ 09:00	520	270	10	180	70	10	20	70	10	10	10	10	10	0	190	60	10	0	1460
			09:00 ~ 10:00	460	230	10	160	60	10	20	60	10	10	10	10	10	0	170	50	10	0	1290
			10:00 ~ 11:00	450	230	10	160	60	10	20	50	10	10	10	10	10	0	170	50	10	0	1270
			11:00 ~ 12:00	470	240	10	160	60	10	20	50	10	10	10	10	10	0	160	50	10	0	1290
			12:00 ~ 13:00	410	210	10	70	30	10	10	60	10	10	10	10	10	0	180	50	10	0	1100
			13:00 ~ 14:00	420	210	10	70	30	10	10	60	10	10	10	10	10	0	180	50	10	0	1110
			14:00 ~ 15:00	420	220	10	70	30	10	10	60	10	10	10	10	10	0	180	50	10	0	1120
			15:00 ~ 16:00	430	220	10	70	30	10	10	60	10	10	10	10	10	0	180	50	10	0	1130
			16:00 ~ 17:00	440	220	10	70	30	10	10	60	10	10	10	10	10	0	180	50	10	0	1140
			17:00 ~ 18:00	440	220	10	70	30	10	10	70	10	10	10	10	10	0	190	50	10	0	1160
			18:00 ~ 19:00	470	240	10	70	30	10	10	70	10	10	10	10	10	0	190	50	10	0	1210
			19:00 ~ 20:00	420	210	10	70	30	10	10	60	10	10	10	10	10	0	160	50	10	0	1090
			20:00 ~ 21:00	350	180	10	60	20	10	10	40	10	10	10	10	10	0	150	40	10	0	930
			21:00 ~ 22:00	360	180	10	60	20	10	10	40	10	10	10	10	10	0	140	40	10	0	930
			22:00 ~ 23:00	330	170	10	50	20	10	10	40	10	10	10	10	10	0	130	40	10	0	870
			23:00 ~ 00:00	270	140	10	50	20	10	10	30	10	10	10	10	10	0	120	30	10	0	750
			Whole Day Total (veh)	8010	4080	200	1920	770	240	290	1010	170	240	220	200	240	0	3330	940	240	0	22100
236	Chi Kiang Street	EB	**00:00 ~ 01:00**	10	10	0	10	0	0	0	0	0	0	0	0	0	0	10	10	0	0	50
			01:00 ~ 02:00	10	10	0	10	0	0	0	0	0	0	0	0	0	0	10	10	0	0	50
			02:00 ~ 03:00	10	10	0	10	0	0	0	0	0	0	0	0	0	0	10	0	0	0	40
			03:00 ~ 04:00	10	10	0	10	0	0	0	0	0	0	0	0	0	0	10	0	0	0	40
			04:00 ~ 05:00	10	10	0	10	0	0	0	0	0	0	0	0	0	0	10	0	0	0	40
			05:00 ~ 06:00	10	10	0	10	0	0	0	0	0	0	0	0	0	0	10	0	0	0	40
			06:00 ~ 07:00	10	10	0	10	0	0	0	10	0	0	0	0	0	0	10	10	0	0	60
			07:00 ~ 08:00	20	10	0	10	10	0	0	10	0	0	0	0	0	0	10	10	0	0	80
			08:00 ~ 09:00	20	10	0	10	10	0	0	10	0	0	0	0	0	0	10	10	0	0	80
			09:00 ~ 10:00	20	10	0	10	10	0	0	10	0	0	0	0	0	0	10	10	0	0	80
			10:00 ~ 11:00	20	10	0	10	10	0	0	10	0	0	0	0	0	0	10	10	0	0	80
			11:00 ~ 12:00	20	10	0	10	10	0	0	10	0	0	0	0	0	0	10	10	0	0	80
			12:00 ~ 13:00	30	20	0	20	10	10	10	10	0	10	0	0	0	0	10	10	0	0	140
			13:00 ~ 14:00	30	20	0	20	10	10	10	10	0	10	0	0	0	0	10	10	0	0	140
			14:00 ~ 15:00	40	20	0	20	10	10	10	10	0	10	0	0	0	0	10	10	0	0	150
			15:00 ~ 16:00	40	20	0	20	10	10	10	10	0	10	0	0	0	0	10	10	0	0	150
			16:00 ~ 17:00	40	20	0	20	10	10	10	10	0	10	0	0	0	0	10	10	0	0	150
			17:00 ~ 18:00	40	20	0	20	10	10	10	10	0	10	0	0	0	0	10	10	0	0	150
			18:00 ~ 19:00	40	20	0	20	10	10	10	10	0	10	0	0	0	0	10	10	0	0	150
			19:00 ~ 20:00	30	20	0	20	10	10	10	10	0	10	0	0	0	0	10	10	0	0	140
			20:00 ~ 21:00	30	20	0	20	10	10	10	10	0	10	0	0	0	0	10	10	0	0	140
			21:00 ~ 22:00	30	20	0	20	10	10	10	10	0	10	0	0	0	0	10	10	0	0	140
			22:00 ~ 23:00	30	20	0	20	10	10	10	10	0	10	0	0	0	0	10	10	0	0	140
			23:00 ~ 00:00	20	10	0	10	10	10	10	10	0	10	0	0	0	0	10	10	0	0	110
			Whole Day Total (veh)	570	350	0	350	170	120	120	180	0	120	0	0	0	0	240	200	0	0	2420

Road No.	Road Name	Bound	Hour	PC	TAXI	LGV3	LGV4	LGV6	HGV7	HGV8	PLB	PV4	PV5	NFB6	NFB7	NFB8	FBSD	FBDD	MC	HGV9	NFB9	Total
237	Bailey Street	EB	**00:00 ~ 01:00**	10	0	0	0	0	0	0	0	0	0	0	0	0	0	10	0	0	0	20
			01:00 ~ 02:00	10	0	0	0	0	0	0	0	0	0	0	0	0	0	10	0	0	0	20
			02:00 ~ 03:00	10	0	0	0	0	0	0	0	0	0	0	0	0	0	0	0	0	0	10
			03:00 ~ 04:00	0	0	0	0	0	0	0	0	0	0	0	0	0	0	0	0	0	0	0
			04:00 ~ 05:00	0	0	0	0	0	0	0	0	0	0	0	0	0	0	0	0	0	0	0
			05:00 ~ 06:00	10	0	0	0	0	0	0	0	0	0	0	0	0	0	10	0	0	0	20
			06:00 ~ 07:00	10	0	0	0	0	0	0	10	0	0	0	0	0	0	10	0	0	0	30
			07:00 ~ 08:00	10	10	0	10	0	0	0	10	0	0	0	0	0	0	10	0	0	0	50
			08:00 ~ 09:00	10	10	0	10	0	0	0	10	0	0	0	0	0	0	10	0	0	0	50
			09:00 ~ 10:00	10	10	0	10	0	0	0	10	0	0	0	0	0	0	10	0	0	0	50
			10:00 ~ 11:00	10	10	0	10	0	0	0	10	0	0	0	0	0	0	10	0	0	0	50
			11:00 ~ 12:00	10	10	0	10	0	0	0	10	0	0	0	0	0	0	10	0	0	0	50
			12:00 ~ 13:00	10	10	0	0	0	0	0	10	0	0	0	0	0	0	10	0	0	0	40
			13:00 ~ 14:00	10	10	0	0	0	0	0	10	0	0	0	0	0	0	10	0	0	0	40
			14:00 ~ 15:00	10	10	0	0	0	0	0	10	0	0	0	0	0	0	10	0	0	0	40
			15:00 ~ 16:00	10	10	0	0	0	0	0	10	0	0	0	0	0	0	10	0	0	0	40
			16:00 ~ 17:00	10	10	0	0	0	0	0	10	0	0	0	0	0	0	10	0	0	0	40
			17:00 ~ 18:00	10	10	0	0	0	0	0	10	0	0	0	0	0	0	10	0	0	0	40
			18:00 ~ 19:00	10	10	0	0	0	0	0	10	0	0	0	0	0	0	10	0	0	0	40
			19:00 ~ 20:00	10	10	0	0	0	0	0	10	0	0	0	0	0	0	10	0	0	0	40
			20:00 ~ 21:00	10	10	0	0	0	0	0	10	0	0	0	0	0	0	10	0	0	0	40
			21:00 ~ 22:00	10	10	0	0	0	0	0	10	0	0	0	0	0	0	10	0	0	0	40
			22:00 ~ 23:00	10	10	0	0	0	0	0	10	0	0	0	0	0	0	10	0	0	0	40
			23:00 ~ 00:00	10	10	0	0	0	0	0	10	0	0	0	0	0	0	10	0	0	0	40
			Whole Day Total (veh)	220	170	0	50	0	0	0	180	0	0	0	0	0	0	210	0	0	0	830
238	Wan On Street	NB	**00:00 ~ 01:00**	10	10	0	0	0	0	0	0	0	0	0	0	0	0	0	0	0	0	20
			01:00 ~ 02:00	10	10	0	0	0	0	0	0	0	0	0	0	0	0	0	0	0	0	20
			02:00 ~ 03:00	10	10	0	0	0	0	0	0	0	0	0	0	0	0	0	0	0	0	20
			03:00 ~ 04:00	10	10	0	0	0	0	0	0	0	0	0	0	0	0	0	0	0	0	20
			04:00 ~ 05:00	10	10	0	0	0	0	0	0	0	0	0	0	0	0	0	0	0	0	20
			05:00 ~ 06:00	10	10	0	0	0	0	0	0	0	0	0	0	0	0	0	0	0	0	20
			06:00 ~ 07:00	10	10	0	0	0	0	0	0	0	0	0	0	0	0	0	0	0	0	20
			07:00 ~ 08:00	10	10	0	10	0	0	0	0	0	0	0	0	0	0	0	10	0	0	40
			08:00 ~ 09:00	20	10	0	10	0	0	0	0	0	0	0	0	0	0	0	10	0	0	50
			09:00 ~ 10:00	10	10	0	10	0	0	0	0	0	0	0	0	0	0	0	10	0	0	40
			10:00 ~ 11:00	10	10	0	10	0	0	0	0	0	0	0	0	0	0	0	10	0	0	40
			11:00 ~ 12:00	10	10	0	10	0	0	0	0	0	0	0	0	0	0	0	10	0	0	40
			12:00 ~ 13:00	10	10	0	10	0	0	0	0	0	0	0	0	0	0	0	10	0	0	40
			13:00 ~ 14:00	20	10	0	10	0	0	0	0	0	0	0	0	0	0	0	10	0	0	50
			14:00 ~ 15:00	20	10	0	10	0	0	0	0	0	0	0	0	0	0	0	10	0	0	50
			15:00 ~ 16:00	20	10	0	10	0	0	0	0	0	0	0	0	0	0	0	10	0	0	50
			16:00 ~ 17:00	20	10	0	10	0	0	0	0	0	0	0	0	0	0	0	10	0	0	50
			17:00 ~ 18:00	20	10	0	10	0	0	0	0	0	0	0	0	0	0	0	10	0	0	50
			18:00 ~ 19:00	20	10	0	10	0	0	0	0	0	0	0	0	0	0	0	10	0	0	50
			19:00 ~ 20:00	20	10	0	10	0	0	0	0	0	0	0	0	0	0	0	10	0	0	50
			20:00 ~ 21:00	10	10	0	10	0	0	0	0	0	0	0	0	0	0	0	10	0	0	40
			21:00 ~ 22:00	10	10	0	10	0	0	0	0	0	0	0	0	0	0	0	10	0	0	40
			22:00 ~ 23:00	10	10	0	10	0	0	0	0	0	0	0	0	0	0	0	10	0	0	40
			23:00 ~ 00:00	10	10	0	10	0	0	0	0	0	0	0	0	0	0	0	10	0	0	40
			Whole Day Total (veh)	320	240	0	170	0	0	0	0	0	0	0	0	0	0	0	170	0	0	900
239	Wan On Street	SB	**00:00 ~ 01:00**	10	10	0	0	0	0	0	0	0	0	0	0	0	0	0	0	0	0	20
			01:00 ~ 02:00	10	10	0	0	0	0	0	0	0	0	0	0	0	0	0	0	0	0	20
			02:00 ~ 03:00	10	10	0	0	0	0	0	0	0	0	0	0	0	0	0	0	0	0	20
			03:00 ~ 04:00	10	10	0	0	0	0	0	0	0	0	0	0	0	0	0	0	0	0	20
			04:00 ~ 05:00	10	10	0	0	0	0	0	0	0	0	0	0	0	0	0	0	0	0	20
			05:00 ~ 06:00	10	10	0	0	0	0	0	0	0	0	0	0	0	0	0	0	0	0	20
			06:00 ~ 07:00	10	10	0	0	0	0	0	0	0	0	0	0	0	0	0	0	0	0	20
			07:00 ~ 08:00	10	10	0	10	0	0	0	0	0	0	0	0	0	0	0	10	0	0	40
			08:00 ~ 09:00	20	10	0	10	0	0	0	0	0	0	0	0	0	0	0	10	0	0	50
			09:00 ~ 10:00	10	10	0	10	0	0	0	0	0	0	0	0	0	0	0	10	0	0	40
			10:00 ~ 11:00	10	10	0	10	0	0	0	0	0	0	0	0	0	0	0	10	0	0	40
			11:00 ~ 12:00	10	10	0	10	0	0	0	0	0	0	0	0	0	0	0	10	0	0	40
			12:00 ~ 13:00	10	10	0	10	0	0	0	0	0	0	0	0	0	0	0	10	0	0	40
			13:00 ~ 14:00	20	10	0	10	0	0	0	0	0	0	0	0	0	0	0	10	0	0	50
			14:00 ~ 15:00	20	10	0	10	0	0	0	0	0	0	0	0	0	0	0	10	0	0	50
			15:00 ~ 16:00	20	10	0	10	0	0	0	0	0	0	0	0	0	0	0	10	0	0	50
			16:00 ~ 17:00	20	10	0	10	0	0	0	0	0	0	0	0	0	0	0	10	0	0	50
			17:00 ~ 18:00	20	10	0	10	0	0	0	0	0	0	0	0	0	0	0	10	0	0	50
			18:00 ~ 19:00	20	10	0	10	0	0	0	0	0	0	0	0	0	0	0	10	0	0	50
			19:00 ~ 20:00	20	10	0	10	0	0	0	0	0	0	0	0	0	0	0	10	0	0	50
			20:00 ~ 21:00	10	10	0	10	0	0	0	0	0	0	0	0	0	0	0	10	0	0	40
			21:00 ~ 22:00	10	10	0	10	0	0	0	0	0	0	0	0	0	0	0	10	0	0	40
			22:00 ~ 23:00	10	10	0	10	0	0	0	0	0	0	0	0	0	0	0	10	0	0	40
			23:00 ~ 00:00	10	10	0	10	0	0	0	0	0	0	0	0	0	0	0	10	0	0	40
			Whole Day Total (veh)	320	240	0	170	0	0	0	0	0	0	0	0	0	0	0	170	0	0	900
240	Ha Heung Road	NB	**00:00 ~ 01:00**	10	10	0	0	0	0	0	0	0	0	0	0	0	0	0	0	0	0	20
			01:00 ~ 02:00	10	10	0	0	0	0	0	0	0	0	0	0	0	0	0	0	0	0	20
			02:00 ~ 03:00	10	10	0	0	0	0	0	0	0	0	0	0	0	0	0	0	0	0	20
			03:00 ~ 04:00	10	10	0	0	0	0	0	0	0	0	0	0	0	0	0	0	0	0	20
			04:00 ~ 05:00	10	10	0	0	0	0	0	0	0	0	0	0	0	0	0	0	0	0	20
			05:00 ~ 06:00	10	10	0	0	0	0	0	0	0	0	0	0	0	0	0	0	0	0	20
			06:00 ~ 07:00	10	10	0	0	0	0	0	0	0	0	0	0	0	0	0	0	0	0	20
			07:00 ~ 08:00	10	10	0	10	0	0	0	0	0	0	0	0	0	0	0	10	0	0	40
			08:00 ~ 09:00	20	10	0	10	0	0	0	0	0	0	0	0	0	0	0	10	0	0	50
			09:00 ~ 10:00	10	10	0	10	0	0	0	0	0	0	0	0	0	0	0	10	0	0	40
			10:00 ~ 11:00	10	10	0	10	0	0	0	0	0	0	0	0	0	0	0	10	0	0	40
			11:00 ~ 12:00	10	10	0	10	0	0	0	0	0	0	0	0	0	0	0	10	0	0	40
			12:00 ~ 13:00	260	130	0	10	10	10	10	10	10	10	10	10	10	0	10	30	0	0	530
			13:00 ~ 14:00	260	130	0	20	10	10	10	10	10	10	10	10	10	0	10	30	0	0	540
			14:00 ~ 15:00	270	140	0	20	10	10	10	10	10	10	10	10	10	0	10	30	0	0	560
			15:00 ~ 16:00	270	140	0	20	10	10	10	10	10	10	10	10	10	0	10	30	0	0	560
			16:00 ~ 17:00	280	140	0	20	10	10	10	10	10	10	10	10	10	0	10	30	0	0	570
			17:00 ~ 18:00	280	140	0	20	10	10	10	10	10	10	10	10	10	0	10	30	0	0	570
			18:00 ~ 19:00	290	150	0	20	10	10	10	10	10	10	10	10	10	0	10	40	0	0	600
			19:00 ~ 20:00	260	130	0	20	10	10	10	10	10	10	10	10	10	0	10	30	0	0	540
			20:00 ~ 21:00	220	110	0	10	10	10	10	0	10	10	10	10	10	0	10	30	0	0	460
			21:00 ~ 22:00	230	120	0	10	10	10	10	0	10	10	10	10	10	0	10	30	0	0	480
			22:00 ~ 23:00	210	110	0	10	10	10	10	0	10	10	10	10	10	0	10	30	0	0	450
			23:00 ~ 00:00	170	90	0	10	10	10	10	0	10	10	10	10	10	0	10	20	0	0	380
			Whole Day Total (veh)	3130	1650	0	240	120	120	120	80	120	120	120	120	120	0	120	410	0	0	6590

Road No.	Road Name	Bound	Hour	PC	TAXI	LGV3	LGV4	LGV6	HGV7	HGV8	PLB	PV4	PV5	NFB6	NFB7	NFB8	FBSD	FBDD	MC	HGV9	NFB9	Total
241	Ha Heung Road	NB	**00:00 ~ 01:00**	80	40	0	10	10	0	10	0	0	10	0	0	10	0	10	10	0	0	190
			01:00 ~ 02:00	50	30	0	10	10	0	10	0	0	10	0	0	10	0	0	10	0	0	140
			02:00 ~ 03:00	40	20	0	10	10	0	0	0	0	10	0	0	0	0	0	10	0	0	100
			03:00 ~ 04:00	30	20	0	10	10	0	0	0	0	0	0	0	0	0	0	10	0	0	80
			04:00 ~ 05:00	30	20	0	10	10	0	0	0	0	0	0	0	0	0	0	10	0	0	80
			05:00 ~ 06:00	40	20	0	10	10	0	0	0	0	10	0	0	0	0	10	10	0	0	110
			06:00 ~ 07:00	80	40	0	10	10	0	10	10	0	10	0	0	10	0	10	10	0	0	200
			07:00 ~ 08:00	150	80	0	20	10	10	10	10	0	10	10	10	10	0	10	20	10	0	370
			08:00 ~ 09:00	190	100	0	30	10	10	10	10	0	10	10	10	10	0	10	20	10	0	440
			09:00 ~ 10:00	170	90	0	20	10	10	10	10	0	10	10	10	10	0	10	20	10	0	400
			10:00 ~ 11:00	160	90	0	20	10	10	10	10	0	10	10	10	10	0	10	20	10	0	390
			11:00 ~ 12:00	170	90	0	20	10	10	10	10	0	10	10	10	10	0	10	20	10	0	400
			12:00 ~ 13:00	20	10	0	10	10	0	10	0	0	0	0	0	0	0	0	10	0	0	70
			13:00 ~ 14:00	20	10	0	10	10	0	10	0	0	0	0	0	0	0	0	10	0	0	70
			14:00 ~ 15:00	20	10	0	10	10	0	10	0	0	0	0	0	0	0	0	10	0	0	70
			15:00 ~ 16:00	20	10	0	10	10	0	10	0	0	0	0	0	0	0	0	10	0	0	70
			16:00 ~ 17:00	20	10	0	10	10	0	10	0	0	0	0	0	0	0	0	10	0	0	70
			17:00 ~ 18:00	20	10	0	10	10	0	10	0	0	0	0	0	0	0	0	10	0	0	70
			18:00 ~ 19:00	20	10	0	10	10	0	10	0	0	0	0	0	0	0	0	10	0	0	70
			19:00 ~ 20:00	20	10	0	10	10	0	10	0	0	0	0	0	0	0	0	10	0	0	70
			20:00 ~ 21:00	10	10	0	10	10	0	10	0	0	0	0	0	0	0	0	10	0	0	60
			21:00 ~ 22:00	20	10	0	10	10	0	10	0	0	0	0	0	0	0	0	10	0	0	70
			22:00 ~ 23:00	10	10	0	10	10	0	10	0	0	0	0	0	0	0	0	10	0	0	60
			23:00 ~ 00:00	10	10	0	10	10	0	10	0	0	0	0	0	0	0	0	10	0	0	60
			Whole Day Total (veh)	1400	760	0	300	240	50	200	60	0	100	50	50	80	0	80	290	50	0	3710

Road No.	Road Name	Bound	Hour	PC	TAXI	LGV3	LGV4	LGV6	HGV7	HGV8	PLB	PV4	PV5	NFB6	NFB7	NFB8	FBSD	FBDD	MC	HGV9	NFB9	Total
242	Chun Tin Street	EB	**00:00 ~ 01:00**	10	0	0	0	0	0	0	0	0	0	0	0	0	0	0	0	0	0	10
			01:00 ~ 02:00	10	0	0	0	0	0	0	0	0	0	0	0	0	0	0	0	0	0	10
			02:00 ~ 03:00	0	0	0	0	0	0	0	0	0	0	0	0	0	0	0	0	0	0	0
			03:00 ~ 04:00	0	0	0	0	0	0	0	0	0	0	0	0	0	0	0	0	0	0	0
			04:00 ~ 05:00	0	0	0	0	0	0	0	0	0	0	0	0	0	0	0	0	0	0	0
			05:00 ~ 06:00	0	0	0	0	0	0	0	0	0	0	0	0	0	0	0	0	0	0	0
			06:00 ~ 07:00	10	0	0	0	0	0	0	0	0	0	0	0	0	0	0	0	0	0	10
			07:00 ~ 08:00	10	10	0	10	0	0	0	0	0	0	0	0	0	0	0	0	0	0	30
			08:00 ~ 09:00	10	10	0	10	0	0	0	0	0	0	0	0	0	0	0	0	0	0	30
			09:00 ~ 10:00	10	10	0	10	0	0	0	0	0	0	0	0	0	0	0	0	0	0	30
			10:00 ~ 11:00	10	10	0	10	0	0	0	0	0	0	0	0	0	0	0	0	0	0	30
			11:00 ~ 12:00	10	10	0	10	0	0	0	0	0	0	0	0	0	0	0	0	0	0	30
			12:00 ~ 13:00	10	10	0	10	10	0	10	0	0	0	0	0	0	0	0	10	0	0	60
			13:00 ~ 14:00	10	10	0	10	10	0	10	0	0	0	0	0	0	0	0	10	0	0	60
			14:00 ~ 15:00	10	10	0	10	10	0	10	0	0	0	0	0	0	0	0	10	0	0	60
			15:00 ~ 16:00	10	10	0	10	10	0	10	0	0	0	0	0	0	0	0	10	0	0	60
			16:00 ~ 17:00	10	10	0	10	10	0	10	0	0	0	0	0	0	0	0	10	0	0	60
			17:00 ~ 18:00	10	10	0	10	10	0	10	0	0	0	0	0	0	0	0	10	0	0	60
			18:00 ~ 19:00	10	10	0	10	10	0	10	0	0	0	0	0	0	0	0	10	0	0	60
			19:00 ~ 20:00	10	10	0	10	10	0	10	0	0	0	0	0	0	0	0	10	0	0	60
			20:00 ~ 21:00	10	10	0	10	10	0	10	0	0	0	0	0	0	0	0	10	0	0	60
			21:00 ~ 22:00	10	10	0	10	10	0	10	0	0	0	0	0	0	0	0	10	0	0	60
			22:00 ~ 23:00	10	10	0	10	10	0	10	0	0	0	0	0	0	0	0	10	0	0	60
			23:00 ~ 00:00	10	10	0	10	10	0	10	0	0	0	0	0	0	0	0	10	0	0	60
			Whole Day Total (veh)	200	170	0	170	120	0	120	0	0	0	0	0	0	0	0	120	0	0	900

Appendix C4 Traffic Forecast for Year 2048 AQIA

24 Hours Daily Traffic Forecast for Each Road in 2048

Road No.	Road Name	Bound	Hour	PC	TAXI	LGV3	LGV4	LGV6	HGV7	HGV8	PLB	PV4	PV5	NFB6	NFB7	NFB8	FBSD	FBDD	MC	HGV9	NFB9	Total
1	Shun Yung Street	NB	**00:00 ~ 01:00**	130	70	0	30	10	10	10	0	0	10	10	0	10	0	10	20	10	0	330
			01:00 ~ 02:00	90	50	0	20	10	10	10	0	0	10	10	0	10	0	10	10	10	0	250
			02:00 ~ 03:00	60	30	0	20	10	10	10	0	0	10	0	0	10	0	10	10	0	0	180
			03:00 ~ 04:00	50	30	0	10	10	0	10	0	0	10	0	0	0	0	10	10	0	0	140
			04:00 ~ 05:00	50	30	0	10	10	0	10	0	0	10	0	0	0	0	10	10	0	0	140
			05:00 ~ 06:00	70	40	0	20	10	10	10	0	0	10	0	0	10	0	10	10	0	0	200
			06:00 ~ 07:00	130	70	0	30	10	10	10	10	0	10	10	0	10	0	10	20	10	0	340
			07:00 ~ 08:00	260	130	10	60	20	10	10	10	10	10	10	10	10	0	10	30	10	0	610
			08:00 ~ 09:00	330	170	10	70	30	10	10	10	10	10	10	10	10	0	10	40	10	0	750
			09:00 ~ 10:00	290	150	10	60	20	10	10	10	10	10	10	10	10	0	10	40	10	0	670
			10:00 ~ 11:00	280	140	10	60	20	10	10	10	10	10	10	10	10	0	10	30	10	0	640
			11:00 ~ 12:00	290	150	10	60	30	10	10	10	10	10	10	10	10	0	10	40	10	0	680
			12:00 ~ 13:00	170	90	10	60	20	10	10	10	0	10	10	10	10	0	10	20	10	0	460
			13:00 ~ 14:00	180	90	10	60	20	10	10	10	0	10	10	10	10	0	10	20	10	0	470
			14:00 ~ 15:00	180	90	10	60	20	10	10	10	0	10	10	10	10	0	10	20	10	0	470
			15:00 ~ 16:00	180	90	10	60	20	10	10	10	0	10	10	10	10	0	10	20	10	0	470
			16:00 ~ 17:00	190	100	10	60	20	10	10	10	0	10	10	10	10	0	10	20	10	0	490
			17:00 ~ 18:00	190	100	10	60	20	10	10	10	0	10	10	10	10	0	10	20	10	0	490
			18:00 ~ 19:00	200	100	10	60	30	10	10	10	0	10	10	10	10	0	10	30	10	0	520
			19:00 ~ 20:00	180	90	10	60	20	10	10	10	0	10	10	10	10	0	10	20	10	0	470
			20:00 ~ 21:00	150	80	10	50	20	10	10	10	0	10	10	10	10	0	10	20	10	0	420
			21:00 ~ 22:00	160	80	10	50	20	10	10	10	0	10	10	10	10	0	10	20	10	0	430
			22:00 ~ 23:00	140	70	10	50	20	10	10	10	0	10	10	10	10	0	10	20	10	0	400
			23:00 ~ 00:00	120	60	10	40	20	10	10	10	0	10	10	10	10	0	10	20	10	0	360
			Whole Day Total (veh)	4070	2100	170	1120	440	220	240	180	50	240	200	170	220	0	240	520	200	0	10380
2	Shun Yung Street	SB	**00:00 ~ 01:00**	50	30	0	20	10	10	10	0	0	10	0	0	0	0	10	10	0	0	160
			01:00 ~ 02:00	30	20	0	10	10	10	10	0	0	10	0	0	0	0	10	10	0	0	120
			02:00 ~ 03:00	20	10	0	10	10	0	10	0	0	0	0	0	0	0	10	10	0	0	80
			03:00 ~ 04:00	20	10	0	10	10	0	0	0	0	0	0	0	0	0	10	10	0	0	70
			04:00 ~ 05:00	20	10	0	10	10	0	0	0	0	0	0	0	0	0	10	10	0	0	70
			05:00 ~ 06:00	30	20	0	10	10	0	10	0	0	0	0	0	0	0	10	10	0	0	100
			06:00 ~ 07:00	50	30	0	20	10	10	10	10	0	10	0	0	0	0	20	10	0	0	180
			07:00 ~ 08:00	90	50	0	30	10	10	10	10	0	10	10	0	10	0	20	10	10	0	280
			08:00 ~ 09:00	110	60	0	30	10	10	10	10	0	10	10	0	10	0	20	20	10	0	320
			09:00 ~ 10:00	100	50	0	30	10	10	10	10	0	10	10	0	10	0	20	20	10	0	300
			10:00 ~ 11:00	100	50	0	30	10	10	10	10	0	10	10	0	10	0	10	10	10	0	280
			11:00 ~ 12:00	100	50	0	30	10	10	10	10	0	10	10	0	10	0	10	20	10	0	290
			12:00 ~ 13:00	110	60	0	20	10	10	10	10	0	10	10	0	10	0	10	20	10	0	300
			13:00 ~ 14:00	110	60	0	20	10	10	10	10	0	10	10	0	10	0	10	20	10	0	300
			14:00 ~ 15:00	120	60	0	20	10	10	10	10	0	10	10	0	10	0	10	20	10	0	310
			15:00 ~ 16:00	120	60	0	20	10	10	10	10	0	10	10	0	10	0	10	20	10	0	310
			16:00 ~ 17:00	120	60	0	20	10	10	10	10	0	10	10	0	10	0	10	20	10	0	310
			17:00 ~ 18:00	120	60	0	20	10	10	10	10	0	10	10	0	10	0	10	20	10	0	310
			18:00 ~ 19:00	130	70	0	30	10	10	10	10	0	10	10	0	10	0	10	20	10	0	340
			19:00 ~ 20:00	110	60	0	20	10	10	10	10	0	10	10	0	10	0	10	20	10	0	300
			20:00 ~ 21:00	100	50	0	20	10	10	10	10	0	10	10	0	10	0	10	10	10	0	270
			21:00 ~ 22:00	100	50	0	20	10	10	10	10	0	10	10	0	10	0	10	10	10	0	270
			22:00 ~ 23:00	90	50	0	20	10	10	10	10	0	10	10	0	10	0	10	10	10	0	260
			23:00 ~ 00:00	80	40	0	20	10	10	10	10	0	10	10	0	10	0	10	10	10	0	240
			Whole Day Total (veh)	2030	1070	0	490	240	200	220	180	0	200	170	0	170	0	280	350	170	0	5770
3	Pak Kung Street	EB	**00:00 ~ 01:00**	10	10	0	0	0	0	0	0	0	0	0	0	0	0	0	10	0	0	30
			01:00 ~ 02:00	10	10	0	0	0	0	0	0	0	0	0	0	0	0	0	10	0	0	30
			02:00 ~ 03:00	10	10	0	0	0	0	0	0	0	0	0	0	0	0	0	0	0	0	20
			03:00 ~ 04:00	10	10	0	0	0	0	0	0	0	0	0	0	0	0	0	0	0	0	20
			04:00 ~ 05:00	10	10	0	0	0	0	0	0	0	0	0	0	0	0	0	0	0	0	20
			05:00 ~ 06:00	10	10	0	0	0	0	0	0	0	0	0	0	0	0	0	0	0	0	20
			06:00 ~ 07:00	10	10	0	0	0	0	0	0	0	0	0	0	0	0	0	10	0	0	30
			07:00 ~ 08:00	20	10	0	10	0	0	0	0	0	0	0	0	0	0	0	10	0	0	50
			08:00 ~ 09:00	20	10	0	10	0	0	0	0	0	0	0	0	0	0	0	10	0	0	50
			09:00 ~ 10:00	20	10	0	10	0	0	0	0	0	0	0	0	0	0	0	10	0	0	50
			10:00 ~ 11:00	20	10	0	10	0	0	0	0	0	0	0	0	0	0	0	10	0	0	50
			11:00 ~ 12:00	20	10	0	10	0	0	0	0	0	0	0	0	0	0	0	10	0	0	50
			12:00 ~ 13:00	20	10	0	10	10	0	0	0	0	0	0	0	0	0	0	10	0	0	60
			13:00 ~ 14:00	20	10	0	10	10	0	0	0	0	0	0	0	0	0	0	10	0	0	60
			14:00 ~ 15:00	20	10	0	10	10	0	0	0	0	0	0	0	0	0	0	10	0	0	60
			15:00 ~ 16:00	20	10	0	10	10	0	0	0	0	0	0	0	0	0	0	10	0	0	60
			16:00 ~ 17:00	20	10	0	10	10	0	0	0	0	0	0	0	0	0	0	10	0	0	60
			17:00 ~ 18:00	20	10	0	10	10	0	0	0	0	0	0	0	0	0	0	10	0	0	60
			18:00 ~ 19:00	20	10	0	10	10	0	0	0	0	0	0	0	0	0	0	10	0	0	60
			19:00 ~ 20:00	20	10	0	10	10	0	0	0	0	0	0	0	0	0	0	10	0	0	60
			20:00 ~ 21:00	20	10	0	10	10	0	0	0	0	0	0	0	0	0	0	10	0	0	60
			21:00 ~ 22:00	20	10	0	10	10	0	0	0	0	0	0	0	0	0	0	10	0	0	60
			22:00 ~ 23:00	20	10	0	10	10	0	0	0	0	0	0	0	0	0	0	10	0	0	60
			23:00 ~ 00:00	20	10	0	10	10	0	0	0	0	0	0	0	0	0	0	10	0	0	60
			Whole Day Total (veh)	410	240	0	170	120	0	0	0	0	0	0	0	0	0	0	200	0	0	1140
4	Pak Kung Street	WB	**00:00 ~ 01:00**	20	10	0	10	10	0	0	0	0	0	0	0	0	0	0	10	0	0	70
			01:00 ~ 02:00	10	10	0	10	10	0	0	0	0	0	0	0	0	0	0	10	0	0	60
			02:00 ~ 03:00	10	10	0	10	10	0	0	0	0	0	0	0	0	0	0	10	0	0	60
			03:00 ~ 04:00	10	10	0	10	10	0	0	0	0	0	0	0	0	0	0	10	0	0	50
			04:00 ~ 05:00	10	10	0	10	10	0	0	0	0	0	0	0	0	0	0	10	0	0	50
			05:00 ~ 06:00	10	10	0	10	10	0	0	0	0	0	0	0	0	0	0	10	0	0	60
			06:00 ~ 07:00	20	10	0	10	10	0	0	10	0	0	0	0	0	0	0	10	0	0	80
			07:00 ~ 08:00	30	20	0	10	10	10	10	10	0	0	0	0	0	0	0	10	0	0	120
			08:00 ~ 09:00	30	20	0	20	10	10	10	10	0	0	0	0	0	0	0	10	0	0	130
			09:00 ~ 10:00	30	20	0	10	10	10	10	10	0	0	0	0	0	0	0	10	0	0	120
			10:00 ~ 11:00	30	20	0	10	10	10	10	10	0	0	0	0	0	0	0	10	0	0	120
			11:00 ~ 12:00	30	20	0	10	10	10	10	10	0	0	0	0	0	0	0	10	0	0	120
			12:00 ~ 13:00	90	50	0	20	10	10	10	10	0	10	10	0	10	0	10	10	10	0	260
			13:00 ~ 14:00	90	50	0	20	10	10	10	10	0	10	10	0	10	0	10	10	10	0	260
			14:00 ~ 15:00	90	50	0	20	10	10	10	10	0	10	10	0	10	0	10	10	10	0	260
			15:00 ~ 16:00	90	50	0	20	10	10	10	10	0	10	10	0	10	0	10	10	10	0	260
			16:00 ~ 17:00	90	50	0	20	10	10	10	10	0	10	10	0	10	0	10	10	10	0	260
			17:00 ~ 18:00	90	50	0	20	10	10	10	10	0	10	10	0	10	0	10	10	10	0	260
			18:00 ~ 19:00	100	50	0	20	10	10	10	10	0	10	10	0	10	0	10	10	10	0	270
			19:00 ~ 20:00	90	50	0	20	10	10	10	10	0	10	10	0	10	0	10	10	10	0	260
			20:00 ~ 21:00	70	40	0	20	10	10	10	10	0	10	10	0	10	0	10	10	10	0	230
			21:00 ~ 22:00	80	40	0	20	10	10	10	10	0	10	10	0	10	0	10	10	10	0	240
			22:00 ~ 23:00	70	40	0	20	10	10	10	10	0	10	10	0	10	0	10	10	10	0	230
			23:00 ~ 00:00	60	30	0	20	10	10	10	10	0	10	10	0	10	0	10	10	10	0	210
			Whole Day Total (veh)	1250	720	0	370	240	170	170	180	0	120	120	0	120	0	240	220	120	0	4040

Road No.	Road Name	Bound	Hour	PC	TAXI	LGV3	LGV4	LGV6	HGV7	HGV8	PLB	PV4	PV5	NFB6	NFB7	NFB8	FBSD	FBDD	MC	HGV9	NFB9	Total
5	Ko Shan Road	NB	**00:00 ~ 01:00**	130	70	0	30	10	10	10	0	0	10	10	0	10	0	10	20	10	0	330
			01:00 ~ 02:00	90	50	0	20	10	10	10	0	0	10	10	0	10	0	10	10	10	0	250
			02:00 ~ 03:00	70	40	0	20	10	10	10	0	0	10	0	0	10	0	10	10	0	0	200
			03:00 ~ 04:00	50	30	0	10	10	0	10	0	0	10	0	0	0	0	10	10	0	0	140
			04:00 ~ 05:00	50	30	0	10	10	0	10	0	0	10	0	0	0	0	10	10	0	0	140
			05:00 ~ 06:00	70	40	0	20	10	10	10	0	0	10	0	0	10	0	10	10	0	0	200
			06:00 ~ 07:00	130	70	0	30	10	10	10	10	0	10	10	0	10	0	10	20	10	0	340
			07:00 ~ 08:00	260	140	10	60	20	10	10	10	10	10	10	10	10	0	10	30	10	0	620
			08:00 ~ 09:00	330	170	10	70	30	10	10	10	10	10	10	10	10	0	10	40	10	0	750
			09:00 ~ 10:00	290	150	10	60	30	10	10	10	10	10	10	10	10	0	10	40	10	0	680
			10:00 ~ 11:00	280	140	10	60	20	10	10	10	10	10	10	10	10	0	10	30	10	0	640
			11:00 ~ 12:00	300	150	10	60	30	10	10	10	10	10	10	10	10	0	10	40	10	0	690
			12:00 ~ 13:00	190	100	10	70	30	10	10	10	0	10	10	10	10	0	10	20	10	0	510
			13:00 ~ 14:00	190	100	10	70	30	10	10	10	0	10	10	10	10	0	10	30	10	0	520
			14:00 ~ 15:00	190	100	10	70	30	10	10	10	0	10	10	10	10	0	10	30	10	0	520
			15:00 ~ 16:00	200	100	10	70	30	10	10	10	0	10	10	10	10	0	10	30	10	0	530
			16:00 ~ 17:00	200	100	10	70	30	10	10	10	0	10	10	10	10	0	10	30	10	0	530
			17:00 ~ 18:00	200	100	10	70	30	10	10	10	0	10	10	10	10	0	10	30	10	0	530
			18:00 ~ 19:00	210	110	10	80	30	10	10	10	0	10	10	10	10	0	10	30	10	0	560
			19:00 ~ 20:00	190	100	10	70	30	10	10	10	0	10	10	10	10	0	10	30	10	0	520
			20:00 ~ 21:00	160	80	10	60	20	10	10	10	0	10	10	10	10	0	10	20	10	0	440
			21:00 ~ 22:00	170	90	10	60	20	10	10	10	0	10	10	10	10	0	10	20	10	0	460
			22:00 ~ 23:00	150	80	10	60	20	10	10	10	0	10	10	10	10	0	10	20	10	0	430
			23:00 ~ 00:00	130	70	10	50	20	10	10	10	0	10	10	10	10	0	10	20	10	0	390
			Whole Day Total (veh)	4230	2210	170	1250	520	220	240	180	50	240	200	170	220	0	240	580	200	0	10920
6	Ko Shan Road	SB	**00:00 ~ 01:00**	50	30	0	10	10	0	10	0	0	10	0	0	0	0	10	10	0	0	140
			01:00 ~ 02:00	30	20	0	10	10	0	10	0	0	10	0	0	0	0	10	10	0	0	110
			02:00 ~ 03:00	20	10	0	10	10	0	0	0	0	0	0	0	0	0	10	10	0	0	70
			03:00 ~ 04:00	20	10	0	10	10	0	0	0	0	0	0	0	0	0	10	10	0	0	70
			04:00 ~ 05:00	20	10	0	10	10	0	0	0	0	0	0	0	0	0	10	10	0	0	70
			05:00 ~ 06:00	30	20	0	10	10	0	0	0	0	0	0	0	0	0	10	10	0	0	90
			06:00 ~ 07:00	50	30	0	10	10	0	10	10	0	10	0	0	0	0	10	10	0	0	150
			07:00 ~ 08:00	90	50	0	20	10	10	10	10	0	10	10	0	10	0	10	10	10	0	260
			08:00 ~ 09:00	110	60	0	30	10	10	10	10	0	10	10	0	10	0	10	20	10	0	310
			09:00 ~ 10:00	100	50	0	30	10	10	10	10	0	10	10	0	10	0	10	20	10	0	290
			10:00 ~ 11:00	100	50	0	20	10	10	10	10	0	10	10	0	10	0	10	10	10	0	270
			11:00 ~ 12:00	100	50	0	30	10	10	10	10	0	10	10	0	10	0	10	20	10	0	290
			12:00 ~ 13:00	70	40	0	20	10	10	10	10	0	10	0	0	10	0	10	10	0	0	210
			13:00 ~ 14:00	70	40	0	20	10	10	10	10	0	10	0	0	10	0	10	10	0	0	210
			14:00 ~ 15:00	70	40	0	20	10	10	10	10	0	10	0	0	10	0	10	10	0	0	210
			15:00 ~ 16:00	70	40	0	20	10	10	10	10	0	10	0	0	10	0	10	10	0	0	210
			16:00 ~ 17:00	80	40	0	20	10	10	10	10	0	10	0	0	10	0	10	10	0	0	220
			17:00 ~ 18:00	80	40	0	20	10	10	10	10	0	10	0	0	10	0	10	10	0	0	220
			18:00 ~ 19:00	80	40	0	20	10	10	10	10	0	10	0	0	10	0	10	10	0	0	220
			19:00 ~ 20:00	70	40	0	20	10	10	10	10	0	10	0	0	10	0	10	10	0	0	210
			20:00 ~ 21:00	60	30	0	20	10	10	10	10	0	10	0	0	10	0	10	10	0	0	190
			21:00 ~ 22:00	60	30	0	20	10	10	10	10	0	10	0	0	10	0	10	10	0	0	190
			22:00 ~ 23:00	60	30	0	20	10	10	10	10	0	10	0	0	10	0	10	10	0	0	190
			23:00 ~ 00:00	50	30	0	10	10	10	10	10	0	10	0	0	10	0	10	10	0	0	170
			Whole Day Total (veh)	1540	830	0	430	240	170	200	180	0	200	50	0	170	0	240	270	50	0	4570
7	Wai Yin Path	WB	**00:00 ~ 01:00**	10	10	0	0	0	0	0	0	0	0	0	0	0	0	0	0	0	0	20
			01:00 ~ 02:00	10	10	0	0	0	0	0	0	0	0	0	0	0	0	0	0	0	0	20
			02:00 ~ 03:00	10	10	0	0	0	0	0	0	0	0	0	0	0	0	0	0	0	0	20
			03:00 ~ 04:00	10	10	0	0	0	0	0	0	0	0	0	0	0	0	0	0	0	0	20
			04:00 ~ 05:00	10	10	0	0	0	0	0	0	0	0	0	0	0	0	0	0	0	0	20
			05:00 ~ 06:00	10	10	0	0	0	0	0	0	0	0	0	0	0	0	0	0	0	0	20
			06:00 ~ 07:00	10	10	0	0	0	0	0	0	0	0	0	0	0	0	0	0	0	0	20
			07:00 ~ 08:00	10	10	0	10	0	0	0	0	0	0	0	0	0	0	0	10	0	0	40
			08:00 ~ 09:00	20	10	0	10	0	0	0	0	0	0	0	0	0	0	0	10	0	0	50
			09:00 ~ 10:00	10	10	0	10	0	0	0	0	0	0	0	0	0	0	0	10	0	0	40
			10:00 ~ 11:00	10	10	0	10	0	0	0	0	0	0	0	0	0	0	0	10	0	0	40
			11:00 ~ 12:00	10	10	0	10	0	0	0	0	0	0	0	0	0	0	0	10	0	0	40
			12:00 ~ 13:00	10	10	0	10	0	0	0	0	0	0	0	0	0	0	0	10	0	0	40
			13:00 ~ 14:00	20	10	0	10	0	0	0	0	0	0	0	0	0	0	0	10	0	0	50
			14:00 ~ 15:00	20	10	0	10	0	0	0	0	0	0	0	0	0	0	0	10	0	0	50
			15:00 ~ 16:00	20	10	0	10	0	0	0	0	0	0	0	0	0	0	0	10	0	0	50
			16:00 ~ 17:00	20	10	0	10	0	0	0	0	0	0	0	0	0	0	0	10	0	0	50
			17:00 ~ 18:00	20	10	0	10	0	0	0	0	0	0	0	0	0	0	0	10	0	0	50
			18:00 ~ 19:00	20	10	0	10	0	0	0	0	0	0	0	0	0	0	0	10	0	0	50
			19:00 ~ 20:00	20	10	0	10	0	0	0	0	0	0	0	0	0	0	0	10	0	0	50
			20:00 ~ 21:00	10	10	0	10	0	0	0	0	0	0	0	0	0	0	0	10	0	0	40
			21:00 ~ 22:00	10	10	0	10	0	0	0	0	0	0	0	0	0	0	0	10	0	0	40
			22:00 ~ 23:00	10	10	0	10	0	0	0	0	0	0	0	0	0	0	0	10	0	0	40
			23:00 ~ 00:00	10	10	0	10	0	0	0	0	0	0	0	0	0	0	0	10	0	0	40
			Whole Day Total (veh)	320	240	0	170	0	0	0	0	0	0	0	0	0	0	0	170	0	0	900
8	Wai Yin Path	EB	**00:00 ~ 01:00**	10	10	0	0	0	0	0	0	0	0	0	0	0	0	0	0	0	0	20
			01:00 ~ 02:00	10	10	0	0	0	0	0	0	0	0	0	0	0	0	0	0	0	0	20
			02:00 ~ 03:00	10	10	0	0	0	0	0	0	0	0	0	0	0	0	0	0	0	0	20
			03:00 ~ 04:00	10	10	0	0	0	0	0	0	0	0	0	0	0	0	0	0	0	0	20
			04:00 ~ 05:00	10	10	0	0	0	0	0	0	0	0	0	0	0	0	0	0	0	0	20
			05:00 ~ 06:00	10	10	0	0	0	0	0	0	0	0	0	0	0	0	0	0	0	0	20
			06:00 ~ 07:00	10	10	0	0	0	0	0	0	0	0	0	0	0	0	0	0	0	0	20
			07:00 ~ 08:00	10	10	0	10	0	0	0	0	0	0	0	0	0	0	0	10	0	0	40
			08:00 ~ 09:00	20	10	0	10	0	0	0	0	0	0	0	0	0	0	0	10	0	0	50
			09:00 ~ 10:00	10	10	0	10	0	0	0	0	0	0	0	0	0	0	0	10	0	0	40
			10:00 ~ 11:00	10	10	0	10	0	0	0	0	0	0	0	0	0	0	0	10	0	0	40
			11:00 ~ 12:00	10	10	0	10	0	0	0	0	0	0	0	0	0	0	0	10	0	0	40
			12:00 ~ 13:00	10	10	0	10	0	0	0	0	0	0	0	0	0	0	0	10	0	0	40
			13:00 ~ 14:00	20	10	0	10	0	0	0	0	0	0	0	0	0	0	0	10	0	0	50
			14:00 ~ 15:00	20	10	0	10	0	0	0	0	0	0	0	0	0	0	0	10	0	0	50
			15:00 ~ 16:00	20	10	0	10	0	0	0	0	0	0	0	0	0	0	0	10	0	0	50
			16:00 ~ 17:00	20	10	0	10	0	0	0	0	0	0	0	0	0	0	0	10	0	0	50
			17:00 ~ 18:00	20	10	0	10	0	0	0	0	0	0	0	0	0	0	0	10	0	0	50
			18:00 ~ 19:00	20	10	0	10	0	0	0	0	0	0	0	0	0	0	0	10	0	0	50
			19:00 ~ 20:00	20	10	0	10	0	0	0	0	0	0	0	0	0	0	0	10	0	0	50
			20:00 ~ 21:00	10	10	0	10	0	0	0	0	0	0	0	0	0	0	0	10	0	0	40
			21:00 ~ 22:00	10	10	0	10	0	0	0	0	0	0	0	0	0	0	0	10	0	0	40
			22:00 ~ 23:00	10	10	0	10	0	0	0	0	0	0	0	0	0	0	0	10	0	0	40
			23:00 ~ 00:00	10	10	0	10	0	0	0	0	0	0	0	0	0	0	0	10	0	0	40
			Whole Day Total (veh)	320	240	0	170	0	0	0	0	0	0	0	0	0	0	0	170	0	0	900

Road No.	Road Name	Bound	Hour	PC	TAXI	LGV3	LGV4	LGV6	HGV7	HGV8	PLB	PV4	PV5	NFB6	NFB7	NFB8	FBSD	FBDD	MC	HGV9	NFB9	Total
9	Ko Shan Road	NB	**00:00 ~ 01:00**	130	70	0	30	10	10	10	0	0	10	10	0	10	0	10	20	10	0	330
			01:00 ~ 02:00	90	50	0	20	10	10	10	0	0	10	10	0	10	0	10	10	10	0	250
			02:00 ~ 03:00	70	40	0	20	10	10	10	0	0	10	0	0	10	0	10	10	0	0	200
			03:00 ~ 04:00	50	30	0	10	10	0	10	0	0	10	0	0	0	0	10	10	0	0	140
			04:00 ~ 05:00	50	30	0	10	10	0	10	0	0	10	0	0	0	0	10	10	0	0	140
			05:00 ~ 06:00	70	40	0	20	10	10	10	0	0	10	0	0	10	0	10	10	0	0	200
			06:00 ~ 07:00	130	70	0	30	10	10	10	10	0	10	10	0	10	0	10	20	10	0	340
			07:00 ~ 08:00	260	140	10	60	20	10	10	10	10	10	10	10	10	0	10	30	10	0	620
			08:00 ~ 09:00	330	170	10	70	30	10	10	10	10	10	10	10	10	0	10	40	10	0	750
			09:00 ~ 10:00	290	150	10	60	30	10	10	10	10	10	10	10	10	0	10	40	10	0	680
			10:00 ~ 11:00	280	140	10	60	20	10	10	10	10	10	10	10	10	0	10	30	10	0	640
			11:00 ~ 12:00	300	150	10	60	30	10	10	10	10	10	10	10	10	0	10	40	10	0	690
			12:00 ~ 13:00	190	100	10	70	30	10	10	10	0	10	10	10	10	0	10	20	10	0	510
			13:00 ~ 14:00	190	100	10	70	30	10	10	10	0	10	10	10	10	0	10	30	10	0	520
			14:00 ~ 15:00	190	100	10	70	30	10	10	10	0	10	10	10	10	0	10	30	10	0	520
			15:00 ~ 16:00	200	100	10	70	30	10	10	10	0	10	10	10	10	0	10	30	10	0	530
			16:00 ~ 17:00	200	100	10	70	30	10	10	10	0	10	10	10	10	0	10	30	10	0	530
			17:00 ~ 18:00	200	100	10	70	30	10	10	10	0	10	10	10	10	0	10	30	10	0	530
			18:00 ~ 19:00	210	110	10	80	30	10	10	10	0	10	10	10	10	0	10	30	10	0	560
			19:00 ~ 20:00	190	100	10	70	30	10	10	10	0	10	10	10	10	0	10	30	10	0	520
			20:00 ~ 21:00	160	80	10	60	20	10	10	10	0	10	10	10	10	0	10	20	10	0	440
			21:00 ~ 22:00	170	90	10	60	20	10	10	10	0	10	10	10	10	0	10	20	10	0	460
			22:00 ~ 23:00	150	80	10	60	20	10	10	10	0	10	10	10	10	0	10	20	10	0	430
			23:00 ~ 00:00	130	70	10	50	20	10	10	10	0	10	10	10	10	0	10	20	10	0	390
			Whole Day Total (veh)	4230	2210	170	1250	520	220	240	180	50	240	200	170	220	0	240	580	200	0	10920
10	Ko Shan Road	SB	**00:00 ~ 01:00**	50	30	0	10	10	0	10	0	0	10	0	0	0	0	10	10	0	0	140
			01:00 ~ 02:00	30	20	0	10	10	0	10	0	0	10	0	0	0	0	10	10	0	0	110
			02:00 ~ 03:00	20	10	0	10	10	0	0	0	0	0	0	0	0	0	10	10	0	0	70
			03:00 ~ 04:00	20	10	0	10	10	0	0	0	0	0	0	0	0	0	10	10	0	0	70
			04:00 ~ 05:00	20	10	0	10	10	0	0	0	0	0	0	0	0	0	10	10	0	0	70
			05:00 ~ 06:00	30	20	0	10	10	0	0	0	0	0	0	0	0	0	10	10	0	0	90
			06:00 ~ 07:00	50	30	0	10	10	0	10	10	0	10	0	0	0	0	10	10	0	0	150
			07:00 ~ 08:00	90	50	0	20	10	10	10	10	0	10	10	0	10	0	10	10	10	0	260
			08:00 ~ 09:00	110	60	0	30	10	10	10	10	0	10	10	0	10	0	10	20	10	0	310
			09:00 ~ 10:00	100	50	0	30	10	10	10	10	0	10	10	0	10	0	10	20	10	0	290
			10:00 ~ 11:00	100	50	0	20	10	10	10	10	0	10	10	0	10	0	10	10	10	0	270
			11:00 ~ 12:00	100	50	0	30	10	10	10	10	0	10	10	0	10	0	10	20	10	0	290
			12:00 ~ 13:00	70	40	0	20	10	10	10	10	0	10	0	0	10	0	10	10	0	0	210
			13:00 ~ 14:00	70	40	0	20	10	10	10	10	0	10	0	0	10	0	10	10	0	0	210
			14:00 ~ 15:00	70	40	0	20	10	10	10	10	0	10	0	0	10	0	10	10	0	0	210
			15:00 ~ 16:00	70	40	0	20	10	10	10	10	0	10	0	0	10	0	10	10	0	0	210
			16:00 ~ 17:00	80	40	0	20	10	10	10	10	0	10	0	0	10	0	10	10	0	0	220
			17:00 ~ 18:00	80	40	0	20	10	10	10	10	0	10	0	0	10	0	10	10	0	0	220
			18:00 ~ 19:00	80	40	0	20	10	10	10	10	0	10	0	0	10	0	10	10	0	0	220
			19:00 ~ 20:00	70	40	0	20	10	10	10	10	0	10	0	0	10	0	10	10	0	0	210
			20:00 ~ 21:00	60	30	0	20	10	10	10	10	0	10	0	0	10	0	10	10	0	0	190
			21:00 ~ 22:00	60	30	0	20	10	10	10	10	0	10	0	0	10	0	10	10	0	0	190
			22:00 ~ 23:00	60	30	0	20	10	10	10	10	0	10	0	0	10	0	10	10	0	0	190
			23:00 ~ 00:00	50	30	0	10	10	10	10	10	0	10	0	0	10	0	10	10	0	0	170
			Whole Day Total (veh)	1540	830	0	430	240	170	200	180	0	200	50	0	170	0	240	270	50	0	4570
11	San Lau Street	WB	**00:00 ~ 01:00**	30	20	0	10	10	0	0	0	0	0	0	0	0	0	10	10	0	0	90
			01:00 ~ 02:00	20	10	0	10	10	0	0	0	0	0	0	0	0	0	10	10	0	0	70
			02:00 ~ 03:00	20	10	0	10	10	0	0	0	0	0	0	0	0	0	10	10	0	0	70
			03:00 ~ 04:00	10	10	0	10	10	0	0	0	0	0	0	0	0	0	10	10	0	0	60
			04:00 ~ 05:00	10	10	0	10	10	0	0	0	0	0	0	0	0	0	10	10	0	0	60
			05:00 ~ 06:00	20	10	0	10	10	0	0	0	0	0	0	0	0	0	10	10	0	0	70
			06:00 ~ 07:00	30	20	0	10	10	0	0	10	0	0	0	0	0	0	10	10	0	0	100
			07:00 ~ 08:00	50	30	0	10	10	10	10	10	0	10	0	0	10	0	10	10	0	0	170
			08:00 ~ 09:00	70	40	0	10	10	10	10	10	0	10	0	0	10	0	10	10	0	0	200
			09:00 ~ 10:00	60	30	0	10	10	10	10	10	0	10	0	0	10	0	10	10	0	0	180
			10:00 ~ 11:00	60	30	0	10	10	10	10	10	0	10	0	0	10	0	10	10	0	0	180
			11:00 ~ 12:00	60	30	0	10	10	10	10	10	0	10	0	0	10	0	10	10	0	0	180
			12:00 ~ 13:00	10	10	0	10	10	0	0	10	0	0	0	0	0	0	10	10	0	0	70
			13:00 ~ 14:00	20	10	0	10	10	0	0	10	0	0	0	0	0	0	10	10	0	0	80
			14:00 ~ 15:00	20	10	0	10	10	0	0	10	0	0	0	0	0	0	10	10	0	0	80
			15:00 ~ 16:00	20	10	0	10	10	0	0	10	0	0	0	0	0	0	10	10	0	0	80
			16:00 ~ 17:00	20	10	0	10	10	0	0	10	0	0	0	0	0	0	10	10	0	0	80
			17:00 ~ 18:00	20	10	0	10	10	0	0	10	0	0	0	0	0	0	10	10	0	0	80
			18:00 ~ 19:00	20	10	0	10	10	0	0	10	0	0	0	0	0	0	10	10	0	0	80
			19:00 ~ 20:00	20	10	0	10	10	0	0	10	0	0	0	0	0	0	10	10	0	0	80
			20:00 ~ 21:00	10	10	0	10	10	0	0	10	0	0	0	0	0	0	10	10	0	0	70
			21:00 ~ 22:00	10	10	0	10	10	0	0	10	0	0	0	0	0	0	10	10	0	0	70
			22:00 ~ 23:00	10	10	0	10	10	0	0	10	0	0	0	0	0	0	10	10	0	0	70
			23:00 ~ 00:00	10	10	0	10	10	0	0	10	0	0	0	0	0	0	10	10	0	0	70
			Whole Day Total (veh)	630	370	0	240	240	50	50	180	0	50	0	0	50	0	240	240	0	0	2340
12	Ko Shan Road	NB	**00:00 ~ 01:00**	140	70	0	30	10	10	10	0	0	10	10	0	10	0	10	20	10	0	340
			01:00 ~ 02:00	90	50	0	20	10	10	10	0	0	10	10	0	10	0	10	10	10	0	250
			02:00 ~ 03:00	70	40	0	20	10	10	10	0	0	10	0	0	10	0	10	10	0	0	200
			03:00 ~ 04:00	50	30	0	10	10	10	10	0	0	10	0	0	0	0	10	10	0	0	150
			04:00 ~ 05:00	50	30	0	10	10	10	10	0	0	10	0	0	0	0	10	10	0	0	150
			05:00 ~ 06:00	70	40	0	20	10	10	10	0	0	10	0	0	10	0	10	10	0	0	200
			06:00 ~ 07:00	140	70	0	30	10	10	10	10	0	10	10	0	10	0	20	20	10	0	360
			07:00 ~ 08:00	270	140	10	60	20	10	10	10	10	10	10	10	10	0	20	30	10	0	640
			08:00 ~ 09:00	340	170	10	70	30	10	10	10	10	10	10	10	10	0	20	40	10	0	770
			09:00 ~ 10:00	300	150	10	70	30	10	10	10	10	10	10	10	10	0	20	40	10	0	710
			10:00 ~ 11:00	290	150	10	60	30	10	10	10	10	10	10	10	10	0	20	40	10	0	690
			11:00 ~ 12:00	310	160	10	70	30	10	10	10	10	10	10	10	10	0	20	40	10	0	730
			12:00 ~ 13:00	190	100	10	70	30	10	10	10	0	10	10	10	10	0	20	20	10	0	520
			13:00 ~ 14:00	190	100	10	70	30	10	10	10	0	10	10	10	10	0	20	30	10	0	530
			14:00 ~ 15:00	200	100	10	70	30	10	10	10	0	10	10	10	10	0	20	30	10	0	540
			15:00 ~ 16:00	200	100	10	70	30	10	10	10	0	10	10	10	10	0	20	30	10	0	540
			16:00 ~ 17:00	210	110	10	70	30	10	10	10	0	10	10	10	10	0	20	30	10	0	560
			17:00 ~ 18:00	200	110	10	70	30	10	10	10	0	10	10	10	10	0	20	30	10	0	550
			18:00 ~ 19:00	220	110	10	80	30	10	10	10	0	10	10	10	10	0	20	30	10	0	580
			19:00 ~ 20:00	190	100	10	70	30	10	10	10	0	10	10	10	10	0	10	30	10	0	520
			20:00 ~ 21:00	160	90	10	60	20	10	10	10	0	10	10	10	10	0	10	20	10	0	450
			21:00 ~ 22:00	170	90	10	60	20	10	10	10	0	10	10	10	10	0	10	20	10	0	460
			22:00 ~ 23:00	160	80	10	60	20	10	10	10	0	10	10	10	10	0	10	20	10	0	440
			23:00 ~ 00:00	130	70	10	50	20	10	10	10	0	10	10	10	10	0	10	20	10	0	390
			Whole Day Total (veh)	4340	2260	170	1270	530	240	240	180	50	240	200	170	220	0	370	590	200	0	11270

Road No.	Road Name	Bound	Hour	PC	TAXI	LGV3	LGV4	LGV6	HGV7	HGV8	PLB	PV4	PV5	NFB6	NFB7	NFB8	FBSD	FBDD	MC	HGV9	NFB9	Total
13	Ko Shan Road	SB	**00:00 ~ 01:00**	20	10	0	10	10	0	0	0	0	0	0	0	0	0	10	10	0	0	70
			01:00 ~ 02:00	10	10	0	10	10	0	0	0	0	0	0	0	0	0	10	10	0	0	60
			02:00 ~ 03:00	10	10	0	10	10	0	0	0	0	0	0	0	0	0	10	10	0	0	60
			03:00 ~ 04:00	10	10	0	10	10	0	0	0	0	0	0	0	0	0	10	10	0	0	60
			04:00 ~ 05:00	10	10	0	10	10	0	0	0	0	0	0	0	0	0	10	10	0	0	60
			05:00 ~ 06:00	10	10	0	10	10	0	0	0	0	0	0	0	0	0	10	10	0	0	60
			06:00 ~ 07:00	20	10	0	10	10	0	0	10	0	0	0	0	0	0	10	10	0	0	80
			07:00 ~ 08:00	30	20	0	10	10	10	10	10	0	10	0	0	0	0	10	10	0	0	130
			08:00 ~ 09:00	40	20	0	20	10	10	10	10	0	10	0	0	0	0	10	10	0	0	150
			09:00 ~ 10:00	30	20	0	20	10	10	10	10	0	10	0	0	0	0	10	10	0	0	140
			10:00 ~ 11:00	30	20	0	10	10	10	10	10	0	10	0	0	0	0	10	10	0	0	130
			11:00 ~ 12:00	30	20	0	20	10	10	10	10	0	10	0	0	0	0	10	10	0	0	140
			12:00 ~ 13:00	40	20	0	10	10	10	10	10	0	10	0	0	0	0	10	10	0	0	140
			13:00 ~ 14:00	40	20	0	20	10	10	10	10	0	10	0	0	0	0	10	10	0	0	150
			14:00 ~ 15:00	40	20	0	20	10	10	10	10	0	10	0	0	0	0	10	10	0	0	150
			15:00 ~ 16:00	40	20	0	20	10	10	10	10	0	10	0	0	0	0	10	10	0	0	150
			16:00 ~ 17:00	40	20	0	20	10	10	10	10	0	10	0	0	0	0	10	10	0	0	150
			17:00 ~ 18:00	40	20	0	20	10	10	10	10	0	10	0	0	0	0	10	10	0	0	150
			18:00 ~ 19:00	40	20	0	20	10	10	10	10	0	10	0	0	0	0	10	10	0	0	150
			19:00 ~ 20:00	40	20	0	20	10	10	10	10	0	10	0	0	0	0	10	10	0	0	150
			20:00 ~ 21:00	30	20	0	10	10	10	10	10	0	10	0	0	0	0	10	10	0	0	130
			21:00 ~ 22:00	30	20	0	10	10	10	10	10	0	10	0	0	0	0	10	10	0	0	130
			22:00 ~ 23:00	30	20	0	10	10	10	10	10	0	10	0	0	0	0	10	10	0	0	130
			23:00 ~ 00:00	30	20	0	10	10	10	10	10	0	10	0	0	0	0	10	10	0	0	130
			Whole Day Total (veh)	690	410	0	340	240	170	170	180	0	170	0	0	0	0	240	240	0	0	2850
14	Shansi Street	EB	**00:00 ~ 01:00**	90	50	0	20	10	10	10	0	0	10	0	0	10	0	10	10	0	0	230
			01:00 ~ 02:00	60	30	0	20	10	10	10	0	0	10	0	0	10	0	10	10	0	0	180
			02:00 ~ 03:00	40	20	0	10	10	0	10	0	0	10	0	0	0	0	10	10	0	0	120
			03:00 ~ 04:00	30	20	0	10	10	0	10	0	0	0	0	0	0	0	10	10	0	0	100
			04:00 ~ 05:00	30	20	0	10	10	0	10	0	0	0	0	0	0	0	10	10	0	0	100
			05:00 ~ 06:00	50	30	0	10	10	0	10	0	0	10	0	0	0	0	10	10	0	0	140
			06:00 ~ 07:00	90	50	0	20	10	10	10	10	0	10	0	0	10	0	10	10	0	0	240
			07:00 ~ 08:00	170	90	0	40	20	10	10	10	0	10	10	10	10	0	10	20	10	0	430
			08:00 ~ 09:00	210	110	0	50	20	10	10	10	0	10	10	10	10	0	10	30	10	0	510
			09:00 ~ 10:00	190	100	0	40	20	10	10	10	0	10	10	10	10	0	10	20	10	0	460
			10:00 ~ 11:00	180	90	0	40	20	10	10	10	0	10	10	10	10	0	10	20	10	0	440
			11:00 ~ 12:00	190	100	0	40	20	10	10	10	0	10	10	10	10	0	10	30	10	0	470
			12:00 ~ 13:00	60	30	0	30	10	10	10	10	0	10	0	0	10	0	10	10	10	0	210
			13:00 ~ 14:00	70	30	0	30	10	10	10	10	0	10	0	0	10	0	10	10	10	0	220
			14:00 ~ 15:00	70	40	0	30	10	10	10	10	0	10	0	0	10	0	10	10	10	0	230
			15:00 ~ 16:00	70	40	0	30	10	10	10	10	0	10	0	0	10	0	10	10	10	0	230
			16:00 ~ 17:00	70	40	0	30	10	10	10	10	0	10	0	0	10	0	10	10	10	0	230
			17:00 ~ 18:00	70	40	0	30	10	10	10	10	0	10	0	0	10	0	10	10	10	0	230
			18:00 ~ 19:00	70	40	0	30	20	10	10	10	0	10	0	0	10	0	10	10	10	0	240
			19:00 ~ 20:00	70	30	0	30	10	10	10	10	0	10	0	0	10	0	10	10	10	0	220
			20:00 ~ 21:00	60	30	0	30	10	10	10	10	0	10	0	0	10	0	10	10	10	0	210
			21:00 ~ 22:00	60	30	0	30	10	10	10	10	0	10	0	0	10	0	10	10	10	0	210
			22:00 ~ 23:00	50	30	0	30	10	10	10	10	0	10	0	0	10	0	10	10	10	0	200
			23:00 ~ 00:00	40	20	0	20	10	10	10	10	0	10	0	0	10	0	10	10	10	0	170
			Whole Day Total (veh)	2090	1110	0	660	300	200	240	180	0	220	50	50	200	0	240	310	170	0	6020
15	Ko Shan Road	NB	**00:00 ~ 01:00**	50	30	0	20	10	0	10	0	0	10	0	0	0	0	10	10	0	0	150
			01:00 ~ 02:00	40	20	0	10	10	0	10	0	0	10	0	0	0	0	10	10	0	0	120
			02:00 ~ 03:00	30	20	0	10	10	0	10	0	0	0	0	0	0	0	10	10	0	0	100
			03:00 ~ 04:00	20	10	0	10	10	0	0	0	0	0	0	0	0	0	10	10	0	0	70
			04:00 ~ 05:00	20	10	0	10	10	0	0	0	0	0	0	0	0	0	10	10	0	0	70
			05:00 ~ 06:00	30	20	0	10	10	0	10	0	0	0	0	0	0	0	10	10	0	0	100
			06:00 ~ 07:00	60	30	0	20	10	0	10	10	0	10	0	0	0	0	10	10	0	0	170
			07:00 ~ 08:00	110	60	0	30	10	10	10	10	0	10	10	0	10	0	10	20	10	0	310
			08:00 ~ 09:00	130	70	0	30	10	10	10	10	0	10	10	0	10	0	10	20	10	0	340
			09:00 ~ 10:00	120	60	0	30	10	10	10	10	0	10	10	0	10	0	10	20	10	0	320
			10:00 ~ 11:00	110	60	0	30	10	10	10	10	0	10	10	0	10	0	10	20	10	0	310
			11:00 ~ 12:00	120	60	0	30	10	10	10	10	0	10	10	0	10	0	10	20	10	0	320
			12:00 ~ 13:00	130	70	0	40	20	10	10	10	0	10	10	10	10	0	10	20	10	0	370
			13:00 ~ 14:00	130	70	0	40	20	10	10	10	0	10	10	10	10	0	10	20	10	0	370
			14:00 ~ 15:00	140	70	0	40	20	10	10	10	0	10	10	10	10	0	10	20	10	0	380
			15:00 ~ 16:00	140	70	0	40	20	10	10	10	0	10	10	10	10	0	10	20	10	0	380
			16:00 ~ 17:00	140	70	0	50	20	10	10	10	0	10	10	10	10	0	10	20	10	0	390
			17:00 ~ 18:00	140	70	0	50	20	10	10	10	0	10	10	10	10	0	10	20	10	0	390
			18:00 ~ 19:00	150	80	0	50	20	10	10	10	0	10	10	10	10	0	10	20	10	0	410
			19:00 ~ 20:00	130	70	0	40	20	10	10	10	0	10	10	10	10	0	10	20	10	0	370
			20:00 ~ 21:00	110	60	0	40	20	10	10	10	0	10	10	10	10	0	10	20	10	0	340
			21:00 ~ 22:00	120	60	0	40	20	10	10	10	0	10	10	10	10	0	10	20	10	0	350
			22:00 ~ 23:00	110	60	0	40	20	10	10	10	0	10	10	10	10	0	10	20	10	0	340
			23:00 ~ 00:00	90	50	0	30	10	10	10	10	0	10	10	10	10	0	10	10	10	0	280
			Whole Day Total (veh)	2370	1250	0	740	350	170	220	180	0	200	170	120	170	0	240	400	170	0	6750
16	Ko Shan Road	SB	**00:00 ~ 01:00**	50	20	0	10	10	0	10	0	0	10	0	0	0	0	10	10	0	0	130
			01:00 ~ 02:00	30	20	0	10	10	0	10	0	0	10	0	0	0	0	10	10	0	0	110
			02:00 ~ 03:00	20	10	0	10	10	0	0	0	0	0	0	0	0	0	10	10	0	0	70
			03:00 ~ 04:00	20	10	0	10	10	0	0	0	0	0	0	0	0	0	10	10	0	0	70
			04:00 ~ 05:00	20	10	0	10	10	0	0	0	0	0	0	0	0	0	10	10	0	0	70
			05:00 ~ 06:00	30	10	0	10	10	0	0	0	0	0	0	0	0	0	10	10	0	0	80
			06:00 ~ 07:00	50	30	0	10	10	0	10	10	0	10	0	0	0	0	10	10	0	0	150
			07:00 ~ 08:00	90	50	0	20	10	10	10	10	0	10	10	0	10	0	10	10	10	0	260
			08:00 ~ 09:00	110	60	0	20	10	10	10	10	0	10	10	0	10	0	10	20	10	0	300
			09:00 ~ 10:00	90	50	0	20	10	10	10	10	0	10	10	0	10	0	10	10	10	0	260
			10:00 ~ 11:00	90	50	0	20	10	10	10	10	0	10	10	0	10	0	10	10	10	0	260
			11:00 ~ 12:00	100	50	0	20	10	10	10	10	0	10	10	0	10	0	10	10	10	0	270
			12:00 ~ 13:00	100	50	0	30	10	10	10	10	0	10	10	0	10	0	10	10	10	0	280
			13:00 ~ 14:00	100	50	0	30	10	10	10	10	0	10	10	0	10	0	10	10	10	0	280
			14:00 ~ 15:00	100	50	0	30	10	10	10	10	0	10	10	0	10	0	10	10	10	0	280
			15:00 ~ 16:00	100	50	0	30	10	10	10	10	0	10	10	0	10	0	10	10	10	0	280
			16:00 ~ 17:00	100	50	0	30	10	10	10	10	0	10	10	0	10	0	10	10	10	0	280
			17:00 ~ 18:00	100	50	0	30	10	10	10	10	0	10	10	0	10	0	10	10	10	0	280
			18:00 ~ 19:00	110	60	0	30	10	10	10	10	0	10	10	0	10	0	10	20	10	0	310
			19:00 ~ 20:00	100	50	0	30	10	10	10	10	0	10	10	0	10	0	10	10	10	0	280
			20:00 ~ 21:00	80	40	0	30	10	10	10	10	0	10	10	0	10	0	10	10	10	0	250
			21:00 ~ 22:00	90	50	0	30	10	10	10	10	0	10	10	0	10	0	10	10	10	0	270
			22:00 ~ 23:00	80	40	0	20	10	10	10	10	0	10	10	0	10	0	10	10	10	0	240
			23:00 ~ 00:00	70	40	0	20	10	10	10	10	0	10	10	0	10	0	10	10	10	0	230
			Whole Day Total (veh)	1830	950	0	510	240	170	200	180	0	200	170	0	170	0	240	260	170	0	5290

Road No.	Road Name	Bound	Hour	PC	TAXI	LGV3	LGV4	LGV6	HGV7	HGV8	PLB	PV4	PV5	NFB6	NFB7	NFB8	FBSD	FBDD	MC	HGV9	NFB9	Total
17	Kiang Hsi Street	EB	**00:00 ~ 01:00**	30	10	0	10	10	0	0	0	0	0	0	0	0	0	0	10	0	0	70
			01:00 ~ 02:00	20	10	0	10	10	0	0	0	0	0	0	0	0	0	0	10	0	0	60
			02:00 ~ 03:00	20	10	0	10	10	0	0	0	0	0	0	0	0	0	0	10	0	0	60
			03:00 ~ 04:00	10	10	0	10	0	0	0	0	0	0	0	0	0	0	0	10	0	0	40
			04:00 ~ 05:00	10	10	0	10	0	0	0	0	0	0	0	0	0	0	0	10	0	0	40
			05:00 ~ 06:00	20	10	0	10	10	0	0	0	0	0	0	0	0	0	0	10	0	0	60
			06:00 ~ 07:00	30	10	0	10	10	0	0	0	0	0	0	0	0	0	0	10	0	0	70
			07:00 ~ 08:00	50	10	0	10	10	0	0	0	0	0	0	0	0	0	0	10	0	0	90
			08:00 ~ 09:00	60	20	0	10	10	0	0	0	0	0	0	0	0	0	0	10	0	0	110
			09:00 ~ 10:00	60	20	0	10	10	0	0	0	0	0	0	0	0	0	0	10	0	0	110
			10:00 ~ 11:00	50	10	0	10	10	0	0	0	0	0	0	0	0	0	0	10	0	0	90
			11:00 ~ 12:00	60	20	0	10	10	0	0	0	0	0	0	0	0	0	0	10	0	0	110
			12:00 ~ 13:00	110	40	0	20	10	10	10	0	0	10	0	0	10	0	0	10	0	0	230
			13:00 ~ 14:00	110	40	0	20	10	10	10	0	0	10	0	0	10	0	0	20	0	0	240
			14:00 ~ 15:00	110	40	0	20	10	10	10	0	0	10	0	0	10	0	0	20	0	0	240
			15:00 ~ 16:00	110	40	0	20	10	10	10	0	0	10	0	0	10	0	0	20	0	0	240
			16:00 ~ 17:00	120	50	0	30	10	10	10	0	0	10	0	0	10	0	0	20	0	0	270
			17:00 ~ 18:00	110	50	0	30	10	10	10	0	0	10	0	0	10	0	0	20	0	0	260
			18:00 ~ 19:00	120	50	0	30	10	10	10	0	0	10	0	0	10	0	0	20	0	0	270
			19:00 ~ 20:00	110	40	0	20	10	10	10	0	0	10	0	0	10	0	0	20	0	0	240
			20:00 ~ 21:00	90	40	0	20	10	10	10	0	0	10	0	0	10	0	0	10	0	0	210
			21:00 ~ 22:00	90	40	0	20	10	10	10	0	0	10	0	0	10	0	0	10	0	0	210
			22:00 ~ 23:00	90	40	0	20	10	10	10	0	0	10	0	0	10	0	0	10	0	0	210
			23:00 ~ 00:00	70	30	0	20	10	10	10	0	0	10	0	0	10	0	0	10	0	0	180
			Whole Day Total (veh)	1660	650	0	390	220	120	120	0	0	120	0	0	120	0	0	310	0	0	3710
18	Ko Shan Road	NB	**00:00 ~ 01:00**	20	10	0	10	10	0	10	0	0	0	0	0	0	0	10	10	0	0	80
			01:00 ~ 02:00	20	10	0	10	10	0	10	0	0	0	0	0	0	0	10	10	0	0	80
			02:00 ~ 03:00	10	10	0	10	10	0	0	0	0	0	0	0	0	0	10	10	0	0	60
			03:00 ~ 04:00	10	10	0	10	10	0	0	0	0	0	0	0	0	0	10	10	0	0	60
			04:00 ~ 05:00	10	10	0	10	10	0	0	0	0	0	0	0	0	0	10	10	0	0	60
			05:00 ~ 06:00	10	10	0	10	10	0	0	0	0	0	0	0	0	0	10	10	0	0	60
			06:00 ~ 07:00	20	10	0	10	10	0	10	10	0	0	0	0	0	0	10	10	0	0	90
			07:00 ~ 08:00	40	20	0	20	10	10	10	10	0	10	0	0	0	0	10	10	0	0	150
			08:00 ~ 09:00	50	30	0	20	10	10	10	10	0	10	0	0	0	0	10	10	0	0	170
			09:00 ~ 10:00	40	20	0	20	10	10	10	10	0	10	0	0	0	0	10	10	0	0	150
			10:00 ~ 11:00	40	20	0	20	10	10	10	10	0	10	0	0	0	0	10	10	0	0	150
			11:00 ~ 12:00	40	20	0	20	10	10	10	10	0	10	0	0	0	0	10	10	0	0	150
			12:00 ~ 13:00	60	30	0	30	10	10	10	10	0	10	0	0	0	0	10	10	10	0	200
			13:00 ~ 14:00	60	30	0	30	10	10	10	10	0	10	0	0	0	0	10	10	10	0	200
			14:00 ~ 15:00	60	30	0	30	10	10	10	10	0	10	0	0	0	0	10	10	10	0	200
			15:00 ~ 16:00	60	30	0	30	10	10	10	10	0	10	0	0	0	0	10	10	10	0	200
			16:00 ~ 17:00	60	30	0	30	10	10	10	10	0	10	0	0	0	0	10	10	10	0	200
			17:00 ~ 18:00	60	30	0	30	10	10	10	10	0	10	0	0	0	0	10	10	10	0	200
			18:00 ~ 19:00	70	40	0	30	10	10	10	10	0	10	0	0	0	0	10	10	10	0	220
			19:00 ~ 20:00	60	30	0	30	10	10	10	10	0	10	0	0	0	0	10	10	10	0	200
			20:00 ~ 21:00	50	30	0	20	10	10	10	10	0	10	0	0	0	0	10	10	10	0	180
			21:00 ~ 22:00	50	30	0	20	10	10	10	10	0	10	0	0	0	0	10	10	10	0	180
			22:00 ~ 23:00	50	30	0	20	10	10	10	10	0	10	0	0	0	0	10	10	10	0	180
			23:00 ~ 00:00	40	20	0	20	10	10	10	10	0	10	0	0	0	0	10	10	10	0	160
			Whole Day Total (veh)	990	540	0	490	240	170	200	180	0	170	0	0	0	0	240	240	120	0	3580
19	Ko Shan Road	SB	**00:00 ~ 01:00**	70	30	0	20	10	0	10	0	0	10	0	0	0	0	10	10	0	0	170
			01:00 ~ 02:00	50	20	0	10	10	0	10	0	0	10	0	0	0	0	10	10	0	0	130
			02:00 ~ 03:00	30	20	0	10	10	0	0	0	0	0	0	0	0	0	10	10	0	0	90
			03:00 ~ 04:00	30	10	0	10	10	0	0	0	0	0	0	0	0	0	10	10	0	0	80
			04:00 ~ 05:00	30	10	0	10	10	0	0	0	0	0	0	0	0	0	10	10	0	0	80
			05:00 ~ 06:00	40	20	0	10	10	0	0	0	0	0	0	0	0	0	10	10	0	0	100
			06:00 ~ 07:00	70	30	0	20	10	0	10	10	0	10	0	0	0	0	10	10	0	0	180
			07:00 ~ 08:00	130	60	0	30	10	10	10	10	0	10	10	0	10	0	10	20	10	0	330
			08:00 ~ 09:00	170	70	0	30	10	10	10	10	0	10	10	0	10	0	10	20	10	0	380
			09:00 ~ 10:00	150	60	0	30	10	10	10	10	0	10	10	0	10	0	10	20	10	0	350
			10:00 ~ 11:00	140	60	0	30	10	10	10	10	0	10	10	0	10	0	10	20	10	0	340
			11:00 ~ 12:00	150	60	0	30	10	10	10	10	0	10	10	0	10	0	10	20	10	0	350
			12:00 ~ 13:00	130	60	0	30	10	10	10	10	0	10	10	0	10	0	10	20	10	0	330
			13:00 ~ 14:00	140	60	0	30	20	10	10	10	0	10	10	0	10	0	10	20	10	0	350
			14:00 ~ 15:00	140	60	0	40	20	10	10	10	0	10	10	0	10	0	10	20	10	0	360
			15:00 ~ 16:00	140	60	0	40	20	10	10	10	0	10	10	0	10	0	10	20	10	0	360
			16:00 ~ 17:00	140	60	0	40	20	10	10	10	0	10	10	0	10	0	10	20	10	0	360
			17:00 ~ 18:00	140	60	0	40	20	10	10	10	0	10	10	0	10	0	10	20	10	0	360
			18:00 ~ 19:00	150	60	0	40	20	10	10	10	0	10	10	0	10	0	10	20	10	0	370
			19:00 ~ 20:00	140	60	0	30	20	10	10	10	0	10	10	0	10	0	10	20	10	0	350
			20:00 ~ 21:00	120	50	0	30	10	10	10	10	0	10	10	0	10	0	10	20	10	0	310
			21:00 ~ 22:00	120	50	0	30	10	10	10	10	0	10	10	0	10	0	10	20	10	0	310
			22:00 ~ 23:00	110	50	0	30	10	10	10	10	0	10	10	0	10	0	10	20	10	0	300
			23:00 ~ 00:00	90	40	0	20	10	10	10	10	0	10	10	0	10	0	10	10	10	0	250
			Whole Day Total (veh)	2620	1120	0	640	310	170	200	180	0	200	170	0	170	0	240	400	170	0	6590
20	Anhui Street	WB	**00:00 ~ 01:00**	30	20	0	10	10	0	0	0	0	0	0	0	0	0	0	10	0	0	80
			01:00 ~ 02:00	20	10	0	10	10	0	0	0	0	0	0	0	0	0	0	10	0	0	60
			02:00 ~ 03:00	20	10	0	10	10	0	0	0	0	0	0	0	0	0	0	10	0	0	60
			03:00 ~ 04:00	10	10	0	10	0	0	0	0	0	0	0	0	0	0	0	10	0	0	40
			04:00 ~ 05:00	10	10	0	10	0	0	0	0	0	0	0	0	0	0	0	10	0	0	40
			05:00 ~ 06:00	20	10	0	10	10	0	0	0	0	0	0	0	0	0	0	10	0	0	60
			06:00 ~ 07:00	30	20	0	10	10	0	0	0	0	0	0	0	0	0	0	10	0	0	80
			07:00 ~ 08:00	60	30	0	10	10	0	10	0	0	10	0	0	10	0	0	10	0	0	150
			08:00 ~ 09:00	70	40	0	10	10	0	10	0	0	10	0	0	10	0	0	10	0	0	170
			09:00 ~ 10:00	60	30	0	10	10	0	10	0	0	10	0	0	10	0	0	10	0	0	150
			10:00 ~ 11:00	60	30	0	10	10	0	10	0	0	10	0	0	10	0	0	10	0	0	150
			11:00 ~ 12:00	60	30	0	10	10	0	10	0	0	10	0	0	10	0	0	10	0	0	150
			12:00 ~ 13:00	60	30	0	20	10	10	10	0	0	10	0	0	0	0	0	10	0	0	160
			13:00 ~ 14:00	60	30	0	20	10	10	10	0	0	10	0	0	0	0	0	10	0	0	160
			14:00 ~ 15:00	60	30	0	20	10	10	10	0	0	10	0	0	0	0	0	10	0	0	160
			15:00 ~ 16:00	60	30	0	20	10	10	10	0	0	10	0	0	0	0	0	10	0	0	160
			16:00 ~ 17:00	60	30	0	20	10	10	10	0	0	10	0	0	0	0	0	10	0	0	160
			17:00 ~ 18:00	60	30	0	20	10	10	10	0	0	10	0	0	0	0	0	10	0	0	160
			18:00 ~ 19:00	70	40	0	20	10	10	10	0	0	10	0	0	0	0	0	10	0	0	180
			19:00 ~ 20:00	60	30	0	20	10	10	10	0	0	10	0	0	0	0	0	10	0	0	160
			20:00 ~ 21:00	50	30	0	20	10	10	10	0	0	10	0	0	0	0	0	10	0	0	150
			21:00 ~ 22:00	50	30	0	20	10	10	10	0	0	10	0	0	0	0	0	10	0	0	150
			22:00 ~ 23:00	50	30	0	20	10	10	10	0	0	10	0	0	0	0	0	10	0	0	150
			23:00 ~ 00:00	40	20	0	10	10	10	10	0	0	10	0	0	0	0	0	10	0	0	120
			Whole Day Total (veh)	1130	610	0	350	220	120	170	0	0	170	0	0	50	0	0	240	0	0	3060

Road No.	Road Name	Bound	Hour	PC	TAXI	LGV3	LGV4	LGV6	HGV7	HGV8	PLB	PV4	PV5	NFB6	NFB7	NFB8	FBSD	FBDD	MC	HGV9	NFB9	Total
21	Ko Shan Road	NB	**00:00 ~ 01:00**	50	30	0	10	10	0	10	0	0	10	0	0	0	0	10	10	0	0	140
			01:00 ~ 02:00	30	20	0	10	10	0	10	0	0	10	0	0	0	0	10	10	0	0	110
			02:00 ~ 03:00	20	10	0	10	10	0	0	0	0	0	0	0	0	0	10	10	0	0	70
			03:00 ~ 04:00	20	10	0	10	10	0	0	0	0	0	0	0	0	0	10	10	0	0	70
			04:00 ~ 05:00	20	10	0	10	10	0	0	0	0	0	0	0	0	0	10	10	0	0	70
			05:00 ~ 06:00	30	20	0	10	10	0	0	0	0	0	0	0	0	0	10	10	0	0	90
			06:00 ~ 07:00	50	30	0	10	10	0	10	10	0	10	0	0	0	0	10	10	0	0	150
			07:00 ~ 08:00	90	50	0	20	10	10	10	10	0	10	10	0	10	0	10	10	10	0	260
			08:00 ~ 09:00	110	60	0	20	10	10	10	10	0	10	10	0	10	0	10	20	10	0	300
			09:00 ~ 10:00	100	50	0	20	10	10	10	10	0	10	10	0	10	0	10	10	10	0	270
			10:00 ~ 11:00	90	50	0	20	10	10	10	10	0	10	10	0	10	0	10	10	10	0	260
			11:00 ~ 12:00	100	50	0	20	10	10	10	10	0	10	10	0	10	0	10	10	10	0	270
			12:00 ~ 13:00	70	40	0	30	10	10	10	10	0	10	0	0	10	0	10	10	10	0	230
			13:00 ~ 14:00	70	40	0	30	10	10	10	10	0	10	0	0	10	0	10	10	10	0	230
			14:00 ~ 15:00	70	40	0	30	10	10	10	10	0	10	0	0	10	0	10	10	10	0	230
			15:00 ~ 16:00	70	40	0	30	10	10	10	10	0	10	0	0	10	0	10	10	10	0	230
			16:00 ~ 17:00	80	40	0	30	10	10	10	10	0	10	0	0	10	0	10	10	10	0	240
			17:00 ~ 18:00	80	40	0	30	10	10	10	10	0	10	0	0	10	0	10	10	10	0	240
			18:00 ~ 19:00	80	40	0	30	10	10	10	10	0	10	0	0	10	0	10	10	10	0	240
			19:00 ~ 20:00	70	40	0	30	10	10	10	10	0	10	0	0	10	0	10	10	10	0	230
			20:00 ~ 21:00	60	30	0	30	10	10	10	10	0	10	0	0	10	0	10	10	10	0	210
			21:00 ~ 22:00	60	30	0	30	10	10	10	10	0	10	0	0	10	0	10	10	10	0	210
			22:00 ~ 23:00	60	30	0	20	10	10	10	10	0	10	0	0	10	0	10	10	10	0	200
			23:00 ~ 00:00	50	30	0	20	10	10	10	10	0	10	0	0	10	0	10	10	10	0	190
			Whole Day Total (veh)	1530	830	0	510	240	170	200	180	0	200	50	0	170	0	240	250	170	0	4740
22	Ko Shan Road	SB	**00:00 ~ 01:00**	50	20	0	10	10	0	10	0	0	0	0	0	0	0	10	10	0	0	120
			01:00 ~ 02:00	40	20	0	10	10	0	10	0	0	0	0	0	0	0	10	10	0	0	110
			02:00 ~ 03:00	30	10	0	10	10	0	0	0	0	0	0	0	0	0	10	10	0	0	80
			03:00 ~ 04:00	20	10	0	10	10	0	0	0	0	0	0	0	0	0	10	10	0	0	70
			04:00 ~ 05:00	20	10	0	10	10	0	0	0	0	0	0	0	0	0	10	10	0	0	70
			05:00 ~ 06:00	30	10	0	10	10	0	0	0	0	0	0	0	0	0	10	10	0	0	80
			06:00 ~ 07:00	50	20	0	10	10	0	10	10	0	0	0	0	0	0	10	10	0	0	130
			07:00 ~ 08:00	100	40	0	20	10	10	10	10	0	10	0	0	10	0	10	10	0	0	240
			08:00 ~ 09:00	120	50	0	30	10	10	10	10	0	10	0	0	10	0	10	20	0	0	290
			09:00 ~ 10:00	110	40	0	20	10	10	10	10	0	10	0	0	10	0	10	20	0	0	260
			10:00 ~ 11:00	110	40	0	20	10	10	10	10	0	10	0	0	10	0	10	20	0	0	260
			11:00 ~ 12:00	110	40	0	20	10	10	10	10	0	10	0	0	10	0	10	20	0	0	260
			12:00 ~ 13:00	80	30	0	20	10	10	10	10	0	10	0	0	0	0	10	10	0	0	200
			13:00 ~ 14:00	80	30	0	20	10	10	10	10	0	10	0	0	0	0	10	10	0	0	200
			14:00 ~ 15:00	80	30	0	20	10	10	10	10	0	10	0	0	0	0	10	10	0	0	200
			15:00 ~ 16:00	80	30	0	20	10	10	10	10	0	10	0	0	0	0	10	10	0	0	200
			16:00 ~ 17:00	90	30	0	20	10	10	10	10	0	10	0	0	0	0	10	10	0	0	210
			17:00 ~ 18:00	90	30	0	20	10	10	10	10	0	10	0	0	0	0	10	10	0	0	210
			18:00 ~ 19:00	90	30	0	20	10	10	10	10	0	10	0	0	0	0	10	10	0	0	210
			19:00 ~ 20:00	80	30	0	20	10	10	10	10	0	10	0	0	0	0	10	10	0	0	200
			20:00 ~ 21:00	70	30	0	20	10	10	10	10	0	10	0	0	0	0	10	10	0	0	190
			21:00 ~ 22:00	70	30	0	20	10	10	10	10	0	10	0	0	0	0	10	10	0	0	190
			22:00 ~ 23:00	70	30	0	20	10	10	10	10	0	10	0	0	0	0	10	10	0	0	190
			23:00 ~ 00:00	50	20	0	20	10	10	10	10	0	10	0	0	0	0	10	10	0	0	160
			Whole Day Total (veh)	1720	660	0	420	240	170	200	180	0	170	0	0	50	0	240	280	0	0	4330
23	Chi Kiang Street	WB	**00:00 ~ 01:00**	30	10	0	10	10	0	0	0	0	0	0	0	0	0	10	10	0	0	80
			01:00 ~ 02:00	20	10	0	10	10	0	0	0	0	0	0	0	0	0	10	10	0	0	70
			02:00 ~ 03:00	20	10	0	10	10	0	0	0	0	0	0	0	0	0	10	10	0	0	70
			03:00 ~ 04:00	20	10	0	10	10	0	0	0	0	0	0	0	0	0	10	10	0	0	70
			04:00 ~ 05:00	20	10	0	10	10	0	0	0	0	0	0	0	0	0	10	10	0	0	70
			05:00 ~ 06:00	20	10	0	10	10	0	0	0	0	0	0	0	0	0	10	10	0	0	70
			06:00 ~ 07:00	30	10	0	10	10	0	0	10	0	0	0	0	0	0	10	10	0	0	90
			07:00 ~ 08:00	70	10	0	10	10	0	0	10	0	0	0	0	0	0	10	10	0	0	130
			08:00 ~ 09:00	80	10	0	20	10	0	0	10	0	0	0	0	0	0	10	10	0	0	150
			09:00 ~ 10:00	70	10	0	20	10	0	0	10	0	0	0	0	0	0	10	10	0	0	140
			10:00 ~ 11:00	70	10	0	20	10	0	0	10	0	0	0	0	0	0	10	10	0	0	140
			11:00 ~ 12:00	70	10	0	20	10	0	0	10	0	0	0	0	0	0	10	10	0	0	140
			12:00 ~ 13:00	80	20	0	10	10	0	0	10	0	0	0	0	0	0	10	10	0	0	150
			13:00 ~ 14:00	80	20	0	20	10	0	0	10	0	0	0	0	0	0	10	10	0	0	160
			14:00 ~ 15:00	90	20	0	20	10	0	0	10	0	0	0	0	0	0	10	10	0	0	170
			15:00 ~ 16:00	90	20	0	20	10	0	0	10	0	0	0	0	0	0	10	10	0	0	170
			16:00 ~ 17:00	90	20	0	20	10	0	0	10	0	0	0	0	0	0	10	10	0	0	170
			17:00 ~ 18:00	90	20	0	20	10	0	0	10	0	0	0	0	0	0	10	10	0	0	170
			18:00 ~ 19:00	90	20	0	20	10	0	0	10	0	0	0	0	0	0	10	10	0	0	170
			19:00 ~ 20:00	80	20	0	20	10	0	0	10	0	0	0	0	0	0	10	10	0	0	160
			20:00 ~ 21:00	70	20	0	10	10	0	0	10	0	0	0	0	0	0	10	10	0	0	140
			21:00 ~ 22:00	70	20	0	10	10	0	0	10	0	0	0	0	0	0	10	10	0	0	140
			22:00 ~ 23:00	70	20	0	10	10	0	0	10	0	0	0	0	0	0	10	10	0	0	140
			23:00 ~ 00:00	60	10	0	10	10	0	0	10	0	0	0	0	0	0	10	10	0	0	120
			Whole Day Total (veh)	1480	350	0	350	240	0	0	180	0	0	0	0	0	0	240	240	0	0	3080
24	Chi Kiang Street	EB	**00:00 ~ 01:00**	50	20	0	10	10	0	10	0	0	0	0	0	0	0	10	10	0	0	120
			01:00 ~ 02:00	40	20	0	10	10	0	10	0	0	0	0	0	0	0	10	10	0	0	110
			02:00 ~ 03:00	30	10	0	10	10	0	0	0	0	0	0	0	0	0	10	10	0	0	80
			03:00 ~ 04:00	20	10	0	10	10	0	0	0	0	0	0	0	0	0	10	10	0	0	70
			04:00 ~ 05:00	20	10	0	10	10	0	0	0	0	0	0	0	0	0	10	10	0	0	70
			05:00 ~ 06:00	30	10	0	10	10	0	0	0	0	0	0	0	0	0	10	10	0	0	80
			06:00 ~ 07:00	50	20	0	10	10	0	10	10	0	0	0	0	0	0	10	10	0	0	130
			07:00 ~ 08:00	100	40	0	20	10	10	10	10	0	10	0	0	10	0	10	10	0	0	240
			08:00 ~ 09:00	120	50	0	30	10	10	10	10	0	10	0	0	10	0	10	20	0	0	290
			09:00 ~ 10:00	110	40	0	20	10	10	10	10	0	10	0	0	10	0	10	20	0	0	260
			10:00 ~ 11:00	110	40	0	20	10	10	10	10	0	10	0	0	10	0	10	10	0	0	250
			11:00 ~ 12:00	110	40	0	20	10	10	10	10	0	10	0	0	10	0	10	20	0	0	260
			12:00 ~ 13:00	80	30	0	20	10	10	10	10	0	10	0	0	0	0	10	10	0	0	200
			13:00 ~ 14:00	80	30	0	20	10	10	10	10	0	10	0	0	0	0	10	10	0	0	200
			14:00 ~ 15:00	80	30	0	20	10	10	10	10	0	10	0	0	0	0	10	10	0	0	200
			15:00 ~ 16:00	80	30	0	20	10	10	10	10	0	10	0	0	0	0	10	10	0	0	200
			16:00 ~ 17:00	90	30	0	20	10	10	10	10	0	10	0	0	0	0	10	10	0	0	210
			17:00 ~ 18:00	90	30	0	20	10	10	10	10	0	10	0	0	0	0	10	10	0	0	210
			18:00 ~ 19:00	90	30	0	20	10	10	10	10	0	10	0	0	0	0	10	10	0	0	210
			19:00 ~ 20:00	80	30	0	20	10	10	10	10	0	10	0	0	0	0	10	10	0	0	200
			20:00 ~ 21:00	70	30	0	20	10	10	10	10	0	10	0	0	0	0	10	10	0	0	190
			21:00 ~ 22:00	70	30	0	20	10	10	10	10	0	10	0	0	0	0	10	10	0	0	190
			22:00 ~ 23:00	70	30	0	20	10	10	10	10	0	10	0	0	0	0	10	10	0	0	190
			23:00 ~ 00:00	50	20	0	20	10	10	10	10	0	10	0	0	0	0	10	10	0	0	160
			Whole Day Total (veh)	1720	660	0	420	240	170	200	180	0	170	0	0	50	0	240	270	0	0	4320

Road No.	Road Name	Bound	Hour	PC	TAXI	LGV3	LGV4	LGV6	HGV7	HGV8	PLB	PV4	PV5	NFB6	NFB7	NFB8	FBSD	FBDD	MC	HGV9	NFB9	Total
25	Chi Kiang Street	WB	**00:00 ~ 01:00**	70	30	0	20	10	0	10	0	0	10	0	0	0	0	10	10	0	0	170
			01:00 ~ 02:00	50	20	0	10	10	0	10	0	0	10	0	0	0	0	10	10	0	0	130
			02:00 ~ 03:00	40	10	0	10	10	0	0	0	0	0	0	0	0	0	10	10	0	0	90
			03:00 ~ 04:00	30	10	0	10	10	0	0	0	0	0	0	0	0	0	10	10	0	0	80
			04:00 ~ 05:00	30	10	0	10	10	0	0	0	0	0	0	0	0	0	10	10	0	0	80
			05:00 ~ 06:00	40	20	0	10	10	0	0	0	0	0	0	0	0	0	10	10	0	0	100
			06:00 ~ 07:00	70	30	0	20	10	0	10	10	0	10	0	0	0	0	10	10	0	0	180
			07:00 ~ 08:00	150	50	0	30	10	10	10	10	0	10	10	0	10	0	20	20	10	0	350
			08:00 ~ 09:00	180	60	0	40	20	10	10	10	0	10	10	0	10	0	20	20	10	0	410
			09:00 ~ 10:00	160	50	0	30	20	10	10	10	0	10	10	0	10	0	10	20	10	0	360
			10:00 ~ 11:00	150	50	0	30	10	10	10	10	0	10	10	0	10	0	10	20	10	0	340
			11:00 ~ 12:00	160	50	0	30	20	10	10	10	0	10	10	0	10	0	10	20	10	0	360
			12:00 ~ 13:00	150	50	0	40	20	10	10	10	0	10	10	0	10	0	10	20	10	0	360
			13:00 ~ 14:00	150	50	0	40	20	10	10	10	0	10	10	0	10	0	10	20	10	0	360
			14:00 ~ 15:00	150	50	0	40	20	10	10	10	0	10	10	0	10	0	10	20	10	0	360
			15:00 ~ 16:00	150	50	0	40	20	10	10	10	0	10	10	0	10	0	10	20	10	0	360
			16:00 ~ 17:00	160	50	0	40	20	10	10	10	0	10	10	0	10	0	10	20	10	0	370
			17:00 ~ 18:00	160	50	0	40	20	10	10	10	0	10	10	0	10	0	20	20	10	0	380
			18:00 ~ 19:00	170	60	0	40	20	10	10	10	0	10	10	0	10	0	20	20	10	0	400
			19:00 ~ 20:00	150	50	0	40	20	10	10	10	0	10	10	0	10	0	10	20	10	0	360
			20:00 ~ 21:00	130	40	0	30	10	10	10	10	0	10	10	0	10	0	10	20	10	0	310
			21:00 ~ 22:00	130	50	0	30	20	10	10	10	0	10	10	0	10	0	10	20	10	0	330
			22:00 ~ 23:00	120	40	0	30	10	10	10	10	0	10	10	0	10	0	10	20	10	0	300
			23:00 ~ 00:00	100	40	0	30	10	10	10	10	0	10	10	0	10	0	10	10	10	0	270
			Whole Day Total (veh)	2850	970	0	690	360	170	200	180	0	200	170	0	170	0	280	400	170	0	6810
26	Kau Pui Lung Road	NB	**00:00 ~ 01:00**	120	30	0	20	10	0	10	0	0	10	0	0	0	0	10	20	0	0	230
			01:00 ~ 02:00	80	20	0	20	10	0	10	0	0	10	0	0	0	0	10	10	0	0	170
			02:00 ~ 03:00	60	20	0	10	10	0	0	0	0	0	0	0	0	0	10	10	0	0	120
			03:00 ~ 04:00	50	10	0	10	10	0	0	0	0	0	0	0	0	0	10	10	0	0	100
			04:00 ~ 05:00	50	10	0	10	10	0	0	0	0	0	0	0	0	0	10	10	0	0	100
			05:00 ~ 06:00	60	20	0	10	10	0	0	0	0	0	0	0	0	0	10	10	0	0	120
			06:00 ~ 07:00	120	30	0	20	10	0	10	10	0	10	0	0	0	0	10	20	0	0	240
			07:00 ~ 08:00	240	50	10	40	20	10	10	10	0	10	10	0	10	0	10	30	10	0	470
			08:00 ~ 09:00	300	70	10	50	20	10	10	10	0	10	10	0	10	0	10	30	10	0	560
			09:00 ~ 10:00	260	60	10	50	20	10	10	10	0	10	10	0	10	0	10	30	10	0	510
			10:00 ~ 11:00	260	60	10	50	20	10	10	10	0	10	10	0	10	0	10	30	10	0	510
			11:00 ~ 12:00	270	60	10	50	20	10	10	10	0	10	10	0	10	0	10	30	10	0	520
			12:00 ~ 13:00	230	50	10	50	20	10	10	10	0	10	10	0	10	0	10	30	10	0	470
			13:00 ~ 14:00	240	60	10	50	20	10	10	10	0	10	10	0	10	0	10	30	10	0	490
			14:00 ~ 15:00	240	60	10	50	20	10	10	10	0	10	10	0	10	0	10	30	10	0	490
			15:00 ~ 16:00	240	60	10	50	20	10	10	10	0	10	10	0	10	0	10	30	10	0	490
			16:00 ~ 17:00	250	60	10	50	20	10	10	10	0	10	10	0	10	0	10	30	10	0	500
			17:00 ~ 18:00	250	60	10	50	20	10	10	10	0	10	10	0	10	0	10	30	10	0	500
			18:00 ~ 19:00	260	60	10	50	20	10	10	10	0	10	10	0	10	0	10	30	10	0	510
			19:00 ~ 20:00	240	60	10	50	20	10	10	10	0	10	10	0	10	0	10	30	10	0	490
			20:00 ~ 21:00	200	50	10	40	20	10	10	10	0	10	10	0	10	0	10	20	10	0	420
			21:00 ~ 22:00	200	50	10	40	20	10	10	10	0	10	10	0	10	0	10	30	10	0	430
			22:00 ~ 23:00	190	50	10	40	20	10	10	10	0	10	10	0	10	0	10	20	10	0	410
			23:00 ~ 00:00	160	40	10	30	10	10	10	10	0	10	10	0	10	0	10	20	10	0	350
			Whole Day Total (veh)	4570	1100	170	890	400	170	200	180	0	200	170	0	170	0	240	570	170	0	9200
27	Kau Pui Lung Road	SB	**00:00 ~ 01:00**	80	20	0	20	10	0	10	0	0	0	0	0	0	0	0	10	0	0	150
			01:00 ~ 02:00	50	20	0	10	10	0	10	0	0	0	0	0	0	0	0	10	0	0	110
			02:00 ~ 03:00	40	10	0	10	10	0	0	0	0	0	0	0	0	0	0	10	0	0	80
			03:00 ~ 04:00	30	10	0	10	10	0	0	0	0	0	0	0	0	0	0	10	0	0	70
			04:00 ~ 05:00	30	10	0	10	10	0	0	0	0	0	0	0	0	0	0	10	0	0	70
			05:00 ~ 06:00	40	10	0	10	10	0	0	0	0	0	0	0	0	0	0	10	0	0	80
			06:00 ~ 07:00	80	20	0	20	10	0	10	0	0	0	0	0	0	0	0	10	0	0	150
			07:00 ~ 08:00	160	40	0	30	10	10	10	0	0	10	0	0	10	0	0	20	0	0	300
			08:00 ~ 09:00	200	50	0	40	20	10	10	0	0	10	0	0	10	0	0	20	0	0	370
			09:00 ~ 10:00	170	40	0	30	20	10	10	0	0	10	0	0	10	0	0	20	0	0	320
			10:00 ~ 11:00	170	40	0	30	10	10	10	0	0	10	0	0	10	0	0	20	0	0	310
			11:00 ~ 12:00	180	50	0	30	20	10	10	0	0	10	0	0	10	0	0	20	0	0	340
			12:00 ~ 13:00	140	30	0	30	10	10	10	0	0	10	0	0	0	0	0	20	0	0	260
			13:00 ~ 14:00	140	30	0	30	10	10	10	0	0	10	0	0	0	0	0	20	0	0	260
			14:00 ~ 15:00	140	40	0	30	10	10	10	0	0	10	0	0	0	0	0	20	0	0	270
			15:00 ~ 16:00	150	40	0	30	10	10	10	0	0	10	0	0	0	0	0	20	0	0	280
			16:00 ~ 17:00	150	40	0	30	10	10	10	0	0	10	0	0	0	0	0	20	0	0	280
			17:00 ~ 18:00	150	40	0	30	10	10	10	0	0	10	0	0	0	0	0	20	0	0	280
			18:00 ~ 19:00	160	40	0	30	10	10	10	0	0	10	0	0	0	0	0	20	0	0	290
			19:00 ~ 20:00	140	30	0	30	10	10	10	0	0	10	0	0	0	0	0	20	0	0	260
			20:00 ~ 21:00	120	30	0	30	10	10	10	0	0	10	0	0	0	0	0	20	0	0	240
			21:00 ~ 22:00	120	30	0	30	10	10	10	0	0	10	0	0	0	0	0	20	0	0	240
			22:00 ~ 23:00	120	30	0	20	10	10	10	0	0	10	0	0	0	0	0	20	0	0	230
			23:00 ~ 00:00	90	20	0	20	10	10	10	0	0	10	0	0	0	0	0	10	0	0	180
			Whole Day Total (veh)	2850	720	0	590	270	170	200	0	0	170	0	0	50	0	0	400	0	0	5420
28	Kau Pui Lung Road	NB	**00:00 ~ 01:00**	80	40	0	20	10	0	10	0	0	10	0	0	0	0	0	10	0	0	180
			01:00 ~ 02:00	60	30	0	10	10	0	10	0	0	10	0	0	0	0	0	10	0	0	140
			02:00 ~ 03:00	40	20	0	10	10	0	0	0	0	10	0	0	0	0	0	10	0	0	100
			03:00 ~ 04:00	30	20	0	10	10	0	0	0	0	0	0	0	0	0	0	10	0	0	80
			04:00 ~ 05:00	30	20	0	10	10	0	0	0	0	0	0	0	0	0	0	10	0	0	80
			05:00 ~ 06:00	40	20	0	10	10	0	0	0	0	10	0	0	0	0	0	10	0	0	100
			06:00 ~ 07:00	80	40	0	20	10	0	10	0	0	10	0	0	0	0	0	10	0	0	180
			07:00 ~ 08:00	170	70	0	30	10	10	10	0	0	10	10	10	10	0	0	20	10	0	370
			08:00 ~ 09:00	210	90	0	30	20	10	10	0	0	10	10	10	10	0	0	30	10	0	450
			09:00 ~ 10:00	180	80	0	30	10	10	10	0	0	10	10	10	10	0	0	20	10	0	390
			10:00 ~ 11:00	180	80	0	30	10	10	10	0	0	10	10	10	10	0	0	20	10	0	390
			11:00 ~ 12:00	190	80	0	30	10	10	10	0	0	10	10	10	10	0	0	20	10	0	400
			12:00 ~ 13:00	140	60	0	30	10	10	10	0	0	10	10	0	10	0	0	20	10	0	320
			13:00 ~ 14:00	140	60	0	30	10	10	10	0	0	10	10	0	10	0	0	20	10	0	320
			14:00 ~ 15:00	140	60	0	30	10	10	10	0	0	10	10	0	10	0	0	20	10	0	320
			15:00 ~ 16:00	140	60	0	30	10	10	10	0	0	10	10	0	10	0	0	20	10	0	320
			16:00 ~ 17:00	150	60	0	30	10	10	10	0	0	10	10	0	10	0	0	20	10	0	330
			17:00 ~ 18:00	150	60	0	30	10	10	10	0	0	10	10	0	10	0	0	20	10	0	330
			18:00 ~ 19:00	150	70	0	30	10	10	10	0	0	10	10	0	10	0	0	20	10	0	340
			19:00 ~ 20:00	140	60	0	30	10	10	10	0	0	10	10	0	10	0	0	20	10	0	320
			20:00 ~ 21:00	120	50	0	20	10	10	10	0	0	10	10	0	10	0	0	20	10	0	280
			21:00 ~ 22:00	120	50	0	20	10	10	10	0	0	10	10	0	10	0	0	20	10	0	280
			22:00 ~ 23:00	110	50	0	20	10	10	10	0	0	10	10	0	10	0	0	20	10	0	270
			23:00 ~ 00:00	90	40	0	20	10	10	10	0	0	10	10	0	10	0	0	10	10	0	230
			Whole Day Total (veh)	2880	1270	0	560	250	170	200	0	0	220	170	50	170	0	0	410	170	0	6520

Road No.	Road Name	Bound	Hour	PC	TAXI	LGV3	LGV4	LGV6	HGV7	HGV8	PLB	PV4	PV5	NFB6	NFB7	NFB8	FBSD	FBDD	MC	HGV9	NFB9	Total
29	Kau Pui Lung Road	SB	**00:00 ~ 01:00**	70	30	0	20	10	0	10	0	0	10	0	0	0	0	0	10	0	0	160
			01:00 ~ 02:00	50	20	0	10	10	0	10	0	0	10	0	0	0	0	0	10	0	0	120
			02:00 ~ 03:00	40	10	0	10	10	0	0	0	0	0	0	0	0	0	0	10	0	0	80
			03:00 ~ 04:00	30	10	0	10	10	0	0	0	0	0	0	0	0	0	0	10	0	0	70
			04:00 ~ 05:00	30	10	0	10	10	0	0	0	0	0	0	0	0	0	0	10	0	0	70
			05:00 ~ 06:00	40	20	0	10	10	0	0	0	0	0	0	0	0	0	0	10	0	0	90
			06:00 ~ 07:00	70	30	0	20	10	0	10	0	0	10	0	0	0	0	0	10	0	0	160
			07:00 ~ 08:00	140	50	0	30	10	10	10	0	0	10	10	0	10	0	0	20	10	0	310
			08:00 ~ 09:00	180	60	0	30	20	10	10	0	0	10	10	0	10	0	0	20	10	0	370
			09:00 ~ 10:00	160	50	0	30	10	10	10	0	0	10	10	0	10	0	0	20	10	0	330
			10:00 ~ 11:00	150	50	0	30	10	10	10	0	0	10	10	0	10	0	0	20	10	0	320
			11:00 ~ 12:00	160	50	0	30	10	10	10	0	0	10	10	0	10	0	0	20	10	0	330
			12:00 ~ 13:00	160	60	0	30	10	10	10	0	0	10	10	0	10	0	0	20	0	0	330
			13:00 ~ 14:00	160	60	0	30	10	10	10	0	0	10	10	0	10	0	0	20	0	0	330
			14:00 ~ 15:00	160	60	0	30	10	10	10	0	0	10	10	0	10	0	0	20	0	0	330
			15:00 ~ 16:00	160	60	0	30	10	10	10	0	0	10	10	0	10	0	0	20	0	0	330
			16:00 ~ 17:00	170	60	0	30	10	10	10	0	0	10	10	0	10	0	0	20	0	0	340
			17:00 ~ 18:00	170	60	0	30	10	10	10	0	0	10	10	0	10	0	0	20	0	0	340
			18:00 ~ 19:00	180	60	0	30	10	10	10	0	0	10	10	0	10	0	0	20	0	0	350
			19:00 ~ 20:00	160	60	0	30	10	10	10	0	0	10	10	0	10	0	0	20	0	0	330
			20:00 ~ 21:00	140	50	0	20	10	10	10	0	0	10	10	0	10	0	0	20	0	0	290
			21:00 ~ 22:00	140	50	0	20	10	10	10	0	0	10	10	0	10	0	0	20	0	0	290
			22:00 ~ 23:00	130	50	0	20	10	10	10	0	0	10	10	0	10	0	0	20	0	0	280
			23:00 ~ 00:00	110	40	0	20	10	10	10	0	0	10	10	0	10	0	0	10	0	0	240
			Whole Day Total (veh)	2960	1060	0	560	250	170	200	0	0	200	170	0	170	0	0	400	50	0	6190
30	Lok Shan Road	EB	**00:00 ~ 01:00**	60	20	0	20	10	0	10	0	0	0	0	0	0	0	0	10	0	0	130
			01:00 ~ 02:00	40	10	0	10	10	0	10	0	0	0	0	0	0	0	0	10	0	0	90
			02:00 ~ 03:00	30	10	0	10	10	0	0	0	0	0	0	0	0	0	0	10	0	0	70
			03:00 ~ 04:00	20	10	0	10	10	0	0	0	0	0	0	0	0	0	0	10	0	0	60
			04:00 ~ 05:00	20	10	0	10	10	0	0	0	0	0	0	0	0	0	0	10	0	0	60
			05:00 ~ 06:00	30	10	0	10	10	0	0	0	0	0	0	0	0	0	0	10	0	0	70
			06:00 ~ 07:00	60	20	0	20	10	0	10	0	0	0	0	0	0	0	10	10	0	0	140
			07:00 ~ 08:00	110	30	0	30	10	10	10	0	0	10	0	0	0	0	10	20	0	0	240
			08:00 ~ 09:00	140	40	0	30	20	10	10	0	0	10	0	0	0	0	10	20	0	0	290
			09:00 ~ 10:00	120	30	0	30	10	10	10	0	0	10	0	0	0	0	10	20	0	0	250
			10:00 ~ 11:00	120	30	0	30	10	10	10	0	0	10	0	0	0	0	10	20	0	0	250
			11:00 ~ 12:00	120	30	0	30	10	10	10	0	0	10	0	0	0	0	10	20	0	0	250
			12:00 ~ 13:00	100	30	0	30	10	10	10	0	0	10	0	0	0	0	10	10	10	0	230
			13:00 ~ 14:00	110	30	0	30	10	10	10	0	0	10	0	0	0	0	10	20	10	0	250
			14:00 ~ 15:00	110	30	0	30	10	10	10	0	0	10	0	0	0	0	10	20	10	0	250
			15:00 ~ 16:00	110	30	0	30	10	10	10	0	0	10	0	0	0	0	10	20	10	0	250
			16:00 ~ 17:00	110	30	0	30	10	10	10	0	0	10	0	0	0	0	10	20	10	0	250
			17:00 ~ 18:00	110	30	0	30	10	10	10	0	0	10	0	0	0	0	10	20	10	0	250
			18:00 ~ 19:00	120	30	0	30	20	10	10	0	0	10	0	0	0	0	10	20	10	0	270
			19:00 ~ 20:00	110	30	0	30	10	10	10	0	0	10	0	0	0	0	10	20	10	0	250
			20:00 ~ 21:00	90	30	0	30	10	10	10	0	0	10	0	0	0	0	10	10	10	0	220
			21:00 ~ 22:00	90	30	0	30	10	10	10	0	0	10	0	0	0	0	10	10	10	0	220
			22:00 ~ 23:00	90	20	0	30	10	10	10	0	0	10	0	0	0	0	10	10	10	0	210
			23:00 ~ 00:00	70	20	0	20	10	10	10	0	0	10	0	0	0	0	10	10	10	0	180
			Whole Day Total (veh)	2090	590	0	590	260	170	200	0	0	170	0	0	0	0	180	360	120	0	4730
31	Lok Shan Road	EB	**00:00 ~ 01:00**	70	30	0	20	10	10	10	0	0	10	0	0	0	0	10	10	0	0	180
			01:00 ~ 02:00	50	20	0	20	10	10	10	0	0	10	0	0	0	0	10	10	0	0	150
			02:00 ~ 03:00	40	10	0	10	10	0	10	0	0	0	0	0	0	0	10	10	0	0	100
			03:00 ~ 04:00	30	10	0	10	10	0	0	0	0	0	0	0	0	0	10	10	0	0	80
			04:00 ~ 05:00	30	10	0	10	10	0	0	0	0	0	0	0	0	0	10	10	0	0	80
			05:00 ~ 06:00	40	20	0	10	10	0	10	0	0	0	0	0	0	0	10	10	0	0	110
			06:00 ~ 07:00	80	30	0	20	10	10	10	10	0	10	0	0	0	0	10	10	0	0	200
			07:00 ~ 08:00	150	50	0	40	20	10	10	10	0	10	10	0	10	0	10	20	10	0	360
			08:00 ~ 09:00	180	60	0	50	20	10	10	10	0	10	10	0	10	0	10	20	10	0	410
			09:00 ~ 10:00	160	50	0	40	20	10	10	10	0	10	10	0	10	0	10	20	10	0	370
			10:00 ~ 11:00	160	50	0	40	20	10	10	10	0	10	10	0	10	0	10	20	10	0	370
			11:00 ~ 12:00	160	50	0	40	20	10	10	10	0	10	10	0	10	0	10	20	10	0	370
			12:00 ~ 13:00	150	50	0	40	20	10	10	10	0	10	10	0	10	0	10	20	10	0	360
			13:00 ~ 14:00	160	50	0	40	20	10	10	10	0	10	10	0	10	0	10	20	10	0	370
			14:00 ~ 15:00	160	60	0	50	20	10	10	10	0	10	10	0	10	0	10	20	10	0	390
			15:00 ~ 16:00	160	60	0	50	20	10	10	10	0	10	10	0	10	0	10	20	10	0	390
			16:00 ~ 17:00	170	60	0	50	20	10	10	10	0	10	10	0	10	0	10	20	10	0	400
			17:00 ~ 18:00	160	60	0	50	20	10	10	10	0	10	10	0	10	0	10	20	10	0	390
			18:00 ~ 19:00	170	60	0	50	20	10	10	10	0	10	10	0	10	0	10	20	10	0	400
			19:00 ~ 20:00	160	50	0	40	20	10	10	10	0	10	10	0	10	0	10	20	10	0	370
			20:00 ~ 21:00	130	50	0	40	20	10	10	10	0	10	10	0	10	0	10	20	10	0	340
			21:00 ~ 22:00	140	50	0	40	20	10	10	10	0	10	10	0	10	0	10	20	10	0	350
			22:00 ~ 23:00	130	40	0	40	20	10	10	10	0	10	10	0	10	0	10	20	10	0	330
			23:00 ~ 00:00	100	40	0	30	10	10	10	10	0	10	10	0	10	0	10	10	10	0	270
			Whole Day Total (veh)	2940	1020	0	830	400	200	220	180	0	200	170	0	170	0	240	400	170	0	7140
32	Maidstone Road	NB	**00:00 ~ 01:00**	10	10	0	0	0	0	0	0	0	0	0	0	0	0	0	0	0	0	20
			01:00 ~ 02:00	10	10	0	0	0	0	0	0	0	0	0	0	0	0	0	0	0	0	20
			02:00 ~ 03:00	10	10	0	0	0	0	0	0	0	0	0	0	0	0	0	0	0	0	20
			03:00 ~ 04:00	10	10	0	0	0	0	0	0	0	0	0	0	0	0	0	0	0	0	20
			04:00 ~ 05:00	10	10	0	0	0	0	0	0	0	0	0	0	0	0	0	0	0	0	20
			05:00 ~ 06:00	10	10	0	0	0	0	0	0	0	0	0	0	0	0	0	0	0	0	20
			06:00 ~ 07:00	10	10	0	0	0	0	0	0	0	0	0	0	0	0	0	0	0	0	20
			07:00 ~ 08:00	10	10	0	10	0	0	0	0	0	0	0	0	0	0	0	10	0	0	40
			08:00 ~ 09:00	20	10	0	10	0	0	0	0	0	0	0	0	0	0	0	10	0	0	50
			09:00 ~ 10:00	10	10	0	10	0	0	0	0	0	0	0	0	0	0	0	10	0	0	40
			10:00 ~ 11:00	10	10	0	10	0	0	0	0	0	0	0	0	0	0	0	10	0	0	40
			11:00 ~ 12:00	10	10	0	10	0	0	0	0	0	0	0	0	0	0	0	10	0	0	40
			12:00 ~ 13:00	10	10	0	10	0	0	0	0	0	0	0	0	0	0	0	10	0	0	40
			13:00 ~ 14:00	20	10	0	10	0	0	0	0	0	0	0	0	0	0	0	10	0	0	50
			14:00 ~ 15:00	20	10	0	10	0	0	0	0	0	0	0	0	0	0	0	10	0	0	50
			15:00 ~ 16:00	20	10	0	10	0	0	0	0	0	0	0	0	0	0	0	10	0	0	50
			16:00 ~ 17:00	20	10	0	10	0	0	0	0	0	0	0	0	0	0	0	10	0	0	50
			17:00 ~ 18:00	20	10	0	10	0	0	0	0	0	0	0	0	0	0	0	10	0	0	50
			18:00 ~ 19:00	20	10	0	10	0	0	0	0	0	0	0	0	0	0	0	10	0	0	50
			19:00 ~ 20:00	20	10	0	10	0	0	0	0	0	0	0	0	0	0	0	10	0	0	50
			20:00 ~ 21:00	10	10	0	10	0	0	0	0	0	0	0	0	0	0	0	10	0	0	40
			21:00 ~ 22:00	10	10	0	10	0	0	0	0	0	0	0	0	0	0	0	10	0	0	40
			22:00 ~ 23:00	10	10	0	10	0	0	0	0	0	0	0	0	0	0	0	10	0	0	40
			23:00 ~ 00:00	10	10	0	10	0	0	0	0	0	0	0	0	0	0	0	10	0	0	40
			Whole Day Total (veh)	320	240	0	170	0	0	0	0	0	0	0	0	0	0	0	170	0	0	900

Road No.	Road Name	Bound	Hour	PC	TAXI	LGV3	LGV4	LGV6	HGV7	HGV8	PLB	PV4	PV5	NFB6	NFB7	NFB8	FBSD	FBDD	MC	HGV9	NFB9	Total
			00:00 ~ 01:00	10	10	0	0	0	0	0	0	0	0	0	0	0	0	0	0	0	0	20
			01:00 ~ 02:00	10	10	0	0	0	0	0	0	0	0	0	0	0	0	0	0	0	0	20
			02:00 ~ 03:00	10	10	0	0	0	0	0	0	0	0	0	0	0	0	0	0	0	0	20
			03:00 ~ 04:00	10	10	0	0	0	0	0	0	0	0	0	0	0	0	0	0	0	0	20
			04:00 ~ 05:00	10	10	0	0	0	0	0	0	0	0	0	0	0	0	0	0	0	0	20
			05:00 ~ 06:00	10	10	0	0	0	0	0	0	0	0	0	0	0	0	0	0	0	0	20
			06:00 ~ 07:00	10	10	0	0	0	0	0	0	0	0	0	0	0	0	0	0	0	0	20
			07:00 ~ 08:00	10	10	0	10	0	0	0	0	0	0	0	0	0	0	0	10	0	0	40
			08:00 ~ 09:00	20	10	0	10	0	0	0	0	0	0	0	0	0	0	0	10	0	0	50
			09:00 ~ 10:00	10	10	0	10	0	0	0	0	0	0	0	0	0	0	0	10	0	0	40
			10:00 ~ 11:00	10	10	0	10	0	0	0	0	0	0	0	0	0	0	0	10	0	0	40
			11:00 ~ 12:00	10	10	0	10	0	0	0	0	0	0	0	0	0	0	0	10	0	0	40
33	Maidstone Road	SB	**12:00 ~ 13:00**	10	10	0	10	0	0	0	0	0	0	0	0	0	0	0	10	0	0	40
			13:00 ~ 14:00	20	10	0	10	0	0	0	0	0	0	0	0	0	0	0	10	0	0	50
			14:00 ~ 15:00	20	10	0	10	0	0	0	0	0	0	0	0	0	0	0	10	0	0	50
			15:00 ~ 16:00	20	10	0	10	0	0	0	0	0	0	0	0	0	0	0	10	0	0	50
			16:00 ~ 17:00	20	10	0	10	0	0	0	0	0	0	0	0	0	0	0	10	0	0	50
			17:00 ~ 18:00	20	10	0	10	0	0	0	0	0	0	0	0	0	0	0	10	0	0	50
			18:00 ~ 19:00	20	10	0	10	0	0	0	0	0	0	0	0	0	0	0	10	0	0	50
			19:00 ~ 20:00	20	10	0	10	0	0	0	0	0	0	0	0	0	0	0	10	0	0	50
			20:00 ~ 21:00	10	10	0	10	0	0	0	0	0	0	0	0	0	0	0	10	0	0	40
			21:00 ~ 22:00	10	10	0	10	0	0	0	0	0	0	0	0	0	0	0	10	0	0	40
			22:00 ~ 23:00	10	10	0	10	0	0	0	0	0	0	0	0	0	0	0	10	0	0	40
			23:00 ~ 00:00	10	10	0	10	0	0	0	0	0	0	0	0	0	0	0	10	0	0	40
			Whole Day Total (veh)	320	240	0	170	0	0	0	0	0	0	0	0	0	0	0	170	0	0	900
			00:00 ~ 01:00	20	10	0	10	10	0	0	0	0	0	0	0	0	0	10	10	0	0	70
			01:00 ~ 02:00	20	10	0	10	10	0	0	0	0	0	0	0	0	0	10	10	0	0	70
			02:00 ~ 03:00	10	10	0	10	10	0	0	0	0	0	0	0	0	0	10	10	0	0	60
			03:00 ~ 04:00	10	10	0	10	10	0	0	0	0	0	0	0	0	0	10	10	0	0	60
			04:00 ~ 05:00	10	10	0	10	10	0	0	0	0	0	0	0	0	0	10	10	0	0	60
			05:00 ~ 06:00	10	10	0	10	10	0	0	0	0	0	0	0	0	0	10	10	0	0	60
			06:00 ~ 07:00	20	10	0	10	10	0	0	10	0	0	0	0	0	0	10	10	0	0	80
			07:00 ~ 08:00	40	20	0	10	10	10	10	10	0	10	0	0	0	0	10	10	0	0	140
			08:00 ~ 09:00	50	30	0	20	10	10	10	10	0	10	0	0	0	0	10	10	0	0	170
			09:00 ~ 10:00	40	20	0	20	10	10	10	10	0	10	0	0	0	0	10	10	0	0	150
			10:00 ~ 11:00	40	20	0	10	10	10	10	10	0	10	0	0	0	0	10	10	0	0	140
			11:00 ~ 12:00	50	30	0	20	10	10	10	10	0	10	0	0	0	0	10	10	0	0	170
34	Maidstone Road	SB	**12:00 ~ 13:00**	50	30	0	20	10	10	10	10	0	10	0	0	0	0	10	10	0	0	170
			13:00 ~ 14:00	50	30	0	20	10	10	10	10	0	10	0	0	0	0	10	10	0	0	170
			14:00 ~ 15:00	50	30	0	20	10	10	10	10	0	10	0	0	0	0	10	10	0	0	170
			15:00 ~ 16:00	50	30	0	20	10	10	10	10	0	10	0	0	0	0	10	10	0	0	170
			16:00 ~ 17:00	60	30	0	20	10	10	10	10	0	10	0	0	0	0	10	10	0	0	180
			17:00 ~ 18:00	60	30	0	20	10	10	10	10	0	10	0	0	0	0	10	10	0	0	180
			18:00 ~ 19:00	60	30	0	20	10	10	10	10	0	10	0	0	0	0	10	10	0	0	180
			19:00 ~ 20:00	50	30	0	20	10	10	10	10	0	10	0	0	0	0	10	10	0	0	170
			20:00 ~ 21:00	50	30	0	20	10	10	10	10	0	10	0	0	0	0	10	10	0	0	170
			21:00 ~ 22:00	50	30	0	20	10	10	10	10	0	10	0	0	0	0	10	10	0	0	170
			22:00 ~ 23:00	40	20	0	20	10	10	10	10	0	10	0	0	0	0	10	10	0	0	150
			23:00 ~ 00:00	40	20	0	10	10	10	10	10	0	10	0	0	0	0	10	10	0	0	140
			Whole Day Total (veh)	930	530	0	380	240	170	170	180	0	170	0	0	0	0	240	240	0	0	3250
			00:00 ~ 01:00	20	10	0	10	10	0	0	0	0	0	0	0	0	0	10	10	0	0	70
			01:00 ~ 02:00	20	10	0	10	10	0	0	0	0	0	0	0	0	0	10	10	0	0	70
			02:00 ~ 03:00	10	10	0	10	10	0	0	0	0	0	0	0	0	0	10	10	0	0	60
			03:00 ~ 04:00	10	10	0	10	10	0	0	0	0	0	0	0	0	0	10	10	0	0	60
			04:00 ~ 05:00	10	10	0	10	10	0	0	0	0	0	0	0	0	0	10	10	0	0	60
			05:00 ~ 06:00	10	10	0	10	10	0	0	0	0	0	0	0	0	0	10	10	0	0	60
			06:00 ~ 07:00	20	10	0	10	10	0	0	10	0	0	0	0	0	0	10	10	0	0	80
			07:00 ~ 08:00	40	20	0	10	10	10	10	10	0	10	0	0	0	0	10	10	0	0	140
			08:00 ~ 09:00	50	30	0	20	10	10	10	10	0	10	0	0	0	0	10	10	0	0	170
			09:00 ~ 10:00	40	20	0	20	10	10	10	10	0	10	0	0	0	0	10	10	0	0	150
			10:00 ~ 11:00	40	20	0	20	10	10	10	10	0	10	0	0	0	0	10	10	0	0	150
			11:00 ~ 12:00	50	30	0	20	10	10	10	10	0	10	0	0	0	0	10	10	0	0	170
35	Maidstone Lane	EB	**12:00 ~ 13:00**	50	30	0	20	10	10	10	10	0	10	0	0	0	0	10	10	0	0	170
			13:00 ~ 14:00	50	30	0	20	10	10	10	10	0	10	0	0	0	0	10	10	0	0	170
			14:00 ~ 15:00	50	30	0	20	10	10	10	10	0	10	0	0	0	0	10	10	0	0	170
			15:00 ~ 16:00	50	30	0	20	10	10	10	10	0	10	0	0	0	0	10	10	0	0	170
			16:00 ~ 17:00	60	30	0	20	10	10	10	10	0	10	0	0	0	0	10	10	0	0	180
			17:00 ~ 18:00	60	30	0	20	10	10	10	10	0	10	0	0	0	0	10	10	0	0	180
			18:00 ~ 19:00	60	30	0	20	10	10	10	10	0	10	0	0	0	0	10	10	0	0	180
			19:00 ~ 20:00	50	30	0	20	10	10	10	10	0	10	0	0	0	0	10	10	0	0	170
			20:00 ~ 21:00	40	20	0	20	10	10	10	10	0	10	0	0	0	0	10	10	0	0	150
			21:00 ~ 22:00	50	30	0	20	10	10	10	10	0	10	0	0	0	0	10	10	0	0	170
			22:00 ~ 23:00	40	20	0	20	10	10	10	10	0	10	0	0	0	0	10	10	0	0	150
			23:00 ~ 00:00	40	20	0	10	10	10	10	10	0	10	0	0	0	0	10	10	0	0	140
			Whole Day Total (veh)	920	520	0	390	240	170	170	180	0	170	0	0	0	0	240	240	0	0	3240
			00:00 ~ 01:00	10	10	0	0	0	0	0	0	0	0	0	0	0	0	0	0	0	0	20
			01:00 ~ 02:00	10	10	0	0	0	0	0	0	0	0	0	0	0	0	0	0	0	0	20
			02:00 ~ 03:00	10	10	0	0	0	0	0	0	0	0	0	0	0	0	0	0	0	0	20
			03:00 ~ 04:00	10	0	0	0	0	0	0	0	0	0	0	0	0	0	0	0	0	0	10
			04:00 ~ 05:00	10	0	0	0	0	0	0	0	0	0	0	0	0	0	0	0	0	0	10
			05:00 ~ 06:00	10	10	0	0	0	0	0	0	0	0	0	0	0	0	0	0	0	0	20
			06:00 ~ 07:00	10	10	0	0	0	0	0	0	0	0	0	0	0	0	0	0	0	0	20
			07:00 ~ 08:00	10	10	0	10	0	0	0	0	0	0	0	0	0	0	0	10	0	0	40
			08:00 ~ 09:00	10	10	0	10	0	0	0	0	0	0	0	0	0	0	0	10	0	0	40
			09:00 ~ 10:00	10	10	0	10	0	0	0	0	0	0	0	0	0	0	0	10	0	0	40
			10:00 ~ 11:00	10	10	0	10	0	0	0	0	0	0	0	0	0	0	0	10	0	0	40
			11:00 ~ 12:00	10	10	0	10	0	0	0	0	0	0	0	0	0	0	0	10	0	0	40
36	Maidstone Lane	EB	**12:00 ~ 13:00**	10	10	0	10	0	0	0	0	0	0	0	0	0	0	0	10	0	0	40
			13:00 ~ 14:00	10	10	0	10	0	0	0	0	0	0	0	0	0	0	0	10	0	0	40
			14:00 ~ 15:00	10	10	0	10	0	0	0	0	0	0	0	0	0	0	0	10	0	0	40
			15:00 ~ 16:00	10	10	0	10	0	0	0	0	0	0	0	0	0	0	0	10	0	0	40
			16:00 ~ 17:00	10	10	0	10	0	0	0	0	0	0	0	0	0	0	0	10	0	0	40
			17:00 ~ 18:00	10	10	0	10	0	0	0	0	0	0	0	0	0	0	0	10	0	0	40
			18:00 ~ 19:00	10	10	0	10	0	0	0	0	0	0	0	0	0	0	0	10	0	0	40
			19:00 ~ 20:00	10	10	0	10	0	0	0	0	0	0	0	0	0	0	0	10	0	0	40
			20:00 ~ 21:00	10	10	0	10	0	0	0	0	0	0	0	0	0	0	0	10	0	0	40
			21:00 ~ 22:00	10	10	0	10	0	0	0	0	0	0	0	0	0	0	0	10	0	0	40
			22:00 ~ 23:00	10	10	0	10	0	0	0	0	0	0	0	0	0	0	0	10	0	0	40
			23:00 ~ 00:00	10	10	0	10	0	0	0	0	0	0	0	0	0	0	0	10	0	0	40
			Whole Day Total (veh)	240	220	0	170	0	0	0	0	0	0	0	0	0	0	0	170	0	0	800

Road No.	Road Name	Bound	Hour	PC	TAXI	LGV3	LGV4	LGV6	HGV7	HGV8	PLB	PV4	PV5	NFB6	NFB7	NFB8	FBSD	FBDD	MC	HGV9	NFB9	Total
37	Maidstone Lane	WB	**00:00 ~ 01:00**	10	10	0	0	0	0	0	0	0	0	0	0	0	0	0	0	0	0	20
			01:00 ~ 02:00	10	10	0	0	0	0	0	0	0	0	0	0	0	0	0	0	0	0	20
			02:00 ~ 03:00	10	10	0	0	0	0	0	0	0	0	0	0	0	0	0	0	0	0	20
			03:00 ~ 04:00	10	0	0	0	0	0	0	0	0	0	0	0	0	0	0	0	0	0	10
			04:00 ~ 05:00	10	0	0	0	0	0	0	0	0	0	0	0	0	0	0	0	0	0	10
			05:00 ~ 06:00	10	10	0	0	0	0	0	0	0	0	0	0	0	0	0	0	0	0	20
			06:00 ~ 07:00	10	10	0	0	0	0	0	0	0	0	0	0	0	0	0	0	0	0	20
			07:00 ~ 08:00	10	10	0	10	0	0	0	0	0	0	0	0	0	0	0	10	0	0	40
			08:00 ~ 09:00	10	10	0	10	0	0	0	0	0	0	0	0	0	0	0	10	0	0	40
			09:00 ~ 10:00	10	10	0	10	0	0	0	0	0	0	0	0	0	0	0	10	0	0	40
			10:00 ~ 11:00	10	10	0	10	0	0	0	0	0	0	0	0	0	0	0	10	0	0	40
			11:00 ~ 12:00	10	10	0	10	0	0	0	0	0	0	0	0	0	0	0	10	0	0	40
			12:00 ~ 13:00	10	10	0	10	0	0	0	0	0	0	0	0	0	0	0	10	0	0	40
			13:00 ~ 14:00	10	10	0	10	0	0	0	0	0	0	0	0	0	0	0	10	0	0	40
			14:00 ~ 15:00	10	10	0	10	0	0	0	0	0	0	0	0	0	0	0	10	0	0	40
			15:00 ~ 16:00	10	10	0	10	0	0	0	0	0	0	0	0	0	0	0	10	0	0	40
			16:00 ~ 17:00	10	10	0	10	0	0	0	0	0	0	0	0	0	0	0	10	0	0	40
			17:00 ~ 18:00	10	10	0	10	0	0	0	0	0	0	0	0	0	0	0	10	0	0	40
			18:00 ~ 19:00	10	10	0	10	0	0	0	0	0	0	0	0	0	0	0	10	0	0	40
			19:00 ~ 20:00	10	10	0	10	0	0	0	0	0	0	0	0	0	0	0	10	0	0	40
			20:00 ~ 21:00	10	10	0	10	0	0	0	0	0	0	0	0	0	0	0	10	0	0	40
			21:00 ~ 22:00	10	10	0	10	0	0	0	0	0	0	0	0	0	0	0	10	0	0	40
			22:00 ~ 23:00	10	10	0	10	0	0	0	0	0	0	0	0	0	0	0	10	0	0	40
			23:00 ~ 00:00	10	10	0	10	0	0	0	0	0	0	0	0	0	0	0	10	0	0	40
			Whole Day Total (veh)	240	220	0	170	0	0	0	0	0	0	0	0	0	0	0	170	0	0	800
38	Kau Pui Lung Road	NB	**00:00 ~ 01:00**	80	40	0	20	10	0	10	0	0	10	0	0	0	0	0	10	0	0	180
			01:00 ~ 02:00	60	30	0	10	10	0	10	0	0	10	0	0	0	0	0	10	0	0	140
			02:00 ~ 03:00	40	20	0	10	10	0	0	0	0	10	0	0	0	0	0	10	0	0	100
			03:00 ~ 04:00	30	20	0	10	10	0	0	0	0	0	0	0	0	0	0	10	0	0	80
			04:00 ~ 05:00	30	20	0	10	10	0	0	0	0	0	0	0	0	0	0	10	0	0	80
			05:00 ~ 06:00	40	20	0	10	10	0	0	0	0	10	0	0	0	0	0	10	0	0	100
			06:00 ~ 07:00	80	40	0	20	10	0	10	0	0	10	0	0	0	0	0	10	0	0	180
			07:00 ~ 08:00	170	70	0	30	10	10	10	0	0	10	10	10	10	0	0	20	10	0	370
			08:00 ~ 09:00	210	90	0	30	20	10	10	0	0	10	10	10	10	0	0	30	10	0	450
			09:00 ~ 10:00	180	80	0	30	10	10	10	0	0	10	10	10	10	0	0	20	10	0	390
			10:00 ~ 11:00	180	80	0	30	10	10	10	0	0	10	10	10	10	0	0	20	10	0	390
			11:00 ~ 12:00	190	80	0	30	10	10	10	0	0	10	10	10	10	0	0	20	10	0	400
			12:00 ~ 13:00	140	60	0	30	10	10	10	0	0	10	10	0	10	0	0	20	10	0	320
			13:00 ~ 14:00	140	60	0	30	10	10	10	0	0	10	10	0	10	0	0	20	10	0	320
			14:00 ~ 15:00	140	60	0	30	10	10	10	0	0	10	10	0	10	0	0	20	10	0	320
			15:00 ~ 16:00	140	60	0	30	10	10	10	0	0	10	10	0	10	0	0	20	10	0	320
			16:00 ~ 17:00	150	60	0	30	10	10	10	0	0	10	10	0	10	0	0	20	10	0	330
			17:00 ~ 18:00	150	60	0	30	10	10	10	0	0	10	10	0	10	0	0	20	10	0	330
			18:00 ~ 19:00	150	70	0	30	10	10	10	0	0	10	10	0	10	0	0	20	10	0	340
			19:00 ~ 20:00	140	60	0	30	10	10	10	0	0	10	10	0	10	0	0	20	10	0	320
			20:00 ~ 21:00	120	50	0	20	10	10	10	0	0	10	10	0	10	0	0	20	10	0	280
			21:00 ~ 22:00	120	50	0	20	10	10	10	0	0	10	10	0	10	0	0	20	10	0	280
			22:00 ~ 23:00	110	50	0	20	10	10	10	0	0	10	10	0	10	0	0	20	10	0	270
			23:00 ~ 00:00	90	40	0	20	10	10	10	0	0	10	10	0	10	0	0	10	10	0	230
			Whole Day Total (veh)	2880	1270	0	560	250	170	200	0	0	220	170	50	170	0	0	410	170	0	6520
39	Kau Pui Lung Road	SB	**00:00 ~ 01:00**	70	30	0	20	10	0	10	0	0	10	0	0	0	0	0	10	0	0	160
			01:00 ~ 02:00	50	20	0	10	10	0	10	0	0	10	0	0	0	0	0	10	0	0	120
			02:00 ~ 03:00	40	10	0	10	10	0	0	0	0	0	0	0	0	0	0	10	0	0	80
			03:00 ~ 04:00	30	10	0	10	10	0	0	0	0	0	0	0	0	0	0	10	0	0	70
			04:00 ~ 05:00	30	10	0	10	10	0	0	0	0	0	0	0	0	0	0	10	0	0	70
			05:00 ~ 06:00	40	20	0	10	10	0	0	0	0	0	0	0	0	0	0	10	0	0	90
			06:00 ~ 07:00	70	30	0	20	10	0	10	0	0	10	0	0	0	0	0	10	0	0	160
			07:00 ~ 08:00	140	50	0	30	10	10	10	0	0	10	10	0	10	0	0	20	10	0	310
			08:00 ~ 09:00	180	60	0	30	20	10	10	0	0	10	10	0	10	0	0	20	10	0	370
			09:00 ~ 10:00	160	50	0	30	10	10	10	0	0	10	10	0	10	0	0	20	10	0	330
			10:00 ~ 11:00	150	50	0	30	10	10	10	0	0	10	10	0	10	0	0	20	10	0	320
			11:00 ~ 12:00	160	50	0	30	10	10	10	0	0	10	10	0	10	0	0	20	10	0	330
			12:00 ~ 13:00	160	60	0	30	10	10	10	0	0	10	10	0	10	0	0	20	0	0	330
			13:00 ~ 14:00	160	60	0	30	10	10	10	0	0	10	10	0	10	0	0	20	0	0	330
			14:00 ~ 15:00	160	60	0	30	10	10	10	0	0	10	10	0	10	0	0	20	0	0	330
			15:00 ~ 16:00	160	60	0	30	10	10	10	0	0	10	10	0	10	0	0	20	0	0	330
			16:00 ~ 17:00	170	60	0	30	10	10	10	0	0	10	10	0	10	0	0	20	0	0	340
			17:00 ~ 18:00	170	60	0	30	10	10	10	0	0	10	10	0	10	0	0	20	0	0	340
			18:00 ~ 19:00	180	60	0	30	10	10	10	0	0	10	10	0	10	0	0	20	0	0	350
			19:00 ~ 20:00	160	60	0	30	10	10	10	0	0	10	10	0	10	0	0	20	0	0	330
			20:00 ~ 21:00	140	50	0	20	10	10	10	0	0	10	10	0	10	0	0	20	0	0	290
			21:00 ~ 22:00	140	50	0	20	10	10	10	0	0	10	10	0	10	0	0	20	0	0	290
			22:00 ~ 23:00	130	50	0	20	10	10	10	0	0	10	10	0	10	0	0	20	0	0	280
			23:00 ~ 00:00	110	40	0	20	10	10	10	0	0	10	10	0	10	0	0	10	0	0	240
			Whole Day Total (veh)	2960	1060	0	560	250	170	200	0	0	200	170	0	170	0	0	400	50	0	6190
40	Tin Kwong Road	EB	**00:00 ~ 01:00**	220	110	0	50	20	10	10	10	0	10	10	10	10	0	20	30	10	0	530
			01:00 ~ 02:00	150	80	0	40	20	10	10	0	0	10	10	10	10	0	10	20	10	0	390
			02:00 ~ 03:00	110	60	0	30	10	10	10	0	0	10	10	0	10	0	10	20	10	0	300
			03:00 ~ 04:00	80	40	0	20	10	10	10	0	0	10	0	0	10	0	10	10	0	0	210
			04:00 ~ 05:00	80	40	0	20	10	10	10	0	0	10	0	0	10	0	10	10	0	0	210
			05:00 ~ 06:00	110	60	0	30	10	10	10	10	0	10	10	0	10	0	20	20	10	0	320
			06:00 ~ 07:00	220	120	0	50	20	10	10	10	0	10	10	10	10	0	40	30	10	0	560
			07:00 ~ 08:00	450	230	10	100	40	10	10	20	10	10	10	10	10	0	50	50	10	0	1030
			08:00 ~ 09:00	560	280	10	120	50	10	20	20	10	10	10	10	10	0	40	60	10	0	1230
			09:00 ~ 10:00	490	250	10	110	40	10	20	20	10	10	10	10	10	0	40	60	10	0	1110
			10:00 ~ 11:00	470	240	10	100	40	10	10	10	10	10	10	10	10	0	40	50	10	0	1040
			11:00 ~ 12:00	500	250	10	110	40	10	20	10	10	10	10	10	10	0	40	60	10	0	1110
			12:00 ~ 13:00	230	120	10	60	20	10	10	20	10	10	10	10	10	0	40	30	10	0	610
			13:00 ~ 14:00	230	120	10	60	20	10	10	20	10	10	10	10	10	0	40	30	10	0	610
			14:00 ~ 15:00	230	120	10	60	20	10	10	20	10	10	10	10	10	0	40	30	10	0	610
			15:00 ~ 16:00	240	120	10	60	20	10	10	20	10	10	10	10	10	0	40	30	10	0	620
			16:00 ~ 17:00	240	130	10	60	20	10	10	20	10	10	10	10	10	0	40	30	10	0	630
			17:00 ~ 18:00	240	120	10	60	20	10	10	20	10	10	10	10	10	0	40	30	10	0	620
			18:00 ~ 19:00	260	130	10	60	30	10	10	20	10	10	10	10	10	0	40	30	10	0	660
			19:00 ~ 20:00	230	120	10	60	20	10	10	20	10	10	10	10	10	0	40	30	10	0	610
			20:00 ~ 21:00	190	100	10	50	20	10	10	10	10	10	10	10	10	0	30	20	10	0	510
			21:00 ~ 22:00	200	100	10	50	20	10	10	10	10	10	10	10	10	0	30	30	10	0	530
			22:00 ~ 23:00	190	100	10	50	20	10	10	10	10	10	10	10	10	0	30	20	10	0	510
			23:00 ~ 00:00	150	80	10	40	20	10	10	10	10	10	10	10	10	0	30	20	10	0	440
			Whole Day Total (veh)	6070	3120	170	1450	560	240	270	310	170	240	220	200	240	0	770	750	220	0	15000

Road No.	Road Name	Bound	Hour	PC	TAXI	LGV3	LGV4	LGV6	HGV7	HGV8	PLB	PV4	PV5	NFB6	NFB7	NFB8	FBSD	FBDD	MC	HGV9	NFB9	Total
41	Tin Kwong Road	WB	**00:00 ~ 01:00**	130	60	0	20	10	10	10	10	0	10	0	0	10	0	20	20	0	0	310
			01:00 ~ 02:00	80	40	0	10	10	10	10	0	0	10	0	0	10	0	10	10	0	0	200
			02:00 ~ 03:00	60	30	0	10	10	0	10	0	0	10	0	0	0	0	10	10	0	0	150
			03:00 ~ 04:00	50	20	0	10	10	0	10	0	0	10	0	0	0	0	10	10	0	0	130
			04:00 ~ 05:00	50	20	0	10	10	0	10	0	0	10	0	0	0	0	10	10	0	0	130
			05:00 ~ 06:00	70	30	0	10	10	0	10	10	0	10	0	0	0	0	20	10	0	0	180
			06:00 ~ 07:00	130	60	0	20	10	10	10	10	0	10	0	0	10	0	40	20	0	0	330
			07:00 ~ 08:00	250	110	0	40	20	10	10	20	10	10	10	10	10	0	50	30	10	0	600
			08:00 ~ 09:00	310	140	0	40	20	10	10	20	10	10	10	10	10	0	50	40	10	0	700
			09:00 ~ 10:00	270	130	0	40	20	10	10	20	10	10	10	10	10	0	40	30	10	0	630
			10:00 ~ 11:00	270	120	0	40	20	10	10	10	10	10	10	10	10	0	40	30	10	0	610
			11:00 ~ 12:00	280	130	0	40	20	10	10	10	10	10	10	10	10	0	40	30	10	0	630
			12:00 ~ 13:00	210	90	0	30	10	10	10	20	0	10	10	10	10	0	40	30	10	0	500
			13:00 ~ 14:00	210	100	0	30	10	10	10	20	0	10	10	10	10	0	40	30	10	0	510
			14:00 ~ 15:00	220	100	0	30	10	10	10	20	0	10	10	10	10	0	40	30	10	0	520
			15:00 ~ 16:00	220	100	0	30	10	10	10	20	0	10	10	10	10	0	40	30	10	0	520
			16:00 ~ 17:00	230	100	0	30	10	10	10	20	0	10	10	10	10	0	40	30	10	0	530
			17:00 ~ 18:00	220	100	0	30	10	10	10	20	0	10	10	10	10	0	40	30	10	0	520
			18:00 ~ 19:00	240	110	0	30	10	10	10	20	0	10	10	10	10	0	40	30	10	0	550
			19:00 ~ 20:00	210	100	0	30	10	10	10	20	0	10	10	10	10	0	40	30	10	0	510
			20:00 ~ 21:00	180	80	0	20	10	10	10	10	0	10	10	10	10	0	30	20	10	0	420
			21:00 ~ 22:00	190	80	0	20	10	10	10	10	0	10	10	10	10	0	30	20	10	0	430
			22:00 ~ 23:00	170	80	0	20	10	10	10	10	0	10	10	10	10	0	30	20	10	0	410
			23:00 ~ 00:00	140	60	0	20	10	10	10	10	0	10	10	10	10	0	30	20	10	0	360
			Whole Day Total (veh)	4390	1990	0	610	290	200	240	310	50	240	170	170	200	0	780	570	170	0	10380
42	Tin Kwong Road	EB	**00:00 ~ 01:00**	220	110	0	50	20	10	10	10	0	10	10	10	10	0	20	30	10	0	530
			01:00 ~ 02:00	150	80	0	40	20	10	10	0	0	10	10	10	10	0	10	20	10	0	390
			02:00 ~ 03:00	110	60	0	30	10	10	10	0	0	10	10	0	10	0	10	20	10	0	300
			03:00 ~ 04:00	80	40	0	20	10	10	10	0	0	10	0	0	10	0	10	10	0	0	210
			04:00 ~ 05:00	80	40	0	20	10	10	10	0	0	10	0	0	10	0	10	10	0	0	210
			05:00 ~ 06:00	110	60	0	30	10	10	10	10	0	10	10	0	10	0	20	20	10	0	320
			06:00 ~ 07:00	220	120	0	50	20	10	10	10	0	10	10	10	10	0	40	30	10	0	560
			07:00 ~ 08:00	450	230	10	100	40	10	10	20	10	10	10	10	10	0	50	50	10	0	1030
			08:00 ~ 09:00	560	280	10	120	50	10	20	20	10	10	10	10	10	0	40	60	10	0	1230
			09:00 ~ 10:00	490	250	10	110	40	10	20	20	10	10	10	10	10	0	40	60	10	0	1110
			10:00 ~ 11:00	470	240	10	100	40	10	10	10	10	10	10	10	10	0	40	50	10	0	1040
			11:00 ~ 12:00	500	250	10	110	40	10	20	10	10	10	10	10	10	0	40	60	10	0	1110
			12:00 ~ 13:00	230	120	10	60	20	10	10	20	10	10	10	10	10	0	40	30	10	0	610
			13:00 ~ 14:00	230	120	10	60	20	10	10	20	10	10	10	10	10	0	40	30	10	0	610
			14:00 ~ 15:00	230	120	10	60	20	10	10	20	10	10	10	10	10	0	40	30	10	0	610
			15:00 ~ 16:00	240	120	10	60	20	10	10	20	10	10	10	10	10	0	40	30	10	0	620
			16:00 ~ 17:00	240	130	10	60	20	10	10	20	10	10	10	10	10	0	40	30	10	0	630
			17:00 ~ 18:00	240	120	10	60	20	10	10	20	10	10	10	10	10	0	40	30	10	0	620
			18:00 ~ 19:00	260	130	10	60	30	10	10	20	10	10	10	10	10	0	40	30	10	0	660
			19:00 ~ 20:00	230	120	10	60	20	10	10	20	10	10	10	10	10	0	40	30	10	0	610
			20:00 ~ 21:00	190	100	10	50	20	10	10	10	10	10	10	10	10	0	30	20	10	0	510
			21:00 ~ 22:00	200	100	10	50	20	10	10	10	10	10	10	10	10	0	30	30	10	0	530
			22:00 ~ 23:00	190	100	10	50	20	10	10	10	10	10	10	10	10	0	30	20	10	0	510
			23:00 ~ 00:00	150	80	10	40	20	10	10	10	10	10	10	10	10	0	30	20	10	0	440
			Whole Day Total (veh)	6070	3120	170	1450	560	240	270	310	170	240	220	200	240	0	770	750	220	0	15000
43	Tin Kwong Road	WB	**00:00 ~ 01:00**	130	60	0	20	10	10	10	10	0	10	0	0	10	0	20	20	0	0	310
			01:00 ~ 02:00	80	40	0	10	10	10	10	0	0	10	0	0	10	0	10	10	0	0	200
			02:00 ~ 03:00	60	30	0	10	10	0	10	0	0	10	0	0	0	0	10	10	0	0	150
			03:00 ~ 04:00	50	20	0	10	10	0	10	0	0	10	0	0	0	0	10	10	0	0	130
			04:00 ~ 05:00	50	20	0	10	10	0	10	0	0	10	0	0	0	0	10	10	0	0	130
			05:00 ~ 06:00	70	30	0	10	10	0	10	10	0	10	0	0	0	0	20	10	0	0	180
			06:00 ~ 07:00	130	60	0	20	10	10	10	10	0	10	0	0	10	0	40	20	0	0	330
			07:00 ~ 08:00	250	110	0	40	20	10	10	20	10	10	10	10	10	0	50	30	10	0	600
			08:00 ~ 09:00	310	140	0	40	20	10	10	20	10	10	10	10	10	0	50	40	10	0	700
			09:00 ~ 10:00	270	130	0	40	20	10	10	20	10	10	10	10	10	0	40	30	10	0	630
			10:00 ~ 11:00	270	120	0	40	20	10	10	10	10	10	10	10	10	0	40	30	10	0	610
			11:00 ~ 12:00	280	130	0	40	20	10	10	10	10	10	10	10	10	0	40	30	10	0	630
			12:00 ~ 13:00	210	90	0	30	10	10	10	20	0	10	10	10	10	0	40	30	10	0	500
			13:00 ~ 14:00	210	100	0	30	10	10	10	20	0	10	10	10	10	0	40	30	10	0	510
			14:00 ~ 15:00	220	100	0	30	10	10	10	20	0	10	10	10	10	0	40	30	10	0	520
			15:00 ~ 16:00	220	100	0	30	10	10	10	20	0	10	10	10	10	0	40	30	10	0	520
			16:00 ~ 17:00	230	100	0	30	10	10	10	20	0	10	10	10	10	0	40	30	10	0	530
			17:00 ~ 18:00	220	100	0	30	10	10	10	20	0	10	10	10	10	0	40	30	10	0	520
			18:00 ~ 19:00	240	110	0	30	10	10	10	20	0	10	10	10	10	0	40	30	10	0	550
			19:00 ~ 20:00	210	100	0	30	10	10	10	20	0	10	10	10	10	0	40	30	10	0	510
			20:00 ~ 21:00	180	80	0	20	10	10	10	10	0	10	10	10	10	0	30	20	10	0	420
			21:00 ~ 22:00	190	80	0	20	10	10	10	10	0	10	10	10	10	0	30	20	10	0	430
			22:00 ~ 23:00	170	80	0	20	10	10	10	10	0	10	10	10	10	0	30	20	10	0	410
			23:00 ~ 00:00	140	60	0	20	10	10	10	10	0	10	10	10	10	0	30	20	10	0	360
			Whole Day Total (veh)	4390	1990	0	610	290	200	240	310	50	240	170	170	200	0	780	570	170	0	10380
44	Hop Yat Road	SB	**00:00 ~ 01:00**	10	10	0	0	0	0	0	0	0	0	0	0	0	0	0	0	0	0	20
			01:00 ~ 02:00	10	10	0	0	0	0	0	0	0	0	0	0	0	0	0	0	0	0	20
			02:00 ~ 03:00	10	10	0	0	0	0	0	0	0	0	0	0	0	0	0	0	0	0	20
			03:00 ~ 04:00	10	10	0	0	0	0	0	0	0	0	0	0	0	0	0	0	0	0	20
			04:00 ~ 05:00	10	10	0	0	0	0	0	0	0	0	0	0	0	0	0	0	0	0	20
			05:00 ~ 06:00	10	10	0	0	0	0	0	0	0	0	0	0	0	0	0	0	0	0	20
			06:00 ~ 07:00	10	10	0	0	0	0	0	0	0	0	0	0	0	0	0	0	0	0	20
			07:00 ~ 08:00	10	10	0	10	0	0	0	0	0	0	0	0	0	0	0	10	0	0	40
			08:00 ~ 09:00	20	10	0	10	0	0	0	0	0	0	0	0	0	0	0	10	0	0	50
			09:00 ~ 10:00	10	10	0	10	0	0	0	0	0	0	0	0	0	0	0	10	0	0	40
			10:00 ~ 11:00	10	10	0	10	0	0	0	0	0	0	0	0	0	0	0	10	0	0	40
			11:00 ~ 12:00	10	10	0	10	0	0	0	0	0	0	0	0	0	0	0	10	0	0	40
			12:00 ~ 13:00	10	10	0	10	0	0	0	0	0	0	0	0	0	0	0	10	0	0	40
			13:00 ~ 14:00	20	10	0	10	0	0	0	0	0	0	0	0	0	0	0	10	0	0	50
			14:00 ~ 15:00	20	10	0	10	0	0	0	0	0	0	0	0	0	0	0	10	0	0	50
			15:00 ~ 16:00	20	10	0	10	0	0	0	0	0	0	0	0	0	0	0	10	0	0	50
			16:00 ~ 17:00	20	10	0	10	0	0	0	0	0	0	0	0	0	0	0	10	0	0	50
			17:00 ~ 18:00	20	10	0	10	0	0	0	0	0	0	0	0	0	0	0	10	0	0	50
			18:00 ~ 19:00	20	10	0	10	0	0	0	0	0	0	0	0	0	0	0	10	0	0	50
			19:00 ~ 20:00	20	10	0	10	0	0	0	0	0	0	0	0	0	0	0	10	0	0	50
			20:00 ~ 21:00	10	10	0	10	0	0	0	0	0	0	0	0	0	0	0	10	0	0	40
			21:00 ~ 22:00	10	10	0	10	0	0	0	0	0	0	0	0	0	0	0	10	0	0	40
			22:00 ~ 23:00	10	10	0	10	0	0	0	0	0	0	0	0	0	0	0	10	0	0	40
			23:00 ~ 00:00	10	10	0	10	0	0	0	0	0	0	0	0	0	0	0	10	0	0	40
			Whole Day Total (veh)	320	240	0	170	0	0	0	0	0	0	0	0	0	0	0	170	0	0	900

Road No.	Road Name	Bound	Hour	PC	TAXI	LGV3	LGV4	LGV6	HGV7	HGV8	PLB	PV4	PV5	NFB6	NFB7	NFB8	FBSD	FBDD	MC	HGV9	NFB9	Total
45	Tin Kwong Road	EB	**00:00 ~ 01:00**	230	110	0	60	20	10	10	10	0	10	10	10	10	0	20	30	10	0	550
			01:00 ~ 02:00	160	80	0	40	20	10	10	0	0	10	10	10	10	0	10	20	10	0	400
			02:00 ~ 03:00	110	60	0	30	10	10	10	0	0	10	10	0	10	0	10	20	10	0	300
			03:00 ~ 04:00	90	40	0	20	10	10	10	0	0	10	0	0	10	0	10	10	0	0	220
			04:00 ~ 05:00	90	40	0	20	10	10	10	0	0	10	0	0	10	0	10	10	0	0	220
			05:00 ~ 06:00	120	60	0	30	10	10	10	10	0	10	10	0	10	0	20	20	10	0	330
			06:00 ~ 07:00	230	110	0	60	20	10	10	10	0	10	10	10	10	0	40	30	10	0	570
			07:00 ~ 08:00	470	230	10	110	40	10	10	20	10	10	10	10	10	0	50	50	10	0	1060
			08:00 ~ 09:00	580	280	10	130	50	10	20	20	10	10	10	10	10	0	40	70	10	0	1270
			09:00 ~ 10:00	510	250	10	120	50	10	20	20	10	10	10	10	10	0	40	60	10	0	1150
			10:00 ~ 11:00	500	240	10	120	40	10	20	10	10	10	10	10	10	0	40	60	10	0	1110
			11:00 ~ 12:00	520	250	10	120	50	10	20	10	10	10	10	10	10	0	40	60	10	0	1150
			12:00 ~ 13:00	310	150	10	70	30	10	10	20	10	10	10	10	10	0	40	40	10	0	750
			13:00 ~ 14:00	320	150	10	70	30	10	10	20	10	10	10	10	10	0	40	40	10	0	760
			14:00 ~ 15:00	320	150	10	70	30	10	10	20	10	10	10	10	10	0	40	40	10	0	760
			15:00 ~ 16:00	330	150	10	70	30	10	10	20	10	10	10	10	10	0	40	40	10	0	770
			16:00 ~ 17:00	340	160	10	70	30	10	10	20	10	10	10	10	10	0	40	40	10	0	790
			17:00 ~ 18:00	330	160	10	70	30	10	10	20	10	10	10	10	10	0	40	40	10	0	780
			18:00 ~ 19:00	360	170	10	80	30	10	10	20	10	10	10	10	10	0	40	40	10	0	830
			19:00 ~ 20:00	320	150	10	70	30	10	10	20	10	10	10	10	10	0	40	40	10	0	760
			20:00 ~ 21:00	270	130	10	60	20	10	10	10	10	10	10	10	10	0	30	30	10	0	640
			21:00 ~ 22:00	280	130	10	60	20	10	10	10	10	10	10	10	10	0	30	30	10	0	650
			22:00 ~ 23:00	260	120	10	60	20	10	10	10	10	10	10	10	10	0	30	30	10	0	620
			23:00 ~ 00:00	210	100	10	50	20	10	10	10	10	10	10	10	10	0	30	30	10	0	540
			Whole Day Total (veh)	7260	3470	170	1660	650	240	280	310	170	240	220	200	240	0	770	880	220	0	16980
46	Tin Kwong Road	WB	**00:00 ~ 01:00**	160	80	0	30	10	10	10	10	0	10	10	0	10	0	20	20	0	0	380
			01:00 ~ 02:00	110	50	0	20	10	10	10	0	0	10	10	0	10	0	10	20	0	0	270
			02:00 ~ 03:00	80	40	0	10	10	10	10	0	0	10	0	0	10	0	10	10	0	0	200
			03:00 ~ 04:00	60	30	0	10	10	0	10	0	0	10	0	0	0	0	10	10	0	0	150
			04:00 ~ 05:00	60	30	0	10	10	0	10	0	0	10	0	0	0	0	10	10	0	0	150
			05:00 ~ 06:00	90	40	0	20	10	10	10	10	0	10	0	0	10	0	20	10	0	0	240
			06:00 ~ 07:00	170	80	0	30	10	10	10	10	0	10	10	0	10	0	40	20	0	0	410
			07:00 ~ 08:00	330	150	10	50	20	10	10	20	10	10	10	10	10	0	50	40	10	0	750
			08:00 ~ 09:00	410	190	10	60	20	10	10	20	10	10	10	10	10	0	50	50	10	0	890
			09:00 ~ 10:00	360	170	10	50	20	10	10	20	10	10	10	10	10	0	40	40	10	0	790
			10:00 ~ 11:00	350	160	10	50	20	10	10	10	10	10	10	10	10	0	40	40	10	0	760
			11:00 ~ 12:00	370	170	10	50	20	10	10	10	10	10	10	10	10	0	40	40	10	0	790
			12:00 ~ 13:00	260	120	0	40	20	10	10	20	10	10	10	10	10	0	40	30	10	0	610
			13:00 ~ 14:00	270	120	0	40	20	10	10	20	10	10	10	10	10	0	40	30	10	0	620
			14:00 ~ 15:00	270	130	0	40	20	10	10	20	10	10	10	10	10	0	40	30	10	0	630
			15:00 ~ 16:00	270	130	0	40	20	10	10	20	10	10	10	10	10	0	40	30	10	0	630
			16:00 ~ 17:00	280	130	0	40	20	10	10	20	10	10	10	10	10	0	40	30	10	0	640
			17:00 ~ 18:00	280	130	0	40	20	10	10	20	10	10	10	10	10	0	40	30	10	0	640
			18:00 ~ 19:00	300	140	0	40	20	10	10	20	10	10	10	10	10	0	40	40	10	0	680
			19:00 ~ 20:00	270	120	0	40	20	10	10	20	10	10	10	10	10	0	40	30	10	0	620
			20:00 ~ 21:00	230	100	0	30	10	10	10	10	10	10	10	10	10	0	30	30	10	0	520
			21:00 ~ 22:00	230	110	0	30	10	10	10	10	10	10	10	10	10	0	30	30	10	0	530
			22:00 ~ 23:00	220	100	0	30	10	10	10	10	10	10	10	10	10	0	30	30	10	0	510
			23:00 ~ 00:00	180	80	0	30	10	10	10	10	10	10	10	10	10	0	30	20	10	0	440
			Whole Day Total (veh)	5610	2600	50	830	370	220	240	310	170	240	200	170	220	0	780	670	170	0	12850
47	Sheung Shing Street	NB	**00:00 ~ 01:00**	120	60	0	10	10	0	0	10	0	10	10	0	10	0	20	20	0	0	280
			01:00 ~ 02:00	80	40	0	10	10	0	0	0	0	10	10	0	10	0	10	10	0	0	190
			02:00 ~ 03:00	60	30	0	10	10	0	0	0	0	10	0	0	0	0	10	10	0	0	140
			03:00 ~ 04:00	50	30	0	10	10	0	0	0	0	10	0	0	0	0	10	10	0	0	130
			04:00 ~ 05:00	50	30	0	10	10	0	0	0	0	10	0	0	0	0	10	10	0	0	130
			05:00 ~ 06:00	60	30	0	10	10	0	0	0	0	10	0	0	0	0	20	10	0	0	150
			06:00 ~ 07:00	120	60	0	10	10	0	0	10	0	10	10	0	10	0	40	20	0	0	300
			07:00 ~ 08:00	240	120	0	20	10	10	10	20	10	10	10	10	10	0	50	30	0	0	560
			08:00 ~ 09:00	300	150	0	20	10	10	10	20	10	10	10	10	10	0	40	40	0	0	650
			09:00 ~ 10:00	270	140	0	20	10	10	10	10	10	10	10	10	10	0	40	30	0	0	590
			10:00 ~ 11:00	260	130	0	20	10	10	10	10	10	10	10	10	10	0	40	30	0	0	570
			11:00 ~ 12:00	270	140	0	20	10	10	10	10	10	10	10	10	10	0	30	30	0	0	580
			12:00 ~ 13:00	200	100	0	20	10	10	10	10	0	10	10	10	10	0	40	30	10	0	480
			13:00 ~ 14:00	200	110	0	30	10	10	10	10	0	10	10	10	10	0	40	30	10	0	500
			14:00 ~ 15:00	210	110	0	30	10	10	10	20	0	10	10	10	10	0	40	30	10	0	520
			15:00 ~ 16:00	210	110	0	30	10	10	10	20	0	10	10	10	10	0	40	30	10	0	520
			16:00 ~ 17:00	220	110	0	30	10	10	10	20	0	10	10	10	10	0	40	30	10	0	530
			17:00 ~ 18:00	210	110	0	30	10	10	10	20	0	10	10	10	10	0	40	30	10	0	520
			18:00 ~ 19:00	230	120	0	30	10	10	10	20	0	10	10	10	10	0	40	30	10	0	550
			19:00 ~ 20:00	200	110	0	30	10	10	10	10	0	10	10	10	10	0	30	30	10	0	490
			20:00 ~ 21:00	170	90	0	20	10	10	10	10	0	10	10	10	10	0	30	20	10	0	420
			21:00 ~ 22:00	180	90	0	20	10	10	10	10	0	10	10	10	10	0	30	20	10	0	430
			22:00 ~ 23:00	160	90	0	20	10	10	10	10	0	10	10	10	10	0	30	20	10	0	410
			23:00 ~ 00:00	140	70	0	20	10	10	10	10	0	10	10	10	10	0	30	20	10	0	370
			Whole Day Total (veh)	4210	2180	0	480	240	170	170	260	50	240	200	170	200	0	750	570	120	0	10010
48	Sheung Shing Street	SB	**00:00 ~ 01:00**	70	40	0	10	10	0	0	10	0	10	0	0	0	0	20	10	0	0	180
			01:00 ~ 02:00	50	30	0	10	10	0	0	0	0	10	0	0	0	0	10	10	0	0	130
			02:00 ~ 03:00	40	20	0	10	10	0	0	0	0	10	0	0	0	0	10	10	0	0	110
			03:00 ~ 04:00	30	20	0	10	10	0	0	0	0	0	0	0	0	0	10	10	0	0	90
			04:00 ~ 05:00	30	20	0	10	10	0	0	0	0	0	0	0	0	0	10	10	0	0	90
			05:00 ~ 06:00	40	20	0	10	10	0	0	10	0	10	0	0	0	0	20	10	0	0	130
			06:00 ~ 07:00	70	40	0	10	10	0	0	10	0	10	0	0	0	0	40	10	0	0	200
			07:00 ~ 08:00	140	70	0	10	10	10	10	20	0	10	10	10	10	0	50	20	0	0	380
			08:00 ~ 09:00	180	90	0	20	10	10	10	20	0	10	10	10	10	0	40	20	0	0	440
			09:00 ~ 10:00	160	80	0	20	10	10	10	20	0	10	10	10	10	0	40	20	0	0	410
			10:00 ~ 11:00	150	80	0	20	10	10	10	10	0	10	10	10	10	0	40	20	0	0	390
			11:00 ~ 12:00	160	80	0	20	10	10	10	10	0	10	10	10	10	0	40	20	0	0	400
			12:00 ~ 13:00	130	70	0	10	10	10	10	10	0	10	10	10	10	0	40	20	0	0	350
			13:00 ~ 14:00	140	70	0	10	10	10	10	10	0	10	10	10	10	0	40	20	0	0	360
			14:00 ~ 15:00	140	70	0	10	10	10	10	20	0	10	10	10	10	0	40	20	0	0	370
			15:00 ~ 16:00	140	70	0	10	10	10	10	20	0	10	10	10	10	0	40	20	0	0	370
			16:00 ~ 17:00	140	80	0	10	10	10	10	20	0	10	10	10	10	0	40	20	0	0	380
			17:00 ~ 18:00	140	70	0	10	10	10	10	20	0	10	10	10	10	0	40	20	0	0	370
			18:00 ~ 19:00	150	80	0	20	10	10	10	20	0	10	10	10	10	0	40	20	0	0	400
			19:00 ~ 20:00	140	70	0	10	10	10	10	10	0	10	10	10	10	0	30	20	0	0	350
			20:00 ~ 21:00	120	60	0	10	10	10	10	10	0	10	10	10	10	0	30	20	0	0	320
			21:00 ~ 22:00	120	60	0	10	10	10	10	10	0	10	10	10	10	0	30	20	0	0	320
			22:00 ~ 23:00	110	60	0	10	10	10	10	10	0	10	10	10	10	0	30	20	0	0	310
			23:00 ~ 00:00	90	50	0	10	10	10	10	10	0	10	10	10	10	0	30	10	0	0	270
			Whole Day Total (veh)	2680	1400	0	290	240	170	170	280	0	220	170	170	170	0	760	400	0	0	7120

Road No.	Road Name	Bound	Hour	PC	TAXI	LGV3	LGV4	LGV6	HGV7	HGV8	PLB	PV4	PV5	NFB6	NFB7	NFB8	FBSD	FBDD	MC	HGV9	NFB9	Total
49	Sheung Shing Street	EB	**00:00 ~ 01:00**	60	30	0	10	10	0	0	10	0	10	0	0	0	0	20	10	0	0	160
			01:00 ~ 02:00	40	20	0	10	10	0	0	0	0	10	0	0	0	0	10	10	0	0	110
			02:00 ~ 03:00	30	20	0	10	10	0	0	0	0	0	0	0	0	0	10	10	0	0	90
			03:00 ~ 04:00	20	10	0	10	10	0	0	0	0	0	0	0	0	0	10	10	0	0	70
			04:00 ~ 05:00	20	10	0	10	10	0	0	0	0	0	0	0	0	0	10	10	0	0	70
			05:00 ~ 06:00	30	20	0	10	10	0	0	10	0	0	0	0	0	0	20	10	0	0	110
			06:00 ~ 07:00	60	30	0	10	10	0	0	10	0	10	0	0	0	0	40	10	0	0	180
			07:00 ~ 08:00	120	60	0	10	10	10	10	20	0	10	10	10	10	0	50	20	0	0	350
			08:00 ~ 09:00	140	70	0	20	10	10	10	20	0	10	10	10	10	0	40	20	0	0	380
			09:00 ~ 10:00	130	70	0	20	10	10	10	20	0	10	10	10	10	0	40	20	0	0	370
			10:00 ~ 11:00	120	60	0	10	10	10	10	10	0	10	10	10	10	0	40	20	0	0	330
			11:00 ~ 12:00	130	70	0	20	10	10	10	10	0	10	10	10	10	0	40	20	0	0	360
			12:00 ~ 13:00	120	60	0	10	10	10	10	10	0	10	10	0	10	0	40	20	0	0	320
			13:00 ~ 14:00	120	60	0	10	10	10	10	10	0	10	10	0	10	0	40	20	0	0	320
			14:00 ~ 15:00	120	70	0	10	10	10	10	20	0	10	10	0	10	0	40	20	0	0	340
			15:00 ~ 16:00	130	70	0	10	10	10	10	20	0	10	10	0	10	0	40	20	0	0	350
			16:00 ~ 17:00	130	70	0	10	10	10	10	20	0	10	10	0	10	0	40	20	0	0	350
			17:00 ~ 18:00	130	70	0	10	10	10	10	20	0	10	10	0	10	0	40	20	0	0	350
			18:00 ~ 19:00	140	70	0	10	10	10	10	20	0	10	10	0	10	0	40	20	0	0	360
			19:00 ~ 20:00	120	60	0	10	10	10	10	10	0	10	10	0	10	0	30	20	0	0	310
			20:00 ~ 21:00	100	50	0	10	10	10	10	10	0	10	10	0	10	0	30	10	0	0	270
			21:00 ~ 22:00	110	60	0	10	10	10	10	10	0	10	10	0	10	0	30	20	0	0	300
			22:00 ~ 23:00	100	50	0	10	10	10	10	10	0	10	10	0	10	0	30	10	0	0	270
			23:00 ~ 00:00	80	40	0	10	10	10	10	10	0	10	10	0	10	0	30	10	0	0	240
			Whole Day Total (veh)	2300	1200	0	270	240	170	170	280	0	200	170	50	170	0	760	380	0	0	6360
50	Sheung Shing Street	WB	**00:00 ~ 01:00**	110	60	0	10	10	0	0	10	0	10	0	0	10	0	20	20	0	0	260
			01:00 ~ 02:00	80	40	0	10	10	0	0	0	0	10	0	0	10	0	10	10	0	0	180
			02:00 ~ 03:00	60	30	0	10	10	0	0	0	0	10	0	0	0	0	10	10	0	0	140
			03:00 ~ 04:00	40	20	0	10	10	0	0	0	0	10	0	0	0	0	10	10	0	0	110
			04:00 ~ 05:00	40	20	0	10	10	0	0	0	0	10	0	0	0	0	10	10	0	0	110
			05:00 ~ 06:00	60	30	0	10	10	0	0	0	0	10	0	0	0	0	20	10	0	0	150
			06:00 ~ 07:00	120	60	0	10	10	0	0	10	0	10	0	0	10	0	40	20	0	0	290
			07:00 ~ 08:00	230	120	0	10	10	10	10	20	10	10	10	10	10	0	50	30	0	0	540
			08:00 ~ 09:00	280	150	0	20	10	10	10	20	10	10	10	10	10	0	40	30	0	0	620
			09:00 ~ 10:00	250	130	0	20	10	10	10	10	10	10	10	10	10	0	40	30	0	0	560
			10:00 ~ 11:00	240	130	0	20	10	10	10	10	10	10	10	10	10	0	40	30	0	0	550
			11:00 ~ 12:00	260	130	0	20	10	10	10	10	10	10	10	10	10	0	30	30	0	0	560
			12:00 ~ 13:00	180	90	0	20	10	10	10	10	0	10	10	10	10	0	40	20	10	0	440
			13:00 ~ 14:00	180	90	0	20	10	10	10	10	0	10	10	10	10	0	40	20	10	0	440
			14:00 ~ 15:00	180	90	0	20	10	10	10	20	0	10	10	10	10	0	40	20	10	0	450
			15:00 ~ 16:00	180	100	0	20	10	10	10	20	0	10	10	10	10	0	40	20	10	0	460
			16:00 ~ 17:00	190	100	0	30	10	10	10	20	0	10	10	10	10	0	40	20	10	0	480
			17:00 ~ 18:00	190	100	0	30	10	10	10	20	0	10	10	10	10	0	40	20	10	0	480
			18:00 ~ 19:00	200	100	0	30	10	10	10	20	0	10	10	10	10	0	40	30	10	0	500
			19:00 ~ 20:00	180	90	0	20	10	10	10	10	0	10	10	10	10	0	30	20	10	0	430
			20:00 ~ 21:00	150	80	0	20	10	10	10	10	0	10	10	10	10	0	30	20	10	0	390
			21:00 ~ 22:00	160	80	0	20	10	10	10	10	0	10	10	10	10	0	30	20	10	0	400
			22:00 ~ 23:00	150	80	0	20	10	10	10	10	0	10	10	10	10	0	30	20	10	0	390
			23:00 ~ 00:00	120	60	0	20	10	10	10	10	0	10	10	10	10	0	30	20	10	0	340
			Whole Day Total (veh)	3830	1980	0	430	240	170	170	260	50	240	170	170	200	0	750	490	120	0	9270
51	Sheung Hong Street	NB	**00:00 ~ 01:00**	10	10	0	0	0	0	0	0	0	0	0	0	0	0	0	0	0	0	20
			01:00 ~ 02:00	10	10	0	0	0	0	0	0	0	0	0	0	0	0	0	0	0	0	20
			02:00 ~ 03:00	10	10	0	0	0	0	0	0	0	0	0	0	0	0	0	0	0	0	20
			03:00 ~ 04:00	10	10	0	0	0	0	0	0	0	0	0	0	0	0	0	0	0	0	20
			04:00 ~ 05:00	10	10	0	0	0	0	0	0	0	0	0	0	0	0	0	0	0	0	20
			05:00 ~ 06:00	10	10	0	0	0	0	0	0	0	0	0	0	0	0	0	0	0	0	20
			06:00 ~ 07:00	10	10	0	0	0	0	0	0	0	0	0	0	0	0	0	0	0	0	20
			07:00 ~ 08:00	10	10	0	10	0	0	0	0	0	0	0	0	0	0	0	10	0	0	40
			08:00 ~ 09:00	20	10	0	10	0	0	0	0	0	0	0	0	0	0	0	10	0	0	50
			09:00 ~ 10:00	10	10	0	10	0	0	0	0	0	0	0	0	0	0	0	10	0	0	40
			10:00 ~ 11:00	10	10	0	10	0	0	0	0	0	0	0	0	0	0	0	10	0	0	40
			11:00 ~ 12:00	10	10	0	10	0	0	0	0	0	0	0	0	0	0	0	10	0	0	40
			12:00 ~ 13:00	10	10	0	10	0	0	0	0	0	0	0	0	0	0	0	10	0	0	40
			13:00 ~ 14:00	20	10	0	10	0	0	0	0	0	0	0	0	0	0	0	10	0	0	50
			14:00 ~ 15:00	20	10	0	10	0	0	0	0	0	0	0	0	0	0	0	10	0	0	50
			15:00 ~ 16:00	20	10	0	10	0	0	0	0	0	0	0	0	0	0	0	10	0	0	50
			16:00 ~ 17:00	20	10	0	10	0	0	0	0	0	0	0	0	0	0	0	10	0	0	50
			17:00 ~ 18:00	20	10	0	10	0	0	0	0	0	0	0	0	0	0	0	10	0	0	50
			18:00 ~ 19:00	20	10	0	10	0	0	0	0	0	0	0	0	0	0	0	10	0	0	50
			19:00 ~ 20:00	20	10	0	10	0	0	0	0	0	0	0	0	0	0	0	10	0	0	50
			20:00 ~ 21:00	10	10	0	10	0	0	0	0	0	0	0	0	0	0	0	10	0	0	40
			21:00 ~ 22:00	10	10	0	10	0	0	0	0	0	0	0	0	0	0	0	10	0	0	40
			22:00 ~ 23:00	10	10	0	10	0	0	0	0	0	0	0	0	0	0	0	10	0	0	40
			23:00 ~ 00:00	10	10	0	10	0	0	0	0	0	0	0	0	0	0	0	10	0	0	40
			Whole Day Total (veh)	320	240	0	170	0	0	0	0	0	0	0	0	0	0	0	170	0	0	900
52	Sheung Hong Street	SB	**00:00 ~ 01:00**	10	10	0	0	0	0	0	0	0	0	0	0	0	0	0	0	0	0	20
			01:00 ~ 02:00	10	10	0	0	0	0	0	0	0	0	0	0	0	0	0	0	0	0	20
			02:00 ~ 03:00	10	10	0	0	0	0	0	0	0	0	0	0	0	0	0	0	0	0	20
			03:00 ~ 04:00	10	10	0	0	0	0	0	0	0	0	0	0	0	0	0	0	0	0	20
			04:00 ~ 05:00	10	10	0	0	0	0	0	0	0	0	0	0	0	0	0	0	0	0	20
			05:00 ~ 06:00	10	10	0	0	0	0	0	0	0	0	0	0	0	0	0	0	0	0	20
			06:00 ~ 07:00	10	10	0	0	0	0	0	0	0	0	0	0	0	0	0	0	0	0	20
			07:00 ~ 08:00	10	10	0	10	0	0	0	0	0	0	0	0	0	0	0	10	0	0	40
			08:00 ~ 09:00	20	10	0	10	0	0	0	0	0	0	0	0	0	0	0	10	0	0	50
			09:00 ~ 10:00	10	10	0	10	0	0	0	0	0	0	0	0	0	0	0	10	0	0	40
			10:00 ~ 11:00	10	10	0	10	0	0	0	0	0	0	0	0	0	0	0	10	0	0	40
			11:00 ~ 12:00	10	10	0	10	0	0	0	0	0	0	0	0	0	0	0	10	0	0	40
			12:00 ~ 13:00	10	10	0	10	0	0	0	0	0	0	0	0	0	0	0	10	0	0	40
			13:00 ~ 14:00	20	10	0	10	0	0	0	0	0	0	0	0	0	0	0	10	0	0	50
			14:00 ~ 15:00	20	10	0	10	0	0	0	0	0	0	0	0	0	0	0	10	0	0	50
			15:00 ~ 16:00	20	10	0	10	0	0	0	0	0	0	0	0	0	0	0	10	0	0	50
			16:00 ~ 17:00	20	10	0	10	0	0	0	0	0	0	0	0	0	0	0	10	0	0	50
			17:00 ~ 18:00	20	10	0	10	0	0	0	0	0	0	0	0	0	0	0	10	0	0	50
			18:00 ~ 19:00	20	10	0	10	0	0	0	0	0	0	0	0	0	0	0	10	0	0	50
			19:00 ~ 20:00	20	10	0	10	0	0	0	0	0	0	0	0	0	0	0	10	0	0	50
			20:00 ~ 21:00	10	10	0	10	0	0	0	0	0	0	0	0	0	0	0	10	0	0	40
			21:00 ~ 22:00	10	10	0	10	0	0	0	0	0	0	0	0	0	0	0	10	0	0	40
			22:00 ~ 23:00	10	10	0	10	0	0	0	0	0	0	0	0	0	0	0	10	0	0	40
			23:00 ~ 00:00	10	10	0	10	0	0	0	0	0	0	0	0	0	0	0	10	0	0	40
			Whole Day Total (veh)	320	240	0	170	0	0	0	0	0	0	0	0	0	0	0	170	0	0	900

Road No.	Road Name	Bound	Hour	PC	TAXI	LGV3	LGV4	LGV6	HGV7	HGV8	PLB	PV4	PV5	NFB6	NFB7	NFB8	FBSD	FBDD	MC	HGV9	NFB9	Total
53	Sheung Shing Street	EB	**00:00 ~ 01:00**	60	30	0	10	10	0	0	10	0	10	0	0	0	0	20	10	0	0	160
			01:00 ~ 02:00	40	20	0	10	10	0	0	0	0	10	0	0	0	0	10	10	0	0	110
			02:00 ~ 03:00	30	20	0	10	10	0	0	0	0	0	0	0	0	0	10	10	0	0	90
			03:00 ~ 04:00	20	10	0	10	10	0	0	0	0	0	0	0	0	0	10	10	0	0	70
			04:00 ~ 05:00	20	10	0	10	10	0	0	0	0	0	0	0	0	0	10	10	0	0	70
			05:00 ~ 06:00	30	20	0	10	10	0	0	10	0	0	0	0	0	0	20	10	0	0	110
			06:00 ~ 07:00	60	30	0	10	10	0	0	10	0	10	0	0	0	0	40	10	0	0	180
			07:00 ~ 08:00	120	60	0	10	10	10	10	20	0	10	10	10	10	0	50	20	0	0	350
			08:00 ~ 09:00	140	70	0	20	10	10	10	20	0	10	10	10	10	0	40	20	0	0	380
			09:00 ~ 10:00	130	70	0	20	10	10	10	20	0	10	10	10	10	0	40	20	0	0	370
			10:00 ~ 11:00	120	60	0	10	10	10	10	10	0	10	10	10	10	0	40	20	0	0	330
			11:00 ~ 12:00	130	70	0	20	10	10	10	10	0	10	10	10	10	0	40	20	0	0	360
			12:00 ~ 13:00	120	60	0	10	10	10	10	10	0	10	10	0	10	0	40	20	0	0	320
			13:00 ~ 14:00	120	60	0	10	10	10	10	10	0	10	10	0	10	0	40	20	0	0	320
			14:00 ~ 15:00	120	70	0	10	10	10	10	20	0	10	10	0	10	0	40	20	0	0	340
			15:00 ~ 16:00	130	70	0	10	10	10	10	20	0	10	10	0	10	0	40	20	0	0	350
			16:00 ~ 17:00	130	70	0	10	10	10	10	20	0	10	10	0	10	0	40	20	0	0	350
			17:00 ~ 18:00	130	70	0	10	10	10	10	20	0	10	10	0	10	0	40	20	0	0	350
			18:00 ~ 19:00	140	70	0	10	10	10	10	20	0	10	10	0	10	0	40	20	0	0	360
			19:00 ~ 20:00	120	60	0	10	10	10	10	10	0	10	10	0	10	0	30	20	0	0	310
			20:00 ~ 21:00	100	50	0	10	10	10	10	10	0	10	10	0	10	0	30	10	0	0	270
			21:00 ~ 22:00	110	60	0	10	10	10	10	10	0	10	10	0	10	0	30	20	0	0	300
			22:00 ~ 23:00	100	50	0	10	10	10	10	10	0	10	10	0	10	0	30	10	0	0	270
			23:00 ~ 00:00	80	40	0	10	10	10	10	10	0	10	10	0	10	0	30	10	0	0	240
			Whole Day Total (veh)	2300	1200	0	270	240	170	170	280	0	200	170	50	170	0	760	380	0	0	6360
54	Sheung Shing Street	WB	**00:00 ~ 01:00**	110	60	0	10	10	0	0	10	0	10	0	0	10	0	20	20	0	0	260
			01:00 ~ 02:00	80	40	0	10	10	0	0	0	0	10	0	0	10	0	10	10	0	0	180
			02:00 ~ 03:00	60	30	0	10	10	0	0	0	0	10	0	0	0	0	10	10	0	0	140
			03:00 ~ 04:00	40	20	0	10	10	0	0	0	0	10	0	0	0	0	10	10	0	0	110
			04:00 ~ 05:00	40	20	0	10	10	0	0	0	0	10	0	0	0	0	10	10	0	0	110
			05:00 ~ 06:00	60	30	0	10	10	0	0	0	0	10	0	0	0	0	20	10	0	0	150
			06:00 ~ 07:00	120	60	0	10	10	0	0	10	0	10	0	0	10	0	40	20	0	0	290
			07:00 ~ 08:00	230	120	0	10	10	10	10	20	10	10	10	10	10	0	50	30	0	0	540
			08:00 ~ 09:00	280	150	0	20	10	10	10	20	10	10	10	10	10	0	40	30	0	0	620
			09:00 ~ 10:00	250	130	0	20	10	10	10	10	10	10	10	10	10	0	40	30	0	0	560
			10:00 ~ 11:00	240	130	0	20	10	10	10	10	10	10	10	10	10	0	40	30	0	0	550
			11:00 ~ 12:00	260	130	0	20	10	10	10	10	10	10	10	10	10	0	30	30	0	0	560
			12:00 ~ 13:00	180	90	0	20	10	10	10	10	0	10	10	10	10	0	40	20	10	0	440
			13:00 ~ 14:00	180	90	0	20	10	10	10	10	0	10	10	10	10	0	40	20	10	0	440
			14:00 ~ 15:00	180	90	0	20	10	10	10	20	0	10	10	10	10	0	40	20	10	0	450
			15:00 ~ 16:00	180	100	0	20	10	10	10	20	0	10	10	10	10	0	40	20	10	0	460
			16:00 ~ 17:00	190	100	0	30	10	10	10	20	0	10	10	10	10	0	40	20	10	0	480
			17:00 ~ 18:00	190	100	0	30	10	10	10	20	0	10	10	10	10	0	40	20	10	0	480
			18:00 ~ 19:00	200	100	0	30	10	10	10	20	0	10	10	10	10	0	40	30	10	0	500
			19:00 ~ 20:00	180	90	0	20	10	10	10	10	0	10	10	10	10	0	30	20	10	0	430
			20:00 ~ 21:00	150	80	0	20	10	10	10	10	0	10	10	10	10	0	30	20	10	0	390
			21:00 ~ 22:00	160	80	0	20	10	10	10	10	0	10	10	10	10	0	30	20	10	0	400
			22:00 ~ 23:00	150	80	0	20	10	10	10	10	0	10	10	10	10	0	30	20	10	0	390
			23:00 ~ 00:00	120	60	0	20	10	10	10	10	0	10	10	10	10	0	30	20	10	0	340
			Whole Day Total (veh)	3830	1980	0	430	240	170	170	260	50	240	170	170	200	0	750	490	120	0	9270
55	Sheung Lok Street	NB	**00:00 ~ 01:00**	50	30	0	10	10	0	0	0	0	10	0	0	0	0	10	10	0	0	130
			01:00 ~ 02:00	30	20	0	10	10	0	0	0	0	10	0	0	0	0	10	10	0	0	100
			02:00 ~ 03:00	30	10	0	10	10	0	0	0	0	0	0	0	0	0	10	10	0	0	80
			03:00 ~ 04:00	20	10	0	10	10	0	0	0	0	0	0	0	0	0	10	10	0	0	70
			04:00 ~ 05:00	20	10	0	10	10	0	0	0	0	0	0	0	0	0	10	10	0	0	70
			05:00 ~ 06:00	30	20	0	10	10	0	0	0	0	0	0	0	0	0	10	10	0	0	90
			06:00 ~ 07:00	50	30	0	10	10	0	0	10	0	10	0	0	0	0	20	10	0	0	150
			07:00 ~ 08:00	90	50	0	10	10	10	10	10	0	10	10	0	10	0	20	10	0	0	250
			08:00 ~ 09:00	110	60	0	20	10	10	10	10	0	10	10	0	10	0	20	20	0	0	300
			09:00 ~ 10:00	100	50	0	10	10	10	10	10	0	10	10	0	10	0	20	20	0	0	270
			10:00 ~ 11:00	100	50	0	10	10	10	10	10	0	10	10	0	10	0	20	10	0	0	260
			11:00 ~ 12:00	100	50	0	10	10	10	10	10	0	10	10	0	10	0	20	20	0	0	270
			12:00 ~ 13:00	60	30	0	10	10	0	10	10	0	10	0	0	10	0	10	10	0	0	170
			13:00 ~ 14:00	60	30	0	10	10	0	10	10	0	10	0	0	10	0	10	10	0	0	170
			14:00 ~ 15:00	60	40	0	10	10	0	10	10	0	10	0	0	10	0	10	10	0	0	180
			15:00 ~ 16:00	60	40	0	10	10	0	10	10	0	10	0	0	10	0	10	10	0	0	180
			16:00 ~ 17:00	70	40	0	10	10	0	10	10	0	10	0	0	10	0	10	10	0	0	190
			17:00 ~ 18:00	70	40	0	10	10	0	10	10	0	10	0	0	10	0	10	10	0	0	190
			18:00 ~ 19:00	70	40	0	10	10	0	10	10	0	10	0	0	10	0	10	10	0	0	190
			19:00 ~ 20:00	60	30	0	10	10	0	10	10	0	10	0	0	10	0	10	10	0	0	170
			20:00 ~ 21:00	50	30	0	10	10	0	10	10	0	10	0	0	10	0	10	10	0	0	160
			21:00 ~ 22:00	60	30	0	10	10	0	10	10	0	10	0	0	10	0	10	10	0	0	170
			22:00 ~ 23:00	50	30	0	10	10	0	10	10	0	10	0	0	10	0	10	10	0	0	160
			23:00 ~ 00:00	40	20	0	10	10	0	10	10	0	10	0	0	10	0	10	10	0	0	140
			Whole Day Total (veh)	1440	790	0	250	240	50	170	180	0	200	50	0	170	0	300	270	0	0	4110
56	Sheung Lok Street	SB	**00:00 ~ 01:00**	80	40	0	10	10	0	0	10	0	10	0	0	10	0	10	10	0	0	190
			01:00 ~ 02:00	50	30	0	10	10	0	0	0	0	10	0	0	10	0	10	10	0	0	140
			02:00 ~ 03:00	40	20	0	10	10	0	0	0	0	10	0	0	0	0	10	10	0	0	110
			03:00 ~ 04:00	30	20	0	10	0	0	0	0	0	0	0	0	0	0	10	10	0	0	80
			04:00 ~ 05:00	30	20	0	10	0	0	0	0	0	0	0	0	0	0	10	10	0	0	80
			05:00 ~ 06:00	40	20	0	10	10	0	0	0	0	10	0	0	0	0	10	10	0	0	110
			06:00 ~ 07:00	80	40	0	10	10	0	0	10	0	10	0	0	10	0	20	10	0	0	200
			07:00 ~ 08:00	150	80	0	10	10	0	10	10	0	10	10	10	10	0	30	20	0	0	360
			08:00 ~ 09:00	190	100	0	10	10	0	10	10	0	10	10	10	10	0	20	20	0	0	410
			09:00 ~ 10:00	170	90	0	10	10	0	10	10	0	10	10	10	10	0	20	20	0	0	380
			10:00 ~ 11:00	160	80	0	10	10	0	10	10	0	10	10	10	10	0	20	20	0	0	360
			11:00 ~ 12:00	170	90	0	10	10	0	10	10	0	10	10	10	10	0	20	20	0	0	380
			12:00 ~ 13:00	50	30	0	10	10	0	10	10	0	10	0	0	0	0	10	10	0	0	150
			13:00 ~ 14:00	50	30	0	10	10	0	10	10	0	10	0	0	0	0	10	10	0	0	150
			14:00 ~ 15:00	50	30	0	10	10	0	10	10	0	10	0	0	0	0	10	10	0	0	150
			15:00 ~ 16:00	50	30	0	10	10	0	10	10	0	10	0	0	0	0	10	10	0	0	150
			16:00 ~ 17:00	60	30	0	10	10	0	10	10	0	10	0	0	0	0	10	10	0	0	160
			17:00 ~ 18:00	60	30	0	10	10	0	10	10	0	10	0	0	0	0	10	10	0	0	160
			18:00 ~ 19:00	60	30	0	10	10	0	10	10	0	10	0	0	0	0	10	10	0	0	160
			19:00 ~ 20:00	50	30	0	10	10	0	10	10	0	10	0	0	0	0	10	10	0	0	150
			20:00 ~ 21:00	40	20	0	10	10	0	10	10	0	10	0	0	0	0	10	10	0	0	130
			21:00 ~ 22:00	50	30	0	10	10	0	10	10	0	10	0	0	0	0	10	10	0	0	150
			22:00 ~ 23:00	40	20	0	10	10	0	10	10	0	10	0	0	0	0	10	10	0	0	130
			23:00 ~ 00:00	40	20	0	10	10	0	10	10	0	10	0	0	0	0	10	10	0	0	130
			Whole Day Total (veh)	1790	960	0	240	220	0	170	190	0	220	50	50	80	0	310	290	0	0	4570

Road No.	Road Name	Bound	Hour	PC	TAXI	LGV3	LGV4	LGV6	HGV7	HGV8	PLB	PV4	PV5	NFB6	NFB7	NFB8	FBSD	FBDD	MC	HGV9	NFB9	Total
57	Sheung Wo Street	EB	**00:00 ~ 01:00**	60	30	0	10	10	0	0	10	0	10	0	0	0	0	10	10	0	0	150
			01:00 ~ 02:00	40	20	0	10	10	0	0	0	0	10	0	0	0	0	10	10	0	0	110
			02:00 ~ 03:00	30	20	0	10	10	0	0	0	0	0	0	0	0	0	10	10	0	0	90
			03:00 ~ 04:00	20	10	0	10	0	0	0	0	0	0	0	0	0	0	10	10	0	0	60
			04:00 ~ 05:00	20	10	0	10	0	0	0	0	0	0	0	0	0	0	10	10	0	0	60
			05:00 ~ 06:00	30	20	0	10	10	0	0	0	0	0	0	0	0	0	20	10	0	0	100
			06:00 ~ 07:00	60	30	0	10	10	0	0	10	0	10	0	0	0	0	40	10	0	0	180
			07:00 ~ 08:00	120	60	0	10	10	0	10	20	0	10	10	10	10	0	40	20	0	0	330
			08:00 ~ 09:00	140	70	0	10	10	0	10	20	0	10	10	10	10	0	40	20	0	0	360
			09:00 ~ 10:00	130	70	0	10	10	0	10	10	0	10	10	10	10	0	30	20	0	0	330
			10:00 ~ 11:00	120	60	0	10	10	0	10	10	0	10	10	10	10	0	30	20	0	0	310
			11:00 ~ 12:00	130	70	0	10	10	0	10	10	0	10	10	10	10	0	30	20	0	0	330
			12:00 ~ 13:00	40	20	0	10	10	0	0	10	0	10	0	0	0	0	20	10	0	0	130
			13:00 ~ 14:00	40	20	0	10	10	0	0	10	0	10	0	0	0	0	20	10	0	0	130
			14:00 ~ 15:00	40	20	0	10	10	0	0	10	0	10	0	0	0	0	20	10	0	0	130
			15:00 ~ 16:00	40	20	0	10	10	0	0	10	0	10	0	0	0	0	20	10	0	0	130
			16:00 ~ 17:00	40	20	0	10	10	0	0	10	0	10	0	0	0	0	20	10	0	0	130
			17:00 ~ 18:00	40	20	0	10	10	0	0	10	0	10	0	0	0	0	20	10	0	0	130
			18:00 ~ 19:00	40	20	0	10	10	0	0	10	0	10	0	0	0	0	20	10	0	0	130
			19:00 ~ 20:00	40	20	0	10	10	0	0	10	0	10	0	0	0	0	20	10	0	0	130
			20:00 ~ 21:00	30	20	0	10	10	0	0	10	0	10	0	0	0	0	20	10	0	0	120
			21:00 ~ 22:00	30	20	0	10	10	0	0	10	0	10	0	0	0	0	20	10	0	0	120
			22:00 ~ 23:00	30	20	0	10	10	0	0	10	0	10	0	0	0	0	20	10	0	0	120
			23:00 ~ 00:00	30	10	0	10	10	0	0	10	0	10	0	0	0	0	20	10	0	0	110
			Whole Day Total (veh)	1340	700	0	240	220	0	50	210	0	200	50	50	50	0	520	290	0	0	3920
58	Sheung Wo Street	WB	**00:00 ~ 01:00**	40	20	0	10	10	0	0	0	0	10	0	0	0	0	10	10	0	0	110
			01:00 ~ 02:00	30	20	0	10	10	0	0	0	0	10	0	0	0	0	10	10	0	0	100
			02:00 ~ 03:00	20	10	0	10	0	0	0	0	0	0	0	0	0	0	0	10	0	0	50
			03:00 ~ 04:00	20	10	0	10	0	0	0	0	0	0	0	0	0	0	0	10	0	0	50
			04:00 ~ 05:00	20	10	0	10	0	0	0	0	0	0	0	0	0	0	0	10	0	0	50
			05:00 ~ 06:00	20	10	0	10	0	0	0	0	0	0	0	0	0	0	10	10	0	0	60
			06:00 ~ 07:00	40	20	0	10	10	0	0	10	0	10	0	0	0	0	10	10	0	0	120
			07:00 ~ 08:00	80	40	0	10	10	0	10	10	0	10	10	0	10	0	10	10	0	0	210
			08:00 ~ 09:00	100	50	0	10	10	0	10	10	0	10	10	0	10	0	10	10	0	0	240
			09:00 ~ 10:00	90	50	0	10	10	0	10	10	0	10	10	0	10	0	10	10	0	0	230
			10:00 ~ 11:00	90	50	0	10	10	0	10	10	0	10	10	0	10	0	10	10	0	0	230
			11:00 ~ 12:00	90	50	0	10	10	0	10	10	0	10	10	0	10	0	10	10	0	0	230
			12:00 ~ 13:00	10	10	0	10	0	0	0	0	0	0	0	0	0	0	10	10	0	0	50
			13:00 ~ 14:00	10	10	0	10	0	0	0	0	0	0	0	0	0	0	10	10	0	0	50
			14:00 ~ 15:00	10	10	0	10	0	0	0	0	0	0	0	0	0	0	10	10	0	0	50
			15:00 ~ 16:00	10	10	0	10	0	0	0	0	0	0	0	0	0	0	10	10	0	0	50
			16:00 ~ 17:00	10	10	0	10	0	0	0	0	0	0	0	0	0	0	10	10	0	0	50
			17:00 ~ 18:00	10	10	0	10	0	0	0	0	0	0	0	0	0	0	10	10	0	0	50
			18:00 ~ 19:00	10	10	0	10	0	0	0	0	0	0	0	0	0	0	10	10	0	0	50
			19:00 ~ 20:00	10	10	0	10	0	0	0	0	0	0	0	0	0	0	10	10	0	0	50
			20:00 ~ 21:00	10	10	0	10	0	0	0	0	0	0	0	0	0	0	10	10	0	0	50
			21:00 ~ 22:00	10	10	0	10	0	0	0	0	0	0	0	0	0	0	10	10	0	0	50
			22:00 ~ 23:00	10	10	0	10	0	0	0	0	0	0	0	0	0	0	10	10	0	0	50
			23:00 ~ 00:00	10	10	0	10	0	0	0	0	0	0	0	0	0	0	10	10	0	0	50
			Whole Day Total (veh)	760	460	0	240	80	0	50	60	0	80	50	0	50	0	210	240	0	0	2280
59	Sheung Lok Street	NB	**00:00 ~ 01:00**	50	30	0	10	10	0	0	0	0	10	0	0	0	0	10	10	0	0	130
			01:00 ~ 02:00	30	20	0	10	10	0	0	0	0	10	0	0	0	0	10	10	0	0	100
			02:00 ~ 03:00	30	10	0	10	10	0	0	0	0	0	0	0	0	0	10	10	0	0	80
			03:00 ~ 04:00	20	10	0	10	10	0	0	0	0	0	0	0	0	0	10	10	0	0	70
			04:00 ~ 05:00	20	10	0	10	10	0	0	0	0	0	0	0	0	0	10	10	0	0	70
			05:00 ~ 06:00	30	20	0	10	10	0	0	0	0	0	0	0	0	0	10	10	0	0	90
			06:00 ~ 07:00	50	30	0	10	10	0	0	10	0	10	0	0	0	0	20	10	0	0	150
			07:00 ~ 08:00	90	50	0	10	10	10	10	10	0	10	10	0	10	0	20	10	0	0	250
			08:00 ~ 09:00	110	60	0	20	10	10	10	10	0	10	10	0	10	0	20	20	0	0	300
			09:00 ~ 10:00	100	50	0	10	10	10	10	10	0	10	10	0	10	0	20	20	0	0	270
			10:00 ~ 11:00	100	50	0	10	10	10	10	10	0	10	10	0	10	0	20	10	0	0	260
			11:00 ~ 12:00	100	50	0	10	10	10	10	10	0	10	10	0	10	0	20	20	0	0	270
			12:00 ~ 13:00	60	30	0	10	10	0	10	10	0	10	0	0	10	0	10	10	0	0	170
			13:00 ~ 14:00	60	30	0	10	10	0	10	10	0	10	0	0	10	0	10	10	0	0	170
			14:00 ~ 15:00	60	40	0	10	10	0	10	10	0	10	0	0	10	0	10	10	0	0	180
			15:00 ~ 16:00	60	40	0	10	10	0	10	10	0	10	0	0	10	0	10	10	0	0	180
			16:00 ~ 17:00	70	40	0	10	10	0	10	10	0	10	0	0	10	0	10	10	0	0	190
			17:00 ~ 18:00	70	40	0	10	10	0	10	10	0	10	0	0	10	0	10	10	0	0	190
			18:00 ~ 19:00	70	40	0	10	10	0	10	10	0	10	0	0	10	0	10	10	0	0	190
			19:00 ~ 20:00	60	30	0	10	10	0	10	10	0	10	0	0	10	0	10	10	0	0	170
			20:00 ~ 21:00	50	30	0	10	10	0	10	10	0	10	0	0	10	0	10	10	0	0	160
			21:00 ~ 22:00	60	30	0	10	10	0	10	10	0	10	0	0	10	0	10	10	0	0	170
			22:00 ~ 23:00	50	30	0	10	10	0	10	10	0	10	0	0	10	0	10	10	0	0	160
			23:00 ~ 00:00	40	20	0	10	10	0	10	10	0	10	0	0	10	0	10	10	0	0	140
			Whole Day Total (veh)	1440	790	0	250	240	50	170	180	0	200	50	0	170	0	300	270	0	0	4110
60	Sheung Lok Street	SB	**00:00 ~ 01:00**	80	40	0	10	10	0	0	10	0	10	0	0	10	0	10	10	0	0	190
			01:00 ~ 02:00	50	30	0	10	10	0	0	0	0	10	0	0	10	0	10	10	0	0	140
			02:00 ~ 03:00	40	20	0	10	10	0	0	0	0	10	0	0	0	0	10	10	0	0	110
			03:00 ~ 04:00	30	20	0	10	0	0	0	0	0	0	0	0	0	0	10	10	0	0	80
			04:00 ~ 05:00	30	20	0	10	0	0	0	0	0	0	0	0	0	0	10	10	0	0	80
			05:00 ~ 06:00	40	20	0	10	10	0	0	0	0	10	0	0	0	0	10	10	0	0	110
			06:00 ~ 07:00	80	40	0	10	10	0	0	10	0	10	0	0	10	0	20	10	0	0	200
			07:00 ~ 08:00	150	80	0	10	10	0	10	10	0	10	10	10	10	0	30	20	0	0	360
			08:00 ~ 09:00	190	100	0	10	10	0	10	10	0	10	10	10	10	0	20	20	0	0	410
			09:00 ~ 10:00	170	90	0	10	10	0	10	10	0	10	10	10	10	0	20	20	0	0	380
			10:00 ~ 11:00	160	80	0	10	10	0	10	10	0	10	10	10	10	0	20	20	0	0	360
			11:00 ~ 12:00	170	90	0	10	10	0	10	10	0	10	10	10	10	0	20	20	0	0	380
			12:00 ~ 13:00	50	30	0	10	10	0	10	10	0	10	0	0	0	0	10	10	0	0	150
			13:00 ~ 14:00	50	30	0	10	10	0	10	10	0	10	0	0	0	0	10	10	0	0	150
			14:00 ~ 15:00	50	30	0	10	10	0	10	10	0	10	0	0	0	0	10	10	0	0	150
			15:00 ~ 16:00	50	30	0	10	10	0	10	10	0	10	0	0	0	0	10	10	0	0	150
			16:00 ~ 17:00	60	30	0	10	10	0	10	10	0	10	0	0	0	0	10	10	0	0	160
			17:00 ~ 18:00	60	30	0	10	10	0	10	10	0	10	0	0	0	0	10	10	0	0	160
			18:00 ~ 19:00	60	30	0	10	10	0	10	10	0	10	0	0	0	0	10	10	0	0	160
			19:00 ~ 20:00	50	30	0	10	10	0	10	10	0	10	0	0	0	0	10	10	0	0	150
			20:00 ~ 21:00	40	20	0	10	10	0	10	10	0	10	0	0	0	0	10	10	0	0	130
			21:00 ~ 22:00	50	30	0	10	10	0	10	10	0	10	0	0	0	0	10	10	0	0	150
			22:00 ~ 23:00	40	20	0	10	10	0	10	10	0	10	0	0	0	0	10	10	0	0	130
			23:00 ~ 00:00	40	20	0	10	10	0	10	10	0	10	0	0	0	0	10	10	0	0	130
			Whole Day Total (veh)	1790	960	0	240	220	0	170	190	0	220	50	50	80	0	310	290	0	0	4570

Road No.	Road Name	Bound	Hour	PC	TAXI	LGV3	LGV4	LGV6	HGV7	HGV8	PLB	PV4	PV5	NFB6	NFB7	NFB8	FBSD	FBDD	MC	HGV9	NFB9	Total
61	Sheung Foo Street	WB	**00:00 ~ 01:00**	50	30	0	10	10	0	10	10	0	10	0	0	0	0	10	10	0	0	150
			01:00 ~ 02:00	40	20	0	10	10	0	10	0	0	10	0	0	0	0	10	10	0	0	120
			02:00 ~ 03:00	30	20	0	10	10	0	0	0	0	0	0	0	0	0	10	10	0	0	90
			03:00 ~ 04:00	20	10	0	10	10	0	0	0	0	0	0	0	0	0	10	10	0	0	70
			04:00 ~ 05:00	20	10	0	10	10	0	0	0	0	0	0	0	0	0	10	10	0	0	70
			05:00 ~ 06:00	30	20	0	10	10	0	0	0	0	0	0	0	0	0	20	10	0	0	100
			06:00 ~ 07:00	50	30	0	10	10	0	10	10	0	10	0	0	0	0	30	10	0	0	170
			07:00 ~ 08:00	100	50	0	20	10	10	10	10	0	10	10	0	10	0	40	10	10	0	300
			08:00 ~ 09:00	120	60	0	20	10	10	10	20	0	10	10	0	10	0	40	20	10	0	350
			09:00 ~ 10:00	110	60	0	20	10	10	10	10	0	10	10	0	10	0	30	20	10	0	320
			10:00 ~ 11:00	110	60	0	20	10	10	10	10	0	10	10	0	10	0	30	20	10	0	320
			11:00 ~ 12:00	110	60	0	20	10	10	10	10	0	10	10	0	10	0	30	20	10	0	320
			12:00 ~ 13:00	170	90	0	10	10	0	10	10	0	10	10	10	10	0	30	20	0	0	390
			13:00 ~ 14:00	170	90	0	10	10	0	10	10	0	10	10	10	10	0	30	20	0	0	390
			14:00 ~ 15:00	170	90	0	10	10	0	10	10	0	10	10	10	10	0	30	20	0	0	390
			15:00 ~ 16:00	180	90	0	10	10	0	10	10	0	10	10	10	10	0	30	20	0	0	400
			16:00 ~ 17:00	180	90	0	10	10	0	10	10	0	10	10	10	10	0	30	20	0	0	400
			17:00 ~ 18:00	180	90	0	10	10	0	10	10	0	10	10	10	10	0	30	20	0	0	400
			18:00 ~ 19:00	190	100	0	10	10	0	10	10	0	10	10	10	10	0	30	20	0	0	420
			19:00 ~ 20:00	170	90	0	10	10	0	10	10	0	10	10	10	10	0	30	20	0	0	390
			20:00 ~ 21:00	150	80	0	10	10	0	10	10	0	10	10	10	10	0	20	20	0	0	350
			21:00 ~ 22:00	150	80	0	10	10	0	10	10	0	10	10	10	10	0	20	20	0	0	350
			22:00 ~ 23:00	140	70	0	10	10	0	10	10	0	10	10	10	10	0	20	20	0	0	330
			23:00 ~ 00:00	110	60	0	10	10	0	10	10	0	10	10	10	10	0	20	20	0	0	290
			Whole Day Total (veh)	2750	1450	0	290	240	50	200	200	0	200	170	120	170	0	590	400	50	0	6880
62	Sheung Foo Street	EB	**00:00 ~ 01:00**	70	40	0	10	10	0	10	10	0	10	0	0	0	0	10	10	0	0	180
			01:00 ~ 02:00	40	20	0	10	10	0	10	0	0	10	0	0	0	0	10	10	0	0	120
			02:00 ~ 03:00	30	20	0	10	10	0	0	0	0	0	0	0	0	0	10	10	0	0	90
			03:00 ~ 04:00	30	20	0	10	10	0	0	0	0	0	0	0	0	0	10	10	0	0	90
			04:00 ~ 05:00	30	20	0	10	10	0	0	0	0	0	0	0	0	0	10	10	0	0	90
			05:00 ~ 06:00	40	20	0	10	10	0	0	0	0	0	0	0	0	0	20	10	0	0	110
			06:00 ~ 07:00	70	40	0	10	10	0	10	10	0	10	0	0	0	0	40	10	0	0	210
			07:00 ~ 08:00	130	70	0	20	10	10	10	20	0	10	10	10	10	0	40	20	10	0	380
			08:00 ~ 09:00	160	80	0	30	10	10	10	20	0	10	10	10	10	0	40	20	10	0	430
			09:00 ~ 10:00	140	70	0	20	10	10	10	10	0	10	10	10	10	0	30	20	10	0	370
			10:00 ~ 11:00	140	70	0	20	10	10	10	10	0	10	10	10	10	0	30	20	10	0	370
			11:00 ~ 12:00	140	70	0	20	10	10	10	10	0	10	10	10	10	0	30	20	10	0	370
			12:00 ~ 13:00	100	50	0	10	10	10	10	10	0	10	10	0	10	0	30	10	0	0	270
			13:00 ~ 14:00	100	50	0	20	10	10	10	10	0	10	10	0	10	0	30	10	0	0	280
			14:00 ~ 15:00	100	50	0	20	10	10	10	10	0	10	10	0	10	0	30	10	0	0	280
			15:00 ~ 16:00	100	50	0	20	10	10	10	10	0	10	10	0	10	0	30	10	0	0	280
			16:00 ~ 17:00	100	50	0	20	10	10	10	10	0	10	10	0	10	0	30	10	0	0	280
			17:00 ~ 18:00	100	50	0	20	10	10	10	10	0	10	10	0	10	0	30	10	0	0	280
			18:00 ~ 19:00	110	60	0	20	10	10	10	10	0	10	10	0	10	0	30	20	0	0	310
			19:00 ~ 20:00	100	50	0	20	10	10	10	10	0	10	10	0	10	0	30	10	0	0	280
			20:00 ~ 21:00	80	40	0	10	10	10	10	10	0	10	10	0	10	0	20	10	0	0	230
			21:00 ~ 22:00	90	50	0	10	10	10	10	10	0	10	10	0	10	0	20	10	0	0	250
			22:00 ~ 23:00	80	40	0	10	10	10	10	10	0	10	10	0	10	0	20	10	0	0	230
			23:00 ~ 00:00	70	40	0	10	10	10	10	10	0	10	10	0	10	0	20	10	0	0	220
			Whole Day Total (veh)	2150	1120	0	370	240	170	200	210	0	200	170	50	170	0	600	300	50	0	6000
63	Sheung Foo Street	NB	**00:00 ~ 01:00**	50	30	0	10	10	0	10	10	0	10	0	0	0	0	10	10	0	0	150
			01:00 ~ 02:00	40	20	0	10	10	0	10	0	0	10	0	0	0	0	10	10	0	0	120
			02:00 ~ 03:00	30	20	0	10	10	0	0	0	0	0	0	0	0	0	10	10	0	0	90
			03:00 ~ 04:00	20	10	0	10	10	0	0	0	0	0	0	0	0	0	10	10	0	0	70
			04:00 ~ 05:00	20	10	0	10	10	0	0	0	0	0	0	0	0	0	10	10	0	0	70
			05:00 ~ 06:00	30	20	0	10	10	0	0	0	0	0	0	0	0	0	20	10	0	0	100
			06:00 ~ 07:00	50	30	0	10	10	0	10	10	0	10	0	0	0	0	30	10	0	0	170
			07:00 ~ 08:00	100	50	0	20	10	10	10	10	0	10	10	0	10	0	40	10	10	0	300
			08:00 ~ 09:00	120	60	0	20	10	10	10	20	0	10	10	0	10	0	40	20	10	0	350
			09:00 ~ 10:00	110	60	0	20	10	10	10	10	0	10	10	0	10	0	30	20	10	0	320
			10:00 ~ 11:00	110	60	0	20	10	10	10	10	0	10	10	0	10	0	30	20	10	0	320
			11:00 ~ 12:00	110	60	0	20	10	10	10	10	0	10	10	0	10	0	30	20	10	0	320
			12:00 ~ 13:00	170	90	0	10	10	0	10	10	0	10	10	10	10	0	30	20	0	0	390
			13:00 ~ 14:00	170	90	0	10	10	0	10	10	0	10	10	10	10	0	30	20	0	0	390
			14:00 ~ 15:00	170	90	0	10	10	0	10	10	0	10	10	10	10	0	30	20	0	0	390
			15:00 ~ 16:00	180	90	0	10	10	0	10	10	0	10	10	10	10	0	30	20	0	0	400
			16:00 ~ 17:00	180	90	0	10	10	0	10	10	0	10	10	10	10	0	30	20	0	0	400
			17:00 ~ 18:00	180	90	0	10	10	0	10	10	0	10	10	10	10	0	30	20	0	0	400
			18:00 ~ 19:00	190	100	0	10	10	0	10	10	0	10	10	10	10	0	30	20	0	0	420
			19:00 ~ 20:00	170	90	0	10	10	0	10	10	0	10	10	10	10	0	30	20	0	0	390
			20:00 ~ 21:00	150	80	0	10	10	0	10	10	0	10	10	10	10	0	20	20	0	0	350
			21:00 ~ 22:00	150	80	0	10	10	0	10	10	0	10	10	10	10	0	20	20	0	0	350
			22:00 ~ 23:00	140	70	0	10	10	0	10	10	0	10	10	10	10	0	20	20	0	0	330
			23:00 ~ 00:00	110	60	0	10	10	0	10	10	0	10	10	10	10	0	20	20	0	0	290
			Whole Day Total (veh)	2750	1450	0	290	240	50	200	200	0	200	170	120	170	0	590	400	50	0	6880
64	Sheung Foo Street	SB	**00:00 ~ 01:00**	70	40	0	10	10	0	10	10	0	10	0	0	0	0	10	10	0	0	180
			01:00 ~ 02:00	40	20	0	10	10	0	10	0	0	10	0	0	0	0	10	10	0	0	120
			02:00 ~ 03:00	30	20	0	10	10	0	0	0	0	0	0	0	0	0	10	10	0	0	90
			03:00 ~ 04:00	30	20	0	10	10	0	0	0	0	0	0	0	0	0	10	10	0	0	90
			04:00 ~ 05:00	30	20	0	10	10	0	0	0	0	0	0	0	0	0	10	10	0	0	90
			05:00 ~ 06:00	40	20	0	10	10	0	0	0	0	0	0	0	0	0	20	10	0	0	110
			06:00 ~ 07:00	70	40	0	10	10	0	10	10	0	10	0	0	0	0	40	10	0	0	210
			07:00 ~ 08:00	130	70	0	20	10	10	10	20	0	10	10	10	10	0	40	20	10	0	380
			08:00 ~ 09:00	160	80	0	30	10	10	10	20	0	10	10	10	10	0	40	20	10	0	430
			09:00 ~ 10:00	140	70	0	20	10	10	10	10	0	10	10	10	10	0	30	20	10	0	370
			10:00 ~ 11:00	140	70	0	20	10	10	10	10	0	10	10	10	10	0	30	20	10	0	370
			11:00 ~ 12:00	140	70	0	20	10	10	10	10	0	10	10	10	10	0	30	20	10	0	370
			12:00 ~ 13:00	100	50	0	10	10	10	10	10	0	10	10	0	10	0	30	10	0	0	270
			13:00 ~ 14:00	100	50	0	20	10	10	10	10	0	10	10	0	10	0	30	10	0	0	280
			14:00 ~ 15:00	100	50	0	20	10	10	10	10	0	10	10	0	10	0	30	10	0	0	280
			15:00 ~ 16:00	100	50	0	20	10	10	10	10	0	10	10	0	10	0	30	10	0	0	280
			16:00 ~ 17:00	100	50	0	20	10	10	10	10	0	10	10	0	10	0	30	10	0	0	280
			17:00 ~ 18:00	100	50	0	20	10	10	10	10	0	10	10	0	10	0	30	10	0	0	280
			18:00 ~ 19:00	110	60	0	20	10	10	10	10	0	10	10	0	10	0	30	20	0	0	310
			19:00 ~ 20:00	100	50	0	20	10	10	10	10	0	10	10	0	10	0	30	10	0	0	280
			20:00 ~ 21:00	80	40	0	10	10	10	10	10	0	10	10	0	10	0	20	10	0	0	230
			21:00 ~ 22:00	90	50	0	10	10	10	10	10	0	10	10	0	10	0	20	10	0	0	250
			22:00 ~ 23:00	80	40	0	10	10	10	10	10	0	10	10	0	10	0	20	10	0	0	230
			23:00 ~ 00:00	70	40	0	10	10	10	10	10	0	10	10	0	10	0	20	10	0	0	220
			Whole Day Total (veh)	2150	1120	0	370	240	170	200	210	0	200	170	50	170	0	600	300	50	0	6000

Road No.	Road Name	Bound	Hour	PC	TAXI	LGV3	LGV4	LGV6	HGV7	HGV8	PLB	PV4	PV5	NFB6	NFB7	NFB8	FBSD	FBDD	MC	HGV9	NFB9	Total
65	Tin Kwong Road	NB	**00:00 ~ 01:00**	140	70	0	20	10	10	10	0	0	10	10	0	10	0	10	20	0	0	320
			01:00 ~ 02:00	90	50	0	20	10	10	10	0	0	10	10	0	10	0	0	10	0	0	230
			02:00 ~ 03:00	70	30	0	10	10	0	10	0	0	10	0	0	10	0	0	10	0	0	160
			03:00 ~ 04:00	50	30	0	10	10	0	10	0	0	10	0	0	0	0	0	10	0	0	130
			04:00 ~ 05:00	50	30	0	10	10	0	10	0	0	10	0	0	0	0	0	10	0	0	130
			05:00 ~ 06:00	70	40	0	10	10	0	10	0	0	10	0	0	10	0	0	10	0	0	180
			06:00 ~ 07:00	140	70	0	20	10	10	10	10	0	10	10	0	10	0	10	20	0	0	330
			07:00 ~ 08:00	280	130	10	40	20	10	10	10	10	10	10	10	10	0	10	30	10	0	610
			08:00 ~ 09:00	350	160	10	50	20	10	10	10	10	10	10	10	10	0	10	40	10	0	730
			09:00 ~ 10:00	310	140	10	50	20	10	10	10	10	10	10	10	10	0	10	40	10	0	670
			10:00 ~ 11:00	300	140	10	50	20	10	10	10	10	10	10	10	10	0	10	40	10	0	660
			11:00 ~ 12:00	310	150	10	50	20	10	10	10	10	10	10	10	10	0	10	40	10	0	680
			12:00 ~ 13:00	200	90	0	30	10	10	10	10	0	10	10	10	10	0	10	30	10	0	450
			13:00 ~ 14:00	210	90	0	30	10	10	10	10	0	10	10	10	10	0	10	30	10	0	460
			14:00 ~ 15:00	210	100	0	30	10	10	10	10	0	10	10	10	10	0	10	30	10	0	470
			15:00 ~ 16:00	210	100	0	30	10	10	10	10	0	10	10	10	10	0	10	30	10	0	470
			16:00 ~ 17:00	220	100	0	30	10	10	10	10	0	10	10	10	10	0	10	30	10	0	480
			17:00 ~ 18:00	220	100	0	30	10	10	10	10	0	10	10	10	10	0	10	30	10	0	480
			18:00 ~ 19:00	230	110	0	40	20	10	10	10	0	10	10	10	10	0	10	30	10	0	520
			19:00 ~ 20:00	210	90	0	30	10	10	10	10	0	10	10	10	10	0	10	30	10	0	460
			20:00 ~ 21:00	180	80	0	30	10	10	10	0	0	10	10	10	10	0	10	20	10	0	400
			21:00 ~ 22:00	180	80	0	30	10	10	10	0	0	10	10	10	10	0	10	20	10	0	400
			22:00 ~ 23:00	170	80	0	30	10	10	10	0	0	10	10	10	10	0	10	20	10	0	390
			23:00 ~ 00:00	140	60	0	20	10	10	10	0	0	10	10	10	10	0	10	20	10	0	330
			Whole Day Total (veh)	4540	2120	50	700	300	200	240	140	50	240	200	170	220	0	200	600	170	0	10140
66	Tin Kwong Road	SB	**00:00 ~ 01:00**	140	60	0	50	20	10	10	0	0	10	10	0	10	0	10	20	10	0	360
			01:00 ~ 02:00	90	40	0	40	20	10	10	0	0	10	10	0	10	0	0	10	10	0	260
			02:00 ~ 03:00	70	30	0	30	10	10	10	0	0	10	0	0	0	0	0	10	10	0	190
			03:00 ~ 04:00	50	30	0	20	10	10	10	0	0	10	0	0	0	0	0	10	0	0	150
			04:00 ~ 05:00	50	30	0	20	10	10	10	0	0	10	0	0	0	0	0	10	0	0	150
			05:00 ~ 06:00	70	30	0	30	10	10	10	0	0	10	0	0	0	0	10	10	10	0	200
			06:00 ~ 07:00	140	60	0	50	20	10	10	10	0	10	10	0	10	0	10	20	10	0	370
			07:00 ~ 08:00	270	130	10	100	40	10	10	10	10	10	10	10	10	0	10	30	10	0	680
			08:00 ~ 09:00	340	160	10	120	50	10	20	10	10	10	10	10	10	0	10	40	10	0	830
			09:00 ~ 10:00	300	140	10	110	40	10	10	10	10	10	10	10	10	0	10	40	10	0	740
			10:00 ~ 11:00	290	130	10	100	40	10	10	10	10	10	10	10	10	0	10	40	10	0	710
			11:00 ~ 12:00	300	140	10	110	40	10	10	10	10	10	10	10	10	0	10	40	10	0	740
			12:00 ~ 13:00	160	70	10	50	20	10	10	10	0	10	10	10	10	0	10	20	10	0	420
			13:00 ~ 14:00	170	70	10	50	20	10	10	10	0	10	10	10	10	0	10	20	10	0	430
			14:00 ~ 15:00	170	70	10	50	20	10	10	10	0	10	10	10	10	0	10	20	10	0	430
			15:00 ~ 16:00	170	70	10	50	20	10	10	10	0	10	10	10	10	0	10	20	10	0	430
			16:00 ~ 17:00	180	80	10	50	20	10	10	10	0	10	10	10	10	0	10	20	10	0	450
			17:00 ~ 18:00	170	80	10	50	20	10	10	10	0	10	10	10	10	0	10	20	10	0	440
			18:00 ~ 19:00	190	80	10	60	20	10	10	10	0	10	10	10	10	0	10	20	10	0	470
			19:00 ~ 20:00	170	70	10	50	20	10	10	10	0	10	10	10	10	0	10	20	10	0	430
			20:00 ~ 21:00	140	60	10	40	20	10	10	0	0	10	10	10	10	0	10	20	10	0	370
			21:00 ~ 22:00	140	60	10	40	20	10	10	0	0	10	10	10	10	0	10	20	10	0	370
			22:00 ~ 23:00	130	60	10	40	20	10	10	0	0	10	10	10	10	0	10	20	10	0	360
			23:00 ~ 00:00	110	50	10	30	10	10	10	0	0	10	10	10	10	0	10	20	10	0	310
			Whole Day Total (veh)	4010	1800	170	1340	540	240	250	140	50	240	200	170	200	0	200	520	220	0	10290
67	Tin Kwong Road	NB	**00:00 ~ 01:00**	180	80	0	20	10	10	10	0	0	10	10	0	10	0	10	20	0	0	370
			01:00 ~ 02:00	120	60	0	20	10	10	10	0	0	10	10	0	10	0	0	20	0	0	280
			02:00 ~ 03:00	90	40	0	10	10	0	10	0	0	10	0	0	10	0	0	10	0	0	190
			03:00 ~ 04:00	70	30	0	10	10	0	10	0	0	10	0	0	0	0	0	10	0	0	150
			04:00 ~ 05:00	70	30	0	10	10	0	10	0	0	10	0	0	0	0	0	10	0	0	150
			05:00 ~ 06:00	90	50	0	10	10	0	10	0	0	10	0	0	10	0	10	10	0	0	210
			06:00 ~ 07:00	180	90	0	30	10	10	10	10	0	10	10	0	10	0	10	20	0	0	400
			07:00 ~ 08:00	350	170	10	50	20	10	10	10	10	10	10	10	10	0	10	40	10	0	740
			08:00 ~ 09:00	440	210	10	60	20	10	10	10	10	10	10	10	10	0	10	50	10	0	890
			09:00 ~ 10:00	390	180	10	50	20	10	10	10	10	10	10	10	10	0	10	50	10	0	800
			10:00 ~ 11:00	380	180	10	50	20	10	10	10	10	10	10	10	10	0	10	40	10	0	780
			11:00 ~ 12:00	400	190	10	50	20	10	10	10	10	10	10	10	10	0	10	50	10	0	820
			12:00 ~ 13:00	260	120	0	40	20	10	10	10	10	10	10	10	10	0	10	30	10	0	570
			13:00 ~ 14:00	260	120	0	40	20	10	10	10	10	10	10	10	10	0	10	30	10	0	570
			14:00 ~ 15:00	270	120	0	40	20	10	10	10	10	10	10	10	10	0	10	30	10	0	580
			15:00 ~ 16:00	270	120	0	40	20	10	10	10	10	10	10	10	10	0	10	30	10	0	580
			16:00 ~ 17:00	280	130	0	40	20	10	10	10	10	10	10	10	10	0	10	30	10	0	600
			17:00 ~ 18:00	280	130	0	40	20	10	10	10	10	10	10	10	10	0	10	30	10	0	600
			18:00 ~ 19:00	290	140	0	40	20	10	10	10	10	10	10	10	10	0	10	40	10	0	630
			19:00 ~ 20:00	260	120	0	40	20	10	10	10	10	10	10	10	10	0	10	30	10	0	570
			20:00 ~ 21:00	220	100	0	30	10	10	10	0	10	10	10	10	10	0	10	30	10	0	480
			21:00 ~ 22:00	230	110	0	30	20	10	10	0	10	10	10	10	10	0	10	30	10	0	510
			22:00 ~ 23:00	210	100	0	30	10	10	10	0	10	10	10	10	10	0	10	30	10	0	470
			23:00 ~ 00:00	170	80	0	30	10	10	10	0	10	10	10	10	10	0	10	20	10	0	400
			Whole Day Total (veh)	5760	2700	50	810	380	200	240	140	170	240	200	170	220	0	200	690	170	0	12340
68	Tin Kwong Road	SB	**00:00 ~ 01:00**	180	90	0	50	20	10	10	0	0	10	10	0	10	0	10	20	10	0	430
			01:00 ~ 02:00	120	60	0	40	20	10	10	0	0	10	10	0	10	0	0	20	10	0	320
			02:00 ~ 03:00	90	40	0	30	10	10	10	0	0	10	0	0	10	0	0	10	10	0	230
			03:00 ~ 04:00	70	30	0	20	10	10	10	0	0	10	0	0	0	0	0	10	0	0	170
			04:00 ~ 05:00	70	30	0	20	10	10	10	0	0	10	0	0	0	0	0	10	0	0	170
			05:00 ~ 06:00	90	50	0	30	10	10	10	0	0	10	0	0	10	0	10	10	10	0	250
			06:00 ~ 07:00	180	90	0	50	20	10	10	10	0	10	10	0	10	0	10	20	10	0	440
			07:00 ~ 08:00	360	170	10	100	40	10	10	10	10	10	10	10	10	0	10	40	10	0	820
			08:00 ~ 09:00	440	210	10	130	50	10	20	10	10	10	10	10	10	0	10	50	10	0	1000
			09:00 ~ 10:00	390	180	10	110	40	10	20	10	10	10	10	10	10	0	10	50	10	0	890
			10:00 ~ 11:00	380	180	10	110	40	10	10	10	10	10	10	10	10	0	10	40	10	0	860
			11:00 ~ 12:00	400	190	10	110	40	10	20	10	10	10	10	10	10	0	10	50	10	0	910
			12:00 ~ 13:00	220	100	10	60	20	10	10	10	0	10	10	10	10	0	10	30	10	0	530
			13:00 ~ 14:00	230	100	10	60	20	10	10	10	0	10	10	10	10	0	10	30	10	0	540
			14:00 ~ 15:00	230	110	10	60	20	10	10	10	0	10	10	10	10	0	10	30	10	0	550
			15:00 ~ 16:00	230	110	10	60	20	10	10	10	0	10	10	10	10	0	10	30	10	0	550
			16:00 ~ 17:00	240	110	10	60	20	10	10	10	0	10	10	10	10	0	10	30	10	0	560
			17:00 ~ 18:00	240	110	10	60	20	10	10	10	0	10	10	10	10	0	10	30	10	0	560
			18:00 ~ 19:00	260	120	10	60	30	10	10	10	0	10	10	10	10	0	10	30	10	0	600
			19:00 ~ 20:00	230	100	10	60	20	10	10	10	0	10	10	10	10	0	10	30	10	0	540
			20:00 ~ 21:00	190	90	10	50	20	10	10	0	0	10	10	10	10	0	10	20	10	0	460
			21:00 ~ 22:00	200	90	10	50	20	10	10	0	0	10	10	10	10	0	10	30	10	0	480
			22:00 ~ 23:00	180	80	10	50	20	10	10	0	0	10	10	10	10	0	10	20	10	0	440
			23:00 ~ 00:00	150	70	10	40	20	10	10	0	0	10	10	10	10	0	10	20	10	0	390
			Whole Day Total (veh)	5370	2510	170	1470	560	240	270	140	50	240	200	170	220	0	200	660	220	0	12690

Road No.	Road Name	Bound	Hour	PC	TAXI	LGV3	LGV4	LGV6	HGV7	HGV8	PLB	PV4	PV5	NFB6	NFB7	NFB8	FBSD	FBDD	MC	HGV9	NFB9	Total
69	Farm Road	WB	**00:00 ~ 01:00**	20	10	0	10	0	0	0	0	0	0	0	0	0	0	0	10	0	0	50
			01:00 ~ 02:00	10	10	0	10	0	0	0	0	0	0	0	0	0	0	0	10	0	0	40
			02:00 ~ 03:00	10	10	0	10	0	0	0	0	0	0	0	0	0	0	0	10	0	0	40
			03:00 ~ 04:00	10	10	0	0	0	0	0	0	0	0	0	0	0	0	0	0	0	0	20
			04:00 ~ 05:00	10	10	0	0	0	0	0	0	0	0	0	0	0	0	0	0	0	0	20
			05:00 ~ 06:00	10	10	0	10	0	0	0	0	0	0	0	0	0	0	0	10	0	0	40
			06:00 ~ 07:00	20	10	0	10	0	0	0	0	0	0	0	0	0	0	0	10	0	0	50
			07:00 ~ 08:00	30	20	0	10	10	0	0	0	0	0	0	0	0	0	0	10	0	0	80
			08:00 ~ 09:00	30	20	0	10	10	0	0	0	0	0	0	0	0	0	0	10	0	0	80
			09:00 ~ 10:00	30	20	0	10	10	0	0	0	0	0	0	0	0	0	0	10	0	0	80
			10:00 ~ 11:00	30	20	0	10	10	0	0	0	0	0	0	0	0	0	0	10	0	0	80
			11:00 ~ 12:00	30	20	0	10	10	0	0	0	0	0	0	0	0	0	0	10	0	0	80
			12:00 ~ 13:00	30	20	0	10	10	0	0	0	0	0	0	0	0	0	0	10	0	0	80
			13:00 ~ 14:00	30	20	0	10	10	0	0	0	0	0	0	0	0	0	0	10	0	0	80
			14:00 ~ 15:00	30	20	0	10	10	0	0	0	0	0	0	0	0	0	0	10	0	0	80
			15:00 ~ 16:00	30	20	0	10	10	0	0	0	0	0	0	0	0	0	0	10	0	0	80
			16:00 ~ 17:00	30	20	0	10	10	0	0	0	0	0	0	0	0	0	0	10	0	0	80
			17:00 ~ 18:00	30	20	0	10	10	0	0	0	0	0	0	0	0	0	0	10	0	0	80
			18:00 ~ 19:00	30	20	0	10	10	0	0	0	0	0	0	0	0	0	0	10	0	0	80
			19:00 ~ 20:00	30	20	0	10	10	0	0	0	0	0	0	0	0	0	0	10	0	0	80
			20:00 ~ 21:00	30	20	0	10	10	0	0	0	0	0	0	0	0	0	0	10	0	0	80
			21:00 ~ 22:00	30	20	0	10	10	0	0	0	0	0	0	0	0	0	0	10	0	0	80
			22:00 ~ 23:00	30	20	0	10	10	0	0	0	0	0	0	0	0	0	0	10	0	0	80
			23:00 ~ 00:00	20	10	0	10	10	0	0	0	0	0	0	0	0	0	0	10	0	0	60
			Whole Day Total (veh)	590	400	0	220	170	0	0	0	0	0	0	0	0	0	0	220	0	0	1600
70	Farm Road	WB	**00:00 ~ 01:00**	20	10	0	10	0	0	0	0	0	0	0	0	0	0	0	10	0	0	50
			01:00 ~ 02:00	10	10	0	10	0	0	0	0	0	0	0	0	0	0	0	10	0	0	40
			02:00 ~ 03:00	10	10	0	10	0	0	0	0	0	0	0	0	0	0	0	10	0	0	40
			03:00 ~ 04:00	10	10	0	0	0	0	0	0	0	0	0	0	0	0	0	0	0	0	20
			04:00 ~ 05:00	10	10	0	0	0	0	0	0	0	0	0	0	0	0	0	0	0	0	20
			05:00 ~ 06:00	10	10	0	10	0	0	0	0	0	0	0	0	0	0	0	10	0	0	40
			06:00 ~ 07:00	20	10	0	10	0	0	0	0	0	0	0	0	0	0	0	10	0	0	50
			07:00 ~ 08:00	30	20	0	10	10	0	0	0	0	0	0	0	0	0	0	10	0	0	80
			08:00 ~ 09:00	30	20	0	10	10	0	0	0	0	0	0	0	0	0	0	10	0	0	80
			09:00 ~ 10:00	30	20	0	10	10	0	0	0	0	0	0	0	0	0	0	10	0	0	80
			10:00 ~ 11:00	30	20	0	10	10	0	0	0	0	0	0	0	0	0	0	10	0	0	80
			11:00 ~ 12:00	30	20	0	10	10	0	0	0	0	0	0	0	0	0	0	10	0	0	80
			12:00 ~ 13:00	30	20	0	10	10	0	0	0	0	0	0	0	0	0	0	10	0	0	80
			13:00 ~ 14:00	30	20	0	10	10	0	0	0	0	0	0	0	0	0	0	10	0	0	80
			14:00 ~ 15:00	30	20	0	10	10	0	0	0	0	0	0	0	0	0	0	10	0	0	80
			15:00 ~ 16:00	30	20	0	10	10	0	0	0	0	0	0	0	0	0	0	10	0	0	80
			16:00 ~ 17:00	30	20	0	10	10	0	0	0	0	0	0	0	0	0	0	10	0	0	80
			17:00 ~ 18:00	30	20	0	10	10	0	0	0	0	0	0	0	0	0	0	10	0	0	80
			18:00 ~ 19:00	30	20	0	10	10	0	0	0	0	0	0	0	0	0	0	10	0	0	80
			19:00 ~ 20:00	30	20	0	10	10	0	0	0	0	0	0	0	0	0	0	10	0	0	80
			20:00 ~ 21:00	30	20	0	10	10	0	0	0	0	0	0	0	0	0	0	10	0	0	80
			21:00 ~ 22:00	30	20	0	10	10	0	0	0	0	0	0	0	0	0	0	10	0	0	80
			22:00 ~ 23:00	30	20	0	10	10	0	0	0	0	0	0	0	0	0	0	10	0	0	80
			23:00 ~ 00:00	20	10	0	10	10	0	0	0	0	0	0	0	0	0	0	10	0	0	60
			Whole Day Total (veh)	590	400	0	220	170	0	0	0	0	0	0	0	0	0	0	220	0	0	1600
71	Ying Choi Path	NB	**00:00 ~ 01:00**	10	10	0	0	0	0	0	0	0	0	0	0	0	0	0	0	0	0	20
			01:00 ~ 02:00	10	10	0	0	0	0	0	0	0	0	0	0	0	0	0	0	0	0	20
			02:00 ~ 03:00	10	10	0	0	0	0	0	0	0	0	0	0	0	0	0	0	0	0	20
			03:00 ~ 04:00	10	10	0	0	0	0	0	0	0	0	0	0	0	0	0	0	0	0	20
			04:00 ~ 05:00	10	10	0	0	0	0	0	0	0	0	0	0	0	0	0	0	0	0	20
			05:00 ~ 06:00	10	10	0	0	0	0	0	0	0	0	0	0	0	0	0	0	0	0	20
			06:00 ~ 07:00	10	10	0	0	0	0	0	0	0	0	0	0	0	0	0	0	0	0	20
			07:00 ~ 08:00	10	10	0	10	0	0	0	0	0	0	0	0	0	0	0	10	0	0	40
			08:00 ~ 09:00	20	10	0	10	0	0	0	0	0	0	0	0	0	0	0	10	0	0	50
			09:00 ~ 10:00	10	10	0	10	0	0	0	0	0	0	0	0	0	0	0	10	0	0	40
			10:00 ~ 11:00	10	10	0	10	0	0	0	0	0	0	0	0	0	0	0	10	0	0	40
			11:00 ~ 12:00	10	10	0	10	0	0	0	0	0	0	0	0	0	0	0	10	0	0	40
			12:00 ~ 13:00	10	10	0	10	0	0	0	0	0	0	0	0	0	0	0	10	0	0	40
			13:00 ~ 14:00	20	10	0	10	0	0	0	0	0	0	0	0	0	0	0	10	0	0	50
			14:00 ~ 15:00	20	10	0	10	0	0	0	0	0	0	0	0	0	0	0	10	0	0	50
			15:00 ~ 16:00	20	10	0	10	0	0	0	0	0	0	0	0	0	0	0	10	0	0	50
			16:00 ~ 17:00	20	10	0	10	0	0	0	0	0	0	0	0	0	0	0	10	0	0	50
			17:00 ~ 18:00	20	10	0	10	0	0	0	0	0	0	0	0	0	0	0	10	0	0	50
			18:00 ~ 19:00	20	10	0	10	0	0	0	0	0	0	0	0	0	0	0	10	0	0	50
			19:00 ~ 20:00	20	10	0	10	0	0	0	0	0	0	0	0	0	0	0	10	0	0	50
			20:00 ~ 21:00	10	10	0	10	0	0	0	0	0	0	0	0	0	0	0	10	0	0	40
			21:00 ~ 22:00	10	10	0	10	0	0	0	0	0	0	0	0	0	0	0	10	0	0	40
			22:00 ~ 23:00	10	10	0	10	0	0	0	0	0	0	0	0	0	0	0	10	0	0	40
			23:00 ~ 00:00	10	10	0	10	0	0	0	0	0	0	0	0	0	0	0	10	0	0	40
			Whole Day Total (veh)	320	240	0	170	0	0	0	0	0	0	0	0	0	0	0	170	0	0	900
72	Ying Choi Path	SB	**00:00 ~ 01:00**	10	10	0	0	0	0	0	0	0	0	0	0	0	0	0	0	0	0	20
			01:00 ~ 02:00	10	10	0	0	0	0	0	0	0	0	0	0	0	0	0	0	0	0	20
			02:00 ~ 03:00	10	10	0	0	0	0	0	0	0	0	0	0	0	0	0	0	0	0	20
			03:00 ~ 04:00	10	10	0	0	0	0	0	0	0	0	0	0	0	0	0	0	0	0	20
			04:00 ~ 05:00	10	10	0	0	0	0	0	0	0	0	0	0	0	0	0	0	0	0	20
			05:00 ~ 06:00	10	10	0	0	0	0	0	0	0	0	0	0	0	0	0	0	0	0	20
			06:00 ~ 07:00	10	10	0	0	0	0	0	0	0	0	0	0	0	0	0	0	0	0	20
			07:00 ~ 08:00	10	10	0	10	0	0	0	0	0	0	0	0	0	0	0	10	0	0	40
			08:00 ~ 09:00	20	10	0	10	0	0	0	0	0	0	0	0	0	0	0	10	0	0	50
			09:00 ~ 10:00	10	10	0	10	0	0	0	0	0	0	0	0	0	0	0	10	0	0	40
			10:00 ~ 11:00	10	10	0	10	0	0	0	0	0	0	0	0	0	0	0	10	0	0	40
			11:00 ~ 12:00	10	10	0	10	0	0	0	0	0	0	0	0	0	0	0	10	0	0	40
			12:00 ~ 13:00	10	10	0	10	0	0	0	0	0	0	0	0	0	0	0	10	0	0	40
			13:00 ~ 14:00	20	10	0	10	0	0	0	0	0	0	0	0	0	0	0	10	0	0	50
			14:00 ~ 15:00	20	10	0	10	0	0	0	0	0	0	0	0	0	0	0	10	0	0	50
			15:00 ~ 16:00	20	10	0	10	0	0	0	0	0	0	0	0	0	0	0	10	0	0	50
			16:00 ~ 17:00	20	10	0	10	0	0	0	0	0	0	0	0	0	0	0	10	0	0	50
			17:00 ~ 18:00	20	10	0	10	0	0	0	0	0	0	0	0	0	0	0	10	0	0	50
			18:00 ~ 19:00	20	10	0	10	0	0	0	0	0	0	0	0	0	0	0	10	0	0	50
			19:00 ~ 20:00	20	10	0	10	0	0	0	0	0	0	0	0	0	0	0	10	0	0	50
			20:00 ~ 21:00	10	10	0	10	0	0	0	0	0	0	0	0	0	0	0	10	0	0	40
			21:00 ~ 22:00	10	10	0	10	0	0	0	0	0	0	0	0	0	0	0	10	0	0	40
			22:00 ~ 23:00	10	10	0	10	0	0	0	0	0	0	0	0	0	0	0	10	0	0	40
			23:00 ~ 00:00	10	10	0	10	0	0	0	0	0	0	0	0	0	0	0	10	0	0	40
			Whole Day Total (veh)	320	240	0	170	0	0	0	0	0	0	0	0	0	0	0	170	0	0	900

Road No.	Road Name	Bound	Hour	PC	TAXI	LGV3	LGV4	LGV6	HGV7	HGV8	PLB	PV4	PV5	NFB6	NFB7	NFB8	FBSD	FBDD	MC	HGV9	NFB9	Total
73	Chatham Road North	NB	**00:00 ~ 01:00**	190	80	0	40	20	10	10	10	0	10	10	0	10	0	50	20	10	0	470
			01:00 ~ 02:00	130	60	0	30	10	10	10	0	0	10	10	0	10	0	20	20	10	0	330
			02:00 ~ 03:00	90	40	0	20	10	10	10	0	0	10	0	0	10	0	20	10	0	0	230
			03:00 ~ 04:00	70	30	0	20	10	10	10	0	0	10	0	0	0	0	20	10	0	0	190
			04:00 ~ 05:00	70	30	0	20	10	10	10	0	0	10	0	0	0	0	20	10	0	0	190
			05:00 ~ 06:00	100	40	0	20	10	10	10	10	0	10	0	0	10	0	50	10	0	0	280
			06:00 ~ 07:00	190	80	0	40	20	10	10	30	0	10	10	0	10	0	130	20	10	0	570
			07:00 ~ 08:00	380	170	10	80	30	10	10	50	10	10	10	10	10	0	160	40	10	0	1000
			08:00 ~ 09:00	470	210	10	90	40	10	10	50	10	10	10	10	10	0	140	50	10	0	1140
			09:00 ~ 10:00	410	180	10	80	30	10	10	40	10	10	10	10	10	0	120	50	10	0	1000
			10:00 ~ 11:00	400	180	10	80	30	10	10	40	10	10	10	10	10	0	120	50	10	0	990
			11:00 ~ 12:00	420	180	10	90	30	10	10	40	10	10	10	10	10	0	120	50	10	0	1020
			12:00 ~ 13:00	610	280	10	100	40	10	10	50	10	10	10	10	10	0	140	70	10	0	1380
			13:00 ~ 14:00	620	290	10	100	40	10	10	50	10	10	10	10	10	0	140	70	10	0	1400
			14:00 ~ 15:00	630	290	10	100	40	10	10	50	10	10	10	10	10	0	140	70	10	0	1410
			15:00 ~ 16:00	640	300	10	100	40	10	10	50	10	10	10	10	10	0	140	70	10	0	1430
			16:00 ~ 17:00	660	310	10	110	40	10	10	50	10	10	10	10	10	0	140	70	10	0	1470
			17:00 ~ 18:00	660	310	10	110	40	10	10	60	10	10	10	10	10	0	150	70	10	0	1490
			18:00 ~ 19:00	700	320	10	110	40	10	10	60	10	10	10	10	10	0	150	80	10	0	1550
			19:00 ~ 20:00	620	290	10	100	40	10	10	50	10	10	10	10	10	0	130	70	10	0	1390
			20:00 ~ 21:00	520	240	10	90	30	10	10	30	10	10	10	10	10	0	110	60	10	0	1170
			21:00 ~ 22:00	540	250	10	90	30	10	10	30	10	10	10	10	10	0	110	60	10	0	1200
			22:00 ~ 23:00	500	230	10	80	30	10	10	30	10	10	10	10	10	0	100	60	10	0	1120
			23:00 ~ 00:00	410	190	10	70	30	10	10	30	10	10	10	10	10	0	90	50	10	0	960
			Whole Day Total (veh)	10030	4580	170	1770	690	240	240	810	170	240	200	170	220	0	2510	1140	200	0	23380
74	Chatham Road North	SB	**00:00 ~ 01:00**	320	150	10	100	40	10	10	10	0	10	10	10	10	0	60	40	10	0	800
			01:00 ~ 02:00	210	100	10	70	30	10	10	0	0	10	10	10	10	0	30	30	10	0	550
			02:00 ~ 03:00	160	70	0	50	20	10	10	0	0	10	10	10	10	0	20	20	10	0	410
			03:00 ~ 04:00	120	60	0	40	20	10	10	0	0	10	10	0	10	0	20	20	10	0	340
			04:00 ~ 05:00	120	60	0	40	20	10	10	0	0	10	10	0	10	0	20	20	10	0	340
			05:00 ~ 06:00	170	80	0	50	20	10	10	10	0	10	10	10	10	0	70	20	10	0	490
			06:00 ~ 07:00	320	150	10	100	40	10	10	40	0	10	10	10	10	0	160	40	10	0	930
			07:00 ~ 08:00	650	300	10	190	70	10	20	60	10	10	10	10	10	0	200	70	10	0	1640
			08:00 ~ 09:00	810	380	10	240	90	20	30	60	10	20	10	10	10	0	170	90	10	0	1970
			09:00 ~ 10:00	710	330	10	210	80	20	20	50	10	20	10	10	10	0	150	80	10	0	1730
			10:00 ~ 11:00	690	320	10	210	80	10	20	50	10	10	10	10	10	0	150	80	10	0	1680
			11:00 ~ 12:00	730	340	10	220	80	20	30	50	10	20	10	10	10	0	140	80	10	0	1770
			12:00 ~ 13:00	690	330	10	160	60	10	20	40	10	10	10	10	10	0	110	80	10	0	1570
			13:00 ~ 14:00	710	330	10	170	60	10	20	40	10	20	10	10	10	0	110	80	10	0	1610
			14:00 ~ 15:00	720	340	10	170	60	10	20	40	10	20	10	10	10	0	120	80	10	0	1640
			15:00 ~ 16:00	730	340	10	170	60	10	20	40	10	20	10	10	10	0	120	80	10	0	1650
			16:00 ~ 17:00	750	350	10	170	70	10	20	40	10	20	10	10	10	0	110	80	10	0	1680
			17:00 ~ 18:00	740	350	10	170	70	10	20	50	10	20	10	10	10	0	120	80	10	0	1690
			18:00 ~ 19:00	790	370	10	180	70	10	20	50	10	20	10	10	10	0	120	90	10	0	1780
			19:00 ~ 20:00	710	330	10	170	60	10	20	40	10	20	10	10	10	0	100	80	10	0	1600
			20:00 ~ 21:00	590	280	10	140	50	10	20	30	10	10	10	10	10	0	90	70	10	0	1350
			21:00 ~ 22:00	610	290	10	140	50	10	20	30	10	10	10	10	10	0	90	70	10	0	1380
			22:00 ~ 23:00	570	270	10	130	50	10	20	20	10	10	10	10	10	0	80	70	10	0	1290
			23:00 ~ 00:00	460	220	10	110	40	10	10	20	10	10	10	10	10	0	80	50	10	0	1070
			Whole Day Total (veh)	13080	6140	200	3400	1290	270	420	770	170	340	240	220	240	0	2440	1500	240	0	30960
75	Chatham Road North	NB	**00:00 ~ 01:00**	180	80	0	40	20	10	10	10	0	10	10	0	10	0	40	20	10	0	450
			01:00 ~ 02:00	120	60	0	30	10	10	10	0	0	10	10	0	10	0	20	20	10	0	320
			02:00 ~ 03:00	90	40	0	20	10	10	10	0	0	10	0	0	10	0	20	10	0	0	230
			03:00 ~ 04:00	70	30	0	20	10	10	10	0	0	10	0	0	0	0	20	10	0	0	190
			04:00 ~ 05:00	70	30	0	20	10	10	10	0	0	10	0	0	0	0	20	10	0	0	190
			05:00 ~ 06:00	100	40	0	20	10	10	10	10	0	10	0	0	10	0	50	10	0	0	280
			06:00 ~ 07:00	190	80	0	40	20	10	10	30	0	10	10	0	10	0	120	20	10	0	560
			07:00 ~ 08:00	370	160	10	70	30	10	10	50	10	10	10	10	10	0	160	40	10	0	970
			08:00 ~ 09:00	460	200	10	80	30	10	10	50	10	10	10	10	10	0	130	50	10	0	1090
			09:00 ~ 10:00	400	180	10	70	30	10	10	40	10	10	10	10	10	0	120	50	10	0	980
			10:00 ~ 11:00	390	170	10	70	30	10	10	40	10	10	10	10	10	0	110	50	10	0	950
			11:00 ~ 12:00	410	180	10	80	30	10	10	40	10	10	10	10	10	0	110	50	10	0	990
			12:00 ~ 13:00	550	250	10	80	30	10	10	50	10	10	10	10	10	0	130	60	10	0	1240
			13:00 ~ 14:00	560	260	10	90	30	10	10	50	10	10	10	10	10	0	140	60	10	0	1280
			14:00 ~ 15:00	560	260	10	90	30	10	10	50	10	10	10	10	10	0	140	60	10	0	1280
			15:00 ~ 16:00	570	260	10	90	30	10	10	50	10	10	10	10	10	0	140	60	10	0	1290
			16:00 ~ 17:00	590	270	10	90	40	10	10	50	10	10	10	10	10	0	140	70	10	0	1340
			17:00 ~ 18:00	590	270	10	90	40	10	10	60	10	10	10	10	10	0	140	70	10	0	1350
			18:00 ~ 19:00	620	290	10	100	40	10	10	60	10	10	10	10	10	0	150	70	10	0	1420
			19:00 ~ 20:00	560	260	10	90	30	10	10	50	10	10	10	10	10	0	120	60	10	0	1260
			20:00 ~ 21:00	470	220	10	70	30	10	10	30	10	10	10	10	10	0	110	50	10	0	1070
			21:00 ~ 22:00	480	220	10	70	30	10	10	30	10	10	10	10	10	0	110	60	10	0	1090
			22:00 ~ 23:00	450	210	10	70	30	10	10	30	10	10	10	10	10	0	100	50	10	0	1030
			23:00 ~ 00:00	370	170	10	60	20	10	10	20	10	10	10	10	10	0	90	40	10	0	860
			Whole Day Total (veh)	9220	4190	170	1550	620	240	240	800	170	240	200	170	220	0	2430	1050	200	0	21710
76	Chatham Road North	SB	**00:00 ~ 01:00**	210	90	0	50	20	10	10	10	0	10	10	10	10	0	60	30	10	0	540
			01:00 ~ 02:00	140	60	0	40	20	10	10	0	0	10	10	10	10	0	30	20	10	0	380
			02:00 ~ 03:00	100	50	0	30	10	10	10	0	0	10	0	0	10	0	20	10	10	0	270
			03:00 ~ 04:00	80	40	0	20	10	10	10	0	0	10	0	0	10	0	20	10	0	0	220
			04:00 ~ 05:00	80	40	0	20	10	10	10	0	0	10	0	0	10	0	20	10	0	0	220
			05:00 ~ 06:00	110	50	0	30	10	10	10	10	0	10	0	0	10	0	70	20	10	0	350
			06:00 ~ 07:00	210	100	0	60	20	10	10	40	0	10	10	10	10	0	160	30	10	0	690
			07:00 ~ 08:00	420	190	10	110	40	10	10	60	10	10	10	10	10	0	200	50	10	0	1160
			08:00 ~ 09:00	530	230	10	130	50	10	20	60	10	10	10	10	10	0	170	60	10	0	1330
			09:00 ~ 10:00	470	210	10	120	40	10	20	50	10	10	10	10	10	0	150	50	10	0	1190
			10:00 ~ 11:00	450	200	10	110	40	10	10	50	10	10	10	10	10	0	150	50	10	0	1140
			11:00 ~ 12:00	470	210	10	120	50	10	20	50	10	10	10	10	10	0	140	50	10	0	1190
			12:00 ~ 13:00	380	170	10	100	40	10	10	30	10	10	10	10	10	0	100	40	10	0	950
			13:00 ~ 14:00	390	170	10	110	40	10	10	30	10	10	10	10	10	0	100	50	10	0	980
			14:00 ~ 15:00	390	170	10	110	40	10	10	40	10	10	10	10	10	0	100	50	10	0	990
			15:00 ~ 16:00	400	180	10	110	40	10	10	40	10	10	10	10	10	0	100	50	10	0	1010
			16:00 ~ 17:00	410	180	10	110	40	10	10	40	10	10	10	10	10	0	100	50	10	0	1020
			17:00 ~ 18:00	410	180	10	110	40	10	10	40	10	10	10	10	10	0	100	50	10	0	1020
			18:00 ~ 19:00	430	190	10	120	50	10	20	40	10	10	10	10	10	0	110	50	10	0	1090
			19:00 ~ 20:00	390	170	10	110	40	10	10	30	10	10	10	10	10	0	90	50	10	0	970
			20:00 ~ 21:00	330	140	10	90	40	10	10	20	10	10	10	10	10	0	80	40	10	0	830
			21:00 ~ 22:00	340	150	10	90	40	10	10	20	10	10	10	10	10	0	80	40	10	0	850
			22:00 ~ 23:00	310	140	10	90	30	10	10	20	10	10	10	10	10	0	70	40	10	0	790
			23:00 ~ 00:00	260	110	10	70	30	10	10	20	10	10	10	10	10	0	70	30	10	0	680
			Whole Day Total (veh)	7710	3420	170	2060	790	240	280	700	170	240	200	200	240	0	2290	930	220	0	19860

Road No.	Road Name	Bound	Hour	PC	TAXI	LGV3	LGV4	LGV6	HGV7	HGV8	PLB	PV4	PV5	NFB6	NFB7	NFB8	FBSD	FBDD	MC	HGV9	NFB9	Total
77	Chatham Road North	SB	**00:00 ~ 01:00**	240	110	10	70	30	10	10	10	0	10	10	10	10	0	60	30	10	0	630
			01:00 ~ 02:00	160	70	10	50	20	10	10	0	0	10	10	10	10	0	30	20	10	0	430
			02:00 ~ 03:00	120	50	0	40	20	10	10	0	0	10	10	0	10	0	20	20	10	0	330
			03:00 ~ 04:00	90	40	0	30	10	10	10	0	0	10	0	0	10	0	20	10	10	0	250
			04:00 ~ 05:00	90	40	0	30	10	10	10	0	0	10	0	0	10	0	20	10	10	0	250
			05:00 ~ 06:00	120	60	0	40	20	10	10	10	0	10	10	0	10	0	70	20	10	0	400
			06:00 ~ 07:00	240	110	10	70	30	10	10	40	0	10	10	10	10	0	160	30	10	0	760
			07:00 ~ 08:00	480	220	10	140	50	10	20	60	10	10	10	10	10	0	200	60	10	0	1310
			08:00 ~ 09:00	600	270	10	180	70	10	20	60	10	10	10	10	10	0	170	70	10	0	1520
			09:00 ~ 10:00	530	240	10	160	60	10	20	50	10	10	10	10	10	0	150	60	10	0	1350
			10:00 ~ 11:00	510	230	10	150	60	10	20	50	10	10	10	10	10	0	150	60	10	0	1310
			11:00 ~ 12:00	540	240	10	160	60	10	20	50	10	10	10	10	10	0	140	60	10	0	1350
			12:00 ~ 13:00	490	220	10	130	50	10	20	30	10	10	10	10	10	0	100	60	10	0	1180
			13:00 ~ 14:00	500	230	10	130	50	10	20	30	10	10	10	10	10	0	100	60	10	0	1200
			14:00 ~ 15:00	510	230	10	130	50	10	20	40	10	10	10	10	10	0	100	60	10	0	1220
			15:00 ~ 16:00	510	230	10	130	50	10	20	40	10	10	10	10	10	0	100	60	10	0	1220
			16:00 ~ 17:00	530	240	10	140	50	10	20	40	10	10	10	10	10	0	100	60	10	0	1260
			17:00 ~ 18:00	530	240	10	140	50	10	20	40	10	10	10	10	10	0	100	60	10	0	1260
			18:00 ~ 19:00	560	260	10	140	50	10	20	40	10	10	10	10	10	0	110	60	10	0	1320
			19:00 ~ 20:00	500	230	10	130	50	10	20	30	10	10	10	10	10	0	90	60	10	0	1190
			20:00 ~ 21:00	420	190	10	110	40	10	10	20	10	10	10	10	10	0	80	50	10	0	1000
			21:00 ~ 22:00	430	200	10	110	40	10	10	20	10	10	10	10	10	0	80	50	10	0	1020
			22:00 ~ 23:00	400	180	10	100	40	10	10	20	10	10	10	10	10	0	70	50	10	0	950
			23:00 ~ 00:00	330	150	10	90	30	10	10	20	10	10	10	10	10	0	70	40	10	0	820
			Whole Day Total (veh)	9430	4280	200	2600	990	240	370	700	170	240	220	200	240	0	2290	1120	240	0	23530
78	Pak Kung Street	EB	**00:00 ~ 01:00**	20	10	0	10	10	0	0	0	0	0	0	0	0	0	0	10	0	0	60
			01:00 ~ 02:00	10	10	0	10	10	0	0	0	0	0	0	0	0	0	0	10	0	0	50
			02:00 ~ 03:00	10	10	0	10	10	0	0	0	0	0	0	0	0	0	0	10	0	0	50
			03:00 ~ 04:00	10	10	0	10	0	0	0	0	0	0	0	0	0	0	0	0	0	0	30
			04:00 ~ 05:00	10	10	0	10	0	0	0	0	0	0	0	0	0	0	0	0	0	0	30
			05:00 ~ 06:00	10	10	0	10	10	0	0	0	0	0	0	0	0	0	0	10	0	0	50
			06:00 ~ 07:00	20	10	0	10	10	0	0	0	0	0	0	0	0	0	0	10	0	0	60
			07:00 ~ 08:00	30	20	0	10	10	0	10	0	0	0	0	0	0	0	0	10	0	0	90
			08:00 ~ 09:00	30	20	0	10	10	0	10	0	0	0	0	0	0	0	0	10	0	0	90
			09:00 ~ 10:00	30	20	0	10	10	0	10	0	0	0	0	0	0	0	0	10	0	0	90
			10:00 ~ 11:00	30	20	0	10	10	0	10	0	0	0	0	0	0	0	0	10	0	0	90
			11:00 ~ 12:00	30	20	0	10	10	0	10	0	0	0	0	0	0	0	0	10	0	0	90
			12:00 ~ 13:00	30	20	0	10	10	0	0	0	0	0	0	0	0	0	0	10	0	0	80
			13:00 ~ 14:00	30	20	0	10	10	0	0	0	0	0	0	0	0	0	0	10	0	0	80
			14:00 ~ 15:00	30	20	0	10	10	0	0	0	0	0	0	0	0	0	0	10	0	0	80
			15:00 ~ 16:00	30	20	0	10	10	0	0	0	0	0	0	0	0	0	0	10	0	0	80
			16:00 ~ 17:00	30	20	0	10	10	0	0	0	0	0	0	0	0	0	0	10	0	0	80
			17:00 ~ 18:00	30	20	0	10	10	0	0	0	0	0	0	0	0	0	0	10	0	0	80
			18:00 ~ 19:00	30	20	0	10	10	0	0	0	0	0	0	0	0	0	0	10	0	0	80
			19:00 ~ 20:00	30	20	0	10	10	0	0	0	0	0	0	0	0	0	0	10	0	0	80
			20:00 ~ 21:00	30	20	0	10	10	0	0	0	0	0	0	0	0	0	0	10	0	0	80
			21:00 ~ 22:00	30	20	0	10	10	0	0	0	0	0	0	0	0	0	0	10	0	0	80
			22:00 ~ 23:00	30	20	0	10	10	0	0	0	0	0	0	0	0	0	0	10	0	0	80
			23:00 ~ 00:00	20	10	0	10	10	0	0	0	0	0	0	0	0	0	0	10	0	0	60
			Whole Day Total (veh)	590	400	0	240	220	0	50	0	0	0	0	0	0	0	0	220	0	0	1720
79	Pak Kung Street	WB	**00:00 ~ 01:00**	90	50	0	30	10	10	10	0	0	10	0	0	10	0	0	10	10	0	240
			01:00 ~ 02:00	60	30	0	20	10	10	10	0	0	10	0	0	10	0	0	10	10	0	180
			02:00 ~ 03:00	50	30	0	20	10	10	10	0	0	10	0	0	0	0	0	10	0	0	150
			03:00 ~ 04:00	40	20	0	10	10	0	10	0	0	10	0	0	0	0	0	10	0	0	110
			04:00 ~ 05:00	40	20	0	10	10	0	10	0	0	10	0	0	0	0	0	10	0	0	110
			05:00 ~ 06:00	50	30	0	20	10	10	10	0	0	10	0	0	0	0	0	10	0	0	150
			06:00 ~ 07:00	90	50	0	30	10	10	10	0	0	10	0	0	10	0	0	10	10	0	240
			07:00 ~ 08:00	190	100	10	50	20	10	10	0	0	10	10	10	10	0	0	20	10	0	460
			08:00 ~ 09:00	230	120	10	70	30	10	10	0	0	10	10	10	10	0	0	30	10	0	560
			09:00 ~ 10:00	200	100	10	60	20	10	10	0	0	10	10	10	10	0	0	30	10	0	490
			10:00 ~ 11:00	200	100	10	60	20	10	10	0	0	10	10	10	10	0	0	20	10	0	480
			11:00 ~ 12:00	210	110	10	60	20	10	10	0	0	10	10	10	10	0	0	30	10	0	510
			12:00 ~ 13:00	200	110	0	30	10	10	10	10	0	10	10	10	10	0	20	30	10	0	480
			13:00 ~ 14:00	210	110	0	30	20	10	10	10	0	10	10	10	10	0	20	30	10	0	500
			14:00 ~ 15:00	210	110	0	40	20	10	10	10	0	10	10	10	10	0	20	30	10	0	510
			15:00 ~ 16:00	210	110	0	40	20	10	10	10	0	10	10	10	10	0	20	30	10	0	510
			16:00 ~ 17:00	220	110	0	40	20	10	10	10	0	10	10	10	10	0	20	30	10	0	520
			17:00 ~ 18:00	220	110	0	40	20	10	10	10	0	10	10	10	10	0	20	30	10	0	520
			18:00 ~ 19:00	230	120	0	40	20	10	10	10	0	10	10	10	10	0	20	30	10	0	540
			19:00 ~ 20:00	210	110	0	30	20	10	10	10	0	10	10	10	10	0	20	30	10	0	500
			20:00 ~ 21:00	180	90	0	30	10	10	10	10	0	10	10	10	10	0	20	20	10	0	430
			21:00 ~ 22:00	180	90	0	30	10	10	10	10	0	10	10	10	10	0	20	20	10	0	430
			22:00 ~ 23:00	170	90	0	30	10	10	10	10	0	10	10	10	10	0	20	20	10	0	420
			23:00 ~ 00:00	140	70	0	20	10	10	10	10	0	10	10	10	10	0	20	20	10	0	360
			Whole Day Total (veh)	3830	1990	50	840	370	220	240	120	0	240	170	170	200	0	240	520	200	0	9400
80	San Wai Street	EB	**00:00 ~ 01:00**	10	10	0	10	0	0	0	0	0	0	0	0	0	0	0	0	0	0	30
			01:00 ~ 02:00	10	10	0	10	0	0	0	0	0	0	0	0	0	0	0	0	0	0	30
			02:00 ~ 03:00	10	10	0	0	0	0	0	0	0	0	0	0	0	0	0	0	0	0	20
			03:00 ~ 04:00	10	10	0	0	0	0	0	0	0	0	0	0	0	0	0	0	0	0	20
			04:00 ~ 05:00	10	10	0	0	0	0	0	0	0	0	0	0	0	0	0	0	0	0	20
			05:00 ~ 06:00	10	10	0	0	0	0	0	0	0	0	0	0	0	0	0	0	0	0	20
			06:00 ~ 07:00	10	10	0	10	0	0	0	0	0	0	0	0	0	0	0	0	0	0	30
			07:00 ~ 08:00	10	10	0	10	10	0	0	0	0	0	0	0	0	0	0	10	0	0	50
			08:00 ~ 09:00	20	10	0	10	10	0	0	0	0	0	0	0	0	0	0	10	0	0	60
			09:00 ~ 10:00	10	10	0	10	10	0	0	0	0	0	0	0	0	0	0	10	0	0	50
			10:00 ~ 11:00	10	10	0	10	10	0	0	0	0	0	0	0	0	0	0	10	0	0	50
			11:00 ~ 12:00	10	10	0	10	10	0	0	0	0	0	0	0	0	0	0	10	0	0	50
			12:00 ~ 13:00	20	10	0	10	10	0	0	0	0	0	0	0	0	0	0	10	0	0	60
			13:00 ~ 14:00	20	10	0	10	10	0	0	0	0	0	0	0	0	0	0	10	0	0	60
			14:00 ~ 15:00	20	10	0	10	10	0	0	0	0	0	0	0	0	0	0	10	0	0	60
			15:00 ~ 16:00	20	10	0	10	10	0	0	0	0	0	0	0	0	0	0	10	0	0	60
			16:00 ~ 17:00	20	10	0	10	10	0	0	0	0	0	0	0	0	0	0	10	0	0	60
			17:00 ~ 18:00	20	10	0	10	10	0	0	0	0	0	0	0	0	0	0	10	0	0	60
			18:00 ~ 19:00	20	10	0	10	10	0	0	0	0	0	0	0	0	0	0	10	0	0	60
			19:00 ~ 20:00	20	10	0	10	10	0	0	0	0	0	0	0	0	0	0	10	0	0	60
			20:00 ~ 21:00	10	10	0	10	10	0	0	0	0	0	0	0	0	0	0	10	0	0	50
			21:00 ~ 22:00	10	10	0	10	10	0	0	0	0	0	0	0	0	0	0	10	0	0	50
			22:00 ~ 23:00	10	10	0	10	10	0	0	0	0	0	0	0	0	0	0	10	0	0	50
			23:00 ~ 00:00	10	10	0	10	10	0	0	0	0	0	0	0	0	0	0	10	0	0	50
			Whole Day Total (veh)	330	240	0	200	170	0	0	0	0	0	0	0	0	0	0	170	0	0	1110

Road No.	Road Name	Bound	Hour	PC	TAXI	LGV3	LGV4	LGV6	HGV7	HGV8	PLB	PV4	PV5	NFB6	NFB7	NFB8	FBSD	FBDD	MC	HGV9	NFB9	Total
81	San Wai Street	WB	**00:00 ~ 01:00**	40	20	0	20	10	10	10	0	0	0	0	0	0	0	0	10	0	0	120
			01:00 ~ 02:00	30	20	0	20	10	10	10	0	0	0	0	0	0	0	0	10	0	0	110
			02:00 ~ 03:00	20	10	0	10	10	10	10	0	0	0	0	0	0	0	0	10	0	0	80
			03:00 ~ 04:00	20	10	0	10	10	0	10	0	0	0	0	0	0	0	0	10	0	0	70
			04:00 ~ 05:00	20	10	0	10	10	0	10	0	0	0	0	0	0	0	0	10	0	0	70
			05:00 ~ 06:00	20	10	0	10	10	10	10	0	0	0	0	0	0	0	0	10	0	0	80
			06:00 ~ 07:00	40	20	0	20	10	10	10	0	0	0	0	0	0	0	0	10	0	0	120
			07:00 ~ 08:00	70	40	10	40	20	10	10	0	0	10	0	0	10	0	0	10	10	0	240
			08:00 ~ 09:00	90	50	10	50	20	10	10	0	0	10	0	0	10	0	0	10	10	0	280
			09:00 ~ 10:00	80	40	10	50	20	10	10	0	0	10	0	0	10	0	0	10	10	0	260
			10:00 ~ 11:00	80	40	10	50	20	10	10	0	0	10	0	0	10	0	0	10	10	0	260
			11:00 ~ 12:00	80	40	10	50	20	10	10	0	0	10	0	0	10	0	0	10	10	0	260
			12:00 ~ 13:00	130	70	0	30	10	10	10	0	0	10	10	10	10	0	0	20	10	0	330
			13:00 ~ 14:00	130	70	0	30	10	10	10	0	0	10	10	10	10	0	0	20	10	0	330
			14:00 ~ 15:00	130	70	0	30	10	10	10	0	0	10	10	10	10	0	0	20	10	0	330
			15:00 ~ 16:00	130	70	0	30	10	10	10	0	0	10	10	10	10	0	0	20	10	0	330
			16:00 ~ 17:00	140	70	0	30	10	10	10	0	0	10	10	10	10	0	0	20	10	0	340
			17:00 ~ 18:00	140	70	0	30	10	10	10	0	0	10	10	10	10	0	0	20	10	0	340
			18:00 ~ 19:00	140	70	0	30	10	10	10	0	0	10	10	10	10	0	0	20	10	0	340
			19:00 ~ 20:00	130	70	0	30	10	10	10	0	0	10	10	10	10	0	0	20	10	0	330
			20:00 ~ 21:00	110	60	0	20	10	10	10	0	0	10	10	10	10	0	0	20	10	0	290
			21:00 ~ 22:00	110	60	0	30	10	10	10	0	0	10	10	10	10	0	0	20	10	0	300
			22:00 ~ 23:00	100	50	0	20	10	10	10	0	0	10	10	10	10	0	0	20	10	0	270
			23:00 ~ 00:00	90	50	0	20	10	10	10	0	0	10	10	10	10	0	0	10	10	0	250
			Whole Day Total (veh)	2070	1090	50	670	290	220	240	0	0	170	120	120	170	0	0	350	170	0	5730
82	San Lau Strteet	WB	**00:00 ~ 01:00**	80	40	0	20	10	10	10	10	0	10	0	0	10	0	20	10	0	0	230
			01:00 ~ 02:00	50	30	0	10	10	10	10	0	0	10	0	0	10	0	10	10	0	0	160
			02:00 ~ 03:00	40	20	0	10	10	0	10	0	0	10	0	0	0	0	10	10	0	0	120
			03:00 ~ 04:00	30	20	0	10	10	0	10	0	0	0	0	0	0	0	10	10	0	0	100
			04:00 ~ 05:00	30	20	0	10	10	0	10	0	0	0	0	0	0	0	10	10	0	0	100
			05:00 ~ 06:00	40	20	0	10	10	0	10	10	0	10	0	0	0	0	30	10	0	0	150
			06:00 ~ 07:00	80	40	0	20	10	10	10	20	0	10	0	0	10	0	60	10	0	0	280
			07:00 ~ 08:00	150	80	0	30	20	10	10	20	0	10	10	10	10	0	70	20	10	0	460
			08:00 ~ 09:00	190	100	0	40	20	10	10	30	0	10	10	10	10	0	60	20	10	0	530
			09:00 ~ 10:00	170	90	0	40	20	10	10	20	0	10	10	10	10	0	50	20	10	0	480
			10:00 ~ 11:00	160	80	0	40	20	10	10	20	0	10	10	10	10	0	50	20	10	0	460
			11:00 ~ 12:00	170	90	0	40	20	10	10	20	0	10	10	10	10	0	50	20	10	0	480
			12:00 ~ 13:00	150	80	0	30	10	10	10	20	0	10	10	10	10	0	60	20	10	0	440
			13:00 ~ 14:00	160	80	0	30	10	10	10	20	0	10	10	10	10	0	60	20	10	0	450
			14:00 ~ 15:00	160	80	0	30	10	10	10	20	0	10	10	10	10	0	60	20	10	0	450
			15:00 ~ 16:00	160	80	0	30	10	10	10	20	0	10	10	10	10	0	60	20	10	0	450
			16:00 ~ 17:00	170	90	0	30	10	10	10	20	0	10	10	10	10	0	60	20	10	0	470
			17:00 ~ 18:00	160	90	0	30	10	10	10	30	0	10	10	10	10	0	60	20	10	0	470
			18:00 ~ 19:00	170	90	0	30	10	10	10	30	0	10	10	10	10	0	70	20	10	0	490
			19:00 ~ 20:00	160	80	0	30	10	10	10	20	0	10	10	10	10	0	60	20	10	0	450
			20:00 ~ 21:00	130	70	0	20	10	10	10	20	0	10	10	10	10	0	50	20	10	0	390
			21:00 ~ 22:00	140	70	0	20	10	10	10	20	0	10	10	10	10	0	50	20	10	0	400
			22:00 ~ 23:00	130	70	0	20	10	10	10	10	0	10	10	10	10	0	50	20	10	0	380
			23:00 ~ 00:00	100	50	0	20	10	10	10	10	0	10	10	10	10	0	40	10	10	0	310
			Whole Day Total (veh)	2980	1560	0	600	290	200	240	390	0	220	170	170	200	0	1110	400	170	0	8700
83	Shek Tong Street	EB	**00:00 ~ 01:00**	10	10	0	0	0	0	0	0	0	0	0	0	0	0	0	0	0	0	20
			01:00 ~ 02:00	10	10	0	0	0	0	0	0	0	0	0	0	0	0	0	0	0	0	20
			02:00 ~ 03:00	10	10	0	0	0	0	0	0	0	0	0	0	0	0	0	0	0	0	20
			03:00 ~ 04:00	10	10	0	0	0	0	0	0	0	0	0	0	0	0	0	0	0	0	20
			04:00 ~ 05:00	10	10	0	0	0	0	0	0	0	0	0	0	0	0	0	0	0	0	20
			05:00 ~ 06:00	10	10	0	0	0	0	0	0	0	0	0	0	0	0	0	0	0	0	20
			06:00 ~ 07:00	10	10	0	0	0	0	0	0	0	0	0	0	0	0	0	0	0	0	20
			07:00 ~ 08:00	10	10	0	10	0	0	0	0	0	0	0	0	0	0	0	10	0	0	40
			08:00 ~ 09:00	20	10	0	10	0	0	0	0	0	0	0	0	0	0	0	10	0	0	50
			09:00 ~ 10:00	10	10	0	10	0	0	0	0	0	0	0	0	0	0	0	10	0	0	40
			10:00 ~ 11:00	10	10	0	10	0	0	0	0	0	0	0	0	0	0	0	10	0	0	40
			11:00 ~ 12:00	10	10	0	10	0	0	0	0	0	0	0	0	0	0	0	10	0	0	40
			12:00 ~ 13:00	10	10	0	10	0	0	0	0	0	0	0	0	0	0	0	10	0	0	40
			13:00 ~ 14:00	20	10	0	10	0	0	0	0	0	0	0	0	0	0	0	10	0	0	50
			14:00 ~ 15:00	20	10	0	10	0	0	0	0	0	0	0	0	0	0	0	10	0	0	50
			15:00 ~ 16:00	20	10	0	10	0	0	0	0	0	0	0	0	0	0	0	10	0	0	50
			16:00 ~ 17:00	20	10	0	10	0	0	0	0	0	0	0	0	0	0	0	10	0	0	50
			17:00 ~ 18:00	20	10	0	10	0	0	0	0	0	0	0	0	0	0	0	10	0	0	50
			18:00 ~ 19:00	20	10	0	10	0	0	0	0	0	0	0	0	0	0	0	10	0	0	50
			19:00 ~ 20:00	20	10	0	10	0	0	0	0	0	0	0	0	0	0	0	10	0	0	50
			20:00 ~ 21:00	10	10	0	10	0	0	0	0	0	0	0	0	0	0	0	10	0	0	40
			21:00 ~ 22:00	10	10	0	10	0	0	0	0	0	0	0	0	0	0	0	10	0	0	40
			22:00 ~ 23:00	10	10	0	10	0	0	0	0	0	0	0	0	0	0	0	10	0	0	40
			23:00 ~ 00:00	10	10	0	10	0	0	0	0	0	0	0	0	0	0	0	10	0	0	40
			Whole Day Total (veh)	320	240	0	170	0	0	0	0	0	0	0	0	0	0	0	170	0	0	900
84	Chatham Road North	NB	**00:00 ~ 01:00**	230	110	0	50	20	10	10	10	0	10	10	10	10	0	60	30	10	0	580
			01:00 ~ 02:00	160	70	0	30	10	10	10	0	0	10	10	10	10	0	30	20	10	0	390
			02:00 ~ 03:00	110	50	0	20	10	10	10	0	0	10	10	0	10	0	20	20	10	0	290
			03:00 ~ 04:00	90	40	0	20	10	10	10	0	0	10	0	0	10	0	20	10	0	0	230
			04:00 ~ 05:00	90	40	0	20	10	10	10	0	0	10	0	0	10	0	20	10	0	0	230
			05:00 ~ 06:00	120	60	0	30	10	10	10	10	0	10	10	0	10	0	70	20	10	0	380
			06:00 ~ 07:00	230	110	0	50	20	10	10	40	0	10	10	10	10	0	170	30	10	0	720
			07:00 ~ 08:00	470	210	10	90	40	10	10	60	10	10	10	10	10	0	210	50	10	0	1220
			08:00 ~ 09:00	580	260	10	110	40	10	10	70	10	10	10	10	10	0	180	70	10	0	1400
			09:00 ~ 10:00	510	230	10	100	40	10	10	60	10	10	10	10	10	0	160	60	10	0	1250
			10:00 ~ 11:00	500	230	10	100	40	10	10	50	10	10	10	10	10	0	160	60	10	0	1230
			11:00 ~ 12:00	520	240	10	100	40	10	10	50	10	10	10	10	10	0	150	60	10	0	1250
			12:00 ~ 13:00	690	320	10	100	40	10	10	60	10	10	10	10	10	0	180	80	10	0	1560
			13:00 ~ 14:00	700	330	10	110	40	10	10	60	10	10	10	10	10	0	190	80	10	0	1600
			14:00 ~ 15:00	710	330	10	110	40	10	10	60	10	10	10	10	10	0	190	80	10	0	1610
			15:00 ~ 16:00	720	340	10	110	40	10	10	60	10	10	10	10	10	0	190	80	10	0	1630
			16:00 ~ 17:00	740	350	10	110	40	10	10	60	10	10	10	10	10	0	190	80	10	0	1660
			17:00 ~ 18:00	740	350	10	110	40	10	10	70	10	10	10	10	10	0	190	80	10	0	1670
			18:00 ~ 19:00	790	370	10	120	50	10	20	80	10	20	10	10	10	0	200	90	10	0	1810
			19:00 ~ 20:00	700	330	10	110	40	10	10	60	10	10	10	10	10	0	170	80	10	0	1580
			20:00 ~ 21:00	590	280	10	90	40	10	10	40	10	10	10	10	10	0	150	70	10	0	1350
			21:00 ~ 22:00	610	290	10	90	40	10	10	40	10	10	10	10	10	0	150	70	10	0	1380
			22:00 ~ 23:00	560	270	10	90	30	10	10	40	10	10	10	10	10	0	130	60	10	0	1270
			23:00 ~ 00:00	460	220	10	70	30	10	10	30	10	10	10	10	10	0	120	50	10	0	1070
			Whole Day Total (veh)	11620	5430	170	1940	760	240	250	1010	170	250	220	200	240	0	3300	1340	220	0	27360

Road No.	Road Name	Bound	Hour	PC	TAXI	LGV3	LGV4	LGV6	HGV7	HGV8	PLB	PV4	PV5	NFB6	NFB7	NFB8	FBSD	FBDD	MC	HGV9	NFB9	Total
85	Chatham Road North	SB	**00:00 ~ 01:00**	210	100	0	50	20	10	10	10	0	10	10	10	10	0	60	30	10	0	550
			01:00 ~ 02:00	140	60	0	40	20	10	10	0	0	10	10	10	10	0	30	20	10	0	380
			02:00 ~ 03:00	100	50	0	30	10	10	10	0	0	10	0	0	10	0	20	10	10	0	270
			03:00 ~ 04:00	80	40	0	20	10	10	10	0	0	10	0	0	10	0	20	10	0	0	220
			04:00 ~ 05:00	80	40	0	20	10	10	10	0	0	10	0	0	10	0	20	10	0	0	220
			05:00 ~ 06:00	110	50	0	30	10	10	10	10	0	10	0	0	10	0	70	20	10	0	350
			06:00 ~ 07:00	210	100	0	60	20	10	10	40	0	10	10	10	10	0	160	30	10	0	690
			07:00 ~ 08:00	430	190	10	110	40	10	10	60	10	10	10	10	10	0	200	50	10	0	1170
			08:00 ~ 09:00	530	230	10	130	50	10	20	60	10	10	10	10	10	0	170	60	10	0	1330
			09:00 ~ 10:00	470	210	10	120	40	10	20	50	10	10	10	10	10	0	150	50	10	0	1190
			10:00 ~ 11:00	450	200	10	110	40	10	10	50	10	10	10	10	10	0	150	50	10	0	1140
			11:00 ~ 12:00	480	210	10	120	50	10	20	50	10	10	10	10	10	0	140	50	10	0	1200
			12:00 ~ 13:00	390	170	10	100	40	10	10	30	10	10	10	10	10	0	100	50	10	0	970
			13:00 ~ 14:00	390	170	10	110	40	10	10	30	10	10	10	10	10	0	100	50	10	0	980
			14:00 ~ 15:00	400	180	10	110	40	10	10	40	10	10	10	10	10	0	100	50	10	0	1010
			15:00 ~ 16:00	400	180	10	110	40	10	10	40	10	10	10	10	10	0	100	50	10	0	1010
			16:00 ~ 17:00	420	180	10	110	40	10	10	40	10	10	10	10	10	0	100	50	10	0	1030
			17:00 ~ 18:00	410	180	10	110	40	10	10	40	10	10	10	10	10	0	100	50	10	0	1020
			18:00 ~ 19:00	440	190	10	120	50	10	20	40	10	10	10	10	10	0	110	50	10	0	1100
			19:00 ~ 20:00	390	170	10	110	40	10	10	30	10	10	10	10	10	0	90	50	10	0	970
			20:00 ~ 21:00	330	150	10	90	40	10	10	20	10	10	10	10	10	0	80	40	10	0	840
			21:00 ~ 22:00	340	150	10	90	40	10	10	20	10	10	10	10	10	0	80	40	10	0	850
			22:00 ~ 23:00	320	140	10	90	30	10	10	20	10	10	10	10	10	0	70	40	10	0	800
			23:00 ~ 00:00	260	120	10	70	30	10	10	20	10	10	10	10	10	0	70	30	10	0	690
			Whole Day Total (veh)	7780	3460	170	2060	790	240	280	700	170	240	200	200	240	0	2290	940	220	0	19980
86	Chatham Road North	NB	**00:00 ~ 01:00**	310	150	10	60	30	10	10	10	0	10	10	10	10	0	60	40	10	0	740
			01:00 ~ 02:00	210	100	10	40	20	10	10	0	0	10	10	10	10	0	30	30	10	0	510
			02:00 ~ 03:00	150	70	0	30	10	10	10	0	0	10	10	10	10	0	20	20	10	0	370
			03:00 ~ 04:00	120	60	0	30	10	10	10	0	0	10	10	0	10	0	20	20	10	0	320
			04:00 ~ 05:00	110	60	0	30	10	10	10	0	0	10	10	0	10	0	20	20	10	0	310
			05:00 ~ 06:00	160	80	0	30	20	10	10	10	0	10	10	10	10	0	70	20	10	0	460
			06:00 ~ 07:00	310	150	10	60	30	10	10	40	0	10	10	10	10	0	180	40	10	0	890
			07:00 ~ 08:00	630	290	10	120	50	10	20	60	10	10	10	10	10	0	220	70	10	0	1540
			08:00 ~ 09:00	780	360	10	150	60	10	20	70	10	20	10	10	10	0	190	90	10	0	1810
			09:00 ~ 10:00	690	320	10	130	50	10	20	60	10	10	10	10	10	0	170	80	10	0	1600
			10:00 ~ 11:00	670	310	10	130	50	10	20	50	10	10	10	10	10	0	160	80	10	0	1550
			11:00 ~ 12:00	700	330	10	140	50	10	20	50	10	10	10	10	10	0	160	80	10	0	1610
			12:00 ~ 13:00	740	350	10	130	50	10	20	60	10	10	10	10	10	0	190	80	10	0	1700
			13:00 ~ 14:00	750	360	10	130	50	10	20	60	10	20	10	10	10	0	190	80	10	0	1730
			14:00 ~ 15:00	760	360	10	130	50	10	20	70	10	20	10	10	10	0	190	90	10	0	1760
			15:00 ~ 16:00	770	360	10	140	50	10	20	70	10	20	10	10	10	0	190	90	10	0	1780
			16:00 ~ 17:00	800	380	10	140	50	10	20	70	10	20	10	10	10	0	190	90	10	0	1830
			17:00 ~ 18:00	790	370	10	140	50	10	20	80	10	20	10	10	10	0	200	90	10	0	1830
			18:00 ~ 19:00	840	400	10	150	60	10	20	80	10	20	10	10	10	0	210	90	10	0	1940
			19:00 ~ 20:00	750	360	10	130	50	10	20	60	10	20	10	10	10	0	170	80	10	0	1710
			20:00 ~ 21:00	630	300	10	110	40	10	10	40	10	10	10	10	10	0	160	70	10	0	1440
			21:00 ~ 22:00	650	310	10	120	40	10	20	40	10	10	10	10	10	0	150	70	10	0	1480
			22:00 ~ 23:00	600	290	10	110	40	10	10	40	10	10	10	10	10	0	140	70	10	0	1380
			23:00 ~ 00:00	490	230	10	90	30	10	10	30	10	10	10	10	10	0	130	60	10	0	1150
			Whole Day Total (veh)	13410	6350	200	2470	950	240	380	1050	170	320	240	220	240	0	3410	1550	240	0	31440
87	Chatham Road North	SB	**00:00 ~ 01:00**	220	100	0	60	20	10	10	10	0	10	10	10	10	0	60	30	10	0	570
			01:00 ~ 02:00	140	70	0	40	20	10	10	0	0	10	10	10	10	0	30	20	10	0	390
			02:00 ~ 03:00	110	50	0	30	10	10	10	0	0	10	0	0	10	0	20	20	10	0	290
			03:00 ~ 04:00	80	40	0	20	10	10	10	0	0	10	0	0	10	0	20	10	0	0	220
			04:00 ~ 05:00	80	40	0	20	10	10	10	0	0	10	0	0	10	0	20	10	0	0	220
			05:00 ~ 06:00	110	50	0	30	10	10	10	10	0	10	0	0	10	0	70	20	10	0	350
			06:00 ~ 07:00	220	100	0	60	20	10	10	40	0	10	10	10	10	0	160	30	10	0	700
			07:00 ~ 08:00	430	190	10	110	40	10	10	60	10	10	10	10	10	0	200	50	10	0	1170
			08:00 ~ 09:00	540	240	10	130	50	10	20	60	10	10	10	10	10	0	170	60	10	0	1350
			09:00 ~ 10:00	480	210	10	120	40	10	20	50	10	10	10	10	10	0	150	60	10	0	1210
			10:00 ~ 11:00	460	210	10	110	40	10	10	50	10	10	10	10	10	0	150	50	10	0	1160
			11:00 ~ 12:00	490	220	10	120	50	10	20	50	10	10	10	10	10	0	140	60	10	0	1230
			12:00 ~ 13:00	400	180	10	110	40	10	10	30	10	10	10	10	10	0	100	50	10	0	1000
			13:00 ~ 14:00	400	180	10	110	40	10	10	30	10	10	10	10	10	0	100	50	10	0	1000
			14:00 ~ 15:00	410	180	10	110	40	10	10	40	10	10	10	10	10	0	100	50	10	0	1020
			15:00 ~ 16:00	410	180	10	120	40	10	10	40	10	10	10	10	10	0	100	50	10	0	1030
			16:00 ~ 17:00	430	190	10	120	50	10	10	40	10	10	10	10	10	0	100	50	10	0	1070
			17:00 ~ 18:00	430	190	10	120	50	10	10	40	10	10	10	10	10	0	100	50	10	0	1070
			18:00 ~ 19:00	450	200	10	130	50	10	20	40	10	10	10	10	10	0	110	50	10	0	1130
			19:00 ~ 20:00	400	180	10	110	40	10	10	30	10	10	10	10	10	0	90	50	10	0	990
			20:00 ~ 21:00	340	150	10	90	40	10	10	20	10	10	10	10	10	0	80	40	10	0	850
			21:00 ~ 22:00	350	160	10	100	40	10	10	20	10	10	10	10	10	0	80	40	10	0	880
			22:00 ~ 23:00	320	150	10	90	40	10	10	20	10	10	10	10	10	0	70	40	10	0	820
			23:00 ~ 00:00	270	120	10	80	30	10	10	20	10	10	10	10	10	0	70	30	10	0	710
			Whole Day Total (veh)	7970	3580	170	2140	820	240	280	700	170	240	200	200	240	0	2290	970	220	0	20430
88	Ma Tau Wai Road	NB	**00:00 ~ 01:00**	330	150	10	70	30	10	10	10	0	10	10	10	10	0	60	40	10	0	770
			01:00 ~ 02:00	220	100	10	50	20	10	10	0	0	10	10	10	10	0	30	30	10	0	530
			02:00 ~ 03:00	160	70	0	30	10	10	10	0	0	10	10	10	10	0	20	20	10	0	380
			03:00 ~ 04:00	120	60	0	30	10	10	10	0	0	10	10	0	10	0	20	20	10	0	320
			04:00 ~ 05:00	120	60	0	30	10	10	10	0	0	10	10	0	10	0	20	20	10	0	320
			05:00 ~ 06:00	170	80	0	40	20	10	10	10	0	10	10	10	10	0	70	20	10	0	480
			06:00 ~ 07:00	340	150	10	70	30	10	10	40	0	10	10	10	10	0	180	40	10	0	930
			07:00 ~ 08:00	670	300	10	130	50	10	20	60	10	10	10	10	10	0	220	80	10	0	1610
			08:00 ~ 09:00	840	380	10	160	60	10	20	70	10	20	10	10	10	0	190	90	10	0	1900
			09:00 ~ 10:00	740	330	10	140	50	10	20	60	10	20	10	10	10	0	170	80	10	0	1680
			10:00 ~ 11:00	720	320	10	140	50	10	20	50	10	10	10	10	10	0	160	80	10	0	1620
			11:00 ~ 12:00	750	340	10	140	50	10	20	50	10	20	10	10	10	0	160	80	10	0	1680
			12:00 ~ 13:00	840	390	10	150	60	10	20	60	10	20	10	10	10	0	190	90	10	0	1890
			13:00 ~ 14:00	860	400	10	150	60	10	20	60	10	20	10	10	10	0	190	100	10	0	1930
			14:00 ~ 15:00	870	400	10	150	60	10	20	70	10	20	10	10	10	0	190	100	10	0	1950
			15:00 ~ 16:00	880	410	10	160	60	10	20	70	10	20	10	10	10	0	190	100	10	0	1980
			16:00 ~ 17:00	910	420	10	160	60	10	20	70	10	20	10	10	10	0	190	100	10	0	2020
			17:00 ~ 18:00	900	420	10	160	60	10	20	80	10	20	10	10	10	0	200	100	10	0	2030
			18:00 ~ 19:00	960	440	10	170	60	10	20	80	10	20	10	10	10	0	210	110	10	0	2140
			19:00 ~ 20:00	860	400	10	150	60	10	20	60	10	20	10	10	10	0	170	100	10	0	1910
			20:00 ~ 21:00	720	330	10	130	50	10	20	40	10	10	10	10	10	0	160	80	10	0	1610
			21:00 ~ 22:00	740	340	10	130	50	10	20	40	10	20	10	10	10	0	150	80	10	0	1640
			22:00 ~ 23:00	690	320	10	120	50	10	20	40	10	10	10	10	10	0	140	80	10	0	1540
			23:00 ~ 00:00	560	260	10	100	40	10	10	30	10	10	10	10	10	0	130	60	10	0	1270
			Whole Day Total (veh)	14970	6870	200	2760	1060	240	400	1050	170	360	240	220	240	0	3410	1700	240	0	34130

Road No.	Road Name	Bound	Hour	PC	TAXI	LGV3	LGV4	LGV6	HGV7	HGV8	PLB	PV4	PV5	NFB6	NFB7	NFB8	FBSD	FBDD	MC	HGV9	NFB9	Total
89	Ma Tau Wai Road	NB	**00:00 ~ 01:00**	310	140	10	60	30	10	10	10	0	10	10	10	10	0	60	40	10	0	730
			01:00 ~ 02:00	210	90	10	40	20	10	10	0	0	10	10	10	10	0	30	30	10	0	500
			02:00 ~ 03:00	150	70	0	30	10	10	10	0	0	10	10	0	10	0	20	20	10	0	360
			03:00 ~ 04:00	120	50	0	30	10	10	10	0	0	10	10	0	10	0	20	20	10	0	310
			04:00 ~ 05:00	110	50	0	30	10	10	10	0	0	10	10	0	10	0	20	20	10	0	300
			05:00 ~ 06:00	160	70	0	30	20	10	10	10	0	10	10	0	10	0	70	20	10	0	440
			06:00 ~ 07:00	310	140	10	60	30	10	10	40	0	10	10	10	10	0	180	40	10	0	880
			07:00 ~ 08:00	620	270	10	120	50	10	20	60	10	10	10	10	10	0	220	70	10	0	1510
			08:00 ~ 09:00	770	340	10	150	60	10	20	70	10	20	10	10	10	0	190	90	10	0	1780
			09:00 ~ 10:00	680	300	10	140	50	10	20	60	10	10	10	10	10	0	170	80	10	0	1580
			10:00 ~ 11:00	660	290	10	130	50	10	20	50	10	10	10	10	10	0	160	70	10	0	1510
			11:00 ~ 12:00	690	310	10	140	50	10	20	50	10	10	10	10	10	0	160	80	10	0	1580
			12:00 ~ 13:00	790	360	10	140	50	10	20	60	10	20	10	10	10	0	190	90	10	0	1790
			13:00 ~ 14:00	800	370	10	140	50	10	20	60	10	20	10	10	10	0	190	90	10	0	1810
			14:00 ~ 15:00	810	370	10	140	50	10	20	70	10	20	10	10	10	0	190	90	10	0	1830
			15:00 ~ 16:00	820	380	10	140	50	10	20	70	10	20	10	10	10	0	190	90	10	0	1850
			16:00 ~ 17:00	850	390	10	150	60	10	20	70	10	20	10	10	10	0	190	100	10	0	1920
			17:00 ~ 18:00	840	390	10	150	60	10	20	80	10	20	10	10	10	0	200	90	10	0	1920
			18:00 ~ 19:00	900	410	10	150	60	10	20	80	10	20	10	10	10	0	210	100	10	0	2020
			19:00 ~ 20:00	800	370	10	140	50	10	20	60	10	20	10	10	10	0	170	90	10	0	1790
			20:00 ~ 21:00	670	310	10	120	40	10	10	40	10	10	10	10	10	0	160	80	10	0	1510
			21:00 ~ 22:00	700	320	10	120	50	10	20	40	10	10	10	10	10	0	150	80	10	0	1560
			22:00 ~ 23:00	640	300	10	110	40	10	10	40	10	10	10	10	10	0	140	70	10	0	1430
			23:00 ~ 00:00	530	240	10	90	40	10	10	30	10	10	10	10	10	0	130	60	10	0	1210
			Whole Day Total (veh)	13940	6330	200	2550	990	240	380	1050	170	330	240	200	240	0	3410	1610	240	0	32120
90	Chi Kiang Street	EB	**00:00 ~ 01:00**	100	50	0	30	20	10	10	0	0	10	0	0	10	0	0	20	10	0	270
			01:00 ~ 02:00	70	40	0	20	10	10	10	0	0	10	0	0	10	0	0	10	10	0	200
			02:00 ~ 03:00	50	30	0	20	10	10	10	0	0	10	0	0	0	0	0	10	0	0	150
			03:00 ~ 04:00	40	20	0	20	10	10	10	0	0	10	0	0	0	0	0	10	0	0	130
			04:00 ~ 05:00	40	20	0	20	10	10	10	0	0	10	0	0	0	0	0	10	0	0	130
			05:00 ~ 06:00	50	30	0	20	10	10	10	0	0	10	0	0	0	0	0	10	0	0	150
			06:00 ~ 07:00	100	50	0	30	20	10	10	0	0	10	0	0	10	0	0	20	10	0	270
			07:00 ~ 08:00	200	100	10	70	30	10	10	0	10	10	10	10	10	0	0	30	10	0	520
			08:00 ~ 09:00	250	130	10	80	30	10	10	0	10	10	10	10	10	0	0	30	10	0	610
			09:00 ~ 10:00	220	110	10	70	30	10	10	0	10	10	10	10	10	0	0	30	10	0	550
			10:00 ~ 11:00	210	110	10	70	30	10	10	0	10	10	10	10	10	0	0	30	10	0	540
			11:00 ~ 12:00	230	120	10	70	30	10	10	0	10	10	10	10	10	0	0	30	10	0	570
			12:00 ~ 13:00	280	140	10	80	30	10	10	0	10	10	10	10	10	0	0	30	10	0	650
			13:00 ~ 14:00	280	140	10	80	30	10	10	0	10	10	10	10	10	0	0	30	10	0	650
			14:00 ~ 15:00	290	150	10	80	30	10	10	0	10	10	10	10	10	0	0	40	10	0	680
			15:00 ~ 16:00	290	150	10	80	30	10	10	0	10	10	10	10	10	0	0	40	10	0	680
			16:00 ~ 17:00	300	150	10	80	30	10	10	0	10	10	10	10	10	0	0	40	10	0	690
			17:00 ~ 18:00	300	150	10	80	30	10	10	0	10	10	10	10	10	0	0	40	10	0	690
			18:00 ~ 19:00	320	160	10	90	30	10	10	0	10	10	10	10	10	0	0	40	10	0	730
			19:00 ~ 20:00	280	140	10	80	30	10	10	0	10	10	10	10	10	0	0	30	10	0	650
			20:00 ~ 21:00	240	120	10	70	30	10	10	0	10	10	10	10	10	0	0	30	10	0	580
			21:00 ~ 22:00	240	130	10	70	30	10	10	0	10	10	10	10	10	0	0	30	10	0	590
			22:00 ~ 23:00	230	120	10	60	30	10	10	0	10	10	10	10	10	0	0	30	10	0	560
			23:00 ~ 00:00	190	100	10	50	20	10	10	0	10	10	10	10	10	0	0	20	10	0	470
			Whole Day Total (veh)	4800	2460	170	1420	590	240	240	0	170	240	170	170	200	0	0	640	200	0	11710
91	Ma Tau Wai Road	NB	**00:00 ~ 01:00**	180	90	0	30	10	10	10	10	0	10	10	10	10	0	60	20	0	0	460
			01:00 ~ 02:00	120	60	0	20	10	10	10	0	0	10	10	10	10	0	30	20	0	0	320
			02:00 ~ 03:00	90	40	0	20	10	10	10	0	0	10	0	0	10	0	20	10	0	0	230
			03:00 ~ 04:00	70	30	0	10	10	0	10	0	0	10	0	0	0	0	20	10	0	0	170
			04:00 ~ 05:00	70	30	0	10	10	0	10	0	0	10	0	0	0	0	20	10	0	0	170
			05:00 ~ 06:00	90	50	0	20	10	10	10	10	0	10	0	0	10	0	70	10	0	0	300
			06:00 ~ 07:00	180	90	0	30	10	10	10	40	0	10	10	10	10	0	180	20	0	0	610
			07:00 ~ 08:00	360	170	10	50	20	10	10	60	10	10	10	10	10	0	220	40	10	0	1010
			08:00 ~ 09:00	450	210	10	60	30	10	10	70	10	10	10	10	10	0	190	50	10	0	1150
			09:00 ~ 10:00	400	190	10	60	20	10	10	60	10	10	10	10	10	0	170	50	10	0	1040
			10:00 ~ 11:00	390	180	10	60	20	10	10	50	10	10	10	10	10	0	160	50	10	0	1000
			11:00 ~ 12:00	400	190	10	60	20	10	10	50	10	10	10	10	10	0	160	50	10	0	1020
			12:00 ~ 13:00	440	210	10	50	20	10	10	60	10	10	10	10	10	0	190	50	10	0	1110
			13:00 ~ 14:00	440	210	10	60	20	10	10	60	10	10	10	10	10	0	190	50	10	0	1120
			14:00 ~ 15:00	450	220	10	60	20	10	10	70	10	10	10	10	10	0	190	50	10	0	1150
			15:00 ~ 16:00	460	220	10	60	20	10	10	70	10	10	10	10	10	0	190	50	10	0	1160
			16:00 ~ 17:00	470	230	10	60	20	10	10	70	10	10	10	10	10	0	190	50	10	0	1180
			17:00 ~ 18:00	470	220	10	60	20	10	10	80	10	10	10	10	10	0	200	50	10	0	1190
			18:00 ~ 19:00	500	240	10	60	20	10	10	80	10	10	10	10	10	0	210	60	10	0	1260
			19:00 ~ 20:00	440	210	10	60	20	10	10	60	10	10	10	10	10	0	170	50	10	0	1100
			20:00 ~ 21:00	370	180	10	50	20	10	10	40	10	10	10	10	10	0	160	40	10	0	950
			21:00 ~ 22:00	390	190	10	50	20	10	10	40	10	10	10	10	10	0	150	50	10	0	980
			22:00 ~ 23:00	360	170	10	50	20	10	10	40	10	10	10	10	10	0	140	40	10	0	910
			23:00 ~ 00:00	290	140	10	40	20	10	10	30	10	10	10	10	10	0	130	40	10	0	780
			Whole Day Total (veh)	7880	3770	170	1090	420	220	240	1050	170	240	200	200	220	0	3410	920	170	0	20370
92	Ma Tau Wai Road	SB	**00:00 ~ 01:00**	310	140	10	80	30	10	10	10	0	10	10	10	10	0	70	40	10	0	760
			01:00 ~ 02:00	200	100	10	50	20	10	10	0	0	10	10	10	10	0	30	30	10	0	510
			02:00 ~ 03:00	150	70	0	40	20	10	10	0	0	10	10	10	10	0	30	20	10	0	400
			03:00 ~ 04:00	110	60	0	30	10	10	10	0	0	10	10	0	10	0	30	20	10	0	320
			04:00 ~ 05:00	110	50	0	30	10	10	10	0	0	10	10	0	10	0	30	20	10	0	310
			05:00 ~ 06:00	160	70	0	40	20	10	10	10	0	10	10	10	10	0	80	20	10	0	470
			06:00 ~ 07:00	310	140	10	80	30	10	10	40	0	10	10	10	10	0	190	40	10	0	910
			07:00 ~ 08:00	620	290	10	150	60	10	20	70	10	10	10	10	10	0	240	70	10	0	1600
			08:00 ~ 09:00	770	360	10	190	70	10	20	80	10	20	10	10	10	0	200	90	10	0	1870
			09:00 ~ 10:00	680	310	10	160	60	10	20	60	10	10	10	10	10	0	180	80	10	0	1630
			10:00 ~ 11:00	660	300	10	160	60	10	20	50	10	10	10	10	10	0	170	70	10	0	1570
			11:00 ~ 12:00	690	320	10	170	60	10	20	50	10	10	10	10	10	0	170	80	10	0	1640
			12:00 ~ 13:00	560	260	10	130	50	10	20	40	10	10	10	10	10	0	130	60	10	0	1330
			13:00 ~ 14:00	580	270	10	140	50	10	20	40	10	10	10	10	10	0	130	70	10	0	1380
			14:00 ~ 15:00	580	270	10	140	50	10	20	40	10	10	10	10	10	0	130	70	10	0	1380
			15:00 ~ 16:00	590	270	10	140	50	10	20	40	10	10	10	10	10	0	130	70	10	0	1390
			16:00 ~ 17:00	610	280	10	140	50	10	20	40	10	10	10	10	10	0	130	70	10	0	1420
			17:00 ~ 18:00	610	280	10	140	50	10	20	50	10	10	10	10	10	0	130	70	10	0	1430
			18:00 ~ 19:00	640	300	10	150	60	10	20	50	10	10	10	10	10	0	140	70	10	0	1510
			19:00 ~ 20:00	580	270	10	140	50	10	20	40	10	10	10	10	10	0	120	70	10	0	1370
			20:00 ~ 21:00	480	220	10	110	40	10	10	30	10	10	10	10	10	0	110	60	10	0	1140
			21:00 ~ 22:00	500	230	10	120	50	10	20	30	10	10	10	10	10	0	100	60	10	0	1190
			22:00 ~ 23:00	460	210	10	110	40	10	10	30	10	10	10	10	10	0	90	50	10	0	1080
			23:00 ~ 00:00	380	180	10	90	40	10	10	20	10	10	10	10	10	0	90	40	10	0	930
			Whole Day Total (veh)	11340	5250	200	2730	1030	240	380	820	170	250	240	220	240	0	2850	1340	240	0	27540

Road No.	Road Name	Bound	Hour	PC	TAXI	LGV3	LGV4	LGV6	HGV7	HGV8	PLB	PV4	PV5	NFB6	NFB7	NFB8	FBSD	FBDD	MC	HGV9	NFB9	Total
93	Ma Tau Wai Road	NB	**00:00 ~ 01:00**	140	70	0	20	10	10	10	10	0	10	10	0	10	0	60	20	0	0	380
			01:00 ~ 02:00	90	50	0	20	10	10	10	0	0	10	10	0	10	0	30	10	0	0	260
			02:00 ~ 03:00	70	30	0	10	10	0	10	0	0	10	0	0	10	0	20	10	0	0	180
			03:00 ~ 04:00	50	30	0	10	10	0	10	0	0	10	0	0	0	0	20	10	0	0	150
			04:00 ~ 05:00	50	30	0	10	10	0	10	0	0	10	0	0	0	0	20	10	0	0	150
			05:00 ~ 06:00	70	40	0	10	10	0	10	10	0	10	0	0	10	0	70	10	0	0	250
			06:00 ~ 07:00	140	70	0	20	10	10	10	40	0	10	10	0	10	0	180	20	0	0	530
			07:00 ~ 08:00	280	130	0	40	20	10	10	60	10	10	10	10	10	0	220	30	10	0	860
			08:00 ~ 09:00	350	160	0	50	20	10	10	70	10	10	10	10	10	0	190	40	10	0	960
			09:00 ~ 10:00	310	140	0	40	20	10	10	60	10	10	10	10	10	0	170	40	10	0	860
			10:00 ~ 11:00	300	140	0	40	20	10	10	50	10	10	10	10	10	0	160	40	10	0	830
			11:00 ~ 12:00	320	150	0	40	20	10	10	50	10	10	10	10	10	0	160	40	10	0	860
			12:00 ~ 13:00	360	170	0	40	20	10	10	60	10	10	10	10	10	0	190	40	10	0	960
			13:00 ~ 14:00	370	170	0	40	20	10	10	60	10	10	10	10	10	0	190	40	10	0	970
			14:00 ~ 15:00	370	180	0	40	20	10	10	70	10	10	10	10	10	0	190	40	10	0	990
			15:00 ~ 16:00	380	180	0	40	20	10	10	70	10	10	10	10	10	0	190	40	10	0	1000
			16:00 ~ 17:00	390	190	0	40	20	10	10	70	10	10	10	10	10	0	190	50	10	0	1030
			17:00 ~ 18:00	390	180	0	40	20	10	10	80	10	10	10	10	10	0	200	50	10	0	1040
			18:00 ~ 19:00	410	200	0	50	20	10	10	80	10	10	10	10	10	0	210	50	10	0	1100
			19:00 ~ 20:00	370	170	0	40	20	10	10	60	10	10	10	10	10	0	170	40	10	0	950
			20:00 ~ 21:00	310	150	0	40	20	10	10	40	10	10	10	10	10	0	160	40	10	0	840
			21:00 ~ 22:00	320	150	0	40	20	10	10	40	10	10	10	10	10	0	150	40	10	0	840
			22:00 ~ 23:00	300	140	0	30	20	10	10	40	10	10	10	10	10	0	140	40	10	0	790
			23:00 ~ 00:00	240	120	0	30	10	10	10	30	10	10	10	10	10	0	130	30	10	0	670
			Whole Day Total (veh)	6380	3040	0	780	400	200	240	1050	170	240	200	170	220	0	3410	780	170	0	17450

Road No.	Road Name	Bound	Hour	PC	TAXI	LGV3	LGV4	LGV6	HGV7	HGV8	PLB	PV4	PV5	NFB6	NFB7	NFB8	FBSD	FBDD	MC	HGV9	NFB9	Total
94	Ma Tau Wai Road	SB	**00:00 ~ 01:00**	220	110	0	60	20	10	10	10	0	10	10	10	10	0	60	30	10	0	580
			01:00 ~ 02:00	150	80	0	40	20	10	10	0	0	10	10	10	10	0	30	20	10	0	410
			02:00 ~ 03:00	110	60	0	30	10	10	10	0	0	10	10	0	10	0	20	20	10	0	310
			03:00 ~ 04:00	80	40	0	20	10	10	10	0	0	10	0	0	10	0	30	10	10	0	240
			04:00 ~ 05:00	80	40	0	20	10	10	10	0	0	10	0	0	10	0	30	10	10	0	240
			05:00 ~ 06:00	110	60	0	30	10	10	10	10	0	10	10	0	10	0	80	20	10	0	380
			06:00 ~ 07:00	220	110	0	60	20	10	10	40	0	10	10	10	10	0	180	30	10	0	730
			07:00 ~ 08:00	440	220	10	110	40	10	20	70	10	10	10	10	10	0	230	50	10	0	1260
			08:00 ~ 09:00	540	280	10	140	50	10	20	70	10	10	10	10	10	0	190	60	10	0	1430
			09:00 ~ 10:00	480	240	10	120	50	10	20	60	10	10	10	10	10	0	170	60	10	0	1280
			10:00 ~ 11:00	460	240	10	120	50	10	20	50	10	10	10	10	10	0	170	50	10	0	1240
			11:00 ~ 12:00	490	250	10	120	50	10	20	50	10	10	10	10	10	0	160	60	10	0	1280
			12:00 ~ 13:00	390	200	10	80	30	10	10	40	10	10	10	10	10	0	120	50	10	0	1000
			13:00 ~ 14:00	390	200	10	80	30	10	10	40	10	10	10	10	10	0	120	50	10	0	1000
			14:00 ~ 15:00	400	200	10	80	30	10	10	40	10	10	10	10	10	0	130	50	10	0	1020
			15:00 ~ 16:00	400	210	10	80	30	10	10	40	10	10	10	10	10	0	130	50	10	0	1030
			16:00 ~ 17:00	420	210	10	90	30	10	10	40	10	10	10	10	10	0	120	50	10	0	1050
			17:00 ~ 18:00	410	210	10	90	30	10	10	50	10	10	10	10	10	0	130	50	10	0	1060
			18:00 ~ 19:00	440	220	10	90	40	10	10	50	10	10	10	10	10	0	130	50	10	0	1110
			19:00 ~ 20:00	390	200	10	80	30	10	10	40	10	10	10	10	10	0	110	50	10	0	990
			20:00 ~ 21:00	330	170	10	70	30	10	10	30	10	10	10	10	10	0	100	40	10	0	860
			21:00 ~ 22:00	340	170	10	70	30	10	10	30	10	10	10	10	10	0	100	40	10	0	870
			22:00 ~ 23:00	320	160	10	70	30	10	10	30	10	10	10	10	10	0	90	40	10	0	830
			23:00 ~ 00:00	260	130	10	60	20	10	10	20	10	10	10	10	10	0	80	30	10	0	690
			Whole Day Total (veh)	7870	4010	170	1810	700	240	290	810	170	240	220	200	240	0	2710	970	240	0	20890

Road No.	Road Name	Bound	Hour	PC	TAXI	LGV3	LGV4	LGV6	HGV7	HGV8	PLB	PV4	PV5	NFB6	NFB7	NFB8	FBSD	FBDD	MC	HGV9	NFB9	Total
95	Ma Tau Wai Road	NB	**00:00 ~ 01:00**	340	170	10	70	30	10	10	10	10	10	10	10	10	0	70	40	10	0	820
			01:00 ~ 02:00	230	110	10	50	20	10	10	0	10	10	10	10	10	0	30	30	10	0	560
			02:00 ~ 03:00	170	80	0	40	20	10	10	0	0	10	10	10	10	0	20	20	10	0	420
			03:00 ~ 04:00	130	60	0	30	10	10	10	0	0	10	10	0	10	0	30	20	10	0	340
			04:00 ~ 05:00	130	60	0	30	10	10	10	0	0	10	10	0	10	0	30	20	10	0	340
			05:00 ~ 06:00	180	90	0	40	20	10	10	10	0	10	10	10	10	0	80	20	10	0	510
			06:00 ~ 07:00	350	170	10	70	30	10	10	40	10	10	10	10	10	0	190	40	10	0	980
			07:00 ~ 08:00	690	340	10	150	50	10	20	70	10	10	10	10	10	0	240	80	10	0	1720
			08:00 ~ 09:00	870	420	10	180	70	10	20	80	10	20	10	10	10	0	200	100	10	0	2030
			09:00 ~ 10:00	760	370	10	160	60	10	20	60	10	20	10	10	10	0	180	90	10	0	1790
			10:00 ~ 11:00	740	360	10	150	60	10	20	50	10	20	10	10	10	0	170	80	10	0	1720
			11:00 ~ 12:00	780	380	10	160	60	10	20	50	10	20	10	10	10	0	170	90	10	0	1800
			12:00 ~ 13:00	490	240	10	70	30	10	10	70	10	10	10	10	10	0	200	60	10	0	1250
			13:00 ~ 14:00	500	240	10	70	30	10	10	70	10	10	10	10	10	0	200	60	10	0	1260
			14:00 ~ 15:00	510	250	10	80	30	10	10	70	10	10	10	10	10	0	200	60	10	0	1290
			15:00 ~ 16:00	510	250	10	80	30	10	10	70	10	10	10	10	10	0	200	60	10	0	1290
			16:00 ~ 17:00	530	260	10	80	30	10	10	70	10	10	10	10	10	0	200	60	10	0	1320
			17:00 ~ 18:00	530	260	10	80	30	10	10	80	10	10	10	10	10	0	210	60	10	0	1340
			18:00 ~ 19:00	560	270	10	80	30	10	10	80	10	10	10	10	10	0	220	60	10	0	1390
			19:00 ~ 20:00	500	240	10	70	30	10	10	70	10	10	10	10	10	0	180	60	10	0	1240
			20:00 ~ 21:00	420	200	10	60	30	10	10	40	10	10	10	10	10	0	160	50	10	0	1050
			21:00 ~ 22:00	440	210	10	60	30	10	10	40	10	10	10	10	10	0	160	50	10	0	1080
			22:00 ~ 23:00	400	200	10	60	20	10	10	40	10	10	10	10	10	0	150	50	10	0	1010
			23:00 ~ 00:00	330	160	10	50	20	10	10	40	10	10	10	10	10	0	130	40	10	0	860
			Whole Day Total (veh)	11090	5390	200	1970	780	240	290	1110	200	280	240	220	240	0	3620	1300	240	0	27410

Road No.	Road Name	Bound	Hour	PC	TAXI	LGV3	LGV4	LGV6	HGV7	HGV8	PLB	PV4	PV5	NFB6	NFB7	NFB8	FBSD	FBDD	MC	HGV9	NFB9	Total
96	Ma Tau Wai Road	SB	**00:00 ~ 01:00**	300	150	10	80	30	10	10	10	0	10	10	10	10	0	90	40	10	0	780
			01:00 ~ 02:00	200	100	10	50	20	10	10	0	0	10	10	10	10	0	40	30	10	0	520
			02:00 ~ 03:00	140	70	0	40	20	10	10	0	0	10	10	10	10	0	30	20	10	0	390
			03:00 ~ 04:00	110	60	0	30	10	10	10	0	0	10	10	0	10	0	30	20	10	0	320
			04:00 ~ 05:00	110	60	0	30	10	10	10	0	0	10	10	0	10	0	30	20	10	0	320
			05:00 ~ 06:00	150	80	0	40	20	10	10	10	0	10	10	10	10	0	100	20	10	0	490
			06:00 ~ 07:00	300	150	10	80	30	10	10	60	0	10	10	10	10	0	250	40	10	0	990
			07:00 ~ 08:00	600	290	10	160	60	10	20	90	10	10	10	10	10	0	320	70	10	0	1690
			08:00 ~ 09:00	750	370	10	200	70	10	20	100	10	20	10	10	10	0	260	80	10	0	1940
			09:00 ~ 10:00	660	320	10	170	70	10	20	80	10	10	10	10	10	0	240	70	10	0	1710
			10:00 ~ 11:00	640	310	10	170	60	10	20	70	10	10	10	10	10	0	230	70	10	0	1650
			11:00 ~ 12:00	670	330	10	180	70	10	20	70	10	10	10	10	10	0	220	80	10	0	1720
			12:00 ~ 13:00	510	250	10	110	40	10	10	70	10	10	10	10	10	0	200	60	10	0	1330
			13:00 ~ 14:00	520	250	10	110	40	10	20	70	10	10	10	10	10	0	200	60	10	0	1350
			14:00 ~ 15:00	530	260	10	110	40	10	20	70	10	10	10	10	10	0	210	60	10	0	1380
			15:00 ~ 16:00	540	260	10	110	40	10	20	70	10	10	10	10	10	0	210	60	10	0	1390
			16:00 ~ 17:00	550	270	10	120	50	10	20	70	10	10	10	10	10	0	200	60	10	0	1420
			17:00 ~ 18:00	550	270	10	120	40	10	20	80	10	10	10	10	10	0	210	60	10	0	1430
			18:00 ~ 19:00	590	280	10	120	50	10	20	80	10	10	10	10	10	0	220	70	10	0	1510
			19:00 ~ 20:00	520	250	10	110	40	10	20	70	10	10	10	10	10	0	180	60	10	0	1330
			20:00 ~ 21:00	440	210	10	90	40	10	10	40	10	10	10	10	10	0	170	50	10	0	1130
			21:00 ~ 22:00	450	220	10	100	40	10	10	40	10	10	10	10	10	0	160	50	10	0	1150
			22:00 ~ 23:00	420	200	10	90	40	10	10	40	10	10	10	10	10	0	150	50	10	0	1080
			23:00 ~ 00:00	340	170	10	70	30	10	10	40	10	10	10	10	10	0	130	40	10	0	910
			Whole Day Total (veh)	10590	5180	200	2490	960	240	360	1230	170	250	240	220	240	0	4080	1240	240	0	27930

Road No.	Road Name	Bound	Hour	PC	TAXI	LGV3	LGV4	LGV6	HGV7	HGV8	PLB	PV4	PV5	NFB6	NFB7	NFB8	FBSD	FBDD	MC	HGV9	NFB9	Total
97	Ma Tau Wai Road	NB	**00:00 ~ 01:00**	270	130	0	50	20	10	10	10	0	10	10	10	10	0	70	30	10	0	650
			01:00 ~ 02:00	180	90	0	30	20	10	10	0	0	10	10	10	10	0	30	20	10	0	440
			02:00 ~ 03:00	130	70	0	30	10	10	10	0	0	10	10	0	10	0	20	20	10	0	340
			03:00 ~ 04:00	100	50	0	20	10	10	10	0	0	10	0	0	10	0	30	20	0	0	270
			04:00 ~ 05:00	100	50	0	20	10	10	10	0	0	10	0	0	10	0	30	10	0	0	260
			05:00 ~ 06:00	140	70	0	30	10	10	10	10	0	10	10	0	10	0	80	20	10	0	420
			06:00 ~ 07:00	280	130	0	50	20	10	10	40	0	10	10	10	10	0	190	30	10	0	810
			07:00 ~ 08:00	550	260	10	100	40	10	10	70	10	10	10	10	10	0	240	60	10	0	1410
			08:00 ~ 09:00	680	330	10	120	50	10	20	80	10	10	10	10	10	0	200	80	10	0	1640
			09:00 ~ 10:00	600	290	10	100	40	10	10	60	10	10	10	10	10	0	180	70	10	0	1430
			10:00 ~ 11:00	580	280	10	100	40	10	10	50	10	10	10	10	10	0	170	70	10	0	1380
			11:00 ~ 12:00	610	300	10	110	40	10	10	50	10	10	10	10	10	0	170	70	10	0	1440
			12:00 ~ 13:00	530	260	10	80	30	10	10	70	10	10	10	10	10	0	200	60	10	0	1320
			13:00 ~ 14:00	540	260	10	80	30	10	10	70	10	10	10	10	10	0	200	60	10	0	1330
			14:00 ~ 15:00	550	270	10	80	30	10	10	70	10	10	10	10	10	0	200	60	10	0	1350
			15:00 ~ 16:00	550	270	10	80	30	10	10	70	10	10	10	10	10	0	200	60	10	0	1350
			16:00 ~ 17:00	570	280	10	80	30	10	10	70	10	10	10	10	10	0	200	70	10	0	1390
			17:00 ~ 18:00	570	280	10	80	30	10	10	80	10	10	10	10	10	0	210	70	10	0	1410
			18:00 ~ 19:00	610	290	10	90	30	10	10	80	10	10	10	10	10	0	220	70	10	0	1480
			19:00 ~ 20:00	540	260	10	80	30	10	10	70	10	10	10	10	10	0	180	60	10	0	1310
			20:00 ~ 21:00	450	220	10	70	30	10	10	40	10	10	10	10	10	0	160	50	10	0	1110
			21:00 ~ 22:00	470	230	10	70	30	10	10	40	10	10	10	10	10	0	160	50	10	0	1140
			22:00 ~ 23:00	430	210	10	60	30	10	10	40	10	10	10	10	10	0	150	50	10	0	1060
			23:00 ~ 00:00	350	170	10	50	20	10	10	40	10	10	10	10	10	0	130	40	10	0	890
			Whole Day Total (veh)	10380	5050	170	1660	660	240	250	1110	170	240	220	200	240	0	3620	1200	220	0	25630

Road No.	Road Name	Bound	Hour	PC	TAXI	LGV3	LGV4	LGV6	HGV7	HGV8	PLB	PV4	PV5	NFB6	NFB7	NFB8	FBSD	FBDD	MC	HGV9	NFB9	Total
98	Ma Tau Wai Road	SB	**00:00 ~ 01:00**	230	110	0	60	20	10	10	10	0	10	10	10	10	0	70	30	10	0	600
			01:00 ~ 02:00	150	70	0	40	20	10	10	0	0	10	10	10	10	0	30	20	10	0	400
			02:00 ~ 03:00	110	50	0	30	10	10	10	0	0	10	10	0	10	0	30	20	10	0	310
			03:00 ~ 04:00	90	40	0	20	10	10	10	0	0	10	0	0	10	0	30	10	0	0	240
			04:00 ~ 05:00	80	40	0	20	10	10	10	0	0	10	0	0	10	0	30	10	0	0	230
			05:00 ~ 06:00	120	60	0	30	10	10	10	10	0	10	10	0	10	0	80	20	10	0	390
			06:00 ~ 07:00	230	110	0	60	20	10	10	50	0	10	10	10	10	0	200	30	10	0	770
			07:00 ~ 08:00	450	220	10	110	40	10	10	70	10	10	10	10	10	0	250	50	10	0	1280
			08:00 ~ 09:00	570	270	10	140	50	10	20	80	10	10	10	10	10	0	210	60	10	0	1480
			09:00 ~ 10:00	500	240	10	120	50	10	20	70	10	10	10	10	10	0	190	60	10	0	1330
			10:00 ~ 11:00	480	230	10	120	40	10	20	60	10	10	10	10	10	0	190	60	10	0	1280
			11:00 ~ 12:00	510	240	10	120	50	10	20	60	10	10	10	10	10	0	180	60	10	0	1320
			12:00 ~ 13:00	430	210	10	80	30	10	10	50	10	10	10	10	10	0	140	50	10	0	1080
			13:00 ~ 14:00	440	210	10	90	30	10	10	50	10	10	10	10	10	0	140	50	10	0	1100
			14:00 ~ 15:00	440	210	10	90	30	10	10	50	10	10	10	10	10	0	140	50	10	0	1100
			15:00 ~ 16:00	450	220	10	90	30	10	10	50	10	10	10	10	10	0	140	50	10	0	1120
			16:00 ~ 17:00	460	220	10	90	40	10	10	50	10	10	10	10	10	0	140	50	10	0	1140
			17:00 ~ 18:00	460	220	10	90	40	10	10	60	10	10	10	10	10	0	150	50	10	0	1160
			18:00 ~ 19:00	490	240	10	100	40	10	10	60	10	10	10	10	10	0	150	60	10	0	1230
			19:00 ~ 20:00	440	210	10	90	30	10	10	50	10	10	10	10	10	0	130	50	10	0	1090
			20:00 ~ 21:00	370	180	10	70	30	10	10	30	10	10	10	10	10	0	120	40	10	0	930
			21:00 ~ 22:00	380	180	10	70	30	10	10	30	10	10	10	10	10	0	110	40	10	0	930
			22:00 ~ 23:00	350	170	10	70	30	10	10	30	10	10	10	10	10	0	100	40	10	0	880
			23:00 ~ 00:00	290	140	10	60	20	10	10	30	10	10	10	10	10	0	90	30	10	0	750
			Whole Day Total (veh)	8520	4090	170	1860	710	240	280	950	170	240	220	200	240	0	3040	990	220	0	22140

Road No.	Road Name	Bound	Hour	PC	TAXI	LGV3	LGV4	LGV6	HGV7	HGV8	PLB	PV4	PV5	NFB6	NFB7	NFB8	FBSD	FBDD	MC	HGV9	NFB9	Total
99	San Shan Road	EB	**00:00 ~ 01:00**	10	10	0	10	0	0	0	0	0	0	0	0	0	0	0	0	0	0	30
			01:00 ~ 02:00	10	10	0	10	0	0	0	0	0	0	0	0	0	0	0	0	0	0	30
			02:00 ~ 03:00	10	10	0	10	0	0	0	0	0	0	0	0	0	0	0	0	0	0	30
			03:00 ~ 04:00	10	10	0	0	0	0	0	0	0	0	0	0	0	0	0	0	0	0	20
			04:00 ~ 05:00	10	10	0	0	0	0	0	0	0	0	0	0	0	0	0	0	0	0	20
			05:00 ~ 06:00	10	10	0	10	0	0	0	0	0	0	0	0	0	0	0	0	0	0	30
			06:00 ~ 07:00	10	10	0	10	0	0	0	0	0	0	0	0	0	0	10	0	0	0	40
			07:00 ~ 08:00	10	10	0	10	10	0	0	0	0	0	0	0	0	0	10	10	0	0	60
			08:00 ~ 09:00	10	10	0	10	10	0	0	0	0	0	0	0	0	0	10	10	0	0	60
			09:00 ~ 10:00	10	10	0	10	10	0	0	0	0	0	0	0	0	0	10	10	0	0	60
			10:00 ~ 11:00	10	10	0	10	10	0	0	0	0	0	0	0	0	0	10	10	0	0	60
			11:00 ~ 12:00	10	10	0	10	10	0	0	0	0	0	0	0	0	0	10	10	0	0	60
			12:00 ~ 13:00	20	10	0	10	10	0	0	0	0	0	0	0	0	0	0	10	0	0	60
			13:00 ~ 14:00	20	10	0	10	10	0	0	0	0	0	0	0	0	0	0	10	0	0	60
			14:00 ~ 15:00	20	10	0	10	10	0	0	0	0	0	0	0	0	0	0	10	0	0	60
			15:00 ~ 16:00	20	10	0	10	10	0	0	0	0	0	0	0	0	0	0	10	0	0	60
			16:00 ~ 17:00	20	10	0	10	10	0	0	0	0	0	0	0	0	0	0	10	0	0	60
			17:00 ~ 18:00	20	10	0	10	10	0	0	0	0	0	0	0	0	0	0	10	0	0	60
			18:00 ~ 19:00	20	10	0	10	10	0	0	0	0	0	0	0	0	0	0	10	0	0	60
			19:00 ~ 20:00	20	10	0	10	10	0	0	0	0	0	0	0	0	0	0	10	0	0	60
			20:00 ~ 21:00	20	10	0	10	10	0	0	0	0	0	0	0	0	0	0	10	0	0	60
			21:00 ~ 22:00	20	10	0	10	10	0	0	0	0	0	0	0	0	0	0	10	0	0	60
			22:00 ~ 23:00	20	10	0	10	10	0	0	0	0	0	0	0	0	0	0	10	0	0	60
			23:00 ~ 00:00	10	10	0	10	10	0	0	0	0	0	0	0	0	0	0	10	0	0	50
			Whole Day Total (veh)	350	240	0	220	170	0	0	0	0	0	0	0	0	0	60	170	0	0	1210

Road No.	Road Name	Bound	Hour	PC	TAXI	LGV3	LGV4	LGV6	HGV7	HGV8	PLB	PV4	PV5	NFB6	NFB7	NFB8	FBSD	FBDD	MC	HGV9	NFB9	Total
100	Ma Tau Wai Road	SB	**00:00 ~ 01:00**	230	110	0	60	20	10	10	10	0	10	10	10	10	0	70	30	10	0	600
			01:00 ~ 02:00	150	70	0	40	20	10	10	0	0	10	10	10	10	0	30	20	10	0	400
			02:00 ~ 03:00	110	50	0	30	10	10	10	0	0	10	10	0	10	0	30	20	10	0	310
			03:00 ~ 04:00	90	40	0	20	10	10	10	0	0	10	0	0	10	0	30	10	0	0	240
			04:00 ~ 05:00	80	40	0	20	10	10	10	0	0	10	0	0	10	0	30	10	0	0	230
			05:00 ~ 06:00	120	60	0	30	10	10	10	10	0	10	10	0	10	0	80	20	10	0	390
			06:00 ~ 07:00	230	110	0	60	20	10	10	50	0	10	10	10	10	0	200	30	10	0	770
			07:00 ~ 08:00	450	220	10	110	40	10	10	70	10	10	10	10	10	0	250	50	10	0	1280
			08:00 ~ 09:00	570	270	10	140	50	10	20	80	10	10	10	10	10	0	210	60	10	0	1480
			09:00 ~ 10:00	500	240	10	120	50	10	20	70	10	10	10	10	10	0	190	60	10	0	1330
			10:00 ~ 11:00	480	230	10	120	40	10	20	60	10	10	10	10	10	0	190	60	10	0	1280
			11:00 ~ 12:00	510	240	10	120	50	10	20	60	10	10	10	10	10	0	180	60	10	0	1320
			12:00 ~ 13:00	430	210	10	80	30	10	10	50	10	10	10	10	10	0	140	50	10	0	1080
			13:00 ~ 14:00	440	210	10	90	30	10	10	50	10	10	10	10	10	0	140	50	10	0	1100
			14:00 ~ 15:00	440	210	10	90	30	10	10	50	10	10	10	10	10	0	140	50	10	0	1100
			15:00 ~ 16:00	450	220	10	90	30	10	10	50	10	10	10	10	10	0	140	50	10	0	1120
			16:00 ~ 17:00	460	220	10	90	40	10	10	50	10	10	10	10	10	0	140	50	10	0	1140
			17:00 ~ 18:00	460	220	10	90	40	10	10	60	10	10	10	10	10	0	150	50	10	0	1160
			18:00 ~ 19:00	490	240	10	100	40	10	10	60	10	10	10	10	10	0	150	60	10	0	1230
			19:00 ~ 20:00	440	210	10	90	30	10	10	50	10	10	10	10	10	0	130	50	10	0	1090
			20:00 ~ 21:00	370	180	10	70	30	10	10	30	10	10	10	10	10	0	120	40	10	0	930
			21:00 ~ 22:00	380	180	10	70	30	10	10	30	10	10	10	10	10	0	110	40	10	0	930
			22:00 ~ 23:00	350	170	10	70	30	10	10	30	10	10	10	10	10	0	100	40	10	0	880
			23:00 ~ 00:00	290	140	10	60	20	10	10	30	10	10	10	10	10	0	90	30	10	0	750
			Whole Day Total (veh)	8520	4090	170	1860	710	240	280	950	170	240	220	200	240	0	3040	990	220	0	22140

Road No.	Road Name	Bound	Hour	PC	TAXI	LGV3	LGV4	LGV6	HGV7	HGV8	PLB	PV4	PV5	NFB6	NFB7	NFB8	FBSD	FBDD	MC	HGV9	NFB9	Total
101	Tam Kung Road	NB	**00:00 ~ 01:00**	10	10	0	10	0	0	0	0	0	0	0	0	0	0	0	0	0	0	30
			01:00 ~ 02:00	10	10	0	10	0	0	0	0	0	0	0	0	0	0	0	0	0	0	30
			02:00 ~ 03:00	10	10	0	10	0	0	0	0	0	0	0	0	0	0	0	0	0	0	30
			03:00 ~ 04:00	10	10	0	0	0	0	0	0	0	0	0	0	0	0	0	0	0	0	20
			04:00 ~ 05:00	10	10	0	0	0	0	0	0	0	0	0	0	0	0	0	0	0	0	20
			05:00 ~ 06:00	10	10	0	10	0	0	0	0	0	0	0	0	0	0	0	0	0	0	30
			06:00 ~ 07:00	10	10	0	10	0	0	0	0	0	0	0	0	0	0	10	0	0	0	40
			07:00 ~ 08:00	10	10	0	10	10	0	0	0	0	0	0	0	0	0	10	10	0	0	60
			08:00 ~ 09:00	10	10	0	10	10	0	0	0	0	0	0	0	0	0	10	10	0	0	60
			09:00 ~ 10:00	10	10	0	10	10	0	0	0	0	0	0	0	0	0	10	10	0	0	60
			10:00 ~ 11:00	10	10	0	10	10	0	0	0	0	0	0	0	0	0	10	10	0	0	60
			11:00 ~ 12:00	10	10	0	10	10	0	0	0	0	0	0	0	0	0	10	10	0	0	60
			12:00 ~ 13:00	20	10	0	10	10	0	0	0	0	0	0	0	0	0	0	10	0	0	60
			13:00 ~ 14:00	20	10	0	10	10	0	0	0	0	0	0	0	0	0	0	10	0	0	60
			14:00 ~ 15:00	20	10	0	10	10	0	0	0	0	0	0	0	0	0	0	10	0	0	60
			15:00 ~ 16:00	20	10	0	10	10	0	0	0	0	0	0	0	0	0	0	10	0	0	60
			16:00 ~ 17:00	20	10	0	10	10	0	0	0	0	0	0	0	0	0	0	10	0	0	60
			17:00 ~ 18:00	20	10	0	10	10	0	0	0	0	0	0	0	0	0	0	10	0	0	60
			18:00 ~ 19:00	20	10	0	10	10	0	0	0	0	0	0	0	0	0	0	10	0	0	60
			19:00 ~ 20:00	20	10	0	10	10	0	0	0	0	0	0	0	0	0	0	10	0	0	60
			20:00 ~ 21:00	20	10	0	10	10	0	0	0	0	0	0	0	0	0	0	10	0	0	60
			21:00 ~ 22:00	20	10	0	10	10	0	0	0	0	0	0	0	0	0	0	10	0	0	60
			22:00 ~ 23:00	20	10	0	10	10	0	0	0	0	0	0	0	0	0	0	10	0	0	60
			23:00 ~ 00:00	10	10	0	10	10	0	0	0	0	0	0	0	0	0	0	10	0	0	50
			Whole Day Total (veh)	350	240	0	220	170	0	0	0	0	0	0	0	0	0	60	170	0	0	1210
102	Tam Kung Road	SB	**00:00 ~ 01:00**	20	10	0	10	10	0	0	10	0	0	0	0	0	0	20	10	0	0	90
			01:00 ~ 02:00	20	10	0	10	10	0	0	0	0	0	0	0	0	0	10	10	0	0	70
			02:00 ~ 03:00	10	10	0	10	0	0	0	0	0	0	0	0	0	0	10	10	0	0	50
			03:00 ~ 04:00	10	10	0	10	0	0	0	0	0	0	0	0	0	0	10	10	0	0	50
			04:00 ~ 05:00	10	10	0	10	0	0	0	0	0	0	0	0	0	0	10	10	0	0	50
			05:00 ~ 06:00	10	10	0	10	0	0	0	10	0	0	0	0	0	0	20	10	0	0	70
			06:00 ~ 07:00	20	10	0	10	10	0	0	10	0	0	0	0	0	0	50	10	0	0	120
			07:00 ~ 08:00	40	20	0	10	10	0	10	20	0	10	0	0	0	0	60	10	0	0	190
			08:00 ~ 09:00	50	30	0	10	10	0	10	20	0	10	0	0	0	0	50	10	0	0	200
			09:00 ~ 10:00	40	20	0	10	10	0	10	20	0	10	0	0	0	0	50	10	0	0	180
			10:00 ~ 11:00	40	20	0	10	10	0	10	20	0	10	0	0	0	0	50	10	0	0	180
			11:00 ~ 12:00	40	20	0	10	10	0	10	20	0	10	0	0	0	0	50	10	0	0	180
			12:00 ~ 13:00	60	30	0	10	10	0	10	20	0	10	0	0	0	0	60	10	0	0	220
			13:00 ~ 14:00	60	30	0	10	10	0	10	20	0	10	0	0	0	0	60	10	0	0	220
			14:00 ~ 15:00	60	30	0	10	10	0	10	20	0	10	0	0	0	0	60	10	0	0	220
			15:00 ~ 16:00	60	30	0	10	10	0	10	20	0	10	0	0	0	0	60	10	0	0	220
			16:00 ~ 17:00	60	30	0	10	10	0	10	20	0	10	0	0	0	0	60	10	0	0	220
			17:00 ~ 18:00	60	30	0	10	10	0	10	30	0	10	0	0	0	0	70	10	0	0	240
			18:00 ~ 19:00	60	30	0	10	10	0	10	30	0	10	0	0	0	0	70	10	0	0	240
			19:00 ~ 20:00	60	30	0	10	10	0	10	20	0	10	0	0	0	0	60	10	0	0	220
			20:00 ~ 21:00	50	30	0	10	10	0	10	20	0	10	0	0	0	0	50	10	0	0	200
			21:00 ~ 22:00	50	30	0	10	10	0	10	20	0	10	0	0	0	0	50	10	0	0	200
			22:00 ~ 23:00	50	30	0	10	10	0	10	20	0	10	0	0	0	0	50	10	0	0	200
			23:00 ~ 00:00	40	20	0	10	10	0	10	10	0	10	0	0	0	0	40	10	0	0	160
			Whole Day Total (veh)	980	530	0	240	200	0	170	380	0	170	0	0	0	0	1080	240	0	0	3990
103	San Shan Road	EB	**00:00 ~ 01:00**	10	10	0	10	0	0	0	0	0	0	0	0	0	0	0	10	0	0	40
			01:00 ~ 02:00	10	10	0	10	0	0	0	0	0	0	0	0	0	0	0	10	0	0	40
			02:00 ~ 03:00	10	10	0	10	0	0	0	0	0	0	0	0	0	0	0	0	0	0	30
			03:00 ~ 04:00	10	10	0	10	0	0	0	0	0	0	0	0	0	0	0	0	0	0	30
			04:00 ~ 05:00	10	10	0	10	0	0	0	0	0	0	0	0	0	0	0	0	0	0	30
			05:00 ~ 06:00	10	10	0	10	0	0	0	0	0	0	0	0	0	0	0	0	0	0	30
			06:00 ~ 07:00	10	10	0	10	0	0	0	0	0	0	0	0	0	0	0	10	0	0	40
			07:00 ~ 08:00	20	10	0	10	10	0	0	0	0	0	0	0	0	0	0	10	0	0	60
			08:00 ~ 09:00	20	10	0	10	10	0	0	0	0	0	0	0	0	0	0	10	0	0	60
			09:00 ~ 10:00	20	10	0	10	10	0	0	0	0	0	0	0	0	0	0	10	0	0	60
			10:00 ~ 11:00	20	10	0	10	10	0	0	0	0	0	0	0	0	0	0	10	0	0	60
			11:00 ~ 12:00	20	10	0	10	10	0	0	0	0	0	0	0	0	0	0	10	0	0	60
			12:00 ~ 13:00	30	20	0	10	10	0	0	0	0	0	0	0	0	0	0	10	0	0	80
			13:00 ~ 14:00	30	20	0	10	10	0	0	0	0	0	0	0	0	0	0	10	0	0	80
			14:00 ~ 15:00	30	20	0	10	10	0	0	0	0	0	0	0	0	0	0	10	0	0	80
			15:00 ~ 16:00	30	20	0	10	10	0	0	0	0	0	0	0	0	0	0	10	0	0	80
			16:00 ~ 17:00	30	20	0	10	10	0	0	0	0	0	0	0	0	0	0	10	0	0	80
			17:00 ~ 18:00	30	20	0	10	10	0	0	0	0	0	0	0	0	0	0	10	0	0	80
			18:00 ~ 19:00	30	20	0	10	10	0	0	0	0	0	0	0	0	0	0	10	0	0	80
			19:00 ~ 20:00	30	20	0	10	10	0	0	0	0	0	0	0	0	0	0	10	0	0	80
			20:00 ~ 21:00	20	10	0	10	10	0	0	0	0	0	0	0	0	0	0	10	0	0	60
			21:00 ~ 22:00	30	20	0	10	10	0	0	0	0	0	0	0	0	0	0	10	0	0	80
			22:00 ~ 23:00	20	10	0	10	10	0	0	0	0	0	0	0	0	0	0	10	0	0	60
			23:00 ~ 00:00	20	10	0	10	10	0	0	0	0	0	0	0	0	0	0	10	0	0	60
			Whole Day Total (veh)	500	330	0	240	170	0	0	0	0	0	0	0	0	0	0	200	0	0	1440
104	Tam Kung Road	SB	**00:00 ~ 01:00**	20	10	0	10	10	0	0	10	0	0	0	0	0	0	20	10	0	0	90
			01:00 ~ 02:00	20	10	0	10	10	0	0	0	0	0	0	0	0	0	10	10	0	0	70
			02:00 ~ 03:00	10	10	0	10	0	0	0	0	0	0	0	0	0	0	10	10	0	0	50
			03:00 ~ 04:00	10	10	0	10	0	0	0	0	0	0	0	0	0	0	10	10	0	0	50
			04:00 ~ 05:00	10	10	0	10	0	0	0	0	0	0	0	0	0	0	10	10	0	0	50
			05:00 ~ 06:00	10	10	0	10	0	0	0	10	0	0	0	0	0	0	20	10	0	0	70
			06:00 ~ 07:00	20	10	0	10	10	0	0	10	0	0	0	0	0	0	50	10	0	0	120
			07:00 ~ 08:00	40	20	0	10	10	0	10	20	0	10	0	0	0	0	70	10	0	0	200
			08:00 ~ 09:00	50	30	0	10	10	0	10	20	0	10	0	0	0	0	60	10	0	0	210
			09:00 ~ 10:00	40	20	0	10	10	0	10	20	0	10	0	0	0	0	50	10	0	0	180
			10:00 ~ 11:00	40	20	0	10	10	0	10	20	0	10	0	0	0	0	50	10	0	0	180
			11:00 ~ 12:00	40	20	0	10	10	0	10	20	0	10	0	0	0	0	50	10	0	0	180
			12:00 ~ 13:00	40	20	0	10	10	0	10	20	0	10	0	0	0	0	60	10	0	0	190
			13:00 ~ 14:00	40	20	0	10	10	0	10	20	0	10	0	0	0	0	60	10	0	0	190
			14:00 ~ 15:00	40	20	0	10	10	0	10	20	0	10	0	0	0	0	60	10	0	0	190
			15:00 ~ 16:00	40	20	0	10	10	0	10	20	0	10	0	0	0	0	60	10	0	0	190
			16:00 ~ 17:00	50	30	0	10	10	0	10	20	0	10	0	0	0	0	60	10	0	0	210
			17:00 ~ 18:00	50	30	0	10	10	0	10	30	0	10	0	0	0	0	70	10	0	0	230
			18:00 ~ 19:00	50	30	0	10	10	0	10	30	0	10	0	0	0	0	70	10	0	0	230
			19:00 ~ 20:00	40	20	0	10	10	0	10	20	0	10	0	0	0	0	60	10	0	0	190
			20:00 ~ 21:00	40	20	0	10	10	0	10	20	0	10	0	0	0	0	50	10	0	0	180
			21:00 ~ 22:00	40	20	0	10	10	0	10	20	0	10	0	0	0	0	50	10	0	0	180
			22:00 ~ 23:00	40	20	0	10	10	0	10	20	0	10	0	0	0	0	50	10	0	0	180
			23:00 ~ 00:00	30	20	0	10	10	0	10	10	0	10	0	0	0	0	40	10	0	0	150
			Whole Day Total (veh)	810	450	0	240	200	0	170	380	0	170	0	0	0	0	1100	240	0	0	3760

Road No.	Road Name	Bound	Hour	PC	TAXI	LGV3	LGV4	LGV6	HGV7	HGV8	PLB	PV4	PV5	NFB6	NFB7	NFB8	FBSD	FBDD	MC	HGV9	NFB9	Total
105	Pak Tai Street	NB	**00:00 ~ 01:00**	40	20	0	10	10	0	0	0	0	0	0	0	0	0	0	10	0	0	90
			01:00 ~ 02:00	30	20	0	10	10	0	0	0	0	0	0	0	0	0	0	10	0	0	80
			02:00 ~ 03:00	20	10	0	10	10	0	0	0	0	0	0	0	0	0	0	10	0	0	60
			03:00 ~ 04:00	20	10	0	10	0	0	0	0	0	0	0	0	0	0	0	10	0	0	50
			04:00 ~ 05:00	20	10	0	10	0	0	0	0	0	0	0	0	0	0	0	10	0	0	50
			05:00 ~ 06:00	20	10	0	10	10	0	0	0	0	0	0	0	0	0	0	10	0	0	60
			06:00 ~ 07:00	40	20	0	10	10	0	0	0	0	0	0	0	0	0	0	10	0	0	90
			07:00 ~ 08:00	80	40	0	10	10	0	10	0	0	10	0	0	10	0	0	10	0	0	180
			08:00 ~ 09:00	100	50	0	10	10	0	10	0	0	10	0	0	10	0	0	10	0	0	210
			09:00 ~ 10:00	80	40	0	10	10	0	10	0	0	10	0	0	10	0	0	10	0	0	180
			10:00 ~ 11:00	80	40	0	10	10	0	10	0	0	10	0	0	10	0	0	10	0	0	180
			11:00 ~ 12:00	90	50	0	10	10	0	10	0	0	10	0	0	10	0	0	10	0	0	200
			12:00 ~ 13:00	80	40	0	10	10	0	10	0	0	10	0	0	10	0	0	10	0	0	180
			13:00 ~ 14:00	80	40	0	10	10	0	10	0	0	10	0	0	10	0	0	10	0	0	180
			14:00 ~ 15:00	80	40	0	10	10	0	10	0	0	10	0	0	10	0	0	10	0	0	180
			15:00 ~ 16:00	80	40	0	10	10	0	10	0	0	10	0	0	10	0	0	10	0	0	180
			16:00 ~ 17:00	90	50	0	10	10	0	10	0	0	10	0	0	10	0	0	10	0	0	200
			17:00 ~ 18:00	90	50	0	10	10	0	10	0	0	10	0	0	10	0	0	10	0	0	200
			18:00 ~ 19:00	90	50	0	10	10	0	10	0	0	10	0	0	10	0	0	10	0	0	200
			19:00 ~ 20:00	80	40	0	10	10	0	10	0	0	10	0	0	10	0	0	10	0	0	180
			20:00 ~ 21:00	70	40	0	10	10	0	10	0	0	10	0	0	10	0	0	10	0	0	170
			21:00 ~ 22:00	70	40	0	10	10	0	10	0	0	10	0	0	10	0	0	10	0	0	170
			22:00 ~ 23:00	70	40	0	10	10	0	10	0	0	10	0	0	10	0	0	10	0	0	170
			23:00 ~ 00:00	60	30	0	10	10	0	10	0	0	10	0	0	10	0	0	10	0	0	150
			Whole Day Total (veh)	1560	820	0	240	220	0	170	0	0	170	0	0	170	0	0	240	0	0	3590
106	Pak Tai Street	NB	**00:00 ~ 01:00**	70	40	0	10	10	0	10	0	0	10	0	0	0	0	0	10	0	0	160
			01:00 ~ 02:00	50	30	0	10	10	0	10	0	0	10	0	0	0	0	0	10	0	0	130
			02:00 ~ 03:00	30	20	0	10	10	0	0	0	0	10	0	0	0	0	0	10	0	0	90
			03:00 ~ 04:00	30	20	0	10	10	0	0	0	0	0	0	0	0	0	0	10	0	0	80
			04:00 ~ 05:00	30	20	0	10	10	0	0	0	0	0	0	0	0	0	0	10	0	0	80
			05:00 ~ 06:00	40	20	0	10	10	0	0	0	0	10	0	0	0	0	0	10	0	0	100
			06:00 ~ 07:00	70	40	0	10	10	0	10	0	0	10	0	0	0	0	0	10	0	0	160
			07:00 ~ 08:00	130	70	0	20	10	10	10	0	0	10	10	10	10	0	0	20	10	0	320
			08:00 ~ 09:00	170	90	0	30	10	10	10	0	0	10	10	10	10	0	0	20	10	0	390
			09:00 ~ 10:00	150	80	0	20	10	10	10	0	0	10	10	10	10	0	0	20	10	0	350
			10:00 ~ 11:00	140	70	0	20	10	10	10	0	0	10	10	10	10	0	0	20	10	0	330
			11:00 ~ 12:00	150	80	0	20	10	10	10	0	0	10	10	10	10	0	0	20	10	0	350
			12:00 ~ 13:00	100	50	0	20	10	10	10	0	0	10	10	0	10	0	0	10	0	0	240
			13:00 ~ 14:00	100	50	0	20	10	10	10	0	0	10	10	0	10	0	0	20	0	0	250
			14:00 ~ 15:00	100	50	0	20	10	10	10	0	0	10	10	0	10	0	0	20	0	0	250
			15:00 ~ 16:00	100	50	0	20	10	10	10	0	0	10	10	0	10	0	0	20	0	0	250
			16:00 ~ 17:00	110	60	0	20	10	10	10	0	0	10	10	0	10	0	0	20	0	0	270
			17:00 ~ 18:00	110	60	0	20	10	10	10	0	0	10	10	0	10	0	0	20	0	0	270
			18:00 ~ 19:00	110	60	0	20	10	10	10	0	0	10	10	0	10	0	0	20	0	0	270
			19:00 ~ 20:00	100	50	0	20	10	10	10	0	0	10	10	0	10	0	0	20	0	0	250
			20:00 ~ 21:00	90	50	0	20	10	10	10	0	0	10	10	0	10	0	0	10	0	0	230
			21:00 ~ 22:00	90	50	0	20	10	10	10	0	0	10	10	0	10	0	0	10	0	0	230
			22:00 ~ 23:00	80	40	0	20	10	10	10	0	0	10	10	0	10	0	0	10	0	0	210
			23:00 ~ 00:00	70	40	0	10	10	10	10	0	0	10	10	0	10	0	0	10	0	0	190
			Whole Day Total (veh)	2220	1190	0	410	240	170	200	0	0	220	170	50	170	0	0	360	50	0	5450
107	Ma Hang Chung Road	EB	**00:00 ~ 01:00**	30	20	0	10	10	0	0	0	0	0	0	0	0	0	0	10	0	0	80
			01:00 ~ 02:00	20	10	0	10	10	0	0	0	0	0	0	0	0	0	0	10	0	0	60
			02:00 ~ 03:00	20	10	0	10	10	0	0	0	0	0	0	0	0	0	0	10	0	0	60
			03:00 ~ 04:00	10	10	0	10	0	0	0	0	0	0	0	0	0	0	0	10	0	0	40
			04:00 ~ 05:00	10	10	0	10	0	0	0	0	0	0	0	0	0	0	0	10	0	0	40
			05:00 ~ 06:00	20	10	0	10	10	0	0	0	0	0	0	0	0	0	0	10	0	0	60
			06:00 ~ 07:00	30	20	0	10	10	0	0	0	0	0	0	0	0	0	0	10	0	0	80
			07:00 ~ 08:00	60	30	0	10	10	0	10	0	0	10	0	0	10	0	0	10	0	0	150
			08:00 ~ 09:00	70	40	0	10	10	0	10	0	0	10	0	0	10	0	0	10	0	0	170
			09:00 ~ 10:00	60	30	0	10	10	0	10	0	0	10	0	0	10	0	0	10	0	0	150
			10:00 ~ 11:00	60	30	0	10	10	0	10	0	0	10	0	0	10	0	0	10	0	0	150
			11:00 ~ 12:00	60	30	0	10	10	0	10	0	0	10	0	0	10	0	0	10	0	0	150
			12:00 ~ 13:00	20	10	0	10	10	0	0	0	0	0	0	0	0	0	0	10	0	0	60
			13:00 ~ 14:00	20	10	0	10	10	0	0	0	0	0	0	0	0	0	0	10	0	0	60
			14:00 ~ 15:00	20	10	0	10	10	0	0	0	0	0	0	0	0	0	0	10	0	0	60
			15:00 ~ 16:00	20	10	0	10	10	0	0	0	0	0	0	0	0	0	0	10	0	0	60
			16:00 ~ 17:00	20	10	0	10	10	0	0	0	0	0	0	0	0	0	0	10	0	0	60
			17:00 ~ 18:00	20	10	0	10	10	0	0	0	0	0	0	0	0	0	0	10	0	0	60
			18:00 ~ 19:00	20	10	0	10	10	0	0	0	0	0	0	0	0	0	0	10	0	0	60
			19:00 ~ 20:00	20	10	0	10	10	0	0	0	0	0	0	0	0	0	0	10	0	0	60
			20:00 ~ 21:00	20	10	0	10	10	0	0	0	0	0	0	0	0	0	0	10	0	0	60
			21:00 ~ 22:00	20	10	0	10	10	0	0	0	0	0	0	0	0	0	0	10	0	0	60
			22:00 ~ 23:00	20	10	0	10	10	0	0	0	0	0	0	0	0	0	0	10	0	0	60
			23:00 ~ 00:00	10	10	0	10	10	0	0	0	0	0	0	0	0	0	0	10	0	0	50
			Whole Day Total (veh)	680	370	0	240	220	0	50	0	0	50	0	0	50	0	0	240	0	0	1900
108	Ma Hang Chung Road	WB	**00:00 ~ 01:00**	70	40	0	10	10	0	10	0	0	10	0	0	0	0	0	10	10	0	170
			01:00 ~ 02:00	50	30	0	10	10	0	10	0	0	10	0	0	0	0	0	10	10	0	140
			02:00 ~ 03:00	40	20	0	10	10	0	0	0	0	10	0	0	0	0	0	10	10	0	110
			03:00 ~ 04:00	30	20	0	10	10	0	0	0	0	0	0	0	0	0	0	10	10	0	90
			04:00 ~ 05:00	30	20	0	10	10	0	0	0	0	0	0	0	0	0	0	10	10	0	90
			05:00 ~ 06:00	40	20	0	10	10	0	0	0	0	10	0	0	0	0	0	10	10	0	110
			06:00 ~ 07:00	70	40	0	10	10	0	10	10	0	10	0	0	0	0	0	10	10	0	180
			07:00 ~ 08:00	130	70	0	20	10	10	10	10	0	10	10	10	10	0	20	20	10	0	350
			08:00 ~ 09:00	170	90	0	30	10	10	10	10	0	10	10	10	10	0	10	20	10	0	410
			09:00 ~ 10:00	150	80	0	20	10	10	10	10	0	10	10	10	10	0	10	20	10	0	370
			10:00 ~ 11:00	140	70	0	20	10	10	10	10	0	10	10	10	10	0	10	20	10	0	350
			11:00 ~ 12:00	150	80	0	30	10	10	10	10	0	10	10	10	10	0	10	20	10	0	380
			12:00 ~ 13:00	120	60	0	20	10	10	10	10	0	10	10	0	10	0	10	20	0	0	300
			13:00 ~ 14:00	120	60	0	20	10	10	10	10	0	10	10	0	10	0	10	20	0	0	300
			14:00 ~ 15:00	120	60	0	20	10	10	10	10	0	10	10	0	10	0	10	20	0	0	300
			15:00 ~ 16:00	120	60	0	20	10	10	10	10	0	10	10	0	10	0	10	20	0	0	300
			16:00 ~ 17:00	120	70	0	20	10	10	10	10	0	10	10	0	10	0	10	20	0	0	310
			17:00 ~ 18:00	120	60	0	20	10	10	10	10	0	10	10	0	10	0	10	20	0	0	300
			18:00 ~ 19:00	130	70	0	20	10	10	10	10	0	10	10	0	10	0	10	20	0	0	320
			19:00 ~ 20:00	120	60	0	20	10	10	10	10	0	10	10	0	10	0	10	20	0	0	300
			20:00 ~ 21:00	100	50	0	10	10	10	10	10	0	10	10	0	10	0	10	10	0	0	250
			21:00 ~ 22:00	100	50	0	20	10	10	10	10	0	10	10	0	10	0	10	20	0	0	270
			22:00 ~ 23:00	100	50	0	10	10	10	10	10	0	10	10	0	10	0	10	10	0	0	250
			23:00 ~ 00:00	80	40	0	10	10	10	10	10	0	10	10	0	10	0	10	10	0	0	220
			Whole Day Total (veh)	2420	1270	0	400	240	170	200	180	0	220	170	50	170	0	250	380	50	0	6170

Road No.	Road Name	Bound	Hour	PC	TAXI	LGV3	LGV4	LGV6	HGV7	HGV8	PLB	PV4	PV5	NFB6	NFB7	NFB8	FBSD	FBDD	MC	HGV9	NFB9	Total
109	Ma Hang Chung Road	WB	**00:00 ~ 01:00**	30	20	0	10	10	0	0	0	0	0	0	0	0	0	0	10	0	0	80
			01:00 ~ 02:00	20	10	0	10	10	0	0	0	0	0	0	0	0	0	0	10	0	0	60
			02:00 ~ 03:00	20	10	0	10	0	0	0	0	0	0	0	0	0	0	0	10	0	0	50
			03:00 ~ 04:00	10	10	0	10	0	0	0	0	0	0	0	0	0	0	0	10	0	0	40
			04:00 ~ 05:00	10	10	0	10	0	0	0	0	0	0	0	0	0	0	0	10	0	0	40
			05:00 ~ 06:00	20	10	0	10	0	0	0	0	0	0	0	0	0	0	0	10	0	0	50
			06:00 ~ 07:00	30	20	0	10	10	0	0	0	0	0	0	0	0	0	0	10	0	0	80
			07:00 ~ 08:00	50	30	0	10	10	0	0	0	0	10	0	0	0	0	0	10	0	0	120
			08:00 ~ 09:00	60	30	0	10	10	0	0	0	0	10	0	0	0	0	0	10	0	0	130
			09:00 ~ 10:00	60	30	0	10	10	0	0	0	0	10	0	0	0	0	0	10	0	0	130
			10:00 ~ 11:00	50	30	0	10	10	0	0	0	0	10	0	0	0	0	0	10	0	0	120
			11:00 ~ 12:00	60	30	0	10	10	0	0	0	0	10	0	0	0	0	0	10	0	0	130
			12:00 ~ 13:00	80	40	0	10	10	0	10	0	0	10	0	0	10	0	0	10	0	0	180
			13:00 ~ 14:00	80	40	0	10	10	0	10	0	0	10	0	0	10	0	0	10	0	0	180
			14:00 ~ 15:00	80	40	0	10	10	0	10	0	0	10	0	0	10	0	0	10	0	0	180
			15:00 ~ 16:00	80	40	0	10	10	0	10	0	0	10	0	0	10	0	0	10	0	0	180
			16:00 ~ 17:00	80	40	0	10	10	0	10	0	0	10	0	0	10	0	0	10	0	0	180
			17:00 ~ 18:00	80	40	0	10	10	0	10	0	0	10	0	0	10	0	0	10	0	0	180
			18:00 ~ 19:00	90	50	0	10	10	0	10	0	0	10	0	0	10	0	0	10	0	0	200
			19:00 ~ 20:00	80	40	0	10	10	0	10	0	0	10	0	0	10	0	0	10	0	0	180
			20:00 ~ 21:00	70	40	0	10	10	0	10	0	0	10	0	0	10	0	0	10	0	0	170
			21:00 ~ 22:00	70	40	0	10	10	0	10	0	0	10	0	0	10	0	0	10	0	0	170
			22:00 ~ 23:00	60	30	0	10	10	0	10	0	0	10	0	0	10	0	0	10	0	0	150
			23:00 ~ 00:00	50	30	0	10	10	0	10	0	0	10	0	0	10	0	0	10	0	0	140
			Whole Day Total (veh)	1320	710	0	240	200	0	120	0	0	170	0	0	120	0	0	240	0	0	3120
110	Ma Hang Chung Road	WB	**00:00 ~ 01:00**	60	30	0	10	10	0	10	0	0	10	0	0	0	0	10	10	0	0	150
			01:00 ~ 02:00	40	20	0	10	10	0	10	0	0	10	0	0	0	0	10	10	0	0	120
			02:00 ~ 03:00	30	20	0	10	10	0	0	0	0	0	0	0	0	0	10	10	0	0	90
			03:00 ~ 04:00	30	20	0	10	10	0	0	0	0	0	0	0	0	0	10	10	0	0	90
			04:00 ~ 05:00	30	20	0	10	10	0	0	0	0	0	0	0	0	0	10	10	0	0	90
			05:00 ~ 06:00	30	20	0	10	10	0	0	0	0	0	0	0	0	0	10	10	0	0	90
			06:00 ~ 07:00	70	40	0	10	10	0	10	10	0	10	0	0	0	0	10	10	0	0	180
			07:00 ~ 08:00	130	70	0	20	10	10	10	10	0	10	10	10	10	0	20	20	10	0	350
			08:00 ~ 09:00	160	80	0	30	10	10	10	10	0	10	10	10	10	0	10	20	10	0	390
			09:00 ~ 10:00	140	70	0	20	10	10	10	10	0	10	10	10	10	0	10	20	10	0	350
			10:00 ~ 11:00	130	70	0	20	10	10	10	10	0	10	10	10	10	0	10	20	10	0	340
			11:00 ~ 12:00	140	70	0	20	10	10	10	10	0	10	10	10	10	0	10	20	10	0	350
			12:00 ~ 13:00	150	80	0	20	10	10	10	10	0	10	10	10	10	0	10	20	0	0	360
			13:00 ~ 14:00	160	80	0	20	10	10	10	10	0	10	10	10	10	0	10	20	0	0	370
			14:00 ~ 15:00	160	80	0	20	10	10	10	10	0	10	10	10	10	0	10	20	0	0	370
			15:00 ~ 16:00	160	80	0	20	10	10	10	10	0	10	10	10	10	0	10	20	0	0	370
			16:00 ~ 17:00	160	80	0	20	10	10	10	10	0	10	10	10	10	0	10	20	0	0	370
			17:00 ~ 18:00	160	80	0	20	10	10	10	10	0	10	10	10	10	0	10	20	0	0	370
			18:00 ~ 19:00	170	90	0	20	10	10	10	10	0	10	10	10	10	0	10	20	0	0	390
			19:00 ~ 20:00	160	80	0	20	10	10	10	10	0	10	10	10	10	0	10	20	0	0	370
			20:00 ~ 21:00	130	70	0	20	10	10	10	10	0	10	10	10	10	0	10	20	0	0	330
			21:00 ~ 22:00	140	70	0	20	10	10	10	10	0	10	10	10	10	0	10	20	0	0	340
			22:00 ~ 23:00	130	70	0	20	10	10	10	10	0	10	10	10	10	0	10	20	0	0	330
			23:00 ~ 00:00	100	50	0	20	10	10	10	10	0	10	10	10	10	0	10	10	0	0	270
			Whole Day Total (veh)	2770	1440	0	420	240	170	200	180	0	200	170	170	170	0	250	400	50	0	6830
111	Sheung Heung Road	EB	**00:00 ~ 01:00**	60	30	0	20	10	10	10	10	0	10	0	0	0	0	30	10	0	0	200
			01:00 ~ 02:00	40	20	0	20	10	10	10	0	0	10	0	0	0	0	10	10	0	0	140
			02:00 ~ 03:00	30	20	0	10	10	10	10	0	0	0	0	0	0	0	10	10	0	0	110
			03:00 ~ 04:00	20	10	0	10	10	0	10	0	0	0	0	0	0	0	10	10	0	0	80
			04:00 ~ 05:00	20	10	0	10	10	0	10	0	0	0	0	0	0	0	10	10	0	0	80
			05:00 ~ 06:00	30	20	0	10	10	10	10	10	0	0	0	0	0	0	30	10	0	0	140
			06:00 ~ 07:00	60	30	0	20	10	10	10	20	0	10	0	0	0	0	70	10	0	0	250
			07:00 ~ 08:00	110	60	10	50	20	10	10	30	0	10	10	10	10	0	90	20	10	0	460
			08:00 ~ 09:00	140	70	10	60	20	10	10	30	0	10	10	10	10	0	70	20	10	0	490
			09:00 ~ 10:00	120	60	10	50	20	10	10	20	0	10	10	10	10	0	70	20	10	0	440
			10:00 ~ 11:00	120	60	10	50	20	10	10	20	0	10	10	10	10	0	60	20	10	0	430
			11:00 ~ 12:00	130	70	10	50	20	10	10	20	0	10	10	10	10	0	60	20	10	0	450
			12:00 ~ 13:00	70	40	0	30	10	10	10	30	0	10	0	0	10	0	80	10	10	0	320
			13:00 ~ 14:00	70	40	0	30	10	10	10	30	0	10	0	0	10	0	80	10	10	0	320
			14:00 ~ 15:00	70	40	0	30	10	10	10	30	0	10	0	0	10	0	80	10	10	0	320
			15:00 ~ 16:00	70	40	0	30	10	10	10	30	0	10	0	0	10	0	80	10	10	0	320
			16:00 ~ 17:00	80	40	0	30	10	10	10	30	0	10	0	0	10	0	80	10	10	0	330
			17:00 ~ 18:00	70	40	0	30	10	10	10	30	0	10	0	0	10	0	80	10	10	0	320
			18:00 ~ 19:00	80	40	0	30	20	10	10	30	0	10	0	0	10	0	90	10	10	0	350
			19:00 ~ 20:00	70	40	0	30	10	10	10	30	0	10	0	0	10	0	70	10	10	0	310
			20:00 ~ 21:00	60	30	0	30	10	10	10	20	0	10	0	0	10	0	70	10	10	0	280
			21:00 ~ 22:00	60	30	0	30	10	10	10	20	0	10	0	0	10	0	60	10	10	0	270
			22:00 ~ 23:00	60	30	0	30	10	10	10	20	0	10	0	0	10	0	60	10	10	0	270
			23:00 ~ 00:00	50	30	0	20	10	10	10	20	0	10	0	0	10	0	50	10	10	0	240
			Whole Day Total (veh)	1690	900	50	710	300	220	240	480	0	200	50	50	170	0	1400	290	170	0	6920
112	Sheung Heung Road	WB	**00:00 ~ 01:00**	20	10	0	10	10	0	0	0	0	0	0	0	0	0	0	10	0	0	60
			01:00 ~ 02:00	10	10	0	10	10	0	0	0	0	0	0	0	0	0	0	10	0	0	50
			02:00 ~ 03:00	10	10	0	10	0	0	0	0	0	0	0	0	0	0	0	10	0	0	40
			03:00 ~ 04:00	10	10	0	10	0	0	0	0	0	0	0	0	0	0	0	10	0	0	40
			04:00 ~ 05:00	10	10	0	10	0	0	0	0	0	0	0	0	0	0	0	10	0	0	40
			05:00 ~ 06:00	10	10	0	10	0	0	0	0	0	0	0	0	0	0	0	10	0	0	40
			06:00 ~ 07:00	20	10	0	10	10	0	0	0	0	0	0	0	0	0	0	10	0	0	60
			07:00 ~ 08:00	40	20	0	10	10	0	10	0	0	10	0	0	0	0	0	10	0	0	110
			08:00 ~ 09:00	40	20	0	10	10	0	10	0	0	10	0	0	0	0	0	10	0	0	110
			09:00 ~ 10:00	40	20	0	10	10	0	10	0	0	10	0	0	0	0	0	10	0	0	110
			10:00 ~ 11:00	40	20	0	10	10	0	10	0	0	10	0	0	0	0	0	10	0	0	110
			11:00 ~ 12:00	40	20	0	10	10	0	10	0	0	10	0	0	0	0	0	10	0	0	110
			12:00 ~ 13:00	30	20	0	10	10	0	10	0	0	0	0	0	0	0	0	10	0	0	90
			13:00 ~ 14:00	30	20	0	10	10	0	10	0	0	0	0	0	0	0	0	10	0	0	90
			14:00 ~ 15:00	30	20	0	10	10	0	10	0	0	0	0	0	0	0	0	10	0	0	90
			15:00 ~ 16:00	30	20	0	10	10	0	10	0	0	0	0	0	0	0	0	10	0	0	90
			16:00 ~ 17:00	30	20	0	10	10	0	10	0	0	0	0	0	0	0	0	10	0	0	90
			17:00 ~ 18:00	30	20	0	10	10	0	10	0	0	0	0	0	0	0	0	10	0	0	90
			18:00 ~ 19:00	30	20	0	10	10	0	10	0	0	0	0	0	0	0	0	10	0	0	90
			19:00 ~ 20:00	30	20	0	10	10	0	10	0	0	0	0	0	0	0	0	10	0	0	90
			20:00 ~ 21:00	20	10	0	10	10	0	10	0	0	0	0	0	0	0	0	10	0	0	70
			21:00 ~ 22:00	30	20	0	10	10	0	10	0	0	0	0	0	0	0	0	10	0	0	90
			22:00 ~ 23:00	20	10	0	10	10	0	10	0	0	0	0	0	0	0	0	10	0	0	70
			23:00 ~ 00:00	20	10	0	10	10	0	10	0	0	0	0	0	0	0	0	10	0	0	70
			Whole Day Total (veh)	620	380	0	240	200	0	170	0	0	50	0	0	0	0	0	240	0	0	1900

Road No.	Road Name	Bound	Hour	PC	TAXI	LGV3	LGV4	LGV6	HGV7	HGV8	PLB	PV4	PV5	NFB6	NFB7	NFB8	FBSD	FBDD	MC	HGV9	NFB9	Total
113	San Shan Road	EB	**00:00 ~ 01:00**	20	10	0	10	10	0	0	0	0	0	0	0	0	0	0	10	0	0	60
			01:00 ~ 02:00	10	10	0	10	10	0	0	0	0	0	0	0	0	0	0	10	0	0	50
			02:00 ~ 03:00	10	10	0	10	0	0	0	0	0	0	0	0	0	0	0	10	0	0	40
			03:00 ~ 04:00	10	10	0	10	0	0	0	0	0	0	0	0	0	0	0	10	0	0	40
			04:00 ~ 05:00	10	10	0	10	0	0	0	0	0	0	0	0	0	0	0	10	0	0	40
			05:00 ~ 06:00	10	10	0	10	0	0	0	0	0	0	0	0	0	0	0	10	0	0	40
			06:00 ~ 07:00	20	10	0	10	10	0	0	0	0	0	0	0	0	0	0	10	0	0	60
			07:00 ~ 08:00	30	20	0	10	10	0	10	0	0	10	0	0	0	0	0	10	0	0	100
			08:00 ~ 09:00	40	20	0	10	10	0	10	0	0	10	0	0	0	0	0	10	0	0	110
			09:00 ~ 10:00	30	20	0	10	10	0	10	0	0	10	0	0	0	0	0	10	0	0	100
			10:00 ~ 11:00	30	20	0	10	10	0	10	0	0	10	0	0	0	0	0	10	0	0	100
			11:00 ~ 12:00	30	20	0	10	10	0	10	0	0	10	0	0	0	0	0	10	0	0	100
			12:00 ~ 13:00	20	10	0	10	10	0	0	0	0	0	0	0	0	0	0	10	0	0	60
			13:00 ~ 14:00	20	10	0	10	10	0	0	0	0	0	0	0	0	0	0	10	0	0	60
			14:00 ~ 15:00	20	10	0	10	10	0	0	0	0	0	0	0	0	0	0	10	0	0	60
			15:00 ~ 16:00	20	10	0	10	10	0	0	0	0	0	0	0	0	0	0	10	0	0	60
			16:00 ~ 17:00	20	10	0	10	10	0	0	0	0	0	0	0	0	0	0	10	0	0	60
			17:00 ~ 18:00	20	10	0	10	10	0	0	0	0	0	0	0	0	0	0	10	0	0	60
			18:00 ~ 19:00	20	10	0	10	10	0	0	0	0	0	0	0	0	0	0	10	0	0	60
			19:00 ~ 20:00	20	10	0	10	10	0	0	0	0	0	0	0	0	0	0	10	0	0	60
			20:00 ~ 21:00	10	10	0	10	10	0	0	0	0	0	0	0	0	0	0	10	0	0	50
			21:00 ~ 22:00	10	10	0	10	10	0	0	0	0	0	0	0	0	0	0	10	0	0	50
			22:00 ~ 23:00	10	10	0	10	10	0	0	0	0	0	0	0	0	0	0	10	0	0	50
			23:00 ~ 00:00	10	10	0	10	10	0	0	0	0	0	0	0	0	0	0	10	0	0	50
			Whole Day Total (veh)	450	290	0	240	200	0	50	0	0	50	0	0	0	0	0	240	0	0	1520
114	Gillies Avenue North	SB	**00:00 ~ 01:00**	50	30	0	20	10	10	10	0	0	10	0	0	0	0	10	10	0	0	160
			01:00 ~ 02:00	40	20	0	10	10	10	10	0	0	10	0	0	0	0	10	10	0	0	130
			02:00 ~ 03:00	30	20	0	10	10	0	10	0	0	0	0	0	0	0	10	10	0	0	100
			03:00 ~ 04:00	20	10	0	10	10	0	0	0	0	0	0	0	0	0	10	10	0	0	70
			04:00 ~ 05:00	20	10	0	10	10	0	0	0	0	0	0	0	0	0	10	10	0	0	70
			05:00 ~ 06:00	30	20	0	10	10	0	10	0	0	0	0	0	0	0	10	10	0	0	100
			06:00 ~ 07:00	50	30	0	20	10	10	10	10	0	10	0	0	0	0	10	10	0	0	170
			07:00 ~ 08:00	100	50	0	30	10	10	10	10	0	10	10	0	10	0	10	10	10	0	280
			08:00 ~ 09:00	120	60	0	30	20	10	10	10	0	10	10	0	10	0	10	20	10	0	330
			09:00 ~ 10:00	110	60	0	30	10	10	10	10	0	10	10	0	10	0	10	20	10	0	310
			10:00 ~ 11:00	100	50	0	30	10	10	10	10	0	10	10	0	10	0	10	20	10	0	290
			11:00 ~ 12:00	110	60	0	30	10	10	10	10	0	10	10	0	10	0	10	20	10	0	310
			12:00 ~ 13:00	60	30	0	10	10	10	10	10	0	10	0	0	10	0	10	10	0	0	180
			13:00 ~ 14:00	70	30	0	10	10	10	10	10	0	10	0	0	10	0	10	10	0	0	190
			14:00 ~ 15:00	70	40	0	10	10	10	10	10	0	10	0	0	10	0	10	10	0	0	200
			15:00 ~ 16:00	70	40	0	10	10	10	10	10	0	10	0	0	10	0	10	10	0	0	200
			16:00 ~ 17:00	70	40	0	10	10	10	10	10	0	10	0	0	10	0	10	10	0	0	200
			17:00 ~ 18:00	70	40	0	10	10	10	10	10	0	10	0	0	10	0	10	10	0	0	200
			18:00 ~ 19:00	70	40	0	20	10	10	10	10	0	10	0	0	10	0	10	10	0	0	210
			19:00 ~ 20:00	70	30	0	10	10	10	10	10	0	10	0	0	10	0	10	10	0	0	190
			20:00 ~ 21:00	60	30	0	10	10	10	10	10	0	10	0	0	10	0	10	10	0	0	180
			21:00 ~ 22:00	60	30	0	10	10	10	10	10	0	10	0	0	10	0	10	10	0	0	180
			22:00 ~ 23:00	50	30	0	10	10	10	10	10	0	10	0	0	10	0	10	10	0	0	170
			23:00 ~ 00:00	40	20	0	10	10	10	10	10	0	10	0	0	10	0	10	10	0	0	150
			Whole Day Total (veh)	1540	820	0	370	250	200	220	180	0	200	50	0	170	0	240	280	50	0	4570
115	Pak Kung Street	EB	**00:00 ~ 01:00**	10	10	0	10	10	0	0	0	0	0	0	0	0	0	0	0	0	0	40
			01:00 ~ 02:00	10	10	0	10	10	0	0	0	0	0	0	0	0	0	0	0	0	0	40
			02:00 ~ 03:00	10	10	0	10	0	0	0	0	0	0	0	0	0	0	0	0	0	0	30
			03:00 ~ 04:00	10	10	0	10	0	0	0	0	0	0	0	0	0	0	0	0	0	0	30
			04:00 ~ 05:00	10	10	0	10	0	0	0	0	0	0	0	0	0	0	0	0	0	0	30
			05:00 ~ 06:00	10	10	0	10	0	0	0	0	0	0	0	0	0	0	0	0	0	0	30
			06:00 ~ 07:00	10	10	0	10	10	0	0	0	0	0	0	0	0	0	0	0	0	0	40
			07:00 ~ 08:00	10	10	0	10	10	0	10	0	0	0	0	0	0	0	0	10	0	0	60
			08:00 ~ 09:00	10	10	0	10	10	0	10	0	0	0	0	0	0	0	0	10	0	0	60
			09:00 ~ 10:00	10	10	0	10	10	0	10	0	0	0	0	0	0	0	0	10	0	0	60
			10:00 ~ 11:00	10	10	0	10	10	0	10	0	0	0	0	0	0	0	0	10	0	0	60
			11:00 ~ 12:00	10	10	0	10	10	0	10	0	0	0	0	0	0	0	0	10	0	0	60
			12:00 ~ 13:00	20	10	0	10	10	0	0	0	0	0	0	0	0	0	0	10	0	0	60
			13:00 ~ 14:00	20	10	0	10	10	0	0	0	0	0	0	0	0	0	0	10	0	0	60
			14:00 ~ 15:00	20	10	0	10	10	0	0	0	0	0	0	0	0	0	0	10	0	0	60
			15:00 ~ 16:00	20	10	0	10	10	0	0	0	0	0	0	0	0	0	0	10	0	0	60
			16:00 ~ 17:00	20	10	0	10	10	0	0	0	0	0	0	0	0	0	0	10	0	0	60
			17:00 ~ 18:00	20	10	0	10	10	0	0	0	0	0	0	0	0	0	0	10	0	0	60
			18:00 ~ 19:00	20	10	0	10	10	0	0	0	0	0	0	0	0	0	0	10	0	0	60
			19:00 ~ 20:00	20	10	0	10	10	0	0	0	0	0	0	0	0	0	0	10	0	0	60
			20:00 ~ 21:00	20	10	0	10	10	0	0	0	0	0	0	0	0	0	0	10	0	0	60
			21:00 ~ 22:00	20	10	0	10	10	0	0	0	0	0	0	0	0	0	0	10	0	0	60
			22:00 ~ 23:00	20	10	0	10	10	0	0	0	0	0	0	0	0	0	0	10	0	0	60
			23:00 ~ 00:00	20	10	0	10	10	0	0	0	0	0	0	0	0	0	0	10	0	0	60
			Whole Day Total (veh)	360	240	0	240	200	0	50	0	0	0	0	0	0	0	0	170	0	0	1260
116	Pak Kung Street	WB	**00:00 ~ 01:00**	120	60	0	40	20	10	10	0	0	10	10	0	10	0	0	20	10	0	320
			01:00 ~ 02:00	80	40	0	30	10	10	10	0	0	10	10	0	10	0	0	10	10	0	230
			02:00 ~ 03:00	60	30	0	20	10	10	10	0	0	10	0	0	0	0	0	10	0	0	160
			03:00 ~ 04:00	50	30	0	20	10	10	10	0	0	10	0	0	0	0	0	10	0	0	150
			04:00 ~ 05:00	50	30	0	20	10	10	10	0	0	10	0	0	0	0	0	10	0	0	150
			05:00 ~ 06:00	70	40	0	20	10	10	10	0	0	10	0	0	0	0	0	10	0	0	180
			06:00 ~ 07:00	130	70	0	40	20	10	10	0	0	10	10	0	10	0	0	20	10	0	340
			07:00 ~ 08:00	250	130	10	70	30	10	10	0	10	10	10	10	10	0	0	30	10	0	600
			08:00 ~ 09:00	310	160	10	90	40	10	10	0	10	10	10	10	10	0	0	40	10	0	730
			09:00 ~ 10:00	270	140	10	80	30	10	10	0	10	10	10	10	10	0	0	30	10	0	640
			10:00 ~ 11:00	260	130	10	80	30	10	10	0	10	10	10	10	10	0	0	30	10	0	620
			11:00 ~ 12:00	280	140	10	80	30	10	10	0	10	10	10	10	10	0	0	30	10	0	650
			12:00 ~ 13:00	180	90	0	40	20	10	10	0	0	10	10	10	10	0	0	20	10	0	420
			13:00 ~ 14:00	180	90	0	40	20	10	10	0	0	10	10	10	10	0	0	20	10	0	420
			14:00 ~ 15:00	180	90	0	40	20	10	10	0	0	10	10	10	10	0	0	20	10	0	420
			15:00 ~ 16:00	190	100	0	40	20	10	10	0	0	10	10	10	10	0	0	20	10	0	440
			16:00 ~ 17:00	190	100	0	50	20	10	10	0	0	10	10	10	10	0	0	20	10	0	450
			17:00 ~ 18:00	190	100	0	40	20	10	10	0	0	10	10	10	10	0	0	20	10	0	440
			18:00 ~ 19:00	200	100	0	50	20	10	10	0	0	10	10	10	10	0	0	30	10	0	470
			19:00 ~ 20:00	180	90	0	40	20	10	10	0	0	10	10	10	10	0	0	20	10	0	420
			20:00 ~ 21:00	150	80	0	40	20	10	10	0	0	10	10	10	10	0	0	20	10	0	380
			21:00 ~ 22:00	160	80	0	40	20	10	10	0	0	10	10	10	10	0	0	20	10	0	390
			22:00 ~ 23:00	150	80	0	40	20	10	10	0	0	10	10	10	10	0	0	20	10	0	380
			23:00 ~ 00:00	120	60	0	30	10	10	10	0	0	10	10	10	10	0	0	20	10	0	310
			Whole Day Total (veh)	4000	2060	50	1080	480	240	240	0	50	240	200	170	200	0	0	500	200	0	9710

Road No.	Road Name	Bound	Hour	PC	TAXI	LGV3	LGV4	LGV6	HGV7	HGV8	PLB	PV4	PV5	NFB6	NFB7	NFB8	FBSD	FBDD	MC	HGV9	NFB9	Total
117	Gillies Avenue North	NB	**00:00 ~ 01:00**	10	10	0	10	10	0	0	0	0	0	0	0	0	0	0	10	0	0	50
			01:00 ~ 02:00	10	10	0	10	10	0	0	0	0	0	0	0	0	0	0	10	0	0	50
			02:00 ~ 03:00	10	10	0	10	0	0	0	0	0	0	0	0	0	0	0	0	0	0	30
			03:00 ~ 04:00	10	10	0	10	0	0	0	0	0	0	0	0	0	0	0	0	0	0	30
			04:00 ~ 05:00	10	10	0	10	0	0	0	0	0	0	0	0	0	0	0	0	0	0	30
			05:00 ~ 06:00	10	10	0	10	0	0	0	0	0	0	0	0	0	0	0	0	0	0	30
			06:00 ~ 07:00	10	10	0	10	10	0	0	0	0	0	0	0	0	0	0	10	0	0	50
			07:00 ~ 08:00	20	10	0	10	10	0	10	0	0	0	0	0	0	0	0	10	0	0	70
			08:00 ~ 09:00	20	10	0	10	10	0	10	0	0	0	0	0	0	0	0	10	0	0	70
			09:00 ~ 10:00	20	10	0	10	10	0	10	0	0	0	0	0	0	0	0	10	0	0	70
			10:00 ~ 11:00	20	10	0	10	10	0	10	0	0	0	0	0	0	0	0	10	0	0	70
			11:00 ~ 12:00	20	10	0	10	10	0	10	0	0	0	0	0	0	0	0	10	0	0	70
			12:00 ~ 13:00	40	20	0	10	10	0	10	0	0	10	0	0	0	0	0	10	0	0	110
			13:00 ~ 14:00	40	20	0	10	10	0	10	0	0	10	0	0	0	0	0	10	0	0	110
			14:00 ~ 15:00	40	20	0	10	10	0	10	0	0	10	0	0	0	0	0	10	0	0	110
			15:00 ~ 16:00	40	20	0	10	10	0	10	0	0	10	0	0	0	0	0	10	0	0	110
			16:00 ~ 17:00	50	30	0	10	10	0	10	0	0	10	0	0	0	0	0	10	0	0	130
			17:00 ~ 18:00	50	30	0	10	10	0	10	0	0	10	0	0	0	0	0	10	0	0	130
			18:00 ~ 19:00	50	30	0	10	10	0	10	0	0	10	0	0	0	0	0	10	0	0	130
			19:00 ~ 20:00	40	20	0	10	10	0	10	0	0	10	0	0	0	0	0	10	0	0	110
			20:00 ~ 21:00	40	20	0	10	10	0	10	0	0	10	0	0	0	0	0	10	0	0	110
			21:00 ~ 22:00	40	20	0	10	10	0	10	0	0	10	0	0	0	0	0	10	0	0	110
			22:00 ~ 23:00	40	20	0	10	10	0	10	0	0	10	0	0	0	0	0	10	0	0	110
			23:00 ~ 00:00	30	20	0	10	10	0	10	0	0	10	0	0	0	0	0	10	0	0	100
			Whole Day Total (veh)	670	390	0	240	200	0	170	0	0	120	0	0	0	0	0	200	0	0	1990
118	Gillies Avenue North	SB	**00:00 ~ 01:00**	110	60	0	30	10	10	10	0	0	10	0	0	10	0	10	20	10	0	290
			01:00 ~ 02:00	80	40	0	20	10	10	10	0	0	10	0	0	10	0	10	10	10	0	220
			02:00 ~ 03:00	60	30	0	20	10	10	10	0	0	10	0	0	0	0	10	10	0	0	170
			03:00 ~ 04:00	40	20	0	10	10	10	10	0	0	10	0	0	0	0	10	10	0	0	130
			04:00 ~ 05:00	40	20	0	10	10	10	10	0	0	10	0	0	0	0	10	10	0	0	130
			05:00 ~ 06:00	60	30	0	20	10	10	10	0	0	10	0	0	0	0	10	10	0	0	170
			06:00 ~ 07:00	110	60	0	30	10	10	10	10	0	10	0	0	10	0	10	20	10	0	300
			07:00 ~ 08:00	230	120	10	60	30	10	10	10	10	10	10	10	10	0	10	30	10	0	580
			08:00 ~ 09:00	280	140	10	80	30	10	10	10	10	10	10	10	10	0	10	30	10	0	670
			09:00 ~ 10:00	250	130	10	70	30	10	10	10	10	10	10	10	10	0	10	30	10	0	620
			10:00 ~ 11:00	240	120	10	70	30	10	10	10	10	10	10	10	10	0	10	30	10	0	600
			11:00 ~ 12:00	250	130	10	70	30	10	10	10	10	10	10	10	10	0	10	30	10	0	620
			12:00 ~ 13:00	160	80	0	30	10	10	10	10	0	10	10	10	10	0	10	20	10	0	390
			13:00 ~ 14:00	170	90	0	30	10	10	10	10	0	10	10	10	10	0	10	20	10	0	410
			14:00 ~ 15:00	170	90	0	30	10	10	10	10	0	10	10	10	10	0	10	20	10	0	410
			15:00 ~ 16:00	170	90	0	30	10	10	10	10	0	10	10	10	10	0	10	20	10	0	410
			16:00 ~ 17:00	180	90	0	30	10	10	10	10	0	10	10	10	10	0	10	20	10	0	420
			17:00 ~ 18:00	180	90	0	30	10	10	10	10	0	10	10	10	10	0	10	20	10	0	420
			18:00 ~ 19:00	190	100	0	30	10	10	10	10	0	10	10	10	10	0	10	20	10	0	440
			19:00 ~ 20:00	170	90	0	30	10	10	10	10	0	10	10	10	10	0	10	20	10	0	410
			20:00 ~ 21:00	140	70	0	30	10	10	10	10	0	10	10	10	10	0	10	20	10	0	360
			21:00 ~ 22:00	150	80	0	30	10	10	10	10	0	10	10	10	10	0	10	20	10	0	380
			22:00 ~ 23:00	130	70	0	20	10	10	10	10	0	10	10	10	10	0	10	20	10	0	340
			23:00 ~ 00:00	110	60	0	20	10	10	10	10	0	10	10	10	10	0	10	20	10	0	310
			Whole Day Total (veh)	3670	1900	50	830	340	240	240	180	50	240	170	170	200	0	240	480	200	0	9200
119	Gillies Avenue North	NB	**00:00 ~ 01:00**	10	10	0	10	10	0	0	0	0	0	0	0	0	0	0	10	0	0	50
			01:00 ~ 02:00	10	10	0	10	10	0	0	0	0	0	0	0	0	0	0	10	0	0	50
			02:00 ~ 03:00	10	10	0	10	10	0	0	0	0	0	0	0	0	0	0	0	0	0	40
			03:00 ~ 04:00	10	10	0	10	0	0	0	0	0	0	0	0	0	0	0	0	0	0	30
			04:00 ~ 05:00	10	10	0	10	0	0	0	0	0	0	0	0	0	0	0	0	0	0	30
			05:00 ~ 06:00	10	10	0	10	10	0	0	0	0	0	0	0	0	0	0	0	0	0	40
			06:00 ~ 07:00	10	10	0	10	10	0	0	0	0	0	0	0	0	0	0	10	0	0	50
			07:00 ~ 08:00	20	10	0	10	10	0	10	0	0	0	0	0	0	0	0	10	0	0	70
			08:00 ~ 09:00	20	10	0	10	10	0	10	0	0	0	0	0	0	0	0	10	0	0	70
			09:00 ~ 10:00	20	10	0	10	10	0	10	0	0	0	0	0	0	0	0	10	0	0	70
			10:00 ~ 11:00	20	10	0	10	10	0	10	0	0	0	0	0	0	0	0	10	0	0	70
			11:00 ~ 12:00	20	10	0	10	10	0	10	0	0	0	0	0	0	0	0	10	0	0	70
			12:00 ~ 13:00	40	20	0	10	10	10	10	0	0	10	0	0	0	0	0	10	0	0	120
			13:00 ~ 14:00	40	30	0	10	10	10	10	0	0	10	0	0	0	0	0	10	0	0	130
			14:00 ~ 15:00	50	30	0	10	10	10	10	0	0	10	0	0	0	0	0	10	0	0	140
			15:00 ~ 16:00	50	30	0	10	10	10	10	0	0	10	0	0	0	0	0	10	0	0	140
			16:00 ~ 17:00	50	30	0	10	10	10	10	0	0	10	0	0	0	0	0	10	0	0	140
			17:00 ~ 18:00	50	30	0	10	10	10	10	0	0	10	0	0	0	0	0	10	0	0	140
			18:00 ~ 19:00	50	30	0	10	10	10	10	0	0	10	0	0	0	0	0	10	0	0	140
			19:00 ~ 20:00	40	30	0	10	10	10	10	0	0	10	0	0	0	0	0	10	0	0	130
			20:00 ~ 21:00	40	20	0	10	10	10	10	0	0	10	0	0	0	0	0	10	0	0	120
			21:00 ~ 22:00	40	20	0	10	10	10	10	0	0	10	0	0	0	0	0	10	0	0	120
			22:00 ~ 23:00	40	20	0	10	10	10	10	0	0	10	0	0	0	0	0	10	0	0	120
			23:00 ~ 00:00	30	20	0	10	10	10	10	0	0	10	0	0	0	0	0	10	0	0	110
			Whole Day Total (veh)	690	430	0	240	220	120	170	0	0	120	0	0	0	0	0	200	0	0	2190
120	Gillies Avenue North	SB	**00:00 ~ 01:00**	140	70	0	50	20	10	10	0	0	10	10	0	10	0	10	20	10	0	370
			01:00 ~ 02:00	100	50	0	40	20	10	10	0	0	10	10	0	10	0	10	10	10	0	290
			02:00 ~ 03:00	70	40	0	30	10	10	10	0	0	10	0	0	10	0	10	10	10	0	220
			03:00 ~ 04:00	60	30	0	20	10	10	10	0	0	10	0	0	0	0	10	10	0	0	170
			04:00 ~ 05:00	50	30	0	20	10	10	10	0	0	10	0	0	0	0	10	10	0	0	160
			05:00 ~ 06:00	70	40	0	30	10	10	10	0	0	10	0	0	10	0	10	10	10	0	220
			06:00 ~ 07:00	140	70	0	50	20	10	10	10	0	10	10	0	10	0	10	20	10	0	380
			07:00 ~ 08:00	290	150	10	100	40	10	10	10	10	10	10	10	10	0	10	30	10	0	720
			08:00 ~ 09:00	360	180	10	120	50	10	20	10	10	10	10	10	10	0	10	40	10	0	870
			09:00 ~ 10:00	310	160	10	110	40	10	20	10	10	10	10	10	10	0	10	40	10	0	780
			10:00 ~ 11:00	300	160	10	110	40	10	10	10	10	10	10	10	10	0	10	40	10	0	760
			11:00 ~ 12:00	320	160	10	110	40	10	20	10	10	10	10	10	10	0	10	40	10	0	790
			12:00 ~ 13:00	270	140	10	50	20	10	10	10	10	10	10	10	10	0	10	30	10	0	620
			13:00 ~ 14:00	280	140	10	50	20	10	10	10	10	10	10	10	10	0	10	30	10	0	630
			14:00 ~ 15:00	280	150	10	50	20	10	10	10	10	10	10	10	10	0	10	30	10	0	640
			15:00 ~ 16:00	290	150	10	50	20	10	10	10	10	10	10	10	10	0	10	30	10	0	650
			16:00 ~ 17:00	300	150	10	60	20	10	10	10	10	10	10	10	10	0	10	40	10	0	680
			17:00 ~ 18:00	290	150	10	60	20	10	10	10	10	10	10	10	10	0	10	40	10	0	670
			18:00 ~ 19:00	310	160	10	60	20	10	10	10	10	10	10	10	10	0	10	40	10	0	700
			19:00 ~ 20:00	280	140	10	50	20	10	10	10	10	10	10	10	10	0	10	30	10	0	630
			20:00 ~ 21:00	240	120	10	40	20	10	10	10	10	10	10	10	10	0	10	30	10	0	560
			21:00 ~ 22:00	240	130	10	50	20	10	10	10	10	10	10	10	10	0	10	30	10	0	580
			22:00 ~ 23:00	230	120	10	40	20	10	10	10	10	10	10	10	10	0	10	30	10	0	550
			23:00 ~ 00:00	180	100	10	40	20	10	10	10	10	10	10	10	10	0	10	20	10	0	470
			Whole Day Total (veh)	5400	2790	170	1390	550	240	270	180	170	240	200	170	220	0	240	660	220	0	13110

Road No.	Road Name	Bound	Hour	PC	TAXI	LGV3	LGV4	LGV6	HGV7	HGV8	PLB	PV4	PV5	NFB6	NFB7	NFB8	FBSD	FBDD	MC	HGV9	NFB9	Total
121	Gillies Avenue North	WB	**00:00 ~ 01:00**	70	40	0	20	10	10	10	10	0	10	0	0	0	0	20	10	0	0	210
			01:00 ~ 02:00	50	30	0	10	10	10	10	0	0	10	0	0	0	0	10	10	0	0	150
			02:00 ~ 03:00	40	20	0	10	10	0	10	0	0	10	0	0	0	0	10	10	0	0	120
			03:00 ~ 04:00	30	20	0	10	10	0	0	0	0	0	0	0	0	0	10	10	0	0	90
			04:00 ~ 05:00	30	20	0	10	10	0	0	0	0	0	0	0	0	0	10	10	0	0	90
			05:00 ~ 06:00	40	20	0	10	10	0	10	10	0	10	0	0	0	0	30	10	0	0	150
			06:00 ~ 07:00	70	40	0	20	10	10	10	20	0	10	0	0	0	0	60	10	0	0	260
			07:00 ~ 08:00	140	70	0	30	10	10	10	20	0	10	10	10	10	0	70	20	10	0	430
			08:00 ~ 09:00	170	90	0	40	20	10	10	30	0	10	10	10	10	0	60	20	10	0	500
			09:00 ~ 10:00	150	80	0	30	10	10	10	20	0	10	10	10	10	0	50	20	10	0	430
			10:00 ~ 11:00	150	80	0	30	10	10	10	20	0	10	10	10	10	0	50	20	10	0	430
			11:00 ~ 12:00	150	80	0	30	10	10	10	20	0	10	10	10	10	0	50	20	10	0	430
			12:00 ~ 13:00	110	60	0	20	10	10	10	20	0	10	10	0	10	0	60	20	0	0	350
			13:00 ~ 14:00	120	60	0	20	10	10	10	20	0	10	10	0	10	0	60	20	0	0	360
			14:00 ~ 15:00	120	60	0	20	10	10	10	20	0	10	10	0	10	0	60	20	0	0	360
			15:00 ~ 16:00	120	60	0	20	10	10	10	20	0	10	10	0	10	0	60	20	0	0	360
			16:00 ~ 17:00	120	60	0	20	10	10	10	20	0	10	10	0	10	0	60	20	0	0	360
			17:00 ~ 18:00	120	60	0	20	10	10	10	30	0	10	10	0	10	0	60	20	0	0	370
			18:00 ~ 19:00	130	70	0	20	10	10	10	30	0	10	10	0	10	0	70	20	0	0	400
			19:00 ~ 20:00	120	60	0	20	10	10	10	20	0	10	10	0	10	0	60	20	0	0	360
			20:00 ~ 21:00	100	50	0	20	10	10	10	20	0	10	10	0	10	0	50	10	0	0	310
			21:00 ~ 22:00	100	50	0	20	10	10	10	20	0	10	10	0	10	0	50	10	0	0	310
			22:00 ~ 23:00	90	50	0	20	10	10	10	10	0	10	10	0	10	0	50	10	0	0	290
			23:00 ~ 00:00	80	40	0	10	10	10	10	10	0	10	10	0	10	0	40	10	0	0	250
			Whole Day Total (veh)	2420	1270	0	480	250	200	220	390	0	220	170	50	170	0	1110	370	50	0	7370
122	Ma Tau Wai Road	NB	**00:00 ~ 01:00**	20	10	0	10	10	0	10	10	0	0	0	0	0	0	60	10	0	0	140
			01:00 ~ 02:00	20	10	0	10	10	0	10	0	0	0	0	0	0	0	30	10	0	0	100
			02:00 ~ 03:00	10	10	0	10	10	0	10	0	0	0	0	0	0	0	20	10	0	0	80
			03:00 ~ 04:00	10	10	0	10	10	0	0	0	0	0	0	0	0	0	20	10	0	0	70
			04:00 ~ 05:00	10	10	0	10	10	0	0	0	0	0	0	0	0	0	20	10	0	0	70
			05:00 ~ 06:00	10	10	0	10	10	0	10	10	0	0	0	0	0	0	70	10	0	0	140
			06:00 ~ 07:00	20	10	0	10	10	0	10	40	0	0	0	0	0	0	160	10	0	0	270
			07:00 ~ 08:00	40	20	0	20	10	10	10	60	0	10	0	0	0	0	200	10	10	0	400
			08:00 ~ 09:00	50	30	0	30	10	10	10	60	0	10	0	0	0	0	170	10	10	0	400
			09:00 ~ 10:00	40	20	0	30	10	10	10	50	0	10	0	0	0	0	150	10	10	0	350
			10:00 ~ 11:00	40	20	0	30	10	10	10	50	0	10	0	0	0	0	140	10	10	0	340
			11:00 ~ 12:00	40	20	0	30	10	10	10	50	0	10	0	0	0	0	140	10	10	0	340
			12:00 ~ 13:00	30	20	0	10	10	0	10	50	0	0	0	0	0	0	140	10	0	0	280
			13:00 ~ 14:00	30	20	0	10	10	0	10	50	0	0	0	0	0	0	140	10	0	0	280
			14:00 ~ 15:00	30	20	0	10	10	0	10	50	0	0	0	0	0	0	140	10	0	0	280
			15:00 ~ 16:00	30	20	0	10	10	0	10	50	0	0	0	0	0	0	140	10	0	0	280
			16:00 ~ 17:00	30	20	0	10	10	0	10	50	0	0	0	0	0	0	140	10	0	0	280
			17:00 ~ 18:00	30	20	0	10	10	0	10	60	0	0	0	0	0	0	150	10	0	0	300
			18:00 ~ 19:00	30	20	0	10	10	0	10	60	0	0	0	0	0	0	150	10	0	0	300
			19:00 ~ 20:00	30	20	0	10	10	0	10	50	0	0	0	0	0	0	130	10	0	0	270
			20:00 ~ 21:00	30	10	0	10	10	0	10	30	0	0	0	0	0	0	120	10	0	0	230
			21:00 ~ 22:00	30	20	0	10	10	0	10	30	0	0	0	0	0	0	110	10	0	0	230
			22:00 ~ 23:00	20	10	0	10	10	0	10	30	0	0	0	0	0	0	100	10	0	0	200
			23:00 ~ 00:00	20	10	0	10	10	0	10	30	0	0	0	0	0	0	90	10	0	0	190
			Whole Day Total (veh)	650	390	0	330	240	50	220	870	0	50	0	0	0	0	2730	240	50	0	5820
123	Ma Tau Wai Road	SB	**00:00 ~ 01:00**	50	30	0	20	10	10	10	10	0	10	0	0	0	0	50	10	0	0	210
			01:00 ~ 02:00	30	20	0	10	10	10	10	0	0	10	0	0	0	0	30	10	0	0	140
			02:00 ~ 03:00	30	20	0	10	10	0	10	0	0	0	0	0	0	0	20	10	0	0	110
			03:00 ~ 04:00	20	10	0	10	10	0	0	0	0	0	0	0	0	0	20	10	0	0	80
			04:00 ~ 05:00	20	10	0	10	10	0	0	0	0	0	0	0	0	0	20	10	0	0	80
			05:00 ~ 06:00	30	20	0	10	10	0	10	10	0	0	0	0	0	0	60	10	0	0	160
			06:00 ~ 07:00	50	30	0	20	10	10	10	40	0	10	0	0	0	0	150	10	0	0	340
			07:00 ~ 08:00	90	50	0	30	10	10	10	50	0	10	10	0	10	0	190	10	10	0	490
			08:00 ~ 09:00	120	60	0	40	20	10	10	60	0	10	10	0	10	0	160	20	10	0	540
			09:00 ~ 10:00	100	50	0	30	20	10	10	50	0	10	10	0	10	0	140	20	10	0	470
			10:00 ~ 11:00	100	50	0	30	10	10	10	40	0	10	10	0	10	0	140	10	10	0	440
			11:00 ~ 12:00	110	60	0	30	20	10	10	40	0	10	10	0	10	0	130	20	10	0	470
			12:00 ~ 13:00	50	30	0	20	10	10	10	50	0	10	0	0	0	0	150	10	0	0	350
			13:00 ~ 14:00	50	30	0	20	10	10	10	50	0	10	0	0	0	0	150	10	0	0	350
			14:00 ~ 15:00	50	30	0	20	10	10	10	50	0	10	0	0	0	0	150	10	0	0	350
			15:00 ~ 16:00	50	30	0	20	10	10	10	50	0	10	0	0	0	0	150	10	0	0	350
			16:00 ~ 17:00	60	30	0	20	10	10	10	50	0	10	0	0	0	0	150	10	0	0	360
			17:00 ~ 18:00	60	30	0	20	10	10	10	60	0	10	0	0	0	0	160	10	0	0	380
			18:00 ~ 19:00	60	30	0	20	10	10	10	60	0	10	0	0	0	0	160	10	0	0	380
			19:00 ~ 20:00	50	30	0	20	10	10	10	50	0	10	0	0	0	0	140	10	0	0	340
			20:00 ~ 21:00	50	30	0	20	10	10	10	30	0	10	0	0	0	0	120	10	0	0	300
			21:00 ~ 22:00	50	30	0	20	10	10	10	30	0	10	0	0	0	0	120	10	0	0	300
			22:00 ~ 23:00	40	20	0	20	10	10	10	30	0	10	0	0	0	0	110	10	0	0	270
			23:00 ~ 00:00	40	20	0	10	10	10	10	30	0	10	0	0	0	0	100	10	0	0	250
			Whole Day Total (veh)	1360	750	0	480	270	200	220	840	0	200	50	0	50	0	2770	270	50	0	7510
124	Ma Tau Wai Road	NB	**00:00 ~ 01:00**	30	20	0	20	10	10	10	10	0	0	0	0	0	0	50	10	0	0	170
			01:00 ~ 02:00	20	10	0	10	10	10	10	0	0	0	0	0	0	0	30	10	0	0	110
			02:00 ~ 03:00	20	10	0	10	10	0	10	0	0	0	0	0	0	0	20	10	0	0	90
			03:00 ~ 04:00	10	10	0	10	10	0	0	0	0	0	0	0	0	0	20	10	0	0	70
			04:00 ~ 05:00	10	10	0	10	10	0	0	0	0	0	0	0	0	0	20	10	0	0	70
			05:00 ~ 06:00	20	10	0	10	10	0	10	10	0	0	0	0	0	0	60	10	0	0	140
			06:00 ~ 07:00	30	20	0	20	10	10	10	40	0	0	0	0	0	0	150	10	0	0	300
			07:00 ~ 08:00	50	30	0	30	10	10	10	60	0	10	0	0	0	0	190	10	10	0	420
			08:00 ~ 09:00	60	30	0	40	20	10	10	60	0	10	0	0	0	0	160	10	10	0	420
			09:00 ~ 10:00	50	30	0	30	10	10	10	50	0	10	0	0	0	0	150	10	10	0	370
			10:00 ~ 11:00	50	30	0	30	10	10	10	40	0	10	0	0	0	0	140	10	10	0	350
			11:00 ~ 12:00	60	30	0	30	10	10	10	40	0	10	0	0	0	0	140	10	10	0	360
			12:00 ~ 13:00	50	30	0	20	10	10	10	50	0	10	0	0	0	0	140	10	0	0	340
			13:00 ~ 14:00	60	30	0	20	10	10	10	50	0	10	0	0	0	0	140	10	0	0	350
			14:00 ~ 15:00	60	30	0	20	10	10	10	50	0	10	0	0	0	0	140	10	0	0	350
			15:00 ~ 16:00	60	30	0	20	10	10	10	50	0	10	0	0	0	0	140	10	0	0	350
			16:00 ~ 17:00	60	30	0	20	10	10	10	50	0	10	0	0	0	0	140	10	0	0	350
			17:00 ~ 18:00	60	30	0	20	10	10	10	60	0	10	0	0	0	0	140	10	0	0	360
			18:00 ~ 19:00	60	30	0	20	10	10	10	60	0	10	0	0	0	0	150	10	0	0	370
			19:00 ~ 20:00	60	30	0	20	10	10	10	50	0	10	0	0	0	0	130	10	0	0	340
			20:00 ~ 21:00	50	30	0	20	10	10	10	30	0	10	0	0	0	0	110	10	0	0	290
			21:00 ~ 22:00	50	30	0	20	10	10	10	30	0	10	0	0	0	0	110	10	0	0	290
			22:00 ~ 23:00	50	30	0	20	10	10	10	30	0	10	0	0	0	0	100	10	0	0	280
			23:00 ~ 00:00	40	20	0	10	10	10	10	30	0	10	0	0	0	0	90	10	0	0	240
			Whole Day Total (veh)	1070	590	0	480	250	200	220	850	0	170	0	0	0	0	2660	240	50	0	6780

Road No.	Road Name	Bound	Hour	PC	TAXI	LGV3	LGV4	LGV6	HGV7	HGV8	PLB	PV4	PV5	NFB6	NFB7	NFB8	FBSD	FBDD	MC	HGV9	NFB9	Total
125	To Kwa Wan Road	NB	**00:00 ~ 01:00**	40	20	0	20	10	10	10	10	0	0	0	0	0	0	50	10	0	0	180
			01:00 ~ 02:00	30	20	0	10	10	10	10	0	0	0	0	0	0	0	30	10	0	0	130
			02:00 ~ 03:00	20	10	0	10	10	0	10	0	0	0	0	0	0	0	20	10	0	0	90
			03:00 ~ 04:00	20	10	0	10	10	0	0	0	0	0	0	0	0	0	20	10	0	0	80
			04:00 ~ 05:00	20	10	0	10	10	0	0	0	0	0	0	0	0	0	20	10	0	0	80
			05:00 ~ 06:00	20	10	0	10	10	0	10	10	0	0	0	0	0	0	60	10	0	0	140
			06:00 ~ 07:00	40	20	0	20	10	10	10	40	0	0	0	0	0	0	150	10	0	0	310
			07:00 ~ 08:00	80	40	0	30	10	10	10	60	0	10	0	0	10	0	190	10	10	0	470
			08:00 ~ 09:00	100	50	0	40	20	10	10	60	0	10	0	0	10	0	160	10	10	0	490
			09:00 ~ 10:00	90	50	0	30	10	10	10	50	0	10	0	0	10	0	150	10	10	0	440
			10:00 ~ 11:00	80	40	0	30	10	10	10	40	0	10	0	0	10	0	140	10	10	0	400
			11:00 ~ 12:00	90	50	0	30	10	10	10	40	0	10	0	0	10	0	140	10	10	0	420
			12:00 ~ 13:00	80	40	0	20	10	10	10	50	0	10	0	0	10	0	140	10	0	0	390
			13:00 ~ 14:00	90	50	0	20	10	10	10	50	0	10	0	0	10	0	140	10	0	0	410
			14:00 ~ 15:00	90	50	0	20	10	10	10	50	0	10	0	0	10	0	140	10	0	0	410
			15:00 ~ 16:00	90	50	0	20	10	10	10	50	0	10	0	0	10	0	140	10	0	0	410
			16:00 ~ 17:00	90	50	0	20	10	10	10	50	0	10	0	0	10	0	140	10	0	0	410
			17:00 ~ 18:00	90	50	0	20	10	10	10	60	0	10	0	0	10	0	140	10	0	0	420
			18:00 ~ 19:00	100	50	0	20	10	10	10	60	0	10	0	0	10	0	150	10	0	0	440
			19:00 ~ 20:00	90	50	0	20	10	10	10	50	0	10	0	0	10	0	130	10	0	0	400
			20:00 ~ 21:00	70	40	0	20	10	10	10	30	0	10	0	0	10	0	110	10	0	0	330
			21:00 ~ 22:00	80	40	0	20	10	10	10	30	0	10	0	0	10	0	110	10	0	0	340
			22:00 ~ 23:00	70	40	0	20	10	10	10	30	0	10	0	0	10	0	100	10	0	0	320
			23:00 ~ 00:00	60	30	0	10	10	10	10	30	0	10	0	0	10	0	90	10	0	0	280
			Whole Day Total (veh)	1630	870	0	480	250	200	220	850	0	170	0	0	170	0	2660	240	50	0	7790
126	To Kwa Wan Road	SB	**00:00 ~ 01:00**	120	60	0	40	20	10	10	10	0	10	10	0	10	0	60	20	10	0	390
			01:00 ~ 02:00	80	40	0	30	10	10	10	0	0	10	10	0	10	0	30	10	10	0	260
			02:00 ~ 03:00	60	30	0	20	10	10	10	0	0	10	0	0	0	0	20	10	10	0	190
			03:00 ~ 04:00	50	30	0	20	10	10	10	0	0	10	0	0	0	0	30	10	0	0	180
			04:00 ~ 05:00	40	20	0	20	10	10	10	0	0	10	0	0	0	0	30	10	0	0	160
			05:00 ~ 06:00	60	30	0	20	10	10	10	10	0	10	0	0	0	0	80	10	10	0	260
			06:00 ~ 07:00	120	60	0	40	20	10	10	40	0	10	10	0	10	0	180	20	10	0	540
			07:00 ~ 08:00	230	120	10	90	30	10	10	70	10	10	10	10	10	0	230	30	10	0	890
			08:00 ~ 09:00	290	150	10	110	40	10	10	70	10	10	10	10	10	0	200	40	10	0	990
			09:00 ~ 10:00	250	130	10	90	40	10	10	60	10	10	10	10	10	0	180	30	10	0	870
			10:00 ~ 11:00	250	130	10	90	40	10	10	50	10	10	10	10	10	0	170	30	10	0	850
			11:00 ~ 12:00	260	130	10	90	40	10	10	50	10	10	10	10	10	0	170	30	10	0	860
			12:00 ~ 13:00	180	90	0	30	10	10	10	60	0	10	10	10	10	0	180	20	10	0	640
			13:00 ~ 14:00	180	90	0	30	10	10	10	60	0	10	10	10	10	0	190	20	10	0	650
			14:00 ~ 15:00	180	90	0	30	10	10	10	60	0	10	10	10	10	0	190	20	10	0	650
			15:00 ~ 16:00	180	100	0	30	10	10	10	60	0	10	10	10	10	0	190	20	10	0	660
			16:00 ~ 17:00	190	100	0	30	10	10	10	60	0	10	10	10	10	0	190	20	10	0	670
			17:00 ~ 18:00	190	100	0	30	10	10	10	70	0	10	10	10	10	0	190	20	10	0	680
			18:00 ~ 19:00	200	100	0	30	20	10	10	80	0	10	10	10	10	0	200	30	10	0	730
			19:00 ~ 20:00	180	90	0	30	10	10	10	60	0	10	10	10	10	0	170	20	10	0	630
			20:00 ~ 21:00	150	80	0	30	10	10	10	40	0	10	10	10	10	0	150	20	10	0	550
			21:00 ~ 22:00	160	80	0	30	10	10	10	40	0	10	10	10	10	0	150	20	10	0	560
			22:00 ~ 23:00	150	80	0	30	10	10	10	40	0	10	10	10	10	0	140	20	10	0	540
			23:00 ~ 00:00	120	60	0	20	10	10	10	30	0	10	10	10	10	0	120	20	10	0	450
			Whole Day Total (veh)	3870	1990	50	1010	410	240	240	1020	50	240	200	170	200	0	3440	500	220	0	13850
127	Ma Tau Wai Road	SB	**00:00 ~ 01:00**	220	110	10	70	30	10	10	10	0	10	10	10	10	0	60	30	10	0	610
			01:00 ~ 02:00	150	80	10	50	20	10	10	0	0	10	10	10	10	0	30	20	10	0	430
			02:00 ~ 03:00	110	60	0	30	10	10	10	0	0	10	10	0	10	0	20	20	10	0	310
			03:00 ~ 04:00	80	40	0	30	10	10	10	0	0	10	0	0	10	0	30	10	10	0	250
			04:00 ~ 05:00	80	40	0	30	10	10	10	0	0	10	0	0	10	0	30	10	10	0	250
			05:00 ~ 06:00	110	60	0	40	20	10	10	10	0	10	10	0	10	0	80	20	10	0	400
			06:00 ~ 07:00	220	110	10	70	30	10	10	40	0	10	10	10	10	0	180	30	10	0	760
			07:00 ~ 08:00	440	220	10	130	50	10	20	70	10	10	10	10	10	0	230	50	10	0	1290
			08:00 ~ 09:00	550	280	10	160	60	10	20	70	10	10	10	10	10	0	200	60	10	0	1480
			09:00 ~ 10:00	480	250	10	140	50	10	20	60	10	10	10	10	10	0	180	60	10	0	1320
			10:00 ~ 11:00	470	240	10	140	50	10	20	50	10	10	10	10	10	0	170	50	10	0	1270
			11:00 ~ 12:00	490	250	10	150	50	10	20	50	10	10	10	10	10	0	170	60	10	0	1320
			12:00 ~ 13:00	320	170	10	60	20	10	10	60	10	10	10	10	10	0	180	40	10	0	940
			13:00 ~ 14:00	330	170	10	60	20	10	10	60	10	10	10	10	10	0	190	40	10	0	960
			14:00 ~ 15:00	330	170	10	60	20	10	10	60	10	10	10	10	10	0	190	40	10	0	960
			15:00 ~ 16:00	340	170	10	60	20	10	10	60	10	10	10	10	10	0	190	40	10	0	970
			16:00 ~ 17:00	350	180	10	60	30	10	10	60	10	10	10	10	10	0	190	40	10	0	1000
			17:00 ~ 18:00	350	180	10	60	30	10	10	70	10	10	10	10	10	0	190	40	10	0	1010
			18:00 ~ 19:00	370	190	10	70	30	10	10	80	10	10	10	10	10	0	200	40	10	0	1070
			19:00 ~ 20:00	330	170	10	60	20	10	10	60	10	10	10	10	10	0	170	40	10	0	940
			20:00 ~ 21:00	280	140	10	50	20	10	10	40	10	10	10	10	10	0	150	30	10	0	800
			21:00 ~ 22:00	290	150	10	50	20	10	10	40	10	10	10	10	10	0	150	30	10	0	820
			22:00 ~ 23:00	270	140	10	50	20	10	10	40	10	10	10	10	10	0	140	30	10	0	780
			23:00 ~ 00:00	220	110	10	40	20	10	10	30	10	10	10	10	10	0	120	30	10	0	660
			Whole Day Total (veh)	7180	3680	200	1720	660	240	290	1020	170	240	220	200	240	0	3440	860	240	0	20600
128	Wing Kwong Street	WB	**00:00 ~ 01:00**	90	50	0	20	10	10	10	0	0	10	0	0	10	0	0	10	0	0	220
			01:00 ~ 02:00	60	30	0	20	10	10	10	0	0	10	0	0	10	0	0	10	0	0	170
			02:00 ~ 03:00	50	30	0	10	10	0	10	0	0	10	0	0	0	0	0	10	0	0	130
			03:00 ~ 04:00	40	20	0	10	10	0	10	0	0	10	0	0	0	0	0	10	0	0	110
			04:00 ~ 05:00	40	20	0	10	10	0	10	0	0	10	0	0	0	0	0	10	0	0	110
			05:00 ~ 06:00	50	30	0	10	10	0	10	0	0	10	0	0	0	0	0	10	0	0	130
			06:00 ~ 07:00	90	50	0	20	10	10	10	0	0	10	0	0	10	0	0	10	0	0	220
			07:00 ~ 08:00	180	90	0	40	20	10	10	0	0	10	10	10	10	0	0	20	10	0	420
			08:00 ~ 09:00	230	120	0	50	20	10	10	0	0	10	10	10	10	0	0	30	10	0	520
			09:00 ~ 10:00	200	100	0	40	20	10	10	0	0	10	10	10	10	0	0	30	10	0	460
			10:00 ~ 11:00	190	100	0	40	20	10	10	0	0	10	10	10	10	0	0	20	10	0	440
			11:00 ~ 12:00	200	100	0	40	20	10	10	0	0	10	10	10	10	0	0	30	10	0	460
			12:00 ~ 13:00	110	60	0	30	10	10	10	0	0	10	10	0	10	0	0	20	10	0	290
			13:00 ~ 14:00	120	60	0	30	10	10	10	0	0	10	10	0	10	0	0	20	10	0	300
			14:00 ~ 15:00	120	60	0	30	10	10	10	0	0	10	10	0	10	0	0	20	10	0	300
			15:00 ~ 16:00	120	60	0	30	10	10	10	0	0	10	10	0	10	0	0	20	10	0	300
			16:00 ~ 17:00	120	60	0	30	10	10	10	0	0	10	10	0	10	0	0	20	10	0	300
			17:00 ~ 18:00	120	60	0	30	10	10	10	0	0	10	10	0	10	0	0	20	10	0	300
			18:00 ~ 19:00	130	70	0	30	10	10	10	0	0	10	10	0	10	0	0	20	10	0	320
			19:00 ~ 20:00	120	60	0	30	10	10	10	0	0	10	10	0	10	0	0	20	10	0	300
			20:00 ~ 21:00	100	50	0	20	10	10	10	0	0	10	10	0	10	0	0	10	10	0	250
			21:00 ~ 22:00	100	50	0	30	10	10	10	0	0	10	10	0	10	0	0	10	10	0	260
			22:00 ~ 23:00	90	50	0	20	10	10	10	0	0	10	10	0	10	0	0	10	10	0	240
			23:00 ~ 00:00	80	40	0	20	10	10	10	0	0	10	10	0	10	0	0	10	10	0	220
			Whole Day Total (veh)	2750	1420	0	640	290	200	240	0	0	240	170	50	200	0	0	400	170	0	6770

Road No.	Road Name	Bound	Hour	PC	TAXI	LGV3	LGV4	LGV6	HGV7	HGV8	PLB	PV4	PV5	NFB6	NFB7	NFB8	FBSD	FBDD	MC	HGV9	NFB9	Total
129	Kai Ming Street	EB	**00:00 ~ 01:00**	20	10	0	10	10	0	0	0	0	0	0	0	0	0	0	10	0	0	60
			01:00 ~ 02:00	20	10	0	10	10	0	0	0	0	0	0	0	0	0	0	10	0	0	60
			02:00 ~ 03:00	10	10	0	10	10	0	0	0	0	0	0	0	0	0	0	10	0	0	50
			03:00 ~ 04:00	10	10	0	10	0	0	0	0	0	0	0	0	0	0	0	10	0	0	40
			04:00 ~ 05:00	10	10	0	10	0	0	0	0	0	0	0	0	0	0	0	10	0	0	40
			05:00 ~ 06:00	10	10	0	10	10	0	0	0	0	0	0	0	0	0	0	10	0	0	50
			06:00 ~ 07:00	20	10	0	10	10	0	0	0	0	0	0	0	0	0	0	10	0	0	60
			07:00 ~ 08:00	50	30	0	10	10	0	10	0	0	10	0	0	0	0	0	10	0	0	130
			08:00 ~ 09:00	60	30	0	10	10	0	10	0	0	10	0	0	0	0	0	10	0	0	140
			09:00 ~ 10:00	50	30	0	10	10	0	10	0	0	10	0	0	0	0	0	10	0	0	130
			10:00 ~ 11:00	50	30	0	10	10	0	10	0	0	10	0	0	0	0	0	10	0	0	130
			11:00 ~ 12:00	50	30	0	10	10	0	10	0	0	10	0	0	0	0	0	10	0	0	130
			12:00 ~ 13:00	40	20	0	10	10	0	10	0	0	10	0	0	0	0	0	10	0	0	110
			13:00 ~ 14:00	40	20	0	10	10	0	10	0	0	10	0	0	0	0	0	10	0	0	110
			14:00 ~ 15:00	40	20	0	10	10	0	10	0	0	10	0	0	0	0	0	10	0	0	110
			15:00 ~ 16:00	40	20	0	10	10	0	10	0	0	10	0	0	0	0	0	10	0	0	110
			16:00 ~ 17:00	40	20	0	10	10	0	10	0	0	10	0	0	0	0	0	10	0	0	110
			17:00 ~ 18:00	40	20	0	10	10	0	10	0	0	10	0	0	0	0	0	10	0	0	110
			18:00 ~ 19:00	40	20	0	10	10	0	10	0	0	10	0	0	0	0	0	10	0	0	110
			19:00 ~ 20:00	40	20	0	10	10	0	10	0	0	10	0	0	0	0	0	10	0	0	110
			20:00 ~ 21:00	30	20	0	10	10	0	10	0	0	10	0	0	0	0	0	10	0	0	100
			21:00 ~ 22:00	30	20	0	10	10	0	10	0	0	10	0	0	0	0	0	10	0	0	100
			22:00 ~ 23:00	30	20	0	10	10	0	10	0	0	10	0	0	0	0	0	10	0	0	100
			23:00 ~ 00:00	30	20	0	10	10	0	10	0	0	10	0	0	0	0	0	10	0	0	100
			Whole Day Total (veh)	800	460	0	240	220	0	170	0	0	170	0	0	0	0	0	240	0	0	2300
130	Kai Ming Street	WB	**00:00 ~ 01:00**	20	10	0	10	10	0	0	0	0	0	0	0	0	0	0	10	0	0	60
			01:00 ~ 02:00	10	10	0	10	10	0	0	0	0	0	0	0	0	0	0	10	0	0	50
			02:00 ~ 03:00	10	10	0	10	0	0	0	0	0	0	0	0	0	0	0	10	0	0	40
			03:00 ~ 04:00	10	10	0	10	0	0	0	0	0	0	0	0	0	0	0	10	0	0	40
			04:00 ~ 05:00	10	10	0	10	0	0	0	0	0	0	0	0	0	0	0	10	0	0	40
			05:00 ~ 06:00	10	10	0	10	0	0	0	0	0	0	0	0	0	0	0	10	0	0	40
			06:00 ~ 07:00	20	10	0	10	10	0	0	0	0	0	0	0	0	0	0	10	0	0	60
			07:00 ~ 08:00	40	20	0	10	10	0	10	0	0	10	0	0	0	0	0	10	0	0	110
			08:00 ~ 09:00	40	20	0	10	10	0	10	0	0	10	0	0	0	0	0	10	0	0	110
			09:00 ~ 10:00	40	20	0	10	10	0	10	0	0	10	0	0	0	0	0	10	0	0	110
			10:00 ~ 11:00	40	20	0	10	10	0	10	0	0	10	0	0	0	0	0	10	0	0	110
			11:00 ~ 12:00	40	20	0	10	10	0	10	0	0	10	0	0	0	0	0	10	0	0	110
			12:00 ~ 13:00	40	20	0	10	10	0	10	0	0	10	0	0	0	0	0	10	0	0	110
			13:00 ~ 14:00	40	20	0	10	10	0	10	0	0	10	0	0	0	0	0	10	0	0	110
			14:00 ~ 15:00	40	20	0	10	10	0	10	0	0	10	0	0	0	0	0	10	0	0	110
			15:00 ~ 16:00	40	20	0	10	10	0	10	0	0	10	0	0	0	0	0	10	0	0	110
			16:00 ~ 17:00	50	30	0	10	10	0	10	0	0	10	0	0	0	0	0	10	0	0	130
			17:00 ~ 18:00	40	30	0	10	10	0	10	0	0	10	0	0	0	0	0	10	0	0	120
			18:00 ~ 19:00	50	30	0	10	10	0	10	0	0	10	0	0	0	0	0	10	0	0	130
			19:00 ~ 20:00	40	20	0	10	10	0	10	0	0	10	0	0	0	0	0	10	0	0	110
			20:00 ~ 21:00	40	20	0	10	10	0	10	0	0	10	0	0	0	0	0	10	0	0	110
			21:00 ~ 22:00	40	20	0	10	10	0	10	0	0	10	0	0	0	0	0	10	0	0	110
			22:00 ~ 23:00	40	20	0	10	10	0	10	0	0	10	0	0	0	0	0	10	0	0	110
			23:00 ~ 00:00	30	20	0	10	10	0	10	0	0	10	0	0	0	0	0	10	0	0	100
			Whole Day Total (veh)	780	440	0	240	200	0	170	0	0	170	0	0	0	0	0	240	0	0	2240
131	Kai Ming Street	WB	**00:00 ~ 01:00**	30	20	0	10	10	0	0	0	0	0	0	0	0	0	0	10	0	0	80
			01:00 ~ 02:00	20	10	0	10	10	0	0	0	0	0	0	0	0	0	0	10	0	0	60
			02:00 ~ 03:00	10	10	0	10	10	0	0	0	0	0	0	0	0	0	0	10	0	0	50
			03:00 ~ 04:00	10	10	0	10	0	0	0	0	0	0	0	0	0	0	0	10	0	0	40
			04:00 ~ 05:00	10	10	0	10	0	0	0	0	0	0	0	0	0	0	0	10	0	0	40
			05:00 ~ 06:00	20	10	0	10	10	0	0	0	0	0	0	0	0	0	0	10	0	0	60
			06:00 ~ 07:00	30	20	0	10	10	0	0	0	0	0	0	0	0	0	0	10	0	0	80
			07:00 ~ 08:00	50	30	0	10	10	0	10	0	0	10	0	0	0	0	0	10	0	0	130
			08:00 ~ 09:00	60	30	0	10	10	0	10	0	0	10	0	0	0	0	0	10	0	0	140
			09:00 ~ 10:00	50	30	0	10	10	0	10	0	0	10	0	0	0	0	0	10	0	0	130
			10:00 ~ 11:00	50	30	0	10	10	0	10	0	0	10	0	0	0	0	0	10	0	0	130
			11:00 ~ 12:00	50	30	0	10	10	0	10	0	0	10	0	0	0	0	0	10	0	0	130
			12:00 ~ 13:00	60	30	0	10	10	10	10	0	0	10	0	0	0	0	0	10	0	0	150
			13:00 ~ 14:00	60	30	0	10	10	10	10	0	0	10	0	0	0	0	0	10	0	0	150
			14:00 ~ 15:00	60	30	0	10	10	10	10	0	0	10	0	0	0	0	0	10	0	0	150
			15:00 ~ 16:00	60	30	0	10	10	10	10	0	0	10	0	0	0	0	0	10	0	0	150
			16:00 ~ 17:00	60	30	0	10	10	10	10	0	0	10	0	0	0	0	0	10	0	0	150
			17:00 ~ 18:00	60	30	0	10	10	10	10	0	0	10	0	0	0	0	0	10	0	0	150
			18:00 ~ 19:00	60	30	0	10	10	10	10	0	0	10	0	0	0	0	0	10	0	0	150
			19:00 ~ 20:00	60	30	0	10	10	10	10	0	0	10	0	0	0	0	0	10	0	0	150
			20:00 ~ 21:00	50	30	0	10	10	10	10	0	0	10	0	0	0	0	0	10	0	0	140
			21:00 ~ 22:00	50	30	0	10	10	10	10	0	0	10	0	0	0	0	0	10	0	0	140
			22:00 ~ 23:00	50	30	0	10	10	10	10	0	0	10	0	0	0	0	0	10	0	0	140
			23:00 ~ 00:00	40	20	0	10	10	10	10	0	0	10	0	0	0	0	0	10	0	0	120
			Whole Day Total (veh)	1060	590	0	240	220	120	170	0	0	170	0	0	0	0	0	240	0	0	2810
132	Hung Fook Street	EB	**00:00 ~ 01:00**	10	10	0	0	0	0	0	0	0	0	0	0	0	0	0	0	0	0	20
			01:00 ~ 02:00	10	10	0	0	0	0	0	0	0	0	0	0	0	0	0	0	0	0	20
			02:00 ~ 03:00	10	10	0	0	0	0	0	0	0	0	0	0	0	0	0	0	0	0	20
			03:00 ~ 04:00	10	10	0	0	0	0	0	0	0	0	0	0	0	0	0	0	0	0	20
			04:00 ~ 05:00	10	10	0	0	0	0	0	0	0	0	0	0	0	0	0	0	0	0	20
			05:00 ~ 06:00	10	10	0	0	0	0	0	0	0	0	0	0	0	0	0	0	0	0	20
			06:00 ~ 07:00	10	10	0	0	0	0	0	0	0	0	0	0	0	0	0	0	0	0	20
			07:00 ~ 08:00	10	10	0	10	0	0	0	0	0	0	0	0	0	0	0	10	0	0	40
			08:00 ~ 09:00	20	10	0	10	0	0	0	0	0	0	0	0	0	0	0	10	0	0	50
			09:00 ~ 10:00	10	10	0	10	0	0	0	0	0	0	0	0	0	0	0	10	0	0	40
			10:00 ~ 11:00	10	10	0	10	0	0	0	0	0	0	0	0	0	0	0	10	0	0	40
			11:00 ~ 12:00	10	10	0	10	0	0	0	0	0	0	0	0	0	0	0	10	0	0	40
			12:00 ~ 13:00	10	10	0	10	0	0	0	0	0	0	0	0	0	0	0	10	0	0	40
			13:00 ~ 14:00	20	10	0	10	0	0	0	0	0	0	0	0	0	0	0	10	0	0	50
			14:00 ~ 15:00	20	10	0	10	0	0	0	0	0	0	0	0	0	0	0	10	0	0	50
			15:00 ~ 16:00	20	10	0	10	0	0	0	0	0	0	0	0	0	0	0	10	0	0	50
			16:00 ~ 17:00	20	10	0	10	0	0	0	0	0	0	0	0	0	0	0	10	0	0	50
			17:00 ~ 18:00	20	10	0	10	0	0	0	0	0	0	0	0	0	0	0	10	0	0	50
			18:00 ~ 19:00	20	10	0	10	0	0	0	0	0	0	0	0	0	0	0	10	0	0	50
			19:00 ~ 20:00	20	10	0	10	0	0	0	0	0	0	0	0	0	0	0	10	0	0	50
			20:00 ~ 21:00	10	10	0	10	0	0	0	0	0	0	0	0	0	0	0	10	0	0	40
			21:00 ~ 22:00	10	10	0	10	0	0	0	0	0	0	0	0	0	0	0	10	0	0	40
			22:00 ~ 23:00	10	10	0	10	0	0	0	0	0	0	0	0	0	0	0	10	0	0	40
			23:00 ~ 00:00	10	10	0	10	0	0	0	0	0	0	0	0	0	0	0	10	0	0	40
			Whole Day Total (veh)	320	240	0	170	0	0	0	0	0	0	0	0	0	0	0	170	0	0	900

Road No.	Road Name	Bound	Hour	PC	TAXI	LGV3	LGV4	LGV6	HGV7	HGV8	PLB	PV4	PV5	NFB6	NFB7	NFB8	FBSD	FBDD	MC	HGV9	NFB9	Total
133	Hung Fook Street	WB	**00:00 ~ 01:00**	10	10	0	0	0	0	0	0	0	0	0	0	0	0	0	0	0	0	20
			01:00 ~ 02:00	10	10	0	0	0	0	0	0	0	0	0	0	0	0	0	0	0	0	20
			02:00 ~ 03:00	10	10	0	0	0	0	0	0	0	0	0	0	0	0	0	0	0	0	20
			03:00 ~ 04:00	10	10	0	0	0	0	0	0	0	0	0	0	0	0	0	0	0	0	20
			04:00 ~ 05:00	10	10	0	0	0	0	0	0	0	0	0	0	0	0	0	0	0	0	20
			05:00 ~ 06:00	10	10	0	0	0	0	0	0	0	0	0	0	0	0	0	0	0	0	20
			06:00 ~ 07:00	10	10	0	0	0	0	0	0	0	0	0	0	0	0	0	0	0	0	20
			07:00 ~ 08:00	10	10	0	10	0	0	0	0	0	0	0	0	0	0	0	10	0	0	40
			08:00 ~ 09:00	20	10	0	10	0	0	0	0	0	0	0	0	0	0	0	10	0	0	50
			09:00 ~ 10:00	10	10	0	10	0	0	0	0	0	0	0	0	0	0	0	10	0	0	40
			10:00 ~ 11:00	10	10	0	10	0	0	0	0	0	0	0	0	0	0	0	10	0	0	40
			11:00 ~ 12:00	10	10	0	10	0	0	0	0	0	0	0	0	0	0	0	10	0	0	40
			12:00 ~ 13:00	10	10	0	10	0	0	0	0	0	0	0	0	0	0	0	10	0	0	40
			13:00 ~ 14:00	20	10	0	10	0	0	0	0	0	0	0	0	0	0	0	10	0	0	50
			14:00 ~ 15:00	20	10	0	10	0	0	0	0	0	0	0	0	0	0	0	10	0	0	50
			15:00 ~ 16:00	20	10	0	10	0	0	0	0	0	0	0	0	0	0	0	10	0	0	50
			16:00 ~ 17:00	20	10	0	10	0	0	0	0	0	0	0	0	0	0	0	10	0	0	50
			17:00 ~ 18:00	20	10	0	10	0	0	0	0	0	0	0	0	0	0	0	10	0	0	50
			18:00 ~ 19:00	20	10	0	10	0	0	0	0	0	0	0	0	0	0	0	10	0	0	50
			19:00 ~ 20:00	20	10	0	10	0	0	0	0	0	0	0	0	0	0	0	10	0	0	50
			20:00 ~ 21:00	10	10	0	10	0	0	0	0	0	0	0	0	0	0	0	10	0	0	40
			21:00 ~ 22:00	10	10	0	10	0	0	0	0	0	0	0	0	0	0	0	10	0	0	40
			22:00 ~ 23:00	10	10	0	10	0	0	0	0	0	0	0	0	0	0	0	10	0	0	40
			23:00 ~ 00:00	10	10	0	10	0	0	0	0	0	0	0	0	0	0	0	10	0	0	40
			Whole Day Total (veh)	320	240	0	170	0	0	0	0	0	0	0	0	0	0	0	170	0	0	900
134	Yuk Shing Street	NB	**00:00 ~ 01:00**	30	20	0	10	10	0	0	0	0	0	0	0	0	0	0	10	0	0	80
			01:00 ~ 02:00	20	10	0	10	10	0	0	0	0	0	0	0	0	0	0	10	0	0	60
			02:00 ~ 03:00	20	10	0	10	10	0	0	0	0	0	0	0	0	0	0	10	0	0	60
			03:00 ~ 04:00	10	10	0	10	10	0	0	0	0	0	0	0	0	0	0	10	0	0	50
			04:00 ~ 05:00	10	10	0	10	10	0	0	0	0	0	0	0	0	0	0	10	0	0	50
			05:00 ~ 06:00	20	10	0	10	10	0	0	0	0	0	0	0	0	0	0	10	0	0	60
			06:00 ~ 07:00	30	20	0	10	10	0	0	0	0	0	0	0	0	0	0	10	0	0	80
			07:00 ~ 08:00	60	30	0	10	10	10	10	0	0	10	0	0	10	0	0	10	0	0	160
			08:00 ~ 09:00	70	40	0	20	10	10	10	0	0	10	0	0	10	0	0	10	0	0	190
			09:00 ~ 10:00	60	30	0	20	10	10	10	0	0	10	0	0	10	0	0	10	0	0	170
			10:00 ~ 11:00	60	30	0	10	10	10	10	0	0	10	0	0	10	0	0	10	0	0	160
			11:00 ~ 12:00	60	30	0	20	10	10	10	0	0	10	0	0	10	0	0	10	0	0	170
			12:00 ~ 13:00	50	30	0	10	10	0	10	0	0	10	0	0	0	0	0	10	0	0	130
			13:00 ~ 14:00	50	30	0	10	10	0	10	0	0	10	0	0	0	0	0	10	0	0	130
			14:00 ~ 15:00	50	30	0	10	10	0	10	0	0	10	0	0	0	0	0	10	0	0	130
			15:00 ~ 16:00	50	30	0	10	10	0	10	0	0	10	0	0	0	0	0	10	0	0	130
			16:00 ~ 17:00	50	30	0	10	10	0	10	0	0	10	0	0	0	0	0	10	0	0	130
			17:00 ~ 18:00	50	30	0	10	10	0	10	0	0	10	0	0	0	0	0	10	0	0	130
			18:00 ~ 19:00	60	30	0	10	10	0	10	0	0	10	0	0	0	0	0	10	0	0	140
			19:00 ~ 20:00	50	30	0	10	10	0	10	0	0	10	0	0	0	0	0	10	0	0	130
			20:00 ~ 21:00	40	20	0	10	10	0	10	0	0	10	0	0	0	0	0	10	0	0	110
			21:00 ~ 22:00	40	20	0	10	10	0	10	0	0	10	0	0	0	0	0	10	0	0	110
			22:00 ~ 23:00	40	20	0	10	10	0	10	0	0	10	0	0	0	0	0	10	0	0	110
			23:00 ~ 00:00	30	20	0	10	10	0	10	0	0	10	0	0	0	0	0	10	0	0	100
			Whole Day Total (veh)	1010	570	0	270	240	50	170	0	0	170	0	0	50	0	0	240	0	0	2770
135	Hung Fook Street	EB	**00:00 ~ 01:00**	30	20	0	10	10	0	0	0	0	0	0	0	0	0	0	10	0	0	80
			01:00 ~ 02:00	20	10	0	10	10	0	0	0	0	0	0	0	0	0	0	10	0	0	60
			02:00 ~ 03:00	20	10	0	10	10	0	0	0	0	0	0	0	0	0	0	10	0	0	60
			03:00 ~ 04:00	10	10	0	10	10	0	0	0	0	0	0	0	0	0	0	10	0	0	50
			04:00 ~ 05:00	10	10	0	10	10	0	0	0	0	0	0	0	0	0	0	10	0	0	50
			05:00 ~ 06:00	20	10	0	10	10	0	0	0	0	0	0	0	0	0	0	10	0	0	60
			06:00 ~ 07:00	30	20	0	10	10	0	0	0	0	0	0	0	0	0	0	10	0	0	80
			07:00 ~ 08:00	60	30	0	10	10	10	10	0	0	10	0	0	10	0	0	10	0	0	160
			08:00 ~ 09:00	80	40	0	20	10	10	10	0	0	10	0	0	10	0	0	10	0	0	200
			09:00 ~ 10:00	70	40	0	20	10	10	10	0	0	10	0	0	10	0	0	10	0	0	190
			10:00 ~ 11:00	70	40	0	20	10	10	10	0	0	10	0	0	10	0	0	10	0	0	190
			11:00 ~ 12:00	70	40	0	20	10	10	10	0	0	10	0	0	10	0	0	10	0	0	190
			12:00 ~ 13:00	50	30	0	10	10	0	10	0	0	10	0	0	0	0	0	10	0	0	130
			13:00 ~ 14:00	50	30	0	10	10	0	10	0	0	10	0	0	0	0	0	10	0	0	130
			14:00 ~ 15:00	50	30	0	10	10	0	10	0	0	10	0	0	0	0	0	10	0	0	130
			15:00 ~ 16:00	50	30	0	10	10	0	10	0	0	10	0	0	0	0	0	10	0	0	130
			16:00 ~ 17:00	50	30	0	10	10	0	10	0	0	10	0	0	0	0	0	10	0	0	130
			17:00 ~ 18:00	50	30	0	10	10	0	10	0	0	10	0	0	0	0	0	10	0	0	130
			18:00 ~ 19:00	60	30	0	10	10	0	10	0	0	10	0	0	0	0	0	10	0	0	140
			19:00 ~ 20:00	50	30	0	10	10	0	10	0	0	10	0	0	0	0	0	10	0	0	130
			20:00 ~ 21:00	40	20	0	10	10	0	10	0	0	10	0	0	0	0	0	10	0	0	110
			21:00 ~ 22:00	40	20	0	10	10	0	10	0	0	10	0	0	0	0	0	10	0	0	110
			22:00 ~ 23:00	40	20	0	10	10	0	10	0	0	10	0	0	0	0	0	10	0	0	110
			23:00 ~ 00:00	30	20	0	10	10	0	10	0	0	10	0	0	0	0	0	10	0	0	100
			Whole Day Total (veh)	1050	600	0	280	240	50	170	0	0	170	0	0	50	0	0	240	0	0	2850
136	Wing Kwong Street	SB	**00:00 ~ 01:00**	70	40	0	20	10	10	10	0	0	10	0	0	0	0	0	10	0	0	180
			01:00 ~ 02:00	50	30	0	20	10	10	10	0	0	10	0	0	0	0	0	10	0	0	150
			02:00 ~ 03:00	30	20	0	10	10	0	10	0	0	10	0	0	0	0	0	10	0	0	100
			03:00 ~ 04:00	30	20	0	10	10	0	10	0	0	0	0	0	0	0	0	10	0	0	90
			04:00 ~ 05:00	30	20	0	10	10	0	10	0	0	0	0	0	0	0	0	10	0	0	90
			05:00 ~ 06:00	40	20	0	10	10	0	10	0	0	10	0	0	0	0	0	10	0	0	110
			06:00 ~ 07:00	70	40	0	20	10	10	10	0	0	10	0	0	0	0	0	10	0	0	180
			07:00 ~ 08:00	130	70	0	40	20	10	10	0	0	10	10	10	10	0	0	20	10	0	350
			08:00 ~ 09:00	170	90	0	50	20	10	10	0	0	10	10	10	10	0	0	20	10	0	420
			09:00 ~ 10:00	150	80	0	40	20	10	10	0	0	10	10	10	10	0	0	20	10	0	380
			10:00 ~ 11:00	140	70	0	40	20	10	10	0	0	10	10	10	10	0	0	20	10	0	360
			11:00 ~ 12:00	150	80	0	40	20	10	10	0	0	10	10	10	10	0	0	20	10	0	380
			12:00 ~ 13:00	130	70	0	30	10	10	10	0	0	10	10	10	10	0	0	20	10	0	330
			13:00 ~ 14:00	130	70	0	30	10	10	10	0	0	10	10	10	10	0	0	20	10	0	330
			14:00 ~ 15:00	130	70	0	30	10	10	10	0	0	10	10	10	10	0	0	20	10	0	330
			15:00 ~ 16:00	130	70	0	30	10	10	10	0	0	10	10	10	10	0	0	20	10	0	330
			16:00 ~ 17:00	140	70	0	30	10	10	10	0	0	10	10	10	10	0	0	20	10	0	340
			17:00 ~ 18:00	140	70	0	30	10	10	10	0	0	10	10	10	10	0	0	20	10	0	340
			18:00 ~ 19:00	140	70	0	40	20	10	10	0	0	10	10	10	10	0	0	20	10	0	360
			19:00 ~ 20:00	130	70	0	30	10	10	10	0	0	10	10	10	10	0	0	20	10	0	330
			20:00 ~ 21:00	110	60	0	30	10	10	10	0	0	10	10	10	10	0	0	20	10	0	300
			21:00 ~ 22:00	110	60	0	30	10	10	10	0	0	10	10	10	10	0	0	20	10	0	300
			22:00 ~ 23:00	100	50	0	30	10	10	10	0	0	10	10	10	10	0	0	20	10	0	280
			23:00 ~ 00:00	90	50	0	20	10	10	10	0	0	10	10	10	10	0	0	10	10	0	250
			Whole Day Total (veh)	2540	1360	0	670	300	200	240	0	0	220	170	170	170	0	0	400	170	0	6610

Road No.	Road Name	Bound	Hour	PC	TAXI	LGV3	LGV4	LGV6	HGV7	HGV8	PLB	PV4	PV5	NFB6	NFB7	NFB8	FBSD	FBDD	MC	HGV9	NFB9	Total
137	Wing Kwong Street	SB	**00:00 ~ 01:00**	100	50	0	30	10	10	10	0	0	10	0	0	10	0	0	10	10	0	250
			01:00 ~ 02:00	70	40	0	20	10	10	10	0	0	10	0	0	10	0	0	10	10	0	200
			02:00 ~ 03:00	50	30	0	20	10	10	10	0	0	10	0	0	0	0	0	10	0	0	150
			03:00 ~ 04:00	40	20	0	10	10	0	10	0	0	10	0	0	0	0	0	10	0	0	110
			04:00 ~ 05:00	40	20	0	10	10	0	10	0	0	10	0	0	0	0	0	10	0	0	110
			05:00 ~ 06:00	50	30	0	20	10	10	10	0	0	10	0	0	0	0	0	10	0	0	150
			06:00 ~ 07:00	100	50	0	30	10	10	10	0	0	10	0	0	10	0	0	10	10	0	250
			07:00 ~ 08:00	200	100	10	50	20	10	10	0	0	10	10	10	10	0	0	30	10	0	480
			08:00 ~ 09:00	250	130	10	60	30	10	10	0	0	10	10	10	10	0	0	30	10	0	580
			09:00 ~ 10:00	220	110	10	50	20	10	10	0	0	10	10	10	10	0	0	30	10	0	510
			10:00 ~ 11:00	210	110	10	50	20	10	10	0	0	10	10	10	10	0	0	30	10	0	500
			11:00 ~ 12:00	220	110	10	60	20	10	10	0	0	10	10	10	10	0	0	30	10	0	520
			12:00 ~ 13:00	170	90	0	40	20	10	10	0	0	10	10	10	10	0	0	20	10	0	410
			13:00 ~ 14:00	170	90	0	40	20	10	10	0	0	10	10	10	10	0	0	20	10	0	410
			14:00 ~ 15:00	170	90	0	40	20	10	10	0	0	10	10	10	10	0	0	20	10	0	410
			15:00 ~ 16:00	180	90	0	40	20	10	10	0	0	10	10	10	10	0	0	20	10	0	420
			16:00 ~ 17:00	180	90	0	40	20	10	10	0	0	10	10	10	10	0	0	20	10	0	420
			17:00 ~ 18:00	180	90	0	40	20	10	10	0	0	10	10	10	10	0	0	20	10	0	420
			18:00 ~ 19:00	190	100	0	40	20	10	10	0	0	10	10	10	10	0	0	20	10	0	440
			19:00 ~ 20:00	170	90	0	40	20	10	10	0	0	10	10	10	10	0	0	20	10	0	410
			20:00 ~ 21:00	150	80	0	30	10	10	10	0	0	10	10	10	10	0	0	20	10	0	360
			21:00 ~ 22:00	150	80	0	40	20	10	10	0	0	10	10	10	10	0	0	20	10	0	380
			22:00 ~ 23:00	140	70	0	30	10	10	10	0	0	10	10	10	10	0	0	20	10	0	340
			23:00 ~ 00:00	110	60	0	30	10	10	10	0	0	10	10	10	10	0	0	20	10	0	300
			Whole Day Total (veh)	3510	1820	50	860	390	220	240	0	0	240	170	170	200	0	0	460	200	0	8530

Road No.	Road Name	Bound	Hour	PC	TAXI	LGV3	LGV4	LGV6	HGV7	HGV8	PLB	PV4	PV5	NFB6	NFB7	NFB8	FBSD	FBDD	MC	HGV9	NFB9	Total
138	Ngan Hon Street	EB	**00:00 ~ 01:00**	60	30	0	20	10	10	10	0	0	10	0	0	0	0	0	10	0	0	160
			01:00 ~ 02:00	40	20	0	10	10	10	10	0	0	10	0	0	0	0	0	10	0	0	120
			02:00 ~ 03:00	30	20	0	10	10	0	10	0	0	0	0	0	0	0	0	10	0	0	90
			03:00 ~ 04:00	30	20	0	10	10	0	10	0	0	0	0	0	0	0	0	10	0	0	90
			04:00 ~ 05:00	30	20	0	10	10	0	10	0	0	0	0	0	0	0	0	10	0	0	90
			05:00 ~ 06:00	30	20	0	10	10	0	10	0	0	0	0	0	0	0	0	10	0	0	90
			06:00 ~ 07:00	60	30	0	20	10	10	10	0	0	10	0	0	0	0	0	10	0	0	160
			07:00 ~ 08:00	120	60	0	40	20	10	10	0	0	10	10	10	10	0	0	20	10	0	330
			08:00 ~ 09:00	150	80	0	40	20	10	10	0	0	10	10	10	10	0	0	20	10	0	380
			09:00 ~ 10:00	140	70	0	40	20	10	10	0	0	10	10	10	10	0	0	20	10	0	360
			10:00 ~ 11:00	130	70	0	40	20	10	10	0	0	10	10	10	10	0	0	20	10	0	350
			11:00 ~ 12:00	140	70	0	40	20	10	10	0	0	10	10	10	10	0	0	20	10	0	360
			12:00 ~ 13:00	120	60	0	30	10	10	10	0	0	10	10	10	10	0	0	20	10	0	310
			13:00 ~ 14:00	120	70	0	30	10	10	10	0	0	10	10	10	10	0	0	20	10	0	320
			14:00 ~ 15:00	130	70	0	30	10	10	10	0	0	10	10	10	10	0	0	20	10	0	330
			15:00 ~ 16:00	130	70	0	30	10	10	10	0	0	10	10	10	10	0	0	20	10	0	330
			16:00 ~ 17:00	130	70	0	30	10	10	10	0	0	10	10	10	10	0	0	20	10	0	330
			17:00 ~ 18:00	130	70	0	30	10	10	10	0	0	10	10	10	10	0	0	20	10	0	330
			18:00 ~ 19:00	140	70	0	40	20	10	10	0	0	10	10	10	10	0	0	20	10	0	360
			19:00 ~ 20:00	120	70	0	30	10	10	10	0	0	10	10	10	10	0	0	20	10	0	320
			20:00 ~ 21:00	110	60	0	30	10	10	10	0	0	10	10	10	10	0	0	20	10	0	300
			21:00 ~ 22:00	110	60	0	30	10	10	10	0	0	10	10	10	10	0	0	20	10	0	300
			22:00 ~ 23:00	100	50	0	30	10	10	10	0	0	10	10	10	10	0	0	20	10	0	280
			23:00 ~ 00:00	80	40	0	20	10	10	10	0	0	10	10	10	10	0	0	10	10	0	230
			Whole Day Total (veh)	2380	1270	0	650	300	200	240	0	0	200	170	170	170	0	0	400	170	0	6320

Road No.	Road Name	Bound	Hour	PC	TAXI	LGV3	LGV4	LGV6	HGV7	HGV8	PLB	PV4	PV5	NFB6	NFB7	NFB8	FBSD	FBDD	MC	HGV9	NFB9	Total
139	Ngan Hon Street	EB	**00:00 ~ 01:00**	70	40	0	20	10	10	10	0	0	10	0	0	0	0	0	10	0	0	180
			01:00 ~ 02:00	50	30	0	20	10	10	10	0	0	10	0	0	0	0	0	10	0	0	150
			02:00 ~ 03:00	30	20	0	10	10	0	10	0	0	10	0	0	0	0	0	10	0	0	100
			03:00 ~ 04:00	30	20	0	10	10	0	10	0	0	0	0	0	0	0	0	10	0	0	90
			04:00 ~ 05:00	30	20	0	10	10	0	10	0	0	0	0	0	0	0	0	10	0	0	90
			05:00 ~ 06:00	40	20	0	10	10	0	10	0	0	10	0	0	0	0	0	10	0	0	110
			06:00 ~ 07:00	70	40	0	20	10	10	10	0	0	10	0	0	0	0	0	10	0	0	180
			07:00 ~ 08:00	130	70	0	40	20	10	10	0	0	10	10	10	10	0	0	20	10	0	350
			08:00 ~ 09:00	170	90	0	50	20	10	10	0	0	10	10	10	10	0	0	20	10	0	420
			09:00 ~ 10:00	150	80	0	40	20	10	10	0	0	10	10	10	10	0	0	20	10	0	380
			10:00 ~ 11:00	140	70	0	40	20	10	10	0	0	10	10	10	10	0	0	20	10	0	360
			11:00 ~ 12:00	150	80	0	40	20	10	10	0	0	10	10	10	10	0	0	20	10	0	380
			12:00 ~ 13:00	130	70	0	30	10	10	10	0	0	10	10	10	10	0	0	20	10	0	330
			13:00 ~ 14:00	130	70	0	30	10	10	10	0	0	10	10	10	10	0	0	20	10	0	330
			14:00 ~ 15:00	130	70	0	30	10	10	10	0	0	10	10	10	10	0	0	20	10	0	330
			15:00 ~ 16:00	130	70	0	30	10	10	10	0	0	10	10	10	10	0	0	20	10	0	330
			16:00 ~ 17:00	140	70	0	30	10	10	10	0	0	10	10	10	10	0	0	20	10	0	340
			17:00 ~ 18:00	140	70	0	30	10	10	10	0	0	10	10	10	10	0	0	20	10	0	340
			18:00 ~ 19:00	140	70	0	40	20	10	10	0	0	10	10	10	10	0	0	20	10	0	360
			19:00 ~ 20:00	130	70	0	30	10	10	10	0	0	10	10	10	10	0	0	20	10	0	330
			20:00 ~ 21:00	110	60	0	30	10	10	10	0	0	10	10	10	10	0	0	20	10	0	300
			21:00 ~ 22:00	110	60	0	30	10	10	10	0	0	10	10	10	10	0	0	20	10	0	300
			22:00 ~ 23:00	100	50	0	30	10	10	10	0	0	10	10	10	10	0	0	20	10	0	280
			23:00 ~ 00:00	90	50	0	20	10	10	10	0	0	10	10	10	10	0	0	10	10	0	250
			Whole Day Total (veh)	2540	1360	0	670	300	200	240	0	0	220	170	170	170	0	0	400	170	0	6610

Road No.	Road Name	Bound	Hour	PC	TAXI	LGV3	LGV4	LGV6	HGV7	HGV8	PLB	PV4	PV5	NFB6	NFB7	NFB8	FBSD	FBDD	MC	HGV9	NFB9	Total
140	Ngan Hon Street	EB	**00:00 ~ 01:00**	10	10	0	0	0	0	0	0	0	0	0	0	0	0	0	0	0	0	20
			01:00 ~ 02:00	10	10	0	0	0	0	0	0	0	0	0	0	0	0	0	0	0	0	20
			02:00 ~ 03:00	10	10	0	0	0	0	0	0	0	0	0	0	0	0	0	0	0	0	20
			03:00 ~ 04:00	10	10	0	0	0	0	0	0	0	0	0	0	0	0	0	0	0	0	20
			04:00 ~ 05:00	10	10	0	0	0	0	0	0	0	0	0	0	0	0	0	0	0	0	20
			05:00 ~ 06:00	10	10	0	0	0	0	0	0	0	0	0	0	0	0	0	0	0	0	20
			06:00 ~ 07:00	10	10	0	0	0	0	0	0	0	0	0	0	0	0	0	0	0	0	20
			07:00 ~ 08:00	10	10	0	10	0	0	0	0	0	0	0	0	0	0	0	10	0	0	40
			08:00 ~ 09:00	20	10	0	10	0	0	0	0	0	0	0	0	0	0	0	10	0	0	50
			09:00 ~ 10:00	10	10	0	10	0	0	0	0	0	0	0	0	0	0	0	10	0	0	40
			10:00 ~ 11:00	10	10	0	10	0	0	0	0	0	0	0	0	0	0	0	10	0	0	40
			11:00 ~ 12:00	10	10	0	10	0	0	0	0	0	0	0	0	0	0	0	10	0	0	40
			12:00 ~ 13:00	10	10	0	10	0	0	0	0	0	0	0	0	0	0	0	10	0	0	40
			13:00 ~ 14:00	20	10	0	10	0	0	0	0	0	0	0	0	0	0	0	10	0	0	50
			14:00 ~ 15:00	20	10	0	10	0	0	0	0	0	0	0	0	0	0	0	10	0	0	50
			15:00 ~ 16:00	20	10	0	10	0	0	0	0	0	0	0	0	0	0	0	10	0	0	50
			16:00 ~ 17:00	20	10	0	10	0	0	0	0	0	0	0	0	0	0	0	10	0	0	50
			17:00 ~ 18:00	20	10	0	10	0	0	0	0	0	0	0	0	0	0	0	10	0	0	50
			18:00 ~ 19:00	20	10	0	10	0	0	0	0	0	0	0	0	0	0	0	10	0	0	50
			19:00 ~ 20:00	20	10	0	10	0	0	0	0	0	0	0	0	0	0	0	10	0	0	50
			20:00 ~ 21:00	10	10	0	10	0	0	0	0	0	0	0	0	0	0	0	10	0	0	40
			21:00 ~ 22:00	10	10	0	10	0	0	0	0	0	0	0	0	0	0	0	10	0	0	40
			22:00 ~ 23:00	10	10	0	10	0	0	0	0	0	0	0	0	0	0	0	10	0	0	40
			23:00 ~ 00:00	10	10	0	10	0	0	0	0	0	0	0	0	0	0	0	10	0	0	40
			Whole Day Total (veh)	320	240	0	170	0	0	0	0	0	0	0	0	0	0	0	170	0	0	900

Road No.	Road Name	Bound	Hour	PC	TAXI	LGV3	LGV4	LGV6	HGV7	HGV8	PLB	PV4	PV5	NFB6	NFB7	NFB8	FBSD	FBDD	MC	HGV9	NFB9	Total
141	Ngan Hon Street	WB	**00:00 ~ 01:00**	10	10	0	0	0	0	0	0	0	0	0	0	0	0	0	0	0	0	20
			01:00 ~ 02:00	10	10	0	0	0	0	0	0	0	0	0	0	0	0	0	0	0	0	20
			02:00 ~ 03:00	10	10	0	0	0	0	0	0	0	0	0	0	0	0	0	0	0	0	20
			03:00 ~ 04:00	10	10	0	0	0	0	0	0	0	0	0	0	0	0	0	0	0	0	20
			04:00 ~ 05:00	10	10	0	0	0	0	0	0	0	0	0	0	0	0	0	0	0	0	20
			05:00 ~ 06:00	10	10	0	0	0	0	0	0	0	0	0	0	0	0	0	0	0	0	20
			06:00 ~ 07:00	10	10	0	0	0	0	0	0	0	0	0	0	0	0	0	0	0	0	20
			07:00 ~ 08:00	10	10	0	10	0	0	0	0	0	0	0	0	0	0	0	10	0	0	40
			08:00 ~ 09:00	20	10	0	10	0	0	0	0	0	0	0	0	0	0	0	10	0	0	50
			09:00 ~ 10:00	10	10	0	10	0	0	0	0	0	0	0	0	0	0	0	10	0	0	40
			10:00 ~ 11:00	10	10	0	10	0	0	0	0	0	0	0	0	0	0	0	10	0	0	40
			11:00 ~ 12:00	10	10	0	10	0	0	0	0	0	0	0	0	0	0	0	10	0	0	40
			12:00 ~ 13:00	10	10	0	10	0	0	0	0	0	0	0	0	0	0	0	10	0	0	40
			13:00 ~ 14:00	20	10	0	10	0	0	0	0	0	0	0	0	0	0	0	10	0	0	50
			14:00 ~ 15:00	20	10	0	10	0	0	0	0	0	0	0	0	0	0	0	10	0	0	50
			15:00 ~ 16:00	20	10	0	10	0	0	0	0	0	0	0	0	0	0	0	10	0	0	50
			16:00 ~ 17:00	20	10	0	10	0	0	0	0	0	0	0	0	0	0	0	10	0	0	50
			17:00 ~ 18:00	20	10	0	10	0	0	0	0	0	0	0	0	0	0	0	10	0	0	50
			18:00 ~ 19:00	20	10	0	10	0	0	0	0	0	0	0	0	0	0	0	10	0	0	50
			19:00 ~ 20:00	20	10	0	10	0	0	0	0	0	0	0	0	0	0	0	10	0	0	50
			20:00 ~ 21:00	10	10	0	10	0	0	0	0	0	0	0	0	0	0	0	10	0	0	40
			21:00 ~ 22:00	10	10	0	10	0	0	0	0	0	0	0	0	0	0	0	10	0	0	40
			22:00 ~ 23:00	10	10	0	10	0	0	0	0	0	0	0	0	0	0	0	10	0	0	40
			23:00 ~ 00:00	10	10	0	10	0	0	0	0	0	0	0	0	0	0	0	10	0	0	40
			Whole Day Total (veh)	320	240	0	170	0	0	0	0	0	0	0	0	0	0	0	170	0	0	900
142	Lung Tak Street	NB	**00:00 ~ 01:00**	10	10	0	0	0	0	0	0	0	0	0	0	0	0	0	0	0	0	20
			01:00 ~ 02:00	10	10	0	0	0	0	0	0	0	0	0	0	0	0	0	0	0	0	20
			02:00 ~ 03:00	10	10	0	0	0	0	0	0	0	0	0	0	0	0	0	0	0	0	20
			03:00 ~ 04:00	10	0	0	0	0	0	0	0	0	0	0	0	0	0	0	0	0	0	10
			04:00 ~ 05:00	10	0	0	0	0	0	0	0	0	0	0	0	0	0	0	0	0	0	10
			05:00 ~ 06:00	10	10	0	0	0	0	0	0	0	0	0	0	0	0	0	0	0	0	20
			06:00 ~ 07:00	10	10	0	0	0	0	0	0	0	0	0	0	0	0	0	0	0	0	20
			07:00 ~ 08:00	10	10	0	10	0	0	0	0	0	0	0	0	0	0	0	10	0	0	40
			08:00 ~ 09:00	10	10	0	10	0	0	0	0	0	0	0	0	0	0	0	10	0	0	40
			09:00 ~ 10:00	10	10	0	10	0	0	0	0	0	0	0	0	0	0	0	10	0	0	40
			10:00 ~ 11:00	10	10	0	10	0	0	0	0	0	0	0	0	0	0	0	10	0	0	40
			11:00 ~ 12:00	10	10	0	10	0	0	0	0	0	0	0	0	0	0	0	10	0	0	40
			12:00 ~ 13:00	10	10	0	10	0	0	0	0	0	0	0	0	0	0	0	10	0	0	40
			13:00 ~ 14:00	10	10	0	10	0	0	0	0	0	0	0	0	0	0	0	10	0	0	40
			14:00 ~ 15:00	10	10	0	10	0	0	0	0	0	0	0	0	0	0	0	10	0	0	40
			15:00 ~ 16:00	10	10	0	10	0	0	0	0	0	0	0	0	0	0	0	10	0	0	40
			16:00 ~ 17:00	10	10	0	10	0	0	0	0	0	0	0	0	0	0	0	10	0	0	40
			17:00 ~ 18:00	10	10	0	10	0	0	0	0	0	0	0	0	0	0	0	10	0	0	40
			18:00 ~ 19:00	10	10	0	10	0	0	0	0	0	0	0	0	0	0	0	10	0	0	40
			19:00 ~ 20:00	10	10	0	10	0	0	0	0	0	0	0	0	0	0	0	10	0	0	40
			20:00 ~ 21:00	10	10	0	10	0	0	0	0	0	0	0	0	0	0	0	10	0	0	40
			21:00 ~ 22:00	10	10	0	10	0	0	0	0	0	0	0	0	0	0	0	10	0	0	40
			22:00 ~ 23:00	10	10	0	10	0	0	0	0	0	0	0	0	0	0	0	10	0	0	40
			23:00 ~ 00:00	10	10	0	10	0	0	0	0	0	0	0	0	0	0	0	10	0	0	40
			Whole Day Total (veh)	240	220	0	170	0	0	0	0	0	0	0	0	0	0	0	170	0	0	800
143	Chi Kiang Street	EB	**00:00 ~ 01:00**	20	10	0	10	10	0	0	0	0	0	0	0	0	0	10	10	0	0	70
			01:00 ~ 02:00	10	10	0	10	10	0	0	0	0	0	0	0	0	0	10	10	0	0	60
			02:00 ~ 03:00	10	10	0	10	0	0	0	0	0	0	0	0	0	0	10	10	0	0	50
			03:00 ~ 04:00	10	10	0	10	0	0	0	0	0	0	0	0	0	0	10	10	0	0	50
			04:00 ~ 05:00	10	10	0	10	0	0	0	0	0	0	0	0	0	0	10	10	0	0	50
			05:00 ~ 06:00	10	10	0	10	0	0	0	0	0	0	0	0	0	0	10	10	0	0	50
			06:00 ~ 07:00	20	10	0	10	10	0	0	10	0	0	0	0	0	0	10	10	0	0	80
			07:00 ~ 08:00	30	20	0	10	10	0	10	10	0	10	0	0	0	0	10	10	0	0	120
			08:00 ~ 09:00	40	20	0	10	10	0	10	10	0	10	0	0	0	0	10	10	0	0	130
			09:00 ~ 10:00	30	20	0	10	10	0	10	10	0	10	0	0	0	0	10	10	0	0	120
			10:00 ~ 11:00	30	20	0	10	10	0	10	10	0	10	0	0	0	0	10	10	0	0	120
			11:00 ~ 12:00	30	20	0	10	10	0	10	10	0	10	0	0	0	0	10	10	0	0	120
			12:00 ~ 13:00	50	30	0	20	10	10	10	10	0	10	0	0	0	0	10	10	10	0	180
			13:00 ~ 14:00	50	30	0	20	10	10	10	10	0	10	0	0	0	0	10	10	10	0	180
			14:00 ~ 15:00	50	30	0	20	10	10	10	10	0	10	0	0	0	0	10	10	10	0	180
			15:00 ~ 16:00	50	30	0	20	10	10	10	10	0	10	0	0	0	0	10	10	10	0	180
			16:00 ~ 17:00	50	30	0	20	10	10	10	10	0	10	0	0	0	0	10	10	10	0	180
			17:00 ~ 18:00	50	30	0	20	10	10	10	10	0	10	0	0	0	0	10	10	10	0	180
			18:00 ~ 19:00	50	30	0	20	10	10	10	10	0	10	0	0	0	0	10	10	10	0	180
			19:00 ~ 20:00	50	30	0	20	10	10	10	10	0	10	0	0	0	0	10	10	10	0	180
			20:00 ~ 21:00	40	20	0	20	10	10	10	10	0	10	0	0	0	0	10	10	10	0	160
			21:00 ~ 22:00	40	20	0	20	10	10	10	10	0	10	0	0	0	0	10	10	10	0	160
			22:00 ~ 23:00	40	20	0	20	10	10	10	10	0	10	0	0	0	0	10	10	10	0	160
			23:00 ~ 00:00	30	20	0	20	10	10	10	10	0	10	0	0	0	0	10	10	10	0	150
			Whole Day Total (veh)	800	490	0	360	200	120	170	180	0	170	0	0	0	0	240	240	120	0	3090
144	Chi Kiang Street	EB	**00:00 ~ 01:00**	180	90	0	50	20	10	10	10	0	10	10	10	10	0	10	20	10	0	450
			01:00 ~ 02:00	120	60	0	40	20	10	10	0	0	10	10	10	10	0	10	20	10	0	340
			02:00 ~ 03:00	90	50	0	30	10	10	10	0	0	10	0	0	10	0	10	10	10	0	250
			03:00 ~ 04:00	70	40	0	20	10	10	10	0	0	10	0	0	10	0	10	10	0	0	200
			04:00 ~ 05:00	70	40	0	20	10	10	10	0	0	10	0	0	10	0	10	10	0	0	200
			05:00 ~ 06:00	90	50	0	30	10	10	10	0	0	10	0	0	10	0	20	10	10	0	260
			06:00 ~ 07:00	180	90	0	50	20	10	10	10	0	10	10	10	10	0	30	20	10	0	470
			07:00 ~ 08:00	360	180	10	100	40	10	10	20	10	10	10	10	10	0	40	40	10	0	870
			08:00 ~ 09:00	450	230	10	120	50	10	20	20	10	10	10	10	10	0	40	50	10	0	1060
			09:00 ~ 10:00	400	200	10	110	40	10	20	10	10	10	10	10	10	0	30	50	10	0	940
			10:00 ~ 11:00	380	200	10	110	40	10	10	10	10	10	10	10	10	0	30	50	10	0	910
			11:00 ~ 12:00	400	210	10	110	40	10	20	10	10	10	10	10	10	0	30	50	10	0	950
			12:00 ~ 13:00	410	210	10	80	30	10	10	10	10	10	10	10	10	0	30	50	10	0	910
			13:00 ~ 14:00	420	210	10	90	30	10	10	10	10	10	10	10	10	0	40	50	10	0	940
			14:00 ~ 15:00	430	220	10	90	30	10	10	10	10	10	10	10	10	0	40	50	10	0	960
			15:00 ~ 16:00	430	220	10	90	30	10	10	10	10	10	10	10	10	0	40	50	10	0	960
			16:00 ~ 17:00	450	230	10	90	40	10	10	10	10	10	10	10	10	0	40	50	10	0	1000
			17:00 ~ 18:00	440	230	10	90	40	10	10	20	10	10	10	10	10	0	40	50	10	0	1000
			18:00 ~ 19:00	470	240	10	100	40	10	10	20	10	10	10	10	10	0	40	50	10	0	1050
			19:00 ~ 20:00	420	220	10	90	30	10	10	10	10	10	10	10	10	0	30	50	10	0	940
			20:00 ~ 21:00	350	180	10	70	30	10	10	10	10	10	10	10	10	0	30	40	10	0	800
			21:00 ~ 22:00	370	190	10	70	30	10	10	10	10	10	10	10	10	0	30	40	10	0	830
			22:00 ~ 23:00	340	170	10	70	30	10	10	10	10	10	10	10	10	0	30	40	10	0	780
			23:00 ~ 00:00	280	140	10	60	20	10	10	10	10	10	10	10	10	0	20	30	10	0	650
			Whole Day Total (veh)	7600	3900	170	1780	690	240	270	230	170	240	200	200	240	0	680	890	220	0	17720

Road No.	Road Name	Bound	Hour	PC	TAXI	LGV3	LGV4	LGV6	HGV7	HGV8	PLB	PV4	PV5	NFB6	NFB7	NFB8	FBSD	FBDD	MC	HGV9	NFB9	Total
145	Chi Kiang Street	EB	**00:00 ~ 01:00**	190	100	0	50	20	10	10	10	0	10	10	10	10	0	10	20	10	0	470
			01:00 ~ 02:00	130	70	0	40	20	10	10	0	0	10	10	10	10	0	10	20	10	0	360
			02:00 ~ 03:00	90	50	0	30	10	10	10	0	0	10	10	0	10	0	10	10	10	0	260
			03:00 ~ 04:00	70	40	0	20	10	10	10	0	0	10	0	0	10	0	10	10	0	0	200
			04:00 ~ 05:00	70	40	0	20	10	10	10	0	0	10	0	0	10	0	10	10	0	0	200
			05:00 ~ 06:00	100	50	0	30	10	10	10	0	0	10	10	0	10	0	20	10	10	0	280
			06:00 ~ 07:00	190	100	0	60	20	10	10	10	0	10	10	10	10	0	30	20	10	0	500
			07:00 ~ 08:00	380	190	10	110	40	10	10	20	10	10	10	10	10	0	40	50	10	0	920
			08:00 ~ 09:00	470	240	10	130	50	10	20	20	10	10	10	10	10	0	40	60	10	0	1110
			09:00 ~ 10:00	420	210	10	120	40	10	20	10	10	10	10	10	10	0	30	50	10	0	980
			10:00 ~ 11:00	400	210	10	110	40	10	20	10	10	10	10	10	10	0	30	50	10	0	950
			11:00 ~ 12:00	430	220	10	120	50	10	20	10	10	10	10	10	10	0	30	50	10	0	1010
			12:00 ~ 13:00	440	220	10	100	40	10	10	10	10	10	10	10	10	0	30	50	10	0	980
			13:00 ~ 14:00	450	230	10	100	40	10	10	10	10	10	10	10	10	0	40	50	10	0	1010
			14:00 ~ 15:00	460	230	10	100	40	10	10	10	10	10	10	10	10	0	40	50	10	0	1020
			15:00 ~ 16:00	460	230	10	100	40	10	10	10	10	10	10	10	10	0	40	50	10	0	1020
			16:00 ~ 17:00	480	240	10	100	40	10	10	10	10	10	10	10	10	0	40	60	10	0	1060
			17:00 ~ 18:00	470	240	10	100	40	10	10	20	10	10	10	10	10	0	40	60	10	0	1060
			18:00 ~ 19:00	500	260	10	110	40	10	20	20	10	10	10	10	10	0	40	60	10	0	1130
			19:00 ~ 20:00	450	230	10	100	40	10	10	10	10	10	10	10	10	0	30	50	10	0	1000
			20:00 ~ 21:00	380	190	10	80	30	10	10	10	10	10	10	10	10	0	30	40	10	0	850
			21:00 ~ 22:00	390	200	10	90	30	10	10	10	10	10	10	10	10	0	30	50	10	0	890
			22:00 ~ 23:00	360	180	10	80	30	10	10	10	10	10	10	10	10	0	30	40	10	0	820
			23:00 ~ 00:00	300	150	10	70	30	10	10	10	10	10	10	10	10	0	20	40	10	0	710
			Whole Day Total (veh)	8080	4120	170	1970	760	240	290	230	170	240	220	200	240	0	680	960	220	0	18790

Road No.	Road Name	Bound	Hour	PC	TAXI	LGV3	LGV4	LGV6	HGV7	HGV8	PLB	PV4	PV5	NFB6	NFB7	NFB8	FBSD	FBDD	MC	HGV9	NFB9	Total
146	Ha Heung Road	NB	**00:00 ~ 01:00**	10	10	0	10	10	0	0	0	0	0	0	0	0	0	0	10	0	0	50
			01:00 ~ 02:00	10	10	0	10	10	0	0	0	0	0	0	0	0	0	0	10	0	0	50
			02:00 ~ 03:00	10	10	0	10	10	0	0	0	0	0	0	0	0	0	0	10	0	0	50
			03:00 ~ 04:00	10	10	0	10	0	0	0	0	0	0	0	0	0	0	0	0	0	0	30
			04:00 ~ 05:00	10	10	0	10	0	0	0	0	0	0	0	0	0	0	0	0	0	0	30
			05:00 ~ 06:00	10	10	0	10	10	0	0	0	0	0	0	0	0	0	0	10	0	0	50
			06:00 ~ 07:00	10	10	0	10	10	0	0	0	0	0	0	0	0	0	0	10	0	0	50
			07:00 ~ 08:00	20	10	0	10	10	0	10	0	0	0	0	0	0	0	0	10	0	0	70
			08:00 ~ 09:00	30	20	0	10	10	0	10	0	0	0	0	0	0	0	0	10	0	0	90
			09:00 ~ 10:00	30	20	0	10	10	0	10	0	0	0	0	0	0	0	0	10	0	0	90
			10:00 ~ 11:00	30	10	0	10	10	0	10	0	0	0	0	0	0	0	0	10	0	0	80
			11:00 ~ 12:00	30	20	0	10	10	0	10	0	0	0	0	0	0	0	0	10	0	0	90
			12:00 ~ 13:00	30	20	0	20	10	10	10	0	0	0	0	0	0	0	0	10	0	0	110
			13:00 ~ 14:00	30	20	0	20	10	10	10	0	0	0	0	0	0	0	0	10	0	0	110
			14:00 ~ 15:00	30	20	0	20	10	10	10	0	0	0	0	0	0	0	0	10	0	0	110
			15:00 ~ 16:00	30	20	0	20	10	10	10	0	0	0	0	0	0	0	0	10	0	0	110
			16:00 ~ 17:00	30	20	0	20	10	10	10	0	0	0	0	0	0	0	0	10	0	0	110
			17:00 ~ 18:00	30	20	0	20	10	10	10	0	0	0	0	0	0	0	0	10	0	0	110
			18:00 ~ 19:00	40	20	0	20	10	10	10	0	0	0	0	0	0	0	0	10	0	0	120
			19:00 ~ 20:00	30	20	0	20	10	10	10	0	0	0	0	0	0	0	0	10	0	0	110
			20:00 ~ 21:00	30	20	0	10	10	10	10	0	0	0	0	0	0	0	0	10	0	0	100
			21:00 ~ 22:00	30	20	0	20	10	10	10	0	0	0	0	0	0	0	0	10	0	0	110
			22:00 ~ 23:00	30	20	0	10	10	10	10	0	0	0	0	0	0	0	0	10	0	0	100
			23:00 ~ 00:00	20	10	0	10	10	10	10	0	0	0	0	0	0	0	0	10	0	0	80
			Whole Day Total (veh)	570	380	0	330	220	120	170	0	0	0	0	0	0	0	0	220	0	0	2010

Road No.	Road Name	Bound	Hour	PC	TAXI	LGV3	LGV4	LGV6	HGV7	HGV8	PLB	PV4	PV5	NFB6	NFB7	NFB8	FBSD	FBDD	MC	HGV9	NFB9	Total
147	Sze Chuen Street	EB	**00:00 ~ 01:00**	10	10	0	0	0	0	0	0	0	0	0	0	0	0	0	0	0	0	20
			01:00 ~ 02:00	10	10	0	0	0	0	0	0	0	0	0	0	0	0	0	0	0	0	20
			02:00 ~ 03:00	10	10	0	0	0	0	0	0	0	0	0	0	0	0	0	0	0	0	20
			03:00 ~ 04:00	10	10	0	0	0	0	0	0	0	0	0	0	0	0	0	0	0	0	20
			04:00 ~ 05:00	10	10	0	0	0	0	0	0	0	0	0	0	0	0	0	0	0	0	20
			05:00 ~ 06:00	10	10	0	0	0	0	0	0	0	0	0	0	0	0	0	0	0	0	20
			06:00 ~ 07:00	10	10	0	0	0	0	0	0	0	0	0	0	0	0	0	0	0	0	20
			07:00 ~ 08:00	10	10	0	10	0	0	0	0	0	0	0	0	0	0	0	10	0	0	40
			08:00 ~ 09:00	20	10	0	10	0	0	0	0	0	0	0	0	0	0	0	10	0	0	50
			09:00 ~ 10:00	10	10	0	10	0	0	0	0	0	0	0	0	0	0	0	10	0	0	40
			10:00 ~ 11:00	10	10	0	10	0	0	0	0	0	0	0	0	0	0	0	10	0	0	40
			11:00 ~ 12:00	10	10	0	10	0	0	0	0	0	0	0	0	0	0	0	10	0	0	40
			12:00 ~ 13:00	10	10	0	10	0	0	0	0	0	0	0	0	0	0	0	10	0	0	40
			13:00 ~ 14:00	20	10	0	10	0	0	0	0	0	0	0	0	0	0	0	10	0	0	50
			14:00 ~ 15:00	20	10	0	10	0	0	0	0	0	0	0	0	0	0	0	10	0	0	50
			15:00 ~ 16:00	20	10	0	10	0	0	0	0	0	0	0	0	0	0	0	10	0	0	50
			16:00 ~ 17:00	20	10	0	10	0	0	0	0	0	0	0	0	0	0	0	10	0	0	50
			17:00 ~ 18:00	20	10	0	10	0	0	0	0	0	0	0	0	0	0	0	10	0	0	50
			18:00 ~ 19:00	20	10	0	10	0	0	0	0	0	0	0	0	0	0	0	10	0	0	50
			19:00 ~ 20:00	20	10	0	10	0	0	0	0	0	0	0	0	0	0	0	10	0	0	50
			20:00 ~ 21:00	10	10	0	10	0	0	0	0	0	0	0	0	0	0	0	10	0	0	40
			21:00 ~ 22:00	10	10	0	10	0	0	0	0	0	0	0	0	0	0	0	10	0	0	40
			22:00 ~ 23:00	10	10	0	10	0	0	0	0	0	0	0	0	0	0	0	10	0	0	40
			23:00 ~ 00:00	10	10	0	10	0	0	0	0	0	0	0	0	0	0	0	10	0	0	40
			Whole Day Total (veh)	320	240	0	170	0	0	0	0	0	0	0	0	0	0	0	170	0	0	900

Road No.	Road Name	Bound	Hour	PC	TAXI	LGV3	LGV4	LGV6	HGV7	HGV8	PLB	PV4	PV5	NFB6	NFB7	NFB8	FBSD	FBDD	MC	HGV9	NFB9	Total
148	Sze Chuen Street	WB	**00:00 ~ 01:00**	10	10	0	0	0	0	0	0	0	0	0	0	0	0	0	0	0	0	20
			01:00 ~ 02:00	10	10	0	0	0	0	0	0	0	0	0	0	0	0	0	0	0	0	20
			02:00 ~ 03:00	10	10	0	0	0	0	0	0	0	0	0	0	0	0	0	0	0	0	20
			03:00 ~ 04:00	10	10	0	0	0	0	0	0	0	0	0	0	0	0	0	0	0	0	20
			04:00 ~ 05:00	10	10	0	0	0	0	0	0	0	0	0	0	0	0	0	0	0	0	20
			05:00 ~ 06:00	10	10	0	0	0	0	0	0	0	0	0	0	0	0	0	0	0	0	20
			06:00 ~ 07:00	10	10	0	0	0	0	0	0	0	0	0	0	0	0	0	0	0	0	20
			07:00 ~ 08:00	10	10	0	10	0	0	0	0	0	0	0	0	0	0	0	10	0	0	40
			08:00 ~ 09:00	20	10	0	10	0	0	0	0	0	0	0	0	0	0	0	10	0	0	50
			09:00 ~ 10:00	10	10	0	10	0	0	0	0	0	0	0	0	0	0	0	10	0	0	40
			10:00 ~ 11:00	10	10	0	10	0	0	0	0	0	0	0	0	0	0	0	10	0	0	40
			11:00 ~ 12:00	10	10	0	10	0	0	0	0	0	0	0	0	0	0	0	10	0	0	40
			12:00 ~ 13:00	10	10	0	10	0	0	0	0	0	0	0	0	0	0	0	10	0	0	40
			13:00 ~ 14:00	20	10	0	10	0	0	0	0	0	0	0	0	0	0	0	10	0	0	50
			14:00 ~ 15:00	20	10	0	10	0	0	0	0	0	0	0	0	0	0	0	10	0	0	50
			15:00 ~ 16:00	20	10	0	10	0	0	0	0	0	0	0	0	0	0	0	10	0	0	50
			16:00 ~ 17:00	20	10	0	10	0	0	0	0	0	0	0	0	0	0	0	10	0	0	50
			17:00 ~ 18:00	20	10	0	10	0	0	0	0	0	0	0	0	0	0	0	10	0	0	50
			18:00 ~ 19:00	20	10	0	10	0	0	0	0	0	0	0	0	0	0	0	10	0	0	50
			19:00 ~ 20:00	20	10	0	10	0	0	0	0	0	0	0	0	0	0	0	10	0	0	50
			20:00 ~ 21:00	10	10	0	10	0	0	0	0	0	0	0	0	0	0	0	10	0	0	40
			21:00 ~ 22:00	10	10	0	10	0	0	0	0	0	0	0	0	0	0	0	10	0	0	40
			22:00 ~ 23:00	10	10	0	10	0	0	0	0	0	0	0	0	0	0	0	10	0	0	40
			23:00 ~ 00:00	10	10	0	10	0	0	0	0	0	0	0	0	0	0	0	10	0	0	40
			Whole Day Total (veh)	320	240	0	170	0	0	0	0	0	0	0	0	0	0	0	170	0	0	900

Road No.	Road Name	Bound	Hour	PC	TAXI	LGV3	LGV4	LGV6	HGV7	HGV8	PLB	PV4	PV5	NFB6	NFB7	NFB8	FBSD	FBDD	MC	HGV9	NFB9	Total
149	Ha Heung Road	NB	**00:00 ~ 01:00**	10	10	0	10	10	0	0	0	0	0	0	0	0	0	0	10	0	0	50
			01:00 ~ 02:00	10	10	0	10	10	0	0	0	0	0	0	0	0	0	0	10	0	0	50
			02:00 ~ 03:00	10	10	0	10	10	0	0	0	0	0	0	0	0	0	0	10	0	0	50
			03:00 ~ 04:00	10	10	0	10	0	0	0	0	0	0	0	0	0	0	0	0	0	0	30
			04:00 ~ 05:00	10	10	0	10	0	0	0	0	0	0	0	0	0	0	0	0	0	0	30
			05:00 ~ 06:00	10	10	0	10	10	0	0	0	0	0	0	0	0	0	0	10	0	0	50
			06:00 ~ 07:00	10	10	0	10	10	0	0	0	0	0	0	0	0	0	0	10	0	0	50
			07:00 ~ 08:00	20	10	0	10	10	0	10	0	0	0	0	0	0	0	0	10	0	0	70
			08:00 ~ 09:00	30	20	0	10	10	0	10	0	0	0	0	0	0	0	0	10	0	0	90
			09:00 ~ 10:00	30	20	0	10	10	0	10	0	0	0	0	0	0	0	0	10	0	0	90
			10:00 ~ 11:00	30	10	0	10	10	0	10	0	0	0	0	0	0	0	0	10	0	0	80
			11:00 ~ 12:00	30	20	0	10	10	0	10	0	0	0	0	0	0	0	0	10	0	0	90
			12:00 ~ 13:00	30	20	0	20	10	10	10	0	0	0	0	0	0	0	0	10	0	0	110
			13:00 ~ 14:00	30	20	0	20	10	10	10	0	0	0	0	0	0	0	0	10	0	0	110
			14:00 ~ 15:00	30	20	0	20	10	10	10	0	0	0	0	0	0	0	0	10	0	0	110
			15:00 ~ 16:00	30	20	0	20	10	10	10	0	0	0	0	0	0	0	0	10	0	0	110
			16:00 ~ 17:00	30	20	0	20	10	10	10	0	0	0	0	0	0	0	0	10	0	0	110
			17:00 ~ 18:00	30	20	0	20	10	10	10	0	0	0	0	0	0	0	0	10	0	0	110
			18:00 ~ 19:00	40	20	0	20	10	10	10	0	0	0	0	0	0	0	0	10	0	0	120
			19:00 ~ 20:00	30	20	0	20	10	10	10	0	0	0	0	0	0	0	0	10	0	0	110
			20:00 ~ 21:00	30	20	0	10	10	10	10	0	0	0	0	0	0	0	0	10	0	0	100
			21:00 ~ 22:00	30	20	0	20	10	10	10	0	0	0	0	0	0	0	0	10	0	0	110
			22:00 ~ 23:00	30	20	0	10	10	10	10	0	0	0	0	0	0	0	0	10	0	0	100
			23:00 ~ 00:00	20	10	0	10	10	10	10	0	0	0	0	0	0	0	0	10	0	0	80
			Whole Day Total (veh)	570	380	0	330	220	120	170	0	0	0	0	0	0	0	0	220	0	0	2010

Road No.	Road Name	Bound	Hour	PC	TAXI	LGV3	LGV4	LGV6	HGV7	HGV8	PLB	PV4	PV5	NFB6	NFB7	NFB8	FBSD	FBDD	MC	HGV9	NFB9	Total
150	Kowloon City Road	NB	**00:00 ~ 01:00**	10	10	0	10	0	0	0	0	0	0	0	0	0	0	0	10	0	0	40
			01:00 ~ 02:00	10	10	0	10	0	0	0	0	0	0	0	0	0	0	0	10	0	0	40
			02:00 ~ 03:00	10	10	0	10	0	0	0	0	0	0	0	0	0	0	0	10	0	0	40
			03:00 ~ 04:00	10	10	0	10	0	0	0	0	0	0	0	0	0	0	0	0	0	0	30
			04:00 ~ 05:00	10	10	0	10	0	0	0	0	0	0	0	0	0	0	0	0	0	0	30
			05:00 ~ 06:00	10	10	0	10	0	0	0	0	0	0	0	0	0	0	0	10	0	0	40
			06:00 ~ 07:00	10	10	0	10	0	0	0	0	0	0	0	0	0	0	0	10	0	0	40
			07:00 ~ 08:00	20	10	0	10	10	0	0	0	0	0	0	0	0	0	0	10	0	0	60
			08:00 ~ 09:00	30	20	0	10	10	0	0	0	0	0	0	0	0	0	0	10	0	0	80
			09:00 ~ 10:00	30	20	0	10	10	0	0	0	0	0	0	0	0	0	0	10	0	0	80
			10:00 ~ 11:00	30	20	0	10	10	0	0	0	0	0	0	0	0	0	0	10	0	0	80
			11:00 ~ 12:00	30	20	0	10	10	0	0	0	0	0	0	0	0	0	0	10	0	0	80
			12:00 ~ 13:00	20	10	0	10	10	0	0	0	0	0	0	0	0	0	0	10	0	0	60
			13:00 ~ 14:00	20	10	0	10	10	0	0	0	0	0	0	0	0	0	0	10	0	0	60
			14:00 ~ 15:00	20	10	0	10	10	0	0	0	0	0	0	0	0	0	0	10	0	0	60
			15:00 ~ 16:00	20	10	0	10	10	0	0	0	0	0	0	0	0	0	0	10	0	0	60
			16:00 ~ 17:00	20	10	0	10	10	0	0	0	0	0	0	0	0	0	0	10	0	0	60
			17:00 ~ 18:00	20	10	0	10	10	0	0	0	0	0	0	0	0	0	0	10	0	0	60
			18:00 ~ 19:00	20	10	0	10	10	0	0	0	0	0	0	0	0	0	0	10	0	0	60
			19:00 ~ 20:00	20	10	0	10	10	0	0	0	0	0	0	0	0	0	0	10	0	0	60
			20:00 ~ 21:00	20	10	0	10	10	0	0	0	0	0	0	0	0	0	0	10	0	0	60
			21:00 ~ 22:00	20	10	0	10	10	0	0	0	0	0	0	0	0	0	0	10	0	0	60
			22:00 ~ 23:00	20	10	0	10	10	0	0	0	0	0	0	0	0	0	0	10	0	0	60
			23:00 ~ 00:00	10	10	0	10	10	0	0	0	0	0	0	0	0	0	0	10	0	0	50
			Whole Day Total (veh)	440	280	0	240	170	0	0	0	0	0	0	0	0	0	0	220	0	0	1350

Road No.	Road Name	Bound	Hour	PC	TAXI	LGV3	LGV4	LGV6	HGV7	HGV8	PLB	PV4	PV5	NFB6	NFB7	NFB8	FBSD	FBDD	MC	HGV9	NFB9	Total
151	Kowloon City Road	NB	**00:00 ~ 01:00**	10	10	0	10	0	0	0	0	0	0	0	0	0	0	0	10	0	0	40
			01:00 ~ 02:00	10	10	0	10	0	0	0	0	0	0	0	0	0	0	0	10	0	0	40
			02:00 ~ 03:00	10	10	0	10	0	0	0	0	0	0	0	0	0	0	0	10	0	0	40
			03:00 ~ 04:00	10	10	0	10	0	0	0	0	0	0	0	0	0	0	0	0	0	0	30
			04:00 ~ 05:00	10	10	0	10	0	0	0	0	0	0	0	0	0	0	0	0	0	0	30
			05:00 ~ 06:00	10	10	0	10	0	0	0	0	0	0	0	0	0	0	0	10	0	0	40
			06:00 ~ 07:00	10	10	0	10	0	0	0	0	0	0	0	0	0	0	0	10	0	0	40
			07:00 ~ 08:00	20	10	0	10	10	0	0	0	0	0	0	0	0	0	0	10	0	0	60
			08:00 ~ 09:00	30	20	0	10	10	0	0	0	0	0	0	0	0	0	0	10	0	0	80
			09:00 ~ 10:00	30	20	0	10	10	0	0	0	0	0	0	0	0	0	0	10	0	0	80
			10:00 ~ 11:00	30	20	0	10	10	0	0	0	0	0	0	0	0	0	0	10	0	0	80
			11:00 ~ 12:00	30	20	0	10	10	0	0	0	0	0	0	0	0	0	0	10	0	0	80
			12:00 ~ 13:00	20	10	0	10	10	0	0	0	0	0	0	0	0	0	0	10	0	0	60
			13:00 ~ 14:00	20	10	0	10	10	0	0	0	0	0	0	0	0	0	0	10	0	0	60
			14:00 ~ 15:00	20	10	0	10	10	0	0	0	0	0	0	0	0	0	0	10	0	0	60
			15:00 ~ 16:00	20	10	0	10	10	0	0	0	0	0	0	0	0	0	0	10	0	0	60
			16:00 ~ 17:00	20	10	0	10	10	0	0	0	0	0	0	0	0	0	0	10	0	0	60
			17:00 ~ 18:00	20	10	0	10	10	0	0	0	0	0	0	0	0	0	0	10	0	0	60
			18:00 ~ 19:00	20	10	0	10	10	0	0	0	0	0	0	0	0	0	0	10	0	0	60
			19:00 ~ 20:00	20	10	0	10	10	0	0	0	0	0	0	0	0	0	0	10	0	0	60
			20:00 ~ 21:00	20	10	0	10	10	0	0	0	0	0	0	0	0	0	0	10	0	0	60
			21:00 ~ 22:00	20	10	0	10	10	0	0	0	0	0	0	0	0	0	0	10	0	0	60
			22:00 ~ 23:00	20	10	0	10	10	0	0	0	0	0	0	0	0	0	0	10	0	0	60
			23:00 ~ 00:00	10	10	0	10	10	0	0	0	0	0	0	0	0	0	0	10	0	0	50
			Whole Day Total (veh)	440	280	0	240	170	0	0	0	0	0	0	0	0	0	0	220	0	0	1350

Road No.	Road Name	Bound	Hour	PC	TAXI	LGV3	LGV4	LGV6	HGV7	HGV8	PLB	PV4	PV5	NFB6	NFB7	NFB8	FBSD	FBDD	MC	HGV9	NFB9	Total
152	Kowloon City Road	SB	**00:00 ~ 01:00**	10	10	0	10	0	0	0	0	0	0	0	0	0	0	0	10	0	0	40
			01:00 ~ 02:00	10	10	0	10	0	0	0	0	0	0	0	0	0	0	0	10	0	0	40
			02:00 ~ 03:00	10	10	0	10	0	0	0	0	0	0	0	0	0	0	0	10	0	0	40
			03:00 ~ 04:00	10	10	0	10	0	0	0	0	0	0	0	0	0	0	0	0	0	0	30
			04:00 ~ 05:00	10	10	0	10	0	0	0	0	0	0	0	0	0	0	0	0	0	0	30
			05:00 ~ 06:00	10	10	0	10	0	0	0	0	0	0	0	0	0	0	0	10	0	0	40
			06:00 ~ 07:00	10	10	0	10	0	0	0	0	0	0	0	0	0	0	0	10	0	0	40
			07:00 ~ 08:00	20	10	0	10	10	0	0	0	0	0	0	0	0	0	0	10	0	0	60
			08:00 ~ 09:00	30	20	0	10	10	0	0	0	0	0	0	0	0	0	0	10	0	0	80
			09:00 ~ 10:00	30	20	0	10	10	0	0	0	0	0	0	0	0	0	0	10	0	0	80
			10:00 ~ 11:00	30	20	0	10	10	0	0	0	0	0	0	0	0	0	0	10	0	0	80
			11:00 ~ 12:00	30	20	0	10	10	0	0	0	0	0	0	0	0	0	0	10	0	0	80
			12:00 ~ 13:00	20	10	0	10	10	0	0	0	0	0	0	0	0	0	0	10	0	0	60
			13:00 ~ 14:00	20	10	0	10	10	0	0	0	0	0	0	0	0	0	0	10	0	0	60
			14:00 ~ 15:00	20	10	0	10	10	0	0	0	0	0	0	0	0	0	0	10	0	0	60
			15:00 ~ 16:00	20	10	0	10	10	0	0	0	0	0	0	0	0	0	0	10	0	0	60
			16:00 ~ 17:00	20	10	0	10	10	0	0	0	0	0	0	0	0	0	0	10	0	0	60
			17:00 ~ 18:00	20	10	0	10	10	0	0	0	0	0	0	0	0	0	0	10	0	0	60
			18:00 ~ 19:00	20	10	0	10	10	0	0	0	0	0	0	0	0	0	0	10	0	0	60
			19:00 ~ 20:00	20	10	0	10	10	0	0	0	0	0	0	0	0	0	0	10	0	0	60
			20:00 ~ 21:00	20	10	0	10	10	0	0	0	0	0	0	0	0	0	0	10	0	0	60
			21:00 ~ 22:00	20	10	0	10	10	0	0	0	0	0	0	0	0	0	0	10	0	0	60
			22:00 ~ 23:00	20	10	0	10	10	0	0	0	0	0	0	0	0	0	0	10	0	0	60
			23:00 ~ 00:00	10	10	0	10	10	0	0	0	0	0	0	0	0	0	0	10	0	0	50
			Whole Day Total (veh)	440	280	0	240	170	0	0	0	0	0	0	0	0	0	0	220	0	0	1350

Road No.	Road Name	Bound	Hour	PC	TAXI	LGV3	LGV4	LGV6	HGV7	HGV8	PLB	PV4	PV5	NFB6	NFB7	NFB8	FBSD	FBDD	MC	HGV9	NFB9	Total
153	Pau Chung Street	NB	**00:00 ~ 01:00**	20	10	0	10	10	0	0	10	0	0	0	0	0	0	10	10	0	0	80
			01:00 ~ 02:00	20	10	0	10	10	0	0	0	0	0	0	0	0	0	10	10	0	0	70
			02:00 ~ 03:00	10	10	0	10	10	0	0	0	0	0	0	0	0	0	10	10	0	0	60
			03:00 ~ 04:00	10	10	0	10	10	0	0	0	0	0	0	0	0	0	10	10	0	0	60
			04:00 ~ 05:00	10	10	0	10	10	0	0	0	0	0	0	0	0	0	10	10	0	0	60
			05:00 ~ 06:00	10	10	0	10	10	0	0	0	0	0	0	0	0	0	20	10	0	0	70
			06:00 ~ 07:00	20	10	0	10	10	0	0	10	0	0	0	0	0	0	30	10	0	0	100
			07:00 ~ 08:00	40	20	0	10	10	10	10	10	0	10	0	0	0	0	40	10	0	0	170
			08:00 ~ 09:00	50	30	0	10	10	10	10	20	0	10	0	0	0	0	40	10	0	0	200
			09:00 ~ 10:00	50	30	0	10	10	10	10	10	0	10	0	0	0	0	30	10	0	0	180
			10:00 ~ 11:00	50	20	0	10	10	10	10	10	0	10	0	0	0	0	30	10	0	0	170
			11:00 ~ 12:00	50	30	0	10	10	10	10	10	0	10	0	0	0	0	30	10	0	0	180
			12:00 ~ 13:00	50	30	0	10	10	0	10	10	0	10	0	0	0	0	30	10	0	0	170
			13:00 ~ 14:00	50	30	0	10	10	0	10	10	0	10	0	0	0	0	30	10	0	0	170
			14:00 ~ 15:00	50	30	0	10	10	0	10	10	0	10	0	0	0	0	30	10	0	0	170
			15:00 ~ 16:00	50	30	0	10	10	0	10	10	0	10	0	0	0	0	30	10	0	0	170
			16:00 ~ 17:00	60	30	0	10	10	0	10	10	0	10	0	0	0	0	30	10	0	0	180
			17:00 ~ 18:00	60	30	0	10	10	0	10	20	0	10	0	0	0	0	30	10	0	0	190
			18:00 ~ 19:00	60	30	0	10	10	0	10	20	0	10	0	0	0	0	30	10	0	0	190
			19:00 ~ 20:00	50	30	0	10	10	0	10	10	0	10	0	0	0	0	30	10	0	0	170
			20:00 ~ 21:00	50	30	0	10	10	0	10	10	0	10	0	0	0	0	30	10	0	0	170
			21:00 ~ 22:00	50	30	0	10	10	0	10	10	0	10	0	0	0	0	30	10	0	0	170
			22:00 ~ 23:00	40	20	0	10	10	0	10	10	0	10	0	0	0	0	20	10	0	0	140
			23:00 ~ 00:00	40	20	0	10	10	0	10	10	0	10	0	0	0	0	20	10	0	0	140
			Whole Day Total (veh)	950	540	0	240	240	50	170	220	0	170	0	0	0	0	610	240	0	0	3430
154	Pau Chung Street	SB	**00:00 ~ 01:00**	10	10	0	10	0	0	0	0	0	0	0	0	0	0	0	10	0	0	40
			01:00 ~ 02:00	10	10	0	10	0	0	0	0	0	0	0	0	0	0	0	10	0	0	40
			02:00 ~ 03:00	10	10	0	0	0	0	0	0	0	0	0	0	0	0	0	0	0	0	20
			03:00 ~ 04:00	10	10	0	0	0	0	0	0	0	0	0	0	0	0	0	0	0	0	20
			04:00 ~ 05:00	10	10	0	0	0	0	0	0	0	0	0	0	0	0	0	0	0	0	20
			05:00 ~ 06:00	10	10	0	0	0	0	0	0	0	0	0	0	0	0	0	0	0	0	20
			06:00 ~ 07:00	10	10	0	10	0	0	0	0	0	0	0	0	0	0	0	10	0	0	40
			07:00 ~ 08:00	20	10	0	10	10	0	0	0	0	0	0	0	0	0	0	10	0	0	60
			08:00 ~ 09:00	30	10	0	10	10	0	0	0	0	0	0	0	0	0	0	10	0	0	70
			09:00 ~ 10:00	20	10	0	10	10	0	0	0	0	0	0	0	0	0	0	10	0	0	60
			10:00 ~ 11:00	20	10	0	10	10	0	0	0	0	0	0	0	0	0	0	10	0	0	60
			11:00 ~ 12:00	20	10	0	10	10	0	0	0	0	0	0	0	0	0	0	10	0	0	60
			12:00 ~ 13:00	20	10	0	10	0	0	0	0	0	0	0	0	0	0	0	10	0	0	50
			13:00 ~ 14:00	20	10	0	10	0	0	0	0	0	0	0	0	0	0	0	10	0	0	50
			14:00 ~ 15:00	20	10	0	10	0	0	0	0	0	0	0	0	0	0	0	10	0	0	50
			15:00 ~ 16:00	20	10	0	10	0	0	0	0	0	0	0	0	0	0	0	10	0	0	50
			16:00 ~ 17:00	20	10	0	10	0	0	0	0	0	0	0	0	0	0	0	10	0	0	50
			17:00 ~ 18:00	20	10	0	10	0	0	0	0	0	0	0	0	0	0	0	10	0	0	50
			18:00 ~ 19:00	20	10	0	10	0	0	0	0	0	0	0	0	0	0	0	10	0	0	50
			19:00 ~ 20:00	20	10	0	10	0	0	0	0	0	0	0	0	0	0	0	10	0	0	50
			20:00 ~ 21:00	10	10	0	10	0	0	0	0	0	0	0	0	0	0	0	10	0	0	40
			21:00 ~ 22:00	10	10	0	10	0	0	0	0	0	0	0	0	0	0	0	10	0	0	40
			22:00 ~ 23:00	10	10	0	10	0	0	0	0	0	0	0	0	0	0	0	10	0	0	40
			23:00 ~ 00:00	10	10	0	10	0	0	0	0	0	0	0	0	0	0	0	10	0	0	40
			Whole Day Total (veh)	380	240	0	200	50	0	0	0	0	0	0	0	0	0	0	200	0	0	1070
155	Lok Shan Road	WB	**00:00 ~ 01:00**	40	20	0	10	10	0	10	10	0	0	0	0	0	0	10	10	0	0	120
			01:00 ~ 02:00	30	20	0	10	10	0	10	0	0	0	0	0	0	0	10	10	0	0	100
			02:00 ~ 03:00	20	10	0	10	10	0	0	0	0	0	0	0	0	0	10	10	0	0	70
			03:00 ~ 04:00	20	10	0	10	10	0	0	0	0	0	0	0	0	0	10	10	0	0	70
			04:00 ~ 05:00	20	10	0	10	10	0	0	0	0	0	0	0	0	0	10	10	0	0	70
			05:00 ~ 06:00	20	10	0	10	10	0	0	0	0	0	0	0	0	0	20	10	0	0	80
			06:00 ~ 07:00	40	20	0	10	10	0	10	10	0	0	0	0	0	0	30	10	0	0	140
			07:00 ~ 08:00	70	40	0	20	10	10	10	10	0	10	0	0	10	0	40	10	10	0	250
			08:00 ~ 09:00	90	50	0	30	10	10	10	20	0	10	0	0	10	0	40	10	10	0	300
			09:00 ~ 10:00	80	40	0	20	10	10	10	10	0	10	0	0	10	0	30	10	10	0	250
			10:00 ~ 11:00	80	40	0	20	10	10	10	10	0	10	0	0	10	0	30	10	10	0	250
			11:00 ~ 12:00	80	40	0	20	10	10	10	10	0	10	0	0	10	0	30	10	10	0	250
			12:00 ~ 13:00	110	60	10	50	20	10	10	10	0	10	10	0	10	0	30	20	10	0	370
			13:00 ~ 14:00	120	60	10	50	20	10	10	10	0	10	10	0	10	0	30	20	10	0	380
			14:00 ~ 15:00	120	60	10	50	20	10	10	10	0	10	10	0	10	0	30	20	10	0	380
			15:00 ~ 16:00	120	60	10	50	20	10	10	10	0	10	10	0	10	0	30	20	10	0	380
			16:00 ~ 17:00	120	60	10	50	20	10	10	10	0	10	10	0	10	0	30	20	10	0	380
			17:00 ~ 18:00	120	60	10	50	20	10	10	20	0	10	10	0	10	0	30	20	10	0	390
			18:00 ~ 19:00	130	70	10	60	20	10	10	20	0	10	10	0	10	0	30	20	10	0	420
			19:00 ~ 20:00	120	60	10	50	20	10	10	10	0	10	10	0	10	0	30	20	10	0	380
			20:00 ~ 21:00	100	50	10	40	20	10	10	10	0	10	10	0	10	0	30	10	10	0	330
			21:00 ~ 22:00	100	50	10	40	20	10	10	10	0	10	10	0	10	0	30	10	10	0	330
			22:00 ~ 23:00	90	50	10	40	20	10	10	10	0	10	10	0	10	0	20	10	10	0	310
			23:00 ~ 00:00	80	40	10	30	10	10	10	10	0	10	10	0	10	0	20	10	10	0	270
			Whole Day Total (veh)	1920	990	120	740	350	170	200	220	0	170	120	0	170	0	610	320	170	0	6270
156	Lok Shan Road	WB	**00:00 ~ 01:00**	110	60	0	20	10	10	10	10	0	10	0	0	10	0	10	20	0	0	280
			01:00 ~ 02:00	70	40	0	10	10	10	10	0	0	10	0	0	10	0	10	10	0	0	190
			02:00 ~ 03:00	50	30	0	10	10	0	10	0	0	10	0	0	0	0	10	10	0	0	140
			03:00 ~ 04:00	40	20	0	10	10	0	10	0	0	10	0	0	0	0	10	10	0	0	120
			04:00 ~ 05:00	40	20	0	10	10	0	10	0	0	10	0	0	0	0	10	10	0	0	120
			05:00 ~ 06:00	60	30	0	10	10	0	10	0	0	10	0	0	0	0	20	10	0	0	160
			06:00 ~ 07:00	110	60	0	20	10	10	10	10	0	10	0	0	10	0	40	20	0	0	310
			07:00 ~ 08:00	210	110	0	30	10	10	10	20	10	10	10	10	10	0	40	30	10	0	530
			08:00 ~ 09:00	260	130	0	40	20	10	10	20	10	10	10	10	10	0	40	30	10	0	620
			09:00 ~ 10:00	230	120	0	40	20	10	10	10	10	10	10	10	10	0	30	30	10	0	560
			10:00 ~ 11:00	220	120	0	40	20	10	10	10	10	10	10	10	10	0	30	30	10	0	550
			11:00 ~ 12:00	240	120	0	40	20	10	10	10	10	10	10	10	10	0	30	30	10	0	570
			12:00 ~ 13:00	360	180	10	60	20	10	10	10	10	10	10	10	10	0	30	40	10	0	790
			13:00 ~ 14:00	370	190	10	60	20	10	10	10	10	10	10	10	10	0	30	40	10	0	810
			14:00 ~ 15:00	370	190	10	60	20	10	10	10	10	10	10	10	10	0	30	40	10	0	810
			15:00 ~ 16:00	380	190	10	60	20	10	10	10	10	10	10	10	10	0	30	40	10	0	820
			16:00 ~ 17:00	390	200	10	60	20	10	10	10	10	10	10	10	10	0	30	50	10	0	850
			17:00 ~ 18:00	390	200	10	60	20	10	10	20	10	10	10	10	10	0	40	50	10	0	870
			18:00 ~ 19:00	410	210	10	60	30	10	10	20	10	10	10	10	10	0	40	50	10	0	910
			19:00 ~ 20:00	370	190	10	60	20	10	10	10	10	10	10	10	10	0	30	40	10	0	810
			20:00 ~ 21:00	310	160	10	50	20	10	10	10	10	10	10	10	10	0	30	40	10	0	710
			21:00 ~ 22:00	320	160	10	50	20	10	10	10	10	10	10	10	10	0	30	40	10	0	720
			22:00 ~ 23:00	300	150	10	50	20	10	10	10	10	10	10	10	10	0	30	40	10	0	690
			23:00 ~ 00:00	240	120	10	40	20	10	10	10	10	10	10	10	10	0	20	30	10	0	570
			Whole Day Total (veh)	5850	3000	120	950	410	200	240	230	170	240	170	170	200	0	650	740	170	0	13510

Road No.	Road Name	Bound	Hour	PC	TAXI	LGV3	LGV4	LGV6	HGV7	HGV8	PLB	PV4	PV5	NFB6	NFB7	NFB8	FBSD	FBDD	MC	HGV9	NFB9	Total
157	Lok Shan Road	WB	**00:00 ~ 01:00**	120	60	0	30	10	10	10	10	0	10	10	0	10	0	20	20	10	0	330
			01:00 ~ 02:00	80	40	0	20	10	10	10	0	0	10	10	0	10	0	10	10	10	0	230
			02:00 ~ 03:00	60	30	0	20	10	10	10	0	0	10	0	0	0	0	10	10	0	0	170
			03:00 ~ 04:00	50	30	0	10	10	0	10	0	0	10	0	0	0	0	10	10	0	0	140
			04:00 ~ 05:00	50	30	0	10	10	0	10	0	0	10	0	0	0	0	10	10	0	0	140
			05:00 ~ 06:00	60	30	0	20	10	10	10	10	0	10	0	0	0	0	20	10	0	0	190
			06:00 ~ 07:00	120	60	0	30	10	10	10	10	0	10	10	0	10	0	50	20	10	0	360
			07:00 ~ 08:00	240	120	10	50	20	10	10	20	10	10	10	10	10	0	70	30	10	0	640
			08:00 ~ 09:00	290	150	10	60	20	10	10	20	10	10	10	10	10	0	60	40	10	0	730
			09:00 ~ 10:00	260	130	10	50	20	10	10	20	10	10	10	10	10	0	50	30	10	0	650
			10:00 ~ 11:00	250	130	10	50	20	10	10	20	10	10	10	10	10	0	50	30	10	0	640
			11:00 ~ 12:00	260	140	10	60	20	10	10	20	10	10	10	10	10	0	50	30	10	0	670
			12:00 ~ 13:00	390	200	10	80	30	10	10	20	10	10	10	10	10	0	50	50	10	0	910
			13:00 ~ 14:00	400	200	10	80	30	10	10	20	10	10	10	10	10	0	50	50	10	0	920
			14:00 ~ 15:00	410	210	10	80	30	10	10	20	10	10	10	10	10	0	50	50	10	0	940
			15:00 ~ 16:00	410	210	10	80	30	10	10	20	10	10	10	10	10	0	50	50	10	0	940
			16:00 ~ 17:00	420	220	10	80	30	10	10	20	10	10	10	10	10	0	50	50	10	0	960
			17:00 ~ 18:00	420	210	10	80	30	10	10	20	10	10	10	10	10	0	50	50	10	0	950
			18:00 ~ 19:00	450	230	10	90	30	10	10	20	10	10	10	10	10	0	50	50	10	0	1010
			19:00 ~ 20:00	400	200	10	80	30	10	10	20	10	10	10	10	10	0	50	50	10	0	920
			20:00 ~ 21:00	340	170	10	70	30	10	10	10	10	10	10	10	10	0	40	40	10	0	790
			21:00 ~ 22:00	350	180	10	70	30	10	10	10	10	10	10	10	10	0	40	40	10	0	810
			22:00 ~ 23:00	320	160	10	60	30	10	10	10	10	10	10	10	10	0	40	40	10	0	750
			23:00 ~ 00:00	260	140	10	50	20	10	10	10	10	10	10	10	10	0	30	30	10	0	630
			Whole Day Total (veh)	6410	3280	170	1310	520	220	240	330	170	240	200	170	200	0	960	800	200	0	15420
158	To Kwa Wan Road	NB	**00:00 ~ 01:00**	40	20	0	20	10	10	10	10	0	10	0	0	0	0	60	10	0	0	200
			01:00 ~ 02:00	30	20	0	10	10	10	10	0	0	10	0	0	0	0	30	10	0	0	140
			02:00 ~ 03:00	20	10	0	10	10	0	10	0	0	0	0	0	0	0	20	10	0	0	90
			03:00 ~ 04:00	20	10	0	10	10	0	0	0	0	0	0	0	0	0	20	10	0	0	80
			04:00 ~ 05:00	20	10	0	10	10	0	0	0	0	0	0	0	0	0	20	10	0	0	80
			05:00 ~ 06:00	20	10	0	10	10	0	10	10	0	0	0	0	0	0	70	10	0	0	150
			06:00 ~ 07:00	50	20	0	20	10	10	10	40	0	10	0	0	0	0	160	10	0	0	340
			07:00 ~ 08:00	90	50	0	30	10	10	10	60	0	10	10	0	10	0	200	10	10	0	510
			08:00 ~ 09:00	110	60	0	40	20	10	10	70	0	10	10	0	10	0	170	20	10	0	550
			09:00 ~ 10:00	90	50	0	30	10	10	10	50	0	10	10	0	10	0	150	10	10	0	450
			10:00 ~ 11:00	90	50	0	30	10	10	10	50	0	10	10	0	10	0	150	10	10	0	450
			11:00 ~ 12:00	100	50	0	30	10	10	10	50	0	10	10	0	10	0	140	10	10	0	450
			12:00 ~ 13:00	120	60	0	20	10	10	10	50	0	10	10	0	10	0	150	20	10	0	490
			13:00 ~ 14:00	120	70	0	20	10	10	10	50	0	10	10	0	10	0	150	20	10	0	500
			14:00 ~ 15:00	130	70	0	20	10	10	10	50	0	10	10	0	10	0	150	20	10	0	510
			15:00 ~ 16:00	130	70	0	20	10	10	10	50	0	10	10	0	10	0	150	20	10	0	510
			16:00 ~ 17:00	130	70	0	20	10	10	10	50	0	10	10	0	10	0	150	20	10	0	510
			17:00 ~ 18:00	130	70	0	20	10	10	10	60	0	10	10	0	10	0	150	20	10	0	520
			18:00 ~ 19:00	140	70	0	30	10	10	10	60	0	10	10	0	10	0	160	20	10	0	550
			19:00 ~ 20:00	120	70	0	20	10	10	10	50	0	10	10	0	10	0	130	20	10	0	480
			20:00 ~ 21:00	110	60	0	20	10	10	10	30	0	10	10	0	10	0	120	20	10	0	430
			21:00 ~ 22:00	110	60	0	20	10	10	10	30	0	10	10	0	10	0	120	20	10	0	430
			22:00 ~ 23:00	100	50	0	20	10	10	10	30	0	10	10	0	10	0	110	20	10	0	400
			23:00 ~ 00:00	80	40	0	20	10	10	10	30	0	10	10	0	10	0	100	10	10	0	350
			Whole Day Total (veh)	2100	1120	0	500	250	200	220	880	0	200	170	0	170	0	2830	360	170	0	9170
159	To Kwa Wan Road	SB	**00:00 ~ 01:00**	100	50	0	40	20	10	10	10	0	10	0	0	10	0	60	20	10	0	350
			01:00 ~ 02:00	70	40	0	30	10	10	10	0	0	10	0	0	10	0	30	10	10	0	240
			02:00 ~ 03:00	50	30	0	20	10	10	10	0	0	10	0	0	0	0	20	10	10	0	180
			03:00 ~ 04:00	40	20	0	20	10	10	10	0	0	10	0	0	0	0	20	10	0	0	150
			04:00 ~ 05:00	40	20	0	20	10	10	10	0	0	10	0	0	0	0	20	10	0	0	150
			05:00 ~ 06:00	60	30	0	20	10	10	10	10	0	10	0	0	0	0	70	10	10	0	250
			06:00 ~ 07:00	110	60	0	40	20	10	10	40	0	10	0	0	10	0	170	20	10	0	510
			07:00 ~ 08:00	210	110	10	80	30	10	10	60	10	10	10	10	10	0	210	30	10	0	820
			08:00 ~ 09:00	260	130	10	100	40	10	10	70	10	10	10	10	10	0	180	30	10	0	900
			09:00 ~ 10:00	230	120	10	90	40	10	10	60	10	10	10	10	10	0	160	30	10	0	820
			10:00 ~ 11:00	220	110	10	90	30	10	10	50	10	10	10	10	10	0	150	30	10	0	770
			11:00 ~ 12:00	230	120	10	90	40	10	10	50	10	10	10	10	10	0	150	30	10	0	800
			12:00 ~ 13:00	160	80	0	30	10	10	10	60	0	10	10	10	10	0	170	20	10	0	600
			13:00 ~ 14:00	170	90	0	30	20	10	10	60	0	10	10	10	10	0	170	20	10	0	630
			14:00 ~ 15:00	170	90	0	30	20	10	10	60	0	10	10	10	10	0	170	20	10	0	630
			15:00 ~ 16:00	170	90	0	30	20	10	10	60	0	10	10	10	10	0	170	20	10	0	630
			16:00 ~ 17:00	180	90	0	30	20	10	10	60	0	10	10	10	10	0	170	20	10	0	640
			17:00 ~ 18:00	180	90	0	30	20	10	10	70	0	10	10	10	10	0	180	20	10	0	660
			18:00 ~ 19:00	190	100	0	40	20	10	10	70	0	10	10	10	10	0	180	20	10	0	690
			19:00 ~ 20:00	170	90	0	30	20	10	10	60	0	10	10	10	10	0	150	20	10	0	610
			20:00 ~ 21:00	140	70	0	30	10	10	10	40	0	10	10	10	10	0	140	20	10	0	520
			21:00 ~ 22:00	150	80	0	30	10	10	10	40	0	10	10	10	10	0	130	20	10	0	530
			22:00 ~ 23:00	130	70	0	30	10	10	10	30	0	10	10	10	10	0	120	20	10	0	480
			23:00 ~ 00:00	110	60	0	20	10	10	10	30	0	10	10	10	10	0	110	20	10	0	430
			Whole Day Total (veh)	3540	1840	50	1000	460	240	240	990	50	240	170	170	200	0	3100	480	220	0	12990
160	Lok Shan Road	WB	**00:00 ~ 01:00**	100	50	0	30	10	10	10	0	0	10	0	0	10	0	0	10	0	0	240
			01:00 ~ 02:00	70	40	0	20	10	10	10	0	0	10	0	0	10	0	0	10	0	0	190
			02:00 ~ 03:00	50	30	0	10	10	10	10	0	0	10	0	0	0	0	0	10	0	0	140
			03:00 ~ 04:00	40	20	0	10	10	0	10	0	0	10	0	0	0	0	0	10	0	0	110
			04:00 ~ 05:00	40	20	0	10	10	0	10	0	0	10	0	0	0	0	0	10	0	0	110
			05:00 ~ 06:00	50	30	0	20	10	10	10	0	0	10	0	0	0	0	0	10	0	0	150
			06:00 ~ 07:00	100	50	0	30	10	10	10	0	0	10	0	0	10	0	0	10	0	0	240
			07:00 ~ 08:00	190	100	10	50	20	10	10	0	0	10	10	10	10	0	0	30	10	0	470
			08:00 ~ 09:00	240	120	10	60	20	10	10	0	0	10	10	10	10	0	0	30	10	0	550
			09:00 ~ 10:00	210	110	10	50	20	10	10	0	0	10	10	10	10	0	0	30	10	0	500
			10:00 ~ 11:00	210	110	10	50	20	10	10	0	0	10	10	10	10	0	0	30	10	0	500
			11:00 ~ 12:00	220	110	10	50	20	10	10	0	0	10	10	10	10	0	0	30	10	0	510
			12:00 ~ 13:00	270	140	0	40	20	10	10	0	10	10	10	10	10	0	0	30	10	0	580
			13:00 ~ 14:00	280	140	0	40	20	10	10	0	10	10	10	10	10	0	0	30	10	0	590
			14:00 ~ 15:00	280	140	0	50	20	10	10	0	10	10	10	10	10	0	0	30	10	0	600
			15:00 ~ 16:00	290	150	0	50	20	10	10	0	10	10	10	10	10	0	0	30	10	0	620
			16:00 ~ 17:00	300	150	0	50	20	10	10	0	10	10	10	10	10	0	0	40	10	0	640
			17:00 ~ 18:00	290	150	0	50	20	10	10	0	10	10	10	10	10	0	0	40	10	0	630
			18:00 ~ 19:00	310	160	0	50	20	10	10	0	10	10	10	10	10	0	0	40	10	0	660
			19:00 ~ 20:00	280	140	0	40	20	10	10	0	10	10	10	10	10	0	0	30	10	0	590
			20:00 ~ 21:00	230	120	0	40	20	10	10	0	10	10	10	10	10	0	0	30	10	0	520
			21:00 ~ 22:00	240	120	0	40	20	10	10	0	10	10	10	10	10	0	0	30	10	0	530
			22:00 ~ 23:00	220	120	0	40	20	10	10	0	10	10	10	10	10	0	0	30	10	0	510
			23:00 ~ 00:00	180	90	0	30	10	10	10	0	10	10	10	10	10	0	0	20	10	0	410
			Whole Day Total (veh)	4690	2410	50	910	400	220	240	0	120	240	170	170	200	0	0	600	170	0	10590

Road No.	Road Name	Bound	Hour	PC	TAXI	LGV3	LGV4	LGV6	HGV7	HGV8	PLB	PV4	PV5	NFB6	NFB7	NFB8	FBSD	FBDD	MC	HGV9	NFB9	Total
161	To Kwa Wan Road	NB	**00:00 ~ 01:00**	50	30	0	20	10	10	10	0	0	10	0	0	0	0	0	10	0	0	150
			01:00 ~ 02:00	30	20	0	10	10	10	10	0	0	10	0	0	0	0	0	10	0	0	110
			02:00 ~ 03:00	20	10	0	10	10	0	10	0	0	0	0	0	0	0	0	10	0	0	70
			03:00 ~ 04:00	20	10	0	10	10	0	10	0	0	0	0	0	0	0	0	10	0	0	70
			04:00 ~ 05:00	20	10	0	10	10	0	10	0	0	0	0	0	0	0	0	10	0	0	70
			05:00 ~ 06:00	30	20	0	10	10	0	10	0	0	0	0	0	0	0	0	10	0	0	90
			06:00 ~ 07:00	50	30	0	20	10	10	10	0	0	10	0	0	0	0	0	10	0	0	150
			07:00 ~ 08:00	90	50	0	40	20	10	10	0	0	10	10	0	10	0	0	10	10	0	270
			08:00 ~ 09:00	110	60	0	40	20	10	10	0	0	10	10	0	10	0	0	20	10	0	310
			09:00 ~ 10:00	100	50	0	40	20	10	10	0	0	10	10	0	10	0	0	10	10	0	280
			10:00 ~ 11:00	90	50	0	40	20	10	10	0	0	10	10	0	10	0	0	10	10	0	270
			11:00 ~ 12:00	100	50	0	40	20	10	10	0	0	10	10	0	10	0	0	10	10	0	280
			12:00 ~ 13:00	40	20	0	20	10	10	10	0	0	10	0	0	0	0	0	10	0	0	130
			13:00 ~ 14:00	40	20	0	20	10	10	10	0	0	10	0	0	0	0	0	10	0	0	130
			14:00 ~ 15:00	40	20	0	20	10	10	10	0	0	10	0	0	0	0	0	10	0	0	130
			15:00 ~ 16:00	40	20	0	20	10	10	10	0	0	10	0	0	0	0	0	10	0	0	130
			16:00 ~ 17:00	40	20	0	20	10	10	10	0	0	10	0	0	0	0	0	10	0	0	130
			17:00 ~ 18:00	40	20	0	20	10	10	10	0	0	10	0	0	0	0	0	10	0	0	130
			18:00 ~ 19:00	40	20	0	20	10	10	10	0	0	10	0	0	0	0	0	10	0	0	130
			19:00 ~ 20:00	40	20	0	20	10	10	10	0	0	10	0	0	0	0	0	10	0	0	130
			20:00 ~ 21:00	30	20	0	20	10	10	10	0	0	10	0	0	0	0	0	10	0	0	120
			21:00 ~ 22:00	30	20	0	20	10	10	10	0	0	10	0	0	0	0	0	10	0	0	120
			22:00 ~ 23:00	30	20	0	20	10	10	10	0	0	10	0	0	0	0	0	10	0	0	120
			23:00 ~ 00:00	30	20	0	10	10	10	10	0	0	10	0	0	0	0	0	10	0	0	110
			Whole Day Total (veh)	1150	630	0	520	290	200	240	0	0	200	50	0	50	0	0	250	50	0	3630
162	To Kwa Wan Road	SB	**00:00 ~ 01:00**	90	50	0	40	20	10	10	10	0	10	0	0	10	0	40	10	10	0	310
			01:00 ~ 02:00	60	30	0	30	10	10	10	0	0	10	0	0	10	0	20	10	10	0	210
			02:00 ~ 03:00	40	20	0	20	10	10	10	0	0	10	0	0	0	0	20	10	0	0	150
			03:00 ~ 04:00	30	20	0	20	10	10	10	0	0	0	0	0	0	0	20	10	0	0	130
			04:00 ~ 05:00	30	20	0	20	10	10	10	0	0	0	0	0	0	0	20	10	0	0	130
			05:00 ~ 06:00	50	30	0	20	10	10	10	10	0	10	0	0	0	0	40	10	0	0	200
			06:00 ~ 07:00	90	50	0	40	20	10	10	30	0	10	0	0	10	0	100	10	10	0	390
			07:00 ~ 08:00	170	90	10	70	30	10	10	40	0	10	10	10	10	0	130	20	10	0	630
			08:00 ~ 09:00	210	110	10	90	40	10	10	40	0	10	10	10	10	0	110	30	10	0	710
			09:00 ~ 10:00	190	100	10	80	30	10	10	30	0	10	10	10	10	0	100	20	10	0	630
			10:00 ~ 11:00	180	90	10	80	30	10	10	30	0	10	10	10	10	0	90	20	10	0	600
			11:00 ~ 12:00	190	100	10	80	30	10	10	30	0	10	10	10	10	0	90	30	10	0	630
			12:00 ~ 13:00	130	70	10	50	20	10	10	30	0	10	10	10	10	0	90	20	10	0	490
			13:00 ~ 14:00	130	70	10	50	20	10	10	30	0	10	10	10	10	0	100	20	10	0	500
			14:00 ~ 15:00	140	70	10	50	20	10	10	30	0	10	10	10	10	0	100	20	10	0	510
			15:00 ~ 16:00	140	70	10	50	20	10	10	30	0	10	10	10	10	0	100	20	10	0	510
			16:00 ~ 17:00	140	70	10	50	20	10	10	30	0	10	10	10	10	0	100	20	10	0	510
			17:00 ~ 18:00	140	70	10	50	20	10	10	40	0	10	10	10	10	0	100	20	10	0	520
			18:00 ~ 19:00	150	80	10	60	20	10	10	40	0	10	10	10	10	0	100	20	10	0	550
			19:00 ~ 20:00	130	70	10	50	20	10	10	30	0	10	10	10	10	0	90	20	10	0	490
			20:00 ~ 21:00	110	60	10	40	20	10	10	20	0	10	10	10	10	0	80	20	10	0	430
			21:00 ~ 22:00	120	60	10	40	20	10	10	20	0	10	10	10	10	0	80	20	10	0	440
			22:00 ~ 23:00	110	60	10	40	20	10	10	20	0	10	10	10	10	0	70	20	10	0	420
			23:00 ~ 00:00	90	50	10	30	10	10	10	20	0	10	10	10	10	0	60	10	10	0	350
			Whole Day Total (veh)	2860	1510	170	1150	480	240	240	560	0	220	170	170	200	0	1850	420	200	0	10440
163	Cheung Ning Street	NB	**00:00 ~ 01:00**	30	20	0	10	10	0	10	10	0	0	0	0	0	0	10	10	0	0	110
			01:00 ~ 02:00	20	10	0	10	10	0	10	0	0	0	0	0	0	0	10	10	0	0	80
			02:00 ~ 03:00	20	10	0	10	10	0	10	0	0	0	0	0	0	0	10	10	0	0	80
			03:00 ~ 04:00	20	10	0	10	10	0	0	0	0	0	0	0	0	0	10	10	0	0	70
			04:00 ~ 05:00	20	10	0	10	10	0	0	0	0	0	0	0	0	0	10	10	0	0	70
			05:00 ~ 06:00	20	10	0	10	10	0	10	0	0	0	0	0	0	0	10	10	0	0	80
			06:00 ~ 07:00	30	20	0	10	10	0	10	10	0	0	0	0	0	0	20	10	0	0	120
			07:00 ~ 08:00	60	30	0	30	10	10	10	10	0	10	0	0	10	0	30	10	10	0	230
			08:00 ~ 09:00	80	40	0	30	10	10	10	10	0	10	0	0	10	0	20	10	10	0	250
			09:00 ~ 10:00	70	40	0	30	10	10	10	10	0	10	0	0	10	0	20	10	10	0	240
			10:00 ~ 11:00	70	40	0	30	10	10	10	10	0	10	0	0	10	0	20	10	10	0	240
			11:00 ~ 12:00	70	40	0	30	10	10	10	10	0	10	0	0	10	0	20	10	10	0	240
			12:00 ~ 13:00	70	40	0	30	10	10	10	10	0	10	0	0	10	0	20	10	10	0	240
			13:00 ~ 14:00	70	40	0	30	10	10	10	10	0	10	0	0	10	0	20	10	10	0	240
			14:00 ~ 15:00	70	40	0	30	10	10	10	10	0	10	0	0	10	0	20	10	10	0	240
			15:00 ~ 16:00	70	40	0	30	10	10	10	10	0	10	0	0	10	0	20	10	10	0	240
			16:00 ~ 17:00	70	40	0	30	10	10	10	10	0	10	0	0	10	0	20	10	10	0	240
			17:00 ~ 18:00	70	40	0	30	10	10	10	10	0	10	0	0	10	0	20	10	10	0	240
			18:00 ~ 19:00	80	40	0	30	10	10	10	10	0	10	0	0	10	0	20	10	10	0	250
			19:00 ~ 20:00	70	40	0	30	10	10	10	10	0	10	0	0	10	0	20	10	10	0	240
			20:00 ~ 21:00	60	30	0	20	10	10	10	10	0	10	0	0	10	0	20	10	10	0	210
			21:00 ~ 22:00	60	30	0	20	10	10	10	10	0	10	0	0	10	0	20	10	10	0	210
			22:00 ~ 23:00	60	30	0	20	10	10	10	10	0	10	0	0	10	0	20	10	10	0	210
			23:00 ~ 00:00	50	30	0	20	10	10	10	10	0	10	0	0	10	0	20	10	10	0	200
			Whole Day Total (veh)	1310	720	0	540	240	170	220	190	0	170	0	0	170	0	430	240	170	0	4570
164	Ha Heung Road	NB	**00:00 ~ 01:00**	80	40	0	10	10	0	10	0	0	10	0	0	10	0	10	10	0	0	190
			01:00 ~ 02:00	60	30	0	10	10	0	10	0	0	10	0	0	10	0	0	10	0	0	150
			02:00 ~ 03:00	40	20	0	10	10	0	10	0	0	10	0	0	0	0	0	10	0	0	110
			03:00 ~ 04:00	30	20	0	10	10	0	0	0	0	0	0	0	0	0	0	10	0	0	80
			04:00 ~ 05:00	30	20	0	10	10	0	0	0	0	0	0	0	0	0	0	10	0	0	80
			05:00 ~ 06:00	40	20	0	10	10	0	10	0	0	10	0	0	0	0	10	10	0	0	120
			06:00 ~ 07:00	80	40	0	10	10	0	10	10	0	10	0	0	10	0	10	10	0	0	200
			07:00 ~ 08:00	160	80	0	20	10	10	10	10	0	10	10	10	10	0	10	20	10	0	380
			08:00 ~ 09:00	200	100	0	30	10	10	10	10	0	10	10	10	10	0	10	30	10	0	460
			09:00 ~ 10:00	180	90	0	30	10	10	10	10	0	10	10	10	10	0	10	20	10	0	420
			10:00 ~ 11:00	170	90	0	30	10	10	10	10	0	10	10	10	10	0	10	20	10	0	410
			11:00 ~ 12:00	180	90	0	30	10	10	10	10	0	10	10	10	10	0	10	20	10	0	420
			12:00 ~ 13:00	280	140	0	20	10	10	10	10	10	10	10	10	10	0	10	30	10	0	580
			13:00 ~ 14:00	280	150	0	20	10	10	10	10	10	10	10	10	10	0	10	30	10	0	590
			14:00 ~ 15:00	290	150	0	20	10	10	10	10	10	10	10	10	10	0	10	40	10	0	610
			15:00 ~ 16:00	290	150	0	20	10	10	10	10	10	10	10	10	10	0	10	40	10	0	610
			16:00 ~ 17:00	300	150	0	30	10	10	10	10	10	10	10	10	10	0	10	40	10	0	630
			17:00 ~ 18:00	300	150	0	30	10	10	10	10	10	10	10	10	10	0	10	40	10	0	630
			18:00 ~ 19:00	320	160	0	30	10	10	10	10	10	10	10	10	10	0	10	40	10	0	660
			19:00 ~ 20:00	280	150	0	20	10	10	10	10	10	10	10	10	10	0	10	30	10	0	590
			20:00 ~ 21:00	240	120	0	20	10	10	10	0	10	10	10	10	10	0	10	30	10	0	510
			21:00 ~ 22:00	250	130	0	20	10	10	10	0	10	10	10	10	10	0	10	30	10	0	530
			22:00 ~ 23:00	230	120	0	20	10	10	10	0	10	10	10	10	10	0	10	30	10	0	500
			23:00 ~ 00:00	190	100	0	20	10	10	10	0	10	10	10	10	10	0	10	20	10	0	430
			Whole Day Total (veh)	4500	2310	0	480	240	170	220	140	120	220	170	170	200	0	200	580	170	0	9890

Road No.	Road Name	Bound	Hour	PC	TAXI	LGV3	LGV4	LGV6	HGV7	HGV8	PLB	PV4	PV5	NFB6	NFB7	NFB8	FBSD	FBDD	MC	HGV9	NFB9	Total
165	Kowloon City Road	NB	**00:00 ~ 01:00**	30	20	0	10	10	0	0	0	0	0	0	0	0	0	0	10	0	0	80
			01:00 ~ 02:00	20	10	0	10	10	0	0	0	0	0	0	0	0	0	0	10	0	0	60
			02:00 ~ 03:00	20	10	0	10	10	0	0	0	0	0	0	0	0	0	0	10	0	0	60
			03:00 ~ 04:00	10	10	0	10	10	0	0	0	0	0	0	0	0	0	0	10	0	0	50
			04:00 ~ 05:00	10	10	0	10	10	0	0	0	0	0	0	0	0	0	0	10	0	0	50
			05:00 ~ 06:00	20	10	0	10	10	0	0	0	0	0	0	0	0	0	0	10	0	0	60
			06:00 ~ 07:00	30	20	0	10	10	0	0	0	0	0	0	0	0	0	0	10	0	0	80
			07:00 ~ 08:00	50	30	0	10	10	10	10	0	0	10	0	0	10	0	0	10	0	0	150
			08:00 ~ 09:00	70	40	0	20	10	10	10	0	0	10	0	0	10	0	0	10	0	0	190
			09:00 ~ 10:00	60	30	0	20	10	10	10	0	0	10	0	0	10	0	0	10	0	0	170
			10:00 ~ 11:00	60	30	0	20	10	10	10	0	0	10	0	0	10	0	0	10	0	0	170
			11:00 ~ 12:00	60	30	0	20	10	10	10	0	0	10	0	0	10	0	0	10	0	0	170
			12:00 ~ 13:00	80	40	0	40	20	10	10	0	0	10	0	0	10	0	0	10	10	0	240
			13:00 ~ 14:00	80	40	0	40	20	10	10	0	0	10	0	0	10	0	0	10	10	0	240
			14:00 ~ 15:00	80	50	0	40	20	10	10	0	0	10	0	0	10	0	0	10	10	0	250
			15:00 ~ 16:00	80	50	0	40	20	10	10	0	0	10	0	0	10	0	0	10	10	0	250
			16:00 ~ 17:00	90	50	0	40	20	10	10	0	0	10	0	0	10	0	0	10	10	0	260
			17:00 ~ 18:00	90	50	0	40	20	10	10	0	0	10	0	0	10	0	0	10	10	0	260
			18:00 ~ 19:00	90	50	0	50	20	10	10	0	0	10	0	0	10	0	0	10	10	0	270
			19:00 ~ 20:00	80	40	0	40	20	10	10	0	0	10	0	0	10	0	0	10	10	0	240
			20:00 ~ 21:00	70	40	0	40	20	10	10	0	0	10	0	0	10	0	0	10	10	0	230
			21:00 ~ 22:00	70	40	0	40	20	10	10	0	0	10	0	0	10	0	0	10	10	0	230
			22:00 ~ 23:00	70	40	0	30	20	10	10	0	0	10	0	0	10	0	0	10	10	0	220
			23:00 ~ 00:00	60	30	0	30	10	10	10	0	0	10	0	0	10	0	0	10	10	0	190
			Whole Day Total (veh)	1380	770	0	630	350	170	170	0	0	170	0	0	170	0	0	240	120	0	4170
166	Kowloon City Road	SB	**00:00 ~ 01:00**	10	10	0	10	0	0	0	0	0	0	0	0	0	0	0	10	0	0	40
			01:00 ~ 02:00	10	10	0	10	0	0	0	0	0	0	0	0	0	0	0	10	0	0	40
			02:00 ~ 03:00	10	10	0	10	0	0	0	0	0	0	0	0	0	0	0	10	0	0	40
			03:00 ~ 04:00	10	10	0	10	0	0	0	0	0	0	0	0	0	0	0	0	0	0	30
			04:00 ~ 05:00	10	10	0	10	0	0	0	0	0	0	0	0	0	0	0	0	0	0	30
			05:00 ~ 06:00	10	10	0	10	0	0	0	0	0	0	0	0	0	0	0	10	0	0	40
			06:00 ~ 07:00	10	10	0	10	0	0	0	0	0	0	0	0	0	0	0	10	0	0	40
			07:00 ~ 08:00	20	10	0	10	10	0	0	0	0	0	0	0	0	0	0	10	0	0	60
			08:00 ~ 09:00	30	20	0	10	10	0	0	0	0	0	0	0	0	0	0	10	0	0	80
			09:00 ~ 10:00	30	20	0	10	10	0	0	0	0	0	0	0	0	0	0	10	0	0	80
			10:00 ~ 11:00	30	20	0	10	10	0	0	0	0	0	0	0	0	0	0	10	0	0	80
			11:00 ~ 12:00	30	20	0	10	10	0	0	0	0	0	0	0	0	0	0	10	0	0	80
			12:00 ~ 13:00	20	10	0	10	10	0	0	0	0	0	0	0	0	0	0	10	0	0	60
			13:00 ~ 14:00	20	10	0	10	10	0	0	0	0	0	0	0	0	0	0	10	0	0	60
			14:00 ~ 15:00	20	10	0	10	10	0	0	0	0	0	0	0	0	0	0	10	0	0	60
			15:00 ~ 16:00	20	10	0	10	10	0	0	0	0	0	0	0	0	0	0	10	0	0	60
			16:00 ~ 17:00	20	10	0	10	10	0	0	0	0	0	0	0	0	0	0	10	0	0	60
			17:00 ~ 18:00	20	10	0	10	10	0	0	0	0	0	0	0	0	0	0	10	0	0	60
			18:00 ~ 19:00	20	10	0	10	10	0	0	0	0	0	0	0	0	0	0	10	0	0	60
			19:00 ~ 20:00	20	10	0	10	10	0	0	0	0	0	0	0	0	0	0	10	0	0	60
			20:00 ~ 21:00	20	10	0	10	10	0	0	0	0	0	0	0	0	0	0	10	0	0	60
			21:00 ~ 22:00	20	10	0	10	10	0	0	0	0	0	0	0	0	0	0	10	0	0	60
			22:00 ~ 23:00	20	10	0	10	10	0	0	0	0	0	0	0	0	0	0	10	0	0	60
			23:00 ~ 00:00	10	10	0	10	10	0	0	0	0	0	0	0	0	0	0	10	0	0	50
			Whole Day Total (veh)	440	280	0	240	170	0	0	0	0	0	0	0	0	0	0	220	0	0	1350
167	Kowloon City Road	NB	**00:00 ~ 01:00**	120	60	0	20	10	10	10	0	0	10	10	0	10	0	10	20	0	0	290
			01:00 ~ 02:00	80	40	0	20	10	10	10	0	0	10	10	0	10	0	10	10	0	0	220
			02:00 ~ 03:00	60	30	0	10	10	0	10	0	0	10	0	0	0	0	0	10	0	0	140
			03:00 ~ 04:00	50	30	0	10	10	0	10	0	0	10	0	0	0	0	0	10	0	0	130
			04:00 ~ 05:00	50	30	0	10	10	0	10	0	0	10	0	0	0	0	0	10	0	0	130
			05:00 ~ 06:00	60	30	0	10	10	0	10	0	0	10	0	0	0	0	10	10	0	0	150
			06:00 ~ 07:00	120	60	0	20	10	10	10	10	0	10	10	0	10	0	10	20	0	0	300
			07:00 ~ 08:00	230	120	0	40	20	10	10	10	10	10	10	10	10	0	10	30	10	0	540
			08:00 ~ 09:00	290	150	0	50	20	10	10	10	10	10	10	10	10	0	10	40	10	0	650
			09:00 ~ 10:00	260	130	0	40	20	10	10	10	10	10	10	10	10	0	10	30	10	0	580
			10:00 ~ 11:00	250	130	0	40	20	10	10	10	10	10	10	10	10	0	10	30	10	0	570
			11:00 ~ 12:00	260	130	0	40	20	10	10	10	10	10	10	10	10	0	10	30	10	0	580
			12:00 ~ 13:00	340	180	10	60	20	10	10	10	10	10	10	10	10	0	10	40	10	0	750
			13:00 ~ 14:00	350	180	10	60	20	10	10	10	10	10	10	10	10	0	10	40	10	0	760
			14:00 ~ 15:00	360	180	10	60	20	10	10	10	10	10	10	10	10	0	10	40	10	0	770
			15:00 ~ 16:00	360	180	10	60	20	10	10	10	10	10	10	10	10	0	10	40	10	0	770
			16:00 ~ 17:00	370	190	10	60	20	10	10	10	10	10	10	10	10	0	10	40	10	0	790
			17:00 ~ 18:00	370	190	10	60	20	10	10	10	10	10	10	10	10	0	10	40	10	0	790
			18:00 ~ 19:00	390	200	10	60	30	10	10	10	10	10	10	10	10	0	10	50	10	0	840
			19:00 ~ 20:00	350	180	10	60	20	10	10	10	10	10	10	10	10	0	10	40	10	0	760
			20:00 ~ 21:00	300	150	10	50	20	10	10	10	10	10	10	10	10	0	10	40	10	0	670
			21:00 ~ 22:00	310	160	10	50	20	10	10	10	10	10	10	10	10	0	10	40	10	0	690
			22:00 ~ 23:00	280	150	10	50	20	10	10	10	10	10	10	10	10	0	10	30	10	0	640
			23:00 ~ 00:00	230	120	10	40	20	10	10	10	10	10	10	10	10	0	10	30	10	0	550
			Whole Day Total (veh)	5840	3000	120	980	420	200	240	180	170	240	200	170	200	0	210	720	170	0	13060
168	Kowloon City Road	SB	**00:00 ~ 01:00**	20	10	0	10	10	0	0	0	0	0	0	0	0	0	0	10	0	0	60
			01:00 ~ 02:00	10	10	0	10	10	0	0	0	0	0	0	0	0	0	0	10	0	0	50
			02:00 ~ 03:00	10	10	0	10	0	0	0	0	0	0	0	0	0	0	0	10	0	0	40
			03:00 ~ 04:00	10	10	0	10	0	0	0	0	0	0	0	0	0	0	0	10	0	0	40
			04:00 ~ 05:00	10	10	0	10	0	0	0	0	0	0	0	0	0	0	0	10	0	0	40
			05:00 ~ 06:00	10	10	0	10	0	0	0	0	0	0	0	0	0	0	0	10	0	0	40
			06:00 ~ 07:00	20	10	0	10	10	0	0	0	0	0	0	0	0	0	0	10	0	0	60
			07:00 ~ 08:00	40	20	0	10	10	0	10	0	0	10	0	0	0	0	0	10	0	0	110
			08:00 ~ 09:00	40	20	0	10	10	0	10	0	0	10	0	0	0	0	0	10	0	0	110
			09:00 ~ 10:00	40	20	0	10	10	0	10	0	0	10	0	0	0	0	0	10	0	0	110
			10:00 ~ 11:00	40	20	0	10	10	0	10	0	0	10	0	0	0	0	0	10	0	0	110
			11:00 ~ 12:00	40	20	0	10	10	0	10	0	0	10	0	0	0	0	0	10	0	0	110
			12:00 ~ 13:00	30	20	0	10	10	0	10	0	0	0	0	0	0	0	0	10	0	0	90
			13:00 ~ 14:00	30	20	0	10	10	0	10	0	0	0	0	0	0	0	0	10	0	0	90
			14:00 ~ 15:00	30	20	0	10	10	0	10	0	0	0	0	0	0	0	0	10	0	0	90
			15:00 ~ 16:00	30	20	0	10	10	0	10	0	0	0	0	0	0	0	0	10	0	0	90
			16:00 ~ 17:00	30	20	0	10	10	0	10	0	0	0	0	0	0	0	0	10	0	0	90
			17:00 ~ 18:00	30	20	0	10	10	0	10	0	0	0	0	0	0	0	0	10	0	0	90
			18:00 ~ 19:00	30	20	0	10	10	0	10	0	0	0	0	0	0	0	0	10	0	0	90
			19:00 ~ 20:00	30	20	0	10	10	0	10	0	0	0	0	0	0	0	0	10	0	0	90
			20:00 ~ 21:00	20	10	0	10	10	0	10	0	0	0	0	0	0	0	0	10	0	0	70
			21:00 ~ 22:00	20	10	0	10	10	0	10	0	0	0	0	0	0	0	0	10	0	0	70
			22:00 ~ 23:00	20	10	0	10	10	0	10	0	0	0	0	0	0	0	0	10	0	0	70
			23:00 ~ 00:00	20	10	0	10	10	0	10	0	0	0	0	0	0	0	0	10	0	0	70
			Whole Day Total (veh)	610	370	0	240	200	0	170	0	0	50	0	0	0	0	0	240	0	0	1880

Road No.	Road Name	Bound	Hour	PC	TAXI	LGV3	LGV4	LGV6	HGV7	HGV8	PLB	PV4	PV5	NFB6	NFB7	NFB8	FBSD	FBDD	MC	HGV9	NFB9	Total
169	Sheung Heung Road	EB	**00:00 ~ 01:00**	60	30	0	20	10	10	10	10	0	10	0	0	0	0	20	10	0	0	190
			01:00 ~ 02:00	40	20	0	20	10	10	10	0	0	10	0	0	0	0	10	10	0	0	140
			02:00 ~ 03:00	30	20	0	10	10	10	10	0	0	0	0	0	0	0	10	10	0	0	110
			03:00 ~ 04:00	20	10	0	10	10	0	10	0	0	0	0	0	0	0	10	10	0	0	80
			04:00 ~ 05:00	20	10	0	10	10	0	10	0	0	0	0	0	0	0	10	10	0	0	80
			05:00 ~ 06:00	30	20	0	10	10	10	10	10	0	0	0	0	0	0	20	10	0	0	130
			06:00 ~ 07:00	60	30	0	20	10	10	10	10	0	10	0	0	0	0	50	10	0	0	220
			07:00 ~ 08:00	110	60	10	40	20	10	10	20	0	10	10	0	10	0	60	20	10	0	400
			08:00 ~ 09:00	140	70	10	50	20	10	10	20	0	10	10	0	10	0	50	20	10	0	440
			09:00 ~ 10:00	120	60	10	50	20	10	10	20	0	10	10	0	10	0	50	20	10	0	410
			10:00 ~ 11:00	120	60	10	50	20	10	10	20	0	10	10	0	10	0	50	20	10	0	410
			11:00 ~ 12:00	120	60	10	50	20	10	10	20	0	10	10	0	10	0	50	20	10	0	410
			12:00 ~ 13:00	60	30	0	30	10	10	10	20	0	10	0	0	0	0	60	10	10	0	260
			13:00 ~ 14:00	60	30	0	30	10	10	10	20	0	10	0	0	0	0	70	10	10	0	270
			14:00 ~ 15:00	60	30	0	30	10	10	10	20	0	10	0	0	0	0	70	10	10	0	270
			15:00 ~ 16:00	60	30	0	30	10	10	10	20	0	10	0	0	0	0	70	10	10	0	270
			16:00 ~ 17:00	60	30	0	30	10	10	10	20	0	10	0	0	0	0	70	10	10	0	270
			17:00 ~ 18:00	60	30	0	30	10	10	10	30	0	10	0	0	0	0	70	10	10	0	280
			18:00 ~ 19:00	60	30	0	30	10	10	10	30	0	10	0	0	0	0	70	10	10	0	280
			19:00 ~ 20:00	60	30	0	30	10	10	10	20	0	10	0	0	0	0	60	10	10	0	260
			20:00 ~ 21:00	50	30	0	20	10	10	10	20	0	10	0	0	0	0	50	10	10	0	230
			21:00 ~ 22:00	50	30	0	30	10	10	10	20	0	10	0	0	0	0	50	10	10	0	240
			22:00 ~ 23:00	50	30	0	20	10	10	10	20	0	10	0	0	0	0	50	10	10	0	230
			23:00 ~ 00:00	40	20	0	20	10	10	10	10	0	10	0	0	0	0	40	10	10	0	190
			Whole Day Total (veh)	1540	800	50	670	290	220	240	380	0	200	50	0	50	0	1120	290	170	0	6070
170	Sheung Heung Road	WB	**00:00 ~ 01:00**	20	10	0	10	10	0	0	0	0	0	0	0	0	0	0	10	0	0	60
			01:00 ~ 02:00	20	10	0	10	10	0	0	0	0	0	0	0	0	0	0	10	0	0	60
			02:00 ~ 03:00	10	10	0	10	0	0	0	0	0	0	0	0	0	0	0	10	0	0	40
			03:00 ~ 04:00	10	10	0	10	0	0	0	0	0	0	0	0	0	0	0	10	0	0	40
			04:00 ~ 05:00	10	10	0	10	0	0	0	0	0	0	0	0	0	0	0	10	0	0	40
			05:00 ~ 06:00	10	10	0	10	0	0	0	0	0	0	0	0	0	0	0	10	0	0	40
			06:00 ~ 07:00	20	10	0	10	10	0	0	0	0	0	0	0	0	0	0	10	0	0	60
			07:00 ~ 08:00	40	20	0	10	10	0	10	0	0	10	0	0	0	0	0	10	0	0	110
			08:00 ~ 09:00	50	30	0	10	10	0	10	0	0	10	0	0	0	0	0	10	0	0	130
			09:00 ~ 10:00	40	20	0	10	10	0	10	0	0	10	0	0	0	0	0	10	0	0	110
			10:00 ~ 11:00	40	20	0	10	10	0	10	0	0	10	0	0	0	0	0	10	0	0	110
			11:00 ~ 12:00	50	30	0	10	10	0	10	0	0	10	0	0	0	0	0	10	0	0	130
			12:00 ~ 13:00	30	20	0	10	10	0	10	0	0	0	0	0	0	0	0	10	0	0	90
			13:00 ~ 14:00	30	20	0	10	10	0	10	0	0	0	0	0	0	0	0	10	0	0	90
			14:00 ~ 15:00	30	20	0	10	10	0	10	0	0	0	0	0	0	0	0	10	0	0	90
			15:00 ~ 16:00	30	20	0	10	10	0	10	0	0	0	0	0	0	0	0	10	0	0	90
			16:00 ~ 17:00	30	20	0	10	10	0	10	0	0	0	0	0	0	0	0	10	0	0	90
			17:00 ~ 18:00	30	20	0	10	10	0	10	0	0	0	0	0	0	0	0	10	0	0	90
			18:00 ~ 19:00	40	20	0	10	10	0	10	0	0	0	0	0	0	0	0	10	0	0	100
			19:00 ~ 20:00	30	20	0	10	10	0	10	0	0	0	0	0	0	0	0	10	0	0	90
			20:00 ~ 21:00	30	20	0	10	10	0	10	0	0	0	0	0	0	0	0	10	0	0	90
			21:00 ~ 22:00	30	20	0	10	10	0	10	0	0	0	0	0	0	0	0	10	0	0	90
			22:00 ~ 23:00	30	20	0	10	10	0	10	0	0	0	0	0	0	0	0	10	0	0	90
			23:00 ~ 00:00	20	10	0	10	10	0	10	0	0	0	0	0	0	0	0	10	0	0	70
			Whole Day Total (veh)	680	420	0	240	200	0	170	0	0	50	0	0	0	0	0	240	0	0	2000
171	Pau Chung Street	NB	**00:00 ~ 01:00**	40	20	0	10	10	0	10	10	0	0	0	0	0	0	10	10	0	0	120
			01:00 ~ 02:00	30	20	0	10	10	0	10	0	0	0	0	0	0	0	10	10	0	0	100
			02:00 ~ 03:00	20	10	0	10	10	0	0	0	0	0	0	0	0	0	10	10	0	0	70
			03:00 ~ 04:00	20	10	0	10	10	0	0	0	0	0	0	0	0	0	10	10	0	0	70
			04:00 ~ 05:00	20	10	0	10	10	0	0	0	0	0	0	0	0	0	10	10	0	0	70
			05:00 ~ 06:00	20	10	0	10	10	0	0	0	0	0	0	0	0	0	10	10	0	0	70
			06:00 ~ 07:00	40	20	0	10	10	0	10	10	0	0	0	0	0	0	20	10	0	0	130
			07:00 ~ 08:00	70	40	0	20	10	10	10	10	0	10	0	0	10	0	30	10	0	0	230
			08:00 ~ 09:00	90	50	0	20	10	10	10	10	0	10	0	0	10	0	20	10	0	0	250
			09:00 ~ 10:00	80	40	0	20	10	10	10	10	0	10	0	0	10	0	20	10	0	0	230
			10:00 ~ 11:00	70	40	0	20	10	10	10	10	0	10	0	0	10	0	20	10	0	0	220
			11:00 ~ 12:00	80	40	0	20	10	10	10	10	0	10	0	0	10	0	20	10	0	0	230
			12:00 ~ 13:00	80	40	0	10	10	10	10	10	0	10	0	0	10	0	20	10	0	0	220
			13:00 ~ 14:00	80	40	0	10	10	10	10	10	0	10	0	0	10	0	20	10	0	0	220
			14:00 ~ 15:00	80	40	0	10	10	10	10	10	0	10	0	0	10	0	20	10	0	0	220
			15:00 ~ 16:00	80	40	0	10	10	10	10	10	0	10	0	0	10	0	20	10	0	0	220
			16:00 ~ 17:00	90	50	0	10	10	10	10	10	0	10	0	0	10	0	20	10	0	0	240
			17:00 ~ 18:00	90	50	0	10	10	10	10	10	0	10	0	0	10	0	20	10	0	0	240
			18:00 ~ 19:00	90	50	0	20	10	10	10	10	0	10	0	0	10	0	20	10	0	0	250
			19:00 ~ 20:00	80	40	0	10	10	10	10	10	0	10	0	0	10	0	20	10	0	0	220
			20:00 ~ 21:00	70	40	0	10	10	10	10	10	0	10	0	0	10	0	20	10	0	0	210
			21:00 ~ 22:00	70	40	0	10	10	10	10	10	0	10	0	0	10	0	20	10	0	0	210
			22:00 ~ 23:00	70	40	0	10	10	10	10	10	0	10	0	0	10	0	20	10	0	0	210
			23:00 ~ 00:00	60	30	0	10	10	10	10	10	0	10	0	0	10	0	20	10	0	0	190
			Whole Day Total (veh)	1520	810	0	300	240	170	200	190	0	170	0	0	170	0	430	240	0	0	4440
172	Pau Chung Street	SB	**00:00 ~ 01:00**	20	10	0	10	10	0	0	0	0	0	0	0	0	0	0	10	0	0	60
			01:00 ~ 02:00	10	10	0	10	10	0	0	0	0	0	0	0	0	0	0	10	0	0	50
			02:00 ~ 03:00	10	10	0	10	0	0	0	0	0	0	0	0	0	0	0	10	0	0	40
			03:00 ~ 04:00	10	10	0	10	0	0	0	0	0	0	0	0	0	0	0	10	0	0	40
			04:00 ~ 05:00	10	10	0	10	0	0	0	0	0	0	0	0	0	0	0	10	0	0	40
			05:00 ~ 06:00	10	10	0	10	0	0	0	0	0	0	0	0	0	0	0	10	0	0	40
			06:00 ~ 07:00	20	10	0	10	10	0	0	0	0	0	0	0	0	0	0	10	0	0	60
			07:00 ~ 08:00	30	20	0	10	10	0	0	0	0	10	0	0	0	0	0	10	0	0	90
			08:00 ~ 09:00	40	20	0	10	10	0	0	0	0	10	0	0	0	0	0	10	0	0	100
			09:00 ~ 10:00	30	20	0	10	10	0	0	0	0	10	0	0	0	0	0	10	0	0	90
			10:00 ~ 11:00	30	20	0	10	10	0	0	0	0	10	0	0	0	0	0	10	0	0	90
			11:00 ~ 12:00	30	20	0	10	10	0	0	0	0	10	0	0	0	0	0	10	0	0	90
			12:00 ~ 13:00	20	10	0	10	10	0	0	0	0	0	0	0	0	0	0	10	0	0	60
			13:00 ~ 14:00	20	10	0	10	10	0	0	0	0	0	0	0	0	0	0	10	0	0	60
			14:00 ~ 15:00	20	10	0	10	10	0	0	0	0	0	0	0	0	0	0	10	0	0	60
			15:00 ~ 16:00	20	10	0	10	10	0	0	0	0	0	0	0	0	0	0	10	0	0	60
			16:00 ~ 17:00	20	10	0	10	10	0	0	0	0	0	0	0	0	0	0	10	0	0	60
			17:00 ~ 18:00	20	10	0	10	10	0	0	0	0	0	0	0	0	0	0	10	0	0	60
			18:00 ~ 19:00	20	10	0	10	10	0	0	0	0	0	0	0	0	0	0	10	0	0	60
			19:00 ~ 20:00	20	10	0	10	10	0	0	0	0	0	0	0	0	0	0	10	0	0	60
			20:00 ~ 21:00	20	10	0	10	10	0	0	0	0	0	0	0	0	0	0	10	0	0	60
			21:00 ~ 22:00	20	10	0	10	10	0	0	0	0	0	0	0	0	0	0	10	0	0	60
			22:00 ~ 23:00	20	10	0	10	10	0	0	0	0	0	0	0	0	0	0	10	0	0	60
			23:00 ~ 00:00	20	10	0	10	10	0	0	0	0	0	0	0	0	0	0	10	0	0	60
			Whole Day Total (veh)	490	290	0	240	200	0	0	0	0	50	0	0	0	0	0	240	0	0	1510

Road No.	Road Name	Bound	Hour	PC	TAXI	LGV3	LGV4	LGV6	HGV7	HGV8	PLB	PV4	PV5	NFB6	NFB7	NFB8	FBSD	FBDD	MC	HGV9	NFB9	Total
173	Ma Hang Chung Road	WB	**00:00 ~ 01:00**	10	10	0	0	0	0	0	0	0	0	0	0	0	0	10	0	0	0	30
			01:00 ~ 02:00	10	10	0	0	0	0	0	0	0	0	0	0	0	0	0	0	0	0	20
			02:00 ~ 03:00	10	10	0	0	0	0	0	0	0	0	0	0	0	0	0	0	0	0	20
			03:00 ~ 04:00	10	10	0	0	0	0	0	0	0	0	0	0	0	0	0	0	0	0	20
			04:00 ~ 05:00	10	10	0	0	0	0	0	0	0	0	0	0	0	0	0	0	0	0	20
			05:00 ~ 06:00	10	10	0	0	0	0	0	0	0	0	0	0	0	0	10	0	0	0	30
			06:00 ~ 07:00	10	10	0	0	0	0	0	10	0	0	0	0	0	0	10	0	0	0	40
			07:00 ~ 08:00	10	10	0	10	0	0	0	10	0	0	0	0	0	0	10	10	0	0	60
			08:00 ~ 09:00	20	10	0	10	0	0	0	10	0	0	0	0	0	0	10	10	0	0	70
			09:00 ~ 10:00	10	10	0	10	0	0	0	10	0	0	0	0	0	0	10	10	0	0	60
			10:00 ~ 11:00	10	10	0	10	0	0	0	10	0	0	0	0	0	0	10	10	0	0	60
			11:00 ~ 12:00	10	10	0	10	0	0	0	10	0	0	0	0	0	0	10	10	0	0	60
			12:00 ~ 13:00	10	10	0	10	0	0	0	10	0	0	0	0	0	0	10	10	0	0	60
			13:00 ~ 14:00	20	10	0	10	0	0	0	10	0	0	0	0	0	0	10	10	0	0	70
			14:00 ~ 15:00	20	10	0	10	0	0	0	10	0	0	0	0	0	0	10	10	0	0	70
			15:00 ~ 16:00	20	10	0	10	0	0	0	10	0	0	0	0	0	0	10	10	0	0	70
			16:00 ~ 17:00	20	10	0	10	0	0	0	10	0	0	0	0	0	0	10	10	0	0	70
			17:00 ~ 18:00	20	10	0	10	0	0	0	10	0	0	0	0	0	0	10	10	0	0	70
			18:00 ~ 19:00	20	10	0	10	0	0	0	10	0	0	0	0	0	0	10	10	0	0	70
			19:00 ~ 20:00	20	10	0	10	0	0	0	10	0	0	0	0	0	0	10	10	0	0	70
			20:00 ~ 21:00	10	10	0	10	0	0	0	0	0	0	0	0	0	0	10	10	0	0	50
			21:00 ~ 22:00	10	10	0	10	0	0	0	0	0	0	0	0	0	0	10	10	0	0	50
			22:00 ~ 23:00	10	10	0	10	0	0	0	0	0	0	0	0	0	0	10	10	0	0	50
			23:00 ~ 00:00	10	10	0	10	0	0	0	0	0	0	0	0	0	0	10	10	0	0	50
			Whole Day Total (veh)	320	240	0	170	0	0	0	140	0	0	0	0	0	0	200	170	0	0	1240
174	Sheung Heung Road	EB	**00:00 ~ 01:00**	40	20	0	20	10	10	10	10	0	0	0	0	0	0	20	10	0	0	150
			01:00 ~ 02:00	30	20	0	10	10	10	10	0	0	0	0	0	0	0	10	10	0	0	110
			02:00 ~ 03:00	20	10	0	10	10	0	10	0	0	0	0	0	0	0	10	10	0	0	80
			03:00 ~ 04:00	20	10	0	10	10	0	10	0	0	0	0	0	0	0	10	10	0	0	80
			04:00 ~ 05:00	20	10	0	10	10	0	10	0	0	0	0	0	0	0	10	10	0	0	80
			05:00 ~ 06:00	20	10	0	10	10	0	10	10	0	0	0	0	0	0	20	10	0	0	100
			06:00 ~ 07:00	40	20	0	20	10	10	10	10	0	0	0	0	0	0	50	10	0	0	180
			07:00 ~ 08:00	80	40	0	40	20	10	10	20	0	10	0	0	10	0	60	10	10	0	320
			08:00 ~ 09:00	90	50	0	40	20	10	10	20	0	10	0	0	10	0	50	10	10	0	330
			09:00 ~ 10:00	80	40	0	40	20	10	10	20	0	10	0	0	10	0	50	10	10	0	310
			10:00 ~ 11:00	80	40	0	40	20	10	10	20	0	10	0	0	10	0	50	10	10	0	310
			11:00 ~ 12:00	90	40	0	40	20	10	10	20	0	10	0	0	10	0	40	10	10	0	310
			12:00 ~ 13:00	40	20	0	20	10	10	10	20	0	10	0	0	0	0	60	10	10	0	220
			13:00 ~ 14:00	50	30	0	20	10	10	10	20	0	10	0	0	0	0	60	10	10	0	240
			14:00 ~ 15:00	50	30	0	20	10	10	10	20	0	10	0	0	0	0	60	10	10	0	240
			15:00 ~ 16:00	50	30	0	20	10	10	10	20	0	10	0	0	0	0	60	10	10	0	240
			16:00 ~ 17:00	50	30	0	20	10	10	10	20	0	10	0	0	0	0	60	10	10	0	240
			17:00 ~ 18:00	50	30	0	20	10	10	10	30	0	10	0	0	0	0	70	10	10	0	260
			18:00 ~ 19:00	50	30	0	30	10	10	10	30	0	10	0	0	0	0	70	10	10	0	270
			19:00 ~ 20:00	50	30	0	20	10	10	10	20	0	10	0	0	0	0	60	10	10	0	240
			20:00 ~ 21:00	40	20	0	20	10	10	10	20	0	10	0	0	0	0	50	10	10	0	210
			21:00 ~ 22:00	40	20	0	20	10	10	10	20	0	10	0	0	0	0	50	10	10	0	210
			22:00 ~ 23:00	40	20	0	20	10	10	10	20	0	10	0	0	0	0	50	10	10	0	210
			23:00 ~ 00:00	30	20	0	20	10	10	10	10	0	10	0	0	0	0	40	10	10	0	180
			Whole Day Total (veh)	1150	620	0	540	290	200	240	380	0	170	0	0	50	0	1070	240	170	0	5120
175	Sheung Heung Road	WB	**00:00 ~ 01:00**	80	40	0	10	10	0	10	0	0	10	0	0	10	0	10	10	0	0	190
			01:00 ~ 02:00	50	30	0	10	10	0	10	0	0	10	0	0	10	0	0	10	0	0	140
			02:00 ~ 03:00	40	20	0	10	10	0	0	0	0	10	0	0	0	0	0	10	0	0	100
			03:00 ~ 04:00	30	20	0	10	10	0	0	0	0	0	0	0	0	0	0	10	0	0	80
			04:00 ~ 05:00	30	20	0	10	10	0	0	0	0	0	0	0	0	0	0	10	0	0	80
			05:00 ~ 06:00	40	20	0	10	10	0	0	0	0	10	0	0	0	0	10	10	0	0	110
			06:00 ~ 07:00	80	40	0	10	10	0	10	10	0	10	0	0	10	0	10	10	0	0	200
			07:00 ~ 08:00	160	80	0	20	10	10	10	10	0	10	10	10	10	0	10	20	10	0	380
			08:00 ~ 09:00	200	100	0	30	10	10	10	10	0	10	10	10	10	0	10	30	10	0	460
			09:00 ~ 10:00	170	90	0	20	10	10	10	10	0	10	10	10	10	0	10	20	10	0	400
			10:00 ~ 11:00	170	90	0	20	10	10	10	10	0	10	10	10	10	0	10	20	10	0	400
			11:00 ~ 12:00	180	90	0	30	10	10	10	10	0	10	10	10	10	0	10	20	10	0	420
			12:00 ~ 13:00	260	140	0	10	10	10	10	10	10	10	10	10	10	0	10	30	0	0	540
			13:00 ~ 14:00	270	140	0	20	10	10	10	10	10	10	10	10	10	0	10	30	0	0	560
			14:00 ~ 15:00	270	140	0	20	10	10	10	10	10	10	10	10	10	0	10	30	0	0	560
			15:00 ~ 16:00	280	140	0	20	10	10	10	10	10	10	10	10	10	0	10	30	0	0	570
			16:00 ~ 17:00	280	150	0	20	10	10	10	10	10	10	10	10	10	0	10	30	0	0	580
			17:00 ~ 18:00	280	150	0	20	10	10	10	10	10	10	10	10	10	0	10	30	0	0	580
			18:00 ~ 19:00	300	150	0	20	10	10	10	10	10	10	10	10	10	0	10	40	0	0	610
			19:00 ~ 20:00	270	140	0	20	10	10	10	10	10	10	10	10	10	0	10	30	0	0	560
			20:00 ~ 21:00	230	120	0	10	10	10	10	0	10	10	10	10	10	0	10	30	0	0	480
			21:00 ~ 22:00	230	120	0	10	10	10	10	0	10	10	10	10	10	0	10	30	0	0	480
			22:00 ~ 23:00	220	110	0	10	10	10	10	0	10	10	10	10	10	0	10	30	0	0	460
			23:00 ~ 00:00	180	90	0	10	10	10	10	0	10	10	10	10	10	0	10	20	0	0	390
			Whole Day Total (veh)	4300	2230	0	380	240	170	200	140	120	220	170	170	200	0	200	540	50	0	9330
176	Sheung Heung Road	EB	**00:00 ~ 01:00**	40	20	0	20	10	10	10	10	0	0	0	0	0	0	20	10	0	0	150
			01:00 ~ 02:00	30	20	0	10	10	10	10	0	0	0	0	0	0	0	10	10	0	0	110
			02:00 ~ 03:00	20	10	0	10	10	0	10	0	0	0	0	0	0	0	10	10	0	0	80
			03:00 ~ 04:00	20	10	0	10	10	0	10	0	0	0	0	0	0	0	10	10	0	0	80
			04:00 ~ 05:00	20	10	0	10	10	0	10	0	0	0	0	0	0	0	10	10	0	0	80
			05:00 ~ 06:00	20	10	0	10	10	0	10	10	0	0	0	0	0	0	20	10	0	0	100
			06:00 ~ 07:00	40	20	0	20	10	10	10	10	0	0	0	0	0	0	50	10	0	0	180
			07:00 ~ 08:00	70	40	0	30	20	10	10	20	0	10	0	0	10	0	60	10	10	0	300
			08:00 ~ 09:00	90	50	0	40	20	10	10	20	0	10	0	0	10	0	50	10	10	0	330
			09:00 ~ 10:00	80	40	0	40	20	10	10	20	0	10	0	0	10	0	50	10	10	0	310
			10:00 ~ 11:00	80	40	0	40	20	10	10	20	0	10	0	0	10	0	50	10	10	0	310
			11:00 ~ 12:00	80	40	0	40	20	10	10	20	0	10	0	0	10	0	40	10	10	0	300
			12:00 ~ 13:00	50	30	0	30	10	10	10	20	0	10	0	0	0	0	60	10	10	0	250
			13:00 ~ 14:00	50	30	0	30	10	10	10	20	0	10	0	0	0	0	60	10	10	0	250
			14:00 ~ 15:00	50	30	0	30	10	10	10	20	0	10	0	0	0	0	60	10	10	0	250
			15:00 ~ 16:00	50	30	0	30	10	10	10	20	0	10	0	0	0	0	60	10	10	0	250
			16:00 ~ 17:00	50	30	0	30	10	10	10	20	0	10	0	0	0	0	60	10	10	0	250
			17:00 ~ 18:00	50	30	0	30	10	10	10	30	0	10	0	0	0	0	70	10	10	0	270
			18:00 ~ 19:00	50	30	0	30	10	10	10	30	0	10	0	0	0	0	70	10	10	0	270
			19:00 ~ 20:00	50	30	0	30	10	10	10	20	0	10	0	0	0	0	60	10	10	0	250
			20:00 ~ 21:00	40	20	0	20	10	10	10	20	0	10	0	0	0	0	50	10	10	0	210
			21:00 ~ 22:00	40	20	0	20	10	10	10	20	0	10	0	0	0	0	50	10	10	0	210
			22:00 ~ 23:00	40	20	0	20	10	10	10	20	0	10	0	0	0	0	50	10	10	0	210
			23:00 ~ 00:00	30	20	0	20	10	10	10	10	0	10	0	0	0	0	40	10	10	0	180
			Whole Day Total (veh)	1140	630	0	600	290	200	240	380	0	170	0	0	50	0	1070	240	170	0	5180

Road No.	Road Name	Bound	Hour	PC	TAXI	LGV3	LGV4	LGV6	HGV7	HGV8	PLB	PV4	PV5	NFB6	NFB7	NFB8	FBSD	FBDD	MC	HGV9	NFB9	Total
177	Cheung Ning Street	NB	**00:00 ~ 01:00**	10	10	0	10	0	0	0	0	0	0	0	0	0	0	0	0	0	0	30
			01:00 ~ 02:00	10	10	0	10	0	0	0	0	0	0	0	0	0	0	0	0	0	0	30
			02:00 ~ 03:00	10	0	0	0	0	0	0	0	0	0	0	0	0	0	0	0	0	0	10
			03:00 ~ 04:00	10	0	0	0	0	0	0	0	0	0	0	0	0	0	0	0	0	0	10
			04:00 ~ 05:00	10	0	0	0	0	0	0	0	0	0	0	0	0	0	0	0	0	0	10
			05:00 ~ 06:00	10	0	0	0	0	0	0	0	0	0	0	0	0	0	0	0	0	0	10
			06:00 ~ 07:00	10	10	0	10	0	0	0	0	0	0	0	0	0	0	0	0	0	0	30
			07:00 ~ 08:00	10	10	0	10	10	0	0	0	0	0	0	0	0	0	0	0	0	0	40
			08:00 ~ 09:00	10	10	0	10	10	0	0	0	0	0	0	0	0	0	0	0	0	0	40
			09:00 ~ 10:00	10	10	0	10	10	0	0	0	0	0	0	0	0	0	0	0	0	0	40
			10:00 ~ 11:00	10	10	0	10	10	0	0	0	0	0	0	0	0	0	0	0	0	0	40
			11:00 ~ 12:00	10	10	0	10	10	0	0	0	0	0	0	0	0	0	0	0	0	0	40
			12:00 ~ 13:00	10	10	0	10	10	0	0	0	0	0	0	0	0	0	0	10	0	0	50
			13:00 ~ 14:00	10	10	0	10	10	0	0	0	0	0	0	0	0	0	0	10	0	0	50
			14:00 ~ 15:00	10	10	0	10	10	0	0	0	0	0	0	0	0	0	0	10	0	0	50
			15:00 ~ 16:00	10	10	0	10	10	0	0	0	0	0	0	0	0	0	0	10	0	0	50
			16:00 ~ 17:00	10	10	0	10	10	0	0	0	0	0	0	0	0	0	0	10	0	0	50
			17:00 ~ 18:00	10	10	0	10	10	0	0	0	0	0	0	0	0	0	0	10	0	0	50
			18:00 ~ 19:00	10	10	0	10	10	0	0	0	0	0	0	0	0	0	0	10	0	0	50
			19:00 ~ 20:00	10	10	0	10	10	0	0	0	0	0	0	0	0	0	0	10	0	0	50
			20:00 ~ 21:00	10	10	0	10	10	0	0	0	0	0	0	0	0	0	0	10	0	0	50
			21:00 ~ 22:00	10	10	0	10	10	0	0	0	0	0	0	0	0	0	0	10	0	0	50
			22:00 ~ 23:00	10	10	0	10	10	0	0	0	0	0	0	0	0	0	0	10	0	0	50
			23:00 ~ 00:00	10	10	0	10	10	0	0	0	0	0	0	0	0	0	0	10	0	0	50
			Whole Day Total (veh)	240	200	0	200	170	0	0	0	0	0	0	0	0	0	0	120	0	0	930
178	Cheung Ning Street	SB	**00:00 ~ 01:00**	10	10	0	10	0	0	0	0	0	0	0	0	0	0	0	10	0	0	40
			01:00 ~ 02:00	10	10	0	10	0	0	0	0	0	0	0	0	0	0	0	10	0	0	40
			02:00 ~ 03:00	10	10	0	10	0	0	0	0	0	0	0	0	0	0	0	0	0	0	30
			03:00 ~ 04:00	10	10	0	0	0	0	0	0	0	0	0	0	0	0	0	0	0	0	20
			04:00 ~ 05:00	10	10	0	0	0	0	0	0	0	0	0	0	0	0	0	0	0	0	20
			05:00 ~ 06:00	10	10	0	10	0	0	0	0	0	0	0	0	0	0	0	0	0	0	30
			06:00 ~ 07:00	10	10	0	10	0	0	0	0	0	0	0	0	0	0	0	10	0	0	40
			07:00 ~ 08:00	20	10	0	10	10	0	0	0	0	0	0	0	0	0	0	10	0	0	60
			08:00 ~ 09:00	20	10	0	10	10	0	0	0	0	0	0	0	0	0	0	10	0	0	60
			09:00 ~ 10:00	20	10	0	10	10	0	0	0	0	0	0	0	0	0	0	10	0	0	60
			10:00 ~ 11:00	20	10	0	10	10	0	0	0	0	0	0	0	0	0	0	10	0	0	60
			11:00 ~ 12:00	20	10	0	10	10	0	0	0	0	0	0	0	0	0	0	10	0	0	60
			12:00 ~ 13:00	10	10	0	10	10	0	0	0	0	0	0	0	0	0	0	10	0	0	50
			13:00 ~ 14:00	10	10	0	10	10	0	0	0	0	0	0	0	0	0	0	10	0	0	50
			14:00 ~ 15:00	10	10	0	10	10	0	0	0	0	0	0	0	0	0	0	10	0	0	50
			15:00 ~ 16:00	10	10	0	10	10	0	0	0	0	0	0	0	0	0	0	10	0	0	50
			16:00 ~ 17:00	10	10	0	10	10	0	0	0	0	0	0	0	0	0	0	10	0	0	50
			17:00 ~ 18:00	10	10	0	10	10	0	0	0	0	0	0	0	0	0	0	10	0	0	50
			18:00 ~ 19:00	10	10	0	10	10	0	0	0	0	0	0	0	0	0	0	10	0	0	50
			19:00 ~ 20:00	10	10	0	10	10	0	0	0	0	0	0	0	0	0	0	10	0	0	50
			20:00 ~ 21:00	10	10	0	10	10	0	0	0	0	0	0	0	0	0	0	10	0	0	50
			21:00 ~ 22:00	10	10	0	10	10	0	0	0	0	0	0	0	0	0	0	10	0	0	50
			22:00 ~ 23:00	10	10	0	10	10	0	0	0	0	0	0	0	0	0	0	10	0	0	50
			23:00 ~ 00:00	10	10	0	10	10	0	0	0	0	0	0	0	0	0	0	10	0	0	50
			Whole Day Total (veh)	290	240	0	220	170	0	0	0	0	0	0	0	0	0	0	200	0	0	1120
179	Sheung Heung Road	EB	**00:00 ~ 01:00**	70	40	0	30	10	10	10	10	0	10	0	0	0	0	30	10	10	0	240
			01:00 ~ 02:00	50	30	0	20	10	10	10	0	0	10	0	0	0	0	10	10	10	0	170
			02:00 ~ 03:00	40	20	0	20	10	10	10	0	0	10	0	0	0	0	10	10	0	0	140
			03:00 ~ 04:00	30	20	0	10	10	0	10	0	0	0	0	0	0	0	10	10	0	0	100
			04:00 ~ 05:00	30	20	0	10	10	0	10	0	0	0	0	0	0	0	10	10	0	0	100
			05:00 ~ 06:00	40	20	0	20	10	10	10	10	0	10	0	0	0	0	30	10	0	0	170
			06:00 ~ 07:00	70	40	0	30	10	10	10	20	0	10	0	0	0	0	70	10	10	0	290
			07:00 ~ 08:00	140	70	10	60	20	10	10	30	0	10	10	10	10	0	90	20	10	0	510
			08:00 ~ 09:00	180	90	10	70	30	10	10	30	0	10	10	10	10	0	70	20	10	0	570
			09:00 ~ 10:00	160	80	10	60	20	10	10	20	0	10	10	10	10	0	60	20	10	0	500
			10:00 ~ 11:00	150	80	10	60	20	10	10	20	0	10	10	10	10	0	60	20	10	0	490
			11:00 ~ 12:00	160	80	10	60	30	10	10	20	0	10	10	10	10	0	60	20	10	0	510
			12:00 ~ 13:00	110	60	0	40	20	10	10	30	0	10	10	0	10	0	80	20	10	0	420
			13:00 ~ 14:00	110	60	0	40	20	10	10	30	0	10	10	0	10	0	80	20	10	0	420
			14:00 ~ 15:00	110	60	0	40	20	10	10	30	0	10	10	0	10	0	80	20	10	0	420
			15:00 ~ 16:00	120	60	0	40	20	10	10	30	0	10	10	0	10	0	80	20	10	0	430
			16:00 ~ 17:00	120	60	0	40	20	10	10	30	0	10	10	0	10	0	80	20	10	0	430
			17:00 ~ 18:00	120	60	0	40	20	10	10	30	0	10	10	0	10	0	80	20	10	0	430
			18:00 ~ 19:00	130	70	0	40	20	10	10	30	0	10	10	0	10	0	90	20	10	0	460
			19:00 ~ 20:00	110	60	0	40	20	10	10	30	0	10	10	0	10	0	70	20	10	0	410
			20:00 ~ 21:00	90	50	0	30	10	10	10	20	0	10	10	0	10	0	70	10	10	0	340
			21:00 ~ 22:00	100	50	0	30	20	10	10	20	0	10	10	0	10	0	60	10	10	0	350
			22:00 ~ 23:00	90	50	0	30	10	10	10	20	0	10	10	0	10	0	60	10	10	0	330
			23:00 ~ 00:00	80	40	0	30	10	10	10	20	0	10	10	0	10	0	50	10	10	0	300
			Whole Day Total (veh)	2410	1270	50	890	400	220	240	480	0	220	170	50	170	0	1390	370	200	0	8530
180	Pau Chung Street	NB	**00:00 ~ 01:00**	30	20	0	10	10	0	0	10	0	0	0	0	0	0	20	10	0	0	110
			01:00 ~ 02:00	20	10	0	10	10	0	0	0	0	0	0	0	0	0	10	10	0	0	70
			02:00 ~ 03:00	10	10	0	10	10	0	0	0	0	0	0	0	0	0	10	10	0	0	60
			03:00 ~ 04:00	10	10	0	10	10	0	0	0	0	0	0	0	0	0	10	10	0	0	60
			04:00 ~ 05:00	10	10	0	10	10	0	0	0	0	0	0	0	0	0	10	10	0	0	60
			05:00 ~ 06:00	20	10	0	10	10	0	0	10	0	0	0	0	0	0	20	10	0	0	90
			06:00 ~ 07:00	30	20	0	10	10	0	0	10	0	0	0	0	0	0	40	10	0	0	130
			07:00 ~ 08:00	50	30	0	10	10	10	10	20	0	10	0	0	0	0	50	10	0	0	210
			08:00 ~ 09:00	60	30	0	10	10	10	10	20	0	10	0	0	0	0	40	10	0	0	210
			09:00 ~ 10:00	50	30	0	10	10	10	10	20	0	10	0	0	0	0	40	10	0	0	200
			10:00 ~ 11:00	50	30	0	10	10	10	10	10	0	10	0	0	0	0	40	10	0	0	190
			11:00 ~ 12:00	50	30	0	10	10	10	10	10	0	10	0	0	0	0	40	10	0	0	190
			12:00 ~ 13:00	40	20	0	10	10	0	10	10	0	10	0	0	0	0	40	10	0	0	160
			13:00 ~ 14:00	40	20	0	10	10	0	10	10	0	10	0	0	0	0	40	10	0	0	160
			14:00 ~ 15:00	40	20	0	10	10	0	10	20	0	10	0	0	0	0	40	10	0	0	170
			15:00 ~ 16:00	40	20	0	10	10	0	10	20	0	10	0	0	0	0	40	10	0	0	170
			16:00 ~ 17:00	40	20	0	10	10	0	10	20	0	10	0	0	0	0	40	10	0	0	170
			17:00 ~ 18:00	40	20	0	10	10	0	10	20	0	10	0	0	0	0	40	10	0	0	170
			18:00 ~ 19:00	40	20	0	10	10	0	10	20	0	10	0	0	0	0	40	10	0	0	170
			19:00 ~ 20:00	40	20	0	10	10	0	10	10	0	10	0	0	0	0	30	10	0	0	150
			20:00 ~ 21:00	30	20	0	10	10	0	10	10	0	10	0	0	0	0	30	10	0	0	140
			21:00 ~ 22:00	30	20	0	10	10	0	10	10	0	10	0	0	0	0	30	10	0	0	140
			22:00 ~ 23:00	30	20	0	10	10	0	10	10	0	10	0	0	0	0	30	10	0	0	140
			23:00 ~ 00:00	20	10	0	10	10	0	10	10	0	10	0	0	0	0	30	10	0	0	120
			Whole Day Total (veh)	820	470	0	240	240	50	170	280	0	170	0	0	0	0	760	240	0	0	3440

Road No.	Road Name	Bound	Hour	PC	TAXI	LGV3	LGV4	LGV6	HGV7	HGV8	PLB	PV4	PV5	NFB6	NFB7	NFB8	FBSD	FBDD	MC	HGV9	NFB9	Total
181	Pau Chung Street	SB	**00:00 ~ 01:00**	20	10	0	10	10	0	0	0	0	0	0	0	0	0	10	10	0	0	70
			01:00 ~ 02:00	20	10	0	10	10	0	0	0	0	0	0	0	0	0	10	10	0	0	70
			02:00 ~ 03:00	10	10	0	10	0	0	0	0	0	0	0	0	0	0	10	10	0	0	50
			03:00 ~ 04:00	10	10	0	10	0	0	0	0	0	0	0	0	0	0	10	10	0	0	50
			04:00 ~ 05:00	10	10	0	10	0	0	0	0	0	0	0	0	0	0	10	10	0	0	50
			05:00 ~ 06:00	10	10	0	10	0	0	0	0	0	0	0	0	0	0	10	10	0	0	50
			06:00 ~ 07:00	20	10	0	10	10	0	0	10	0	0	0	0	0	0	10	10	0	0	80
			07:00 ~ 08:00	40	20	0	10	10	0	10	10	0	10	0	0	0	0	10	10	0	0	130
			08:00 ~ 09:00	50	30	0	10	10	0	10	10	0	10	0	0	0	0	10	10	0	0	150
			09:00 ~ 10:00	50	30	0	10	10	0	10	10	0	10	0	0	0	0	10	10	0	0	150
			10:00 ~ 11:00	50	20	0	10	10	0	10	10	0	10	0	0	0	0	10	10	0	0	140
			11:00 ~ 12:00	50	30	0	10	10	0	10	10	0	10	0	0	0	0	10	10	0	0	150
			12:00 ~ 13:00	30	20	0	10	10	0	0	10	0	0	0	0	0	0	10	10	0	0	100
			13:00 ~ 14:00	30	20	0	10	10	0	0	10	0	0	0	0	0	0	10	10	0	0	100
			14:00 ~ 15:00	30	20	0	10	10	0	0	10	0	0	0	0	0	0	10	10	0	0	100
			15:00 ~ 16:00	30	20	0	10	10	0	0	10	0	0	0	0	0	0	10	10	0	0	100
			16:00 ~ 17:00	30	20	0	10	10	0	0	10	0	0	0	0	0	0	10	10	0	0	100
			17:00 ~ 18:00	30	20	0	10	10	0	0	10	0	0	0	0	0	0	10	10	0	0	100
			18:00 ~ 19:00	30	20	0	10	10	0	0	10	0	0	0	0	0	0	10	10	0	0	100
			19:00 ~ 20:00	30	20	0	10	10	0	0	10	0	0	0	0	0	0	10	10	0	0	100
			20:00 ~ 21:00	30	10	0	10	10	0	0	10	0	0	0	0	0	0	10	10	0	0	90
			21:00 ~ 22:00	30	20	0	10	10	0	0	10	0	0	0	0	0	0	10	10	0	0	100
			22:00 ~ 23:00	20	10	0	10	10	0	0	10	0	0	0	0	0	0	10	10	0	0	80
			23:00 ~ 00:00	20	10	0	10	10	0	0	10	0	0	0	0	0	0	10	10	0	0	80
			Whole Day Total (veh)	680	410	0	240	200	0	50	180	0	50	0	0	0	0	240	240	0	0	2290
182	Pau Chung Street	NB	**00:00 ~ 01:00**	40	20	0	10	10	0	10	10	0	10	0	0	0	0	10	10	0	0	130
			01:00 ~ 02:00	30	20	0	10	10	0	10	0	0	10	0	0	0	0	10	10	0	0	110
			02:00 ~ 03:00	20	10	0	10	10	0	0	0	0	0	0	0	0	0	10	10	0	0	70
			03:00 ~ 04:00	20	10	0	10	10	0	0	0	0	0	0	0	0	0	10	10	0	0	70
			04:00 ~ 05:00	20	10	0	10	10	0	0	0	0	0	0	0	0	0	10	10	0	0	70
			05:00 ~ 06:00	20	10	0	10	10	0	0	0	0	0	0	0	0	0	10	10	0	0	70
			06:00 ~ 07:00	40	20	0	10	10	0	10	10	0	10	0	0	0	0	20	10	0	0	140
			07:00 ~ 08:00	80	50	0	20	10	10	10	10	0	10	10	0	10	0	30	10	0	0	260
			08:00 ~ 09:00	100	60	0	20	10	10	10	10	0	10	10	0	10	0	20	20	0	0	290
			09:00 ~ 10:00	90	50	0	20	10	10	10	10	0	10	10	0	10	0	20	10	0	0	260
			10:00 ~ 11:00	90	50	0	20	10	10	10	10	0	10	10	0	10	0	20	10	0	0	260
			11:00 ~ 12:00	90	50	0	20	10	10	10	10	0	10	10	0	10	0	20	10	0	0	260
			12:00 ~ 13:00	60	30	0	10	10	0	10	10	0	10	0	0	0	0	20	10	0	0	170
			13:00 ~ 14:00	60	30	0	10	10	0	10	10	0	10	0	0	0	0	20	10	0	0	170
			14:00 ~ 15:00	60	30	0	10	10	0	10	10	0	10	0	0	0	0	20	10	0	0	170
			15:00 ~ 16:00	60	30	0	10	10	0	10	10	0	10	0	0	0	0	20	10	0	0	170
			16:00 ~ 17:00	60	30	0	10	10	0	10	10	0	10	0	0	0	0	20	10	0	0	170
			17:00 ~ 18:00	60	30	0	10	10	0	10	10	0	10	0	0	0	0	20	10	0	0	170
			18:00 ~ 19:00	60	30	0	10	10	0	10	10	0	10	0	0	0	0	20	10	0	0	170
			19:00 ~ 20:00	60	30	0	10	10	0	10	10	0	10	0	0	0	0	20	10	0	0	170
			20:00 ~ 21:00	50	30	0	10	10	0	10	10	0	10	0	0	0	0	20	10	0	0	160
			21:00 ~ 22:00	50	30	0	10	10	0	10	10	0	10	0	0	0	0	20	10	0	0	160
			22:00 ~ 23:00	50	30	0	10	10	0	10	10	0	10	0	0	0	0	20	10	0	0	160
			23:00 ~ 00:00	40	20	0	10	10	0	10	10	0	10	0	0	0	0	20	10	0	0	140
			Whole Day Total (veh)	1310	710	0	290	240	50	200	190	0	200	50	0	50	0	430	250	0	0	3970
183	Pau Chung Street	SB	**00:00 ~ 01:00**	10	10	0	10	0	0	0	0	0	0	0	0	0	0	10	0	0	0	40
			01:00 ~ 02:00	10	10	0	10	0	0	0	0	0	0	0	0	0	0	10	0	0	0	40
			02:00 ~ 03:00	10	10	0	10	0	0	0	0	0	0	0	0	0	0	10	0	0	0	40
			03:00 ~ 04:00	10	10	0	0	0	0	0	0	0	0	0	0	0	0	10	0	0	0	30
			04:00 ~ 05:00	10	10	0	0	0	0	0	0	0	0	0	0	0	0	10	0	0	0	30
			05:00 ~ 06:00	10	10	0	10	0	0	0	0	0	0	0	0	0	0	10	0	0	0	40
			06:00 ~ 07:00	10	10	0	10	0	0	0	10	0	0	0	0	0	0	10	0	0	0	50
			07:00 ~ 08:00	10	10	0	10	10	0	0	10	0	0	0	0	0	0	10	10	0	0	70
			08:00 ~ 09:00	20	10	0	10	10	0	0	10	0	0	0	0	0	0	10	10	0	0	80
			09:00 ~ 10:00	10	10	0	10	10	0	0	10	0	0	0	0	0	0	10	10	0	0	70
			10:00 ~ 11:00	10	10	0	10	10	0	0	10	0	0	0	0	0	0	10	10	0	0	70
			11:00 ~ 12:00	10	10	0	10	10	0	0	10	0	0	0	0	0	0	10	10	0	0	70
			12:00 ~ 13:00	20	10	0	10	10	0	10	10	0	0	0	0	0	0	10	10	0	0	90
			13:00 ~ 14:00	20	10	0	10	10	0	10	10	0	0	0	0	0	0	10	10	0	0	90
			14:00 ~ 15:00	20	10	0	10	10	0	10	10	0	0	0	0	0	0	10	10	0	0	90
			15:00 ~ 16:00	20	10	0	10	10	0	10	10	0	0	0	0	0	0	10	10	0	0	90
			16:00 ~ 17:00	20	10	0	10	10	0	10	10	0	0	0	0	0	0	10	10	0	0	90
			17:00 ~ 18:00	20	10	0	10	10	0	10	10	0	0	0	0	0	0	10	10	0	0	90
			18:00 ~ 19:00	20	10	0	10	10	0	10	10	0	0	0	0	0	0	10	10	0	0	90
			19:00 ~ 20:00	20	10	0	10	10	0	10	10	0	0	0	0	0	0	10	10	0	0	90
			20:00 ~ 21:00	20	10	0	10	10	0	10	10	0	0	0	0	0	0	10	10	0	0	90
			21:00 ~ 22:00	20	10	0	10	10	0	10	10	0	0	0	0	0	0	10	10	0	0	90
			22:00 ~ 23:00	20	10	0	10	10	0	10	10	0	0	0	0	0	0	10	10	0	0	90
			23:00 ~ 00:00	10	10	0	10	10	0	10	10	0	0	0	0	0	0	10	10	0	0	80
			Whole Day Total (veh)	360	240	0	220	170	0	120	180	0	0	0	0	0	0	240	170	0	0	1700
184	San Shan Road	WB	**00:00 ~ 01:00**	10	10	0	0	0	0	0	0	0	0	0	0	0	0	0	0	0	0	20
			01:00 ~ 02:00	10	10	0	0	0	0	0	0	0	0	0	0	0	0	0	0	0	0	20
			02:00 ~ 03:00	10	10	0	0	0	0	0	0	0	0	0	0	0	0	0	0	0	0	20
			03:00 ~ 04:00	10	10	0	0	0	0	0	0	0	0	0	0	0	0	0	0	0	0	20
			04:00 ~ 05:00	10	10	0	0	0	0	0	0	0	0	0	0	0	0	0	0	0	0	20
			05:00 ~ 06:00	10	10	0	0	0	0	0	0	0	0	0	0	0	0	0	0	0	0	20
			06:00 ~ 07:00	10	10	0	0	0	0	0	0	0	0	0	0	0	0	0	0	0	0	20
			07:00 ~ 08:00	10	10	0	10	0	0	0	0	0	0	0	0	0	0	0	10	0	0	40
			08:00 ~ 09:00	20	10	0	10	0	0	0	0	0	0	0	0	0	0	0	10	0	0	50
			09:00 ~ 10:00	10	10	0	10	0	0	0	0	0	0	0	0	0	0	0	10	0	0	40
			10:00 ~ 11:00	10	10	0	10	0	0	0	0	0	0	0	0	0	0	0	10	0	0	40
			11:00 ~ 12:00	10	10	0	10	0	0	0	0	0	0	0	0	0	0	0	10	0	0	40
			12:00 ~ 13:00	10	10	0	10	0	0	0	0	0	0	0	0	0	0	0	10	0	0	40
			13:00 ~ 14:00	20	10	0	10	0	0	0	0	0	0	0	0	0	0	0	10	0	0	50
			14:00 ~ 15:00	20	10	0	10	0	0	0	0	0	0	0	0	0	0	0	10	0	0	50
			15:00 ~ 16:00	20	10	0	10	0	0	0	0	0	0	0	0	0	0	0	10	0	0	50
			16:00 ~ 17:00	20	10	0	10	0	0	0	0	0	0	0	0	0	0	0	10	0	0	50
			17:00 ~ 18:00	20	10	0	10	0	0	0	0	0	0	0	0	0	0	0	10	0	0	50
			18:00 ~ 19:00	20	10	0	10	0	0	0	0	0	0	0	0	0	0	0	10	0	0	50
			19:00 ~ 20:00	20	10	0	10	0	0	0	0	0	0	0	0	0	0	0	10	0	0	50
			20:00 ~ 21:00	10	10	0	10	0	0	0	0	0	0	0	0	0	0	0	10	0	0	40
			21:00 ~ 22:00	10	10	0	10	0	0	0	0	0	0	0	0	0	0	0	10	0	0	40
			22:00 ~ 23:00	10	10	0	10	0	0	0	0	0	0	0	0	0	0	0	10	0	0	40
			23:00 ~ 00:00	10	10	0	10	0	0	0	0	0	0	0	0	0	0	0	10	0	0	40
			Whole Day Total (veh)	320	240	0	170	0	0	0	0	0	0	0	0	0	0	0	170	0	0	900

Road No.	Road Name	Bound	Hour	PC	TAXI	LGV3	LGV4	LGV6	HGV7	HGV8	PLB	PV4	PV5	NFB6	NFB7	NFB8	FBSD	FBDD	MC	HGV9	NFB9	Total
185	Kowloon City Road	NB	**00:00 ~ 01:00**	110	60	0	20	10	10	10	0	0	10	0	0	10	0	10	20	0	0	270
			01:00 ~ 02:00	80	40	0	20	10	10	10	0	0	10	0	0	10	0	0	10	0	0	200
			02:00 ~ 03:00	60	30	0	10	10	0	10	0	0	10	0	0	0	0	0	10	0	0	140
			03:00 ~ 04:00	40	20	0	10	10	0	10	0	0	10	0	0	0	0	0	10	0	0	110
			04:00 ~ 05:00	40	20	0	10	10	0	10	0	0	10	0	0	0	0	0	10	0	0	110
			05:00 ~ 06:00	60	30	0	10	10	0	10	0	0	10	0	0	0	0	0	10	0	0	150
			06:00 ~ 07:00	110	60	0	20	10	10	10	10	0	10	0	0	10	0	10	20	0	0	280
			07:00 ~ 08:00	220	120	0	40	20	10	10	10	10	10	10	10	10	0	10	30	10	0	530
			08:00 ~ 09:00	280	140	0	50	20	10	10	10	10	10	10	10	10	0	10	30	10	0	620
			09:00 ~ 10:00	250	130	0	40	20	10	10	10	10	10	10	10	10	0	10	30	10	0	570
			10:00 ~ 11:00	240	120	0	40	20	10	10	10	10	10	10	10	10	0	10	30	10	0	550
			11:00 ~ 12:00	250	130	0	40	20	10	10	10	10	10	10	10	10	0	10	30	10	0	570
			12:00 ~ 13:00	330	170	10	60	20	10	10	10	10	10	10	10	10	0	10	40	10	0	730
			13:00 ~ 14:00	340	170	10	60	20	10	10	10	10	10	10	10	10	0	10	40	10	0	740
			14:00 ~ 15:00	350	180	10	60	20	10	10	10	10	10	10	10	10	0	10	40	10	0	760
			15:00 ~ 16:00	350	180	10	60	20	10	10	10	10	10	10	10	10	0	10	40	10	0	760
			16:00 ~ 17:00	360	190	10	60	20	10	10	10	10	10	10	10	10	0	10	40	10	0	780
			17:00 ~ 18:00	360	180	10	60	20	10	10	10	10	10	10	10	10	0	10	40	10	0	770
			18:00 ~ 19:00	380	200	10	60	30	10	10	10	10	10	10	10	10	0	10	50	10	0	830
			19:00 ~ 20:00	340	170	10	60	20	10	10	10	10	10	10	10	10	0	10	40	10	0	740
			20:00 ~ 21:00	290	150	10	50	20	10	10	0	10	10	10	10	10	0	10	40	10	0	650
			21:00 ~ 22:00	300	150	10	50	20	10	10	0	10	10	10	10	10	0	10	40	10	0	660
			22:00 ~ 23:00	270	140	10	50	20	10	10	0	10	10	10	10	10	0	10	30	10	0	610
			23:00 ~ 00:00	220	120	10	40	20	10	10	0	10	10	10	10	10	0	10	30	10	0	530
			Whole Day Total (veh)	5630	2900	120	980	420	200	240	140	170	240	170	170	200	0	200	710	170	0	12660
186	Kowloon City Road	NB	**00:00 ~ 01:00**	110	60	0	20	10	10	10	0	0	10	0	0	10	0	10	20	0	0	270
			01:00 ~ 02:00	70	40	0	20	10	10	10	0	0	10	0	0	10	0	0	10	0	0	190
			02:00 ~ 03:00	50	30	0	10	10	0	10	0	0	10	0	0	0	0	0	10	0	0	130
			03:00 ~ 04:00	40	20	0	10	10	0	10	0	0	10	0	0	0	0	0	10	0	0	110
			04:00 ~ 05:00	40	20	0	10	10	0	10	0	0	10	0	0	0	0	0	10	0	0	110
			05:00 ~ 06:00	60	30	0	10	10	0	10	0	0	10	0	0	0	0	0	10	0	0	150
			06:00 ~ 07:00	110	60	0	20	10	10	10	10	0	10	0	0	10	0	10	20	0	0	280
			07:00 ~ 08:00	220	110	0	40	20	10	10	10	10	10	10	10	10	0	10	30	10	0	520
			08:00 ~ 09:00	270	140	0	50	20	10	10	10	10	10	10	10	10	0	10	30	10	0	610
			09:00 ~ 10:00	240	120	0	40	20	10	10	10	10	10	10	10	10	0	10	30	10	0	550
			10:00 ~ 11:00	230	120	0	40	20	10	10	10	10	10	10	10	10	0	10	30	10	0	540
			11:00 ~ 12:00	240	120	0	40	20	10	10	10	10	10	10	10	10	0	10	30	10	0	550
			12:00 ~ 13:00	320	170	10	50	20	10	10	10	10	10	10	10	10	0	10	40	10	0	710
			13:00 ~ 14:00	330	170	10	60	20	10	10	10	10	10	10	10	10	0	10	40	10	0	730
			14:00 ~ 15:00	340	170	10	60	20	10	10	10	10	10	10	10	10	0	10	40	10	0	740
			15:00 ~ 16:00	340	170	10	60	20	10	10	10	10	10	10	10	10	0	10	40	10	0	740
			16:00 ~ 17:00	350	180	10	60	20	10	10	10	10	10	10	10	10	0	10	40	10	0	760
			17:00 ~ 18:00	350	180	10	60	20	10	10	10	10	10	10	10	10	0	10	40	10	0	760
			18:00 ~ 19:00	370	190	10	60	30	10	10	10	10	10	10	10	10	0	10	40	10	0	800
			19:00 ~ 20:00	330	170	10	60	20	10	10	10	10	10	10	10	10	0	10	40	10	0	730
			20:00 ~ 21:00	280	140	10	50	20	10	10	0	10	10	10	10	10	0	10	30	10	0	620
			21:00 ~ 22:00	290	150	10	50	20	10	10	0	10	10	10	10	10	0	10	30	10	0	640
			22:00 ~ 23:00	270	140	10	50	20	10	10	0	10	10	10	10	10	0	10	30	10	0	610
			23:00 ~ 00:00	220	110	10	40	20	10	10	0	10	10	10	10	10	0	10	30	10	0	520
			Whole Day Total (veh)	5470	2810	120	970	420	200	240	140	170	240	170	170	200	0	200	680	170	0	12370
187	Kowloon City Road	NB	**00:00 ~ 01:00**	180	90	0	40	20	10	10	0	0	10	10	10	10	0	10	20	10	0	430
			01:00 ~ 02:00	120	60	0	30	10	10	10	0	0	10	10	10	10	0	10	20	10	0	320
			02:00 ~ 03:00	90	50	0	20	10	10	10	0	0	10	0	0	10	0	0	10	10	0	230
			03:00 ~ 04:00	70	40	0	20	10	10	10	0	0	10	0	0	10	0	0	10	0	0	190
			04:00 ~ 05:00	70	40	0	20	10	10	10	0	0	10	0	0	10	0	0	10	0	0	190
			05:00 ~ 06:00	90	50	0	20	10	10	10	0	0	10	0	0	10	0	10	10	10	0	240
			06:00 ~ 07:00	180	90	0	40	20	10	10	10	0	10	10	10	10	0	10	20	10	0	440
			07:00 ~ 08:00	360	180	10	80	30	10	10	10	10	10	10	10	10	0	10	40	10	0	800
			08:00 ~ 09:00	450	230	10	100	40	10	10	10	10	10	10	10	10	0	10	50	10	0	980
			09:00 ~ 10:00	390	200	10	90	40	10	10	10	10	10	10	10	10	0	10	50	10	0	880
			10:00 ~ 11:00	380	190	10	90	30	10	10	10	10	10	10	10	10	0	10	50	10	0	850
			11:00 ~ 12:00	400	200	10	90	40	10	10	10	10	10	10	10	10	0	10	50	10	0	890
			12:00 ~ 13:00	460	240	10	80	30	10	10	10	10	10	10	10	10	0	10	50	10	0	970
			13:00 ~ 14:00	470	240	10	80	30	10	10	10	10	10	10	10	10	0	10	50	10	0	980
			14:00 ~ 15:00	480	240	10	80	30	10	10	10	10	10	10	10	10	0	10	60	10	0	1000
			15:00 ~ 16:00	480	250	10	80	30	10	10	10	10	10	10	10	10	0	10	60	10	0	1010
			16:00 ~ 17:00	500	250	10	90	30	10	10	10	10	10	10	10	10	0	10	60	10	0	1040
			17:00 ~ 18:00	490	250	10	90	30	10	10	10	10	10	10	10	10	0	10	60	10	0	1030
			18:00 ~ 19:00	530	270	10	90	40	10	10	10	10	10	10	10	10	0	10	60	10	0	1100
			19:00 ~ 20:00	470	240	10	80	30	10	10	10	10	10	10	10	10	0	10	50	10	0	980
			20:00 ~ 21:00	390	200	10	70	30	10	10	0	10	10	10	10	10	0	10	50	10	0	840
			21:00 ~ 22:00	410	210	10	70	30	10	10	0	10	10	10	10	10	0	10	50	10	0	870
			22:00 ~ 23:00	380	190	10	70	30	10	10	0	10	10	10	10	10	0	10	40	10	0	810
			23:00 ~ 00:00	310	160	10	50	20	10	10	0	10	10	10	10	10	0	10	40	10	0	680
			Whole Day Total (veh)	8150	4160	170	1570	630	240	240	140	170	240	200	200	240	0	210	970	220	0	17750
188	Bailey Street	EB	**00:00 ~ 01:00**	10	10	0	10	10	0	0	0	0	0	0	0	0	0	10	10	0	0	60
			01:00 ~ 02:00	10	10	0	10	10	0	0	0	0	0	0	0	0	0	10	10	0	0	60
			02:00 ~ 03:00	10	10	0	10	0	0	0	0	0	0	0	0	0	0	10	0	0	0	40
			03:00 ~ 04:00	10	10	0	10	0	0	0	0	0	0	0	0	0	0	10	0	0	0	40
			04:00 ~ 05:00	10	10	0	10	0	0	0	0	0	0	0	0	0	0	10	0	0	0	40
			05:00 ~ 06:00	10	10	0	10	0	0	0	0	0	0	0	0	0	0	10	0	0	0	40
			06:00 ~ 07:00	10	10	0	10	10	0	0	10	0	0	0	0	0	0	10	10	0	0	70
			07:00 ~ 08:00	20	10	0	10	10	0	10	10	0	0	0	0	0	0	10	10	0	0	90
			08:00 ~ 09:00	30	20	0	10	10	0	10	10	0	0	0	0	0	0	10	10	0	0	110
			09:00 ~ 10:00	20	10	0	10	10	0	10	10	0	0	0	0	0	0	10	10	0	0	90
			10:00 ~ 11:00	20	10	0	10	10	0	10	10	0	0	0	0	0	0	10	10	0	0	90
			11:00 ~ 12:00	20	10	0	10	10	0	10	10	0	0	0	0	0	0	10	10	0	0	90
			12:00 ~ 13:00	20	10	0	10	10	0	0	10	0	0	0	0	0	0	10	10	0	0	80
			13:00 ~ 14:00	20	10	0	10	10	0	0	10	0	0	0	0	0	0	10	10	0	0	80
			14:00 ~ 15:00	20	10	0	10	10	0	0	10	0	0	0	0	0	0	10	10	0	0	80
			15:00 ~ 16:00	20	10	0	10	10	0	0	10	0	0	0	0	0	0	10	10	0	0	80
			16:00 ~ 17:00	20	10	0	10	10	0	0	10	0	0	0	0	0	0	10	10	0	0	80
			17:00 ~ 18:00	20	10	0	10	10	0	0	10	0	0	0	0	0	0	10	10	0	0	80
			18:00 ~ 19:00	20	10	0	10	10	0	0	10	0	0	0	0	0	0	10	10	0	0	80
			19:00 ~ 20:00	20	10	0	10	10	0	0	10	0	0	0	0	0	0	10	10	0	0	80
			20:00 ~ 21:00	20	10	0	10	10	0	0	10	0	0	0	0	0	0	10	10	0	0	80
			21:00 ~ 22:00	20	10	0	10	10	0	0	10	0	0	0	0	0	0	10	10	0	0	80
			22:00 ~ 23:00	20	10	0	10	10	0	0	10	0	0	0	0	0	0	10	10	0	0	80
			23:00 ~ 00:00	10	10	0	10	10	0	0	10	0	0	0	0	0	0	10	10	0	0	70
			Whole Day Total (veh)	410	250	0	240	200	0	50	180	0	0	0	0	0	0	240	200	0	0	1770

Road No.	Road Name	Bound	Hour	PC	TAXI	LGV3	LGV4	LGV6	HGV7	HGV8	PLB	PV4	PV5	NFB6	NFB7	NFB8	FBSD	FBDD	MC	HGV9	NFB9	Total
189	Bailey Street	WB	**00:00 ~ 01:00**	70	40	0	30	10	10	10	10	0	10	0	0	0	0	10	10	10	0	220
			01:00 ~ 02:00	50	30	0	20	10	10	10	0	0	10	0	0	0	0	10	10	10	0	170
			02:00 ~ 03:00	30	20	0	20	10	10	10	0	0	10	0	0	0	0	10	10	0	0	130
			03:00 ~ 04:00	30	20	0	10	10	0	10	0	0	0	0	0	0	0	10	10	0	0	100
			04:00 ~ 05:00	30	20	0	10	10	0	10	0	0	0	0	0	0	0	10	10	0	0	100
			05:00 ~ 06:00	40	20	0	20	10	10	10	0	0	10	0	0	0	0	10	10	0	0	140
			06:00 ~ 07:00	70	40	0	30	10	10	10	10	0	10	0	0	0	0	30	10	10	0	240
			07:00 ~ 08:00	130	70	10	50	20	10	10	10	0	10	10	10	10	0	40	20	10	0	420
			08:00 ~ 09:00	170	90	10	60	30	10	10	10	0	10	10	10	10	0	30	20	10	0	490
			09:00 ~ 10:00	150	80	10	60	20	10	10	10	0	10	10	10	10	0	30	20	10	0	450
			10:00 ~ 11:00	140	70	10	50	20	10	10	10	0	10	10	10	10	0	30	20	10	0	420
			11:00 ~ 12:00	150	80	10	60	20	10	10	10	0	10	10	10	10	0	30	20	10	0	450
			12:00 ~ 13:00	190	100	0	40	20	10	10	10	0	10	10	10	10	0	30	20	10	0	480
			13:00 ~ 14:00	190	100	0	40	20	10	10	10	0	10	10	10	10	0	30	20	10	0	480
			14:00 ~ 15:00	190	100	0	40	20	10	10	10	0	10	10	10	10	0	30	20	10	0	480
			15:00 ~ 16:00	190	100	0	40	20	10	10	10	0	10	10	10	10	0	30	20	10	0	480
			16:00 ~ 17:00	200	100	0	40	20	10	10	10	0	10	10	10	10	0	30	30	10	0	500
			17:00 ~ 18:00	200	100	0	40	20	10	10	10	0	10	10	10	10	0	30	30	10	0	500
			18:00 ~ 19:00	210	110	0	50	20	10	10	10	0	10	10	10	10	0	30	30	10	0	530
			19:00 ~ 20:00	190	100	0	40	20	10	10	10	0	10	10	10	10	0	30	20	10	0	480
			20:00 ~ 21:00	160	80	0	40	20	10	10	10	0	10	10	10	10	0	30	20	10	0	430
			21:00 ~ 22:00	160	80	0	40	20	10	10	10	0	10	10	10	10	0	20	20	10	0	420
			22:00 ~ 23:00	150	80	0	30	20	10	10	10	0	10	10	10	10	0	20	20	10	0	400
			23:00 ~ 00:00	130	70	0	30	10	10	10	10	0	10	10	10	10	0	20	20	10	0	360
			Whole Day Total (veh)	3220	1700	50	890	410	220	240	190	0	220	170	170	170	0	580	440	200	0	8870
190	Sung Kit Street	NB	**00:00 ~ 01:00**	20	10	0	10	10	0	0	0	0	0	0	0	0	0	0	10	0	0	60
			01:00 ~ 02:00	20	10	0	10	10	0	0	0	0	0	0	0	0	0	0	10	0	0	60
			02:00 ~ 03:00	10	10	0	10	10	0	0	0	0	0	0	0	0	0	0	10	0	0	50
			03:00 ~ 04:00	10	10	0	10	10	0	0	0	0	0	0	0	0	0	0	10	0	0	50
			04:00 ~ 05:00	10	10	0	10	10	0	0	0	0	0	0	0	0	0	0	10	0	0	50
			05:00 ~ 06:00	10	10	0	10	10	0	0	0	0	0	0	0	0	0	0	10	0	0	50
			06:00 ~ 07:00	20	10	0	10	10	0	0	0	0	0	0	0	0	0	0	10	0	0	60
			07:00 ~ 08:00	40	20	0	10	10	10	10	0	0	10	0	0	0	0	0	10	0	0	120
			08:00 ~ 09:00	50	30	0	10	10	10	10	0	0	10	0	0	0	0	0	10	0	0	140
			09:00 ~ 10:00	40	20	0	10	10	10	10	0	0	10	0	0	0	0	0	10	0	0	120
			10:00 ~ 11:00	40	20	0	10	10	10	10	0	0	10	0	0	0	0	0	10	0	0	120
			11:00 ~ 12:00	40	20	0	10	10	10	10	0	0	10	0	0	0	0	0	10	0	0	120
			12:00 ~ 13:00	20	10	0	10	10	0	10	0	0	0	0	0	0	0	0	10	0	0	70
			13:00 ~ 14:00	20	10	0	10	10	0	10	0	0	0	0	0	0	0	0	10	0	0	70
			14:00 ~ 15:00	20	10	0	10	10	0	10	0	0	0	0	0	0	0	0	10	0	0	70
			15:00 ~ 16:00	20	10	0	10	10	0	10	0	0	0	0	0	0	0	0	10	0	0	70
			16:00 ~ 17:00	20	10	0	10	10	0	10	0	0	0	0	0	0	0	0	10	0	0	70
			17:00 ~ 18:00	20	10	0	10	10	0	10	0	0	0	0	0	0	0	0	10	0	0	70
			18:00 ~ 19:00	20	10	0	10	10	0	10	0	0	0	0	0	0	0	0	10	0	0	70
			19:00 ~ 20:00	20	10	0	10	10	0	10	0	0	0	0	0	0	0	0	10	0	0	70
			20:00 ~ 21:00	10	10	0	10	10	0	10	0	0	0	0	0	0	0	0	10	0	0	60
			21:00 ~ 22:00	10	10	0	10	10	0	10	0	0	0	0	0	0	0	0	10	0	0	60
			22:00 ~ 23:00	10	10	0	10	10	0	10	0	0	0	0	0	0	0	0	10	0	0	60
			23:00 ~ 00:00	10	10	0	10	10	0	10	0	0	0	0	0	0	0	0	10	0	0	60
			Whole Day Total (veh)	510	300	0	240	240	50	170	0	0	50	0	0	0	0	0	240	0	0	1800
191	Bailey Street	WB	**00:00 ~ 01:00**	100	50	0	30	20	10	10	10	0	10	0	0	10	0	10	10	10	0	280
			01:00 ~ 02:00	70	40	0	20	10	10	10	0	0	10	0	0	10	0	10	10	10	0	210
			02:00 ~ 03:00	50	30	0	20	10	10	10	0	0	10	0	0	0	0	10	10	0	0	160
			03:00 ~ 04:00	40	20	0	20	10	10	10	0	0	10	0	0	0	0	10	10	0	0	140
			04:00 ~ 05:00	40	20	0	20	10	10	10	0	0	10	0	0	0	0	10	10	0	0	140
			05:00 ~ 06:00	50	30	0	20	10	10	10	0	0	10	0	0	0	0	10	10	0	0	160
			06:00 ~ 07:00	100	50	0	30	20	10	10	10	0	10	0	0	10	0	30	10	10	0	300
			07:00 ~ 08:00	190	100	10	60	30	10	10	10	0	10	10	10	10	0	40	30	10	0	540
			08:00 ~ 09:00	240	120	10	80	30	10	10	10	0	10	10	10	10	0	30	30	10	0	620
			09:00 ~ 10:00	210	110	10	70	30	10	10	10	0	10	10	10	10	0	30	30	10	0	570
			10:00 ~ 11:00	210	110	10	70	30	10	10	10	0	10	10	10	10	0	30	30	10	0	570
			11:00 ~ 12:00	220	110	10	70	30	10	10	10	0	10	10	10	10	0	30	30	10	0	580
			12:00 ~ 13:00	210	110	10	50	20	10	10	10	0	10	10	10	10	0	30	30	10	0	540
			13:00 ~ 14:00	210	110	10	50	20	10	10	10	0	10	10	10	10	0	30	30	10	0	540
			14:00 ~ 15:00	210	110	10	50	20	10	10	10	0	10	10	10	10	0	30	30	10	0	540
			15:00 ~ 16:00	220	110	10	50	20	10	10	10	0	10	10	10	10	0	30	30	10	0	550
			16:00 ~ 17:00	220	120	10	50	20	10	10	10	0	10	10	10	10	0	30	30	10	0	560
			17:00 ~ 18:00	220	110	10	50	20	10	10	10	0	10	10	10	10	0	30	30	10	0	550
			18:00 ~ 19:00	240	120	10	60	20	10	10	10	0	10	10	10	10	0	30	30	10	0	590
			19:00 ~ 20:00	210	110	10	50	20	10	10	10	0	10	10	10	10	0	30	30	10	0	540
			20:00 ~ 21:00	180	90	10	40	20	10	10	10	0	10	10	10	10	0	30	20	10	0	470
			21:00 ~ 22:00	180	90	10	40	20	10	10	10	0	10	10	10	10	0	20	20	10	0	460
			22:00 ~ 23:00	170	90	10	40	20	10	10	10	0	10	10	10	10	0	20	20	10	0	450
			23:00 ~ 00:00	140	70	10	30	20	10	10	10	0	10	10	10	10	0	20	20	10	0	390
			Whole Day Total (veh)	3930	2030	170	1070	480	240	240	190	0	240	170	170	200	0	580	540	200	0	10450
192	Sung On Street	NB	**00:00 ~ 01:00**	10	10	0	10	10	0	0	0	0	0	0	0	0	0	0	10	0	0	50
			01:00 ~ 02:00	10	10	0	10	10	0	0	0	0	0	0	0	0	0	0	10	0	0	50
			02:00 ~ 03:00	10	10	0	10	0	0	0	0	0	0	0	0	0	0	0	10	0	0	40
			03:00 ~ 04:00	10	10	0	10	0	0	0	0	0	0	0	0	0	0	0	0	0	0	30
			04:00 ~ 05:00	10	10	0	10	0	0	0	0	0	0	0	0	0	0	0	0	0	0	30
			05:00 ~ 06:00	10	10	0	10	0	0	0	0	0	0	0	0	0	0	0	10	0	0	40
			06:00 ~ 07:00	10	10	0	10	10	0	0	0	0	0	0	0	0	0	0	10	0	0	50
			07:00 ~ 08:00	20	10	0	10	10	0	10	0	0	0	0	0	0	0	0	10	0	0	70
			08:00 ~ 09:00	30	20	0	10	10	0	10	0	0	0	0	0	0	0	0	10	0	0	90
			09:00 ~ 10:00	30	20	0	10	10	0	10	0	0	0	0	0	0	0	0	10	0	0	90
			10:00 ~ 11:00	20	10	0	10	10	0	10	0	0	0	0	0	0	0	0	10	0	0	70
			11:00 ~ 12:00	30	20	0	10	10	0	10	0	0	0	0	0	0	0	0	10	0	0	90
			12:00 ~ 13:00	10	10	0	10	10	0	0	0	0	0	0	0	0	0	0	10	0	0	50
			13:00 ~ 14:00	10	10	0	10	10	0	0	0	0	0	0	0	0	0	0	10	0	0	50
			14:00 ~ 15:00	10	10	0	10	10	0	0	0	0	0	0	0	0	0	0	10	0	0	50
			15:00 ~ 16:00	10	10	0	10	10	0	0	0	0	0	0	0	0	0	0	10	0	0	50
			16:00 ~ 17:00	10	10	0	10	10	0	0	0	0	0	0	0	0	0	0	10	0	0	50
			17:00 ~ 18:00	10	10	0	10	10	0	0	0	0	0	0	0	0	0	0	10	0	0	50
			18:00 ~ 19:00	10	10	0	10	10	0	0	0	0	0	0	0	0	0	0	10	0	0	50
			19:00 ~ 20:00	10	10	0	10	10	0	0	0	0	0	0	0	0	0	0	10	0	0	50
			20:00 ~ 21:00	10	10	0	10	10	0	0	0	0	0	0	0	0	0	0	10	0	0	50
			21:00 ~ 22:00	10	10	0	10	10	0	0	0	0	0	0	0	0	0	0	10	0	0	50
			22:00 ~ 23:00	10	10	0	10	10	0	0	0	0	0	0	0	0	0	0	10	0	0	50
			23:00 ~ 00:00	10	10	0	10	10	0	0	0	0	0	0	0	0	0	0	10	0	0	50
			Whole Day Total (veh)	320	270	0	240	200	0	50	0	0	0	0	0	0	0	0	220	0	0	1300

Road No.	Road Name	Bound	Hour	PC	TAXI	LGV3	LGV4	LGV6	HGV7	HGV8	PLB	PV4	PV5	NFB6	NFB7	NFB8	FBSD	FBDD	MC	HGV9	NFB9	Total
193	Sung On Street	SB	**00:00 ~ 01:00**	20	10	0	10	10	0	0	0	0	0	0	0	0	0	0	10	0	0	60
			01:00 ~ 02:00	10	10	0	10	10	0	0	0	0	0	0	0	0	0	0	10	0	0	50
			02:00 ~ 03:00	10	10	0	10	10	0	0	0	0	0	0	0	0	0	0	10	0	0	50
			03:00 ~ 04:00	10	10	0	10	10	0	0	0	0	0	0	0	0	0	0	10	0	0	50
			04:00 ~ 05:00	10	10	0	10	10	0	0	0	0	0	0	0	0	0	0	10	0	0	50
			05:00 ~ 06:00	10	10	0	10	10	0	0	0	0	0	0	0	0	0	0	10	0	0	50
			06:00 ~ 07:00	20	10	0	10	10	0	0	0	0	0	0	0	0	0	0	10	0	0	60
			07:00 ~ 08:00	30	20	0	10	10	10	10	0	0	10	0	0	0	0	0	10	0	0	110
			08:00 ~ 09:00	40	20	0	20	10	10	10	0	0	10	0	0	0	0	0	10	0	0	130
			09:00 ~ 10:00	30	20	0	20	10	10	10	0	0	10	0	0	0	0	0	10	0	0	120
			10:00 ~ 11:00	30	20	0	20	10	10	10	0	0	10	0	0	0	0	0	10	0	0	120
			11:00 ~ 12:00	30	20	0	20	10	10	10	0	0	10	0	0	0	0	0	10	0	0	120
			12:00 ~ 13:00	80	40	0	10	10	0	10	0	0	10	0	0	10	0	0	10	0	0	180
			13:00 ~ 14:00	80	40	0	10	10	0	10	0	0	10	0	0	10	0	0	10	0	0	180
			14:00 ~ 15:00	80	40	0	10	10	0	10	0	0	10	0	0	10	0	0	10	0	0	180
			15:00 ~ 16:00	80	40	0	10	10	0	10	0	0	10	0	0	10	0	0	10	0	0	180
			16:00 ~ 17:00	80	40	0	10	10	0	10	0	0	10	0	0	10	0	0	10	0	0	180
			17:00 ~ 18:00	80	40	0	10	10	0	10	0	0	10	0	0	10	0	0	10	0	0	180
			18:00 ~ 19:00	90	50	0	10	10	0	10	0	0	10	0	0	10	0	0	10	0	0	200
			19:00 ~ 20:00	80	40	0	10	10	0	10	0	0	10	0	0	10	0	0	10	0	0	180
			20:00 ~ 21:00	70	40	0	10	10	0	10	0	0	10	0	0	10	0	0	10	0	0	170
			21:00 ~ 22:00	70	40	0	10	10	0	10	0	0	10	0	0	10	0	0	10	0	0	170
			22:00 ~ 23:00	60	30	0	10	10	0	10	0	0	10	0	0	10	0	0	10	0	0	150
			23:00 ~ 00:00	50	30	0	10	10	0	10	0	0	10	0	0	10	0	0	10	0	0	140
			Whole Day Total (veh)	1150	640	0	280	240	50	170	0	0	170	0	0	120	0	0	240	0	0	3060
194	Sung On Street	NB	**00:00 ~ 01:00**	20	10	0	10	10	0	0	0	0	0	0	0	0	0	10	10	0	0	70
			01:00 ~ 02:00	20	10	0	10	10	0	0	0	0	0	0	0	0	0	0	10	0	0	60
			02:00 ~ 03:00	10	10	0	10	10	0	0	0	0	0	0	0	0	0	0	10	0	0	50
			03:00 ~ 04:00	10	10	0	10	10	0	0	0	0	0	0	0	0	0	0	10	0	0	50
			04:00 ~ 05:00	10	10	0	10	10	0	0	0	0	0	0	0	0	0	0	10	0	0	50
			05:00 ~ 06:00	10	10	0	10	10	0	0	0	0	0	0	0	0	0	10	10	0	0	60
			06:00 ~ 07:00	20	10	0	10	10	0	0	10	0	0	0	0	0	0	10	10	0	0	80
			07:00 ~ 08:00	40	20	0	10	10	10	10	10	0	10	0	0	0	0	10	10	0	0	140
			08:00 ~ 09:00	50	30	0	20	10	10	10	10	0	10	0	0	0	0	10	10	0	0	170
			09:00 ~ 10:00	50	30	0	10	10	10	10	10	0	10	0	0	0	0	10	10	0	0	160
			10:00 ~ 11:00	50	30	0	10	10	10	10	10	0	10	0	0	0	0	10	10	0	0	160
			11:00 ~ 12:00	50	30	0	10	10	10	10	10	0	10	0	0	0	0	10	10	0	0	160
			12:00 ~ 13:00	40	20	0	10	10	0	10	0	0	10	0	0	0	0	0	10	0	0	110
			13:00 ~ 14:00	40	20	0	10	10	0	10	0	0	10	0	0	0	0	0	10	0	0	110
			14:00 ~ 15:00	40	20	0	10	10	0	10	0	0	10	0	0	0	0	0	10	0	0	110
			15:00 ~ 16:00	40	20	0	10	10	0	10	0	0	10	0	0	0	0	0	10	0	0	110
			16:00 ~ 17:00	40	20	0	10	10	0	10	0	0	10	0	0	0	0	0	10	0	0	110
			17:00 ~ 18:00	40	20	0	10	10	0	10	0	0	10	0	0	0	0	0	10	0	0	110
			18:00 ~ 19:00	40	20	0	10	10	0	10	0	0	10	0	0	0	0	0	10	0	0	110
			19:00 ~ 20:00	40	20	0	10	10	0	10	0	0	10	0	0	0	0	0	10	0	0	110
			20:00 ~ 21:00	30	20	0	10	10	0	10	0	0	10	0	0	0	0	0	10	0	0	100
			21:00 ~ 22:00	40	20	0	10	10	0	10	0	0	10	0	0	0	0	0	10	0	0	110
			22:00 ~ 23:00	30	20	0	10	10	0	10	0	0	10	0	0	0	0	0	10	0	0	100
			23:00 ~ 00:00	30	20	0	10	10	0	10	0	0	10	0	0	0	0	0	10	0	0	100
			Whole Day Total (veh)	790	450	0	250	240	50	170	60	0	170	0	0	0	0	80	240	0	0	2500
195	Sung On Street	SB	**00:00 ~ 01:00**	10	10	0	10	0	0	0	0	0	0	0	0	0	0	10	10	0	0	50
			01:00 ~ 02:00	10	10	0	10	0	0	0	0	0	0	0	0	0	0	10	10	0	0	50
			02:00 ~ 03:00	10	10	0	10	0	0	0	0	0	0	0	0	0	0	10	0	0	0	40
			03:00 ~ 04:00	10	10	0	0	0	0	0	0	0	0	0	0	0	0	10	0	0	0	30
			04:00 ~ 05:00	10	10	0	0	0	0	0	0	0	0	0	0	0	0	10	0	0	0	30
			05:00 ~ 06:00	10	10	0	10	0	0	0	0	0	0	0	0	0	0	10	0	0	0	40
			06:00 ~ 07:00	10	10	0	10	0	0	0	10	0	0	0	0	0	0	10	10	0	0	60
			07:00 ~ 08:00	20	10	0	10	10	0	0	10	0	0	0	0	0	0	10	10	0	0	80
			08:00 ~ 09:00	30	20	0	10	10	0	0	10	0	0	0	0	0	0	10	10	0	0	100
			09:00 ~ 10:00	20	10	0	10	10	0	0	10	0	0	0	0	0	0	10	10	0	0	80
			10:00 ~ 11:00	20	10	0	10	10	0	0	10	0	0	0	0	0	0	10	10	0	0	80
			11:00 ~ 12:00	20	10	0	10	10	0	0	10	0	0	0	0	0	0	10	10	0	0	80
			12:00 ~ 13:00	30	20	0	10	10	0	10	10	0	0	0	0	0	0	10	10	0	0	110
			13:00 ~ 14:00	30	20	0	10	10	0	10	10	0	0	0	0	0	0	10	10	0	0	110
			14:00 ~ 15:00	30	20	0	10	10	0	10	10	0	0	0	0	0	0	10	10	0	0	110
			15:00 ~ 16:00	30	20	0	10	10	0	10	10	0	0	0	0	0	0	10	10	0	0	110
			16:00 ~ 17:00	30	20	0	10	10	0	10	10	0	0	0	0	0	0	10	10	0	0	110
			17:00 ~ 18:00	30	20	0	10	10	0	10	10	0	0	0	0	0	0	10	10	0	0	110
			18:00 ~ 19:00	30	20	0	10	10	0	10	10	0	0	0	0	0	0	10	10	0	0	110
			19:00 ~ 20:00	30	20	0	10	10	0	10	10	0	0	0	0	0	0	10	10	0	0	110
			20:00 ~ 21:00	20	10	0	10	10	0	10	10	0	0	0	0	0	0	10	10	0	0	90
			21:00 ~ 22:00	20	10	0	10	10	0	10	10	0	0	0	0	0	0	10	10	0	0	90
			22:00 ~ 23:00	20	10	0	10	10	0	10	10	0	0	0	0	0	0	10	10	0	0	90
			23:00 ~ 00:00	20	10	0	10	10	0	10	10	0	0	0	0	0	0	10	10	0	0	90
			Whole Day Total (veh)	500	330	0	220	170	0	120	180	0	0	0	0	0	0	240	200	0	0	1960
196	Bailey Street	EB	**00:00 ~ 01:00**	30	20	0	10	10	0	0	0	0	0	0	0	0	0	10	10	0	0	90
			01:00 ~ 02:00	20	10	0	10	10	0	0	0	0	0	0	0	0	0	10	10	0	0	70
			02:00 ~ 03:00	20	10	0	10	10	0	0	0	0	0	0	0	0	0	10	10	0	0	70
			03:00 ~ 04:00	10	10	0	10	10	0	0	0	0	0	0	0	0	0	10	10	0	0	60
			04:00 ~ 05:00	10	10	0	10	10	0	0	0	0	0	0	0	0	0	10	10	0	0	60
			05:00 ~ 06:00	20	10	0	10	10	0	0	0	0	0	0	0	0	0	10	10	0	0	70
			06:00 ~ 07:00	30	20	0	10	10	0	0	10	0	0	0	0	0	0	10	10	0	0	100
			07:00 ~ 08:00	60	30	0	20	10	10	10	10	0	10	0	0	10	0	20	10	0	0	200
			08:00 ~ 09:00	70	40	0	20	10	10	10	10	0	10	0	0	10	0	10	10	0	0	210
			09:00 ~ 10:00	60	30	0	20	10	10	10	10	0	10	0	0	10	0	10	10	0	0	190
			10:00 ~ 11:00	60	30	0	20	10	10	10	10	0	10	0	0	10	0	10	10	0	0	190
			11:00 ~ 12:00	60	30	0	20	10	10	10	10	0	10	0	0	10	0	10	10	0	0	190
			12:00 ~ 13:00	0	0	0	10	10	0	0	10	0	0	0	0	0	0	10	0	0	0	40
			13:00 ~ 14:00	0	0	0	10	10	0	0	10	0	0	0	0	0	0	10	0	0	0	40
			14:00 ~ 15:00	0	0	0	10	10	0	0	10	0	0	0	0	0	0	10	0	0	0	40
			15:00 ~ 16:00	0	0	0	10	10	0	0	10	0	0	0	0	0	0	10	0	0	0	40
			16:00 ~ 17:00	0	0	0	10	10	0	0	10	0	0	0	0	0	0	10	0	0	0	40
			17:00 ~ 18:00	0	0	0	10	10	0	0	10	0	0	0	0	0	0	20	0	0	0	50
			18:00 ~ 19:00	0	0	0	10	10	0	0	10	0	0	0	0	0	0	20	0	0	0	50
			19:00 ~ 20:00	0	0	0	10	10	0	0	10	0	0	0	0	0	0	10	0	0	0	40
			20:00 ~ 21:00	0	0	0	10	10	0	0	10	0	0	0	0	0	0	10	0	0	0	40
			21:00 ~ 22:00	0	0	0	10	10	0	0	10	0	0	0	0	0	0	10	0	0	0	40
			22:00 ~ 23:00	0	0	0	10	10	0	0	10	0	0	0	0	0	0	10	0	0	0	40
			23:00 ~ 00:00	0	0	0	10	10	0	0	10	0	0	0	0	0	0	10	0	0	0	40
			Whole Day Total (veh)	450	250	0	290	240	50	50	180	0	50	0	0	50	0	270	120	0	0	2000

Road No.	Road Name	Bound	Hour	PC	TAXI	LGV3	LGV4	LGV6	HGV7	HGV8	PLB	PV4	PV5	NFB6	NFB7	NFB8	FBSD	FBDD	MC	HGV9	NFB9	Total
			00:00 ~ 01:00	110	60	0	30	10	10	10	10	0	10	0	0	10	0	10	20	10	0	300
			01:00 ~ 02:00	70	40	0	20	10	10	10	0	0	10	0	0	10	0	10	10	10	0	210
			02:00 ~ 03:00	50	30	0	20	10	10	10	0	0	10	0	0	0	0	10	10	0	0	160
			03:00 ~ 04:00	40	20	0	10	10	0	10	0	0	10	0	0	0	0	10	10	0	0	120
			04:00 ~ 05:00	40	20	0	10	10	0	10	0	0	10	0	0	0	0	10	10	0	0	120
			05:00 ~ 06:00	60	30	0	20	10	10	10	0	0	10	0	0	0	0	20	10	0	0	180
			06:00 ~ 07:00	110	60	0	30	10	10	10	10	0	10	0	0	10	0	30	20	10	0	320
			07:00 ~ 08:00	210	110	10	60	20	10	10	10	10	10	10	10	10	0	40	30	10	0	570
			08:00 ~ 09:00	260	140	10	70	30	10	10	20	10	10	10	10	10	0	30	30	10	0	670
			09:00 ~ 10:00	230	120	10	60	20	10	10	10	10	10	10	10	10	0	30	30	10	0	590
			10:00 ~ 11:00	230	120	10	60	20	10	10	10	10	10	10	10	10	0	30	30	10	0	590
			11:00 ~ 12:00	240	120	10	60	30	10	10	10	10	10	10	10	10	0	30	30	10	0	610
197	Bailey Street	WB	**12:00 ~ 13:00**	120	60	0	40	20	10	10	10	0	10	10	10	10	0	30	20	10	0	370
			13:00 ~ 14:00	130	70	0	40	20	10	10	10	0	10	10	10	10	0	30	20	10	0	390
			14:00 ~ 15:00	130	70	0	40	20	10	10	10	0	10	10	10	10	0	30	20	10	0	390
			15:00 ~ 16:00	130	70	0	40	20	10	10	10	0	10	10	10	10	0	30	20	10	0	390
			16:00 ~ 17:00	130	70	0	40	20	10	10	10	0	10	10	10	10	0	30	20	10	0	390
			17:00 ~ 18:00	130	70	0	40	20	10	10	10	0	10	10	10	10	0	30	20	10	0	390
			18:00 ~ 19:00	140	70	0	40	20	10	10	10	0	10	10	10	10	0	30	20	10	0	400
			19:00 ~ 20:00	130	70	0	40	20	10	10	10	0	10	10	10	10	0	30	20	10	0	390
			20:00 ~ 21:00	110	60	0	30	10	10	10	10	0	10	10	10	10	0	30	20	10	0	340
			21:00 ~ 22:00	110	60	0	30	10	10	10	10	0	10	10	10	10	0	20	20	10	0	330
			22:00 ~ 23:00	100	50	0	30	10	10	10	10	0	10	10	10	10	0	20	20	10	0	310
			23:00 ~ 00:00	80	40	0	20	10	10	10	10	0	10	10	10	10	0	20	10	10	0	260
			Whole Day Total (veh)	3090	1630	50	880	390	220	240	200	50	240	170	170	200	0	590	470	200	0	8790
			00:00 ~ 01:00	20	10	0	10	10	0	0	0	0	0	0	0	0	0	0	10	0	0	60
			01:00 ~ 02:00	10	10	0	10	10	0	0	0	0	0	0	0	0	0	0	10	0	0	50
			02:00 ~ 03:00	10	10	0	10	0	0	0	0	0	0	0	0	0	0	0	10	0	0	40
			03:00 ~ 04:00	10	10	0	10	0	0	0	0	0	0	0	0	0	0	0	0	0	0	30
			04:00 ~ 05:00	10	10	0	10	0	0	0	0	0	0	0	0	0	0	0	0	0	0	30
			05:00 ~ 06:00	10	10	0	10	0	0	0	0	0	0	0	0	0	0	0	10	0	0	40
			06:00 ~ 07:00	20	10	0	10	10	0	0	0	0	0	0	0	0	0	0	10	0	0	60
			07:00 ~ 08:00	30	20	0	10	10	0	10	0	0	0	0	0	0	0	0	10	0	0	90
			08:00 ~ 09:00	40	20	0	10	10	0	10	0	0	0	0	0	0	0	0	10	0	0	100
			09:00 ~ 10:00	30	20	0	10	10	0	10	0	0	0	0	0	0	0	0	10	0	0	90
			10:00 ~ 11:00	30	20	0	10	10	0	10	0	0	0	0	0	0	0	0	10	0	0	90
			11:00 ~ 12:00	30	20	0	10	10	0	10	0	0	0	0	0	0	0	0	10	0	0	90
198	Chi Kiang Street	NB	**12:00 ~ 13:00**	30	20	0	10	10	0	10	0	0	0	0	0	0	0	0	10	0	0	90
			13:00 ~ 14:00	30	20	0	10	10	0	10	0	0	0	0	0	0	0	0	10	0	0	90
			14:00 ~ 15:00	30	20	0	10	10	0	10	0	0	0	0	0	0	0	0	10	0	0	90
			15:00 ~ 16:00	30	20	0	10	10	0	10	0	0	0	0	0	0	0	0	10	0	0	90
			16:00 ~ 17:00	30	20	0	10	10	0	10	0	0	0	0	0	0	0	0	10	0	0	90
			17:00 ~ 18:00	30	20	0	10	10	0	10	0	0	0	0	0	0	0	0	10	0	0	90
			18:00 ~ 19:00	40	20	0	10	10	0	10	0	0	0	0	0	0	0	0	10	0	0	100
			19:00 ~ 20:00	30	20	0	10	10	0	10	0	0	0	0	0	0	0	0	10	0	0	90
			20:00 ~ 21:00	30	20	0	10	10	0	10	0	0	0	0	0	0	0	0	10	0	0	90
			21:00 ~ 22:00	30	20	0	10	10	0	10	0	0	0	0	0	0	0	0	10	0	0	90
			22:00 ~ 23:00	30	20	0	10	10	0	10	0	0	0	0	0	0	0	0	10	0	0	90
			23:00 ~ 00:00	20	10	0	10	10	0	10	0	0	0	0	0	0	0	0	10	0	0	70
			Whole Day Total (veh)	610	400	0	240	200	0	170	0	0	0	0	0	0	0	0	220	0	0	1840
			00:00 ~ 01:00	10	10	0	10	10	0	0	0	0	0	0	0	0	0	10	10	0	0	60
			01:00 ~ 02:00	10	10	0	10	10	0	0	0	0	0	0	0	0	0	0	10	0	0	50
			02:00 ~ 03:00	10	10	0	10	0	0	0	0	0	0	0	0	0	0	0	10	0	0	40
			03:00 ~ 04:00	10	10	0	10	0	0	0	0	0	0	0	0	0	0	0	0	0	0	30
			04:00 ~ 05:00	10	10	0	10	0	0	0	0	0	0	0	0	0	0	0	0	0	0	30
			05:00 ~ 06:00	10	10	0	10	0	0	0	0	0	0	0	0	0	0	10	10	0	0	50
			06:00 ~ 07:00	10	10	0	10	10	0	0	10	0	0	0	0	0	0	10	10	0	0	70
			07:00 ~ 08:00	30	10	0	10	10	0	0	10	0	0	0	0	0	0	10	10	0	0	90
			08:00 ~ 09:00	30	20	0	10	10	0	0	10	0	0	0	0	0	0	10	10	0	0	100
			09:00 ~ 10:00	30	20	0	10	10	0	0	10	0	0	0	0	0	0	10	10	0	0	100
			10:00 ~ 11:00	30	20	0	10	10	0	0	10	0	0	0	0	0	0	10	10	0	0	100
			11:00 ~ 12:00	30	20	0	10	10	0	0	10	0	0	0	0	0	0	10	10	0	0	100
199	Chi Kiang Street	SB	**12:00 ~ 13:00**	20	10	0	10	10	0	0	10	0	0	0	0	0	0	10	10	0	0	80
			13:00 ~ 14:00	20	10	0	10	10	0	0	10	0	0	0	0	0	0	10	10	0	0	80
			14:00 ~ 15:00	20	10	0	10	10	0	0	10	0	0	0	0	0	0	10	10	0	0	80
			15:00 ~ 16:00	20	10	0	10	10	0	0	10	0	0	0	0	0	0	10	10	0	0	80
			16:00 ~ 17:00	20	10	0	10	10	0	0	10	0	0	0	0	0	0	10	10	0	0	80
			17:00 ~ 18:00	20	10	0	10	10	0	0	10	0	0	0	0	0	0	10	10	0	0	80
			18:00 ~ 19:00	20	10	0	10	10	0	0	10	0	0	0	0	0	0	10	10	0	0	80
			19:00 ~ 20:00	20	10	0	10	10	0	0	10	0	0	0	0	0	0	10	10	0	0	80
			20:00 ~ 21:00	20	10	0	10	10	0	0	0	0	0	0	0	0	0	10	10	0	0	70
			21:00 ~ 22:00	20	10	0	10	10	0	0	0	0	0	0	0	0	0	10	10	0	0	70
			22:00 ~ 23:00	20	10	0	10	10	0	0	0	0	0	0	0	0	0	10	10	0	0	70
			23:00 ~ 00:00	10	10	0	10	10	0	0	0	0	0	0	0	0	0	10	10	0	0	60
			Whole Day Total (veh)	450	280	0	240	200	0	0	140	0	0	0	0	0	0	200	220	0	0	1730
			00:00 ~ 01:00	80	50	0	20	10	10	10	0	0	10	0	0	10	0	10	10	0	0	220
			01:00 ~ 02:00	60	30	0	10	10	10	10	0	0	10	0	0	10	0	0	10	0	0	160
			02:00 ~ 03:00	40	20	0	10	10	0	10	0	0	10	0	0	0	0	0	10	0	0	110
			03:00 ~ 04:00	30	20	0	10	10	0	0	0	0	0	0	0	0	0	0	10	0	0	80
			04:00 ~ 05:00	30	20	0	10	10	0	0	0	0	0	0	0	0	0	0	10	0	0	80
			05:00 ~ 06:00	50	30	0	10	10	0	10	0	0	10	0	0	0	0	10	10	0	0	140
			06:00 ~ 07:00	90	50	0	20	10	10	10	10	0	10	0	0	10	0	10	10	0	0	240
			07:00 ~ 08:00	170	90	0	30	10	10	10	10	0	10	10	10	10	0	10	20	10	0	410
			08:00 ~ 09:00	210	110	0	40	20	10	10	10	0	10	10	10	10	0	10	30	10	0	500
			09:00 ~ 10:00	180	90	0	30	10	10	10	10	0	10	10	10	10	0	10	20	10	0	420
			10:00 ~ 11:00	180	90	0	30	10	10	10	10	0	10	10	10	10	0	10	20	10	0	420
			11:00 ~ 12:00	190	100	0	30	10	10	10	10	0	10	10	10	10	0	10	20	10	0	440
200	Yuk Yat Street	NB	**12:00 ~ 13:00**	170	90	0	40	20	10	10	0	0	10	10	10	10	0	0	20	10	0	410
			13:00 ~ 14:00	170	90	0	40	20	10	10	0	0	10	10	10	10	0	0	20	10	0	410
			14:00 ~ 15:00	180	90	0	40	20	10	10	0	0	10	10	10	10	0	0	20	10	0	420
			15:00 ~ 16:00	180	90	0	40	20	10	10	0	0	10	10	10	10	0	0	20	10	0	420
			16:00 ~ 17:00	190	100	0	40	20	10	10	0	0	10	10	10	10	0	0	20	10	0	440
			17:00 ~ 18:00	180	100	0	40	20	10	10	0	0	10	10	10	10	0	0	20	10	0	430
			18:00 ~ 19:00	200	100	0	40	20	10	10	0	0	10	10	10	10	0	0	30	10	0	460
			19:00 ~ 20:00	170	90	0	40	20	10	10	0	0	10	10	10	10	0	0	20	10	0	410
			20:00 ~ 21:00	150	80	0	30	10	10	10	0	0	10	10	10	10	0	0	20	10	0	360
			21:00 ~ 22:00	150	80	0	30	10	10	10	0	0	10	10	10	10	0	0	20	10	0	360
			22:00 ~ 23:00	140	70	0	30	10	10	10	0	0	10	10	10	10	0	0	20	10	0	340
			23:00 ~ 00:00	120	60	0	20	10	10	10	0	0	10	10	10	10	0	0	20	10	0	300
			Whole Day Total (veh)	3310	1740	0	680	330	200	220	60	0	220	170	170	200	0	80	430	170	0	7980

Road No.	Road Name	Bound	Hour	PC	TAXI	LGV3	LGV4	LGV6	HGV7	HGV8	PLB	PV4	PV5	NFB6	NFB7	NFB8	FBSD	FBDD	MC	HGV9	NFB9	Total
201	Yuk Yat Street	SB	**00:00 ~ 01:00**	10	10	0	10	10	0	0	0	0	0	0	0	0	0	0	10	0	0	50
			01:00 ~ 02:00	10	10	0	10	10	0	0	0	0	0	0	0	0	0	0	10	0	0	50
			02:00 ~ 03:00	10	10	0	10	0	0	0	0	0	0	0	0	0	0	0	10	0	0	40
			03:00 ~ 04:00	10	10	0	10	0	0	0	0	0	0	0	0	0	0	0	0	0	0	30
			04:00 ~ 05:00	10	10	0	10	0	0	0	0	0	0	0	0	0	0	0	0	0	0	30
			05:00 ~ 06:00	10	10	0	10	0	0	0	0	0	0	0	0	0	0	0	10	0	0	40
			06:00 ~ 07:00	10	10	0	10	10	0	0	0	0	0	0	0	0	0	0	10	0	0	50
			07:00 ~ 08:00	30	10	0	10	10	0	10	0	0	0	0	0	0	0	0	10	0	0	80
			08:00 ~ 09:00	30	20	0	10	10	0	10	0	0	0	0	0	0	0	0	10	0	0	90
			09:00 ~ 10:00	30	20	0	10	10	0	10	0	0	0	0	0	0	0	0	10	0	0	90
			10:00 ~ 11:00	30	20	0	10	10	0	10	0	0	0	0	0	0	0	0	10	0	0	90
			11:00 ~ 12:00	30	20	0	10	10	0	10	0	0	0	0	0	0	0	0	10	0	0	90
			12:00 ~ 13:00	20	10	0	10	10	0	10	10	0	0	0	0	0	0	10	10	0	0	90
			13:00 ~ 14:00	20	10	0	10	10	0	10	10	0	0	0	0	0	0	10	10	0	0	90
			14:00 ~ 15:00	20	10	0	10	10	0	10	10	0	0	0	0	0	0	10	10	0	0	90
			15:00 ~ 16:00	20	10	0	10	10	0	10	10	0	0	0	0	0	0	10	10	0	0	90
			16:00 ~ 17:00	20	10	0	10	10	0	10	10	0	0	0	0	0	0	10	10	0	0	90
			17:00 ~ 18:00	20	10	0	10	10	0	10	10	0	0	0	0	0	0	10	10	0	0	90
			18:00 ~ 19:00	20	10	0	10	10	0	10	10	0	0	0	0	0	0	10	10	0	0	90
			19:00 ~ 20:00	20	10	0	10	10	0	10	10	0	0	0	0	0	0	10	10	0	0	90
			20:00 ~ 21:00	20	10	0	10	10	0	10	0	0	0	0	0	0	0	10	10	0	0	80
			21:00 ~ 22:00	20	10	0	10	10	0	10	0	0	0	0	0	0	0	10	10	0	0	80
			22:00 ~ 23:00	20	10	0	10	10	0	10	0	0	0	0	0	0	0	10	10	0	0	80
			23:00 ~ 00:00	10	10	0	10	10	0	10	0	0	0	0	0	0	0	10	10	0	0	70
			Whole Day Total (veh)	450	280	0	240	200	0	170	80	0	0	0	0	0	0	120	220	0	0	1760
202	Yuk Yat Street	NB	**00:00 ~ 01:00**	30	20	0	10	10	0	0	0	0	0	0	0	0	0	10	10	0	0	90
			01:00 ~ 02:00	20	10	0	10	10	0	0	0	0	0	0	0	0	0	0	10	0	0	60
			02:00 ~ 03:00	20	10	0	10	10	0	0	0	0	0	0	0	0	0	0	10	0	0	60
			03:00 ~ 04:00	10	10	0	10	10	0	0	0	0	0	0	0	0	0	0	10	0	0	50
			04:00 ~ 05:00	10	10	0	10	10	0	0	0	0	0	0	0	0	0	0	10	0	0	50
			05:00 ~ 06:00	20	10	0	10	10	0	0	0	0	0	0	0	0	0	10	10	0	0	70
			06:00 ~ 07:00	30	20	0	10	10	0	0	10	0	0	0	0	0	0	10	10	0	0	100
			07:00 ~ 08:00	60	30	0	10	10	10	10	10	0	10	0	0	10	0	10	10	0	0	180
			08:00 ~ 09:00	80	40	0	20	10	10	10	10	0	10	0	0	10	0	10	10	0	0	220
			09:00 ~ 10:00	70	40	0	20	10	10	10	10	0	10	0	0	10	0	10	10	0	0	210
			10:00 ~ 11:00	70	40	0	20	10	10	10	10	0	10	0	0	10	0	10	10	0	0	210
			11:00 ~ 12:00	70	40	0	20	10	10	10	10	0	10	0	0	10	0	10	10	0	0	210
			12:00 ~ 13:00	30	20	0	10	10	10	10	0	0	0	0	0	0	0	0	10	0	0	100
			13:00 ~ 14:00	30	20	0	10	10	10	10	0	0	0	0	0	0	0	0	10	0	0	100
			14:00 ~ 15:00	30	20	0	10	10	10	10	0	0	0	0	0	0	0	0	10	0	0	100
			15:00 ~ 16:00	30	20	0	10	10	10	10	0	0	0	0	0	0	0	0	10	0	0	100
			16:00 ~ 17:00	30	20	0	10	10	10	10	0	0	0	0	0	0	0	0	10	0	0	100
			17:00 ~ 18:00	30	20	0	10	10	10	10	0	0	0	0	0	0	0	0	10	0	0	100
			18:00 ~ 19:00	30	20	0	20	10	10	10	0	0	0	0	0	0	0	0	10	0	0	110
			19:00 ~ 20:00	30	20	0	10	10	10	10	0	0	0	0	0	0	0	0	10	0	0	100
			20:00 ~ 21:00	30	20	0	10	10	10	10	0	0	0	0	0	0	0	0	10	0	0	100
			21:00 ~ 22:00	30	20	0	10	10	10	10	0	0	0	0	0	0	0	0	10	0	0	100
			22:00 ~ 23:00	30	20	0	10	10	10	10	0	0	0	0	0	0	0	0	10	0	0	100
			23:00 ~ 00:00	20	10	0	10	10	10	10	0	0	0	0	0	0	0	0	10	0	0	80
			Whole Day Total (veh)	840	510	0	290	240	170	170	60	0	50	0	0	50	0	80	240	0	0	2700
203	Yuk Yat Street	SB	**00:00 ~ 01:00**	20	10	0	10	10	0	0	0	0	0	0	0	0	0	0	10	0	0	60
			01:00 ~ 02:00	10	10	0	10	10	0	0	0	0	0	0	0	0	0	0	10	0	0	50
			02:00 ~ 03:00	10	10	0	10	10	0	0	0	0	0	0	0	0	0	0	10	0	0	50
			03:00 ~ 04:00	10	10	0	10	0	0	0	0	0	0	0	0	0	0	0	10	0	0	40
			04:00 ~ 05:00	10	10	0	10	0	0	0	0	0	0	0	0	0	0	0	10	0	0	40
			05:00 ~ 06:00	10	10	0	10	10	0	0	0	0	0	0	0	0	0	0	10	0	0	50
			06:00 ~ 07:00	20	10	0	10	10	0	0	0	0	0	0	0	0	0	0	10	0	0	60
			07:00 ~ 08:00	30	20	0	10	10	0	10	0	0	10	0	0	0	0	0	10	0	0	100
			08:00 ~ 09:00	40	20	0	10	10	0	10	0	0	10	0	0	0	0	0	10	0	0	110
			09:00 ~ 10:00	40	20	0	10	10	0	10	0	0	10	0	0	0	0	0	10	0	0	110
			10:00 ~ 11:00	40	20	0	10	10	0	10	0	0	10	0	0	0	0	0	10	0	0	110
			11:00 ~ 12:00	40	20	0	10	10	0	10	0	0	10	0	0	0	0	0	10	0	0	110
			12:00 ~ 13:00	30	20	0	10	10	0	10	10	0	10	0	0	0	0	10	10	0	0	120
			13:00 ~ 14:00	30	20	0	10	10	0	10	10	0	10	0	0	0	0	10	10	0	0	120
			14:00 ~ 15:00	40	20	0	10	10	0	10	10	0	10	0	0	0	0	10	10	0	0	130
			15:00 ~ 16:00	40	20	0	10	10	0	10	10	0	10	0	0	0	0	10	10	0	0	130
			16:00 ~ 17:00	40	20	0	10	10	0	10	10	0	10	0	0	0	0	10	10	0	0	130
			17:00 ~ 18:00	40	20	0	10	10	0	10	10	0	10	0	0	0	0	10	10	0	0	130
			18:00 ~ 19:00	40	20	0	10	10	0	10	10	0	10	0	0	0	0	10	10	0	0	130
			19:00 ~ 20:00	30	20	0	10	10	0	10	10	0	10	0	0	0	0	10	10	0	0	120
			20:00 ~ 21:00	30	20	0	10	10	0	10	0	0	10	0	0	0	0	10	10	0	0	110
			21:00 ~ 22:00	30	20	0	10	10	0	10	0	0	10	0	0	0	0	10	10	0	0	110
			22:00 ~ 23:00	30	20	0	10	10	0	10	0	0	10	0	0	0	0	10	10	0	0	110
			23:00 ~ 00:00	20	10	0	10	10	0	10	0	0	10	0	0	0	0	10	10	0	0	90
			Whole Day Total (veh)	680	400	0	240	220	0	170	80	0	170	0	0	0	0	120	240	0	0	2320
204	Lok Shan Road	WB	**00:00 ~ 01:00**	60	30	0	10	10	0	10	0	0	10	0	0	0	0	0	10	0	0	140
			01:00 ~ 02:00	40	20	0	10	10	0	10	0	0	10	0	0	0	0	0	10	0	0	110
			02:00 ~ 03:00	30	20	0	10	10	0	0	0	0	0	0	0	0	0	0	10	0	0	80
			03:00 ~ 04:00	30	20	0	10	10	0	0	0	0	0	0	0	0	0	0	10	0	0	80
			04:00 ~ 05:00	20	10	0	10	10	0	0	0	0	0	0	0	0	0	0	10	0	0	60
			05:00 ~ 06:00	30	20	0	10	10	0	0	0	0	0	0	0	0	0	0	10	0	0	80
			06:00 ~ 07:00	60	30	0	10	10	0	10	0	0	10	0	0	0	0	0	10	0	0	140
			07:00 ~ 08:00	120	60	0	20	10	10	10	0	0	10	10	10	10	0	0	20	10	0	300
			08:00 ~ 09:00	150	80	0	20	10	10	10	0	0	10	10	10	10	0	0	20	10	0	350
			09:00 ~ 10:00	130	70	0	20	10	10	10	0	0	10	10	10	10	0	0	20	10	0	320
			10:00 ~ 11:00	130	70	0	20	10	10	10	0	0	10	10	10	10	0	0	20	10	0	320
			11:00 ~ 12:00	130	70	0	20	10	10	10	0	0	10	10	10	10	0	0	20	10	0	320
			12:00 ~ 13:00	160	90	0	30	10	10	10	0	0	10	10	10	10	0	0	20	10	0	380
			13:00 ~ 14:00	170	90	0	30	10	10	10	0	0	10	10	10	10	0	0	20	10	0	390
			14:00 ~ 15:00	170	90	0	30	10	10	10	0	0	10	10	10	10	0	0	20	10	0	390
			15:00 ~ 16:00	170	90	0	30	10	10	10	0	0	10	10	10	10	0	0	20	10	0	390
			16:00 ~ 17:00	180	90	0	30	10	10	10	0	0	10	10	10	10	0	0	20	10	0	400
			17:00 ~ 18:00	180	90	0	30	10	10	10	0	0	10	10	10	10	0	0	20	10	0	400
			18:00 ~ 19:00	190	100	0	30	10	10	10	0	0	10	10	10	10	0	0	20	10	0	420
			19:00 ~ 20:00	170	90	0	30	10	10	10	0	0	10	10	10	10	0	0	20	10	0	390
			20:00 ~ 21:00	140	70	0	20	10	10	10	0	0	10	10	10	10	0	0	20	10	0	330
			21:00 ~ 22:00	150	80	0	20	10	10	10	0	0	10	10	10	10	0	0	20	10	0	350
			22:00 ~ 23:00	140	70	0	20	10	10	10	0	0	10	10	10	10	0	0	20	10	0	330
			23:00 ~ 00:00	110	60	0	20	10	10	10	0	0	10	10	10	10	0	0	20	10	0	290
			Whole Day Total (veh)	2860	1510	0	490	240	170	200	0	0	200	170	170	170	0	0	410	170	0	6760

Road No.	Road Name	Bound	Hour	PC	TAXI	LGV3	LGV4	LGV6	HGV7	HGV8	PLB	PV4	PV5	NFB6	NFB7	NFB8	FBSD	FBDD	MC	HGV9	NFB9	Total
205	Shun Fung Street	WB	**00:00 ~ 01:00**	20	10	0	10	10	0	0	0	0	0	0	0	0	0	0	10	0	0	60
			01:00 ~ 02:00	10	10	0	10	10	0	0	0	0	0	0	0	0	0	0	10	0	0	50
			02:00 ~ 03:00	10	10	0	10	10	0	0	0	0	0	0	0	0	0	0	10	0	0	50
			03:00 ~ 04:00	10	10	0	10	0	0	0	0	0	0	0	0	0	0	0	10	0	0	40
			04:00 ~ 05:00	10	10	0	10	0	0	0	0	0	0	0	0	0	0	0	10	0	0	40
			05:00 ~ 06:00	10	10	0	10	10	0	0	0	0	0	0	0	0	0	0	10	0	0	50
			06:00 ~ 07:00	20	10	0	10	10	0	0	0	0	0	0	0	0	0	0	10	0	0	60
			07:00 ~ 08:00	30	20	0	10	10	0	10	0	0	10	0	0	0	0	0	10	0	0	100
			08:00 ~ 09:00	40	20	0	10	10	0	10	0	0	10	0	0	0	0	0	10	0	0	110
			09:00 ~ 10:00	40	20	0	10	10	0	10	0	0	10	0	0	0	0	0	10	0	0	110
			10:00 ~ 11:00	40	20	0	10	10	0	10	0	0	10	0	0	0	0	0	10	0	0	110
			11:00 ~ 12:00	40	20	0	10	10	0	10	0	0	10	0	0	0	0	0	10	0	0	110
			12:00 ~ 13:00	30	20	0	10	10	0	10	10	0	0	0	0	0	0	10	10	0	0	110
			13:00 ~ 14:00	30	20	0	10	10	0	10	10	0	0	0	0	0	0	10	10	0	0	110
			14:00 ~ 15:00	30	20	0	10	10	0	10	10	0	0	0	0	0	0	10	10	0	0	110
			15:00 ~ 16:00	30	20	0	10	10	0	10	10	0	0	0	0	0	0	10	10	0	0	110
			16:00 ~ 17:00	30	20	0	10	10	0	10	10	0	0	0	0	0	0	10	10	0	0	110
			17:00 ~ 18:00	30	20	0	10	10	0	10	10	0	0	0	0	0	0	10	10	0	0	110
			18:00 ~ 19:00	40	20	0	10	10	0	10	10	0	0	0	0	0	0	10	10	0	0	120
			19:00 ~ 20:00	30	20	0	10	10	0	10	10	0	0	0	0	0	0	10	10	0	0	110
			20:00 ~ 21:00	30	20	0	10	10	0	10	0	0	0	0	0	0	0	10	10	0	0	100
			21:00 ~ 22:00	30	20	0	10	10	0	10	0	0	0	0	0	0	0	10	10	0	0	100
			22:00 ~ 23:00	30	20	0	10	10	0	10	0	0	0	0	0	0	0	10	10	0	0	100
			23:00 ~ 00:00	20	10	0	10	10	0	10	0	0	0	0	0	0	0	10	10	0	0	80
			Whole Day Total (veh)	640	400	0	240	220	0	170	80	0	50	0	0	0	0	120	240	0	0	2160
206	Yuk Yat Street	NB	**00:00 ~ 01:00**	40	20	0	10	10	0	10	0	0	10	0	0	0	0	10	10	0	0	120
			01:00 ~ 02:00	30	20	0	10	10	0	10	0	0	10	0	0	0	0	0	10	0	0	100
			02:00 ~ 03:00	20	10	0	10	10	0	0	0	0	0	0	0	0	0	0	10	0	0	60
			03:00 ~ 04:00	20	10	0	10	10	0	0	0	0	0	0	0	0	0	0	10	0	0	60
			04:00 ~ 05:00	20	10	0	10	10	0	0	0	0	0	0	0	0	0	0	10	0	0	60
			05:00 ~ 06:00	20	10	0	10	10	0	0	0	0	0	0	0	0	0	10	10	0	0	70
			06:00 ~ 07:00	40	20	0	10	10	0	10	10	0	10	0	0	0	0	10	10	0	0	130
			07:00 ~ 08:00	80	40	0	20	10	10	10	10	0	10	10	0	10	0	10	10	0	0	230
			08:00 ~ 09:00	100	50	0	20	10	10	10	10	0	10	10	0	10	0	10	10	0	0	260
			09:00 ~ 10:00	90	50	0	20	10	10	10	10	0	10	10	0	10	0	10	10	0	0	250
			10:00 ~ 11:00	90	50	0	20	10	10	10	10	0	10	10	0	10	0	10	10	0	0	250
			11:00 ~ 12:00	90	50	0	20	10	10	10	10	0	10	10	0	10	0	10	10	0	0	250
			12:00 ~ 13:00	40	20	0	20	10	10	10	0	0	10	0	0	0	0	0	10	0	0	130
			13:00 ~ 14:00	40	20	0	20	10	10	10	0	0	10	0	0	0	0	0	10	0	0	130
			14:00 ~ 15:00	40	20	0	20	10	10	10	0	0	10	0	0	0	0	0	10	0	0	130
			15:00 ~ 16:00	40	20	0	20	10	10	10	0	0	10	0	0	0	0	0	10	0	0	130
			16:00 ~ 17:00	40	20	0	20	10	10	10	0	0	10	0	0	0	0	0	10	0	0	130
			17:00 ~ 18:00	40	20	0	20	10	10	10	0	0	10	0	0	0	0	0	10	0	0	130
			18:00 ~ 19:00	40	20	0	20	10	10	10	0	0	10	0	0	0	0	0	10	0	0	130
			19:00 ~ 20:00	40	20	0	20	10	10	10	0	0	10	0	0	0	0	0	10	0	0	130
			20:00 ~ 21:00	30	20	0	10	10	10	10	0	0	10	0	0	0	0	0	10	0	0	110
			21:00 ~ 22:00	30	20	0	10	10	10	10	0	0	10	0	0	0	0	0	10	0	0	110
			22:00 ~ 23:00	30	20	0	10	10	10	10	0	0	10	0	0	0	0	0	10	0	0	110
			23:00 ~ 00:00	20	10	0	10	10	10	10	0	0	10	0	0	0	0	0	10	0	0	90
			Whole Day Total (veh)	1070	570	0	370	240	170	200	60	0	200	50	0	50	0	80	240	0	0	3300
207	Mei King Street	SB	**00:00 ~ 01:00**	10	10	0	10	10	0	0	0	0	0	0	0	0	0	0	10	0	0	50
			01:00 ~ 02:00	10	10	0	10	10	0	0	0	0	0	0	0	0	0	0	10	0	0	50
			02:00 ~ 03:00	10	10	0	10	10	0	0	0	0	0	0	0	0	0	0	0	0	0	40
			03:00 ~ 04:00	10	10	0	10	0	0	0	0	0	0	0	0	0	0	0	0	0	0	30
			04:00 ~ 05:00	10	10	0	10	0	0	0	0	0	0	0	0	0	0	0	0	0	0	30
			05:00 ~ 06:00	10	10	0	10	10	0	0	0	0	0	0	0	0	0	0	0	0	0	40
			06:00 ~ 07:00	10	10	0	10	10	0	0	0	0	0	0	0	0	0	0	10	0	0	50
			07:00 ~ 08:00	20	10	0	10	10	0	10	0	0	0	0	0	0	0	0	10	0	0	70
			08:00 ~ 09:00	30	20	0	10	10	0	10	0	0	0	0	0	0	0	0	10	0	0	90
			09:00 ~ 10:00	20	10	0	10	10	0	10	0	0	0	0	0	0	0	0	10	0	0	70
			10:00 ~ 11:00	20	10	0	10	10	0	10	0	0	0	0	0	0	0	0	10	0	0	70
			11:00 ~ 12:00	20	10	0	10	10	0	10	0	0	0	0	0	0	0	0	10	0	0	70
			12:00 ~ 13:00	40	20	0	10	10	10	10	0	0	10	0	0	0	0	0	10	0	0	120
			13:00 ~ 14:00	40	20	0	10	10	10	10	0	0	10	0	0	0	0	0	10	0	0	120
			14:00 ~ 15:00	40	20	0	10	10	10	10	0	0	10	0	0	0	0	0	10	0	0	120
			15:00 ~ 16:00	40	20	0	10	10	10	10	0	0	10	0	0	0	0	0	10	0	0	120
			16:00 ~ 17:00	40	20	0	10	10	10	10	0	0	10	0	0	0	0	0	10	0	0	120
			17:00 ~ 18:00	40	20	0	10	10	10	10	0	0	10	0	0	0	0	0	10	0	0	120
			18:00 ~ 19:00	50	30	0	10	10	10	10	0	0	10	0	0	0	0	0	10	0	0	140
			19:00 ~ 20:00	40	20	0	10	10	10	10	0	0	10	0	0	0	0	0	10	0	0	120
			20:00 ~ 21:00	40	20	0	10	10	10	10	0	0	10	0	0	0	0	0	10	0	0	120
			21:00 ~ 22:00	40	20	0	10	10	10	10	0	0	10	0	0	0	0	0	10	0	0	120
			22:00 ~ 23:00	30	20	0	10	10	10	10	0	0	10	0	0	0	0	0	10	0	0	110
			23:00 ~ 00:00	30	20	0	10	10	10	10	0	0	10	0	0	0	0	0	10	0	0	110
			Whole Day Total (veh)	650	380	0	240	220	120	170	0	0	120	0	0	0	0	0	200	0	0	2100
208	Mei King Street	SB	**00:00 ~ 01:00**	20	10	0	10	10	0	0	0	0	0	0	0	0	0	0	10	0	0	60
			01:00 ~ 02:00	10	10	0	10	10	0	0	0	0	0	0	0	0	0	0	10	0	0	50
			02:00 ~ 03:00	10	10	0	10	10	0	0	0	0	0	0	0	0	0	0	10	0	0	50
			03:00 ~ 04:00	10	10	0	10	10	0	0	0	0	0	0	0	0	0	0	0	0	0	40
			04:00 ~ 05:00	10	10	0	10	10	0	0	0	0	0	0	0	0	0	0	0	0	0	40
			05:00 ~ 06:00	10	10	0	10	10	0	0	0	0	0	0	0	0	0	0	10	0	0	50
			06:00 ~ 07:00	20	10	0	10	10	0	0	0	0	0	0	0	0	0	0	10	0	0	60
			07:00 ~ 08:00	30	20	0	10	10	10	10	0	0	10	0	0	0	0	0	10	0	0	110
			08:00 ~ 09:00	40	20	0	10	10	10	10	0	0	10	0	0	0	0	0	10	0	0	120
			09:00 ~ 10:00	30	20	0	10	10	10	10	0	0	10	0	0	0	0	0	10	0	0	110
			10:00 ~ 11:00	30	20	0	10	10	10	10	0	0	10	0	0	0	0	0	10	0	0	110
			11:00 ~ 12:00	30	20	0	10	10	10	10	0	0	10	0	0	0	0	0	10	0	0	110
			12:00 ~ 13:00	50	30	0	10	10	10	10	0	0	10	0	0	0	0	0	10	0	0	140
			13:00 ~ 14:00	50	30	0	20	10	10	10	0	0	10	0	0	0	0	0	10	0	0	150
			14:00 ~ 15:00	50	30	0	20	10	10	10	0	0	10	0	0	0	0	0	10	0	0	150
			15:00 ~ 16:00	50	30	0	20	10	10	10	0	0	10	0	0	0	0	0	10	0	0	150
			16:00 ~ 17:00	50	30	0	20	10	10	10	0	0	10	0	0	0	0	0	10	0	0	150
			17:00 ~ 18:00	50	30	0	20	10	10	10	0	0	10	0	0	0	0	0	10	0	0	150
			18:00 ~ 19:00	60	30	0	20	10	10	10	0	0	10	0	0	0	0	0	10	0	0	160
			19:00 ~ 20:00	50	30	0	20	10	10	10	0	0	10	0	0	0	0	0	10	0	0	150
			20:00 ~ 21:00	40	20	0	10	10	10	10	0	0	10	0	0	0	0	0	10	0	0	120
			21:00 ~ 22:00	50	30	0	10	10	10	10	0	0	10	0	0	0	0	0	10	0	0	140
			22:00 ~ 23:00	40	20	0	10	10	10	10	0	0	10	0	0	0	0	0	10	0	0	120
			23:00 ~ 00:00	40	20	0	10	10	10	10	0	0	10	0	0	0	0	0	10	0	0	120
			Whole Day Total (veh)	830	500	0	310	240	170	170	0	0	170	0	0	0	0	0	220	0	0	2610

Road No.	Road Name	Bound	Hour	PC	TAXI	LGV3	LGV4	LGV6	HGV7	HGV8	PLB	PV4	PV5	NFB6	NFB7	NFB8	FBSD	FBDD	MC	HGV9	NFB9	Total
209	Mei Kwong Street	NB	**00:00 ~ 01:00**	10	10	0	0	0	0	0	0	0	0	0	0	0	0	0	0	0	0	20
			01:00 ~ 02:00	10	10	0	0	0	0	0	0	0	0	0	0	0	0	0	0	0	0	20
			02:00 ~ 03:00	10	10	0	0	0	0	0	0	0	0	0	0	0	0	0	0	0	0	20
			03:00 ~ 04:00	10	10	0	0	0	0	0	0	0	0	0	0	0	0	0	0	0	0	20
			04:00 ~ 05:00	10	10	0	0	0	0	0	0	0	0	0	0	0	0	0	0	0	0	20
			05:00 ~ 06:00	10	10	0	0	0	0	0	0	0	0	0	0	0	0	0	0	0	0	20
			06:00 ~ 07:00	10	10	0	0	0	0	0	0	0	0	0	0	0	0	0	0	0	0	20
			07:00 ~ 08:00	10	10	0	10	0	0	0	0	0	0	0	0	0	0	0	10	0	0	40
			08:00 ~ 09:00	20	10	0	10	0	0	0	0	0	0	0	0	0	0	0	10	0	0	50
			09:00 ~ 10:00	10	10	0	10	0	0	0	0	0	0	0	0	0	0	0	10	0	0	40
			10:00 ~ 11:00	10	10	0	10	0	0	0	0	0	0	0	0	0	0	0	10	0	0	40
			11:00 ~ 12:00	10	10	0	10	0	0	0	0	0	0	0	0	0	0	0	10	0	0	40
			12:00 ~ 13:00	10	10	0	10	0	0	0	0	0	0	0	0	0	0	0	10	0	0	40
			13:00 ~ 14:00	20	10	0	10	0	0	0	0	0	0	0	0	0	0	0	10	0	0	50
			14:00 ~ 15:00	20	10	0	10	0	0	0	0	0	0	0	0	0	0	0	10	0	0	50
			15:00 ~ 16:00	20	10	0	10	0	0	0	0	0	0	0	0	0	0	0	10	0	0	50
			16:00 ~ 17:00	20	10	0	10	0	0	0	0	0	0	0	0	0	0	0	10	0	0	50
			17:00 ~ 18:00	20	10	0	10	0	0	0	0	0	0	0	0	0	0	0	10	0	0	50
			18:00 ~ 19:00	20	10	0	10	0	0	0	0	0	0	0	0	0	0	0	10	0	0	50
			19:00 ~ 20:00	20	10	0	10	0	0	0	0	0	0	0	0	0	0	0	10	0	0	50
			20:00 ~ 21:00	10	10	0	10	0	0	0	0	0	0	0	0	0	0	0	10	0	0	40
			21:00 ~ 22:00	10	10	0	10	0	0	0	0	0	0	0	0	0	0	0	10	0	0	40
			22:00 ~ 23:00	10	10	0	10	0	0	0	0	0	0	0	0	0	0	0	10	0	0	40
			23:00 ~ 00:00	10	10	0	10	0	0	0	0	0	0	0	0	0	0	0	10	0	0	40
			Whole Day Total (veh)	320	240	0	170	0	0	0	0	0	0	0	0	0	0	0	170	0	0	900
210	To Kwa Wan Road	NB	**00:00 ~ 01:00**	120	60	0	40	20	10	10	10	0	10	10	0	10	0	40	20	10	0	370
			01:00 ~ 02:00	80	40	0	30	10	10	10	0	0	10	10	0	10	0	20	10	10	0	250
			02:00 ~ 03:00	60	30	0	20	10	10	10	0	0	10	0	0	0	0	20	10	0	0	180
			03:00 ~ 04:00	50	30	0	20	10	10	10	0	0	10	0	0	0	0	20	10	0	0	170
			04:00 ~ 05:00	50	30	0	20	10	10	10	0	0	10	0	0	0	0	20	10	0	0	170
			05:00 ~ 06:00	70	40	0	20	10	10	10	10	0	10	0	0	0	0	40	10	0	0	230
			06:00 ~ 07:00	130	70	0	40	20	10	10	30	0	10	10	0	10	0	100	20	10	0	470
			07:00 ~ 08:00	250	130	10	80	30	10	10	40	10	10	10	10	10	0	130	30	10	0	780
			08:00 ~ 09:00	310	160	10	100	40	10	10	40	10	10	10	10	10	0	110	40	10	0	890
			09:00 ~ 10:00	270	140	10	90	30	10	10	30	10	10	10	10	10	0	100	30	10	0	780
			10:00 ~ 11:00	260	130	10	80	30	10	10	30	10	10	10	10	10	0	90	30	10	0	740
			11:00 ~ 12:00	280	140	10	90	30	10	10	30	10	10	10	10	10	0	90	30	10	0	780
			12:00 ~ 13:00	130	70	0	40	20	10	10	30	0	10	10	10	10	0	90	20	10	0	470
			13:00 ~ 14:00	140	70	0	50	20	10	10	30	0	10	10	10	10	0	100	20	10	0	500
			14:00 ~ 15:00	140	70	0	50	20	10	10	30	0	10	10	10	10	0	100	20	10	0	500
			15:00 ~ 16:00	140	70	0	50	20	10	10	30	0	10	10	10	10	0	100	20	10	0	500
			16:00 ~ 17:00	140	70	0	50	20	10	10	30	0	10	10	10	10	0	100	20	10	0	500
			17:00 ~ 18:00	140	70	0	50	20	10	10	40	0	10	10	10	10	0	100	20	10	0	510
			18:00 ~ 19:00	150	80	0	50	20	10	10	40	0	10	10	10	10	0	100	20	10	0	530
			19:00 ~ 20:00	140	70	0	50	20	10	10	30	0	10	10	10	10	0	90	20	10	0	490
			20:00 ~ 21:00	110	60	0	40	20	10	10	20	0	10	10	10	10	0	80	20	10	0	420
			21:00 ~ 22:00	120	60	0	40	20	10	10	20	0	10	10	10	10	0	80	20	10	0	430
			22:00 ~ 23:00	110	60	0	40	20	10	10	20	0	10	10	10	10	0	70	20	10	0	410
			23:00 ~ 00:00	90	50	0	30	10	10	10	20	0	10	10	10	10	0	60	10	10	0	340
			Whole Day Total (veh)	3480	1800	50	1170	480	240	240	560	50	240	200	170	200	0	1850	480	200	0	11410
211	To Kwa Wan Road	SB	**00:00 ~ 01:00**	80	50	0	40	20	10	10	10	0	10	0	0	10	0	40	10	10	0	300
			01:00 ~ 02:00	60	30	0	30	10	10	10	0	0	10	0	0	10	0	20	10	10	0	210
			02:00 ~ 03:00	40	20	0	20	10	10	10	0	0	10	0	0	0	0	20	10	0	0	150
			03:00 ~ 04:00	30	20	0	20	10	10	10	0	0	0	0	0	0	0	20	10	0	0	130
			04:00 ~ 05:00	30	20	0	20	10	10	10	0	0	0	0	0	0	0	20	10	0	0	130
			05:00 ~ 06:00	50	30	0	20	10	10	10	10	0	10	0	0	0	0	40	10	0	0	200
			06:00 ~ 07:00	90	50	0	40	20	10	10	30	0	10	0	0	10	0	100	10	10	0	390
			07:00 ~ 08:00	170	90	10	70	30	10	10	40	0	10	10	10	10	0	130	20	10	0	630
			08:00 ~ 09:00	210	110	10	80	30	10	10	40	0	10	10	10	10	0	110	30	10	0	690
			09:00 ~ 10:00	180	90	10	70	30	10	10	30	0	10	10	10	10	0	100	20	10	0	600
			10:00 ~ 11:00	180	90	10	70	30	10	10	30	0	10	10	10	10	0	90	20	10	0	590
			11:00 ~ 12:00	190	100	10	80	30	10	10	30	0	10	10	10	10	0	90	20	10	0	620
			12:00 ~ 13:00	130	70	10	50	20	10	10	30	0	10	10	10	10	0	90	20	10	0	490
			13:00 ~ 14:00	130	70	10	50	20	10	10	30	0	10	10	10	10	0	100	20	10	0	500
			14:00 ~ 15:00	130	70	10	50	20	10	10	30	0	10	10	10	10	0	100	20	10	0	500
			15:00 ~ 16:00	130	70	10	50	20	10	10	30	0	10	10	10	10	0	100	20	10	0	500
			16:00 ~ 17:00	140	70	10	50	20	10	10	30	0	10	10	10	10	0	100	20	10	0	510
			17:00 ~ 18:00	130	70	10	50	20	10	10	40	0	10	10	10	10	0	100	20	10	0	510
			18:00 ~ 19:00	140	70	10	50	20	10	10	40	0	10	10	10	10	0	100	20	10	0	520
			19:00 ~ 20:00	130	70	10	50	20	10	10	30	0	10	10	10	10	0	90	20	10	0	490
			20:00 ~ 21:00	110	60	10	40	20	10	10	20	0	10	10	10	10	0	80	20	10	0	430
			21:00 ~ 22:00	110	60	10	40	20	10	10	20	0	10	10	10	10	0	80	20	10	0	430
			22:00 ~ 23:00	100	50	10	40	20	10	10	20	0	10	10	10	10	0	70	20	10	0	400
			23:00 ~ 00:00	80	50	10	30	10	10	10	20	0	10	10	10	10	0	60	10	10	0	340
			Whole Day Total (veh)	2770	1480	170	1110	470	240	240	560	0	220	170	170	200	0	1850	410	200	0	10260
212	Kwei Chow Street	WB	**00:00 ~ 01:00**	50	30	0	10	10	0	10	0	0	10	0	0	0	0	10	10	0	0	140
			01:00 ~ 02:00	40	20	0	10	10	0	10	0	0	10	0	0	0	0	10	10	0	0	120
			02:00 ~ 03:00	30	20	0	10	10	0	0	0	0	0	0	0	0	0	10	10	0	0	90
			03:00 ~ 04:00	20	10	0	10	10	0	0	0	0	0	0	0	0	0	10	10	0	0	70
			04:00 ~ 05:00	20	10	0	10	10	0	0	0	0	0	0	0	0	0	10	10	0	0	70
			05:00 ~ 06:00	30	20	0	10	10	0	0	0	0	0	0	0	0	0	10	10	0	0	90
			06:00 ~ 07:00	50	30	0	10	10	0	10	10	0	10	0	0	0	0	10	10	0	0	150
			07:00 ~ 08:00	100	50	0	20	10	10	10	10	0	10	10	0	10	0	10	10	10	0	270
			08:00 ~ 09:00	130	70	0	20	10	10	10	10	0	10	10	0	10	0	10	20	10	0	330
			09:00 ~ 10:00	110	60	0	20	10	10	10	10	0	10	10	0	10	0	10	20	10	0	300
			10:00 ~ 11:00	110	60	0	20	10	10	10	10	0	10	10	0	10	0	10	20	10	0	300
			11:00 ~ 12:00	110	60	0	20	10	10	10	10	0	10	10	0	10	0	10	20	10	0	300
			12:00 ~ 13:00	40	20	0	10	10	0	10	10	0	10	0	0	0	0	10	10	0	0	130
			13:00 ~ 14:00	40	20	0	10	10	0	10	10	0	10	0	0	0	0	10	10	0	0	130
			14:00 ~ 15:00	40	20	0	10	10	0	10	10	0	10	0	0	0	0	10	10	0	0	130
			15:00 ~ 16:00	40	20	0	10	10	0	10	10	0	10	0	0	0	0	10	10	0	0	130
			16:00 ~ 17:00	40	20	0	10	10	0	10	10	0	10	0	0	0	0	10	10	0	0	130
			17:00 ~ 18:00	40	20	0	10	10	0	10	10	0	10	0	0	0	0	10	10	0	0	130
			18:00 ~ 19:00	40	20	0	10	10	0	10	10	0	10	0	0	0	0	10	10	0	0	130
			19:00 ~ 20:00	40	20	0	10	10	0	10	10	0	10	0	0	0	0	10	10	0	0	130
			20:00 ~ 21:00	30	20	0	10	10	0	10	10	0	10	0	0	0	0	10	10	0	0	120
			21:00 ~ 22:00	30	20	0	10	10	0	10	10	0	10	0	0	0	0	10	10	0	0	120
			22:00 ~ 23:00	30	20	0	10	10	0	10	10	0	10	0	0	0	0	10	10	0	0	120
			23:00 ~ 00:00	30	20	0	10	10	0	10	10	0	10	0	0	0	0	10	10	0	0	120
			Whole Day Total (veh)	1240	680	0	290	240	50	200	180	0	200	50	0	50	0	240	280	50	0	3750

Road No.	Road Name	Bound	Hour	PC	TAXI	LGV3	LGV4	LGV6	HGV7	HGV8	PLB	PV4	PV5	NFB6	NFB7	NFB8	FBSD	FBDD	MC	HGV9	NFB9	Total
213	Kwei Chow Street	WB	**00:00 ~ 01:00**	80	40	0	30	10	10	10	0	0	10	0	0	10	0	10	10	0	0	220
			01:00 ~ 02:00	60	30	0	20	10	10	10	0	0	10	0	0	10	0	0	10	0	0	170
			02:00 ~ 03:00	40	20	0	10	10	10	10	0	0	10	0	0	0	0	0	10	0	0	120
			03:00 ~ 04:00	30	20	0	10	10	0	10	0	0	0	0	0	0	0	0	10	0	0	90
			04:00 ~ 05:00	30	20	0	10	10	0	10	0	0	0	0	0	0	0	0	10	0	0	90
			05:00 ~ 06:00	40	20	0	20	10	10	10	0	0	10	0	0	0	0	10	10	0	0	140
			06:00 ~ 07:00	80	40	0	30	10	10	10	10	0	10	0	0	10	0	10	10	0	0	230
			07:00 ~ 08:00	160	80	10	50	20	10	10	10	0	10	10	10	10	0	10	20	10	0	430
			08:00 ~ 09:00	200	100	10	60	20	10	10	10	0	10	10	10	10	0	10	30	10	0	510
			09:00 ~ 10:00	180	90	10	50	20	10	10	10	0	10	10	10	10	0	10	20	10	0	460
			10:00 ~ 11:00	170	90	10	50	20	10	10	10	0	10	10	10	10	0	10	20	10	0	450
			11:00 ~ 12:00	180	90	10	50	20	10	10	10	0	10	10	10	10	0	10	20	10	0	460
			12:00 ~ 13:00	140	70	10	50	20	10	10	0	0	10	10	10	10	0	0	20	10	0	380
			13:00 ~ 14:00	140	70	10	50	20	10	10	0	0	10	10	10	10	0	0	20	10	0	380
			14:00 ~ 15:00	150	80	10	50	20	10	10	0	0	10	10	10	10	0	0	20	10	0	400
			15:00 ~ 16:00	150	80	10	50	20	10	10	0	0	10	10	10	10	0	0	20	10	0	400
			16:00 ~ 17:00	150	80	10	50	20	10	10	0	0	10	10	10	10	0	0	20	10	0	400
			17:00 ~ 18:00	150	80	10	50	20	10	10	0	0	10	10	10	10	0	0	20	10	0	400
			18:00 ~ 19:00	160	80	10	50	20	10	10	0	0	10	10	10	10	0	0	20	10	0	410
			19:00 ~ 20:00	140	70	10	50	20	10	10	0	0	10	10	10	10	0	0	20	10	0	380
			20:00 ~ 21:00	120	60	10	40	20	10	10	0	0	10	10	10	10	0	0	20	10	0	340
			21:00 ~ 22:00	130	70	10	40	20	10	10	0	0	10	10	10	10	0	0	20	10	0	360
			22:00 ~ 23:00	120	60	10	40	20	10	10	0	0	10	10	10	10	0	0	20	10	0	340
			23:00 ~ 00:00	100	50	10	30	10	10	10	0	0	10	10	10	10	0	0	10	10	0	280
			Whole Day Total (veh)	2900	1490	170	940	400	220	240	60	0	220	170	170	200	0	80	410	170	0	7840
214	Kwei Chow Street	WB	**00:00 ~ 01:00**	80	40	0	30	10	10	10	0	0	10	0	0	10	0	10	10	0	0	220
			01:00 ~ 02:00	50	30	0	20	10	10	10	0	0	10	0	0	10	0	0	10	0	0	160
			02:00 ~ 03:00	40	20	0	10	10	10	10	0	0	10	0	0	0	0	0	10	0	0	120
			03:00 ~ 04:00	30	20	0	10	10	0	10	0	0	0	0	0	0	0	0	10	0	0	90
			04:00 ~ 05:00	30	20	0	10	10	0	10	0	0	0	0	0	0	0	0	10	0	0	90
			05:00 ~ 06:00	40	20	0	20	10	10	10	0	0	10	0	0	0	0	10	10	0	0	140
			06:00 ~ 07:00	80	40	0	30	10	10	10	10	0	10	0	0	10	0	10	10	0	0	230
			07:00 ~ 08:00	150	80	10	50	20	10	10	10	0	10	10	10	10	0	10	20	10	0	420
			08:00 ~ 09:00	190	100	10	60	20	10	10	10	0	10	10	10	10	0	10	20	10	0	490
			09:00 ~ 10:00	170	90	10	50	20	10	10	10	0	10	10	10	10	0	10	20	10	0	450
			10:00 ~ 11:00	160	90	10	50	20	10	10	10	0	10	10	10	10	0	10	20	10	0	440
			11:00 ~ 12:00	170	90	10	50	20	10	10	10	0	10	10	10	10	0	10	20	10	0	450
			12:00 ~ 13:00	130	70	10	50	20	10	10	0	0	10	10	10	10	0	0	20	10	0	370
			13:00 ~ 14:00	130	70	10	50	20	10	10	0	0	10	10	10	10	0	0	20	10	0	370
			14:00 ~ 15:00	140	70	10	50	20	10	10	0	0	10	10	10	10	0	0	20	10	0	380
			15:00 ~ 16:00	140	70	10	50	20	10	10	0	0	10	10	10	10	0	0	20	10	0	380
			16:00 ~ 17:00	140	70	10	50	20	10	10	0	0	10	10	10	10	0	0	20	10	0	380
			17:00 ~ 18:00	140	70	10	50	20	10	10	0	0	10	10	10	10	0	0	20	10	0	380
			18:00 ~ 19:00	150	80	10	50	20	10	10	0	0	10	10	10	10	0	0	20	10	0	400
			19:00 ~ 20:00	130	70	10	50	20	10	10	0	0	10	10	10	10	0	0	20	10	0	370
			20:00 ~ 21:00	110	60	10	40	20	10	10	0	0	10	10	10	10	0	0	20	10	0	330
			21:00 ~ 22:00	120	60	10	40	20	10	10	0	0	10	10	10	10	0	0	20	10	0	340
			22:00 ~ 23:00	110	60	10	40	20	10	10	0	0	10	10	10	10	0	0	20	10	0	330
			23:00 ~ 00:00	90	50	10	30	10	10	10	0	0	10	10	10	10	0	0	10	10	0	270
			Whole Day Total (veh)	2720	1440	170	940	400	220	240	60	0	220	170	170	200	0	80	400	170	0	7600
215	Kwei Chow Street	WB	**00:00 ~ 01:00**	80	40	0	30	10	10	10	0	0	10	0	0	10	0	10	10	0	0	220
			01:00 ~ 02:00	50	30	0	20	10	10	10	0	0	10	0	0	10	0	0	10	0	0	160
			02:00 ~ 03:00	40	20	0	10	10	10	10	0	0	10	0	0	0	0	0	10	0	0	120
			03:00 ~ 04:00	30	20	0	10	10	0	10	0	0	0	0	0	0	0	0	10	0	0	90
			04:00 ~ 05:00	30	20	0	10	10	0	10	0	0	0	0	0	0	0	0	10	0	0	90
			05:00 ~ 06:00	40	20	0	20	10	10	10	0	0	10	0	0	0	0	10	10	0	0	140
			06:00 ~ 07:00	80	40	0	30	10	10	10	10	0	10	0	0	10	0	10	10	0	0	230
			07:00 ~ 08:00	160	80	10	50	20	10	10	10	0	10	10	10	10	0	10	20	10	0	430
			08:00 ~ 09:00	190	100	10	60	20	10	10	10	0	10	10	10	10	0	10	20	10	0	490
			09:00 ~ 10:00	170	90	10	50	20	10	10	10	0	10	10	10	10	0	10	20	10	0	450
			10:00 ~ 11:00	170	90	10	50	20	10	10	10	0	10	10	10	10	0	10	20	10	0	450
			11:00 ~ 12:00	170	90	10	50	20	10	10	10	0	10	10	10	10	0	10	20	10	0	450
			12:00 ~ 13:00	130	70	10	50	20	10	10	0	0	10	10	10	10	0	0	20	10	0	370
			13:00 ~ 14:00	140	70	10	50	20	10	10	0	0	10	10	10	10	0	0	20	10	0	380
			14:00 ~ 15:00	140	70	10	50	20	10	10	0	0	10	10	10	10	0	0	20	10	0	380
			15:00 ~ 16:00	140	70	10	50	20	10	10	0	0	10	10	10	10	0	0	20	10	0	380
			16:00 ~ 17:00	140	70	10	50	20	10	10	0	0	10	10	10	10	0	0	20	10	0	380
			17:00 ~ 18:00	140	70	10	50	20	10	10	0	0	10	10	10	10	0	0	20	10	0	380
			18:00 ~ 19:00	150	80	10	50	20	10	10	0	0	10	10	10	10	0	0	20	10	0	400
			19:00 ~ 20:00	140	70	10	50	20	10	10	0	0	10	10	10	10	0	0	20	10	0	380
			20:00 ~ 21:00	110	60	10	40	20	10	10	0	0	10	10	10	10	0	0	20	10	0	330
			21:00 ~ 22:00	120	60	10	40	20	10	10	0	0	10	10	10	10	0	0	20	10	0	340
			22:00 ~ 23:00	110	60	10	40	20	10	10	0	0	10	10	10	10	0	0	20	10	0	330
			23:00 ~ 00:00	90	50	10	30	10	10	10	0	0	10	10	10	10	0	0	10	10	0	270
			Whole Day Total (veh)	2760	1440	170	940	400	220	240	60	0	220	170	170	200	0	80	400	170	0	7640
216	Wai King Street	SB	**00:00 ~ 01:00**	50	30	0	20	10	10	10	0	0	10	0	0	0	0	0	10	0	0	150
			01:00 ~ 02:00	40	20	0	20	10	10	10	0	0	10	0	0	0	0	0	10	0	0	130
			02:00 ~ 03:00	30	20	0	10	10	0	10	0	0	0	0	0	0	0	0	10	0	0	90
			03:00 ~ 04:00	20	10	0	10	10	0	10	0	0	0	0	0	0	0	0	10	0	0	70
			04:00 ~ 05:00	20	10	0	10	10	0	10	0	0	0	0	0	0	0	0	10	0	0	70
			05:00 ~ 06:00	30	20	0	10	10	0	10	0	0	0	0	0	0	0	0	10	0	0	90
			06:00 ~ 07:00	50	30	0	20	10	10	10	0	0	10	0	0	0	0	0	10	0	0	150
			07:00 ~ 08:00	100	50	0	40	20	10	10	0	0	10	10	0	10	0	0	10	10	0	280
			08:00 ~ 09:00	130	70	0	50	20	10	10	0	0	10	10	0	10	0	0	20	10	0	350
			09:00 ~ 10:00	110	60	0	40	20	10	10	0	0	10	10	0	10	0	0	20	10	0	310
			10:00 ~ 11:00	110	60	0	40	20	10	10	0	0	10	10	0	10	0	0	20	10	0	310
			11:00 ~ 12:00	110	60	0	40	20	10	10	0	0	10	10	0	10	0	0	20	10	0	310
			12:00 ~ 13:00	130	70	0	40	20	10	10	10	0	10	10	10	10	0	10	20	10	0	370
			13:00 ~ 14:00	130	70	0	40	20	10	10	10	0	10	10	10	10	0	10	20	10	0	370
			14:00 ~ 15:00	130	70	0	50	20	10	10	10	0	10	10	10	10	0	10	20	10	0	380
			15:00 ~ 16:00	130	70	0	50	20	10	10	10	0	10	10	10	10	0	10	20	10	0	380
			16:00 ~ 17:00	140	70	0	50	20	10	10	10	0	10	10	10	10	0	10	20	10	0	390
			17:00 ~ 18:00	140	70	0	50	20	10	10	10	0	10	10	10	10	0	10	20	10	0	390
			18:00 ~ 19:00	150	80	0	50	20	10	10	10	0	10	10	10	10	0	10	20	10	0	410
			19:00 ~ 20:00	130	70	0	40	20	10	10	10	0	10	10	10	10	0	10	20	10	0	370
			20:00 ~ 21:00	110	60	0	40	20	10	10	0	0	10	10	10	10	0	10	20	10	0	330
			21:00 ~ 22:00	110	60	0	40	20	10	10	0	0	10	10	10	10	0	10	20	10	0	330
			22:00 ~ 23:00	110	60	0	40	20	10	10	0	0	10	10	10	10	0	10	20	10	0	330
			23:00 ~ 00:00	90	50	0	30	10	10	10	0	0	10	10	10	10	0	10	10	10	0	270
			Whole Day Total (veh)	2300	1240	0	830	400	200	240	80	0	200	170	120	170	0	120	390	170	0	6630

Road No.	Road Name	Bound	Hour	PC	TAXI	LGV3	LGV4	LGV6	HGV7	HGV8	PLB	PV4	PV5	NFB6	NFB7	NFB8	FBSD	FBDD	MC	HGV9	NFB9	Total
217	Mei King Street	NB	**00:00 ~ 01:00**	0	0	0	0	0	0	0	0	0	0	0	0	0	0	10	0	0	0	10
			01:00 ~ 02:00	0	0	0	0	0	0	0	0	0	0	0	0	0	0	0	0	0	0	0
			02:00 ~ 03:00	0	0	0	0	0	0	0	0	0	0	0	0	0	0	0	0	0	0	0
			03:00 ~ 04:00	0	0	0	0	0	0	0	0	0	0	0	0	0	0	0	0	0	0	0
			04:00 ~ 05:00	0	0	0	0	0	0	0	0	0	0	0	0	0	0	0	0	0	0	0
			05:00 ~ 06:00	0	0	0	0	0	0	0	0	0	0	0	0	0	0	10	0	0	0	10
			06:00 ~ 07:00	0	0	0	0	0	0	0	10	0	0	0	0	0	0	10	0	0	0	20
			07:00 ~ 08:00	0	0	0	0	0	0	0	10	0	0	0	0	0	0	10	0	0	0	20
			08:00 ~ 09:00	0	0	0	0	0	0	0	10	0	0	0	0	0	0	10	0	0	0	20
			09:00 ~ 10:00	0	0	0	0	0	0	0	10	0	0	0	0	0	0	10	0	0	0	20
			10:00 ~ 11:00	0	0	0	0	0	0	0	10	0	0	0	0	0	0	10	0	0	0	20
			11:00 ~ 12:00	0	0	0	0	0	0	0	10	0	0	0	0	0	0	10	0	0	0	20
			12:00 ~ 13:00	0	0	0	0	0	0	0	0	0	0	0	0	0	0	0	0	0	0	0
			13:00 ~ 14:00	0	0	0	0	0	0	0	0	0	0	0	0	0	0	0	0	0	0	0
			14:00 ~ 15:00	0	0	0	0	0	0	0	0	0	0	0	0	0	0	0	0	0	0	0
			15:00 ~ 16:00	0	0	0	0	0	0	0	0	0	0	0	0	0	0	0	0	0	0	0
			16:00 ~ 17:00	0	0	0	0	0	0	0	0	0	0	0	0	0	0	0	0	0	0	0
			17:00 ~ 18:00	0	0	0	0	0	0	0	0	0	0	0	0	0	0	0	0	0	0	0
			18:00 ~ 19:00	0	0	0	0	0	0	0	0	0	0	0	0	0	0	0	0	0	0	0
			19:00 ~ 20:00	0	0	0	0	0	0	0	0	0	0	0	0	0	0	0	0	0	0	0
			20:00 ~ 21:00	0	0	0	0	0	0	0	0	0	0	0	0	0	0	0	0	0	0	0
			21:00 ~ 22:00	0	0	0	0	0	0	0	0	0	0	0	0	0	0	0	0	0	0	0
			22:00 ~ 23:00	0	0	0	0	0	0	0	0	0	0	0	0	0	0	0	0	0	0	0
			23:00 ~ 00:00	0	0	0	0	0	0	0	0	0	0	0	0	0	0	0	0	0	0	0
			Whole Day Total (veh)	0	0	0	0	0	0	0	60	0	0	0	0	0	0	80	0	0	0	140
218	To Kwa Wan Road	NB	**00:00 ~ 01:00**	150	80	0	50	20	10	10	10	0	10	10	0	10	0	40	20	10	0	430
			01:00 ~ 02:00	100	50	0	30	10	10	10	0	0	10	10	0	10	0	20	10	10	0	280
			02:00 ~ 03:00	70	40	0	20	10	10	10	0	0	10	0	0	10	0	20	10	10	0	220
			03:00 ~ 04:00	60	30	0	20	10	10	10	0	0	10	0	0	0	0	20	10	0	0	180
			04:00 ~ 05:00	60	30	0	20	10	10	10	0	0	10	0	0	0	0	20	10	0	0	180
			05:00 ~ 06:00	80	40	0	30	10	10	10	10	0	10	0	0	10	0	50	10	10	0	280
			06:00 ~ 07:00	150	80	0	50	20	10	10	30	0	10	10	0	10	0	120	20	10	0	530
			07:00 ~ 08:00	290	150	10	90	30	10	10	50	10	10	10	10	10	0	160	40	10	0	900
			08:00 ~ 09:00	370	190	10	110	40	10	20	50	10	10	10	10	10	0	130	40	10	0	1030
			09:00 ~ 10:00	320	170	10	100	40	10	10	40	10	10	10	10	10	0	120	40	10	0	920
			10:00 ~ 11:00	310	160	10	90	40	10	10	40	10	10	10	10	10	0	110	40	10	0	880
			11:00 ~ 12:00	330	170	10	100	40	10	10	40	10	10	10	10	10	0	110	40	10	0	920
			12:00 ~ 13:00	150	80	10	50	20	10	10	40	0	10	10	10	10	0	110	20	10	0	550
			13:00 ~ 14:00	150	80	10	50	20	10	10	40	0	10	10	10	10	0	120	20	10	0	560
			14:00 ~ 15:00	150	80	10	50	20	10	10	40	0	10	10	10	10	0	120	20	10	0	560
			15:00 ~ 16:00	160	80	10	50	20	10	10	40	0	10	10	10	10	0	120	20	10	0	570
			16:00 ~ 17:00	160	80	10	60	20	10	10	40	0	10	10	10	10	0	120	20	10	0	580
			17:00 ~ 18:00	160	80	10	60	20	10	10	50	0	10	10	10	10	0	120	20	10	0	590
			18:00 ~ 19:00	170	90	10	60	20	10	10	50	0	10	10	10	10	0	120	20	10	0	610
			19:00 ~ 20:00	150	80	10	50	20	10	10	40	0	10	10	10	10	0	110	20	10	0	550
			20:00 ~ 21:00	130	70	10	50	20	10	10	30	0	10	10	10	10	0	90	20	10	0	490
			21:00 ~ 22:00	130	70	10	50	20	10	10	30	0	10	10	10	10	0	90	20	10	0	490
			22:00 ~ 23:00	120	60	10	40	20	10	10	20	0	10	10	10	10	0	80	20	10	0	440
			23:00 ~ 00:00	100	50	10	40	20	10	10	20	0	10	10	10	10	0	80	10	10	0	400
			Whole Day Total (veh)	4020	2090	170	1320	520	240	250	710	50	240	200	170	220	0	2200	520	220	0	13140
219	To Kwa Wan Road	SB	**00:00 ~ 01:00**	70	40	0	30	10	10	10	10	0	10	0	0	0	0	40	10	10	0	250
			01:00 ~ 02:00	50	30	0	20	10	10	10	0	0	10	0	0	0	0	20	10	10	0	180
			02:00 ~ 03:00	40	20	0	20	10	10	10	0	0	10	0	0	0	0	20	10	0	0	150
			03:00 ~ 04:00	30	20	0	10	10	10	10	0	0	0	0	0	0	0	20	10	0	0	120
			04:00 ~ 05:00	30	20	0	10	10	10	10	0	0	0	0	0	0	0	20	10	0	0	120
			05:00 ~ 06:00	40	20	0	20	10	10	10	10	0	10	0	0	0	0	40	10	0	0	180
			06:00 ~ 07:00	70	40	0	30	10	10	10	30	0	10	0	0	0	0	100	10	10	0	330
			07:00 ~ 08:00	140	70	10	60	20	10	10	40	0	10	10	10	10	0	130	20	10	0	560
			08:00 ~ 09:00	180	90	10	70	30	10	10	40	0	10	10	10	10	0	110	20	10	0	620
			09:00 ~ 10:00	160	80	10	70	30	10	10	30	0	10	10	10	10	0	100	20	10	0	570
			10:00 ~ 11:00	150	80	10	60	30	10	10	30	0	10	10	10	10	0	90	20	10	0	540
			11:00 ~ 12:00	160	80	10	70	30	10	10	30	0	10	10	10	10	0	90	20	10	0	560
			12:00 ~ 13:00	110	60	0	40	20	10	10	30	0	10	10	0	10	0	90	20	10	0	430
			13:00 ~ 14:00	110	60	0	40	20	10	10	30	0	10	10	0	10	0	100	20	10	0	440
			14:00 ~ 15:00	110	60	0	40	20	10	10	30	0	10	10	0	10	0	100	20	10	0	440
			15:00 ~ 16:00	110	60	0	40	20	10	10	30	0	10	10	0	10	0	100	20	10	0	440
			16:00 ~ 17:00	120	60	0	50	20	10	10	30	0	10	10	0	10	0	100	20	10	0	460
			17:00 ~ 18:00	110	60	0	40	20	10	10	40	0	10	10	0	10	0	100	20	10	0	450
			18:00 ~ 19:00	120	60	0	50	20	10	10	40	0	10	10	0	10	0	100	20	10	0	470
			19:00 ~ 20:00	110	60	0	40	20	10	10	30	0	10	10	0	10	0	90	20	10	0	430
			20:00 ~ 21:00	90	50	0	40	20	10	10	20	0	10	10	0	10	0	80	10	10	0	370
			21:00 ~ 22:00	90	50	0	40	20	10	10	20	0	10	10	0	10	0	80	10	10	0	370
			22:00 ~ 23:00	90	50	0	40	20	10	10	20	0	10	10	0	10	0	70	10	10	0	360
			23:00 ~ 00:00	70	40	0	30	10	10	10	20	0	10	10	0	10	0	60	10	10	0	300
			Whole Day Total (veh)	2360	1260	50	960	440	240	240	560	0	220	170	50	170	0	1850	370	200	0	9140
220	Ma Hang Chung Road	EB	**00:00 ~ 01:00**	10	10	0	0	0	0	0	0	0	0	0	0	0	0	0	0	0	0	20
			01:00 ~ 02:00	10	10	0	0	0	0	0	0	0	0	0	0	0	0	0	0	0	0	20
			02:00 ~ 03:00	10	10	0	0	0	0	0	0	0	0	0	0	0	0	0	0	0	0	20
			03:00 ~ 04:00	10	10	0	0	0	0	0	0	0	0	0	0	0	0	0	0	0	0	20
			04:00 ~ 05:00	10	10	0	0	0	0	0	0	0	0	0	0	0	0	0	0	0	0	20
			05:00 ~ 06:00	10	10	0	0	0	0	0	0	0	0	0	0	0	0	0	0	0	0	20
			06:00 ~ 07:00	10	10	0	0	0	0	0	0	0	0	0	0	0	0	0	0	0	0	20
			07:00 ~ 08:00	10	10	0	10	0	0	0	0	0	0	0	0	0	0	0	10	0	0	40
			08:00 ~ 09:00	20	10	0	10	0	0	0	0	0	0	0	0	0	0	0	10	0	0	50
			09:00 ~ 10:00	10	10	0	10	0	0	0	0	0	0	0	0	0	0	0	10	0	0	40
			10:00 ~ 11:00	10	10	0	10	0	0	0	0	0	0	0	0	0	0	0	10	0	0	40
			11:00 ~ 12:00	10	10	0	10	0	0	0	0	0	0	0	0	0	0	0	10	0	0	40
			12:00 ~ 13:00	10	10	0	10	0	0	0	0	0	0	0	0	0	0	0	10	0	0	40
			13:00 ~ 14:00	20	10	0	10	0	0	0	0	0	0	0	0	0	0	0	10	0	0	50
			14:00 ~ 15:00	20	10	0	10	0	0	0	0	0	0	0	0	0	0	0	10	0	0	50
			15:00 ~ 16:00	20	10	0	10	0	0	0	0	0	0	0	0	0	0	0	10	0	0	50
			16:00 ~ 17:00	20	10	0	10	0	0	0	0	0	0	0	0	0	0	0	10	0	0	50
			17:00 ~ 18:00	20	10	0	10	0	0	0	0	0	0	0	0	0	0	0	10	0	0	50
			18:00 ~ 19:00	20	10	0	10	0	0	0	0	0	0	0	0	0	0	0	10	0	0	50
			19:00 ~ 20:00	20	10	0	10	0	0	0	0	0	0	0	0	0	0	0	10	0	0	50
			20:00 ~ 21:00	10	10	0	10	0	0	0	0	0	0	0	0	0	0	0	10	0	0	40
			21:00 ~ 22:00	10	10	0	10	0	0	0	0	0	0	0	0	0	0	0	10	0	0	40
			22:00 ~ 23:00	10	10	0	10	0	0	0	0	0	0	0	0	0	0	0	10	0	0	40
			23:00 ~ 00:00	10	10	0	10	0	0	0	0	0	0	0	0	0	0	0	10	0	0	40
			Whole Day Total (veh)	320	240	0	170	0	0	0	0	0	0	0	0	0	0	0	170	0	0	900

Road No.	Road Name	Bound	Hour	PC	TAXI	LGV3	LGV4	LGV6	HGV7	HGV8	PLB	PV4	PV5	NFB6	NFB7	NFB8	FBSD	FBDD	MC	HGV9	NFB9	Total
221	Ma Hang Chung Road	WB	**00:00 ~ 01:00**	10	10	0	0	0	0	0	0	0	0	0	0	0	0	0	0	0	0	20
			01:00 ~ 02:00	10	10	0	0	0	0	0	0	0	0	0	0	0	0	0	0	0	0	20
			02:00 ~ 03:00	10	10	0	0	0	0	0	0	0	0	0	0	0	0	0	0	0	0	20
			03:00 ~ 04:00	10	10	0	0	0	0	0	0	0	0	0	0	0	0	0	0	0	0	20
			04:00 ~ 05:00	10	10	0	0	0	0	0	0	0	0	0	0	0	0	0	0	0	0	20
			05:00 ~ 06:00	10	10	0	0	0	0	0	0	0	0	0	0	0	0	0	0	0	0	20
			06:00 ~ 07:00	10	10	0	0	0	0	0	0	0	0	0	0	0	0	0	0	0	0	20
			07:00 ~ 08:00	10	10	0	10	0	0	0	0	0	0	0	0	0	0	0	10	0	0	40
			08:00 ~ 09:00	20	10	0	10	0	0	0	0	0	0	0	0	0	0	0	10	0	0	50
			09:00 ~ 10:00	10	10	0	10	0	0	0	0	0	0	0	0	0	0	0	10	0	0	40
			10:00 ~ 11:00	10	10	0	10	0	0	0	0	0	0	0	0	0	0	0	10	0	0	40
			11:00 ~ 12:00	10	10	0	10	0	0	0	0	0	0	0	0	0	0	0	10	0	0	40
			12:00 ~ 13:00	10	10	0	10	0	0	0	0	0	0	0	0	0	0	0	10	0	0	40
			13:00 ~ 14:00	20	10	0	10	0	0	0	0	0	0	0	0	0	0	0	10	0	0	50
			14:00 ~ 15:00	20	10	0	10	0	0	0	0	0	0	0	0	0	0	0	10	0	0	50
			15:00 ~ 16:00	20	10	0	10	0	0	0	0	0	0	0	0	0	0	0	10	0	0	50
			16:00 ~ 17:00	20	10	0	10	0	0	0	0	0	0	0	0	0	0	0	10	0	0	50
			17:00 ~ 18:00	20	10	0	10	0	0	0	0	0	0	0	0	0	0	0	10	0	0	50
			18:00 ~ 19:00	20	10	0	10	0	0	0	0	0	0	0	0	0	0	0	10	0	0	50
			19:00 ~ 20:00	20	10	0	10	0	0	0	0	0	0	0	0	0	0	0	10	0	0	50
			20:00 ~ 21:00	10	10	0	10	0	0	0	0	0	0	0	0	0	0	0	10	0	0	40
			21:00 ~ 22:00	10	10	0	10	0	0	0	0	0	0	0	0	0	0	0	10	0	0	40
			22:00 ~ 23:00	10	10	0	10	0	0	0	0	0	0	0	0	0	0	0	10	0	0	40
			23:00 ~ 00:00	10	10	0	10	0	0	0	0	0	0	0	0	0	0	0	10	0	0	40
			Whole Day Total (veh)	320	240	0	170	0	0	0	0	0	0	0	0	0	0	0	170	0	0	900
222	To Kwa Wan Road	NB	**00:00 ~ 01:00**	150	80	0	50	20	10	10	10	0	10	10	0	10	0	40	20	10	0	430
			01:00 ~ 02:00	100	50	0	30	10	10	10	0	0	10	10	0	10	0	20	10	10	0	280
			02:00 ~ 03:00	70	40	0	20	10	10	10	0	0	10	0	0	10	0	20	10	10	0	220
			03:00 ~ 04:00	60	30	0	20	10	10	10	0	0	10	0	0	0	0	20	10	0	0	180
			04:00 ~ 05:00	60	30	0	20	10	10	10	0	0	10	0	0	0	0	20	10	0	0	180
			05:00 ~ 06:00	80	40	0	30	10	10	10	10	0	10	0	0	10	0	50	10	10	0	280
			06:00 ~ 07:00	150	80	0	50	20	10	10	30	0	10	10	0	10	0	120	20	10	0	530
			07:00 ~ 08:00	290	150	10	90	30	10	10	50	10	10	10	10	10	0	160	40	10	0	900
			08:00 ~ 09:00	370	190	10	110	40	10	20	50	10	10	10	10	10	0	130	40	10	0	1030
			09:00 ~ 10:00	320	170	10	100	40	10	10	40	10	10	10	10	10	0	120	40	10	0	920
			10:00 ~ 11:00	310	160	10	90	40	10	10	40	10	10	10	10	10	0	110	40	10	0	880
			11:00 ~ 12:00	330	170	10	100	40	10	10	40	10	10	10	10	10	0	110	40	10	0	920
			12:00 ~ 13:00	150	80	10	50	20	10	10	40	0	10	10	10	10	0	110	20	10	0	550
			13:00 ~ 14:00	150	80	10	50	20	10	10	40	0	10	10	10	10	0	120	20	10	0	560
			14:00 ~ 15:00	150	80	10	50	20	10	10	40	0	10	10	10	10	0	120	20	10	0	560
			15:00 ~ 16:00	160	80	10	50	20	10	10	40	0	10	10	10	10	0	120	20	10	0	570
			16:00 ~ 17:00	160	80	10	60	20	10	10	40	0	10	10	10	10	0	120	20	10	0	580
			17:00 ~ 18:00	160	80	10	60	20	10	10	50	0	10	10	10	10	0	120	20	10	0	590
			18:00 ~ 19:00	170	90	10	60	20	10	10	50	0	10	10	10	10	0	120	20	10	0	610
			19:00 ~ 20:00	150	80	10	50	20	10	10	40	0	10	10	10	10	0	110	20	10	0	550
			20:00 ~ 21:00	130	70	10	50	20	10	10	30	0	10	10	10	10	0	90	20	10	0	490
			21:00 ~ 22:00	130	70	10	50	20	10	10	30	0	10	10	10	10	0	90	20	10	0	490
			22:00 ~ 23:00	120	60	10	40	20	10	10	20	0	10	10	10	10	0	80	20	10	0	440
			23:00 ~ 00:00	100	50	10	40	20	10	10	20	0	10	10	10	10	0	80	10	10	0	400
			Whole Day Total (veh)	4020	2090	170	1320	520	240	250	710	50	240	200	170	220	0	2200	520	220	0	13140
223	To Kwa Wan Road	NB	**00:00 ~ 01:00**	140	70	0	40	20	10	10	10	0	10	10	0	10	0	40	20	10	0	400
			01:00 ~ 02:00	90	50	0	30	10	10	10	0	0	10	10	0	10	0	20	10	10	0	270
			02:00 ~ 03:00	70	40	0	20	10	10	10	0	0	10	0	0	10	0	20	10	0	0	210
			03:00 ~ 04:00	50	30	0	20	10	10	10	0	0	10	0	0	0	0	20	10	0	0	170
			04:00 ~ 05:00	50	30	0	20	10	10	10	0	0	10	0	0	0	0	20	10	0	0	170
			05:00 ~ 06:00	70	40	0	20	10	10	10	10	0	10	0	0	10	0	50	10	0	0	250
			06:00 ~ 07:00	140	70	0	40	20	10	10	30	0	10	10	0	10	0	120	20	10	0	500
			07:00 ~ 08:00	270	140	10	70	30	10	10	40	10	10	10	10	10	0	150	30	10	0	820
			08:00 ~ 09:00	340	170	10	90	40	10	10	50	10	10	10	10	10	0	120	40	10	0	940
			09:00 ~ 10:00	300	150	10	80	30	10	10	40	10	10	10	10	10	0	110	40	10	0	840
			10:00 ~ 11:00	290	150	10	80	30	10	10	30	10	10	10	10	10	0	110	40	10	0	820
			11:00 ~ 12:00	310	160	10	80	30	10	10	30	10	10	10	10	10	0	110	40	10	0	850
			12:00 ~ 13:00	140	70	0	50	20	10	10	40	0	10	10	10	10	0	110	20	10	0	520
			13:00 ~ 14:00	140	70	0	50	20	10	10	40	0	10	10	10	10	0	110	20	10	0	520
			14:00 ~ 15:00	140	70	0	50	20	10	10	40	0	10	10	10	10	0	110	20	10	0	520
			15:00 ~ 16:00	140	70	0	50	20	10	10	40	0	10	10	10	10	0	110	20	10	0	520
			16:00 ~ 17:00	150	80	0	50	20	10	10	40	0	10	10	10	10	0	110	20	10	0	540
			17:00 ~ 18:00	150	80	0	50	20	10	10	40	0	10	10	10	10	0	110	20	10	0	540
			18:00 ~ 19:00	160	80	0	50	20	10	10	50	0	10	10	10	10	0	120	20	10	0	570
			19:00 ~ 20:00	140	70	0	50	20	10	10	40	0	10	10	10	10	0	100	20	10	0	510
			20:00 ~ 21:00	120	60	0	40	20	10	10	20	0	10	10	10	10	0	90	20	10	0	440
			21:00 ~ 22:00	120	60	0	40	20	10	10	20	0	10	10	10	10	0	90	20	10	0	440
			22:00 ~ 23:00	110	60	0	40	20	10	10	20	0	10	10	10	10	0	80	20	10	0	420
			23:00 ~ 00:00	90	50	0	30	10	10	10	20	0	10	10	10	10	0	70	10	10	0	350
			Whole Day Total (veh)	3720	1920	50	1140	480	240	240	650	50	240	200	170	220	0	2100	510	200	0	12130
224	To Kwa Wan Road	SB	**00:00 ~ 01:00**	100	50	0	40	20	10	10	10	0	10	0	0	10	0	40	10	10	0	320
			01:00 ~ 02:00	70	40	0	30	10	10	10	0	0	10	0	0	10	0	20	10	10	0	230
			02:00 ~ 03:00	50	30	0	20	10	10	10	0	0	10	0	0	0	0	20	10	0	0	170
			03:00 ~ 04:00	40	20	0	20	10	10	10	0	0	10	0	0	0	0	20	10	0	0	150
			04:00 ~ 05:00	40	20	0	20	10	10	10	0	0	10	0	0	0	0	20	10	0	0	150
			05:00 ~ 06:00	50	30	0	20	10	10	10	10	0	10	0	0	0	0	50	10	0	0	210
			06:00 ~ 07:00	100	50	0	40	20	10	10	30	0	10	0	0	10	0	110	10	10	0	410
			07:00 ~ 08:00	190	100	10	80	30	10	10	40	0	10	10	10	10	0	140	30	10	0	690
			08:00 ~ 09:00	240	120	10	90	40	10	10	50	0	10	10	10	10	0	120	30	10	0	770
			09:00 ~ 10:00	210	110	10	80	30	10	10	40	0	10	10	10	10	0	110	30	10	0	690
			10:00 ~ 11:00	210	110	10	80	30	10	10	30	0	10	10	10	10	0	100	30	10	0	670
			11:00 ~ 12:00	220	110	10	90	30	10	10	30	0	10	10	10	10	0	100	30	10	0	690
			12:00 ~ 13:00	200	110	10	70	30	10	10	40	0	10	10	10	10	0	100	30	10	0	660
			13:00 ~ 14:00	210	110	10	70	30	10	10	40	0	10	10	10	10	0	100	30	10	0	670
			14:00 ~ 15:00	210	110	10	80	30	10	10	40	0	10	10	10	10	0	110	30	10	0	690
			15:00 ~ 16:00	210	110	10	80	30	10	10	40	0	10	10	10	10	0	110	30	10	0	690
			16:00 ~ 17:00	220	110	10	80	30	10	10	40	0	10	10	10	10	0	100	30	10	0	690
			17:00 ~ 18:00	220	110	10	80	30	10	10	40	0	10	10	10	10	0	110	30	10	0	700
			18:00 ~ 19:00	230	120	10	80	30	10	10	40	0	10	10	10	10	0	110	30	10	0	720
			19:00 ~ 20:00	210	110	10	70	30	10	10	40	0	10	10	10	10	0	90	30	10	0	660
			20:00 ~ 21:00	180	90	10	60	30	10	10	20	0	10	10	10	10	0	80	20	10	0	560
			21:00 ~ 22:00	180	90	10	60	30	10	10	20	0	10	10	10	10	0	80	20	10	0	560
			22:00 ~ 23:00	170	90	10	60	20	10	10	20	0	10	10	10	10	0	80	20	10	0	540
			23:00 ~ 00:00	140	70	10	50	20	10	10	20	0	10	10	10	10	0	70	20	10	0	470
			Whole Day Total (veh)	3900	2020	170	1450	590	240	240	640	0	240	170	170	200	0	1990	540	200	0	12760

Road No.	Road Name	Bound	Hour	PC	TAXI	LGV3	LGV4	LGV6	HGV7	HGV8	PLB	PV4	PV5	NFB6	NFB7	NFB8	FBSD	FBDD	MC	HGV9	NFB9	Total
225	San Ma Tau Street	EB	**00:00 ~ 01:00**	40	20	0	20	10	10	10	0	0	0	0	0	0	0	10	10	0	0	130
			01:00 ~ 02:00	30	20	0	10	10	10	10	0	0	0	0	0	0	0	10	10	0	0	110
			02:00 ~ 03:00	20	10	0	10	10	0	10	0	0	0	0	0	0	0	10	10	0	0	80
			03:00 ~ 04:00	20	10	0	10	10	0	10	0	0	0	0	0	0	0	10	10	0	0	80
			04:00 ~ 05:00	20	10	0	10	10	0	10	0	0	0	0	0	0	0	10	10	0	0	80
			05:00 ~ 06:00	20	10	0	10	10	0	10	0	0	0	0	0	0	0	10	10	0	0	80
			06:00 ~ 07:00	40	20	0	20	10	10	10	10	0	0	0	0	0	0	10	10	0	0	140
			07:00 ~ 08:00	80	40	0	40	20	10	10	10	0	10	0	0	10	0	10	10	10	0	260
			08:00 ~ 09:00	90	50	0	40	20	10	10	10	0	10	0	0	10	0	10	10	10	0	280
			09:00 ~ 10:00	80	40	0	40	20	10	10	10	0	10	0	0	10	0	10	10	10	0	260
			10:00 ~ 11:00	80	40	0	40	20	10	10	10	0	10	0	0	10	0	10	10	10	0	260
			11:00 ~ 12:00	90	50	0	40	20	10	10	10	0	10	0	0	10	0	10	10	10	0	280
			12:00 ~ 13:00	120	60	0	40	20	10	10	10	0	10	10	0	10	0	10	20	10	0	340
			13:00 ~ 14:00	120	60	0	40	20	10	10	10	0	10	10	0	10	0	10	20	10	0	340
			14:00 ~ 15:00	120	60	0	40	20	10	10	10	0	10	10	0	10	0	10	20	10	0	340
			15:00 ~ 16:00	120	60	0	40	20	10	10	10	0	10	10	0	10	0	10	20	10	0	340
			16:00 ~ 17:00	120	70	0	50	20	10	10	10	0	10	10	0	10	0	10	20	10	0	360
			17:00 ~ 18:00	120	60	0	40	20	10	10	10	0	10	10	0	10	0	10	20	10	0	340
			18:00 ~ 19:00	130	70	0	50	20	10	10	10	0	10	10	0	10	0	10	20	10	0	370
			19:00 ~ 20:00	120	60	0	40	20	10	10	10	0	10	10	0	10	0	10	20	10	0	340
			20:00 ~ 21:00	100	50	0	40	20	10	10	10	0	10	10	0	10	0	10	10	10	0	300
			21:00 ~ 22:00	100	50	0	40	20	10	10	10	0	10	10	0	10	0	10	20	10	0	310
			22:00 ~ 23:00	100	50	0	40	20	10	10	10	0	10	10	0	10	0	10	10	10	0	300
			23:00 ~ 00:00	80	40	0	30	10	10	10	10	0	10	10	0	10	0	10	10	10	0	250
			Whole Day Total (veh)	1960	1010	0	780	400	200	240	180	0	170	120	0	170	0	240	330	170	0	5970
226	San Shan Road	EB	**00:00 ~ 01:00**	90	50	0	40	20	10	10	10	0	10	0	0	10	0	10	10	10	0	280
			01:00 ~ 02:00	60	30	0	30	10	10	10	0	0	10	0	0	10	0	10	10	10	0	200
			02:00 ~ 03:00	40	20	0	20	10	10	10	0	0	10	0	0	0	0	10	10	0	0	140
			03:00 ~ 04:00	40	20	0	20	10	10	10	0	0	0	0	0	0	0	10	10	0	0	130
			04:00 ~ 05:00	30	20	0	20	10	10	10	0	0	0	0	0	0	0	10	10	0	0	120
			05:00 ~ 06:00	50	30	0	20	10	10	10	0	0	10	0	0	0	0	10	10	0	0	160
			06:00 ~ 07:00	90	50	0	40	20	10	10	10	0	10	0	0	10	0	30	10	10	0	300
			07:00 ~ 08:00	180	90	10	70	30	10	10	10	0	10	10	10	10	0	30	20	10	0	510
			08:00 ~ 09:00	220	110	10	90	40	10	10	10	0	10	10	10	10	0	30	30	10	0	610
			09:00 ~ 10:00	190	100	10	80	30	10	10	10	0	10	10	10	10	0	30	20	10	0	540
			10:00 ~ 11:00	190	100	10	80	30	10	10	10	0	10	10	10	10	0	20	20	10	0	530
			11:00 ~ 12:00	200	100	10	80	30	10	10	10	0	10	10	10	10	0	20	30	10	0	550
			12:00 ~ 13:00	220	110	10	100	40	10	10	10	0	10	10	10	10	0	20	30	10	0	610
			13:00 ~ 14:00	220	110	10	110	40	10	20	10	0	10	10	10	10	0	20	30	10	0	630
			14:00 ~ 15:00	220	120	10	110	40	10	20	10	0	10	10	10	10	0	20	30	10	0	640
			15:00 ~ 16:00	230	120	10	110	40	10	20	10	0	10	10	10	10	0	20	30	10	0	650
			16:00 ~ 17:00	230	120	10	110	40	10	20	10	0	10	10	10	10	0	20	30	10	0	650
			17:00 ~ 18:00	230	120	10	110	40	10	20	10	0	10	10	10	10	0	20	30	10	0	650
			18:00 ~ 19:00	250	130	10	120	50	10	20	10	0	10	10	10	10	0	20	30	10	0	700
			19:00 ~ 20:00	220	110	10	110	40	10	20	10	0	10	10	10	10	0	20	30	10	0	630
			20:00 ~ 21:00	190	100	10	90	40	10	10	10	0	10	10	10	10	0	20	20	10	0	550
			21:00 ~ 22:00	190	100	10	90	40	10	10	10	0	10	10	10	10	0	20	20	10	0	550
			22:00 ~ 23:00	180	90	10	90	30	10	10	10	0	10	10	10	10	0	20	20	10	0	520
			23:00 ~ 00:00	150	80	10	70	30	10	10	10	0	10	10	10	10	0	20	20	10	0	460
			Whole Day Total (veh)	3910	2030	170	1810	720	240	310	190	0	220	170	170	200	0	460	510	200	0	11310
227	San Shan Road	WB	**00:00 ~ 01:00**	140	70	0	40	20	10	10	0	0	10	10	0	10	0	10	20	10	0	360
			01:00 ~ 02:00	100	50	0	30	10	10	10	0	0	10	10	0	10	0	0	10	10	0	260
			02:00 ~ 03:00	70	40	0	20	10	10	10	0	0	10	0	0	10	0	0	10	0	0	190
			03:00 ~ 04:00	50	30	0	20	10	10	10	0	0	10	0	0	0	0	0	10	0	0	150
			04:00 ~ 05:00	50	30	0	20	10	10	10	0	0	10	0	0	0	0	0	10	0	0	150
			05:00 ~ 06:00	70	40	0	20	10	10	10	0	0	10	0	0	10	0	10	10	0	0	200
			06:00 ~ 07:00	140	70	0	40	20	10	10	10	0	10	10	0	10	0	10	20	10	0	370
			07:00 ~ 08:00	280	150	10	70	30	10	10	10	10	10	10	10	10	0	10	30	10	0	670
			08:00 ~ 09:00	350	180	10	90	40	10	10	10	10	10	10	10	10	0	10	40	10	0	810
			09:00 ~ 10:00	310	160	10	80	30	10	10	10	10	10	10	10	10	0	10	40	10	0	730
			10:00 ~ 11:00	300	160	10	80	30	10	10	10	10	10	10	10	10	0	10	40	10	0	720
			11:00 ~ 12:00	320	160	10	80	30	10	10	10	10	10	10	10	10	0	10	40	10	0	740
			12:00 ~ 13:00	180	90	0	30	10	10	10	10	0	10	10	10	10	0	10	20	10	0	420
			13:00 ~ 14:00	190	100	0	30	10	10	10	10	0	10	10	10	10	0	10	20	10	0	440
			14:00 ~ 15:00	190	100	0	30	10	10	10	10	0	10	10	10	10	0	10	20	10	0	440
			15:00 ~ 16:00	190	100	0	30	10	10	10	10	0	10	10	10	10	0	10	20	10	0	440
			16:00 ~ 17:00	200	100	0	30	10	10	10	10	0	10	10	10	10	0	10	30	10	0	460
			17:00 ~ 18:00	200	100	0	30	10	10	10	10	0	10	10	10	10	0	10	30	10	0	460
			18:00 ~ 19:00	210	110	0	30	10	10	10	10	0	10	10	10	10	0	10	30	10	0	480
			19:00 ~ 20:00	190	100	0	30	10	10	10	10	0	10	10	10	10	0	10	20	10	0	440
			20:00 ~ 21:00	160	80	0	20	10	10	10	0	0	10	10	10	10	0	10	20	10	0	370
			21:00 ~ 22:00	160	80	0	20	10	10	10	0	0	10	10	10	10	0	10	20	10	0	370
			22:00 ~ 23:00	150	80	0	20	10	10	10	0	0	10	10	10	10	0	10	20	10	0	360
			23:00 ~ 00:00	120	60	0	20	10	10	10	0	0	10	10	10	10	0	10	20	10	0	310
			Whole Day Total (veh)	4320	2240	50	910	370	240	240	140	50	240	200	170	220	0	200	550	200	0	10340
228	East Kowloon Corridor	NB	**00:00 ~ 01:00**	540	280	10	190	70	10	20	10	10	10	10	10	10	0	20	60	10	0	1270
			01:00 ~ 02:00	360	180	10	120	50	10	20	0	10	10	10	10	10	0	10	40	10	0	860
			02:00 ~ 03:00	260	130	10	90	40	10	10	0	10	10	10	10	10	0	10	30	10	0	650
			03:00 ~ 04:00	200	100	10	70	30	10	10	0	0	10	10	10	10	0	10	30	10	0	520
			04:00 ~ 05:00	200	100	10	70	30	10	10	0	0	10	10	10	10	0	10	30	10	0	520
			05:00 ~ 06:00	280	140	10	100	40	10	10	10	10	10	10	10	10	0	20	30	10	0	710
			06:00 ~ 07:00	550	280	10	190	70	10	20	10	10	10	10	10	10	0	50	60	10	0	1310
			07:00 ~ 08:00	1090	550	10	370	140	20	40	20	10	20	10	10	10	0	60	120	10	0	2490
			08:00 ~ 09:00	1370	690	10	470	170	30	50	20	10	30	10	10	20	0	50	150	20	0	3110
			09:00 ~ 10:00	1200	610	10	410	150	30	50	20	10	20	10	10	10	0	40	130	20	0	2730
			10:00 ~ 11:00	1170	590	10	400	150	20	40	20	10	20	10	10	10	0	40	130	10	0	2640
			11:00 ~ 12:00	1220	620	10	420	150	30	50	20	10	20	10	10	10	0	40	140	20	0	2780
			12:00 ~ 13:00	1680	850	10	290	100	20	30	20	10	30	10	10	20	0	50	190	10	0	3330
			13:00 ~ 14:00	1720	870	10	290	110	20	30	20	10	30	10	10	20	0	50	190	10	0	3400
			14:00 ~ 15:00	1740	880	10	290	110	20	30	20	10	30	10	10	20	0	50	190	10	0	3430
			15:00 ~ 16:00	1760	890	10	300	110	20	30	20	10	30	10	10	20	0	50	190	10	0	3470
			16:00 ~ 17:00	1820	920	10	310	110	20	40	20	10	30	10	10	20	0	50	200	10	0	3590
			17:00 ~ 18:00	1810	920	10	310	110	20	40	20	10	30	10	10	20	0	60	200	10	0	3590
			18:00 ~ 19:00	1920	970	10	330	120	20	40	20	10	40	10	10	20	0	60	210	10	0	3800
			19:00 ~ 20:00	1720	870	10	290	110	20	30	20	10	30	10	10	20	0	50	190	10	0	3400
			20:00 ~ 21:00	1440	730	10	240	90	20	30	10	10	30	10	10	20	0	40	160	10	0	2860
			21:00 ~ 22:00	1490	750	10	250	90	20	30	10	10	30	10	10	20	0	40	160	10	0	2940
			22:00 ~ 23:00	1380	700	10	230	90	20	30	10	10	30	10	10	20	0	40	150	10	0	2750
			23:00 ~ 00:00	1120	570	10	190	70	10	20	10	10	20	10	10	10	0	40	130	10	0	2240
			Whole Day Total (veh)	28040	14190	240	6220	2310	430	710	330	220	540	240	240	360	0	940	3110	270	0	58390

Road No.	Road Name	Bound	Hour	PC	TAXI	LGV3	LGV4	LGV6	HGV7	HGV8	PLB	PV4	PV5	NFB6	NFB7	NFB8	FBSD	FBDD	MC	HGV9	NFB9	Total
229	East Kowloon Corridor	SB	**00:00 ~ 01:00**	480	250	10	110	40	10	20	10	10	10	10	10	10	0	20	60	10	0	1070
			01:00 ~ 02:00	320	160	10	80	30	10	10	0	10	10	10	10	10	0	10	40	10	0	730
			02:00 ~ 03:00	230	120	10	60	20	10	10	0	0	10	10	10	10	0	10	30	10	0	550
			03:00 ~ 04:00	180	90	0	40	20	10	10	0	0	10	10	10	10	0	10	20	10	0	430
			04:00 ~ 05:00	180	90	0	40	20	10	10	0	0	10	10	10	10	0	10	20	10	0	430
			05:00 ~ 06:00	250	130	10	60	20	10	10	10	0	10	10	10	10	0	30	30	10	0	610
			06:00 ~ 07:00	490	250	10	110	40	10	20	20	10	10	10	10	10	0	60	60	10	0	1130
			07:00 ~ 08:00	980	500	10	220	80	20	30	20	10	20	10	10	10	0	80	110	10	0	2120
			08:00 ~ 09:00	1220	620	10	280	100	20	30	30	10	20	10	10	10	0	70	140	10	0	2590
			09:00 ~ 10:00	1070	540	10	250	90	20	30	20	10	20	10	10	10	0	60	120	10	0	2280
			10:00 ~ 11:00	1040	530	10	240	90	20	30	20	10	20	10	10	10	0	60	120	10	0	2230
			11:00 ~ 12:00	1100	560	10	250	90	20	30	20	10	20	10	10	10	0	60	120	10	0	2330
			12:00 ~ 13:00	760	390	10	130	50	10	20	20	10	20	10	10	10	0	50	90	10	0	1600
			13:00 ~ 14:00	780	400	10	130	50	10	20	20	10	20	10	10	10	0	50	90	10	0	1630
			14:00 ~ 15:00	790	400	10	130	50	10	20	20	10	20	10	10	10	0	50	90	10	0	1640
			15:00 ~ 16:00	800	410	10	130	50	10	20	20	10	20	10	10	10	0	50	90	10	0	1660
			16:00 ~ 17:00	830	420	10	140	50	10	20	20	10	20	10	10	10	0	50	90	10	0	1710
			17:00 ~ 18:00	820	420	10	140	50	10	20	20	10	20	10	10	10	0	50	90	10	0	1700
			18:00 ~ 19:00	870	440	10	150	60	10	20	20	10	20	10	10	10	0	50	100	10	0	1800
			19:00 ~ 20:00	780	400	10	130	50	10	20	20	10	20	10	10	10	0	40	90	10	0	1620
			20:00 ~ 21:00	650	330	10	110	40	10	10	10	10	10	10	10	10	0	40	70	10	0	1340
			21:00 ~ 22:00	680	340	10	110	40	10	20	10	10	20	10	10	10	0	40	80	10	0	1410
			22:00 ~ 23:00	620	320	10	110	40	10	10	10	10	10	10	10	10	0	40	70	10	0	1300
			23:00 ~ 00:00	510	260	10	90	30	10	10	10	10	10	10	10	10	0	30	60	10	0	1080
			Whole Day Total (veh)	16430	8370	220	3240	1200	290	450	350	200	380	240	240	240	0	1020	1880	240	0	34990
230	East Kowloon Corridor	NB	**00:00 ~ 01:00**	70	40	0	30	10	10	10	0	0	10	0	0	0	0	10	10	10	0	210
			01:00 ~ 02:00	50	30	0	20	10	10	10	0	0	10	0	0	0	0	0	10	10	0	160
			02:00 ~ 03:00	40	20	0	20	10	10	10	0	0	10	0	0	0	0	0	10	0	0	130
			03:00 ~ 04:00	30	20	0	10	10	0	10	0	0	0	0	0	0	0	0	10	0	0	90
			04:00 ~ 05:00	30	20	0	10	10	0	10	0	0	0	0	0	0	0	0	10	0	0	90
			05:00 ~ 06:00	40	20	0	20	10	10	10	0	0	10	0	0	0	0	10	10	0	0	140
			06:00 ~ 07:00	70	40	0	30	10	10	10	10	0	10	0	0	0	0	10	10	10	0	220
			07:00 ~ 08:00	150	80	10	50	20	10	10	10	0	10	10	10	10	0	10	20	10	0	420
			08:00 ~ 09:00	180	90	10	60	20	10	10	10	0	10	10	10	10	0	10	20	10	0	470
			09:00 ~ 10:00	160	80	10	50	20	10	10	10	0	10	10	10	10	0	10	20	10	0	430
			10:00 ~ 11:00	160	80	10	50	20	10	10	10	0	10	10	10	10	0	10	20	10	0	430
			11:00 ~ 12:00	160	90	10	60	20	10	10	10	0	10	10	10	10	0	10	20	10	0	450
			12:00 ~ 13:00	140	70	0	30	10	10	10	10	0	10	10	10	10	0	10	20	10	0	360
			13:00 ~ 14:00	140	70	0	30	10	10	10	10	0	10	10	10	10	0	10	20	10	0	360
			14:00 ~ 15:00	150	80	0	30	10	10	10	10	0	10	10	10	10	0	10	20	10	0	380
			15:00 ~ 16:00	150	80	0	30	10	10	10	10	0	10	10	10	10	0	10	20	10	0	380
			16:00 ~ 17:00	150	80	0	30	10	10	10	10	0	10	10	10	10	0	10	20	10	0	380
			17:00 ~ 18:00	150	80	0	30	10	10	10	10	0	10	10	10	10	0	10	20	10	0	380
			18:00 ~ 19:00	160	80	0	30	10	10	10	10	0	10	10	10	10	0	10	20	10	0	390
			19:00 ~ 20:00	140	70	0	30	10	10	10	10	0	10	10	10	10	0	10	20	10	0	360
			20:00 ~ 21:00	120	60	0	30	10	10	10	0	0	10	10	10	10	0	10	20	10	0	320
			21:00 ~ 22:00	130	70	0	30	10	10	10	0	0	10	10	10	10	0	10	20	10	0	340
			22:00 ~ 23:00	120	60	0	20	10	10	10	0	0	10	10	10	10	0	10	20	10	0	310
			23:00 ~ 00:00	100	50	0	20	10	10	10	0	0	10	10	10	10	0	10	10	10	0	270
			Whole Day Total (veh)	2790	1460	50	750	290	220	240	140	0	220	170	170	170	0	200	400	200	0	7470
231	East Kowloon Corridor	SB	**00:00 ~ 01:00**	350	180	10	80	30	10	10	10	10	10	10	10	10	0	20	40	10	0	800
			01:00 ~ 02:00	230	120	10	50	20	10	10	0	10	10	10	10	10	0	10	30	10	0	550
			02:00 ~ 03:00	170	90	0	40	20	10	10	0	0	10	10	10	10	0	10	20	10	0	420
			03:00 ~ 04:00	130	70	0	30	10	10	10	0	0	10	10	0	10	0	10	20	10	0	330
			04:00 ~ 05:00	130	70	0	30	10	10	10	0	0	10	10	0	10	0	10	20	10	0	330
			05:00 ~ 06:00	180	90	0	40	20	10	10	10	0	10	10	10	10	0	30	20	10	0	460
			06:00 ~ 07:00	350	180	10	80	30	10	10	20	10	10	10	10	10	0	60	40	10	0	850
			07:00 ~ 08:00	700	360	10	160	60	10	20	20	10	20	10	10	10	0	80	80	10	0	1570
			08:00 ~ 09:00	870	440	10	190	70	10	20	30	10	20	10	10	10	0	60	100	10	0	1870
			09:00 ~ 10:00	770	390	10	170	60	10	20	20	10	20	10	10	10	0	60	90	10	0	1670
			10:00 ~ 11:00	740	380	10	170	60	10	20	20	10	20	10	10	10	0	60	80	10	0	1620
			11:00 ~ 12:00	780	400	10	170	70	10	20	20	10	20	10	10	10	0	50	90	10	0	1690
			12:00 ~ 13:00	590	300	10	100	40	10	10	20	10	10	10	10	10	0	50	70	10	0	1260
			13:00 ~ 14:00	600	300	10	110	40	10	20	20	10	10	10	10	10	0	50	70	10	0	1290
			14:00 ~ 15:00	610	310	10	110	40	10	20	20	10	10	10	10	10	0	50	70	10	0	1310
			15:00 ~ 16:00	610	310	10	110	40	10	20	20	10	10	10	10	10	0	50	70	10	0	1310
			16:00 ~ 17:00	630	320	10	110	40	10	20	20	10	10	10	10	10	0	50	70	10	0	1340
			17:00 ~ 18:00	630	320	10	110	40	10	20	20	10	10	10	10	10	0	50	70	10	0	1340
			18:00 ~ 19:00	670	340	10	120	50	10	20	20	10	20	10	10	10	0	50	80	10	0	1440
			19:00 ~ 20:00	600	300	10	110	40	10	20	20	10	10	10	10	10	0	40	70	10	0	1280
			20:00 ~ 21:00	500	260	10	90	40	10	10	10	10	10	10	10	10	0	40	60	10	0	1090
			21:00 ~ 22:00	520	260	10	90	40	10	10	10	10	10	10	10	10	0	40	60	10	0	1110
			22:00 ~ 23:00	480	240	10	90	30	10	10	10	10	10	10	10	10	0	40	60	10	0	1040
			23:00 ~ 00:00	390	200	10	70	30	10	10	10	10	10	10	10	10	0	30	50	10	0	870
			Whole Day Total (veh)	12230	6230	200	2430	930	240	360	350	200	300	240	220	240	0	1000	1430	240	0	26840
232	Kai Tak Tunnel	NB	**00:00 ~ 01:00**	470	240	10	160	60	10	20	10	10	10	10	10	10	0	20	50	10	0	1110
			01:00 ~ 02:00	310	160	10	110	40	10	20	0	10	10	10	10	10	0	10	40	10	0	770
			02:00 ~ 03:00	230	120	10	80	30	10	10	0	0	10	10	10	10	0	10	30	10	0	580
			03:00 ~ 04:00	170	90	10	60	30	10	10	0	0	10	10	10	10	0	10	20	10	0	460
			04:00 ~ 05:00	170	90	10	60	30	10	10	0	0	10	10	10	10	0	10	20	10	0	460
			05:00 ~ 06:00	240	120	10	90	30	10	10	10	0	10	10	10	10	0	20	30	10	0	620
			06:00 ~ 07:00	480	240	10	170	60	10	20	10	10	10	10	10	10	0	40	60	10	0	1160
			07:00 ~ 08:00	950	480	10	330	120	20	40	20	10	20	10	10	10	0	60	110	10	0	2210
			08:00 ~ 09:00	1190	600	10	410	150	30	50	20	10	20	10	10	10	0	50	130	20	0	2720
			09:00 ~ 10:00	1040	530	10	360	130	20	40	20	10	20	10	10	10	0	40	120	10	0	2380
			10:00 ~ 11:00	1010	510	10	350	130	20	40	20	10	20	10	10	10	0	40	110	10	0	2310
			11:00 ~ 12:00	1060	540	10	370	130	20	40	20	10	20	10	10	10	0	40	120	10	0	2420
			12:00 ~ 13:00	1550	780	10	260	100	20	30	20	10	30	10	10	20	0	50	170	10	0	3080
			13:00 ~ 14:00	1580	800	10	270	100	20	30	20	10	30	10	10	20	0	50	170	10	0	3140
			14:00 ~ 15:00	1600	810	10	270	100	20	30	20	10	30	10	10	20	0	50	180	10	0	3180
			15:00 ~ 16:00	1620	820	10	270	100	20	30	20	10	30	10	10	20	0	50	180	10	0	3210
			16:00 ~ 17:00	1670	850	10	280	100	20	30	20	10	30	10	10	20	0	50	180	10	0	3300
			17:00 ~ 18:00	1660	840	10	280	100	20	30	20	10	30	10	10	20	0	50	180	10	0	3280
			18:00 ~ 19:00	1770	900	10	300	110	20	30	20	10	30	10	10	20	0	60	190	10	0	3500
			19:00 ~ 20:00	1580	800	10	270	100	20	30	20	10	30	10	10	20	0	50	170	10	0	3140
			20:00 ~ 21:00	1320	670	10	220	80	20	30	10	10	30	10	10	10	0	40	150	10	0	2630
			21:00 ~ 22:00	1370	690	10	230	90	20	30	10	10	30	10	10	20	0	40	150	10	0	2730
			22:00 ~ 23:00	1260	640	10	210	80	20	30	10	10	20	10	10	10	0	40	140	10	0	2510
			23:00 ~ 00:00	1030	520	10	180	70	10	20	10	10	20	10	10	10	0	40	120	10	0	2080
			Whole Day Total (veh)	25330	12840	240	5590	2070	410	660	330	200	510	240	240	330	0	920	2820	250	0	52980

Road No.	Road Name	Bound	Hour	PC	TAXI	LGV3	LGV4	LGV6	HGV7	HGV8	PLB	PV4	PV5	NFB6	NFB7	NFB8	FBSD	FBDD	MC	HGV9	NFB9	Total
233	Kai Tak Tunnel	SB	**00:00 ~ 01:00**	430	220	10	110	40	10	20	10	10	10	10	10	10	0	30	50	10	0	990
			01:00 ~ 02:00	290	150	10	80	30	10	10	0	10	10	10	10	10	0	20	40	10	0	700
			02:00 ~ 03:00	210	110	10	60	20	10	10	0	0	10	10	10	10	0	10	30	10	0	520
			03:00 ~ 04:00	160	80	0	40	20	10	10	0	0	10	10	10	10	0	10	20	10	0	400
			04:00 ~ 05:00	160	80	0	40	20	10	10	0	0	10	10	10	10	0	10	20	10	0	400
			05:00 ~ 06:00	220	110	10	60	20	10	10	10	0	10	10	10	10	0	40	30	10	0	570
			06:00 ~ 07:00	440	220	10	110	40	10	20	20	10	10	10	10	10	0	80	50	10	0	1060
			07:00 ~ 08:00	870	440	10	230	80	20	30	30	10	20	10	10	10	0	100	100	10	0	1980
			08:00 ~ 09:00	1090	550	10	280	100	20	30	30	10	20	10	10	10	0	90	120	10	0	2390
			09:00 ~ 10:00	950	480	10	250	90	20	30	30	10	20	10	10	10	0	80	110	10	0	2120
			10:00 ~ 11:00	930	470	10	240	90	20	30	30	10	20	10	10	10	0	80	100	10	0	2070
			11:00 ~ 12:00	970	490	10	250	90	20	30	30	10	20	10	10	10	0	70	110	10	0	2140
			12:00 ~ 13:00	800	410	10	210	80	10	30	20	10	20	10	10	10	0	60	90	10	0	1790
			13:00 ~ 14:00	820	410	10	210	80	20	30	20	10	20	10	10	10	0	60	90	10	0	1820
			14:00 ~ 15:00	830	420	10	210	80	20	30	20	10	20	10	10	10	0	60	90	10	0	1840
			15:00 ~ 16:00	840	420	10	210	80	20	30	20	10	20	10	10	10	0	60	90	10	0	1850
			16:00 ~ 17:00	860	440	10	220	80	20	30	20	10	20	10	10	10	0	60	100	10	0	1910
			17:00 ~ 18:00	860	440	10	220	80	20	30	30	10	20	10	10	10	0	70	100	10	0	1930
			18:00 ~ 19:00	910	460	10	230	90	20	30	30	10	20	10	10	10	0	70	100	10	0	2020
			19:00 ~ 20:00	820	410	10	210	80	20	30	20	10	20	10	10	10	0	60	90	10	0	1820
			20:00 ~ 21:00	680	350	10	180	70	10	20	20	10	20	10	10	10	0	50	80	10	0	1540
			21:00 ~ 22:00	710	360	10	180	70	10	20	20	10	20	10	10	10	0	50	80	10	0	1580
			22:00 ~ 23:00	650	330	10	170	60	10	20	20	10	20	10	10	10	0	50	70	10	0	1460
			23:00 ~ 00:00	530	270	10	140	50	10	20	10	10	10	10	10	10	0	40	60	10	0	1200
			Whole Day Total (veh)	16030	8120	220	4140	1540	360	560	440	200	400	240	240	240	0	1310	1820	240	0	36100

Road No.	Road Name	Bound	Hour	PC	TAXI	LGV3	LGV4	LGV6	HGV7	HGV8	PLB	PV4	PV5	NFB6	NFB7	NFB8	FBSD	FBDD	MC	HGV9	NFB9	Total
234	Ma Tau Wai Road	SB	**00:00 ~ 01:00**	260	130	10	70	30	10	10	10	0	10	10	10	10	0	90	30	10	0	700
			01:00 ~ 02:00	170	90	10	50	20	10	10	0	0	10	10	10	10	0	40	20	10	0	470
			02:00 ~ 03:00	120	60	0	40	20	10	10	0	0	10	10	0	10	0	30	20	10	0	350
			03:00 ~ 04:00	100	50	0	30	10	10	10	0	0	10	0	0	10	0	30	10	10	0	280
			04:00 ~ 05:00	90	50	0	30	10	10	10	0	0	10	0	0	10	0	30	10	10	0	270
			05:00 ~ 06:00	130	70	0	40	20	10	10	10	0	10	10	0	10	0	100	20	10	0	450
			06:00 ~ 07:00	260	130	10	80	30	10	10	60	0	10	10	10	10	0	250	30	10	0	920
			07:00 ~ 08:00	510	260	10	150	60	10	20	90	10	10	10	10	10	0	310	60	10	0	1540
			08:00 ~ 09:00	640	330	10	180	70	10	20	100	10	10	10	10	10	0	260	70	10	0	1750
			09:00 ~ 10:00	560	290	10	160	60	10	20	80	10	10	10	10	10	0	230	70	10	0	1550
			10:00 ~ 11:00	550	280	10	160	60	10	20	70	10	10	10	10	10	0	230	60	10	0	1510
			11:00 ~ 12:00	570	290	10	160	60	10	20	70	10	10	10	10	10	0	220	70	10	0	1540
			12:00 ~ 13:00	430	220	10	100	40	10	10	70	10	10	10	10	10	0	200	50	10	0	1200
			13:00 ~ 14:00	440	220	10	100	40	10	10	70	10	10	10	10	10	0	200	50	10	0	1210
			14:00 ~ 15:00	440	230	10	100	40	10	10	70	10	10	10	10	10	0	200	50	10	0	1220
			15:00 ~ 16:00	450	230	10	100	40	10	10	70	10	10	10	10	10	0	200	50	10	0	1230
			16:00 ~ 17:00	460	240	10	110	40	10	10	70	10	10	10	10	10	0	200	50	10	0	1260
			17:00 ~ 18:00	460	230	10	110	40	10	10	80	10	10	10	10	10	0	210	50	10	0	1270
			18:00 ~ 19:00	490	250	10	110	40	10	20	80	10	10	10	10	10	0	220	60	10	0	1350
			19:00 ~ 20:00	440	220	10	100	40	10	10	70	10	10	10	10	10	0	180	50	10	0	1190
			20:00 ~ 21:00	370	190	10	90	30	10	10	40	10	10	10	10	10	0	160	40	10	0	1010
			21:00 ~ 22:00	380	190	10	90	30	10	10	40	10	10	10	10	10	0	160	40	10	0	1020
			22:00 ~ 23:00	350	180	10	80	30	10	10	40	10	10	10	10	10	0	150	40	10	0	960
			23:00 ~ 00:00	290	150	10	70	30	10	10	40	10	10	10	10	10	0	130	30	10	0	830
			Whole Day Total (veh)	8960	4580	200	2310	890	240	300	1230	170	240	220	200	240	0	4030	1030	240	0	25080

Road No.	Road Name	Bound	Hour	PC	TAXI	LGV3	LGV4	LGV6	HGV7	HGV8	PLB	PV4	PV5	NFB6	NFB7	NFB8	FBSD	FBDD	MC	HGV9	NFB9	Total
235	To Kwa Wan Road	SB	**00:00 ~ 01:00**	270	140	10	90	30	10	10	10	0	10	10	10	10	0	60	30	10	0	710
			01:00 ~ 02:00	180	90	10	60	20	10	10	0	0	10	10	10	10	0	30	20	10	0	480
			02:00 ~ 03:00	130	70	0	40	20	10	10	0	0	10	10	0	10	0	20	20	10	0	360
			03:00 ~ 04:00	100	50	0	30	20	10	10	0	0	10	10	0	10	0	30	10	10	0	300
			04:00 ~ 05:00	100	50	0	30	20	10	10	0	0	10	10	0	10	0	30	10	10	0	300
			05:00 ~ 06:00	140	70	0	50	20	10	10	10	0	10	10	0	10	0	80	20	10	0	450
			06:00 ~ 07:00	270	140	10	90	30	10	10	40	0	10	10	10	10	0	180	30	10	0	860
			07:00 ~ 08:00	530	270	10	170	60	10	20	70	10	10	10	10	10	0	230	60	10	0	1490
			08:00 ~ 09:00	670	340	10	210	80	20	30	70	10	20	10	10	10	0	200	80	10	0	1780
			09:00 ~ 10:00	590	300	10	190	70	10	20	60	10	10	10	10	10	0	180	70	10	0	1560
			10:00 ~ 11:00	570	290	10	180	70	10	20	50	10	10	10	10	10	0	170	70	10	0	1500
			11:00 ~ 12:00	600	300	10	190	70	10	20	50	10	10	10	10	10	0	170	70	10	0	1550
			12:00 ~ 13:00	520	260	10	90	30	10	10	60	10	10	10	10	10	0	180	60	10	0	1290
			13:00 ~ 14:00	530	270	10	90	30	10	10	60	10	10	10	10	10	0	190	60	10	0	1320
			14:00 ~ 15:00	540	270	10	90	40	10	10	60	10	10	10	10	10	0	190	60	10	0	1340
			15:00 ~ 16:00	540	280	10	90	40	10	10	60	10	10	10	10	10	0	190	60	10	0	1350
			16:00 ~ 17:00	560	290	10	100	40	10	10	60	10	10	10	10	10	0	190	70	10	0	1400
			17:00 ~ 18:00	560	280	10	90	40	10	10	70	10	10	10	10	10	0	190	60	10	0	1380
			18:00 ~ 19:00	590	300	10	100	40	10	10	80	10	10	10	10	10	0	200	70	10	0	1470
			19:00 ~ 20:00	530	270	10	90	30	10	10	60	10	10	10	10	10	0	170	60	10	0	1300
			20:00 ~ 21:00	440	230	10	80	30	10	10	40	10	10	10	10	10	0	150	50	10	0	1110
			21:00 ~ 22:00	460	230	10	80	30	10	10	40	10	10	10	10	10	0	150	50	10	0	1130
			22:00 ~ 23:00	430	220	10	70	30	10	10	40	10	10	10	10	10	0	130	50	10	0	1060
			23:00 ~ 00:00	350	180	10	60	20	10	10	30	10	10	10	10	10	0	120	40	10	0	890
			Whole Day Total (veh)	10200	5190	200	2360	910	250	300	1020	170	250	240	200	240	0	3430	1180	240	0	26380

Road No.	Road Name	Bound	Hour	PC	TAXI	LGV3	LGV4	LGV6	HGV7	HGV8	PLB	PV4	PV5	NFB6	NFB7	NFB8	FBSD	FBDD	MC	HGV9	NFB9	Total
236	Chi Kiang Street	EB	**00:00 ~ 01:00**	20	10	0	10	10	0	0	0	0	0	0	0	0	0	10	10	0	0	70
			01:00 ~ 02:00	10	10	0	10	10	0	0	0	0	0	0	0	0	0	10	10	0	0	60
			02:00 ~ 03:00	10	10	0	10	0	0	0	0	0	0	0	0	0	0	10	10	0	0	50
			03:00 ~ 04:00	10	10	0	10	0	0	0	0	0	0	0	0	0	0	10	0	0	0	40
			04:00 ~ 05:00	10	10	0	10	0	0	0	0	0	0	0	0	0	0	10	0	0	0	40
			05:00 ~ 06:00	10	10	0	10	0	0	0	0	0	0	0	0	0	0	10	10	0	0	50
			06:00 ~ 07:00	20	10	0	10	10	0	0	10	0	0	0	0	0	0	10	10	0	0	80
			07:00 ~ 08:00	30	20	0	10	10	0	10	10	0	0	0	0	0	0	10	10	0	0	110
			08:00 ~ 09:00	30	20	0	10	10	0	10	10	0	0	0	0	0	0	10	10	0	0	110
			09:00 ~ 10:00	30	20	0	10	10	0	10	10	0	0	0	0	0	0	10	10	0	0	110
			10:00 ~ 11:00	30	20	0	10	10	0	10	10	0	0	0	0	0	0	10	10	0	0	110
			11:00 ~ 12:00	30	20	0	10	10	0	10	10	0	0	0	0	0	0	10	10	0	0	110
			12:00 ~ 13:00	40	20	0	20	10	10	10	10	0	10	0	0	0	0	10	10	10	0	160
			13:00 ~ 14:00	40	20	0	20	10	10	10	10	0	10	0	0	0	0	10	10	10	0	160
			14:00 ~ 15:00	40	20	0	20	10	10	10	10	0	10	0	0	0	0	10	10	10	0	160
			15:00 ~ 16:00	40	20	0	20	10	10	10	10	0	10	0	0	0	0	10	10	10	0	160
			16:00 ~ 17:00	50	30	0	20	10	10	10	10	0	10	0	0	0	0	10	10	10	0	180
			17:00 ~ 18:00	40	30	0	20	10	10	10	10	0	10	0	0	0	0	10	10	10	0	170
			18:00 ~ 19:00	50	30	0	20	10	10	10	10	0	10	0	0	0	0	10	10	10	0	180
			19:00 ~ 20:00	40	20	0	20	10	10	10	10	0	10	0	0	0	0	10	10	10	0	160
			20:00 ~ 21:00	40	20	0	20	10	10	10	10	0	10	0	0	0	0	10	10	10	0	160
			21:00 ~ 22:00	40	20	0	20	10	10	10	10	0	10	0	0	0	0	10	10	10	0	160
			22:00 ~ 23:00	40	20	0	20	10	10	10	10	0	10	0	0	0	0	10	10	10	0	160
			23:00 ~ 00:00	30	20	0	20	10	10	10	10	0	10	0	0	0	0	10	10	10	0	150
			Whole Day Total (veh)	730	440	0	360	200	120	170	180	0	120	0	0	0	0	240	220	120	0	2900

Road No.	Road Name	Bound	Hour	PC	TAXI	LGV3	LGV4	LGV6	HGV7	HGV8	PLB	PV4	PV5	NFB6	NFB7	NFB8	FBSD	FBDD	MC	HGV9	NFB9	Total
237	Bailey Street	EB	**00:00 ~ 01:00**	10	10	0	0	0	0	0	0	0	0	0	0	0	0	10	0	0	0	30
			01:00 ~ 02:00	10	10	0	0	0	0	0	0	0	0	0	0	0	0	10	0	0	0	30
			02:00 ~ 03:00	10	0	0	0	0	0	0	0	0	0	0	0	0	0	10	0	0	0	20
			03:00 ~ 04:00	0	0	0	0	0	0	0	0	0	0	0	0	0	0	10	0	0	0	10
			04:00 ~ 05:00	0	0	0	0	0	0	0	0	0	0	0	0	0	0	10	0	0	0	10
			05:00 ~ 06:00	10	0	0	0	0	0	0	0	0	0	0	0	0	0	10	0	0	0	20
			06:00 ~ 07:00	10	10	0	0	0	0	0	10	0	0	0	0	0	0	10	0	0	0	40
			07:00 ~ 08:00	10	10	0	10	0	0	0	10	0	0	0	0	0	0	10	0	0	0	50
			08:00 ~ 09:00	10	10	0	10	0	0	0	10	0	0	0	0	0	0	10	0	0	0	50
			09:00 ~ 10:00	10	10	0	10	0	0	0	10	0	0	0	0	0	0	10	0	0	0	50
			10:00 ~ 11:00	10	10	0	10	0	0	0	10	0	0	0	0	0	0	10	0	0	0	50
			11:00 ~ 12:00	10	10	0	10	0	0	0	10	0	0	0	0	0	0	10	0	0	0	50
			12:00 ~ 13:00	10	10	0	0	0	0	0	10	0	0	0	0	0	0	10	0	0	0	40
			13:00 ~ 14:00	10	10	0	0	0	0	0	10	0	0	0	0	0	0	10	0	0	0	40
			14:00 ~ 15:00	10	10	0	0	0	0	0	10	0	0	0	0	0	0	10	0	0	0	40
			15:00 ~ 16:00	10	10	0	0	0	0	0	10	0	0	0	0	0	0	10	0	0	0	40
			16:00 ~ 17:00	10	10	0	0	0	0	0	10	0	0	0	0	0	0	10	0	0	0	40
			17:00 ~ 18:00	10	10	0	0	0	0	0	10	0	0	0	0	0	0	10	0	0	0	40
			18:00 ~ 19:00	10	10	0	0	0	0	0	10	0	0	0	0	0	0	10	0	0	0	40
			19:00 ~ 20:00	10	10	0	0	0	0	0	10	0	0	0	0	0	0	10	0	0	0	40
			20:00 ~ 21:00	10	10	0	0	0	0	0	10	0	0	0	0	0	0	10	0	0	0	40
			21:00 ~ 22:00	10	10	0	0	0	0	0	10	0	0	0	0	0	0	10	0	0	0	40
			22:00 ~ 23:00	10	10	0	0	0	0	0	10	0	0	0	0	0	0	10	0	0	0	40
			23:00 ~ 00:00	10	10	0	0	0	0	0	10	0	0	0	0	0	0	10	0	0	0	40
			Whole Day Total (veh)	220	200	0	50	0	0	0	180	0	0	0	0	0	0	240	0	0	0	890
238	Wan On Street	NB	**00:00 ~ 01:00**	20	10	0	10	10	0	0	0	0	0	0	0	0	0	0	10	0	0	60
			01:00 ~ 02:00	10	10	0	10	10	0	0	0	0	0	0	0	0	0	0	10	0	0	50
			02:00 ~ 03:00	10	10	0	10	0	0	0	0	0	0	0	0	0	0	0	10	0	0	40
			03:00 ~ 04:00	10	10	0	10	0	0	0	0	0	0	0	0	0	0	0	0	0	0	30
			04:00 ~ 05:00	10	10	0	10	0	0	0	0	0	0	0	0	0	0	0	0	0	0	30
			05:00 ~ 06:00	10	10	0	10	0	0	0	0	0	0	0	0	0	0	0	10	0	0	40
			06:00 ~ 07:00	20	10	0	10	10	0	0	0	0	0	0	0	0	0	0	10	0	0	60
			07:00 ~ 08:00	30	20	0	10	10	0	10	0	0	0	0	0	0	0	0	10	0	0	90
			08:00 ~ 09:00	30	20	0	10	10	0	10	0	0	0	0	0	0	0	0	10	0	0	90
			09:00 ~ 10:00	30	20	0	10	10	0	10	0	0	0	0	0	0	0	0	10	0	0	90
			10:00 ~ 11:00	30	20	0	10	10	0	10	0	0	0	0	0	0	0	0	10	0	0	90
			11:00 ~ 12:00	30	20	0	10	10	0	10	0	0	0	0	0	0	0	0	10	0	0	90
			12:00 ~ 13:00	30	20	0	10	10	0	0	0	0	0	0	0	0	0	0	10	0	0	80
			13:00 ~ 14:00	30	20	0	10	10	0	0	0	0	0	0	0	0	0	0	10	0	0	80
			14:00 ~ 15:00	30	20	0	10	10	0	0	0	0	0	0	0	0	0	0	10	0	0	80
			15:00 ~ 16:00	30	20	0	10	10	0	0	0	0	0	0	0	0	0	0	10	0	0	80
			16:00 ~ 17:00	30	20	0	10	10	0	0	0	0	0	0	0	0	0	0	10	0	0	80
			17:00 ~ 18:00	30	20	0	10	10	0	0	0	0	0	0	0	0	0	0	10	0	0	80
			18:00 ~ 19:00	30	20	0	10	10	0	0	0	0	0	0	0	0	0	0	10	0	0	80
			19:00 ~ 20:00	30	20	0	10	10	0	0	0	0	0	0	0	0	0	0	10	0	0	80
			20:00 ~ 21:00	20	10	0	10	10	0	0	0	0	0	0	0	0	0	0	10	0	0	60
			21:00 ~ 22:00	30	10	0	10	10	0	0	0	0	0	0	0	0	0	0	10	0	0	70
			22:00 ~ 23:00	20	10	0	10	10	0	0	0	0	0	0	0	0	0	0	10	0	0	60
			23:00 ~ 00:00	20	10	0	10	10	0	0	0	0	0	0	0	0	0	0	10	0	0	60
			Whole Day Total (veh)	570	370	0	240	200	0	50	0	0	0	0	0	0	0	0	220	0	0	1650
239	Wan On Street	SB	**00:00 ~ 01:00**	20	10	0	10	10	0	0	0	0	0	0	0	0	0	0	10	0	0	60
			01:00 ~ 02:00	20	10	0	10	10	0	0	0	0	0	0	0	0	0	0	10	0	0	60
			02:00 ~ 03:00	10	10	0	10	10	0	0	0	0	0	0	0	0	0	0	10	0	0	50
			03:00 ~ 04:00	10	10	0	10	0	0	0	0	0	0	0	0	0	0	0	10	0	0	40
			04:00 ~ 05:00	10	10	0	10	0	0	0	0	0	0	0	0	0	0	0	10	0	0	40
			05:00 ~ 06:00	10	10	0	10	10	0	0	0	0	0	0	0	0	0	0	10	0	0	50
			06:00 ~ 07:00	20	10	0	10	10	0	0	0	0	0	0	0	0	0	0	10	0	0	60
			07:00 ~ 08:00	40	20	0	10	10	0	10	0	0	10	0	0	0	0	0	10	0	0	110
			08:00 ~ 09:00	50	30	0	10	10	0	10	0	0	10	0	0	0	0	0	10	0	0	130
			09:00 ~ 10:00	40	20	0	10	10	0	10	0	0	10	0	0	0	0	0	10	0	0	110
			10:00 ~ 11:00	40	20	0	10	10	0	10	0	0	10	0	0	0	0	0	10	0	0	110
			11:00 ~ 12:00	40	20	0	10	10	0	10	0	0	10	0	0	0	0	0	10	0	0	110
			12:00 ~ 13:00	30	10	0	10	10	0	0	0	0	0	0	0	0	0	0	10	0	0	70
			13:00 ~ 14:00	30	20	0	10	10	0	0	0	0	0	0	0	0	0	0	10	0	0	80
			14:00 ~ 15:00	30	20	0	10	10	0	0	0	0	0	0	0	0	0	0	10	0	0	80
			15:00 ~ 16:00	30	20	0	10	10	0	0	0	0	0	0	0	0	0	0	10	0	0	80
			16:00 ~ 17:00	30	20	0	10	10	0	0	0	0	0	0	0	0	0	0	10	0	0	80
			17:00 ~ 18:00	30	20	0	10	10	0	0	0	0	0	0	0	0	0	0	10	0	0	80
			18:00 ~ 19:00	30	20	0	10	10	0	0	0	0	0	0	0	0	0	0	10	0	0	80
			19:00 ~ 20:00	30	20	0	10	10	0	0	0	0	0	0	0	0	0	0	10	0	0	80
			20:00 ~ 21:00	20	10	0	10	10	0	0	0	0	0	0	0	0	0	0	10	0	0	60
			21:00 ~ 22:00	20	10	0	10	10	0	0	0	0	0	0	0	0	0	0	10	0	0	60
			22:00 ~ 23:00	20	10	0	10	10	0	0	0	0	0	0	0	0	0	0	10	0	0	60
			23:00 ~ 00:00	20	10	0	10	10	0	0	0	0	0	0	0	0	0	0	10	0	0	60
			Whole Day Total (veh)	630	370	0	240	220	0	50	0	0	50	0	0	0	0	0	240	0	0	1800
240	Ha Heung Road	NB	**00:00 ~ 01:00**	10	10	0	10	0	0	0	0	0	0	0	0	0	0	0	10	0	0	40
			01:00 ~ 02:00	10	10	0	10	0	0	0	0	0	0	0	0	0	0	0	10	0	0	40
			02:00 ~ 03:00	10	10	0	0	0	0	0	0	0	0	0	0	0	0	0	0	0	0	20
			03:00 ~ 04:00	10	10	0	0	0	0	0	0	0	0	0	0	0	0	0	0	0	0	20
			04:00 ~ 05:00	10	10	0	0	0	0	0	0	0	0	0	0	0	0	0	0	0	0	20
			05:00 ~ 06:00	10	10	0	0	0	0	0	0	0	0	0	0	0	0	0	0	0	0	20
			06:00 ~ 07:00	10	10	0	10	0	0	0	0	0	0	0	0	0	0	0	10	0	0	40
			07:00 ~ 08:00	20	10	0	10	10	0	0	0	0	0	0	0	0	0	0	10	0	0	60
			08:00 ~ 09:00	20	10	0	10	10	0	0	0	0	0	0	0	0	0	0	10	0	0	60
			09:00 ~ 10:00	20	10	0	10	10	0	0	0	0	0	0	0	0	0	0	10	0	0	60
			10:00 ~ 11:00	20	10	0	10	10	0	0	0	0	0	0	0	0	0	0	10	0	0	60
			11:00 ~ 12:00	20	10	0	10	10	0	0	0	0	0	0	0	0	0	0	10	0	0	60
			12:00 ~ 13:00	270	140	0	20	10	10	10	10	10	10	10	10	10	0	10	30	0	0	560
			13:00 ~ 14:00	270	140	0	20	10	10	10	10	10	10	10	10	10	0	10	30	0	0	560
			14:00 ~ 15:00	280	140	0	20	10	10	10	10	10	10	10	10	10	0	10	30	0	0	570
			15:00 ~ 16:00	280	140	0	20	10	10	10	10	10	10	10	10	10	0	10	30	0	0	570
			16:00 ~ 17:00	290	150	0	20	10	10	10	10	10	10	10	10	10	0	10	30	0	0	590
			17:00 ~ 18:00	290	150	0	20	10	10	10	10	10	10	10	10	10	0	10	30	0	0	590
			18:00 ~ 19:00	300	160	0	20	10	10	10	10	10	10	10	10	10	0	10	40	0	0	620
			19:00 ~ 20:00	270	140	0	20	10	10	10	10	10	10	10	10	10	0	10	30	0	0	560
			20:00 ~ 21:00	230	120	0	10	10	10	10	0	10	10	10	10	10	0	10	30	0	0	480
			21:00 ~ 22:00	240	120	0	10	10	10	10	0	10	10	10	10	10	0	10	30	0	0	490
			22:00 ~ 23:00	220	110	0	10	10	10	10	0	10	10	10	10	10	0	10	30	0	0	460
			23:00 ~ 00:00	180	90	0	10	10	10	10	0	10	10	10	10	10	0	10	20	0	0	390
			Whole Day Total (veh)	3290	1720	0	280	170	120	120	80	120	120	120	120	120	0	120	440	0	0	6940

Road No.	Road Name	Bound	Hour	PC	TAXI	LGV3	LGV4	LGV6	HGV7	HGV8	PLB	PV4	PV5	NFB6	NFB7	NFB8	FBSD	FBDD	MC	HGV9	NFB9	Total
241	Ha Heung Road	NB	**00:00 ~ 01:00**	80	40	0	10	10	0	10	0	0	10	0	0	10	0	10	10	0	0	190
			01:00 ~ 02:00	50	30	0	10	10	0	10	0	0	10	0	0	10	0	0	10	0	0	140
			02:00 ~ 03:00	40	20	0	10	10	0	0	0	0	10	0	0	0	0	0	10	0	0	100
			03:00 ~ 04:00	30	20	0	10	10	0	0	0	0	0	0	0	0	0	0	10	0	0	80
			04:00 ~ 05:00	30	20	0	10	10	0	0	0	0	0	0	0	0	0	0	10	0	0	80
			05:00 ~ 06:00	40	20	0	10	10	0	0	0	0	10	0	0	0	0	10	10	0	0	110
			06:00 ~ 07:00	80	40	0	10	10	0	10	10	0	10	0	0	10	0	10	10	0	0	200
			07:00 ~ 08:00	160	80	0	20	10	10	10	10	0	10	10	10	10	0	10	20	10	0	380
			08:00 ~ 09:00	200	100	0	30	10	10	10	10	0	10	10	10	10	0	10	30	10	0	460
			09:00 ~ 10:00	170	90	0	20	10	10	10	10	0	10	10	10	10	0	10	20	10	0	400
			10:00 ~ 11:00	170	90	0	20	10	10	10	10	0	10	10	10	10	0	10	20	10	0	400
			11:00 ~ 12:00	180	90	0	30	10	10	10	10	0	10	10	10	10	0	10	20	10	0	420
			12:00 ~ 13:00	20	10	0	10	10	0	10	0	0	0	0	0	0	0	0	10	0	0	70
			13:00 ~ 14:00	20	10	0	10	10	0	10	0	0	0	0	0	0	0	0	10	0	0	70
			14:00 ~ 15:00	20	10	0	10	10	0	10	0	0	0	0	0	0	0	0	10	0	0	70
			15:00 ~ 16:00	20	10	0	10	10	0	10	0	0	0	0	0	0	0	0	10	0	0	70
			16:00 ~ 17:00	20	10	0	10	10	0	10	0	0	0	0	0	0	0	0	10	0	0	70
			17:00 ~ 18:00	20	10	0	10	10	0	10	0	0	0	0	0	0	0	0	10	0	0	70
			18:00 ~ 19:00	20	10	0	10	10	0	10	0	0	0	0	0	0	0	0	10	0	0	70
			19:00 ~ 20:00	20	10	0	10	10	0	10	0	0	0	0	0	0	0	0	10	0	0	70
			20:00 ~ 21:00	20	10	0	10	10	0	10	0	0	0	0	0	0	0	0	10	0	0	70
			21:00 ~ 22:00	20	10	0	10	10	0	10	0	0	0	0	0	0	0	0	10	0	0	70
			22:00 ~ 23:00	20	10	0	10	10	0	10	0	0	0	0	0	0	0	0	10	0	0	70
			23:00 ~ 00:00	10	10	0	10	10	0	10	0	0	0	0	0	0	0	0	10	0	0	60
			Whole Day Total (veh)	1460	760	0	310	240	50	200	60	0	100	50	50	80	0	80	300	50	0	3790

242	Chun Tin Street	EB	**00:00 ~ 01:00**	10	0	0	0	0	0	0	0	0	0	0	0	0	0	0	0	0	0	10
			01:00 ~ 02:00	10	0	0	0	0	0	0	0	0	0	0	0	0	0	0	0	0	0	10
			02:00 ~ 03:00	0	0	0	0	0	0	0	0	0	0	0	0	0	0	0	0	0	0	0
			03:00 ~ 04:00	0	0	0	0	0	0	0	0	0	0	0	0	0	0	0	0	0	0	0
			04:00 ~ 05:00	0	0	0	0	0	0	0	0	0	0	0	0	0	0	0	0	0	0	0
			05:00 ~ 06:00	0	0	0	0	0	0	0	0	0	0	0	0	0	0	0	0	0	0	0
			06:00 ~ 07:00	10	0	0	0	0	0	0	0	0	0	0	0	0	0	0	0	0	0	10
			07:00 ~ 08:00	10	10	0	10	0	0	0	0	0	0	0	0	0	0	0	0	0	0	30
			08:00 ~ 09:00	10	10	0	10	0	0	0	0	0	0	0	0	0	0	0	0	0	0	30
			09:00 ~ 10:00	10	10	0	10	0	0	0	0	0	0	0	0	0	0	0	0	0	0	30
			10:00 ~ 11:00	10	10	0	10	0	0	0	0	0	0	0	0	0	0	0	0	0	0	30
			11:00 ~ 12:00	10	10	0	10	0	0	0	0	0	0	0	0	0	0	0	0	0	0	30
			12:00 ~ 13:00	10	10	0	10	10	0	10	0	0	0	0	0	0	0	0	10	0	0	60
			13:00 ~ 14:00	10	10	0	10	10	0	10	0	0	0	0	0	0	0	0	10	0	0	60
			14:00 ~ 15:00	10	10	0	10	10	0	10	0	0	0	0	0	0	0	0	10	0	0	60
			15:00 ~ 16:00	10	10	0	10	10	0	10	0	0	0	0	0	0	0	0	10	0	0	60
			16:00 ~ 17:00	10	10	0	10	10	0	10	0	0	0	0	0	0	0	0	10	0	0	60
			17:00 ~ 18:00	10	10	0	10	10	0	10	0	0	0	0	0	0	0	0	10	0	0	60
			18:00 ~ 19:00	10	10	0	10	10	0	10	0	0	0	0	0	0	0	0	10	0	0	60
			19:00 ~ 20:00	10	10	0	10	10	0	10	0	0	0	0	0	0	0	0	10	0	0	60
			20:00 ~ 21:00	10	10	0	10	10	0	10	0	0	0	0	0	0	0	0	10	0	0	60
			21:00 ~ 22:00	10	10	0	10	10	0	10	0	0	0	0	0	0	0	0	10	0	0	60
			22:00 ~ 23:00	10	10	0	10	10	0	10	0	0	0	0	0	0	0	0	10	0	0	60
			23:00 ~ 00:00	10	10	0	10	10	0	10	0	0	0	0	0	0	0	0	10	0	0	60
			Whole Day Total (veh)	200	170	0	170	120	0	120	0	0	0	0	0	0	0	0	120	0	0	900

Appendix D1 Speed Profile for Year 2033

Speed Profile for Roads in 2033
Average Speed for Each Road Section

Road No.	Road Name	Bound	Speed (km/hr)																								
			00:00 ~ 01:00	01:00 ~ 02:00	02:00 ~ 03:00	03:00 ~ 04:00	04:00 ~ 05:00	05:00 ~ 06:00	06:00 ~ 07:00	07:00 ~ 08:00	08:00 ~ 09:00	09:00 ~ 10:00	10:00 ~ 11:00	11:00 ~ 12:00	12:00 ~ 13:00	13:00 ~ 14:00	14:00 ~ 15:00	15:00 ~ 16:00	16:00 ~ 17:00	17:00 ~ 18:00	18:00 ~ 19:00	19:00 ~ 20:00	20:00 ~ 21:00	21:00 ~ 22:00	22:00 ~ 23:00	23:00 ~ 00:00
1	Shun Yung Street	NB	37	38	39	40	40	39	36	31	28	30	30	30	34	34	34	34	33	33	33	34	35	35	35	37
2	Shun Yung Street	SB	40	40	40	40	40	40	40	38	37	37	38	37	37	37	37	37	37	37	37	37	38	38	38	39
3	Pak Kung Street	EB	40	40	40	40	40	40	40	40	40	40	40	40	40	40	40	40	40	40	40	40	40	40	40	40
4	Pak Kung Street	WB	40	40	40	40	40	40	40	40	40	40	40	40	39	39	39	39	39	39	39	39	40	39	40	40
5	Ko Shan Road	NB	28	29	30	30	30	30	28	23	21	22	23	22	25	25	25	25	25	25	24	25	26	26	26	27
6	Ko Shan Road	SB	30	30	30	30	30	30	30	29	28	29	29	29	30	30	30	29	29	29	29	30	30	30	30	30
7	Wai Yin Path	WB	30	30	30	30	30	30	30	30	30	30	30	30	30	30	30	30	30	30	30	30	30	30	30	30
8	Wai Yin Path	EB	30	30	30	30	30	30	30	30	30	30	30	30	30	30	30	30	30	30	30	30	30	30	30	30
9	Ko Shan Road	NB	28	29	30	30	30	30	28	23	21	22	23	22	25	25	25	25	25	25	24	25	26	26	26	27
10	Ko Shan Road	SB	30	30	30	30	30	30	30	29	28	29	29	29	30	30	30	29	29	29	29	30	30	30	30	30
11	San Lau Street	WB	30	30	30	30	30	30	30	30	30	30	30	30	30	30	30	30	30	30	30	30	30	30	30	30
12	Ko Shan Road	NB	28	29	30	30	30	30	27	23	20	22	22	22	25	25	25	25	24	24	24	25	26	26	26	27
13	Ko Shan Road	SB	30	30	30	30	30	30	30	30	30	30	30	30	30	30	30	30	30	30	30	30	30	30	30	30
14	Shansi Street	EB	30	30	30	30	30	30	30	29	28	29	29	29	30	30	30	30	30	30	30	30	30	30	30	30
15	Ko Shan Road	NB	30	30	30	30	30	30	30	28	28	28	28	28	27	27	27	27	27	27	27	27	28	28	28	29
16	Ko Shan Road	SB	30	30	30	30	30	30	30	29	28	29	29	29	29	29	29	29	28	28	28	29	29	29	29	30
17	Kiang Hsi Street	EB	30	30	30	30	30	30	30	30	30	30	30	30	30	30	30	30	30	30	30	30	30	30	30	30
18	Ko Shan Road	NB	30	30	30	30	30	30	30	30	30	30	30	30	30	30	30	30	30	30	30	30	30	30	30	30
19	Ko Shan Road	SB	30	30	30	30	30	30	30	28	27	28	28	27	28	28	28	28	27	27	27	28	28	28	29	29
20	Anhui Street	WB	30	30	30	30	30	30	30	30	30	30	30	30	30	30	30	30	30	30	30	30	30	30	30	30
21	Ko Shan Road	NB	30	30	30	30	30	30	30	29	28	29	29	29	29	29	29	29	29	29	29	29	30	30	30	30
22	Ko Shan Road	SB	30	30	30	30	30	30	30	29	28	29	29	29	30	30	30	29	29	29	29	30	30	30	30	30
23	Chi Kiang Street	WB	40	40	40	40	40	40	40	40	40	40	40	40	40	40	40	40	40	40	40	40	40	40	40	40
24	Chi Kiang Street	EB	40	40	40	40	40	40	40	39	38	39	39	39	40	40	40	39	39	39	39	40	40	40	40	40
25	Chi Kiang Street	WB	40	40	40	40	40	40	40	37	36	37	37	37	37	37	37	37	37	37	37	37	38	38	38	39
26	Kau Pui Lung Road	NB	29	30	30	30	30	30	29	25	24	25	25	25	25	25	25	25	25	25	25	25	26	26	27	28
27	Kau Pui Lung Road	SB	30	30	30	30	30	30	30	28	27	27	27	27	28	28	28	28	28	28	28	28	29	29	29	29
28	Kau Pui Lung Road	NB	30	30	30	30	30	30	30	27	26	27	27	27	28	28	28	28	28	28	27	28	29	28	29	29
29	Kau Pui Lung Road	SB	30	30	30	30	30	30	30	28	27	27	28	27	28	27	27	27	27	27	27	27	28	28	28	29
30	Lok Shan Road	EB	30	30	30	30	30	30	30	30	30	30	30	30	30	30	30	30	30	30	30	30	30	30	30	30
31	Lok Shan Road	EB	30	30	30	30	30	30	30	30	29	30	30	29	30	30	29	29	29	29	29	30	30	30	30	30
32	Maidstone Road	NB	30	30	30	30	30	30	30	30	30	30	30	30	30	30	30	30	30	30	30	30	30	30	30	30
33	Maidstone Road	SB	30	30	30	30	30	30	30	30	30	30	30	30	30	30	30	30	30	30	30	30	30	30	30	30
34	Maidstone Road	SB	30	30	30	30	30	30	30	30	30	30	30	30	30	30	30	30	30	30	30	30	30	30	30	30
35	Maidstone Lane	EB	30	30	30	30	30	30	30	30	30	30	30	30	30	30	30	30	30	30	30	30	30	30	30	30
36	Maidstone Lane	EB	30	30	30	30	30	30	30	30	30	30	30	30	30	30	30	30	30	30	30	30	30	30	30	30
37	Maidstone Lane	WB	30	30	30	30	30	30	30	30	30	30	30	30	30	30	30	30	30	30	30	30	30	30	30	30
38	Kau Pui Lung Road	NB	30	30	30	30	30	30	27	26	27	27	27	28	28	28	28	28	28	28	27	28	29	28	29	29
39	Kau Pui Lung Road	SB	30	30	30	30	30	30	30	28	27	27	28	27	28	27	27	27	27	27	27	27	28	28	28	29
40	Tin Kwong Road	EB	38	39	40	40	40	40	38	33	31	33	33	33	37	37	37	37	37	37	37	37	38	38	38	39
41	Tin Kwong Road	WB	40	40	40	40	40	40	40	37	36	37	37	37	38	38	38	38	38	38	38	38	39	39	39	40
42	Tin Kwong Road	EB	38	39	40	40	40	40	38	33	31	33	33	33	37	37	37	37	37	37	37	37	38	38	38	39
43	Tin Kwong Road	WB	40	40	40	40	40	40	40	37	36	37	37	37	38	38	38	38	38	38	38	38	39	39	39	40
44	Hop Yat Road	SB	30	30	30	30	30	30	30	30	30	30	30	30	30	30	30	30	30	30	30	30	30	30	30	30
45	Tin Kwong Road	EB	38	39	40	40	40	40	37	33	31	32	33	32	36	36	36	36	36	36	35	36	37	37	37	38
46	Tin Kwong Road	WB	39	40	40	40	40	40	39	36	35	36	36	35	37	37	37	37	37	37	37	37	38	38	38	39
47	Sheung Shing Street	NB	38	39	40	40	40	40	37	33	32	33	33	33	35	34	34	34	34	34	34	35	36	36	36	37
48	Sheung Shing Street	SB	40	40	40	40	40	40	39	36	35	36	36	36	37	37	37	37	37	37	37	37	38	38	38	39
49	Sheung Shing Street	EB	40	40	40	40	40	40	39	37	36	37	37	37	37	37	37	37	37	37	37	37	38	38	38	39
50	Sheung Shing Street	WB	38	40	40	40	40	40	38	34	32	33	34	33	35	35	35	35	35	35	34	35	36	36	37	38
51	Sheung Hong Street	NB	30	30	30	30	30	30	30	30	30	30	30	30	30	30	30	30	30	30	30	30	30	30	30	30
52	Sheung Hong Street	SB	30	30	30	30	30	30	30	30	30	30	30	30	30	30	30	30	30	30	30	30	30	30	30	30
53	Sheung Shing Street	EB	40	40	40	40	40	40	39	36	35	36	36	36	37	36	36	36	36	36	36	37	37	37	38	38
54	Sheung Shing Street	WB	38	39	40	40	40	40	37	32	30	32	32	32	34	34	34	34	34	34	33	34	35	35	36	37
55	Sheung Lok Street	NB	30	30	30	30	30	30	30	28	27	28	28	28	29	29	29	29	29	29	29	29	30	30	30	30
56	Sheung Lok Street	SB	29	30	30	30	30	30	29	26	24	25	26	25	30	30	30	30	30	30	30	30	30	30	30	30
57	Sheung Wo Street	EB	30	30	30	30	30	30	29	27	26	27	27	26	30	30	30	30	30	30	30	30	30	30	30	30
58	Sheung Wo Street	WB	30	30	30	30	30	30	30	29	28	29	29	29	30	30	30	30	30	30	30	30	30	30	30	30
59	Sheung Lok Street	NB	30	30	30	30	30	30	30	28	27	28	28	28	29	29	29	29	29	29	29	29	30	30	30	30
60	Sheung Lok Street	SB	29	30	30	30	30	30	29	26	24	25	26	25	30	30	30	30	30	30	30	30	30	30	30	30
61	Sheung Foo Street	WB	30	30	30	30	30	30	29	27	26	27	27	27	25	25	25	25	25	25	24	25	26	26	26	27
62	Sheung Foo Street	EB	29	30	30	30	30	30	29	26	25	26	26	26	28	28	28	27	27	27	27	28	28	28	29	29
63	Sheung Foo Street	NB	30	30	30	30	30	30	30	30	30	30	30	30	30	30	30	30	30	30	30	30	30	30	30	30
64	Sheung Foo Street	SB	30	30	30	30	30	30	30	30	30	30	30	30	30	30	30	30	30	30	30	30	30	30	30	30
65	Tin Kwong Road	NB	37	39	40	40	40	40	37	33	30	32	32	31	35	35	35	35	35	35	34	35	36	36	37	37
66	Tin Kwong Road	SB	37	39	40	40	40	39	37	31	29	30	31	30	36	36	36	36	36	36	35	36	37	37	37	38
67	Tin Kwong Road	NB	36	38	39	40	40	39	36	30	27	29	29	29	33	33	33	33	33	33	32	33	35	34	35	36
68	Tin Kwong Road	SB	35	38	39	40	40	39	35	29	25	27	28	27	34	34	34	34	33	33	33	34	35	35	35	37
69	Farm Road	WB	40	40	40	40	40	40	40	40	40	40	40	40	40	40	40	40	40	40	40	40	40	40	40	40
70	Farm Road	WB	40	40	40	40	40	40	40	40	40	40	40	40	40	40	40	40	40	40	40	40	40	40	40	40
71	Ying Choi Path	NB	30	30	30	30	30	30	30	30	30	30	30	30	30	30	30	30	30	30	30	30	30	30	30	30
72	Ying Choi Path	SB	30	30	30	30	30	30	30	30	30	30	30	30	30	30	30	30	30	30	30	30	30	30	30	30
73	Chatham Road North	NB	50	50	50	50	50	50	50	48	47	48	48	48	44	44	44	44	43	43	44	46	46	47	48	
74	Chatham Road North	SB	49	50	50	50	50	50	48	41	39	41	41	41	42	42	41	41	41	41	40	42	44	44	45	47
75	Chatham Road North	NB	50	50	50	50	50	50	50	48	47	48	49	48	46	45	45	45	45	45	44	46	47	47	48	49
76	Chatham Road North	SB	50	50	50	50	50	50	50	46	45	46	46	46	48	48	47	47	47	47	47	48	49	49	49	50
77	Chatham Road North	SB	50	50	50	50	50	50	50	45	43	44	45	44	46	46	45	45	45	45	44	46	47	47	48	49
78	Pak Kung Street	EB	40	40	40	40	40	40	40	40	40	40	40	40	40	40	40	40	40	40	40	40	40	40	40	40
79	Pak Kung Street	WB	39	40	40	40	40	40	39	36	34	35	35	35	35	35	35	35	35	35	34	35	36	36	37	38
80	San Wai Street	EB	40	40	40	40	40	40	40	40	40	40	40	40	40	40	40	40	40	40	40	40	40	40	40	40
81	San Wai Street	WB	40	40	40	40	40	40	40	39	38	39	39	39	38	38	38	38	38	38	37	38	39	38	39	39
82	San Lau Strteet	WB	40	40	40	40	40	40	40	40	40	40	40	40	40	40	40	40	40	40	39	40	40	40	40	40
83	Shek Tong Street	EB	40	40	40	40	40	40	40	40	40	40	40	40	40	40	40	40	40	40	40	40	40	40	40	40
84	Chatham Road North	NB	50	50	50	50	50	50	50	47	46	47	47	47	43	43	43	43	42	42	41	43	45	45	46	47
85	Chatham Road North	SB	50	50	50	50	50	50	50	46	45	46	46	46	48	47	47	47	47	47	47	48	49	49	49	50
86	Chatham Road North	NB	50	50	50	50	50	50	49	44	42	44	44	43	42	42	41	41	41	41	40	42	44	44	45	47
87	Chatham Road North	SB	50	50	50	50	50	50	50	46	44	46	46	46	47	47	47	47	47	47	46	47	49	49	49	50
88	Ma Tau Wai Road	NB	38	40	40	40	40	40	37	33	32	33	33	33	31	31	31	31	30	30	30	31	33	33	33	35
89	Ma Tau Wai Road	NB	38	40	40	40	40	40	37	34	32	34	34	34	32	32	32	31	31	31	30	32	34	33	34	35
90	Chi Kiang Street	EB	40	40	40	40	40	40	40	38	38	38	38	38	37	37	37	37	37	37	36	37	38	38	38	39
91	Ma Tau Wai Road	NB	50	50	50	50	50	50	50	48	47	48	48	48	47	47	47	46	46	46	45	47	48	48	49	50
92	Ma Tau Wai Road	SB	50	50	50	50	50	50	50	47	46	47	47	47	49	49	48	48	48	48	48	49	50	50	50	50
93	Ma Tau Wai Road	NB	50	50	50	50	50	50	50	50	50	50	50	50	50	50	50	50	50	50	50	50	50	50	50	50
94	Ma Tau Wai Road	SB	50	50	50	50	50	50	50	49	49	49	50	49	50	50	50	50	50	50	50	50	50	50	50	50
95	Ma Tau Wai Road	NB	50	50	50	50	50	50	50	46	44	46	46	46	49	49	49	49	48	48	48	49	50	50	50	50
96	Ma Tau Wai Road	SB	50	50	50	50	50	50	50	47	45	47	47	47	49	49	49	49	48	48	48	49	50	50	50	50
97	Ma Tau Wai Road	NB	50	50	50	50	50	50	50	48	47	48	48	48	49	48	48	48	48	48	47	49	50	49	50	50
98	Ma Tau Wai Road	SB	50	50	50	50	50	50	50	49	48	49	49	49	50	50	50	50	50	50	50	50	50	50	50	50
99	San Shan Road	EB	40	40	40	40	40	40	40	40	40	40	40	40	40	40	40	40	40	40	40	40	40	40	40	40
100	Ma Tau Wai Road	SB	50	50	50	50	50	50	50	49	48	49	49	49	50	50	50	50	50	50	50	50	50	50	50	50
101	Tam Kung Road	NB	30	30	30	30	30	30	30	30	30	30	30	30	30	30	30	30	30	30	30	30	30	30	30	30
102	Tam Kung Road	SB	30	30	30	30	30	30	30	29	29	29	29	29	28	28	28	28	28	28	28	28	29	29	29	30
103	San Shan Road	EB	40	40	40	40	40	40	40	40	40	40	40	40	40	40	40	40	40	40	40	40	40	40	40	40
104	Tam Kung Road	SB	30	30	30	30	30	30	30	30	30	30	30	30	30	30	30	30	30	30	30	30	30	30	30	30
105	Pak Tai Street	NB	30	30	30	30	30	30	30	30	30	30	30	30	30	30	30	30	30	30	30	30	30	30	30	30
106	Pak Tai Street	NB	30	30	30	30	30	30	30	29	29	29	29	29	30	30	30	30	30	30	30	30	30	30	30	30
107	Ma Hang Chung Road	EB	30	30	30	30	30	30	30	30	30	30	30	30	30	30	30	30	30	30	30	30	30	30	30	30
108	Ma Hang Chung Road	WB	30	30	30	30	30	30	30	29	29	29	29	29	30	30	30	30	30	30	29	30	30	30	30	30
109	Ma Hang Chung Road	WB	30	30	30	30	30	30	30	30	30	30	30	30	30	30	30	30	30	30	30	30	30	30	30	30
110	Ma Hang Chung Road	WB	30	30	30	30	30	30	30	29	29	29	29	29	29	29	29	29	29	29	29	29	29	29	29	30
111	Sheung Heung Road	EB	29	30	30	30	30	30	28	26	25	26	26	26	27	27	27	27	27	27	27	28	28	28	29	29
112	Sheung Heung Road	WB	30	30	30	30	30	30	30	30	30	30	30	30	30	30	30	30	30	30	30	30	30	30	30	30
113	San Shan Road	EB	40	40	40	40	40	40	40	40	40	40	40	40	40	40	40	40	40	40	40	40	40	40	40	40
114	Gillies Avenue North	SB	30	30	30	30	30	30	30	30	30	30	30	30	30	30	30	30	30	30	30	30	30	30	30	30
115	Pak Kung Street	EB	40	40	40	40	40	40	40	40	40	40	40	40	40	40	40	40	40	40	40	40	40	40	40	40
116	Pak Kung Street	WB	37	39	40	40	40	40	37	33	30	32	32	31	36	35	35	35	35	35	35	35	37	36	37	38
117	Gillies Avenue North	NB	30	30	30	30	30	30	30	30	30	30	30	30	30	30	30	30	30	30	30	30	30	30	30	30
118	Gillies Avenue North	SB	29	30	30	30	30	30	29	25	24	25	25	25	27	27	27	27	27	27	27	27	28	28	28	29
119	Gillies Avenue North	NB	30	30	30	30	30	30	30	30	30	30	30	30	30	30	30	30	30	30	30	30	30	30	30	30
120	Gillies Avenue North	SB	27	29	30	30	30	30	27	23	20	22	22	22	24	24	23	23	23	23	23	24	25	25	25	27
121	Gillies Avenue North	WB	30	30	30	30	30	30	30	28	28	29	29	29	29	29	29	29	29	28	28	29	29	29	29	30
122	Ma Tau Wai Road	NB	40	40	40	40	40	40	40	39	39	39	39	39	40	40	40	40	40	40	40	40	40	40	40	40
123	Ma Tau Wai Road	SB	40	40	40	40	40	40	40	39	39	39	39	39	40	40	40	40	40	40	39	40	40	40	40	40
124	Ma Tau Wai Road	NB	40	40	40	40	40	40	40	40	40	40	40	40	40	40	40	40	40	40	40	40	40	40	40	40
125	To Kwa Wan Road	NB	40	40	40	40	40	40	40	40	40	40	40	40	40	40	40	40	40	40	40	40	40	40	40	40
126	To Kwa Wan Road	SB	40	40	40	40	40	40	40	39	39	39	39	39	40	40	40	40	40	40	39	40	40	40	40	40
127	Ma Tau Wai Road	SB	40	40	40	40	40	40	40	38	37	38	38	38	39	39	39	39	39	39	39	39	40	39	40	40
128	Wing Kwong Street	WB	30	30	30	30	30	30	30	30	30	30	30	30	30	30	30	30	30	30	30	30	30	30	30	30
129	Kai Ming Street	EB	30	30	30	30	30	30	30	30	30	30	30	30	30	30	30	30	30	30	30	30	30	30	30	30
130	Kai Ming Street	WB	30	30	30	30	30	30	30	30	30	30	30	30	30	30	30	30	30	30	30	30	30	30	30	30

Road No.	Road Name	Bound	Speed (km/hr)																							
			00:00 ~ 01:00	01:00 ~ 02:00	02:00 ~ 03:00	03:00 ~ 04:00	04:00 ~ 05:00	05:00 ~ 06:00	06:00 ~ 07:00	07:00 ~ 08:00	08:00 ~ 09:00	09:00 ~ 10:00	10:00 ~ 11:00	11:00 ~ 12:00	12:00 ~ 13:00	13:00 ~ 14:00	14:00 ~ 15:00	15:00 ~ 16:00	16:00 ~ 17:00	17:00 ~ 18:00	18:00 ~ 19:00	19:00 ~ 20:00	20:00 ~ 21:00	21:00 ~ 22:00	22:00 ~ 23:00	23:00 ~ 00:00
131	Kai Ming Street	WB	30	30	30	30	30	30	30	30	30	30	30	30	30	30	30	30	30	30	30	30	30	30	30	30
132	Hung Fook Street	EB	30	30	30	30	30	30	30	30	30	30	30	30	30	30	30	30	30	30	30	30	30	30	30	30
133	Hung Fook Street	WB	30	30	30	30	30	30	30	30	30	30	30	30	30	30	30	30	30	30	30	30	30	30	30	30
134	Yuk Shing Street	NB	30	30	30	30	30	30	30	30	30	30	30	30	30	30	30	30	30	30	30	30	30	30	30	30
135	Hung Fook Street	EB	30	30	30	30	30	30	30	30	30	30	30	30	30	30	30	30	30	30	30	30	30	30	30	30
136	Wing Kwong Street	SB	30	30	30	30	30	30	30	30	30	30	30	30	30	30	30	30	30	30	30	30	30	30	30	30
137	Wing Kwong Street	SB	30	30	30	30	30	30	30	30	30	30	30	30	30	30	30	30	30	30	30	30	30	30	30	30
138	Ngan Hon Street	EB	30	30	30	30	30	30	30	30	30	30	30	30	30	30	30	30	30	30	30	30	30	30	30	30
139	Ngan Hon Street	EB	30	30	30	30	30	30	30	30	30	30	30	30	30	30	30	30	30	30	30	30	30	30	30	30
140	Ngan Hon Street	EB	30	30	30	30	30	30	30	30	30	30	30	30	30	30	30	30	30	30	30	30	30	30	30	30
141	Ngan Hon Street	WB	30	30	30	30	30	30	30	30	30	30	30	30	30	30	30	30	30	30	30	30	30	30	30	30
142	Lung Tak Street	NB	30	30	30	30	30	30	30	30	30	30	30	30	30	30	30	30	30	30	30	30	30	30	30	30
143	Chi Kiang Street	EB	40	40	40	40	40	40	40	40	40	40	40	40	40	40	40	40	40	40	40	40	40	40	40	40
144	Chi Kiang Street	EB	39	40	40	40	40	40	39	37	35	36	36	36	36	36	36	36	36	36	35	36	37	37	37	38
145	Chi Kiang Street	EB	39	40	40	40	40	40	39	36	35	36	36	36	36	35	35	35	35	35	35	35	37	36	37	38
146	Ha Heung Road	NB	30	30	30	30	30	30	30	30	30	30	30	30	30	30	30	30	30	30	30	30	30	30	30	30
147	Sze Chuen Street	EB	30	30	30	30	30	30	30	30	30	30	30	30	30	30	30	30	30	30	30	30	30	30	30	30
148	Sze Chuen Street	WB	30	30	30	30	30	30	30	30	30	30	30	30	30	30	30	30	30	30	30	30	30	30	30	30
149	Ha Heung Road	NB	30	30	30	30	30	30	30	30	30	30	30	30	30	30	30	30	30	30	30	30	30	30	30	30
150	Kowloon City Road	NB	40	40	40	40	40	40	40	40	40	40	40	40	40	40	40	40	40	40	40	40	40	40	40	40
151	Kowloon City Road	NB	40	40	40	40	40	40	40	40	40	40	40	40	40	40	40	40	40	40	40	40	40	40	40	40
152	Kowloon City Road	SB	40	40	40	40	40	40	40	40	40	40	40	40	40	40	40	40	40	40	40	40	40	40	40	40
153	Pau Chung Street	NB	30	30	30	30	30	30	30	29	29	29	29	29	29	29	29	29	29	29	29	29	30	30	30	30
154	Pau Chung Street	SB	30	30	30	30	30	30	30	30	30	30	30	30	30	30	30	30	30	30	30	30	30	30	30	30
155	Lok Shan Road	WB	30	30	30	30	30	30	30	30	30	30	30	30	29	29	29	29	29	29	29	29	30	30	30	30
156	Lok Shan Road	WB	30	30	30	30	30	30	30	28	27	27	27	27	25	25	24	24	24	24	24	25	26	26	26	27
157	Lok Shan Road	WB	30	30	30	30	30	30	29	27	25	26	26	26	23	23	23	23	23	23	22	23	25	25	25	26
158	To Kwa Wan Road	NB	40	40	40	40	40	40	40	40	40	40	40	40	40	40	40	40	40	40	40	40	40	40	40	40
159	To Kwa Wan Road	SB	40	40	40	40	40	40	40	39	38	39	39	39	40	40	40	40	40	40	39	40	40	40	40	40
160	Lok Shan Road	WB	30	30	30	30	30	30	30	29	28	29	29	29	28	28	28	28	28	28	27	28	29	28	29	29
161	To Kwa Wan Road	NB	40	40	40	40	40	40	40	40	40	40	40	40	40	40	40	40	40	40	40	40	40	40	40	40
162	To Kwa Wan Road	SB	40	40	40	40	40	40	40	40	39	40	40	40	40	40	40	40	40	40	40	40	40	40	40	40
163	Cheung Ning Street	NB	30	30	30	30	30	30	30	30	30	30	30	30	30	30	30	30	30	30	30	30	30	30	30	30
164	Ha Heung Road	NB	30	30	30	30	30	30	30	29	28	29	29	28	27	27	27	27	26	26	26	27	28	27	28	28
165	Kowloon City Road	NB	40	40	40	40	40	40	40	40	40	40	40	40	40	40	40	40	40	40	40	40	40	40	40	40
166	Kowloon City Road	SB	40	40	40	40	40	40	40	40	40	40	40	40	40	40	40	40	40	40	40	40	40	40	40	40
167	Kowloon City Road	NB	40	40	40	40	40	40	40	38	37	37	37	37	35	35	35	35	35	35	34	35	36	36	37	38
168	Kowloon City Road	SB	40	40	40	40	40	40	40	40	40	40	40	40	40	40	40	40	40	40	40	40	40	40	40	40
169	Sheung Heung Road	EB	30	30	30	30	30	30	29	27	26	27	27	27	29	29	29	29	29	28	28	29	29	29	30	30
170	Sheung Heung Road	WB	30	30	30	30	30	30	30	30	30	30	30	30	30	30	30	30	30	30	30	30	30	30	30	30
171	Pau Chung Street	NB	30	30	30	30	30	30	30	29	28	29	29	29	28	28	28	28	28	28	28	28	29	29	29	30
172	Pau Chung Street	SB	30	30	30	30	30	30	30	30	30	30	30	30	30	30	30	30	30	30	30	30	30	30	30	30
173	Ma Hang Chung Road	WB	30	30	30	30	30	30	30	30	30	30	30	30	30	30	30	30	30	30	30	30	30	30	30	30
174	Sheung Heung Road	EB	30	30	30	30	30	30	29	27	26	27	27	27	28	28	28	28	28	28	28	28	29	29	29	30
175	Sheung Heung Road	WB	29	30	30	30	30	30	29	26	24	25	25	25	22	22	22	22	21	22	21	22	24	23	24	26
176	Sheung Heung Road	EB	30	30	30	30	30	30	30	29	29	29	30	29	30	30	30	30	30	30	30	30	30	30	30	30
177	Cheung Ning Street	NB	30	30	30	30	30	30	30	30	30	30	30	30	30	30	30	30	30	30	30	30	30	30	30	30
178	Cheung Ning Street	SB	30	30	30	30	30	30	30	30	30	30	30	30	30	30	30	30	30	30	30	30	30	30	30	30
179	Sheung Heung Road	EB	30	30	30	30	30	30	30	27	27	27	28	27	28	28	28	28	28	28	28	28	29	29	29	30
180	Pau Chung Street	NB	30	30	30	30	30	30	30	30	29	30	30	30	30	30	30	30	30	30	30	30	30	30	30	30
181	Pau Chung Street	SB	30	30	30	30	30	30	30	30	30	30	30	30	30	30	30	30	30	30	30	30	30	30	30	30
182	Pau Chung Street	NB	30	30	30	30	30	30	30	29	28	29	29	29	30	30	30	30	30	30	30	30	30	30	30	30
183	Pau Chung Street	SB	30	30	30	30	30	30	30	30	30	30	30	30	30	30	30	30	30	30	30	30	30	30	30	30
184	San Shan Road	WB	30	30	30	30	30	30	30	30	30	30	30	30	30	30	30	30	30	30	30	30	30	30	30	30
185	Kowloon City Road	NB	38	39	40	40	40	40	38	34	32	33	33	33	29	29	29	28	28	28	27	29	31	31	31	33
186	Kowloon City Road	NB	38	39	40	40	40	40	38	34	32	33	34	33	29	29	29	29	28	29	28	29	31	31	32	34
187	Kowloon City Road	NB	39	40	40	40	40	40	39	36	35	36	36	36	35	34	34	34	34	34	34	34	36	36	36	37
188	Bailey Street	EB	40	40	40	40	40	40	40	40	40	40	40	40	40	40	40	40	40	40	40	40	40	40	40	40
189	Bailey Street	WB	40	40	40	40	40	40	40	39	38	39	39	39	38	38	38	38	38	38	38	38	39	39	39	40
190	Sung Kit Street	NB	30	30	30	30	30	30	30	30	30	30	30	30	30	30	30	30	30	30	30	30	30	30	30	30
191	Bailey Street	WB	40	40	40	40	40	40	40	38	38	38	38	38	38	38	38	38	38	38	38	38	39	39	39	39
192	Sung On Street	NB	30	30	30	30	30	30	30	30	30	30	30	30	30	30	30	30	30	30	30	30	30	30	30	30
193	Sung On Street	SB	30	30	30	30	30	30	30	30	30	30	30	30	29	29	29	29	29	29	29	29	30	30	30	30
194	Sung On Street	NB	30	30	30	30	30	30	30	30	30	30	30	30	30	30	30	30	30	30	30	30	30	30	30	30
195	Sung On Street	SB	30	30	30	30	30	30	30	30	30	30	30	30	30	30	30	30	30	30	30	30	30	30	30	30
196	Bailey Street	EB	40	40	40	40	40	40	40	40	40	40	40	40	40	40	40	40	40	40	40	40	40	40	40	40
197	Bailey Street	WB	40	40	40	40	40	40	40	39	38	39	39	39	40	40	40	40	40	40	40	40	40	40	40	40
198	Chi Kiang Street	NB	40	40	40	40	40	40	40	40	40	40	40	40	40	40	40	40	40	40	40	40	40	40	40	40
199	Chi Kiang Street	SB	40	40	40	40	40	40	40	40	40	40	40	40	40	40	40	40	40	40	40	40	40	40	40	40
200	Yuk Yat Street	NB	29	30	30	30	30	30	29	26	25	26	26	25	26	26	26	26	25	26	25	26	27	27	27	28
201	Yuk Yat Street	SB	30	30	30	30	30	30	30	30	30	30	30	30	30	30	30	30	30	30	30	30	30	30	30	30
202	Yuk Yat Street	NB	30	30	30	30	30	30	30	30	30	30	30	30	30	30	30	30	30	30	30	30	30	30	30	30
203	Yuk Yat Street	SB	30	30	30	30	30	30	30	30	30	30	30	30	30	30	30	30	30	30	30	30	30	30	30	30
204	Lok Shan Road	WB	30	30	30	30	30	30	30	30	29	30	30	30	29	29	29	29	29	29	29	30	29	30	30	30
205	Shun Fung Street	WB	30	30	30	30	30	30	30	30	30	30	30	30	30	30	30	30	30	30	30	30	30	30	30	30
206	Yuk Yat Street	NB	30	30	30	30	30	30	30	30	30	30	30	30	30	30	30	30	30	30	30	30	30	30	30	30
207	Mei King Street	SB	30	30	30	30	30	30	30	30	30	30	30	30	30	30	30	30	30	30	30	30	30	30	30	30
208	Mei King Street	SB	30	30	30	30	30	30	30	30	30	30	30	30	30	30	30	30	30	30	30	30	30	30	30	30
209	Mei Kwong Street	NB	30	30	30	30	30	30	30	30	30	30	30	30	30	30	30	30	30	30	30	30	30	30	30	30
210	To Kwa Wan Road	NB	40	40	40	40	40	40	40	39	39	39	39	39	40	40	40	40	40	40	40	40	40	40	40	40
211	To Kwa Wan Road	SB	40	40	40	40	40	40	40	40	39	40	40	40	40	40	40	40	40	40	40	40	40	40	40	40
212	Kwei Chow Street	WB	30	30	30	30	30	30	30	30	30	30	30	30	30	30	30	30	30	30	30	30	30	30	30	30
213	Kwei Chow Street	WB	30	30	30	30	30	30	30	29	28	28	28	28	29	29	29	29	29	29	29	29	29	29	29	30
214	Kwei Chow Street	WB	30	30	30	30	30	30	30	29	28	28	29	28	29	29	29	29	29	29	29	29	30	29	30	30
215	Kwei Chow Street	WB	30	30	30	30	30	30	30	29	28	28	29	28	29	29	29	29	29	29	29	29	30	29	30	30
216	Wai King Street	SB	30	30	30	30	30	30	30	30	29	29	29	29	29	29	29	29	29	29	29	29	30	29	30	30
217	Mei King Street	NB	30	30	30	30	30	30	30	30	30	30	30	30	30	30	30	30	30	30	30	30	30	30	30	30
218	To Kwa Wan Road	NB	40	40	40	40	40	40	40	39	38	38	39	38	40	40	40	40	40	40	40	40	40	40	40	40
219	To Kwa Wan Road	SB	40	40	40	40	40	40	40	40	40	40	40	40	40	40	40	40	40	40	40	40	40	40	40	40
220	Ma Hang Chung Road	EB	30	30	30	30	30	30	30	30	30	30	30	30	30	30	30	30	30	30	30	30	30	30	30	30
221	Ma Hang Chung Road	WB	30	30	30	30	30	30	30	30	30	30	30	30	30	30	30	30	30	30	30	30	30	30	30	30
222	To Kwa Wan Road	NB	40	40	40	40	40	40	40	39	38	38	39	38	40	40	40	40	40	40	40	40	40	40	40	40
223	To Kwa Wan Road	NB	40	40	40	40	40	40	40	39	38	39	39	39	40	40	40	40	40	40	40	40	40	40	40	40
224	To Kwa Wan Road	SB	40	40	40	40	40	40	40	39	39	39	39	39	40	40	39	39	39	39	39	40	40	40	40	40
225	San Ma Tau Street	EB	30	30	30	30	30	30	30	30	30	30	30	30	30	30	30	30	30	30	30	30	30	30	30	30
226	San Shan Road	EB	40	40	40	40	40	40	40	37	36	37	37	37	36	36	36	36	36	36	35	36	37	37	37	38
227	San Shan Road	WB	38	39	40	40	40	40	37	33	31	32	32	32	38	38	38	38	37	37	37	38	38	38	39	39
228	East Kowloon Corridor	NB	66	67	68	69	69	68	66	58	49	55	56	54	44	43	43	42	39	39	34	43	51	50	54	61
229	East Kowloon Corridor	SB	67	68	68	69	69	68	67	63	57	61	62	61	65	65	65	65	65	65	64	65	66	66	66	67
230	East Kowloon Corridor	NB	70	70	70	70	70	70	70	70	69	69	70	69	70	70	70	70	70	70	70	70	70	70	70	70
231	East Kowloon Corridor	SB	67	68	69	69	69	69	67	65	63	64	64	64	66	66	66	66	65	65	65	66	66	66	67	67
232	Kai Tak Tunnel	NB	66	68	68	69	69	68	66	60	51	57	58	56	46	45	44	44	42	42	37	45	53	51	55	62
233	Kai Tak Tunnel	SB	67	68	68	69	69	68	67	63	57	61	62	61	64	64	64	64	63	63	63	64	65	65	65	66
234	Ma Tau Wai Road	SB	50	50	50	50	50	50	50	48	47	48	48	48	50	49	49	49	49	49	49	50	50	50	50	50
235	To Kwa Wan Road	SB	40	40	40	40	40	40	39	37	36	36	37	36	38	37	37	37	37	37	37	38	38	38	38	39
236	Chi Kiang Street	EB	40	40	40	40	40	40	40	40	40	40	40	40	40	40	40	40	40	40	40	40	40	40	40	40
237	Bailey Street	EB	40	40	40	40	40	40	40	40	40	40	40	40	40	40	40	40	40	40	40	40	40	40	40	40
238	Wan On Street	NB	30	30	30	30	30	30	30	30	30	30	30	30	30	30	30	30	30	30	30	30	30	30	30	30
239	Wan On Street	SB	30	30	30	30	30	30	30	30	30	30	30	30	30	30	30	30	30	30	30	30	30	30	30	30
240	Ha Heung Road	NB	30	30	30	30	30	30	30	30	30	30	30	30	22	22	22	22	21	21	21	22	23	23	24	25
241	Ha Heung Road	NB	29	30	30	30	30	30	29	26	24	25	25	25	30	30	30	30	30	30	30	30	30	30	30	30
242	Chun Tin Street	EB	30	30	30	30	30	30	30	30	30	30	30	30	30	30	30	30	30	30	30	30	30	30	30	30

Appendix D2 Speed Profile for Year 2038

Speed Profile for Roads in 2038
Average Speed for Each Road Section

Road No.	Road Name	Bound	Speed (km/hr)																							
			00:00 ~ 01:00	01:00 ~ 02:00	02:00 ~ 03:00	03:00 ~ 04:00	04:00 ~ 05:00	05:00 ~ 06:00	06:00 ~ 07:00	07:00 ~ 08:00	08:00 ~ 09:00	09:00 ~ 10:00	10:00 ~ 11:00	11:00 ~ 12:00	12:00 ~ 13:00	13:00 ~ 14:00	14:00 ~ 15:00	15:00 ~ 16:00	16:00 ~ 17:00	17:00 ~ 18:00	18:00 ~ 19:00	19:00 ~ 20:00	20:00 ~ 21:00	21:00 ~ 22:00	22:00 ~ 23:00	23:00 ~ 00:00
1	Shun Yung Street	NB	36	38	39	40	40	39	36	31	28	29	30	29	34	34	33	33	33	33	33	34	35	35	35	36
2	Shun Yung Street	SB	40	40	40	40	40	40	40	38	37	37	37	37	37	37	37	37	37	37	36	37	38	38	38	39
3	Pak Kung Street	EB	40	40	40	40	40	40	40	40	40	40	40	40	40	40	40	40	40	40	40	40	40	40	40	40
4	Pak Kung Street	WB	40	40	40	40	40	40	40	40	40	40	40	40	39	39	39	39	39	39	39	39	40	39	40	40
5	Ko Shan Road	NB	28	29	30	30	30	30	28	23	21	22	22	22	25	25	25	25	24	24	24	25	26	26	26	27
6	Ko Shan Road	SB	30	30	30	30	30	30	30	29	28	29	29	29	30	30	30	29	29	29	29	30	30	30	30	30
7	Wai Yin Path	WB	30	30	30	30	30	30	30	30	30	30	30	30	30	30	30	30	30	30	30	30	30	30	30	30
8	Wai Yin Path	EB	30	30	30	30	30	30	30	30	30	30	30	30	30	30	30	30	30	30	30	30	30	30	30	30
9	Ko Shan Road	NB	28	29	30	30	30	30	28	23	21	22	22	22	25	25	25	25	24	24	24	25	26	26	26	27
10	Ko Shan Road	SB	30	30	30	30	30	30	30	29	28	29	29	29	30	30	30	29	29	29	29	30	30	30	30	30
11	San Lau Street	WB	30	30	30	30	30	30	30	30	30	30	30	30	30	30	30	30	30	30	30	30	30	30	30	30
12	Ko Shan Road	NB	27	29	30	30	30	30	27	22	20	22	22	21	25	25	24	24	24	24	24	25	26	26	26	27
13	Ko Shan Road	SB	30	30	30	30	30	30	30	30	30	30	30	30	30	30	30	30	30	30	30	30	30	30	30	30
14	Shansi Street	EB	30	30	30	30	30	30	30	29	28	29	29	29	30	30	30	30	30	30	30	30	30	30	30	30
15	Ko Shan Road	NB	30	30	30	30	30	30	30	28	28	28	28	28	27	27	27	27	27	27	27	27	28	28	28	29
16	Ko Shan Road	SB	30	30	30	30	30	30	30	29	28	29	29	29	29	28	28	28	28	28	28	29	29	29	29	30
17	Kiang Hsi Street	EB	30	30	30	30	30	30	30	30	30	30	30	30	30	30	30	30	30	30	30	30	30	30	30	30
18	Ko Shan Road	NB	30	30	30	30	30	30	30	30	30	30	30	30	30	30	30	30	30	30	29	30	30	30	30	30
19	Ko Shan Road	SB	30	30	30	30	30	30	30	28	27	27	28	27	28	28	27	27	27	27	27	28	28	28	28	29
20	Anhui Street	WB	30	30	30	30	30	30	30	30	30	30	30	30	30	30	30	30	30	30	30	30	30	30	30	30
21	Ko Shan Road	NB	30	30	30	30	30	30	30	29	28	29	29	29	29	29	29	29	29	29	29	29	30	30	30	30
22	Ko Shan Road	SB	30	30	30	30	30	30	30	29	28	29	29	29	30	29	29	29	29	29	29	30	30	30	30	30
23	Chi Kiang Street	WB	40	40	40	40	40	40	40	40	40	40	40	40	40	40	40	40	40	40	40	40	40	40	40	40
24	Chi Kiang Street	EB	40	40	40	40	40	40	40	39	38	39	39	39	40	40	39	39	39	39	39	40	40	40	40	40
25	Chi Kiang Street	WB	40	40	40	40	40	40	40	37	36	37	37	37	37	37	37	37	37	37	37	37	38	38	38	39
26	Kau Pui Lung Road	NB	29	30	30	30	30	30	29	25	24	25	25	25	25	25	25	25	25	25	24	25	26	26	27	28
27	Kau Pui Lung Road	SB	30	30	30	30	30	30	30	28	27	27	27	27	28	28	28	28	28	28	28	28	29	29	29	29
28	Kau Pui Lung Road	NB	30	30	30	30	30	30	30	27	26	27	27	26	28	28	28	28	28	28	27	28	29	28	29	29
29	Kau Pui Lung Road	SB	30	30	30	30	30	30	30	28	27	27	28	27	27	27	27	27	27	27	27	27	28	28	28	29
30	Lok Shan Road	EB	30	30	30	30	30	30	30	30	30	30	30	30	30	30	30	30	30	30	30	30	30	30	30	30
31	Lok Shan Road	EB	30	30	30	30	30	30	30	30	29	29	30	29	29	29	29	29	29	29	29	30	30	30	30	30
32	Maidstone Road	NB	30	30	30	30	30	30	30	30	30	30	30	30	30	30	30	30	30	30	30	30	30	30	30	30
33	Maidstone Road	SB	30	30	30	30	30	30	30	30	30	30	30	30	30	30	30	30	30	30	30	30	30	30	30	30
34	Maidstone Road	SB	30	30	30	30	30	30	30	30	30	30	30	30	30	30	30	30	30	30	30	30	30	30	30	30
35	Maidstone Lane	EB	30	30	30	30	30	30	30	30	30	30	30	30	30	30	30	30	30	30	30	30	30	30	30	30
36	Maidstone Lane	EB	30	30	30	30	30	30	30	30	30	30	30	30	30	30	30	30	30	30	30	30	30	30	30	30
37	Maidstone Lane	WB	30	30	30	30	30	30	30	30	30	30	30	30	30	30	30	30	30	30	30	30	30	30	30	30
38	Kau Pui Lung Road	NB	30	30	30	30	30	30	30	27	26	27	27	26	28	28	28	28	28	28	27	28	29	28	29	29
39	Kau Pui Lung Road	SB	30	30	30	30	30	30	30	28	27	27	28	27	27	27	27	27	27	27	27	27	28	28	28	29
40	Tin Kwong Road	EB	38	39	40	40	40	40	37	33	31	32	33	32	37	37	37	37	37	37	37	37	38	38	38	39
41	Tin Kwong Road	WB	40	40	40	40	40	40	39	37	36	37	37	37	38	38	38	38	38	38	38	38	39	39	39	39
42	Tin Kwong Road	EB	38	39	40	40	40	40	37	33	31	32	33	32	37	37	37	37	37	37	37	37	38	38	38	39
43	Tin Kwong Road	WB	40	40	40	40	40	40	39	37	36	37	37	37	38	38	38	38	38	38	38	38	39	39	39	39
44	Hop Yat Road	SB	30	30	30	30	30	30	30	30	30	30	30	30	30	30	30	30	30	30	30	30	30	30	30	30
45	Tin Kwong Road	EB	38	39	40	40	40	40	37	33	31	32	32	32	36	36	36	36	35	35	35	36	37	37	37	38
46	Tin Kwong Road	WB	39	40	40	40	40	40	39	36	34	35	36	35	37	37	37	37	37	37	36	37	38	38	38	39
47	Sheung Shing Street	NB	38	39	40	40	40	40	37	33	31	33	33	32	34	34	34	34	34	34	33	34	36	35	36	37
48	Sheung Shing Street	SB	39	40	40	40	40	40	39	36	35	36	36	36	37	37	37	37	37	36	36	37	38	37	38	39
49	Sheung Shing Street	EB	40	40	40	40	40	40	39	37	36	37	37	37	37	37	37	37	37	37	37	37	38	38	38	39
50	Sheung Shing Street	WB	38	40	40	40	40	40	38	34	32	33	33	33	35	35	35	35	35	35	34	35	36	36	37	37
51	Sheung Hong Street	NB	30	30	30	30	30	30	30	30	30	30	30	30	30	30	30	30	30	30	30	30	30	30	30	30
52	Sheung Hong Street	SB	30	30	30	30	30	30	30	30	30	30	30	30	30	30	30	30	30	30	30	30	30	30	30	30
53	Sheung Shing Street	EB	40	40	40	40	40	40	39	36	35	36	36	36	36	36	36	36	36	36	36	36	37	37	38	38
54	Sheung Shing Street	WB	38	39	40	40	40	40	37	32	30	32	32	31	34	34	34	34	33	33	33	34	35	35	36	37
55	Sheung Lok Street	NB	30	30	30	30	30	30	30	28	27	28	28	28	29	29	29	29	29	29	29	29	30	30	30	30
56	Sheung Lok Street	SB	29	30	30	30	30	30	29	26	24	25	25	25	30	30	30	30	30	30	29	30	30	30	30	30
57	Sheung Wo Street	EB	30	30	30	30	30	30	29	27	26	26	27	26	30	30	30	30	30	30	30	30	30	30	30	30
58	Sheung Wo Street	WB	30	30	30	30	30	30	30	29	28	29	29	29	30	30	30	30	30	30	30	30	30	30	30	30
59	Sheung Lok Street	NB	30	30	30	30	30	30	30	28	27	28	28	28	29	29	29	29	29	29	29	29	30	30	30	30
60	Sheung Lok Street	SB	29	30	30	30	30	30	29	26	24	25	25	25	30	30	30	30	30	30	29	30	30	30	30	30
61	Sheung Foo Street	WB	30	30	30	30	30	30	29	27	26	27	27	27	25	25	25	25	24	24	24	25	26	26	26	27
62	Sheung Foo Street	EB	29	30	30	30	30	30	29	26	25	25	26	25	28	27	27	27	27	27	27	27	28	28	28	29
63	Sheung Foo Street	NB	30	30	30	30	30	30	30	30	30	30	30	30	30	30	30	30	30	30	30	30	30	30	30	30
64	Sheung Foo Street	SB	30	30	30	30	30	30	30	30	30	30	30	30	30	30	30	30	30	30	30	30	30	30	30	30
65	Tin Kwong Road	NB	37	39	40	40	40	40	37	32	30	31	32	31	35	35	35	35	35	35	34	35	36	36	36	37
66	Tin Kwong Road	SB	37	38	39	40	40	39	37	31	28	30	30	30	36	36	36	36	35	35	35	36	37	37	37	38
67	Tin Kwong Road	NB	36	38	39	40	40	39	36	30	27	29	29	29	33	33	33	33	33	33	32	33	35	34	35	36
68	Tin Kwong Road	SB	35	38	39	40	40	39	35	28	25	27	27	27	34	34	33	33	33	33	33	34	35	35	35	36
69	Farm Road	WB	40	40	40	40	40	40	40	40	40	40	40	40	40	40	40	40	40	40	40	40	40	40	40	40
70	Farm Road	WB	40	40	40	40	40	40	40	40	40	40	40	40	40	40	40	40	40	40	40	40	40	40	40	40
71	Ying Choi Path	NB	30	30	30	30	30	30	30	30	30	30	30	30	30	30	30	30	30	30	30	30	30	30	30	30
72	Ying Choi Path	SB	30	30	30	30	30	30	30	30	30	30	30	30	30	30	30	30	30	30	30	30	30	30	30	30
73	Chatham Road North	NB	50	50	50	50	50	50	50	48	47	48	48	48	44	44	44	44	43	43	43	44	46	46	47	48
74	Chatham Road North	SB	49	50	50	50	50	50	48	41	38	40	41	40	42	41	41	41	41	41	40	41	44	43	44	46
75	Chatham Road North	NB	50	50	50	50	50	50	50	48	47	48	48	48	45	45	45	45	45	45	44	45	47	47	47	49
76	Chatham Road North	SB	50	50	50	50	50	50	50	46	44	46	46	46	48	47	47	47	47	47	47	48	49	49	49	50
77	Chatham Road North	SB	50	50	50	50	50	50	49	45	43	44	45	44	46	45	45	45	45	45	44	45	47	47	48	49
78	Pak Kung Street	EB	40	40	40	40	40	40	40	40	40	40	40	40	40	40	40	40	40	40	40	40	40	40	40	40
79	Pak Kung Street	WB	39	40	40	40	40	40	39	36	34	35	35	35	35	35	35	35	35	35	34	35	36	36	36	37
80	San Wai Street	EB	40	40	40	40	40	40	40	40	40	40	40	40	40	40	40	40	40	40	40	40	40	40	40	40
81	San Wai Street	WB	40	40	40	40	40	40	40	39	38	39	39	39	38	38	38	38	38	38	37	38	39	38	39	39
82	San Lau Strteet	WB	40	40	40	40	40	40	40	40	40	40	40	40	40	40	40	40	39	39	39	40	40	40	40	40
83	Shek Tong Street	EB	40	40	40	40	40	40	40	40	40	40	40	40	40	40	40	40	40	40	40	40	40	40	40	40
84	Chatham Road North	NB	50	50	50	50	50	50	50	47	45	47	47	47	43	43	43	42	42	42	41	43	45	45	45	47
85	Chatham Road North	SB	50	50	50	50	50	50	50	46	44	46	46	46	47	47	47	47	47	47	46	47	49	49	49	50
86	Chatham Road North	NB	50	50	50	50	50	50	49	44	41	43	44	43	42	41	41	41	41	41	40	42	44	44	45	47
87	Chatham Road North	SB	50	50	50	50	50	50	50	46	44	45	46	45	47	47	47	47	47	47	46	47	49	48	49	50
88	Ma Tau Wai Road	NB	38	40	40	40	40	40	37	33	31	33	33	33	31	31	31	30	30	30	29	31	33	32	33	35
89	Ma Tau Wai Road	NB	38	40	40	40	40	40	37	34	32	33	34	33	32	31	31	31	31	31	30	32	33	33	34	35
90	Chi Kiang Street	EB	40	40	40	40	40	40	40	38	37	38	38	38	37	37	37	37	36	37	36	37	38	37	38	39
91	Ma Tau Wai Road	NB	50	50	50	50	50	50	50	48	47	48	48	48	47	46	46	46	46	46	45	47	48	48	49	50
92	Ma Tau Wai Road	SB	50	50	50	50	50	50	50	47	46	47	47	47	49	48	48	48	48	48	47	48	50	49	50	50
93	Ma Tau Wai Road	NB	50	50	50	50	50	50	50	50	50	50	50	50	50	50	50	50	50	50	50	50	50	50	50	50
94	Ma Tau Wai Road	SB	50	50	50	50	50	50	50	49	48	49	49	49	50	50	50	50	50	50	50	50	50	50	50	50
95	Ma Tau Wai Road	NB	50	50	50	50	50	50	50	46	44	45	46	45	49	49	49	48	48	48	48	49	50	50	50	50
96	Ma Tau Wai Road	SB	50	50	50	50	50	50	50	47	45	46	47	46	49	49	48	48	48	48	47	49	50	50	50	50
97	Ma Tau Wai Road	NB	50	50	50	50	50	50	50	48	47	48	48	48	48	48	48	48	48	48	47	48	49	49	50	50
98	Ma Tau Wai Road	SB	50	50	50	50	50	50	50	49	48	49	49	49	50	50	50	50	50	50	49	50	50	50	50	50
99	San Shan Road	EB	40	40	40	40	40	40	40	40	40	40	40	40	40	40	40	40	40	40	40	40	40	40	40	40
100	Ma Tau Wai Road	SB	50	50	50	50	50	50	50	49	48	49	49	49	50	50	50	50	50	50	49	50	50	50	50	50
101	Tam Kung Road	NB	30	30	30	30	30	30	30	30	30	30	30	30	30	30	30	30	30	30	30	30	30	30	30	30
102	Tam Kung Road	SB	30	30	30	30	30	30	30	29	29	29	29	29	28	28	28	28	28	28	28	28	29	29	29	29
103	San Shan Road	EB	40	40	40	40	40	40	40	40	40	40	40	40	40	40	40	40	40	40	40	40	40	40	40	40
104	Tam Kung Road	SB	30	30	30	30	30	30	30	30	30	30	30	30	30	30	30	30	30	30	30	30	30	30	30	30
105	Pak Tai Street	NB	30	30	30	30	30	30	30	30	30	30	30	30	30	30	30	30	30	30	30	30	30	30	30	30
106	Pak Tai Street	NB	30	30	30	30	30	30	30	29	29	29	29	29	30	30	30	30	30	30	30	30	30	30	30	30
107	Ma Hang Chung Road	EB	30	30	30	30	30	30	30	30	30	30	30	30	30	30	30	30	30	30	30	30	30	30	30	30
108	Ma Hang Chung Road	WB	30	30	30	30	30	30	30	29	28	29	29	29	30	30	30	30	29	29	29	30	30	30	30	30
109	Ma Hang Chung Road	WB	30	30	30	30	30	30	30	30	30	30	30	30	30	30	30	30	30	30	30	30	30	30	30	30
110	Ma Hang Chung Road	WB	30	30	30	30	30	30	30	29	29	29	29	29	29	29	29	29	29	29	28	29	29	29	29	30
111	Sheung Heung Road	EB	29	30	30	30	30	30	28	25	25	26	26	26	27	27	27	27	27	27	27	27	28	28	28	29
112	Sheung Heung Road	WB	30	30	30	30	30	30	30	30	30	30	30	30	30	30	30	30	30	30	30	30	30	30	30	30
113	San Shan Road	EB	40	40	40	40	40	40	40	40	40	40	40	40	40	40	40	40	40	40	40	40	40	40	40	40
114	Gillies Avenue North	SB	30	30	30	30	30	30	30	30	30	30	30	30	30	30	30	30	30	30	30	30	30	30	30	30
115	Pak Kung Street	EB	40	40	40	40	40	40	40	40	40	40	40	40	40	40	40	40	40	40	40	40	40	40	40	40
116	Pak Kung Street	WB	37	39	40	40	40	40	37	32	30	31	32	31	35	35	35	35	35	35	35	35	36	36	37	38
117	Gillies Avenue North	NB	30	30	30	30	30	30	30	30	30	30	30	30	30	30	30	30	30	30	30	30	30	30	30	30
118	Gillies Avenue North	SB	29	30	30	30	30	30	29	25	23	24	25	24	27	27	27	27	27	27	27	27	28	28	28	29
119	Gillies Avenue North	NB	30	30	30	30	30	30	30	30	30	30	30	30	30	30	30	30	30	30	30	30	30	30	30	30
120	Gillies Avenue North	SB	27	29	30	30	30	30	27	22	20	22	22	21	24	23	23	23	23	23	22	23	25	25	25	26
121	Gillies Avenue North	WB	30	30	30	30	30	30	30	28	28	29	29	29	29	29	29	29	28	28	28	29	29	29	29	30
122	Ma Tau Wai Road	NB	40	40	40	40	40	40	40	39	39	39	39	39	40	40	40	40	40	40	40	40	40	40	40	40
123	Ma Tau Wai Road	SB	40	40	40	40	40	40	40	39	39	39	39	39	40	40	40	40	40	40	39	40	40	40	40	40
124	Ma Tau Wai Road	NB	40	40	40	40	40	40	40	40	40	40	40	40	40	40	40	40	40	40	40	40	40	40	40	40
125	To Kwa Wan Road	NB	40	40	40	40	40	40	40	40	40	40	40	40	40	40	40	40	40	40	40	40	40	40	40	40
126	To Kwa Wan Road	SB	40	40	40	40	40	40	40	39	38	39	39	39	40	40	40	40	40	40	39	40	40	40	40	40
127	Ma Tau Wai Road	SB	40	40	40	40	40	40	40	38	37	38	38	38	39	39	39	39	39	39	38	39	39	39	40	40
128	Wing Kwong Street	WB	30	30	30	30	30	30	30	30	30	30	30	30	30	30	30	30	30	30	30	30	30	30	30	30
129	Kai Ming Street	EB	30	30	30	30	30	30	30	30	30	30	30	30	30	30	30	30	30	30	30	30	30	30	30	30
130	Kai Ming Street	WB	30	30	30	30	30	30	30	30	30	30	30	30	30	30	30	30	30	30	30	30	30	30	30	30

Road No.	Road Name	Bound	Speed (km/hr)																							
			00:00 ~ 01:00	01:00 ~ 02:00	02:00 ~ 03:00	03:00 ~ 04:00	04:00 ~ 05:00	05:00 ~ 06:00	06:00 ~ 07:00	07:00 ~ 08:00	08:00 ~ 09:00	09:00 ~ 10:00	10:00 ~ 11:00	11:00 ~ 12:00	12:00 ~ 13:00	13:00 ~ 14:00	14:00 ~ 15:00	15:00 ~ 16:00	16:00 ~ 17:00	17:00 ~ 18:00	18:00 ~ 19:00	19:00 ~ 20:00	20:00 ~ 21:00	21:00 ~ 22:00	22:00 ~ 23:00	23:00 ~ 00:00
131	Kai Ming Street	WB	30	30	30	30	30	30	30	30	30	30	30	30	30	30	30	30	30	30	30	30	30	30	30	30
132	Hung Fook Street	EB	30	30	30	30	30	30	30	30	30	30	30	30	30	30	30	30	30	30	30	30	30	30	30	30
133	Hung Fook Street	WB	30	30	30	30	30	30	30	30	30	30	30	30	30	30	30	30	30	30	30	30	30	30	30	30
134	Yuk Shing Street	NB	30	30	30	30	30	30	30	30	30	30	30	30	30	30	30	30	30	30	30	30	30	30	30	30
135	Hung Fook Street	EB	30	30	30	30	30	30	30	30	30	30	30	30	30	30	30	30	30	30	30	30	30	30	30	30
136	Wing Kwong Street	SB	30	30	30	30	30	30	30	30	30	30	30	30	30	30	30	30	30	30	30	30	30	30	30	30
137	Wing Kwong Street	SB	30	30	30	30	30	30	30	30	30	30	30	30	30	30	30	30	30	30	30	30	30	30	30	30
138	Ngan Hon Street	EB	30	30	30	30	30	30	30	30	30	30	30	30	30	30	30	30	30	30	30	30	30	30	30	30
139	Ngan Hon Street	EB	30	30	30	30	30	30	30	30	30	30	30	30	30	30	30	30	30	30	30	30	30	30	30	30
140	Ngan Hon Street	EB	30	30	30	30	30	30	30	30	30	30	30	30	30	30	30	30	30	30	30	30	30	30	30	30
141	Ngan Hon Street	WB	30	30	30	30	30	30	30	30	30	30	30	30	30	30	30	30	30	30	30	30	30	30	30	30
142	Lung Tak Street	NB	30	30	30	30	30	30	30	30	30	30	30	30	30	30	30	30	30	30	30	30	30	30	30	30
143	Chi Kiang Street	EB	40	40	40	40	40	40	40	40	40	40	40	40	40	40	40	40	40	40	40	40	40	40	40	40
144	Chi Kiang Street	EB	39	40	40	40	40	40	39	36	35	36	36	36	36	36	36	36	35	35	35	36	37	37	37	38
145	Chi Kiang Street	EB	39	40	40	40	40	40	39	36	35	36	36	36	35	35	35	35	35	35	34	35	36	36	37	38
146	Ha Heung Road	NB	30	30	30	30	30	30	30	30	30	30	30	30	30	30	30	30	30	30	30	30	30	30	30	30
147	Sze Chuen Street	EB	30	30	30	30	30	30	30	30	30	30	30	30	30	30	30	30	30	30	30	30	30	30	30	30
148	Sze Chuen Street	WB	30	30	30	30	30	30	30	30	30	30	30	30	30	30	30	30	30	30	30	30	30	30	30	30
149	Ha Heung Road	NB	30	30	30	30	30	30	30	30	30	30	30	30	30	30	30	30	30	30	30	30	30	30	30	30
150	Kowloon City Road	NB	40	40	40	40	40	40	40	40	40	40	40	40	40	40	40	40	40	40	40	40	40	40	40	40
151	Kowloon City Road	NB	40	40	40	40	40	40	40	40	40	40	40	40	40	40	40	40	40	40	40	40	40	40	40	40
152	Kowloon City Road	SB	40	40	40	40	40	40	40	40	40	40	40	40	40	40	40	40	40	40	40	40	40	40	40	40
153	Pau Chung Street	NB	30	30	30	30	30	30	30	29	29	29	29	29	29	29	29	29	29	29	29	29	30	30	30	30
154	Pau Chung Street	SB	30	30	30	30	30	30	30	30	30	30	30	30	30	30	30	30	30	30	30	30	30	30	30	30
155	Lok Shan Road	WB	30	30	30	30	30	30	30	30	30	30	30	30	29	29	29	29	29	29	29	29	30	30	30	30
156	Lok Shan Road	WB	30	30	30	30	30	30	30	27	27	27	27	27	24	24	24	24	24	24	23	24	26	25	26	27
157	Lok Shan Road	WB	29	30	30	30	30	30	29	26	25	26	26	26	23	23	23	23	23	23	22	23	25	24	25	26
158	To Kwa Wan Road	NB	40	40	40	40	40	40	40	40	40	40	40	40	40	40	40	40	40	40	40	40	40	40	40	40
159	To Kwa Wan Road	SB	40	40	40	40	40	40	40	39	38	39	39	39	40	40	40	40	40	39	39	40	40	40	40	40
160	Lok Shan Road	WB	30	30	30	30	30	30	30	29	28	29	29	29	28	28	28	28	28	28	27	28	29	28	29	29
161	To Kwa Wan Road	NB	40	40	40	40	40	40	40	40	40	40	40	40	40	40	40	40	40	40	40	40	40	40	40	40
162	To Kwa Wan Road	SB	40	40	40	40	40	40	40	40	39	40	40	40	40	40	40	40	40	40	40	40	40	40	40	40
163	Cheung Ning Street	NB	30	30	30	30	30	30	30	30	30	30	30	30	30	30	30	30	30	30	30	30	30	30	30	30
164	Ha Heung Road	NB	30	30	30	30	30	30	30	29	28	28	29	28	27	27	26	26	26	26	26	27	27	27	28	28
165	Kowloon City Road	NB	40	40	40	40	40	40	40	40	40	40	40	40	40	40	40	40	40	40	40	40	40	40	40	40
166	Kowloon City Road	SB	40	40	40	40	40	40	40	40	40	40	40	40	40	40	40	40	40	40	40	40	40	40	40	40
167	Kowloon City Road	NB	40	40	40	40	40	40	40	37	36	37	37	37	35	35	35	35	35	35	34	35	36	36	36	37
168	Kowloon City Road	SB	40	40	40	40	40	40	40	40	40	40	40	40	40	40	40	40	40	40	40	40	40	40	40	40
169	Sheung Heung Road	EB	30	30	30	30	30	30	29	27	26	27	27	27	29	29	29	29	28	28	28	29	29	29	29	30
170	Sheung Heung Road	WB	30	30	30	30	30	30	30	30	30	30	30	30	30	30	30	30	30	30	30	30	30	30	30	30
171	Pau Chung Street	NB	30	30	30	30	30	30	30	29	28	28	28	28	28	28	28	28	28	28	28	28	29	29	29	30
172	Pau Chung Street	SB	30	30	30	30	30	30	30	30	30	30	30	30	30	30	30	30	30	30	30	30	30	30	30	30
173	Ma Hang Chung Road	WB	30	30	30	30	30	30	30	30	30	30	30	30	30	30	30	30	30	30	30	30	30	30	30	30
174	Sheung Heung Road	EB	30	30	30	30	30	30	29	27	26	27	27	27	28	28	28	28	28	28	28	28	29	29	29	30
175	Sheung Heung Road	WB	29	30	30	30	30	30	29	26	24	25	25	25	22	22	22	22	21	21	21	22	23	23	24	25
176	Sheung Heung Road	EB	30	30	30	30	30	30	30	29	29	29	30	29	30	30	30	30	30	30	30	30	30	30	30	30
177	Cheung Ning Street	NB	30	30	30	30	30	30	30	30	30	30	30	30	30	30	30	30	30	30	30	30	30	30	30	30
178	Cheung Ning Street	SB	30	30	30	30	30	30	30	30	30	30	30	30	30	30	30	30	30	30	30	30	30	30	30	30
179	Sheung Heung Road	EB	30	30	30	30	30	30	29	27	27	27	27	27	28	28	28	28	28	28	28	28	29	29	29	30
180	Pau Chung Street	NB	30	30	30	30	30	30	30	30	29	30	30	30	30	30	30	30	30	30	30	30	30	30	30	30
181	Pau Chung Street	SB	30	30	30	30	30	30	30	30	30	30	30	30	30	30	30	30	30	30	30	30	30	30	30	30
182	Pau Chung Street	NB	30	30	30	30	30	30	30	29	28	29	29	29	30	30	30	30	30	30	30	30	30	30	30	30
183	Pau Chung Street	SB	30	30	30	30	30	30	30	30	30	30	30	30	30	30	30	30	30	30	30	30	30	30	30	30
184	San Shan Road	WB	30	30	30	30	30	30	30	30	30	30	30	30	30	30	30	30	30	30	30	30	30	30	30	30
185	Kowloon City Road	NB	38	39	40	40	40	40	38	33	31	33	33	32	29	29	28	28	28	28	27	29	31	30	31	33
186	Kowloon City Road	NB	38	39	40	40	40	40	38	34	32	33	33	33	29	29	29	29	28	28	27	29	31	31	32	33
187	Kowloon City Road	NB	39	40	40	40	40	40	39	36	35	36	36	36	34	34	34	34	34	34	33	34	36	35	36	37
188	Bailey Street	EB	40	40	40	40	40	40	40	40	40	40	40	40	40	40	40	40	40	40	40	40	40	40	40	40
189	Bailey Street	WB	40	40	40	40	40	40	40	39	38	39	39	39	38	38	38	38	38	38	38	38	39	39	39	40
190	Sung Kit Street	NB	30	30	30	30	30	30	30	30	30	30	30	30	30	30	30	30	30	30	30	30	30	30	30	30
191	Bailey Street	WB	40	40	40	40	40	40	40	38	38	38	38	38	38	38	38	38	38	38	38	38	39	39	39	39
192	Sung On Street	NB	30	30	30	30	30	30	30	30	30	30	30	30	30	30	30	30	30	30	30	30	30	30	30	30
193	Sung On Street	SB	30	30	30	30	30	30	30	30	30	30	30	30	29	29	29	29	29	29	29	29	30	30	30	30
194	Sung On Street	NB	30	30	30	30	30	30	30	30	30	30	30	30	30	30	30	30	30	30	30	30	30	30	30	30
195	Sung On Street	SB	30	30	30	30	30	30	30	30	30	30	30	30	30	30	30	30	30	30	30	30	30	30	30	30
196	Bailey Street	EB	40	40	40	40	40	40	40	40	40	40	40	40	40	40	40	40	40	40	40	40	40	40	40	40
197	Bailey Street	WB	40	40	40	40	40	40	40	39	38	39	39	39	40	40	40	40	40	40	40	40	40	40	40	40
198	Chi Kiang Street	NB	40	40	40	40	40	40	40	40	40	40	40	40	40	40	40	40	40	40	40	40	40	40	40	40
199	Chi Kiang Street	SB	40	40	40	40	40	40	40	40	40	40	40	40	40	40	40	40	40	40	40	40	40	40	40	40
200	Yuk Yat Street	NB	29	30	30	30	30	30	29	26	25	25	26	25	26	26	26	25	25	25	25	26	27	26	27	28
201	Yuk Yat Street	SB	30	30	30	30	30	30	30	30	30	30	30	30	30	30	30	30	30	30	30	30	30	30	30	30
202	Yuk Yat Street	NB	30	30	30	30	30	30	30	30	30	30	30	30	30	30	30	30	30	30	30	30	30	30	30	30
203	Yuk Yat Street	SB	30	30	30	30	30	30	30	30	30	30	30	30	30	30	30	30	30	30	30	30	30	30	30	30
204	Lok Shan Road	WB	30	30	30	30	30	30	30	30	29	30	30	30	29	29	29	29	29	29	29	29	29	30	30	30
205	Shun Fung Street	WB	30	30	30	30	30	30	30	30	30	30	30	30	30	30	30	30	30	30	30	30	30	30	30	30
206	Yuk Yat Street	NB	30	30	30	30	30	30	30	30	30	30	30	30	30	30	30	30	30	30	30	30	30	30	30	30
207	Mei King Street	SB	30	30	30	30	30	30	30	30	30	30	30	30	30	30	30	30	30	30	30	30	30	30	30	30
208	Mei King Street	SB	30	30	30	30	30	30	30	30	30	30	30	30	30	30	30	30	30	30	30	30	30	30	30	30
209	Mei Kwong Street	NB	30	30	30	30	30	30	30	30	30	30	30	30	30	30	30	30	30	30	30	30	30	30	30	30
210	To Kwa Wan Road	NB	40	40	40	40	40	40	40	39	38	39	39	39	40	40	40	40	40	40	40	40	40	40	40	40
211	To Kwa Wan Road	SB	40	40	40	40	40	40	40	40	39	40	40	40	40	40	40	40	40	40	40	40	40	40	40	40
212	Kwei Chow Street	WB	30	30	30	30	30	30	30	30	30	30	30	30	30	30	30	30	30	30	30	30	30	30	30	30
213	Kwei Chow Street	WB	30	30	30	30	30	30	30	29	28	28	28	28	29	29	29	29	29	29	28	29	29	29	29	30
214	Kwei Chow Street	WB	30	30	30	30	30	30	30	29	28	28	28	28	29	29	29	29	29	29	29	29	30	29	30	30
215	Kwei Chow Street	WB	30	30	30	30	30	30	30	29	28	28	28	28	29	29	29	29	29	29	29	29	30	29	30	30
216	Wai King Street	SB	30	30	30	30	30	30	30	30	29	29	29	29	29	29	29	29	29	29	29	29	29	29	30	30
217	Mei King Street	NB	30	30	30	30	30	30	30	30	30	30	30	30	30	30	30	30	30	30	30	30	30	30	30	30
218	To Kwa Wan Road	NB	40	40	40	40	40	40	40	38	38	38	39	38	40	40	40	40	40	40	40	40	40	40	40	40
219	To Kwa Wan Road	SB	40	40	40	40	40	40	40	40	40	40	40	40	40	40	40	40	40	40	40	40	40	40	40	40
220	Ma Hang Chung Road	EB	30	30	30	30	30	30	30	30	30	30	30	30	30	30	30	30	30	30	30	30	30	30	30	30
221	Ma Hang Chung Road	WB	30	30	30	30	30	30	30	30	30	30	30	30	30	30	30	30	30	30	30	30	30	30	30	30
222	To Kwa Wan Road	NB	40	40	40	40	40	40	40	38	38	38	39	38	40	40	40	40	40	40	40	40	40	40	40	40
223	To Kwa Wan Road	NB	40	40	40	40	40	40	40	39	38	39	39	39	40	40	40	40	40	40	40	40	40	40	40	40
224	To Kwa Wan Road	SB	40	40	40	40	40	40	40	39	39	39	39	39	39	39	39	39	39	39	39	39	40	40	40	40
225	San Ma Tau Street	EB	30	30	30	30	30	30	30	30	30	30	30	30	30	30	30	30	30	30	30	30	30	30	30	30
226	San Shan Road	EB	40	40	40	40	40	40	40	37	36	37	37	37	36	36	36	36	36	36	35	36	37	37	37	38
227	San Shan Road	WB	37	39	40	40	40	40	37	33	30	32	32	32	38	38	37	37	37	37	37	38	38	38	38	39
228	East Kowloon Corridor	NB	66	67	68	68	68	68	66	57	48	54	55	53	43	42	40	39	37	37	32	42	50	49	53	60
229	East Kowloon Corridor	SB	67	68	68	69	69	68	66	63	56	60	61	60	65	65	65	65	65	65	64	65	66	66	66	67
230	East Kowloon Corridor	NB	70	70	70	70	70	70	70	70	69	69	69	69	70	70	70	70	70	70	70	70	70	70	70	70
231	East Kowloon Corridor	SB	67	68	69	69	69	69	67	65	63	64	64	64	66	66	66	65	65	65	65	66	66	66	67	67
232	Kai Tak Tunnel	NB	66	67	68	69	69	68	66	59	50	56	57	55	45	44	43	43	39	40	34	44	52	50	54	61
233	Kai Tak Tunnel	SB	67	68	68	69	69	68	66	63	56	60	61	60	64	64	63	63	63	63	62	64	65	65	65	66
234	Ma Tau Wai Road	SB	50	50	50	50	50	50	50	47	46	47	48	47	49	49	49	49	49	49	49	49	50	50	50	50
235	To Kwa Wan Road	SB	40	40	40	40	40	40	39	36	36	36	37	36	37	37	37	37	37	37	37	38	38	38	38	39
236	Chi Kiang Street	EB	40	40	40	40	40	40	40	40	40	40	40	40	40	40	40	40	40	40	40	40	40	40	40	40
237	Bailey Street	EB	40	40	40	40	40	40	40	40	40	40	40	40	40	40	40	40	40	40	40	40	40	40	40	40
238	Wan On Street	NB	30	30	30	30	30	30	30	30	30	30	30	30	30	30	30	30	30	30	30	30	30	30	30	30
239	Wan On Street	SB	30	30	30	30	30	30	30	30	30	30	30	30	30	30	30	30	30	30	30	30	30	30	30	30
240	Ha Heung Road	NB	30	30	30	30	30	30	30	30	30	30	30	30	22	22	22	22	21	21	21	22	23	23	24	25
241	Ha Heung Road	NB	29	30	30	30	30	30	29	26	24	25	25	25	30	30	30	30	30	30	30	30	30	30	30	30
242	Chun Tin Street	EB	30	30	30	30	30	30	30	30	30	30	30	30	30	30	30	30	30	30	30	30	30	30	30	30

Appendix D3 Speed Profile for Year 2043

Speed Profile for Roads in 2043
Average Speed for Each Road Section

Road No.	Road Name	Bound	Speed (km/hr)																							
			00:00 ~ 01:00	01:00 ~ 02:00	02:00 ~ 03:00	03:00 ~ 04:00	04:00 ~ 05:00	05:00 ~ 06:00	06:00 ~ 07:00	07:00 ~ 08:00	08:00 ~ 09:00	09:00 ~ 10:00	10:00 ~ 11:00	11:00 ~ 12:00	12:00 ~ 13:00	13:00 ~ 14:00	14:00 ~ 15:00	15:00 ~ 16:00	16:00 ~ 17:00	17:00 ~ 18:00	18:00 ~ 19:00	19:00 ~ 20:00	20:00 ~ 21:00	21:00 ~ 22:00	22:00 ~ 23:00	23:00 ~ 00:00
1	Shun Yung Street	NB	36	38	39	40	40	39	36	30	27	29	30	29	34	33	33	33	33	33	32	33	35	35	35	36
2	Shun Yung Street	SB	40	40	40	40	40	40	40	38	37	37	37	37	37	37	37	37	37	37	36	37	38	38	38	39
3	Pak Kung Street	EB	40	40	40	40	40	40	40	40	40	40	40	40	40	40	40	40	40	40	40	40	40	40	40	40
4	Pak Kung Street	WB	40	40	40	40	40	40	40	40	40	40	40	40	39	39	39	39	39	39	39	39	39	39	40	40
5	Ko Shan Road	NB	28	29	30	30	30	30	27	23	20	22	22	22	25	25	25	24	24	24	24	25	26	26	26	27
6	Ko Shan Road	SB	30	30	30	30	30	30	30	29	28	28	29	28	30	29	29	29	29	29	29	29	30	30	30	30
7	Wai Yin Path	WB	30	30	30	30	30	30	30	30	30	30	30	30	30	30	30	30	30	30	30	30	30	30	30	30
8	Wai Yin Path	EB	30	30	30	30	30	30	30	30	30	30	30	30	30	30	30	30	30	30	30	30	30	30	30	30
9	Ko Shan Road	NB	28	29	30	30	30	30	27	23	20	22	22	22	25	25	25	24	24	24	24	25	26	26	26	27
10	Ko Shan Road	SB	30	30	30	30	30	30	30	29	28	28	29	28	30	29	29	29	29	29	29	29	30	30	30	30
11	San Lau Street	WB	30	30	30	30	30	30	30	30	30	30	30	30	30	30	30	30	30	30	30	30	30	30	30	30
12	Ko Shan Road	NB	27	29	30	30	30	30	27	22	20	21	22	21	25	24	24	24	24	24	23	24	26	25	26	27
13	Ko Shan Road	SB	30	30	30	30	30	30	30	30	30	30	30	30	30	30	30	30	30	30	30	30	30	30	30	30
14	Shansi Street	EB	30	30	30	30	30	30	30	29	28	29	29	29	30	30	30	30	30	30	30	30	30	30	30	30
15	Ko Shan Road	NB	30	30	30	30	30	30	30	28	27	28	28	28	27	27	27	27	27	27	26	27	28	28	28	29
16	Ko Shan Road	SB	30	30	30	30	30	30	30	29	28	29	29	29	28	28	28	28	28	28	28	28	29	29	29	30
17	Kiang Hsi Street	EB	30	30	30	30	30	30	30	30	30	30	30	30	30	30	30	30	30	30	30	30	30	30	30	30
18	Ko Shan Road	NB	30	30	30	30	30	30	30	30	30	30	30	30	30	30	30	30	30	30	29	30	30	30	30	30
19	Ko Shan Road	SB	30	30	30	30	30	30	30	28	27	27	27	27	27	27	27	27	27	27	27	27	28	28	28	29
20	Anhui Street	WB	30	30	30	30	30	30	30	30	30	30	30	30	30	30	30	30	30	30	30	30	30	30	30	30
21	Ko Shan Road	NB	30	30	30	30	30	30	30	29	28	29	29	29	29	29	29	29	29	29	29	29	30	30	30	30
22	Ko Shan Road	SB	30	30	30	30	30	30	30	29	28	29	29	29	29	29	29	29	29	29	29	29	30	30	30	30
23	Chi Kiang Street	WB	40	40	40	40	40	40	40	40	40	40	40	40	40	40	40	40	40	40	40	40	40	40	40	40
24	Chi Kiang Street	EB	40	40	40	40	40	40	40	39	38	39	39	39	39	39	39	39	39	39	39	39	40	40	40	40
25	Chi Kiang Street	WB	40	40	40	40	40	40	40	37	36	37	37	37	37	37	37	37	37	37	37	37	38	38	38	39
26	Kau Pui Lung Road	NB	29	30	30	30	30	30	29	25	24	25	25	24	25	25	25	25	25	25	24	25	26	26	27	28
27	Kau Pui Lung Road	SB	30	30	30	30	30	30	30	28	26	27	27	27	28	28	28	28	28	28	28	28	29	29	29	29
28	Kau Pui Lung Road	NB	30	30	30	30	30	30	29	27	26	26	27	26	28	28	28	28	27	28	27	28	28	28	29	29
29	Kau Pui Lung Road	SB	30	30	30	30	30	30	30	28	27	27	27	27	27	27	27	27	27	27	27	27	28	28	28	29
30	Lok Shan Road	EB	30	30	30	30	30	30	30	30	30	30	30	30	30	30	30	30	30	30	30	30	30	30	30	30
31	Lok Shan Road	EB	30	30	30	30	30	30	30	30	29	29	29	29	29	29	29	29	29	29	29	29	30	30	30	30
32	Maidstone Road	NB	30	30	30	30	30	30	30	30	30	30	30	30	30	30	30	30	30	30	30	30	30	30	30	30
33	Maidstone Road	SB	30	30	30	30	30	30	30	30	30	30	30	30	30	30	30	30	30	30	30	30	30	30	30	30
34	Maidstone Road	SB	30	30	30	30	30	30	30	30	30	30	30	30	30	30	30	30	30	30	30	30	30	30	30	30
35	Maidstone Lane	EB	30	30	30	30	30	30	30	30	30	30	30	30	30	30	30	30	30	30	30	30	30	30	30	30
36	Maidstone Lane	EB	30	30	30	30	30	30	30	30	30	30	30	30	30	30	30	30	30	30	30	30	30	30	30	30
37	Maidstone Lane	WB	30	30	30	30	30	30	30	30	30	30	30	30	30	30	30	30	30	30	30	30	30	30	30	30
38	Kau Pui Lung Road	NB	30	30	30	30	30	30	29	27	26	26	27	26	28	28	28	28	27	28	27	28	28	28	29	29
39	Kau Pui Lung Road	SB	30	30	30	30	30	30	30	28	27	27	27	27	27	27	27	27	27	27	27	27	28	28	28	29
40	Tin Kwong Road	EB	38	39	40	40	40	40	37	33	31	32	32	32	37	37	37	37	37	37	37	37	38	38	38	39
41	Tin Kwong Road	WB	40	40	40	40	40	40	39	37	36	37	37	37	38	38	38	38	38	38	37	38	39	39	39	39
42	Tin Kwong Road	EB	38	39	40	40	40	40	37	33	31	32	32	32	37	37	37	37	37	37	37	37	38	38	38	39
43	Tin Kwong Road	WB	40	40	40	40	40	40	39	37	36	37	37	37	38	38	38	38	38	38	37	38	39	39	39	39
44	Hop Yat Road	SB	30	30	30	30	30	30	30	30	30	30	30	30	30	30	30	30	30	30	30	30	30	30	30	30
45	Tin Kwong Road	EB	38	39	40	40	40	40	37	33	30	32	32	32	36	36	36	35	35	35	35	36	37	37	37	38
46	Tin Kwong Road	WB	39	40	40	40	40	40	39	36	34	35	35	35	37	37	37	37	37	37	36	37	38	38	38	39
47	Sheung Shing Street	NB	38	39	40	40	40	40	37	33	31	32	33	32	34	34	34	34	34	34	33	34	35	35	36	37
48	Sheung Shing Street	SB	39	40	40	40	40	40	39	36	35	36	36	36	37	37	37	36	36	36	36	37	38	37	38	38
49	Sheung Shing Street	EB	40	40	40	40	40	40	39	37	36	37	37	37	37	37	37	37	37	37	36	37	38	38	38	39
50	Sheung Shing Street	WB	38	39	40	40	40	40	37	33	32	33	33	33	35	35	35	35	34	34	34	35	36	36	36	37
51	Sheung Hong Street	NB	30	30	30	30	30	30	30	30	30	30	30	30	30	30	30	30	30	30	30	30	30	30	30	30
52	Sheung Hong Street	SB	30	30	30	30	30	30	30	30	30	30	30	30	30	30	30	30	30	30	30	30	30	30	30	30
53	Sheung Shing Street	EB	39	40	40	40	40	40	39	36	35	36	36	36	36	36	36	36	36	36	35	36	37	37	37	38
54	Sheung Shing Street	WB	37	39	40	40	40	39	37	32	30	31	32	31	34	34	34	33	33	33	33	34	35	35	35	37
55	Sheung Lok Street	NB	30	30	30	30	30	30	30	28	27	28	28	28	29	29	29	29	29	29	29	29	30	30	30	30
56	Sheung Lok Street	SB	29	30	30	30	30	30	29	25	24	25	25	25	30	30	30	30	30	30	29	30	30	30	30	30
57	Sheung Wo Street	EB	30	30	30	30	30	30	29	26	25	26	26	26	30	30	30	30	30	30	30	30	30	30	30	30
58	Sheung Wo Street	WB	30	30	30	30	30	30	30	29	28	29	29	29	30	30	30	30	30	30	30	30	30	30	30	30
59	Sheung Lok Street	NB	30	30	30	30	30	30	30	28	27	28	28	28	29	29	29	29	29	29	29	29	30	30	30	30
60	Sheung Lok Street	SB	29	30	30	30	30	30	29	25	24	25	25	25	30	30	30	30	30	30	29	30	30	30	30	30
61	Sheung Foo Street	WB	30	30	30	30	30	30	29	27	26	27	27	27	25	25	25	25	24	24	24	25	26	26	26	27
62	Sheung Foo Street	EB	29	30	30	30	30	30	29	25	24	25	25	25	27	27	27	27	27	27	27	27	28	28	28	29
63	Sheung Foo Street	NB	30	30	30	30	30	30	30	30	30	30	30	30	30	30	30	30	30	30	30	30	30	30	30	30
64	Sheung Foo Street	SB	30	30	30	30	30	30	30	30	30	30	30	30	30	30	30	30	30	30	30	30	30	30	30	30
65	Tin Kwong Road	NB	37	39	40	40	40	40	37	32	30	31	32	31	35	35	35	35	34	34	34	35	36	36	36	37
66	Tin Kwong Road	SB	37	38	39	40	40	39	36	31	28	30	30	29	36	36	36	35	35	35	35	36	37	36	37	38
67	Tin Kwong Road	NB	36	38	39	40	40	39	36	30	27	29	29	28	33	33	33	33	32	32	32	33	34	34	35	36
68	Tin Kwong Road	SB	35	37	39	39	40	38	35	28	24	27	27	26	34	33	33	33	33	33	32	33	35	35	35	36
69	Farm Road	WB	40	40	40	40	40	40	40	40	40	40	40	40	40	40	40	40	40	40	40	40	40	40	40	40
70	Farm Road	WB	40	40	40	40	40	40	40	40	40	40	40	40	40	40	40	40	40	40	40	40	40	40	40	40
71	Ying Choi Path	NB	30	30	30	30	30	30	30	30	30	30	30	30	30	30	30	30	30	30	30	30	30	30	30	30
72	Ying Choi Path	SB	30	30	30	30	30	30	30	30	30	30	30	30	30	30	30	30	30	30	30	30	30	30	30	30
73	Chatham Road North	NB	50	50	50	50	50	50	50	48	46	47	48	47	44	44	43	43	43	43	42	44	46	45	46	48
74	Chatham Road North	SB	49	50	50	50	50	50	48	41	38	40	41	40	41	41	41	41	40	40	39	41	43	43	44	46
75	Chatham Road North	NB	50	50	50	50	50	50	50	48	47	48	48	48	45	45	45	45	44	44	44	45	47	47	47	49
76	Chatham Road North	SB	50	50	50	50	50	50	50	46	44	45	46	45	47	47	47	47	47	47	46	47	49	49	49	50
77	Chatham Road North	SB	50	50	50	50	50	50	49	44	42	44	44	44	45	45	45	45	45	45	44	45	47	47	47	49
78	Pak Kung Street	EB	40	40	40	40	40	40	40	40	40	40	40	40	40	40	40	40	40	40	40	40	40	40	40	40
79	Pak Kung Street	WB	39	40	40	40	40	40	39	35	34	35	35	35	35	35	35	35	34	34	34	35	36	36	36	37
80	San Wai Street	EB	40	40	40	40	40	40	40	40	40	40	40	40	40	40	40	40	40	40	40	40	40	40	40	40
81	San Wai Street	WB	40	40	40	40	40	40	40	39	38	39	39	39	38	38	38	38	37	37	37	38	38	38	39	39
82	San Lau Strteet	WB	40	40	40	40	40	40	40	40	40	40	40	40	40	40	40	39	39	39	39	40	40	40	40	40
83	Shek Tong Street	EB	40	40	40	40	40	40	40	40	40	40	40	40	40	40	40	40	40	40	40	40	40	40	40	40
84	Chatham Road North	NB	50	50	50	50	50	50	50	47	45	47	47	47	43	42	42	42	42	42	41	43	45	45	45	47
85	Chatham Road North	SB	50	50	50	50	50	50	50	46	44	45	46	45	47	47	47	47	47	47	46	47	49	48	49	50
86	Chatham Road North	NB	50	50	50	50	50	50	49	43	41	43	43	43	41	41	41	41	40	40	39	41	44	43	44	46
87	Chatham Road North	SB	50	50	50	50	50	50	50	45	44	45	45	45	47	47	47	47	46	46	46	47	48	48	49	50
88	Ma Tau Wai Road	NB	38	39	40	40	40	40	37	33	31	33	33	33	31	30	30	30	30	30	29	31	32	32	33	35
89	Ma Tau Wai Road	NB	38	40	40	40	40	40	37	34	32	33	34	33	31	31	31	31	31	31	30	31	33	33	34	35
90	Chi Kiang Street	EB	40	40	40	40	40	40	40	38	37	38	38	38	37	37	37	37	36	36	36	37	38	37	38	39
91	Ma Tau Wai Road	NB	50	50	50	50	50	50	50	48	47	48	48	48	46	46	46	46	45	45	46	48	48	48	48	49
92	Ma Tau Wai Road	SB	50	50	50	50	50	50	50	47	45	47	47	47	48	48	48	48	48	48	47	48	49	49	50	50
93	Ma Tau Wai Road	NB	50	50	50	50	50	50	50	50	50	50	50	50	50	50	50	50	50	50	50	50	50	50	50	50
94	Ma Tau Wai Road	SB	50	50	50	50	50	50	50	49	48	49	49	49	50	50	50	50	50	50	50	50	50	50	50	50
95	Ma Tau Wai Road	NB	50	50	50	50	50	50	50	46	44	45	46	45	49	48	48	48	48	48	47	49	50	50	50	50
96	Ma Tau Wai Road	SB	50	50	50	50	50	50	50	46	45	46	47	46	48	48	48	48	48	48	47	48	50	49	50	50
97	Ma Tau Wai Road	NB	50	50	50	50	50	50	50	48	47	48	48	48	48	48	48	48	47	47	47	48	49	49	50	50
98	Ma Tau Wai Road	SB	50	50	50	50	50	50	50	49	48	49	49	49	50	50	50	50	50	50	49	50	50	50	50	50
99	San Shan Road	EB	40	40	40	40	40	40	40	40	40	40	40	40	40	40	40	40	40	40	40	40	40	40	40	40
100	Ma Tau Wai Road	SB	50	50	50	50	50	50	50	49	48	49	49	49	50	50	50	50	50	50	49	50	50	50	50	50
101	Tam Kung Road	NB	30	30	30	30	30	30	30	30	30	30	30	30	30	30	30	30	30	30	30	30	30	30	30	30
102	Tam Kung Road	SB	30	30	30	30	30	30	30	29	29	29	29	29	28	28	28	28	28	28	28	28	29	29	29	29
103	San Shan Road	EB	40	40	40	40	40	40	40	40	40	40	40	40	40	40	40	40	40	40	40	40	40	40	40	40
104	Tam Kung Road	SB	30	30	30	30	30	30	30	30	30	30	30	30	30	30	30	30	30	30	30	30	30	30	30	30
105	Pak Tai Street	NB	30	30	30	30	30	30	30	30	30	30	30	30	30	30	30	30	30	30	30	30	30	30	30	30
106	Pak Tai Street	NB	30	30	30	30	30	30	30	29	29	29	29	29	30	30	30	30	30	30	30	30	30	30	30	30
107	Ma Hang Chung Road	EB	30	30	30	30	30	30	30	30	30	30	30	30	30	30	30	30	30	30	30	30	30	30	30	30
108	Ma Hang Chung Road	WB	30	30	30	30	30	30	30	29	28	29	29	29	30	30	30	30	29	29	29	30	30	30	30	30
109	Ma Hang Chung Road	WB	30	30	30	30	30	30	30	30	30	30	30	30	30	30	30	30	30	30	30	30	30	30	30	30
110	Ma Hang Chung Road	WB	30	30	30	30	30	30	30	29	29	29	29	29	29	29	29	29	29	29	28	29	29	29	29	30
111	Sheung Heung Road	EB	29	30	30	30	30	30	28	25	24	25	26	25	27	27	27	27	27	27	27	27	28	28	28	29
112	Sheung Heung Road	WB	30	30	30	30	30	30	30	30	30	30	30	30	30	30	30	30	30	30	30	30	30	30	30	30
113	San Shan Road	EB	40	40	40	40	40	40	40	40	40	40	40	40	40	40	40	40	40	40	40	40	40	40	40	40
114	Gillies Avenue North	SB	30	30	30	30	30	30	30	30	30	30	30	30	30	30	30	30	30	30	30	30	30	30	30	30
115	Pak Kung Street	EB	40	40	40	40	40	40	40	40	40	40	40	40	40	40	40	40	40	40	40	40	40	40	40	40
116	Pak Kung Street	WB	37	39	40	40	40	40	37	32	30	31	31	31	35	35	35	35	35	35	34	35	36	36	37	38
117	Gillies Avenue North	NB	30	30	30	30	30	30	30	30	30	30	30	30	30	30	30	30	30	30	30	30	30	30	30	30
118	Gillies Avenue North	SB	29	30	30	30	30	30	28	25	23	24	25	24	27	27	27	27	27	27	27	27	28	28	28	29
119	Gillies Avenue North	NB	30	30	30	30	30	30	30	30	30	30	30	30	30	30	30	30	30	30	30	30	30	30	30	30
120	Gillies Avenue North	SB	27	29	30	30	30	30	27	22	20	21	22	21	23	23	23	23	23	23	22	23	25	24	25	26
121	Gillies Avenue North	WB	30	30	30	30	30	30	30	28	28	28	29	28	29	29	28	28	28	28	28	29	29	29	29	30
122	Ma Tau Wai Road	NB	40	40	40	40	40	40	40	39	39	39	39	39	40	40	40	40	40	40	39	40	40	40	40	40
123	Ma Tau Wai Road	SB	40	40	40	40	40	40	40	39	39	39	39	39	40	40	40	40	40	39	39	40	40	40	40	40
124	Ma Tau Wai Road	NB	40	40	40	40	40	40	40	40	40	40	40	40	40	40	40	40	40	40	40	40	40	40	40	40
125	To Kwa Wan Road	NB	40	40	40	40	40	40	40	40	40	40	40	40	40	40	40	40	40	40	40	40	40	40	40	40
126	To Kwa Wan Road	SB	40	40	40	40	40	40	40	39	38	39	39	39	40	40	40	40	40	39	39	40	40	40	40	40
127	Ma Tau Wai Road	SB	40	40	40	40	40	40	39	38	37	38	38	38	39	39	39	39	39	39	38	39	39	39	40	40
128	Wing Kwong Street	WB	30	30	30	30	30	30	30	30	30	30	30	30	30	30	30	30	30	30	30	30	30	30	30	30
129	Kai Ming Street	EB	30	30	30	30	30	30	30	30	30	30	30	30	30	30	30	30	30	30	30	30	30	30	30	30
130	Kai Ming Street	WB	30	30	30	30	30	30	30	30	30	30	30	30	30	30	30	30	30	30	30	30	30	30	30	30

Road No.	Road Name	Bound	Speed (km/hr)																							
			00:00 ~ 01:00	01:00 ~ 02:00	02:00 ~ 03:00	03:00 ~ 04:00	04:00 ~ 05:00	05:00 ~ 06:00	06:00 ~ 07:00	07:00 ~ 08:00	08:00 ~ 09:00	09:00 ~ 10:00	10:00 ~ 11:00	11:00 ~ 12:00	12:00 ~ 13:00	13:00 ~ 14:00	14:00 ~ 15:00	15:00 ~ 16:00	16:00 ~ 17:00	17:00 ~ 18:00	18:00 ~ 19:00	19:00 ~ 20:00	20:00 ~ 21:00	21:00 ~ 22:00	22:00 ~ 23:00	23:00 ~ 00:00
131	Kai Ming Street	WB	30	30	30	30	30	30	30	30	30	30	30	30	30	30	30	30	30	30	30	30	30	30	30	30
132	Hung Fook Street	EB	30	30	30	30	30	30	30	30	30	30	30	30	30	30	30	30	30	30	30	30	30	30	30	30
133	Hung Fook Street	WB	30	30	30	30	30	30	30	30	30	30	30	30	30	30	30	30	30	30	30	30	30	30	30	30
134	Yuk Shing Street	NB	30	30	30	30	30	30	30	30	30	30	30	30	30	30	30	30	30	30	30	30	30	30	30	30
135	Hung Fook Street	EB	30	30	30	30	30	30	30	30	30	30	30	30	30	30	30	30	30	30	30	30	30	30	30	30
136	Wing Kwong Street	SB	30	30	30	30	30	30	30	30	30	30	30	30	30	30	30	30	30	30	30	30	30	30	30	30
137	Wing Kwong Street	SB	30	30	30	30	30	30	30	30	30	30	30	30	30	30	30	30	30	30	30	30	30	30	30	30
138	Ngan Hon Street	EB	30	30	30	30	30	30	30	30	30	30	30	30	30	30	30	30	30	30	30	30	30	30	30	30
139	Ngan Hon Street	EB	30	30	30	30	30	30	30	30	30	30	30	30	30	30	30	30	30	30	30	30	30	30	30	30
140	Ngan Hon Street	EB	30	30	30	30	30	30	30	30	30	30	30	30	30	30	30	30	30	30	30	30	30	30	30	30
141	Ngan Hon Street	WB	30	30	30	30	30	30	30	30	30	30	30	30	30	30	30	30	30	30	30	30	30	30	30	30
142	Lung Tak Street	NB	30	30	30	30	30	30	30	30	30	30	30	30	30	30	30	30	30	30	30	30	30	30	30	30
143	Chi Kiang Street	EB	40	40	40	40	40	40	40	40	40	40	40	40	40	40	40	40	40	40	40	40	40	40	40	40
144	Chi Kiang Street	EB	39	40	40	40	40	40	39	36	35	36	36	36	36	36	36	35	35	35	35	36	37	36	37	38
145	Chi Kiang Street	EB	39	40	40	40	40	40	39	36	35	35	36	35	35	35	35	35	35	35	34	35	36	36	36	37
146	Ha Heung Road	NB	30	30	30	30	30	30	30	30	30	30	30	30	30	30	30	30	30	30	30	30	30	30	30	30
147	Sze Chuen Street	EB	30	30	30	30	30	30	30	30	30	30	30	30	30	30	30	30	30	30	30	30	30	30	30	30
148	Sze Chuen Street	WB	30	30	30	30	30	30	30	30	30	30	30	30	30	30	30	30	30	30	30	30	30	30	30	30
149	Ha Heung Road	NB	30	30	30	30	30	30	30	30	30	30	30	30	30	30	30	30	30	30	30	30	30	30	30	30
150	Kowloon City Road	NB	40	40	40	40	40	40	40	40	40	40	40	40	40	40	40	40	40	40	40	40	40	40	40	40
151	Kowloon City Road	NB	40	40	40	40	40	40	40	40	40	40	40	40	40	40	40	40	40	40	40	40	40	40	40	40
152	Kowloon City Road	SB	40	40	40	40	40	40	40	40	40	40	40	40	40	40	40	40	40	40	40	40	40	40	40	40
153	Pau Chung Street	NB	30	30	30	30	30	30	30	29	29	29	29	29	29	29	29	29	29	29	29	29	30	30	30	30
154	Pau Chung Street	SB	30	30	30	30	30	30	30	30	30	30	30	30	30	30	30	30	30	30	30	30	30	30	30	30
155	Lok Shan Road	WB	30	30	30	30	30	30	30	30	30	30	30	30	29	29	29	29	29	29	29	29	30	29	30	30
156	Lok Shan Road	WB	30	30	30	30	30	30	30	27	26	27	27	27	24	24	24	24	24	24	23	24	25	25	26	27
157	Lok Shan Road	WB	29	30	30	30	30	30	29	26	25	26	26	26	23	23	23	23	22	22	22	23	24	24	25	26
158	To Kwa Wan Road	NB	40	40	40	40	40	40	40	40	40	40	40	40	40	40	40	40	40	40	40	40	40	40	40	40
159	To Kwa Wan Road	SB	40	40	40	40	40	40	40	39	38	39	39	39	40	40	40	40	39	39	39	40	40	40	40	40
160	Lok Shan Road	WB	30	30	30	30	30	30	30	29	28	29	29	28	28	28	28	28	27	28	27	28	28	28	29	29
161	To Kwa Wan Road	NB	40	40	40	40	40	40	40	40	40	40	40	40	40	40	40	40	40	40	40	40	40	40	40	40
162	To Kwa Wan Road	SB	40	40	40	40	40	40	40	40	39	39	40	39	40	40	40	40	40	40	40	40	40	40	40	40
163	Cheung Ning Street	NB	30	30	30	30	30	30	30	30	30	30	30	30	30	30	30	30	30	30	30	30	30	30	30	30
164	Ha Heung Road	NB	30	30	30	30	30	30	30	29	28	28	28	28	26	26	26	26	26	26	26	26	27	27	28	28
165	Kowloon City Road	NB	40	40	40	40	40	40	40	40	40	40	40	40	40	40	40	40	40	40	40	40	40	40	40	40
166	Kowloon City Road	SB	40	40	40	40	40	40	40	40	40	40	40	40	40	40	40	40	40	40	40	40	40	40	40	40
167	Kowloon City Road	NB	40	40	40	40	40	40	40	37	36	37	37	37	35	35	35	35	34	34	34	35	36	36	36	37
168	Kowloon City Road	SB	40	40	40	40	40	40	40	40	40	40	40	40	40	40	40	40	40	40	40	40	40	40	40	40
169	Sheung Heung Road	EB	30	30	30	30	30	30	29	27	26	27	27	27	29	28	28	28	28	28	28	29	29	29	29	30
170	Sheung Heung Road	WB	30	30	30	30	30	30	30	30	30	30	30	30	30	30	30	30	30	30	30	30	30	30	30	30
171	Pau Chung Street	NB	30	30	30	30	30	30	30	28	28	28	28	28	28	28	28	28	28	28	28	28	29	29	29	30
172	Pau Chung Street	SB	30	30	30	30	30	30	30	30	30	30	30	30	30	30	30	30	30	30	30	30	30	30	30	30
173	Ma Hang Chung Road	WB	30	30	30	30	30	30	30	30	30	30	30	30	30	30	30	30	30	30	30	30	30	30	30	30
174	Sheung Heung Road	EB	30	30	30	30	30	30	29	27	26	27	27	27	28	28	28	28	28	28	28	28	29	29	29	30
175	Sheung Heung Road	WB	29	30	30	30	30	30	29	25	24	25	25	25	22	22	21	21	21	21	20	22	23	23	24	25
176	Sheung Heung Road	EB	30	30	30	30	30	30	30	29	29	29	29	29	30	30	30	30	30	30	30	30	30	30	30	30
177	Cheung Ning Street	NB	30	30	30	30	30	30	30	30	30	30	30	30	30	30	30	30	30	30	30	30	30	30	30	30
178	Cheung Ning Street	SB	30	30	30	30	30	30	30	30	30	30	30	30	30	30	30	30	30	30	30	30	30	30	30	30
179	Sheung Heung Road	EB	30	30	30	30	30	30	29	27	27	27	27	27	28	28	28	28	28	28	28	28	29	29	29	30
180	Pau Chung Street	NB	30	30	30	30	30	30	30	29	29	30	30	30	30	30	30	30	30	30	30	30	30	30	30	30
181	Pau Chung Street	SB	30	30	30	30	30	30	30	30	30	30	30	30	30	30	30	30	30	30	30	30	30	30	30	30
182	Pau Chung Street	NB	30	30	30	30	30	30	30	29	28	29	29	29	30	30	30	30	30	30	30	30	30	30	30	30
183	Pau Chung Street	SB	30	30	30	30	30	30	30	30	30	30	30	30	30	30	30	30	30	30	30	30	30	30	30	30
184	San Shan Road	WB	30	30	30	30	30	30	30	30	30	30	30	30	30	30	30	30	30	30	30	30	30	30	30	30
185	Kowloon City Road	NB	38	39	40	40	40	40	38	33	31	32	33	32	28	28	28	28	27	27	27	28	30	30	31	33
186	Kowloon City Road	NB	38	39	40	40	40	40	38	34	32	33	33	33	29	29	28	28	28	28	27	29	31	30	31	33
187	Kowloon City Road	NB	39	40	40	40	40	40	39	36	35	36	36	36	34	34	34	34	34	34	33	34	35	35	36	37
188	Bailey Street	EB	40	40	40	40	40	40	40	40	40	40	40	40	40	40	40	40	40	40	40	40	40	40	40	40
189	Bailey Street	WB	40	40	40	40	40	40	40	39	38	39	39	39	38	38	38	38	38	38	38	38	39	39	39	39
190	Sung Kit Street	NB	30	30	30	30	30	30	30	30	30	30	30	30	30	30	30	30	30	30	30	30	30	30	30	30
191	Bailey Street	WB	40	40	40	40	40	40	40	38	37	38	38	38	38	38	38	38	38	38	37	38	39	39	39	39
192	Sung On Street	NB	30	30	30	30	30	30	30	30	30	30	30	30	30	30	30	30	30	30	30	30	30	30	30	30
193	Sung On Street	SB	30	30	30	30	30	30	30	30	30	30	30	30	29	29	29	29	29	29	29	29	30	29	30	30
194	Sung On Street	NB	30	30	30	30	30	30	30	30	30	30	30	30	30	30	30	30	30	30	30	30	30	30	30	30
195	Sung On Street	SB	30	30	30	30	30	30	30	30	30	30	30	30	30	30	30	30	30	30	30	30	30	30	30	30
196	Bailey Street	EB	40	40	40	40	40	40	40	40	40	40	40	40	40	40	40	40	40	40	40	40	40	40	40	40
197	Bailey Street	WB	40	40	40	40	40	40	40	39	38	39	39	38	40	40	40	40	40	40	40	40	40	40	40	40
198	Chi Kiang Street	NB	40	40	40	40	40	40	40	40	40	40	40	40	40	40	40	40	40	40	40	40	40	40	40	40
199	Chi Kiang Street	SB	40	40	40	40	40	40	40	40	40	40	40	40	40	40	40	40	40	40	40	40	40	40	40	40
200	Yuk Yat Street	NB	29	30	30	30	30	30	29	26	24	25	25	25	26	26	25	25	25	25	25	25	27	26	27	28
201	Yuk Yat Street	SB	30	30	30	30	30	30	30	30	30	30	30	30	30	30	30	30	30	30	30	30	30	30	30	30
202	Yuk Yat Street	NB	30	30	30	30	30	30	30	30	30	30	30	30	30	30	30	30	30	30	30	30	30	30	30	30
203	Yuk Yat Street	SB	30	30	30	30	30	30	30	30	30	30	30	30	30	30	30	30	30	30	30	30	30	30	30	30
204	Lok Shan Road	WB	30	30	30	30	30	30	30	30	29	30	30	30	29	29	29	29	29	29	29	29	29	29	29	30
205	Shun Fung Street	WB	30	30	30	30	30	30	30	30	30	30	30	30	30	30	30	30	30	30	30	30	30	30	30	30
206	Yuk Yat Street	NB	30	30	30	30	30	30	30	30	30	30	30	30	30	30	30	30	30	30	30	30	30	30	30	30
207	Mei King Street	SB	30	30	30	30	30	30	30	30	30	30	30	30	30	30	30	30	30	30	30	30	30	30	30	30
208	Mei King Street	SB	30	30	30	30	30	30	30	30	30	30	30	30	30	30	30	30	30	30	30	30	30	30	30	30
209	Mei Kwong Street	NB	30	30	30	30	30	30	30	30	30	30	30	30	30	30	30	30	30	30	30	30	30	30	30	30
210	To Kwa Wan Road	NB	40	40	40	40	40	40	40	39	38	39	39	39	40	40	40	40	40	40	40	40	40	40	40	40
211	To Kwa Wan Road	SB	40	40	40	40	40	40	40	40	39	40	40	40	40	40	40	40	40	40	40	40	40	40	40	40
212	Kwei Chow Street	WB	30	30	30	30	30	30	30	30	30	30	30	30	30	30	30	30	30	30	30	30	30	30	30	30
213	Kwei Chow Street	WB	30	30	30	30	30	30	30	28	28	28	28	28	29	29	29	29	29	29	28	29	29	29	29	30
214	Kwei Chow Street	WB	30	30	30	30	30	30	30	29	28	28	28	28	29	29	29	29	29	29	29	29	29	29	30	30
215	Kwei Chow Street	WB	30	30	30	30	30	30	30	29	28	28	28	28	29	29	29	29	29	29	29	29	29	29	29	30
216	Wai King Street	SB	30	30	30	30	30	30	30	29	29	29	29	29	29	29	29	29	29	29	28	29	29	29	30	30
217	Mei King Street	NB	30	30	30	30	30	30	30	30	30	30	30	30	30	30	30	30	30	30	30	30	30	30	30	30
218	To Kwa Wan Road	NB	40	40	40	40	40	40	40	38	38	38	38	38	40	40	40	40	40	40	40	40	40	40	40	40
219	To Kwa Wan Road	SB	40	40	40	40	40	40	40	40	40	40	40	40	40	40	40	40	40	40	40	40	40	40	40	40
220	Ma Hang Chung Road	EB	30	30	30	30	30	30	30	30	30	30	30	30	30	30	30	30	30	30	30	30	30	30	30	30
221	Ma Hang Chung Road	WB	30	30	30	30	30	30	30	30	30	30	30	30	30	30	30	30	30	30	30	30	30	30	30	30
222	To Kwa Wan Road	NB	40	40	40	40	40	40	40	38	38	38	38	38	40	40	40	40	40	40	40	40	40	40	40	40
223	To Kwa Wan Road	NB	40	40	40	40	40	40	40	39	38	39	39	39	40	40	40	40	40	40	40	40	40	40	40	40
224	To Kwa Wan Road	SB	40	40	40	40	40	40	40	39	39	39	39	39	39	39	39	39	39	39	39	40	40	40	40	40
225	San Ma Tau Street	EB	30	30	30	30	30	30	30	30	30	30	30	30	30	30	30	30	30	30	29	30	30	30	30	30
226	San Shan Road	EB	40	40	40	40	40	40	39	37	36	37	37	37	36	36	36	36	35	36	35	36	37	37	37	38
227	San Shan Road	WB	37	39	40	40	40	40	37	32	30	31	32	31	38	37	37	37	37	37	37	37	38	38	38	39
228	East Kowloon Corridor	NB	66	67	68	68	68	68	66	56	47	53	54	52	41	39	39	38	34	35	29	39	49	48	51	59
229	East Kowloon Corridor	SB	67	68	68	69	69	68	66	62	55	60	61	59	65	65	65	65	64	64	64	65	66	65	66	67
230	East Kowloon Corridor	NB	70	70	70	70	70	70	70	70	69	69	69	69	70	70	70	70	70	70	70	70	70	70	70	70
231	East Kowloon Corridor	SB	67	68	69	69	69	69	67	64	63	64	64	64	66	65	65	65	65	65	65	65	66	66	66	67
232	Kai Tak Tunnel	NB	66	67	68	69	69	68	66	58	49	55	56	54	44	43	41	40	38	38	32	43	51	49	53	60
233	Kai Tak Tunnel	SB	67	68	68	69	69	68	66	62	55	60	61	59	64	63	63	63	63	63	61	63	65	64	65	66
234	Ma Tau Wai Road	SB	50	50	50	50	50	50	50	47	46	47	47	47	49	49	49	49	49	49	49	49	50	50	50	50
235	To Kwa Wan Road	SB	40	40	40	40	40	40	39	36	35	36	36	36	37	37	37	37	37	37	37	37	38	38	38	39
236	Chi Kiang Street	EB	40	40	40	40	40	40	40	40	40	40	40	40	40	40	40	40	40	40	40	40	40	40	40	40
237	Bailey Street	EB	40	40	40	40	40	40	40	40	40	40	40	40	40	40	40	40	40	40	40	40	40	40	40	40
238	Wan On Street	NB	30	30	30	30	30	30	30	30	30	30	30	30	30	30	30	30	30	30	30	30	30	30	30	30
239	Wan On Street	SB	30	30	30	30	30	30	30	30	30	30	30	30	30	30	30	30	30	30	30	30	30	30	30	30
240	Ha Heung Road	NB	30	30	30	30	30	30	30	30	30	30	30	30	22	22	21	21	21	21	20	22	23	23	24	25
241	Ha Heung Road	NB	29	30	30	30	30	30	29	25	24	25	25	25	30	30	30	30	30	30	30	30	30	30	30	30
242	Chun Tin Street	EB	30	30	30	30	30	30	30	30	30	30	30	30	30	30	30	30	30	30	30	30	30	30	30	30

Appendix D4 Speed Profile for Year 2048

Speed Profile for Roads in 2048
Average Speed for Each Road Section

Road No.	Road Name	Bound	Speed (km/hr)																								
			00:00 ~ 01:00	01:00 ~ 02:00	02:00 ~ 03:00	03:00 ~ 04:00	04:00 ~ 05:00	05:00 ~ 06:00	06:00 ~ 07:00	07:00 ~ 08:00	08:00 ~ 09:00	09:00 ~ 10:00	10:00 ~ 11:00	11:00 ~ 12:00	12:00 ~ 13:00	13:00 ~ 14:00	14:00 ~ 15:00	15:00 ~ 16:00	16:00 ~ 17:00	17:00 ~ 18:00	18:00 ~ 19:00	19:00 ~ 20:00	20:00 ~ 21:00	21:00 ~ 22:00	22:00 ~ 23:00	23:00 ~ 00:00
1	Shun Yung Street	NB	36	38	39	40	40	39	36	30	27	29	29	29	33	33	33	33	33	33	32	33	35	34	35	36
2	Shun Yung Street	SB	40	40	40	40	40	40	40	37	36	37	37	37	37	37	37	37	37	36	36	36	37	38	37	38	39
3	Pak Kung Street	EB	40	40	40	40	40	40	40	40	40	40	40	40	40	40	40	40	40	40	40	40	40	40	40	40	40
4	Pak Kung Street	WB	40	40	40	40	40	40	40	40	40	40	40	40	39	39	39	39	39	39	39	39	39	39	40	40	40
5	Ko Shan Road	NB	27	29	30	30	30	30	27	23	20	22	22	21	25	24	24	24	24	24	24	24	24	24	25	26	27
6	Ko Shan Road	SB	30	30	30	30	30	30	30	29	28	28	29	28	29	29	29	29	29	29	29	29	30	30	30	30	30
7	Wai Yin Path	WB	30	30	30	30	30	30	30	30	30	30	30	30	30	30	30	30	30	30	30	30	30	30	30	30	30
8	Wai Yin Path	EB	30	30	30	30	30	30	30	30	30	30	30	30	30	30	30	30	30	30	30	30	30	30	30	30	30
9	Ko Shan Road	NB	27	29	30	30	30	30	27	23	20	22	22	21	25	24	24	24	24	24	24	24	24	24	25	26	27
10	Ko Shan Road	SB	30	30	30	30	30	30	30	29	28	28	29	28	29	29	29	29	29	29	29	29	30	30	30	30	30
11	San Lau Street	WB	30	30	30	30	30	30	30	30	30	30	30	30	30	30	30	30	30	30	30	30	30	30	30	30	30
12	Ko Shan Road	NB	27	29	30	30	30	30	27	22	20	21	21	21	24	24	24	24	24	24	23	24	25	25	26	27	
13	Ko Shan Road	SB	30	30	30	30	30	30	30	30	30	30	30	30	30	30	30	30	30	30	30	30	30	30	30	30	30
14	Shansi Street	EB	30	30	30	30	30	30	30	29	28	29	29	29	30	30	30	30	30	30	30	30	30	30	30	30	30
15	Ko Shan Road	NB	30	30	30	30	30	30	30	28	27	28	28	28	27	27	27	27	27	27	26	27	28	28	28	29	
16	Ko Shan Road	SB	30	30	30	30	30	30	30	29	28	29	29	29	28	28	28	28	28	28	28	28	29	29	29	30	
17	Kiang Hsi Street	EB	30	30	30	30	30	30	30	30	30	30	30	30	30	30	30	30	30	30	30	30	30	30	30	30	
18	Ko Shan Road	NB	30	30	30	30	30	30	30	30	30	30	30	30	30	30	30	30	29	29	29	30	30	30	30	30	
19	Ko Shan Road	SB	30	30	30	30	30	30	30	28	27	27	27	27	27	27	27	27	27	27	27	27	28	28	28	29	
20	Anhui Street	WB	30	30	30	30	30	30	30	30	30	30	30	30	30	30	30	30	30	30	30	30	30	30	30	30	
21	Ko Shan Road	NB	30	30	30	30	30	30	30	29	28	29	29	29	29	29	29	29	29	29	29	29	30	30	30	30	
22	Ko Shan Road	SB	30	30	30	30	30	30	30	29	28	29	29	28	29	29	29	29	29	29	29	29	30	30	30	30	
23	Chi Kiang Street	WB	40	40	40	40	40	40	40	40	40	40	40	40	40	40	40	40	40	40	40	40	40	40	40	40	
24	Chi Kiang Street	EB	40	40	40	40	40	40	40	39	38	39	39	39	39	39	39	39	39	39	39	39	40	40	40	40	
25	Chi Kiang Street	WB	40	40	40	40	40	40	40	37	36	37	37	37	37	37	37	37	37	37	36	37	38	38	38	39	
26	Kau Pui Lung Road	NB	29	30	30	30	30	30	29	25	23	24	25	24	25	25	25	25	25	25	24	25	26	26	26	27	
27	Kau Pui Lung Road	SB	30	30	30	30	30	30	30	27	26	27	27	27	28	28	28	28	28	28	28	28	29	29	29	29	
28	Kau Pui Lung Road	NB	29	30	30	30	30	30	29	27	25	26	26	26	28	28	28	28	27	27	27	28	28	28	29	29	
29	Kau Pui Lung Road	SB	30	30	30	30	30	30	30	28	27	27	27	27	27	27	27	27	27	27	27	27	28	28	28	29	
30	Lok Shan Road	EB	30	30	30	30	30	30	30	30	30	30	30	30	30	30	30	30	30	30	30	30	30	30	30	30	
31	Lok Shan Road	EB	30	30	30	30	30	30	30	30	29	29	29	29	29	29	29	29	29	29	29	29	30	30	30	30	
32	Maidstone Road	NB	30	30	30	30	30	30	30	30	30	30	30	30	30	30	30	30	30	30	30	30	30	30	30	30	
33	Maidstone Road	SB	30	30	30	30	30	30	30	30	30	30	30	30	30	30	30	30	30	30	30	30	30	30	30	30	
34	Maidstone Road	SB	30	30	30	30	30	30	30	30	30	30	30	30	30	30	30	30	30	30	30	30	30	30	30	30	
35	Maidstone Lane	EB	30	30	30	30	30	30	30	30	30	30	30	30	30	30	30	30	30	30	30	30	30	30	30	30	
36	Maidstone Lane	EB	30	30	30	30	30	30	30	30	30	30	30	30	30	30	30	30	30	30	30	30	30	30	30	30	
37	Maidstone Lane	WB	30	30	30	30	30	30	30	30	30	30	30	30	30	30	30	30	30	30	30	30	30	30	30	30	
38	Kau Pui Lung Road	NB	29	30	30	30	30	30	29	27	25	26	26	26	28	28	28	28	27	27	27	28	28	28	29	29	
39	Kau Pui Lung Road	SB	30	30	30	30	30	30	30	28	27	27	27	27	27	27	27	27	27	27	27	27	28	28	28	29	
40	Tin Kwong Road	EB	38	39	40	40	40	40	37	33	31	32	32	32	37	37	37	37	37	37	36	37	38	38	38	39	
41	Tin Kwong Road	WB	40	40	40	40	40	40	39	37	36	37	37	37	38	38	38	38	38	38	37	38	39	38	39	39	
42	Tin Kwong Road	EB	38	39	40	40	40	40	37	33	31	32	32	32	37	37	37	37	37	37	36	37	38	38	38	39	
43	Tin Kwong Road	WB	40	40	40	40	40	40	39	37	36	37	37	37	38	38	38	38	38	38	37	38	39	38	39	39	
44	Hop Yat Road	SB	30	30	30	30	30	30	30	30	30	30	30	30	30	30	30	30	30	30	30	30	30	30	30	30	
45	Tin Kwong Road	EB	37	39	40	40	40	40	37	32	30	32	32	31	36	36	35	35	35	35	35	36	37	36	37	38	
46	Tin Kwong Road	WB	39	40	40	40	40	40	39	36	34	35	35	35	37	37	37	37	37	37	36	37	38	38	38	39	
47	Sheung Shing Street	NB	38	39	40	40	40	40	37	33	31	32	32	32	34	34	34	34	33	33	33	34	35	35	36	37	
48	Sheung Shing Street	SB	39	40	40	40	40	40	39	36	35	36	36	36	37	36	36	36	36	36	36	37	37	37	38	38	
49	Sheung Shing Street	EB	40	40	40	40	40	40	39	37	36	37	37	37	37	37	37	37	37	37	37	36	37	38	38	38	39
50	Sheung Shing Street	WB	38	39	40	40	40	40	37	33	31	33	33	33	35	35	35	35	34	34	34	35	36	36	36	37	
51	Sheung Hong Street	NB	30	30	30	30	30	30	30	30	30	30	30	30	30	30	30	30	30	30	30	30	30	30	30	30	
52	Sheung Hong Street	SB	30	30	30	30	30	30	30	30	30	30	30	30	30	30	30	30	30	30	30	30	30	30	30	30	
53	Sheung Shing Street	EB	39	40	40	40	40	40	39	36	35	36	36	36	36	36	36	36	36	36	35	36	37	37	37	38	
54	Sheung Shing Street	WB	37	39	40	40	40	39	37	32	30	31	31	31	34	33	33	33	33	33	32	34	35	35	35	36	
55	Sheung Lok Street	NB	30	30	30	30	30	30	30	28	27	27	28	27	29	29	29	29	29	29	29	29	30	30	30	30	
56	Sheung Lok Street	SB	29	30	30	30	30	30	29	25	24	25	25	25	30	30	30	30	29	29	29	30	30	30	30	30	
57	Sheung Wo Street	EB	30	30	30	30	30	30	29	26	25	26	26	26	30	30	30	30	30	30	30	30	30	30	30	30	
58	Sheung Wo Street	WB	30	30	30	30	30	30	30	29	28	28	29	28	30	30	30	30	30	30	30	30	30	30	30	30	
59	Sheung Lok Street	NB	30	30	30	30	30	30	30	28	27	27	28	27	29	29	29	29	29	29	29	29	30	30	30	30	
60	Sheung Lok Street	SB	29	30	30	30	30	30	29	25	24	25	25	25	30	30	30	30	29	29	29	30	30	30	30	30	
61	Sheung Foo Street	WB	30	30	30	30	30	30	29	27	26	26	27	26	25	24	24	24	24	24	24	24	26	26	26	27	
62	Sheung Foo Street	EB	29	30	30	30	30	30	28	25	24	25	25	25	27	27	27	27	27	27	27	27	28	28	28	29	
63	Sheung Foo Street	NB	30	30	30	30	30	30	30	30	30	30	30	30	30	30	30	30	30	30	29	30	30	30	30	30	
64	Sheung Foo Street	SB	30	30	30	30	30	30	30	30	30	30	30	30	30	30	30	30	30	30	30	30	30	30	30	30	
65	Tin Kwong Road	NB	37	39	40	40	40	39	37	32	29	31	31	31	35	35	35	34	34	34	34	35	36	36	36	37	
66	Tin Kwong Road	SB	36	38	39	40	40	39	36	31	28	29	30	29	36	36	35	35	35	35	35	35	37	36	37	38	
67	Tin Kwong Road	NB	36	38	39	40	40	39	36	29	26	28	29	28	33	33	33	32	32	32	32	33	34	34	35	36	
68	Tin Kwong Road	SB	35	37	39	39	39	38	35	28	24	26	27	26	33	33	33	33	33	33	32	33	35	34	35	36	
69	Farm Road	WB	40	40	40	40	40	40	40	40	40	40	40	40	40	40	40	40	40	40	40	40	40	40	40	40	
70	Farm Road	WB	40	40	40	40	40	40	40	40	40	40	40	40	40	40	40	40	40	40	40	40	40	40	40	40	
71	Ying Choi Path	NB	30	30	30	30	30	30	30	30	30	30	30	30	30	30	30	30	30	30	30	30	30	30	30	30	
72	Ying Choi Path	SB	30	30	30	30	30	30	30	30	30	30	30	30	30	30	30	30	30	30	30	30	30	30	30	30	
73	Chatham Road North	NB	50	50	50	50	50	50	50	47	45	46	47	46	43	42	42	42	41	41	41	43	45	44	45	47	
74	Chatham Road North	SB	49	50	50	50	50	50	47	40	36	39	39	39	41	40	40	40	39	39	38	40	43	43	43	46	
75	Chatham Road North	NB	50	50	50	50	50	50	50	47	45	47	47	47	44	44	43	43	43	43	42	44	46	45	46	48	
76	Chatham Road North	SB	50	50	50	50	50	50	50	50	45	43	45	45	45	47	47	47	47	46	46	46	47	48	48	49	50
77	Chatham Road North	SB	50	50	50	50	50	50	50	49	43	41	43	43	43	45	44	44	44	44	44	43	45	46	46	47	48
78	Pak Kung Street	EB	40	40	40	40	40	40	40	40	40	40	40	40	40	40	40	40	40	40	40	40	40	40	40	40	40
79	Pak Kung Street	WB	39	40	40	40	40	40	39	35	33	35	35	34	35	35	34	34	34	34	34	35	36	36	36	37	
80	San Wai Street	EB	40	40	40	40	40	40	40	40	40	40	40	40	40	40	40	40	40	40	40	40	40	40	40	40	
81	San Wai Street	WB	40	40	40	40	40	40	40	39	38	39	39	39	38	38	38	37	37	37	37	38	38	38	38	39	
82	San Lau Strteet	WB	40	40	40	40	40	40	40	39	38	38	39	38	39	39	39	39	39	39	38	39	39	39	39	40	
83	Shek Tong Street	EB	40	40	40	40	40	40	40	40	40	40	40	40	40	40	40	40	40	40	40	40	40	40	40	40	
84	Chatham Road North	NB	50	50	50	50	50	50	49	44	42	44	44	44	41	40	40	40	39	39	38	40	43	43	44	46	
85	Chatham Road North	SB	50	50	50	50	50	50	50	45	43	45	45	45	47	47	47	46	46	46	45	47	48	48	49	50	
86	Chatham Road North	NB	49	50	50	50	50	50	48	41	38	40	41	40	39	39	39	39	38	38	37	39	42	41	43	45	
87	Chatham Road North	SB	50	50	50	50	50	50	49	45	43	44	45	44	47	46	46	46	46	46	45	46	48	48	48	50	
88	Ma Tau Wai Road	NB	37	39	40	40	40	39	36	31	29	31	31	31	29	29	29	29	28	28	27	29	31	31	32	34	
89	Ma Tau Wai Road	NB	37	39	40	40	40	39	36	32	30	31	32	31	30	30	29	29	29	29	28	30	32	32	32	34	
90	Chi Kiang Street	EB	40	40	40	40	40	40	40	37	36	37	37	36	35	35	35	35	35	35	34	35	36	36	37	38	
91	Ma Tau Wai Road	NB	50	50	50	50	50	50	50	46	45	46	47	46	45	45	45	45	45	45	44	45	47	47	47	49	
92	Ma Tau Wai Road	SB	50	50	50	50	50	50	50	45	44	45	45	45	47	47	47	47	47	47	46	47	49	48	49	50	
93	Ma Tau Wai Road	NB	50	50	50	50	50	50	50	50	50	50	50	50	50	50	49	49	49	49	49	50	50	50	50	50	
94	Ma Tau Wai Road	SB	50	50	50	50	50	50	50	48	47	48	48	48	49	49	49	49	49	49	49	50	50	50	50	50	
95	Ma Tau Wai Road	NB	50	50	50	50	50	50	50	45	43	44	45	44	48	48	48	47	47	47	47	48	49	49	49	50	
96	Ma Tau Wai Road	SB	50	50	50	50	50	50	50	45	43	45	45	45	47	47	47	47	47	47	46	47	49	49	49	50	
97	Ma Tau Wai Road	NB	50	50	50	50	50	50	50	47	45	47	47	47	47	47	47	47	47	47	46	47	49	49	49	50	
98	Ma Tau Wai Road	SB	50	50	50	50	50	50	50	47	46	47	48	47	49	49	49	49	49	49	48	49	50	50	50	50	
99	San Shan Road	EB	40	40	40	40	40	40	40	40	40	40	40	40	40	40	40	40	40	40	40	40	40	40	40	40	
100	Ma Tau Wai Road	SB	50	50	50	50	50	50	50	47	46	47	48	47	49	49	49	49	49	49	48	49	50	50	50	50	
101	Tam Kung Road	NB	30	30	30	30	30	30	30	30	30	30	30	30	30	30	30	30	30	30	30	30	30	30	30	30	
102	Tam Kung Road	SB	30	30	30	30	30	30	30	29	29	29	29	29	28	28	28	28	28	28	27	28	29	29	29	29	
103	San Shan Road	EB	40	40	40	40	40	40	40	40	40	40	40	40	40	40	40	40	40	40	40	40	40	40	40	40	
104	Tam Kung Road	SB	30	30	30	30	30	30	30	30	30	30	30	30	30	30	30	30	30	30	30	30	30	30	30	30	
105	Pak Tai Street	NB	30	30	30	30	30	30	30	30	30	30	30	30	30	30	30	30	30	30	30	30	30	30	30	30	
106	Pak Tai Street	NB	30	30	30	30	30	30	30	29	28	29	29	29	30	30	30	30	30	30	30	30	30	30	30	30	
107	Ma Hang Chung Road	EB	30	30	30	30	30	30	30	30	30	30	30	30	30	30	30	30	30	30	30	30	30	30	30	30	
108	Ma Hang Chung Road	WB	30	30	30	30	30	30	30	29	28	29	29	29	30	30	29	29	29	29	29	29	30	30	30	30	
109	Ma Hang Chung Road	WB	30	30	30	30	30	30	30	30	30	30	30	30	30	30	30	30	30	30	30	30	30	30	30	30	
110	Ma Hang Chung Road	WB	30	30	30	30	30	30	30	29	28	29	29	29	29	29	29	29	28	28	28	29	29	29	29	30	
111	Sheung Heung Road	EB	29	30	30	30	30	30	28	25	24	25	25	25	27	27	27	27	27	27	26	27	28	28	28	29	
112	Sheung Heung Road	WB	30	30	30	30	30	30	30	30	30	30	30	30	30	30	30	30	30	30	30	30	30	30	30	30	
113	San Shan Road	EB	40	40	40	40	40	40	40	40	40	40	40	40	40	40	40	40	40	40	40	40	40	40	40	40	
114	Gillies Avenue North	SB	30	30	30	30	30	30	30	30	29	29	29	29	30	30	30	30	30	30	30	30	30	30	30	30	
115	Pak Kung Street	EB	40	40	40	40	40	40	40	40	40	40	40	40	40	40	40	40	40	40	40	40	40	40	40	40	
116	Pak Kung Street	WB	37	39	40	40	40	39	37	32	29	31	31	31	35	35	35	35	35	35	34	35	36	36	36	37	
117	Gillies Avenue North	NB	30	30	30	30	30	30	30	30	30	30	30	30	30	30	30	30	30	30	30	30	30	30	30	30	
118	Gillies Avenue North	SB	28	29	30	30	30	30	28	24	21	23	23	23	26	26	26	26	26	26	26	26	27	27	27	28	
119	Gillies Avenue North	NB	30	30	30	30	30	30	30	30	30	30	30	30	30	30	30	30	30	30	30	30	30	30	30	30	
120	Gillies Avenue North	SB	27	28	29	30	30	29	26	21	18	20	20	19	22	22	22	22	22	22	21	22	24	24	24	26	
121	Gillies Avenue North	WB	29	30	30	30	30	30	29	26	25	26	26	26	27	27	27	27	27	27	26	27	28	28	28	29	
122	Ma Tau Wai Road	NB	40	40	40	40	40	40	40	39	39	39	39	39	40	40	40	40	40	39	39	40	40	40	40	40	
123	Ma Tau Wai Road	SB	40	40	40	40	40	40	39	38	38	38	38	38	39	39	39	39	39	39	39	40	40	40	40	40	
124	Ma Tau Wai Road	NB	40	40	40	40	40	40	40	40	40	40	40	40	40	40	40	40	40	40	40	40	40	40	40	40	
125	To Kwa Wan Road	NB	40	40	40	40	40	40	40	40	40	40	40	40	40	40	40	40	40	40	40	40	40	40	40	40	
126	To Kwa Wan Road	SB	40	40	40	40	40	40	40	38	38	38	38	38	39	39	39	39	39	39	39	39	40	40	40	40	
127	Ma Tau Wai Road	SB	40	40	40	40	40	40	39	36	35	36	36	36	38	38	38	38	38	38	37	38	39	39	39	39	
128	Wing Kwong Street	WB	30	30	30	30	30	30	30	28	27	28	28	27	29	29	29	29	29	29	29	29	30	30	30	30	
129	Kai Ming Street	EB	30	30	30	30	30	30	30	30	30	30	30	30	30	30	30	30	30	30	30	30	30	30	30	30	
130	Kai Ming Street	WB	30	30	30	30	30	30	30	30	30	30	30	30	30	30	30	30	30	30	30	30	30	30	30	30	

Road No.	Road Name	Bound	Speed (km/hr)																								
			00:00 ~ 01:00	01:00 ~ 02:00	02:00 ~ 03:00	03:00 ~ 04:00	04:00 ~ 05:00	05:00 ~ 06:00	06:00 ~ 07:00	07:00 ~ 08:00	08:00 ~ 09:00	09:00 ~ 10:00	10:00 ~ 11:00	11:00 ~ 12:00	12:00 ~ 13:00	13:00 ~ 14:00	14:00 ~ 15:00	15:00 ~ 16:00	16:00 ~ 17:00	17:00 ~ 18:00	18:00 ~ 19:00	19:00 ~ 20:00	20:00 ~ 21:00	21:00 ~ 22:00	22:00 ~ 23:00	23:00 ~ 00:00
131	Kai Ming Street	WB	30	30	30	30	30	30	30	30	30	30	30	30	30	30	30	30	30	30	30	30	30	30	30	30	30
132	Hung Fook Street	EB	30	30	30	30	30	30	30	30	30	30	30	30	30	30	30	30	30	30	30	30	30	30	30	30	30
133	Hung Fook Street	WB	30	30	30	30	30	30	30	30	30	30	30	30	30	30	30	30	30	30	30	30	30	30	30	30	30
134	Yuk Shing Street	NB	30	30	30	30	30	30	30	30	30	30	30	30	30	30	30	30	30	30	30	30	30	30	30	30	30
135	Hung Fook Street	EB	30	30	30	30	30	30	30	30	30	30	30	30	30	30	30	30	30	30	30	30	30	30	30	30	30
136	Wing Kwong Street	SB	30	30	30	30	30	30	30	29	28	29	29	28	29	29	29	29	29	29	29	29	30	29	30	30	
137	Wing Kwong Street	SB	30	30	30	30	30	30	30	27	26	27	27	27	28	28	28	28	28	28	28	28	29	29	29	29	
138	Ngan Hon Street	EB	30	30	30	30	30	30	30	29	28	29	29	29	29	29	29	29	29	29	29	29	30	30	30	30	
139	Ngan Hon Street	EB	30	30	30	30	30	30	30	29	28	29	29	28	29	29	29	29	29	29	29	29	30	29	30	30	
140	Ngan Hon Street	EB	30	30	30	30	30	30	30	30	30	30	30	30	30	30	30	30	30	30	30	30	30	30	30	30	
141	Ngan Hon Street	WB	30	30	30	30	30	30	30	30	30	30	30	30	30	30	30	30	30	30	30	30	30	30	30	30	
142	Lung Tak Street	NB	30	30	30	30	30	30	30	30	30	30	30	30	30	30	30	30	30	30	30	30	30	30	30	30	
143	Chi Kiang Street	EB	40	40	40	40	40	40	40	40	40	40	40	40	40	40	40	40	40	40	40	40	40	40	40	40	
144	Chi Kiang Street	EB	38	40	40	40	40	40	38	34	32	34	34	33	34	33	33	33	33	33	32	33	35	35	35	36	
145	Chi Kiang Street	EB	38	39	40	40	40	40	38	34	32	33	33	33	33	33	33	33	32	32	32	33	34	34	35	36	
146	Ha Heung Road	NB	30	30	30	30	30	30	30	30	30	30	30	30	30	30	30	30	30	30	30	30	30	30	30	30	
147	Sze Chuen Street	EB	30	30	30	30	30	30	30	30	30	30	30	30	30	30	30	30	30	30	30	30	30	30	30	30	
148	Sze Chuen Street	WB	30	30	30	30	30	30	30	30	30	30	30	30	30	30	30	30	30	30	30	30	30	30	30	30	
149	Ha Heung Road	NB	30	30	30	30	30	30	30	30	30	30	30	30	30	30	30	30	30	30	30	30	30	30	30	30	
150	Kowloon City Road	NB	40	40	40	40	40	40	40	40	40	40	40	40	40	40	40	40	40	40	40	40	40	40	40	40	
151	Kowloon City Road	NB	40	40	40	40	40	40	40	40	40	40	40	40	40	40	40	40	40	40	40	40	40	40	40	40	
152	Kowloon City Road	SB	40	40	40	40	40	40	40	40	40	40	40	40	40	40	40	40	40	40	40	40	40	40	40	40	
153	Pau Chung Street	NB	30	30	30	30	30	30	30	29	29	29	29	29	29	29	29	29	29	29	29	29	30	29	30	30	
154	Pau Chung Street	SB	30	30	30	30	30	30	30	30	30	30	30	30	30	30	30	30	30	30	30	30	30	30	30	30	
155	Lok Shan Road	WB	30	30	30	30	30	30	30	30	29	30	30	30	29	29	29	28	28	28	29	29	29	29	30		
156	Lok Shan Road	WB	30	30	30	30	30	30	29	27	26	27	27	26	24	23	23	23	23	23	22	24	25	25	25	26	
157	Lok Shan Road	WB	29	30	30	30	30	30	29	26	24	25	26	25	22	22	22	22	22	22	21	22	24	24	24	26	
158	To Kwa Wan Road	NB	40	40	40	40	40	40	40	40	40	40	40	40	40	40	40	40	40	40	40	40	40	40	40	40	
159	To Kwa Wan Road	SB	40	40	40	40	40	40	40	39	38	39	39	39	40	39	39	39	39	39	39	40	40	40	40	40	
160	Lok Shan Road	WB	30	30	30	30	30	30	30	29	28	28	28	28	27	27	27	27	27	27	27	27	28	28	28	29	
161	To Kwa Wan Road	NB	40	40	40	40	40	40	40	40	40	40	40	40	40	40	40	40	40	40	40	40	40	40	40	40	
162	To Kwa Wan Road	SB	40	40	40	40	40	40	40	39	39	39	39	39	40	40	40	40	40	40	40	40	40	40	40	40	
163	Cheung Ning Street	NB	30	30	30	30	30	30	30	30	30	30	30	30	30	30	30	30	30	30	30	30	30	30	30	30	
164	Ha Heung Road	NB	30	30	30	30	30	30	30	29	28	28	28	28	26	26	26	26	26	26	25	26	27	27	27	28	
165	Kowloon City Road	NB	40	40	40	40	40	40	40	40	40	40	40	40	40	40	40	40	40	40	40	40	40	40	40	40	
166	Kowloon City Road	SB	40	40	40	40	40	40	40	40	40	40	40	40	40	40	40	40	40	40	40	40	40	40	40	40	
167	Kowloon City Road	NB	39	40	40	40	40	40	39	37	36	36	37	36	34	34	34	34	34	33	34	36	35	36	37		
168	Kowloon City Road	SB	40	40	40	40	40	40	40	40	40	40	40	40	40	40	40	40	40	40	40	40	40	40	40	40	
169	Sheung Heung Road	EB	30	30	30	30	30	30	29	26	25	26	26	26	28	28	28	28	28	28	28	29	29	29	30		
170	Sheung Heung Road	WB	30	30	30	30	30	30	30	30	30	30	30	30	30	30	30	30	30	30	30	30	30	30	30		
171	Pau Chung Street	NB	30	30	30	30	30	30	30	28	28	28	28	28	28	28	28	28	28	28	28	29	29	29	29		
172	Pau Chung Street	SB	30	30	30	30	30	30	30	30	30	30	30	30	30	30	30	30	30	30	30	30	30	30	30		
173	Ma Hang Chung Road	WB	30	30	30	30	30	30	30	30	30	30	30	30	30	30	30	30	30	30	30	30	30	30	30		
174	Sheung Heung Road	EB	30	30	30	30	30	30	29	26	26	26	27	26	28	28	28	28	28	28	27	28	29	29	29		
175	Sheung Heung Road	WB	29	30	30	30	30	30	29	25	24	25	25	24	22	21	21	21	21	21	20	21	23	23	23	25	
176	Sheung Heung Road	EB	30	30	30	30	30	30	30	29	29	29	29	29	30	30	30	30	30	30	30	30	30	30	30		
177	Cheung Ning Street	NB	30	30	30	30	30	30	30	30	30	30	30	30	30	30	30	30	30	30	30	30	30	30	30		
178	Cheung Ning Street	SB	30	30	30	30	30	30	30	30	30	30	30	30	30	30	30	30	30	30	30	30	30	30	30		
179	Sheung Heung Road	EB	30	30	30	30	30	30	29	27	26	27	27	27	28	28	28	28	28	28	28	29	29	29	29		
180	Pau Chung Street	NB	30	30	30	30	30	30	30	29	29	29	30	30	30	30	30	30	30	30	30	30	30	30	30		
181	Pau Chung Street	SB	30	30	30	30	30	30	30	30	30	30	30	30	30	30	30	30	30	30	30	30	30	30	30		
182	Pau Chung Street	NB	30	30	30	30	30	30	30	29	28	28	29	28	30	30	30	30	30	30	30	30	30	30	30		
183	Pau Chung Street	SB	30	30	30	30	30	30	30	30	30	30	30	30	30	30	30	30	30	30	30	30	30	30	30		
184	San Shan Road	WB	30	30	30	30	30	30	30	30	30	30	30	30	30	30	30	30	30	30	30	30	30	30	30		
185	Kowloon City Road	NB	37	39	40	40	40	40	37	32	30	31	32	31	27	27	27	27	26	26	25	27	29	29	30	32	
186	Kowloon City Road	NB	37	39	40	40	40	40	37	33	30	32	32	31	28	27	27	27	26	27	26	27	30	29	30	32	
187	Kowloon City Road	NB	38	39	40	40	40	40	38	34	32	33	33	33	32	32	31	31	31	31	30	31	33	33	34	35	
188	Bailey Street	EB	40	40	40	40	40	40	40	40	40	40	40	40	40	40	40	40	40	40	40	40	40	40	40	40	
189	Bailey Street	WB	40	40	40	40	40	40	40	39	38	39	39	38	38	38	38	38	38	38	38	39	39	39	39		
190	Sung Kit Street	NB	30	30	30	30	30	30	30	30	30	30	30	30	30	30	30	30	30	30	30	30	30	30	30		
191	Bailey Street	WB	40	40	40	40	40	40	40	38	37	37	37	37	38	38	37	37	37	37	37	38	38	38	38	39	
192	Sung On Street	NB	30	30	30	30	30	30	30	30	30	30	30	30	30	30	30	30	30	30	30	30	30	30	30		
193	Sung On Street	SB	30	30	30	30	30	30	30	30	30	30	30	30	29	29	29	29	29	29	29	29	29	30	30		
194	Sung On Street	NB	30	30	30	30	30	30	30	30	30	30	30	30	30	30	30	30	30	30	30	30	30	30	30		
195	Sung On Street	SB	30	30	30	30	30	30	30	30	30	30	30	30	30	30	30	30	30	30	30	30	30	30	30		
196	Bailey Street	EB	40	40	40	40	40	40	40	40	40	40	40	40	40	40	40	40	40	40	40	40	40	40	40		
197	Bailey Street	WB	40	40	40	40	40	40	40	39	38	38	39	38	40	40	40	40	40	40	40	40	40	40	40		
198	Chi Kiang Street	NB	40	40	40	40	40	40	40	40	40	40	40	40	40	40	40	40	40	40	40	40	40	40	40		
199	Chi Kiang Street	SB	40	40	40	40	40	40	40	40	40	40	40	40	40	40	40	40	40	40	40	40	40	40	40		
200	Yuk Yat Street	NB	28	30	30	30	30	30	28	25	23	24	24	24	24	24	24	24	24	24	23	24	25	25	26	27	
201	Yuk Yat Street	SB	30	30	30	30	30	30	30	30	30	30	30	30	30	30	30	30	30	30	30	30	30	30	30		
202	Yuk Yat Street	NB	30	30	30	30	30	30	30	30	29	30	30	30	30	30	30	30	30	30	30	30	30	30	30		
203	Yuk Yat Street	SB	30	30	30	30	30	30	30	30	30	30	30	30	30	30	30	30	30	30	30	30	30	30	30		
204	Lok Shan Road	WB	30	30	30	30	30	30	30	29	29	29	29	29	28	28	28	28	28	28	28	29	29	29	30		
205	Shun Fung Street	WB	30	30	30	30	30	30	30	30	30	30	30	30	30	30	30	30	30	30	30	30	30	30	30		
206	Yuk Yat Street	NB	30	30	30	30	30	30	30	30	30	30	30	30	30	30	30	30	30	30	30	30	30	30	30		
207	Mei King Street	SB	30	30	30	30	30	30	30	30	30	30	30	30	30	30	30	30	30	30	30	30	30	30	30		
208	Mei King Street	SB	30	30	30	30	30	30	30	30	30	30	30	30	30	30	30	30	30	30	30	30	30	30	30		
209	Mei Kwong Street	NB	30	30	30	30	30	30	30	30	30	30	30	30	30	30	30	30	30	30	30	30	30	30	30		
210	To Kwa Wan Road	NB	40	40	40	40	40	40	40	39	38	39	39	39	40	40	40	40	40	40	40	40	40	40	40		
211	To Kwa Wan Road	SB	40	40	40	40	40	40	40	39	39	39	40	39	40	40	40	40	40	40	40	40	40	40	40		
212	Kwei Chow Street	WB	30	30	30	30	30	30	30	30	30	30	30	30	30	30	30	30	30	30	30	30	30	30	30		
213	Kwei Chow Street	WB	30	30	30	30	30	30	30	28	27	28	28	28	29	28	28	28	28	28	28	29	29	29	30		
214	Kwei Chow Street	WB	30	30	30	30	30	30	30	28	27	28	28	28	29	29	29	29	28	29	28	29	29	29	30		
215	Kwei Chow Street	WB	30	30	30	30	30	30	30	28	27	28	28	28	29	29	29	29	28	28	28	29	29	29	30		
216	Wai King Street	SB	30	30	30	30	30	30	30	29	29	29	29	29	29	29	29	29	29	29	28	29	29	29	30		
217	Mei King Street	NB	30	30	30	30	30	30	30	30	30	30	30	30	30	30	30	30	30	30	30	30	30	30	30		
218	To Kwa Wan Road	NB	40	40	40	40	40	40	40	38	38	38	38	38	40	40	40	40	40	40	40	40	40	40	40		
219	To Kwa Wan Road	SB	40	40	40	40	40	40	40	40	39	40	40	40	40	40	40	40	40	40	40	40	40	40	40		
220	Ma Hang Chung Road	EB	30	30	30	30	30	30	30	30	30	30	30	30	30	30	30	30	30	30	30	30	30	30	30		
221	Ma Hang Chung Road	WB	30	30	30	30	30	30	30	30	30	30	30	30	30	30	30	30	30	30	30	30	30	30	30		
222	To Kwa Wan Road	NB	40	40	40	40	40	40	40	38	38	38	38	38	40	40	40	40	40	40	40	40	40	40	40		
223	To Kwa Wan Road	NB	40	40	40	40	40	40	40	38	38	38	39	38	40	40	40	40	40	40	40	40	40	40	40		
224	To Kwa Wan Road	SB	40	40	40	40	40	40	40	39	39	39	39	39	39	39	39	39	39	39	39	40	40	40	40		
225	San Ma Tau Street	EB	30	30	30	30	30	30	30	30	30	30	30	30	30	30	30	30	30	30	29	30	30	30	30		
226	San Shan Road	EB	40	40	40	40	40	40	39	37	36	37	37	37	36	36	36	36	35	35	35	36	37	37	37	38	
227	San Shan Road	WB	35	38	39	40	40	39	35	28	25	27	28	27	34	34	34	34	34	33	34	35	35	36	37		
228	East Kowloon Corridor	NB	65	67	68	68	68	68	65	52	41	48	49	47	34	33	31	30	27	28	25	33	46	44	48	57	
229	East Kowloon Corridor	SB	66	67	68	69	69	68	66	59	50	56	57	55	64	64	64	64	64	64	63	64	65	65	65	66	
230	East Kowloon Corridor	NB	69	70	70	70	70	70	69	69	68	69	69	69	69	69	69	69	69	69	69	69	69	69	69	69	
231	East Kowloon Corridor	SB	67	68	69	69	69	69	67	64	63	64	64	64	65	65	65	65	65	65	65	65	66	66	66	67	
232	Kai Tak Tunnel	NB	66	67	68	68	69	68	66	57	48	54	55	53	42	40	39	38	35	35	30	40	50	48	52	59	
233	Kai Tak Tunnel	SB	67	68	68	69	69	68	66	61	54	59	60	58	63	63	63	63	62	62	60	63	64	64	65	66	
234	Ma Tau Wai Road	SB	50	50	50	50	50	50	50	46	44	46	46	46	48	48	48	48	48	48	47	48	49	49	50	50	
235	To Kwa Wan Road	SB	39	40	40	40	40	40	38	35	34	35	35	35	36	36	36	36	36	36	35	36	37	37	37	38	
236	Chi Kiang Street	EB	40	40	40	40	40	40	40	40	40	40	40	40	40	40	40	40	40	40	40	40	40	40	40	40	
237	Bailey Street	EB	40	40	40	40	40	40	40	40	40	40	40	40	40	40	40	40	40	40	40	40	40	40	40	40	
238	Wan On Street	NB	30	30	30	30	30	30	30	30	30	30	30	30	30	30	30	30	30	30	30	30	30	30	30	30	
239	Wan On Street	SB	30	30	30	30	30	30	30	30	30	30	30	30	30	30	30	30	30	30	30	30	30	30	30	30	
240	Ha Heung Road	NB	30	30	30	30	30	30	30	30	30	30	30	30	21	21	21	21	20	21	20	21	23	23	23	25	
241	Ha Heung Road	NB	29	30	30	30	30	30	29	25	24	25	25	24	30	30	30	30	30	30	30	30	30	30	30	30	
242	Chun Tin Street	EB	30	30	30	30	30	30	30	30	30	30	30	30	30	30	30	30	30	30	30	30	30	30	30	30	
243	San Shan Road	EB	39	40	40	40	40	40	39	36	35	36	36	36	36	36	36	36	35	35	35	36	37	37	37	38	
244	San Shan Road	EB	40	40	40	40	40	40	39	37	36	37	37	37	36	36	36	36	35	35	35	36	37	37	37	38	
245	San Shan Road	WB	35	38	39	40	40	39	35	28	25	27	28	27	34	34	34	34	34	34	33	34	35	35	36	37	
246	San Shan Road	WB	37	39	40	40	40	40	37	32	30	31	32	31	34	34	34	34	34	34	33	34	35	35	36	37	

Appendix E1 Traffic Forecast for Year 2033 Vehicle Kilometer Travelled (VKT)

Vehicle Kilometer Travelled for Each Road in 2033

Road No.	Road Name	Bound	Road Length (km)	Hour	PC	TAXI	LGV3	LGV4	LGV6	HGV7	HGV8	PLB	PV4	PV5	NFB6	NFB7	NFB8	FBSD	FBDD	MC	HGV9	NFB9	Total
1	Shun Yung Street	NB	0.08	**00:00 ~ 01:00**	9.56	4.78	0.00	2.39	0.80	0.80	0.80	0.00	0.00	0.80	0.80	0.00	0.80	0.00	0.80	1.59	0.80	0.00	24.71
			0.08	**01:00 ~ 02:00**	6.38	3.19	0.00	1.59	0.80	0.80	0.80	0.00	0.00	0.80	0.80	0.00	0.80	0.00	0.80	0.80	0.80	0.00	18.33
			0.08	**02:00 ~ 03:00**	4.78	2.39	0.00	1.59	0.80	0.80	0.80	0.00	0.00	0.80	0.00	0.00	0.00	0.00	0.80	0.80	0.00	0.00	13.55
			0.08	**03:00 ~ 04:00**	3.99	2.39	0.00	0.80	0.80	0.00	0.80	0.00	0.00	0.80	0.00	0.00	0.00	0.00	0.80	0.80	0.00	0.00	11.16
			0.08	**04:00 ~ 05:00**	3.99	2.39	0.00	0.80	0.80	0.00	0.80	0.00	0.00	0.80	0.00	0.00	0.00	0.00	0.80	0.80	0.00	0.00	11.16
			0.08	**05:00 ~ 06:00**	4.78	2.39	0.00	1.59	0.80	0.80	0.80	0.00	0.00	0.80	0.00	0.00	0.00	0.00	0.80	0.80	0.00	0.00	13.55
			0.08	**06:00 ~ 07:00**	9.56	4.78	0.00	2.39	0.80	0.80	0.80	0.80	0.00	0.80	0.80	0.00	0.80	0.00	0.80	1.59	0.80	0.00	25.50
			0.08	**07:00 ~ 08:00**	19.13	9.56	0.80	3.99	1.59	0.80	0.80	0.80	0.80	0.80	0.80	0.80	0.80	0.00	0.80	2.39	0.80	0.00	45.43
			0.08	**08:00 ~ 09:00**	23.91	11.96	0.80	4.78	2.39	0.80	0.80	0.80	0.80	0.80	0.80	0.80	0.80	0.00	0.80	3.19	0.80	0.00	54.99
			0.08	**09:00 ~ 10:00**	21.52	11.16	0.80	4.78	1.59	0.80	0.80	0.80	0.80	0.80	0.80	0.80	0.80	0.00	0.80	2.39	0.80	0.00	50.21
			0.08	**10:00 ~ 11:00**	20.72	10.36	0.80	4.78	1.59	0.80	0.80	0.80	0.80	0.80	0.80	0.80	0.80	0.00	0.80	2.39	0.80	0.00	48.62
			0.08	**11:00 ~ 12:00**	21.52	11.16	0.80	4.78	1.59	0.80	0.80	0.80	0.80	0.80	0.80	0.80	0.80	0.00	0.80	2.39	0.80	0.00	50.21
			0.08	**12:00 ~ 13:00**	12.75	6.38	0.80	3.99	1.59	0.80	0.80	0.80	0.00	0.80	0.80	0.80	0.80	0.00	0.80	1.59	0.80	0.00	34.27
			0.08	**13:00 ~ 14:00**	13.55	7.17	0.80	3.99	1.59	0.80	0.80	0.80	0.00	0.80	0.80	0.80	0.80	0.00	0.80	1.59	0.80	0.00	35.87
			0.08	**14:00 ~ 15:00**	13.55	7.17	0.80	3.99	1.59	0.80	0.80	0.80	0.00	0.80	0.80	0.80	0.80	0.00	0.80	1.59	0.80	0.00	35.87
			0.08	**15:00 ~ 16:00**	13.55	7.17	0.80	3.99	1.59	0.80	0.80	0.80	0.00	0.80	0.80	0.80	0.80	0.00	0.80	1.59	0.80	0.00	35.87
			0.08	**16:00 ~ 17:00**	14.35	7.17	0.80	4.78	1.59	0.80	0.80	0.80	0.00	0.80	0.80	0.80	0.80	0.00	0.80	1.59	0.80	0.00	37.46
			0.08	**17:00 ~ 18:00**	13.55	7.17	0.80	4.78	1.59	0.80	0.80	0.80	0.00	0.80	0.80	0.80	0.80	0.00	0.80	1.59	0.80	0.00	36.66
			0.08	**18:00 ~ 19:00**	15.14	7.97	0.80	4.78	1.59	0.80	0.80	0.80	0.00	0.80	0.80	0.80	0.80	0.00	0.80	1.59	0.80	0.00	39.05
			0.08	**19:00 ~ 20:00**	13.55	7.17	0.80	3.99	1.59	0.80	0.80	0.80	0.00	0.80	0.80	0.80	0.80	0.00	0.80	1.59	0.80	0.00	35.87
			0.08	**20:00 ~ 21:00**	11.16	5.58	0.80	3.19	1.59	0.80	0.80	0.80	0.00	0.80	0.80	0.80	0.80	0.00	0.80	1.59	0.80	0.00	31.08
			0.08	**21:00 ~ 22:00**	11.16	5.58	0.80	3.99	1.59	0.80	0.80	0.80	0.00	0.80	0.80	0.80	0.80	0.00	0.80	1.59	0.80	0.00	31.88
			0.08	**22:00 ~ 23:00**	10.36	5.58	0.80	3.19	1.59	0.80	0.80	0.80	0.00	0.80	0.80	0.80	0.80	0.00	0.80	1.59	0.80	0.00	30.29
			0.08	**23:00 ~ 00:00**	8.77	4.78	0.80	3.19	1.59	0.80	0.80	0.80	0.00	0.80	0.80	0.80	0.80	0.00	0.80	1.59	0.80	0.00	27.90
				Whole Day Total (veh*km)	301.27	155.42	13.55	82.09	33.47	17.53	19.13	14.35	3.99	19.13	15.94	13.55	15.94	0.00	19.13	39.05	15.94	0.00	779.47
2	Shun Yung Street	SB	0.08	**00:00 ~ 01:00**	3.19	1.59	0.00	1.59	0.80	0.00	0.80	0.00	0.00	0.80	0.00	0.00	0.00	0.00	0.80	0.80	0.00	0.00	10.36
			0.08	**01:00 ~ 02:00**	2.39	1.59	0.00	0.80	0.80	0.00	0.80	0.00	0.00	0.80	0.00	0.00	0.00	0.00	0.80	0.80	0.00	0.00	8.77
			0.08	**02:00 ~ 03:00**	1.59	0.80	0.00	0.80	0.80	0.00	0.80	0.00	0.00	0.00	0.00	0.00	0.00	0.00	0.80	0.80	0.00	0.00	6.38
			0.08	**03:00 ~ 04:00**	1.59	0.80	0.00	0.80	0.80	0.00	0.00	0.00	0.00	0.00	0.00	0.00	0.00	0.00	0.80	0.80	0.00	0.00	5.58
			0.08	**04:00 ~ 05:00**	1.59	0.80	0.00	0.80	0.80	0.00	0.00	0.00	0.00	0.00	0.00	0.00	0.00	0.00	0.80	0.80	0.00	0.00	5.58
			0.08	**05:00 ~ 06:00**	1.59	0.80	0.00	0.80	0.80	0.00	0.80	0.00	0.00	0.00	0.00	0.00	0.00	0.00	0.80	0.80	0.00	0.00	6.38
			0.08	**06:00 ~ 07:00**	3.19	1.59	0.00	1.59	0.80	0.00	0.80	0.80	0.00	0.80	0.00	0.00	0.00	0.00	0.80	0.80	0.00	0.00	11.16
			0.08	**07:00 ~ 08:00**	6.38	3.19	0.00	2.39	0.80	0.80	0.80	0.80	0.00	0.80	0.80	0.00	0.80	0.00	1.59	0.80	0.80	0.00	20.72
			0.08	**08:00 ~ 09:00**	7.97	3.99	0.00	2.39	0.80	0.80	0.80	0.80	0.00	0.80	0.80	0.00	0.80	0.00	1.59	1.59	0.80	0.00	23.91
			0.08	**09:00 ~ 10:00**	7.17	3.99	0.00	2.39	0.80	0.80	0.80	0.80	0.00	0.80	0.80	0.00	0.80	0.00	0.80	0.80	0.80	0.00	21.52
			0.08	**10:00 ~ 11:00**	7.17	3.99	0.00	2.39	0.80	0.80	0.80	0.80	0.00	0.80	0.80	0.00	0.80	0.00	0.80	0.80	0.80	0.00	21.52
			0.08	**11:00 ~ 12:00**	7.17	3.99	0.00	2.39	0.80	0.80	0.80	0.80	0.00	0.80	0.80	0.00	0.80	0.00	0.80	0.80	0.80	0.00	21.52
			0.08	**12:00 ~ 13:00**	7.97	3.99	0.00	1.59	0.80	0.80	0.80	0.80	0.00	0.80	0.80	0.00	0.80	0.00	0.80	0.80	0.80	0.00	21.52
			0.08	**13:00 ~ 14:00**	8.77	4.78	0.00	1.59	0.80	0.80	0.80	0.80	0.00	0.80	0.80	0.00	0.80	0.00	0.80	1.59	0.80	0.00	23.91
			0.08	**14:00 ~ 15:00**	8.77	4.78	0.00	1.59	0.80	0.80	0.80	0.80	0.00	0.80	0.80	0.00	0.80	0.00	0.80	1.59	0.80	0.00	23.91
			0.08	**15:00 ~ 16:00**	8.77	4.78	0.00	1.59	0.80	0.80	0.80	0.80	0.00	0.80	0.80	0.00	0.80	0.00	0.80	1.59	0.80	0.00	23.91
			0.08	**16:00 ~ 17:00**	8.77	4.78	0.00	1.59	0.80	0.80	0.80	0.80	0.00	0.80	0.80	0.00	0.80	0.00	0.80	1.59	0.80	0.00	23.91
			0.08	**17:00 ~ 18:00**	8.77	4.78	0.00	1.59	0.80	0.80	0.80	0.80	0.00	0.80	0.80	0.00	0.80	0.00	0.80	1.59	0.80	0.00	23.91
			0.08	**18:00 ~ 19:00**	9.56	4.78	0.00	1.59	0.80	0.80	0.80	0.80	0.00	0.80	0.80	0.00	0.80	0.00	0.80	1.59	0.80	0.00	24.71
			0.08	**19:00 ~ 20:00**	8.77	4.78	0.00	1.59	0.80	0.80	0.80	0.80	0.00	0.80	0.80	0.00	0.80	0.00	0.80	1.59	0.80	0.00	23.91
			0.08	**20:00 ~ 21:00**	7.17	3.99	0.00	1.59	0.80	0.80	0.80	0.80	0.00	0.80	0.80	0.00	0.80	0.00	0.80	0.80	0.80	0.00	20.72
			0.08	**21:00 ~ 22:00**	7.17	3.99	0.00	1.59	0.80	0.80	0.80	0.80	0.00	0.80	0.80	0.00	0.80	0.00	0.80	0.80	0.80	0.00	20.72
			0.08	**22:00 ~ 23:00**	7.17	3.99	0.00	1.59	0.80	0.80	0.80	0.80	0.00	0.80	0.80	0.00	0.80	0.00	0.80	0.80	0.80	0.00	20.72
			0.08	**23:00 ~ 00:00**	5.58	3.19	0.00	1.59	0.80	0.80	0.80	0.80	0.00	0.80	0.80	0.00	0.80	0.00	0.80	0.80	0.80	0.00	18.33
				Whole Day Total (veh*km)	148.24	79.70	0.00	38.26	19.13	13.55	17.53	14.35	0.00	15.94	13.55	0.00	13.55	0.00	20.72	25.50	13.55	0.00	433.57
3	Pak Kung Street	EB	0.04	**00:00 ~ 01:00**	0.41	0.41	0.00	0.00	0.00	0.00	0.00	0.00	0.00	0.00	0.00	0.00	0.00	0.00	0.00	0.41	0.00	0.00	1.23
			0.04	**01:00 ~ 02:00**	0.41	0.41	0.00	0.00	0.00	0.00	0.00	0.00	0.00	0.00	0.00	0.00	0.00	0.00	0.00	0.41	0.00	0.00	1.23
			0.04	**02:00 ~ 03:00**	0.41	0.41	0.00	0.00	0.00	0.00	0.00	0.00	0.00	0.00	0.00	0.00	0.00	0.00	0.00	0.00	0.00	0.00	0.82
			0.04	**03:00 ~ 04:00**	0.41	0.41	0.00	0.00	0.00	0.00	0.00	0.00	0.00	0.00	0.00	0.00	0.00	0.00	0.00	0.00	0.00	0.00	0.82
			0.04	**04:00 ~ 05:00**	0.41	0.41	0.00	0.00	0.00	0.00	0.00	0.00	0.00	0.00	0.00	0.00	0.00	0.00	0.00	0.00	0.00	0.00	0.82
			0.04	**05:00 ~ 06:00**	0.41	0.41	0.00	0.00	0.00	0.00	0.00	0.00	0.00	0.00	0.00	0.00	0.00	0.00	0.00	0.00	0.00	0.00	0.82
			0.04	**06:00 ~ 07:00**	0.41	0.41	0.00	0.00	0.00	0.00	0.00	0.00	0.00	0.00	0.00	0.00	0.00	0.00	0.00	0.41	0.00	0.00	1.23
			0.04	**07:00 ~ 08:00**	0.82	0.41	0.00	0.41	0.00	0.00	0.00	0.00	0.00	0.00	0.00	0.00	0.00	0.00	0.00	0.41	0.00	0.00	2.05
			0.04	**08:00 ~ 09:00**	0.82	0.41	0.00	0.41	0.00	0.00	0.00	0.00	0.00	0.00	0.00	0.00	0.00	0.00	0.00	0.41	0.00	0.00	2.05
			0.04	**09:00 ~ 10:00**	0.82	0.41	0.00	0.41	0.00	0.00	0.00	0.00	0.00	0.00	0.00	0.00	0.00	0.00	0.00	0.41	0.00	0.00	2.05
			0.04	**10:00 ~ 11:00**	0.82	0.41	0.00	0.41	0.00	0.00	0.00	0.00	0.00	0.00	0.00	0.00	0.00	0.00	0.00	0.41	0.00	0.00	2.05
			0.04	**11:00 ~ 12:00**	0.82	0.41	0.00	0.41	0.00	0.00	0.00	0.00	0.00	0.00	0.00	0.00	0.00	0.00	0.00	0.41	0.00	0.00	2.05
			0.04	**12:00 ~ 13:00**	0.82	0.41	0.00	0.41	0.41	0.00	0.00	0.00	0.00	0.00	0.00	0.00	0.00	0.00	0.00	0.41	0.00	0.00	2.46
			0.04	**13:00 ~ 14:00**	0.82	0.41	0.00	0.41	0.41	0.00	0.00	0.00	0.00	0.00	0.00	0.00	0.00	0.00	0.00	0.41	0.00	0.00	2.46
			0.04	**14:00 ~ 15:00**	0.82	0.41	0.00	0.41	0.41	0.00	0.00	0.00	0.00	0.00	0.00	0.00	0.00	0.00	0.00	0.41	0.00	0.00	2.46
			0.04	**15:00 ~ 16:00**	0.82	0.41	0.00	0.41	0.41	0.00	0.00	0.00	0.00	0.00	0.00	0.00	0.00	0.00	0.00	0.41	0.00	0.00	2.46
			0.04	**16:00 ~ 17:00**	0.82	0.41	0.00	0.41	0.41	0.00	0.00	0.00	0.00	0.00	0.00	0.00	0.00	0.00	0.00	0.41	0.00	0.00	2.46
			0.04	**17:00 ~ 18:00**	0.82	0.41	0.00	0.41	0.41	0.00	0.00	0.00	0.00	0.00	0.00	0.00	0.00	0.00	0.00	0.41	0.00	0.00	2.46
			0.04	**18:00 ~ 19:00**	0.82	0.41	0.00	0.41	0.41	0.00	0.00	0.00	0.00	0.00	0.00	0.00	0.00	0.00	0.00	0.41	0.00	0.00	2.46
			0.04	**19:00 ~ 20:00**	0.82	0.41	0.00	0.41	0.41	0.00	0.00	0.00	0.00	0.00	0.00	0.00	0.00	0.00	0.00	0.41	0.00	0.00	2.46
			0.04	**20:00 ~ 21:00**	0.82	0.41	0.00	0.41	0.41	0.00	0.00	0.00	0.00	0.00	0.00	0.00	0.00	0.00	0.00	0.41	0.00	0.00	2.46
			0.04	**21:00 ~ 22:00**	0.82	0.41	0.00	0.41	0.41	0.00	0.00	0.00	0.00	0.00	0.00	0.00	0.00	0.00	0.00	0.41	0.00	0.00	2.46
			0.04	**22:00 ~ 23:00**	0.82	0.41	0.00	0.41	0.41	0.00	0.00	0.00	0.00	0.00	0.00	0.00	0.00	0.00	0.00	0.41	0.00	0.00	2.46
			0.04	**23:00 ~ 00:00**	0.41	0.41	0.00	0.41	0.41	0.00	0.00	0.00	0.00	0.00	0.00	0.00	0.00	0.00	0.00	0.41	0.00	0.00	2.05
				Whole Day Total (veh*km)	16.40	9.84	0.00	6.97	4.92	0.00	0.00	0.00	0.00	0.00	0.00	0.00	0.00	0.00	0.00	8.20	0.00	0.00	46.33
4	Pak Kung Street	WB	0.04	**00:00 ~ 01:00**	0.41	0.41	0.00	0.41	0.41	0.00	0.00	0.00	0.00	0.00	0.00	0.00	0.00	0.00	0.41	0.41	0.00	0.00	2.46
			0.04	**01:00 ~ 02:00**	0.41	0.41	0.00	0.41	0.41	0.00	0.00	0.00	0.00	0.00	0.00	0.00	0.00	0.00	0.41	0.41	0.00	0.00	2.46
			0.04	**02:00 ~ 03:00**	0.41	0.41	0.00	0.41	0.41	0.00	0.00	0.00	0.00	0.00	0.00	0.00	0.00	0.00	0.41	0.41	0.00	0.00	2.46
			0.04	**03:00 ~ 04:00**	0.41	0.41	0.00	0.41	0.41	0.00	0.00	0.00	0.00	0.00	0.00	0.00	0.00	0.00	0.41	0.00	0.00	0.00	2.05
			0.04	**04:00 ~ 05:00**	0.41	0.41	0.00	0.41	0.41	0.00	0.00	0.00	0.00	0.00	0.00	0.00	0.00	0.00	0.41	0.00	0.00	0.00	2.05
			0.04	**05:00 ~ 06:00**	0.41	0.41	0.00	0.41	0.41	0.00	0.00	0.00	0.00	0.00	0.00	0.00	0.00	0.00	0.41	0.41	0.00	0.00	2.46
			0.04	**06:00 ~ 07:00**	0.41	0.41	0.00	0.41	0.41	0.00	0.00	0.41	0.00	0.00	0.00	0.00	0.00	0.00	0.41	0.41	0.00	0.00	2.87
			0.04	**07:00 ~ 08:00**	1.23	0.41	0.00	0.41	0.41	0.41	0.41	0.41	0.00	0.00	0.00	0.00	0.00	0.00	0.41	0.41	0.00	0.00	4.51
			0.04	**08:00 ~ 09:00**	1.23	0.82	0.00	0.41	0.41	0.41	0.41	0.41	0.00	0.00	0.00	0.00	0.00	0.00	0.41	0.41	0.00	0.00	4.92
			0.04	**09:00 ~ 10:00**	1.23	0.82	0.00	0.41	0.41	0.41	0.41	0.41	0.00	0.00	0.00	0.00	0.00	0.00	0.41	0.41	0.00	0.00	4.92
			0.04	**10:00 ~ 11:00**	1.23	0.82	0.00	0.41	0.41	0.41	0.41	0.41	0.00	0.00	0.00	0.00	0.00	0.00	0.41	0.41	0.00	0.00	4.92
			0.04	**11:00 ~ 12:00**	1.23	0.82	0.00	0.41	0.41	0.41	0.41	0.41	0.00	0.00	0.00	0.00	0.00	0.00	0.41	0.41	0.00	0.00	4.92
			0.04	**12:00 ~ 13:00**	3.28	1.64	0.00	0.82	0.41	0.41	0.41	0.41	0.00	0.41	0.00	0.00	0.41	0.00	0.41	0.41	0.41	0.00	9.43
			0.04	**13:00 ~ 14:00**	3.28	1.64	0.00	0.82	0.41	0.41	0.41	0.41	0.00	0.41	0.00	0.00	0.41	0.00	0.41	0.41	0.41	0.00	9.43
			0.04	**14:00 ~ 15:00**	3.28	1.64	0.00	0.82	0.41	0.41	0.41	0.41	0.00	0.41	0.00	0.00	0.41	0.00	0.41	0.41	0.41	0.00	9.43
			0.04	**15:00 ~ 16:00**	3.28	1.64	0.00	0.82	0.41	0.41	0.41	0.41	0.00	0.41	0.00	0.00	0.41	0.00	0.41	0.41	0.41	0.00	9.43
			0.04	**16:00 ~ 17:00**	3.69	2.05	0.00	0.82	0.41	0.41	0.41	0.41	0.00	0.41	0.00	0.00	0.41	0.00	0.41	0.41	0.41	0.00	10.25
			0.04	**17:00 ~ 18:00**	3.69	2.05	0.00	0.82	0.41	0.41	0.41	0.41	0.00	0.41	0.00	0.00	0.41	0.00	0.41	0.41	0.41	0.00	10.25
			0.04	**18:00 ~ 19:00**	3.69	2.05	0.00	0.82	0.41	0.41	0.41	0.41	0.00	0.41	0.00	0.00	0.41	0.00	0.41	0.41	0.41	0.00	10.25
			0.04	**19:00 ~ 20:00**	3.28	1.64	0.00	0.82	0.41	0.41	0.41	0.41	0.00	0.41	0.00	0.00	0.41	0.00	0.41	0.41	0.41	0.00	9.43
			0.04	**20:00 ~ 21:00**	2.87	1.64	0.00	0.82	0.41	0.41	0.41	0.41	0.00	0.41	0.00	0.00	0.41	0.00	0.41	0.41	0.41	0.00	9.02
			0.04	**21:00 ~ 22:00**	2.87	1.64	0.00	0.82	0.41	0.41	0.41	0.41	0.00	0.41	0.00	0.00	0.41	0.00	0.41	0.41	0.41	0.00	9.02
			0.04	**22:00 ~ 23:00**	2.87	1.64	0.00	0.82	0.41	0.41	0.41	0.41	0.00	0.41	0.00	0.00	0.41	0.00	0.41	0.41	0.41	0.00	9.02
			0.04	**23:00 ~ 00:00**	2.46	1.23	0.00	0.82	0.41	0.41	0.41	0.41	0.00	0.41	0.00	0.00	0.41	0.00	0.41	0.41	0.41	0.00	8.20
				Whole Day Total (veh*km)	47.56	27.06	0.00	14.76	9.84	6.97	6.97	7.38	0.00	4.92	0.00	0.00	4.92	0.00	9.84	9.02	4.92	0.00	154.16

Road No.	Road Name	Bound	Road Length (km)	Hour	PC	TAXI	LGV3	LGV4	LGV6	HGV7	HGV8	PLB	PV4	PV5	NFB6	NFB7	NFB8	FBSD	FBDD	MC	HGV9	NFB9	Total
5	Ko Shan Road	NB	0.05	**00:00 ~ 01:00**	6.06	3.03	0.00	1.52	0.51	0.51	0.51	0.00	0.00	0.51	0.51	0.00	0.51	0.00	0.51	1.01	0.51	0.00	15.66
			0.05	**01:00 ~ 02:00**	4.04	2.02	0.00	1.01	0.51	0.51	0.51	0.00	0.00	0.51	0.51	0.00	0.51	0.00	0.51	0.51	0.51	0.00	11.62
			0.05	**02:00 ~ 03:00**	3.03	1.52	0.00	1.01	0.51	0.51	0.51	0.00	0.00	0.51	0.00	0.00	0.00	0.00	0.51	0.51	0.00	0.00	8.59
			0.05	**03:00 ~ 04:00**	2.53	1.52	0.00	0.51	0.51	0.00	0.51	0.00	0.00	0.51	0.00	0.00	0.00	0.00	0.51	0.51	0.00	0.00	7.07
			0.05	**04:00 ~ 05:00**	2.53	1.52	0.00	0.51	0.51	0.00	0.51	0.00	0.00	0.51	0.00	0.00	0.00	0.00	0.51	0.51	0.00	0.00	7.07
			0.05	**05:00 ~ 06:00**	3.03	1.52	0.00	1.01	0.51	0.51	0.51	0.00	0.00	0.51	0.00	0.00	0.00	0.00	0.51	0.51	0.00	0.00	8.59
			0.05	**06:00 ~ 07:00**	6.06	3.54	0.00	1.52	0.51	0.51	0.51	0.51	0.00	0.51	0.51	0.00	0.51	0.00	0.51	1.01	0.51	0.00	16.67
			0.05	**07:00 ~ 08:00**	12.63	6.57	0.51	2.53	1.01	0.51	0.51	0.51	0.51	0.51	0.51	0.51	0.51	0.00	0.51	1.52	0.51	0.00	29.80
			0.05	**08:00 ~ 09:00**	15.66	8.08	0.51	3.54	1.52	0.51	0.51	0.51	0.51	0.51	0.51	0.51	0.51	0.00	0.51	2.02	0.51	0.00	36.36
			0.05	**09:00 ~ 10:00**	13.64	7.07	0.51	3.03	1.01	0.51	0.51	0.51	0.51	0.51	0.51	0.51	0.51	0.00	0.51	1.52	0.51	0.00	31.82
			0.05	**10:00 ~ 11:00**	13.13	6.57	0.51	3.03	1.01	0.51	0.51	0.51	0.51	0.51	0.51	0.51	0.51	0.00	0.51	1.52	0.51	0.00	30.81
			0.05	**11:00 ~ 12:00**	13.64	7.07	0.51	3.03	1.01	0.51	0.51	0.51	0.51	0.51	0.51	0.51	0.51	0.00	0.51	1.52	0.51	0.00	31.82
			0.05	**12:00 ~ 13:00**	8.59	4.55	0.51	3.03	1.52	0.51	0.51	0.51	0.00	0.51	0.51	0.51	0.51	0.00	0.51	1.01	0.51	0.00	23.74
			0.05	**13:00 ~ 14:00**	9.09	4.55	0.51	3.03	1.52	0.51	0.51	0.51	0.00	0.51	0.51	0.51	0.51	0.00	0.51	1.01	0.51	0.00	24.24
			0.05	**14:00 ~ 15:00**	9.09	4.55	0.51	3.54	1.52	0.51	0.51	0.51	0.00	0.51	0.51	0.51	0.51	0.00	0.51	1.01	0.51	0.00	24.75
			0.05	**15:00 ~ 16:00**	9.09	4.55	0.51	3.54	1.52	0.51	0.51	0.51	0.00	0.51	0.51	0.51	0.51	0.00	0.51	1.01	0.51	0.00	24.75
			0.05	**16:00 ~ 17:00**	9.60	5.05	0.51	3.54	1.52	0.51	0.51	0.51	0.00	0.51	0.51	0.51	0.51	0.00	0.51	1.01	0.51	0.00	25.76
			0.05	**17:00 ~ 18:00**	9.60	5.05	0.51	3.54	1.52	0.51	0.51	0.51	0.00	0.51	0.51	0.51	0.51	0.00	0.51	1.01	0.51	0.00	25.76
			0.05	**18:00 ~ 19:00**	10.10	5.05	0.51	3.54	1.52	0.51	0.51	0.51	0.00	0.51	0.51	0.51	0.51	0.00	0.51	1.52	0.51	0.00	26.77
			0.05	**19:00 ~ 20:00**	9.09	4.55	0.51	3.03	1.52	0.51	0.51	0.51	0.00	0.51	0.51	0.51	0.51	0.00	0.51	1.01	0.51	0.00	24.24
			0.05	**20:00 ~ 21:00**	7.58	4.04	0.51	2.53	1.01	0.51	0.51	0.51	0.00	0.51	0.51	0.51	0.51	0.00	0.51	1.01	0.51	0.00	21.21
			0.05	**21:00 ~ 22:00**	8.08	4.04	0.51	3.03	1.01	0.51	0.51	0.51	0.00	0.51	0.51	0.51	0.51	0.00	0.51	1.01	0.51	0.00	22.22
			0.05	**22:00 ~ 23:00**	7.07	3.54	0.51	2.53	1.01	0.51	0.51	0.51	0.00	0.51	0.51	0.51	0.51	0.00	0.51	1.01	0.51	0.00	20.20
			0.05	**23:00 ~ 00:00**	6.06	3.03	0.51	2.02	1.01	0.51	0.51	0.51	0.00	0.51	0.51	0.51	0.51	0.00	0.51	1.01	0.51	0.00	18.18
				Whole Day Total (veh*km)	198.97	102.52	8.59	59.09	25.25	11.11	12.12	9.09	2.53	12.12	10.10	8.59	10.10	0.00	12.12	25.25	10.10	0.00	517.63
6	Ko Shan Road	SB	0.05	**00:00 ~ 01:00**	2.02	1.01	0.00	0.51	0.51	0.00	0.51	0.00	0.00	0.51	0.00	0.00	0.00	0.00	0.51	0.51	0.00	0.00	6.06
			0.05	**01:00 ~ 02:00**	1.52	1.01	0.00	0.51	0.51	0.00	0.51	0.00	0.00	0.51	0.00	0.00	0.00	0.00	0.51	0.51	0.00	0.00	5.56
			0.05	**02:00 ~ 03:00**	1.01	0.51	0.00	0.51	0.51	0.00	0.00	0.00	0.00	0.00	0.00	0.00	0.00	0.00	0.51	0.51	0.00	0.00	3.54
			0.05	**03:00 ~ 04:00**	1.01	0.51	0.00	0.51	0.51	0.00	0.00	0.00	0.00	0.00	0.00	0.00	0.00	0.00	0.51	0.51	0.00	0.00	3.54
			0.05	**04:00 ~ 05:00**	1.01	0.51	0.00	0.51	0.51	0.00	0.00	0.00	0.00	0.00	0.00	0.00	0.00	0.00	0.51	0.51	0.00	0.00	3.54
			0.05	**05:00 ~ 06:00**	1.01	0.51	0.00	0.51	0.51	0.00	0.00	0.00	0.00	0.00	0.00	0.00	0.00	0.00	0.51	0.51	0.00	0.00	3.54
			0.05	**06:00 ~ 07:00**	2.02	1.01	0.00	0.51	0.51	0.00	0.51	0.51	0.00	0.51	0.00	0.00	0.00	0.00	0.51	0.51	0.00	0.00	6.57
			0.05	**07:00 ~ 08:00**	4.04	2.53	0.00	1.01	0.51	0.51	0.51	0.51	0.00	0.51	0.51	0.00	0.51	0.00	0.51	0.51	0.51	0.00	12.63
			0.05	**08:00 ~ 09:00**	5.05	3.03	0.00	1.52	0.51	0.51	0.51	0.51	0.00	0.51	0.51	0.00	0.51	0.00	0.51	1.01	0.51	0.00	15.15
			0.05	**09:00 ~ 10:00**	4.55	2.53	0.00	1.01	0.51	0.51	0.51	0.51	0.00	0.51	0.51	0.00	0.51	0.00	0.51	0.51	0.51	0.00	13.13
			0.05	**10:00 ~ 11:00**	4.55	2.53	0.00	1.01	0.51	0.51	0.51	0.51	0.00	0.51	0.51	0.00	0.51	0.00	0.51	0.51	0.51	0.00	13.13
			0.05	**11:00 ~ 12:00**	4.55	2.53	0.00	1.52	0.51	0.51	0.51	0.51	0.00	0.51	0.51	0.00	0.51	0.00	0.51	0.51	0.51	0.00	13.64
			0.05	**12:00 ~ 13:00**	3.54	2.02	0.00	1.01	0.51	0.51	0.51	0.51	0.00	0.51	0.00	0.00	0.51	0.00	0.51	0.51	0.00	0.00	10.61
			0.05	**13:00 ~ 14:00**	3.54	2.02	0.00	1.01	0.51	0.51	0.51	0.51	0.00	0.51	0.00	0.00	0.51	0.00	0.51	0.51	0.00	0.00	10.61
			0.05	**14:00 ~ 15:00**	3.54	2.02	0.00	1.01	0.51	0.51	0.51	0.51	0.00	0.51	0.00	0.00	0.51	0.00	0.51	0.51	0.00	0.00	10.61
			0.05	**15:00 ~ 16:00**	3.54	2.02	0.00	1.01	0.51	0.51	0.51	0.51	0.00	0.51	0.00	0.00	0.51	0.00	0.51	0.51	0.00	0.00	10.61
			0.05	**16:00 ~ 17:00**	3.54	2.02	0.00	1.01	0.51	0.51	0.51	0.51	0.00	0.51	0.00	0.00	0.51	0.00	0.51	0.51	0.00	0.00	10.61
			0.05	**17:00 ~ 18:00**	3.54	2.02	0.00	1.01	0.51	0.51	0.51	0.51	0.00	0.51	0.00	0.00	0.51	0.00	0.51	0.51	0.00	0.00	10.61
			0.05	**18:00 ~ 19:00**	4.04	2.02	0.00	1.01	0.51	0.51	0.51	0.51	0.00	0.51	0.00	0.00	0.51	0.00	0.51	0.51	0.00	0.00	11.11
			0.05	**19:00 ~ 20:00**	3.54	2.02	0.00	1.01	0.51	0.51	0.51	0.51	0.00	0.51	0.00	0.00	0.51	0.00	0.51	0.51	0.00	0.00	10.61
			0.05	**20:00 ~ 21:00**	3.03	1.52	0.00	1.01	0.51	0.51	0.51	0.51	0.00	0.51	0.00	0.00	0.51	0.00	0.51	0.51	0.00	0.00	9.60
			0.05	**21:00 ~ 22:00**	3.03	1.52	0.00	1.01	0.51	0.51	0.51	0.51	0.00	0.51	0.00	0.00	0.51	0.00	0.51	0.51	0.00	0.00	9.60
			0.05	**22:00 ~ 23:00**	3.03	1.52	0.00	1.01	0.51	0.51	0.51	0.51	0.00	0.51	0.00	0.00	0.51	0.00	0.51	0.51	0.00	0.00	9.60
			0.05	**23:00 ~ 00:00**	2.53	1.52	0.00	0.51	0.51	0.51	0.51	0.51	0.00	0.51	0.00	0.00	0.51	0.00	0.51	0.51	0.00	0.00	8.59
				Whole Day Total (veh*km)	72.72	40.40	0.00	21.21	12.12	8.59	10.10	9.09	0.00	10.10	2.53	0.00	8.59	0.00	12.12	12.63	2.53	0.00	222.71
7	Wai Yin Path	WB	0.05	**00:00 ~ 01:00**	0.47	0.47	0.00	0.00	0.00	0.00	0.00	0.00	0.00	0.00	0.00	0.00	0.00	0.00	0.00	0.00	0.00	0.00	0.94
			0.05	**01:00 ~ 02:00**	0.47	0.47	0.00	0.00	0.00	0.00	0.00	0.00	0.00	0.00	0.00	0.00	0.00	0.00	0.00	0.00	0.00	0.00	0.94
			0.05	**02:00 ~ 03:00**	0.47	0.47	0.00	0.00	0.00	0.00	0.00	0.00	0.00	0.00	0.00	0.00	0.00	0.00	0.00	0.00	0.00	0.00	0.94
			0.05	**03:00 ~ 04:00**	0.47	0.47	0.00	0.00	0.00	0.00	0.00	0.00	0.00	0.00	0.00	0.00	0.00	0.00	0.00	0.00	0.00	0.00	0.94
			0.05	**04:00 ~ 05:00**	0.47	0.47	0.00	0.00	0.00	0.00	0.00	0.00	0.00	0.00	0.00	0.00	0.00	0.00	0.00	0.00	0.00	0.00	0.94
			0.05	**05:00 ~ 06:00**	0.47	0.47	0.00	0.00	0.00	0.00	0.00	0.00	0.00	0.00	0.00	0.00	0.00	0.00	0.00	0.00	0.00	0.00	0.94
			0.05	**06:00 ~ 07:00**	0.47	0.47	0.00	0.00	0.00	0.00	0.00	0.00	0.00	0.00	0.00	0.00	0.00	0.00	0.00	0.00	0.00	0.00	0.94
			0.05	**07:00 ~ 08:00**	0.47	0.47	0.00	0.47	0.00	0.00	0.00	0.00	0.00	0.00	0.00	0.00	0.00	0.00	0.00	0.47	0.00	0.00	1.88
			0.05	**08:00 ~ 09:00**	0.94	0.47	0.00	0.47	0.00	0.00	0.00	0.00	0.00	0.00	0.00	0.00	0.00	0.00	0.00	0.47	0.00	0.00	2.35
			0.05	**09:00 ~ 10:00**	0.47	0.47	0.00	0.47	0.00	0.00	0.00	0.00	0.00	0.00	0.00	0.00	0.00	0.00	0.00	0.47	0.00	0.00	1.88
			0.05	**10:00 ~ 11:00**	0.47	0.47	0.00	0.47	0.00	0.00	0.00	0.00	0.00	0.00	0.00	0.00	0.00	0.00	0.00	0.47	0.00	0.00	1.88
			0.05	**11:00 ~ 12:00**	0.47	0.47	0.00	0.47	0.00	0.00	0.00	0.00	0.00	0.00	0.00	0.00	0.00	0.00	0.00	0.47	0.00	0.00	1.88
			0.05	**12:00 ~ 13:00**	0.47	0.47	0.00	0.47	0.00	0.00	0.00	0.00	0.00	0.00	0.00	0.00	0.00	0.00	0.00	0.47	0.00	0.00	1.88
			0.05	**13:00 ~ 14:00**	0.47	0.47	0.00	0.47	0.00	0.00	0.00	0.00	0.00	0.00	0.00	0.00	0.00	0.00	0.00	0.47	0.00	0.00	1.88
			0.05	**14:00 ~ 15:00**	0.47	0.47	0.00	0.47	0.00	0.00	0.00	0.00	0.00	0.00	0.00	0.00	0.00	0.00	0.00	0.47	0.00	0.00	1.88
			0.05	**15:00 ~ 16:00**	0.47	0.47	0.00	0.47	0.00	0.00	0.00	0.00	0.00	0.00	0.00	0.00	0.00	0.00	0.00	0.47	0.00	0.00	1.88
			0.05	**16:00 ~ 17:00**	0.47	0.47	0.00	0.47	0.00	0.00	0.00	0.00	0.00	0.00	0.00	0.00	0.00	0.00	0.00	0.47	0.00	0.00	1.88
			0.05	**17:00 ~ 18:00**	0.47	0.47	0.00	0.47	0.00	0.00	0.00	0.00	0.00	0.00	0.00	0.00	0.00	0.00	0.00	0.47	0.00	0.00	1.88
			0.05	**18:00 ~ 19:00**	0.94	0.47	0.00	0.47	0.00	0.00	0.00	0.00	0.00	0.00	0.00	0.00	0.00	0.00	0.00	0.47	0.00	0.00	2.35
			0.05	**19:00 ~ 20:00**	0.47	0.47	0.00	0.47	0.00	0.00	0.00	0.00	0.00	0.00	0.00	0.00	0.00	0.00	0.00	0.47	0.00	0.00	1.88
			0.05	**20:00 ~ 21:00**	0.47	0.47	0.00	0.47	0.00	0.00	0.00	0.00	0.00	0.00	0.00	0.00	0.00	0.00	0.00	0.47	0.00	0.00	1.88
			0.05	**21:00 ~ 22:00**	0.47	0.47	0.00	0.47	0.00	0.00	0.00	0.00	0.00	0.00	0.00	0.00	0.00	0.00	0.00	0.47	0.00	0.00	1.88
			0.05	**22:00 ~ 23:00**	0.47	0.47	0.00	0.47	0.00	0.00	0.00	0.00	0.00	0.00	0.00	0.00	0.00	0.00	0.00	0.47	0.00	0.00	1.88
			0.05	**23:00 ~ 00:00**	0.47	0.47	0.00	0.47	0.00	0.00	0.00	0.00	0.00	0.00	0.00	0.00	0.00	0.00	0.00	0.47	0.00	0.00	1.88
				Whole Day Total (veh*km)	12.19	11.26	0.00	7.97	0.00	0.00	0.00	0.00	0.00	0.00	0.00	0.00	0.00	0.00	0.00	7.97	0.00	0.00	39.40
8	Wai Yin Path	EB	0.05	**00:00 ~ 01:00**	0.47	0.47	0.00	0.00	0.00	0.00	0.00	0.00	0.00	0.00	0.00	0.00	0.00	0.00	0.00	0.00	0.00	0.00	0.94
			0.05	**01:00 ~ 02:00**	0.47	0.47	0.00	0.00	0.00	0.00	0.00	0.00	0.00	0.00	0.00	0.00	0.00	0.00	0.00	0.00	0.00	0.00	0.94
			0.05	**02:00 ~ 03:00**	0.47	0.47	0.00	0.00	0.00	0.00	0.00	0.00	0.00	0.00	0.00	0.00	0.00	0.00	0.00	0.00	0.00	0.00	0.94
			0.05	**03:00 ~ 04:00**	0.47	0.47	0.00	0.00	0.00	0.00	0.00	0.00	0.00	0.00	0.00	0.00	0.00	0.00	0.00	0.00	0.00	0.00	0.94
			0.05	**04:00 ~ 05:00**	0.47	0.47	0.00	0.00	0.00	0.00	0.00	0.00	0.00	0.00	0.00	0.00	0.00	0.00	0.00	0.00	0.00	0.00	0.94
			0.05	**05:00 ~ 06:00**	0.47	0.47	0.00	0.00	0.00	0.00	0.00	0.00	0.00	0.00	0.00	0.00	0.00	0.00	0.00	0.00	0.00	0.00	0.94
			0.05	**06:00 ~ 07:00**	0.47	0.47	0.00	0.00	0.00	0.00	0.00	0.00	0.00	0.00	0.00	0.00	0.00	0.00	0.00	0.00	0.00	0.00	0.94
			0.05	**07:00 ~ 08:00**	0.47	0.47	0.00	0.47	0.00	0.00	0.00	0.00	0.00	0.00	0.00	0.00	0.00	0.00	0.00	0.47	0.00	0.00	1.88
			0.05	**08:00 ~ 09:00**	0.94	0.47	0.00	0.47	0.00	0.00	0.00	0.00	0.00	0.00	0.00	0.00	0.00	0.00	0.00	0.47	0.00	0.00	2.35
			0.05	**09:00 ~ 10:00**	0.47	0.47	0.00	0.47	0.00	0.00	0.00	0.00	0.00	0.00	0.00	0.00	0.00	0.00	0.00	0.47	0.00	0.00	1.88
			0.05	**10:00 ~ 11:00**	0.47	0.47	0.00	0.47	0.00	0.00	0.00	0.00	0.00	0.00	0.00	0.00	0.00	0.00	0.00	0.47	0.00	0.00	1.88
			0.05	**11:00 ~ 12:00**	0.47	0.47	0.00	0.47	0.00	0.00	0.00	0.00	0.00	0.00	0.00	0.00	0.00	0.00	0.00	0.47	0.00	0.00	1.88
			0.05	**12:00 ~ 13:00**	0.47	0.47	0.00	0.47	0.00	0.00	0.00	0.00	0.00	0.00	0.00	0.00	0.00	0.00	0.00	0.47	0.00	0.00	1.88
			0.05	**13:00 ~ 14:00**	0.47	0.47	0.00	0.47	0.00	0.00	0.00	0.00	0.00	0.00	0.00	0.00	0.00	0.00	0.00	0.47	0.00	0.00	1.88
			0.05	**14:00 ~ 15:00**	0.47	0.47	0.00	0.47	0.00	0.00	0.00	0.00	0.00	0.00	0.00	0.00	0.00	0.00	0.00	0.47	0.00	0.00	1.88
			0.05	**15:00 ~ 16:00**	0.47	0.47	0.00	0.47	0.00	0.00	0.00	0.00	0.00	0.00	0.00	0.00	0.00	0.00	0.00	0.47	0.00	0.00	1.88
			0.05	**16:00 ~ 17:00**	0.47	0.47	0.00	0.47	0.00	0.00	0.00	0.00	0.00	0.00	0.00	0.00	0.00	0.00	0.00	0.47	0.00	0.00	1.88
			0.05	**17:00 ~ 18:00**	0.47	0.47	0.00	0.47	0.00	0.00	0.00	0.00	0.00	0.00	0.00	0.00	0.00	0.00	0.00	0.47	0.00	0.00	1.88
			0.05	**18:00 ~ 19:00**	0.94	0.47	0.00	0.47	0.00	0.00	0.00	0.00	0.00	0.00	0.00	0.00	0.00	0.00	0.00	0.47	0.00	0.00	2.35
			0.05	**19:00 ~ 20:00**	0.47	0.47	0.00	0.47	0.00	0.00	0.00	0.00	0.00	0.00	0.00	0.00	0.00	0.00	0.00	0.47	0.00	0.00	1.88
			0.05	**20:00 ~ 21:00**	0.47	0.47	0.00	0.47	0.00	0.00	0.00	0.00	0.00	0.00	0.00	0.00	0.00	0.00	0.00	0.47	0.00	0.00	1.88
			0.05	**21:00 ~ 22:00**	0.47	0.47	0.00	0.47	0.00	0.00	0.00	0.00	0.00	0.00	0.00	0.00	0.00	0.00	0.00	0.47	0.00	0.00	1.88
			0.05	**22:00 ~ 23:00**	0.47	0.47	0.00	0.47	0.00	0.00	0.00	0.00	0.00	0.00	0.00	0.00	0.00	0.00	0.00	0.47	0.00	0.00	1.88
			0.05	**23:00 ~ 00:00**	0.47	0.47	0.00	0.47	0.00	0.00	0.00	0.00	0.00	0.00	0.00	0.00	0.00	0.00	0.00	0.47	0.00	0.00	1.88
				Whole Day Total (veh*km)	12.19	11.26	0.00	7.97	0.00	0.00	0.00	0.00	0.00	0.00	0.00	0.00	0.00	0.00	0.00	7.97	0.00	0.00	39.40

Road No.	Road Name	Bound	Road Length (km)	Hour	PC	TAXI	LGV3	LGV4	LGV6	HGV7	HGV8	PLB	PV4	PV5	NFB6	NFB7	NFB8	FBSD	FBDD	MC	HGV9	NFB9	Total
9	Ko Shan Road	NB	0.04	**00:00 ~ 01:00**	4.69	2.35	0.00	1.17	0.39	0.39	0.39	0.00	0.00	0.39	0.39	0.00	0.39	0.00	0.39	0.78	0.39	0.00	12.12
			0.04	**01:00 ~ 02:00**	3.13	1.56	0.00	0.78	0.39	0.39	0.39	0.00	0.00	0.39	0.39	0.00	0.39	0.00	0.39	0.39	0.39	0.00	8.99
			0.04	**02:00 ~ 03:00**	2.35	1.17	0.00	0.78	0.39	0.39	0.39	0.00	0.00	0.39	0.00	0.00	0.00	0.00	0.39	0.39	0.00	0.00	6.65
			0.04	**03:00 ~ 04:00**	1.96	1.17	0.00	0.39	0.39	0.00	0.39	0.00	0.00	0.39	0.00	0.00	0.00	0.00	0.39	0.39	0.00	0.00	5.47
			0.04	**04:00 ~ 05:00**	1.96	1.17	0.00	0.39	0.39	0.00	0.39	0.00	0.00	0.39	0.00	0.00	0.00	0.00	0.39	0.39	0.00	0.00	5.47
			0.04	**05:00 ~ 06:00**	2.35	1.17	0.00	0.78	0.39	0.39	0.39	0.00	0.00	0.39	0.00	0.00	0.00	0.00	0.39	0.39	0.00	0.00	6.65
			0.04	**06:00 ~ 07:00**	4.69	2.74	0.00	1.17	0.39	0.39	0.39	0.00	0.00	0.39	0.39	0.00	0.39	0.00	0.39	0.78	0.39	0.00	12.90
			0.04	**07:00 ~ 08:00**	9.78	5.08	0.39	1.96	0.78	0.39	0.39	0.39	0.39	0.39	0.39	0.39	0.39	0.00	0.39	1.17	0.39	0.00	23.07
			0.04	**08:00 ~ 09:00**	12.12	6.26	0.39	2.74	1.17	0.39	0.39	0.39	0.39	0.39	0.39	0.39	0.39	0.00	0.39	1.56	0.39	0.00	28.15
			0.04	**09:00 ~ 10:00**	10.56	5.47	0.39	2.35	0.78	0.39	0.39	0.39	0.39	0.39	0.39	0.39	0.39	0.00	0.39	1.17	0.39	0.00	24.63
			0.04	**10:00 ~ 11:00**	10.17	5.08	0.39	2.35	0.78	0.39	0.39	0.39	0.39	0.39	0.39	0.39	0.39	0.00	0.39	1.17	0.39	0.00	23.85
			0.04	**11:00 ~ 12:00**	10.56	5.47	0.39	2.35	0.78	0.39	0.39	0.39	0.39	0.39	0.39	0.39	0.39	0.00	0.39	1.17	0.39	0.00	24.63
			0.04	**12:00 ~ 13:00**	6.65	3.52	0.39	2.35	1.17	0.39	0.39	0.39	0.00	0.39	0.39	0.39	0.39	0.00	0.39	0.78	0.39	0.00	18.38
			0.04	**13:00 ~ 14:00**	7.04	3.52	0.39	2.35	1.17	0.39	0.39	0.39	0.00	0.39	0.39	0.39	0.39	0.00	0.39	0.78	0.39	0.00	18.77
			0.04	**14:00 ~ 15:00**	7.04	3.52	0.39	2.74	1.17	0.39	0.39	0.39	0.00	0.39	0.39	0.39	0.39	0.00	0.39	0.78	0.39	0.00	19.16
			0.04	**15:00 ~ 16:00**	7.04	3.52	0.39	2.74	1.17	0.39	0.39	0.39	0.00	0.39	0.39	0.39	0.39	0.00	0.39	0.78	0.39	0.00	19.16
			0.04	**16:00 ~ 17:00**	7.43	3.91	0.39	2.74	1.17	0.39	0.39	0.39	0.00	0.39	0.39	0.39	0.39	0.00	0.39	0.78	0.39	0.00	19.94
			0.04	**17:00 ~ 18:00**	7.43	3.91	0.39	2.74	1.17	0.39	0.39	0.39	0.00	0.39	0.39	0.39	0.39	0.00	0.39	0.78	0.39	0.00	19.94
			0.04	**18:00 ~ 19:00**	7.82	3.91	0.39	2.74	1.17	0.39	0.39	0.39	0.00	0.39	0.39	0.39	0.39	0.00	0.39	1.17	0.39	0.00	20.72
			0.04	**19:00 ~ 20:00**	7.04	3.52	0.39	2.35	1.17	0.39	0.39	0.39	0.00	0.39	0.39	0.39	0.39	0.00	0.39	0.78	0.39	0.00	18.77
			0.04	**20:00 ~ 21:00**	5.87	3.13	0.39	1.96	0.78	0.39	0.39	0.39	0.00	0.39	0.39	0.39	0.39	0.00	0.39	0.78	0.39	0.00	16.42
			0.04	**21:00 ~ 22:00**	6.26	3.13	0.39	2.35	0.78	0.39	0.39	0.39	0.00	0.39	0.39	0.39	0.39	0.00	0.39	0.78	0.39	0.00	17.20
			0.04	**22:00 ~ 23:00**	5.47	2.74	0.39	1.96	0.78	0.39	0.39	0.39	0.00	0.39	0.39	0.39	0.39	0.00	0.39	0.78	0.39	0.00	15.64
			0.04	**23:00 ~ 00:00**	4.69	2.35	0.39	1.56	0.78	0.39	0.39	0.39	0.00	0.39	0.39	0.39	0.39	0.00	0.39	0.78	0.39	0.00	14.08
				Whole Day Total (veh*km)	154.05	79.37	6.65	45.75	19.55	8.60	9.38	7.04	1.96	9.38	7.82	6.65	7.82	0.00	9.38	19.55	7.82	0.00	400.78

Road No.	Road Name	Bound	Road Length (km)	Hour	PC	TAXI	LGV3	LGV4	LGV6	HGV7	HGV8	PLB	PV4	PV5	NFB6	NFB7	NFB8	FBSD	FBDD	MC	HGV9	NFB9	Total
10	Ko Shan Road	SB	0.04	**00:00 ~ 01:00**	1.56	0.78	0.00	0.39	0.39	0.00	0.39	0.00	0.00	0.39	0.00	0.00	0.00	0.00	0.39	0.39	0.00	0.00	4.69
			0.04	**01:00 ~ 02:00**	1.17	0.78	0.00	0.39	0.39	0.00	0.39	0.00	0.00	0.39	0.00	0.00	0.00	0.00	0.39	0.39	0.00	0.00	4.30
			0.04	**02:00 ~ 03:00**	0.78	0.39	0.00	0.39	0.39	0.00	0.00	0.00	0.00	0.00	0.00	0.00	0.00	0.00	0.39	0.39	0.00	0.00	2.74
			0.04	**03:00 ~ 04:00**	0.78	0.39	0.00	0.39	0.39	0.00	0.00	0.00	0.00	0.00	0.00	0.00	0.00	0.00	0.39	0.39	0.00	0.00	2.74
			0.04	**04:00 ~ 05:00**	0.78	0.39	0.00	0.39	0.39	0.00	0.00	0.00	0.00	0.00	0.00	0.00	0.00	0.00	0.39	0.39	0.00	0.00	2.74
			0.04	**05:00 ~ 06:00**	0.78	0.39	0.00	0.39	0.39	0.00	0.00	0.00	0.00	0.00	0.00	0.00	0.00	0.00	0.39	0.39	0.00	0.00	2.74
			0.04	**06:00 ~ 07:00**	1.56	0.78	0.00	0.39	0.39	0.00	0.39	0.39	0.00	0.39	0.00	0.00	0.00	0.00	0.39	0.39	0.00	0.00	5.08
			0.04	**07:00 ~ 08:00**	3.13	1.96	0.00	0.78	0.39	0.39	0.39	0.39	0.00	0.39	0.39	0.00	0.39	0.00	0.39	0.39	0.39	0.00	9.78
			0.04	**08:00 ~ 09:00**	3.91	2.35	0.00	1.17	0.39	0.39	0.39	0.39	0.00	0.39	0.39	0.00	0.39	0.00	0.39	0.78	0.39	0.00	11.73
			0.04	**09:00 ~ 10:00**	3.52	1.96	0.00	0.78	0.39	0.39	0.39	0.39	0.00	0.39	0.39	0.00	0.39	0.00	0.39	0.39	0.39	0.00	10.17
			0.04	**10:00 ~ 11:00**	3.52	1.96	0.00	0.78	0.39	0.39	0.39	0.39	0.00	0.39	0.39	0.00	0.39	0.00	0.39	0.39	0.39	0.00	10.17
			0.04	**11:00 ~ 12:00**	3.52	1.96	0.00	1.17	0.39	0.39	0.39	0.39	0.00	0.39	0.39	0.00	0.39	0.00	0.39	0.39	0.39	0.00	10.56
			0.04	**12:00 ~ 13:00**	2.74	1.56	0.00	0.78	0.39	0.39	0.39	0.39	0.00	0.39	0.00	0.00	0.39	0.00	0.39	0.39	0.00	0.00	8.21
			0.04	**13:00 ~ 14:00**	2.74	1.56	0.00	0.78	0.39	0.39	0.39	0.39	0.00	0.39	0.00	0.00	0.39	0.00	0.39	0.39	0.00	0.00	8.21
			0.04	**14:00 ~ 15:00**	2.74	1.56	0.00	0.78	0.39	0.39	0.39	0.39	0.00	0.39	0.00	0.00	0.39	0.00	0.39	0.39	0.00	0.00	8.21
			0.04	**15:00 ~ 16:00**	2.74	1.56	0.00	0.78	0.39	0.39	0.39	0.39	0.00	0.39	0.00	0.00	0.39	0.00	0.39	0.39	0.00	0.00	8.21
			0.04	**16:00 ~ 17:00**	2.74	1.56	0.00	0.78	0.39	0.39	0.39	0.39	0.00	0.39	0.00	0.00	0.39	0.00	0.39	0.39	0.00	0.00	8.21
			0.04	**17:00 ~ 18:00**	2.74	1.56	0.00	0.78	0.39	0.39	0.39	0.39	0.00	0.39	0.00	0.00	0.39	0.00	0.39	0.39	0.00	0.00	8.21
			0.04	**18:00 ~ 19:00**	3.13	1.56	0.00	0.78	0.39	0.39	0.39	0.39	0.00	0.39	0.00	0.00	0.39	0.00	0.39	0.39	0.00	0.00	8.60
			0.04	**19:00 ~ 20:00**	2.74	1.56	0.00	0.78	0.39	0.39	0.39	0.39	0.00	0.39	0.00	0.00	0.39	0.00	0.39	0.39	0.00	0.00	8.21
			0.04	**20:00 ~ 21:00**	2.35	1.17	0.00	0.78	0.39	0.39	0.39	0.39	0.00	0.39	0.00	0.00	0.39	0.00	0.39	0.39	0.00	0.00	7.43
			0.04	**21:00 ~ 22:00**	2.35	1.17	0.00	0.78	0.39	0.39	0.39	0.39	0.00	0.39	0.00	0.00	0.39	0.00	0.39	0.39	0.00	0.00	7.43
			0.04	**22:00 ~ 23:00**	2.35	1.17	0.00	0.78	0.39	0.39	0.39	0.39	0.00	0.39	0.00	0.00	0.39	0.00	0.39	0.39	0.00	0.00	7.43
			0.04	**23:00 ~ 00:00**	1.96	1.17	0.00	0.39	0.39	0.39	0.39	0.39	0.00	0.39	0.00	0.00	0.39	0.00	0.39	0.39	0.00	0.00	6.65
				Whole Day Total (veh*km)	56.30	31.28	0.00	16.42	9.38	6.65	7.82	7.04	0.00	7.82	1.96	0.00	6.65	0.00	9.38	9.78	1.96	0.00	172.43

Road No.	Road Name	Bound	Road Length (km)	Hour	PC	TAXI	LGV3	LGV4	LGV6	HGV7	HGV8	PLB	PV4	PV5	NFB6	NFB7	NFB8	FBSD	FBDD	MC	HGV9	NFB9	Total
11	San Lau Street	WB	0.04	**00:00 ~ 01:00**	1.19	0.79	0.00	0.40	0.40	0.00	0.00	0.00	0.00	0.00	0.00	0.00	0.00	0.00	0.40	0.40	0.00	0.00	3.57
			0.04	**01:00 ~ 02:00**	0.79	0.40	0.00	0.40	0.40	0.00	0.00	0.00	0.00	0.00	0.00	0.00	0.00	0.00	0.40	0.40	0.00	0.00	2.78
			0.04	**02:00 ~ 03:00**	0.79	0.40	0.00	0.40	0.40	0.00	0.00	0.00	0.00	0.00	0.00	0.00	0.00	0.00	0.40	0.40	0.00	0.00	2.78
			0.04	**03:00 ~ 04:00**	0.40	0.40	0.00	0.40	0.00	0.00	0.00	0.00	0.00	0.00	0.00	0.00	0.00	0.00	0.40	0.40	0.00	0.00	1.99
			0.04	**04:00 ~ 05:00**	0.40	0.40	0.00	0.40	0.00	0.00	0.00	0.00	0.00	0.00	0.00	0.00	0.00	0.00	0.40	0.40	0.00	0.00	1.99
			0.04	**05:00 ~ 06:00**	0.79	0.40	0.00	0.40	0.40	0.00	0.00	0.00	0.00	0.00	0.00	0.00	0.00	0.00	0.40	0.40	0.00	0.00	2.78
			0.04	**06:00 ~ 07:00**	1.19	0.79	0.00	0.40	0.40	0.00	0.00	0.40	0.00	0.00	0.00	0.00	0.00	0.00	0.40	0.40	0.00	0.00	3.97
			0.04	**07:00 ~ 08:00**	1.99	1.19	0.00	0.40	0.40	0.00	0.40	0.40	0.00	0.40	0.00	0.00	0.00	0.00	0.40	0.40	0.00	0.00	5.96
			0.04	**08:00 ~ 09:00**	2.38	1.19	0.00	0.40	0.40	0.00	0.40	0.40	0.00	0.40	0.00	0.00	0.00	0.00	0.40	0.40	0.00	0.00	6.35
			0.04	**09:00 ~ 10:00**	1.99	1.19	0.00	0.40	0.40	0.00	0.40	0.40	0.00	0.40	0.00	0.00	0.00	0.00	0.40	0.40	0.00	0.00	5.96
			0.04	**10:00 ~ 11:00**	1.99	1.19	0.00	0.40	0.40	0.00	0.40	0.40	0.00	0.40	0.00	0.00	0.00	0.00	0.40	0.40	0.00	0.00	5.96
			0.04	**11:00 ~ 12:00**	2.38	1.19	0.00	0.40	0.40	0.00	0.40	0.40	0.00	0.40	0.00	0.00	0.00	0.00	0.40	0.40	0.00	0.00	6.35
			0.04	**12:00 ~ 13:00**	0.40	0.40	0.00	0.40	0.40	0.00	0.00	0.40	0.00	0.00	0.00	0.00	0.00	0.00	0.40	0.40	0.00	0.00	2.78
			0.04	**13:00 ~ 14:00**	0.79	0.40	0.00	0.40	0.40	0.00	0.00	0.40	0.00	0.00	0.00	0.00	0.00	0.00	0.40	0.40	0.00	0.00	3.18
			0.04	**14:00 ~ 15:00**	0.79	0.40	0.00	0.40	0.40	0.00	0.00	0.40	0.00	0.00	0.00	0.00	0.00	0.00	0.40	0.40	0.00	0.00	3.18
			0.04	**15:00 ~ 16:00**	0.79	0.40	0.00	0.40	0.40	0.00	0.00	0.40	0.00	0.00	0.00	0.00	0.00	0.00	0.40	0.40	0.00	0.00	3.18
			0.04	**16:00 ~ 17:00**	0.79	0.40	0.00	0.40	0.40	0.00	0.00	0.40	0.00	0.00	0.00	0.00	0.00	0.00	0.40	0.40	0.00	0.00	3.18
			0.04	**17:00 ~ 18:00**	0.79	0.40	0.00	0.40	0.40	0.00	0.00	0.40	0.00	0.00	0.00	0.00	0.00	0.00	0.40	0.40	0.00	0.00	3.18
			0.04	**18:00 ~ 19:00**	0.79	0.40	0.00	0.40	0.40	0.00	0.00	0.40	0.00	0.00	0.00	0.00	0.00	0.00	0.40	0.40	0.00	0.00	3.18
			0.04	**19:00 ~ 20:00**	0.79	0.40	0.00	0.40	0.40	0.00	0.00	0.40	0.00	0.00	0.00	0.00	0.00	0.00	0.40	0.40	0.00	0.00	3.18
			0.04	**20:00 ~ 21:00**	0.40	0.40	0.00	0.40	0.40	0.00	0.00	0.40	0.00	0.00	0.00	0.00	0.00	0.00	0.40	0.40	0.00	0.00	2.78
			0.04	**21:00 ~ 22:00**	0.40	0.40	0.00	0.40	0.40	0.00	0.00	0.40	0.00	0.00	0.00	0.00	0.00	0.00	0.40	0.40	0.00	0.00	2.78
			0.04	**22:00 ~ 23:00**	0.40	0.40	0.00	0.40	0.40	0.00	0.00	0.40	0.00	0.00	0.00	0.00	0.00	0.00	0.40	0.40	0.00	0.00	2.78
			0.04	**23:00 ~ 00:00**	0.40	0.40	0.00	0.40	0.40	0.00	0.00	0.40	0.00	0.00	0.00	0.00	0.00	0.00	0.40	0.40	0.00	0.00	2.78
				Whole Day Total (veh*km)	23.82	14.29	0.00	9.53	8.73	0.00	1.99	7.15	0.00	1.99	0.00	0.00	0.00	0.00	9.53	9.53	0.00	0.00	86.55

Road No.	Road Name	Bound	Road Length (km)	Hour	PC	TAXI	LGV3	LGV4	LGV6	HGV7	HGV8	PLB	PV4	PV5	NFB6	NFB7	NFB8	FBSD	FBDD	MC	HGV9	NFB9	Total
12	Ko Shan Road	NB	0.08	**00:00 ~ 01:00**	10.23	5.51	0.00	2.36	0.79	0.79	0.79	0.00	0.00	0.79	0.79	0.00	0.79	0.00	0.79	1.57	0.79	0.00	25.97
			0.08	**01:00 ~ 02:00**	7.08	3.94	0.00	1.57	0.79	0.79	0.79	0.00	0.00	0.79	0.79	0.00	0.79	0.00	0.79	0.79	0.79	0.00	19.68
			0.08	**02:00 ~ 03:00**	4.72	2.36	0.00	1.57	0.79	0.79	0.79	0.00	0.00	0.79	0.00	0.00	0.79	0.00	0.79	0.79	0.00	0.00	14.17
			0.08	**03:00 ~ 04:00**	3.94	2.36	0.00	0.79	0.79	0.00	0.79	0.00	0.00	0.79	0.00	0.00	0.00	0.00	0.79	0.79	0.00	0.00	11.02
			0.08	**04:00 ~ 05:00**	3.94	2.36	0.00	0.79	0.79	0.00	0.79	0.00	0.00	0.79	0.00	0.00	0.00	0.00	0.79	0.79	0.00	0.00	11.02
			0.08	**05:00 ~ 06:00**	5.51	3.15	0.00	1.57	0.79	0.79	0.79	0.00	0.00	0.79	0.00	0.00	0.79	0.00	0.79	0.79	0.00	0.00	15.74
			0.08	**06:00 ~ 07:00**	10.23	5.51	0.00	2.36	0.79	0.79	0.79	0.79	0.00	0.79	0.79	0.00	0.79	0.00	1.57	1.57	0.79	0.00	27.55
			0.08	**07:00 ~ 08:00**	19.68	10.23	0.79	4.72	1.57	0.79	0.79	0.79	0.79	0.79	0.79	0.79	0.79	0.00	1.57	2.36	0.79	0.00	48.01
			0.08	**08:00 ~ 09:00**	25.18	12.59	0.79	5.51	2.36	0.79	0.79	0.79	0.79	0.79	0.79	0.79	0.79	0.00	1.57	3.15	0.79	0.00	58.24
			0.08	**09:00 ~ 10:00**	22.04	11.02	0.79	4.72	1.57	0.79	0.79	0.79	0.79	0.79	0.79	0.79	0.79	0.00	1.57	2.36	0.79	0.00	51.16
			0.08	**10:00 ~ 11:00**	21.25	11.02	0.79	4.72	1.57	0.79	0.79	0.79	0.79	0.79	0.79	0.79	0.79	0.00	0.79	2.36	0.79	0.00	49.58
			0.08	**11:00 ~ 12:00**	22.04	11.81	0.79	4.72	2.36	0.79	0.79	0.79	0.79	0.79	0.79	0.79	0.79	0.00	0.79	2.36	0.79	0.00	51.94
			0.08	**12:00 ~ 13:00**	14.17	7.08	0.79	4.72	2.36	0.79	0.79	0.79	0.00	0.79	0.79	0.79	0.79	0.00	0.79	1.57	0.79	0.00	37.78
			0.08	**13:00 ~ 14:00**	14.17	7.08	0.79	5.51	2.36	0.79	0.79	0.79	0.00	0.79	0.79	0.79	0.79	0.00	0.79	1.57	0.79	0.00	38.56
			0.08	**14:00 ~ 15:00**	14.17	7.08	0.79	5.51	2.36	0.79	0.79	0.79	0.00	0.79	0.79	0.79	0.79	0.00	0.79	1.57	0.79	0.00	38.56
			0.08	**15:00 ~ 16:00**	14.95	7.87	0.79	5.51	2.36	0.79	0.79	0.79	0.00	0.79	0.79	0.79	0.79	0.00	0.79	1.57	0.79	0.00	40.14
			0.08	**16:00 ~ 17:00**	14.95	7.87	0.79	5.51	2.36	0.79	0.79	0.79	0.00	0.79	0.79	0.79	0.79	0.00	0.79	1.57	0.79	0.00	40.14
			0.08	**17:00 ~ 18:00**	14.95	7.87	0.79	5.51	2.36	0.79	0.79	0.79	0.00	0.79	0.79	0.79	0.79	0.00	1.57	1.57	0.79	0.00	40.92
			0.08	**18:00 ~ 19:00**	15.74	7.87	0.79	5.51	2.36	0.79	0.79	0.79	0.00	0.79	0.79	0.79	0.79	0.00	1.57	2.36	0.79	0.00	42.50
			0.08	**19:00 ~ 20:00**	14.17	7.08	0.79	5.51	2.36	0.79	0.79	0.79	0.00	0.79	0.79	0.79	0.79	0.00	0.79	1.57	0.79	0.00	38.56
			0.08	**20:00 ~ 21:00**	11.81	6.30	0.79	4.72	1.57	0.79	0.79	0.79	0.00	0.79	0.79	0.79	0.79	0.00	0.79	1.57	0.79	0.00	33.84
			0.08	**21:00 ~ 22:00**	12.59	6.30	0.79	4.72	1.57	0.79	0.79	0.79	0.00	0.79	0.79	0.79	0.79	0.00	0.79	1.57	0.79	0.00	34.63
			0.08	**22:00 ~ 23:00**	11.81	6.30	0.79	3.94	1.57	0.79	0.79	0.79	0.00	0.79	0.79	0.79	0.79	0.00	0.79	1.57	0.79	0.00	33.05
			0.08	**23:00 ~ 00:00**	9.44	4.72	0.79	3.15	1.57	0.79	0.79	0.79	0.00	0.79	0.79	0.79	0.79	0.00	0.79	1.57	0.79	0.00	28.33
				Whole Day Total (veh*km)	318.74	165.27	13.38	95.23	40.14	17.31	18.89	14.17	3.94	18.89	15.74	13.38	17.31	0.00	23.61	39.35	15.74	0.00	831.07

Road No.	Road Name	Bound	Road Length (km)	Hour	PC	TAXI	LGV3	LGV4	LGV6	HGV7	HGV8	PLB	PV4	PV5	NFB6	NFB7	NFB8	FBSD	FBDD	MC	HGV9	NFB9	Total
13	Ko Shan Road	SB	0.08	**00:00 ~ 01:00**	1.57	0.79	0.00	0.79	0.79	0.00	0.00	0.00	0.00	0.00	0.00	0.00	0.00	0.00	0.79	0.79	0.00	0.00	5.51
			0.08	**01:00 ~ 02:00**	0.79	0.79	0.00	0.79	0.79	0.00	0.00	0.00	0.00	0.00	0.00	0.00	0.00	0.00	0.79	0.79	0.00	0.00	4.72
			0.08	**02:00 ~ 03:00**	0.79	0.79	0.00	0.79	0.79	0.00	0.00	0.00	0.00	0.00	0.00	0.00	0.00	0.00	0.79	0.79	0.00	0.00	4.72
			0.08	**03:00 ~ 04:00**	0.79	0.79	0.00	0.79	0.79	0.00	0.00	0.00	0.00	0.00	0.00	0.00	0.00	0.00	0.79	0.00	0.00	0.00	3.94
			0.08	**04:00 ~ 05:00**	0.79	0.79	0.00	0.79	0.79	0.00	0.00	0.00	0.00	0.00	0.00	0.00	0.00	0.00	0.79	0.00	0.00	0.00	3.94
			0.08	**05:00 ~ 06:00**	0.79	0.79	0.00	0.79	0.79	0.00	0.00	0.00	0.00	0.00	0.00	0.00	0.00	0.00	0.79	0.79	0.00	0.00	4.72
			0.08	**06:00 ~ 07:00**	1.57	0.79	0.00	0.79	0.79	0.00	0.00	0.79	0.00	0.00	0.00	0.00	0.00	0.00	0.79	0.79	0.00	0.00	6.30
			0.08	**07:00 ~ 08:00**	2.36	1.57	0.00	0.79	0.79	0.79	0.79	0.79	0.00	0.00	0.00	0.00	0.00	0.00	0.79	0.79	0.00	0.00	9.44
			0.08	**08:00 ~ 09:00**	3.15	1.57	0.00	1.57	0.79	0.79	0.79	0.79	0.00	0.00	0.00	0.00	0.00	0.00	0.79	0.79	0.00	0.00	11.02
			0.08	**09:00 ~ 10:00**	2.36	1.57	0.00	0.79	0.79	0.79	0.79	0.79	0.00	0.00	0.00	0.00	0.00	0.00	0.79	0.79	0.00	0.00	9.44
			0.08	**10:00 ~ 11:00**	2.36	1.57	0.00	0.79	0.79	0.79	0.79	0.79	0.00	0.00	0.00	0.00	0.00	0.00	0.79	0.79	0.00	0.00	9.44
			0.08	**11:00 ~ 12:00**	2.36	1.57	0.00	0.79	0.79	0.79	0.79	0.79	0.00	0.00	0.00	0.00	0.00	0.00	0.79	0.79	0.00	0.00	9.44
			0.08	**12:00 ~ 13:00**	2.36	1.57	0.00	0.79	0.79	0.79	0.79	0.79	0.00	0.79	0.00	0.00	0.00	0.00	0.79	0.79	0.00	0.00	10.23
			0.08	**13:00 ~ 14:00**	2.36	1.57	0.00	0.79	0.79	0.79	0.79	0.79	0.00	0.79	0.00	0.00	0.00	0.00	0.79	0.79	0.00	0.00	10.23
			0.08	**14:00 ~ 15:00**	3.15	1.57	0.00	0.79	0.79	0.79	0.79	0.79	0.00	0.79	0.00	0.00	0.00	0.00	0.79	0.79	0.00	0.00	11.02
			0.08	**15:00 ~ 16:00**	3.15	1.57	0.00	0.79	0.79	0.79	0.79	0.79	0.00	0.79	0.00	0.00	0.00	0.00	0.79	0.79	0.00	0.00	11.02
			0.08	**16:00 ~ 17:00**	3.15	1.57	0.00	0.79	0.79	0.79	0.79	0.79	0.00	0.79	0.00	0.00	0.00	0.00	0.79	0.79	0.00	0.00	11.02
			0.08	**17:00 ~ 18:00**	3.15	1.57	0.00	0.79	0.79	0.79	0.79	0.79	0.00	0.79	0.00	0.00	0.00	0.00	0.79	0.79	0.00	0.00	11.02
			0.08	**18:00 ~ 19:00**	3.15	1.57	0.00	1.57	0.79	0.79	0.79	0.79	0.00	0.79	0.00	0.00	0.00	0.00	0.79	0.79	0.00	0.00	11.81
			0.08	**19:00 ~ 20:00**	2.36	1.57	0.00	0.79	0.79	0.79	0.79	0.79	0.00	0.79	0.00	0.00	0.00	0.00	0.79	0.79	0.00	0.00	10.23
			0.08	**20:00 ~ 21:00**	2.36	1.57	0.00	0.79	0.79	0.79	0.79	0.79	0.00	0.79	0.00	0.00	0.00	0.00	0.79	0.79	0.00	0.00	10.23
			0.08	**21:00 ~ 22:00**	2.36	1.57	0.00	0.79	0.79	0.79	0.79	0.79	0.00	0.79	0.00	0.00	0.00	0.00	0.79	0.79	0.00	0.00	10.23
			0.08	**22:00 ~ 23:00**	2.36	1.57	0.00	0.79	0.79	0.79	0.79	0.79	0.00	0.79	0.00	0.00	0.00	0.00	0.79	0.79	0.00	0.00	10.23
			0.08	**23:00 ~ 00:00**	1.57	0.79	0.00	0.79	0.79	0.79	0.79	0.79	0.00	0.79	0.00	0.00	0.00	0.00	0.79	0.79	0.00	0.00	8.66
				Whole Day Total (veh*km)	51.16	31.48	0.00	20.46	18.89	13.38	13.38	14.17	0.00	9.44	0.00	0.00	0.00	0.00	18.89	17.31	0.00	0.00	208.56
14	Shansi Street	EB	0.04	**00:00 ~ 01:00**	3.55	1.78	0.00	0.89	0.44	0.44	0.44	0.00	0.00	0.44	0.00	0.00	0.44	0.00	0.44	0.44	0.00	0.00	9.32
			0.04	**01:00 ~ 02:00**	2.66	1.33	0.00	0.44	0.44	0.44	0.44	0.00	0.00	0.44	0.00	0.00	0.44	0.00	0.44	0.44	0.00	0.00	7.55
			0.04	**02:00 ~ 03:00**	1.78	0.89	0.00	0.44	0.44	0.00	0.44	0.00	0.00	0.44	0.00	0.00	0.00	0.00	0.44	0.44	0.00	0.00	5.33
			0.04	**03:00 ~ 04:00**	1.33	0.89	0.00	0.44	0.44	0.00	0.44	0.00	0.00	0.00	0.00	0.00	0.00	0.00	0.44	0.44	0.00	0.00	4.44
			0.04	**04:00 ~ 05:00**	1.33	0.89	0.00	0.44	0.44	0.00	0.44	0.00	0.00	0.00	0.00	0.00	0.00	0.00	0.44	0.44	0.00	0.00	4.44
			0.04	**05:00 ~ 06:00**	1.78	0.89	0.00	0.44	0.44	0.00	0.44	0.00	0.00	0.44	0.00	0.00	0.00	0.00	0.44	0.44	0.00	0.00	5.33
			0.04	**06:00 ~ 07:00**	3.55	1.78	0.00	0.89	0.44	0.44	0.44	0.44	0.00	0.44	0.00	0.00	0.44	0.00	0.44	0.44	0.00	0.00	9.77
			0.04	**07:00 ~ 08:00**	7.10	3.55	0.00	1.78	0.89	0.44	0.44	0.44	0.00	0.44	0.44	0.44	0.44	0.00	0.44	0.89	0.44	0.00	18.20
			0.04	**08:00 ~ 09:00**	8.88	4.44	0.00	1.78	0.89	0.44	0.44	0.44	0.00	0.44	0.44	0.44	0.44	0.00	0.44	1.33	0.44	0.00	21.31
			0.04	**09:00 ~ 10:00**	7.55	4.00	0.00	1.78	0.89	0.44	0.44	0.44	0.00	0.44	0.44	0.44	0.44	0.00	0.44	0.89	0.44	0.00	19.09
			0.04	**10:00 ~ 11:00**	7.55	4.00	0.00	1.78	0.89	0.44	0.44	0.44	0.00	0.44	0.44	0.44	0.44	0.00	0.44	0.89	0.44	0.00	19.09
			0.04	**11:00 ~ 12:00**	7.99	4.00	0.00	1.78	0.89	0.44	0.44	0.44	0.00	0.44	0.44	0.44	0.44	0.00	0.44	0.89	0.44	0.00	19.54
			0.04	**12:00 ~ 13:00**	2.66	1.33	0.00	1.33	0.44	0.44	0.44	0.44	0.00	0.44	0.00	0.00	0.44	0.00	0.44	0.44	0.44	0.00	9.32
			0.04	**13:00 ~ 14:00**	2.66	1.33	0.00	1.33	0.44	0.44	0.44	0.44	0.00	0.44	0.00	0.00	0.44	0.00	0.44	0.44	0.44	0.00	9.32
			0.04	**14:00 ~ 15:00**	2.66	1.33	0.00	1.33	0.44	0.44	0.44	0.44	0.00	0.44	0.00	0.00	0.44	0.00	0.44	0.44	0.44	0.00	9.32
			0.04	**15:00 ~ 16:00**	2.66	1.33	0.00	1.33	0.44	0.44	0.44	0.44	0.00	0.44	0.00	0.00	0.44	0.00	0.44	0.44	0.44	0.00	9.32
			0.04	**16:00 ~ 17:00**	2.66	1.33	0.00	1.33	0.44	0.44	0.44	0.44	0.00	0.44	0.00	0.00	0.44	0.00	0.44	0.44	0.44	0.00	9.32
			0.04	**17:00 ~ 18:00**	2.66	1.33	0.00	1.33	0.44	0.44	0.44	0.44	0.00	0.44	0.00	0.00	0.44	0.00	0.44	0.44	0.44	0.00	9.32
			0.04	**18:00 ~ 19:00**	3.11	1.78	0.00	1.33	0.44	0.44	0.44	0.44	0.00	0.44	0.00	0.00	0.44	0.00	0.44	0.44	0.44	0.00	10.21
			0.04	**19:00 ~ 20:00**	2.66	1.33	0.00	1.33	0.44	0.44	0.44	0.44	0.00	0.44	0.00	0.00	0.44	0.00	0.44	0.44	0.44	0.00	9.32
			0.04	**20:00 ~ 21:00**	2.22	1.33	0.00	0.89	0.44	0.44	0.44	0.44	0.00	0.44	0.00	0.00	0.44	0.00	0.44	0.44	0.44	0.00	8.44
			0.04	**21:00 ~ 22:00**	2.22	1.33	0.00	1.33	0.44	0.44	0.44	0.44	0.00	0.44	0.00	0.00	0.44	0.00	0.44	0.44	0.44	0.00	8.88
			0.04	**22:00 ~ 23:00**	2.22	1.33	0.00	0.89	0.44	0.44	0.44	0.44	0.00	0.44	0.00	0.00	0.44	0.00	0.44	0.44	0.44	0.00	8.44
			0.04	**23:00 ~ 00:00**	1.78	0.89	0.00	0.89	0.44	0.44	0.44	0.44	0.00	0.44	0.00	0.00	0.44	0.00	0.44	0.44	0.44	0.00	7.55
				Whole Day Total (veh*km)	85.25	44.40	0.00	27.53	12.88	8.88	10.66	7.99	0.00	9.77	2.22	2.22	8.88	0.00	10.66	13.32	7.55	0.00	252.19
15	Ko Shan Road	NB	0.10	**00:00 ~ 01:00**	4.78	2.87	0.00	0.96	0.96	0.00	0.96	0.00	0.00	0.96	0.00	0.00	0.00	0.00	0.96	0.96	0.00	0.00	13.38
			0.10	**01:00 ~ 02:00**	3.82	1.91	0.00	0.96	0.96	0.00	0.96	0.00	0.00	0.96	0.00	0.00	0.00	0.00	0.96	0.96	0.00	0.00	11.47
			0.10	**02:00 ~ 03:00**	2.87	1.91	0.00	0.96	0.96	0.00	0.96	0.00	0.00	0.00	0.00	0.00	0.00	0.00	0.96	0.96	0.00	0.00	9.56
			0.10	**03:00 ~ 04:00**	1.91	0.96	0.00	0.96	0.96	0.00	0.00	0.00	0.00	0.00	0.00	0.00	0.00	0.00	0.96	0.96	0.00	0.00	6.69
			0.10	**04:00 ~ 05:00**	1.91	0.96	0.00	0.96	0.96	0.00	0.00	0.00	0.00	0.00	0.00	0.00	0.00	0.00	0.96	0.96	0.00	0.00	6.69
			0.10	**05:00 ~ 06:00**	2.87	1.91	0.00	0.96	0.96	0.00	0.96	0.00	0.00	0.00	0.00	0.00	0.00	0.00	0.96	0.96	0.00	0.00	9.56
			0.10	**06:00 ~ 07:00**	4.78	2.87	0.00	0.96	0.96	0.00	0.96	0.00	0.00	0.96	0.00	0.00	0.00	0.00	0.96	0.96	0.00	0.00	14.34
			0.10	**07:00 ~ 08:00**	9.56	4.78	0.00	1.91	0.96	0.96	0.96	0.96	0.00	0.96	0.96	0.00	0.96	0.00	0.96	0.96	0.96	0.00	25.81
			0.10	**08:00 ~ 09:00**	11.47	5.74	0.00	2.87	0.96	0.96	0.96	0.96	0.00	0.96	0.96	0.00	0.96	0.00	0.96	1.91	0.96	0.00	30.59
			0.10	**09:00 ~ 10:00**	10.52	5.74	0.00	2.87	0.96	0.96	0.96	0.96	0.00	0.96	0.96	0.00	0.96	0.00	0.96	1.91	0.96	0.00	29.64
			0.10	**10:00 ~ 11:00**	10.52	5.74	0.00	2.87	0.96	0.96	0.96	0.96	0.00	0.96	0.96	0.00	0.96	0.00	0.96	1.91	0.96	0.00	29.64
			0.10	**11:00 ~ 12:00**	10.52	5.74	0.00	2.87	0.96	0.96	0.96	0.96	0.00	0.96	0.96	0.00	0.96	0.00	0.96	1.91	0.96	0.00	29.64
			0.10	**12:00 ~ 13:00**	11.47	5.74	0.00	3.82	1.91	0.96	0.96	0.96	0.00	0.96	0.96	0.96	0.96	0.00	0.96	1.91	0.96	0.00	33.46
			0.10	**13:00 ~ 14:00**	11.47	6.69	0.00	3.82	1.91	0.96	0.96	0.96	0.00	0.96	0.96	0.96	0.96	0.00	0.96	1.91	0.96	0.00	34.42
			0.10	**14:00 ~ 15:00**	12.43	6.69	0.00	3.82	1.91	0.96	0.96	0.96	0.00	0.96	0.96	0.96	0.96	0.00	0.96	1.91	0.96	0.00	35.37
			0.10	**15:00 ~ 16:00**	12.43	6.69	0.00	3.82	1.91	0.96	0.96	0.96	0.00	0.96	0.96	0.96	0.96	0.00	0.96	1.91	0.96	0.00	35.37
			0.10	**16:00 ~ 17:00**	12.43	6.69	0.00	3.82	1.91	0.96	0.96	0.96	0.00	0.96	0.96	0.96	0.96	0.00	0.96	1.91	0.96	0.00	35.37
			0.10	**17:00 ~ 18:00**	12.43	6.69	0.00	3.82	1.91	0.96	0.96	0.96	0.00	0.96	0.96	0.96	0.96	0.00	0.96	1.91	0.96	0.00	35.37
			0.10	**18:00 ~ 19:00**	13.38	6.69	0.00	4.78	1.91	0.96	0.96	0.96	0.00	0.96	0.96	0.96	0.96	0.00	0.96	1.91	0.96	0.00	37.28
			0.10	**19:00 ~ 20:00**	11.47	6.69	0.00	3.82	1.91	0.96	0.96	0.96	0.00	0.96	0.96	0.96	0.96	0.00	0.96	1.91	0.96	0.00	34.42
			0.10	**20:00 ~ 21:00**	10.52	5.74	0.00	3.82	1.91	0.96	0.96	0.96	0.00	0.96	0.96	0.96	0.96	0.00	0.96	1.91	0.96	0.00	32.50
			0.10	**21:00 ~ 22:00**	10.52	5.74	0.00	3.82	1.91	0.96	0.96	0.96	0.00	0.96	0.96	0.96	0.96	0.00	0.96	1.91	0.96	0.00	32.50
			0.10	**22:00 ~ 23:00**	9.56	4.78	0.00	2.87	1.91	0.96	0.96	0.96	0.00	0.96	0.96	0.96	0.96	0.00	0.96	1.91	0.96	0.00	29.64
			0.10	**23:00 ~ 00:00**	7.65	3.82	0.00	2.87	0.96	0.96	0.96	0.96	0.00	0.96	0.96	0.96	0.96	0.00	0.96	0.96	0.96	0.00	24.86
				Whole Day Total (veh*km)	211.28	113.76	0.00	65.01	33.46	16.25	21.03	17.21	0.00	19.12	16.25	11.47	16.25	0.00	22.94	37.28	16.25	0.00	617.58
16	Ko Shan Road	SB	0.10	**00:00 ~ 01:00**	3.82	1.91	0.00	0.96	0.96	0.00	0.96	0.00	0.00	0.96	0.00	0.00	0.00	0.00	0.96	0.96	0.00	0.00	11.47
			0.10	**01:00 ~ 02:00**	2.87	1.91	0.00	0.96	0.96	0.00	0.96	0.00	0.00	0.96	0.00	0.00	0.00	0.00	0.96	0.96	0.00	0.00	10.52
			0.10	**02:00 ~ 03:00**	1.91	0.96	0.00	0.96	0.96	0.00	0.00	0.00	0.00	0.00	0.00	0.00	0.00	0.00	0.96	0.96	0.00	0.00	6.69
			0.10	**03:00 ~ 04:00**	1.91	0.96	0.00	0.96	0.96	0.00	0.00	0.00	0.00	0.00	0.00	0.00	0.00	0.00	0.96	0.96	0.00	0.00	6.69
			0.10	**04:00 ~ 05:00**	1.91	0.96	0.00	0.96	0.96	0.00	0.00	0.00	0.00	0.00	0.00	0.00	0.00	0.00	0.96	0.96	0.00	0.00	6.69
			0.10	**05:00 ~ 06:00**	1.91	0.96	0.00	0.96	0.96	0.00	0.00	0.00	0.00	0.00	0.00	0.00	0.00	0.00	0.96	0.96	0.00	0.00	6.69
			0.10	**06:00 ~ 07:00**	3.82	1.91	0.00	0.96	0.96	0.00	0.96	0.96	0.00	0.96	0.00	0.00	0.00	0.00	0.96	0.96	0.00	0.00	12.43
			0.10	**07:00 ~ 08:00**	7.65	3.82	0.00	1.91	0.96	0.96	0.96	0.96	0.00	0.96	0.96	0.00	0.96	0.00	0.96	0.96	0.96	0.00	22.94
			0.10	**08:00 ~ 09:00**	9.56	4.78	0.00	1.91	0.96	0.96	0.96	0.96	0.00	0.96	0.96	0.00	0.96	0.00	0.96	0.96	0.96	0.00	25.81
			0.10	**09:00 ~ 10:00**	8.60	4.78	0.00	1.91	0.96	0.96	0.96	0.96	0.00	0.96	0.96	0.00	0.96	0.00	0.96	0.96	0.96	0.00	24.86
			0.10	**10:00 ~ 11:00**	8.60	4.78	0.00	1.91	0.96	0.96	0.96	0.96	0.00	0.96	0.96	0.00	0.96	0.00	0.96	0.96	0.96	0.00	24.86
			0.10	**11:00 ~ 12:00**	8.60	4.78	0.00	1.91	0.96	0.96	0.96	0.96	0.00	0.96	0.96	0.00	0.96	0.00	0.96	0.96	0.96	0.00	24.86
			0.10	**12:00 ~ 13:00**	8.60	4.78	0.00	2.87	0.96	0.96	0.96	0.96	0.00	0.96	0.96	0.00	0.96	0.00	0.96	0.96	0.96	0.00	25.81
			0.10	**13:00 ~ 14:00**	8.60	4.78	0.00	2.87	0.96	0.96	0.96	0.96	0.00	0.96	0.96	0.00	0.96	0.00	0.96	0.96	0.96	0.00	25.81
			0.10	**14:00 ~ 15:00**	8.60	4.78	0.00	2.87	0.96	0.96	0.96	0.96	0.00	0.96	0.96	0.00	0.96	0.00	0.96	0.96	0.96	0.00	25.81
			0.10	**15:00 ~ 16:00**	8.60	4.78	0.00	2.87	0.96	0.96	0.96	0.96	0.00	0.96	0.96	0.00	0.96	0.00	0.96	0.96	0.96	0.00	25.81
			0.10	**16:00 ~ 17:00**	9.56	4.78	0.00	2.87	0.96	0.96	0.96	0.96	0.00	0.96	0.96	0.00	0.96	0.00	0.96	0.96	0.96	0.00	26.77
			0.10	**17:00 ~ 18:00**	9.56	4.78	0.00	2.87	0.96	0.96	0.96	0.96	0.00	0.96	0.96	0.00	0.96	0.00	0.96	0.96	0.96	0.00	26.77
			0.10	**18:00 ~ 19:00**	9.56	4.78	0.00	2.87	0.96	0.96	0.96	0.96	0.00	0.96	0.96	0.00	0.96	0.00	0.96	0.96	0.96	0.00	26.77
			0.10	**19:00 ~ 20:00**	8.60	4.78	0.00	2.87	0.96	0.96	0.96	0.96	0.00	0.96	0.96	0.00	0.96	0.00	0.96	0.96	0.96	0.00	25.81
			0.10	**20:00 ~ 21:00**	7.65	3.82	0.00	1.91	0.96	0.96	0.96	0.96	0.00	0.96	0.96	0.00	0.96	0.00	0.96	0.96	0.96	0.00	22.94
			0.10	**21:00 ~ 22:00**	7.65	3.82	0.00	1.91	0.96	0.96	0.96	0.96	0.00	0.96	0.96	0.00	0.96	0.00	0.96	0.96	0.96	0.00	22.94
			0.10	**22:00 ~ 23:00**	6.69	3.82	0.00	1.91	0.96	0.96	0.96	0.96	0.00	0.96	0.96	0.00	0.96	0.00	0.96	0.96	0.96	0.00	21.99
			0.10	**23:00 ~ 00:00**	5.74	2.87	0.00	1.91	0.96	0.96	0.96	0.96	0.00	0.96	0.96	0.00	0.96	0.00	0.96	0.96	0.96	0.00	20.08
				Whole Day Total (veh*km)	160.61	85.08	0.00	46.84	22.94	16.25	19.12	17.21	0.00	19.12	16.25	0.00	16.25	0.00	22.94	22.94	16.25	0.00	481.82

Road No.	Road Name	Bound	Road Length (km)	Hour	PC	TAXI	LGV3	LGV4	LGV6	HGV7	HGV8	PLB	PV4	PV5	NFB6	NFB7	NFB8	FBSD	FBDD	MC	HGV9	NFB9	Total
17	Kiang Hsi Street	EB	0.04	**00:00 ~ 01:00**	1.24	0.41	0.00	0.41	0.41	0.00	0.00	0.00	0.00	0.00	0.00	0.00	0.00	0.00	0.00	0.41	0.00	0.00	2.89
			0.04	**01:00 ~ 02:00**	0.83	0.41	0.00	0.41	0.41	0.00	0.00	0.00	0.00	0.00	0.00	0.00	0.00	0.00	0.00	0.41	0.00	0.00	2.48
			0.04	**02:00 ~ 03:00**	0.83	0.41	0.00	0.41	0.41	0.00	0.00	0.00	0.00	0.00	0.00	0.00	0.00	0.00	0.00	0.41	0.00	0.00	2.48
			0.04	**03:00 ~ 04:00**	0.41	0.41	0.00	0.41	0.00	0.00	0.00	0.00	0.00	0.00	0.00	0.00	0.00	0.00	0.00	0.41	0.00	0.00	1.65
			0.04	**04:00 ~ 05:00**	0.41	0.41	0.00	0.41	0.00	0.00	0.00	0.00	0.00	0.00	0.00	0.00	0.00	0.00	0.00	0.41	0.00	0.00	1.65
			0.04	**05:00 ~ 06:00**	0.83	0.41	0.00	0.41	0.41	0.00	0.00	0.00	0.00	0.00	0.00	0.00	0.00	0.00	0.00	0.41	0.00	0.00	2.48
			0.04	**06:00 ~ 07:00**	1.24	0.41	0.00	0.41	0.41	0.00	0.00	0.00	0.00	0.00	0.00	0.00	0.00	0.00	0.00	0.41	0.00	0.00	2.89
			0.04	**07:00 ~ 08:00**	2.07	0.41	0.00	0.41	0.41	0.00	0.00	0.00	0.00	0.00	0.00	0.00	0.00	0.00	0.00	0.41	0.00	0.00	3.72
			0.04	**08:00 ~ 09:00**	2.48	0.83	0.00	0.41	0.41	0.00	0.00	0.00	0.00	0.00	0.00	0.00	0.00	0.00	0.00	0.41	0.00	0.00	4.54
			0.04	**09:00 ~ 10:00**	2.07	0.41	0.00	0.41	0.41	0.00	0.00	0.00	0.00	0.00	0.00	0.00	0.00	0.00	0.00	0.41	0.00	0.00	3.72
			0.04	**10:00 ~ 11:00**	2.07	0.41	0.00	0.41	0.41	0.00	0.00	0.00	0.00	0.00	0.00	0.00	0.00	0.00	0.00	0.41	0.00	0.00	3.72
			0.04	**11:00 ~ 12:00**	2.48	0.41	0.00	0.41	0.41	0.00	0.00	0.00	0.00	0.00	0.00	0.00	0.00	0.00	0.00	0.41	0.00	0.00	4.13
			0.04	**12:00 ~ 13:00**	4.13	1.65	0.00	0.83	0.41	0.41	0.41	0.00	0.00	0.41	0.00	0.00	0.41	0.00	0.00	0.41	0.00	0.00	9.09
			0.04	**13:00 ~ 14:00**	4.13	1.65	0.00	0.83	0.41	0.41	0.41	0.00	0.00	0.41	0.00	0.00	0.41	0.00	0.00	0.83	0.00	0.00	9.50
			0.04	**14:00 ~ 15:00**	4.13	1.65	0.00	0.83	0.41	0.41	0.41	0.00	0.00	0.41	0.00	0.00	0.41	0.00	0.00	0.83	0.00	0.00	9.50
			0.04	**15:00 ~ 16:00**	4.54	1.65	0.00	0.83	0.41	0.41	0.41	0.00	0.00	0.41	0.00	0.00	0.41	0.00	0.00	0.83	0.00	0.00	9.91
			0.04	**16:00 ~ 17:00**	4.54	1.65	0.00	0.83	0.41	0.41	0.41	0.00	0.00	0.41	0.00	0.00	0.41	0.00	0.00	0.83	0.00	0.00	9.91
			0.04	**17:00 ~ 18:00**	4.54	1.65	0.00	0.83	0.41	0.41	0.41	0.00	0.00	0.41	0.00	0.00	0.41	0.00	0.00	0.83	0.00	0.00	9.91
			0.04	**18:00 ~ 19:00**	4.96	2.07	0.00	1.24	0.41	0.41	0.41	0.00	0.00	0.41	0.00	0.00	0.41	0.00	0.00	0.83	0.00	0.00	11.15
			0.04	**19:00 ~ 20:00**	4.13	1.65	0.00	0.83	0.41	0.41	0.41	0.00	0.00	0.41	0.00	0.00	0.41	0.00	0.00	0.83	0.00	0.00	9.50
			0.04	**20:00 ~ 21:00**	3.72	1.65	0.00	0.83	0.41	0.41	0.41	0.00	0.00	0.41	0.00	0.00	0.41	0.00	0.00	0.41	0.00	0.00	8.67
			0.04	**21:00 ~ 22:00**	3.72	1.65	0.00	0.83	0.41	0.41	0.41	0.00	0.00	0.41	0.00	0.00	0.41	0.00	0.00	0.41	0.00	0.00	8.67
			0.04	**22:00 ~ 23:00**	3.30	1.24	0.00	0.83	0.41	0.41	0.41	0.00	0.00	0.41	0.00	0.00	0.41	0.00	0.00	0.41	0.00	0.00	7.85
			0.04	**23:00 ~ 00:00**	2.89	1.24	0.00	0.83	0.41	0.41	0.41	0.00	0.00	0.41	0.00	0.00	0.41	0.00	0.00	0.41	0.00	0.00	7.43
				Whole Day Total (veh*km)	65.67	24.78	0.00	15.28	9.09	4.96	4.96	0.00	0.00	4.96	0.00	0.00	4.96	0.00	0.00	12.80	0.00	0.00	147.44
18	Ko Shan Road	NB	0.05	**00:00 ~ 01:00**	0.99	0.49	0.00	0.49	0.49	0.00	0.49	0.00	0.00	0.00	0.00	0.00	0.00	0.00	0.49	0.49	0.00	0.00	3.94
			0.05	**01:00 ~ 02:00**	0.99	0.49	0.00	0.49	0.49	0.00	0.49	0.00	0.00	0.00	0.00	0.00	0.00	0.00	0.49	0.49	0.00	0.00	3.94
			0.05	**02:00 ~ 03:00**	0.49	0.49	0.00	0.49	0.49	0.00	0.00	0.00	0.00	0.00	0.00	0.00	0.00	0.00	0.49	0.49	0.00	0.00	2.96
			0.05	**03:00 ~ 04:00**	0.49	0.49	0.00	0.49	0.49	0.00	0.00	0.00	0.00	0.00	0.00	0.00	0.00	0.00	0.49	0.49	0.00	0.00	2.96
			0.05	**04:00 ~ 05:00**	0.49	0.49	0.00	0.49	0.49	0.00	0.00	0.00	0.00	0.00	0.00	0.00	0.00	0.00	0.49	0.49	0.00	0.00	2.96
			0.05	**05:00 ~ 06:00**	0.49	0.49	0.00	0.49	0.49	0.00	0.00	0.00	0.00	0.00	0.00	0.00	0.00	0.00	0.49	0.49	0.00	0.00	2.96
			0.05	**06:00 ~ 07:00**	0.99	0.49	0.00	0.49	0.49	0.00	0.49	0.49	0.00	0.00	0.00	0.00	0.00	0.00	0.49	0.49	0.00	0.00	4.44
			0.05	**07:00 ~ 08:00**	1.97	0.99	0.00	0.99	0.49	0.49	0.49	0.49	0.00	0.49	0.00	0.00	0.00	0.00	0.49	0.49	0.00	0.00	7.40
			0.05	**08:00 ~ 09:00**	2.47	1.48	0.00	0.99	0.49	0.49	0.49	0.49	0.00	0.49	0.00	0.00	0.00	0.00	0.49	0.49	0.00	0.00	8.38
			0.05	**09:00 ~ 10:00**	1.97	0.99	0.00	0.99	0.49	0.49	0.49	0.49	0.00	0.49	0.00	0.00	0.00	0.00	0.49	0.49	0.00	0.00	7.40
			0.05	**10:00 ~ 11:00**	1.97	0.99	0.00	0.99	0.49	0.49	0.49	0.49	0.00	0.49	0.00	0.00	0.00	0.00	0.49	0.49	0.00	0.00	7.40
			0.05	**11:00 ~ 12:00**	1.97	0.99	0.00	0.99	0.49	0.49	0.49	0.49	0.00	0.49	0.00	0.00	0.00	0.00	0.49	0.49	0.00	0.00	7.40
			0.05	**12:00 ~ 13:00**	2.47	1.48	0.00	1.48	0.49	0.49	0.49	0.49	0.00	0.49	0.00	0.00	0.00	0.00	0.49	0.49	0.49	0.00	9.37
			0.05	**13:00 ~ 14:00**	2.96	1.48	0.00	1.48	0.49	0.49	0.49	0.49	0.00	0.49	0.00	0.00	0.00	0.00	0.49	0.49	0.49	0.00	9.86
			0.05	**14:00 ~ 15:00**	2.96	1.48	0.00	1.48	0.49	0.49	0.49	0.49	0.00	0.49	0.00	0.00	0.00	0.00	0.49	0.49	0.49	0.00	9.86
			0.05	**15:00 ~ 16:00**	2.96	1.48	0.00	1.48	0.49	0.49	0.49	0.49	0.00	0.49	0.00	0.00	0.00	0.00	0.49	0.49	0.49	0.00	9.86
			0.05	**16:00 ~ 17:00**	2.96	1.48	0.00	1.48	0.49	0.49	0.49	0.49	0.00	0.49	0.00	0.00	0.00	0.00	0.49	0.49	0.49	0.00	9.86
			0.05	**17:00 ~ 18:00**	2.96	1.48	0.00	1.48	0.49	0.49	0.49	0.49	0.00	0.49	0.00	0.00	0.00	0.00	0.49	0.49	0.49	0.00	9.86
			0.05	**18:00 ~ 19:00**	2.96	1.48	0.00	1.48	0.49	0.49	0.49	0.49	0.00	0.49	0.00	0.00	0.00	0.00	0.49	0.49	0.49	0.00	9.86
			0.05	**19:00 ~ 20:00**	2.96	1.48	0.00	1.48	0.49	0.49	0.49	0.49	0.00	0.49	0.00	0.00	0.00	0.00	0.49	0.49	0.49	0.00	9.86
			0.05	**20:00 ~ 21:00**	2.47	1.48	0.00	0.99	0.49	0.49	0.49	0.49	0.00	0.49	0.00	0.00	0.00	0.00	0.49	0.49	0.49	0.00	8.87
			0.05	**21:00 ~ 22:00**	2.47	1.48	0.00	0.99	0.49	0.49	0.49	0.49	0.00	0.49	0.00	0.00	0.00	0.00	0.49	0.49	0.49	0.00	8.87
			0.05	**22:00 ~ 23:00**	2.47	1.48	0.00	0.99	0.49	0.49	0.49	0.49	0.00	0.49	0.00	0.00	0.00	0.00	0.49	0.49	0.49	0.00	8.87
			0.05	**23:00 ~ 00:00**	1.97	0.99	0.00	0.99	0.49	0.49	0.49	0.49	0.00	0.49	0.00	0.00	0.00	0.00	0.49	0.49	0.49	0.00	7.89
				Whole Day Total (veh*km)	47.82	26.13	0.00	24.16	11.83	8.38	9.86	8.87	0.00	8.38	0.00	0.00	0.00	0.00	11.83	11.83	5.92	0.00	175.02
19	Ko Shan Road	SB	0.05	**00:00 ~ 01:00**	2.96	1.48	0.00	0.99	0.49	0.00	0.49	0.00	0.00	0.49	0.00	0.00	0.00	0.00	0.49	0.49	0.00	0.00	7.89
			0.05	**01:00 ~ 02:00**	1.97	0.99	0.00	0.49	0.49	0.00	0.49	0.00	0.00	0.49	0.00	0.00	0.00	0.00	0.49	0.49	0.00	0.00	5.92
			0.05	**02:00 ~ 03:00**	1.48	0.99	0.00	0.49	0.49	0.00	0.00	0.00	0.00	0.00	0.00	0.00	0.00	0.00	0.49	0.49	0.00	0.00	4.44
			0.05	**03:00 ~ 04:00**	1.48	0.49	0.00	0.49	0.49	0.00	0.00	0.00	0.00	0.00	0.00	0.00	0.00	0.00	0.49	0.49	0.00	0.00	3.94
			0.05	**04:00 ~ 05:00**	1.48	0.49	0.00	0.49	0.49	0.00	0.00	0.00	0.00	0.00	0.00	0.00	0.00	0.00	0.49	0.49	0.00	0.00	3.94
			0.05	**05:00 ~ 06:00**	1.97	0.99	0.00	0.49	0.49	0.00	0.00	0.00	0.00	0.00	0.00	0.00	0.00	0.00	0.49	0.49	0.00	0.00	4.93
			0.05	**06:00 ~ 07:00**	3.45	1.48	0.00	0.99	0.49	0.00	0.49	0.49	0.00	0.49	0.00	0.00	0.00	0.00	0.49	0.49	0.00	0.00	8.87
			0.05	**07:00 ~ 08:00**	6.41	2.47	0.00	1.48	0.49	0.49	0.49	0.49	0.00	0.49	0.49	0.00	0.49	0.00	0.49	0.99	0.49	0.00	15.78
			0.05	**08:00 ~ 09:00**	7.89	2.96	0.00	1.48	0.49	0.49	0.49	0.49	0.00	0.49	0.49	0.00	0.49	0.00	0.49	0.99	0.49	0.00	17.75
			0.05	**09:00 ~ 10:00**	6.90	2.96	0.00	1.48	0.49	0.49	0.49	0.49	0.00	0.49	0.49	0.00	0.49	0.00	0.49	0.99	0.49	0.00	16.76
			0.05	**10:00 ~ 11:00**	6.41	2.47	0.00	1.48	0.49	0.49	0.49	0.49	0.00	0.49	0.49	0.00	0.49	0.00	0.49	0.99	0.49	0.00	15.78
			0.05	**11:00 ~ 12:00**	6.90	2.96	0.00	1.48	0.49	0.49	0.49	0.49	0.00	0.49	0.49	0.00	0.49	0.00	0.49	0.99	0.49	0.00	16.76
			0.05	**12:00 ~ 13:00**	6.41	2.47	0.00	1.48	0.49	0.49	0.49	0.49	0.00	0.49	0.49	0.00	0.49	0.00	0.49	0.99	0.49	0.00	15.78
			0.05	**13:00 ~ 14:00**	6.41	2.47	0.00	1.48	0.99	0.49	0.49	0.49	0.00	0.49	0.49	0.00	0.49	0.00	0.49	0.99	0.49	0.00	16.27
			0.05	**14:00 ~ 15:00**	6.41	2.47	0.00	1.48	0.99	0.49	0.49	0.49	0.00	0.49	0.49	0.00	0.49	0.00	0.49	0.99	0.49	0.00	16.27
			0.05	**15:00 ~ 16:00**	6.41	2.47	0.00	1.48	0.99	0.49	0.49	0.49	0.00	0.49	0.49	0.00	0.49	0.00	0.49	0.99	0.49	0.00	16.27
			0.05	**16:00 ~ 17:00**	6.90	2.96	0.00	1.48	0.99	0.49	0.49	0.49	0.00	0.49	0.49	0.00	0.49	0.00	0.49	0.99	0.49	0.00	17.26
			0.05	**17:00 ~ 18:00**	6.90	2.96	0.00	1.48	0.99	0.49	0.49	0.49	0.00	0.49	0.49	0.00	0.49	0.00	0.49	0.99	0.49	0.00	17.26
			0.05	**18:00 ~ 19:00**	6.90	2.96	0.00	1.97	0.99	0.49	0.49	0.49	0.00	0.49	0.49	0.00	0.49	0.00	0.49	0.99	0.49	0.00	17.75
			0.05	**19:00 ~ 20:00**	6.41	2.47	0.00	1.48	0.99	0.49	0.49	0.49	0.00	0.49	0.49	0.00	0.49	0.00	0.49	0.99	0.49	0.00	16.27
			0.05	**20:00 ~ 21:00**	5.42	2.47	0.00	1.48	0.49	0.49	0.49	0.49	0.00	0.49	0.49	0.00	0.49	0.00	0.49	0.99	0.49	0.00	14.79
			0.05	**21:00 ~ 22:00**	5.42	2.47	0.00	1.48	0.49	0.49	0.49	0.49	0.00	0.49	0.49	0.00	0.49	0.00	0.49	0.99	0.49	0.00	14.79
			0.05	**22:00 ~ 23:00**	4.93	1.97	0.00	1.48	0.49	0.49	0.49	0.49	0.00	0.49	0.49	0.00	0.49	0.00	0.49	0.99	0.49	0.00	13.80
			0.05	**23:00 ~ 00:00**	4.44	1.97	0.00	0.99	0.49	0.49	0.49	0.49	0.00	0.49	0.49	0.00	0.49	0.00	0.49	0.49	0.49	0.00	12.33
				Whole Day Total (veh*km)	122.26	50.78	0.00	29.58	15.28	8.38	9.86	8.87	0.00	9.86	8.38	0.00	8.38	0.00	11.83	19.72	8.38	0.00	311.58
20	Anhui Street	WB	0.04	**00:00 ~ 01:00**	1.25	0.83	0.00	0.42	0.42	0.00	0.00	0.00	0.00	0.00	0.00	0.00	0.00	0.00	0.00	0.42	0.00	0.00	3.32
			0.04	**01:00 ~ 02:00**	0.83	0.42	0.00	0.42	0.42	0.00	0.00	0.00	0.00	0.00	0.00	0.00	0.00	0.00	0.00	0.42	0.00	0.00	2.49
			0.04	**02:00 ~ 03:00**	0.83	0.42	0.00	0.42	0.00	0.00	0.00	0.00	0.00	0.00	0.00	0.00	0.00	0.00	0.00	0.42	0.00	0.00	2.08
			0.04	**03:00 ~ 04:00**	0.42	0.42	0.00	0.42	0.00	0.00	0.00	0.00	0.00	0.00	0.00	0.00	0.00	0.00	0.00	0.42	0.00	0.00	1.66
			0.04	**04:00 ~ 05:00**	0.42	0.42	0.00	0.42	0.00	0.00	0.00	0.00	0.00	0.00	0.00	0.00	0.00	0.00	0.00	0.42	0.00	0.00	1.66
			0.04	**05:00 ~ 06:00**	0.83	0.42	0.00	0.42	0.00	0.00	0.00	0.00	0.00	0.00	0.00	0.00	0.00	0.00	0.00	0.42	0.00	0.00	2.08
			0.04	**06:00 ~ 07:00**	1.25	0.83	0.00	0.42	0.42	0.00	0.00	0.00	0.00	0.00	0.00	0.00	0.00	0.00	0.00	0.42	0.00	0.00	3.32
			0.04	**07:00 ~ 08:00**	2.08	1.25	0.00	0.42	0.42	0.00	0.42	0.00	0.00	0.42	0.00	0.00	0.00	0.00	0.00	0.42	0.00	0.00	5.40
			0.04	**08:00 ~ 09:00**	2.91	1.66	0.00	0.42	0.42	0.00	0.42	0.00	0.00	0.42	0.00	0.00	0.00	0.00	0.00	0.42	0.00	0.00	6.64
			0.04	**09:00 ~ 10:00**	2.49	1.25	0.00	0.42	0.42	0.00	0.42	0.00	0.00	0.42	0.00	0.00	0.00	0.00	0.00	0.42	0.00	0.00	5.81
			0.04	**10:00 ~ 11:00**	2.49	1.25	0.00	0.42	0.42	0.00	0.42	0.00	0.00	0.42	0.00	0.00	0.00	0.00	0.00	0.42	0.00	0.00	5.81
			0.04	**11:00 ~ 12:00**	2.49	1.25	0.00	0.42	0.42	0.00	0.42	0.00	0.00	0.42	0.00	0.00	0.00	0.00	0.00	0.42	0.00	0.00	5.81
			0.04	**12:00 ~ 13:00**	2.08	1.25	0.00	0.83	0.42	0.42	0.42	0.00	0.00	0.42	0.00	0.00	0.00	0.00	0.00	0.42	0.00	0.00	6.23
			0.04	**13:00 ~ 14:00**	2.49	1.25	0.00	0.83	0.42	0.42	0.42	0.00	0.00	0.42	0.00	0.00	0.00	0.00	0.00	0.42	0.00	0.00	6.64
			0.04	**14:00 ~ 15:00**	2.49	1.25	0.00	0.83	0.42	0.42	0.42	0.00	0.00	0.42	0.00	0.00	0.00	0.00	0.00	0.42	0.00	0.00	6.64
			0.04	**15:00 ~ 16:00**	2.49	1.25	0.00	0.83	0.42	0.42	0.42	0.00	0.00	0.42	0.00	0.00	0.00	0.00	0.00	0.42	0.00	0.00	6.64
			0.04	**16:00 ~ 17:00**	2.49	1.25	0.00	0.83	0.42	0.42	0.42	0.00	0.00	0.42	0.00	0.00	0.00	0.00	0.00	0.42	0.00	0.00	6.64
			0.04	**17:00 ~ 18:00**	2.49	1.25	0.00	0.83	0.42	0.42	0.42	0.00	0.00	0.42	0.00	0.00	0.00	0.00	0.00	0.42	0.00	0.00	6.64
			0.04	**18:00 ~ 19:00**	2.49	1.25	0.00	0.83	0.42	0.42	0.42	0.00	0.00	0.42	0.00	0.00	0.00	0.00	0.00	0.42	0.00	0.00	6.64
			0.04	**19:00 ~ 20:00**	2.49	1.25	0.00	0.83	0.42	0.42	0.42	0.00	0.00	0.42	0.00	0.00	0.00	0.00	0.00	0.42	0.00	0.00	6.64
			0.04	**20:00 ~ 21:00**	2.08	1.25	0.00	0.42	0.42	0.42	0.42	0.00	0.00	0.42	0.00	0.00	0.00	0.00	0.00	0.42	0.00	0.00	5.81
			0.04	**21:00 ~ 22:00**	2.08	1.25	0.00	0.83	0.42	0.42	0.42	0.00	0.00	0.42	0.00	0.00	0.00	0.00	0.00	0.42	0.00	0.00	6.23
			0.04	**22:00 ~ 23:00**	2.08	1.25	0.00	0.42	0.42	0.42	0.42	0.00	0.00	0.42	0.00	0.00	0.00	0.00	0.00	0.42	0.00	0.00	5.81
			0.04	**23:00 ~ 00:00**	1.66	0.83	0.00	0.42	0.42	0.42	0.42	0.00	0.00	0.42	0.00	0.00	0.00	0.00	0.00	0.42	0.00	0.00	4.98
				Whole Day Total (veh*km)	45.65	24.90	0.00	13.70	8.30	4.98	7.06	0.00	0.00	7.06	0.00	0.00	0.00	0.00	0.00	9.96	0.00	0.00	121.60

Road No.	Road Name	Bound	Road Length (km)	Hour	PC	TAXI	LGV3	LGV4	LGV6	HGV7	HGV8	PLB	PV4	PV5	NFB6	NFB7	NFB8	FBSD	FBDD	MC	HGV9	NFB9	Total
21	Ko Shan Road	NB	0.04	**00:00 ~ 01:00**	1.61	0.80	0.00	0.40	0.40	0.00	0.40	0.00	0.00	0.40	0.00	0.00	0.00	0.00	0.40	0.40	0.00	0.00	4.82
			0.04	**01:00 ~ 02:00**	1.21	0.80	0.00	0.40	0.40	0.00	0.40	0.00	0.00	0.40	0.00	0.00	0.00	0.00	0.40	0.40	0.00	0.00	4.42
			0.04	**02:00 ~ 03:00**	0.80	0.40	0.00	0.40	0.40	0.00	0.00	0.00	0.00	0.00	0.00	0.00	0.00	0.00	0.40	0.40	0.00	0.00	2.81
			0.04	**03:00 ~ 04:00**	0.80	0.40	0.00	0.40	0.40	0.00	0.00	0.00	0.00	0.00	0.00	0.00	0.00	0.00	0.40	0.40	0.00	0.00	2.81
			0.04	**04:00 ~ 05:00**	0.80	0.40	0.00	0.40	0.40	0.00	0.00	0.00	0.00	0.00	0.00	0.00	0.00	0.00	0.40	0.40	0.00	0.00	2.81
			0.04	**05:00 ~ 06:00**	0.80	0.40	0.00	0.40	0.40	0.00	0.00	0.00	0.00	0.00	0.00	0.00	0.00	0.00	0.40	0.40	0.00	0.00	2.81
			0.04	**06:00 ~ 07:00**	1.61	0.80	0.00	0.40	0.40	0.00	0.40	0.40	0.00	0.40	0.00	0.00	0.00	0.00	0.40	0.40	0.00	0.00	5.23
			0.04	**07:00 ~ 08:00**	3.22	1.61	0.00	0.80	0.40	0.40	0.40	0.40	0.00	0.40	0.40	0.00	0.40	0.00	0.40	0.40	0.00	0.00	9.25
			0.04	**08:00 ~ 09:00**	4.02	2.01	0.00	0.80	0.40	0.40	0.40	0.40	0.00	0.40	0.40	0.00	0.40	0.00	0.40	0.40	0.00	0.00	10.45
			0.04	**09:00 ~ 10:00**	3.62	2.01	0.00	0.80	0.40	0.40	0.40	0.40	0.00	0.40	0.40	0.00	0.40	0.00	0.40	0.40	0.00	0.00	10.05
			0.04	**10:00 ~ 11:00**	3.62	2.01	0.00	0.80	0.40	0.40	0.40	0.40	0.00	0.40	0.40	0.00	0.40	0.00	0.40	0.40	0.00	0.00	10.05
			0.04	**11:00 ~ 12:00**	3.62	2.01	0.00	0.80	0.40	0.40	0.40	0.40	0.00	0.40	0.40	0.00	0.40	0.00	0.40	0.40	0.00	0.00	10.05
			0.04	**12:00 ~ 13:00**	2.81	1.61	0.00	1.21	0.40	0.40	0.40	0.40	0.00	0.40	0.00	0.00	0.40	0.00	0.40	0.40	0.40	0.00	9.25
			0.04	**13:00 ~ 14:00**	2.81	1.61	0.00	1.21	0.40	0.40	0.40	0.40	0.00	0.40	0.00	0.00	0.40	0.00	0.40	0.40	0.40	0.00	9.25
			0.04	**14:00 ~ 15:00**	2.81	1.61	0.00	1.21	0.40	0.40	0.40	0.40	0.00	0.40	0.00	0.00	0.40	0.00	0.40	0.40	0.40	0.00	9.25
			0.04	**15:00 ~ 16:00**	2.81	1.61	0.00	1.21	0.40	0.40	0.40	0.40	0.00	0.40	0.00	0.00	0.40	0.00	0.40	0.40	0.40	0.00	9.25
			0.04	**16:00 ~ 17:00**	2.81	1.61	0.00	1.21	0.40	0.40	0.40	0.40	0.00	0.40	0.00	0.00	0.40	0.00	0.40	0.40	0.40	0.00	9.25
			0.04	**17:00 ~ 18:00**	2.81	1.61	0.00	1.21	0.40	0.40	0.40	0.40	0.00	0.40	0.00	0.00	0.40	0.00	0.40	0.40	0.40	0.00	9.25
			0.04	**18:00 ~ 19:00**	3.22	1.61	0.00	1.21	0.40	0.40	0.40	0.40	0.00	0.40	0.00	0.00	0.40	0.00	0.40	0.40	0.40	0.00	9.65
			0.04	**19:00 ~ 20:00**	2.81	1.61	0.00	1.21	0.40	0.40	0.40	0.40	0.00	0.40	0.00	0.00	0.40	0.00	0.40	0.40	0.40	0.00	9.25
			0.04	**20:00 ~ 21:00**	2.41	1.21	0.00	0.80	0.40	0.40	0.40	0.40	0.00	0.40	0.00	0.00	0.40	0.00	0.40	0.40	0.40	0.00	8.04
			0.04	**21:00 ~ 22:00**	2.41	1.21	0.00	0.80	0.40	0.40	0.40	0.40	0.00	0.40	0.00	0.00	0.40	0.00	0.40	0.40	0.40	0.00	8.04
			0.04	**22:00 ~ 23:00**	2.41	1.21	0.00	0.80	0.40	0.40	0.40	0.40	0.00	0.40	0.00	0.00	0.40	0.00	0.40	0.40	0.40	0.00	8.04
			0.04	**23:00 ~ 00:00**	2.01	1.21	0.00	0.80	0.40	0.40	0.40	0.40	0.00	0.40	0.00	0.00	0.40	0.00	0.40	0.40	0.40	0.00	7.64
				Whole Day Total (veh*km)	57.89	31.36	0.00	19.70	9.65	6.83	8.04	7.24	0.00	8.04	2.01	0.00	6.83	0.00	9.65	9.65	4.82	0.00	181.70

Road No.	Road Name	Bound	Road Length (km)	Hour	PC	TAXI	LGV3	LGV4	LGV6	HGV7	HGV8	PLB	PV4	PV5	NFB6	NFB7	NFB8	FBSD	FBDD	MC	HGV9	NFB9	Total
22	Ko Shan Road	SB	0.04	**00:00 ~ 01:00**	2.01	0.80	0.00	0.40	0.40	0.00	0.00	0.00	0.00	0.00	0.00	0.00	0.00	0.00	0.40	0.40	0.00	0.00	4.42
			0.04	**01:00 ~ 02:00**	1.21	0.40	0.00	0.40	0.40	0.00	0.00	0.00	0.00	0.00	0.00	0.00	0.00	0.00	0.40	0.40	0.00	0.00	3.22
			0.04	**02:00 ~ 03:00**	1.21	0.40	0.00	0.40	0.40	0.00	0.00	0.00	0.00	0.00	0.00	0.00	0.00	0.00	0.40	0.40	0.00	0.00	3.22
			0.04	**03:00 ~ 04:00**	0.80	0.40	0.00	0.40	0.40	0.00	0.00	0.00	0.00	0.00	0.00	0.00	0.00	0.00	0.40	0.40	0.00	0.00	2.81
			0.04	**04:00 ~ 05:00**	0.80	0.40	0.00	0.40	0.40	0.00	0.00	0.00	0.00	0.00	0.00	0.00	0.00	0.00	0.40	0.40	0.00	0.00	2.81
			0.04	**05:00 ~ 06:00**	1.21	0.40	0.00	0.40	0.40	0.00	0.00	0.00	0.00	0.00	0.00	0.00	0.00	0.00	0.40	0.40	0.00	0.00	3.22
			0.04	**06:00 ~ 07:00**	2.01	0.80	0.00	0.40	0.40	0.00	0.00	0.40	0.00	0.00	0.00	0.00	0.00	0.00	0.40	0.40	0.00	0.00	4.82
			0.04	**07:00 ~ 08:00**	3.62	1.61	0.00	0.80	0.40	0.40	0.40	0.40	0.00	0.40	0.00	0.00	0.40	0.00	0.40	0.40	0.00	0.00	9.25
			0.04	**08:00 ~ 09:00**	4.82	1.61	0.00	0.80	0.40	0.40	0.40	0.40	0.00	0.40	0.00	0.00	0.40	0.00	0.40	0.80	0.00	0.00	10.85
			0.04	**09:00 ~ 10:00**	4.02	1.61	0.00	0.80	0.40	0.40	0.40	0.40	0.00	0.40	0.00	0.00	0.40	0.00	0.40	0.80	0.00	0.00	10.05
			0.04	**10:00 ~ 11:00**	4.02	1.61	0.00	0.80	0.40	0.40	0.40	0.40	0.00	0.40	0.00	0.00	0.40	0.00	0.40	0.40	0.00	0.00	9.65
			0.04	**11:00 ~ 12:00**	4.42	1.61	0.00	0.80	0.40	0.40	0.40	0.40	0.00	0.40	0.00	0.00	0.40	0.00	0.40	0.80	0.00	0.00	10.45
			0.04	**12:00 ~ 13:00**	3.22	1.21	0.00	0.80	0.40	0.40	0.40	0.40	0.00	0.40	0.00	0.00	0.00	0.00	0.40	0.40	0.00	0.00	8.04
			0.04	**13:00 ~ 14:00**	3.22	1.21	0.00	0.80	0.40	0.40	0.40	0.40	0.00	0.40	0.00	0.00	0.00	0.00	0.40	0.40	0.00	0.00	8.04
			0.04	**14:00 ~ 15:00**	3.22	1.21	0.00	0.80	0.40	0.40	0.40	0.40	0.00	0.40	0.00	0.00	0.00	0.00	0.40	0.40	0.00	0.00	8.04
			0.04	**15:00 ~ 16:00**	3.22	1.21	0.00	0.80	0.40	0.40	0.40	0.40	0.00	0.40	0.00	0.00	0.00	0.00	0.40	0.40	0.00	0.00	8.04
			0.04	**16:00 ~ 17:00**	3.22	1.21	0.00	0.80	0.40	0.40	0.40	0.40	0.00	0.40	0.00	0.00	0.00	0.00	0.40	0.40	0.00	0.00	8.04
			0.04	**17:00 ~ 18:00**	3.22	1.21	0.00	0.80	0.40	0.40	0.40	0.40	0.00	0.40	0.00	0.00	0.00	0.00	0.40	0.40	0.00	0.00	8.04
			0.04	**18:00 ~ 19:00**	3.62	1.21	0.00	0.80	0.40	0.40	0.40	0.40	0.00	0.40	0.00	0.00	0.00	0.00	0.40	0.40	0.00	0.00	8.44
			0.04	**19:00 ~ 20:00**	3.22	1.21	0.00	0.80	0.40	0.40	0.40	0.40	0.00	0.40	0.00	0.00	0.00	0.00	0.40	0.40	0.00	0.00	8.04
			0.04	**20:00 ~ 21:00**	2.81	0.80	0.00	0.80	0.40	0.40	0.40	0.40	0.00	0.40	0.00	0.00	0.00	0.00	0.40	0.40	0.00	0.00	7.24
			0.04	**21:00 ~ 22:00**	2.81	1.21	0.00	0.80	0.40	0.40	0.40	0.40	0.00	0.40	0.00	0.00	0.00	0.00	0.40	0.40	0.00	0.00	7.64
			0.04	**22:00 ~ 23:00**	2.41	0.80	0.00	0.80	0.40	0.40	0.40	0.40	0.00	0.40	0.00	0.00	0.00	0.00	0.40	0.40	0.00	0.00	6.83
			0.04	**23:00 ~ 00:00**	2.01	0.80	0.00	0.40	0.40	0.40	0.40	0.40	0.00	0.40	0.00	0.00	0.00	0.00	0.40	0.40	0.00	0.00	6.03
				Whole Day Total (veh*km)	66.33	24.92	0.00	16.08	9.65	6.83	6.83	7.24	0.00	6.83	0.00	0.00	2.01	0.00	9.65	10.85	0.00	0.00	167.23

Road No.	Road Name	Bound	Road Length (km)	Hour	PC	TAXI	LGV3	LGV4	LGV6	HGV7	HGV8	PLB	PV4	PV5	NFB6	NFB7	NFB8	FBSD	FBDD	MC	HGV9	NFB9	Total
23	Chi Kiang Street	WB	0.04	**00:00 ~ 01:00**	1.12	0.37	0.00	0.37	0.37	0.00	0.00	0.00	0.00	0.00	0.00	0.00	0.00	0.00	0.37	0.37	0.00	0.00	2.98
			0.04	**01:00 ~ 02:00**	0.74	0.37	0.00	0.37	0.37	0.00	0.00	0.00	0.00	0.00	0.00	0.00	0.00	0.00	0.37	0.37	0.00	0.00	2.60
			0.04	**02:00 ~ 03:00**	0.74	0.37	0.00	0.37	0.37	0.00	0.00	0.00	0.00	0.00	0.00	0.00	0.00	0.00	0.37	0.37	0.00	0.00	2.60
			0.04	**03:00 ~ 04:00**	0.74	0.37	0.00	0.37	0.37	0.00	0.00	0.00	0.00	0.00	0.00	0.00	0.00	0.00	0.37	0.37	0.00	0.00	2.60
			0.04	**04:00 ~ 05:00**	0.74	0.37	0.00	0.37	0.37	0.00	0.00	0.00	0.00	0.00	0.00	0.00	0.00	0.00	0.37	0.37	0.00	0.00	2.60
			0.04	**05:00 ~ 06:00**	0.74	0.37	0.00	0.37	0.37	0.00	0.00	0.00	0.00	0.00	0.00	0.00	0.00	0.00	0.37	0.37	0.00	0.00	2.60
			0.04	**06:00 ~ 07:00**	1.12	0.37	0.00	0.37	0.37	0.00	0.00	0.37	0.00	0.00	0.00	0.00	0.00	0.00	0.37	0.37	0.00	0.00	3.35
			0.04	**07:00 ~ 08:00**	2.23	0.37	0.00	0.37	0.37	0.00	0.00	0.37	0.00	0.00	0.00	0.00	0.00	0.00	0.37	0.37	0.00	0.00	4.46
			0.04	**08:00 ~ 09:00**	2.98	0.37	0.00	0.74	0.37	0.00	0.00	0.37	0.00	0.00	0.00	0.00	0.00	0.00	0.37	0.37	0.00	0.00	5.58
			0.04	**09:00 ~ 10:00**	2.60	0.37	0.00	0.74	0.37	0.00	0.00	0.37	0.00	0.00	0.00	0.00	0.00	0.00	0.37	0.37	0.00	0.00	5.21
			0.04	**10:00 ~ 11:00**	2.60	0.37	0.00	0.74	0.37	0.00	0.00	0.37	0.00	0.00	0.00	0.00	0.00	0.00	0.37	0.37	0.00	0.00	5.21
			0.04	**11:00 ~ 12:00**	2.60	0.37	0.00	0.74	0.37	0.00	0.00	0.37	0.00	0.00	0.00	0.00	0.00	0.00	0.37	0.37	0.00	0.00	5.21
			0.04	**12:00 ~ 13:00**	2.98	0.74	0.00	0.37	0.37	0.00	0.00	0.37	0.00	0.00	0.00	0.00	0.00	0.00	0.37	0.37	0.00	0.00	5.58
			0.04	**13:00 ~ 14:00**	2.98	0.74	0.00	0.74	0.37	0.00	0.00	0.37	0.00	0.00	0.00	0.00	0.00	0.00	0.37	0.37	0.00	0.00	5.95
			0.04	**14:00 ~ 15:00**	2.98	0.74	0.00	0.74	0.37	0.00	0.00	0.37	0.00	0.00	0.00	0.00	0.00	0.00	0.37	0.37	0.00	0.00	5.95
			0.04	**15:00 ~ 16:00**	2.98	0.74	0.00	0.74	0.37	0.00	0.00	0.37	0.00	0.00	0.00	0.00	0.00	0.00	0.37	0.37	0.00	0.00	5.95
			0.04	**16:00 ~ 17:00**	3.35	0.74	0.00	0.74	0.37	0.00	0.00	0.37	0.00	0.00	0.00	0.00	0.00	0.00	0.37	0.37	0.00	0.00	6.32
			0.04	**17:00 ~ 18:00**	3.35	0.74	0.00	0.74	0.37	0.00	0.00	0.37	0.00	0.00	0.00	0.00	0.00	0.00	0.37	0.37	0.00	0.00	6.32
			0.04	**18:00 ~ 19:00**	3.35	0.74	0.00	0.74	0.37	0.00	0.00	0.37	0.00	0.00	0.00	0.00	0.00	0.00	0.37	0.37	0.00	0.00	6.32
			0.04	**19:00 ~ 20:00**	2.98	0.74	0.00	0.74	0.37	0.00	0.00	0.37	0.00	0.00	0.00	0.00	0.00	0.00	0.37	0.37	0.00	0.00	5.95
			0.04	**20:00 ~ 21:00**	2.60	0.74	0.00	0.37	0.37	0.00	0.00	0.37	0.00	0.00	0.00	0.00	0.00	0.00	0.37	0.37	0.00	0.00	5.21
			0.04	**21:00 ~ 22:00**	2.60	0.74	0.00	0.37	0.37	0.00	0.00	0.37	0.00	0.00	0.00	0.00	0.00	0.00	0.37	0.37	0.00	0.00	5.21
			0.04	**22:00 ~ 23:00**	2.60	0.74	0.00	0.37	0.37	0.00	0.00	0.37	0.00	0.00	0.00	0.00	0.00	0.00	0.37	0.37	0.00	0.00	5.21
			0.04	**23:00 ~ 00:00**	2.23	0.37	0.00	0.37	0.37	0.00	0.00	0.37	0.00	0.00	0.00	0.00	0.00	0.00	0.37	0.37	0.00	0.00	4.46
				Whole Day Total (veh*km)	53.94	13.02	0.00	13.02	8.93	0.00	0.00	6.70	0.00	0.00	0.00	0.00	0.00	0.00	8.93	8.93	0.00	0.00	113.46

Road No.	Road Name	Bound	Road Length (km)	Hour	PC	TAXI	LGV3	LGV4	LGV6	HGV7	HGV8	PLB	PV4	PV5	NFB6	NFB7	NFB8	FBSD	FBDD	MC	HGV9	NFB9	Total
24	Chi Kiang Street	EB	0.04	**00:00 ~ 01:00**	2.05	0.82	0.00	0.41	0.41	0.00	0.00	0.00	0.00	0.00	0.00	0.00	0.00	0.00	0.41	0.41	0.00	0.00	4.50
			0.04	**01:00 ~ 02:00**	1.23	0.41	0.00	0.41	0.41	0.00	0.00	0.00	0.00	0.00	0.00	0.00	0.00	0.00	0.41	0.41	0.00	0.00	3.27
			0.04	**02:00 ~ 03:00**	1.23	0.41	0.00	0.41	0.41	0.00	0.00	0.00	0.00	0.00	0.00	0.00	0.00	0.00	0.41	0.41	0.00	0.00	3.27
			0.04	**03:00 ~ 04:00**	0.82	0.41	0.00	0.41	0.41	0.00	0.00	0.00	0.00	0.00	0.00	0.00	0.00	0.00	0.41	0.41	0.00	0.00	2.86
			0.04	**04:00 ~ 05:00**	0.82	0.41	0.00	0.41	0.41	0.00	0.00	0.00	0.00	0.00	0.00	0.00	0.00	0.00	0.41	0.41	0.00	0.00	2.86
			0.04	**05:00 ~ 06:00**	1.23	0.41	0.00	0.41	0.41	0.00	0.00	0.00	0.00	0.00	0.00	0.00	0.00	0.00	0.41	0.41	0.00	0.00	3.27
			0.04	**06:00 ~ 07:00**	2.05	0.82	0.00	0.41	0.41	0.00	0.00	0.41	0.00	0.00	0.00	0.00	0.00	0.00	0.41	0.41	0.00	0.00	4.91
			0.04	**07:00 ~ 08:00**	3.68	1.64	0.00	0.82	0.41	0.41	0.41	0.41	0.00	0.41	0.00	0.00	0.41	0.00	0.41	0.41	0.00	0.00	9.41
			0.04	**08:00 ~ 09:00**	4.91	1.64	0.00	0.82	0.41	0.41	0.41	0.41	0.00	0.41	0.00	0.00	0.41	0.00	0.41	0.82	0.00	0.00	11.04
			0.04	**09:00 ~ 10:00**	4.09	1.64	0.00	0.82	0.41	0.41	0.41	0.41	0.00	0.41	0.00	0.00	0.41	0.00	0.41	0.82	0.00	0.00	10.23
			0.04	**10:00 ~ 11:00**	4.09	1.64	0.00	0.82	0.41	0.41	0.41	0.41	0.00	0.41	0.00	0.00	0.41	0.00	0.41	0.41	0.00	0.00	9.82
			0.04	**11:00 ~ 12:00**	4.09	1.64	0.00	0.82	0.41	0.41	0.41	0.41	0.00	0.41	0.00	0.00	0.41	0.00	0.41	0.82	0.00	0.00	10.23
			0.04	**12:00 ~ 13:00**	3.27	1.23	0.00	0.82	0.41	0.41	0.41	0.41	0.00	0.41	0.00	0.00	0.00	0.00	0.41	0.41	0.00	0.00	8.18
			0.04	**13:00 ~ 14:00**	3.27	1.23	0.00	0.82	0.41	0.41	0.41	0.41	0.00	0.41	0.00	0.00	0.00	0.00	0.41	0.41	0.00	0.00	8.18
			0.04	**14:00 ~ 15:00**	3.27	1.23	0.00	0.82	0.41	0.41	0.41	0.41	0.00	0.41	0.00	0.00	0.00	0.00	0.41	0.41	0.00	0.00	8.18
			0.04	**15:00 ~ 16:00**	3.27	1.23	0.00	0.82	0.41	0.41	0.41	0.41	0.00	0.41	0.00	0.00	0.00	0.00	0.41	0.41	0.00	0.00	8.18
			0.04	**16:00 ~ 17:00**	3.27	1.23	0.00	0.82	0.41	0.41	0.41	0.41	0.00	0.41	0.00	0.00	0.00	0.00	0.41	0.41	0.00	0.00	8.18
			0.04	**17:00 ~ 18:00**	3.27	1.23	0.00	0.82	0.41	0.41	0.41	0.41	0.00	0.41	0.00	0.00	0.00	0.00	0.41	0.41	0.00	0.00	8.18
			0.04	**18:00 ~ 19:00**	3.68	1.23	0.00	0.82	0.41	0.41	0.41	0.41	0.00	0.41	0.00	0.00	0.00	0.00	0.41	0.41	0.00	0.00	8.59
			0.04	**19:00 ~ 20:00**	3.27	1.23	0.00	0.82	0.41	0.41	0.41	0.41	0.00	0.41	0.00	0.00	0.00	0.00	0.41	0.41	0.00	0.00	8.18
			0.04	**20:00 ~ 21:00**	2.86	0.82	0.00	0.82	0.41	0.41	0.41	0.41	0.00	0.41	0.00	0.00	0.00	0.00	0.41	0.41	0.00	0.00	7.36
			0.04	**21:00 ~ 22:00**	2.86	1.23	0.00	0.82	0.41	0.41	0.41	0.41	0.00	0.41	0.00	0.00	0.00	0.00	0.41	0.41	0.00	0.00	7.77
			0.04	**22:00 ~ 23:00**	2.45	0.82	0.00	0.82	0.41	0.41	0.41	0.41	0.00	0.41	0.00	0.00	0.00	0.00	0.41	0.41	0.00	0.00	6.95
			0.04	**23:00 ~ 00:00**	2.05	0.82	0.00	0.41	0.41	0.41	0.41	0.41	0.00	0.41	0.00	0.00	0.00	0.00	0.41	0.41	0.00	0.00	6.14
				Whole Day Total (veh*km)	67.08	25.36	0.00	16.36	9.82	6.95	6.95	7.36	0.00	6.95	0.00	0.00	2.05	0.00	9.82	11.04	0.00	0.00	169.74

Road No.	Road Name	Bound	Road Length (km)	Hour	PC	TAXI	LGV3	LGV4	LGV6	HGV7	HGV8	PLB	PV4	PV5	NFB6	NFB7	NFB8	FBSD	FBDD	MC	HGV9	NFB9	Total
25	Chi Kiang Street	WB	0.04	**00:00 ~ 01:00**	2.86	0.82	0.00	0.82	0.41	0.00	0.41	0.00	0.00	0.41	0.00	0.00	0.00	0.00	0.41	0.41	0.00	0.00	6.54
			0.04	**01:00 ~ 02:00**	2.05	0.82	0.00	0.41	0.41	0.00	0.41	0.00	0.00	0.41	0.00	0.00	0.00	0.00	0.41	0.41	0.00	0.00	5.32
			0.04	**02:00 ~ 03:00**	1.64	0.41	0.00	0.41	0.41	0.00	0.00	0.00	0.00	0.00	0.00	0.00	0.00	0.00	0.41	0.41	0.00	0.00	3.68
			0.04	**03:00 ~ 04:00**	1.23	0.41	0.00	0.41	0.41	0.00	0.00	0.00	0.00	0.00	0.00	0.00	0.00	0.00	0.41	0.41	0.00	0.00	3.27
			0.04	**04:00 ~ 05:00**	1.23	0.41	0.00	0.41	0.41	0.00	0.00	0.00	0.00	0.00	0.00	0.00	0.00	0.00	0.41	0.41	0.00	0.00	3.27
			0.04	**05:00 ~ 06:00**	1.64	0.41	0.00	0.41	0.41	0.00	0.00	0.00	0.00	0.00	0.00	0.00	0.00	0.00	0.41	0.41	0.00	0.00	3.68
			0.04	**06:00 ~ 07:00**	2.86	1.23	0.00	0.82	0.41	0.00	0.41	0.00	0.00	0.41	0.00	0.00	0.00	0.00	0.41	0.41	0.00	0.00	7.36
			0.04	**07:00 ~ 08:00**	5.73	2.05	0.00	1.23	0.41	0.41	0.41	0.41	0.00	0.41	0.41	0.00	0.41	0.00	0.82	0.82	0.41	0.00	13.91
			0.04	**08:00 ~ 09:00**	6.95	2.45	0.00	1.64	0.82	0.41	0.41	0.41	0.00	0.41	0.41	0.00	0.41	0.00	0.41	0.82	0.41	0.00	15.95
			0.04	**09:00 ~ 10:00**	6.14	2.05	0.00	1.23	0.41	0.41	0.41	0.41	0.00	0.41	0.41	0.00	0.41	0.00	0.41	0.82	0.41	0.00	13.91
			0.04	**10:00 ~ 11:00**	6.14	2.05	0.00	1.23	0.41	0.41	0.41	0.41	0.00	0.41	0.41	0.00	0.41	0.00	0.41	0.82	0.41	0.00	13.91
			0.04	**11:00 ~ 12:00**	6.54	2.05	0.00	1.23	0.41	0.41	0.41	0.41	0.00	0.41	0.41	0.00	0.41	0.00	0.41	0.82	0.41	0.00	14.32
			0.04	**12:00 ~ 13:00**	5.73	2.05	0.00	1.64	0.82	0.41	0.41	0.41	0.00	0.41	0.00	0.00	0.41	0.00	0.41	0.82	0.41	0.00	13.91
			0.04	**13:00 ~ 14:00**	5.73	2.05	0.00	1.64	0.82	0.41	0.41	0.41	0.00	0.41	0.00	0.00	0.41	0.00	0.41	0.82	0.41	0.00	13.91
			0.04	**14:00 ~ 15:00**	6.14	2.05	0.00	1.64	0.82	0.41	0.41	0.41	0.00	0.41	0.00	0.00	0.41	0.00	0.41	0.82	0.41	0.00	14.32
			0.04	**15:00 ~ 16:00**	6.14	2.05	0.00	1.64	0.82	0.41	0.41	0.41	0.00	0.41	0.00	0.00	0.41	0.00	0.41	0.82	0.41	0.00	14.32
			0.04	**16:00 ~ 17:00**	6.14	2.05	0.00	1.64	0.82	0.41	0.41	0.41	0.00	0.41	0.00	0.00	0.41	0.00	0.41	0.82	0.41	0.00	14.32
			0.04	**17:00 ~ 18:00**	6.14	2.05	0.00	1.64	0.82	0.41	0.41	0.41	0.00	0.41	0.00	0.00	0.41	0.00	0.41	0.82	0.41	0.00	14.32
			0.04	**18:00 ~ 19:00**	6.54	2.05	0.00	1.64	0.82	0.41	0.41	0.41	0.00	0.41	0.00	0.00	0.41	0.00	0.41	0.82	0.41	0.00	14.72
			0.04	**19:00 ~ 20:00**	5.73	2.05	0.00	1.64	0.82	0.41	0.41	0.41	0.00	0.41	0.00	0.00	0.41	0.00	0.41	0.82	0.41	0.00	13.91
			0.04	**20:00 ~ 21:00**	4.91	1.64	0.00	1.23	0.41	0.41	0.41	0.41	0.00	0.41	0.00	0.00	0.41	0.00	0.41	0.82	0.41	0.00	11.86
			0.04	**21:00 ~ 22:00**	5.32	1.64	0.00	1.23	0.41	0.41	0.41	0.41	0.00	0.41	0.00	0.00	0.41	0.00	0.41	0.82	0.41	0.00	12.27
			0.04	**22:00 ~ 23:00**	4.91	1.64	0.00	1.23	0.41	0.41	0.41	0.41	0.00	0.41	0.00	0.00	0.41	0.00	0.41	0.82	0.41	0.00	11.86
			0.04	**23:00 ~ 00:00**	4.09	1.23	0.00	1.23	0.41	0.41	0.41	0.41	0.00	0.41	0.00	0.00	0.41	0.00	0.41	0.41	0.41	0.00	10.23
				Whole Day Total (veh*km)	112.48	37.63	0.00	28.22	13.50	6.95	8.18	7.36	0.00	8.18	2.05	0.00	6.95	0.00	10.23	16.36	6.95	0.00	265.03
26	Kau Pui Lung Road	NB	0.27	**00:00 ~ 01:00**	31.94	7.99	0.00	5.32	2.66	0.00	2.66	0.00	0.00	2.66	0.00	0.00	0.00	0.00	2.66	5.32	0.00	0.00	61.23
			0.27	**01:00 ~ 02:00**	21.30	5.32	0.00	5.32	2.66	0.00	2.66	0.00	0.00	2.66	0.00	0.00	0.00	0.00	2.66	2.66	0.00	0.00	45.25
			0.27	**02:00 ~ 03:00**	15.97	5.32	0.00	2.66	2.66	0.00	0.00	0.00	0.00	0.00	0.00	0.00	0.00	0.00	2.66	2.66	0.00	0.00	31.94
			0.27	**03:00 ~ 04:00**	13.31	2.66	0.00	2.66	2.66	0.00	0.00	0.00	0.00	0.00	0.00	0.00	0.00	0.00	2.66	2.66	0.00	0.00	26.62
			0.27	**04:00 ~ 05:00**	13.31	2.66	0.00	2.66	2.66	0.00	0.00	0.00	0.00	0.00	0.00	0.00	0.00	0.00	2.66	2.66	0.00	0.00	26.62
			0.27	**05:00 ~ 06:00**	15.97	5.32	0.00	2.66	2.66	0.00	0.00	0.00	0.00	0.00	0.00	0.00	0.00	0.00	2.66	2.66	0.00	0.00	31.94
			0.27	**06:00 ~ 07:00**	31.94	7.99	0.00	5.32	2.66	0.00	2.66	2.66	0.00	2.66	0.00	0.00	0.00	0.00	2.66	5.32	0.00	0.00	63.89
			0.27	**07:00 ~ 08:00**	61.23	13.31	0.00	10.65	5.32	2.66	2.66	2.66	0.00	2.66	2.66	0.00	2.66	0.00	2.66	7.99	2.66	0.00	119.79
			0.27	**08:00 ~ 09:00**	77.20	15.97	0.00	13.31	5.32	2.66	2.66	2.66	0.00	2.66	2.66	0.00	2.66	0.00	2.66	7.99	2.66	0.00	141.09
			0.27	**09:00 ~ 10:00**	69.21	13.31	0.00	13.31	5.32	2.66	2.66	2.66	0.00	2.66	2.66	0.00	2.66	0.00	2.66	7.99	2.66	0.00	130.44
			0.27	**10:00 ~ 11:00**	66.55	13.31	0.00	13.31	5.32	2.66	2.66	2.66	0.00	2.66	2.66	0.00	2.66	0.00	2.66	7.99	2.66	0.00	127.78
			0.27	**11:00 ~ 12:00**	69.21	15.97	0.00	13.31	5.32	2.66	2.66	2.66	0.00	2.66	2.66	0.00	2.66	0.00	2.66	7.99	2.66	0.00	133.10
			0.27	**12:00 ~ 13:00**	58.56	13.31	0.00	13.31	5.32	2.66	2.66	2.66	0.00	2.66	2.66	0.00	2.66	0.00	2.66	7.99	2.66	0.00	119.79
			0.27	**13:00 ~ 14:00**	61.23	13.31	0.00	13.31	5.32	2.66	2.66	2.66	0.00	2.66	2.66	0.00	2.66	0.00	2.66	7.99	2.66	0.00	122.45
			0.27	**14:00 ~ 15:00**	61.23	13.31	0.00	13.31	5.32	2.66	2.66	2.66	0.00	2.66	2.66	0.00	2.66	0.00	2.66	7.99	2.66	0.00	122.45
			0.27	**15:00 ~ 16:00**	61.23	13.31	0.00	13.31	5.32	2.66	2.66	2.66	0.00	2.66	2.66	0.00	2.66	0.00	2.66	7.99	2.66	0.00	122.45
			0.27	**16:00 ~ 17:00**	63.89	13.31	0.00	13.31	5.32	2.66	2.66	2.66	0.00	2.66	2.66	0.00	2.66	0.00	2.66	7.99	2.66	0.00	125.11
			0.27	**17:00 ~ 18:00**	63.89	13.31	0.00	13.31	5.32	2.66	2.66	2.66	0.00	2.66	2.66	0.00	2.66	0.00	2.66	7.99	2.66	0.00	125.11
			0.27	**18:00 ~ 19:00**	69.21	15.97	0.00	13.31	5.32	2.66	2.66	2.66	0.00	2.66	2.66	0.00	2.66	0.00	2.66	7.99	2.66	0.00	133.10
			0.27	**19:00 ~ 20:00**	61.23	13.31	0.00	13.31	5.32	2.66	2.66	2.66	0.00	2.66	2.66	0.00	2.66	0.00	2.66	7.99	2.66	0.00	122.45
			0.27	**20:00 ~ 21:00**	50.58	10.65	0.00	10.65	5.32	2.66	2.66	2.66	0.00	2.66	2.66	0.00	2.66	0.00	2.66	5.32	2.66	0.00	103.82
			0.27	**21:00 ~ 22:00**	53.24	13.31	0.00	10.65	5.32	2.66	2.66	2.66	0.00	2.66	2.66	0.00	2.66	0.00	2.66	5.32	2.66	0.00	109.14
			0.27	**22:00 ~ 23:00**	47.92	10.65	0.00	10.65	5.32	2.66	2.66	2.66	0.00	2.66	2.66	0.00	2.66	0.00	2.66	5.32	2.66	0.00	101.16
			0.27	**23:00 ~ 00:00**	39.93	10.65	0.00	7.99	2.66	2.66	2.66	2.66	0.00	2.66	2.66	0.00	2.66	0.00	2.66	5.32	2.66	0.00	87.85
				Whole Day Total (veh*km)	######	263.54	0.00	236.92	106.48	45.25	53.24	47.92	0.00	53.24	45.25	0.00	45.25	0.00	63.89	149.07	45.25	0.00	2334.57
27	Kau Pui Lung Road	SB	0.27	**00:00 ~ 01:00**	21.30	5.32	0.00	5.32	2.66	0.00	2.66	0.00	0.00	0.00	0.00	0.00	0.00	0.00	0.00	2.66	0.00	0.00	39.93
			0.27	**01:00 ~ 02:00**	13.31	5.32	0.00	2.66	2.66	0.00	2.66	0.00	0.00	0.00	0.00	0.00	0.00	0.00	0.00	2.66	0.00	0.00	29.28
			0.27	**02:00 ~ 03:00**	10.65	2.66	0.00	2.66	2.66	0.00	0.00	0.00	0.00	0.00	0.00	0.00	0.00	0.00	0.00	2.66	0.00	0.00	21.30
			0.27	**03:00 ~ 04:00**	7.99	2.66	0.00	2.66	2.66	0.00	0.00	0.00	0.00	0.00	0.00	0.00	0.00	0.00	0.00	2.66	0.00	0.00	18.63
			0.27	**04:00 ~ 05:00**	7.99	2.66	0.00	2.66	2.66	0.00	0.00	0.00	0.00	0.00	0.00	0.00	0.00	0.00	0.00	2.66	0.00	0.00	18.63
			0.27	**05:00 ~ 06:00**	10.65	2.66	0.00	2.66	2.66	0.00	0.00	0.00	0.00	0.00	0.00	0.00	0.00	0.00	0.00	2.66	0.00	0.00	21.30
			0.27	**06:00 ~ 07:00**	21.30	5.32	0.00	5.32	2.66	0.00	2.66	0.00	0.00	0.00	0.00	0.00	0.00	0.00	0.00	2.66	0.00	0.00	39.93
			0.27	**07:00 ~ 08:00**	39.93	10.65	0.00	7.99	2.66	2.66	2.66	0.00	0.00	2.66	0.00	0.00	2.66	0.00	0.00	5.32	0.00	0.00	77.20
			0.27	**08:00 ~ 09:00**	50.58	13.31	0.00	10.65	5.32	2.66	2.66	0.00	0.00	2.66	0.00	0.00	2.66	0.00	0.00	5.32	0.00	0.00	95.83
			0.27	**09:00 ~ 10:00**	45.25	10.65	0.00	7.99	2.66	2.66	2.66	0.00	0.00	2.66	0.00	0.00	2.66	0.00	0.00	5.32	0.00	0.00	82.52
			0.27	**10:00 ~ 11:00**	42.59	10.65	0.00	7.99	2.66	2.66	2.66	0.00	0.00	2.66	0.00	0.00	2.66	0.00	0.00	5.32	0.00	0.00	79.86
			0.27	**11:00 ~ 12:00**	45.25	10.65	0.00	7.99	2.66	2.66	2.66	0.00	0.00	2.66	0.00	0.00	2.66	0.00	0.00	5.32	0.00	0.00	82.52
			0.27	**12:00 ~ 13:00**	37.27	7.99	0.00	7.99	2.66	2.66	2.66	0.00	0.00	2.66	0.00	0.00	0.00	0.00	0.00	5.32	0.00	0.00	69.21
			0.27	**13:00 ~ 14:00**	37.27	7.99	0.00	7.99	2.66	2.66	2.66	0.00	0.00	2.66	0.00	0.00	0.00	0.00	0.00	5.32	0.00	0.00	69.21
			0.27	**14:00 ~ 15:00**	37.27	7.99	0.00	7.99	2.66	2.66	2.66	0.00	0.00	2.66	0.00	0.00	0.00	0.00	0.00	5.32	0.00	0.00	69.21
			0.27	**15:00 ~ 16:00**	37.27	7.99	0.00	7.99	2.66	2.66	2.66	0.00	0.00	2.66	0.00	0.00	0.00	0.00	0.00	5.32	0.00	0.00	69.21
			0.27	**16:00 ~ 17:00**	39.93	7.99	0.00	7.99	2.66	2.66	2.66	0.00	0.00	2.66	0.00	0.00	0.00	0.00	0.00	5.32	0.00	0.00	71.87
			0.27	**17:00 ~ 18:00**	39.93	7.99	0.00	7.99	2.66	2.66	2.66	0.00	0.00	2.66	0.00	0.00	0.00	0.00	0.00	5.32	0.00	0.00	71.87
			0.27	**18:00 ~ 19:00**	39.93	10.65	0.00	7.99	2.66	2.66	2.66	0.00	0.00	2.66	0.00	0.00	0.00	0.00	0.00	5.32	0.00	0.00	74.54
			0.27	**19:00 ~ 20:00**	37.27	7.99	0.00	7.99	2.66	2.66	2.66	0.00	0.00	2.66	0.00	0.00	0.00	0.00	0.00	5.32	0.00	0.00	69.21
			0.27	**20:00 ~ 21:00**	31.94	7.99	0.00	5.32	2.66	2.66	2.66	0.00	0.00	2.66	0.00	0.00	0.00	0.00	0.00	5.32	0.00	0.00	61.23
			0.27	**21:00 ~ 22:00**	31.94	7.99	0.00	7.99	2.66	2.66	2.66	0.00	0.00	2.66	0.00	0.00	0.00	0.00	0.00	5.32	0.00	0.00	63.89
			0.27	**22:00 ~ 23:00**	29.28	7.99	0.00	5.32	2.66	2.66	2.66	0.00	0.00	2.66	0.00	0.00	0.00	0.00	0.00	5.32	0.00	0.00	58.56
			0.27	**23:00 ~ 00:00**	23.96	5.32	0.00	5.32	2.66	2.66	2.66	0.00	0.00	2.66	0.00	0.00	0.00	0.00	0.00	2.66	0.00	0.00	47.92
				Whole Day Total (veh*km)	740.04	178.35	0.00	154.40	66.55	45.25	53.24	0.00	0.00	45.25	0.00	0.00	13.31	0.00	0.00	106.48	0.00	0.00	1402.87
28	Kau Pui Lung Road	NB	0.16	**00:00 ~ 01:00**	13.07	6.54	0.00	3.27	1.63	0.00	1.63	0.00	0.00	1.63	0.00	0.00	0.00	0.00	0.00	1.63	0.00	0.00	29.41
			0.16	**01:00 ~ 02:00**	8.17	3.27	0.00	1.63	1.63	0.00	1.63	0.00	0.00	1.63	0.00	0.00	0.00	0.00	0.00	1.63	0.00	0.00	19.61
			0.16	**02:00 ~ 03:00**	6.54	3.27	0.00	1.63	1.63	0.00	0.00	0.00	0.00	0.00	0.00	0.00	0.00	0.00	0.00	1.63	0.00	0.00	14.71
			0.16	**03:00 ~ 04:00**	4.90	3.27	0.00	1.63	1.63	0.00	0.00	0.00	0.00	0.00	0.00	0.00	0.00	0.00	0.00	1.63	0.00	0.00	13.07
			0.16	**04:00 ~ 05:00**	4.90	3.27	0.00	1.63	1.63	0.00	0.00	0.00	0.00	0.00	0.00	0.00	0.00	0.00	0.00	1.63	0.00	0.00	13.07
			0.16	**05:00 ~ 06:00**	6.54	3.27	0.00	1.63	1.63	0.00	0.00	0.00	0.00	0.00	0.00	0.00	0.00	0.00	0.00	1.63	0.00	0.00	14.71
			0.16	**06:00 ~ 07:00**	13.07	6.54	0.00	3.27	1.63	0.00	1.63	0.00	0.00	1.63	0.00	0.00	0.00	0.00	0.00	1.63	0.00	0.00	29.41
			0.16	**07:00 ~ 08:00**	26.14	11.44	0.00	4.90	1.63	1.63	1.63	0.00	0.00	1.63	1.63	1.63	1.63	0.00	0.00	3.27	1.63	0.00	58.82
			0.16	**08:00 ~ 09:00**	31.05	13.07	0.00	4.90	1.63	1.63	1.63	0.00	0.00	1.63	1.63	1.63	1.63	0.00	0.00	3.27	1.63	0.00	65.36
			0.16	**09:00 ~ 10:00**	27.78	11.44	0.00	4.90	1.63	1.63	1.63	0.00	0.00	1.63	1.63	1.63	1.63	0.00	0.00	3.27	1.63	0.00	60.46
			0.16	**10:00 ~ 11:00**	27.78	11.44	0.00	4.90	1.63	1.63	1.63	0.00	0.00	1.63	1.63	1.63	1.63	0.00	0.00	3.27	1.63	0.00	60.46
			0.16	**11:00 ~ 12:00**	27.78	11.44	0.00	4.90	1.63	1.63	1.63	0.00	0.00	1.63	1.63	1.63	1.63	0.00	0.00	3.27	1.63	0.00	60.46
			0.16	**12:00 ~ 13:00**	21.24	8.17	0.00	3.27	1.63	1.63	1.63	0.00	0.00	1.63	1.63	0.00	1.63	0.00	0.00	3.27	0.00	0.00	45.75
			0.16	**13:00 ~ 14:00**	21.24	9.80	0.00	4.90	1.63	1.63	1.63	0.00	0.00	1.63	1.63	0.00	1.63	0.00	0.00	3.27	0.00	0.00	49.02
			0.16	**14:00 ~ 15:00**	21.24	9.80	0.00	4.90	1.63	1.63	1.63	0.00	0.00	1.63	1.63	0.00	1.63	0.00	0.00	3.27	0.00	0.00	49.02
			0.16	**15:00 ~ 16:00**	21.24	9.80	0.00	4.90	1.63	1.63	1.63	0.00	0.00	1.63	1.63	0.00	1.63	0.00	0.00	3.27	0.00	0.00	49.02
			0.16	**16:00 ~ 17:00**	22.88	9.80	0.00	4.90	1.63	1.63	1.63	0.00	0.00	1.63	1.63	0.00	1.63	0.00	0.00	3.27	0.00	0.00	50.65
			0.16	**17:00 ~ 18:00**	22.88	9.80	0.00	4.90	1.63	1.63	1.63	0.00	0.00	1.63	1.63	0.00	1.63	0.00	0.00	3.27	0.00	0.00	50.65
			0.16	**18:00 ~ 19:00**	24.51	9.80	0.00	4.90	1.63	1.63	1.63	0.00	0.00	1.63	1.63	0.00	1.63	0.00	0.00	3.27	0.00	0.00	52.29
			0.16	**19:00 ~ 20:00**	21.24	9.80	0.00	4.90	1.63	1.63	1.63	0.00	0.00	1.63	1.63	0.00	1.63	0.00	0.00	3.27	0.00	0.00	49.02
			0.16	**20:00 ~ 21:00**	17.97	8.17	0.00	3.27	1.63	1.63	1.63	0.00	0.00	1.63	1.63	0.00	1.63	0.00	0.00	3.27	0.00	0.00	42.48
			0.16	**21:00 ~ 22:00**	17.97	8.17	0.00	3.27	1.63	1.63	1.63	0.00	0.00	1.63	1.63	0.00	1.63	0.00	0.00	3.27	0.00	0.00	42.48
			0.16	**22:00 ~ 23:00**	17.97	8.17	0.00	3.27	1.63	1.63	1.63	0.00	0.00	1.63	1.63	0.00	1.63	0.00	0.00	3.27	0.00	0.00	42.48
			0.16	**23:00 ~ 00:00**	14.71	6.54	0.00	3.27	1.63	1.63	1.63	0.00	0.00	1.63	1.63	0.00	1.63	0.00	0.00	1.63	0.00	0.00	35.95
				Whole Day Total (veh*km)	442.81	196.08	0.00	89.87	39.22	27.78	32.68	0.00	0.00	32.68	27.78	8.17	27.78	0.00	0.00	65.36	8.17	0.00	998.37

Road No.	Road Name	Bound	Road Length (km)	Hour	PC	TAXI	LGV3	LGV4	LGV6	HGV7	HGV8	PLB	PV4	PV5	NFB6	NFB7	NFB8	FBSD	FBDD	MC	HGV9	NFB9	Total
29	Kau Pui Lung Road	SB	0.16	**00:00 ~ 01:00**	11.44	3.27	0.00	3.27	1.63	0.00	1.63	0.00	0.00	1.63	0.00	0.00	0.00	0.00	0.00	1.63	0.00	0.00	24.51
			0.16	**01:00 ~ 02:00**	8.17	3.27	0.00	1.63	1.63	0.00	1.63	0.00	0.00	1.63	0.00	0.00	0.00	0.00	0.00	1.63	0.00	0.00	19.61
			0.16	**02:00 ~ 03:00**	6.54	1.63	0.00	1.63	1.63	0.00	0.00	0.00	0.00	0.00	0.00	0.00	0.00	0.00	0.00	1.63	0.00	0.00	13.07
			0.16	**03:00 ~ 04:00**	4.90	1.63	0.00	1.63	1.63	0.00	0.00	0.00	0.00	0.00	0.00	0.00	0.00	0.00	0.00	1.63	0.00	0.00	11.44
			0.16	**04:00 ~ 05:00**	4.90	1.63	0.00	1.63	1.63	0.00	0.00	0.00	0.00	0.00	0.00	0.00	0.00	0.00	0.00	1.63	0.00	0.00	11.44
			0.16	**05:00 ~ 06:00**	6.54	1.63	0.00	1.63	1.63	0.00	0.00	0.00	0.00	0.00	0.00	0.00	0.00	0.00	0.00	1.63	0.00	0.00	13.07
			0.16	**06:00 ~ 07:00**	11.44	4.90	0.00	3.27	1.63	0.00	1.63	0.00	0.00	1.63	0.00	0.00	0.00	0.00	0.00	1.63	0.00	0.00	26.14
			0.16	**07:00 ~ 08:00**	22.88	8.17	0.00	4.90	1.63	1.63	1.63	0.00	0.00	1.63	1.63	0.00	1.63	0.00	0.00	3.27	0.00	0.00	49.02
			0.16	**08:00 ~ 09:00**	27.78	9.80	0.00	4.90	1.63	1.63	1.63	0.00	0.00	1.63	1.63	0.00	1.63	0.00	0.00	3.27	0.00	0.00	55.56
			0.16	**09:00 ~ 10:00**	24.51	8.17	0.00	4.90	1.63	1.63	1.63	0.00	0.00	1.63	1.63	0.00	1.63	0.00	0.00	3.27	0.00	0.00	50.65
			0.16	**10:00 ~ 11:00**	24.51	8.17	0.00	4.90	1.63	1.63	1.63	0.00	0.00	1.63	1.63	0.00	1.63	0.00	0.00	3.27	0.00	0.00	50.65
			0.16	**11:00 ~ 12:00**	24.51	8.17	0.00	4.90	1.63	1.63	1.63	0.00	0.00	1.63	1.63	0.00	1.63	0.00	0.00	3.27	0.00	0.00	50.65
			0.16	**12:00 ~ 13:00**	24.51	8.17	0.00	4.90	1.63	1.63	1.63	0.00	0.00	1.63	1.63	0.00	1.63	0.00	0.00	3.27	0.00	0.00	50.65
			0.16	**13:00 ~ 14:00**	24.51	8.17	0.00	4.90	1.63	1.63	1.63	0.00	0.00	1.63	1.63	0.00	1.63	0.00	0.00	3.27	0.00	0.00	50.65
			0.16	**14:00 ~ 15:00**	26.14	8.17	0.00	4.90	1.63	1.63	1.63	0.00	0.00	1.63	1.63	0.00	1.63	0.00	0.00	3.27	0.00	0.00	52.29
			0.16	**15:00 ~ 16:00**	26.14	8.17	0.00	4.90	1.63	1.63	1.63	0.00	0.00	1.63	1.63	0.00	1.63	0.00	0.00	3.27	0.00	0.00	52.29
			0.16	**16:00 ~ 17:00**	26.14	9.80	0.00	4.90	1.63	1.63	1.63	0.00	0.00	1.63	1.63	0.00	1.63	0.00	0.00	3.27	0.00	0.00	53.92
			0.16	**17:00 ~ 18:00**	26.14	9.80	0.00	4.90	1.63	1.63	1.63	0.00	0.00	1.63	1.63	0.00	1.63	0.00	0.00	3.27	0.00	0.00	53.92
			0.16	**18:00 ~ 19:00**	27.78	9.80	0.00	4.90	1.63	1.63	1.63	0.00	0.00	1.63	1.63	0.00	1.63	0.00	0.00	3.27	0.00	0.00	55.56
			0.16	**19:00 ~ 20:00**	24.51	8.17	0.00	4.90	1.63	1.63	1.63	0.00	0.00	1.63	1.63	0.00	1.63	0.00	0.00	3.27	0.00	0.00	50.65
			0.16	**20:00 ~ 21:00**	21.24	8.17	0.00	3.27	1.63	1.63	1.63	0.00	0.00	1.63	1.63	0.00	1.63	0.00	0.00	3.27	0.00	0.00	45.75
			0.16	**21:00 ~ 22:00**	21.24	8.17	0.00	3.27	1.63	1.63	1.63	0.00	0.00	1.63	1.63	0.00	1.63	0.00	0.00	3.27	0.00	0.00	45.75
			0.16	**22:00 ~ 23:00**	19.61	6.54	0.00	3.27	1.63	1.63	1.63	0.00	0.00	1.63	1.63	0.00	1.63	0.00	0.00	3.27	0.00	0.00	42.48
			0.16	**23:00 ~ 00:00**	16.34	6.54	0.00	3.27	1.63	1.63	1.63	0.00	0.00	1.63	1.63	0.00	1.63	0.00	0.00	1.63	0.00	0.00	37.58
				Whole Day Total (veh*km)	462.42	160.13	0.00	91.50	39.22	27.78	32.68	0.00	0.00	32.68	27.78	0.00	27.78	0.00	0.00	65.36	0.00	0.00	967.33
30	Lok Shan Road	EB	0.04	**00:00 ~ 01:00**	2.63	0.88	0.00	0.88	0.44	0.00	0.44	0.00	0.00	0.00	0.00	0.00	0.00	0.00	0.00	0.44	0.00	0.00	5.71
			0.04	**01:00 ~ 02:00**	1.76	0.44	0.00	0.44	0.44	0.00	0.44	0.00	0.00	0.00	0.00	0.00	0.00	0.00	0.00	0.44	0.00	0.00	3.95
			0.04	**02:00 ~ 03:00**	1.32	0.44	0.00	0.44	0.44	0.00	0.00	0.00	0.00	0.00	0.00	0.00	0.00	0.00	0.00	0.44	0.00	0.00	3.07
			0.04	**03:00 ~ 04:00**	0.88	0.44	0.00	0.44	0.44	0.00	0.00	0.00	0.00	0.00	0.00	0.00	0.00	0.00	0.00	0.44	0.00	0.00	2.63
			0.04	**04:00 ~ 05:00**	0.88	0.44	0.00	0.44	0.44	0.00	0.00	0.00	0.00	0.00	0.00	0.00	0.00	0.00	0.00	0.44	0.00	0.00	2.63
			0.04	**05:00 ~ 06:00**	1.32	0.44	0.00	0.44	0.44	0.00	0.00	0.00	0.00	0.00	0.00	0.00	0.00	0.00	0.00	0.44	0.00	0.00	3.07
			0.04	**06:00 ~ 07:00**	2.63	0.88	0.00	0.88	0.44	0.00	0.44	0.00	0.00	0.00	0.00	0.00	0.00	0.00	0.44	0.44	0.00	0.00	6.15
			0.04	**07:00 ~ 08:00**	4.83	1.32	0.00	1.32	0.44	0.44	0.44	0.00	0.00	0.44	0.00	0.00	0.00	0.00	0.44	0.44	0.00	0.00	10.10
			0.04	**08:00 ~ 09:00**	5.71	1.32	0.00	1.32	0.44	0.44	0.44	0.00	0.00	0.44	0.00	0.00	0.00	0.00	0.44	0.88	0.00	0.00	11.41
			0.04	**09:00 ~ 10:00**	5.27	1.32	0.00	1.32	0.44	0.44	0.44	0.00	0.00	0.44	0.00	0.00	0.00	0.00	0.44	0.88	0.00	0.00	10.98
			0.04	**10:00 ~ 11:00**	4.83	1.32	0.00	1.32	0.44	0.44	0.44	0.00	0.00	0.44	0.00	0.00	0.00	0.00	0.44	0.88	0.00	0.00	10.54
			0.04	**11:00 ~ 12:00**	5.27	1.32	0.00	1.32	0.44	0.44	0.44	0.00	0.00	0.44	0.00	0.00	0.00	0.00	0.44	0.88	0.00	0.00	10.98
			0.04	**12:00 ~ 13:00**	4.39	1.32	0.00	1.32	0.44	0.44	0.44	0.00	0.00	0.44	0.00	0.00	0.00	0.00	0.44	0.44	0.44	0.00	10.10
			0.04	**13:00 ~ 14:00**	4.39	1.32	0.00	1.32	0.44	0.44	0.44	0.00	0.00	0.44	0.00	0.00	0.00	0.00	0.44	0.88	0.44	0.00	10.54
			0.04	**14:00 ~ 15:00**	4.39	1.32	0.00	1.32	0.44	0.44	0.44	0.00	0.00	0.44	0.00	0.00	0.00	0.00	0.44	0.88	0.44	0.00	10.54
			0.04	**15:00 ~ 16:00**	4.83	1.32	0.00	1.32	0.44	0.44	0.44	0.00	0.00	0.44	0.00	0.00	0.00	0.00	0.44	0.88	0.44	0.00	10.98
			0.04	**16:00 ~ 17:00**	4.83	1.32	0.00	1.32	0.44	0.44	0.44	0.00	0.00	0.44	0.00	0.00	0.00	0.00	0.44	0.88	0.44	0.00	10.98
			0.04	**17:00 ~ 18:00**	4.83	1.32	0.00	1.32	0.44	0.44	0.44	0.00	0.00	0.44	0.00	0.00	0.00	0.00	0.44	0.88	0.44	0.00	10.98
			0.04	**18:00 ~ 19:00**	5.27	1.32	0.00	1.32	0.44	0.44	0.44	0.00	0.00	0.44	0.00	0.00	0.00	0.00	0.44	0.88	0.44	0.00	11.41
			0.04	**19:00 ~ 20:00**	4.39	1.32	0.00	1.32	0.44	0.44	0.44	0.00	0.00	0.44	0.00	0.00	0.00	0.00	0.44	0.88	0.44	0.00	10.54
			0.04	**20:00 ~ 21:00**	3.95	0.88	0.00	1.32	0.44	0.44	0.44	0.00	0.00	0.44	0.00	0.00	0.00	0.00	0.44	0.44	0.44	0.00	9.22
			0.04	**21:00 ~ 22:00**	3.95	0.88	0.00	1.32	0.44	0.44	0.44	0.00	0.00	0.44	0.00	0.00	0.00	0.00	0.44	0.44	0.44	0.00	9.22
			0.04	**22:00 ~ 23:00**	3.51	0.88	0.00	0.88	0.44	0.44	0.44	0.00	0.00	0.44	0.00	0.00	0.00	0.00	0.44	0.44	0.44	0.00	8.34
			0.04	**23:00 ~ 00:00**	3.07	0.88	0.00	0.88	0.44	0.44	0.44	0.00	0.00	0.44	0.00	0.00	0.00	0.00	0.44	0.44	0.44	0.00	7.90
				Whole Day Total (veh*km)	89.12	24.58	0.00	25.46	10.54	7.46	8.78	0.00	0.00	7.46	0.00	0.00	0.00	0.00	7.90	15.37	5.27	0.00	201.94
31	Lok Shan Road	EB	0.04	**00:00 ~ 01:00**	3.07	0.88	0.00	0.88	0.44	0.00	0.44	0.00	0.00	0.44	0.00	0.00	0.00	0.00	0.44	0.44	0.00	0.00	7.02
			0.04	**01:00 ~ 02:00**	2.20	0.88	0.00	0.44	0.44	0.00	0.44	0.00	0.00	0.44	0.00	0.00	0.00	0.00	0.44	0.44	0.00	0.00	5.71
			0.04	**02:00 ~ 03:00**	1.76	0.44	0.00	0.44	0.44	0.00	0.44	0.00	0.00	0.00	0.00	0.00	0.00	0.00	0.44	0.44	0.00	0.00	4.39
			0.04	**03:00 ~ 04:00**	1.32	0.44	0.00	0.44	0.44	0.00	0.00	0.00	0.00	0.00	0.00	0.00	0.00	0.00	0.44	0.44	0.00	0.00	3.51
			0.04	**04:00 ~ 05:00**	1.32	0.44	0.00	0.44	0.44	0.00	0.00	0.00	0.00	0.00	0.00	0.00	0.00	0.00	0.44	0.44	0.00	0.00	3.51
			0.04	**05:00 ~ 06:00**	1.76	0.44	0.00	0.44	0.44	0.00	0.44	0.00	0.00	0.00	0.00	0.00	0.00	0.00	0.44	0.44	0.00	0.00	4.39
			0.04	**06:00 ~ 07:00**	3.07	0.88	0.00	0.88	0.44	0.00	0.44	0.44	0.00	0.44	0.00	0.00	0.00	0.00	0.44	0.44	0.00	0.00	7.46
			0.04	**07:00 ~ 08:00**	6.15	1.76	0.00	1.76	0.88	0.44	0.44	0.44	0.00	0.44	0.44	0.00	0.44	0.00	0.44	0.88	0.44	0.00	14.93
			0.04	**08:00 ~ 09:00**	7.90	2.20	0.00	1.76	0.88	0.44	0.44	0.44	0.00	0.44	0.44	0.00	0.44	0.00	0.44	0.88	0.44	0.00	17.12
			0.04	**09:00 ~ 10:00**	6.59	2.20	0.00	1.76	0.88	0.44	0.44	0.44	0.00	0.44	0.44	0.00	0.44	0.00	0.44	0.88	0.44	0.00	15.80
			0.04	**10:00 ~ 11:00**	6.59	2.20	0.00	1.76	0.88	0.44	0.44	0.44	0.00	0.44	0.44	0.00	0.44	0.00	0.44	0.88	0.44	0.00	15.80
			0.04	**11:00 ~ 12:00**	7.02	2.20	0.00	1.76	0.88	0.44	0.44	0.44	0.00	0.44	0.44	0.00	0.44	0.00	0.44	0.88	0.44	0.00	16.24
			0.04	**12:00 ~ 13:00**	6.59	2.20	0.00	1.76	0.88	0.44	0.44	0.44	0.00	0.44	0.44	0.00	0.44	0.00	0.44	0.88	0.44	0.00	15.80
			0.04	**13:00 ~ 14:00**	6.59	2.20	0.00	1.76	0.88	0.44	0.44	0.44	0.00	0.44	0.44	0.00	0.44	0.00	0.44	0.88	0.44	0.00	15.80
			0.04	**14:00 ~ 15:00**	6.59	2.20	0.00	1.76	0.88	0.44	0.44	0.44	0.00	0.44	0.44	0.00	0.44	0.00	0.44	0.88	0.44	0.00	15.80
			0.04	**15:00 ~ 16:00**	6.59	2.20	0.00	1.76	0.88	0.44	0.44	0.44	0.00	0.44	0.44	0.00	0.44	0.00	0.44	0.88	0.44	0.00	15.80
			0.04	**16:00 ~ 17:00**	7.02	2.20	0.00	2.20	0.88	0.44	0.44	0.44	0.00	0.44	0.44	0.00	0.44	0.00	0.44	0.88	0.44	0.00	16.68
			0.04	**17:00 ~ 18:00**	7.02	2.20	0.00	1.76	0.88	0.44	0.44	0.44	0.00	0.44	0.44	0.00	0.44	0.00	0.44	0.88	0.44	0.00	16.24
			0.04	**18:00 ~ 19:00**	7.46	2.63	0.00	2.20	0.88	0.44	0.44	0.44	0.00	0.44	0.44	0.00	0.44	0.00	0.44	0.88	0.44	0.00	17.56
			0.04	**19:00 ~ 20:00**	6.59	2.20	0.00	1.76	0.88	0.44	0.44	0.44	0.00	0.44	0.44	0.00	0.44	0.00	0.44	0.88	0.44	0.00	15.80
			0.04	**20:00 ~ 21:00**	5.71	1.76	0.00	1.76	0.88	0.44	0.44	0.44	0.00	0.44	0.44	0.00	0.44	0.00	0.44	0.88	0.44	0.00	14.49
			0.04	**21:00 ~ 22:00**	5.71	1.76	0.00	1.76	0.88	0.44	0.44	0.44	0.00	0.44	0.44	0.00	0.44	0.00	0.44	0.88	0.44	0.00	14.49
			0.04	**22:00 ~ 23:00**	5.27	1.76	0.00	1.76	0.88	0.44	0.44	0.44	0.00	0.44	0.44	0.00	0.44	0.00	0.44	0.88	0.44	0.00	14.05
			0.04	**23:00 ~ 00:00**	4.39	1.32	0.00	1.32	0.44	0.44	0.44	0.44	0.00	0.44	0.44	0.00	0.44	0.00	0.44	0.44	0.44	0.00	11.41
				Whole Day Total (veh*km)	124.24	39.51	0.00	34.24	17.56	7.46	9.66	7.90	0.00	8.78	7.46	0.00	7.46	0.00	10.54	17.56	7.46	0.00	299.84
32	Maidstone Road	NB	0.03	**00:00 ~ 01:00**	0.28	0.28	0.00	0.00	0.00	0.00	0.00	0.00	0.00	0.00	0.00	0.00	0.00	0.00	0.00	0.00	0.00	0.00	0.56
			0.03	**01:00 ~ 02:00**	0.28	0.28	0.00	0.00	0.00	0.00	0.00	0.00	0.00	0.00	0.00	0.00	0.00	0.00	0.00	0.00	0.00	0.00	0.56
			0.03	**02:00 ~ 03:00**	0.28	0.28	0.00	0.00	0.00	0.00	0.00	0.00	0.00	0.00	0.00	0.00	0.00	0.00	0.00	0.00	0.00	0.00	0.56
			0.03	**03:00 ~ 04:00**	0.28	0.28	0.00	0.00	0.00	0.00	0.00	0.00	0.00	0.00	0.00	0.00	0.00	0.00	0.00	0.00	0.00	0.00	0.56
			0.03	**04:00 ~ 05:00**	0.28	0.28	0.00	0.00	0.00	0.00	0.00	0.00	0.00	0.00	0.00	0.00	0.00	0.00	0.00	0.00	0.00	0.00	0.56
			0.03	**05:00 ~ 06:00**	0.28	0.28	0.00	0.00	0.00	0.00	0.00	0.00	0.00	0.00	0.00	0.00	0.00	0.00	0.00	0.00	0.00	0.00	0.56
			0.03	**06:00 ~ 07:00**	0.28	0.28	0.00	0.00	0.00	0.00	0.00	0.00	0.00	0.00	0.00	0.00	0.00	0.00	0.00	0.00	0.00	0.00	0.56
			0.03	**07:00 ~ 08:00**	0.28	0.28	0.00	0.28	0.00	0.00	0.00	0.00	0.00	0.00	0.00	0.00	0.00	0.00	0.00	0.28	0.00	0.00	1.11
			0.03	**08:00 ~ 09:00**	0.56	0.28	0.00	0.28	0.00	0.00	0.00	0.00	0.00	0.00	0.00	0.00	0.00	0.00	0.00	0.28	0.00	0.00	1.39
			0.03	**09:00 ~ 10:00**	0.28	0.28	0.00	0.28	0.00	0.00	0.00	0.00	0.00	0.00	0.00	0.00	0.00	0.00	0.00	0.28	0.00	0.00	1.11
			0.03	**10:00 ~ 11:00**	0.28	0.28	0.00	0.28	0.00	0.00	0.00	0.00	0.00	0.00	0.00	0.00	0.00	0.00	0.00	0.28	0.00	0.00	1.11
			0.03	**11:00 ~ 12:00**	0.28	0.28	0.00	0.28	0.00	0.00	0.00	0.00	0.00	0.00	0.00	0.00	0.00	0.00	0.00	0.28	0.00	0.00	1.11
			0.03	**12:00 ~ 13:00**	0.28	0.28	0.00	0.28	0.00	0.00	0.00	0.00	0.00	0.00	0.00	0.00	0.00	0.00	0.00	0.28	0.00	0.00	1.11
			0.03	**13:00 ~ 14:00**	0.28	0.28	0.00	0.28	0.00	0.00	0.00	0.00	0.00	0.00	0.00	0.00	0.00	0.00	0.00	0.28	0.00	0.00	1.11
			0.03	**14:00 ~ 15:00**	0.28	0.28	0.00	0.28	0.00	0.00	0.00	0.00	0.00	0.00	0.00	0.00	0.00	0.00	0.00	0.28	0.00	0.00	1.11
			0.03	**15:00 ~ 16:00**	0.28	0.28	0.00	0.28	0.00	0.00	0.00	0.00	0.00	0.00	0.00	0.00	0.00	0.00	0.00	0.28	0.00	0.00	1.11
			0.03	**16:00 ~ 17:00**	0.28	0.28	0.00	0.28	0.00	0.00	0.00	0.00	0.00	0.00	0.00	0.00	0.00	0.00	0.00	0.28	0.00	0.00	1.11
			0.03	**17:00 ~ 18:00**	0.28	0.28	0.00	0.28	0.00	0.00	0.00	0.00	0.00	0.00	0.00	0.00	0.00	0.00	0.00	0.28	0.00	0.00	1.11
			0.03	**18:00 ~ 19:00**	0.56	0.28	0.00	0.28	0.00	0.00	0.00	0.00	0.00	0.00	0.00	0.00	0.00	0.00	0.00	0.28	0.00	0.00	1.39
			0.03	**19:00 ~ 20:00**	0.28	0.28	0.00	0.28	0.00	0.00	0.00	0.00	0.00	0.00	0.00	0.00	0.00	0.00	0.00	0.28	0.00	0.00	1.11
			0.03	**20:00 ~ 21:00**	0.28	0.28	0.00	0.28	0.00	0.00	0.00	0.00	0.00	0.00	0.00	0.00	0.00	0.00	0.00	0.28	0.00	0.00	1.11
			0.03	**21:00 ~ 22:00**	0.28	0.28	0.00	0.28	0.00	0.00	0.00	0.00	0.00	0.00	0.00	0.00	0.00	0.00	0.00	0.28	0.00	0.00	1.11
			0.03	**22:00 ~ 23:00**	0.28	0.28	0.00	0.28	0.00	0.00	0.00	0.00	0.00	0.00	0.00	0.00	0.00	0.00	0.00	0.28	0.00	0.00	1.11
			0.03	**23:00 ~ 00:00**	0.28	0.28	0.00	0.28	0.00	0.00	0.00	0.00	0.00	0.00	0.00	0.00	0.00	0.00	0.00	0.28	0.00	0.00	1.11
				Whole Day Total (veh*km)	7.23	6.67	0.00	4.73	0.00	0.00	0.00	0.00	0.00	0.00	0.00	0.00	0.00	0.00	0.00	4.73	0.00	0.00	23.35

Road No.	Road Name	Bound	Road Length (km)	Hour	PC	TAXI	LGV3	LGV4	LGV6	HGV7	HGV8	PLB	PV4	PV5	NFB6	NFB7	NFB8	FBSD	FBDD	MC	HGV9	NFB9	Total
33	Maidstone Road	SB	0.03	**00:00 ~ 01:00**	0.28	0.28	0.00	0.00	0.00	0.00	0.00	0.00	0.00	0.00	0.00	0.00	0.00	0.00	0.00	0.00	0.00	0.00	0.56
			0.03	**01:00 ~ 02:00**	0.28	0.28	0.00	0.00	0.00	0.00	0.00	0.00	0.00	0.00	0.00	0.00	0.00	0.00	0.00	0.00	0.00	0.00	0.56
			0.03	**02:00 ~ 03:00**	0.28	0.28	0.00	0.00	0.00	0.00	0.00	0.00	0.00	0.00	0.00	0.00	0.00	0.00	0.00	0.00	0.00	0.00	0.56
			0.03	**03:00 ~ 04:00**	0.28	0.28	0.00	0.00	0.00	0.00	0.00	0.00	0.00	0.00	0.00	0.00	0.00	0.00	0.00	0.00	0.00	0.00	0.56
			0.03	**04:00 ~ 05:00**	0.28	0.28	0.00	0.00	0.00	0.00	0.00	0.00	0.00	0.00	0.00	0.00	0.00	0.00	0.00	0.00	0.00	0.00	0.56
			0.03	**05:00 ~ 06:00**	0.28	0.28	0.00	0.00	0.00	0.00	0.00	0.00	0.00	0.00	0.00	0.00	0.00	0.00	0.00	0.00	0.00	0.00	0.56
			0.03	**06:00 ~ 07:00**	0.28	0.28	0.00	0.00	0.00	0.00	0.00	0.00	0.00	0.00	0.00	0.00	0.00	0.00	0.00	0.00	0.00	0.00	0.56
			0.03	**07:00 ~ 08:00**	0.28	0.28	0.00	0.28	0.00	0.00	0.00	0.00	0.00	0.00	0.00	0.00	0.00	0.00	0.00	0.28	0.00	0.00	1.11
			0.03	**08:00 ~ 09:00**	0.56	0.28	0.00	0.28	0.00	0.00	0.00	0.00	0.00	0.00	0.00	0.00	0.00	0.00	0.00	0.28	0.00	0.00	1.39
			0.03	**09:00 ~ 10:00**	0.28	0.28	0.00	0.28	0.00	0.00	0.00	0.00	0.00	0.00	0.00	0.00	0.00	0.00	0.00	0.28	0.00	0.00	1.11
			0.03	**10:00 ~ 11:00**	0.28	0.28	0.00	0.28	0.00	0.00	0.00	0.00	0.00	0.00	0.00	0.00	0.00	0.00	0.00	0.28	0.00	0.00	1.11
			0.03	**11:00 ~ 12:00**	0.28	0.28	0.00	0.28	0.00	0.00	0.00	0.00	0.00	0.00	0.00	0.00	0.00	0.00	0.00	0.28	0.00	0.00	1.11
			0.03	**12:00 ~ 13:00**	0.28	0.28	0.00	0.28	0.00	0.00	0.00	0.00	0.00	0.00	0.00	0.00	0.00	0.00	0.00	0.28	0.00	0.00	1.11
			0.03	**13:00 ~ 14:00**	0.28	0.28	0.00	0.28	0.00	0.00	0.00	0.00	0.00	0.00	0.00	0.00	0.00	0.00	0.00	0.28	0.00	0.00	1.11
			0.03	**14:00 ~ 15:00**	0.28	0.28	0.00	0.28	0.00	0.00	0.00	0.00	0.00	0.00	0.00	0.00	0.00	0.00	0.00	0.28	0.00	0.00	1.11
			0.03	**15:00 ~ 16:00**	0.28	0.28	0.00	0.28	0.00	0.00	0.00	0.00	0.00	0.00	0.00	0.00	0.00	0.00	0.00	0.28	0.00	0.00	1.11
			0.03	**16:00 ~ 17:00**	0.28	0.28	0.00	0.28	0.00	0.00	0.00	0.00	0.00	0.00	0.00	0.00	0.00	0.00	0.00	0.28	0.00	0.00	1.11
			0.03	**17:00 ~ 18:00**	0.28	0.28	0.00	0.28	0.00	0.00	0.00	0.00	0.00	0.00	0.00	0.00	0.00	0.00	0.00	0.28	0.00	0.00	1.11
			0.03	**18:00 ~ 19:00**	0.56	0.28	0.00	0.28	0.00	0.00	0.00	0.00	0.00	0.00	0.00	0.00	0.00	0.00	0.00	0.28	0.00	0.00	1.39
			0.03	**19:00 ~ 20:00**	0.28	0.28	0.00	0.28	0.00	0.00	0.00	0.00	0.00	0.00	0.00	0.00	0.00	0.00	0.00	0.28	0.00	0.00	1.11
			0.03	**20:00 ~ 21:00**	0.28	0.28	0.00	0.28	0.00	0.00	0.00	0.00	0.00	0.00	0.00	0.00	0.00	0.00	0.00	0.28	0.00	0.00	1.11
			0.03	**21:00 ~ 22:00**	0.28	0.28	0.00	0.28	0.00	0.00	0.00	0.00	0.00	0.00	0.00	0.00	0.00	0.00	0.00	0.28	0.00	0.00	1.11
			0.03	**22:00 ~ 23:00**	0.28	0.28	0.00	0.28	0.00	0.00	0.00	0.00	0.00	0.00	0.00	0.00	0.00	0.00	0.00	0.28	0.00	0.00	1.11
			0.03	**23:00 ~ 00:00**	0.28	0.28	0.00	0.28	0.00	0.00	0.00	0.00	0.00	0.00	0.00	0.00	0.00	0.00	0.00	0.28	0.00	0.00	1.11
				Whole Day Total (veh*km)	7.23	6.67	0.00	4.73	0.00	0.00	0.00	0.00	0.00	0.00	0.00	0.00	0.00	0.00	0.00	4.73	0.00	0.00	23.35
34	Maidstone Road	SB	0.16	**00:00 ~ 01:00**	3.19	1.59	0.00	1.59	1.59	0.00	0.00	0.00	0.00	0.00	0.00	0.00	0.00	0.00	1.59	1.59	0.00	0.00	11.16
			0.16	**01:00 ~ 02:00**	3.19	1.59	0.00	1.59	1.59	0.00	0.00	0.00	0.00	0.00	0.00	0.00	0.00	0.00	1.59	1.59	0.00	0.00	11.16
			0.16	**02:00 ~ 03:00**	1.59	1.59	0.00	1.59	1.59	0.00	0.00	0.00	0.00	0.00	0.00	0.00	0.00	0.00	1.59	1.59	0.00	0.00	9.56
			0.16	**03:00 ~ 04:00**	1.59	1.59	0.00	1.59	1.59	0.00	0.00	0.00	0.00	0.00	0.00	0.00	0.00	0.00	1.59	1.59	0.00	0.00	9.56
			0.16	**04:00 ~ 05:00**	1.59	1.59	0.00	1.59	1.59	0.00	0.00	0.00	0.00	0.00	0.00	0.00	0.00	0.00	1.59	1.59	0.00	0.00	9.56
			0.16	**05:00 ~ 06:00**	1.59	1.59	0.00	1.59	1.59	0.00	0.00	0.00	0.00	0.00	0.00	0.00	0.00	0.00	1.59	1.59	0.00	0.00	9.56
			0.16	**06:00 ~ 07:00**	3.19	1.59	0.00	1.59	1.59	0.00	0.00	1.59	0.00	0.00	0.00	0.00	0.00	0.00	1.59	1.59	0.00	0.00	12.75
			0.16	**07:00 ~ 08:00**	6.38	3.19	0.00	1.59	1.59	1.59	1.59	1.59	0.00	1.59	0.00	0.00	0.00	0.00	1.59	1.59	0.00	0.00	22.32
			0.16	**08:00 ~ 09:00**	7.97	4.78	0.00	3.19	1.59	1.59	1.59	1.59	0.00	1.59	0.00	0.00	0.00	0.00	1.59	1.59	0.00	0.00	27.10
			0.16	**09:00 ~ 10:00**	6.38	3.19	0.00	1.59	1.59	1.59	1.59	1.59	0.00	1.59	0.00	0.00	0.00	0.00	1.59	1.59	0.00	0.00	22.32
			0.16	**10:00 ~ 11:00**	6.38	3.19	0.00	1.59	1.59	1.59	1.59	1.59	0.00	1.59	0.00	0.00	0.00	0.00	1.59	1.59	0.00	0.00	22.32
			0.16	**11:00 ~ 12:00**	6.38	3.19	0.00	1.59	1.59	1.59	1.59	1.59	0.00	1.59	0.00	0.00	0.00	0.00	1.59	1.59	0.00	0.00	22.32
			0.16	**12:00 ~ 13:00**	7.97	4.78	0.00	3.19	1.59	1.59	1.59	1.59	0.00	1.59	0.00	0.00	0.00	0.00	1.59	1.59	0.00	0.00	27.10
			0.16	**13:00 ~ 14:00**	7.97	4.78	0.00	3.19	1.59	1.59	1.59	1.59	0.00	1.59	0.00	0.00	0.00	0.00	1.59	1.59	0.00	0.00	27.10
			0.16	**14:00 ~ 15:00**	7.97	4.78	0.00	3.19	1.59	1.59	1.59	1.59	0.00	1.59	0.00	0.00	0.00	0.00	1.59	1.59	0.00	0.00	27.10
			0.16	**15:00 ~ 16:00**	7.97	4.78	0.00	3.19	1.59	1.59	1.59	1.59	0.00	1.59	0.00	0.00	0.00	0.00	1.59	1.59	0.00	0.00	27.10
			0.16	**16:00 ~ 17:00**	7.97	4.78	0.00	3.19	1.59	1.59	1.59	1.59	0.00	1.59	0.00	0.00	0.00	0.00	1.59	1.59	0.00	0.00	27.10
			0.16	**17:00 ~ 18:00**	7.97	4.78	0.00	3.19	1.59	1.59	1.59	1.59	0.00	1.59	0.00	0.00	0.00	0.00	1.59	1.59	0.00	0.00	27.10
			0.16	**18:00 ~ 19:00**	9.56	4.78	0.00	3.19	1.59	1.59	1.59	1.59	0.00	1.59	0.00	0.00	0.00	0.00	1.59	1.59	0.00	0.00	28.69
			0.16	**19:00 ~ 20:00**	7.97	4.78	0.00	3.19	1.59	1.59	1.59	1.59	0.00	1.59	0.00	0.00	0.00	0.00	1.59	1.59	0.00	0.00	27.10
			0.16	**20:00 ~ 21:00**	6.38	3.19	0.00	1.59	1.59	1.59	1.59	0.00	0.00	1.59	0.00	0.00	0.00	0.00	1.59	1.59	0.00	0.00	20.72
			0.16	**21:00 ~ 22:00**	6.38	3.19	0.00	3.19	1.59	1.59	1.59	0.00	0.00	1.59	0.00	0.00	0.00	0.00	1.59	1.59	0.00	0.00	22.32
			0.16	**22:00 ~ 23:00**	6.38	3.19	0.00	1.59	1.59	1.59	1.59	0.00	0.00	1.59	0.00	0.00	0.00	0.00	1.59	1.59	0.00	0.00	20.72
			0.16	**23:00 ~ 00:00**	4.78	3.19	0.00	1.59	1.59	1.59	1.59	0.00	0.00	1.59	0.00	0.00	0.00	0.00	1.59	1.59	0.00	0.00	19.13
				Whole Day Total (veh*km)	138.68	79.70	0.00	54.20	38.26	27.10	27.10	22.32	0.00	27.10	0.00	0.00	0.00	0.00	38.26	38.26	0.00	0.00	490.95
35	Maidstone Lane	EB	0.04	**00:00 ~ 01:00**	0.88	0.44	0.00	0.44	0.44	0.00	0.00	0.00	0.00	0.00	0.00	0.00	0.00	0.00	0.44	0.44	0.00	0.00	3.07
			0.04	**01:00 ~ 02:00**	0.88	0.44	0.00	0.44	0.44	0.00	0.00	0.00	0.00	0.00	0.00	0.00	0.00	0.00	0.44	0.44	0.00	0.00	3.07
			0.04	**02:00 ~ 03:00**	0.44	0.44	0.00	0.44	0.44	0.00	0.00	0.00	0.00	0.00	0.00	0.00	0.00	0.00	0.44	0.44	0.00	0.00	2.63
			0.04	**03:00 ~ 04:00**	0.44	0.44	0.00	0.44	0.44	0.00	0.00	0.00	0.00	0.00	0.00	0.00	0.00	0.00	0.44	0.44	0.00	0.00	2.63
			0.04	**04:00 ~ 05:00**	0.44	0.44	0.00	0.44	0.44	0.00	0.00	0.00	0.00	0.00	0.00	0.00	0.00	0.00	0.44	0.44	0.00	0.00	2.63
			0.04	**05:00 ~ 06:00**	0.44	0.44	0.00	0.44	0.44	0.00	0.00	0.00	0.00	0.00	0.00	0.00	0.00	0.00	0.44	0.44	0.00	0.00	2.63
			0.04	**06:00 ~ 07:00**	0.88	0.44	0.00	0.44	0.44	0.00	0.00	0.44	0.00	0.00	0.00	0.00	0.00	0.00	0.44	0.44	0.00	0.00	3.51
			0.04	**07:00 ~ 08:00**	1.76	0.88	0.00	0.44	0.44	0.44	0.44	0.44	0.00	0.44	0.00	0.00	0.00	0.00	0.44	0.44	0.00	0.00	6.15
			0.04	**08:00 ~ 09:00**	2.20	1.32	0.00	0.88	0.44	0.44	0.44	0.44	0.00	0.44	0.00	0.00	0.00	0.00	0.44	0.44	0.00	0.00	7.46
			0.04	**09:00 ~ 10:00**	1.76	0.88	0.00	0.88	0.44	0.44	0.44	0.44	0.00	0.44	0.00	0.00	0.00	0.00	0.44	0.44	0.00	0.00	6.59
			0.04	**10:00 ~ 11:00**	1.76	0.88	0.00	0.44	0.44	0.44	0.44	0.44	0.00	0.44	0.00	0.00	0.00	0.00	0.44	0.44	0.00	0.00	6.15
			0.04	**11:00 ~ 12:00**	1.76	0.88	0.00	0.88	0.44	0.44	0.44	0.44	0.00	0.44	0.00	0.00	0.00	0.00	0.44	0.44	0.00	0.00	6.59
			0.04	**12:00 ~ 13:00**	2.20	1.32	0.00	0.88	0.44	0.44	0.44	0.44	0.00	0.44	0.00	0.00	0.00	0.00	0.44	0.44	0.00	0.00	7.46
			0.04	**13:00 ~ 14:00**	2.20	1.32	0.00	0.88	0.44	0.44	0.44	0.44	0.00	0.44	0.00	0.00	0.00	0.00	0.44	0.44	0.00	0.00	7.46
			0.04	**14:00 ~ 15:00**	2.20	1.32	0.00	0.88	0.44	0.44	0.44	0.44	0.00	0.44	0.00	0.00	0.00	0.00	0.44	0.44	0.00	0.00	7.46
			0.04	**15:00 ~ 16:00**	2.20	1.32	0.00	0.88	0.44	0.44	0.44	0.44	0.00	0.44	0.00	0.00	0.00	0.00	0.44	0.44	0.00	0.00	7.46
			0.04	**16:00 ~ 17:00**	2.20	1.32	0.00	0.88	0.44	0.44	0.44	0.44	0.00	0.44	0.00	0.00	0.00	0.00	0.44	0.44	0.00	0.00	7.46
			0.04	**17:00 ~ 18:00**	2.20	1.32	0.00	0.88	0.44	0.44	0.44	0.44	0.00	0.44	0.00	0.00	0.00	0.00	0.44	0.44	0.00	0.00	7.46
			0.04	**18:00 ~ 19:00**	2.20	1.32	0.00	0.88	0.44	0.44	0.44	0.44	0.00	0.44	0.00	0.00	0.00	0.00	0.44	0.44	0.00	0.00	7.46
			0.04	**19:00 ~ 20:00**	2.20	1.32	0.00	0.88	0.44	0.44	0.44	0.44	0.00	0.44	0.00	0.00	0.00	0.00	0.44	0.44	0.00	0.00	7.46
			0.04	**20:00 ~ 21:00**	1.76	0.88	0.00	0.44	0.44	0.44	0.44	0.00	0.00	0.44	0.00	0.00	0.00	0.00	0.44	0.44	0.00	0.00	5.71
			0.04	**21:00 ~ 22:00**	1.76	0.88	0.00	0.88	0.44	0.44	0.44	0.00	0.00	0.44	0.00	0.00	0.00	0.00	0.44	0.44	0.00	0.00	6.15
			0.04	**22:00 ~ 23:00**	1.76	0.88	0.00	0.44	0.44	0.44	0.44	0.00	0.00	0.44	0.00	0.00	0.00	0.00	0.44	0.44	0.00	0.00	5.71
			0.04	**23:00 ~ 00:00**	1.32	0.88	0.00	0.44	0.44	0.44	0.44	0.00	0.00	0.44	0.00	0.00	0.00	0.00	0.44	0.44	0.00	0.00	5.27
				Whole Day Total (veh*km)	37.75	21.95	0.00	15.80	10.54	7.46	7.46	6.15	0.00	7.46	0.00	0.00	0.00	0.00	10.54	10.54	0.00	0.00	135.65
36	Maidstone Lane	EB	0.02	**00:00 ~ 01:00**	0.18	0.18	0.00	0.00	0.00	0.00	0.00	0.00	0.00	0.00	0.00	0.00	0.00	0.00	0.00	0.00	0.00	0.00	0.36
			0.02	**01:00 ~ 02:00**	0.18	0.18	0.00	0.00	0.00	0.00	0.00	0.00	0.00	0.00	0.00	0.00	0.00	0.00	0.00	0.00	0.00	0.00	0.36
			0.02	**02:00 ~ 03:00**	0.18	0.18	0.00	0.00	0.00	0.00	0.00	0.00	0.00	0.00	0.00	0.00	0.00	0.00	0.00	0.00	0.00	0.00	0.36
			0.02	**03:00 ~ 04:00**	0.18	0.00	0.00	0.00	0.00	0.00	0.00	0.00	0.00	0.00	0.00	0.00	0.00	0.00	0.00	0.00	0.00	0.00	0.18
			0.02	**04:00 ~ 05:00**	0.18	0.00	0.00	0.00	0.00	0.00	0.00	0.00	0.00	0.00	0.00	0.00	0.00	0.00	0.00	0.00	0.00	0.00	0.18
			0.02	**05:00 ~ 06:00**	0.18	0.18	0.00	0.00	0.00	0.00	0.00	0.00	0.00	0.00	0.00	0.00	0.00	0.00	0.00	0.00	0.00	0.00	0.36
			0.02	**06:00 ~ 07:00**	0.18	0.18	0.00	0.00	0.00	0.00	0.00	0.00	0.00	0.00	0.00	0.00	0.00	0.00	0.00	0.00	0.00	0.00	0.36
			0.02	**07:00 ~ 08:00**	0.18	0.18	0.00	0.18	0.00	0.00	0.00	0.00	0.00	0.00	0.00	0.00	0.00	0.00	0.00	0.18	0.00	0.00	0.73
			0.02	**08:00 ~ 09:00**	0.18	0.18	0.00	0.18	0.00	0.00	0.00	0.00	0.00	0.00	0.00	0.00	0.00	0.00	0.00	0.18	0.00	0.00	0.73
			0.02	**09:00 ~ 10:00**	0.18	0.18	0.00	0.18	0.00	0.00	0.00	0.00	0.00	0.00	0.00	0.00	0.00	0.00	0.00	0.18	0.00	0.00	0.73
			0.02	**10:00 ~ 11:00**	0.18	0.18	0.00	0.18	0.00	0.00	0.00	0.00	0.00	0.00	0.00	0.00	0.00	0.00	0.00	0.18	0.00	0.00	0.73
			0.02	**11:00 ~ 12:00**	0.18	0.18	0.00	0.18	0.00	0.00	0.00	0.00	0.00	0.00	0.00	0.00	0.00	0.00	0.00	0.18	0.00	0.00	0.73
			0.02	**12:00 ~ 13:00**	0.18	0.18	0.00	0.18	0.00	0.00	0.00	0.00	0.00	0.00	0.00	0.00	0.00	0.00	0.00	0.18	0.00	0.00	0.73
			0.02	**13:00 ~ 14:00**	0.18	0.18	0.00	0.18	0.00	0.00	0.00	0.00	0.00	0.00	0.00	0.00	0.00	0.00	0.00	0.18	0.00	0.00	0.73
			0.02	**14:00 ~ 15:00**	0.18	0.18	0.00	0.18	0.00	0.00	0.00	0.00	0.00	0.00	0.00	0.00	0.00	0.00	0.00	0.18	0.00	0.00	0.73
			0.02	**15:00 ~ 16:00**	0.18	0.18	0.00	0.18	0.00	0.00	0.00	0.00	0.00	0.00	0.00	0.00	0.00	0.00	0.00	0.18	0.00	0.00	0.73
			0.02	**16:00 ~ 17:00**	0.18	0.18	0.00	0.18	0.00	0.00	0.00	0.00	0.00	0.00	0.00	0.00	0.00	0.00	0.00	0.18	0.00	0.00	0.73
			0.02	**17:00 ~ 18:00**	0.18	0.18	0.00	0.18	0.00	0.00	0.00	0.00	0.00	0.00	0.00	0.00	0.00	0.00	0.00	0.18	0.00	0.00	0.73
			0.02	**18:00 ~ 19:00**	0.18	0.18	0.00	0.18	0.00	0.00	0.00	0.00	0.00	0.00	0.00	0.00	0.00	0.00	0.00	0.18	0.00	0.00	0.73
			0.02	**19:00 ~ 20:00**	0.18	0.18	0.00	0.18	0.00	0.00	0.00	0.00	0.00	0.00	0.00	0.00	0.00	0.00	0.00	0.18	0.00	0.00	0.73
			0.02	**20:00 ~ 21:00**	0.18	0.18	0.00	0.18	0.00	0.00	0.00	0.00	0.00	0.00	0.00	0.00	0.00	0.00	0.00	0.18	0.00	0.00	0.73
			0.02	**21:00 ~ 22:00**	0.18	0.18	0.00	0.18	0.00	0.00	0.00	0.00	0.00	0.00	0.00	0.00	0.00	0.00	0.00	0.18	0.00	0.00	0.73
			0.02	**22:00 ~ 23:00**	0.18	0.18	0.00	0.18	0.00	0.00	0.00	0.00	0.00	0.00	0.00	0.00	0.00	0.00	0.00	0.18	0.00	0.00	0.73
			0.02	**23:00 ~ 00:00**	0.18	0.18	0.00	0.18	0.00	0.00	0.00	0.00	0.00	0.00	0.00	0.00	0.00	0.00	0.00	0.18	0.00	0.00	0.73
				Whole Day Total (veh*km)	4.37	4.00	0.00	3.09	0.00	0.00	0.00	0.00	0.00	0.00	0.00	0.00	0.00	0.00	0.00	3.09	0.00	0.00	14.56

Road No.	Road Name	Bound	Road Length (km)	Hour	PC	TAXI	LGV3	LGV4	LGV6	HGV7	HGV8	PLB	PV4	PV5	NFB6	NFB7	NFB8	FBSD	FBDD	MC	HGV9	NFB9	Total
37	Maidstone Lane	WB	0.02	**00:00 ~ 01:00**	0.18	0.18	0.00	0.00	0.00	0.00	0.00	0.00	0.00	0.00	0.00	0.00	0.00	0.00	0.00	0.00	0.00	0.00	0.36
			0.02	**01:00 ~ 02:00**	0.18	0.18	0.00	0.00	0.00	0.00	0.00	0.00	0.00	0.00	0.00	0.00	0.00	0.00	0.00	0.00	0.00	0.00	0.36
			0.02	**02:00 ~ 03:00**	0.18	0.18	0.00	0.00	0.00	0.00	0.00	0.00	0.00	0.00	0.00	0.00	0.00	0.00	0.00	0.00	0.00	0.00	0.36
			0.02	**03:00 ~ 04:00**	0.18	0.00	0.00	0.00	0.00	0.00	0.00	0.00	0.00	0.00	0.00	0.00	0.00	0.00	0.00	0.00	0.00	0.00	0.18
			0.02	**04:00 ~ 05:00**	0.18	0.00	0.00	0.00	0.00	0.00	0.00	0.00	0.00	0.00	0.00	0.00	0.00	0.00	0.00	0.00	0.00	0.00	0.18
			0.02	**05:00 ~ 06:00**	0.18	0.18	0.00	0.00	0.00	0.00	0.00	0.00	0.00	0.00	0.00	0.00	0.00	0.00	0.00	0.00	0.00	0.00	0.36
			0.02	**06:00 ~ 07:00**	0.18	0.18	0.00	0.00	0.00	0.00	0.00	0.00	0.00	0.00	0.00	0.00	0.00	0.00	0.00	0.00	0.00	0.00	0.36
			0.02	**07:00 ~ 08:00**	0.18	0.18	0.00	0.18	0.00	0.00	0.00	0.00	0.00	0.00	0.00	0.00	0.00	0.00	0.00	0.18	0.00	0.00	0.73
			0.02	**08:00 ~ 09:00**	0.18	0.18	0.00	0.18	0.00	0.00	0.00	0.00	0.00	0.00	0.00	0.00	0.00	0.00	0.00	0.18	0.00	0.00	0.73
			0.02	**09:00 ~ 10:00**	0.18	0.18	0.00	0.18	0.00	0.00	0.00	0.00	0.00	0.00	0.00	0.00	0.00	0.00	0.00	0.18	0.00	0.00	0.73
			0.02	**10:00 ~ 11:00**	0.18	0.18	0.00	0.18	0.00	0.00	0.00	0.00	0.00	0.00	0.00	0.00	0.00	0.00	0.00	0.18	0.00	0.00	0.73
			0.02	**11:00 ~ 12:00**	0.18	0.18	0.00	0.18	0.00	0.00	0.00	0.00	0.00	0.00	0.00	0.00	0.00	0.00	0.00	0.18	0.00	0.00	0.73
			0.02	**12:00 ~ 13:00**	0.18	0.18	0.00	0.18	0.00	0.00	0.00	0.00	0.00	0.00	0.00	0.00	0.00	0.00	0.00	0.18	0.00	0.00	0.73
			0.02	**13:00 ~ 14:00**	0.18	0.18	0.00	0.18	0.00	0.00	0.00	0.00	0.00	0.00	0.00	0.00	0.00	0.00	0.00	0.18	0.00	0.00	0.73
			0.02	**14:00 ~ 15:00**	0.18	0.18	0.00	0.18	0.00	0.00	0.00	0.00	0.00	0.00	0.00	0.00	0.00	0.00	0.00	0.18	0.00	0.00	0.73
			0.02	**15:00 ~ 16:00**	0.18	0.18	0.00	0.18	0.00	0.00	0.00	0.00	0.00	0.00	0.00	0.00	0.00	0.00	0.00	0.18	0.00	0.00	0.73
			0.02	**16:00 ~ 17:00**	0.18	0.18	0.00	0.18	0.00	0.00	0.00	0.00	0.00	0.00	0.00	0.00	0.00	0.00	0.00	0.18	0.00	0.00	0.73
			0.02	**17:00 ~ 18:00**	0.18	0.18	0.00	0.18	0.00	0.00	0.00	0.00	0.00	0.00	0.00	0.00	0.00	0.00	0.00	0.18	0.00	0.00	0.73
			0.02	**18:00 ~ 19:00**	0.18	0.18	0.00	0.18	0.00	0.00	0.00	0.00	0.00	0.00	0.00	0.00	0.00	0.00	0.00	0.18	0.00	0.00	0.73
			0.02	**19:00 ~ 20:00**	0.18	0.18	0.00	0.18	0.00	0.00	0.00	0.00	0.00	0.00	0.00	0.00	0.00	0.00	0.00	0.18	0.00	0.00	0.73
			0.02	**20:00 ~ 21:00**	0.18	0.18	0.00	0.18	0.00	0.00	0.00	0.00	0.00	0.00	0.00	0.00	0.00	0.00	0.00	0.18	0.00	0.00	0.73
			0.02	**21:00 ~ 22:00**	0.18	0.18	0.00	0.18	0.00	0.00	0.00	0.00	0.00	0.00	0.00	0.00	0.00	0.00	0.00	0.18	0.00	0.00	0.73
			0.02	**22:00 ~ 23:00**	0.18	0.18	0.00	0.18	0.00	0.00	0.00	0.00	0.00	0.00	0.00	0.00	0.00	0.00	0.00	0.18	0.00	0.00	0.73
			0.02	**23:00 ~ 00:00**	0.18	0.18	0.00	0.18	0.00	0.00	0.00	0.00	0.00	0.00	0.00	0.00	0.00	0.00	0.00	0.18	0.00	0.00	0.73
				Whole Day Total (veh*km)	4.37	4.00	0.00	3.09	0.00	0.00	0.00	0.00	0.00	0.00	0.00	0.00	0.00	0.00	0.00	3.09	0.00	0.00	14.56
38	Kau Pui Lung Road	NB	0.04	**00:00 ~ 01:00**	3.47	1.74	0.00	0.87	0.43	0.00	0.43	0.00	0.00	0.43	0.00	0.00	0.00	0.00	0.00	0.43	0.00	0.00	7.81
			0.04	**01:00 ~ 02:00**	2.17	0.87	0.00	0.43	0.43	0.00	0.43	0.00	0.00	0.43	0.00	0.00	0.00	0.00	0.00	0.43	0.00	0.00	5.21
			0.04	**02:00 ~ 03:00**	1.74	0.87	0.00	0.43	0.43	0.00	0.00	0.00	0.00	0.00	0.00	0.00	0.00	0.00	0.00	0.43	0.00	0.00	3.91
			0.04	**03:00 ~ 04:00**	1.30	0.87	0.00	0.43	0.43	0.00	0.00	0.00	0.00	0.00	0.00	0.00	0.00	0.00	0.00	0.43	0.00	0.00	3.47
			0.04	**04:00 ~ 05:00**	1.30	0.87	0.00	0.43	0.43	0.00	0.00	0.00	0.00	0.00	0.00	0.00	0.00	0.00	0.00	0.43	0.00	0.00	3.47
			0.04	**05:00 ~ 06:00**	1.74	0.87	0.00	0.43	0.43	0.00	0.00	0.00	0.00	0.00	0.00	0.00	0.00	0.00	0.00	0.43	0.00	0.00	3.91
			0.04	**06:00 ~ 07:00**	3.47	1.74	0.00	0.87	0.43	0.00	0.43	0.00	0.00	0.43	0.00	0.00	0.00	0.00	0.00	0.43	0.00	0.00	7.81
			0.04	**07:00 ~ 08:00**	6.94	3.04	0.00	1.30	0.43	0.43	0.43	0.00	0.00	0.43	0.43	0.43	0.43	0.00	0.00	0.87	0.43	0.00	15.62
			0.04	**08:00 ~ 09:00**	8.25	3.47	0.00	1.30	0.43	0.43	0.43	0.00	0.00	0.43	0.43	0.43	0.43	0.00	0.00	0.87	0.43	0.00	17.36
			0.04	**09:00 ~ 10:00**	7.38	3.04	0.00	1.30	0.43	0.43	0.43	0.00	0.00	0.43	0.43	0.43	0.43	0.00	0.00	0.87	0.43	0.00	16.06
			0.04	**10:00 ~ 11:00**	7.38	3.04	0.00	1.30	0.43	0.43	0.43	0.00	0.00	0.43	0.43	0.43	0.43	0.00	0.00	0.87	0.43	0.00	16.06
			0.04	**11:00 ~ 12:00**	7.38	3.04	0.00	1.30	0.43	0.43	0.43	0.00	0.00	0.43	0.43	0.43	0.43	0.00	0.00	0.87	0.43	0.00	16.06
			0.04	**12:00 ~ 13:00**	5.64	2.17	0.00	0.87	0.43	0.43	0.43	0.00	0.00	0.43	0.43	0.00	0.43	0.00	0.00	0.87	0.00	0.00	12.15
			0.04	**13:00 ~ 14:00**	5.64	2.60	0.00	1.30	0.43	0.43	0.43	0.00	0.00	0.43	0.43	0.00	0.43	0.00	0.00	0.87	0.00	0.00	13.02
			0.04	**14:00 ~ 15:00**	5.64	2.60	0.00	1.30	0.43	0.43	0.43	0.00	0.00	0.43	0.43	0.00	0.43	0.00	0.00	0.87	0.00	0.00	13.02
			0.04	**15:00 ~ 16:00**	5.64	2.60	0.00	1.30	0.43	0.43	0.43	0.00	0.00	0.43	0.43	0.00	0.43	0.00	0.00	0.87	0.00	0.00	13.02
			0.04	**16:00 ~ 17:00**	6.08	2.60	0.00	1.30	0.43	0.43	0.43	0.00	0.00	0.43	0.43	0.00	0.43	0.00	0.00	0.87	0.00	0.00	13.45
			0.04	**17:00 ~ 18:00**	6.08	2.60	0.00	1.30	0.43	0.43	0.43	0.00	0.00	0.43	0.43	0.00	0.43	0.00	0.00	0.87	0.00	0.00	13.45
			0.04	**18:00 ~ 19:00**	6.51	2.60	0.00	1.30	0.43	0.43	0.43	0.00	0.00	0.43	0.43	0.00	0.43	0.00	0.00	0.87	0.00	0.00	13.89
			0.04	**19:00 ~ 20:00**	5.64	2.60	0.00	1.30	0.43	0.43	0.43	0.00	0.00	0.43	0.43	0.00	0.43	0.00	0.00	0.87	0.00	0.00	13.02
			0.04	**20:00 ~ 21:00**	4.77	2.17	0.00	0.87	0.43	0.43	0.43	0.00	0.00	0.43	0.43	0.00	0.43	0.00	0.00	0.87	0.00	0.00	11.28
			0.04	**21:00 ~ 22:00**	4.77	2.17	0.00	0.87	0.43	0.43	0.43	0.00	0.00	0.43	0.43	0.00	0.43	0.00	0.00	0.87	0.00	0.00	11.28
			0.04	**22:00 ~ 23:00**	4.77	2.17	0.00	0.87	0.43	0.43	0.43	0.00	0.00	0.43	0.43	0.00	0.43	0.00	0.00	0.87	0.00	0.00	11.28
			0.04	**23:00 ~ 00:00**	3.91	1.74	0.00	0.87	0.43	0.43	0.43	0.00	0.00	0.43	0.43	0.00	0.43	0.00	0.00	0.43	0.00	0.00	9.55
				Whole Day Total (veh*km)	117.61	52.08	0.00	23.87	10.42	7.38	8.68	0.00	0.00	8.68	7.38	2.17	7.38	0.00	0.00	17.36	2.17	0.00	265.17
39	Kau Pui Lung Road	SB	0.04	**00:00 ~ 01:00**	3.04	0.87	0.00	0.87	0.43	0.00	0.43	0.00	0.00	0.43	0.00	0.00	0.00	0.00	0.00	0.43	0.00	0.00	6.51
			0.04	**01:00 ~ 02:00**	2.17	0.87	0.00	0.43	0.43	0.00	0.43	0.00	0.00	0.43	0.00	0.00	0.00	0.00	0.00	0.43	0.00	0.00	5.21
			0.04	**02:00 ~ 03:00**	1.74	0.43	0.00	0.43	0.43	0.00	0.00	0.00	0.00	0.00	0.00	0.00	0.00	0.00	0.00	0.43	0.00	0.00	3.47
			0.04	**03:00 ~ 04:00**	1.30	0.43	0.00	0.43	0.43	0.00	0.00	0.00	0.00	0.00	0.00	0.00	0.00	0.00	0.00	0.43	0.00	0.00	3.04
			0.04	**04:00 ~ 05:00**	1.30	0.43	0.00	0.43	0.43	0.00	0.00	0.00	0.00	0.00	0.00	0.00	0.00	0.00	0.00	0.43	0.00	0.00	3.04
			0.04	**05:00 ~ 06:00**	1.74	0.43	0.00	0.43	0.43	0.00	0.00	0.00	0.00	0.00	0.00	0.00	0.00	0.00	0.00	0.43	0.00	0.00	3.47
			0.04	**06:00 ~ 07:00**	3.04	1.30	0.00	0.87	0.43	0.00	0.43	0.00	0.00	0.43	0.00	0.00	0.00	0.00	0.00	0.43	0.00	0.00	6.94
			0.04	**07:00 ~ 08:00**	6.08	2.17	0.00	1.30	0.43	0.43	0.43	0.00	0.00	0.43	0.43	0.00	0.43	0.00	0.00	0.87	0.00	0.00	13.02
			0.04	**08:00 ~ 09:00**	7.38	2.60	0.00	1.30	0.43	0.43	0.43	0.00	0.00	0.43	0.43	0.00	0.43	0.00	0.00	0.87	0.00	0.00	14.76
			0.04	**09:00 ~ 10:00**	6.51	2.17	0.00	1.30	0.43	0.43	0.43	0.00	0.00	0.43	0.43	0.00	0.43	0.00	0.00	0.87	0.00	0.00	13.45
			0.04	**10:00 ~ 11:00**	6.51	2.17	0.00	1.30	0.43	0.43	0.43	0.00	0.00	0.43	0.43	0.00	0.43	0.00	0.00	0.87	0.00	0.00	13.45
			0.04	**11:00 ~ 12:00**	6.51	2.17	0.00	1.30	0.43	0.43	0.43	0.00	0.00	0.43	0.43	0.00	0.43	0.00	0.00	0.87	0.00	0.00	13.45
			0.04	**12:00 ~ 13:00**	6.51	2.17	0.00	1.30	0.43	0.43	0.43	0.00	0.00	0.43	0.43	0.00	0.43	0.00	0.00	0.87	0.00	0.00	13.45
			0.04	**13:00 ~ 14:00**	6.51	2.17	0.00	1.30	0.43	0.43	0.43	0.00	0.00	0.43	0.43	0.00	0.43	0.00	0.00	0.87	0.00	0.00	13.45
			0.04	**14:00 ~ 15:00**	6.94	2.17	0.00	1.30	0.43	0.43	0.43	0.00	0.00	0.43	0.43	0.00	0.43	0.00	0.00	0.87	0.00	0.00	13.89
			0.04	**15:00 ~ 16:00**	6.94	2.17	0.00	1.30	0.43	0.43	0.43	0.00	0.00	0.43	0.43	0.00	0.43	0.00	0.00	0.87	0.00	0.00	13.89
			0.04	**16:00 ~ 17:00**	6.94	2.60	0.00	1.30	0.43	0.43	0.43	0.00	0.00	0.43	0.43	0.00	0.43	0.00	0.00	0.87	0.00	0.00	14.32
			0.04	**17:00 ~ 18:00**	6.94	2.60	0.00	1.30	0.43	0.43	0.43	0.00	0.00	0.43	0.43	0.00	0.43	0.00	0.00	0.87	0.00	0.00	14.32
			0.04	**18:00 ~ 19:00**	7.38	2.60	0.00	1.30	0.43	0.43	0.43	0.00	0.00	0.43	0.43	0.00	0.43	0.00	0.00	0.87	0.00	0.00	14.76
			0.04	**19:00 ~ 20:00**	6.51	2.17	0.00	1.30	0.43	0.43	0.43	0.00	0.00	0.43	0.43	0.00	0.43	0.00	0.00	0.87	0.00	0.00	13.45
			0.04	**20:00 ~ 21:00**	5.64	2.17	0.00	0.87	0.43	0.43	0.43	0.00	0.00	0.43	0.43	0.00	0.43	0.00	0.00	0.87	0.00	0.00	12.15
			0.04	**21:00 ~ 22:00**	5.64	2.17	0.00	0.87	0.43	0.43	0.43	0.00	0.00	0.43	0.43	0.00	0.43	0.00	0.00	0.87	0.00	0.00	12.15
			0.04	**22:00 ~ 23:00**	5.21	1.74	0.00	0.87	0.43	0.43	0.43	0.00	0.00	0.43	0.43	0.00	0.43	0.00	0.00	0.87	0.00	0.00	11.28
			0.04	**23:00 ~ 00:00**	4.34	1.74	0.00	0.87	0.43	0.43	0.43	0.00	0.00	0.43	0.43	0.00	0.43	0.00	0.00	0.43	0.00	0.00	9.98
				Whole Day Total (veh*km)	122.82	42.53	0.00	24.30	10.42	7.38	8.68	0.00	0.00	8.68	7.38	0.00	7.38	0.00	0.00	17.36	0.00	0.00	256.93
40	Tin Kwong Road	EB	0.05	**00:00 ~ 01:00**	11.28	5.91	0.00	2.69	1.07	0.54	0.54	0.54	0.00	0.54	0.54	0.54	0.54	0.00	1.07	1.61	0.54	0.00	27.92
			0.05	**01:00 ~ 02:00**	7.52	3.76	0.00	1.61	0.54	0.54	0.54	0.00	0.00	0.54	0.54	0.54	0.54	0.00	0.54	1.07	0.54	0.00	18.80
			0.05	**02:00 ~ 03:00**	5.37	2.69	0.00	1.07	0.54	0.54	0.54	0.00	0.00	0.54	0.54	0.00	0.54	0.00	0.54	0.54	0.54	0.00	13.96
			0.05	**03:00 ~ 04:00**	4.30	2.15	0.00	1.07	0.54	0.54	0.54	0.00	0.00	0.54	0.00	0.00	0.54	0.00	0.54	0.54	0.00	0.00	11.28
			0.05	**04:00 ~ 05:00**	4.30	2.15	0.00	1.07	0.54	0.54	0.54	0.00	0.00	0.54	0.00	0.00	0.54	0.00	0.54	0.54	0.00	0.00	11.28
			0.05	**05:00 ~ 06:00**	5.91	3.22	0.00	1.61	0.54	0.54	0.54	0.00	0.00	0.54	0.54	0.00	0.54	0.00	1.07	1.07	0.54	0.00	16.65
			0.05	**06:00 ~ 07:00**	11.28	5.91	0.00	2.69	1.07	0.54	0.54	0.54	0.00	0.54	0.54	0.54	0.54	0.00	2.15	1.61	0.54	0.00	29.00
			0.05	**07:00 ~ 08:00**	22.02	11.28	0.54	4.83	2.15	0.54	0.54	1.07	0.54	0.54	0.54	0.54	0.54	0.00	2.69	2.69	0.54	0.00	51.55
			0.05	**08:00 ~ 09:00**	27.92	13.96	0.54	5.91	2.15	0.54	1.07	1.07	0.54	0.54	0.54	0.54	0.54	0.00	2.15	3.22	0.54	0.00	61.76
			0.05	**09:00 ~ 10:00**	24.17	12.35	0.54	5.37	2.15	0.54	0.54	0.54	0.54	0.54	0.54	0.54	0.54	0.00	2.15	2.69	0.54	0.00	54.24
			0.05	**10:00 ~ 11:00**	23.63	12.35	0.54	5.37	2.15	0.54	0.54	0.54	0.54	0.54	0.54	0.54	0.54	0.00	2.15	2.69	0.54	0.00	53.70
			0.05	**11:00 ~ 12:00**	24.70	12.89	0.54	5.37	2.15	0.54	0.54	0.54	0.54	0.54	0.54	0.54	0.54	0.00	1.61	2.69	0.54	0.00	54.77
			0.05	**12:00 ~ 13:00**	11.28	5.91	0.54	2.69	1.07	0.54	0.54	0.54	0.00	0.54	0.54	0.54	0.54	0.00	2.15	1.61	0.54	0.00	29.54
			0.05	**13:00 ~ 14:00**	11.28	5.91	0.54	2.69	1.07	0.54	0.54	0.54	0.00	0.54	0.54	0.54	0.54	0.00	2.15	1.61	0.54	0.00	29.54
			0.05	**14:00 ~ 15:00**	11.81	5.91	0.54	2.69	1.07	0.54	0.54	1.07	0.00	0.54	0.54	0.54	0.54	0.00	2.15	1.61	0.54	0.00	30.61
			0.05	**15:00 ~ 16:00**	11.81	5.91	0.54	2.69	1.07	0.54	0.54	1.07	0.00	0.54	0.54	0.54	0.54	0.00	2.15	1.61	0.54	0.00	30.61
			0.05	**16:00 ~ 17:00**	12.35	6.44	0.54	2.69	1.07	0.54	0.54	1.07	0.00	0.54	0.54	0.54	0.54	0.00	2.15	1.61	0.54	0.00	31.68
			0.05	**17:00 ~ 18:00**	12.35	6.44	0.54	2.69	1.07	0.54	0.54	1.07	0.00	0.54	0.54	0.54	0.54	0.00	2.15	1.61	0.54	0.00	31.68
			0.05	**18:00 ~ 19:00**	12.89	6.44	0.54	3.22	1.07	0.54	0.54	1.07	0.00	0.54	0.54	0.54	0.54	0.00	2.15	1.61	0.54	0.00	32.76
			0.05	**19:00 ~ 20:00**	11.81	5.91	0.54	2.69	1.07	0.54	0.54	0.54	0.00	0.54	0.54	0.54	0.54	0.00	1.61	1.61	0.54	0.00	29.54
			0.05	**20:00 ~ 21:00**	9.67	4.83	0.54	2.15	1.07	0.54	0.54	0.54	0.00	0.54	0.54	0.54	0.54	0.00	1.61	1.07	0.54	0.00	25.24
			0.05	**21:00 ~ 22:00**	10.20	5.37	0.54	2.69	1.07	0.54	0.54	0.54	0.00	0.54	0.54	0.54	0.54	0.00	1.61	1.07	0.54	0.00	26.85
			0.05	**22:00 ~ 23:00**	9.13	4.83	0.54	2.15	1.07	0.54	0.54	0.54	0.00	0.54	0.54	0.54	0.54	0.00	1.61	1.07	0.54	0.00	24.70
			0.05	**23:00 ~ 00:00**	7.52	3.76	0.54	2.15	1.07	0.54	0.54	0.54	0.00	0.54	0.54	0.54	0.54	0.00	1.61	1.07	0.54	0.00	22.02
				Whole Day Total (veh*km)	304.48	156.27	9.13	69.81	28.46	12.89	13.43	13.96	2.69	12.89	11.81	10.74	12.89	0.00	40.28	38.13	11.81	0.00	749.65

Road No.	Road Name	Bound	Road Length (km)	Hour	PC	TAXI	LGV3	LGV4	LGV6	HGV7	HGV8	PLB	PV4	PV5	NFB6	NFB7	NFB8	FBSD	FBDD	MC	HGV9	NFB9	Total
41	Tin Kwong Road	WB	0.05	**00:00 ~ 01:00**	6.44	2.69	0.00	1.07	0.54	0.54	0.54	0.54	0.00	0.54	0.00	0.00	0.54	0.00	1.07	1.07	0.00	0.00	15.57
			0.05	**01:00 ~ 02:00**	4.30	2.15	0.00	0.54	0.54	0.54	0.54	0.00	0.00	0.54	0.00	0.00	0.54	0.00	0.54	0.54	0.00	0.00	10.74
			0.05	**02:00 ~ 03:00**	3.22	1.61	0.00	0.54	0.54	0.00	0.54	0.00	0.00	0.54	0.00	0.00	0.00	0.00	0.54	0.54	0.00	0.00	8.06
			0.05	**03:00 ~ 04:00**	2.69	1.07	0.00	0.54	0.54	0.00	0.00	0.00	0.00	0.54	0.00	0.00	0.00	0.00	0.54	0.54	0.00	0.00	6.44
			0.05	**04:00 ~ 05:00**	2.69	1.07	0.00	0.54	0.54	0.00	0.00	0.00	0.00	0.54	0.00	0.00	0.00	0.00	0.54	0.54	0.00	0.00	6.44
			0.05	**05:00 ~ 06:00**	3.22	1.61	0.00	0.54	0.54	0.00	0.54	0.54	0.00	0.54	0.00	0.00	0.00	0.00	1.07	0.54	0.00	0.00	9.13
			0.05	**06:00 ~ 07:00**	6.44	3.22	0.00	1.07	0.54	0.54	0.54	0.54	0.00	0.54	0.00	0.00	0.54	0.00	2.15	1.07	0.00	0.00	17.18
			0.05	**07:00 ~ 08:00**	12.35	5.91	0.00	1.61	1.07	0.54	0.54	1.07	0.54	0.54	0.54	0.54	0.54	0.00	2.69	1.61	0.54	0.00	30.61
			0.05	**08:00 ~ 09:00**	15.57	6.98	0.00	2.15	1.07	0.54	0.54	1.07	0.54	0.54	0.54	0.54	0.54	0.00	2.15	2.15	0.54	0.00	35.44
			0.05	**09:00 ~ 10:00**	13.96	6.44	0.00	2.15	1.07	0.54	0.54	1.07	0.54	0.54	0.54	0.54	0.54	0.00	2.15	1.61	0.54	0.00	32.76
			0.05	**10:00 ~ 11:00**	13.43	5.91	0.00	2.15	1.07	0.54	0.54	0.54	0.54	0.54	0.54	0.54	0.54	0.00	2.15	1.61	0.54	0.00	31.15
			0.05	**11:00 ~ 12:00**	13.96	6.44	0.00	2.15	1.07	0.54	0.54	0.54	0.54	0.54	0.54	0.54	0.54	0.00	2.15	1.61	0.54	0.00	32.22
			0.05	**12:00 ~ 13:00**	10.74	4.83	0.00	1.07	0.54	0.54	0.54	0.54	0.00	0.54	0.54	0.54	0.54	0.00	2.15	1.07	0.00	0.00	24.17
			0.05	**13:00 ~ 14:00**	10.74	4.83	0.00	1.61	0.54	0.54	0.54	0.54	0.00	0.54	0.54	0.54	0.54	0.00	2.15	1.61	0.00	0.00	25.24
			0.05	**14:00 ~ 15:00**	10.74	4.83	0.00	1.61	0.54	0.54	0.54	1.07	0.00	0.54	0.54	0.54	0.54	0.00	2.15	1.61	0.00	0.00	25.78
			0.05	**15:00 ~ 16:00**	10.74	4.83	0.00	1.61	0.54	0.54	0.54	1.07	0.00	0.54	0.54	0.54	0.54	0.00	2.15	1.61	0.00	0.00	25.78
			0.05	**16:00 ~ 17:00**	11.28	5.37	0.00	1.61	0.54	0.54	0.54	1.07	0.00	0.54	0.54	0.54	0.54	0.00	2.15	1.61	0.00	0.00	26.85
			0.05	**17:00 ~ 18:00**	11.28	4.83	0.00	1.61	0.54	0.54	0.54	1.07	0.00	0.54	0.54	0.54	0.54	0.00	2.15	1.61	0.00	0.00	26.31
			0.05	**18:00 ~ 19:00**	11.81	5.37	0.00	1.61	0.54	0.54	0.54	1.07	0.00	0.54	0.54	0.54	0.54	0.00	2.15	1.61	0.00	0.00	27.39
			0.05	**19:00 ~ 20:00**	10.74	4.83	0.00	1.61	0.54	0.54	0.54	0.54	0.00	0.54	0.54	0.54	0.54	0.00	1.61	1.61	0.00	0.00	24.70
			0.05	**20:00 ~ 21:00**	9.13	4.30	0.00	1.07	0.54	0.54	0.54	0.54	0.00	0.54	0.54	0.54	0.54	0.00	1.61	1.07	0.00	0.00	21.48
			0.05	**21:00 ~ 22:00**	9.13	4.30	0.00	1.07	0.54	0.54	0.54	0.54	0.00	0.54	0.54	0.54	0.54	0.00	1.61	1.07	0.00	0.00	21.48
			0.05	**22:00 ~ 23:00**	8.59	3.76	0.00	1.07	0.54	0.54	0.54	0.54	0.00	0.54	0.54	0.54	0.54	0.00	1.61	1.07	0.00	0.00	20.41
			0.05	**23:00 ~ 00:00**	6.98	3.22	0.00	1.07	0.54	0.54	0.54	0.54	0.00	0.54	0.54	0.54	0.54	0.00	1.61	1.07	0.00	0.00	18.26
				Whole Day Total (veh*km)	220.17	100.42	0.00	31.68	15.57	10.74	11.81	15.04	2.69	12.89	9.13	9.13	10.74	0.00	40.81	30.07	2.69	0.00	523.58
42	Tin Kwong Road	EB	0.04	**00:00 ~ 01:00**	7.79	4.08	0.00	1.86	0.74	0.37	0.37	0.37	0.00	0.37	0.37	0.37	0.37	0.00	0.74	1.11	0.37	0.00	19.29
			0.04	**01:00 ~ 02:00**	5.19	2.60	0.00	1.11	0.37	0.37	0.37	0.00	0.00	0.37	0.37	0.37	0.37	0.00	0.37	0.74	0.37	0.00	12.99
			0.04	**02:00 ~ 03:00**	3.71	1.86	0.00	0.74	0.37	0.37	0.37	0.00	0.00	0.37	0.37	0.00	0.37	0.00	0.37	0.37	0.37	0.00	9.65
			0.04	**03:00 ~ 04:00**	2.97	1.48	0.00	0.74	0.37	0.37	0.37	0.00	0.00	0.37	0.00	0.00	0.37	0.00	0.37	0.37	0.00	0.00	7.79
			0.04	**04:00 ~ 05:00**	2.97	1.48	0.00	0.74	0.37	0.37	0.37	0.00	0.00	0.37	0.00	0.00	0.37	0.00	0.37	0.37	0.00	0.00	7.79
			0.04	**05:00 ~ 06:00**	4.08	2.23	0.00	1.11	0.37	0.37	0.37	0.00	0.00	0.37	0.37	0.00	0.37	0.00	0.74	0.74	0.37	0.00	11.50
			0.04	**06:00 ~ 07:00**	7.79	4.08	0.00	1.86	0.74	0.37	0.37	0.37	0.00	0.37	0.37	0.37	0.37	0.00	1.48	1.11	0.37	0.00	20.03
			0.04	**07:00 ~ 08:00**	15.21	7.79	0.37	3.34	1.48	0.37	0.37	0.74	0.37	0.37	0.37	0.37	0.37	0.00	1.86	1.86	0.37	0.00	35.62
			0.04	**08:00 ~ 09:00**	19.29	9.65	0.37	4.08	1.48	0.37	0.74	0.74	0.37	0.37	0.37	0.37	0.37	0.00	1.48	2.23	0.37	0.00	42.67
			0.04	**09:00 ~ 10:00**	16.70	8.53	0.37	3.71	1.48	0.37	0.37	0.37	0.37	0.37	0.37	0.37	0.37	0.00	1.48	1.86	0.37	0.00	37.47
			0.04	**10:00 ~ 11:00**	16.32	8.53	0.37	3.71	1.48	0.37	0.37	0.37	0.37	0.37	0.37	0.37	0.37	0.00	1.48	1.86	0.37	0.00	37.10
			0.04	**11:00 ~ 12:00**	17.07	8.90	0.37	3.71	1.48	0.37	0.37	0.37	0.37	0.37	0.37	0.37	0.37	0.00	1.11	1.86	0.37	0.00	37.84
			0.04	**12:00 ~ 13:00**	7.79	4.08	0.37	1.86	0.74	0.37	0.37	0.37	0.00	0.37	0.37	0.37	0.37	0.00	1.48	1.11	0.37	0.00	20.41
			0.04	**13:00 ~ 14:00**	7.79	4.08	0.37	1.86	0.74	0.37	0.37	0.37	0.00	0.37	0.37	0.37	0.37	0.00	1.48	1.11	0.37	0.00	20.41
			0.04	**14:00 ~ 15:00**	8.16	4.08	0.37	1.86	0.74	0.37	0.37	0.74	0.00	0.37	0.37	0.37	0.37	0.00	1.48	1.11	0.37	0.00	21.15
			0.04	**15:00 ~ 16:00**	8.16	4.08	0.37	1.86	0.74	0.37	0.37	0.74	0.00	0.37	0.37	0.37	0.37	0.00	1.48	1.11	0.37	0.00	21.15
			0.04	**16:00 ~ 17:00**	8.53	4.45	0.37	1.86	0.74	0.37	0.37	0.74	0.00	0.37	0.37	0.37	0.37	0.00	1.48	1.11	0.37	0.00	21.89
			0.04	**17:00 ~ 18:00**	8.53	4.45	0.37	1.86	0.74	0.37	0.37	0.74	0.00	0.37	0.37	0.37	0.37	0.00	1.48	1.11	0.37	0.00	21.89
			0.04	**18:00 ~ 19:00**	8.90	4.45	0.37	2.23	0.74	0.37	0.37	0.74	0.00	0.37	0.37	0.37	0.37	0.00	1.48	1.11	0.37	0.00	22.63
			0.04	**19:00 ~ 20:00**	8.16	4.08	0.37	1.86	0.74	0.37	0.37	0.37	0.00	0.37	0.37	0.37	0.37	0.00	1.11	1.11	0.37	0.00	20.41
			0.04	**20:00 ~ 21:00**	6.68	3.34	0.37	1.48	0.74	0.37	0.37	0.37	0.00	0.37	0.37	0.37	0.37	0.00	1.11	0.74	0.37	0.00	17.44
			0.04	**21:00 ~ 22:00**	7.05	3.71	0.37	1.86	0.74	0.37	0.37	0.37	0.00	0.37	0.37	0.37	0.37	0.00	1.11	0.74	0.37	0.00	18.55
			0.04	**22:00 ~ 23:00**	6.31	3.34	0.37	1.48	0.74	0.37	0.37	0.37	0.00	0.37	0.37	0.37	0.37	0.00	1.11	0.74	0.37	0.00	17.07
			0.04	**23:00 ~ 00:00**	5.19	2.60	0.37	1.48	0.74	0.37	0.37	0.37	0.00	0.37	0.37	0.37	0.37	0.00	1.11	0.74	0.37	0.00	15.21
				Whole Day Total (veh*km)	210.36	107.96	6.31	48.23	19.66	8.90	9.28	9.65	1.86	8.90	8.16	7.42	8.90	0.00	27.83	26.34	8.16	0.00	517.92
43	Tin Kwong Road	WB	0.04	**00:00 ~ 01:00**	4.45	1.86	0.00	0.74	0.37	0.37	0.37	0.37	0.00	0.37	0.00	0.00	0.37	0.00	0.74	0.74	0.00	0.00	10.76
			0.04	**01:00 ~ 02:00**	2.97	1.48	0.00	0.37	0.37	0.37	0.37	0.00	0.00	0.37	0.00	0.00	0.37	0.00	0.37	0.37	0.00	0.00	7.42
			0.04	**02:00 ~ 03:00**	2.23	1.11	0.00	0.37	0.37	0.00	0.37	0.00	0.00	0.37	0.00	0.00	0.00	0.00	0.37	0.37	0.00	0.00	5.57
			0.04	**03:00 ~ 04:00**	1.86	0.74	0.00	0.37	0.37	0.00	0.00	0.00	0.00	0.37	0.00	0.00	0.00	0.00	0.37	0.37	0.00	0.00	4.45
			0.04	**04:00 ~ 05:00**	1.86	0.74	0.00	0.37	0.37	0.00	0.00	0.00	0.00	0.37	0.00	0.00	0.00	0.00	0.37	0.37	0.00	0.00	4.45
			0.04	**05:00 ~ 06:00**	2.23	1.11	0.00	0.37	0.37	0.00	0.37	0.37	0.00	0.37	0.00	0.00	0.00	0.00	0.74	0.37	0.00	0.00	6.31
			0.04	**06:00 ~ 07:00**	4.45	2.23	0.00	0.74	0.37	0.37	0.37	0.37	0.00	0.37	0.00	0.00	0.37	0.00	1.48	0.74	0.00	0.00	11.87
			0.04	**07:00 ~ 08:00**	8.53	4.08	0.00	1.11	0.74	0.37	0.37	0.74	0.37	0.37	0.37	0.37	0.37	0.00	1.86	1.11	0.37	0.00	21.15
			0.04	**08:00 ~ 09:00**	10.76	4.82	0.00	1.48	0.74	0.37	0.37	0.74	0.37	0.37	0.37	0.37	0.37	0.00	1.48	1.48	0.37	0.00	24.49
			0.04	**09:00 ~ 10:00**	9.65	4.45	0.00	1.48	0.74	0.37	0.37	0.74	0.37	0.37	0.37	0.37	0.37	0.00	1.48	1.11	0.37	0.00	22.63
			0.04	**10:00 ~ 11:00**	9.28	4.08	0.00	1.48	0.74	0.37	0.37	0.37	0.37	0.37	0.37	0.37	0.37	0.00	1.48	1.11	0.37	0.00	21.52
			0.04	**11:00 ~ 12:00**	9.65	4.45	0.00	1.48	0.74	0.37	0.37	0.37	0.37	0.37	0.37	0.37	0.37	0.00	1.48	1.11	0.37	0.00	22.26
			0.04	**12:00 ~ 13:00**	7.42	3.34	0.00	0.74	0.37	0.37	0.37	0.37	0.00	0.37	0.37	0.37	0.37	0.00	1.48	0.74	0.00	0.00	16.70
			0.04	**13:00 ~ 14:00**	7.42	3.34	0.00	1.11	0.37	0.37	0.37	0.37	0.00	0.37	0.37	0.37	0.37	0.00	1.48	1.11	0.00	0.00	17.44
			0.04	**14:00 ~ 15:00**	7.42	3.34	0.00	1.11	0.37	0.37	0.37	0.74	0.00	0.37	0.37	0.37	0.37	0.00	1.48	1.11	0.00	0.00	17.81
			0.04	**15:00 ~ 16:00**	7.42	3.34	0.00	1.11	0.37	0.37	0.37	0.74	0.00	0.37	0.37	0.37	0.37	0.00	1.48	1.11	0.00	0.00	17.81
			0.04	**16:00 ~ 17:00**	7.79	3.71	0.00	1.11	0.37	0.37	0.37	0.74	0.00	0.37	0.37	0.37	0.37	0.00	1.48	1.11	0.00	0.00	18.55
			0.04	**17:00 ~ 18:00**	7.79	3.34	0.00	1.11	0.37	0.37	0.37	0.74	0.00	0.37	0.37	0.37	0.37	0.00	1.48	1.11	0.00	0.00	18.18
			0.04	**18:00 ~ 19:00**	8.16	3.71	0.00	1.11	0.37	0.37	0.37	0.74	0.00	0.37	0.37	0.37	0.37	0.00	1.48	1.11	0.00	0.00	18.92
			0.04	**19:00 ~ 20:00**	7.42	3.34	0.00	1.11	0.37	0.37	0.37	0.37	0.00	0.37	0.37	0.37	0.37	0.00	1.11	1.11	0.00	0.00	17.07
			0.04	**20:00 ~ 21:00**	6.31	2.97	0.00	0.74	0.37	0.37	0.37	0.37	0.00	0.37	0.37	0.37	0.37	0.00	1.11	0.74	0.00	0.00	14.84
			0.04	**21:00 ~ 22:00**	6.31	2.97	0.00	0.74	0.37	0.37	0.37	0.37	0.00	0.37	0.37	0.37	0.37	0.00	1.11	0.74	0.00	0.00	14.84
			0.04	**22:00 ~ 23:00**	5.94	2.60	0.00	0.74	0.37	0.37	0.37	0.37	0.00	0.37	0.37	0.37	0.37	0.00	1.11	0.74	0.00	0.00	14.10
			0.04	**23:00 ~ 00:00**	4.82	2.23	0.00	0.74	0.37	0.37	0.37	0.37	0.00	0.37	0.37	0.37	0.37	0.00	1.11	0.74	0.00	0.00	12.61
				Whole Day Total (veh*km)	152.11	69.38	0.00	21.89	10.76	7.42	8.16	10.39	1.86	8.90	6.31	6.31	7.42	0.00	28.20	20.78	1.86	0.00	361.73
44	Hop Yat Road	SB	0.12	**00:00 ~ 01:00**	1.24	1.24	0.00	0.00	0.00	0.00	0.00	0.00	0.00	0.00	0.00	0.00	0.00	0.00	0.00	0.00	0.00	0.00	2.48
			0.12	**01:00 ~ 02:00**	1.24	1.24	0.00	0.00	0.00	0.00	0.00	0.00	0.00	0.00	0.00	0.00	0.00	0.00	0.00	0.00	0.00	0.00	2.48
			0.12	**02:00 ~ 03:00**	1.24	1.24	0.00	0.00	0.00	0.00	0.00	0.00	0.00	0.00	0.00	0.00	0.00	0.00	0.00	0.00	0.00	0.00	2.48
			0.12	**03:00 ~ 04:00**	1.24	1.24	0.00	0.00	0.00	0.00	0.00	0.00	0.00	0.00	0.00	0.00	0.00	0.00	0.00	0.00	0.00	0.00	2.48
			0.12	**04:00 ~ 05:00**	1.24	1.24	0.00	0.00	0.00	0.00	0.00	0.00	0.00	0.00	0.00	0.00	0.00	0.00	0.00	0.00	0.00	0.00	2.48
			0.12	**05:00 ~ 06:00**	1.24	1.24	0.00	0.00	0.00	0.00	0.00	0.00	0.00	0.00	0.00	0.00	0.00	0.00	0.00	0.00	0.00	0.00	2.48
			0.12	**06:00 ~ 07:00**	1.24	1.24	0.00	0.00	0.00	0.00	0.00	0.00	0.00	0.00	0.00	0.00	0.00	0.00	0.00	0.00	0.00	0.00	2.48
			0.12	**07:00 ~ 08:00**	1.24	1.24	0.00	1.24	0.00	0.00	0.00	0.00	0.00	0.00	0.00	0.00	0.00	0.00	0.00	1.24	0.00	0.00	4.96
			0.12	**08:00 ~ 09:00**	2.48	1.24	0.00	1.24	0.00	0.00	0.00	0.00	0.00	0.00	0.00	0.00	0.00	0.00	0.00	1.24	0.00	0.00	6.20
			0.12	**09:00 ~ 10:00**	1.24	1.24	0.00	1.24	0.00	0.00	0.00	0.00	0.00	0.00	0.00	0.00	0.00	0.00	0.00	1.24	0.00	0.00	4.96
			0.12	**10:00 ~ 11:00**	1.24	1.24	0.00	1.24	0.00	0.00	0.00	0.00	0.00	0.00	0.00	0.00	0.00	0.00	0.00	1.24	0.00	0.00	4.96
			0.12	**11:00 ~ 12:00**	1.24	1.24	0.00	1.24	0.00	0.00	0.00	0.00	0.00	0.00	0.00	0.00	0.00	0.00	0.00	1.24	0.00	0.00	4.96
			0.12	**12:00 ~ 13:00**	1.24	1.24	0.00	1.24	0.00	0.00	0.00	0.00	0.00	0.00	0.00	0.00	0.00	0.00	0.00	1.24	0.00	0.00	4.96
			0.12	**13:00 ~ 14:00**	1.24	1.24	0.00	1.24	0.00	0.00	0.00	0.00	0.00	0.00	0.00	0.00	0.00	0.00	0.00	1.24	0.00	0.00	4.96
			0.12	**14:00 ~ 15:00**	1.24	1.24	0.00	1.24	0.00	0.00	0.00	0.00	0.00	0.00	0.00	0.00	0.00	0.00	0.00	1.24	0.00	0.00	4.96
			0.12	**15:00 ~ 16:00**	1.24	1.24	0.00	1.24	0.00	0.00	0.00	0.00	0.00	0.00	0.00	0.00	0.00	0.00	0.00	1.24	0.00	0.00	4.96
			0.12	**16:00 ~ 17:00**	1.24	1.24	0.00	1.24	0.00	0.00	0.00	0.00	0.00	0.00	0.00	0.00	0.00	0.00	0.00	1.24	0.00	0.00	4.96
			0.12	**17:00 ~ 18:00**	1.24	1.24	0.00	1.24	0.00	0.00	0.00	0.00	0.00	0.00	0.00	0.00	0.00	0.00	0.00	1.24	0.00	0.00	4.96
			0.12	**18:00 ~ 19:00**	2.48	1.24	0.00	1.24	0.00	0.00	0.00	0.00	0.00	0.00	0.00	0.00	0.00	0.00	0.00	1.24	0.00	0.00	6.20
			0.12	**19:00 ~ 20:00**	1.24	1.24	0.00	1.24	0.00	0.00	0.00	0.00	0.00	0.00	0.00	0.00	0.00	0.00	0.00	1.24	0.00	0.00	4.96
			0.12	**20:00 ~ 21:00**	1.24	1.24	0.00	1.24	0.00	0.00	0.00	0.00	0.00	0.00	0.00	0.00	0.00	0.00	0.00	1.24	0.00	0.00	4.96
			0.12	**21:00 ~ 22:00**	1.24	1.24	0.00	1.24	0.00	0.00	0.00	0.00	0.00	0.00	0.00	0.00	0.00	0.00	0.00	1.24	0.00	0.00	4.96
			0.12	**22:00 ~ 23:00**	1.24	1.24	0.00	1.24	0.00	0.00	0.00	0.00	0.00	0.00	0.00	0.00	0.00	0.00	0.00	1.24	0.00	0.00	4.96
			0.12	**23:00 ~ 00:00**	1.24	1.24	0.00	1.24	0.00	0.00	0.00	0.00	0.00	0.00	0.00	0.00	0.00	0.00	0.00	1.24	0.00	0.00	4.96
				Whole Day Total (veh*km)	32.21	29.74	0.00	21.06	0.00	0.00	0.00	0.00	0.00	0.00	0.00	0.00	0.00	0.00	0.00	21.06	0.00	0.00	104.08

Road No.	Road Name	Bound	Road Length (km)	Hour	PC	TAXI	LGV3	LGV4	LGV6	HGV7	HGV8	PLB	PV4	PV5	NFB6	NFB7	NFB8	FBSD	FBDD	MC	HGV9	NFB9	Total
45	Tin Kwong Road	EB	0.06	**00:00 ~ 01:00**	13.38	6.69	0.00	3.04	1.22	0.61	0.61	0.61	0.00	0.61	0.61	0.61	0.61	0.00	1.22	1.82	0.61	0.00	32.22
			0.06	**01:00 ~ 02:00**	9.12	4.26	0.00	2.43	1.22	0.61	0.61	0.00	0.00	0.61	0.61	0.61	0.61	0.00	0.61	1.22	0.61	0.00	23.10
			0.06	**02:00 ~ 03:00**	6.69	3.04	0.00	1.82	0.61	0.61	0.61	0.00	0.00	0.61	0.61	0.00	0.61	0.00	0.61	1.22	0.61	0.00	17.63
			0.06	**03:00 ~ 04:00**	4.86	2.43	0.00	1.22	0.61	0.61	0.61	0.00	0.00	0.61	0.00	0.00	0.61	0.00	0.61	0.61	0.00	0.00	12.77
			0.06	**04:00 ~ 05:00**	4.86	2.43	0.00	1.22	0.61	0.61	0.61	0.00	0.00	0.61	0.00	0.00	0.61	0.00	0.61	0.61	0.00	0.00	12.77
			0.06	**05:00 ~ 06:00**	6.69	3.65	0.00	1.82	0.61	0.61	0.61	0.00	0.00	0.61	0.61	0.00	0.61	0.00	1.22	1.22	0.61	0.00	18.85
			0.06	**06:00 ~ 07:00**	13.38	6.69	0.00	3.04	1.22	0.61	0.61	0.61	0.00	0.61	0.61	0.61	0.61	0.00	2.43	1.82	0.61	0.00	33.44
			0.06	**07:00 ~ 08:00**	26.75	12.77	0.61	6.08	2.43	0.61	0.61	1.22	0.61	0.61	0.61	0.61	0.61	0.00	3.04	3.04	0.61	0.00	60.80
			0.06	**08:00 ~ 09:00**	32.83	15.81	0.61	7.90	3.04	0.61	1.22	1.22	0.61	0.61	0.61	0.61	0.61	0.00	2.43	3.65	0.61	0.00	72.96
			0.06	**09:00 ~ 10:00**	29.18	13.98	0.61	6.69	2.43	0.61	1.22	0.61	0.61	0.61	0.61	0.61	0.61	0.00	2.43	3.65	0.61	0.00	65.06
			0.06	**10:00 ~ 11:00**	27.97	13.38	0.61	6.69	2.43	0.61	0.61	0.61	0.61	0.61	0.61	0.61	0.61	0.00	2.43	3.04	0.61	0.00	62.02
			0.06	**11:00 ~ 12:00**	29.79	13.98	0.61	6.69	2.43	0.61	1.22	0.61	0.61	0.61	0.61	0.61	0.61	0.00	1.82	3.65	0.61	0.00	65.06
			0.06	**12:00 ~ 13:00**	17.63	8.51	0.61	3.65	1.82	0.61	0.61	0.61	0.61	0.61	0.61	0.61	0.61	0.00	2.43	2.43	0.61	0.00	42.56
			0.06	**13:00 ~ 14:00**	18.24	8.51	0.61	3.65	1.82	0.61	0.61	0.61	0.61	0.61	0.61	0.61	0.61	0.00	2.43	2.43	0.61	0.00	43.17
			0.06	**14:00 ~ 15:00**	18.24	8.51	0.61	4.26	1.82	0.61	0.61	1.22	0.61	0.61	0.61	0.61	0.61	0.00	2.43	2.43	0.61	0.00	44.38
			0.06	**15:00 ~ 16:00**	18.24	8.51	0.61	4.26	1.82	0.61	0.61	1.22	0.61	0.61	0.61	0.61	0.61	0.00	2.43	2.43	0.61	0.00	44.38
			0.06	**16:00 ~ 17:00**	18.85	9.12	0.61	4.26	1.82	0.61	0.61	1.22	0.61	0.61	0.61	0.61	0.61	0.00	2.43	2.43	0.61	0.00	45.60
			0.06	**17:00 ~ 18:00**	18.85	9.12	0.61	4.26	1.82	0.61	0.61	1.22	0.61	0.61	0.61	0.61	0.61	0.00	2.43	2.43	0.61	0.00	45.60
			0.06	**18:00 ~ 19:00**	20.06	9.73	0.61	4.26	1.82	0.61	0.61	1.22	0.61	0.61	0.61	0.61	0.61	0.00	2.43	2.43	0.61	0.00	47.42
			0.06	**19:00 ~ 20:00**	18.24	8.51	0.61	3.65	1.82	0.61	0.61	0.61	0.61	0.61	0.61	0.61	0.61	0.00	1.82	2.43	0.61	0.00	42.56
			0.06	**20:00 ~ 21:00**	15.20	7.30	0.61	3.04	1.22	0.61	0.61	0.61	0.61	0.61	0.61	0.61	0.61	0.00	1.82	1.82	0.61	0.00	36.48
			0.06	**21:00 ~ 22:00**	15.81	7.30	0.61	3.65	1.22	0.61	0.61	0.61	0.61	0.61	0.61	0.61	0.61	0.00	1.82	1.82	0.61	0.00	37.70
			0.06	**22:00 ~ 23:00**	14.59	6.69	0.61	3.04	1.22	0.61	0.61	0.61	0.61	0.61	0.61	0.61	0.61	0.00	1.82	1.82	0.61	0.00	35.26
			0.06	**23:00 ~ 00:00**	12.16	5.47	0.61	2.43	1.22	0.61	0.61	0.61	0.61	0.61	0.61	0.61	0.61	0.00	1.82	1.22	0.61	0.00	30.40
				Whole Day Total (veh*km)	411.62	196.38	10.34	93.02	38.30	14.59	16.42	15.81	10.34	14.59	13.38	12.16	14.59	0.00	45.60	51.68	13.38	0.00	972.19
46	Tin Kwong Road	WB	0.06	**00:00 ~ 01:00**	9.12	4.26	0.00	1.22	0.61	0.61	0.61	0.61	0.00	0.61	0.61	0.00	0.61	0.00	1.22	1.22	0.00	0.00	21.28
			0.06	**01:00 ~ 02:00**	6.08	3.04	0.00	1.22	0.61	0.61	0.61	0.00	0.00	0.61	0.61	0.00	0.61	0.00	0.61	1.22	0.00	0.00	15.81
			0.06	**02:00 ~ 03:00**	4.86	2.43	0.00	0.61	0.61	0.00	0.61	0.00	0.00	0.61	0.00	0.00	0.61	0.00	0.61	0.61	0.00	0.00	11.55
			0.06	**03:00 ~ 04:00**	3.65	1.82	0.00	0.61	0.61	0.00	0.61	0.00	0.00	0.61	0.00	0.00	0.00	0.00	0.61	0.61	0.00	0.00	9.12
			0.06	**04:00 ~ 05:00**	3.65	1.82	0.00	0.61	0.61	0.00	0.61	0.00	0.00	0.61	0.00	0.00	0.00	0.00	0.61	0.61	0.00	0.00	9.12
			0.06	**05:00 ~ 06:00**	4.86	2.43	0.00	0.61	0.61	0.00	0.61	0.00	0.00	0.61	0.00	0.00	0.61	0.00	1.22	0.61	0.00	0.00	12.77
			0.06	**06:00 ~ 07:00**	9.73	4.26	0.00	1.22	0.61	0.61	0.61	0.61	0.00	0.61	0.61	0.00	0.61	0.00	2.43	1.22	0.00	0.00	23.10
			0.06	**07:00 ~ 08:00**	18.85	8.51	0.61	2.43	1.22	0.61	0.61	1.22	0.61	0.61	0.61	0.61	0.61	0.00	3.04	2.43	0.61	0.00	43.17
			0.06	**08:00 ~ 09:00**	23.10	10.94	0.61	3.04	1.22	0.61	0.61	1.22	0.61	0.61	0.61	0.61	0.61	0.00	2.43	3.04	0.61	0.00	50.46
			0.06	**09:00 ~ 10:00**	20.67	9.73	0.61	3.04	1.22	0.61	0.61	1.22	0.61	0.61	0.61	0.61	0.61	0.00	2.43	2.43	0.61	0.00	46.21
			0.06	**10:00 ~ 11:00**	20.06	9.12	0.61	3.04	1.22	0.61	0.61	0.61	0.61	0.61	0.61	0.61	0.61	0.00	2.43	2.43	0.61	0.00	44.38
			0.06	**11:00 ~ 12:00**	20.67	9.73	0.61	3.04	1.22	0.61	0.61	0.61	0.61	0.61	0.61	0.61	0.61	0.00	2.43	2.43	0.61	0.00	45.60
			0.06	**12:00 ~ 13:00**	15.20	6.69	0.00	2.43	1.22	0.61	0.61	0.61	0.61	0.61	0.61	0.61	0.61	0.00	2.43	1.82	0.61	0.00	35.26
			0.06	**13:00 ~ 14:00**	15.20	7.30	0.00	2.43	1.22	0.61	0.61	0.61	0.61	0.61	0.61	0.61	0.61	0.00	2.43	1.82	0.61	0.00	35.87
			0.06	**14:00 ~ 15:00**	15.20	7.30	0.00	2.43	1.22	0.61	0.61	1.22	0.61	0.61	0.61	0.61	0.61	0.00	2.43	1.82	0.61	0.00	36.48
			0.06	**15:00 ~ 16:00**	15.81	7.30	0.00	2.43	1.22	0.61	0.61	1.22	0.61	0.61	0.61	0.61	0.61	0.00	2.43	1.82	0.61	0.00	37.09
			0.06	**16:00 ~ 17:00**	16.42	7.30	0.00	2.43	1.22	0.61	0.61	1.22	0.61	0.61	0.61	0.61	0.61	0.00	2.43	1.82	0.61	0.00	37.70
			0.06	**17:00 ~ 18:00**	15.81	7.30	0.00	2.43	1.22	0.61	0.61	1.22	0.61	0.61	0.61	0.61	0.61	0.00	2.43	1.82	0.61	0.00	37.09
			0.06	**18:00 ~ 19:00**	17.02	7.90	0.00	2.43	1.22	0.61	0.61	1.22	0.61	0.61	0.61	0.61	0.61	0.00	2.43	1.82	0.61	0.00	38.91
			0.06	**19:00 ~ 20:00**	15.20	7.30	0.00	2.43	1.22	0.61	0.61	0.61	0.61	0.61	0.61	0.61	0.61	0.00	1.82	1.82	0.61	0.00	35.26
			0.06	**20:00 ~ 21:00**	12.77	6.08	0.00	1.82	0.61	0.61	0.61	0.61	0.61	0.61	0.61	0.61	0.61	0.00	1.82	1.82	0.61	0.00	30.40
			0.06	**21:00 ~ 22:00**	13.38	6.08	0.00	1.82	0.61	0.61	0.61	0.61	0.61	0.61	0.61	0.61	0.61	0.00	1.82	1.82	0.61	0.00	31.01
			0.06	**22:00 ~ 23:00**	12.16	5.47	0.00	1.82	0.61	0.61	0.61	0.61	0.61	0.61	0.61	0.61	0.61	0.00	1.82	1.82	0.61	0.00	29.18
			0.06	**23:00 ~ 00:00**	10.34	4.86	0.00	1.22	0.61	0.61	0.61	0.61	0.61	0.61	0.61	0.61	0.61	0.00	1.82	1.22	0.61	0.00	25.54
				Whole Day Total (veh*km)	319.81	148.96	3.04	46.82	22.50	12.16	14.59	17.02	10.34	14.59	12.16	10.34	13.38	0.00	46.21	40.13	10.34	0.00	742.37
47	Sheung Shing Street	NB	0.10	**00:00 ~ 01:00**	11.47	6.26	0.00	1.04	1.04	0.00	0.00	1.04	0.00	1.04	0.00	0.00	1.04	0.00	2.09	2.09	0.00	0.00	27.12
			0.10	**01:00 ~ 02:00**	8.34	4.17	0.00	1.04	1.04	0.00	0.00	0.00	0.00	1.04	0.00	0.00	1.04	0.00	1.04	1.04	0.00	0.00	18.77
			0.10	**02:00 ~ 03:00**	6.26	3.13	0.00	1.04	1.04	0.00	0.00	0.00	0.00	1.04	0.00	0.00	0.00	0.00	1.04	1.04	0.00	0.00	14.60
			0.10	**03:00 ~ 04:00**	4.17	2.09	0.00	1.04	1.04	0.00	0.00	0.00	0.00	1.04	0.00	0.00	0.00	0.00	1.04	1.04	0.00	0.00	11.47
			0.10	**04:00 ~ 05:00**	4.17	2.09	0.00	1.04	1.04	0.00	0.00	0.00	0.00	1.04	0.00	0.00	0.00	0.00	1.04	1.04	0.00	0.00	11.47
			0.10	**05:00 ~ 06:00**	6.26	3.13	0.00	1.04	1.04	0.00	0.00	0.00	0.00	1.04	0.00	0.00	0.00	0.00	2.09	1.04	0.00	0.00	15.65
			0.10	**06:00 ~ 07:00**	11.47	6.26	0.00	1.04	1.04	0.00	0.00	1.04	0.00	1.04	0.00	0.00	1.04	0.00	4.17	2.09	0.00	0.00	29.20
			0.10	**07:00 ~ 08:00**	23.99	12.52	0.00	2.09	1.04	1.04	1.04	2.09	1.04	1.04	1.04	1.04	1.04	0.00	5.22	3.13	0.00	0.00	57.37
			0.10	**08:00 ~ 09:00**	29.20	14.60	0.00	2.09	1.04	1.04	1.04	2.09	1.04	1.04	1.04	1.04	1.04	0.00	4.17	3.13	0.00	0.00	63.62
			0.10	**09:00 ~ 10:00**	26.08	13.56	0.00	2.09	1.04	1.04	1.04	1.04	1.04	1.04	1.04	1.04	1.04	0.00	3.13	3.13	0.00	0.00	57.37
			0.10	**10:00 ~ 11:00**	25.03	12.52	0.00	2.09	1.04	1.04	1.04	1.04	1.04	1.04	1.04	1.04	1.04	0.00	3.13	3.13	0.00	0.00	55.28
			0.10	**11:00 ~ 12:00**	26.08	13.56	0.00	2.09	1.04	1.04	1.04	1.04	1.04	1.04	1.04	1.04	1.04	0.00	3.13	3.13	0.00	0.00	57.37
			0.10	**12:00 ~ 13:00**	19.82	10.43	0.00	2.09	1.04	1.04	1.04	1.04	0.00	1.04	1.04	1.04	1.04	0.00	3.13	2.09	1.04	0.00	46.94
			0.10	**13:00 ~ 14:00**	19.82	10.43	0.00	2.09	1.04	1.04	1.04	1.04	0.00	1.04	1.04	1.04	1.04	0.00	3.13	2.09	1.04	0.00	46.94
			0.10	**14:00 ~ 15:00**	19.82	10.43	0.00	2.09	1.04	1.04	1.04	1.04	0.00	1.04	1.04	1.04	1.04	0.00	3.13	2.09	1.04	0.00	46.94
			0.10	**15:00 ~ 16:00**	19.82	10.43	0.00	2.09	1.04	1.04	1.04	1.04	0.00	1.04	1.04	1.04	1.04	0.00	3.13	2.09	1.04	0.00	46.94
			0.10	**16:00 ~ 17:00**	20.86	10.43	0.00	2.09	1.04	1.04	1.04	1.04	0.00	1.04	1.04	1.04	1.04	0.00	3.13	3.13	1.04	0.00	49.02
			0.10	**17:00 ~ 18:00**	20.86	10.43	0.00	2.09	1.04	1.04	1.04	2.09	0.00	1.04	1.04	1.04	1.04	0.00	4.17	3.13	1.04	0.00	51.11
			0.10	**18:00 ~ 19:00**	21.90	11.47	0.00	3.13	1.04	1.04	1.04	2.09	0.00	1.04	1.04	1.04	1.04	0.00	4.17	3.13	1.04	0.00	54.24
			0.10	**19:00 ~ 20:00**	19.82	10.43	0.00	2.09	1.04	1.04	1.04	1.04	0.00	1.04	1.04	1.04	1.04	0.00	3.13	2.09	1.04	0.00	46.94
			0.10	**20:00 ~ 21:00**	16.69	8.34	0.00	2.09	1.04	1.04	1.04	1.04	0.00	1.04	1.04	1.04	1.04	0.00	3.13	2.09	1.04	0.00	41.72
			0.10	**21:00 ~ 22:00**	17.73	9.39	0.00	2.09	1.04	1.04	1.04	1.04	0.00	1.04	1.04	1.04	1.04	0.00	3.13	2.09	1.04	0.00	43.81
			0.10	**22:00 ~ 23:00**	15.65	8.34	0.00	2.09	1.04	1.04	1.04	1.04	0.00	1.04	1.04	1.04	1.04	0.00	3.13	2.09	1.04	0.00	40.68
			0.10	**23:00 ~ 00:00**	13.56	7.30	0.00	2.09	1.04	1.04	1.04	1.04	0.00	1.04	1.04	1.04	1.04	0.00	2.09	2.09	1.04	0.00	36.51
				Whole Day Total (veh*km)	408.86	211.73	0.00	43.81	25.03	17.73	17.73	23.99	5.22	25.03	17.73	17.73	20.86	0.00	69.88	53.19	12.52	0.00	971.03
48	Sheung Shing Street	SB	0.10	**00:00 ~ 01:00**	7.30	4.17	0.00	1.04	1.04	0.00	0.00	1.04	0.00	1.04	0.00	0.00	0.00	0.00	2.09	1.04	0.00	0.00	18.77
			0.10	**01:00 ~ 02:00**	5.22	3.13	0.00	1.04	1.04	0.00	0.00	0.00	0.00	1.04	0.00	0.00	0.00	0.00	1.04	1.04	0.00	0.00	13.56
			0.10	**02:00 ~ 03:00**	3.13	2.09	0.00	1.04	1.04	0.00	0.00	0.00	0.00	1.04	0.00	0.00	0.00	0.00	1.04	1.04	0.00	0.00	10.43
			0.10	**03:00 ~ 04:00**	3.13	2.09	0.00	1.04	1.04	0.00	0.00	0.00	0.00	0.00	0.00	0.00	0.00	0.00	1.04	1.04	0.00	0.00	9.39
			0.10	**04:00 ~ 05:00**	3.13	2.09	0.00	1.04	1.04	0.00	0.00	0.00	0.00	0.00	0.00	0.00	0.00	0.00	1.04	1.04	0.00	0.00	9.39
			0.10	**05:00 ~ 06:00**	4.17	2.09	0.00	1.04	1.04	0.00	0.00	0.00	0.00	1.04	0.00	0.00	0.00	0.00	2.09	1.04	0.00	0.00	12.52
			0.10	**06:00 ~ 07:00**	7.30	4.17	0.00	1.04	1.04	0.00	0.00	1.04	0.00	1.04	0.00	0.00	0.00	0.00	4.17	1.04	0.00	0.00	20.86
			0.10	**07:00 ~ 08:00**	13.56	7.30	0.00	1.04	1.04	1.04	1.04	2.09	0.00	1.04	1.04	1.04	1.04	0.00	5.22	2.09	0.00	0.00	38.59
			0.10	**08:00 ~ 09:00**	17.73	9.39	0.00	2.09	1.04	1.04	1.04	2.09	0.00	1.04	1.04	1.04	1.04	0.00	4.17	2.09	0.00	0.00	44.85
			0.10	**09:00 ~ 10:00**	15.65	8.34	0.00	2.09	1.04	1.04	1.04	1.04	0.00	1.04	1.04	1.04	1.04	0.00	4.17	2.09	0.00	0.00	40.68
			0.10	**10:00 ~ 11:00**	14.60	7.30	0.00	1.04	1.04	1.04	1.04	1.04	0.00	1.04	1.04	1.04	1.04	0.00	4.17	2.09	0.00	0.00	37.55
			0.10	**11:00 ~ 12:00**	15.65	8.34	0.00	2.09	1.04	1.04	1.04	1.04	0.00	1.04	1.04	1.04	1.04	0.00	3.13	2.09	0.00	0.00	39.63
			0.10	**12:00 ~ 13:00**	12.52	6.26	0.00	1.04	1.04	1.04	1.04	1.04	0.00	1.04	1.04	1.04	1.04	0.00	4.17	2.09	0.00	0.00	34.42
			0.10	**13:00 ~ 14:00**	13.56	7.30	0.00	1.04	1.04	1.04	1.04	1.04	0.00	1.04	1.04	1.04	1.04	0.00	4.17	2.09	0.00	0.00	36.51
			0.10	**14:00 ~ 15:00**	13.56	7.30	0.00	1.04	1.04	1.04	1.04	1.04	0.00	1.04	1.04	1.04	1.04	0.00	4.17	2.09	0.00	0.00	36.51
			0.10	**15:00 ~ 16:00**	13.56	7.30	0.00	1.04	1.04	1.04	1.04	1.04	0.00	1.04	1.04	1.04	1.04	0.00	4.17	2.09	0.00	0.00	36.51
			0.10	**16:00 ~ 17:00**	13.56	7.30	0.00	1.04	1.04	1.04	1.04	1.04	0.00	1.04	1.04	1.04	1.04	0.00	4.17	2.09	0.00	0.00	36.51
			0.10	**17:00 ~ 18:00**	13.56	7.30	0.00	1.04	1.04	1.04	1.04	2.09	0.00	1.04	1.04	1.04	1.04	0.00	4.17	2.09	0.00	0.00	37.55
			0.10	**18:00 ~ 19:00**	14.60	7.30	0.00	1.04	1.04	1.04	1.04	2.09	0.00	1.04	1.04	1.04	1.04	0.00	4.17	2.09	0.00	0.00	38.59
			0.10	**19:00 ~ 20:00**	13.56	7.30	0.00	1.04	1.04	1.04	1.04	1.04	0.00	1.04	1.04	1.04	1.04	0.00	3.13	2.09	0.00	0.00	35.46
			0.10	**20:00 ~ 21:00**	11.47	6.26	0.00	1.04	1.04	1.04	1.04	1.04	0.00	1.04	1.04	1.04	1.04	0.00	3.13	2.09	0.00	0.00	32.33
			0.10	**21:00 ~ 22:00**	11.47	6.26	0.00	1.04	1.04	1.04	1.04	1.04	0.00	1.04	1.04	1.04	1.04	0.00	3.13	2.09	0.00	0.00	32.33
			0.10	**22:00 ~ 23:00**	10.43	5.22	0.00	1.04	1.04	1.04	1.04	1.04	0.00	1.04	1.04	1.04	1.04	0.00	3.13	2.09	0.00	0.00	30.25
			0.10	**23:00 ~ 00:00**	8.34	4.17	0.00	1.04	1.04	1.04	1.04	1.04	0.00	1.04	1.04	1.04	1.04	0.00	3.13	1.04	0.00	0.00	26.08
				Whole Day Total (veh*km)	260.75	139.76	0.00	28.16	25.03	17.73	17.73	23.99	0.00	22.95	17.73	17.73	17.73	0.00	78.23	41.72	0.00	0.00	709.24

Road No.	Road Name	Bound	Road Length (km)	Hour	PC	TAXI	LGV3	LGV4	LGV6	HGV7	HGV8	PLB	PV4	PV5	NFB6	NFB7	NFB8	FBSD	FBDD	MC	HGV9	NFB9	Total
49	Sheung Shing Street	EB	0.17	**00:00 ~ 01:00**	10.05	5.03	0.00	1.68	1.68	0.00	0.00	1.68	0.00	1.68	0.00	0.00	0.00	0.00	3.35	1.68	0.00	0.00	26.80
			0.17	**01:00 ~ 02:00**	6.70	3.35	0.00	1.68	1.68	0.00	0.00	0.00	0.00	1.68	0.00	0.00	0.00	0.00	1.68	1.68	0.00	0.00	18.43
			0.17	**02:00 ~ 03:00**	5.03	3.35	0.00	1.68	1.68	0.00	0.00	0.00	0.00	0.00	0.00	0.00	0.00	0.00	1.68	1.68	0.00	0.00	15.08
			0.17	**03:00 ~ 04:00**	3.35	1.68	0.00	1.68	1.68	0.00	0.00	0.00	0.00	0.00	0.00	0.00	0.00	0.00	1.68	1.68	0.00	0.00	11.73
			0.17	**04:00 ~ 05:00**	3.35	1.68	0.00	1.68	1.68	0.00	0.00	0.00	0.00	0.00	0.00	0.00	0.00	0.00	1.68	1.68	0.00	0.00	11.73
			0.17	**05:00 ~ 06:00**	5.03	3.35	0.00	1.68	1.68	0.00	0.00	0.00	0.00	0.00	0.00	0.00	0.00	0.00	3.35	1.68	0.00	0.00	16.75
			0.17	**06:00 ~ 07:00**	10.05	5.03	0.00	1.68	1.68	0.00	0.00	1.68	0.00	1.68	0.00	0.00	0.00	0.00	6.70	1.68	0.00	0.00	30.15
			0.17	**07:00 ~ 08:00**	18.43	10.05	0.00	1.68	1.68	1.68	1.68	3.35	0.00	1.68	1.68	0.00	1.68	0.00	8.38	3.35	0.00	0.00	55.28
			0.17	**08:00 ~ 09:00**	21.78	11.73	0.00	3.35	1.68	1.68	1.68	3.35	0.00	1.68	1.68	0.00	1.68	0.00	6.70	3.35	0.00	0.00	60.30
			0.17	**09:00 ~ 10:00**	20.10	10.05	0.00	1.68	1.68	1.68	1.68	1.68	0.00	1.68	1.68	0.00	1.68	0.00	6.70	3.35	0.00	0.00	53.60
			0.17	**10:00 ~ 11:00**	18.43	10.05	0.00	1.68	1.68	1.68	1.68	1.68	0.00	1.68	1.68	0.00	1.68	0.00	6.70	3.35	0.00	0.00	51.93
			0.17	**11:00 ~ 12:00**	20.10	10.05	0.00	1.68	1.68	1.68	1.68	1.68	0.00	1.68	1.68	0.00	1.68	0.00	5.03	3.35	0.00	0.00	51.93
			0.17	**12:00 ~ 13:00**	18.43	10.05	0.00	1.68	1.68	0.00	1.68	1.68	0.00	1.68	1.68	0.00	1.68	0.00	6.70	3.35	0.00	0.00	50.25
			0.17	**13:00 ~ 14:00**	20.10	10.05	0.00	1.68	1.68	0.00	1.68	1.68	0.00	1.68	1.68	0.00	1.68	0.00	6.70	3.35	0.00	0.00	51.93
			0.17	**14:00 ~ 15:00**	20.10	10.05	0.00	1.68	1.68	0.00	1.68	1.68	0.00	1.68	1.68	0.00	1.68	0.00	6.70	3.35	0.00	0.00	51.93
			0.17	**15:00 ~ 16:00**	20.10	10.05	0.00	1.68	1.68	0.00	1.68	1.68	0.00	1.68	1.68	0.00	1.68	0.00	6.70	3.35	0.00	0.00	51.93
			0.17	**16:00 ~ 17:00**	20.10	10.05	0.00	1.68	1.68	0.00	1.68	1.68	0.00	1.68	1.68	0.00	1.68	0.00	6.70	3.35	0.00	0.00	51.93
			0.17	**17:00 ~ 18:00**	20.10	10.05	0.00	1.68	1.68	0.00	1.68	3.35	0.00	1.68	1.68	0.00	1.68	0.00	6.70	3.35	0.00	0.00	53.60
			0.17	**18:00 ~ 19:00**	21.78	11.73	0.00	1.68	1.68	0.00	1.68	3.35	0.00	1.68	1.68	0.00	1.68	0.00	6.70	3.35	0.00	0.00	56.95
			0.17	**19:00 ~ 20:00**	20.10	10.05	0.00	1.68	1.68	0.00	1.68	1.68	0.00	1.68	1.68	0.00	1.68	0.00	5.03	3.35	0.00	0.00	50.25
			0.17	**20:00 ~ 21:00**	16.75	8.38	0.00	1.68	1.68	0.00	1.68	1.68	0.00	1.68	1.68	0.00	1.68	0.00	5.03	1.68	0.00	0.00	43.55
			0.17	**21:00 ~ 22:00**	16.75	8.38	0.00	1.68	1.68	0.00	1.68	1.68	0.00	1.68	1.68	0.00	1.68	0.00	5.03	1.68	0.00	0.00	43.55
			0.17	**22:00 ~ 23:00**	15.08	8.38	0.00	1.68	1.68	0.00	1.68	1.68	0.00	1.68	1.68	0.00	1.68	0.00	5.03	1.68	0.00	0.00	41.88
			0.17	**23:00 ~ 00:00**	13.40	6.70	0.00	1.68	1.68	0.00	1.68	1.68	0.00	1.68	1.68	0.00	1.68	0.00	5.03	1.68	0.00	0.00	38.53
				Whole Day Total (veh*km)	365.15	189.28	0.00	41.88	40.20	8.38	28.48	38.53	0.00	33.50	28.48	0.00	28.48	0.00	125.63	61.98	0.00	0.00	989.93
50	Sheung Shing Street	WB	0.17	**00:00 ~ 01:00**	18.43	10.05	0.00	1.68	1.68	0.00	0.00	1.68	0.00	1.68	0.00	0.00	1.68	0.00	3.35	3.35	0.00	0.00	43.55
			0.17	**01:00 ~ 02:00**	11.73	6.70	0.00	1.68	1.68	0.00	0.00	0.00	0.00	1.68	0.00	0.00	1.68	0.00	1.68	1.68	0.00	0.00	28.48
			0.17	**02:00 ~ 03:00**	8.38	5.03	0.00	1.68	1.68	0.00	0.00	0.00	0.00	1.68	0.00	0.00	0.00	0.00	1.68	1.68	0.00	0.00	21.78
			0.17	**03:00 ~ 04:00**	6.70	3.35	0.00	1.68	1.68	0.00	0.00	0.00	0.00	1.68	0.00	0.00	0.00	0.00	1.68	1.68	0.00	0.00	18.43
			0.17	**04:00 ~ 05:00**	6.70	3.35	0.00	1.68	1.68	0.00	0.00	0.00	0.00	1.68	0.00	0.00	0.00	0.00	1.68	1.68	0.00	0.00	18.43
			0.17	**05:00 ~ 06:00**	10.05	5.03	0.00	1.68	1.68	0.00	0.00	0.00	0.00	1.68	0.00	0.00	0.00	0.00	3.35	1.68	0.00	0.00	25.13
			0.17	**06:00 ~ 07:00**	18.43	10.05	0.00	1.68	1.68	0.00	0.00	1.68	0.00	1.68	0.00	0.00	1.68	0.00	6.70	3.35	0.00	0.00	46.90
			0.17	**07:00 ~ 08:00**	35.18	18.43	0.00	1.68	1.68	1.68	1.68	3.35	1.68	1.68	1.68	1.68	1.68	0.00	8.38	5.03	0.00	0.00	85.43
			0.17	**08:00 ~ 09:00**	43.55	23.45	0.00	3.35	1.68	1.68	1.68	3.35	1.68	1.68	1.68	1.68	1.68	0.00	6.70	5.03	0.00	0.00	98.83
			0.17	**09:00 ~ 10:00**	38.53	20.10	0.00	3.35	1.68	1.68	1.68	1.68	1.68	1.68	1.68	1.68	1.68	0.00	5.03	5.03	0.00	0.00	87.10
			0.17	**10:00 ~ 11:00**	38.53	20.10	0.00	1.68	1.68	1.68	1.68	1.68	1.68	1.68	1.68	1.68	1.68	0.00	5.03	5.03	0.00	0.00	85.43
			0.17	**11:00 ~ 12:00**	40.20	20.10	0.00	3.35	1.68	1.68	1.68	1.68	1.68	1.68	1.68	1.68	1.68	0.00	5.03	5.03	0.00	0.00	88.78
			0.17	**12:00 ~ 13:00**	26.80	15.08	0.00	3.35	1.68	1.68	1.68	1.68	0.00	1.68	1.68	1.68	1.68	0.00	5.03	3.35	1.68	0.00	68.68
			0.17	**13:00 ~ 14:00**	28.48	15.08	0.00	3.35	1.68	1.68	1.68	1.68	0.00	1.68	1.68	1.68	1.68	0.00	5.03	3.35	1.68	0.00	70.35
			0.17	**14:00 ~ 15:00**	28.48	15.08	0.00	3.35	1.68	1.68	1.68	1.68	0.00	1.68	1.68	1.68	1.68	0.00	5.03	3.35	1.68	0.00	70.35
			0.17	**15:00 ~ 16:00**	28.48	15.08	0.00	3.35	1.68	1.68	1.68	1.68	0.00	1.68	1.68	1.68	1.68	0.00	5.03	3.35	1.68	0.00	70.35
			0.17	**16:00 ~ 17:00**	30.15	15.08	0.00	3.35	1.68	1.68	1.68	1.68	0.00	1.68	1.68	1.68	1.68	0.00	5.03	3.35	1.68	0.00	72.03
			0.17	**17:00 ~ 18:00**	30.15	15.08	0.00	3.35	1.68	1.68	1.68	3.35	0.00	1.68	1.68	1.68	1.68	0.00	6.70	3.35	1.68	0.00	75.38
			0.17	**18:00 ~ 19:00**	31.83	16.75	0.00	3.35	1.68	1.68	1.68	3.35	0.00	1.68	1.68	1.68	1.68	0.00	6.70	3.35	1.68	0.00	78.73
			0.17	**19:00 ~ 20:00**	28.48	15.08	0.00	3.35	1.68	1.68	1.68	1.68	0.00	1.68	1.68	1.68	1.68	0.00	5.03	3.35	1.68	0.00	70.35
			0.17	**20:00 ~ 21:00**	23.45	11.73	0.00	3.35	1.68	1.68	1.68	1.68	0.00	1.68	1.68	1.68	1.68	0.00	5.03	3.35	1.68	0.00	61.98
			0.17	**21:00 ~ 22:00**	25.13	13.40	0.00	3.35	1.68	1.68	1.68	1.68	0.00	1.68	1.68	1.68	1.68	0.00	5.03	3.35	1.68	0.00	65.33
			0.17	**22:00 ~ 23:00**	23.45	11.73	0.00	3.35	1.68	1.68	1.68	1.68	0.00	1.68	1.68	1.68	1.68	0.00	5.03	3.35	1.68	0.00	61.98
			0.17	**23:00 ~ 00:00**	18.43	10.05	0.00	3.35	1.68	1.68	1.68	1.68	0.00	1.68	1.68	1.68	1.68	0.00	3.35	3.35	1.68	0.00	53.60
				Whole Day Total (veh*km)	599.65	314.90	0.00	65.33	40.20	28.48	28.48	38.53	8.38	40.20	28.48	28.48	33.50	0.00	112.23	80.40	20.10	0.00	1467.30
51	Sheung Hong Street	NB	0.05	**00:00 ~ 01:00**	0.52	0.52	0.00	0.00	0.00	0.00	0.00	0.00	0.00	0.00	0.00	0.00	0.00	0.00	0.00	0.00	0.00	0.00	1.04
			0.05	**01:00 ~ 02:00**	0.52	0.52	0.00	0.00	0.00	0.00	0.00	0.00	0.00	0.00	0.00	0.00	0.00	0.00	0.00	0.00	0.00	0.00	1.04
			0.05	**02:00 ~ 03:00**	0.52	0.52	0.00	0.00	0.00	0.00	0.00	0.00	0.00	0.00	0.00	0.00	0.00	0.00	0.00	0.00	0.00	0.00	1.04
			0.05	**03:00 ~ 04:00**	0.52	0.52	0.00	0.00	0.00	0.00	0.00	0.00	0.00	0.00	0.00	0.00	0.00	0.00	0.00	0.00	0.00	0.00	1.04
			0.05	**04:00 ~ 05:00**	0.52	0.52	0.00	0.00	0.00	0.00	0.00	0.00	0.00	0.00	0.00	0.00	0.00	0.00	0.00	0.00	0.00	0.00	1.04
			0.05	**05:00 ~ 06:00**	0.52	0.52	0.00	0.00	0.00	0.00	0.00	0.00	0.00	0.00	0.00	0.00	0.00	0.00	0.00	0.00	0.00	0.00	1.04
			0.05	**06:00 ~ 07:00**	0.52	0.52	0.00	0.00	0.00	0.00	0.00	0.00	0.00	0.00	0.00	0.00	0.00	0.00	0.00	0.00	0.00	0.00	1.04
			0.05	**07:00 ~ 08:00**	0.52	0.52	0.00	0.52	0.00	0.00	0.00	0.00	0.00	0.00	0.00	0.00	0.00	0.00	0.00	0.52	0.00	0.00	2.09
			0.05	**08:00 ~ 09:00**	1.04	0.52	0.00	0.52	0.00	0.00	0.00	0.00	0.00	0.00	0.00	0.00	0.00	0.00	0.00	0.52	0.00	0.00	2.61
			0.05	**09:00 ~ 10:00**	0.52	0.52	0.00	0.52	0.00	0.00	0.00	0.00	0.00	0.00	0.00	0.00	0.00	0.00	0.00	0.52	0.00	0.00	2.09
			0.05	**10:00 ~ 11:00**	0.52	0.52	0.00	0.52	0.00	0.00	0.00	0.00	0.00	0.00	0.00	0.00	0.00	0.00	0.00	0.52	0.00	0.00	2.09
			0.05	**11:00 ~ 12:00**	0.52	0.52	0.00	0.52	0.00	0.00	0.00	0.00	0.00	0.00	0.00	0.00	0.00	0.00	0.00	0.52	0.00	0.00	2.09
			0.05	**12:00 ~ 13:00**	0.52	0.52	0.00	0.52	0.00	0.00	0.00	0.00	0.00	0.00	0.00	0.00	0.00	0.00	0.00	0.52	0.00	0.00	2.09
			0.05	**13:00 ~ 14:00**	0.52	0.52	0.00	0.52	0.00	0.00	0.00	0.00	0.00	0.00	0.00	0.00	0.00	0.00	0.00	0.52	0.00	0.00	2.09
			0.05	**14:00 ~ 15:00**	0.52	0.52	0.00	0.52	0.00	0.00	0.00	0.00	0.00	0.00	0.00	0.00	0.00	0.00	0.00	0.52	0.00	0.00	2.09
			0.05	**15:00 ~ 16:00**	0.52	0.52	0.00	0.52	0.00	0.00	0.00	0.00	0.00	0.00	0.00	0.00	0.00	0.00	0.00	0.52	0.00	0.00	2.09
			0.05	**16:00 ~ 17:00**	0.52	0.52	0.00	0.52	0.00	0.00	0.00	0.00	0.00	0.00	0.00	0.00	0.00	0.00	0.00	0.52	0.00	0.00	2.09
			0.05	**17:00 ~ 18:00**	0.52	0.52	0.00	0.52	0.00	0.00	0.00	0.00	0.00	0.00	0.00	0.00	0.00	0.00	0.00	0.52	0.00	0.00	2.09
			0.05	**18:00 ~ 19:00**	1.04	0.52	0.00	0.52	0.00	0.00	0.00	0.00	0.00	0.00	0.00	0.00	0.00	0.00	0.00	0.52	0.00	0.00	2.61
			0.05	**19:00 ~ 20:00**	0.52	0.52	0.00	0.52	0.00	0.00	0.00	0.00	0.00	0.00	0.00	0.00	0.00	0.00	0.00	0.52	0.00	0.00	2.09
			0.05	**20:00 ~ 21:00**	0.52	0.52	0.00	0.52	0.00	0.00	0.00	0.00	0.00	0.00	0.00	0.00	0.00	0.00	0.00	0.52	0.00	0.00	2.09
			0.05	**21:00 ~ 22:00**	0.52	0.52	0.00	0.52	0.00	0.00	0.00	0.00	0.00	0.00	0.00	0.00	0.00	0.00	0.00	0.52	0.00	0.00	2.09
			0.05	**22:00 ~ 23:00**	0.52	0.52	0.00	0.52	0.00	0.00	0.00	0.00	0.00	0.00	0.00	0.00	0.00	0.00	0.00	0.52	0.00	0.00	2.09
			0.05	**23:00 ~ 00:00**	0.52	0.52	0.00	0.52	0.00	0.00	0.00	0.00	0.00	0.00	0.00	0.00	0.00	0.00	0.00	0.52	0.00	0.00	2.09
				Whole Day Total (veh*km)	13.57	12.53	0.00	8.87	0.00	0.00	0.00	0.00	0.00	0.00	0.00	0.00	0.00	0.00	0.00	8.87	0.00	0.00	43.85
52	Sheung Hong Street	SB	0.05	**00:00 ~ 01:00**	0.52	0.52	0.00	0.00	0.00	0.00	0.00	0.00	0.00	0.00	0.00	0.00	0.00	0.00	0.00	0.00	0.00	0.00	1.04
			0.05	**01:00 ~ 02:00**	0.52	0.52	0.00	0.00	0.00	0.00	0.00	0.00	0.00	0.00	0.00	0.00	0.00	0.00	0.00	0.00	0.00	0.00	1.04
			0.05	**02:00 ~ 03:00**	0.52	0.52	0.00	0.00	0.00	0.00	0.00	0.00	0.00	0.00	0.00	0.00	0.00	0.00	0.00	0.00	0.00	0.00	1.04
			0.05	**03:00 ~ 04:00**	0.52	0.52	0.00	0.00	0.00	0.00	0.00	0.00	0.00	0.00	0.00	0.00	0.00	0.00	0.00	0.00	0.00	0.00	1.04
			0.05	**04:00 ~ 05:00**	0.52	0.52	0.00	0.00	0.00	0.00	0.00	0.00	0.00	0.00	0.00	0.00	0.00	0.00	0.00	0.00	0.00	0.00	1.04
			0.05	**05:00 ~ 06:00**	0.52	0.52	0.00	0.00	0.00	0.00	0.00	0.00	0.00	0.00	0.00	0.00	0.00	0.00	0.00	0.00	0.00	0.00	1.04
			0.05	**06:00 ~ 07:00**	0.52	0.52	0.00	0.00	0.00	0.00	0.00	0.00	0.00	0.00	0.00	0.00	0.00	0.00	0.00	0.00	0.00	0.00	1.04
			0.05	**07:00 ~ 08:00**	0.52	0.52	0.00	0.52	0.00	0.00	0.00	0.00	0.00	0.00	0.00	0.00	0.00	0.00	0.00	0.52	0.00	0.00	2.09
			0.05	**08:00 ~ 09:00**	1.04	0.52	0.00	0.52	0.00	0.00	0.00	0.00	0.00	0.00	0.00	0.00	0.00	0.00	0.00	0.52	0.00	0.00	2.61
			0.05	**09:00 ~ 10:00**	0.52	0.52	0.00	0.52	0.00	0.00	0.00	0.00	0.00	0.00	0.00	0.00	0.00	0.00	0.00	0.52	0.00	0.00	2.09
			0.05	**10:00 ~ 11:00**	0.52	0.52	0.00	0.52	0.00	0.00	0.00	0.00	0.00	0.00	0.00	0.00	0.00	0.00	0.00	0.52	0.00	0.00	2.09
			0.05	**11:00 ~ 12:00**	0.52	0.52	0.00	0.52	0.00	0.00	0.00	0.00	0.00	0.00	0.00	0.00	0.00	0.00	0.00	0.52	0.00	0.00	2.09
			0.05	**12:00 ~ 13:00**	0.52	0.52	0.00	0.52	0.00	0.00	0.00	0.00	0.00	0.00	0.00	0.00	0.00	0.00	0.00	0.52	0.00	0.00	2.09
			0.05	**13:00 ~ 14:00**	0.52	0.52	0.00	0.52	0.00	0.00	0.00	0.00	0.00	0.00	0.00	0.00	0.00	0.00	0.00	0.52	0.00	0.00	2.09
			0.05	**14:00 ~ 15:00**	0.52	0.52	0.00	0.52	0.00	0.00	0.00	0.00	0.00	0.00	0.00	0.00	0.00	0.00	0.00	0.52	0.00	0.00	2.09
			0.05	**15:00 ~ 16:00**	0.52	0.52	0.00	0.52	0.00	0.00	0.00	0.00	0.00	0.00	0.00	0.00	0.00	0.00	0.00	0.52	0.00	0.00	2.09
			0.05	**16:00 ~ 17:00**	0.52	0.52	0.00	0.52	0.00	0.00	0.00	0.00	0.00	0.00	0.00	0.00	0.00	0.00	0.00	0.52	0.00	0.00	2.09
			0.05	**17:00 ~ 18:00**	0.52	0.52	0.00	0.52	0.00	0.00	0.00	0.00	0.00	0.00	0.00	0.00	0.00	0.00	0.00	0.52	0.00	0.00	2.09
			0.05	**18:00 ~ 19:00**	1.04	0.52	0.00	0.52	0.00	0.00	0.00	0.00	0.00	0.00	0.00	0.00	0.00	0.00	0.00	0.52	0.00	0.00	2.61
			0.05	**19:00 ~ 20:00**	0.52	0.52	0.00	0.52	0.00	0.00	0.00	0.00	0.00	0.00	0.00	0.00	0.00	0.00	0.00	0.52	0.00	0.00	2.09
			0.05	**20:00 ~ 21:00**	0.52	0.52	0.00	0.52	0.00	0.00	0.00	0.00	0.00	0.00	0.00	0.00	0.00	0.00	0.00	0.52	0.00	0.00	2.09
			0.05	**21:00 ~ 22:00**	0.52	0.52	0.00	0.52	0.00	0.00	0.00	0.00	0.00	0.00	0.00	0.00	0.00	0.00	0.00	0.52	0.00	0.00	2.09
			0.05	**22:00 ~ 23:00**	0.52	0.52	0.00	0.52	0.00	0.00	0.00	0.00	0.00	0.00	0.00	0.00	0.00	0.00	0.00	0.52	0.00	0.00	2.09
			0.05	**23:00 ~ 00:00**	0.52	0.52	0.00	0.52	0.00	0.00	0.00	0.00	0.00	0.00	0.00	0.00	0.00	0.00	0.00	0.52	0.00	0.00	2.09
				Whole Day Total (veh*km)	13.57	12.53	0.00	8.87	0.00	0.00	0.00	0.00	0.00	0.00	0.00	0.00	0.00	0.00	0.00	8.87	0.00	0.00	43.85

Road No.	Road Name	Bound	Road Length (km)	Hour	PC	TAXI	LGV3	LGV4	LGV6	HGV7	HGV8	PLB	PV4	PV5	NFB6	NFB7	NFB8	FBSD	FBDD	MC	HGV9	NFB9	Total
53	Sheung Shing Street	EB	0.05	**00:00 ~ 01:00**	3.02	1.51	0.00	0.50	0.50	0.00	0.00	0.50	0.00	0.50	0.00	0.00	0.00	0.00	1.01	0.50	0.00	0.00	8.05
			0.05	**01:00 ~ 02:00**	2.01	1.01	0.00	0.50	0.50	0.00	0.00	0.00	0.00	0.50	0.00	0.00	0.00	0.00	0.50	0.50	0.00	0.00	5.53
			0.05	**02:00 ~ 03:00**	1.51	1.01	0.00	0.50	0.50	0.00	0.00	0.00	0.00	0.00	0.00	0.00	0.00	0.00	0.50	0.50	0.00	0.00	4.53
			0.05	**03:00 ~ 04:00**	1.01	0.50	0.00	0.50	0.50	0.00	0.00	0.00	0.00	0.00	0.00	0.00	0.00	0.00	0.50	0.50	0.00	0.00	3.52
			0.05	**04:00 ~ 05:00**	1.01	0.50	0.00	0.50	0.50	0.00	0.00	0.00	0.00	0.00	0.00	0.00	0.00	0.00	0.50	0.50	0.00	0.00	3.52
			0.05	**05:00 ~ 06:00**	1.51	1.01	0.00	0.50	0.50	0.00	0.00	0.00	0.00	0.00	0.00	0.00	0.00	0.00	1.01	0.50	0.00	0.00	5.03
			0.05	**06:00 ~ 07:00**	3.02	1.51	0.00	0.50	0.50	0.00	0.00	0.50	0.00	0.50	0.00	0.00	0.00	0.00	2.01	0.50	0.00	0.00	9.05
			0.05	**07:00 ~ 08:00**	5.53	3.02	0.00	0.50	0.50	0.50	0.50	1.01	0.00	0.50	0.50	0.00	0.50	0.00	2.52	1.01	0.00	0.00	16.60
			0.05	**08:00 ~ 09:00**	6.54	3.52	0.00	1.01	0.50	0.50	0.50	1.01	0.00	0.50	0.50	0.00	0.50	0.00	2.01	1.01	0.00	0.00	18.11
			0.05	**09:00 ~ 10:00**	6.04	3.02	0.00	0.50	0.50	0.50	0.50	0.50	0.00	0.50	0.50	0.00	0.50	0.00	2.01	1.01	0.00	0.00	16.10
			0.05	**10:00 ~ 11:00**	5.53	3.02	0.00	0.50	0.50	0.50	0.50	0.50	0.00	0.50	0.50	0.00	0.50	0.00	2.01	1.01	0.00	0.00	15.59
			0.05	**11:00 ~ 12:00**	6.04	3.02	0.00	0.50	0.50	0.50	0.50	0.50	0.00	0.50	0.50	0.00	0.50	0.00	1.51	1.01	0.00	0.00	15.59
			0.05	**12:00 ~ 13:00**	5.53	3.02	0.00	0.50	0.50	0.00	0.50	0.50	0.00	0.50	0.50	0.00	0.50	0.00	2.01	1.01	0.00	0.00	15.09
			0.05	**13:00 ~ 14:00**	6.04	3.02	0.00	0.50	0.50	0.00	0.50	0.50	0.00	0.50	0.50	0.00	0.50	0.00	2.01	1.01	0.00	0.00	15.59
			0.05	**14:00 ~ 15:00**	6.04	3.02	0.00	0.50	0.50	0.00	0.50	0.50	0.00	0.50	0.50	0.00	0.50	0.00	2.01	1.01	0.00	0.00	15.59
			0.05	**15:00 ~ 16:00**	6.04	3.02	0.00	0.50	0.50	0.00	0.50	0.50	0.00	0.50	0.50	0.00	0.50	0.00	2.01	1.01	0.00	0.00	15.59
			0.05	**16:00 ~ 17:00**	6.04	3.02	0.00	0.50	0.50	0.00	0.50	0.50	0.00	0.50	0.50	0.00	0.50	0.00	2.01	1.01	0.00	0.00	15.59
			0.05	**17:00 ~ 18:00**	6.04	3.02	0.00	0.50	0.50	0.00	0.50	1.01	0.00	0.50	0.50	0.00	0.50	0.00	2.01	1.01	0.00	0.00	16.10
			0.05	**18:00 ~ 19:00**	6.54	3.52	0.00	0.50	0.50	0.00	0.50	1.01	0.00	0.50	0.50	0.00	0.50	0.00	2.01	1.01	0.00	0.00	17.10
			0.05	**19:00 ~ 20:00**	6.04	3.02	0.00	0.50	0.50	0.00	0.50	0.50	0.00	0.50	0.50	0.00	0.50	0.00	1.51	1.01	0.00	0.00	15.09
			0.05	**20:00 ~ 21:00**	5.03	2.52	0.00	0.50	0.50	0.00	0.50	0.50	0.00	0.50	0.50	0.00	0.50	0.00	1.51	0.50	0.00	0.00	13.08
			0.05	**21:00 ~ 22:00**	5.03	2.52	0.00	0.50	0.50	0.00	0.50	0.50	0.00	0.50	0.50	0.00	0.50	0.00	1.51	0.50	0.00	0.00	13.08
			0.05	**22:00 ~ 23:00**	4.53	2.52	0.00	0.50	0.50	0.00	0.50	0.50	0.00	0.50	0.50	0.00	0.50	0.00	1.51	0.50	0.00	0.00	12.58
			0.05	**23:00 ~ 00:00**	4.02	2.01	0.00	0.50	0.50	0.00	0.50	0.50	0.00	0.50	0.50	0.00	0.50	0.00	1.51	0.50	0.00	0.00	11.57
				Whole Day Total (veh*km)	109.65	56.84	0.00	12.58	12.07	2.52	8.55	11.57	0.00	10.06	8.55	0.00	8.55	0.00	37.73	18.61	0.00	0.00	297.27
54	Sheung Shing Street	WB	0.05	**00:00 ~ 01:00**	5.53	3.02	0.00	0.50	0.50	0.00	0.00	0.50	0.00	0.50	0.00	0.00	0.50	0.00	1.01	1.01	0.00	0.00	13.08
			0.05	**01:00 ~ 02:00**	3.52	2.01	0.00	0.50	0.50	0.00	0.00	0.00	0.00	0.50	0.00	0.00	0.50	0.00	0.50	0.50	0.00	0.00	8.55
			0.05	**02:00 ~ 03:00**	2.52	1.51	0.00	0.50	0.50	0.00	0.00	0.00	0.00	0.50	0.00	0.00	0.00	0.00	0.50	0.50	0.00	0.00	6.54
			0.05	**03:00 ~ 04:00**	2.01	1.01	0.00	0.50	0.50	0.00	0.00	0.00	0.00	0.50	0.00	0.00	0.00	0.00	0.50	0.50	0.00	0.00	5.53
			0.05	**04:00 ~ 05:00**	2.01	1.01	0.00	0.50	0.50	0.00	0.00	0.00	0.00	0.50	0.00	0.00	0.00	0.00	0.50	0.50	0.00	0.00	5.53
			0.05	**05:00 ~ 06:00**	3.02	1.51	0.00	0.50	0.50	0.00	0.00	0.00	0.00	0.50	0.00	0.00	0.00	0.00	1.01	0.50	0.00	0.00	7.55
			0.05	**06:00 ~ 07:00**	5.53	3.02	0.00	0.50	0.50	0.00	0.00	0.50	0.00	0.50	0.00	0.00	0.50	0.00	2.01	1.01	0.00	0.00	14.08
			0.05	**07:00 ~ 08:00**	10.56	5.53	0.00	0.50	0.50	0.50	0.50	1.01	0.50	0.50	0.50	0.50	0.50	0.00	2.52	1.51	0.00	0.00	25.65
			0.05	**08:00 ~ 09:00**	13.08	7.04	0.00	1.01	0.50	0.50	0.50	1.01	0.50	0.50	0.50	0.50	0.50	0.00	2.01	1.51	0.00	0.00	29.68
			0.05	**09:00 ~ 10:00**	11.57	6.04	0.00	1.01	0.50	0.50	0.50	0.50	0.50	0.50	0.50	0.50	0.50	0.00	1.51	1.51	0.00	0.00	26.16
			0.05	**10:00 ~ 11:00**	11.57	6.04	0.00	0.50	0.50	0.50	0.50	0.50	0.50	0.50	0.50	0.50	0.50	0.00	1.51	1.51	0.00	0.00	25.65
			0.05	**11:00 ~ 12:00**	12.07	6.04	0.00	1.01	0.50	0.50	0.50	0.50	0.50	0.50	0.50	0.50	0.50	0.00	1.51	1.51	0.00	0.00	26.66
			0.05	**12:00 ~ 13:00**	8.05	4.53	0.00	1.01	0.50	0.50	0.50	0.50	0.00	0.50	0.50	0.50	0.50	0.00	1.51	1.01	0.50	0.00	20.62
			0.05	**13:00 ~ 14:00**	8.55	4.53	0.00	1.01	0.50	0.50	0.50	0.50	0.00	0.50	0.50	0.50	0.50	0.00	1.51	1.01	0.50	0.00	21.13
			0.05	**14:00 ~ 15:00**	8.55	4.53	0.00	1.01	0.50	0.50	0.50	0.50	0.00	0.50	0.50	0.50	0.50	0.00	1.51	1.01	0.50	0.00	21.13
			0.05	**15:00 ~ 16:00**	8.55	4.53	0.00	1.01	0.50	0.50	0.50	0.50	0.00	0.50	0.50	0.50	0.50	0.00	1.51	1.01	0.50	0.00	21.13
			0.05	**16:00 ~ 17:00**	9.05	4.53	0.00	1.01	0.50	0.50	0.50	0.50	0.00	0.50	0.50	0.50	0.50	0.00	1.51	1.01	0.50	0.00	21.63
			0.05	**17:00 ~ 18:00**	9.05	4.53	0.00	1.01	0.50	0.50	0.50	1.01	0.00	0.50	0.50	0.50	0.50	0.00	2.01	1.01	0.50	0.00	22.64
			0.05	**18:00 ~ 19:00**	9.56	5.03	0.00	1.01	0.50	0.50	0.50	1.01	0.00	0.50	0.50	0.50	0.50	0.00	2.01	1.01	0.50	0.00	23.64
			0.05	**19:00 ~ 20:00**	8.55	4.53	0.00	1.01	0.50	0.50	0.50	0.50	0.00	0.50	0.50	0.50	0.50	0.00	1.51	1.01	0.50	0.00	21.13
			0.05	**20:00 ~ 21:00**	7.04	3.52	0.00	1.01	0.50	0.50	0.50	0.50	0.00	0.50	0.50	0.50	0.50	0.00	1.51	1.01	0.50	0.00	18.61
			0.05	**21:00 ~ 22:00**	7.55	4.02	0.00	1.01	0.50	0.50	0.50	0.50	0.00	0.50	0.50	0.50	0.50	0.00	1.51	1.01	0.50	0.00	19.62
			0.05	**22:00 ~ 23:00**	7.04	3.52	0.00	1.01	0.50	0.50	0.50	0.50	0.00	0.50	0.50	0.50	0.50	0.00	1.51	1.01	0.50	0.00	18.61
			0.05	**23:00 ~ 00:00**	5.53	3.02	0.00	1.01	0.50	0.50	0.50	0.50	0.00	0.50	0.50	0.50	0.50	0.00	1.01	1.01	0.50	0.00	16.10
				Whole Day Total (veh*km)	180.07	94.56	0.00	19.62	12.07	8.55	8.55	11.57	2.52	12.07	8.55	8.55	10.06	0.00	33.70	24.14	6.04	0.00	440.63
55	Sheung Lok Street	NB	0.04	**00:00 ~ 01:00**	1.50	0.75	0.00	0.38	0.38	0.00	0.00	0.00	0.00	0.38	0.00	0.00	0.00	0.00	0.38	0.38	0.00	0.00	4.13
			0.04	**01:00 ~ 02:00**	1.13	0.75	0.00	0.38	0.38	0.00	0.00	0.00	0.00	0.38	0.00	0.00	0.00	0.00	0.38	0.38	0.00	0.00	3.75
			0.04	**02:00 ~ 03:00**	0.75	0.38	0.00	0.38	0.38	0.00	0.00	0.00	0.00	0.00	0.00	0.00	0.00	0.00	0.38	0.38	0.00	0.00	2.63
			0.04	**03:00 ~ 04:00**	0.75	0.38	0.00	0.38	0.38	0.00	0.00	0.00	0.00	0.00	0.00	0.00	0.00	0.00	0.38	0.38	0.00	0.00	2.63
			0.04	**04:00 ~ 05:00**	0.75	0.38	0.00	0.38	0.38	0.00	0.00	0.00	0.00	0.00	0.00	0.00	0.00	0.00	0.38	0.38	0.00	0.00	2.63
			0.04	**05:00 ~ 06:00**	0.75	0.38	0.00	0.38	0.38	0.00	0.00	0.00	0.00	0.00	0.00	0.00	0.00	0.00	0.38	0.38	0.00	0.00	2.63
			0.04	**06:00 ~ 07:00**	1.88	1.13	0.00	0.38	0.38	0.00	0.00	0.38	0.00	0.38	0.00	0.00	0.00	0.00	0.75	0.38	0.00	0.00	5.63
			0.04	**07:00 ~ 08:00**	3.38	1.88	0.00	0.38	0.38	0.38	0.38	0.38	0.00	0.38	0.38	0.00	0.38	0.00	0.75	0.38	0.00	0.00	9.38
			0.04	**08:00 ~ 09:00**	4.13	2.25	0.00	0.38	0.38	0.38	0.38	0.38	0.00	0.38	0.38	0.00	0.38	0.00	0.75	0.75	0.00	0.00	10.88
			0.04	**09:00 ~ 10:00**	3.38	1.88	0.00	0.38	0.38	0.38	0.38	0.38	0.00	0.38	0.38	0.00	0.38	0.00	0.75	0.38	0.00	0.00	9.38
			0.04	**10:00 ~ 11:00**	3.38	1.88	0.00	0.38	0.38	0.38	0.38	0.38	0.00	0.38	0.38	0.00	0.38	0.00	0.75	0.38	0.00	0.00	9.38
			0.04	**11:00 ~ 12:00**	3.75	1.88	0.00	0.38	0.38	0.38	0.38	0.38	0.00	0.38	0.38	0.00	0.38	0.00	0.75	0.38	0.00	0.00	9.75
			0.04	**12:00 ~ 13:00**	2.25	1.13	0.00	0.38	0.38	0.00	0.38	0.38	0.00	0.38	0.00	0.00	0.38	0.00	0.38	0.38	0.00	0.00	6.38
			0.04	**13:00 ~ 14:00**	2.25	1.13	0.00	0.38	0.38	0.00	0.38	0.38	0.00	0.38	0.00	0.00	0.38	0.00	0.38	0.38	0.00	0.00	6.38
			0.04	**14:00 ~ 15:00**	2.25	1.13	0.00	0.38	0.38	0.00	0.38	0.38	0.00	0.38	0.00	0.00	0.38	0.00	0.38	0.38	0.00	0.00	6.38
			0.04	**15:00 ~ 16:00**	2.25	1.13	0.00	0.38	0.38	0.00	0.38	0.38	0.00	0.38	0.00	0.00	0.38	0.00	0.38	0.38	0.00	0.00	6.38
			0.04	**16:00 ~ 17:00**	2.25	1.13	0.00	0.38	0.38	0.00	0.38	0.38	0.00	0.38	0.00	0.00	0.38	0.00	0.38	0.38	0.00	0.00	6.38
			0.04	**17:00 ~ 18:00**	2.25	1.13	0.00	0.38	0.38	0.00	0.38	0.38	0.00	0.38	0.00	0.00	0.38	0.00	0.38	0.38	0.00	0.00	6.38
			0.04	**18:00 ~ 19:00**	2.63	1.50	0.00	0.38	0.38	0.00	0.38	0.38	0.00	0.38	0.00	0.00	0.38	0.00	0.38	0.38	0.00	0.00	7.13
			0.04	**19:00 ~ 20:00**	2.25	1.13	0.00	0.38	0.38	0.00	0.38	0.38	0.00	0.38	0.00	0.00	0.38	0.00	0.38	0.38	0.00	0.00	6.38
			0.04	**20:00 ~ 21:00**	1.88	1.13	0.00	0.38	0.38	0.00	0.38	0.38	0.00	0.38	0.00	0.00	0.38	0.00	0.38	0.38	0.00	0.00	6.00
			0.04	**21:00 ~ 22:00**	1.88	1.13	0.00	0.38	0.38	0.00	0.38	0.38	0.00	0.38	0.00	0.00	0.38	0.00	0.38	0.38	0.00	0.00	6.00
			0.04	**22:00 ~ 23:00**	1.88	1.13	0.00	0.38	0.38	0.00	0.38	0.38	0.00	0.38	0.00	0.00	0.38	0.00	0.38	0.38	0.00	0.00	6.00
			0.04	**23:00 ~ 00:00**	1.50	0.75	0.00	0.38	0.38	0.00	0.38	0.38	0.00	0.38	0.00	0.00	0.38	0.00	0.38	0.38	0.00	0.00	5.25
				Whole Day Total (veh*km)	51.00	27.38	0.00	9.00	9.00	1.88	6.38	6.75	0.00	7.50	1.88	0.00	6.38	0.00	11.25	9.38	0.00	0.00	147.75
56	Sheung Lok Street	SB	0.04	**00:00 ~ 01:00**	2.63	1.50	0.00	0.38	0.38	0.00	0.00	0.38	0.00	0.38	0.00	0.00	0.00	0.00	0.38	0.38	0.00	0.00	6.38
			0.04	**01:00 ~ 02:00**	1.88	1.13	0.00	0.38	0.38	0.00	0.00	0.00	0.00	0.38	0.00	0.00	0.00	0.00	0.38	0.38	0.00	0.00	4.88
			0.04	**02:00 ~ 03:00**	1.50	0.75	0.00	0.38	0.38	0.00	0.00	0.00	0.00	0.38	0.00	0.00	0.00	0.00	0.38	0.38	0.00	0.00	4.13
			0.04	**03:00 ~ 04:00**	1.13	0.75	0.00	0.38	0.00	0.00	0.00	0.00	0.00	0.00	0.00	0.00	0.00	0.00	0.38	0.38	0.00	0.00	3.00
			0.04	**04:00 ~ 05:00**	1.13	0.75	0.00	0.38	0.00	0.00	0.00	0.00	0.00	0.00	0.00	0.00	0.00	0.00	0.38	0.38	0.00	0.00	3.00
			0.04	**05:00 ~ 06:00**	1.50	0.75	0.00	0.38	0.38	0.00	0.00	0.00	0.00	0.38	0.00	0.00	0.00	0.00	0.38	0.38	0.00	0.00	4.13
			0.04	**06:00 ~ 07:00**	2.63	1.50	0.00	0.38	0.38	0.00	0.00	0.38	0.00	0.38	0.00	0.00	0.00	0.00	0.75	0.38	0.00	0.00	6.75
			0.04	**07:00 ~ 08:00**	5.25	2.63	0.00	0.38	0.38	0.00	0.38	0.38	0.00	0.38	0.38	0.38	0.38	0.00	1.13	0.75	0.00	0.00	12.75
			0.04	**08:00 ~ 09:00**	6.75	3.38	0.00	0.38	0.38	0.00	0.38	0.38	0.00	0.38	0.38	0.38	0.38	0.00	0.75	0.75	0.00	0.00	14.63
			0.04	**09:00 ~ 10:00**	6.00	3.00	0.00	0.38	0.38	0.00	0.38	0.38	0.00	0.38	0.38	0.38	0.38	0.00	0.75	0.75	0.00	0.00	13.50
			0.04	**10:00 ~ 11:00**	5.63	3.00	0.00	0.38	0.38	0.00	0.38	0.38	0.00	0.38	0.38	0.38	0.38	0.00	0.75	0.75	0.00	0.00	13.13
			0.04	**11:00 ~ 12:00**	6.00	3.00	0.00	0.38	0.38	0.00	0.38	0.38	0.00	0.38	0.38	0.38	0.38	0.00	0.75	0.75	0.00	0.00	13.50
			0.04	**12:00 ~ 13:00**	1.88	1.13	0.00	0.38	0.38	0.00	0.38	0.38	0.00	0.38	0.00	0.00	0.00	0.00	0.38	0.38	0.00	0.00	5.63
			0.04	**13:00 ~ 14:00**	1.88	1.13	0.00	0.38	0.38	0.00	0.38	0.38	0.00	0.38	0.00	0.00	0.00	0.00	0.38	0.38	0.00	0.00	5.63
			0.04	**14:00 ~ 15:00**	1.88	1.13	0.00	0.38	0.38	0.00	0.38	0.38	0.00	0.38	0.00	0.00	0.00	0.00	0.38	0.38	0.00	0.00	5.63
			0.04	**15:00 ~ 16:00**	1.88	1.13	0.00	0.38	0.38	0.00	0.38	0.38	0.00	0.38	0.00	0.00	0.00	0.00	0.38	0.38	0.00	0.00	5.63
			0.04	**16:00 ~ 17:00**	1.88	1.13	0.00	0.38	0.38	0.00	0.38	0.38	0.00	0.38	0.00	0.00	0.00	0.00	0.38	0.38	0.00	0.00	5.63
			0.04	**17:00 ~ 18:00**	1.88	1.13	0.00	0.38	0.38	0.00	0.38	0.38	0.00	0.38	0.00	0.00	0.00	0.00	0.38	0.38	0.00	0.00	5.63
			0.04	**18:00 ~ 19:00**	1.88	1.13	0.00	0.38	0.38	0.00	0.38	0.38	0.00	0.38	0.00	0.00	0.00	0.00	0.38	0.38	0.00	0.00	5.63
			0.04	**19:00 ~ 20:00**	1.88	1.13	0.00	0.38	0.38	0.00	0.38	0.38	0.00	0.38	0.00	0.00	0.00	0.00	0.38	0.38	0.00	0.00	5.63
			0.04	**20:00 ~ 21:00**	1.50	0.75	0.00	0.38	0.38	0.00	0.38	0.38	0.00	0.38	0.00	0.00	0.00	0.00	0.38	0.38	0.00	0.00	4.88
			0.04	**21:00 ~ 22:00**	1.50	0.75	0.00	0.38	0.38	0.00	0.38	0.38	0.00	0.38	0.00	0.00	0.00	0.00	0.38	0.38	0.00	0.00	4.88
			0.04	**22:00 ~ 23:00**	1.50	0.75	0.00	0.38	0.38	0.00	0.38	0.38	0.00	0.38	0.00	0.00	0.00	0.00	0.38	0.38	0.00	0.00	4.88
			0.04	**23:00 ~ 00:00**	1.13	0.75	0.00	0.38	0.38	0.00	0.38	0.38	0.00	0.38	0.00	0.00	0.00	0.00	0.38	0.38	0.00	0.00	4.50
				Whole Day Total (veh*km)	62.63	34.13	0.00	9.00	8.25	0.00	6.38	7.13	0.00	8.25	1.88	1.88	1.88	0.00	11.63	10.88	0.00	0.00	163.88

Road No.	Road Name	Bound	Road Length (km)	Hour	PC	TAXI	LGV3	LGV4	LGV6	HGV7	HGV8	PLB	PV4	PV5	NFB6	NFB7	NFB8	FBSD	FBDD	MC	HGV9	NFB9	Total
57	Sheung Wo Street	EB	0.07	**00:00 ~ 01:00**	4.31	2.16	0.00	0.72	0.72	0.00	0.00	0.72	0.00	0.72	0.00	0.00	0.00	0.00	0.72	0.72	0.00	0.00	10.79
			0.07	**01:00 ~ 02:00**	2.88	1.44	0.00	0.72	0.72	0.00	0.00	0.00	0.00	0.72	0.00	0.00	0.00	0.00	0.72	0.72	0.00	0.00	7.91
			0.07	**02:00 ~ 03:00**	2.16	1.44	0.00	0.72	0.72	0.00	0.00	0.00	0.00	0.00	0.00	0.00	0.00	0.00	0.72	0.72	0.00	0.00	6.47
			0.07	**03:00 ~ 04:00**	1.44	0.72	0.00	0.72	0.00	0.00	0.00	0.00	0.00	0.00	0.00	0.00	0.00	0.00	0.72	0.72	0.00	0.00	4.31
			0.07	**04:00 ~ 05:00**	1.44	0.72	0.00	0.72	0.00	0.00	0.00	0.00	0.00	0.00	0.00	0.00	0.00	0.00	0.72	0.72	0.00	0.00	4.31
			0.07	**05:00 ~ 06:00**	2.16	1.44	0.00	0.72	0.72	0.00	0.00	0.00	0.00	0.00	0.00	0.00	0.00	0.00	1.44	0.72	0.00	0.00	7.19
			0.07	**06:00 ~ 07:00**	4.31	2.16	0.00	0.72	0.72	0.00	0.00	0.72	0.00	0.72	0.00	0.00	0.00	0.00	2.16	0.72	0.00	0.00	12.22
			0.07	**07:00 ~ 08:00**	7.91	4.31	0.00	0.72	0.72	0.00	0.72	0.72	0.00	0.72	0.72	0.00	0.72	0.00	2.88	1.44	0.00	0.00	21.57
			0.07	**08:00 ~ 09:00**	9.35	5.03	0.00	0.72	0.72	0.00	0.72	1.44	0.00	0.72	0.72	0.00	0.72	0.00	2.16	1.44	0.00	0.00	23.73
			0.07	**09:00 ~ 10:00**	8.63	4.31	0.00	0.72	0.72	0.00	0.72	0.72	0.00	0.72	0.72	0.00	0.72	0.00	2.16	1.44	0.00	0.00	21.57
			0.07	**10:00 ~ 11:00**	7.91	4.31	0.00	0.72	0.72	0.00	0.72	0.72	0.00	0.72	0.72	0.00	0.72	0.00	2.16	1.44	0.00	0.00	20.85
			0.07	**11:00 ~ 12:00**	8.63	4.31	0.00	0.72	0.72	0.00	0.72	0.72	0.00	0.72	0.72	0.00	0.72	0.00	2.16	1.44	0.00	0.00	21.57
			0.07	**12:00 ~ 13:00**	2.16	1.44	0.00	0.72	0.72	0.00	0.00	0.72	0.00	0.72	0.00	0.00	0.00	0.00	1.44	0.72	0.00	0.00	8.63
			0.07	**13:00 ~ 14:00**	2.16	1.44	0.00	0.72	0.72	0.00	0.00	0.72	0.00	0.72	0.00	0.00	0.00	0.00	1.44	0.72	0.00	0.00	8.63
			0.07	**14:00 ~ 15:00**	2.16	1.44	0.00	0.72	0.72	0.00	0.00	0.72	0.00	0.72	0.00	0.00	0.00	0.00	1.44	0.72	0.00	0.00	8.63
			0.07	**15:00 ~ 16:00**	2.16	1.44	0.00	0.72	0.72	0.00	0.00	0.72	0.00	0.72	0.00	0.00	0.00	0.00	1.44	0.72	0.00	0.00	8.63
			0.07	**16:00 ~ 17:00**	2.88	1.44	0.00	0.72	0.72	0.00	0.00	0.72	0.00	0.72	0.00	0.00	0.00	0.00	1.44	0.72	0.00	0.00	9.35
			0.07	**17:00 ~ 18:00**	2.88	1.44	0.00	0.72	0.72	0.00	0.00	0.72	0.00	0.72	0.00	0.00	0.00	0.00	1.44	0.72	0.00	0.00	9.35
			0.07	**18:00 ~ 19:00**	2.88	1.44	0.00	0.72	0.72	0.00	0.00	0.72	0.00	0.72	0.00	0.00	0.00	0.00	1.44	0.72	0.00	0.00	9.35
			0.07	**19:00 ~ 20:00**	2.16	1.44	0.00	0.72	0.72	0.00	0.00	0.72	0.00	0.72	0.00	0.00	0.00	0.00	1.44	0.72	0.00	0.00	8.63
			0.07	**20:00 ~ 21:00**	2.16	1.44	0.00	0.72	0.72	0.00	0.00	0.72	0.00	0.72	0.00	0.00	0.00	0.00	1.44	0.72	0.00	0.00	8.63
			0.07	**21:00 ~ 22:00**	2.16	1.44	0.00	0.72	0.72	0.00	0.00	0.72	0.00	0.72	0.00	0.00	0.00	0.00	1.44	0.72	0.00	0.00	8.63
			0.07	**22:00 ~ 23:00**	2.16	1.44	0.00	0.72	0.72	0.00	0.00	0.72	0.00	0.72	0.00	0.00	0.00	0.00	1.44	0.72	0.00	0.00	8.63
			0.07	**23:00 ~ 00:00**	1.44	0.72	0.00	0.72	0.72	0.00	0.00	0.72	0.00	0.72	0.00	0.00	0.00	0.00	1.44	0.72	0.00	0.00	7.19
				Whole Day Total (veh*km)	88.44	48.89	0.00	17.26	15.82	0.00	3.60	14.38	0.00	14.38	3.60	0.00	3.60	0.00	35.95	20.85	0.00	0.00	266.75
58	Sheung Wo Street	WB	0.07	**00:00 ~ 01:00**	2.88	1.44	0.00	0.72	0.72	0.00	0.00	0.00	0.00	0.00	0.00	0.00	0.00	0.00	0.72	0.72	0.00	0.00	7.19
			0.07	**01:00 ~ 02:00**	2.16	1.44	0.00	0.72	0.72	0.00	0.00	0.00	0.00	0.00	0.00	0.00	0.00	0.00	0.72	0.72	0.00	0.00	6.47
			0.07	**02:00 ~ 03:00**	1.44	0.72	0.00	0.72	0.00	0.00	0.00	0.00	0.00	0.00	0.00	0.00	0.00	0.00	0.00	0.72	0.00	0.00	3.60
			0.07	**03:00 ~ 04:00**	1.44	0.72	0.00	0.72	0.00	0.00	0.00	0.00	0.00	0.00	0.00	0.00	0.00	0.00	0.00	0.72	0.00	0.00	3.60
			0.07	**04:00 ~ 05:00**	1.44	0.72	0.00	0.72	0.00	0.00	0.00	0.00	0.00	0.00	0.00	0.00	0.00	0.00	0.00	0.72	0.00	0.00	3.60
			0.07	**05:00 ~ 06:00**	1.44	0.72	0.00	0.72	0.00	0.00	0.00	0.00	0.00	0.00	0.00	0.00	0.00	0.00	0.72	0.72	0.00	0.00	4.31
			0.07	**06:00 ~ 07:00**	2.88	1.44	0.00	0.72	0.72	0.00	0.00	0.72	0.00	0.00	0.00	0.00	0.00	0.00	0.72	0.72	0.00	0.00	7.91
			0.07	**07:00 ~ 08:00**	5.75	2.88	0.00	0.72	0.72	0.00	0.72	0.72	0.00	0.72	0.00	0.00	0.72	0.00	0.72	0.72	0.00	0.00	14.38
			0.07	**08:00 ~ 09:00**	6.47	3.60	0.00	0.72	0.72	0.00	0.72	0.72	0.00	0.72	0.00	0.00	0.72	0.00	0.72	0.72	0.00	0.00	15.82
			0.07	**09:00 ~ 10:00**	5.75	2.88	0.00	0.72	0.72	0.00	0.72	0.72	0.00	0.72	0.00	0.00	0.72	0.00	0.72	0.72	0.00	0.00	14.38
			0.07	**10:00 ~ 11:00**	5.75	2.88	0.00	0.72	0.72	0.00	0.72	0.72	0.00	0.72	0.00	0.00	0.72	0.00	0.72	0.72	0.00	0.00	14.38
			0.07	**11:00 ~ 12:00**	5.75	2.88	0.00	0.72	0.72	0.00	0.72	0.72	0.00	0.72	0.00	0.00	0.72	0.00	0.72	0.72	0.00	0.00	14.38
			0.07	**12:00 ~ 13:00**	0.72	0.72	0.00	0.72	0.00	0.00	0.00	0.00	0.00	0.00	0.00	0.00	0.00	0.00	0.72	0.72	0.00	0.00	3.60
			0.07	**13:00 ~ 14:00**	0.72	0.72	0.00	0.72	0.00	0.00	0.00	0.00	0.00	0.00	0.00	0.00	0.00	0.00	0.72	0.72	0.00	0.00	3.60
			0.07	**14:00 ~ 15:00**	0.72	0.72	0.00	0.72	0.00	0.00	0.00	0.00	0.00	0.00	0.00	0.00	0.00	0.00	0.72	0.72	0.00	0.00	3.60
			0.07	**15:00 ~ 16:00**	0.72	0.72	0.00	0.72	0.00	0.00	0.00	0.00	0.00	0.00	0.00	0.00	0.00	0.00	0.72	0.72	0.00	0.00	3.60
			0.07	**16:00 ~ 17:00**	0.72	0.72	0.00	0.72	0.00	0.00	0.00	0.00	0.00	0.00	0.00	0.00	0.00	0.00	0.72	0.72	0.00	0.00	3.60
			0.07	**17:00 ~ 18:00**	0.72	0.72	0.00	0.72	0.00	0.00	0.00	0.00	0.00	0.00	0.00	0.00	0.00	0.00	0.72	0.72	0.00	0.00	3.60
			0.07	**18:00 ~ 19:00**	0.72	0.72	0.00	0.72	0.00	0.00	0.00	0.00	0.00	0.00	0.00	0.00	0.00	0.00	0.72	0.72	0.00	0.00	3.60
			0.07	**19:00 ~ 20:00**	0.72	0.72	0.00	0.72	0.00	0.00	0.00	0.00	0.00	0.00	0.00	0.00	0.00	0.00	0.72	0.72	0.00	0.00	3.60
			0.07	**20:00 ~ 21:00**	0.72	0.72	0.00	0.72	0.00	0.00	0.00	0.00	0.00	0.00	0.00	0.00	0.00	0.00	0.72	0.72	0.00	0.00	3.60
			0.07	**21:00 ~ 22:00**	0.72	0.72	0.00	0.72	0.00	0.00	0.00	0.00	0.00	0.00	0.00	0.00	0.00	0.00	0.72	0.72	0.00	0.00	3.60
			0.07	**22:00 ~ 23:00**	0.72	0.72	0.00	0.72	0.00	0.00	0.00	0.00	0.00	0.00	0.00	0.00	0.00	0.00	0.72	0.72	0.00	0.00	3.60
			0.07	**23:00 ~ 00:00**	0.72	0.72	0.00	0.72	0.00	0.00	0.00	0.00	0.00	0.00	0.00	0.00	0.00	0.00	0.72	0.72	0.00	0.00	3.60
				Whole Day Total (veh*km)	51.77	30.92	0.00	17.26	5.75	0.00	3.60	4.31	0.00	3.60	0.00	0.00	3.60	0.00	15.10	17.26	0.00	0.00	153.15
59	Sheung Lok Street	NB	0.80	**00:00 ~ 01:00**	32.12	16.06	0.00	8.03	8.03	0.00	0.00	0.00	0.00	8.03	0.00	0.00	0.00	0.00	8.03	8.03	0.00	0.00	88.34
			0.80	**01:00 ~ 02:00**	24.09	16.06	0.00	8.03	8.03	0.00	0.00	0.00	0.00	8.03	0.00	0.00	0.00	0.00	8.03	8.03	0.00	0.00	80.31
			0.80	**02:00 ~ 03:00**	16.06	8.03	0.00	8.03	8.03	0.00	0.00	0.00	0.00	0.00	0.00	0.00	0.00	0.00	8.03	8.03	0.00	0.00	56.22
			0.80	**03:00 ~ 04:00**	16.06	8.03	0.00	8.03	8.03	0.00	0.00	0.00	0.00	0.00	0.00	0.00	0.00	0.00	8.03	8.03	0.00	0.00	56.22
			0.80	**04:00 ~ 05:00**	16.06	8.03	0.00	8.03	8.03	0.00	0.00	0.00	0.00	0.00	0.00	0.00	0.00	0.00	8.03	8.03	0.00	0.00	56.22
			0.80	**05:00 ~ 06:00**	16.06	8.03	0.00	8.03	8.03	0.00	0.00	0.00	0.00	0.00	0.00	0.00	0.00	0.00	8.03	8.03	0.00	0.00	56.22
			0.80	**06:00 ~ 07:00**	40.16	24.09	0.00	8.03	8.03	0.00	0.00	8.03	0.00	8.03	0.00	0.00	0.00	0.00	16.06	8.03	0.00	0.00	120.47
			0.80	**07:00 ~ 08:00**	72.28	40.16	0.00	8.03	8.03	8.03	8.03	8.03	0.00	8.03	8.03	0.00	8.03	0.00	16.06	8.03	0.00	0.00	200.78
			0.80	**08:00 ~ 09:00**	88.34	48.19	0.00	8.03	8.03	8.03	8.03	8.03	0.00	8.03	8.03	0.00	8.03	0.00	16.06	16.06	0.00	0.00	232.90
			0.80	**09:00 ~ 10:00**	72.28	40.16	0.00	8.03	8.03	8.03	8.03	8.03	0.00	8.03	8.03	0.00	8.03	0.00	16.06	8.03	0.00	0.00	200.78
			0.80	**10:00 ~ 11:00**	72.28	40.16	0.00	8.03	8.03	8.03	8.03	8.03	0.00	8.03	8.03	0.00	8.03	0.00	16.06	8.03	0.00	0.00	200.78
			0.80	**11:00 ~ 12:00**	80.31	40.16	0.00	8.03	8.03	8.03	8.03	8.03	0.00	8.03	8.03	0.00	8.03	0.00	16.06	8.03	0.00	0.00	208.81
			0.80	**12:00 ~ 13:00**	48.19	24.09	0.00	8.03	8.03	0.00	8.03	8.03	0.00	8.03	0.00	0.00	8.03	0.00	8.03	8.03	0.00	0.00	136.53
			0.80	**13:00 ~ 14:00**	48.19	24.09	0.00	8.03	8.03	0.00	8.03	8.03	0.00	8.03	0.00	0.00	8.03	0.00	8.03	8.03	0.00	0.00	136.53
			0.80	**14:00 ~ 15:00**	48.19	24.09	0.00	8.03	8.03	0.00	8.03	8.03	0.00	8.03	0.00	0.00	8.03	0.00	8.03	8.03	0.00	0.00	136.53
			0.80	**15:00 ~ 16:00**	48.19	24.09	0.00	8.03	8.03	0.00	8.03	8.03	0.00	8.03	0.00	0.00	8.03	0.00	8.03	8.03	0.00	0.00	136.53
			0.80	**16:00 ~ 17:00**	48.19	24.09	0.00	8.03	8.03	0.00	8.03	8.03	0.00	8.03	0.00	0.00	8.03	0.00	8.03	8.03	0.00	0.00	136.53
			0.80	**17:00 ~ 18:00**	48.19	24.09	0.00	8.03	8.03	0.00	8.03	8.03	0.00	8.03	0.00	0.00	8.03	0.00	8.03	8.03	0.00	0.00	136.53
			0.80	**18:00 ~ 19:00**	56.22	32.12	0.00	8.03	8.03	0.00	8.03	8.03	0.00	8.03	0.00	0.00	8.03	0.00	8.03	8.03	0.00	0.00	152.59
			0.80	**19:00 ~ 20:00**	48.19	24.09	0.00	8.03	8.03	0.00	8.03	8.03	0.00	8.03	0.00	0.00	8.03	0.00	8.03	8.03	0.00	0.00	136.53
			0.80	**20:00 ~ 21:00**	40.16	24.09	0.00	8.03	8.03	0.00	8.03	8.03	0.00	8.03	0.00	0.00	8.03	0.00	8.03	8.03	0.00	0.00	128.50
			0.80	**21:00 ~ 22:00**	40.16	24.09	0.00	8.03	8.03	0.00	8.03	8.03	0.00	8.03	0.00	0.00	8.03	0.00	8.03	8.03	0.00	0.00	128.50
			0.80	**22:00 ~ 23:00**	40.16	24.09	0.00	8.03	8.03	0.00	8.03	8.03	0.00	8.03	0.00	0.00	8.03	0.00	8.03	8.03	0.00	0.00	128.50
			0.80	**23:00 ~ 00:00**	32.12	16.06	0.00	8.03	8.03	0.00	8.03	8.03	0.00	8.03	0.00	0.00	8.03	0.00	8.03	8.03	0.00	0.00	112.43
				Whole Day Total (veh*km)	######	586.26	0.00	192.74	192.74	40.16	136.53	144.56	0.00	160.62	40.16	0.00	136.53	0.00	240.93	200.78	0.00	0.00	3164.21
60	Sheung Lok Street	SB	0.80	**00:00 ~ 01:00**	56.22	32.12	0.00	8.03	8.03	0.00	0.00	8.03	0.00	8.03	0.00	0.00	0.00	0.00	8.03	8.03	0.00	0.00	136.53
			0.80	**01:00 ~ 02:00**	40.16	24.09	0.00	8.03	8.03	0.00	0.00	0.00	0.00	8.03	0.00	0.00	0.00	0.00	8.03	8.03	0.00	0.00	104.40
			0.80	**02:00 ~ 03:00**	32.12	16.06	0.00	8.03	8.03	0.00	0.00	0.00	0.00	8.03	0.00	0.00	0.00	0.00	8.03	8.03	0.00	0.00	88.34
			0.80	**03:00 ~ 04:00**	24.09	16.06	0.00	8.03	0.00	0.00	0.00	0.00	0.00	0.00	0.00	0.00	0.00	0.00	8.03	8.03	0.00	0.00	64.25
			0.80	**04:00 ~ 05:00**	24.09	16.06	0.00	8.03	0.00	0.00	0.00	0.00	0.00	0.00	0.00	0.00	0.00	0.00	8.03	8.03	0.00	0.00	64.25
			0.80	**05:00 ~ 06:00**	32.12	16.06	0.00	8.03	8.03	0.00	0.00	0.00	0.00	8.03	0.00	0.00	0.00	0.00	8.03	8.03	0.00	0.00	88.34
			0.80	**06:00 ~ 07:00**	56.22	32.12	0.00	8.03	8.03	0.00	0.00	8.03	0.00	8.03	0.00	0.00	0.00	0.00	16.06	8.03	0.00	0.00	144.56
			0.80	**07:00 ~ 08:00**	112.43	56.22	0.00	8.03	8.03	0.00	8.03	8.03	0.00	8.03	8.03	8.03	8.03	0.00	24.09	16.06	0.00	0.00	273.05
			0.80	**08:00 ~ 09:00**	144.56	72.28	0.00	8.03	8.03	0.00	8.03	8.03	0.00	8.03	8.03	8.03	8.03	0.00	16.06	16.06	0.00	0.00	313.21
			0.80	**09:00 ~ 10:00**	128.50	64.25	0.00	8.03	8.03	0.00	8.03	8.03	0.00	8.03	8.03	8.03	8.03	0.00	16.06	16.06	0.00	0.00	289.12
			0.80	**10:00 ~ 11:00**	120.47	64.25	0.00	8.03	8.03	0.00	8.03	8.03	0.00	8.03	8.03	8.03	8.03	0.00	16.06	16.06	0.00	0.00	281.09
			0.80	**11:00 ~ 12:00**	128.50	64.25	0.00	8.03	8.03	0.00	8.03	8.03	0.00	8.03	8.03	8.03	8.03	0.00	16.06	16.06	0.00	0.00	289.12
			0.80	**12:00 ~ 13:00**	40.16	24.09	0.00	8.03	8.03	0.00	8.03	8.03	0.00	8.03	0.00	0.00	0.00	0.00	8.03	8.03	0.00	0.00	120.47
			0.80	**13:00 ~ 14:00**	40.16	24.09	0.00	8.03	8.03	0.00	8.03	8.03	0.00	8.03	0.00	0.00	0.00	0.00	8.03	8.03	0.00	0.00	120.47
			0.80	**14:00 ~ 15:00**	40.16	24.09	0.00	8.03	8.03	0.00	8.03	8.03	0.00	8.03	0.00	0.00	0.00	0.00	8.03	8.03	0.00	0.00	120.47
			0.80	**15:00 ~ 16:00**	40.16	24.09	0.00	8.03	8.03	0.00	8.03	8.03	0.00	8.03	0.00	0.00	0.00	0.00	8.03	8.03	0.00	0.00	120.47
			0.80	**16:00 ~ 17:00**	40.16	24.09	0.00	8.03	8.03	0.00	8.03	8.03	0.00	8.03	0.00	0.00	0.00	0.00	8.03	8.03	0.00	0.00	120.47
			0.80	**17:00 ~ 18:00**	40.16	24.09	0.00	8.03	8.03	0.00	8.03	8.03	0.00	8.03	0.00	0.00	0.00	0.00	8.03	8.03	0.00	0.00	120.47
			0.80	**18:00 ~ 19:00**	40.16	24.09	0.00	8.03	8.03	0.00	8.03	8.03	0.00	8.03	0.00	0.00	0.00	0.00	8.03	8.03	0.00	0.00	120.47
			0.80	**19:00 ~ 20:00**	40.16	24.09	0.00	8.03	8.03	0.00	8.03	8.03	0.00	8.03	0.00	0.00	0.00	0.00	8.03	8.03	0.00	0.00	120.47
			0.80	**20:00 ~ 21:00**	32.12	16.06	0.00	8.03	8.03	0.00	8.03	8.03	0.00	8.03	0.00	0.00	0.00	0.00	8.03	8.03	0.00	0.00	104.40
			0.80	**21:00 ~ 22:00**	32.12	16.06	0.00	8.03	8.03	0.00	8.03	8.03	0.00	8.03	0.00	0.00	0.00	0.00	8.03	8.03	0.00	0.00	104.40
			0.80	**22:00 ~ 23:00**	32.12	16.06	0.00	8.03	8.03	0.00	8.03	8.03	0.00	8.03	0.00	0.00	0.00	0.00	8.03	8.03	0.00	0.00	104.40
			0.80	**23:00 ~ 00:00**	24.09	16.06	0.00	8.03	8.03	0.00	8.03	8.03	0.00	8.03	0.00	0.00	0.00	0.00	8.03	8.03	0.00	0.00	96.37
				Whole Day Total (veh*km)	######	730.82	0.00	192.74	176.68	0.00	136.53	152.59	0.00	176.68	40.16	40.16	40.16	0.00	248.96	232.90	0.00	0.00	3509.55

Road No.	Road Name	Bound	Road Length (km)	Hour	PC	TAXI	LGV3	LGV4	LGV6	HGV7	HGV8	PLB	PV4	PV5	NFB6	NFB7	NFB8	FBSD	FBDD	MC	HGV9	NFB9	Total
61	Sheung Foo Street	WB	0.05	**00:00 ~ 01:00**	2.57	1.54	0.00	0.51	0.51	0.00	0.51	0.51	0.00	0.51	0.00	0.00	0.00	0.00	0.51	0.51	0.00	0.00	7.70
			0.05	**01:00 ~ 02:00**	1.54	1.03	0.00	0.51	0.51	0.00	0.51	0.00	0.00	0.51	0.00	0.00	0.00	0.00	0.51	0.51	0.00	0.00	5.64
			0.05	**02:00 ~ 03:00**	1.54	0.51	0.00	0.51	0.51	0.00	0.00	0.00	0.00	0.00	0.00	0.00	0.00	0.00	0.51	0.51	0.00	0.00	4.10
			0.05	**03:00 ~ 04:00**	1.03	0.51	0.00	0.51	0.51	0.00	0.00	0.00	0.00	0.00	0.00	0.00	0.00	0.00	0.51	0.51	0.00	0.00	3.59
			0.05	**04:00 ~ 05:00**	1.03	0.51	0.00	0.51	0.51	0.00	0.00	0.00	0.00	0.00	0.00	0.00	0.00	0.00	0.51	0.51	0.00	0.00	3.59
			0.05	**05:00 ~ 06:00**	1.54	1.03	0.00	0.51	0.51	0.00	0.00	0.00	0.00	0.00	0.00	0.00	0.00	0.00	1.03	0.51	0.00	0.00	5.13
			0.05	**06:00 ~ 07:00**	2.57	1.54	0.00	0.51	0.51	0.00	0.51	0.51	0.00	0.51	0.00	0.00	0.00	0.00	1.54	0.51	0.00	0.00	8.72
			0.05	**07:00 ~ 08:00**	4.62	2.57	0.00	1.03	0.51	0.51	0.51	0.51	0.00	0.51	0.51	0.00	0.51	0.00	2.05	0.51	0.51	0.00	14.88
			0.05	**08:00 ~ 09:00**	5.64	3.08	0.00	1.03	0.51	0.51	0.51	1.03	0.00	0.51	0.51	0.00	0.51	0.00	1.54	1.03	0.51	0.00	16.93
			0.05	**09:00 ~ 10:00**	5.13	2.57	0.00	1.03	0.51	0.51	0.51	0.51	0.00	0.51	0.51	0.00	0.51	0.00	1.54	1.03	0.51	0.00	15.39
			0.05	**10:00 ~ 11:00**	5.13	2.57	0.00	1.03	0.51	0.51	0.51	0.51	0.00	0.51	0.51	0.00	0.51	0.00	1.54	0.51	0.51	0.00	14.88
			0.05	**11:00 ~ 12:00**	5.13	2.57	0.00	1.03	0.51	0.51	0.51	0.51	0.00	0.51	0.51	0.00	0.51	0.00	1.54	1.03	0.51	0.00	15.39
			0.05	**12:00 ~ 13:00**	8.21	4.10	0.00	0.51	0.51	0.00	0.51	0.51	0.00	0.51	0.51	0.51	0.51	0.00	1.54	1.03	0.00	0.00	18.98
			0.05	**13:00 ~ 14:00**	8.21	4.10	0.00	0.51	0.51	0.00	0.51	0.51	0.00	0.51	0.51	0.51	0.51	0.00	1.54	1.03	0.00	0.00	18.98
			0.05	**14:00 ~ 15:00**	8.21	4.10	0.00	0.51	0.51	0.00	0.51	0.51	0.00	0.51	0.51	0.51	0.51	0.00	1.54	1.03	0.00	0.00	18.98
			0.05	**15:00 ~ 16:00**	8.21	4.10	0.00	0.51	0.51	0.00	0.51	0.51	0.00	0.51	0.51	0.51	0.51	0.00	1.54	1.03	0.00	0.00	18.98
			0.05	**16:00 ~ 17:00**	8.72	4.62	0.00	0.51	0.51	0.00	0.51	0.51	0.00	0.51	0.51	0.51	0.51	0.00	1.54	1.03	0.00	0.00	20.01
			0.05	**17:00 ~ 18:00**	8.72	4.62	0.00	0.51	0.51	0.00	0.51	0.51	0.00	0.51	0.51	0.51	0.51	0.00	1.54	1.03	0.00	0.00	20.01
			0.05	**18:00 ~ 19:00**	9.23	4.62	0.00	0.51	0.51	0.00	0.51	0.51	0.00	0.51	0.51	0.51	0.51	0.00	1.54	1.03	0.00	0.00	20.52
			0.05	**19:00 ~ 20:00**	8.21	4.10	0.00	0.51	0.51	0.00	0.51	0.51	0.00	0.51	0.51	0.51	0.51	0.00	1.03	1.03	0.00	0.00	18.47
			0.05	**20:00 ~ 21:00**	6.67	3.59	0.00	0.51	0.51	0.00	0.51	0.51	0.00	0.51	0.51	0.51	0.51	0.00	1.03	1.03	0.00	0.00	16.42
			0.05	**21:00 ~ 22:00**	7.18	3.59	0.00	0.51	0.51	0.00	0.51	0.51	0.00	0.51	0.51	0.51	0.51	0.00	1.03	1.03	0.00	0.00	16.93
			0.05	**22:00 ~ 23:00**	6.67	3.59	0.00	0.51	0.51	0.00	0.51	0.51	0.00	0.51	0.51	0.51	0.51	0.00	1.03	1.03	0.00	0.00	16.42
			0.05	**23:00 ~ 00:00**	5.64	3.08	0.00	0.51	0.51	0.00	0.51	0.51	0.00	0.51	0.51	0.51	0.51	0.00	1.03	1.03	0.00	0.00	14.88
				Whole Day Total (veh*km)	131.33	68.23	0.00	14.88	12.31	2.57	10.26	10.26	0.00	10.26	8.72	6.16	8.72	0.00	29.24	20.01	2.57	0.00	335.50
62	Sheung Foo Street	EB	0.05	**00:00 ~ 01:00**	3.08	1.54	0.00	0.51	0.51	0.00	0.51	0.51	0.00	0.51	0.00	0.00	0.00	0.00	0.51	0.51	0.00	0.00	8.21
			0.05	**01:00 ~ 02:00**	2.05	1.03	0.00	0.51	0.51	0.00	0.51	0.00	0.00	0.51	0.00	0.00	0.00	0.00	0.51	0.51	0.00	0.00	6.16
			0.05	**02:00 ~ 03:00**	1.54	1.03	0.00	0.51	0.51	0.00	0.00	0.00	0.00	0.00	0.00	0.00	0.00	0.00	0.51	0.51	0.00	0.00	4.62
			0.05	**03:00 ~ 04:00**	1.54	1.03	0.00	0.51	0.51	0.00	0.00	0.00	0.00	0.00	0.00	0.00	0.00	0.00	0.51	0.51	0.00	0.00	4.62
			0.05	**04:00 ~ 05:00**	1.03	0.51	0.00	0.51	0.51	0.00	0.00	0.00	0.00	0.00	0.00	0.00	0.00	0.00	0.51	0.51	0.00	0.00	3.59
			0.05	**05:00 ~ 06:00**	1.54	1.03	0.00	0.51	0.51	0.00	0.00	0.00	0.00	0.00	0.00	0.00	0.00	0.00	1.03	0.51	0.00	0.00	5.13
			0.05	**06:00 ~ 07:00**	3.08	1.54	0.00	0.51	0.51	0.00	0.51	0.51	0.00	0.51	0.00	0.00	0.00	0.00	1.54	0.51	0.00	0.00	9.23
			0.05	**07:00 ~ 08:00**	6.16	3.08	0.00	1.03	0.51	0.51	0.51	0.51	0.00	0.51	0.51	0.51	0.51	0.00	2.05	1.03	0.51	0.00	17.96
			0.05	**08:00 ~ 09:00**	7.70	4.10	0.00	1.03	0.51	0.51	0.51	1.03	0.00	0.51	0.51	0.51	0.51	0.00	1.54	1.03	0.51	0.00	20.52
			0.05	**09:00 ~ 10:00**	6.67	3.59	0.00	1.03	0.51	0.51	0.51	0.51	0.00	0.51	0.51	0.51	0.51	0.00	1.54	1.03	0.51	0.00	18.47
			0.05	**10:00 ~ 11:00**	6.67	3.59	0.00	1.03	0.51	0.51	0.51	0.51	0.00	0.51	0.51	0.51	0.51	0.00	1.54	1.03	0.51	0.00	18.47
			0.05	**11:00 ~ 12:00**	6.67	3.59	0.00	1.03	0.51	0.51	0.51	0.51	0.00	0.51	0.51	0.51	0.51	0.00	1.54	1.03	0.51	0.00	18.47
			0.05	**12:00 ~ 13:00**	4.62	2.57	0.00	0.51	0.51	0.51	0.51	0.51	0.00	0.51	0.51	0.00	0.51	0.00	1.54	0.51	0.00	0.00	13.34
			0.05	**13:00 ~ 14:00**	4.62	2.57	0.00	0.51	0.51	0.51	0.51	0.51	0.00	0.51	0.51	0.00	0.51	0.00	1.54	0.51	0.00	0.00	13.34
			0.05	**14:00 ~ 15:00**	4.62	2.57	0.00	0.51	0.51	0.51	0.51	0.51	0.00	0.51	0.51	0.00	0.51	0.00	1.54	0.51	0.00	0.00	13.34
			0.05	**15:00 ~ 16:00**	4.62	2.57	0.00	0.51	0.51	0.51	0.51	0.51	0.00	0.51	0.51	0.00	0.51	0.00	1.54	0.51	0.00	0.00	13.34
			0.05	**16:00 ~ 17:00**	5.13	2.57	0.00	0.51	0.51	0.51	0.51	0.51	0.00	0.51	0.51	0.00	0.51	0.00	1.54	0.51	0.00	0.00	13.85
			0.05	**17:00 ~ 18:00**	5.13	2.57	0.00	0.51	0.51	0.51	0.51	0.51	0.00	0.51	0.51	0.00	0.51	0.00	1.54	0.51	0.00	0.00	13.85
			0.05	**18:00 ~ 19:00**	5.13	2.57	0.00	1.03	0.51	0.51	0.51	0.51	0.00	0.51	0.51	0.00	0.51	0.00	1.54	1.03	0.00	0.00	14.88
			0.05	**19:00 ~ 20:00**	4.62	2.57	0.00	0.51	0.51	0.51	0.51	0.51	0.00	0.51	0.51	0.00	0.51	0.00	1.03	0.51	0.00	0.00	12.83
			0.05	**20:00 ~ 21:00**	4.10	2.05	0.00	0.51	0.51	0.51	0.51	0.51	0.00	0.51	0.51	0.00	0.51	0.00	1.03	0.51	0.00	0.00	11.80
			0.05	**21:00 ~ 22:00**	4.10	2.05	0.00	0.51	0.51	0.51	0.51	0.51	0.00	0.51	0.51	0.00	0.51	0.00	1.03	0.51	0.00	0.00	11.80
			0.05	**22:00 ~ 23:00**	3.59	2.05	0.00	0.51	0.51	0.51	0.51	0.51	0.00	0.51	0.51	0.00	0.51	0.00	1.03	0.51	0.00	0.00	11.29
			0.05	**23:00 ~ 00:00**	3.08	1.54	0.00	0.51	0.51	0.51	0.51	0.51	0.00	0.51	0.51	0.00	0.51	0.00	1.03	0.51	0.00	0.00	10.26
				Whole Day Total (veh*km)	101.06	53.87	0.00	15.39	12.31	8.72	10.26	10.26	0.00	10.26	8.72	2.57	8.72	0.00	29.24	15.39	2.57	0.00	289.33
63	Sheung Foo Street	NB	0.10	**00:00 ~ 01:00**	5.04	3.02	0.00	1.01	1.01	0.00	1.01	1.01	0.00	1.01	0.00	0.00	0.00	0.00	1.01	1.01	0.00	0.00	15.12
			0.10	**01:00 ~ 02:00**	3.02	2.02	0.00	1.01	1.01	0.00	1.01	0.00	0.00	1.01	0.00	0.00	0.00	0.00	1.01	1.01	0.00	0.00	11.09
			0.10	**02:00 ~ 03:00**	3.02	1.01	0.00	1.01	1.01	0.00	0.00	0.00	0.00	0.00	0.00	0.00	0.00	0.00	1.01	1.01	0.00	0.00	8.06
			0.10	**03:00 ~ 04:00**	2.02	1.01	0.00	1.01	1.01	0.00	0.00	0.00	0.00	0.00	0.00	0.00	0.00	0.00	1.01	1.01	0.00	0.00	7.06
			0.10	**04:00 ~ 05:00**	2.02	1.01	0.00	1.01	1.01	0.00	0.00	0.00	0.00	0.00	0.00	0.00	0.00	0.00	1.01	1.01	0.00	0.00	7.06
			0.10	**05:00 ~ 06:00**	3.02	2.02	0.00	1.01	1.01	0.00	0.00	0.00	0.00	0.00	0.00	0.00	0.00	0.00	2.02	1.01	0.00	0.00	10.08
			0.10	**06:00 ~ 07:00**	5.04	3.02	0.00	1.01	1.01	0.00	1.01	1.01	0.00	1.01	0.00	0.00	0.00	0.00	3.02	1.01	0.00	0.00	17.14
			0.10	**07:00 ~ 08:00**	9.07	5.04	0.00	2.02	1.01	1.01	1.01	1.01	0.00	1.01	1.01	0.00	1.01	0.00	4.03	1.01	1.01	0.00	29.23
			0.10	**08:00 ~ 09:00**	11.09	6.05	0.00	2.02	1.01	1.01	1.01	2.02	0.00	1.01	1.01	0.00	1.01	0.00	3.02	2.02	1.01	0.00	33.26
			0.10	**09:00 ~ 10:00**	10.08	5.04	0.00	2.02	1.01	1.01	1.01	1.01	0.00	1.01	1.01	0.00	1.01	0.00	3.02	2.02	1.01	0.00	30.24
			0.10	**10:00 ~ 11:00**	10.08	5.04	0.00	2.02	1.01	1.01	1.01	1.01	0.00	1.01	1.01	0.00	1.01	0.00	3.02	1.01	1.01	0.00	29.23
			0.10	**11:00 ~ 12:00**	10.08	5.04	0.00	2.02	1.01	1.01	1.01	1.01	0.00	1.01	1.01	0.00	1.01	0.00	3.02	2.02	1.01	0.00	30.24
			0.10	**12:00 ~ 13:00**	16.13	8.06	0.00	1.01	1.01	0.00	1.01	1.01	0.00	1.01	1.01	1.01	1.01	0.00	3.02	2.02	0.00	0.00	37.30
			0.10	**13:00 ~ 14:00**	16.13	8.06	0.00	1.01	1.01	0.00	1.01	1.01	0.00	1.01	1.01	1.01	1.01	0.00	3.02	2.02	0.00	0.00	37.30
			0.10	**14:00 ~ 15:00**	16.13	8.06	0.00	1.01	1.01	0.00	1.01	1.01	0.00	1.01	1.01	1.01	1.01	0.00	3.02	2.02	0.00	0.00	37.30
			0.10	**15:00 ~ 16:00**	16.13	8.06	0.00	1.01	1.01	0.00	1.01	1.01	0.00	1.01	1.01	1.01	1.01	0.00	3.02	2.02	0.00	0.00	37.30
			0.10	**16:00 ~ 17:00**	17.14	9.07	0.00	1.01	1.01	0.00	1.01	1.01	0.00	1.01	1.01	1.01	1.01	0.00	3.02	2.02	0.00	0.00	39.31
			0.10	**17:00 ~ 18:00**	17.14	9.07	0.00	1.01	1.01	0.00	1.01	1.01	0.00	1.01	1.01	1.01	1.01	0.00	3.02	2.02	0.00	0.00	39.31
			0.10	**18:00 ~ 19:00**	18.14	9.07	0.00	1.01	1.01	0.00	1.01	1.01	0.00	1.01	1.01	1.01	1.01	0.00	3.02	2.02	0.00	0.00	40.32
			0.10	**19:00 ~ 20:00**	16.13	8.06	0.00	1.01	1.01	0.00	1.01	1.01	0.00	1.01	1.01	1.01	1.01	0.00	2.02	2.02	0.00	0.00	36.29
			0.10	**20:00 ~ 21:00**	13.10	7.06	0.00	1.01	1.01	0.00	1.01	1.01	0.00	1.01	1.01	1.01	1.01	0.00	2.02	2.02	0.00	0.00	32.26
			0.10	**21:00 ~ 22:00**	14.11	7.06	0.00	1.01	1.01	0.00	1.01	1.01	0.00	1.01	1.01	1.01	1.01	0.00	2.02	2.02	0.00	0.00	33.26
			0.10	**22:00 ~ 23:00**	13.10	7.06	0.00	1.01	1.01	0.00	1.01	1.01	0.00	1.01	1.01	1.01	1.01	0.00	2.02	2.02	0.00	0.00	32.26
			0.10	**23:00 ~ 00:00**	11.09	6.05	0.00	1.01	1.01	0.00	1.01	1.01	0.00	1.01	1.01	1.01	1.01	0.00	2.02	2.02	0.00	0.00	29.23
				Whole Day Total (veh*km)	258.05	134.06	0.00	29.23	24.19	5.04	20.16	20.16	0.00	20.16	17.14	12.10	17.14	0.00	57.46	39.31	5.04	0.00	659.23
64	Sheung Foo Street	SB	0.10	**00:00 ~ 01:00**	6.05	3.02	0.00	1.01	1.01	0.00	1.01	1.01	0.00	1.01	0.00	0.00	0.00	0.00	1.01	1.01	0.00	0.00	16.13
			0.10	**01:00 ~ 02:00**	4.03	2.02	0.00	1.01	1.01	0.00	1.01	0.00	0.00	1.01	0.00	0.00	0.00	0.00	1.01	1.01	0.00	0.00	12.10
			0.10	**02:00 ~ 03:00**	3.02	2.02	0.00	1.01	1.01	0.00	0.00	0.00	0.00	0.00	0.00	0.00	0.00	0.00	1.01	1.01	0.00	0.00	9.07
			0.10	**03:00 ~ 04:00**	3.02	2.02	0.00	1.01	1.01	0.00	0.00	0.00	0.00	0.00	0.00	0.00	0.00	0.00	1.01	1.01	0.00	0.00	9.07
			0.10	**04:00 ~ 05:00**	2.02	1.01	0.00	1.01	1.01	0.00	0.00	0.00	0.00	0.00	0.00	0.00	0.00	0.00	1.01	1.01	0.00	0.00	7.06
			0.10	**05:00 ~ 06:00**	3.02	2.02	0.00	1.01	1.01	0.00	0.00	0.00	0.00	0.00	0.00	0.00	0.00	0.00	2.02	1.01	0.00	0.00	10.08
			0.10	**06:00 ~ 07:00**	6.05	3.02	0.00	1.01	1.01	0.00	1.01	1.01	0.00	1.01	0.00	0.00	0.00	0.00	3.02	1.01	0.00	0.00	18.14
			0.10	**07:00 ~ 08:00**	12.10	6.05	0.00	2.02	1.01	1.01	1.01	1.01	0.00	1.01	1.01	1.01	1.01	0.00	4.03	2.02	1.01	0.00	35.28
			0.10	**08:00 ~ 09:00**	15.12	8.06	0.00	2.02	1.01	1.01	1.01	2.02	0.00	1.01	1.01	1.01	1.01	0.00	3.02	2.02	1.01	0.00	40.32
			0.10	**09:00 ~ 10:00**	13.10	7.06	0.00	2.02	1.01	1.01	1.01	1.01	0.00	1.01	1.01	1.01	1.01	0.00	3.02	2.02	1.01	0.00	36.29
			0.10	**10:00 ~ 11:00**	13.10	7.06	0.00	2.02	1.01	1.01	1.01	1.01	0.00	1.01	1.01	1.01	1.01	0.00	3.02	2.02	1.01	0.00	36.29
			0.10	**11:00 ~ 12:00**	13.10	7.06	0.00	2.02	1.01	1.01	1.01	1.01	0.00	1.01	1.01	1.01	1.01	0.00	3.02	2.02	1.01	0.00	36.29
			0.10	**12:00 ~ 13:00**	9.07	5.04	0.00	1.01	1.01	1.01	1.01	1.01	0.00	1.01	1.01	0.00	1.01	0.00	3.02	1.01	0.00	0.00	26.21
			0.10	**13:00 ~ 14:00**	9.07	5.04	0.00	1.01	1.01	1.01	1.01	1.01	0.00	1.01	1.01	0.00	1.01	0.00	3.02	1.01	0.00	0.00	26.21
			0.10	**14:00 ~ 15:00**	9.07	5.04	0.00	1.01	1.01	1.01	1.01	1.01	0.00	1.01	1.01	0.00	1.01	0.00	3.02	1.01	0.00	0.00	26.21
			0.10	**15:00 ~ 16:00**	9.07	5.04	0.00	1.01	1.01	1.01	1.01	1.01	0.00	1.01	1.01	0.00	1.01	0.00	3.02	1.01	0.00	0.00	26.21
			0.10	**16:00 ~ 17:00**	10.08	5.04	0.00	1.01	1.01	1.01	1.01	1.01	0.00	1.01	1.01	0.00	1.01	0.00	3.02	1.01	0.00	0.00	27.22
			0.10	**17:00 ~ 18:00**	10.08	5.04	0.00	1.01	1.01	1.01	1.01	1.01	0.00	1.01	1.01	0.00	1.01	0.00	3.02	1.01	0.00	0.00	27.22
			0.10	**18:00 ~ 19:00**	10.08	5.04	0.00	2.02	1.01	1.01	1.01	1.01	0.00	1.01	1.01	0.00	1.01	0.00	3.02	2.02	0.00	0.00	29.23
			0.10	**19:00 ~ 20:00**	9.07	5.04	0.00	1.01	1.01	1.01	1.01	1.01	0.00	1.01	1.01	0.00	1.01	0.00	2.02	1.01	0.00	0.00	25.20
			0.10	**20:00 ~ 21:00**	8.06	4.03	0.00	1.01	1.01	1.01	1.01	1.01	0.00	1.01	1.01	0.00	1.01	0.00	2.02	1.01	0.00	0.00	23.18
			0.10	**21:00 ~ 22:00**	8.06	4.03	0.00	1.01	1.01	1.01	1.01	1.01	0.00	1.01	1.01	0.00	1.01	0.00	2.02	1.01	0.00	0.00	23.18
			0.10	**22:00 ~ 23:00**	7.06	4.03	0.00	1.01	1.01	1.01	1.01	1.01	0.00	1.01	1.01	0.00	1.01	0.00	2.02	1.01	0.00	0.00	22.18
			0.10	**23:00 ~ 00:00**	6.05	3.02	0.00	1.01	1.01	1.01	1.01	1.01	0.00	1.01	1.01	0.00	1.01	0.00	2.02	1.01	0.00	0.00	20.16
				Whole Day Total (veh*km)	198.58	105.84	0.00	30.24	24.19	17.14	20.16	20.16	0.00	20.16	17.14	5.04	17.14	0.00	57.46	30.24	5.04	0.00	568.51

Road No.	Road Name	Bound	Road Length (km)	Hour	PC	TAXI	LGV3	LGV4	LGV6	HGV7	HGV8	PLB	PV4	PV5	NFB6	NFB7	NFB8	FBSD	FBDD	MC	HGV9	NFB9	Total
65	Tin Kwong Road	NB	0.10	**00:00 ~ 01:00**	12.61	5.82	0.00	1.94	0.97	0.97	0.97	0.00	0.00	0.97	0.97	0.00	0.97	0.00	0.97	1.94	0.00	0.00	29.10
			0.10	**01:00 ~ 02:00**	8.73	3.88	0.00	1.94	0.97	0.97	0.97	0.00	0.00	0.97	0.97	0.00	0.97	0.00	0.00	0.97	0.00	0.00	21.34
			0.10	**02:00 ~ 03:00**	6.79	2.91	0.00	0.97	0.97	0.00	0.97	0.00	0.00	0.97	0.00	0.00	0.00	0.00	0.00	0.97	0.00	0.00	14.55
			0.10	**03:00 ~ 04:00**	4.85	2.91	0.00	0.97	0.97	0.00	0.97	0.00	0.00	0.97	0.00	0.00	0.00	0.00	0.00	0.97	0.00	0.00	12.61
			0.10	**04:00 ~ 05:00**	4.85	2.91	0.00	0.97	0.97	0.00	0.97	0.00	0.00	0.97	0.00	0.00	0.00	0.00	0.00	0.97	0.00	0.00	12.61
			0.10	**05:00 ~ 06:00**	6.79	2.91	0.00	0.97	0.97	0.00	0.97	0.00	0.00	0.97	0.00	0.00	0.00	0.00	0.97	0.97	0.00	0.00	15.52
			0.10	**06:00 ~ 07:00**	12.61	5.82	0.00	1.94	0.97	0.97	0.97	0.97	0.00	0.97	0.97	0.00	0.97	0.00	0.97	1.94	0.00	0.00	30.07
			0.10	**07:00 ~ 08:00**	25.22	11.64	0.00	3.88	1.94	0.97	0.97	0.97	0.97	0.97	0.97	0.97	0.97	0.00	0.97	2.91	0.97	0.00	55.29
			0.10	**08:00 ~ 09:00**	32.01	14.55	0.00	4.85	1.94	0.97	0.97	0.97	0.97	0.97	0.97	0.97	0.97	0.00	0.97	3.88	0.97	0.00	66.93
			0.10	**09:00 ~ 10:00**	28.13	12.61	0.00	3.88	1.94	0.97	0.97	0.97	0.97	0.97	0.97	0.97	0.97	0.00	0.97	3.88	0.97	0.00	60.14
			0.10	**10:00 ~ 11:00**	27.16	12.61	0.00	3.88	1.94	0.97	0.97	0.97	0.97	0.97	0.97	0.97	0.97	0.00	0.97	2.91	0.97	0.00	58.20
			0.10	**11:00 ~ 12:00**	28.13	13.58	0.00	4.85	1.94	0.97	0.97	0.97	0.97	0.97	0.97	0.97	0.97	0.00	0.97	3.88	0.97	0.00	62.08
			0.10	**12:00 ~ 13:00**	18.43	8.73	0.00	2.91	0.97	0.97	0.97	0.97	0.00	0.97	0.97	0.97	0.97	0.00	0.97	1.94	0.97	0.00	41.71
			0.10	**13:00 ~ 14:00**	19.40	8.73	0.00	2.91	0.97	0.97	0.97	0.97	0.00	0.97	0.97	0.97	0.97	0.00	0.97	2.91	0.97	0.00	43.65
			0.10	**14:00 ~ 15:00**	19.40	8.73	0.00	2.91	0.97	0.97	0.97	0.97	0.00	0.97	0.97	0.97	0.97	0.00	0.97	2.91	0.97	0.00	43.65
			0.10	**15:00 ~ 16:00**	19.40	8.73	0.00	2.91	0.97	0.97	0.97	0.97	0.00	0.97	0.97	0.97	0.97	0.00	0.97	2.91	0.97	0.00	43.65
			0.10	**16:00 ~ 17:00**	20.37	8.73	0.00	2.91	0.97	0.97	0.97	0.97	0.00	0.97	0.97	0.97	0.97	0.00	0.97	2.91	0.97	0.00	44.62
			0.10	**17:00 ~ 18:00**	20.37	8.73	0.00	2.91	0.97	0.97	0.97	0.97	0.00	0.97	0.97	0.97	0.97	0.00	0.97	2.91	0.97	0.00	44.62
			0.10	**18:00 ~ 19:00**	21.34	9.70	0.00	2.91	1.94	0.97	0.97	0.97	0.00	0.97	0.97	0.97	0.97	0.00	0.97	2.91	0.97	0.00	47.53
			0.10	**19:00 ~ 20:00**	19.40	8.73	0.00	2.91	0.97	0.97	0.97	0.97	0.00	0.97	0.97	0.97	0.97	0.00	0.97	2.91	0.97	0.00	43.65
			0.10	**20:00 ~ 21:00**	15.52	6.79	0.00	2.91	0.97	0.97	0.97	0.00	0.00	0.97	0.97	0.97	0.97	0.00	0.97	1.94	0.97	0.00	35.89
			0.10	**21:00 ~ 22:00**	16.49	7.76	0.00	2.91	0.97	0.97	0.97	0.00	0.00	0.97	0.97	0.97	0.97	0.00	0.97	1.94	0.97	0.00	37.83
			0.10	**22:00 ~ 23:00**	15.52	6.79	0.00	2.91	0.97	0.97	0.97	0.00	0.00	0.97	0.97	0.97	0.97	0.00	0.97	1.94	0.97	0.00	35.89
			0.10	**23:00 ~ 00:00**	12.61	5.82	0.00	1.94	0.97	0.97	0.97	0.00	0.00	0.97	0.97	0.97	0.97	0.00	0.97	1.94	0.97	0.00	31.04
				Whole Day Total (veh*km)	416.13	190.12	0.00	64.99	29.10	19.40	23.28	13.58	4.85	23.28	19.40	16.49	19.40	0.00	19.40	56.26	16.49	0.00	932.17
66	Tin Kwong Road	SB	0.10	**00:00 ~ 01:00**	12.61	5.82	0.00	4.85	1.94	0.97	0.97	0.00	0.00	0.97	0.00	0.00	0.97	0.00	0.97	1.94	0.97	0.00	32.98
			0.10	**01:00 ~ 02:00**	8.73	3.88	0.00	2.91	0.97	0.97	0.97	0.00	0.00	0.97	0.00	0.00	0.97	0.00	0.00	0.97	0.97	0.00	22.31
			0.10	**02:00 ~ 03:00**	5.82	2.91	0.00	1.94	0.97	0.97	0.97	0.00	0.00	0.97	0.00	0.00	0.00	0.00	0.00	0.97	0.97	0.00	16.49
			0.10	**03:00 ~ 04:00**	4.85	1.94	0.00	1.94	0.97	0.97	0.97	0.00	0.00	0.97	0.00	0.00	0.00	0.00	0.00	0.97	0.00	0.00	13.58
			0.10	**04:00 ~ 05:00**	4.85	1.94	0.00	1.94	0.97	0.97	0.97	0.00	0.00	0.97	0.00	0.00	0.00	0.00	0.00	0.97	0.00	0.00	13.58
			0.10	**05:00 ~ 06:00**	6.79	2.91	0.00	2.91	0.97	0.97	0.97	0.00	0.00	0.97	0.00	0.00	0.00	0.00	0.00	0.97	0.97	0.00	19.40
			0.10	**06:00 ~ 07:00**	12.61	5.82	0.00	4.85	1.94	0.97	0.97	0.97	0.00	0.97	0.00	0.00	0.97	0.00	0.97	1.94	0.97	0.00	33.95
			0.10	**07:00 ~ 08:00**	24.25	11.64	0.97	8.73	3.88	0.97	0.97	0.97	0.97	0.97	0.97	0.97	0.97	0.00	0.97	2.91	0.97	0.00	62.08
			0.10	**08:00 ~ 09:00**	31.04	13.58	0.97	10.67	3.88	0.97	1.94	0.97	0.97	0.97	0.97	0.97	0.97	0.00	0.97	3.88	0.97	0.00	74.69
			0.10	**09:00 ~ 10:00**	27.16	12.61	0.97	9.70	3.88	0.97	0.97	0.97	0.97	0.97	0.97	0.97	0.97	0.00	0.97	2.91	0.97	0.00	66.93
			0.10	**10:00 ~ 11:00**	26.19	11.64	0.97	9.70	3.88	0.97	0.97	0.97	0.97	0.97	0.97	0.97	0.97	0.00	0.97	2.91	0.97	0.00	64.99
			0.10	**11:00 ~ 12:00**	27.16	12.61	0.97	9.70	3.88	0.97	0.97	0.97	0.97	0.97	0.97	0.97	0.97	0.00	0.97	2.91	0.97	0.00	66.93
			0.10	**12:00 ~ 13:00**	14.55	6.79	0.00	4.85	1.94	0.97	0.97	0.97	0.00	0.97	0.97	0.97	0.97	0.00	0.97	1.94	0.97	0.00	38.80
			0.10	**13:00 ~ 14:00**	15.52	6.79	0.00	4.85	1.94	0.97	0.97	0.97	0.00	0.97	0.97	0.97	0.97	0.00	0.97	1.94	0.97	0.00	39.77
			0.10	**14:00 ~ 15:00**	15.52	6.79	0.00	4.85	1.94	0.97	0.97	0.97	0.00	0.97	0.97	0.97	0.97	0.00	0.97	1.94	0.97	0.00	39.77
			0.10	**15:00 ~ 16:00**	15.52	6.79	0.00	4.85	1.94	0.97	0.97	0.97	0.00	0.97	0.97	0.97	0.97	0.00	0.97	1.94	0.97	0.00	39.77
			0.10	**16:00 ~ 17:00**	16.49	6.79	0.00	4.85	1.94	0.97	0.97	0.97	0.00	0.97	0.97	0.97	0.97	0.00	0.97	1.94	0.97	0.00	40.74
			0.10	**17:00 ~ 18:00**	15.52	6.79	0.00	4.85	1.94	0.97	0.97	0.97	0.00	0.97	0.97	0.97	0.97	0.00	0.97	1.94	0.97	0.00	39.77
			0.10	**18:00 ~ 19:00**	16.49	7.76	0.00	4.85	1.94	0.97	0.97	0.97	0.00	0.97	0.97	0.97	0.97	0.00	0.97	1.94	0.97	0.00	41.71
			0.10	**19:00 ~ 20:00**	15.52	6.79	0.00	4.85	1.94	0.97	0.97	0.97	0.00	0.97	0.97	0.97	0.97	0.00	0.97	1.94	0.97	0.00	39.77
			0.10	**20:00 ~ 21:00**	12.61	5.82	0.00	3.88	1.94	0.97	0.97	0.00	0.00	0.97	0.97	0.97	0.97	0.00	0.97	1.94	0.97	0.00	33.95
			0.10	**21:00 ~ 22:00**	13.58	5.82	0.00	3.88	1.94	0.97	0.97	0.00	0.00	0.97	0.97	0.97	0.97	0.00	0.97	1.94	0.97	0.00	34.92
			0.10	**22:00 ~ 23:00**	12.61	5.82	0.00	3.88	1.94	0.97	0.97	0.00	0.00	0.97	0.97	0.97	0.97	0.00	0.97	1.94	0.97	0.00	33.95
			0.10	**23:00 ~ 00:00**	9.70	4.85	0.00	2.91	0.97	0.97	0.97	0.00	0.00	0.97	0.97	0.97	0.97	0.00	0.97	0.97	0.97	0.00	27.16
				Whole Day Total (veh*km)	365.69	164.90	4.85	123.19	50.44	23.28	24.25	13.58	4.85	23.28	16.49	16.49	19.40	0.00	19.40	46.56	21.34	0.00	937.99
67	Tin Kwong Road	NB	0.10	**00:00 ~ 01:00**	17.44	8.21	0.00	2.05	1.03	1.03	1.03	0.00	0.00	1.03	1.03	0.00	1.03	0.00	1.03	2.05	0.00	0.00	36.94
			0.10	**01:00 ~ 02:00**	11.29	5.13	0.00	2.05	1.03	1.03	1.03	0.00	0.00	1.03	1.03	0.00	1.03	0.00	0.00	2.05	0.00	0.00	26.68
			0.10	**02:00 ~ 03:00**	8.21	4.10	0.00	1.03	1.03	0.00	1.03	0.00	0.00	1.03	0.00	0.00	1.03	0.00	0.00	1.03	0.00	0.00	18.47
			0.10	**03:00 ~ 04:00**	6.16	3.08	0.00	1.03	1.03	0.00	1.03	0.00	0.00	1.03	0.00	0.00	0.00	0.00	0.00	1.03	0.00	0.00	14.36
			0.10	**04:00 ~ 05:00**	6.16	3.08	0.00	1.03	1.03	0.00	1.03	0.00	0.00	1.03	0.00	0.00	0.00	0.00	0.00	1.03	0.00	0.00	14.36
			0.10	**05:00 ~ 06:00**	9.23	4.10	0.00	1.03	1.03	0.00	1.03	0.00	0.00	1.03	0.00	0.00	1.03	0.00	1.03	1.03	0.00	0.00	20.52
			0.10	**06:00 ~ 07:00**	17.44	8.21	0.00	2.05	1.03	1.03	1.03	0.00	0.00	1.03	1.03	0.00	1.03	0.00	1.03	2.05	0.00	0.00	37.96
			0.10	**07:00 ~ 08:00**	33.86	15.39	1.03	4.10	2.05	1.03	1.03	1.03	1.03	1.03	1.03	1.03	1.03	0.00	1.03	4.10	1.03	0.00	70.79
			0.10	**08:00 ~ 09:00**	42.07	19.49	1.03	5.13	2.05	1.03	1.03	1.03	1.03	1.03	1.03	1.03	1.03	0.00	1.03	5.13	1.03	0.00	85.16
			0.10	**09:00 ~ 10:00**	36.94	17.44	1.03	5.13	2.05	1.03	1.03	1.03	1.03	1.03	1.03	1.03	1.03	0.00	1.03	4.10	1.03	0.00	76.95
			0.10	**10:00 ~ 11:00**	35.91	16.42	1.03	5.13	2.05	1.03	1.03	1.03	1.03	1.03	1.03	1.03	1.03	0.00	1.03	4.10	1.03	0.00	74.90
			0.10	**11:00 ~ 12:00**	37.96	17.44	1.03	5.13	2.05	1.03	1.03	1.03	1.03	1.03	1.03	1.03	1.03	0.00	1.03	4.10	1.03	0.00	77.98
			0.10	**12:00 ~ 13:00**	24.62	11.29	0.00	4.10	2.05	1.03	1.03	1.03	0.00	1.03	1.03	1.03	1.03	0.00	1.03	3.08	1.03	0.00	54.38
			0.10	**13:00 ~ 14:00**	25.65	11.29	0.00	4.10	2.05	1.03	1.03	1.03	0.00	1.03	1.03	1.03	1.03	0.00	1.03	3.08	1.03	0.00	55.40
			0.10	**14:00 ~ 15:00**	25.65	11.29	0.00	4.10	2.05	1.03	1.03	1.03	0.00	1.03	1.03	1.03	1.03	0.00	1.03	3.08	1.03	0.00	55.40
			0.10	**15:00 ~ 16:00**	25.65	12.31	0.00	4.10	2.05	1.03	1.03	1.03	0.00	1.03	1.03	1.03	1.03	0.00	1.03	3.08	1.03	0.00	56.43
			0.10	**16:00 ~ 17:00**	26.68	12.31	0.00	4.10	2.05	1.03	1.03	1.03	0.00	1.03	1.03	1.03	1.03	0.00	1.03	3.08	1.03	0.00	57.46
			0.10	**17:00 ~ 18:00**	26.68	12.31	0.00	4.10	2.05	1.03	1.03	1.03	0.00	1.03	1.03	1.03	1.03	0.00	1.03	3.08	1.03	0.00	57.46
			0.10	**18:00 ~ 19:00**	28.73	13.34	0.00	4.10	2.05	1.03	1.03	1.03	0.00	1.03	1.03	1.03	1.03	0.00	1.03	3.08	1.03	0.00	60.53
			0.10	**19:00 ~ 20:00**	25.65	11.29	0.00	4.10	2.05	1.03	1.03	1.03	0.00	1.03	1.03	1.03	1.03	0.00	1.03	3.08	1.03	0.00	55.40
			0.10	**20:00 ~ 21:00**	21.55	10.26	0.00	3.08	1.03	1.03	1.03	0.00	0.00	1.03	1.03	1.03	1.03	0.00	1.03	3.08	1.03	0.00	47.20
			0.10	**21:00 ~ 22:00**	21.55	10.26	0.00	3.08	1.03	1.03	1.03	0.00	0.00	1.03	1.03	1.03	1.03	0.00	1.03	3.08	1.03	0.00	47.20
			0.10	**22:00 ~ 23:00**	20.52	9.23	0.00	3.08	1.03	1.03	1.03	0.00	0.00	1.03	1.03	1.03	1.03	0.00	1.03	3.08	1.03	0.00	45.14
			0.10	**23:00 ~ 00:00**	16.42	8.21	0.00	2.05	1.03	1.03	1.03	0.00	0.00	1.03	1.03	1.03	1.03	0.00	1.03	2.05	1.03	0.00	37.96
				Whole Day Total (veh*km)	551.99	255.47	5.13	79.00	37.96	20.52	24.62	14.36	5.13	24.62	20.52	17.44	22.57	0.00	20.52	67.72	17.44	0.00	1185.03
68	Tin Kwong Road	SB	0.10	**00:00 ~ 01:00**	17.44	8.21	0.00	5.13	2.05	1.03	1.03	0.00	0.00	1.03	1.03	0.00	1.03	0.00	1.03	2.05	1.03	0.00	42.07
			0.10	**01:00 ~ 02:00**	11.29	5.13	0.00	3.08	2.05	1.03	1.03	0.00	0.00	1.03	1.03	0.00	1.03	0.00	0.00	2.05	1.03	0.00	29.75
			0.10	**02:00 ~ 03:00**	8.21	4.10	0.00	3.08	1.03	1.03	1.03	0.00	0.00	1.03	0.00	0.00	1.03	0.00	0.00	1.03	1.03	0.00	22.57
			0.10	**03:00 ~ 04:00**	6.16	3.08	0.00	2.05	1.03	1.03	1.03	0.00	0.00	1.03	0.00	0.00	0.00	0.00	0.00	1.03	0.00	0.00	16.42
			0.10	**04:00 ~ 05:00**	6.16	3.08	0.00	2.05	1.03	1.03	1.03	0.00	0.00	1.03	0.00	0.00	0.00	0.00	0.00	1.03	0.00	0.00	16.42
			0.10	**05:00 ~ 06:00**	9.23	4.10	0.00	3.08	1.03	1.03	1.03	0.00	0.00	1.03	0.00	0.00	1.03	0.00	1.03	1.03	1.03	0.00	24.62
			0.10	**06:00 ~ 07:00**	17.44	8.21	0.00	5.13	2.05	1.03	1.03	1.03	0.00	1.03	1.03	0.00	1.03	0.00	1.03	2.05	1.03	0.00	43.09
			0.10	**07:00 ~ 08:00**	33.86	16.42	1.03	10.26	4.10	1.03	1.03	1.03	1.03	1.03	1.03	1.03	1.03	0.00	1.03	4.10	1.03	0.00	80.03
			0.10	**08:00 ~ 09:00**	42.07	19.49	1.03	12.31	5.13	1.03	2.05	1.03	1.03	1.03	1.03	1.03	1.03	0.00	1.03	5.13	1.03	0.00	96.44
			0.10	**09:00 ~ 10:00**	36.94	17.44	1.03	10.26	4.10	1.03	1.03	1.03	1.03	1.03	1.03	1.03	1.03	0.00	1.03	4.10	1.03	0.00	84.13
			0.10	**10:00 ~ 11:00**	35.91	17.44	1.03	10.26	4.10	1.03	1.03	1.03	1.03	1.03	1.03	1.03	1.03	0.00	1.03	4.10	1.03	0.00	83.11
			0.10	**11:00 ~ 12:00**	37.96	17.44	1.03	11.29	4.10	1.03	1.03	1.03	1.03	1.03	1.03	1.03	1.03	0.00	1.03	4.10	1.03	0.00	86.18
			0.10	**12:00 ~ 13:00**	21.55	10.26	1.03	5.13	2.05	1.03	1.03	1.03	0.00	1.03	1.03	1.03	1.03	0.00	1.03	3.08	1.03	0.00	52.33
			0.10	**13:00 ~ 14:00**	21.55	10.26	1.03	5.13	2.05	1.03	1.03	1.03	0.00	1.03	1.03	1.03	1.03	0.00	1.03	3.08	1.03	0.00	52.33
			0.10	**14:00 ~ 15:00**	22.57	10.26	1.03	5.13	2.05	1.03	1.03	1.03	0.00	1.03	1.03	1.03	1.03	0.00	1.03	3.08	1.03	0.00	53.35
			0.10	**15:00 ~ 16:00**	22.57	10.26	1.03	5.13	2.05	1.03	1.03	1.03	0.00	1.03	1.03	1.03	1.03	0.00	1.03	3.08	1.03	0.00	53.35
			0.10	**16:00 ~ 17:00**	23.60	10.26	1.03	6.16	2.05	1.03	1.03	1.03	0.00	1.03	1.03	1.03	1.03	0.00	1.03	3.08	1.03	0.00	55.40
			0.10	**17:00 ~ 18:00**	23.60	10.26	1.03	6.16	2.05	1.03	1.03	1.03	0.00	1.03	1.03	1.03	1.03	0.00	1.03	3.08	1.03	0.00	55.40
			0.10	**18:00 ~ 19:00**	24.62	11.29	1.03	6.16	2.05	1.03	1.03	1.03	0.00	1.03	1.03	1.03	1.03	0.00	1.03	3.08	1.03	0.00	57.46
			0.10	**19:00 ~ 20:00**	22.57	10.26	1.03	5.13	2.05	1.03	1.03	1.03	0.00	1.03	1.03	1.03	1.03	0.00	1.03	3.08	1.03	0.00	53.35
			0.10	**20:00 ~ 21:00**	18.47	8.21	1.03	5.13	2.05	1.03	1.03	0.00	0.00	1.03	1.03	1.03	1.03	0.00	1.03	2.05	1.03	0.00	45.14
			0.10	**21:00 ~ 22:00**	19.49	8.21	1.03	5.13	2.05	1.03	1.03	0.00	0.00	1.03	1.03	1.03	1.03	0.00	1.03	2.05	1.03	0.00	46.17
			0.10	**22:00 ~ 23:00**	17.44	8.21	1.03	4.10	2.05	1.03	1.03	0.00	0.00	1.03	1.03	1.03	1.03	0.00	1.03	2.05	1.03	0.00	43.09
			0.10	**23:00 ~ 00:00**	14.36	7.18	1.03	4.10	2.05	1.03	1.03	0.00	0.00	1.03	1.03	1.03	1.03	0.00	1.03	2.05	1.03	0.00	38.99
				Whole Day Total (veh*km)	515.05	239.06	17.44	140.56	56.43	24.62	25.65	14.36	5.13	24.62	20.52	17.44	22.57	0.00	20.52	64.64	22.57	0.00	1231.20

Road No.	Road Name	Bound	Road Length (km)	Hour	PC	TAXI	LGV3	LGV4	LGV6	HGV7	HGV8	PLB	PV4	PV5	NFB6	NFB7	NFB8	FBSD	FBDD	MC	HGV9	NFB9	Total
69	Farm Road	WB	0.06	**00:00 ~ 01:00**	1.20	0.60	0.00	0.60	0.00	0.00	0.00	0.00	0.00	0.00	0.00	0.00	0.00	0.00	0.00	0.60	0.00	0.00	3.00
			0.06	**01:00 ~ 02:00**	0.60	0.60	0.00	0.60	0.00	0.00	0.00	0.00	0.00	0.00	0.00	0.00	0.00	0.00	0.00	0.60	0.00	0.00	2.40
			0.06	**02:00 ~ 03:00**	0.60	0.60	0.00	0.60	0.00	0.00	0.00	0.00	0.00	0.00	0.00	0.00	0.00	0.00	0.00	0.60	0.00	0.00	2.40
			0.06	**03:00 ~ 04:00**	0.60	0.60	0.00	0.00	0.00	0.00	0.00	0.00	0.00	0.00	0.00	0.00	0.00	0.00	0.00	0.00	0.00	0.00	1.20
			0.06	**04:00 ~ 05:00**	0.60	0.60	0.00	0.00	0.00	0.00	0.00	0.00	0.00	0.00	0.00	0.00	0.00	0.00	0.00	0.00	0.00	0.00	1.20
			0.06	**05:00 ~ 06:00**	0.60	0.60	0.00	0.60	0.00	0.00	0.00	0.00	0.00	0.00	0.00	0.00	0.00	0.00	0.00	0.60	0.00	0.00	2.40
			0.06	**06:00 ~ 07:00**	1.20	0.60	0.00	0.60	0.00	0.00	0.00	0.00	0.00	0.00	0.00	0.00	0.00	0.00	0.00	0.60	0.00	0.00	3.00
			0.06	**07:00 ~ 08:00**	1.80	0.60	0.00	0.60	0.60	0.00	0.00	0.00	0.00	0.00	0.00	0.00	0.00	0.00	0.00	0.60	0.00	0.00	4.19
			0.06	**08:00 ~ 09:00**	1.80	1.20	0.00	0.60	0.60	0.00	0.00	0.00	0.00	0.00	0.00	0.00	0.00	0.00	0.00	0.60	0.00	0.00	4.79
			0.06	**09:00 ~ 10:00**	1.80	1.20	0.00	0.60	0.60	0.00	0.00	0.00	0.00	0.00	0.00	0.00	0.00	0.00	0.00	0.60	0.00	0.00	4.79
			0.06	**10:00 ~ 11:00**	1.80	1.20	0.00	0.60	0.60	0.00	0.00	0.00	0.00	0.00	0.00	0.00	0.00	0.00	0.00	0.60	0.00	0.00	4.79
			0.06	**11:00 ~ 12:00**	1.80	1.20	0.00	0.60	0.60	0.00	0.00	0.00	0.00	0.00	0.00	0.00	0.00	0.00	0.00	0.60	0.00	0.00	4.79
			0.06	**12:00 ~ 13:00**	1.80	1.20	0.00	0.60	0.60	0.00	0.00	0.00	0.00	0.00	0.00	0.00	0.00	0.00	0.00	0.60	0.00	0.00	4.79
			0.06	**13:00 ~ 14:00**	1.80	1.20	0.00	0.60	0.60	0.00	0.00	0.00	0.00	0.00	0.00	0.00	0.00	0.00	0.00	0.60	0.00	0.00	4.79
			0.06	**14:00 ~ 15:00**	1.80	1.20	0.00	0.60	0.60	0.00	0.00	0.00	0.00	0.00	0.00	0.00	0.00	0.00	0.00	0.60	0.00	0.00	4.79
			0.06	**15:00 ~ 16:00**	1.80	1.20	0.00	0.60	0.60	0.00	0.00	0.00	0.00	0.00	0.00	0.00	0.00	0.00	0.00	0.60	0.00	0.00	4.79
			0.06	**16:00 ~ 17:00**	1.80	1.20	0.00	0.60	0.60	0.00	0.00	0.00	0.00	0.00	0.00	0.00	0.00	0.00	0.00	0.60	0.00	0.00	4.79
			0.06	**17:00 ~ 18:00**	1.80	1.20	0.00	0.60	0.60	0.00	0.00	0.00	0.00	0.00	0.00	0.00	0.00	0.00	0.00	0.60	0.00	0.00	4.79
			0.06	**18:00 ~ 19:00**	1.80	1.20	0.00	0.60	0.60	0.00	0.00	0.00	0.00	0.00	0.00	0.00	0.00	0.00	0.00	0.60	0.00	0.00	4.79
			0.06	**19:00 ~ 20:00**	1.80	1.20	0.00	0.60	0.60	0.00	0.00	0.00	0.00	0.00	0.00	0.00	0.00	0.00	0.00	0.60	0.00	0.00	4.79
			0.06	**20:00 ~ 21:00**	1.20	0.60	0.00	0.60	0.60	0.00	0.00	0.00	0.00	0.00	0.00	0.00	0.00	0.00	0.00	0.60	0.00	0.00	3.59
			0.06	**21:00 ~ 22:00**	1.80	1.20	0.00	0.60	0.60	0.00	0.00	0.00	0.00	0.00	0.00	0.00	0.00	0.00	0.00	0.60	0.00	0.00	4.79
			0.06	**22:00 ~ 23:00**	1.20	0.60	0.00	0.60	0.60	0.00	0.00	0.00	0.00	0.00	0.00	0.00	0.00	0.00	0.00	0.60	0.00	0.00	3.59
			0.06	**23:00 ~ 00:00**	1.20	0.60	0.00	0.60	0.60	0.00	0.00	0.00	0.00	0.00	0.00	0.00	0.00	0.00	0.00	0.60	0.00	0.00	3.59
				Whole Day Total (veh*km)	34.14	22.16	0.00	13.18	10.18	0.00	0.00	0.00	0.00	0.00	0.00	0.00	0.00	0.00	0.00	13.18	0.00	0.00	92.85
70	Farm Road	WB	0.16	**00:00 ~ 01:00**	3.11	1.55	0.00	1.55	0.00	0.00	0.00	0.00	0.00	0.00	0.00	0.00	0.00	0.00	0.00	1.55	0.00	0.00	7.77
			0.16	**01:00 ~ 02:00**	1.55	1.55	0.00	1.55	0.00	0.00	0.00	0.00	0.00	0.00	0.00	0.00	0.00	0.00	0.00	1.55	0.00	0.00	6.21
			0.16	**02:00 ~ 03:00**	1.55	1.55	0.00	1.55	0.00	0.00	0.00	0.00	0.00	0.00	0.00	0.00	0.00	0.00	0.00	1.55	0.00	0.00	6.21
			0.16	**03:00 ~ 04:00**	1.55	1.55	0.00	0.00	0.00	0.00	0.00	0.00	0.00	0.00	0.00	0.00	0.00	0.00	0.00	0.00	0.00	0.00	3.11
			0.16	**04:00 ~ 05:00**	1.55	1.55	0.00	0.00	0.00	0.00	0.00	0.00	0.00	0.00	0.00	0.00	0.00	0.00	0.00	0.00	0.00	0.00	3.11
			0.16	**05:00 ~ 06:00**	1.55	1.55	0.00	1.55	0.00	0.00	0.00	0.00	0.00	0.00	0.00	0.00	0.00	0.00	0.00	1.55	0.00	0.00	6.21
			0.16	**06:00 ~ 07:00**	3.11	1.55	0.00	1.55	0.00	0.00	0.00	0.00	0.00	0.00	0.00	0.00	0.00	0.00	0.00	1.55	0.00	0.00	7.77
			0.16	**07:00 ~ 08:00**	4.66	1.55	0.00	1.55	1.55	0.00	0.00	0.00	0.00	0.00	0.00	0.00	0.00	0.00	0.00	1.55	0.00	0.00	10.87
			0.16	**08:00 ~ 09:00**	4.66	3.11	0.00	1.55	1.55	0.00	0.00	0.00	0.00	0.00	0.00	0.00	0.00	0.00	0.00	1.55	0.00	0.00	12.42
			0.16	**09:00 ~ 10:00**	4.66	3.11	0.00	1.55	1.55	0.00	0.00	0.00	0.00	0.00	0.00	0.00	0.00	0.00	0.00	1.55	0.00	0.00	12.42
			0.16	**10:00 ~ 11:00**	4.66	3.11	0.00	1.55	1.55	0.00	0.00	0.00	0.00	0.00	0.00	0.00	0.00	0.00	0.00	1.55	0.00	0.00	12.42
			0.16	**11:00 ~ 12:00**	4.66	3.11	0.00	1.55	1.55	0.00	0.00	0.00	0.00	0.00	0.00	0.00	0.00	0.00	0.00	1.55	0.00	0.00	12.42
			0.16	**12:00 ~ 13:00**	4.66	3.11	0.00	1.55	1.55	0.00	0.00	0.00	0.00	0.00	0.00	0.00	0.00	0.00	0.00	1.55	0.00	0.00	12.42
			0.16	**13:00 ~ 14:00**	4.66	3.11	0.00	1.55	1.55	0.00	0.00	0.00	0.00	0.00	0.00	0.00	0.00	0.00	0.00	1.55	0.00	0.00	12.42
			0.16	**14:00 ~ 15:00**	4.66	3.11	0.00	1.55	1.55	0.00	0.00	0.00	0.00	0.00	0.00	0.00	0.00	0.00	0.00	1.55	0.00	0.00	12.42
			0.16	**15:00 ~ 16:00**	4.66	3.11	0.00	1.55	1.55	0.00	0.00	0.00	0.00	0.00	0.00	0.00	0.00	0.00	0.00	1.55	0.00	0.00	12.42
			0.16	**16:00 ~ 17:00**	4.66	3.11	0.00	1.55	1.55	0.00	0.00	0.00	0.00	0.00	0.00	0.00	0.00	0.00	0.00	1.55	0.00	0.00	12.42
			0.16	**17:00 ~ 18:00**	4.66	3.11	0.00	1.55	1.55	0.00	0.00	0.00	0.00	0.00	0.00	0.00	0.00	0.00	0.00	1.55	0.00	0.00	12.42
			0.16	**18:00 ~ 19:00**	4.66	3.11	0.00	1.55	1.55	0.00	0.00	0.00	0.00	0.00	0.00	0.00	0.00	0.00	0.00	1.55	0.00	0.00	12.42
			0.16	**19:00 ~ 20:00**	4.66	3.11	0.00	1.55	1.55	0.00	0.00	0.00	0.00	0.00	0.00	0.00	0.00	0.00	0.00	1.55	0.00	0.00	12.42
			0.16	**20:00 ~ 21:00**	3.11	1.55	0.00	1.55	1.55	0.00	0.00	0.00	0.00	0.00	0.00	0.00	0.00	0.00	0.00	1.55	0.00	0.00	9.32
			0.16	**21:00 ~ 22:00**	4.66	3.11	0.00	1.55	1.55	0.00	0.00	0.00	0.00	0.00	0.00	0.00	0.00	0.00	0.00	1.55	0.00	0.00	12.42
			0.16	**22:00 ~ 23:00**	3.11	1.55	0.00	1.55	1.55	0.00	0.00	0.00	0.00	0.00	0.00	0.00	0.00	0.00	0.00	1.55	0.00	0.00	9.32
			0.16	**23:00 ~ 00:00**	3.11	1.55	0.00	1.55	1.55	0.00	0.00	0.00	0.00	0.00	0.00	0.00	0.00	0.00	0.00	1.55	0.00	0.00	9.32
				Whole Day Total (veh*km)	88.52	57.46	0.00	34.17	26.40	0.00	0.00	0.00	0.00	0.00	0.00	0.00	0.00	0.00	0.00	34.17	0.00	0.00	240.72
71	Ying Choi Path	NB	0.05	**00:00 ~ 01:00**	0.51	0.51	0.00	0.00	0.00	0.00	0.00	0.00	0.00	0.00	0.00	0.00	0.00	0.00	0.00	0.00	0.00	0.00	1.02
			0.05	**01:00 ~ 02:00**	0.51	0.51	0.00	0.00	0.00	0.00	0.00	0.00	0.00	0.00	0.00	0.00	0.00	0.00	0.00	0.00	0.00	0.00	1.02
			0.05	**02:00 ~ 03:00**	0.51	0.51	0.00	0.00	0.00	0.00	0.00	0.00	0.00	0.00	0.00	0.00	0.00	0.00	0.00	0.00	0.00	0.00	1.02
			0.05	**03:00 ~ 04:00**	0.51	0.51	0.00	0.00	0.00	0.00	0.00	0.00	0.00	0.00	0.00	0.00	0.00	0.00	0.00	0.00	0.00	0.00	1.02
			0.05	**04:00 ~ 05:00**	0.51	0.51	0.00	0.00	0.00	0.00	0.00	0.00	0.00	0.00	0.00	0.00	0.00	0.00	0.00	0.00	0.00	0.00	1.02
			0.05	**05:00 ~ 06:00**	0.51	0.51	0.00	0.00	0.00	0.00	0.00	0.00	0.00	0.00	0.00	0.00	0.00	0.00	0.00	0.00	0.00	0.00	1.02
			0.05	**06:00 ~ 07:00**	0.51	0.51	0.00	0.00	0.00	0.00	0.00	0.00	0.00	0.00	0.00	0.00	0.00	0.00	0.00	0.00	0.00	0.00	1.02
			0.05	**07:00 ~ 08:00**	0.51	0.51	0.00	0.51	0.00	0.00	0.00	0.00	0.00	0.00	0.00	0.00	0.00	0.00	0.00	0.51	0.00	0.00	2.03
			0.05	**08:00 ~ 09:00**	1.02	0.51	0.00	0.51	0.00	0.00	0.00	0.00	0.00	0.00	0.00	0.00	0.00	0.00	0.00	0.51	0.00	0.00	2.54
			0.05	**09:00 ~ 10:00**	0.51	0.51	0.00	0.51	0.00	0.00	0.00	0.00	0.00	0.00	0.00	0.00	0.00	0.00	0.00	0.51	0.00	0.00	2.03
			0.05	**10:00 ~ 11:00**	0.51	0.51	0.00	0.51	0.00	0.00	0.00	0.00	0.00	0.00	0.00	0.00	0.00	0.00	0.00	0.51	0.00	0.00	2.03
			0.05	**11:00 ~ 12:00**	0.51	0.51	0.00	0.51	0.00	0.00	0.00	0.00	0.00	0.00	0.00	0.00	0.00	0.00	0.00	0.51	0.00	0.00	2.03
			0.05	**12:00 ~ 13:00**	0.51	0.51	0.00	0.51	0.00	0.00	0.00	0.00	0.00	0.00	0.00	0.00	0.00	0.00	0.00	0.51	0.00	0.00	2.03
			0.05	**13:00 ~ 14:00**	0.51	0.51	0.00	0.51	0.00	0.00	0.00	0.00	0.00	0.00	0.00	0.00	0.00	0.00	0.00	0.51	0.00	0.00	2.03
			0.05	**14:00 ~ 15:00**	0.51	0.51	0.00	0.51	0.00	0.00	0.00	0.00	0.00	0.00	0.00	0.00	0.00	0.00	0.00	0.51	0.00	0.00	2.03
			0.05	**15:00 ~ 16:00**	0.51	0.51	0.00	0.51	0.00	0.00	0.00	0.00	0.00	0.00	0.00	0.00	0.00	0.00	0.00	0.51	0.00	0.00	2.03
			0.05	**16:00 ~ 17:00**	0.51	0.51	0.00	0.51	0.00	0.00	0.00	0.00	0.00	0.00	0.00	0.00	0.00	0.00	0.00	0.51	0.00	0.00	2.03
			0.05	**17:00 ~ 18:00**	0.51	0.51	0.00	0.51	0.00	0.00	0.00	0.00	0.00	0.00	0.00	0.00	0.00	0.00	0.00	0.51	0.00	0.00	2.03
			0.05	**18:00 ~ 19:00**	1.02	0.51	0.00	0.51	0.00	0.00	0.00	0.00	0.00	0.00	0.00	0.00	0.00	0.00	0.00	0.51	0.00	0.00	2.54
			0.05	**19:00 ~ 20:00**	0.51	0.51	0.00	0.51	0.00	0.00	0.00	0.00	0.00	0.00	0.00	0.00	0.00	0.00	0.00	0.51	0.00	0.00	2.03
			0.05	**20:00 ~ 21:00**	0.51	0.51	0.00	0.51	0.00	0.00	0.00	0.00	0.00	0.00	0.00	0.00	0.00	0.00	0.00	0.51	0.00	0.00	2.03
			0.05	**21:00 ~ 22:00**	0.51	0.51	0.00	0.51	0.00	0.00	0.00	0.00	0.00	0.00	0.00	0.00	0.00	0.00	0.00	0.51	0.00	0.00	2.03
			0.05	**22:00 ~ 23:00**	0.51	0.51	0.00	0.51	0.00	0.00	0.00	0.00	0.00	0.00	0.00	0.00	0.00	0.00	0.00	0.51	0.00	0.00	2.03
			0.05	**23:00 ~ 00:00**	0.51	0.51	0.00	0.51	0.00	0.00	0.00	0.00	0.00	0.00	0.00	0.00	0.00	0.00	0.00	0.51	0.00	0.00	2.03
				Whole Day Total (veh*km)	13.21	12.19	0.00	8.64	0.00	0.00	0.00	0.00	0.00	0.00	0.00	0.00	0.00	0.00	0.00	8.64	0.00	0.00	42.67
72	Ying Choi Path	SB	0.05	**00:00 ~ 01:00**	0.51	0.51	0.00	0.00	0.00	0.00	0.00	0.00	0.00	0.00	0.00	0.00	0.00	0.00	0.00	0.00	0.00	0.00	1.02
			0.05	**01:00 ~ 02:00**	0.51	0.51	0.00	0.00	0.00	0.00	0.00	0.00	0.00	0.00	0.00	0.00	0.00	0.00	0.00	0.00	0.00	0.00	1.02
			0.05	**02:00 ~ 03:00**	0.51	0.51	0.00	0.00	0.00	0.00	0.00	0.00	0.00	0.00	0.00	0.00	0.00	0.00	0.00	0.00	0.00	0.00	1.02
			0.05	**03:00 ~ 04:00**	0.51	0.51	0.00	0.00	0.00	0.00	0.00	0.00	0.00	0.00	0.00	0.00	0.00	0.00	0.00	0.00	0.00	0.00	1.02
			0.05	**04:00 ~ 05:00**	0.51	0.51	0.00	0.00	0.00	0.00	0.00	0.00	0.00	0.00	0.00	0.00	0.00	0.00	0.00	0.00	0.00	0.00	1.02
			0.05	**05:00 ~ 06:00**	0.51	0.51	0.00	0.00	0.00	0.00	0.00	0.00	0.00	0.00	0.00	0.00	0.00	0.00	0.00	0.00	0.00	0.00	1.02
			0.05	**06:00 ~ 07:00**	0.51	0.51	0.00	0.00	0.00	0.00	0.00	0.00	0.00	0.00	0.00	0.00	0.00	0.00	0.00	0.00	0.00	0.00	1.02
			0.05	**07:00 ~ 08:00**	0.51	0.51	0.00	0.51	0.00	0.00	0.00	0.00	0.00	0.00	0.00	0.00	0.00	0.00	0.00	0.51	0.00	0.00	2.03
			0.05	**08:00 ~ 09:00**	1.02	0.51	0.00	0.51	0.00	0.00	0.00	0.00	0.00	0.00	0.00	0.00	0.00	0.00	0.00	0.51	0.00	0.00	2.54
			0.05	**09:00 ~ 10:00**	0.51	0.51	0.00	0.51	0.00	0.00	0.00	0.00	0.00	0.00	0.00	0.00	0.00	0.00	0.00	0.51	0.00	0.00	2.03
			0.05	**10:00 ~ 11:00**	0.51	0.51	0.00	0.51	0.00	0.00	0.00	0.00	0.00	0.00	0.00	0.00	0.00	0.00	0.00	0.51	0.00	0.00	2.03
			0.05	**11:00 ~ 12:00**	0.51	0.51	0.00	0.51	0.00	0.00	0.00	0.00	0.00	0.00	0.00	0.00	0.00	0.00	0.00	0.51	0.00	0.00	2.03
			0.05	**12:00 ~ 13:00**	0.51	0.51	0.00	0.51	0.00	0.00	0.00	0.00	0.00	0.00	0.00	0.00	0.00	0.00	0.00	0.51	0.00	0.00	2.03
			0.05	**13:00 ~ 14:00**	0.51	0.51	0.00	0.51	0.00	0.00	0.00	0.00	0.00	0.00	0.00	0.00	0.00	0.00	0.00	0.51	0.00	0.00	2.03
			0.05	**14:00 ~ 15:00**	0.51	0.51	0.00	0.51	0.00	0.00	0.00	0.00	0.00	0.00	0.00	0.00	0.00	0.00	0.00	0.51	0.00	0.00	2.03
			0.05	**15:00 ~ 16:00**	0.51	0.51	0.00	0.51	0.00	0.00	0.00	0.00	0.00	0.00	0.00	0.00	0.00	0.00	0.00	0.51	0.00	0.00	2.03
			0.05	**16:00 ~ 17:00**	0.51	0.51	0.00	0.51	0.00	0.00	0.00	0.00	0.00	0.00	0.00	0.00	0.00	0.00	0.00	0.51	0.00	0.00	2.03
			0.05	**17:00 ~ 18:00**	0.51	0.51	0.00	0.51	0.00	0.00	0.00	0.00	0.00	0.00	0.00	0.00	0.00	0.00	0.00	0.51	0.00	0.00	2.03
			0.05	**18:00 ~ 19:00**	1.02	0.51	0.00	0.51	0.00	0.00	0.00	0.00	0.00	0.00	0.00	0.00	0.00	0.00	0.00	0.51	0.00	0.00	2.54
			0.05	**19:00 ~ 20:00**	0.51	0.51	0.00	0.51	0.00	0.00	0.00	0.00	0.00	0.00	0.00	0.00	0.00	0.00	0.00	0.51	0.00	0.00	2.03
			0.05	**20:00 ~ 21:00**	0.51	0.51	0.00	0.51	0.00	0.00	0.00	0.00	0.00	0.00	0.00	0.00	0.00	0.00	0.00	0.51	0.00	0.00	2.03
			0.05	**21:00 ~ 22:00**	0.51	0.51	0.00	0.51	0.00	0.00	0.00	0.00	0.00	0.00	0.00	0.00	0.00	0.00	0.00	0.51	0.00	0.00	2.03
			0.05	**22:00 ~ 23:00**	0.51	0.51	0.00	0.51	0.00	0.00	0.00	0.00	0.00	0.00	0.00	0.00	0.00	0.00	0.00	0.51	0.00	0.00	2.03
			0.05	**23:00 ~ 00:00**	0.51	0.51	0.00	0.51	0.00	0.00	0.00	0.00	0.00	0.00	0.00	0.00	0.00	0.00	0.00	0.51	0.00	0.00	2.03
				Whole Day Total (veh*km)	13.21	12.19	0.00	8.64	0.00	0.00	0.00	0.00	0.00	0.00	0.00	0.00	0.00	0.00	0.00	8.64	0.00	0.00	42.67

Road No.	Road Name	Bound	Road Length (km)	Hour	PC	TAXI	LGV3	LGV4	LGV6	HGV7	HGV8	PLB	PV4	PV5	NFB6	NFB7	NFB8	FBSD	FBDD	MC	HGV9	NFB9	Total
73	Chatham Road North	NB	0.06	**00:00 ~ 01:00**	9.68	4.52	0.00	1.94	0.65	0.65	0.65	0.65	0.00	0.65	0.65	0.00	0.65	0.00	2.58	1.29	0.65	0.00	25.16
			0.06	**01:00 ~ 02:00**	6.45	3.23	0.00	1.29	0.65	0.65	0.65	0.00	0.00	0.65	0.65	0.00	0.65	0.00	1.29	1.29	0.65	0.00	18.06
			0.06	**02:00 ~ 03:00**	5.16	1.94	0.00	1.29	0.65	0.65	0.65	0.00	0.00	0.65	0.00	0.00	0.65	0.00	1.29	0.65	0.00	0.00	13.55
			0.06	**03:00 ~ 04:00**	3.87	1.94	0.00	1.29	0.65	0.00	0.65	0.00	0.00	0.65	0.00	0.00	0.00	0.00	1.29	0.65	0.00	0.00	10.97
			0.06	**04:00 ~ 05:00**	3.87	1.94	0.00	0.65	0.65	0.00	0.65	0.00	0.00	0.65	0.00	0.00	0.00	0.00	1.29	0.65	0.00	0.00	10.32
			0.06	**05:00 ~ 06:00**	5.16	2.58	0.00	1.29	0.65	0.65	0.65	0.65	0.00	0.65	0.00	0.00	0.65	0.00	3.23	0.65	0.00	0.00	16.77
			0.06	**06:00 ~ 07:00**	10.32	4.52	0.00	1.94	0.65	0.65	0.65	1.94	0.00	0.65	0.65	0.00	0.65	0.00	7.74	1.29	0.65	0.00	32.25
			0.06	**07:00 ~ 08:00**	20.00	8.39	0.65	3.87	1.94	0.65	0.65	2.58	0.65	0.65	0.65	0.65	0.65	0.00	9.68	2.58	0.65	0.00	54.83
			0.06	**08:00 ~ 09:00**	24.51	10.32	0.65	5.16	1.94	0.65	0.65	3.23	0.65	0.65	0.65	0.65	0.65	0.00	8.39	3.23	0.65	0.00	62.57
			0.06	**09:00 ~ 10:00**	21.93	9.03	0.65	4.52	1.94	0.65	0.65	2.58	0.65	0.65	0.65	0.65	0.65	0.00	7.10	2.58	0.65	0.00	55.47
			0.06	**10:00 ~ 11:00**	21.29	9.03	0.65	4.52	1.94	0.65	0.65	2.58	0.65	0.65	0.65	0.65	0.65	0.00	7.10	2.58	0.65	0.00	54.83
			0.06	**11:00 ~ 12:00**	21.93	9.68	0.65	4.52	1.94	0.65	0.65	2.58	0.65	0.65	0.65	0.65	0.65	0.00	7.10	2.58	0.65	0.00	56.12
			0.06	**12:00 ~ 13:00**	33.54	15.48	0.65	5.16	1.94	0.65	0.65	2.58	0.65	0.65	0.65	0.65	0.65	0.00	8.39	3.87	0.65	0.00	76.76
			0.06	**13:00 ~ 14:00**	34.19	15.48	0.65	5.16	1.94	0.65	0.65	2.58	0.65	0.65	0.65	0.65	0.65	0.00	8.39	3.87	0.65	0.00	77.40
			0.06	**14:00 ~ 15:00**	34.83	16.13	0.65	5.16	1.94	0.65	0.65	3.23	0.65	0.65	0.65	0.65	0.65	0.00	8.39	3.87	0.65	0.00	79.34
			0.06	**15:00 ~ 16:00**	35.48	16.13	0.65	5.81	1.94	0.65	0.65	3.23	0.65	0.65	0.65	0.65	0.65	0.00	8.39	3.87	0.65	0.00	80.63
			0.06	**16:00 ~ 17:00**	36.12	16.77	0.65	5.81	1.94	0.65	0.65	3.23	0.65	0.65	0.65	0.65	0.65	0.00	8.39	3.87	0.65	0.00	81.92
			0.06	**17:00 ~ 18:00**	36.12	16.77	0.65	5.81	1.94	0.65	0.65	3.23	0.65	0.65	0.65	0.65	0.65	0.00	8.39	3.87	0.65	0.00	81.92
			0.06	**18:00 ~ 19:00**	38.70	17.42	0.65	5.81	2.58	0.65	0.65	3.23	0.65	0.65	0.65	0.65	0.65	0.00	9.03	4.52	0.65	0.00	87.08
			0.06	**19:00 ~ 20:00**	34.19	15.48	0.65	5.16	1.94	0.65	0.65	2.58	0.65	0.65	0.65	0.65	0.65	0.00	7.74	3.87	0.65	0.00	76.76
			0.06	**20:00 ~ 21:00**	29.03	13.55	0.65	4.52	1.94	0.65	0.65	1.94	0.65	0.65	0.65	0.65	0.65	0.00	7.10	3.23	0.65	0.00	67.08
			0.06	**21:00 ~ 22:00**	29.67	13.55	0.65	4.52	1.94	0.65	0.65	1.94	0.65	0.65	0.65	0.65	0.65	0.00	6.45	3.23	0.65	0.00	67.08
			0.06	**22:00 ~ 23:00**	27.74	12.90	0.65	4.52	1.94	0.65	0.65	1.94	0.65	0.65	0.65	0.65	0.65	0.00	5.81	3.23	0.65	0.00	63.86
			0.06	**23:00 ~ 00:00**	22.58	10.32	0.65	3.87	1.29	0.65	0.65	1.29	0.65	0.65	0.65	0.65	0.65	0.00	5.81	2.58	0.65	0.00	53.54
				Whole Day Total (veh*km)	546.32	247.04	10.97	93.53	37.41	14.19	15.48	47.73	10.97	15.48	12.90	10.97	14.19	0.00	150.29	63.86	12.90	0.00	1304.19
74	Chatham Road North	SB	0.06	**00:00 ~ 01:00**	18.71	8.39	0.65	5.81	1.94	0.65	0.65	0.65	0.00	0.65	0.65	0.65	0.65	0.00	3.23	1.94	0.65	0.00	45.80
			0.06	**01:00 ~ 02:00**	12.26	5.81	0.65	3.87	1.29	0.65	0.65	0.00	0.00	0.65	0.65	0.65	0.65	0.00	1.94	1.29	0.65	0.00	31.61
			0.06	**02:00 ~ 03:00**	9.03	4.52	0.00	2.58	1.29	0.65	0.65	0.00	0.00	0.65	0.65	0.00	0.65	0.00	1.29	1.29	0.65	0.00	23.87
			0.06	**03:00 ~ 04:00**	7.10	3.23	0.00	2.58	1.29	0.65	0.65	0.00	0.00	0.65	0.00	0.00	0.65	0.00	1.29	1.29	0.65	0.00	20.00
			0.06	**04:00 ~ 05:00**	7.10	3.23	0.00	1.94	1.29	0.65	0.65	0.00	0.00	0.65	0.00	0.00	0.65	0.00	1.29	1.29	0.65	0.00	19.35
			0.06	**05:00 ~ 06:00**	9.68	4.52	0.00	3.23	1.29	0.65	0.65	0.65	0.00	0.65	0.65	0.00	0.65	0.00	3.87	1.29	0.65	0.00	28.38
			0.06	**06:00 ~ 07:00**	18.71	8.39	0.65	5.81	1.94	0.65	0.65	2.58	0.00	0.65	0.65	0.65	0.65	0.00	9.68	1.94	0.65	0.00	54.18
			0.06	**07:00 ~ 08:00**	36.77	16.77	0.65	10.97	4.52	0.65	1.29	3.23	0.65	0.65	0.65	0.65	0.65	0.00	12.26	4.52	0.65	0.00	95.46
			0.06	**08:00 ~ 09:00**	46.44	21.29	0.65	14.19	5.16	0.65	1.94	3.87	0.65	0.65	0.65	0.65	0.65	0.00	10.32	5.16	0.65	0.00	113.52
			0.06	**09:00 ~ 10:00**	40.64	18.71	0.65	12.26	4.52	0.65	1.29	3.23	0.65	0.65	0.65	0.65	0.65	0.00	9.03	4.52	0.65	0.00	99.33
			0.06	**10:00 ~ 11:00**	39.35	18.06	0.65	12.26	4.52	0.65	1.29	2.58	0.65	0.65	0.65	0.65	0.65	0.00	9.03	4.52	0.65	0.00	96.75
			0.06	**11:00 ~ 12:00**	41.28	18.71	0.65	12.26	4.52	0.65	1.29	2.58	0.65	0.65	0.65	0.65	0.65	0.00	8.39	4.52	0.65	0.00	98.69
			0.06	**12:00 ~ 13:00**	40.64	18.71	0.65	9.68	3.87	0.65	1.29	2.58	0.65	0.65	0.65	0.65	0.65	0.00	7.10	4.52	0.65	0.00	93.53
			0.06	**13:00 ~ 14:00**	41.28	19.35	0.65	9.68	3.87	0.65	1.29	2.58	0.65	0.65	0.65	0.65	0.65	0.00	7.10	4.52	0.65	0.00	94.82
			0.06	**14:00 ~ 15:00**	41.93	19.35	0.65	9.68	3.87	0.65	1.29	2.58	0.65	0.65	0.65	0.65	0.65	0.00	7.10	4.52	0.65	0.00	95.46
			0.06	**15:00 ~ 16:00**	42.57	20.00	0.65	9.68	3.87	0.65	1.29	2.58	0.65	0.65	0.65	0.65	0.65	0.00	7.10	4.52	0.65	0.00	96.75
			0.06	**16:00 ~ 17:00**	43.86	20.64	0.65	10.32	3.87	0.65	1.29	2.58	0.65	0.65	0.65	0.65	0.65	0.00	7.10	5.16	0.65	0.00	99.98
			0.06	**17:00 ~ 18:00**	43.22	20.00	0.65	10.32	3.87	0.65	1.29	2.58	0.65	0.65	0.65	0.65	0.65	0.00	7.10	5.16	0.65	0.00	98.69
			0.06	**18:00 ~ 19:00**	46.44	21.29	0.65	10.97	3.87	0.65	1.29	2.58	0.65	0.65	0.65	0.65	0.65	0.00	7.10	5.16	0.65	0.00	103.85
			0.06	**19:00 ~ 20:00**	41.28	19.35	0.65	9.68	3.87	0.65	1.29	2.58	0.65	0.65	0.65	0.65	0.65	0.00	6.45	4.52	0.65	0.00	94.17
			0.06	**20:00 ~ 21:00**	34.83	16.13	0.65	8.39	3.23	0.65	1.29	1.29	0.65	0.65	0.65	0.65	0.65	0.00	5.81	3.87	0.65	0.00	79.98
			0.06	**21:00 ~ 22:00**	36.12	16.77	0.65	8.39	3.23	0.65	1.29	1.29	0.65	0.65	0.65	0.65	0.65	0.00	5.16	3.87	0.65	0.00	81.27
			0.06	**22:00 ~ 23:00**	32.90	15.48	0.65	7.74	3.23	0.65	1.29	1.29	0.65	0.65	0.65	0.65	0.65	0.00	5.16	3.87	0.65	0.00	76.11
			0.06	**23:00 ~ 00:00**	27.09	12.90	0.65	6.45	2.58	0.65	0.65	1.29	0.65	0.65	0.65	0.65	0.65	0.00	4.52	3.23	0.65	0.00	63.86
				Whole Day Total (veh*km)	759.17	351.53	12.90	198.66	76.76	15.48	26.45	45.15	10.97	15.48	14.19	12.90	15.48	0.00	148.35	86.43	15.48	0.00	1805.36
75	Chatham Road North	NB	0.10	**00:00 ~ 01:00**	15.27	7.13	0.00	3.05	1.02	1.02	1.02	1.02	0.00	1.02	1.02	0.00	1.02	0.00	4.07	2.04	0.00	0.00	38.68
			0.10	**01:00 ~ 02:00**	10.18	4.07	0.00	2.04	1.02	1.02	1.02	0.00	0.00	1.02	1.02	0.00	1.02	0.00	2.04	1.02	0.00	0.00	25.45
			0.10	**02:00 ~ 03:00**	7.13	3.05	0.00	2.04	1.02	1.02	1.02	0.00	0.00	1.02	1.02	0.00	0.00	0.00	2.04	1.02	0.00	0.00	19.34
			0.10	**03:00 ~ 04:00**	6.11	3.05	0.00	1.02	1.02	0.00	1.02	0.00	0.00	1.02	0.00	0.00	0.00	0.00	2.04	1.02	0.00	0.00	16.29
			0.10	**04:00 ~ 05:00**	6.11	3.05	0.00	1.02	1.02	0.00	1.02	0.00	0.00	1.02	0.00	0.00	0.00	0.00	2.04	1.02	0.00	0.00	16.29
			0.10	**05:00 ~ 06:00**	8.14	4.07	0.00	2.04	1.02	1.02	1.02	1.02	0.00	1.02	0.00	0.00	0.00	0.00	5.09	1.02	0.00	0.00	25.45
			0.10	**06:00 ~ 07:00**	15.27	7.13	0.00	3.05	1.02	1.02	1.02	3.05	0.00	1.02	1.02	0.00	1.02	0.00	11.20	2.04	0.00	0.00	47.85
			0.10	**07:00 ~ 08:00**	30.54	13.23	1.02	6.11	2.04	1.02	1.02	4.07	1.02	1.02	1.02	1.02	1.02	0.00	15.27	4.07	1.02	0.00	84.49
			0.10	**08:00 ~ 09:00**	38.68	16.29	1.02	7.13	3.05	1.02	1.02	5.09	1.02	1.02	1.02	1.02	1.02	0.00	12.22	4.07	1.02	0.00	95.69
			0.10	**09:00 ~ 10:00**	33.59	14.25	1.02	6.11	2.04	1.02	1.02	4.07	1.02	1.02	1.02	1.02	1.02	0.00	11.20	4.07	1.02	0.00	84.49
			0.10	**10:00 ~ 11:00**	32.58	14.25	1.02	6.11	2.04	1.02	1.02	3.05	1.02	1.02	1.02	1.02	1.02	0.00	11.20	4.07	1.02	0.00	82.46
			0.10	**11:00 ~ 12:00**	34.61	14.25	1.02	6.11	3.05	1.02	1.02	3.05	1.02	1.02	1.02	1.02	1.02	0.00	10.18	4.07	1.02	0.00	84.49
			0.10	**12:00 ~ 13:00**	46.83	21.38	1.02	7.13	3.05	1.02	1.02	4.07	1.02	1.02	1.02	1.02	1.02	0.00	12.22	5.09	1.02	0.00	108.93
			0.10	**13:00 ~ 14:00**	47.85	21.38	1.02	7.13	3.05	1.02	1.02	4.07	1.02	1.02	1.02	1.02	1.02	0.00	13.23	5.09	1.02	0.00	110.96
			0.10	**14:00 ~ 15:00**	48.86	22.40	1.02	7.13	3.05	1.02	1.02	4.07	1.02	1.02	1.02	1.02	1.02	0.00	13.23	6.11	1.02	0.00	114.02
			0.10	**15:00 ~ 16:00**	48.86	22.40	1.02	7.13	3.05	1.02	1.02	4.07	1.02	1.02	1.02	1.02	1.02	0.00	13.23	6.11	1.02	0.00	114.02
			0.10	**16:00 ~ 17:00**	50.90	23.41	1.02	7.13	3.05	1.02	1.02	4.07	1.02	1.02	1.02	1.02	1.02	0.00	13.23	6.11	1.02	0.00	117.07
			0.10	**17:00 ~ 18:00**	50.90	23.41	1.02	7.13	3.05	1.02	1.02	5.09	1.02	1.02	1.02	1.02	1.02	0.00	13.23	6.11	1.02	0.00	118.09
			0.10	**18:00 ~ 19:00**	53.95	24.43	1.02	8.14	3.05	1.02	1.02	5.09	1.02	1.02	1.02	1.02	1.02	0.00	14.25	6.11	1.02	0.00	124.20
			0.10	**19:00 ~ 20:00**	47.85	21.38	1.02	7.13	3.05	1.02	1.02	4.07	1.02	1.02	1.02	1.02	1.02	0.00	11.20	5.09	1.02	0.00	108.93
			0.10	**20:00 ~ 21:00**	40.72	18.32	1.02	6.11	2.04	1.02	1.02	3.05	1.02	1.02	1.02	1.02	1.02	0.00	10.18	5.09	1.02	0.00	94.67
			0.10	**21:00 ~ 22:00**	41.74	19.34	1.02	6.11	2.04	1.02	1.02	3.05	1.02	1.02	1.02	1.02	1.02	0.00	10.18	5.09	1.02	0.00	96.71
			0.10	**22:00 ~ 23:00**	38.68	17.31	1.02	6.11	2.04	1.02	1.02	3.05	1.02	1.02	1.02	1.02	1.02	0.00	9.16	4.07	1.02	0.00	89.58
			0.10	**23:00 ~ 00:00**	31.56	14.25	1.02	5.09	2.04	1.02	1.02	2.04	1.02	1.02	1.02	1.02	1.02	0.00	8.14	4.07	1.02	0.00	76.35
				Whole Day Total (veh*km)	786.91	353.25	17.31	127.25	51.92	22.40	24.43	70.24	17.31	24.43	20.36	17.31	20.36	0.00	230.07	93.66	17.31	0.00	1894.50
76	Chatham Road North	SB	0.04	**00:00 ~ 01:00**	7.49	3.33	0.00	2.08	0.83	0.42	0.42	0.42	0.00	0.42	0.42	0.00	0.42	0.00	2.08	0.83	0.42	0.00	19.55
			0.04	**01:00 ~ 02:00**	4.99	2.08	0.00	1.25	0.42	0.42	0.42	0.00	0.00	0.42	0.42	0.00	0.42	0.00	1.25	0.83	0.42	0.00	13.31
			0.04	**02:00 ~ 03:00**	3.74	1.66	0.00	1.25	0.42	0.42	0.42	0.00	0.00	0.42	0.00	0.00	0.42	0.00	0.83	0.42	0.42	0.00	10.40
			0.04	**03:00 ~ 04:00**	2.91	1.25	0.00	0.83	0.42	0.42	0.42	0.00	0.00	0.42	0.00	0.00	0.00	0.00	0.83	0.42	0.00	0.00	7.90
			0.04	**04:00 ~ 05:00**	2.91	1.25	0.00	0.83	0.42	0.42	0.42	0.00	0.00	0.42	0.00	0.00	0.00	0.00	0.83	0.42	0.00	0.00	7.90
			0.04	**05:00 ~ 06:00**	3.74	1.66	0.00	1.25	0.42	0.42	0.42	0.42	0.00	0.42	0.00	0.00	0.42	0.00	2.50	0.42	0.42	0.00	12.48
			0.04	**06:00 ~ 07:00**	7.49	3.33	0.00	2.08	0.83	0.42	0.42	1.66	0.00	0.42	0.42	0.00	0.42	0.00	6.24	0.83	0.42	0.00	24.96
			0.04	**07:00 ~ 08:00**	15.39	6.66	0.42	3.74	1.66	0.42	0.42	2.08	0.42	0.42	0.42	0.42	0.42	0.00	7.90	1.66	0.42	0.00	42.85
			0.04	**08:00 ~ 09:00**	19.14	8.32	0.42	4.99	1.66	0.42	0.42	2.50	0.42	0.42	0.42	0.42	0.42	0.00	6.66	2.08	0.42	0.00	49.09
			0.04	**09:00 ~ 10:00**	16.64	7.07	0.42	4.16	1.66	0.42	0.42	2.08	0.42	0.42	0.42	0.42	0.42	0.00	5.82	2.08	0.42	0.00	43.26
			0.04	**10:00 ~ 11:00**	16.22	7.07	0.42	4.16	1.66	0.42	0.42	1.66	0.42	0.42	0.42	0.42	0.42	0.00	5.82	2.08	0.42	0.00	42.43
			0.04	**11:00 ~ 12:00**	17.06	7.49	0.42	4.16	1.66	0.42	0.42	1.66	0.42	0.42	0.42	0.42	0.42	0.00	5.41	2.08	0.42	0.00	43.26
			0.04	**12:00 ~ 13:00**	14.14	6.24	0.42	3.74	1.66	0.42	0.42	1.25	0.42	0.42	0.42	0.42	0.42	0.00	3.74	1.66	0.42	0.00	36.19
			0.04	**13:00 ~ 14:00**	14.14	6.24	0.42	4.16	1.66	0.42	0.42	1.25	0.42	0.42	0.42	0.42	0.42	0.00	3.74	1.66	0.42	0.00	36.61
			0.04	**14:00 ~ 15:00**	14.56	6.24	0.42	4.16	1.66	0.42	0.42	1.25	0.42	0.42	0.42	0.42	0.42	0.00	3.74	1.66	0.42	0.00	37.02
			0.04	**15:00 ~ 16:00**	14.56	6.24	0.42	4.16	1.66	0.42	0.42	1.25	0.42	0.42	0.42	0.42	0.42	0.00	3.74	1.66	0.42	0.00	37.02
			0.04	**16:00 ~ 17:00**	15.39	6.66	0.42	4.16	1.66	0.42	0.42	1.25	0.42	0.42	0.42	0.42	0.42	0.00	3.74	1.66	0.42	0.00	38.27
			0.04	**17:00 ~ 18:00**	14.98	6.66	0.42	4.16	1.66	0.42	0.42	1.66	0.42	0.42	0.42	0.42	0.42	0.00	3.74	1.66	0.42	0.00	38.27
			0.04	**18:00 ~ 19:00**	16.22	7.07	0.42	4.58	1.66	0.42	0.42	1.66	0.42	0.42	0.42	0.42	0.42	0.00	4.16	2.08	0.42	0.00	41.18
			0.04	**19:00 ~ 20:00**	14.14	6.24	0.42	4.16	1.66	0.42	0.42	1.25	0.42	0.42	0.42	0.42	0.42	0.00	3.33	1.66	0.42	0.00	36.19
			0.04	**20:00 ~ 21:00**	12.06	5.41	0.42	3.33	1.25	0.42	0.42	0.83	0.42	0.42	0.42	0.42	0.42	0.00	2.91	1.66	0.42	0.00	31.20
			0.04	**21:00 ~ 22:00**	12.48	5.41	0.42	3.33	1.25	0.42	0.42	0.83	0.42	0.42	0.42	0.42	0.42	0.00	2.91	1.66	0.42	0.00	31.62
			0.04	**22:00 ~ 23:00**	11.65	4.99	0.42	3.33	1.25	0.42	0.42	0.83	0.42	0.42	0.42	0.42	0.42	0.00	2.91	1.25	0.42	0.00	29.95
			0.04	**23:00 ~ 00:00**	9.57	4.16	0.42	2.50	1.25	0.42	0.42	0.83	0.42	0.42	0.42	0.42	0.42	0.00	2.50	1.25	0.42	0.00	25.79
				Whole Day Total (veh*km)	281.63	122.72	7.07	76.54	30.37	9.98	9.98	26.62	7.07	9.98	8.32	7.07	9.15	0.00	87.36	33.70	9.15	0.00	736.74

Road No.	Road Name	Bound	Road Length (km)	Hour	PC	TAXI	LGV3	LGV4	LGV6	HGV7	HGV8	PLB	PV4	PV5	NFB6	NFB7	NFB8	FBSD	FBDD	MC	HGV9	NFB9	Total
77	Chatham Road North	SB	0.05	**00:00 ~ 01:00**	9.98	4.28	0.48	2.85	1.43	0.48	0.48	0.48	0.00	0.48	0.48	0.48	0.48	0.00	2.38	1.43	0.48	0.00	26.60
			0.05	**01:00 ~ 02:00**	6.65	2.85	0.48	1.90	0.95	0.48	0.48	0.00	0.00	0.48	0.48	0.48	0.48	0.00	1.43	0.95	0.48	0.00	18.53
			0.05	**02:00 ~ 03:00**	4.75	2.38	0.00	1.43	0.48	0.48	0.48	0.00	0.00	0.48	0.00	0.00	0.48	0.00	0.95	0.48	0.48	0.00	12.83
			0.05	**03:00 ~ 04:00**	3.80	1.90	0.00	1.43	0.48	0.48	0.48	0.00	0.00	0.48	0.00	0.00	0.48	0.00	0.95	0.48	0.48	0.00	11.40
			0.05	**04:00 ~ 05:00**	3.80	1.90	0.00	1.43	0.48	0.48	0.48	0.00	0.00	0.48	0.00	0.00	0.48	0.00	0.95	0.48	0.48	0.00	11.40
			0.05	**05:00 ~ 06:00**	5.23	2.38	0.00	1.90	0.95	0.48	0.48	0.48	0.00	0.48	0.00	0.00	0.48	0.00	2.85	0.95	0.48	0.00	17.10
			0.05	**06:00 ~ 07:00**	9.98	4.28	0.48	3.33	1.43	0.48	0.48	1.90	0.00	0.48	0.48	0.48	0.48	0.00	7.13	1.43	0.48	0.00	33.25
			0.05	**07:00 ~ 08:00**	19.95	9.03	0.48	6.18	2.38	0.48	0.95	2.38	0.48	0.48	0.48	0.48	0.48	0.00	9.03	2.38	0.48	0.00	56.05
			0.05	**08:00 ~ 09:00**	24.70	10.93	0.48	7.60	2.85	0.48	0.95	2.85	0.48	0.48	0.48	0.48	0.48	0.00	7.60	2.85	0.48	0.00	64.13
			0.05	**09:00 ~ 10:00**	21.85	9.50	0.48	6.65	2.38	0.48	0.95	2.38	0.48	0.48	0.48	0.48	0.48	0.00	6.65	2.38	0.48	0.00	56.53
			0.05	**10:00 ~ 11:00**	21.38	9.50	0.48	6.18	2.38	0.48	0.95	1.90	0.48	0.48	0.48	0.48	0.48	0.00	6.65	2.38	0.48	0.00	55.10
			0.05	**11:00 ~ 12:00**	22.33	9.98	0.48	6.65	2.38	0.48	0.95	1.90	0.48	0.48	0.48	0.48	0.48	0.00	6.18	2.38	0.48	0.00	56.53
			0.05	**12:00 ~ 13:00**	20.90	9.50	0.48	5.23	1.90	0.48	0.48	1.43	0.48	0.48	0.48	0.48	0.48	0.00	4.28	2.38	0.48	0.00	49.88
			0.05	**13:00 ~ 14:00**	21.38	9.50	0.48	5.70	1.90	0.48	0.95	1.43	0.48	0.48	0.48	0.48	0.48	0.00	4.28	2.38	0.48	0.00	51.30
			0.05	**14:00 ~ 15:00**	21.38	9.98	0.48	5.70	2.38	0.48	0.95	1.43	0.48	0.48	0.48	0.48	0.48	0.00	4.28	2.38	0.48	0.00	52.25
			0.05	**15:00 ~ 16:00**	21.85	9.98	0.48	5.70	2.38	0.48	0.95	1.43	0.48	0.48	0.48	0.48	0.48	0.00	4.28	2.38	0.48	0.00	52.73
			0.05	**16:00 ~ 17:00**	22.80	9.98	0.48	5.70	2.38	0.48	0.95	1.43	0.48	0.48	0.48	0.48	0.48	0.00	4.28	2.38	0.48	0.00	53.68
			0.05	**17:00 ~ 18:00**	22.33	9.98	0.48	5.70	2.38	0.48	0.95	1.90	0.48	0.48	0.48	0.48	0.48	0.00	4.28	2.38	0.48	0.00	53.68
			0.05	**18:00 ~ 19:00**	23.75	10.93	0.48	6.18	2.38	0.48	0.95	1.90	0.48	0.48	0.48	0.48	0.48	0.00	4.75	2.85	0.48	0.00	57.48
			0.05	**19:00 ~ 20:00**	21.38	9.50	0.48	5.70	1.90	0.48	0.95	1.43	0.48	0.48	0.48	0.48	0.48	0.00	3.80	2.38	0.48	0.00	50.83
			0.05	**20:00 ~ 21:00**	18.05	8.08	0.48	4.75	1.90	0.48	0.48	0.95	0.48	0.48	0.48	0.48	0.48	0.00	3.33	1.90	0.48	0.00	43.23
			0.05	**21:00 ~ 22:00**	18.53	8.55	0.48	4.75	1.90	0.48	0.48	0.95	0.48	0.48	0.48	0.48	0.48	0.00	3.33	2.38	0.48	0.00	44.65
			0.05	**22:00 ~ 23:00**	17.10	7.60	0.48	4.28	1.90	0.48	0.48	0.95	0.48	0.48	0.48	0.48	0.48	0.00	3.33	1.90	0.48	0.00	41.33
			0.05	**23:00 ~ 00:00**	13.78	6.18	0.48	3.80	1.43	0.48	0.48	0.95	0.48	0.48	0.48	0.48	0.48	0.00	2.85	1.90	0.48	0.00	35.15
				Whole Day Total (veh*km)	397.58	178.60	9.50	110.68	43.23	11.40	17.10	30.40	8.08	11.40	9.50	9.50	11.40	0.00	99.75	46.08	11.40	0.00	1005.58
78	Pak Kung Street	EB	0.09	**00:00 ~ 01:00**	0.88	0.88	0.00	0.88	0.88	0.00	0.00	0.00	0.00	0.00	0.00	0.00	0.00	0.00	0.00	0.88	0.00	0.00	4.42
			0.09	**01:00 ~ 02:00**	0.88	0.88	0.00	0.88	0.88	0.00	0.00	0.00	0.00	0.00	0.00	0.00	0.00	0.00	0.00	0.88	0.00	0.00	4.42
			0.09	**02:00 ~ 03:00**	0.88	0.88	0.00	0.88	0.88	0.00	0.00	0.00	0.00	0.00	0.00	0.00	0.00	0.00	0.00	0.88	0.00	0.00	4.42
			0.09	**03:00 ~ 04:00**	0.88	0.88	0.00	0.88	0.00	0.00	0.00	0.00	0.00	0.00	0.00	0.00	0.00	0.00	0.00	0.00	0.00	0.00	2.65
			0.09	**04:00 ~ 05:00**	0.88	0.88	0.00	0.88	0.00	0.00	0.00	0.00	0.00	0.00	0.00	0.00	0.00	0.00	0.00	0.00	0.00	0.00	2.65
			0.09	**05:00 ~ 06:00**	0.88	0.88	0.00	0.88	0.88	0.00	0.00	0.00	0.00	0.00	0.00	0.00	0.00	0.00	0.00	0.88	0.00	0.00	4.42
			0.09	**06:00 ~ 07:00**	0.88	0.88	0.00	0.88	0.88	0.00	0.00	0.00	0.00	0.00	0.00	0.00	0.00	0.00	0.00	0.88	0.00	0.00	4.42
			0.09	**07:00 ~ 08:00**	1.77	0.88	0.00	0.88	0.88	0.00	0.88	0.00	0.00	0.00	0.00	0.00	0.00	0.00	0.00	0.88	0.00	0.00	6.19
			0.09	**08:00 ~ 09:00**	2.65	1.77	0.00	0.88	0.88	0.00	0.88	0.00	0.00	0.00	0.00	0.00	0.00	0.00	0.00	0.88	0.00	0.00	7.96
			0.09	**09:00 ~ 10:00**	2.65	1.77	0.00	0.88	0.88	0.00	0.88	0.00	0.00	0.00	0.00	0.00	0.00	0.00	0.00	0.88	0.00	0.00	7.96
			0.09	**10:00 ~ 11:00**	2.65	1.77	0.00	0.88	0.88	0.00	0.88	0.00	0.00	0.00	0.00	0.00	0.00	0.00	0.00	0.88	0.00	0.00	7.96
			0.09	**11:00 ~ 12:00**	2.65	1.77	0.00	0.88	0.88	0.00	0.88	0.00	0.00	0.00	0.00	0.00	0.00	0.00	0.00	0.88	0.00	0.00	7.96
			0.09	**12:00 ~ 13:00**	2.65	1.77	0.00	0.88	0.88	0.00	0.00	0.00	0.00	0.00	0.00	0.00	0.00	0.00	0.00	0.88	0.00	0.00	7.07
			0.09	**13:00 ~ 14:00**	2.65	1.77	0.00	0.88	0.88	0.00	0.00	0.00	0.00	0.00	0.00	0.00	0.00	0.00	0.00	0.88	0.00	0.00	7.07
			0.09	**14:00 ~ 15:00**	2.65	1.77	0.00	0.88	0.88	0.00	0.00	0.00	0.00	0.00	0.00	0.00	0.00	0.00	0.00	0.88	0.00	0.00	7.07
			0.09	**15:00 ~ 16:00**	2.65	1.77	0.00	0.88	0.88	0.00	0.00	0.00	0.00	0.00	0.00	0.00	0.00	0.00	0.00	0.88	0.00	0.00	7.07
			0.09	**16:00 ~ 17:00**	2.65	1.77	0.00	0.88	0.88	0.00	0.00	0.00	0.00	0.00	0.00	0.00	0.00	0.00	0.00	0.88	0.00	0.00	7.07
			0.09	**17:00 ~ 18:00**	2.65	1.77	0.00	0.88	0.88	0.00	0.00	0.00	0.00	0.00	0.00	0.00	0.00	0.00	0.00	0.88	0.00	0.00	7.07
			0.09	**18:00 ~ 19:00**	2.65	1.77	0.00	0.88	0.88	0.00	0.00	0.00	0.00	0.00	0.00	0.00	0.00	0.00	0.00	0.88	0.00	0.00	7.07
			0.09	**19:00 ~ 20:00**	2.65	1.77	0.00	0.88	0.88	0.00	0.00	0.00	0.00	0.00	0.00	0.00	0.00	0.00	0.00	0.88	0.00	0.00	7.07
			0.09	**20:00 ~ 21:00**	1.77	0.88	0.00	0.88	0.88	0.00	0.00	0.00	0.00	0.00	0.00	0.00	0.00	0.00	0.00	0.88	0.00	0.00	5.30
			0.09	**21:00 ~ 22:00**	2.65	1.77	0.00	0.88	0.88	0.00	0.00	0.00	0.00	0.00	0.00	0.00	0.00	0.00	0.00	0.88	0.00	0.00	7.07
			0.09	**22:00 ~ 23:00**	1.77	0.88	0.00	0.88	0.88	0.00	0.00	0.00	0.00	0.00	0.00	0.00	0.00	0.00	0.00	0.88	0.00	0.00	5.30
			0.09	**23:00 ~ 00:00**	1.77	0.88	0.00	0.88	0.88	0.00	0.00	0.00	0.00	0.00	0.00	0.00	0.00	0.00	0.00	0.88	0.00	0.00	5.30
				Whole Day Total (veh*km)	47.74	32.71	0.00	21.22	19.45	0.00	4.42	0.00	0.00	0.00	0.00	0.00	0.00	0.00	0.00	19.45	0.00	0.00	144.98
79	Pak Kung Street	WB	0.09	**00:00 ~ 01:00**	7.96	4.42	0.00	2.65	0.88	0.88	0.88	0.00	0.00	0.88	0.00	0.00	0.88	0.00	0.00	0.88	0.88	0.00	21.22
			0.09	**01:00 ~ 02:00**	5.30	2.65	0.00	1.77	0.88	0.88	0.88	0.00	0.00	0.88	0.00	0.00	0.88	0.00	0.00	0.88	0.88	0.00	15.91
			0.09	**02:00 ~ 03:00**	3.54	1.77	0.00	1.77	0.88	0.88	0.88	0.00	0.00	0.88	0.00	0.00	0.88	0.00	0.00	0.88	0.88	0.00	11.49
			0.09	**03:00 ~ 04:00**	2.65	1.77	0.00	0.88	0.88	0.00	0.88	0.00	0.00	0.00	0.00	0.00	0.00	0.00	0.00	0.88	0.00	0.00	7.96
			0.09	**04:00 ~ 05:00**	2.65	1.77	0.00	0.88	0.88	0.00	0.88	0.00	0.00	0.00	0.00	0.00	0.00	0.00	0.00	0.88	0.00	0.00	7.96
			0.09	**05:00 ~ 06:00**	4.42	2.65	0.00	1.77	0.88	0.88	0.88	0.00	0.00	0.88	0.00	0.00	0.00	0.00	0.00	0.88	0.00	0.00	13.26
			0.09	**06:00 ~ 07:00**	7.96	4.42	0.00	2.65	0.88	0.88	0.88	0.00	0.00	0.88	0.00	0.00	0.88	0.00	0.00	0.88	0.88	0.00	21.22
			0.09	**07:00 ~ 08:00**	15.03	7.96	0.88	4.42	1.77	0.88	0.88	0.00	0.00	0.88	0.88	0.88	0.88	0.00	0.00	1.77	0.88	0.00	38.01
			0.09	**08:00 ~ 09:00**	18.56	9.72	0.88	5.30	1.77	0.88	0.88	0.00	0.00	0.88	0.88	0.88	0.88	0.00	0.00	2.65	0.88	0.00	45.08
			0.09	**09:00 ~ 10:00**	16.80	8.84	0.88	4.42	1.77	0.88	0.88	0.00	0.00	0.88	0.88	0.88	0.88	0.00	0.00	1.77	0.88	0.00	40.66
			0.09	**10:00 ~ 11:00**	15.91	7.96	0.88	4.42	1.77	0.88	0.88	0.00	0.00	0.88	0.88	0.88	0.88	0.00	0.00	1.77	0.88	0.00	38.90
			0.09	**11:00 ~ 12:00**	16.80	8.84	0.88	5.30	1.77	0.88	0.88	0.00	0.00	0.88	0.88	0.88	0.88	0.00	0.00	2.65	0.88	0.00	42.43
			0.09	**12:00 ~ 13:00**	16.80	8.84	0.00	2.65	0.88	0.88	0.88	0.88	0.00	0.88	0.88	0.88	0.88	0.00	1.77	1.77	0.88	0.00	39.78
			0.09	**13:00 ~ 14:00**	16.80	8.84	0.00	2.65	0.88	0.88	0.88	0.88	0.00	0.88	0.88	0.88	0.88	0.00	1.77	2.65	0.88	0.00	40.66
			0.09	**14:00 ~ 15:00**	17.68	8.84	0.00	2.65	0.88	0.88	0.88	0.88	0.00	0.88	0.88	0.88	0.88	0.00	1.77	2.65	0.88	0.00	41.55
			0.09	**15:00 ~ 16:00**	17.68	8.84	0.00	2.65	0.88	0.88	0.88	0.88	0.00	0.88	0.88	0.88	0.88	0.00	1.77	2.65	0.88	0.00	41.55
			0.09	**16:00 ~ 17:00**	18.56	9.72	0.00	2.65	0.88	0.88	0.88	0.88	0.00	0.88	0.88	0.88	0.88	0.00	1.77	2.65	0.88	0.00	43.32
			0.09	**17:00 ~ 18:00**	17.68	9.72	0.00	2.65	0.88	0.88	0.88	0.88	0.00	0.88	0.88	0.88	0.88	0.00	1.77	2.65	0.88	0.00	42.43
			0.09	**18:00 ~ 19:00**	19.45	9.72	0.00	3.54	1.77	0.88	0.88	0.88	0.00	0.88	0.88	0.88	0.88	0.00	1.77	2.65	0.88	0.00	45.97
			0.09	**19:00 ~ 20:00**	16.80	8.84	0.00	2.65	0.88	0.88	0.88	0.88	0.00	0.88	0.88	0.88	0.88	0.00	1.77	2.65	0.88	0.00	40.66
			0.09	**20:00 ~ 21:00**	14.14	7.96	0.00	2.65	0.88	0.88	0.88	0.88	0.00	0.88	0.88	0.88	0.88	0.00	1.77	1.77	0.88	0.00	36.24
			0.09	**21:00 ~ 22:00**	15.03	7.96	0.00	2.65	0.88	0.88	0.88	0.88	0.00	0.88	0.88	0.88	0.88	0.00	1.77	1.77	0.88	0.00	37.13
			0.09	**22:00 ~ 23:00**	14.14	7.07	0.00	2.65	0.88	0.88	0.88	0.88	0.00	0.88	0.88	0.88	0.88	0.00	1.77	1.77	0.88	0.00	35.36
			0.09	**23:00 ~ 00:00**	11.49	6.19	0.00	1.77	0.88	0.88	0.88	0.88	0.00	0.88	0.88	0.88	0.88	0.00	0.88	1.77	0.88	0.00	30.06
				Whole Day Total (veh*km)	313.82	165.31	4.42	68.07	26.52	19.45	21.22	10.61	0.00	19.45	15.03	15.03	17.68	0.00	20.33	44.20	17.68	0.00	778.80
80	San Wai Street	EB	0.08	**00:00 ~ 01:00**	0.81	0.81	0.00	0.81	0.00	0.00	0.00	0.00	0.00	0.00	0.00	0.00	0.00	0.00	0.00	0.00	0.00	0.00	2.43
			0.08	**01:00 ~ 02:00**	0.81	0.81	0.00	0.81	0.00	0.00	0.00	0.00	0.00	0.00	0.00	0.00	0.00	0.00	0.00	0.00	0.00	0.00	2.43
			0.08	**02:00 ~ 03:00**	0.81	0.81	0.00	0.00	0.00	0.00	0.00	0.00	0.00	0.00	0.00	0.00	0.00	0.00	0.00	0.00	0.00	0.00	1.62
			0.08	**03:00 ~ 04:00**	0.81	0.81	0.00	0.00	0.00	0.00	0.00	0.00	0.00	0.00	0.00	0.00	0.00	0.00	0.00	0.00	0.00	0.00	1.62
			0.08	**04:00 ~ 05:00**	0.81	0.81	0.00	0.00	0.00	0.00	0.00	0.00	0.00	0.00	0.00	0.00	0.00	0.00	0.00	0.00	0.00	0.00	1.62
			0.08	**05:00 ~ 06:00**	0.81	0.81	0.00	0.00	0.00	0.00	0.00	0.00	0.00	0.00	0.00	0.00	0.00	0.00	0.00	0.00	0.00	0.00	1.62
			0.08	**06:00 ~ 07:00**	0.81	0.81	0.00	0.81	0.00	0.00	0.00	0.00	0.00	0.00	0.00	0.00	0.00	0.00	0.00	0.00	0.00	0.00	2.43
			0.08	**07:00 ~ 08:00**	0.81	0.81	0.00	0.81	0.81	0.00	0.00	0.00	0.00	0.00	0.00	0.00	0.00	0.00	0.00	0.81	0.00	0.00	4.05
			0.08	**08:00 ~ 09:00**	1.62	0.81	0.00	0.81	0.81	0.00	0.00	0.00	0.00	0.00	0.00	0.00	0.00	0.00	0.00	0.81	0.00	0.00	4.86
			0.08	**09:00 ~ 10:00**	0.81	0.81	0.00	0.81	0.81	0.00	0.00	0.00	0.00	0.00	0.00	0.00	0.00	0.00	0.00	0.81	0.00	0.00	4.05
			0.08	**10:00 ~ 11:00**	0.81	0.81	0.00	0.81	0.81	0.00	0.00	0.00	0.00	0.00	0.00	0.00	0.00	0.00	0.00	0.81	0.00	0.00	4.05
			0.08	**11:00 ~ 12:00**	0.81	0.81	0.00	0.81	0.81	0.00	0.00	0.00	0.00	0.00	0.00	0.00	0.00	0.00	0.00	0.81	0.00	0.00	4.05
			0.08	**12:00 ~ 13:00**	0.81	0.81	0.00	0.81	0.81	0.00	0.00	0.00	0.00	0.00	0.00	0.00	0.00	0.00	0.00	0.81	0.00	0.00	4.05
			0.08	**13:00 ~ 14:00**	1.62	0.81	0.00	0.81	0.81	0.00	0.00	0.00	0.00	0.00	0.00	0.00	0.00	0.00	0.00	0.81	0.00	0.00	4.86
			0.08	**14:00 ~ 15:00**	1.62	0.81	0.00	0.81	0.81	0.00	0.00	0.00	0.00	0.00	0.00	0.00	0.00	0.00	0.00	0.81	0.00	0.00	4.86
			0.08	**15:00 ~ 16:00**	1.62	0.81	0.00	0.81	0.81	0.00	0.00	0.00	0.00	0.00	0.00	0.00	0.00	0.00	0.00	0.81	0.00	0.00	4.86
			0.08	**16:00 ~ 17:00**	1.62	0.81	0.00	0.81	0.81	0.00	0.00	0.00	0.00	0.00	0.00	0.00	0.00	0.00	0.00	0.81	0.00	0.00	4.86
			0.08	**17:00 ~ 18:00**	1.62	0.81	0.00	0.81	0.81	0.00	0.00	0.00	0.00	0.00	0.00	0.00	0.00	0.00	0.00	0.81	0.00	0.00	4.86
			0.08	**18:00 ~ 19:00**	1.62	0.81	0.00	0.81	0.81	0.00	0.00	0.00	0.00	0.00	0.00	0.00	0.00	0.00	0.00	0.81	0.00	0.00	4.86
			0.08	**19:00 ~ 20:00**	1.62	0.81	0.00	0.81	0.81	0.00	0.00	0.00	0.00	0.00	0.00	0.00	0.00	0.00	0.00	0.81	0.00	0.00	4.86
			0.08	**20:00 ~ 21:00**	0.81	0.81	0.00	0.81	0.81	0.00	0.00	0.00	0.00	0.00	0.00	0.00	0.00	0.00	0.00	0.81	0.00	0.00	4.05
			0.08	**21:00 ~ 22:00**	0.81	0.81	0.00	0.81	0.81	0.00	0.00	0.00	0.00	0.00	0.00	0.00	0.00	0.00	0.00	0.81	0.00	0.00	4.05
			0.08	**22:00 ~ 23:00**	0.81	0.81	0.00	0.81	0.81	0.00	0.00	0.00	0.00	0.00	0.00	0.00	0.00	0.00	0.00	0.81	0.00	0.00	4.05
			0.08	**23:00 ~ 00:00**	0.81	0.81	0.00	0.81	0.81	0.00	0.00	0.00	0.00	0.00	0.00	0.00	0.00	0.00	0.00	0.81	0.00	0.00	4.05
				Whole Day Total (veh*km)	25.92	19.44	0.00	16.20	13.77	0.00	0.00	0.00	0.00	0.00	0.00	0.00	0.00	0.00	0.00	13.77	0.00	0.00	89.10

Road No.	Road Name	Bound	Road Length (km)	Hour	PC	TAXI	LGV3	LGV4	LGV6	HGV7	HGV8	PLB	PV4	PV5	NFB6	NFB7	NFB8	FBSD	FBDD	MC	HGV9	NFB9	Total
81	San Wai Street	WB	0.08	**00:00 ~ 01:00**	3.24	1.62	0.00	1.62	0.81	0.81	0.81	0.00	0.00	0.00	0.00	0.00	0.00	0.00	0.00	0.81	0.00	0.00	9.72
			0.08	**01:00 ~ 02:00**	2.43	0.81	0.00	1.62	0.81	0.81	0.81	0.00	0.00	0.00	0.00	0.00	0.00	0.00	0.00	0.81	0.00	0.00	8.10
			0.08	**02:00 ~ 03:00**	1.62	0.81	0.00	0.81	0.81	0.00	0.81	0.00	0.00	0.00	0.00	0.00	0.00	0.00	0.00	0.81	0.00	0.00	5.67
			0.08	**03:00 ~ 04:00**	1.62	0.81	0.00	0.81	0.81	0.00	0.81	0.00	0.00	0.00	0.00	0.00	0.00	0.00	0.00	0.81	0.00	0.00	5.67
			0.08	**04:00 ~ 05:00**	1.62	0.81	0.00	0.81	0.81	0.00	0.81	0.00	0.00	0.00	0.00	0.00	0.00	0.00	0.00	0.81	0.00	0.00	5.67
			0.08	**05:00 ~ 06:00**	1.62	0.81	0.00	0.81	0.81	0.00	0.81	0.00	0.00	0.00	0.00	0.00	0.00	0.00	0.00	0.81	0.00	0.00	5.67
			0.08	**06:00 ~ 07:00**	3.24	1.62	0.00	1.62	0.81	0.81	0.81	0.00	0.00	0.00	0.00	0.00	0.00	0.00	0.00	0.81	0.00	0.00	9.72
			0.08	**07:00 ~ 08:00**	5.67	3.24	0.00	3.24	1.62	0.81	0.81	0.00	0.00	0.81	0.00	0.00	0.81	0.00	0.00	0.81	0.81	0.00	18.63
			0.08	**08:00 ~ 09:00**	6.48	3.24	0.00	4.05	1.62	0.81	0.81	0.00	0.00	0.81	0.00	0.00	0.81	0.00	0.00	0.81	0.81	0.00	20.25
			0.08	**09:00 ~ 10:00**	5.67	3.24	0.00	3.24	1.62	0.81	0.81	0.00	0.00	0.81	0.00	0.00	0.81	0.00	0.00	0.81	0.81	0.00	18.63
			0.08	**10:00 ~ 11:00**	5.67	3.24	0.00	3.24	1.62	0.81	0.81	0.00	0.00	0.81	0.00	0.00	0.81	0.00	0.00	0.81	0.81	0.00	18.63
			0.08	**11:00 ~ 12:00**	6.48	3.24	0.00	3.24	1.62	0.81	0.81	0.00	0.00	0.81	0.00	0.00	0.81	0.00	0.00	0.81	0.81	0.00	19.44
			0.08	**12:00 ~ 13:00**	9.72	4.86	0.00	2.43	0.81	0.81	0.81	0.00	0.00	0.81	0.81	0.00	0.81	0.00	0.00	1.62	0.81	0.00	24.30
			0.08	**13:00 ~ 14:00**	9.72	4.86	0.00	2.43	0.81	0.81	0.81	0.00	0.00	0.81	0.81	0.00	0.81	0.00	0.00	1.62	0.81	0.00	24.30
			0.08	**14:00 ~ 15:00**	9.72	4.86	0.00	2.43	0.81	0.81	0.81	0.00	0.00	0.81	0.81	0.00	0.81	0.00	0.00	1.62	0.81	0.00	24.30
			0.08	**15:00 ~ 16:00**	9.72	4.86	0.00	2.43	0.81	0.81	0.81	0.00	0.00	0.81	0.81	0.00	0.81	0.00	0.00	1.62	0.81	0.00	24.30
			0.08	**16:00 ~ 17:00**	10.53	5.67	0.00	2.43	0.81	0.81	0.81	0.00	0.00	0.81	0.81	0.00	0.81	0.00	0.00	1.62	0.81	0.00	25.92
			0.08	**17:00 ~ 18:00**	10.53	5.67	0.00	2.43	0.81	0.81	0.81	0.00	0.00	0.81	0.81	0.00	0.81	0.00	0.00	1.62	0.81	0.00	25.92
			0.08	**18:00 ~ 19:00**	10.53	5.67	0.00	2.43	0.81	0.81	0.81	0.00	0.00	0.81	0.81	0.00	0.81	0.00	0.00	1.62	0.81	0.00	25.92
			0.08	**19:00 ~ 20:00**	9.72	4.86	0.00	2.43	0.81	0.81	0.81	0.00	0.00	0.81	0.81	0.00	0.81	0.00	0.00	1.62	0.81	0.00	24.30
			0.08	**20:00 ~ 21:00**	8.10	4.05	0.00	1.62	0.81	0.81	0.81	0.00	0.00	0.81	0.81	0.00	0.81	0.00	0.00	0.81	0.81	0.00	20.25
			0.08	**21:00 ~ 22:00**	8.10	4.05	0.00	1.62	0.81	0.81	0.81	0.00	0.00	0.81	0.81	0.00	0.81	0.00	0.00	1.62	0.81	0.00	21.06
			0.08	**22:00 ~ 23:00**	8.10	4.05	0.00	1.62	0.81	0.81	0.81	0.00	0.00	0.81	0.81	0.00	0.81	0.00	0.00	0.81	0.81	0.00	20.25
			0.08	**23:00 ~ 00:00**	6.48	3.24	0.00	1.62	0.81	0.81	0.81	0.00	0.00	0.81	0.81	0.00	0.81	0.00	0.00	0.81	0.81	0.00	17.82
				Whole Day Total (veh*km)	156.33	80.19	0.00	51.03	23.49	16.20	19.44	0.00	0.00	13.77	9.72	0.00	13.77	0.00	0.00	26.73	13.77	0.00	424.44
82	San Lau Strteet	WB	0.07	**00:00 ~ 01:00**	2.71	1.36	0.00	0.68	0.68	0.00	0.68	0.68	0.00	0.00	0.00	0.00	0.00	0.00	1.36	0.68	0.00	0.00	8.81
			0.07	**01:00 ~ 02:00**	2.03	1.36	0.00	0.68	0.68	0.00	0.68	0.00	0.00	0.00	0.00	0.00	0.00	0.00	0.68	0.68	0.00	0.00	6.78
			0.07	**02:00 ~ 03:00**	1.36	0.68	0.00	0.68	0.68	0.00	0.00	0.00	0.00	0.00	0.00	0.00	0.00	0.00	0.68	0.68	0.00	0.00	4.75
			0.07	**03:00 ~ 04:00**	1.36	0.68	0.00	0.68	0.68	0.00	0.00	0.00	0.00	0.00	0.00	0.00	0.00	0.00	0.68	0.68	0.00	0.00	4.75
			0.07	**04:00 ~ 05:00**	1.36	0.68	0.00	0.68	0.68	0.00	0.00	0.00	0.00	0.00	0.00	0.00	0.00	0.00	0.68	0.68	0.00	0.00	4.75
			0.07	**05:00 ~ 06:00**	1.36	0.68	0.00	0.68	0.68	0.00	0.00	0.68	0.00	0.00	0.00	0.00	0.00	0.00	1.36	0.68	0.00	0.00	6.10
			0.07	**06:00 ~ 07:00**	2.71	1.36	0.00	0.68	0.68	0.00	0.68	0.68	0.00	0.00	0.00	0.00	0.00	0.00	3.39	0.68	0.00	0.00	10.85
			0.07	**07:00 ~ 08:00**	5.42	2.71	0.00	1.36	0.68	0.68	0.68	1.36	0.00	0.68	0.00	0.00	0.68	0.00	4.75	0.68	0.68	0.00	20.34
			0.07	**08:00 ~ 09:00**	6.78	3.39	0.00	1.36	0.68	0.68	0.68	1.36	0.00	0.68	0.00	0.00	0.68	0.00	4.07	0.68	0.68	0.00	21.70
			0.07	**09:00 ~ 10:00**	6.10	3.39	0.00	1.36	0.68	0.68	0.68	1.36	0.00	0.68	0.00	0.00	0.68	0.00	3.39	0.68	0.68	0.00	20.34
			0.07	**10:00 ~ 11:00**	5.42	2.71	0.00	1.36	0.68	0.68	0.68	1.36	0.00	0.68	0.00	0.00	0.68	0.00	3.39	0.68	0.68	0.00	18.98
			0.07	**11:00 ~ 12:00**	6.10	3.39	0.00	1.36	0.68	0.68	0.68	1.36	0.00	0.68	0.00	0.00	0.68	0.00	3.39	0.68	0.68	0.00	20.34
			0.07	**12:00 ~ 13:00**	6.78	3.39	0.00	1.36	0.68	0.68	0.68	1.36	0.00	0.68	0.68	0.00	0.68	0.00	4.07	0.68	0.00	0.00	21.70
			0.07	**13:00 ~ 14:00**	7.46	4.07	0.00	1.36	0.68	0.68	0.68	1.36	0.00	0.68	0.68	0.00	0.68	0.00	4.07	1.36	0.00	0.00	23.73
			0.07	**14:00 ~ 15:00**	7.46	4.07	0.00	1.36	0.68	0.68	0.68	1.36	0.00	0.68	0.68	0.00	0.68	0.00	4.07	1.36	0.00	0.00	23.73
			0.07	**15:00 ~ 16:00**	7.46	4.07	0.00	1.36	0.68	0.68	0.68	1.36	0.00	0.68	0.68	0.00	0.68	0.00	4.07	1.36	0.00	0.00	23.73
			0.07	**16:00 ~ 17:00**	7.46	4.07	0.00	1.36	0.68	0.68	0.68	1.36	0.00	0.68	0.68	0.00	0.68	0.00	4.07	1.36	0.00	0.00	23.73
			0.07	**17:00 ~ 18:00**	7.46	4.07	0.00	1.36	0.68	0.68	0.68	2.03	0.00	0.68	0.68	0.00	0.68	0.00	4.07	1.36	0.00	0.00	24.41
			0.07	**18:00 ~ 19:00**	8.14	4.07	0.00	1.36	0.68	0.68	0.68	2.03	0.00	0.68	0.68	0.00	0.68	0.00	4.07	1.36	0.00	0.00	25.09
			0.07	**19:00 ~ 20:00**	7.46	4.07	0.00	1.36	0.68	0.68	0.68	1.36	0.00	0.68	0.68	0.00	0.68	0.00	3.39	1.36	0.00	0.00	23.05
			0.07	**20:00 ~ 21:00**	6.10	3.39	0.00	1.36	0.68	0.68	0.68	0.68	0.00	0.68	0.68	0.00	0.68	0.00	3.39	0.68	0.00	0.00	19.66
			0.07	**21:00 ~ 22:00**	6.10	3.39	0.00	1.36	0.68	0.68	0.68	0.68	0.00	0.68	0.68	0.00	0.68	0.00	3.39	0.68	0.00	0.00	19.66
			0.07	**22:00 ~ 23:00**	6.10	3.39	0.00	1.36	0.68	0.68	0.68	0.68	0.00	0.68	0.68	0.00	0.68	0.00	2.71	0.68	0.00	0.00	18.98
			0.07	**23:00 ~ 00:00**	4.75	2.71	0.00	0.68	0.68	0.68	0.68	0.68	0.00	0.68	0.68	0.00	0.68	0.00	2.71	0.68	0.00	0.00	16.27
				Whole Day Total (veh*km)	125.43	67.12	0.00	27.12	16.27	11.53	13.56	23.73	0.00	11.53	8.14	0.00	11.53	0.00	71.87	21.02	3.39	0.00	412.22
83	Shek Tong Street	EB	0.07	**00:00 ~ 01:00**	0.68	0.68	0.00	0.00	0.00	0.00	0.00	0.00	0.00	0.00	0.00	0.00	0.00	0.00	0.00	0.00	0.00	0.00	1.37
			0.07	**01:00 ~ 02:00**	0.68	0.68	0.00	0.00	0.00	0.00	0.00	0.00	0.00	0.00	0.00	0.00	0.00	0.00	0.00	0.00	0.00	0.00	1.37
			0.07	**02:00 ~ 03:00**	0.68	0.68	0.00	0.00	0.00	0.00	0.00	0.00	0.00	0.00	0.00	0.00	0.00	0.00	0.00	0.00	0.00	0.00	1.37
			0.07	**03:00 ~ 04:00**	0.68	0.68	0.00	0.00	0.00	0.00	0.00	0.00	0.00	0.00	0.00	0.00	0.00	0.00	0.00	0.00	0.00	0.00	1.37
			0.07	**04:00 ~ 05:00**	0.68	0.68	0.00	0.00	0.00	0.00	0.00	0.00	0.00	0.00	0.00	0.00	0.00	0.00	0.00	0.00	0.00	0.00	1.37
			0.07	**05:00 ~ 06:00**	0.68	0.68	0.00	0.00	0.00	0.00	0.00	0.00	0.00	0.00	0.00	0.00	0.00	0.00	0.00	0.00	0.00	0.00	1.37
			0.07	**06:00 ~ 07:00**	0.68	0.68	0.00	0.00	0.00	0.00	0.00	0.00	0.00	0.00	0.00	0.00	0.00	0.00	0.00	0.00	0.00	0.00	1.37
			0.07	**07:00 ~ 08:00**	0.68	0.68	0.00	0.68	0.00	0.00	0.00	0.00	0.00	0.00	0.00	0.00	0.00	0.00	0.00	0.68	0.00	0.00	2.74
			0.07	**08:00 ~ 09:00**	1.37	0.68	0.00	0.68	0.00	0.00	0.00	0.00	0.00	0.00	0.00	0.00	0.00	0.00	0.00	0.68	0.00	0.00	3.42
			0.07	**09:00 ~ 10:00**	0.68	0.68	0.00	0.68	0.00	0.00	0.00	0.00	0.00	0.00	0.00	0.00	0.00	0.00	0.00	0.68	0.00	0.00	2.74
			0.07	**10:00 ~ 11:00**	0.68	0.68	0.00	0.68	0.00	0.00	0.00	0.00	0.00	0.00	0.00	0.00	0.00	0.00	0.00	0.68	0.00	0.00	2.74
			0.07	**11:00 ~ 12:00**	0.68	0.68	0.00	0.68	0.00	0.00	0.00	0.00	0.00	0.00	0.00	0.00	0.00	0.00	0.00	0.68	0.00	0.00	2.74
			0.07	**12:00 ~ 13:00**	0.68	0.68	0.00	0.68	0.00	0.00	0.00	0.00	0.00	0.00	0.00	0.00	0.00	0.00	0.00	0.68	0.00	0.00	2.74
			0.07	**13:00 ~ 14:00**	0.68	0.68	0.00	0.68	0.00	0.00	0.00	0.00	0.00	0.00	0.00	0.00	0.00	0.00	0.00	0.68	0.00	0.00	2.74
			0.07	**14:00 ~ 15:00**	0.68	0.68	0.00	0.68	0.00	0.00	0.00	0.00	0.00	0.00	0.00	0.00	0.00	0.00	0.00	0.68	0.00	0.00	2.74
			0.07	**15:00 ~ 16:00**	0.68	0.68	0.00	0.68	0.00	0.00	0.00	0.00	0.00	0.00	0.00	0.00	0.00	0.00	0.00	0.68	0.00	0.00	2.74
			0.07	**16:00 ~ 17:00**	0.68	0.68	0.00	0.68	0.00	0.00	0.00	0.00	0.00	0.00	0.00	0.00	0.00	0.00	0.00	0.68	0.00	0.00	2.74
			0.07	**17:00 ~ 18:00**	0.68	0.68	0.00	0.68	0.00	0.00	0.00	0.00	0.00	0.00	0.00	0.00	0.00	0.00	0.00	0.68	0.00	0.00	2.74
			0.07	**18:00 ~ 19:00**	1.37	0.68	0.00	0.68	0.00	0.00	0.00	0.00	0.00	0.00	0.00	0.00	0.00	0.00	0.00	0.68	0.00	0.00	3.42
			0.07	**19:00 ~ 20:00**	0.68	0.68	0.00	0.68	0.00	0.00	0.00	0.00	0.00	0.00	0.00	0.00	0.00	0.00	0.00	0.68	0.00	0.00	2.74
			0.07	**20:00 ~ 21:00**	0.68	0.68	0.00	0.68	0.00	0.00	0.00	0.00	0.00	0.00	0.00	0.00	0.00	0.00	0.00	0.68	0.00	0.00	2.74
			0.07	**21:00 ~ 22:00**	0.68	0.68	0.00	0.68	0.00	0.00	0.00	0.00	0.00	0.00	0.00	0.00	0.00	0.00	0.00	0.68	0.00	0.00	2.74
			0.07	**22:00 ~ 23:00**	0.68	0.68	0.00	0.68	0.00	0.00	0.00	0.00	0.00	0.00	0.00	0.00	0.00	0.00	0.00	0.68	0.00	0.00	2.74
			0.07	**23:00 ~ 00:00**	0.68	0.68	0.00	0.68	0.00	0.00	0.00	0.00	0.00	0.00	0.00	0.00	0.00	0.00	0.00	0.68	0.00	0.00	2.74
				Whole Day Total (veh*km)	17.78	16.42	0.00	11.63	0.00	0.00	0.00	0.00	0.00	0.00	0.00	0.00	0.00	0.00	0.00	11.63	0.00	0.00	57.46
84	Chatham Road North	NB	0.08	**00:00 ~ 01:00**	13.70	5.64	0.00	2.42	1.61	0.81	0.81	0.81	0.00	0.81	0.81	0.00	0.81	0.00	4.84	1.61	0.81	0.00	35.46
			0.08	**01:00 ~ 02:00**	8.87	4.03	0.00	1.61	0.81	0.81	0.81	0.00	0.00	0.81	0.81	0.00	0.81	0.00	2.42	1.61	0.81	0.00	24.18
			0.08	**02:00 ~ 03:00**	6.45	3.22	0.00	1.61	0.81	0.81	0.81	0.00	0.00	0.81	0.00	0.00	0.81	0.00	1.61	0.81	0.00	0.00	17.73
			0.08	**03:00 ~ 04:00**	4.84	2.42	0.00	1.61	0.81	0.00	0.81	0.00	0.00	0.81	0.00	0.00	0.00	0.00	1.61	0.81	0.00	0.00	13.70
			0.08	**04:00 ~ 05:00**	4.84	2.42	0.00	1.61	0.81	0.00	0.81	0.00	0.00	0.81	0.00	0.00	0.00	0.00	1.61	0.81	0.00	0.00	13.70
			0.08	**05:00 ~ 06:00**	7.25	3.22	0.00	1.61	0.81	0.81	0.81	0.81	0.00	0.81	0.00	0.00	0.81	0.00	5.64	0.81	0.00	0.00	23.37
			0.08	**06:00 ~ 07:00**	13.70	5.64	0.00	2.42	1.61	0.81	0.81	3.22	0.00	0.81	0.81	0.00	0.81	0.00	12.90	1.61	0.81	0.00	45.94
			0.08	**07:00 ~ 08:00**	27.40	12.09	0.81	4.84	2.42	0.81	0.81	4.84	0.81	0.81	0.81	0.81	0.81	0.00	16.12	3.22	0.81	0.00	78.18
			0.08	**08:00 ~ 09:00**	33.85	14.51	0.81	6.45	2.42	0.81	0.81	4.84	0.81	0.81	0.81	0.81	0.81	0.00	13.70	4.03	0.81	0.00	87.05
			0.08	**09:00 ~ 10:00**	29.82	12.90	0.81	5.64	2.42	0.81	0.81	4.03	0.81	0.81	0.81	0.81	0.81	0.00	12.09	3.22	0.81	0.00	77.38
			0.08	**10:00 ~ 11:00**	29.02	12.90	0.81	5.64	2.42	0.81	0.81	4.03	0.81	0.81	0.81	0.81	0.81	0.00	12.09	3.22	0.81	0.00	76.57
			0.08	**11:00 ~ 12:00**	30.63	12.90	0.81	5.64	2.42	0.81	0.81	4.03	0.81	0.81	0.81	0.81	0.81	0.00	11.28	3.22	0.81	0.00	77.38
			0.08	**12:00 ~ 13:00**	45.14	20.96	0.81	6.45	2.42	0.81	0.81	4.84	0.81	0.81	0.81	0.81	0.81	0.00	13.70	4.84	0.81	0.00	105.59
			0.08	**13:00 ~ 14:00**	45.94	20.96	0.81	6.45	2.42	0.81	0.81	4.84	0.81	0.81	0.81	0.81	0.81	0.00	13.70	5.64	0.81	0.00	107.20
			0.08	**14:00 ~ 15:00**	46.75	21.76	0.81	6.45	2.42	0.81	0.81	4.84	0.81	0.81	0.81	0.81	0.81	0.00	13.70	5.64	0.81	0.00	108.81
			0.08	**15:00 ~ 16:00**	47.55	21.76	0.81	6.45	2.42	0.81	0.81	4.84	0.81	0.81	0.81	0.81	0.81	0.00	13.70	5.64	0.81	0.00	109.62
			0.08	**16:00 ~ 17:00**	49.17	22.57	0.81	7.25	2.42	0.81	0.81	4.84	0.81	0.81	0.81	0.81	0.81	0.00	13.70	5.64	0.81	0.00	112.84
			0.08	**17:00 ~ 18:00**	48.36	22.57	0.81	7.25	2.42	0.81	0.81	5.64	0.81	0.81	0.81	0.81	0.81	0.00	14.51	5.64	0.81	0.00	113.65
			0.08	**18:00 ~ 19:00**	51.58	24.18	0.81	7.25	3.22	0.81	0.81	5.64	0.81	0.81	0.81	0.81	0.81	0.00	15.31	5.64	0.81	0.00	120.09
			0.08	**19:00 ~ 20:00**	45.94	21.76	0.81	6.45	2.42	0.81	0.81	4.84	0.81	0.81	0.81	0.81	0.81	0.00	12.90	5.64	0.81	0.00	107.20
			0.08	**20:00 ~ 21:00**	38.69	17.73	0.81	5.64	2.42	0.81	0.81	3.22	0.81	0.81	0.81	0.81	0.81	0.00	11.28	4.84	0.81	0.00	91.08
			0.08	**21:00 ~ 22:00**	40.30	18.54	0.81	5.64	2.42	0.81	0.81	3.22	0.81	0.81	0.81	0.81	0.81	0.00	11.28	4.84	0.81	0.00	93.50
			0.08	**22:00 ~ 23:00**	37.08	16.93	0.81	5.64	2.42	0.81	0.81	3.22	0.81	0.81	0.81	0.81	0.81	0.00	10.48	4.03	0.81	0.00	87.05
			0.08	**23:00 ~ 00:00**	30.63	13.70	0.81	4.84	1.61	0.81	0.81	2.42	0.81	0.81	0.81	0.81	0.81	0.00	8.87	3.22	0.81	0.00	72.54
				Whole Day Total (veh*km)	737.49	335.30	13.70	116.87	48.36	17.73	19.34	78.99	13.70	19.34	16.12	13.70	17.73	0.00	249.05	86.24	16.12	0.00	1799.80

Road No.	Road Name	Bound	Road Length (km)	Hour	PC	TAXI	LGV3	LGV4	LGV6	HGV7	HGV8	PLB	PV4	PV5	NFB6	NFB7	NFB8	FBSD	FBDD	MC	HGV9	NFB9	Total
85	Chatham Road North	SB	0.03	**00:00 ~ 01:00**	6.42	2.70	0.00	1.69	0.68	0.34	0.34	0.34	0.00	0.34	0.34	0.00	0.34	0.00	1.69	0.68	0.34	0.00	16.22
			0.03	**01:00 ~ 02:00**	4.06	2.03	0.00	1.01	0.34	0.34	0.34	0.00	0.00	0.34	0.34	0.00	0.34	0.00	1.01	0.68	0.34	0.00	11.15
			0.03	**02:00 ~ 03:00**	3.04	1.35	0.00	1.01	0.34	0.34	0.34	0.00	0.00	0.34	0.00	0.00	0.34	0.00	0.68	0.34	0.34	0.00	8.45
			0.03	**03:00 ~ 04:00**	2.37	1.01	0.00	0.68	0.34	0.34	0.34	0.00	0.00	0.34	0.00	0.00	0.00	0.00	0.68	0.34	0.00	0.00	6.42
			0.03	**04:00 ~ 05:00**	2.37	1.01	0.00	0.68	0.34	0.34	0.34	0.00	0.00	0.34	0.00	0.00	0.00	0.00	0.68	0.34	0.00	0.00	6.42
			0.03	**05:00 ~ 06:00**	3.38	1.35	0.00	1.01	0.34	0.34	0.34	0.34	0.00	0.34	0.00	0.00	0.34	0.00	2.03	0.34	0.34	0.00	10.48
			0.03	**06:00 ~ 07:00**	6.42	2.70	0.00	1.69	0.68	0.34	0.34	1.35	0.00	0.34	0.34	0.00	0.34	0.00	5.07	0.68	0.34	0.00	20.62
			0.03	**07:00 ~ 08:00**	12.51	5.41	0.34	3.04	1.35	0.34	0.34	1.69	0.34	0.34	0.34	0.34	0.34	0.00	6.42	1.35	0.34	0.00	34.81
			0.03	**08:00 ~ 09:00**	15.89	6.76	0.34	4.06	1.35	0.34	0.34	2.03	0.34	0.34	0.34	0.34	0.34	0.00	5.41	1.69	0.34	0.00	40.22
			0.03	**09:00 ~ 10:00**	13.86	6.08	0.34	3.38	1.35	0.34	0.34	1.69	0.34	0.34	0.34	0.34	0.34	0.00	4.73	1.69	0.34	0.00	35.83
			0.03	**10:00 ~ 11:00**	13.52	5.75	0.34	3.38	1.35	0.34	0.34	1.35	0.34	0.34	0.34	0.34	0.34	0.00	4.73	1.69	0.34	0.00	34.81
			0.03	**11:00 ~ 12:00**	14.20	6.08	0.34	3.38	1.35	0.34	0.34	1.35	0.34	0.34	0.34	0.34	0.34	0.00	4.39	1.69	0.34	0.00	35.49
			0.03	**12:00 ~ 13:00**	11.83	5.07	0.34	3.04	1.35	0.34	0.34	1.01	0.34	0.34	0.34	0.34	0.34	0.00	3.04	1.35	0.34	0.00	29.74
			0.03	**13:00 ~ 14:00**	11.83	5.07	0.34	3.38	1.35	0.34	0.34	1.01	0.34	0.34	0.34	0.34	0.34	0.00	3.04	1.35	0.34	0.00	30.08
			0.03	**14:00 ~ 15:00**	12.17	5.41	0.34	3.38	1.35	0.34	0.34	1.01	0.34	0.34	0.34	0.34	0.34	0.00	3.04	1.35	0.34	0.00	30.76
			0.03	**15:00 ~ 16:00**	12.17	5.41	0.34	3.38	1.35	0.34	0.34	1.01	0.34	0.34	0.34	0.34	0.34	0.00	3.04	1.35	0.34	0.00	30.76
			0.03	**16:00 ~ 17:00**	12.84	5.41	0.34	3.38	1.35	0.34	0.34	1.01	0.34	0.34	0.34	0.34	0.34	0.00	3.04	1.35	0.34	0.00	31.43
			0.03	**17:00 ~ 18:00**	12.51	5.41	0.34	3.38	1.35	0.34	0.34	1.35	0.34	0.34	0.34	0.34	0.34	0.00	3.04	1.35	0.34	0.00	31.43
			0.03	**18:00 ~ 19:00**	13.52	5.75	0.34	3.72	1.35	0.34	0.34	1.35	0.34	0.34	0.34	0.34	0.34	0.00	3.38	1.69	0.34	0.00	33.80
			0.03	**19:00 ~ 20:00**	11.83	5.07	0.34	3.38	1.35	0.34	0.34	1.01	0.34	0.34	0.34	0.34	0.34	0.00	2.70	1.35	0.34	0.00	29.74
			0.03	**20:00 ~ 21:00**	10.14	4.39	0.34	2.70	1.01	0.34	0.34	0.68	0.34	0.34	0.34	0.34	0.34	0.00	2.37	1.35	0.34	0.00	25.69
			0.03	**21:00 ~ 22:00**	10.48	4.39	0.34	2.70	1.01	0.34	0.34	0.68	0.34	0.34	0.34	0.34	0.34	0.00	2.37	1.35	0.34	0.00	26.03
			0.03	**22:00 ~ 23:00**	9.46	4.06	0.34	2.70	1.01	0.34	0.34	0.68	0.34	0.34	0.34	0.34	0.34	0.00	2.37	1.01	0.34	0.00	24.34
			0.03	**23:00 ~ 00:00**	7.77	3.38	0.34	2.03	1.01	0.34	0.34	0.68	0.34	0.34	0.34	0.34	0.34	0.00	2.03	1.01	0.34	0.00	20.96
				Whole Day Total (veh*km)	234.57	101.06	5.75	62.19	24.67	8.11	8.11	21.63	5.75	8.11	6.76	5.75	7.44	0.00	70.98	27.38	7.44	0.00	605.70
86	Chatham Road North	NB	0.11	**00:00 ~ 01:00**	27.34	12.53	0.00	5.70	2.28	1.14	1.14	1.14	0.00	1.14	1.14	1.14	1.14	0.00	6.83	3.42	1.14	0.00	67.20
			0.11	**01:00 ~ 02:00**	18.22	7.97	0.00	3.42	1.14	1.14	1.14	0.00	0.00	1.14	1.14	1.14	1.14	0.00	3.42	2.28	1.14	0.00	44.42
			0.11	**02:00 ~ 03:00**	13.67	6.83	0.00	3.42	1.14	1.14	1.14	0.00	0.00	1.14	1.14	0.00	1.14	0.00	2.28	2.28	1.14	0.00	36.45
			0.11	**03:00 ~ 04:00**	10.25	4.56	0.00	2.28	1.14	1.14	1.14	0.00	0.00	1.14	0.00	0.00	1.14	0.00	2.28	1.14	0.00	0.00	26.20
			0.11	**04:00 ~ 05:00**	10.25	4.56	0.00	2.28	1.14	1.14	1.14	0.00	0.00	1.14	0.00	0.00	1.14	0.00	2.28	1.14	0.00	0.00	26.20
			0.11	**05:00 ~ 06:00**	13.67	6.83	0.00	3.42	1.14	1.14	1.14	1.14	0.00	1.14	1.14	0.00	1.14	0.00	7.97	2.28	1.14	0.00	43.28
			0.11	**06:00 ~ 07:00**	27.34	12.53	0.00	5.70	2.28	1.14	1.14	4.56	0.00	1.14	1.14	1.14	1.14	0.00	18.22	3.42	1.14	0.00	82.01
			0.11	**07:00 ~ 08:00**	54.67	25.06	1.14	10.25	4.56	1.14	1.14	6.83	1.14	1.14	1.14	1.14	1.14	0.00	23.92	6.83	1.14	0.00	142.38
			0.11	**08:00 ~ 09:00**	68.34	30.75	1.14	13.67	4.56	1.14	1.14	7.97	1.14	1.14	1.14	1.14	1.14	0.00	19.36	7.97	1.14	0.00	162.88
			0.11	**09:00 ~ 10:00**	60.37	27.34	1.14	11.39	4.56	1.14	1.14	5.70	1.14	1.14	1.14	1.14	1.14	0.00	18.22	6.83	1.14	0.00	144.65
			0.11	**10:00 ~ 11:00**	59.23	26.20	1.14	11.39	4.56	1.14	1.14	5.70	1.14	1.14	1.14	1.14	1.14	0.00	17.09	6.83	1.14	0.00	141.24
			0.11	**11:00 ~ 12:00**	61.51	28.48	1.14	11.39	4.56	1.14	1.14	5.70	1.14	1.14	1.14	1.14	1.14	0.00	17.09	6.83	1.14	0.00	145.79
			0.11	**12:00 ~ 13:00**	69.48	31.89	1.14	11.39	4.56	1.14	1.14	6.83	1.14	1.14	1.14	1.14	1.14	0.00	20.50	7.97	1.14	0.00	162.88
			0.11	**13:00 ~ 14:00**	70.62	33.03	1.14	12.53	4.56	1.14	1.14	6.83	1.14	1.14	1.14	1.14	1.14	0.00	20.50	7.97	1.14	0.00	166.29
			0.11	**14:00 ~ 15:00**	71.76	33.03	1.14	12.53	4.56	1.14	1.14	6.83	1.14	1.14	1.14	1.14	1.14	0.00	20.50	7.97	1.14	0.00	167.43
			0.11	**15:00 ~ 16:00**	71.76	34.17	1.14	12.53	4.56	1.14	1.14	6.83	1.14	1.14	1.14	1.14	1.14	0.00	20.50	7.97	1.14	0.00	168.57
			0.11	**16:00 ~ 17:00**	75.17	35.31	1.14	12.53	4.56	1.14	1.14	6.83	1.14	1.14	1.14	1.14	1.14	0.00	20.50	7.97	1.14	0.00	173.13
			0.11	**17:00 ~ 18:00**	74.04	34.17	1.14	12.53	4.56	1.14	1.14	7.97	1.14	1.14	1.14	1.14	1.14	0.00	20.50	7.97	1.14	0.00	171.99
			0.11	**18:00 ~ 19:00**	78.59	36.45	1.14	13.67	5.70	1.14	2.28	7.97	1.14	1.14	1.14	1.14	1.14	0.00	21.64	9.11	1.14	0.00	184.52
			0.11	**19:00 ~ 20:00**	70.62	33.03	1.14	12.53	4.56	1.14	1.14	6.83	1.14	1.14	1.14	1.14	1.14	0.00	18.22	7.97	1.14	0.00	164.02
			0.11	**20:00 ~ 21:00**	59.23	27.34	1.14	10.25	4.56	1.14	1.14	4.56	1.14	1.14	1.14	1.14	1.14	0.00	15.95	6.83	1.14	0.00	138.96
			0.11	**21:00 ~ 22:00**	61.51	28.48	1.14	10.25	4.56	1.14	1.14	4.56	1.14	1.14	1.14	1.14	1.14	0.00	15.95	6.83	1.14	0.00	142.38
			0.11	**22:00 ~ 23:00**	56.95	26.20	1.14	10.25	3.42	1.14	1.14	4.56	1.14	1.14	1.14	1.14	1.14	0.00	14.81	6.83	1.14	0.00	133.26
			0.11	**23:00 ~ 00:00**	46.70	21.64	1.14	7.97	3.42	1.14	1.14	3.42	1.14	1.14	1.14	1.14	1.14	0.00	13.67	5.70	1.14	0.00	112.76
				Whole Day Total (veh*km)	######	568.36	19.36	223.24	86.56	27.34	28.48	112.76	19.36	27.34	25.06	22.78	27.34	0.00	362.20	142.38	25.06	0.00	2948.87
87	Chatham Road North	SB	0.32	**00:00 ~ 01:00**	60.44	25.45	0.00	15.91	6.36	3.18	3.18	3.18	0.00	3.18	3.18	0.00	3.18	0.00	15.91	6.36	3.18	0.00	152.69
			0.32	**01:00 ~ 02:00**	41.35	19.09	0.00	9.54	6.36	3.18	3.18	0.00	0.00	3.18	3.18	0.00	3.18	0.00	9.54	6.36	3.18	0.00	111.34
			0.32	**02:00 ~ 03:00**	28.63	12.72	0.00	9.54	3.18	3.18	3.18	0.00	0.00	3.18	0.00	0.00	3.18	0.00	6.36	3.18	3.18	0.00	79.53
			0.32	**03:00 ~ 04:00**	22.27	9.54	0.00	6.36	3.18	3.18	3.18	0.00	0.00	3.18	0.00	0.00	0.00	0.00	6.36	3.18	0.00	0.00	60.44
			0.32	**04:00 ~ 05:00**	22.27	9.54	0.00	6.36	3.18	3.18	3.18	0.00	0.00	3.18	0.00	0.00	0.00	0.00	6.36	3.18	0.00	0.00	60.44
			0.32	**05:00 ~ 06:00**	31.81	15.91	0.00	9.54	3.18	3.18	3.18	3.18	0.00	3.18	0.00	0.00	3.18	0.00	19.09	3.18	3.18	0.00	101.79
			0.32	**06:00 ~ 07:00**	60.44	28.63	0.00	15.91	6.36	3.18	3.18	12.72	0.00	3.18	3.18	0.00	3.18	0.00	47.72	6.36	3.18	0.00	197.22
			0.32	**07:00 ~ 08:00**	120.88	54.08	3.18	28.63	12.72	3.18	3.18	15.91	3.18	3.18	3.18	3.18	3.18	0.00	60.44	15.91	3.18	0.00	337.19
			0.32	**08:00 ~ 09:00**	152.69	66.80	3.18	38.17	15.91	3.18	3.18	19.09	3.18	3.18	3.18	3.18	3.18	0.00	50.90	19.09	3.18	0.00	391.26
			0.32	**09:00 ~ 10:00**	133.60	57.26	3.18	31.81	12.72	3.18	3.18	15.91	3.18	3.18	3.18	3.18	3.18	0.00	44.53	15.91	3.18	0.00	340.37
			0.32	**10:00 ~ 11:00**	130.42	57.26	3.18	31.81	12.72	3.18	3.18	12.72	3.18	3.18	3.18	3.18	3.18	0.00	44.53	15.91	3.18	0.00	334.01
			0.32	**11:00 ~ 12:00**	136.78	60.44	3.18	34.99	12.72	3.18	3.18	12.72	3.18	3.18	3.18	3.18	3.18	0.00	41.35	15.91	3.18	0.00	343.55
			0.32	**12:00 ~ 13:00**	114.52	50.90	3.18	31.81	12.72	3.18	3.18	9.54	3.18	3.18	3.18	3.18	3.18	0.00	28.63	12.72	3.18	0.00	289.47
			0.32	**13:00 ~ 14:00**	114.52	50.90	3.18	31.81	12.72	3.18	3.18	9.54	3.18	3.18	3.18	3.18	3.18	0.00	28.63	12.72	3.18	0.00	289.47
			0.32	**14:00 ~ 15:00**	117.70	50.90	3.18	31.81	12.72	3.18	3.18	9.54	3.18	3.18	3.18	3.18	3.18	0.00	28.63	12.72	3.18	0.00	292.65
			0.32	**15:00 ~ 16:00**	117.70	50.90	3.18	34.99	12.72	3.18	3.18	9.54	3.18	3.18	3.18	3.18	3.18	0.00	28.63	12.72	3.18	0.00	295.83
			0.32	**16:00 ~ 17:00**	124.06	54.08	3.18	34.99	12.72	3.18	3.18	9.54	3.18	3.18	3.18	3.18	3.18	0.00	28.63	15.91	3.18	0.00	308.56
			0.32	**17:00 ~ 18:00**	120.88	54.08	3.18	34.99	12.72	3.18	3.18	12.72	3.18	3.18	3.18	3.18	3.18	0.00	28.63	12.72	3.18	0.00	305.38
			0.32	**18:00 ~ 19:00**	130.42	57.26	3.18	34.99	12.72	3.18	3.18	12.72	3.18	3.18	3.18	3.18	3.18	0.00	31.81	15.91	3.18	0.00	324.46
			0.32	**19:00 ~ 20:00**	114.52	50.90	3.18	31.81	12.72	3.18	3.18	9.54	3.18	3.18	3.18	3.18	3.18	0.00	25.45	12.72	3.18	0.00	286.29
			0.32	**20:00 ~ 21:00**	98.61	41.35	3.18	28.63	9.54	3.18	3.18	6.36	3.18	3.18	3.18	3.18	3.18	0.00	22.27	12.72	3.18	0.00	248.12
			0.32	**21:00 ~ 22:00**	101.79	44.53	3.18	28.63	9.54	3.18	3.18	6.36	3.18	3.18	3.18	3.18	3.18	0.00	22.27	12.72	3.18	0.00	254.48
			0.32	**22:00 ~ 23:00**	92.25	41.35	3.18	25.45	9.54	3.18	3.18	6.36	3.18	3.18	3.18	3.18	3.18	0.00	22.27	12.72	3.18	0.00	238.58
			0.32	**23:00 ~ 00:00**	76.34	34.99	3.18	22.27	9.54	3.18	3.18	6.36	3.18	3.18	3.18	3.18	3.18	0.00	19.09	9.54	3.18	0.00	206.77
				Whole Day Total (veh*km)	######	998.83	54.08	610.75	238.58	76.34	76.34	203.58	54.08	76.34	63.62	54.08	69.98	0.00	668.01	270.39	69.98	0.00	5849.86
88	Ma Tau Wai Road	NB	0.06	**00:00 ~ 01:00**	14.74	6.80	0.00	2.84	1.13	0.57	0.57	0.57	0.00	0.57	0.57	0.57	0.57	0.00	3.40	1.70	0.57	0.00	35.15
			0.06	**01:00 ~ 02:00**	10.21	4.54	0.00	2.27	1.13	0.57	0.57	0.00	0.00	0.57	0.57	0.57	0.57	0.00	1.70	1.13	0.57	0.00	24.95
			0.06	**02:00 ~ 03:00**	7.37	3.40	0.00	1.70	0.57	0.57	0.57	0.00	0.00	0.57	0.57	0.00	0.57	0.00	1.13	1.13	0.57	0.00	18.71
			0.06	**03:00 ~ 04:00**	5.67	2.27	0.00	1.13	0.57	0.57	0.57	0.00	0.00	0.57	0.00	0.00	0.57	0.00	1.13	0.57	0.00	0.00	13.61
			0.06	**04:00 ~ 05:00**	5.67	2.27	0.00	1.13	0.57	0.57	0.57	0.00	0.00	0.57	0.00	0.00	0.57	0.00	1.13	0.57	0.00	0.00	13.61
			0.06	**05:00 ~ 06:00**	7.94	3.40	0.00	1.70	0.57	0.57	0.57	0.57	0.00	0.57	0.57	0.00	0.57	0.00	3.97	1.13	0.57	0.00	22.68
			0.06	**06:00 ~ 07:00**	15.31	6.80	0.00	2.84	1.13	0.57	0.57	2.27	0.00	0.57	0.57	0.57	0.57	0.00	9.07	1.70	0.57	0.00	43.09
			0.06	**07:00 ~ 08:00**	30.05	13.04	0.57	5.67	2.27	0.57	0.57	3.40	0.57	0.57	0.57	0.57	0.57	0.00	11.91	3.40	0.57	0.00	74.84
			0.06	**08:00 ~ 09:00**	37.42	16.44	0.57	6.80	2.84	0.57	1.13	3.97	0.57	0.57	0.57	0.57	0.57	0.00	9.64	3.97	0.57	0.00	86.75
			0.06	**09:00 ~ 10:00**	32.89	14.18	0.57	6.24	2.27	0.57	0.57	2.84	0.57	0.57	0.57	0.57	0.57	0.00	9.07	3.97	0.57	0.00	76.55
			0.06	**10:00 ~ 11:00**	32.32	13.61	0.57	6.24	2.27	0.57	0.57	2.84	0.57	0.57	0.57	0.57	0.57	0.00	8.51	3.40	0.57	0.00	74.28
			0.06	**11:00 ~ 12:00**	33.45	14.74	0.57	6.24	2.27	0.57	0.57	2.84	0.57	0.57	0.57	0.57	0.57	0.00	8.51	3.97	0.57	0.00	77.11
			0.06	**12:00 ~ 13:00**	39.69	18.14	0.57	6.80	2.84	0.57	0.57	3.40	0.57	0.57	0.57	0.57	0.57	0.00	10.21	4.54	0.57	0.00	90.72
			0.06	**13:00 ~ 14:00**	40.82	18.14	0.57	6.80	2.84	0.57	1.13	3.40	0.57	0.57	0.57	0.57	0.57	0.00	10.21	4.54	0.57	0.00	92.42
			0.06	**14:00 ~ 15:00**	41.39	18.71	0.57	7.37	2.84	0.57	1.13	3.40	0.57	0.57	0.57	0.57	0.57	0.00	10.21	4.54	0.57	0.00	94.12
			0.06	**15:00 ~ 16:00**	41.96	18.71	0.57	7.37	2.84	0.57	1.13	3.40	0.57	0.57	0.57	0.57	0.57	0.00	10.21	4.54	0.57	0.00	94.69
			0.06	**16:00 ~ 17:00**	43.09	19.28	0.57	7.37	2.84	0.57	1.13	3.40	0.57	0.57	0.57	0.57	0.57	0.00	10.21	4.54	0.57	0.00	96.39
			0.06	**17:00 ~ 18:00**	43.09	19.28	0.57	7.37	2.84	0.57	1.13	3.97	0.57	0.57	0.57	0.57	0.57	0.00	10.21	4.54	0.57	0.00	96.96
			0.06	**18:00 ~ 19:00**	45.36	20.41	0.57	7.94	2.84	0.57	1.13	3.97	0.57	1.13	0.57	0.57	0.57	0.00	10.77	5.10	0.57	0.00	102.63
			0.06	**19:00 ~ 20:00**	40.82	18.14	0.57	6.80	2.84	0.57	1.13	3.40	0.57	0.57	0.57	0.57	0.57	0.00	9.07	4.54	0.57	0.00	91.29
			0.06	**20:00 ~ 21:00**	34.02	15.31	0.57	6.24	2.27	0.57	0.57	2.27	0.57	0.57	0.57	0.57	0.57	0.00	7.94	3.97	0.57	0.00	77.11
			0.06	**21:00 ~ 22:00**	35.15	15.88	0.57	6.24	2.27	0.57	0.57	2.27	0.57	0.57	0.57	0.57	0.57	0.00	7.94	3.97	0.57	0.00	78.81
			0.06	**22:00 ~ 23:00**	32.89	14.74	0.57	5.67	2.27	0.57	0.57	2.27	0.57	0.57	0.57	0.57	0.57	0.00	7.37	3.97	0.57	0.00	74.28
			0.06	**23:00 ~ 00:00**	26.65	11.91	0.57	4.54	1.70	0.57	0.57	1.70	0.57	0.57	0.57	0.57	0.57	0.00	6.80	2.84	0.57	0.00	61.24
				Whole Day Total (veh*km)	697.98	310.15	9.64	125.31	48.76	13.61	18.14	56.13	9.64	14.18	12.47	11.34	13.61	0.00	180.31	78.25	12.47	0.00	1611.98

Road No.	Road Name	Bound	Road Length (km)	Hour	PC	TAXI	LGV3	LGV4	LGV6	HGV7	HGV8	PLB	PV4	PV5	NFB6	NFB7	NFB8	FBSD	FBDD	MC	HGV9	NFB9	Total
89	Ma Tau Wai Road	NB	0.04	**00:00 ~ 01:00**	10.32	4.30	0.00	2.15	0.86	0.43	0.43	0.43	0.00	0.43	0.43	0.43	0.43	0.00	2.58	1.29	0.43	0.00	24.94
			0.04	**01:00 ~ 02:00**	6.88	3.01	0.00	1.29	0.86	0.43	0.43	0.00	0.00	0.43	0.43	0.43	0.43	0.00	1.29	0.86	0.43	0.00	17.20
			0.04	**02:00 ~ 03:00**	5.16	2.15	0.00	1.29	0.43	0.43	0.43	0.00	0.00	0.43	0.43	0.00	0.43	0.00	0.86	0.86	0.43	0.00	13.33
			0.04	**03:00 ~ 04:00**	3.87	1.72	0.00	0.86	0.43	0.43	0.43	0.00	0.00	0.43	0.00	0.00	0.43	0.00	0.86	0.43	0.00	0.00	9.89
			0.04	**04:00 ~ 05:00**	3.87	1.72	0.00	0.86	0.43	0.43	0.43	0.00	0.00	0.43	0.00	0.00	0.43	0.00	0.86	0.43	0.00	0.00	9.89
			0.04	**05:00 ~ 06:00**	5.16	2.15	0.00	1.29	0.43	0.43	0.43	0.43	0.00	0.43	0.43	0.00	0.43	0.00	3.01	0.86	0.43	0.00	15.91
			0.04	**06:00 ~ 07:00**	10.32	4.30	0.00	2.15	0.86	0.43	0.43	1.72	0.00	0.43	0.43	0.43	0.43	0.00	6.88	1.29	0.43	0.00	30.53
			0.04	**07:00 ~ 08:00**	20.64	8.60	0.43	3.87	1.72	0.43	0.43	2.58	0.43	0.43	0.43	0.43	0.43	0.00	9.03	2.58	0.43	0.00	52.89
			0.04	**08:00 ~ 09:00**	25.80	10.75	0.43	5.16	2.15	0.43	0.43	3.01	0.43	0.43	0.43	0.43	0.43	0.00	7.31	3.01	0.43	0.00	61.06
			0.04	**09:00 ~ 10:00**	22.79	9.46	0.43	4.30	1.72	0.43	0.43	2.15	0.43	0.43	0.43	0.43	0.43	0.00	6.88	2.58	0.43	0.00	53.75
			0.04	**10:00 ~ 11:00**	21.93	9.46	0.43	4.30	1.72	0.43	0.43	2.15	0.43	0.43	0.43	0.43	0.43	0.00	6.45	2.58	0.43	0.00	52.46
			0.04	**11:00 ~ 12:00**	23.22	9.89	0.43	4.73	1.72	0.43	0.43	2.15	0.43	0.43	0.43	0.43	0.43	0.00	6.45	2.58	0.43	0.00	54.61
			0.04	**12:00 ~ 13:00**	27.95	12.47	0.43	4.73	1.72	0.43	0.43	2.58	0.43	0.43	0.43	0.43	0.43	0.00	7.74	3.01	0.43	0.00	64.07
			0.04	**13:00 ~ 14:00**	28.81	12.90	0.43	4.73	1.72	0.43	0.43	2.58	0.43	0.43	0.43	0.43	0.43	0.00	7.74	3.01	0.43	0.00	65.36
			0.04	**14:00 ~ 15:00**	29.24	12.90	0.43	4.73	1.72	0.43	0.43	2.58	0.43	0.43	0.43	0.43	0.43	0.00	7.74	3.44	0.43	0.00	66.22
			0.04	**15:00 ~ 16:00**	29.24	13.33	0.43	4.73	1.72	0.43	0.43	2.58	0.43	0.43	0.43	0.43	0.43	0.00	7.74	3.44	0.43	0.00	66.65
			0.04	**16:00 ~ 17:00**	30.53	13.76	0.43	5.16	2.15	0.43	0.43	2.58	0.43	0.43	0.43	0.43	0.43	0.00	7.74	3.44	0.43	0.00	69.23
			0.04	**17:00 ~ 18:00**	30.10	13.33	0.43	5.16	1.72	0.43	0.43	3.01	0.43	0.43	0.43	0.43	0.43	0.00	7.74	3.44	0.43	0.00	68.37
			0.04	**18:00 ~ 19:00**	32.25	14.19	0.43	5.16	2.15	0.43	0.86	3.01	0.43	0.43	0.43	0.43	0.43	0.00	8.17	3.44	0.43	0.00	72.67
			0.04	**19:00 ~ 20:00**	28.81	12.90	0.43	4.73	1.72	0.43	0.43	2.58	0.43	0.43	0.43	0.43	0.43	0.00	6.88	3.01	0.43	0.00	64.50
			0.04	**20:00 ~ 21:00**	24.08	10.75	0.43	3.87	1.72	0.43	0.43	1.72	0.43	0.43	0.43	0.43	0.43	0.00	6.02	2.58	0.43	0.00	54.61
			0.04	**21:00 ~ 22:00**	24.94	11.18	0.43	4.30	1.72	0.43	0.43	1.72	0.43	0.43	0.43	0.43	0.43	0.00	6.02	3.01	0.43	0.00	56.76
			0.04	**22:00 ~ 23:00**	22.79	10.32	0.43	3.87	1.72	0.43	0.43	1.72	0.43	0.43	0.43	0.43	0.43	0.00	5.59	2.58	0.43	0.00	52.46
			0.04	**23:00 ~ 00:00**	18.92	8.60	0.43	3.01	1.29	0.43	0.43	1.29	0.43	0.43	0.43	0.43	0.43	0.00	5.16	2.15	0.43	0.00	44.29
				Whole Day Total (veh*km)	487.62	214.14	7.31	86.43	34.40	10.32	10.75	42.57	7.31	10.32	9.46	8.60	10.32	0.00	136.74	55.90	9.46	0.00	1141.65
90	Chi Kiang Street	EB	0.02	**00:00 ~ 01:00**	1.67	0.95	0.00	0.71	0.24	0.24	0.24	0.00	0.00	0.24	0.00	0.00	0.00	0.00	0.00	0.24	0.24	0.00	4.76
			0.02	**01:00 ~ 02:00**	1.19	0.71	0.00	0.48	0.24	0.24	0.24	0.00	0.00	0.24	0.00	0.00	0.00	0.00	0.00	0.24	0.24	0.00	3.81
			0.02	**02:00 ~ 03:00**	0.95	0.48	0.00	0.48	0.24	0.24	0.24	0.00	0.00	0.24	0.00	0.00	0.00	0.00	0.00	0.24	0.00	0.00	3.09
			0.02	**03:00 ~ 04:00**	0.71	0.48	0.00	0.24	0.24	0.00	0.24	0.00	0.00	0.00	0.00	0.00	0.00	0.00	0.00	0.24	0.00	0.00	2.14
			0.02	**04:00 ~ 05:00**	0.71	0.48	0.00	0.24	0.24	0.00	0.24	0.00	0.00	0.00	0.00	0.00	0.00	0.00	0.00	0.24	0.00	0.00	2.14
			0.02	**05:00 ~ 06:00**	0.95	0.48	0.00	0.48	0.24	0.24	0.24	0.00	0.00	0.24	0.00	0.00	0.00	0.00	0.00	0.24	0.00	0.00	3.09
			0.02	**06:00 ~ 07:00**	1.67	0.95	0.00	0.71	0.24	0.24	0.24	0.00	0.00	0.24	0.00	0.00	0.00	0.00	0.00	0.24	0.24	0.00	4.76
			0.02	**07:00 ~ 08:00**	3.33	1.67	0.24	1.19	0.48	0.24	0.24	0.00	0.00	0.24	0.24	0.24	0.24	0.00	0.00	0.48	0.24	0.00	9.04
			0.02	**08:00 ~ 09:00**	4.28	2.14	0.24	1.43	0.71	0.24	0.24	0.00	0.00	0.24	0.24	0.24	0.24	0.00	0.00	0.48	0.24	0.00	10.95
			0.02	**09:00 ~ 10:00**	3.81	1.90	0.24	1.43	0.48	0.24	0.24	0.00	0.00	0.24	0.24	0.24	0.24	0.00	0.00	0.48	0.24	0.00	10.00
			0.02	**10:00 ~ 11:00**	3.57	1.90	0.24	1.19	0.48	0.24	0.24	0.00	0.00	0.24	0.24	0.24	0.24	0.00	0.00	0.48	0.24	0.00	9.52
			0.02	**11:00 ~ 12:00**	3.81	1.90	0.24	1.43	0.48	0.24	0.24	0.00	0.00	0.24	0.24	0.24	0.24	0.00	0.00	0.48	0.24	0.00	10.00
			0.02	**12:00 ~ 13:00**	5.00	2.62	0.24	1.43	0.48	0.24	0.24	0.00	0.00	0.24	0.24	0.24	0.24	0.00	0.00	0.71	0.24	0.00	12.14
			0.02	**13:00 ~ 14:00**	5.00	2.62	0.24	1.43	0.71	0.24	0.24	0.00	0.00	0.24	0.24	0.24	0.24	0.00	0.00	0.71	0.24	0.00	12.38
			0.02	**14:00 ~ 15:00**	5.24	2.62	0.24	1.43	0.71	0.24	0.24	0.00	0.00	0.24	0.24	0.24	0.24	0.00	0.00	0.71	0.24	0.00	12.61
			0.02	**15:00 ~ 16:00**	5.24	2.62	0.24	1.43	0.71	0.24	0.24	0.00	0.00	0.24	0.24	0.24	0.24	0.00	0.00	0.71	0.24	0.00	12.61
			0.02	**16:00 ~ 17:00**	5.24	2.86	0.24	1.67	0.71	0.24	0.24	0.00	0.00	0.24	0.24	0.24	0.24	0.00	0.00	0.71	0.24	0.00	13.09
			0.02	**17:00 ~ 18:00**	5.24	2.86	0.24	1.43	0.71	0.24	0.24	0.00	0.00	0.24	0.24	0.24	0.24	0.00	0.00	0.71	0.24	0.00	12.85
			0.02	**18:00 ~ 19:00**	5.71	2.86	0.24	1.67	0.71	0.24	0.24	0.00	0.00	0.24	0.24	0.24	0.24	0.00	0.00	0.71	0.24	0.00	13.57
			0.02	**19:00 ~ 20:00**	5.00	2.62	0.24	1.43	0.71	0.24	0.24	0.00	0.00	0.24	0.24	0.24	0.24	0.00	0.00	0.71	0.24	0.00	12.38
			0.02	**20:00 ~ 21:00**	4.28	2.14	0.24	1.19	0.48	0.24	0.24	0.00	0.00	0.24	0.24	0.24	0.24	0.00	0.00	0.48	0.24	0.00	10.47
			0.02	**21:00 ~ 22:00**	4.28	2.38	0.24	1.19	0.48	0.24	0.24	0.00	0.00	0.24	0.24	0.24	0.24	0.00	0.00	0.48	0.24	0.00	10.71
			0.02	**22:00 ~ 23:00**	4.05	2.14	0.24	1.19	0.48	0.24	0.24	0.00	0.00	0.24	0.24	0.24	0.24	0.00	0.00	0.48	0.24	0.00	10.23
			0.02	**23:00 ~ 00:00**	3.33	1.67	0.24	0.95	0.48	0.24	0.24	0.00	0.00	0.24	0.24	0.24	0.24	0.00	0.00	0.48	0.24	0.00	8.81
				Whole Day Total (veh*km)	84.25	44.03	4.05	26.42	11.66	5.24	5.71	0.00	0.00	5.24	4.05	4.05	4.05	0.00	0.00	11.66	4.76	0.00	215.15
91	Ma Tau Wai Road	NB	0.27	**00:00 ~ 01:00**	37.31	18.66	0.00	5.33	2.67	2.67	2.67	2.67	0.00	2.67	2.67	0.00	2.67	0.00	15.99	5.33	0.00	0.00	101.27
			0.27	**01:00 ~ 02:00**	23.99	13.33	0.00	5.33	2.67	2.67	2.67	0.00	0.00	2.67	2.67	0.00	2.67	0.00	8.00	2.67	0.00	0.00	69.29
			0.27	**02:00 ~ 03:00**	18.66	8.00	0.00	2.67	2.67	0.00	2.67	0.00	0.00	2.67	0.00	0.00	2.67	0.00	5.33	2.67	0.00	0.00	47.97
			0.27	**03:00 ~ 04:00**	13.33	8.00	0.00	2.67	2.67	0.00	2.67	0.00	0.00	2.67	0.00	0.00	0.00	0.00	5.33	2.67	0.00	0.00	39.98
			0.27	**04:00 ~ 05:00**	13.33	8.00	0.00	2.67	2.67	0.00	2.67	0.00	0.00	2.67	0.00	0.00	0.00	0.00	5.33	2.67	0.00	0.00	39.98
			0.27	**05:00 ~ 06:00**	18.66	10.66	0.00	2.67	2.67	0.00	2.67	2.67	0.00	2.67	0.00	0.00	2.67	0.00	18.66	2.67	0.00	0.00	66.63
			0.27	**06:00 ~ 07:00**	37.31	18.66	0.00	5.33	2.67	2.67	2.67	10.66	0.00	2.67	2.67	0.00	2.67	0.00	42.64	5.33	0.00	0.00	135.92
			0.27	**07:00 ~ 08:00**	74.62	34.65	0.00	10.66	5.33	2.67	2.67	15.99	2.67	2.67	2.67	2.67	2.67	0.00	55.97	8.00	2.67	0.00	226.53
			0.27	**08:00 ~ 09:00**	93.28	42.64	0.00	13.33	5.33	2.67	2.67	18.66	2.67	2.67	2.67	2.67	2.67	0.00	45.31	10.66	2.67	0.00	250.51
			0.27	**09:00 ~ 10:00**	82.62	37.31	0.00	10.66	5.33	2.67	2.67	13.33	2.67	2.67	2.67	2.67	2.67	0.00	42.64	10.66	2.67	0.00	223.86
			0.27	**10:00 ~ 11:00**	79.95	37.31	0.00	10.66	5.33	2.67	2.67	13.33	2.67	2.67	2.67	2.67	2.67	0.00	39.98	10.66	2.67	0.00	218.53
			0.27	**11:00 ~ 12:00**	85.28	39.98	0.00	10.66	5.33	2.67	2.67	13.33	2.67	2.67	2.67	2.67	2.67	0.00	39.98	10.66	2.67	0.00	226.53
			0.27	**12:00 ~ 13:00**	98.61	47.97	0.00	10.66	5.33	2.67	2.67	15.99	2.67	2.67	2.67	2.67	2.67	0.00	47.97	10.66	2.67	0.00	258.51
			0.27	**13:00 ~ 14:00**	101.27	47.97	0.00	10.66	5.33	2.67	2.67	15.99	2.67	2.67	2.67	2.67	2.67	0.00	47.97	10.66	2.67	0.00	261.17
			0.27	**14:00 ~ 15:00**	103.94	47.97	0.00	13.33	5.33	2.67	2.67	15.99	2.67	2.67	2.67	2.67	2.67	0.00	47.97	13.33	2.67	0.00	269.17
			0.27	**15:00 ~ 16:00**	103.94	50.64	0.00	13.33	5.33	2.67	2.67	15.99	2.67	2.67	2.67	2.67	2.67	0.00	47.97	13.33	2.67	0.00	271.83
			0.27	**16:00 ~ 17:00**	106.60	50.64	0.00	13.33	5.33	2.67	2.67	15.99	2.67	2.67	2.67	2.67	2.67	0.00	47.97	13.33	2.67	0.00	274.50
			0.27	**17:00 ~ 18:00**	106.60	50.64	0.00	13.33	5.33	2.67	2.67	18.66	2.67	2.67	2.67	2.67	2.67	0.00	47.97	13.33	2.67	0.00	277.16
			0.27	**18:00 ~ 19:00**	114.60	53.30	0.00	13.33	5.33	2.67	2.67	18.66	2.67	2.67	2.67	2.67	2.67	0.00	50.64	13.33	2.67	0.00	290.49
			0.27	**19:00 ~ 20:00**	101.27	47.97	0.00	10.66	5.33	2.67	2.67	15.99	2.67	2.67	2.67	2.67	2.67	0.00	42.64	10.66	2.67	0.00	255.84
			0.27	**20:00 ~ 21:00**	85.28	39.98	0.00	10.66	5.33	2.67	2.67	10.66	2.67	2.67	2.67	2.67	2.67	0.00	37.31	10.66	2.67	0.00	221.20
			0.27	**21:00 ~ 22:00**	87.95	42.64	0.00	10.66	5.33	2.67	2.67	10.66	2.67	2.67	2.67	2.67	2.67	0.00	37.31	10.66	2.67	0.00	226.53
			0.27	**22:00 ~ 23:00**	82.62	39.98	0.00	10.66	5.33	2.67	2.67	10.66	2.67	2.67	2.67	2.67	2.67	0.00	34.65	10.66	2.67	0.00	215.87
			0.27	**23:00 ~ 00:00**	66.63	31.98	0.00	8.00	2.67	2.67	2.67	8.00	2.67	2.67	2.67	2.67	2.67	0.00	31.98	8.00	2.67	0.00	178.56
				Whole Day Total (veh*km)	######	828.82	0.00	221.20	106.60	53.30	63.96	263.84	45.31	63.96	53.30	45.31	58.63	0.00	847.47	213.20	45.31	0.00	4647.76
92	Ma Tau Wai Road	SB	0.24	**00:00 ~ 01:00**	58.83	25.88	2.35	14.12	7.06	2.35	2.35	2.35	0.00	2.35	2.35	2.35	2.35	0.00	14.12	7.06	2.35	0.00	148.24
			0.24	**01:00 ~ 02:00**	37.65	18.82	2.35	9.41	4.71	2.35	2.35	0.00	0.00	2.35	2.35	2.35	2.35	0.00	7.06	4.71	2.35	0.00	101.18
			0.24	**02:00 ~ 03:00**	28.24	14.12	0.00	7.06	2.35	2.35	2.35	0.00	0.00	2.35	2.35	0.00	2.35	0.00	4.71	4.71	2.35	0.00	75.30
			0.24	**03:00 ~ 04:00**	21.18	9.41	0.00	7.06	2.35	2.35	2.35	0.00	0.00	2.35	0.00	0.00	2.35	0.00	4.71	2.35	2.35	0.00	58.83
			0.24	**04:00 ~ 05:00**	21.18	9.41	0.00	7.06	2.35	2.35	2.35	0.00	0.00	2.35	0.00	0.00	2.35	0.00	4.71	2.35	2.35	0.00	58.83
			0.24	**05:00 ~ 06:00**	30.59	14.12	0.00	7.06	4.71	2.35	2.35	2.35	0.00	2.35	2.35	0.00	2.35	0.00	16.47	4.71	2.35	0.00	94.12
			0.24	**06:00 ~ 07:00**	58.83	25.88	2.35	14.12	7.06	2.35	2.35	9.41	0.00	2.35	2.35	2.35	2.35	0.00	42.35	7.06	2.35	0.00	183.53
			0.24	**07:00 ~ 08:00**	115.30	51.77	2.35	28.24	11.77	2.35	4.71	14.12	2.35	2.35	2.35	2.35	2.35	0.00	51.77	14.12	2.35	0.00	310.60
			0.24	**08:00 ~ 09:00**	145.89	65.88	2.35	35.30	14.12	2.35	4.71	16.47	2.35	2.35	2.35	2.35	2.35	0.00	44.71	16.47	2.35	0.00	362.36
			0.24	**09:00 ~ 10:00**	127.06	56.47	2.35	30.59	11.77	2.35	4.71	14.12	2.35	2.35	2.35	2.35	2.35	0.00	40.00	14.12	2.35	0.00	317.66
			0.24	**10:00 ~ 11:00**	124.71	56.47	2.35	30.59	11.77	2.35	4.71	11.77	2.35	2.35	2.35	2.35	2.35	0.00	37.65	14.12	2.35	0.00	310.60
			0.24	**11:00 ~ 12:00**	129.42	58.83	2.35	32.94	11.77	2.35	4.71	11.77	2.35	2.35	2.35	2.35	2.35	0.00	37.65	14.12	2.35	0.00	320.01
			0.24	**12:00 ~ 13:00**	108.24	49.41	2.35	25.88	9.41	2.35	2.35	9.41	2.35	2.35	2.35	2.35	2.35	0.00	28.24	11.77	2.35	0.00	263.54
			0.24	**13:00 ~ 14:00**	110.59	49.41	2.35	25.88	9.41	2.35	2.35	9.41	2.35	2.35	2.35	2.35	2.35	0.00	28.24	11.77	2.35	0.00	265.89
			0.24	**14:00 ~ 15:00**	112.94	51.77	2.35	25.88	9.41	2.35	2.35	9.41	2.35	2.35	2.35	2.35	2.35	0.00	28.24	14.12	2.35	0.00	272.95
			0.24	**15:00 ~ 16:00**	112.94	51.77	2.35	28.24	9.41	2.35	2.35	9.41	2.35	2.35	2.35	2.35	2.35	0.00	28.24	14.12	2.35	0.00	275.30
			0.24	**16:00 ~ 17:00**	117.65	54.12	2.35	28.24	11.77	2.35	2.35	9.41	2.35	2.35	2.35	2.35	2.35	0.00	28.24	14.12	2.35	0.00	284.71
			0.24	**17:00 ~ 18:00**	117.65	51.77	2.35	28.24	9.41	2.35	2.35	11.77	2.35	2.35	2.35	2.35	2.35	0.00	28.24	14.12	2.35	0.00	282.36
			0.24	**18:00 ~ 19:00**	124.71	56.47	2.35	30.59	11.77	2.35	4.71	11.77	2.35	2.35	2.35	2.35	2.35	0.00	30.59	14.12	2.35	0.00	303.54
			0.24	**19:00 ~ 20:00**	110.59	49.41	2.35	25.88	9.41	2.35	2.35	9.41	2.35	2.35	2.35	2.35	2.35	0.00	25.88	11.77	2.35	0.00	263.54
			0.24	**20:00 ~ 21:00**	94.12	42.35	2.35	21.18	9.41	2.35	2.35	7.06	2.35	2.35	2.35	2.35	2.35	0.00	23.53	11.77	2.35	0.00	230.59
			0.24	**21:00 ~ 22:00**	96.47	44.71	2.35	23.53	9.41	2.35	2.35	7.06	2.35	2.35	2.35	2.35	2.35	0.00	21.18	11.77	2.35	0.00	235.30
			0.24	**22:00 ~ 23:00**	89.41	40.00	2.35	21.18	9.41	2.35	2.35	7.06	2.35	2.35	2.35	2.35	2.35	0.00	21.18	9.41	2.35	0.00	218.83
			0.24	**23:00 ~ 00:00**	72.94	32.94	2.35	18.82	7.06	2.35	2.35	4.71	2.35	2.35	2.35	2.35	2.35	0.00	18.82	9.41	2.35	0.00	185.89
				Whole Day Total (veh*km)	######	981.20	47.06	527.07	207.06	56.47	70.59	188.24	40.00	56.47	51.77	47.06	56.47	0.00	616.49	254.12	56.47	0.00	5423.67

Road No.	Road Name	Bound	Road Length (km)	Hour	PC	TAXI	LGV3	LGV4	LGV6	HGV7	HGV8	PLB	PV4	PV5	NFB6	NFB7	NFB8	FBSD	FBDD	MC	HGV9	NFB9	Total
93	Ma Tau Wai Road	NB	0.22	**00:00 ~ 01:00**	21.72	10.86	0.00	2.17	2.17	0.00	2.17	2.17	0.00	2.17	0.00	0.00	2.17	0.00	13.03	4.34	0.00	0.00	62.99
			0.22	**01:00 ~ 02:00**	15.20	6.52	0.00	2.17	2.17	0.00	2.17	0.00	0.00	2.17	0.00	0.00	2.17	0.00	6.52	2.17	0.00	0.00	41.27
			0.22	**02:00 ~ 03:00**	10.86	6.52	0.00	2.17	2.17	0.00	0.00	0.00	0.00	2.17	0.00	0.00	0.00	0.00	4.34	2.17	0.00	0.00	30.41
			0.22	**03:00 ~ 04:00**	8.69	4.34	0.00	2.17	2.17	0.00	0.00	0.00	0.00	0.00	0.00	0.00	0.00	0.00	4.34	2.17	0.00	0.00	23.89
			0.22	**04:00 ~ 05:00**	8.69	4.34	0.00	2.17	2.17	0.00	0.00	0.00	0.00	0.00	0.00	0.00	0.00	0.00	4.34	2.17	0.00	0.00	23.89
			0.22	**05:00 ~ 06:00**	13.03	6.52	0.00	2.17	2.17	0.00	0.00	2.17	0.00	2.17	0.00	0.00	0.00	0.00	15.20	2.17	0.00	0.00	45.61
			0.22	**06:00 ~ 07:00**	23.89	10.86	0.00	2.17	2.17	0.00	2.17	8.69	0.00	2.17	0.00	0.00	2.17	0.00	34.75	4.34	0.00	0.00	93.40
			0.22	**07:00 ~ 08:00**	45.61	19.55	0.00	6.52	2.17	2.17	2.17	13.03	0.00	2.17	2.17	2.17	2.17	0.00	45.61	6.52	2.17	0.00	154.21
			0.22	**08:00 ~ 09:00**	56.47	26.06	0.00	6.52	2.17	2.17	2.17	15.20	0.00	2.17	2.17	2.17	2.17	0.00	36.92	6.52	2.17	0.00	165.07
			0.22	**09:00 ~ 10:00**	49.96	21.72	0.00	6.52	2.17	2.17	2.17	10.86	0.00	2.17	2.17	2.17	2.17	0.00	34.75	6.52	2.17	0.00	147.70
			0.22	**10:00 ~ 11:00**	47.78	21.72	0.00	6.52	2.17	2.17	2.17	10.86	0.00	2.17	2.17	2.17	2.17	0.00	32.58	6.52	2.17	0.00	143.35
			0.22	**11:00 ~ 12:00**	49.96	21.72	0.00	6.52	2.17	2.17	2.17	10.86	0.00	2.17	2.17	2.17	2.17	0.00	32.58	6.52	2.17	0.00	145.52
			0.22	**12:00 ~ 13:00**	65.16	30.41	0.00	6.52	2.17	2.17	2.17	13.03	2.17	2.17	2.17	2.17	2.17	0.00	39.10	8.69	2.17	0.00	182.45
			0.22	**13:00 ~ 14:00**	67.33	30.41	0.00	6.52	2.17	2.17	2.17	13.03	2.17	2.17	2.17	2.17	2.17	0.00	39.10	8.69	2.17	0.00	184.62
			0.22	**14:00 ~ 15:00**	67.33	32.58	0.00	6.52	2.17	2.17	2.17	13.03	2.17	2.17	2.17	2.17	2.17	0.00	39.10	8.69	2.17	0.00	186.79
			0.22	**15:00 ~ 16:00**	69.50	32.58	0.00	6.52	2.17	2.17	2.17	13.03	2.17	2.17	2.17	2.17	2.17	0.00	39.10	8.69	2.17	0.00	188.96
			0.22	**16:00 ~ 17:00**	71.68	32.58	0.00	6.52	2.17	2.17	2.17	13.03	2.17	2.17	2.17	2.17	2.17	0.00	39.10	8.69	2.17	0.00	191.14
			0.22	**17:00 ~ 18:00**	69.50	32.58	0.00	6.52	2.17	2.17	2.17	15.20	2.17	2.17	2.17	2.17	2.17	0.00	39.10	8.69	2.17	0.00	191.14
			0.22	**18:00 ~ 19:00**	76.02	34.75	0.00	8.69	4.34	2.17	2.17	15.20	2.17	2.17	2.17	2.17	2.17	0.00	41.27	8.69	2.17	0.00	206.34
			0.22	**19:00 ~ 20:00**	67.33	30.41	0.00	6.52	2.17	2.17	2.17	13.03	2.17	2.17	2.17	2.17	2.17	0.00	34.75	8.69	2.17	0.00	180.28
			0.22	**20:00 ~ 21:00**	56.47	26.06	0.00	6.52	2.17	2.17	2.17	8.69	2.17	2.17	2.17	2.17	2.17	0.00	30.41	6.52	2.17	0.00	154.21
			0.22	**21:00 ~ 22:00**	58.64	28.24	0.00	6.52	2.17	2.17	2.17	8.69	2.17	2.17	2.17	2.17	2.17	0.00	30.41	6.52	2.17	0.00	158.56
			0.22	**22:00 ~ 23:00**	54.30	26.06	0.00	6.52	2.17	2.17	2.17	8.69	2.17	2.17	2.17	2.17	2.17	0.00	28.24	6.52	2.17	0.00	149.87
			0.22	**23:00 ~ 00:00**	43.44	21.72	0.00	4.34	2.17	2.17	2.17	6.52	2.17	2.17	2.17	2.17	2.17	0.00	26.06	6.52	2.17	0.00	128.15
				Whole Day Total (veh*km)	######	519.11	0.00	125.98	54.30	36.92	43.44	215.03	26.06	47.78	36.92	36.92	43.44	0.00	690.70	147.70	36.92	0.00	3179.81
94	Ma Tau Wai Road	SB	0.11	**00:00 ~ 01:00**	17.22	8.61	0.00	5.38	2.15	1.08	1.08	1.08	0.00	1.08	1.08	0.00	1.08	0.00	6.46	2.15	1.08	0.00	49.50
			0.11	**01:00 ~ 02:00**	11.84	6.46	0.00	3.23	1.08	1.08	1.08	0.00	0.00	1.08	1.08	0.00	1.08	0.00	3.23	2.15	1.08	0.00	34.43
			0.11	**02:00 ~ 03:00**	8.61	4.30	0.00	2.15	1.08	1.08	1.08	0.00	0.00	1.08	0.00	0.00	1.08	0.00	2.15	1.08	1.08	0.00	24.75
			0.11	**03:00 ~ 04:00**	6.46	3.23	0.00	2.15	1.08	1.08	1.08	0.00	0.00	1.08	0.00	0.00	0.00	0.00	2.15	1.08	0.00	0.00	19.37
			0.11	**04:00 ~ 05:00**	6.46	3.23	0.00	2.15	1.08	1.08	1.08	0.00	0.00	1.08	0.00	0.00	0.00	0.00	2.15	1.08	0.00	0.00	19.37
			0.11	**05:00 ~ 06:00**	8.61	4.30	0.00	3.23	1.08	1.08	1.08	1.08	0.00	1.08	0.00	0.00	1.08	0.00	7.53	1.08	1.08	0.00	32.28
			0.11	**06:00 ~ 07:00**	17.22	8.61	0.00	5.38	2.15	1.08	1.08	4.30	0.00	1.08	1.08	0.00	1.08	0.00	18.29	2.15	1.08	0.00	64.56
			0.11	**07:00 ~ 08:00**	34.43	17.22	1.08	9.68	3.23	1.08	1.08	6.46	1.08	1.08	1.08	1.08	1.08	0.00	22.60	4.30	1.08	0.00	107.60
			0.11	**08:00 ~ 09:00**	43.04	21.52	1.08	11.84	4.30	1.08	1.08	7.53	1.08	1.08	1.08	1.08	1.08	0.00	19.37	5.38	1.08	0.00	122.66
			0.11	**09:00 ~ 10:00**	37.66	19.37	1.08	9.68	4.30	1.08	1.08	6.46	1.08	1.08	1.08	1.08	1.08	0.00	17.22	4.30	1.08	0.00	108.68
			0.11	**10:00 ~ 11:00**	36.58	18.29	1.08	9.68	4.30	1.08	1.08	5.38	1.08	1.08	1.08	1.08	1.08	0.00	16.14	4.30	1.08	0.00	104.37
			0.11	**11:00 ~ 12:00**	38.74	19.37	1.08	10.76	4.30	1.08	1.08	5.38	1.08	1.08	1.08	1.08	1.08	0.00	16.14	4.30	1.08	0.00	108.68
			0.11	**12:00 ~ 13:00**	31.20	16.14	1.08	6.46	2.15	1.08	1.08	4.30	1.08	1.08	1.08	1.08	1.08	0.00	11.84	4.30	1.08	0.00	86.08
			0.11	**13:00 ~ 14:00**	32.28	16.14	1.08	6.46	3.23	1.08	1.08	4.30	1.08	1.08	1.08	1.08	1.08	0.00	12.91	4.30	1.08	0.00	89.31
			0.11	**14:00 ~ 15:00**	32.28	16.14	1.08	6.46	3.23	1.08	1.08	4.30	1.08	1.08	1.08	1.08	1.08	0.00	12.91	4.30	1.08	0.00	89.31
			0.11	**15:00 ~ 16:00**	32.28	17.22	1.08	6.46	3.23	1.08	1.08	4.30	1.08	1.08	1.08	1.08	1.08	0.00	12.91	4.30	1.08	0.00	90.38
			0.11	**16:00 ~ 17:00**	33.36	17.22	1.08	7.53	3.23	1.08	1.08	4.30	1.08	1.08	1.08	1.08	1.08	0.00	12.91	4.30	1.08	0.00	92.54
			0.11	**17:00 ~ 18:00**	33.36	17.22	1.08	7.53	3.23	1.08	1.08	5.38	1.08	1.08	1.08	1.08	1.08	0.00	12.91	4.30	1.08	0.00	93.61
			0.11	**18:00 ~ 19:00**	35.51	18.29	1.08	7.53	3.23	1.08	1.08	5.38	1.08	1.08	1.08	1.08	1.08	0.00	12.91	4.30	1.08	0.00	96.84
			0.11	**19:00 ~ 20:00**	32.28	16.14	1.08	6.46	3.23	1.08	1.08	4.30	1.08	1.08	1.08	1.08	1.08	0.00	11.84	4.30	1.08	0.00	88.23
			0.11	**20:00 ~ 21:00**	26.90	13.99	1.08	5.38	2.15	1.08	1.08	3.23	1.08	1.08	1.08	1.08	1.08	0.00	9.68	3.23	1.08	0.00	74.24
			0.11	**21:00 ~ 22:00**	27.98	13.99	1.08	5.38	2.15	1.08	1.08	3.23	1.08	1.08	1.08	1.08	1.08	0.00	9.68	3.23	1.08	0.00	75.32
			0.11	**22:00 ~ 23:00**	25.82	12.91	1.08	5.38	2.15	1.08	1.08	2.15	1.08	1.08	1.08	1.08	1.08	0.00	8.61	3.23	1.08	0.00	69.94
			0.11	**23:00 ~ 00:00**	21.52	10.76	1.08	4.30	2.15	1.08	1.08	2.15	1.08	1.08	1.08	1.08	1.08	0.00	8.61	2.15	1.08	0.00	61.33
				Whole Day Total (veh*km)	631.61	320.65	18.29	150.64	63.48	25.82	25.82	85.00	18.29	25.82	21.52	18.29	23.67	0.00	271.15	79.62	23.67	0.00	1803.38
95	Ma Tau Wai Road	NB	0.10	**00:00 ~ 01:00**	27.81	13.43	0.96	5.75	2.88	0.96	0.96	0.96	0.00	0.96	0.96	0.96	0.96	0.00	5.75	3.84	0.96	0.00	68.09
			0.10	**01:00 ~ 02:00**	19.18	9.59	0.96	3.84	1.92	0.96	0.96	0.00	0.00	0.96	0.96	0.96	0.96	0.00	2.88	2.88	0.96	0.00	47.95
			0.10	**02:00 ~ 03:00**	13.43	6.71	0.00	2.88	0.96	0.96	0.96	0.00	0.00	0.96	0.96	0.96	0.96	0.00	1.92	1.92	0.96	0.00	34.52
			0.10	**03:00 ~ 04:00**	10.55	5.75	0.00	2.88	0.96	0.96	0.96	0.00	0.00	0.96	0.96	0.00	0.96	0.00	1.92	1.92	0.96	0.00	29.73
			0.10	**04:00 ~ 05:00**	10.55	4.80	0.00	2.88	0.96	0.96	0.96	0.00	0.00	0.96	0.96	0.00	0.96	0.00	1.92	1.92	0.96	0.00	28.77
			0.10	**05:00 ~ 06:00**	14.39	6.71	0.00	2.88	1.92	0.96	0.96	0.96	0.00	0.96	0.96	0.96	0.96	0.00	6.71	1.92	0.96	0.00	42.20
			0.10	**06:00 ~ 07:00**	28.77	13.43	0.96	5.75	2.88	0.96	0.96	3.84	0.00	0.96	0.96	0.96	0.96	0.00	16.30	3.84	0.96	0.00	82.47
			0.10	**07:00 ~ 08:00**	56.58	27.81	0.96	11.51	4.80	0.96	1.92	5.75	0.96	0.96	0.96	0.96	0.96	0.00	21.10	6.71	0.96	0.00	143.85
			0.10	**08:00 ~ 09:00**	70.97	34.52	0.96	14.39	5.75	0.96	1.92	6.71	0.96	1.92	0.96	0.96	0.96	0.00	17.26	7.67	0.96	0.00	167.83
			0.10	**09:00 ~ 10:00**	62.34	29.73	0.96	13.43	4.80	0.96	1.92	5.75	0.96	0.96	0.96	0.96	0.96	0.00	15.34	6.71	0.96	0.00	147.69
			0.10	**10:00 ~ 11:00**	60.42	28.77	0.96	12.47	4.80	0.96	1.92	4.80	0.96	0.96	0.96	0.96	0.96	0.00	15.34	6.71	0.96	0.00	142.89
			0.10	**11:00 ~ 12:00**	63.29	30.69	0.96	13.43	4.80	0.96	1.92	4.80	0.96	0.96	0.96	0.96	0.96	0.00	14.39	7.67	0.96	0.00	148.65
			0.10	**12:00 ~ 13:00**	40.28	19.18	0.96	5.75	1.92	0.96	0.96	5.75	0.96	0.96	0.96	0.96	0.96	0.00	17.26	4.80	0.96	0.00	103.57
			0.10	**13:00 ~ 14:00**	41.24	20.14	0.96	5.75	2.88	0.96	0.96	5.75	0.96	0.96	0.96	0.96	0.96	0.00	18.22	4.80	0.96	0.00	107.41
			0.10	**14:00 ~ 15:00**	42.20	20.14	0.96	5.75	2.88	0.96	0.96	5.75	0.96	0.96	0.96	0.96	0.96	0.00	18.22	4.80	0.96	0.00	108.37
			0.10	**15:00 ~ 16:00**	42.20	20.14	0.96	5.75	2.88	0.96	0.96	5.75	0.96	0.96	0.96	0.96	0.96	0.00	18.22	4.80	0.96	0.00	108.37
			0.10	**16:00 ~ 17:00**	44.11	21.10	0.96	6.71	2.88	0.96	0.96	5.75	0.96	0.96	0.96	0.96	0.96	0.00	18.22	4.80	0.96	0.00	112.20
			0.10	**17:00 ~ 18:00**	44.11	21.10	0.96	6.71	2.88	0.96	0.96	6.71	0.96	0.96	0.96	0.96	0.96	0.00	18.22	4.80	0.96	0.00	113.16
			0.10	**18:00 ~ 19:00**	46.03	22.06	0.96	6.71	2.88	0.96	0.96	7.67	0.96	0.96	0.96	0.96	0.96	0.00	19.18	5.75	0.96	0.00	118.92
			0.10	**19:00 ~ 20:00**	41.24	20.14	0.96	5.75	2.88	0.96	0.96	5.75	0.96	0.96	0.96	0.96	0.96	0.00	16.30	4.80	0.96	0.00	105.49
			0.10	**20:00 ~ 21:00**	34.52	17.26	0.96	4.80	1.92	0.96	0.96	3.84	0.96	0.96	0.96	0.96	0.96	0.00	14.39	3.84	0.96	0.00	89.19
			0.10	**21:00 ~ 22:00**	36.44	17.26	0.96	4.80	1.92	0.96	0.96	3.84	0.96	0.96	0.96	0.96	0.96	0.00	14.39	3.84	0.96	0.00	91.11
			0.10	**22:00 ~ 23:00**	33.57	16.30	0.96	4.80	1.92	0.96	0.96	3.84	0.96	0.96	0.96	0.96	0.96	0.00	13.43	3.84	0.96	0.00	86.31
			0.10	**23:00 ~ 00:00**	26.85	13.43	0.96	3.84	1.92	0.96	0.96	2.88	0.96	0.96	0.96	0.96	0.96	0.00	11.51	2.88	0.96	0.00	71.93
				Whole Day Total (veh*km)	911.05	440.18	19.18	159.19	67.13	23.02	27.81	96.86	16.30	23.98	23.02	21.10	23.02	0.00	318.39	107.41	23.02	0.00	2300.64
96	Ma Tau Wai Road	SB	0.08	**00:00 ~ 01:00**	18.17	9.08	0.76	5.30	2.27	0.76	0.76	0.76	0.00	0.76	0.76	0.76	0.76	0.00	6.06	2.27	0.76	0.00	49.96
			0.08	**01:00 ~ 02:00**	12.11	6.06	0.76	3.79	1.51	0.76	0.76	0.00	0.00	0.76	0.76	0.76	0.76	0.00	3.03	1.51	0.76	0.00	34.07
			0.08	**02:00 ~ 03:00**	9.08	4.54	0.00	2.27	1.51	0.76	0.76	0.00	0.00	0.76	0.76	0.00	0.76	0.00	2.27	1.51	0.76	0.00	25.74
			0.08	**03:00 ~ 04:00**	6.81	3.79	0.00	2.27	0.76	0.76	0.76	0.00	0.00	0.76	0.00	0.00	0.76	0.00	2.27	0.76	0.76	0.00	20.44
			0.08	**04:00 ~ 05:00**	6.81	3.03	0.00	2.27	0.76	0.76	0.76	0.00	0.00	0.76	0.00	0.00	0.76	0.00	2.27	0.76	0.76	0.00	19.68
			0.08	**05:00 ~ 06:00**	9.08	4.54	0.00	3.03	1.51	0.76	0.76	0.76	0.00	0.76	0.76	0.00	0.76	0.00	7.57	1.51	0.76	0.00	32.55
			0.08	**06:00 ~ 07:00**	18.17	9.08	0.76	5.30	2.27	0.76	0.76	3.79	0.00	0.76	0.76	0.76	0.76	0.00	17.41	2.27	0.76	0.00	64.35
			0.08	**07:00 ~ 08:00**	36.34	17.41	0.76	9.84	3.79	0.76	1.51	6.06	0.76	0.76	0.76	0.76	0.76	0.00	21.95	4.54	0.76	0.00	107.49
			0.08	**08:00 ~ 09:00**	45.42	21.95	0.76	12.11	4.54	0.76	1.51	6.81	0.76	0.76	0.76	0.76	0.76	0.00	18.17	5.30	0.76	0.00	121.88
			0.08	**09:00 ~ 10:00**	40.12	18.93	0.76	10.60	3.79	0.76	1.51	5.30	0.76	0.76	0.76	0.76	0.76	0.00	16.65	4.54	0.76	0.00	107.49
			0.08	**10:00 ~ 11:00**	38.61	18.93	0.76	10.60	3.79	0.76	1.51	5.30	0.76	0.76	0.76	0.76	0.76	0.00	15.90	4.54	0.76	0.00	105.22
			0.08	**11:00 ~ 12:00**	40.88	19.68	0.76	11.36	4.54	0.76	1.51	5.30	0.76	0.76	0.76	0.76	0.76	0.00	15.90	4.54	0.76	0.00	109.77
			0.08	**12:00 ~ 13:00**	31.04	15.14	0.76	6.81	2.27	0.76	0.76	4.54	0.76	0.76	0.76	0.76	0.76	0.00	14.38	3.79	0.76	0.00	84.78
			0.08	**13:00 ~ 14:00**	31.79	15.14	0.76	6.81	2.27	0.76	0.76	4.54	0.76	0.76	0.76	0.76	0.76	0.00	14.38	3.79	0.76	0.00	85.54
			0.08	**14:00 ~ 15:00**	31.79	15.14	0.76	6.81	3.03	0.76	0.76	4.54	0.76	0.76	0.76	0.76	0.76	0.00	14.38	3.79	0.76	0.00	86.30
			0.08	**15:00 ~ 16:00**	32.55	15.90	0.76	6.81	3.03	0.76	0.76	4.54	0.76	0.76	0.76	0.76	0.76	0.00	14.38	3.79	0.76	0.00	87.81
			0.08	**16:00 ~ 17:00**	33.31	15.90	0.76	6.81	3.03	0.76	0.76	4.54	0.76	0.76	0.76	0.76	0.76	0.00	14.38	3.79	0.76	0.00	88.57
			0.08	**17:00 ~ 18:00**	33.31	15.90	0.76	6.81	3.03	0.76	0.76	6.06	0.76	0.76	0.76	0.76	0.76	0.00	15.14	3.79	0.76	0.00	90.84
			0.08	**18:00 ~ 19:00**	35.58	16.65	0.76	7.57	3.03	0.76	0.76	6.06	0.76	0.76	0.76	0.76	0.76	0.00	15.14	3.79	0.76	0.00	94.63
			0.08	**19:00 ~ 20:00**	31.79	15.14	0.76	6.81	2.27	0.76	0.76	4.54	0.76	0.76	0.76	0.76	0.76	0.00	12.87	3.79	0.76	0.00	84.03
			0.08	**20:00 ~ 21:00**	26.50	12.87	0.76	6.06	2.27	0.76	0.76	3.03	0.76	0.76	0.76	0.76	0.76	0.00	11.36	3.03	0.76	0.00	71.92
			0.08	**21:00 ~ 22:00**	27.25	12.87	0.76	6.06	2.27	0.76	0.76	3.03	0.76	0.76	0.76	0.76	0.76	0.00	11.36	3.03	0.76	0.00	72.67
			0.08	**22:00 ~ 23:00**	25.74	12.11	0.76	5.30	2.27	0.76	0.76	3.03	0.76	0.76	0.76	0.76	0.76	0.00	10.60	3.03	0.76	0.00	68.89
			0.08	**23:00 ~ 00:00**	21.20	9.84	0.76	4.54	1.51	0.76	0.76	2.27	0.76	0.76	0.76	0.76	0.76	0.00	9.08	2.27	0.76	0.00	57.53
				Whole Day Total (veh*km)	643.45	309.61	15.14	155.94	61.32	18.17	21.95	84.78	12.87	18.17	16.65	15.14	18.17	0.00	286.90	75.70	18.17	0.00	1772.14

Road No.	Road Name	Bound	Road Length (km)	Hour	PC	TAXI	LGV3	LGV4	LGV6	HGV7	HGV8	PLB	PV4	PV5	NFB6	NFB7	NFB8	FBSD	FBDD	MC	HGV9	NFB9	Total
97	Ma Tau Wai Road	NB	0.15	**00:00 ~ 01:00**	33.76	16.15	0.00	5.87	2.94	1.47	1.47	1.47	0.00	1.47	1.47	1.47	1.47	0.00	8.81	4.40	1.47	0.00	83.68
			0.15	**01:00 ~ 02:00**	22.02	10.28	0.00	4.40	1.47	1.47	1.47	0.00	0.00	1.47	1.47	1.47	1.47	0.00	4.40	2.94	1.47	0.00	55.78
			0.15	**02:00 ~ 03:00**	16.15	7.34	0.00	2.94	1.47	1.47	1.47	0.00	0.00	1.47	1.47	0.00	1.47	0.00	2.94	2.94	0.00	0.00	41.10
			0.15	**03:00 ~ 04:00**	13.21	5.87	0.00	2.94	1.47	1.47	1.47	0.00	0.00	1.47	0.00	0.00	1.47	0.00	2.94	1.47	0.00	0.00	33.76
			0.15	**04:00 ~ 05:00**	11.74	5.87	0.00	2.94	1.47	1.47	1.47	0.00	0.00	1.47	0.00	0.00	1.47	0.00	2.94	1.47	0.00	0.00	32.30
			0.15	**05:00 ~ 06:00**	17.62	8.81	0.00	2.94	1.47	1.47	1.47	1.47	0.00	1.47	1.47	0.00	1.47	0.00	10.28	2.94	0.00	0.00	52.85
			0.15	**06:00 ~ 07:00**	33.76	16.15	0.00	5.87	2.94	1.47	1.47	5.87	0.00	1.47	1.47	1.47	1.47	0.00	24.96	4.40	1.47	0.00	104.23
			0.15	**07:00 ~ 08:00**	66.06	32.30	1.47	11.74	4.40	1.47	1.47	8.81	1.47	1.47	1.47	1.47	1.47	0.00	32.30	7.34	1.47	0.00	176.16
			0.15	**08:00 ~ 09:00**	83.68	39.64	1.47	14.68	5.87	1.47	1.47	10.28	1.47	1.47	1.47	1.47	1.47	0.00	26.42	8.81	1.47	0.00	202.58
			0.15	**09:00 ~ 10:00**	73.40	35.23	1.47	11.74	4.40	1.47	1.47	8.81	1.47	1.47	1.47	1.47	1.47	0.00	23.49	8.81	1.47	0.00	179.10
			0.15	**10:00 ~ 11:00**	70.46	33.76	1.47	11.74	4.40	1.47	1.47	7.34	1.47	1.47	1.47	1.47	1.47	0.00	23.49	8.81	1.47	0.00	173.22
			0.15	**11:00 ~ 12:00**	74.87	35.23	1.47	13.21	4.40	1.47	1.47	7.34	1.47	1.47	1.47	1.47	1.47	0.00	22.02	8.81	1.47	0.00	179.10
			0.15	**12:00 ~ 13:00**	67.53	32.30	1.47	10.28	4.40	1.47	1.47	8.81	1.47	1.47	1.47	1.47	1.47	0.00	26.42	7.34	1.47	0.00	170.29
			0.15	**13:00 ~ 14:00**	69.00	33.76	1.47	10.28	4.40	1.47	1.47	8.81	1.47	1.47	1.47	1.47	1.47	0.00	27.89	7.34	1.47	0.00	174.69
			0.15	**14:00 ~ 15:00**	69.00	33.76	1.47	10.28	4.40	1.47	1.47	8.81	1.47	1.47	1.47	1.47	1.47	0.00	27.89	8.81	1.47	0.00	176.16
			0.15	**15:00 ~ 16:00**	70.46	33.76	1.47	10.28	4.40	1.47	1.47	8.81	1.47	1.47	1.47	1.47	1.47	0.00	27.89	8.81	1.47	0.00	177.63
			0.15	**16:00 ~ 17:00**	73.40	35.23	1.47	10.28	4.40	1.47	1.47	8.81	1.47	1.47	1.47	1.47	1.47	0.00	27.89	8.81	1.47	0.00	182.03
			0.15	**17:00 ~ 18:00**	71.93	35.23	1.47	10.28	4.40	1.47	1.47	10.28	1.47	1.47	1.47	1.47	1.47	0.00	27.89	8.81	1.47	0.00	182.03
			0.15	**18:00 ~ 19:00**	76.34	36.70	1.47	10.28	4.40	1.47	1.47	11.74	1.47	1.47	1.47	1.47	1.47	0.00	29.36	8.81	1.47	0.00	190.84
			0.15	**19:00 ~ 20:00**	69.00	33.76	1.47	10.28	4.40	1.47	1.47	8.81	1.47	1.47	1.47	1.47	1.47	0.00	24.96	7.34	1.47	0.00	171.76
			0.15	**20:00 ~ 21:00**	57.25	27.89	1.47	8.81	2.94	1.47	1.47	5.87	1.47	1.47	1.47	1.47	1.47	0.00	22.02	7.34	1.47	0.00	145.33
			0.15	**21:00 ~ 22:00**	60.19	29.36	1.47	8.81	2.94	1.47	1.47	5.87	1.47	1.47	1.47	1.47	1.47	0.00	22.02	7.34	1.47	0.00	149.74
			0.15	**22:00 ~ 23:00**	55.78	26.42	1.47	7.34	2.94	1.47	1.47	5.87	1.47	1.47	1.47	1.47	1.47	0.00	20.55	5.87	1.47	0.00	137.99
			0.15	**23:00 ~ 00:00**	45.51	22.02	1.47	7.34	2.94	1.47	1.47	4.40	1.47	1.47	1.47	1.47	1.47	0.00	17.62	5.87	1.47	0.00	118.91
				Whole Day Total (veh*km)	######	626.84	24.96	205.52	83.68	35.23	35.23	148.27	24.96	35.23	32.30	29.36	35.23	0.00	487.38	155.61	29.36	0.00	3291.26
98	Ma Tau Wai Road	SB	0.09	**00:00 ~ 01:00**	15.84	7.46	0.00	3.73	1.86	0.93	0.93	0.93	0.00	0.93	0.93	0.00	0.93	0.00	6.52	1.86	0.93	0.00	43.80
			0.09	**01:00 ~ 02:00**	10.25	5.59	0.00	2.80	0.93	0.93	0.93	0.00	0.00	0.93	0.93	0.00	0.93	0.00	2.80	1.86	0.93	0.00	29.82
			0.09	**02:00 ~ 03:00**	7.46	3.73	0.00	1.86	0.93	0.93	0.93	0.00	0.00	0.93	0.00	0.00	0.93	0.00	1.86	0.93	0.93	0.00	21.44
			0.09	**03:00 ~ 04:00**	6.52	2.80	0.00	1.86	0.93	0.93	0.93	0.00	0.00	0.93	0.00	0.00	0.00	0.00	2.80	0.93	0.00	0.00	18.64
			0.09	**04:00 ~ 05:00**	5.59	2.80	0.00	1.86	0.93	0.93	0.93	0.00	0.00	0.93	0.00	0.00	0.00	0.00	2.80	0.93	0.00	0.00	17.71
			0.09	**05:00 ~ 06:00**	8.39	3.73	0.00	1.86	0.93	0.93	0.93	0.93	0.00	0.93	0.00	0.00	0.93	0.00	7.46	0.93	0.93	0.00	28.89
			0.09	**06:00 ~ 07:00**	15.84	7.46	0.00	3.73	1.86	0.93	0.93	3.73	0.00	0.93	0.93	0.00	0.93	0.00	17.71	1.86	0.93	0.00	57.78
			0.09	**07:00 ~ 08:00**	31.69	14.91	0.93	8.39	2.80	0.93	0.93	6.52	0.93	0.93	0.93	0.93	0.93	0.00	22.37	3.73	0.93	0.00	98.79
			0.09	**08:00 ~ 09:00**	40.08	18.64	0.93	10.25	3.73	0.93	0.93	7.46	0.93	0.93	0.93	0.93	0.93	0.00	18.64	4.66	0.93	0.00	111.84
			0.09	**09:00 ~ 10:00**	34.48	16.78	0.93	8.39	3.73	0.93	0.93	5.59	0.93	0.93	0.93	0.93	0.93	0.00	16.78	3.73	0.93	0.00	97.86
			0.09	**10:00 ~ 11:00**	33.55	15.84	0.93	8.39	3.73	0.93	0.93	4.66	0.93	0.93	0.93	0.93	0.93	0.00	15.84	3.73	0.93	0.00	94.13
			0.09	**11:00 ~ 12:00**	35.42	16.78	0.93	8.39	3.73	0.93	0.93	4.66	0.93	0.93	0.93	0.93	0.93	0.00	15.84	3.73	0.93	0.00	96.93
			0.09	**12:00 ~ 13:00**	30.76	14.91	0.93	5.59	2.80	0.93	0.93	4.66	0.93	0.93	0.93	0.93	0.93	0.00	12.12	3.73	0.93	0.00	82.95
			0.09	**13:00 ~ 14:00**	31.69	14.91	0.93	6.52	2.80	0.93	0.93	4.66	0.93	0.93	0.93	0.93	0.93	0.00	12.12	3.73	0.93	0.00	84.81
			0.09	**14:00 ~ 15:00**	32.62	14.91	0.93	6.52	2.80	0.93	0.93	4.66	0.93	0.93	0.93	0.93	0.93	0.00	13.05	3.73	0.93	0.00	86.68
			0.09	**15:00 ~ 16:00**	32.62	14.91	0.93	6.52	2.80	0.93	0.93	4.66	0.93	0.93	0.93	0.93	0.93	0.00	13.05	3.73	0.93	0.00	86.68
			0.09	**16:00 ~ 17:00**	33.55	15.84	0.93	6.52	2.80	0.93	0.93	4.66	0.93	0.93	0.93	0.93	0.93	0.00	12.12	3.73	0.93	0.00	87.61
			0.09	**17:00 ~ 18:00**	33.55	15.84	0.93	6.52	2.80	0.93	0.93	4.66	0.93	0.93	0.93	0.93	0.93	0.00	13.05	3.73	0.93	0.00	88.54
			0.09	**18:00 ~ 19:00**	35.42	16.78	0.93	6.52	2.80	0.93	0.93	5.59	0.93	0.93	0.93	0.93	0.93	0.00	13.05	3.73	0.93	0.00	92.27
			0.09	**19:00 ~ 20:00**	31.69	14.91	0.93	6.52	2.80	0.93	0.93	3.73	0.93	0.93	0.93	0.93	0.93	0.00	11.18	3.73	0.93	0.00	82.95
			0.09	**20:00 ~ 21:00**	27.03	13.05	0.93	5.59	1.86	0.93	0.93	2.80	0.93	0.93	0.93	0.93	0.93	0.00	10.25	2.80	0.93	0.00	71.76
			0.09	**21:00 ~ 22:00**	27.96	13.05	0.93	5.59	1.86	0.93	0.93	2.80	0.93	0.93	0.93	0.93	0.93	0.00	10.25	3.73	0.93	0.00	73.63
			0.09	**22:00 ~ 23:00**	25.16	12.12	0.93	4.66	1.86	0.93	0.93	2.80	0.93	0.93	0.93	0.93	0.93	0.00	9.32	2.80	0.93	0.00	67.10
			0.09	**23:00 ~ 00:00**	20.50	10.25	0.93	3.73	1.86	0.93	0.93	1.86	0.93	0.93	0.93	0.93	0.93	0.00	8.39	2.80	0.93	0.00	57.78
				Whole Day Total (veh*km)	607.66	287.99	15.84	132.34	55.92	22.37	22.37	82.02	15.84	22.37	18.64	15.84	20.50	0.00	269.35	70.83	20.50	0.00	1680.40
99	San Shan Road	EB	0.02	**00:00 ~ 01:00**	0.22	0.22	0.00	0.22	0.00	0.00	0.00	0.00	0.00	0.00	0.00	0.00	0.00	0.00	0.00	0.00	0.00	0.00	0.67
			0.02	**01:00 ~ 02:00**	0.22	0.22	0.00	0.22	0.00	0.00	0.00	0.00	0.00	0.00	0.00	0.00	0.00	0.00	0.00	0.00	0.00	0.00	0.67
			0.02	**02:00 ~ 03:00**	0.22	0.22	0.00	0.22	0.00	0.00	0.00	0.00	0.00	0.00	0.00	0.00	0.00	0.00	0.00	0.00	0.00	0.00	0.67
			0.02	**03:00 ~ 04:00**	0.22	0.22	0.00	0.00	0.00	0.00	0.00	0.00	0.00	0.00	0.00	0.00	0.00	0.00	0.00	0.00	0.00	0.00	0.45
			0.02	**04:00 ~ 05:00**	0.22	0.22	0.00	0.00	0.00	0.00	0.00	0.00	0.00	0.00	0.00	0.00	0.00	0.00	0.00	0.00	0.00	0.00	0.45
			0.02	**05:00 ~ 06:00**	0.22	0.22	0.00	0.22	0.00	0.00	0.00	0.00	0.00	0.00	0.00	0.00	0.00	0.00	0.00	0.00	0.00	0.00	0.67
			0.02	**06:00 ~ 07:00**	0.22	0.22	0.00	0.22	0.00	0.00	0.00	0.00	0.00	0.00	0.00	0.00	0.00	0.00	0.22	0.00	0.00	0.00	0.89
			0.02	**07:00 ~ 08:00**	0.22	0.22	0.00	0.22	0.22	0.00	0.00	0.00	0.00	0.00	0.00	0.00	0.00	0.00	0.22	0.22	0.00	0.00	1.34
			0.02	**08:00 ~ 09:00**	0.22	0.22	0.00	0.22	0.22	0.00	0.00	0.00	0.00	0.00	0.00	0.00	0.00	0.00	0.22	0.22	0.00	0.00	1.34
			0.02	**09:00 ~ 10:00**	0.22	0.22	0.00	0.22	0.22	0.00	0.00	0.00	0.00	0.00	0.00	0.00	0.00	0.00	0.22	0.22	0.00	0.00	1.34
			0.02	**10:00 ~ 11:00**	0.22	0.22	0.00	0.22	0.22	0.00	0.00	0.00	0.00	0.00	0.00	0.00	0.00	0.00	0.22	0.22	0.00	0.00	1.34
			0.02	**11:00 ~ 12:00**	0.22	0.22	0.00	0.22	0.22	0.00	0.00	0.00	0.00	0.00	0.00	0.00	0.00	0.00	0.22	0.22	0.00	0.00	1.34
			0.02	**12:00 ~ 13:00**	0.45	0.22	0.00	0.22	0.22	0.00	0.00	0.00	0.00	0.00	0.00	0.00	0.00	0.00	0.00	0.22	0.00	0.00	1.34
			0.02	**13:00 ~ 14:00**	0.45	0.22	0.00	0.22	0.22	0.00	0.00	0.00	0.00	0.00	0.00	0.00	0.00	0.00	0.00	0.22	0.00	0.00	1.34
			0.02	**14:00 ~ 15:00**	0.45	0.22	0.00	0.22	0.22	0.00	0.00	0.00	0.00	0.00	0.00	0.00	0.00	0.00	0.00	0.22	0.00	0.00	1.34
			0.02	**15:00 ~ 16:00**	0.45	0.22	0.00	0.22	0.22	0.00	0.00	0.00	0.00	0.00	0.00	0.00	0.00	0.00	0.00	0.22	0.00	0.00	1.34
			0.02	**16:00 ~ 17:00**	0.45	0.22	0.00	0.22	0.22	0.00	0.00	0.00	0.00	0.00	0.00	0.00	0.00	0.00	0.00	0.22	0.00	0.00	1.34
			0.02	**17:00 ~ 18:00**	0.45	0.22	0.00	0.22	0.22	0.00	0.00	0.00	0.00	0.00	0.00	0.00	0.00	0.00	0.00	0.22	0.00	0.00	1.34
			0.02	**18:00 ~ 19:00**	0.45	0.22	0.00	0.22	0.22	0.00	0.00	0.00	0.00	0.00	0.00	0.00	0.00	0.00	0.00	0.22	0.00	0.00	1.34
			0.02	**19:00 ~ 20:00**	0.45	0.22	0.00	0.22	0.22	0.00	0.00	0.00	0.00	0.00	0.00	0.00	0.00	0.00	0.00	0.22	0.00	0.00	1.34
			0.02	**20:00 ~ 21:00**	0.45	0.22	0.00	0.22	0.22	0.00	0.00	0.00	0.00	0.00	0.00	0.00	0.00	0.00	0.00	0.22	0.00	0.00	1.34
			0.02	**21:00 ~ 22:00**	0.45	0.22	0.00	0.22	0.22	0.00	0.00	0.00	0.00	0.00	0.00	0.00	0.00	0.00	0.00	0.22	0.00	0.00	1.34
			0.02	**22:00 ~ 23:00**	0.45	0.22	0.00	0.22	0.22	0.00	0.00	0.00	0.00	0.00	0.00	0.00	0.00	0.00	0.00	0.22	0.00	0.00	1.34
			0.02	**23:00 ~ 00:00**	0.22	0.22	0.00	0.22	0.22	0.00	0.00	0.00	0.00	0.00	0.00	0.00	0.00	0.00	0.00	0.22	0.00	0.00	1.12
				Whole Day Total (veh*km)	7.81	5.35	0.00	4.91	3.79	0.00	0.00	0.00	0.00	0.00	0.00	0.00	0.00	0.00	1.34	3.79	0.00	0.00	26.98
100	Ma Tau Wai Road	SB	0.05	**00:00 ~ 01:00**	8.53	4.02	0.00	2.01	1.00	0.50	0.50	0.50	0.00	0.50	0.50	0.00	0.50	0.00	3.51	1.00	0.50	0.00	23.59
			0.05	**01:00 ~ 02:00**	5.52	3.01	0.00	1.51	0.50	0.50	0.50	0.00	0.00	0.50	0.50	0.00	0.50	0.00	1.51	1.00	0.50	0.00	16.06
			0.05	**02:00 ~ 03:00**	4.02	2.01	0.00	1.00	0.50	0.50	0.50	0.00	0.00	0.50	0.00	0.00	0.50	0.00	1.00	0.50	0.50	0.00	11.55
			0.05	**03:00 ~ 04:00**	3.51	1.51	0.00	1.00	0.50	0.50	0.50	0.00	0.00	0.50	0.00	0.00	0.00	0.00	1.51	0.50	0.00	0.00	10.04
			0.05	**04:00 ~ 05:00**	3.01	1.51	0.00	1.00	0.50	0.50	0.50	0.00	0.00	0.50	0.00	0.00	0.00	0.00	1.51	0.50	0.00	0.00	9.54
			0.05	**05:00 ~ 06:00**	4.52	2.01	0.00	1.00	0.50	0.50	0.50	0.50	0.00	0.50	0.00	0.00	0.50	0.00	4.02	0.50	0.50	0.00	15.56
			0.05	**06:00 ~ 07:00**	8.53	4.02	0.00	2.01	1.00	0.50	0.50	2.01	0.00	0.50	0.50	0.00	0.50	0.00	9.54	1.00	0.50	0.00	31.12
			0.05	**07:00 ~ 08:00**	17.07	8.03	0.50	4.52	1.51	0.50	0.50	3.51	0.50	0.50	0.50	0.50	0.50	0.00	12.05	2.01	0.50	0.00	53.21
			0.05	**08:00 ~ 09:00**	21.59	10.04	0.50	5.52	2.01	0.50	0.50	4.02	0.50	0.50	0.50	0.50	0.50	0.00	10.04	2.51	0.50	0.00	60.24
			0.05	**09:00 ~ 10:00**	18.57	9.04	0.50	4.52	2.01	0.50	0.50	3.01	0.50	0.50	0.50	0.50	0.50	0.00	9.04	2.01	0.50	0.00	52.71
			0.05	**10:00 ~ 11:00**	18.07	8.53	0.50	4.52	2.01	0.50	0.50	2.51	0.50	0.50	0.50	0.50	0.50	0.00	8.53	2.01	0.50	0.00	50.70
			0.05	**11:00 ~ 12:00**	19.08	9.04	0.50	4.52	2.01	0.50	0.50	2.51	0.50	0.50	0.50	0.50	0.50	0.00	8.53	2.01	0.50	0.00	52.21
			0.05	**12:00 ~ 13:00**	16.57	8.03	0.50	3.01	1.51	0.50	0.50	2.51	0.50	0.50	0.50	0.50	0.50	0.00	6.53	2.01	0.50	0.00	44.68
			0.05	**13:00 ~ 14:00**	17.07	8.03	0.50	3.51	1.51	0.50	0.50	2.51	0.50	0.50	0.50	0.50	0.50	0.00	6.53	2.01	0.50	0.00	45.68
			0.05	**14:00 ~ 15:00**	17.57	8.03	0.50	3.51	1.51	0.50	0.50	2.51	0.50	0.50	0.50	0.50	0.50	0.00	7.03	2.01	0.50	0.00	46.69
			0.05	**15:00 ~ 16:00**	17.57	8.03	0.50	3.51	1.51	0.50	0.50	2.51	0.50	0.50	0.50	0.50	0.50	0.00	7.03	2.01	0.50	0.00	46.69
			0.05	**16:00 ~ 17:00**	18.07	8.53	0.50	3.51	1.51	0.50	0.50	2.51	0.50	0.50	0.50	0.50	0.50	0.00	6.53	2.01	0.50	0.00	47.19
			0.05	**17:00 ~ 18:00**	18.07	8.53	0.50	3.51	1.51	0.50	0.50	2.51	0.50	0.50	0.50	0.50	0.50	0.00	7.03	2.01	0.50	0.00	47.69
			0.05	**18:00 ~ 19:00**	19.08	9.04	0.50	3.51	1.51	0.50	0.50	3.01	0.50	0.50	0.50	0.50	0.50	0.00	7.03	2.01	0.50	0.00	49.70
			0.05	**19:00 ~ 20:00**	17.07	8.03	0.50	3.51	1.51	0.50	0.50	2.01	0.50	0.50	0.50	0.50	0.50	0.00	6.02	2.01	0.50	0.00	44.68
			0.05	**20:00 ~ 21:00**	14.56	7.03	0.50	3.01	1.00	0.50	0.50	1.51	0.50	0.50	0.50	0.50	0.50	0.00	5.52	1.51	0.50	0.00	38.65
			0.05	**21:00 ~ 22:00**	15.06	7.03	0.50	3.01	1.00	0.50	0.50	1.51	0.50	0.50	0.50	0.50	0.50	0.00	5.52	2.01	0.50	0.00	39.66
			0.05	**22:00 ~ 23:00**	13.55	6.53	0.50	2.51	1.00	0.50	0.50	1.51	0.50	0.50	0.50	0.50	0.50	0.00	5.02	1.51	0.50	0.00	36.14
			0.05	**23:00 ~ 00:00**	11.04	5.52	0.50	2.01	1.00	0.50	0.50	1.00	0.50	0.50	0.50	0.50	0.50	0.00	4.52	1.51	0.50	0.00	31.12
				Whole Day Total (veh*km)	327.30	155.12	8.53	71.28	30.12	12.05	12.05	44.18	8.53	12.05	10.04	8.53	11.04	0.00	145.08	38.15	11.04	0.00	905.11

Road No.	Road Name	Bound	Road Length (km)	Hour	PC	TAXI	LGV3	LGV4	LGV6	HGV7	HGV8	PLB	PV4	PV5	NFB6	NFB7	NFB8	FBSD	FBDD	MC	HGV9	NFB9	Total
101	Tam Kung Road	NB	0.09	**00:00 ~ 01:00**	0.93	0.93	0.00	0.93	0.00	0.00	0.00	0.00	0.00	0.00	0.00	0.00	0.00	0.00	0.00	0.00	0.00	0.00	2.79
			0.09	**01:00 ~ 02:00**	0.93	0.93	0.00	0.93	0.00	0.00	0.00	0.00	0.00	0.00	0.00	0.00	0.00	0.00	0.00	0.00	0.00	0.00	2.79
			0.09	**02:00 ~ 03:00**	0.93	0.93	0.00	0.93	0.00	0.00	0.00	0.00	0.00	0.00	0.00	0.00	0.00	0.00	0.00	0.00	0.00	0.00	2.79
			0.09	**03:00 ~ 04:00**	0.93	0.93	0.00	0.00	0.00	0.00	0.00	0.00	0.00	0.00	0.00	0.00	0.00	0.00	0.00	0.00	0.00	0.00	1.86
			0.09	**04:00 ~ 05:00**	0.93	0.93	0.00	0.00	0.00	0.00	0.00	0.00	0.00	0.00	0.00	0.00	0.00	0.00	0.00	0.00	0.00	0.00	1.86
			0.09	**05:00 ~ 06:00**	0.93	0.93	0.00	0.93	0.00	0.00	0.00	0.00	0.00	0.00	0.00	0.00	0.00	0.00	0.00	0.00	0.00	0.00	2.79
			0.09	**06:00 ~ 07:00**	0.93	0.93	0.00	0.93	0.00	0.00	0.00	0.00	0.00	0.00	0.00	0.00	0.00	0.00	0.93	0.00	0.00	0.00	3.72
			0.09	**07:00 ~ 08:00**	0.93	0.93	0.00	0.93	0.93	0.00	0.00	0.00	0.00	0.00	0.00	0.00	0.00	0.00	0.93	0.93	0.00	0.00	5.57
			0.09	**08:00 ~ 09:00**	0.93	0.93	0.00	0.93	0.93	0.00	0.00	0.00	0.00	0.00	0.00	0.00	0.00	0.00	0.93	0.93	0.00	0.00	5.57
			0.09	**09:00 ~ 10:00**	0.93	0.93	0.00	0.93	0.93	0.00	0.00	0.00	0.00	0.00	0.00	0.00	0.00	0.00	0.93	0.93	0.00	0.00	5.57
			0.09	**10:00 ~ 11:00**	0.93	0.93	0.00	0.93	0.93	0.00	0.00	0.00	0.00	0.00	0.00	0.00	0.00	0.00	0.93	0.93	0.00	0.00	5.57
			0.09	**11:00 ~ 12:00**	0.93	0.93	0.00	0.93	0.93	0.00	0.00	0.00	0.00	0.00	0.00	0.00	0.00	0.00	0.93	0.93	0.00	0.00	5.57
			0.09	**12:00 ~ 13:00**	1.86	0.93	0.00	0.93	0.93	0.00	0.00	0.00	0.00	0.00	0.00	0.00	0.00	0.00	0.00	0.93	0.00	0.00	5.57
			0.09	**13:00 ~ 14:00**	1.86	0.93	0.00	0.93	0.93	0.00	0.00	0.00	0.00	0.00	0.00	0.00	0.00	0.00	0.00	0.93	0.00	0.00	5.57
			0.09	**14:00 ~ 15:00**	1.86	0.93	0.00	0.93	0.93	0.00	0.00	0.00	0.00	0.00	0.00	0.00	0.00	0.00	0.00	0.93	0.00	0.00	5.57
			0.09	**15:00 ~ 16:00**	1.86	0.93	0.00	0.93	0.93	0.00	0.00	0.00	0.00	0.00	0.00	0.00	0.00	0.00	0.00	0.93	0.00	0.00	5.57
			0.09	**16:00 ~ 17:00**	1.86	0.93	0.00	0.93	0.93	0.00	0.00	0.00	0.00	0.00	0.00	0.00	0.00	0.00	0.00	0.93	0.00	0.00	5.57
			0.09	**17:00 ~ 18:00**	1.86	0.93	0.00	0.93	0.93	0.00	0.00	0.00	0.00	0.00	0.00	0.00	0.00	0.00	0.00	0.93	0.00	0.00	5.57
			0.09	**18:00 ~ 19:00**	1.86	0.93	0.00	0.93	0.93	0.00	0.00	0.00	0.00	0.00	0.00	0.00	0.00	0.00	0.00	0.93	0.00	0.00	5.57
			0.09	**19:00 ~ 20:00**	1.86	0.93	0.00	0.93	0.93	0.00	0.00	0.00	0.00	0.00	0.00	0.00	0.00	0.00	0.00	0.93	0.00	0.00	5.57
			0.09	**20:00 ~ 21:00**	1.86	0.93	0.00	0.93	0.93	0.00	0.00	0.00	0.00	0.00	0.00	0.00	0.00	0.00	0.00	0.93	0.00	0.00	5.57
			0.09	**21:00 ~ 22:00**	1.86	0.93	0.00	0.93	0.93	0.00	0.00	0.00	0.00	0.00	0.00	0.00	0.00	0.00	0.00	0.93	0.00	0.00	5.57
			0.09	**22:00 ~ 23:00**	1.86	0.93	0.00	0.93	0.93	0.00	0.00	0.00	0.00	0.00	0.00	0.00	0.00	0.00	0.00	0.93	0.00	0.00	5.57
			0.09	**23:00 ~ 00:00**	0.93	0.93	0.00	0.93	0.93	0.00	0.00	0.00	0.00	0.00	0.00	0.00	0.00	0.00	0.00	0.93	0.00	0.00	4.65
				Whole Day Total (veh*km)	32.52	22.30	0.00	20.44	15.79	0.00	0.00	0.00	0.00	0.00	0.00	0.00	0.00	0.00	5.57	15.79	0.00	0.00	112.41
102	Tam Kung Road	SB	0.09	**00:00 ~ 01:00**	1.86	0.93	0.00	0.93	0.93	0.00	0.00	0.93	0.00	0.00	0.00	0.00	0.00	0.00	1.86	0.93	0.00	0.00	8.36
			0.09	**01:00 ~ 02:00**	0.93	0.93	0.00	0.93	0.93	0.00	0.00	0.00	0.00	0.00	0.00	0.00	0.00	0.00	0.93	0.93	0.00	0.00	5.57
			0.09	**02:00 ~ 03:00**	0.93	0.93	0.00	0.93	0.00	0.00	0.00	0.00	0.00	0.00	0.00	0.00	0.00	0.00	0.93	0.93	0.00	0.00	4.65
			0.09	**03:00 ~ 04:00**	0.93	0.93	0.00	0.93	0.00	0.00	0.00	0.00	0.00	0.00	0.00	0.00	0.00	0.00	0.93	0.93	0.00	0.00	4.65
			0.09	**04:00 ~ 05:00**	0.93	0.93	0.00	0.93	0.00	0.00	0.00	0.00	0.00	0.00	0.00	0.00	0.00	0.00	0.93	0.93	0.00	0.00	4.65
			0.09	**05:00 ~ 06:00**	0.93	0.93	0.00	0.93	0.00	0.00	0.00	0.93	0.00	0.00	0.00	0.00	0.00	0.00	1.86	0.93	0.00	0.00	6.50
			0.09	**06:00 ~ 07:00**	1.86	0.93	0.00	0.93	0.93	0.00	0.00	0.93	0.00	0.00	0.00	0.00	0.00	0.00	4.65	0.93	0.00	0.00	11.15
			0.09	**07:00 ~ 08:00**	3.72	1.86	0.00	0.93	0.93	0.00	0.93	1.86	0.00	0.93	0.00	0.00	0.00	0.00	5.57	0.93	0.00	0.00	17.65
			0.09	**08:00 ~ 09:00**	3.72	1.86	0.00	0.93	0.93	0.00	0.93	1.86	0.00	0.93	0.00	0.00	0.00	0.00	4.65	0.93	0.00	0.00	16.72
			0.09	**09:00 ~ 10:00**	3.72	1.86	0.00	0.93	0.93	0.00	0.93	1.86	0.00	0.93	0.00	0.00	0.00	0.00	4.65	0.93	0.00	0.00	16.72
			0.09	**10:00 ~ 11:00**	3.72	1.86	0.00	0.93	0.93	0.00	0.93	1.86	0.00	0.93	0.00	0.00	0.00	0.00	3.72	0.93	0.00	0.00	15.79
			0.09	**11:00 ~ 12:00**	3.72	1.86	0.00	0.93	0.93	0.00	0.93	1.86	0.00	0.93	0.00	0.00	0.00	0.00	3.72	0.93	0.00	0.00	15.79
			0.09	**12:00 ~ 13:00**	4.65	2.79	0.00	0.93	0.93	0.00	0.93	1.86	0.00	0.93	0.00	0.00	0.00	0.00	5.57	0.93	0.00	0.00	19.51
			0.09	**13:00 ~ 14:00**	4.65	2.79	0.00	0.93	0.93	0.00	0.93	1.86	0.00	0.93	0.00	0.00	0.00	0.00	5.57	0.93	0.00	0.00	19.51
			0.09	**14:00 ~ 15:00**	4.65	2.79	0.00	0.93	0.93	0.00	0.93	1.86	0.00	0.93	0.00	0.00	0.00	0.00	5.57	0.93	0.00	0.00	19.51
			0.09	**15:00 ~ 16:00**	4.65	2.79	0.00	0.93	0.93	0.00	0.93	1.86	0.00	0.93	0.00	0.00	0.00	0.00	5.57	0.93	0.00	0.00	19.51
			0.09	**16:00 ~ 17:00**	5.57	2.79	0.00	0.93	0.93	0.00	0.93	1.86	0.00	0.93	0.00	0.00	0.00	0.00	5.57	0.93	0.00	0.00	20.44
			0.09	**17:00 ~ 18:00**	5.57	2.79	0.00	0.93	0.93	0.00	0.93	2.79	0.00	0.93	0.00	0.00	0.00	0.00	5.57	0.93	0.00	0.00	21.37
			0.09	**18:00 ~ 19:00**	5.57	2.79	0.00	0.93	0.93	0.00	0.93	2.79	0.00	0.93	0.00	0.00	0.00	0.00	5.57	0.93	0.00	0.00	21.37
			0.09	**19:00 ~ 20:00**	4.65	2.79	0.00	0.93	0.93	0.00	0.93	1.86	0.00	0.93	0.00	0.00	0.00	0.00	4.65	0.93	0.00	0.00	18.58
			0.09	**20:00 ~ 21:00**	4.65	2.79	0.00	0.93	0.93	0.00	0.93	1.86	0.00	0.93	0.00	0.00	0.00	0.00	4.65	0.93	0.00	0.00	18.58
			0.09	**21:00 ~ 22:00**	4.65	2.79	0.00	0.93	0.93	0.00	0.93	1.86	0.00	0.93	0.00	0.00	0.00	0.00	4.65	0.93	0.00	0.00	18.58
			0.09	**22:00 ~ 23:00**	3.72	1.86	0.00	0.93	0.93	0.00	0.93	0.93	0.00	0.93	0.00	0.00	0.00	0.00	3.72	0.93	0.00	0.00	14.86
			0.09	**23:00 ~ 00:00**	3.72	1.86	0.00	0.93	0.93	0.00	0.93	0.93	0.00	0.93	0.00	0.00	0.00	0.00	3.72	0.93	0.00	0.00	14.86
				Whole Day Total (veh*km)	83.61	47.38	0.00	22.30	18.58	0.00	15.79	34.37	0.00	15.79	0.00	0.00	0.00	0.00	94.76	22.30	0.00	0.00	354.88
103	San Shan Road	EB	0.04	**00:00 ~ 01:00**	0.42	0.42	0.00	0.42	0.00	0.00	0.00	0.00	0.00	0.00	0.00	0.00	0.00	0.00	0.00	0.42	0.00	0.00	1.69
			0.04	**01:00 ~ 02:00**	0.42	0.42	0.00	0.42	0.00	0.00	0.00	0.00	0.00	0.00	0.00	0.00	0.00	0.00	0.00	0.42	0.00	0.00	1.69
			0.04	**02:00 ~ 03:00**	0.42	0.42	0.00	0.42	0.00	0.00	0.00	0.00	0.00	0.00	0.00	0.00	0.00	0.00	0.00	0.00	0.00	0.00	1.27
			0.04	**03:00 ~ 04:00**	0.42	0.42	0.00	0.42	0.00	0.00	0.00	0.00	0.00	0.00	0.00	0.00	0.00	0.00	0.00	0.00	0.00	0.00	1.27
			0.04	**04:00 ~ 05:00**	0.42	0.42	0.00	0.42	0.00	0.00	0.00	0.00	0.00	0.00	0.00	0.00	0.00	0.00	0.00	0.00	0.00	0.00	1.27
			0.04	**05:00 ~ 06:00**	0.42	0.42	0.00	0.42	0.00	0.00	0.00	0.00	0.00	0.00	0.00	0.00	0.00	0.00	0.00	0.00	0.00	0.00	1.27
			0.04	**06:00 ~ 07:00**	0.42	0.42	0.00	0.42	0.00	0.00	0.00	0.00	0.00	0.00	0.00	0.00	0.00	0.00	0.00	0.42	0.00	0.00	1.69
			0.04	**07:00 ~ 08:00**	0.84	0.42	0.00	0.42	0.42	0.00	0.00	0.00	0.00	0.00	0.00	0.00	0.00	0.00	0.00	0.42	0.00	0.00	2.53
			0.04	**08:00 ~ 09:00**	0.84	0.42	0.00	0.42	0.42	0.00	0.00	0.00	0.00	0.00	0.00	0.00	0.00	0.00	0.00	0.42	0.00	0.00	2.53
			0.04	**09:00 ~ 10:00**	0.84	0.42	0.00	0.42	0.42	0.00	0.00	0.00	0.00	0.00	0.00	0.00	0.00	0.00	0.00	0.42	0.00	0.00	2.53
			0.04	**10:00 ~ 11:00**	0.84	0.42	0.00	0.42	0.42	0.00	0.00	0.00	0.00	0.00	0.00	0.00	0.00	0.00	0.00	0.42	0.00	0.00	2.53
			0.04	**11:00 ~ 12:00**	0.84	0.42	0.00	0.42	0.42	0.00	0.00	0.00	0.00	0.00	0.00	0.00	0.00	0.00	0.00	0.42	0.00	0.00	2.53
			0.04	**12:00 ~ 13:00**	1.27	0.84	0.00	0.42	0.42	0.00	0.00	0.00	0.00	0.00	0.00	0.00	0.00	0.00	0.00	0.42	0.00	0.00	3.38
			0.04	**13:00 ~ 14:00**	1.27	0.84	0.00	0.42	0.42	0.00	0.00	0.00	0.00	0.00	0.00	0.00	0.00	0.00	0.00	0.42	0.00	0.00	3.38
			0.04	**14:00 ~ 15:00**	1.27	0.84	0.00	0.42	0.42	0.00	0.00	0.00	0.00	0.00	0.00	0.00	0.00	0.00	0.00	0.42	0.00	0.00	3.38
			0.04	**15:00 ~ 16:00**	1.27	0.84	0.00	0.42	0.42	0.00	0.00	0.00	0.00	0.00	0.00	0.00	0.00	0.00	0.00	0.42	0.00	0.00	3.38
			0.04	**16:00 ~ 17:00**	1.27	0.84	0.00	0.42	0.42	0.00	0.00	0.00	0.00	0.00	0.00	0.00	0.00	0.00	0.00	0.42	0.00	0.00	3.38
			0.04	**17:00 ~ 18:00**	1.27	0.84	0.00	0.42	0.42	0.00	0.00	0.00	0.00	0.00	0.00	0.00	0.00	0.00	0.00	0.42	0.00	0.00	3.38
			0.04	**18:00 ~ 19:00**	1.27	0.84	0.00	0.42	0.42	0.00	0.00	0.00	0.00	0.00	0.00	0.00	0.00	0.00	0.00	0.42	0.00	0.00	3.38
			0.04	**19:00 ~ 20:00**	1.27	0.84	0.00	0.42	0.42	0.00	0.00	0.00	0.00	0.00	0.00	0.00	0.00	0.00	0.00	0.42	0.00	0.00	3.38
			0.04	**20:00 ~ 21:00**	0.84	0.42	0.00	0.42	0.42	0.00	0.00	0.00	0.00	0.00	0.00	0.00	0.00	0.00	0.00	0.42	0.00	0.00	2.53
			0.04	**21:00 ~ 22:00**	0.84	0.42	0.00	0.42	0.42	0.00	0.00	0.00	0.00	0.00	0.00	0.00	0.00	0.00	0.00	0.42	0.00	0.00	2.53
			0.04	**22:00 ~ 23:00**	0.84	0.42	0.00	0.42	0.42	0.00	0.00	0.00	0.00	0.00	0.00	0.00	0.00	0.00	0.00	0.42	0.00	0.00	2.53
			0.04	**23:00 ~ 00:00**	0.84	0.42	0.00	0.42	0.42	0.00	0.00	0.00	0.00	0.00	0.00	0.00	0.00	0.00	0.00	0.42	0.00	0.00	2.53
				Whole Day Total (veh*km)	20.68	13.50	0.00	10.13	7.17	0.00	0.00	0.00	0.00	0.00	0.00	0.00	0.00	0.00	0.00	8.44	0.00	0.00	59.92
104	Tam Kung Road	SB	0.06	**00:00 ~ 01:00**	1.17	0.58	0.00	0.58	0.58	0.00	0.00	0.58	0.00	0.00	0.00	0.00	0.00	0.00	1.17	0.58	0.00	0.00	5.26
			0.06	**01:00 ~ 02:00**	0.58	0.58	0.00	0.58	0.58	0.00	0.00	0.00	0.00	0.00	0.00	0.00	0.00	0.00	0.58	0.58	0.00	0.00	3.50
			0.06	**02:00 ~ 03:00**	0.58	0.58	0.00	0.58	0.00	0.00	0.00	0.00	0.00	0.00	0.00	0.00	0.00	0.00	0.58	0.58	0.00	0.00	2.92
			0.06	**03:00 ~ 04:00**	0.58	0.58	0.00	0.58	0.00	0.00	0.00	0.00	0.00	0.00	0.00	0.00	0.00	0.00	0.58	0.58	0.00	0.00	2.92
			0.06	**04:00 ~ 05:00**	0.58	0.58	0.00	0.58	0.00	0.00	0.00	0.00	0.00	0.00	0.00	0.00	0.00	0.00	0.58	0.58	0.00	0.00	2.92
			0.06	**05:00 ~ 06:00**	0.58	0.58	0.00	0.58	0.00	0.00	0.00	0.58	0.00	0.00	0.00	0.00	0.00	0.00	1.17	0.58	0.00	0.00	4.09
			0.06	**06:00 ~ 07:00**	1.17	0.58	0.00	0.58	0.58	0.00	0.00	0.58	0.00	0.00	0.00	0.00	0.00	0.00	2.92	0.58	0.00	0.00	7.01
			0.06	**07:00 ~ 08:00**	1.75	1.17	0.00	0.58	0.58	0.00	0.00	1.17	0.00	0.58	0.00	0.00	0.00	0.00	3.50	0.58	0.00	0.00	9.93
			0.06	**08:00 ~ 09:00**	2.34	1.17	0.00	0.58	0.58	0.00	0.00	1.17	0.00	0.58	0.00	0.00	0.00	0.00	2.92	0.58	0.00	0.00	9.93
			0.06	**09:00 ~ 10:00**	2.34	1.17	0.00	0.58	0.58	0.00	0.00	1.17	0.00	0.58	0.00	0.00	0.00	0.00	2.92	0.58	0.00	0.00	9.93
			0.06	**10:00 ~ 11:00**	2.34	1.17	0.00	0.58	0.58	0.00	0.00	1.17	0.00	0.58	0.00	0.00	0.00	0.00	2.92	0.58	0.00	0.00	9.93
			0.06	**11:00 ~ 12:00**	2.34	1.17	0.00	0.58	0.58	0.00	0.00	1.17	0.00	0.58	0.00	0.00	0.00	0.00	2.34	0.58	0.00	0.00	9.34
			0.06	**12:00 ~ 13:00**	2.34	1.17	0.00	0.58	0.58	0.00	0.00	1.17	0.00	0.58	0.00	0.00	0.00	0.00	3.50	0.58	0.00	0.00	10.51
			0.06	**13:00 ~ 14:00**	2.34	1.17	0.00	0.58	0.58	0.00	0.00	1.17	0.00	0.58	0.00	0.00	0.00	0.00	3.50	0.58	0.00	0.00	10.51
			0.06	**14:00 ~ 15:00**	2.34	1.17	0.00	0.58	0.58	0.00	0.00	1.17	0.00	0.58	0.00	0.00	0.00	0.00	3.50	0.58	0.00	0.00	10.51
			0.06	**15:00 ~ 16:00**	2.34	1.17	0.00	0.58	0.58	0.00	0.00	1.17	0.00	0.58	0.00	0.00	0.00	0.00	3.50	0.58	0.00	0.00	10.51
			0.06	**16:00 ~ 17:00**	2.34	1.17	0.00	0.58	0.58	0.00	0.00	1.17	0.00	0.58	0.00	0.00	0.00	0.00	3.50	0.58	0.00	0.00	10.51
			0.06	**17:00 ~ 18:00**	2.34	1.17	0.00	0.58	0.58	0.00	0.00	1.75	0.00	0.58	0.00	0.00	0.00	0.00	3.50	0.58	0.00	0.00	11.10
			0.06	**18:00 ~ 19:00**	2.92	1.17	0.00	0.58	0.58	0.00	0.00	1.75	0.00	0.58	0.00	0.00	0.00	0.00	3.50	0.58	0.00	0.00	11.68
			0.06	**19:00 ~ 20:00**	2.34	1.17	0.00	0.58	0.58	0.00	0.00	1.17	0.00	0.58	0.00	0.00	0.00	0.00	2.92	0.58	0.00	0.00	9.93
			0.06	**20:00 ~ 21:00**	2.34	1.17	0.00	0.58	0.58	0.00	0.00	1.17	0.00	0.58	0.00	0.00	0.00	0.00	2.92	0.58	0.00	0.00	9.93
			0.06	**21:00 ~ 22:00**	2.34	1.17	0.00	0.58	0.58	0.00	0.00	1.17	0.00	0.58	0.00	0.00	0.00	0.00	2.92	0.58	0.00	0.00	9.93
			0.06	**22:00 ~ 23:00**	1.75	1.17	0.00	0.58	0.58	0.00	0.00	0.58	0.00	0.58	0.00	0.00	0.00	0.00	2.34	0.58	0.00	0.00	8.18
			0.06	**23:00 ~ 00:00**	1.75	1.17	0.00	0.58	0.58	0.00	0.00	0.58	0.00	0.58	0.00	0.00	0.00	0.00	2.34	0.58	0.00	0.00	8.18
				Whole Day Total (veh*km)	43.80	23.94	0.00	14.02	11.68	0.00	0.00	21.61	0.00	9.93	0.00	0.00	0.00	0.00	60.15	14.02	0.00	0.00	199.14

Road No.	Road Name	Bound	Road Length (km)	Hour	PC	TAXI	LGV3	LGV4	LGV6	HGV7	HGV8	PLB	PV4	PV5	NFB6	NFB7	NFB8	FBSD	FBDD	MC	HGV9	NFB9	Total
105	Pak Tai Street	NB	0.11	**00:00 ~ 01:00**	4.22	2.11	0.00	1.06	1.06	0.00	0.00	0.00	0.00	0.00	0.00	0.00	0.00	0.00	0.00	1.06	0.00	0.00	9.50
			0.11	**01:00 ~ 02:00**	3.17	2.11	0.00	1.06	1.06	0.00	0.00	0.00	0.00	0.00	0.00	0.00	0.00	0.00	0.00	1.06	0.00	0.00	8.45
			0.11	**02:00 ~ 03:00**	2.11	1.06	0.00	1.06	1.06	0.00	0.00	0.00	0.00	0.00	0.00	0.00	0.00	0.00	0.00	1.06	0.00	0.00	6.34
			0.11	**03:00 ~ 04:00**	2.11	1.06	0.00	1.06	0.00	0.00	0.00	0.00	0.00	0.00	0.00	0.00	0.00	0.00	0.00	1.06	0.00	0.00	5.28
			0.11	**04:00 ~ 05:00**	2.11	1.06	0.00	1.06	0.00	0.00	0.00	0.00	0.00	0.00	0.00	0.00	0.00	0.00	0.00	1.06	0.00	0.00	5.28
			0.11	**05:00 ~ 06:00**	2.11	1.06	0.00	1.06	1.06	0.00	0.00	0.00	0.00	0.00	0.00	0.00	0.00	0.00	0.00	1.06	0.00	0.00	6.34
			0.11	**06:00 ~ 07:00**	4.22	2.11	0.00	1.06	1.06	0.00	0.00	0.00	0.00	0.00	0.00	0.00	0.00	0.00	0.00	1.06	0.00	0.00	9.50
			0.11	**07:00 ~ 08:00**	7.39	4.22	0.00	1.06	1.06	0.00	1.06	0.00	0.00	1.06	0.00	0.00	1.06	0.00	0.00	1.06	0.00	0.00	17.95
			0.11	**08:00 ~ 09:00**	9.50	5.28	0.00	1.06	1.06	0.00	1.06	0.00	0.00	1.06	0.00	0.00	1.06	0.00	0.00	1.06	0.00	0.00	21.12
			0.11	**09:00 ~ 10:00**	8.45	4.22	0.00	1.06	1.06	0.00	1.06	0.00	0.00	1.06	0.00	0.00	1.06	0.00	0.00	1.06	0.00	0.00	19.01
			0.11	**10:00 ~ 11:00**	8.45	4.22	0.00	1.06	1.06	0.00	1.06	0.00	0.00	1.06	0.00	0.00	1.06	0.00	0.00	1.06	0.00	0.00	19.01
			0.11	**11:00 ~ 12:00**	8.45	4.22	0.00	1.06	1.06	0.00	1.06	0.00	0.00	1.06	0.00	0.00	1.06	0.00	0.00	1.06	0.00	0.00	19.01
			0.11	**12:00 ~ 13:00**	8.45	4.22	0.00	1.06	1.06	0.00	1.06	0.00	0.00	1.06	0.00	0.00	1.06	0.00	0.00	1.06	0.00	0.00	19.01
			0.11	**13:00 ~ 14:00**	8.45	4.22	0.00	1.06	1.06	0.00	1.06	0.00	0.00	1.06	0.00	0.00	1.06	0.00	0.00	1.06	0.00	0.00	19.01
			0.11	**14:00 ~ 15:00**	8.45	4.22	0.00	1.06	1.06	0.00	1.06	0.00	0.00	1.06	0.00	0.00	1.06	0.00	0.00	1.06	0.00	0.00	19.01
			0.11	**15:00 ~ 16:00**	8.45	4.22	0.00	1.06	1.06	0.00	1.06	0.00	0.00	1.06	0.00	0.00	1.06	0.00	0.00	1.06	0.00	0.00	19.01
			0.11	**16:00 ~ 17:00**	8.45	4.22	0.00	1.06	1.06	0.00	1.06	0.00	0.00	1.06	0.00	0.00	1.06	0.00	0.00	1.06	0.00	0.00	19.01
			0.11	**17:00 ~ 18:00**	8.45	4.22	0.00	1.06	1.06	0.00	1.06	0.00	0.00	1.06	0.00	0.00	1.06	0.00	0.00	1.06	0.00	0.00	19.01
			0.11	**18:00 ~ 19:00**	9.50	5.28	0.00	1.06	1.06	0.00	1.06	0.00	0.00	1.06	0.00	0.00	1.06	0.00	0.00	1.06	0.00	0.00	21.12
			0.11	**19:00 ~ 20:00**	8.45	4.22	0.00	1.06	1.06	0.00	1.06	0.00	0.00	1.06	0.00	0.00	1.06	0.00	0.00	1.06	0.00	0.00	19.01
			0.11	**20:00 ~ 21:00**	7.39	4.22	0.00	1.06	1.06	0.00	1.06	0.00	0.00	1.06	0.00	0.00	1.06	0.00	0.00	1.06	0.00	0.00	17.95
			0.11	**21:00 ~ 22:00**	7.39	4.22	0.00	1.06	1.06	0.00	1.06	0.00	0.00	1.06	0.00	0.00	1.06	0.00	0.00	1.06	0.00	0.00	17.95
			0.11	**22:00 ~ 23:00**	6.34	3.17	0.00	1.06	1.06	0.00	1.06	0.00	0.00	1.06	0.00	0.00	1.06	0.00	0.00	1.06	0.00	0.00	15.84
			0.11	**23:00 ~ 00:00**	5.28	3.17	0.00	1.06	1.06	0.00	1.06	0.00	0.00	1.06	0.00	0.00	1.06	0.00	0.00	1.06	0.00	0.00	14.78
				Whole Day Total (veh*km)	157.34	82.37	0.00	25.34	23.23	0.00	17.95	0.00	0.00	17.95	0.00	0.00	17.95	0.00	0.00	25.34	0.00	0.00	367.49
106	Pak Tai Street	NB	0.11	**00:00 ~ 01:00**	6.61	3.31	0.00	1.10	1.10	0.00	1.10	0.00	0.00	1.10	0.00	0.00	0.00	0.00	0.00	1.10	0.00	0.00	15.43
			0.11	**01:00 ~ 02:00**	4.41	2.20	0.00	1.10	1.10	0.00	1.10	0.00	0.00	1.10	0.00	0.00	0.00	0.00	0.00	1.10	0.00	0.00	12.12
			0.11	**02:00 ~ 03:00**	3.31	2.20	0.00	1.10	1.10	0.00	0.00	0.00	0.00	0.00	0.00	0.00	0.00	0.00	0.00	1.10	0.00	0.00	8.82
			0.11	**03:00 ~ 04:00**	3.31	2.20	0.00	1.10	1.10	0.00	0.00	0.00	0.00	0.00	0.00	0.00	0.00	0.00	0.00	1.10	0.00	0.00	8.82
			0.11	**04:00 ~ 05:00**	3.31	2.20	0.00	1.10	1.10	0.00	0.00	0.00	0.00	0.00	0.00	0.00	0.00	0.00	0.00	1.10	0.00	0.00	8.82
			0.11	**05:00 ~ 06:00**	3.31	2.20	0.00	1.10	1.10	0.00	0.00	0.00	0.00	0.00	0.00	0.00	0.00	0.00	0.00	1.10	0.00	0.00	8.82
			0.11	**06:00 ~ 07:00**	6.61	3.31	0.00	1.10	1.10	0.00	1.10	0.00	0.00	1.10	0.00	0.00	0.00	0.00	0.00	1.10	0.00	0.00	15.43
			0.11	**07:00 ~ 08:00**	13.22	7.71	0.00	2.20	1.10	1.10	1.10	0.00	0.00	1.10	1.10	1.10	1.10	0.00	0.00	2.20	1.10	0.00	34.16
			0.11	**08:00 ~ 09:00**	16.53	8.82	0.00	2.20	1.10	1.10	1.10	0.00	0.00	1.10	1.10	1.10	1.10	0.00	0.00	2.20	1.10	0.00	38.57
			0.11	**09:00 ~ 10:00**	15.43	7.71	0.00	2.20	1.10	1.10	1.10	0.00	0.00	1.10	1.10	1.10	1.10	0.00	0.00	2.20	1.10	0.00	36.37
			0.11	**10:00 ~ 11:00**	14.33	7.71	0.00	2.20	1.10	1.10	1.10	0.00	0.00	1.10	1.10	1.10	1.10	0.00	0.00	2.20	1.10	0.00	35.26
			0.11	**11:00 ~ 12:00**	15.43	7.71	0.00	2.20	1.10	1.10	1.10	0.00	0.00	1.10	1.10	1.10	1.10	0.00	0.00	2.20	1.10	0.00	36.37
			0.11	**12:00 ~ 13:00**	9.92	5.51	0.00	2.20	1.10	1.10	1.10	0.00	0.00	1.10	1.10	0.00	1.10	0.00	0.00	1.10	0.00	0.00	25.35
			0.11	**13:00 ~ 14:00**	9.92	5.51	0.00	2.20	1.10	1.10	1.10	0.00	0.00	1.10	1.10	0.00	1.10	0.00	0.00	1.10	0.00	0.00	25.35
			0.11	**14:00 ~ 15:00**	11.02	5.51	0.00	2.20	1.10	1.10	1.10	0.00	0.00	1.10	1.10	0.00	1.10	0.00	0.00	1.10	0.00	0.00	26.45
			0.11	**15:00 ~ 16:00**	11.02	5.51	0.00	2.20	1.10	1.10	1.10	0.00	0.00	1.10	1.10	0.00	1.10	0.00	0.00	1.10	0.00	0.00	26.45
			0.11	**16:00 ~ 17:00**	11.02	5.51	0.00	2.20	1.10	1.10	1.10	0.00	0.00	1.10	1.10	0.00	1.10	0.00	0.00	1.10	0.00	0.00	26.45
			0.11	**17:00 ~ 18:00**	11.02	5.51	0.00	2.20	1.10	1.10	1.10	0.00	0.00	1.10	1.10	0.00	1.10	0.00	0.00	1.10	0.00	0.00	26.45
			0.11	**18:00 ~ 19:00**	12.12	6.61	0.00	2.20	1.10	1.10	1.10	0.00	0.00	1.10	1.10	0.00	1.10	0.00	0.00	2.20	0.00	0.00	29.75
			0.11	**19:00 ~ 20:00**	9.92	5.51	0.00	2.20	1.10	1.10	1.10	0.00	0.00	1.10	1.10	0.00	1.10	0.00	0.00	1.10	0.00	0.00	25.35
			0.11	**20:00 ~ 21:00**	8.82	4.41	0.00	2.20	1.10	1.10	1.10	0.00	0.00	1.10	1.10	0.00	1.10	0.00	0.00	1.10	0.00	0.00	23.14
			0.11	**21:00 ~ 22:00**	8.82	4.41	0.00	2.20	1.10	1.10	1.10	0.00	0.00	1.10	1.10	0.00	1.10	0.00	0.00	1.10	0.00	0.00	23.14
			0.11	**22:00 ~ 23:00**	8.82	4.41	0.00	2.20	1.10	1.10	1.10	0.00	0.00	1.10	1.10	0.00	1.10	0.00	0.00	1.10	0.00	0.00	23.14
			0.11	**23:00 ~ 00:00**	6.61	3.31	0.00	1.10	1.10	1.10	1.10	0.00	0.00	1.10	1.10	0.00	1.10	0.00	0.00	1.10	0.00	0.00	18.73
				Whole Day Total (veh*km)	224.81	119.02	0.00	44.08	26.45	18.73	22.04	0.00	0.00	22.04	18.73	5.51	18.73	0.00	0.00	33.06	5.51	0.00	558.71
107	Ma Hang Chung Road	EB	0.02	**00:00 ~ 01:00**	0.62	0.41	0.00	0.21	0.21	0.00	0.00	0.00	0.00	0.00	0.00	0.00	0.00	0.00	0.00	0.21	0.00	0.00	1.65
			0.02	**01:00 ~ 02:00**	0.41	0.21	0.00	0.21	0.21	0.00	0.00	0.00	0.00	0.00	0.00	0.00	0.00	0.00	0.00	0.21	0.00	0.00	1.24
			0.02	**02:00 ~ 03:00**	0.41	0.21	0.00	0.21	0.21	0.00	0.00	0.00	0.00	0.00	0.00	0.00	0.00	0.00	0.00	0.21	0.00	0.00	1.24
			0.02	**03:00 ~ 04:00**	0.21	0.21	0.00	0.21	0.00	0.00	0.00	0.00	0.00	0.00	0.00	0.00	0.00	0.00	0.00	0.21	0.00	0.00	0.82
			0.02	**04:00 ~ 05:00**	0.21	0.21	0.00	0.21	0.00	0.00	0.00	0.00	0.00	0.00	0.00	0.00	0.00	0.00	0.00	0.21	0.00	0.00	0.82
			0.02	**05:00 ~ 06:00**	0.41	0.21	0.00	0.21	0.21	0.00	0.00	0.00	0.00	0.00	0.00	0.00	0.00	0.00	0.00	0.21	0.00	0.00	1.24
			0.02	**06:00 ~ 07:00**	0.62	0.41	0.00	0.21	0.21	0.00	0.00	0.00	0.00	0.00	0.00	0.00	0.00	0.00	0.00	0.21	0.00	0.00	1.65
			0.02	**07:00 ~ 08:00**	1.03	0.62	0.00	0.21	0.21	0.00	0.21	0.00	0.00	0.21	0.00	0.00	0.21	0.00	0.00	0.21	0.00	0.00	2.88
			0.02	**08:00 ~ 09:00**	1.44	0.82	0.00	0.21	0.21	0.00	0.21	0.00	0.00	0.21	0.00	0.00	0.21	0.00	0.00	0.21	0.00	0.00	3.50
			0.02	**09:00 ~ 10:00**	1.24	0.62	0.00	0.21	0.21	0.00	0.21	0.00	0.00	0.21	0.00	0.00	0.21	0.00	0.00	0.21	0.00	0.00	3.09
			0.02	**10:00 ~ 11:00**	1.24	0.62	0.00	0.21	0.21	0.00	0.21	0.00	0.00	0.21	0.00	0.00	0.21	0.00	0.00	0.21	0.00	0.00	3.09
			0.02	**11:00 ~ 12:00**	1.24	0.62	0.00	0.21	0.21	0.00	0.21	0.00	0.00	0.21	0.00	0.00	0.21	0.00	0.00	0.21	0.00	0.00	3.09
			0.02	**12:00 ~ 13:00**	0.41	0.21	0.00	0.21	0.21	0.00	0.00	0.00	0.00	0.00	0.00	0.00	0.00	0.00	0.00	0.21	0.00	0.00	1.24
			0.02	**13:00 ~ 14:00**	0.41	0.21	0.00	0.21	0.21	0.00	0.00	0.00	0.00	0.00	0.00	0.00	0.00	0.00	0.00	0.21	0.00	0.00	1.24
			0.02	**14:00 ~ 15:00**	0.41	0.21	0.00	0.21	0.21	0.00	0.00	0.00	0.00	0.00	0.00	0.00	0.00	0.00	0.00	0.21	0.00	0.00	1.24
			0.02	**15:00 ~ 16:00**	0.41	0.21	0.00	0.21	0.21	0.00	0.00	0.00	0.00	0.00	0.00	0.00	0.00	0.00	0.00	0.21	0.00	0.00	1.24
			0.02	**16:00 ~ 17:00**	0.41	0.21	0.00	0.21	0.21	0.00	0.00	0.00	0.00	0.00	0.00	0.00	0.00	0.00	0.00	0.21	0.00	0.00	1.24
			0.02	**17:00 ~ 18:00**	0.41	0.21	0.00	0.21	0.21	0.00	0.00	0.00	0.00	0.00	0.00	0.00	0.00	0.00	0.00	0.21	0.00	0.00	1.24
			0.02	**18:00 ~ 19:00**	0.41	0.21	0.00	0.21	0.21	0.00	0.00	0.00	0.00	0.00	0.00	0.00	0.00	0.00	0.00	0.21	0.00	0.00	1.24
			0.02	**19:00 ~ 20:00**	0.41	0.21	0.00	0.21	0.21	0.00	0.00	0.00	0.00	0.00	0.00	0.00	0.00	0.00	0.00	0.21	0.00	0.00	1.24
			0.02	**20:00 ~ 21:00**	0.41	0.21	0.00	0.21	0.21	0.00	0.00	0.00	0.00	0.00	0.00	0.00	0.00	0.00	0.00	0.21	0.00	0.00	1.24
			0.02	**21:00 ~ 22:00**	0.41	0.21	0.00	0.21	0.21	0.00	0.00	0.00	0.00	0.00	0.00	0.00	0.00	0.00	0.00	0.21	0.00	0.00	1.24
			0.02	**22:00 ~ 23:00**	0.41	0.21	0.00	0.21	0.21	0.00	0.00	0.00	0.00	0.00	0.00	0.00	0.00	0.00	0.00	0.21	0.00	0.00	1.24
			0.02	**23:00 ~ 00:00**	0.21	0.21	0.00	0.21	0.21	0.00	0.00	0.00	0.00	0.00	0.00	0.00	0.00	0.00	0.00	0.21	0.00	0.00	1.03
				Whole Day Total (veh*km)	13.80	7.62	0.00	4.94	4.53	0.00	1.03	0.00	0.00	1.03	0.00	0.00	1.03	0.00	0.00	4.94	0.00	0.00	38.93
108	Ma Hang Chung Road	WB	0.03	**00:00 ~ 01:00**	1.93	0.96	0.00	0.32	0.32	0.00	0.32	0.00	0.00	0.32	0.00	0.00	0.00	0.00	0.00	0.32	0.32	0.00	4.82
			0.03	**01:00 ~ 02:00**	1.28	0.64	0.00	0.32	0.32	0.00	0.32	0.00	0.00	0.32	0.00	0.00	0.00	0.00	0.00	0.32	0.32	0.00	3.85
			0.03	**02:00 ~ 03:00**	0.96	0.64	0.00	0.32	0.32	0.00	0.00	0.00	0.00	0.00	0.00	0.00	0.00	0.00	0.00	0.32	0.32	0.00	2.89
			0.03	**03:00 ~ 04:00**	0.96	0.64	0.00	0.32	0.32	0.00	0.00	0.00	0.00	0.00	0.00	0.00	0.00	0.00	0.00	0.32	0.32	0.00	2.89
			0.03	**04:00 ~ 05:00**	0.96	0.64	0.00	0.32	0.32	0.00	0.00	0.00	0.00	0.00	0.00	0.00	0.00	0.00	0.00	0.32	0.32	0.00	2.89
			0.03	**05:00 ~ 06:00**	0.96	0.64	0.00	0.32	0.32	0.00	0.00	0.00	0.00	0.00	0.00	0.00	0.00	0.00	0.00	0.32	0.32	0.00	2.89
			0.03	**06:00 ~ 07:00**	1.93	0.96	0.00	0.32	0.32	0.00	0.32	0.32	0.00	0.32	0.00	0.00	0.00	0.00	0.00	0.32	0.32	0.00	5.14
			0.03	**07:00 ~ 08:00**	3.85	2.25	0.00	0.64	0.32	0.32	0.32	0.32	0.00	0.32	0.32	0.32	0.32	0.00	0.64	0.64	0.32	0.00	10.91
			0.03	**08:00 ~ 09:00**	4.82	2.57	0.00	0.96	0.32	0.32	0.32	0.32	0.00	0.32	0.32	0.32	0.32	0.00	0.32	0.64	0.32	0.00	12.20
			0.03	**09:00 ~ 10:00**	4.49	2.25	0.00	0.64	0.32	0.32	0.32	0.32	0.00	0.32	0.32	0.32	0.32	0.00	0.32	0.64	0.32	0.00	11.24
			0.03	**10:00 ~ 11:00**	4.17	2.25	0.00	0.64	0.32	0.32	0.32	0.32	0.00	0.32	0.32	0.32	0.32	0.00	0.32	0.64	0.32	0.00	10.91
			0.03	**11:00 ~ 12:00**	4.49	2.25	0.00	0.64	0.32	0.32	0.32	0.32	0.00	0.32	0.32	0.32	0.32	0.00	0.32	0.64	0.32	0.00	11.24
			0.03	**12:00 ~ 13:00**	3.53	1.93	0.00	0.64	0.32	0.32	0.32	0.32	0.00	0.32	0.32	0.00	0.32	0.00	0.32	0.64	0.00	0.00	9.31
			0.03	**13:00 ~ 14:00**	3.53	1.93	0.00	0.64	0.32	0.32	0.32	0.32	0.00	0.32	0.32	0.00	0.32	0.00	0.32	0.64	0.00	0.00	9.31
			0.03	**14:00 ~ 15:00**	3.53	1.93	0.00	0.64	0.32	0.32	0.32	0.32	0.00	0.32	0.32	0.00	0.32	0.00	0.32	0.64	0.00	0.00	9.31
			0.03	**15:00 ~ 16:00**	3.53	1.93	0.00	0.64	0.32	0.32	0.32	0.32	0.00	0.32	0.32	0.00	0.32	0.00	0.32	0.64	0.00	0.00	9.31
			0.03	**16:00 ~ 17:00**	3.85	1.93	0.00	0.64	0.32	0.32	0.32	0.32	0.00	0.32	0.32	0.00	0.32	0.00	0.32	0.64	0.00	0.00	9.63
			0.03	**17:00 ~ 18:00**	3.53	1.93	0.00	0.64	0.32	0.32	0.32	0.32	0.00	0.32	0.32	0.00	0.32	0.00	0.32	0.64	0.00	0.00	9.31
			0.03	**18:00 ~ 19:00**	3.85	1.93	0.00	0.64	0.32	0.32	0.32	0.32	0.00	0.32	0.32	0.00	0.32	0.00	0.32	0.64	0.00	0.00	9.63
			0.03	**19:00 ~ 20:00**	3.53	1.93	0.00	0.64	0.32	0.32	0.32	0.32	0.00	0.32	0.32	0.00	0.32	0.00	0.32	0.64	0.00	0.00	9.31
			0.03	**20:00 ~ 21:00**	2.89	1.61	0.00	0.32	0.32	0.32	0.32	0.32	0.00	0.32	0.32	0.00	0.32	0.00	0.32	0.32	0.00	0.00	7.70
			0.03	**21:00 ~ 22:00**	2.89	1.61	0.00	0.32	0.32	0.32	0.32	0.32	0.00	0.32	0.32	0.00	0.32	0.00	0.32	0.32	0.00	0.00	7.70
			0.03	**22:00 ~ 23:00**	2.89	1.61	0.00	0.32	0.32	0.32	0.32	0.32	0.00	0.32	0.32	0.00	0.32	0.00	0.32	0.32	0.00	0.00	7.70
			0.03	**23:00 ~ 00:00**	2.25	1.28	0.00	0.32	0.32	0.32	0.32	0.32	0.00	0.32	0.32	0.00	0.32	0.00	0.32	0.32	0.00	0.00	6.74
				Whole Day Total (veh*km)	70.62	38.20	0.00	12.20	7.70	5.46	6.42	5.78	0.00	6.42	5.46	1.61	5.46	0.00	8.03	11.88	1.61	0.00	186.82

Road No.	Road Name	Bound	Road Length (km)	Hour	PC	TAXI	LGV3	LGV4	LGV6	HGV7	HGV8	PLB	PV4	PV5	NFB6	NFB7	NFB8	FBSD	FBDD	MC	HGV9	NFB9	Total
109	Ma Hang Chung Road	WB	0.02	**00:00 ~ 01:00**	0.49	0.32	0.00	0.16	0.16	0.00	0.00	0.00	0.00	0.00	0.00	0.00	0.00	0.00	0.00	0.16	0.00	0.00	1.30
			0.02	**01:00 ~ 02:00**	0.32	0.16	0.00	0.16	0.16	0.00	0.00	0.00	0.00	0.00	0.00	0.00	0.00	0.00	0.00	0.16	0.00	0.00	0.97
			0.02	**02:00 ~ 03:00**	0.16	0.16	0.00	0.16	0.00	0.00	0.00	0.00	0.00	0.00	0.00	0.00	0.00	0.00	0.00	0.16	0.00	0.00	0.65
			0.02	**03:00 ~ 04:00**	0.16	0.16	0.00	0.16	0.00	0.00	0.00	0.00	0.00	0.00	0.00	0.00	0.00	0.00	0.00	0.16	0.00	0.00	0.65
			0.02	**04:00 ~ 05:00**	0.16	0.16	0.00	0.16	0.00	0.00	0.00	0.00	0.00	0.00	0.00	0.00	0.00	0.00	0.00	0.16	0.00	0.00	0.65
			0.02	**05:00 ~ 06:00**	0.32	0.16	0.00	0.16	0.00	0.00	0.00	0.00	0.00	0.00	0.00	0.00	0.00	0.00	0.00	0.16	0.00	0.00	0.81
			0.02	**06:00 ~ 07:00**	0.49	0.32	0.00	0.16	0.16	0.00	0.00	0.00	0.00	0.00	0.00	0.00	0.00	0.00	0.00	0.16	0.00	0.00	1.30
			0.02	**07:00 ~ 08:00**	0.81	0.49	0.00	0.16	0.16	0.00	0.00	0.00	0.00	0.16	0.00	0.00	0.00	0.00	0.00	0.16	0.00	0.00	1.94
			0.02	**08:00 ~ 09:00**	0.97	0.49	0.00	0.16	0.16	0.00	0.00	0.00	0.00	0.16	0.00	0.00	0.00	0.00	0.00	0.16	0.00	0.00	2.11
			0.02	**09:00 ~ 10:00**	0.81	0.49	0.00	0.16	0.16	0.00	0.00	0.00	0.00	0.16	0.00	0.00	0.00	0.00	0.00	0.16	0.00	0.00	1.94
			0.02	**10:00 ~ 11:00**	0.81	0.49	0.00	0.16	0.16	0.00	0.00	0.00	0.00	0.16	0.00	0.00	0.00	0.00	0.00	0.16	0.00	0.00	1.94
			0.02	**11:00 ~ 12:00**	0.81	0.49	0.00	0.16	0.16	0.00	0.00	0.00	0.00	0.16	0.00	0.00	0.00	0.00	0.00	0.16	0.00	0.00	1.94
			0.02	**12:00 ~ 13:00**	1.13	0.65	0.00	0.16	0.16	0.00	0.16	0.00	0.00	0.16	0.00	0.00	0.16	0.00	0.00	0.16	0.00	0.00	2.75
			0.02	**13:00 ~ 14:00**	1.13	0.65	0.00	0.16	0.16	0.00	0.16	0.00	0.00	0.16	0.00	0.00	0.16	0.00	0.00	0.16	0.00	0.00	2.75
			0.02	**14:00 ~ 15:00**	1.13	0.65	0.00	0.16	0.16	0.00	0.16	0.00	0.00	0.16	0.00	0.00	0.16	0.00	0.00	0.16	0.00	0.00	2.75
			0.02	**15:00 ~ 16:00**	1.13	0.65	0.00	0.16	0.16	0.00	0.16	0.00	0.00	0.16	0.00	0.00	0.16	0.00	0.00	0.16	0.00	0.00	2.75
			0.02	**16:00 ~ 17:00**	1.30	0.65	0.00	0.16	0.16	0.00	0.16	0.00	0.00	0.16	0.00	0.00	0.16	0.00	0.00	0.16	0.00	0.00	2.92
			0.02	**17:00 ~ 18:00**	1.30	0.65	0.00	0.16	0.16	0.00	0.16	0.00	0.00	0.16	0.00	0.00	0.16	0.00	0.00	0.16	0.00	0.00	2.92
			0.02	**18:00 ~ 19:00**	1.30	0.65	0.00	0.16	0.16	0.00	0.16	0.00	0.00	0.16	0.00	0.00	0.16	0.00	0.00	0.16	0.00	0.00	2.92
			0.02	**19:00 ~ 20:00**	1.13	0.65	0.00	0.16	0.16	0.00	0.16	0.00	0.00	0.16	0.00	0.00	0.16	0.00	0.00	0.16	0.00	0.00	2.75
			0.02	**20:00 ~ 21:00**	0.97	0.49	0.00	0.16	0.16	0.00	0.16	0.00	0.00	0.16	0.00	0.00	0.16	0.00	0.00	0.16	0.00	0.00	2.43
			0.02	**21:00 ~ 22:00**	0.97	0.49	0.00	0.16	0.16	0.00	0.16	0.00	0.00	0.16	0.00	0.00	0.16	0.00	0.00	0.16	0.00	0.00	2.43
			0.02	**22:00 ~ 23:00**	0.97	0.49	0.00	0.16	0.16	0.00	0.16	0.00	0.00	0.16	0.00	0.00	0.16	0.00	0.00	0.16	0.00	0.00	2.43
			0.02	**23:00 ~ 00:00**	0.81	0.49	0.00	0.16	0.16	0.00	0.16	0.00	0.00	0.16	0.00	0.00	0.16	0.00	0.00	0.16	0.00	0.00	2.27
				Whole Day Total (veh*km)	19.60	11.02	0.00	3.89	3.24	0.00	1.94	0.00	0.00	2.75	0.00	0.00	1.94	0.00	0.00	3.89	0.00	0.00	48.28
110	Ma Hang Chung Road	WB	0.09	**00:00 ~ 01:00**	5.57	2.79	0.00	0.93	0.93	0.00	0.93	0.00	0.00	0.93	0.00	0.00	0.00	0.00	0.93	0.93	0.00	0.00	13.94
			0.09	**01:00 ~ 02:00**	3.72	1.86	0.00	0.93	0.93	0.00	0.93	0.00	0.00	0.93	0.00	0.00	0.00	0.00	0.93	0.93	0.00	0.00	11.15
			0.09	**02:00 ~ 03:00**	2.79	1.86	0.00	0.93	0.93	0.00	0.00	0.00	0.00	0.00	0.00	0.00	0.00	0.00	0.93	0.93	0.00	0.00	8.36
			0.09	**03:00 ~ 04:00**	1.86	0.93	0.00	0.93	0.93	0.00	0.00	0.00	0.00	0.00	0.00	0.00	0.00	0.00	0.93	0.93	0.00	0.00	6.50
			0.09	**04:00 ~ 05:00**	1.86	0.93	0.00	0.93	0.93	0.00	0.00	0.00	0.00	0.00	0.00	0.00	0.00	0.00	0.93	0.93	0.00	0.00	6.50
			0.09	**05:00 ~ 06:00**	2.79	1.86	0.00	0.93	0.93	0.00	0.00	0.00	0.00	0.00	0.00	0.00	0.00	0.00	0.93	0.93	0.00	0.00	8.36
			0.09	**06:00 ~ 07:00**	5.57	2.79	0.00	0.93	0.93	0.00	0.93	0.93	0.00	0.93	0.00	0.00	0.00	0.00	0.93	0.93	0.00	0.00	14.86
			0.09	**07:00 ~ 08:00**	11.15	5.57	0.00	1.86	0.93	0.93	0.93	0.93	0.00	0.93	0.93	0.93	0.93	0.00	1.86	1.86	0.93	0.00	30.66
			0.09	**08:00 ~ 09:00**	13.01	7.43	0.00	1.86	0.93	0.93	0.93	0.93	0.00	0.93	0.93	0.93	0.93	0.00	0.93	1.86	0.93	0.00	33.44
			0.09	**09:00 ~ 10:00**	12.08	6.50	0.00	1.86	0.93	0.93	0.93	0.93	0.00	0.93	0.93	0.93	0.93	0.00	0.93	1.86	0.93	0.00	31.59
			0.09	**10:00 ~ 11:00**	11.15	6.50	0.00	1.86	0.93	0.93	0.93	0.93	0.00	0.93	0.93	0.93	0.93	0.00	0.93	1.86	0.93	0.00	30.66
			0.09	**11:00 ~ 12:00**	12.08	6.50	0.00	1.86	0.93	0.93	0.93	0.93	0.00	0.93	0.93	0.93	0.93	0.00	0.93	1.86	0.93	0.00	31.59
			0.09	**12:00 ~ 13:00**	13.01	6.50	0.00	1.86	0.93	0.93	0.93	0.93	0.00	0.93	0.93	0.93	0.93	0.00	0.93	1.86	0.00	0.00	31.59
			0.09	**13:00 ~ 14:00**	13.01	6.50	0.00	1.86	0.93	0.93	0.93	0.93	0.00	0.93	0.93	0.93	0.93	0.00	0.93	1.86	0.00	0.00	31.59
			0.09	**14:00 ~ 15:00**	13.94	7.43	0.00	1.86	0.93	0.93	0.93	0.93	0.00	0.93	0.93	0.93	0.93	0.00	0.93	1.86	0.00	0.00	33.44
			0.09	**15:00 ~ 16:00**	13.94	7.43	0.00	1.86	0.93	0.93	0.93	0.93	0.00	0.93	0.93	0.93	0.93	0.00	0.93	1.86	0.00	0.00	33.44
			0.09	**16:00 ~ 17:00**	13.94	7.43	0.00	1.86	0.93	0.93	0.93	0.93	0.00	0.93	0.93	0.93	0.93	0.00	0.93	1.86	0.00	0.00	33.44
			0.09	**17:00 ~ 18:00**	13.94	7.43	0.00	1.86	0.93	0.93	0.93	0.93	0.00	0.93	0.93	0.93	0.93	0.00	0.93	1.86	0.00	0.00	33.44
			0.09	**18:00 ~ 19:00**	14.86	7.43	0.00	1.86	0.93	0.93	0.93	0.93	0.00	0.93	0.93	0.93	0.93	0.00	0.93	1.86	0.00	0.00	34.37
			0.09	**19:00 ~ 20:00**	13.01	6.50	0.00	1.86	0.93	0.93	0.93	0.93	0.00	0.93	0.93	0.93	0.93	0.00	0.93	1.86	0.00	0.00	31.59
			0.09	**20:00 ~ 21:00**	11.15	5.57	0.00	1.86	0.93	0.93	0.93	0.93	0.00	0.93	0.93	0.93	0.93	0.00	0.93	1.86	0.00	0.00	28.80
			0.09	**21:00 ~ 22:00**	12.08	6.50	0.00	1.86	0.93	0.93	0.93	0.93	0.00	0.93	0.93	0.93	0.93	0.00	0.93	1.86	0.00	0.00	30.66
			0.09	**22:00 ~ 23:00**	11.15	5.57	0.00	1.86	0.93	0.93	0.93	0.93	0.00	0.93	0.93	0.93	0.93	0.00	0.93	1.86	0.00	0.00	28.80
			0.09	**23:00 ~ 00:00**	9.29	4.65	0.00	0.93	0.93	0.93	0.93	0.93	0.00	0.93	0.93	0.93	0.93	0.00	0.93	0.93	0.00	0.00	24.15
				Whole Day Total (veh*km)	236.90	124.49	0.00	37.16	22.30	15.79	18.58	16.72	0.00	18.58	15.79	15.79	15.79	0.00	23.23	37.16	4.65	0.00	602.92
111	Sheung Heung Road	EB	0.08	**00:00 ~ 01:00**	4.16	2.49	0.00	1.66	0.83	0.83	0.83	0.83	0.00	0.83	0.00	0.00	0.00	0.00	1.66	0.83	0.00	0.00	14.96
			0.08	**01:00 ~ 02:00**	3.32	1.66	0.00	1.66	0.83	0.83	0.83	0.00	0.00	0.83	0.00	0.00	0.00	0.00	0.83	0.83	0.00	0.00	11.63
			0.08	**02:00 ~ 03:00**	2.49	1.66	0.00	0.83	0.83	0.00	0.83	0.00	0.00	0.00	0.00	0.00	0.00	0.00	0.83	0.83	0.00	0.00	8.31
			0.08	**03:00 ~ 04:00**	1.66	0.83	0.00	0.83	0.83	0.00	0.83	0.00	0.00	0.00	0.00	0.00	0.00	0.00	0.83	0.83	0.00	0.00	6.65
			0.08	**04:00 ~ 05:00**	1.66	0.83	0.00	0.83	0.83	0.00	0.83	0.00	0.00	0.00	0.00	0.00	0.00	0.00	0.83	0.83	0.00	0.00	6.65
			0.08	**05:00 ~ 06:00**	2.49	1.66	0.00	0.83	0.83	0.00	0.83	0.83	0.00	0.00	0.00	0.00	0.00	0.00	2.49	0.83	0.00	0.00	10.80
			0.08	**06:00 ~ 07:00**	4.16	2.49	0.00	1.66	0.83	0.83	0.83	1.66	0.00	0.83	0.00	0.00	0.00	0.00	4.99	0.83	0.00	0.00	19.11
			0.08	**07:00 ~ 08:00**	8.31	4.16	0.00	3.32	1.66	0.83	0.83	2.49	0.00	0.83	0.83	0.00	0.83	0.00	6.65	0.83	0.83	0.00	32.41
			0.08	**08:00 ~ 09:00**	10.80	5.82	0.00	4.16	1.66	0.83	0.83	2.49	0.00	0.83	0.83	0.00	0.83	0.00	5.82	1.66	0.83	0.00	37.40
			0.08	**09:00 ~ 10:00**	9.14	4.99	0.00	3.32	1.66	0.83	0.83	1.66	0.00	0.83	0.83	0.00	0.83	0.00	4.99	1.66	0.83	0.00	32.41
			0.08	**10:00 ~ 11:00**	9.14	4.99	0.00	3.32	1.66	0.83	0.83	1.66	0.00	0.83	0.83	0.00	0.83	0.00	4.99	1.66	0.83	0.00	32.41
			0.08	**11:00 ~ 12:00**	9.14	4.99	0.00	4.16	1.66	0.83	0.83	1.66	0.00	0.83	0.83	0.00	0.83	0.00	4.99	1.66	0.83	0.00	33.24
			0.08	**12:00 ~ 13:00**	4.99	2.49	0.00	2.49	0.83	0.83	0.83	2.49	0.00	0.83	0.00	0.00	0.83	0.00	6.65	0.83	0.83	0.00	24.93
			0.08	**13:00 ~ 14:00**	4.99	2.49	0.00	2.49	0.83	0.83	0.83	2.49	0.00	0.83	0.00	0.00	0.83	0.00	6.65	0.83	0.83	0.00	24.93
			0.08	**14:00 ~ 15:00**	4.99	2.49	0.00	2.49	0.83	0.83	0.83	2.49	0.00	0.83	0.00	0.00	0.83	0.00	6.65	0.83	0.83	0.00	24.93
			0.08	**15:00 ~ 16:00**	4.99	2.49	0.00	2.49	0.83	0.83	0.83	2.49	0.00	0.83	0.00	0.00	0.83	0.00	6.65	0.83	0.83	0.00	24.93
			0.08	**16:00 ~ 17:00**	5.82	3.32	0.00	2.49	0.83	0.83	0.83	2.49	0.00	0.83	0.00	0.00	0.83	0.00	6.65	0.83	0.83	0.00	26.59
			0.08	**17:00 ~ 18:00**	5.82	3.32	0.00	2.49	0.83	0.83	0.83	2.49	0.00	0.83	0.00	0.00	0.83	0.00	6.65	0.83	0.83	0.00	26.59
			0.08	**18:00 ~ 19:00**	5.82	3.32	0.00	2.49	0.83	0.83	0.83	2.49	0.00	0.83	0.00	0.00	0.83	0.00	6.65	0.83	0.83	0.00	26.59
			0.08	**19:00 ~ 20:00**	4.99	2.49	0.00	2.49	0.83	0.83	0.83	2.49	0.00	0.83	0.00	0.00	0.83	0.00	5.82	0.83	0.83	0.00	24.10
			0.08	**20:00 ~ 21:00**	4.16	2.49	0.00	1.66	0.83	0.83	0.83	1.66	0.00	0.83	0.00	0.00	0.83	0.00	4.99	0.83	0.83	0.00	20.78
			0.08	**21:00 ~ 22:00**	4.99	2.49	0.00	1.66	0.83	0.83	0.83	1.66	0.00	0.83	0.00	0.00	0.83	0.00	4.99	0.83	0.83	0.00	21.61
			0.08	**22:00 ~ 23:00**	4.16	2.49	0.00	1.66	0.83	0.83	0.83	1.66	0.00	0.83	0.00	0.00	0.83	0.00	4.99	0.83	0.83	0.00	20.78
			0.08	**23:00 ~ 00:00**	3.32	1.66	0.00	1.66	0.83	0.83	0.83	1.66	0.00	0.83	0.00	0.00	0.83	0.00	4.16	0.83	0.83	0.00	18.28
				Whole Day Total (veh*km)	125.48	68.14	0.00	53.18	24.10	16.62	19.94	39.89	0.00	16.62	4.16	0.00	14.13	0.00	111.35	23.27	14.13	0.00	531.01
112	Sheung Heung Road	WB	0.08	**00:00 ~ 01:00**	1.66	0.83	0.00	0.83	0.83	0.00	0.00	0.00	0.00	0.00	0.00	0.00	0.00	0.00	0.00	0.83	0.00	0.00	4.99
			0.08	**01:00 ~ 02:00**	0.83	0.83	0.00	0.83	0.83	0.00	0.00	0.00	0.00	0.00	0.00	0.00	0.00	0.00	0.00	0.83	0.00	0.00	4.16
			0.08	**02:00 ~ 03:00**	0.83	0.83	0.00	0.83	0.00	0.00	0.00	0.00	0.00	0.00	0.00	0.00	0.00	0.00	0.00	0.83	0.00	0.00	3.32
			0.08	**03:00 ~ 04:00**	0.83	0.83	0.00	0.83	0.00	0.00	0.00	0.00	0.00	0.00	0.00	0.00	0.00	0.00	0.00	0.00	0.00	0.00	2.49
			0.08	**04:00 ~ 05:00**	0.83	0.83	0.00	0.83	0.00	0.00	0.00	0.00	0.00	0.00	0.00	0.00	0.00	0.00	0.00	0.00	0.00	0.00	2.49
			0.08	**05:00 ~ 06:00**	0.83	0.83	0.00	0.83	0.00	0.00	0.00	0.00	0.00	0.00	0.00	0.00	0.00	0.00	0.00	0.83	0.00	0.00	3.32
			0.08	**06:00 ~ 07:00**	1.66	0.83	0.00	0.83	0.83	0.00	0.00	0.00	0.00	0.00	0.00	0.00	0.00	0.00	0.00	0.83	0.00	0.00	4.99
			0.08	**07:00 ~ 08:00**	2.49	1.66	0.00	0.83	0.83	0.00	0.00	0.00	0.00	0.83	0.00	0.00	0.00	0.00	0.00	0.83	0.00	0.00	7.48
			0.08	**08:00 ~ 09:00**	3.32	1.66	0.00	0.83	0.83	0.00	0.00	0.00	0.00	0.83	0.00	0.00	0.00	0.00	0.00	0.83	0.00	0.00	8.31
			0.08	**09:00 ~ 10:00**	2.49	1.66	0.00	0.83	0.83	0.00	0.00	0.00	0.00	0.83	0.00	0.00	0.00	0.00	0.00	0.83	0.00	0.00	7.48
			0.08	**10:00 ~ 11:00**	2.49	1.66	0.00	0.83	0.83	0.00	0.00	0.00	0.00	0.83	0.00	0.00	0.00	0.00	0.00	0.83	0.00	0.00	7.48
			0.08	**11:00 ~ 12:00**	2.49	1.66	0.00	0.83	0.83	0.00	0.00	0.00	0.00	0.83	0.00	0.00	0.00	0.00	0.00	0.83	0.00	0.00	7.48
			0.08	**12:00 ~ 13:00**	1.66	0.83	0.00	0.83	0.83	0.00	0.83	0.00	0.00	0.00	0.00	0.00	0.00	0.00	0.00	0.83	0.00	0.00	5.82
			0.08	**13:00 ~ 14:00**	2.49	0.83	0.00	0.83	0.83	0.00	0.83	0.00	0.00	0.00	0.00	0.00	0.00	0.00	0.00	0.83	0.00	0.00	6.65
			0.08	**14:00 ~ 15:00**	2.49	0.83	0.00	0.83	0.83	0.00	0.83	0.00	0.00	0.00	0.00	0.00	0.00	0.00	0.00	0.83	0.00	0.00	6.65
			0.08	**15:00 ~ 16:00**	2.49	0.83	0.00	0.83	0.83	0.00	0.83	0.00	0.00	0.00	0.00	0.00	0.00	0.00	0.00	0.83	0.00	0.00	6.65
			0.08	**16:00 ~ 17:00**	2.49	0.83	0.00	0.83	0.83	0.00	0.83	0.00	0.00	0.00	0.00	0.00	0.00	0.00	0.00	0.83	0.00	0.00	6.65
			0.08	**17:00 ~ 18:00**	2.49	0.83	0.00	0.83	0.83	0.00	0.83	0.00	0.00	0.00	0.00	0.00	0.00	0.00	0.00	0.83	0.00	0.00	6.65
			0.08	**18:00 ~ 19:00**	2.49	1.66	0.00	0.83	0.83	0.00	0.83	0.00	0.00	0.00	0.00	0.00	0.00	0.00	0.00	0.83	0.00	0.00	7.48
			0.08	**19:00 ~ 20:00**	2.49	0.83	0.00	0.83	0.83	0.00	0.83	0.00	0.00	0.00	0.00	0.00	0.00	0.00	0.00	0.83	0.00	0.00	6.65
			0.08	**20:00 ~ 21:00**	1.66	0.83	0.00	0.83	0.83	0.00	0.83	0.00	0.00	0.00	0.00	0.00	0.00	0.00	0.00	0.83	0.00	0.00	5.82
			0.08	**21:00 ~ 22:00**	1.66	0.83	0.00	0.83	0.83	0.00	0.83	0.00	0.00	0.00	0.00	0.00	0.00	0.00	0.00	0.83	0.00	0.00	5.82
			0.08	**22:00 ~ 23:00**	1.66	0.83	0.00	0.83	0.83	0.00	0.83	0.00	0.00	0.00	0.00	0.00	0.00	0.00	0.00	0.83	0.00	0.00	5.82
			0.08	**23:00 ~ 00:00**	1.66	0.83	0.00	0.83	0.83	0.00	0.83	0.00	0.00	0.00	0.00	0.00	0.00	0.00	0.00	0.83	0.00	0.00	5.82
				Whole Day Total (veh*km)	46.54	24.93	0.00	19.94	16.62	0.00	9.97	0.00	0.00	4.16	0.00	0.00	0.00	0.00	0.00	18.28	0.00	0.00	140.44

Road No.	Road Name	Bound	Road Length (km)	Hour	PC	TAXI	LGV3	LGV4	LGV6	HGV7	HGV8	PLB	PV4	PV5	NFB6	NFB7	NFB8	FBSD	FBDD	MC	HGV9	NFB9	Total
113	San Shan Road	EB	0.11	**00:00 ~ 01:00**	2.14	1.07	0.00	1.07	1.07	0.00	0.00	0.00	0.00	0.00	0.00	0.00	0.00	0.00	0.00	1.07	0.00	0.00	6.43
			0.11	**01:00 ~ 02:00**	1.07	1.07	0.00	1.07	1.07	0.00	0.00	0.00	0.00	0.00	0.00	0.00	0.00	0.00	0.00	1.07	0.00	0.00	5.36
			0.11	**02:00 ~ 03:00**	1.07	1.07	0.00	1.07	0.00	0.00	0.00	0.00	0.00	0.00	0.00	0.00	0.00	0.00	0.00	1.07	0.00	0.00	4.28
			0.11	**03:00 ~ 04:00**	1.07	1.07	0.00	1.07	0.00	0.00	0.00	0.00	0.00	0.00	0.00	0.00	0.00	0.00	0.00	0.00	0.00	0.00	3.21
			0.11	**04:00 ~ 05:00**	1.07	1.07	0.00	1.07	0.00	0.00	0.00	0.00	0.00	0.00	0.00	0.00	0.00	0.00	0.00	0.00	0.00	0.00	3.21
			0.11	**05:00 ~ 06:00**	1.07	1.07	0.00	1.07	0.00	0.00	0.00	0.00	0.00	0.00	0.00	0.00	0.00	0.00	0.00	1.07	0.00	0.00	4.28
			0.11	**06:00 ~ 07:00**	2.14	1.07	0.00	1.07	1.07	0.00	0.00	0.00	0.00	0.00	0.00	0.00	0.00	0.00	0.00	1.07	0.00	0.00	6.43
			0.11	**07:00 ~ 08:00**	3.21	2.14	0.00	1.07	1.07	0.00	1.07	0.00	0.00	1.07	0.00	0.00	0.00	0.00	0.00	1.07	0.00	0.00	10.71
			0.11	**08:00 ~ 09:00**	4.28	2.14	0.00	1.07	1.07	0.00	1.07	0.00	0.00	1.07	0.00	0.00	0.00	0.00	0.00	1.07	0.00	0.00	11.78
			0.11	**09:00 ~ 10:00**	3.21	2.14	0.00	1.07	1.07	0.00	1.07	0.00	0.00	1.07	0.00	0.00	0.00	0.00	0.00	1.07	0.00	0.00	10.71
			0.11	**10:00 ~ 11:00**	3.21	2.14	0.00	1.07	1.07	0.00	1.07	0.00	0.00	1.07	0.00	0.00	0.00	0.00	0.00	1.07	0.00	0.00	10.71
			0.11	**11:00 ~ 12:00**	3.21	2.14	0.00	1.07	1.07	0.00	1.07	0.00	0.00	1.07	0.00	0.00	0.00	0.00	0.00	1.07	0.00	0.00	10.71
			0.11	**12:00 ~ 13:00**	1.07	1.07	0.00	1.07	1.07	0.00	0.00	0.00	0.00	0.00	0.00	0.00	0.00	0.00	0.00	1.07	0.00	0.00	5.36
			0.11	**13:00 ~ 14:00**	2.14	1.07	0.00	1.07	1.07	0.00	0.00	0.00	0.00	0.00	0.00	0.00	0.00	0.00	0.00	1.07	0.00	0.00	6.43
			0.11	**14:00 ~ 15:00**	2.14	1.07	0.00	1.07	1.07	0.00	0.00	0.00	0.00	0.00	0.00	0.00	0.00	0.00	0.00	1.07	0.00	0.00	6.43
			0.11	**15:00 ~ 16:00**	2.14	1.07	0.00	1.07	1.07	0.00	0.00	0.00	0.00	0.00	0.00	0.00	0.00	0.00	0.00	1.07	0.00	0.00	6.43
			0.11	**16:00 ~ 17:00**	2.14	1.07	0.00	1.07	1.07	0.00	0.00	0.00	0.00	0.00	0.00	0.00	0.00	0.00	0.00	1.07	0.00	0.00	6.43
			0.11	**17:00 ~ 18:00**	2.14	1.07	0.00	1.07	1.07	0.00	0.00	0.00	0.00	0.00	0.00	0.00	0.00	0.00	0.00	1.07	0.00	0.00	6.43
			0.11	**18:00 ~ 19:00**	2.14	1.07	0.00	1.07	1.07	0.00	0.00	0.00	0.00	0.00	0.00	0.00	0.00	0.00	0.00	1.07	0.00	0.00	6.43
			0.11	**19:00 ~ 20:00**	2.14	1.07	0.00	1.07	1.07	0.00	0.00	0.00	0.00	0.00	0.00	0.00	0.00	0.00	0.00	1.07	0.00	0.00	6.43
			0.11	**20:00 ~ 21:00**	1.07	1.07	0.00	1.07	1.07	0.00	0.00	0.00	0.00	0.00	0.00	0.00	0.00	0.00	0.00	1.07	0.00	0.00	5.36
			0.11	**21:00 ~ 22:00**	1.07	1.07	0.00	1.07	1.07	0.00	0.00	0.00	0.00	0.00	0.00	0.00	0.00	0.00	0.00	1.07	0.00	0.00	5.36
			0.11	**22:00 ~ 23:00**	1.07	1.07	0.00	1.07	1.07	0.00	0.00	0.00	0.00	0.00	0.00	0.00	0.00	0.00	0.00	1.07	0.00	0.00	5.36
			0.11	**23:00 ~ 00:00**	1.07	1.07	0.00	1.07	1.07	0.00	0.00	0.00	0.00	0.00	0.00	0.00	0.00	0.00	0.00	1.07	0.00	0.00	5.36
				Whole Day Total (veh*km)	47.12	31.06	0.00	25.70	21.42	0.00	5.36	0.00	0.00	5.36	0.00	0.00	0.00	0.00	0.00	23.56	0.00	0.00	159.58
114	Gillies Avenue North	SB	0.04	**00:00 ~ 01:00**	1.52	0.76	0.00	0.38	0.38	0.00	0.38	0.00	0.00	0.00	0.00	0.00	0.00	0.00	0.38	0.38	0.00	0.00	4.19
			0.04	**01:00 ~ 02:00**	1.14	0.76	0.00	0.38	0.38	0.00	0.38	0.00	0.00	0.00	0.00	0.00	0.00	0.00	0.38	0.38	0.00	0.00	3.81
			0.04	**02:00 ~ 03:00**	0.76	0.38	0.00	0.38	0.38	0.00	0.00	0.00	0.00	0.00	0.00	0.00	0.00	0.00	0.38	0.38	0.00	0.00	2.67
			0.04	**03:00 ~ 04:00**	0.76	0.38	0.00	0.38	0.38	0.00	0.00	0.00	0.00	0.00	0.00	0.00	0.00	0.00	0.38	0.38	0.00	0.00	2.67
			0.04	**04:00 ~ 05:00**	0.76	0.38	0.00	0.38	0.38	0.00	0.00	0.00	0.00	0.00	0.00	0.00	0.00	0.00	0.38	0.38	0.00	0.00	2.67
			0.04	**05:00 ~ 06:00**	0.76	0.38	0.00	0.38	0.38	0.00	0.00	0.00	0.00	0.00	0.00	0.00	0.00	0.00	0.38	0.38	0.00	0.00	2.67
			0.04	**06:00 ~ 07:00**	1.52	0.76	0.00	0.38	0.38	0.00	0.38	0.38	0.00	0.00	0.00	0.00	0.00	0.00	0.38	0.38	0.00	0.00	4.57
			0.04	**07:00 ~ 08:00**	2.67	1.52	0.00	0.76	0.38	0.38	0.38	0.38	0.00	0.38	0.00	0.00	0.00	0.00	0.38	0.38	0.38	0.00	8.38
			0.04	**08:00 ~ 09:00**	3.43	1.91	0.00	1.14	0.38	0.38	0.38	0.38	0.00	0.38	0.00	0.00	0.38	0.00	0.38	0.38	0.38	0.00	9.91
			0.04	**09:00 ~ 10:00**	3.05	1.52	0.00	0.76	0.38	0.38	0.38	0.38	0.00	0.38	0.00	0.00	0.38	0.00	0.38	0.38	0.38	0.00	8.76
			0.04	**10:00 ~ 11:00**	3.05	1.52	0.00	0.76	0.38	0.38	0.38	0.38	0.00	0.38	0.00	0.00	0.38	0.00	0.38	0.38	0.38	0.00	8.76
			0.04	**11:00 ~ 12:00**	3.05	1.52	0.00	0.76	0.38	0.38	0.38	0.38	0.00	0.38	0.00	0.00	0.38	0.00	0.38	0.38	0.38	0.00	8.76
			0.04	**12:00 ~ 13:00**	1.91	1.14	0.00	0.38	0.38	0.00	0.38	0.38	0.00	0.38	0.00	0.00	0.00	0.00	0.38	0.38	0.00	0.00	5.72
			0.04	**13:00 ~ 14:00**	1.91	1.14	0.00	0.38	0.38	0.00	0.38	0.38	0.00	0.38	0.00	0.00	0.00	0.00	0.38	0.38	0.00	0.00	5.72
			0.04	**14:00 ~ 15:00**	1.91	1.14	0.00	0.38	0.38	0.00	0.38	0.38	0.00	0.38	0.00	0.00	0.00	0.00	0.38	0.38	0.00	0.00	5.72
			0.04	**15:00 ~ 16:00**	1.91	1.14	0.00	0.38	0.38	0.00	0.38	0.38	0.00	0.38	0.00	0.00	0.00	0.00	0.38	0.38	0.00	0.00	5.72
			0.04	**16:00 ~ 17:00**	1.91	1.14	0.00	0.38	0.38	0.00	0.38	0.38	0.00	0.38	0.00	0.00	0.00	0.00	0.38	0.38	0.00	0.00	5.72
			0.04	**17:00 ~ 18:00**	1.91	1.14	0.00	0.38	0.38	0.00	0.38	0.38	0.00	0.38	0.00	0.00	0.00	0.00	0.38	0.38	0.00	0.00	5.72
			0.04	**18:00 ~ 19:00**	1.91	1.14	0.00	0.38	0.38	0.00	0.38	0.38	0.00	0.38	0.00	0.00	0.00	0.00	0.38	0.38	0.00	0.00	5.72
			0.04	**19:00 ~ 20:00**	1.91	1.14	0.00	0.38	0.38	0.00	0.38	0.38	0.00	0.38	0.00	0.00	0.00	0.00	0.38	0.38	0.00	0.00	5.72
			0.04	**20:00 ~ 21:00**	1.52	0.76	0.00	0.38	0.38	0.00	0.38	0.38	0.00	0.38	0.00	0.00	0.00	0.00	0.38	0.38	0.00	0.00	4.95
			0.04	**21:00 ~ 22:00**	1.52	0.76	0.00	0.38	0.38	0.00	0.38	0.38	0.00	0.38	0.00	0.00	0.00	0.00	0.38	0.38	0.00	0.00	4.95
			0.04	**22:00 ~ 23:00**	1.52	0.76	0.00	0.38	0.38	0.00	0.38	0.38	0.00	0.38	0.00	0.00	0.00	0.00	0.38	0.38	0.00	0.00	4.95
			0.04	**23:00 ~ 00:00**	1.14	0.76	0.00	0.38	0.38	0.00	0.38	0.38	0.00	0.38	0.00	0.00	0.00	0.00	0.38	0.38	0.00	0.00	4.57
				Whole Day Total (veh*km)	43.43	24.00	0.00	11.43	9.14	1.91	7.62	6.86	0.00	6.48	0.00	0.00	1.91	0.00	9.14	9.14	1.91	0.00	132.97
115	Pak Kung Street	EB	0.06	**00:00 ~ 01:00**	0.61	0.61	0.00	0.61	0.61	0.00	0.00	0.00	0.00	0.00	0.00	0.00	0.00	0.00	0.00	0.00	0.00	0.00	2.45
			0.06	**01:00 ~ 02:00**	0.61	0.61	0.00	0.61	0.61	0.00	0.00	0.00	0.00	0.00	0.00	0.00	0.00	0.00	0.00	0.00	0.00	0.00	2.45
			0.06	**02:00 ~ 03:00**	0.61	0.61	0.00	0.61	0.00	0.00	0.00	0.00	0.00	0.00	0.00	0.00	0.00	0.00	0.00	0.00	0.00	0.00	1.84
			0.06	**03:00 ~ 04:00**	0.61	0.61	0.00	0.61	0.00	0.00	0.00	0.00	0.00	0.00	0.00	0.00	0.00	0.00	0.00	0.00	0.00	0.00	1.84
			0.06	**04:00 ~ 05:00**	0.61	0.61	0.00	0.61	0.00	0.00	0.00	0.00	0.00	0.00	0.00	0.00	0.00	0.00	0.00	0.00	0.00	0.00	1.84
			0.06	**05:00 ~ 06:00**	0.61	0.61	0.00	0.61	0.00	0.00	0.00	0.00	0.00	0.00	0.00	0.00	0.00	0.00	0.00	0.00	0.00	0.00	1.84
			0.06	**06:00 ~ 07:00**	0.61	0.61	0.00	0.61	0.61	0.00	0.00	0.00	0.00	0.00	0.00	0.00	0.00	0.00	0.00	0.00	0.00	0.00	2.45
			0.06	**07:00 ~ 08:00**	0.61	0.61	0.00	0.61	0.61	0.00	0.61	0.00	0.00	0.00	0.00	0.00	0.00	0.00	0.00	0.61	0.00	0.00	3.67
			0.06	**08:00 ~ 09:00**	0.61	0.61	0.00	0.61	0.61	0.00	0.61	0.00	0.00	0.00	0.00	0.00	0.00	0.00	0.00	0.61	0.00	0.00	3.67
			0.06	**09:00 ~ 10:00**	0.61	0.61	0.00	0.61	0.61	0.00	0.61	0.00	0.00	0.00	0.00	0.00	0.00	0.00	0.00	0.61	0.00	0.00	3.67
			0.06	**10:00 ~ 11:00**	0.61	0.61	0.00	0.61	0.61	0.00	0.61	0.00	0.00	0.00	0.00	0.00	0.00	0.00	0.00	0.61	0.00	0.00	3.67
			0.06	**11:00 ~ 12:00**	0.61	0.61	0.00	0.61	0.61	0.00	0.61	0.00	0.00	0.00	0.00	0.00	0.00	0.00	0.00	0.61	0.00	0.00	3.67
			0.06	**12:00 ~ 13:00**	1.22	0.61	0.00	0.61	0.61	0.00	0.00	0.00	0.00	0.00	0.00	0.00	0.00	0.00	0.00	0.61	0.00	0.00	3.67
			0.06	**13:00 ~ 14:00**	1.22	0.61	0.00	0.61	0.61	0.00	0.00	0.00	0.00	0.00	0.00	0.00	0.00	0.00	0.00	0.61	0.00	0.00	3.67
			0.06	**14:00 ~ 15:00**	1.22	0.61	0.00	0.61	0.61	0.00	0.00	0.00	0.00	0.00	0.00	0.00	0.00	0.00	0.00	0.61	0.00	0.00	3.67
			0.06	**15:00 ~ 16:00**	1.22	0.61	0.00	0.61	0.61	0.00	0.00	0.00	0.00	0.00	0.00	0.00	0.00	0.00	0.00	0.61	0.00	0.00	3.67
			0.06	**16:00 ~ 17:00**	1.22	0.61	0.00	0.61	0.61	0.00	0.00	0.00	0.00	0.00	0.00	0.00	0.00	0.00	0.00	0.61	0.00	0.00	3.67
			0.06	**17:00 ~ 18:00**	1.22	0.61	0.00	0.61	0.61	0.00	0.00	0.00	0.00	0.00	0.00	0.00	0.00	0.00	0.00	0.61	0.00	0.00	3.67
			0.06	**18:00 ~ 19:00**	1.22	0.61	0.00	0.61	0.61	0.00	0.00	0.00	0.00	0.00	0.00	0.00	0.00	0.00	0.00	0.61	0.00	0.00	3.67
			0.06	**19:00 ~ 20:00**	1.22	0.61	0.00	0.61	0.61	0.00	0.00	0.00	0.00	0.00	0.00	0.00	0.00	0.00	0.00	0.61	0.00	0.00	3.67
			0.06	**20:00 ~ 21:00**	1.22	0.61	0.00	0.61	0.61	0.00	0.00	0.00	0.00	0.00	0.00	0.00	0.00	0.00	0.00	0.61	0.00	0.00	3.67
			0.06	**21:00 ~ 22:00**	1.22	0.61	0.00	0.61	0.61	0.00	0.00	0.00	0.00	0.00	0.00	0.00	0.00	0.00	0.00	0.61	0.00	0.00	3.67
			0.06	**22:00 ~ 23:00**	1.22	0.61	0.00	0.61	0.61	0.00	0.00	0.00	0.00	0.00	0.00	0.00	0.00	0.00	0.00	0.61	0.00	0.00	3.67
			0.06	**23:00 ~ 00:00**	0.61	0.61	0.00	0.61	0.61	0.00	0.00	0.00	0.00	0.00	0.00	0.00	0.00	0.00	0.00	0.61	0.00	0.00	3.06
				Whole Day Total (veh*km)	21.42	14.69	0.00	14.69	12.24	0.00	3.06	0.00	0.00	0.00	0.00	0.00	0.00	0.00	0.00	10.40	0.00	0.00	76.50
116	Pak Kung Street	WB	0.06	**00:00 ~ 01:00**	7.34	3.67	0.00	2.45	1.22	0.61	0.61	0.00	0.00	0.61	0.61	0.00	0.61	0.00	0.00	1.22	0.61	0.00	19.58
			0.06	**01:00 ~ 02:00**	4.90	2.45	0.00	1.84	0.61	0.61	0.61	0.00	0.00	0.61	0.61	0.00	0.61	0.00	0.00	0.61	0.61	0.00	14.08
			0.06	**02:00 ~ 03:00**	3.67	1.84	0.00	1.22	0.61	0.61	0.61	0.00	0.00	0.61	0.00	0.00	0.00	0.00	0.00	0.61	0.00	0.00	9.79
			0.06	**03:00 ~ 04:00**	2.45	1.22	0.00	1.22	0.61	0.61	0.61	0.00	0.00	0.61	0.00	0.00	0.00	0.00	0.00	0.61	0.00	0.00	7.96
			0.06	**04:00 ~ 05:00**	2.45	1.22	0.00	1.22	0.61	0.61	0.61	0.00	0.00	0.61	0.00	0.00	0.00	0.00	0.00	0.61	0.00	0.00	7.96
			0.06	**05:00 ~ 06:00**	3.67	1.84	0.00	1.22	0.61	0.61	0.61	0.00	0.00	0.61	0.00	0.00	0.00	0.00	0.00	0.61	0.00	0.00	9.79
			0.06	**06:00 ~ 07:00**	7.34	3.67	0.00	2.45	1.22	0.61	0.61	0.00	0.00	0.61	0.61	0.00	0.61	0.00	0.00	1.22	0.61	0.00	19.58
			0.06	**07:00 ~ 08:00**	14.08	7.34	0.61	4.28	1.84	0.61	0.61	0.00	0.61	0.61	0.61	0.61	0.61	0.00	0.00	1.84	0.61	0.00	34.88
			0.06	**08:00 ~ 09:00**	17.75	9.18	0.61	4.90	1.84	0.61	0.61	0.00	0.61	0.61	0.61	0.61	0.61	0.00	0.00	1.84	0.61	0.00	41.00
			0.06	**09:00 ~ 10:00**	15.30	7.96	0.61	4.28	1.84	0.61	0.61	0.00	0.61	0.61	0.61	0.61	0.61	0.00	0.00	1.84	0.61	0.00	36.72
			0.06	**10:00 ~ 11:00**	14.69	7.96	0.61	4.28	1.84	0.61	0.61	0.00	0.61	0.61	0.61	0.61	0.61	0.00	0.00	1.84	0.61	0.00	36.11
			0.06	**11:00 ~ 12:00**	15.91	7.96	0.61	4.90	1.84	0.61	0.61	0.00	0.61	0.61	0.61	0.61	0.61	0.00	0.00	1.84	0.61	0.00	37.94
			0.06	**12:00 ~ 13:00**	10.40	5.51	0.00	2.45	1.22	0.61	0.61	0.00	0.00	0.61	0.61	0.61	0.61	0.00	0.00	1.22	0.61	0.00	25.09
			0.06	**13:00 ~ 14:00**	10.40	5.51	0.00	2.45	1.22	0.61	0.61	0.00	0.00	0.61	0.61	0.61	0.61	0.00	0.00	1.22	0.61	0.00	25.09
			0.06	**14:00 ~ 15:00**	10.40	5.51	0.00	2.45	1.22	0.61	0.61	0.00	0.00	0.61	0.61	0.61	0.61	0.00	0.00	1.22	0.61	0.00	25.09
			0.06	**15:00 ~ 16:00**	10.40	5.51	0.00	2.45	1.22	0.61	0.61	0.00	0.00	0.61	0.61	0.61	0.61	0.00	0.00	1.22	0.61	0.00	25.09
			0.06	**16:00 ~ 17:00**	11.02	5.51	0.00	2.45	1.22	0.61	0.61	0.00	0.00	0.61	0.61	0.61	0.61	0.00	0.00	1.22	0.61	0.00	25.70
			0.06	**17:00 ~ 18:00**	11.02	5.51	0.00	2.45	1.22	0.61	0.61	0.00	0.00	0.61	0.61	0.61	0.61	0.00	0.00	1.22	0.61	0.00	25.70
			0.06	**18:00 ~ 19:00**	11.63	6.12	0.00	2.45	1.22	0.61	0.61	0.00	0.00	0.61	0.61	0.61	0.61	0.00	0.00	1.22	0.61	0.00	26.93
			0.06	**19:00 ~ 20:00**	10.40	5.51	0.00	2.45	1.22	0.61	0.61	0.00	0.00	0.61	0.61	0.61	0.61	0.00	0.00	1.22	0.61	0.00	25.09
			0.06	**20:00 ~ 21:00**	8.57	4.28	0.00	1.84	0.61	0.61	0.61	0.00	0.00	0.61	0.61	0.61	0.61	0.00	0.00	1.22	0.61	0.00	20.81
			0.06	**21:00 ~ 22:00**	9.18	4.90	0.00	2.45	1.22	0.61	0.61	0.00	0.00	0.61	0.61	0.61	0.61	0.00	0.00	1.22	0.61	0.00	23.26
			0.06	**22:00 ~ 23:00**	8.57	4.28	0.00	1.84	0.61	0.61	0.61	0.00	0.00	0.61	0.61	0.61	0.61	0.00	0.00	1.22	0.61	0.00	20.81
			0.06	**23:00 ~ 00:00**	6.73	3.67	0.00	1.84	0.61	0.61	0.61	0.00	0.00	0.61	0.61	0.61	0.61	0.00	0.00	1.22	0.61	0.00	18.36
				Whole Day Total (veh*km)	228.28	118.12	3.06	61.81	27.54	14.69	14.69	0.00	3.06	14.69	12.24	10.40	12.24	0.00	0.00	29.38	12.24	0.00	562.43

Road No.	Road Name	Bound	Road Length (km)	Hour	PC	TAXI	LGV3	LGV4	LGV6	HGV7	HGV8	PLB	PV4	PV5	NFB6	NFB7	NFB8	FBSD	FBDD	MC	HGV9	NFB9	Total
117	Gillies Avenue North	NB	0.05	**00:00 ~ 01:00**	0.46	0.46	0.00	0.46	0.46	0.00	0.00	0.00	0.00	0.00	0.00	0.00	0.00	0.00	0.00	0.46	0.00	0.00	2.31
			0.05	**01:00 ~ 02:00**	0.46	0.46	0.00	0.46	0.46	0.00	0.00	0.00	0.00	0.00	0.00	0.00	0.00	0.00	0.00	0.46	0.00	0.00	2.31
			0.05	**02:00 ~ 03:00**	0.46	0.46	0.00	0.46	0.00	0.00	0.00	0.00	0.00	0.00	0.00	0.00	0.00	0.00	0.00	0.00	0.00	0.00	1.38
			0.05	**03:00 ~ 04:00**	0.46	0.46	0.00	0.46	0.00	0.00	0.00	0.00	0.00	0.00	0.00	0.00	0.00	0.00	0.00	0.00	0.00	0.00	1.38
			0.05	**04:00 ~ 05:00**	0.46	0.46	0.00	0.46	0.00	0.00	0.00	0.00	0.00	0.00	0.00	0.00	0.00	0.00	0.00	0.00	0.00	0.00	1.38
			0.05	**05:00 ~ 06:00**	0.46	0.46	0.00	0.46	0.00	0.00	0.00	0.00	0.00	0.00	0.00	0.00	0.00	0.00	0.00	0.00	0.00	0.00	1.38
			0.05	**06:00 ~ 07:00**	0.46	0.46	0.00	0.46	0.46	0.00	0.00	0.00	0.00	0.00	0.00	0.00	0.00	0.00	0.00	0.46	0.00	0.00	2.31
			0.05	**07:00 ~ 08:00**	0.92	0.46	0.00	0.46	0.46	0.00	0.46	0.00	0.00	0.00	0.00	0.00	0.00	0.00	0.00	0.46	0.00	0.00	3.23
			0.05	**08:00 ~ 09:00**	0.92	0.46	0.00	0.46	0.46	0.00	0.46	0.00	0.00	0.00	0.00	0.00	0.00	0.00	0.00	0.46	0.00	0.00	3.23
			0.05	**09:00 ~ 10:00**	0.92	0.46	0.00	0.46	0.46	0.00	0.46	0.00	0.00	0.00	0.00	0.00	0.00	0.00	0.00	0.46	0.00	0.00	3.23
			0.05	**10:00 ~ 11:00**	0.92	0.46	0.00	0.46	0.46	0.00	0.46	0.00	0.00	0.00	0.00	0.00	0.00	0.00	0.00	0.46	0.00	0.00	3.23
			0.05	**11:00 ~ 12:00**	0.92	0.46	0.00	0.46	0.46	0.00	0.46	0.00	0.00	0.00	0.00	0.00	0.00	0.00	0.00	0.46	0.00	0.00	3.23
			0.05	**12:00 ~ 13:00**	1.84	0.92	0.00	0.46	0.46	0.00	0.46	0.00	0.00	0.46	0.00	0.00	0.00	0.00	0.00	0.46	0.00	0.00	5.07
			0.05	**13:00 ~ 14:00**	1.84	0.92	0.00	0.46	0.46	0.00	0.46	0.00	0.00	0.46	0.00	0.00	0.00	0.00	0.00	0.46	0.00	0.00	5.07
			0.05	**14:00 ~ 15:00**	1.84	0.92	0.00	0.46	0.46	0.00	0.46	0.00	0.00	0.46	0.00	0.00	0.00	0.00	0.00	0.46	0.00	0.00	5.07
			0.05	**15:00 ~ 16:00**	1.84	0.92	0.00	0.46	0.46	0.00	0.46	0.00	0.00	0.46	0.00	0.00	0.00	0.00	0.00	0.46	0.00	0.00	5.07
			0.05	**16:00 ~ 17:00**	1.84	0.92	0.00	0.46	0.46	0.00	0.46	0.00	0.00	0.46	0.00	0.00	0.00	0.00	0.00	0.46	0.00	0.00	5.07
			0.05	**17:00 ~ 18:00**	1.84	0.92	0.00	0.46	0.46	0.00	0.46	0.00	0.00	0.46	0.00	0.00	0.00	0.00	0.00	0.46	0.00	0.00	5.07
			0.05	**18:00 ~ 19:00**	2.31	1.38	0.00	0.46	0.46	0.00	0.46	0.00	0.00	0.46	0.00	0.00	0.00	0.00	0.00	0.46	0.00	0.00	5.99
			0.05	**19:00 ~ 20:00**	1.84	0.92	0.00	0.46	0.46	0.00	0.46	0.00	0.00	0.46	0.00	0.00	0.00	0.00	0.00	0.46	0.00	0.00	5.07
			0.05	**20:00 ~ 21:00**	1.84	0.92	0.00	0.46	0.46	0.00	0.46	0.00	0.00	0.46	0.00	0.00	0.00	0.00	0.00	0.46	0.00	0.00	5.07
			0.05	**21:00 ~ 22:00**	1.84	0.92	0.00	0.46	0.46	0.00	0.46	0.00	0.00	0.46	0.00	0.00	0.00	0.00	0.00	0.46	0.00	0.00	5.07
			0.05	**22:00 ~ 23:00**	1.38	0.92	0.00	0.46	0.46	0.00	0.46	0.00	0.00	0.46	0.00	0.00	0.00	0.00	0.00	0.46	0.00	0.00	4.61
			0.05	**23:00 ~ 00:00**	1.38	0.92	0.00	0.46	0.46	0.00	0.46	0.00	0.00	0.46	0.00	0.00	0.00	0.00	0.00	0.46	0.00	0.00	4.61
				Whole Day Total (veh*km)	29.50	17.06	0.00	11.06	9.22	0.00	7.84	0.00	0.00	5.53	0.00	0.00	0.00	0.00	0.00	9.22	0.00	0.00	89.43
118	Gillies Avenue North	SB	0.05	**00:00 ~ 01:00**	4.15	2.31	0.00	1.38	0.46	0.46	0.46	0.00	0.00	0.46	0.00	0.00	0.46	0.00	0.46	0.46	0.46	0.00	11.53
			0.05	**01:00 ~ 02:00**	2.77	1.38	0.00	0.92	0.46	0.46	0.46	0.00	0.00	0.46	0.00	0.00	0.46	0.00	0.46	0.46	0.46	0.00	8.76
			0.05	**02:00 ~ 03:00**	1.84	0.92	0.00	0.92	0.46	0.46	0.46	0.00	0.00	0.46	0.00	0.00	0.00	0.00	0.46	0.46	0.00	0.00	6.45
			0.05	**03:00 ~ 04:00**	1.84	0.92	0.00	0.46	0.46	0.00	0.46	0.00	0.00	0.00	0.00	0.00	0.00	0.00	0.46	0.46	0.00	0.00	5.07
			0.05	**04:00 ~ 05:00**	1.84	0.92	0.00	0.46	0.46	0.00	0.46	0.00	0.00	0.00	0.00	0.00	0.00	0.00	0.46	0.46	0.00	0.00	5.07
			0.05	**05:00 ~ 06:00**	2.31	1.38	0.00	0.92	0.46	0.46	0.46	0.00	0.00	0.46	0.00	0.00	0.00	0.00	0.46	0.46	0.00	0.00	7.38
			0.05	**06:00 ~ 07:00**	4.15	2.31	0.00	1.38	0.46	0.46	0.46	0.46	0.00	0.46	0.00	0.00	0.46	0.00	0.46	0.46	0.46	0.00	11.99
			0.05	**07:00 ~ 08:00**	8.30	4.15	0.46	2.31	0.92	0.46	0.46	0.46	0.00	0.46	0.46	0.46	0.46	0.00	0.46	0.92	0.46	0.00	21.21
			0.05	**08:00 ~ 09:00**	10.14	5.07	0.46	2.77	1.38	0.46	0.46	0.46	0.00	0.46	0.46	0.46	0.46	0.00	0.46	1.38	0.46	0.00	25.36
			0.05	**09:00 ~ 10:00**	8.76	4.61	0.46	2.77	0.92	0.46	0.46	0.46	0.00	0.46	0.46	0.46	0.46	0.00	0.46	0.92	0.46	0.00	22.59
			0.05	**10:00 ~ 11:00**	8.76	4.61	0.46	2.31	0.92	0.46	0.46	0.46	0.00	0.46	0.46	0.46	0.46	0.00	0.46	0.92	0.46	0.00	22.13
			0.05	**11:00 ~ 12:00**	9.22	4.61	0.46	2.77	0.92	0.46	0.46	0.46	0.00	0.46	0.46	0.46	0.46	0.00	0.46	1.38	0.46	0.00	23.51
			0.05	**12:00 ~ 13:00**	5.99	3.23	0.00	0.92	0.46	0.46	0.46	0.46	0.00	0.46	0.46	0.46	0.46	0.00	0.46	0.92	0.46	0.00	15.67
			0.05	**13:00 ~ 14:00**	6.45	3.23	0.00	0.92	0.46	0.46	0.46	0.46	0.00	0.46	0.46	0.46	0.46	0.00	0.46	0.92	0.46	0.00	16.14
			0.05	**14:00 ~ 15:00**	6.45	3.23	0.00	0.92	0.46	0.46	0.46	0.46	0.00	0.46	0.46	0.46	0.46	0.00	0.46	0.92	0.46	0.00	16.14
			0.05	**15:00 ~ 16:00**	6.45	3.23	0.00	0.92	0.46	0.46	0.46	0.46	0.00	0.46	0.46	0.46	0.46	0.00	0.46	0.92	0.46	0.00	16.14
			0.05	**16:00 ~ 17:00**	6.45	3.69	0.00	1.38	0.46	0.46	0.46	0.46	0.00	0.46	0.46	0.46	0.46	0.00	0.46	0.92	0.46	0.00	17.06
			0.05	**17:00 ~ 18:00**	6.45	3.23	0.00	1.38	0.46	0.46	0.46	0.46	0.00	0.46	0.46	0.46	0.46	0.00	0.46	0.92	0.46	0.00	16.60
			0.05	**18:00 ~ 19:00**	6.92	3.69	0.00	1.38	0.46	0.46	0.46	0.46	0.00	0.46	0.46	0.46	0.46	0.00	0.46	0.92	0.46	0.00	17.52
			0.05	**19:00 ~ 20:00**	6.45	3.23	0.00	0.92	0.46	0.46	0.46	0.46	0.00	0.46	0.46	0.46	0.46	0.00	0.46	0.92	0.46	0.00	16.14
			0.05	**20:00 ~ 21:00**	5.53	2.77	0.00	0.92	0.46	0.46	0.46	0.46	0.00	0.46	0.46	0.46	0.46	0.00	0.46	0.92	0.46	0.00	14.75
			0.05	**21:00 ~ 22:00**	5.53	2.77	0.00	0.92	0.46	0.46	0.46	0.46	0.00	0.46	0.46	0.46	0.46	0.00	0.46	0.92	0.46	0.00	14.75
			0.05	**22:00 ~ 23:00**	5.07	2.77	0.00	0.92	0.46	0.46	0.46	0.46	0.00	0.46	0.46	0.46	0.46	0.00	0.46	0.92	0.46	0.00	14.29
			0.05	**23:00 ~ 00:00**	4.15	2.31	0.00	0.92	0.46	0.46	0.46	0.46	0.00	0.46	0.46	0.46	0.46	0.00	0.46	0.46	0.46	0.00	12.45
				Whole Day Total (veh*km)	136.00	70.53	2.31	31.81	13.83	10.14	11.06	8.30	0.00	10.14	7.84	7.84	9.22	0.00	11.06	19.36	9.22	0.00	358.66
119	Gillies Avenue North	NB	0.05	**00:00 ~ 01:00**	0.50	0.50	0.00	0.50	0.50	0.00	0.00	0.00	0.00	0.00	0.00	0.00	0.00	0.00	0.00	0.50	0.00	0.00	2.51
			0.05	**01:00 ~ 02:00**	0.50	0.50	0.00	0.50	0.50	0.00	0.00	0.00	0.00	0.00	0.00	0.00	0.00	0.00	0.00	0.50	0.00	0.00	2.51
			0.05	**02:00 ~ 03:00**	0.50	0.50	0.00	0.50	0.00	0.00	0.00	0.00	0.00	0.00	0.00	0.00	0.00	0.00	0.00	0.00	0.00	0.00	1.50
			0.05	**03:00 ~ 04:00**	0.50	0.50	0.00	0.50	0.00	0.00	0.00	0.00	0.00	0.00	0.00	0.00	0.00	0.00	0.00	0.00	0.00	0.00	1.50
			0.05	**04:00 ~ 05:00**	0.50	0.50	0.00	0.50	0.00	0.00	0.00	0.00	0.00	0.00	0.00	0.00	0.00	0.00	0.00	0.00	0.00	0.00	1.50
			0.05	**05:00 ~ 06:00**	0.50	0.50	0.00	0.50	0.00	0.00	0.00	0.00	0.00	0.00	0.00	0.00	0.00	0.00	0.00	0.00	0.00	0.00	1.50
			0.05	**06:00 ~ 07:00**	0.50	0.50	0.00	0.50	0.50	0.00	0.00	0.00	0.00	0.00	0.00	0.00	0.00	0.00	0.00	0.50	0.00	0.00	2.51
			0.05	**07:00 ~ 08:00**	1.00	0.50	0.00	0.50	0.50	0.00	0.50	0.00	0.00	0.00	0.00	0.00	0.00	0.00	0.00	0.50	0.00	0.00	3.51
			0.05	**08:00 ~ 09:00**	1.00	0.50	0.00	0.50	0.50	0.00	0.50	0.00	0.00	0.00	0.00	0.00	0.00	0.00	0.00	0.50	0.00	0.00	3.51
			0.05	**09:00 ~ 10:00**	1.00	0.50	0.00	0.50	0.50	0.00	0.50	0.00	0.00	0.00	0.00	0.00	0.00	0.00	0.00	0.50	0.00	0.00	3.51
			0.05	**10:00 ~ 11:00**	1.00	0.50	0.00	0.50	0.50	0.00	0.50	0.00	0.00	0.00	0.00	0.00	0.00	0.00	0.00	0.50	0.00	0.00	3.51
			0.05	**11:00 ~ 12:00**	1.00	0.50	0.00	0.50	0.50	0.00	0.50	0.00	0.00	0.00	0.00	0.00	0.00	0.00	0.00	0.50	0.00	0.00	3.51
			0.05	**12:00 ~ 13:00**	2.00	1.00	0.00	0.50	0.50	0.00	0.50	0.00	0.00	0.50	0.00	0.00	0.00	0.00	0.00	0.50	0.00	0.00	5.51
			0.05	**13:00 ~ 14:00**	2.00	1.00	0.00	0.50	0.50	0.00	0.50	0.00	0.00	0.50	0.00	0.00	0.00	0.00	0.00	0.50	0.00	0.00	5.51
			0.05	**14:00 ~ 15:00**	2.00	1.00	0.00	0.50	0.50	0.00	0.50	0.00	0.00	0.50	0.00	0.00	0.00	0.00	0.00	0.50	0.00	0.00	5.51
			0.05	**15:00 ~ 16:00**	2.00	1.00	0.00	0.50	0.50	0.00	0.50	0.00	0.00	0.50	0.00	0.00	0.00	0.00	0.00	0.50	0.00	0.00	5.51
			0.05	**16:00 ~ 17:00**	2.00	1.00	0.00	0.50	0.50	0.00	0.50	0.00	0.00	0.50	0.00	0.00	0.00	0.00	0.00	0.50	0.00	0.00	5.51
			0.05	**17:00 ~ 18:00**	2.00	1.00	0.00	0.50	0.50	0.00	0.50	0.00	0.00	0.50	0.00	0.00	0.00	0.00	0.00	0.50	0.00	0.00	5.51
			0.05	**18:00 ~ 19:00**	2.51	1.50	0.00	0.50	0.50	0.00	0.50	0.00	0.00	0.50	0.00	0.00	0.00	0.00	0.00	0.50	0.00	0.00	6.51
			0.05	**19:00 ~ 20:00**	2.00	1.00	0.00	0.50	0.50	0.00	0.50	0.00	0.00	0.50	0.00	0.00	0.00	0.00	0.00	0.50	0.00	0.00	5.51
			0.05	**20:00 ~ 21:00**	2.00	1.00	0.00	0.50	0.50	0.00	0.50	0.00	0.00	0.50	0.00	0.00	0.00	0.00	0.00	0.50	0.00	0.00	5.51
			0.05	**21:00 ~ 22:00**	2.00	1.00	0.00	0.50	0.50	0.00	0.50	0.00	0.00	0.50	0.00	0.00	0.00	0.00	0.00	0.50	0.00	0.00	5.51
			0.05	**22:00 ~ 23:00**	1.50	1.00	0.00	0.50	0.50	0.00	0.50	0.00	0.00	0.50	0.00	0.00	0.00	0.00	0.00	0.50	0.00	0.00	5.01
			0.05	**23:00 ~ 00:00**	1.50	1.00	0.00	0.50	0.50	0.00	0.50	0.00	0.00	0.50	0.00	0.00	0.00	0.00	0.00	0.50	0.00	0.00	5.01
				Whole Day Total (veh*km)	32.06	18.54	0.00	12.02	10.02	0.00	8.52	0.00	0.00	6.01	0.00	0.00	0.00	0.00	0.00	10.02	0.00	0.00	97.19
120	Gillies Avenue North	SB	0.07	**00:00 ~ 01:00**	8.60	4.30	0.00	2.87	1.43	0.72	0.72	0.00	0.00	0.72	0.72	0.00	0.72	0.00	0.72	1.43	0.72	0.00	23.66
			0.07	**01:00 ~ 02:00**	5.74	2.87	0.00	2.15	0.72	0.72	0.72	0.00	0.00	0.72	0.72	0.00	0.72	0.00	0.72	0.72	0.72	0.00	17.21
			0.07	**02:00 ~ 03:00**	4.30	2.15	0.00	1.43	0.72	0.72	0.72	0.00	0.00	0.72	0.00	0.00	0.00	0.00	0.72	0.72	0.72	0.00	12.91
			0.07	**03:00 ~ 04:00**	3.59	2.15	0.00	1.43	0.72	0.72	0.72	0.00	0.00	0.72	0.00	0.00	0.00	0.00	0.72	0.72	0.00	0.00	11.47
			0.07	**04:00 ~ 05:00**	2.87	1.43	0.00	1.43	0.72	0.72	0.72	0.00	0.00	0.72	0.00	0.00	0.00	0.00	0.72	0.72	0.00	0.00	10.04
			0.07	**05:00 ~ 06:00**	4.30	2.15	0.00	1.43	0.72	0.72	0.72	0.00	0.00	0.72	0.00	0.00	0.00	0.00	0.72	0.72	0.72	0.00	12.91
			0.07	**06:00 ~ 07:00**	8.60	4.30	0.00	3.59	1.43	0.72	0.72	0.72	0.00	0.72	0.72	0.00	0.72	0.00	0.72	1.43	0.72	0.00	25.10
			0.07	**07:00 ~ 08:00**	16.49	8.60	0.72	6.45	2.15	0.72	0.72	0.72	0.72	0.72	0.72	0.72	0.72	0.00	0.72	2.15	0.72	0.00	43.74
			0.07	**08:00 ~ 09:00**	20.79	10.76	0.72	7.89	2.87	0.72	0.72	0.72	0.72	0.72	0.72	0.72	0.72	0.00	0.72	2.87	0.72	0.00	53.06
			0.07	**09:00 ~ 10:00**	17.93	9.32	0.72	6.45	2.87	0.72	0.72	0.72	0.72	0.72	0.72	0.72	0.72	0.00	0.72	2.15	0.72	0.00	46.61
			0.07	**10:00 ~ 11:00**	17.93	9.32	0.72	6.45	2.87	0.72	0.72	0.72	0.72	0.72	0.72	0.72	0.72	0.00	0.72	2.15	0.72	0.00	46.61
			0.07	**11:00 ~ 12:00**	18.64	9.32	0.72	7.17	2.87	0.72	0.72	0.72	0.72	0.72	0.72	0.72	0.72	0.00	0.72	2.15	0.72	0.00	48.04
			0.07	**12:00 ~ 13:00**	17.21	8.60	0.00	2.87	1.43	0.72	0.72	0.72	0.72	0.72	0.72	0.72	0.72	0.00	0.72	2.15	0.72	0.00	39.44
			0.07	**13:00 ~ 14:00**	17.21	8.60	0.00	3.59	1.43	0.72	0.72	0.72	0.72	0.72	0.72	0.72	0.72	0.00	0.72	2.15	0.72	0.00	40.15
			0.07	**14:00 ~ 15:00**	17.93	9.32	0.00	3.59	1.43	0.72	0.72	0.72	0.72	0.72	0.72	0.72	0.72	0.00	0.72	2.15	0.72	0.00	41.59
			0.07	**15:00 ~ 16:00**	17.93	9.32	0.00	3.59	1.43	0.72	0.72	0.72	0.72	0.72	0.72	0.72	0.72	0.00	0.72	2.15	0.72	0.00	41.59
			0.07	**16:00 ~ 17:00**	18.64	9.32	0.00	3.59	1.43	0.72	0.72	0.72	0.72	0.72	0.72	0.72	0.72	0.00	0.72	2.15	0.72	0.00	42.30
			0.07	**17:00 ~ 18:00**	17.93	9.32	0.00	3.59	1.43	0.72	0.72	0.72	0.72	0.72	0.72	0.72	0.72	0.00	0.72	2.15	0.72	0.00	41.59
			0.07	**18:00 ~ 19:00**	19.36	10.04	0.00	3.59	1.43	0.72	0.72	0.72	0.72	0.72	0.72	0.72	0.72	0.00	0.72	2.15	0.72	0.00	43.74
			0.07	**19:00 ~ 20:00**	17.21	8.60	0.00	3.59	1.43	0.72	0.72	0.72	0.72	0.72	0.72	0.72	0.72	0.00	0.72	2.15	0.72	0.00	40.15
			0.07	**20:00 ~ 21:00**	14.34	7.17	0.00	2.87	1.43	0.72	0.72	0.72	0.72	0.72	0.72	0.72	0.72	0.00	0.72	2.15	0.72	0.00	35.13
			0.07	**21:00 ~ 22:00**	15.06	7.89	0.00	2.87	1.43	0.72	0.72	0.72	0.72	0.72	0.72	0.72	0.72	0.00	0.72	2.15	0.72	0.00	36.57
			0.07	**22:00 ~ 23:00**	13.62	7.17	0.00	2.87	1.43	0.72	0.72	0.72	0.72	0.72	0.72	0.72	0.72	0.00	0.72	2.15	0.72	0.00	34.42
			0.07	**23:00 ~ 00:00**	11.47	5.74	0.00	2.15	0.72	0.72	0.72	0.72	0.72	0.72	0.72	0.72	0.72	0.00	0.72	1.43	0.72	0.00	28.68
				Whole Day Total (veh*km)	327.67	167.78	3.59	87.47	36.57	17.21	17.21	12.91	12.19	17.21	14.34	12.19	14.34	0.00	17.21	43.02	15.77	0.00	816.66

Road No.	Road Name	Bound	Road Length (km)	Hour	PC	TAXI	LGV3	LGV4	LGV6	HGV7	HGV8	PLB	PV4	PV5	NFB6	NFB7	NFB8	FBSD	FBDD	MC	HGV9	NFB9	Total
121	Gillies Avenue North	WB	0.03	**00:00 ~ 01:00**	0.78	0.52	0.00	0.26	0.26	0.00	0.00	0.26	0.00	0.00	0.00	0.00	0.00	0.00	0.52	0.26	0.00	0.00	2.85
			0.03	**01:00 ~ 02:00**	0.52	0.26	0.00	0.26	0.26	0.00	0.00	0.00	0.00	0.00	0.00	0.00	0.00	0.00	0.26	0.26	0.00	0.00	1.81
			0.03	**02:00 ~ 03:00**	0.52	0.26	0.00	0.26	0.26	0.00	0.00	0.00	0.00	0.00	0.00	0.00	0.00	0.00	0.26	0.26	0.00	0.00	1.81
			0.03	**03:00 ~ 04:00**	0.52	0.26	0.00	0.26	0.26	0.00	0.00	0.00	0.00	0.00	0.00	0.00	0.00	0.00	0.26	0.26	0.00	0.00	1.81
			0.03	**04:00 ~ 05:00**	0.52	0.26	0.00	0.26	0.26	0.00	0.00	0.00	0.00	0.00	0.00	0.00	0.00	0.00	0.26	0.26	0.00	0.00	1.81
			0.03	**05:00 ~ 06:00**	0.52	0.26	0.00	0.26	0.26	0.00	0.00	0.26	0.00	0.00	0.00	0.00	0.00	0.00	0.52	0.26	0.00	0.00	2.33
			0.03	**06:00 ~ 07:00**	0.78	0.52	0.00	0.26	0.26	0.00	0.00	0.26	0.00	0.00	0.00	0.00	0.00	0.00	1.30	0.26	0.00	0.00	3.63
			0.03	**07:00 ~ 08:00**	1.81	0.78	0.00	0.26	0.26	0.26	0.26	0.52	0.00	0.26	0.00	0.00	0.26	0.00	1.81	0.26	0.00	0.00	6.73
			0.03	**08:00 ~ 09:00**	2.07	1.04	0.00	0.52	0.26	0.26	0.26	0.52	0.00	0.26	0.00	0.00	0.26	0.00	1.55	0.26	0.00	0.00	7.25
			0.03	**09:00 ~ 10:00**	1.81	1.04	0.00	0.52	0.26	0.26	0.26	0.52	0.00	0.26	0.00	0.00	0.26	0.00	1.30	0.26	0.00	0.00	6.73
			0.03	**10:00 ~ 11:00**	1.81	1.04	0.00	0.26	0.26	0.26	0.26	0.52	0.00	0.26	0.00	0.00	0.26	0.00	1.30	0.26	0.00	0.00	6.48
			0.03	**11:00 ~ 12:00**	1.81	1.04	0.00	0.52	0.26	0.26	0.26	0.52	0.00	0.26	0.00	0.00	0.26	0.00	1.30	0.26	0.00	0.00	6.73
			0.03	**12:00 ~ 13:00**	1.81	1.04	0.00	0.26	0.26	0.00	0.26	0.52	0.00	0.26	0.00	0.00	0.26	0.00	1.55	0.26	0.00	0.00	6.48
			0.03	**13:00 ~ 14:00**	1.81	1.04	0.00	0.26	0.26	0.00	0.26	0.52	0.00	0.26	0.00	0.00	0.26	0.00	1.55	0.26	0.00	0.00	6.48
			0.03	**14:00 ~ 15:00**	1.81	1.04	0.00	0.26	0.26	0.00	0.26	0.52	0.00	0.26	0.00	0.00	0.26	0.00	1.55	0.26	0.00	0.00	6.48
			0.03	**15:00 ~ 16:00**	1.81	1.04	0.00	0.26	0.26	0.00	0.26	0.52	0.00	0.26	0.00	0.00	0.26	0.00	1.55	0.26	0.00	0.00	6.48
			0.03	**16:00 ~ 17:00**	1.81	1.04	0.00	0.26	0.26	0.00	0.26	0.52	0.00	0.26	0.00	0.00	0.26	0.00	1.55	0.26	0.00	0.00	6.48
			0.03	**17:00 ~ 18:00**	1.81	1.04	0.00	0.26	0.26	0.00	0.26	0.78	0.00	0.26	0.00	0.00	0.26	0.00	1.55	0.26	0.00	0.00	6.73
			0.03	**18:00 ~ 19:00**	2.07	1.04	0.00	0.26	0.26	0.00	0.26	0.78	0.00	0.26	0.00	0.00	0.26	0.00	1.55	0.26	0.00	0.00	6.99
			0.03	**19:00 ~ 20:00**	1.81	1.04	0.00	0.26	0.26	0.00	0.26	0.52	0.00	0.26	0.00	0.00	0.26	0.00	1.30	0.26	0.00	0.00	6.22
			0.03	**20:00 ~ 21:00**	1.55	0.78	0.00	0.26	0.26	0.00	0.26	0.26	0.00	0.26	0.00	0.00	0.26	0.00	1.30	0.26	0.00	0.00	5.44
			0.03	**21:00 ~ 22:00**	1.55	0.78	0.00	0.26	0.26	0.00	0.26	0.26	0.00	0.26	0.00	0.00	0.26	0.00	1.30	0.26	0.00	0.00	5.44
			0.03	**22:00 ~ 23:00**	1.55	0.78	0.00	0.26	0.26	0.00	0.26	0.26	0.00	0.26	0.00	0.00	0.26	0.00	1.04	0.26	0.00	0.00	5.18
			0.03	**23:00 ~ 00:00**	1.30	0.78	0.00	0.26	0.26	0.00	0.26	0.26	0.00	0.26	0.00	0.00	0.26	0.00	1.04	0.26	0.00	0.00	4.92
				Whole Day Total (veh*km)	34.19	18.65	0.00	6.99	6.22	1.30	4.40	9.07	0.00	4.40	0.00	0.00	4.40	0.00	27.45	6.22	0.00	0.00	123.28
122	Ma Tau Wai Road	NB	0.10	**00:00 ~ 01:00**	2.07	1.04	0.00	1.04	1.04	0.00	1.04	1.04	0.00	0.00	0.00	0.00	0.00	0.00	5.19	1.04	0.00	0.00	13.48
			0.10	**01:00 ~ 02:00**	2.07	1.04	0.00	1.04	1.04	0.00	1.04	0.00	0.00	0.00	0.00	0.00	0.00	0.00	3.11	1.04	0.00	0.00	10.37
			0.10	**02:00 ~ 03:00**	1.04	1.04	0.00	1.04	1.04	0.00	0.00	0.00	0.00	0.00	0.00	0.00	0.00	0.00	2.07	1.04	0.00	0.00	7.26
			0.10	**03:00 ~ 04:00**	1.04	1.04	0.00	1.04	1.04	0.00	0.00	0.00	0.00	0.00	0.00	0.00	0.00	0.00	2.07	1.04	0.00	0.00	7.26
			0.10	**04:00 ~ 05:00**	1.04	1.04	0.00	1.04	1.04	0.00	0.00	0.00	0.00	0.00	0.00	0.00	0.00	0.00	2.07	1.04	0.00	0.00	7.26
			0.10	**05:00 ~ 06:00**	1.04	1.04	0.00	1.04	1.04	0.00	0.00	1.04	0.00	0.00	0.00	0.00	0.00	0.00	6.22	1.04	0.00	0.00	12.44
			0.10	**06:00 ~ 07:00**	2.07	1.04	0.00	1.04	1.04	0.00	1.04	3.11	0.00	0.00	0.00	0.00	0.00	0.00	14.52	1.04	0.00	0.00	24.89
			0.10	**07:00 ~ 08:00**	4.15	2.07	0.00	2.07	1.04	1.04	1.04	5.19	0.00	1.04	0.00	0.00	0.00	0.00	18.67	1.04	1.04	0.00	38.37
			0.10	**08:00 ~ 09:00**	5.19	3.11	0.00	3.11	1.04	1.04	1.04	6.22	0.00	1.04	0.00	0.00	0.00	0.00	15.56	1.04	1.04	0.00	39.41
			0.10	**09:00 ~ 10:00**	4.15	2.07	0.00	2.07	1.04	1.04	1.04	5.19	0.00	1.04	0.00	0.00	0.00	0.00	14.52	1.04	1.04	0.00	34.22
			0.10	**10:00 ~ 11:00**	4.15	2.07	0.00	2.07	1.04	1.04	1.04	4.15	0.00	1.04	0.00	0.00	0.00	0.00	13.48	1.04	1.04	0.00	32.15
			0.10	**11:00 ~ 12:00**	4.15	2.07	0.00	3.11	1.04	1.04	1.04	4.15	0.00	1.04	0.00	0.00	0.00	0.00	13.48	1.04	1.04	0.00	33.18
			0.10	**12:00 ~ 13:00**	3.11	2.07	0.00	1.04	1.04	0.00	1.04	5.19	0.00	0.00	0.00	0.00	0.00	0.00	13.48	1.04	0.00	0.00	28.00
			0.10	**13:00 ~ 14:00**	3.11	2.07	0.00	1.04	1.04	0.00	1.04	5.19	0.00	0.00	0.00	0.00	0.00	0.00	13.48	1.04	0.00	0.00	28.00
			0.10	**14:00 ~ 15:00**	3.11	2.07	0.00	1.04	1.04	0.00	1.04	5.19	0.00	0.00	0.00	0.00	0.00	0.00	13.48	1.04	0.00	0.00	28.00
			0.10	**15:00 ~ 16:00**	3.11	2.07	0.00	1.04	1.04	0.00	1.04	5.19	0.00	0.00	0.00	0.00	0.00	0.00	13.48	1.04	0.00	0.00	28.00
			0.10	**16:00 ~ 17:00**	3.11	2.07	0.00	1.04	1.04	0.00	1.04	5.19	0.00	0.00	0.00	0.00	0.00	0.00	13.48	1.04	0.00	0.00	28.00
			0.10	**17:00 ~ 18:00**	3.11	2.07	0.00	1.04	1.04	0.00	1.04	5.19	0.00	0.00	0.00	0.00	0.00	0.00	14.52	1.04	0.00	0.00	29.04
			0.10	**18:00 ~ 19:00**	3.11	2.07	0.00	1.04	1.04	0.00	1.04	6.22	0.00	0.00	0.00	0.00	0.00	0.00	14.52	1.04	0.00	0.00	30.07
			0.10	**19:00 ~ 20:00**	3.11	2.07	0.00	1.04	1.04	0.00	1.04	4.15	0.00	0.00	0.00	0.00	0.00	0.00	12.44	1.04	0.00	0.00	25.93
			0.10	**20:00 ~ 21:00**	2.07	1.04	0.00	1.04	1.04	0.00	1.04	3.11	0.00	0.00	0.00	0.00	0.00	0.00	11.41	1.04	0.00	0.00	21.78
			0.10	**21:00 ~ 22:00**	2.07	1.04	0.00	1.04	1.04	0.00	1.04	3.11	0.00	0.00	0.00	0.00	0.00	0.00	10.37	1.04	0.00	0.00	20.74
			0.10	**22:00 ~ 23:00**	2.07	1.04	0.00	1.04	1.04	0.00	1.04	3.11	0.00	0.00	0.00	0.00	0.00	0.00	10.37	1.04	0.00	0.00	20.74
			0.10	**23:00 ~ 00:00**	2.07	1.04	0.00	1.04	1.04	0.00	1.04	2.07	0.00	0.00	0.00	0.00	0.00	0.00	9.33	1.04	0.00	0.00	18.67
				Whole Day Total (veh*km)	65.33	39.41	0.00	32.15	24.89	5.19	20.74	82.96	0.00	5.19	0.00	0.00	0.00	0.00	261.32	24.89	5.19	0.00	567.24
123	Ma Tau Wai Road	SB	0.10	**00:00 ~ 01:00**	3.08	2.05	0.00	1.03	1.03	0.00	1.03	1.03	0.00	0.00	0.00	0.00	0.00	0.00	5.13	1.03	0.00	0.00	15.38
			0.10	**01:00 ~ 02:00**	2.05	1.03	0.00	1.03	1.03	0.00	1.03	0.00	0.00	0.00	0.00	0.00	0.00	0.00	2.05	1.03	0.00	0.00	9.23
			0.10	**02:00 ~ 03:00**	1.03	1.03	0.00	1.03	1.03	0.00	0.00	0.00	0.00	0.00	0.00	0.00	0.00	0.00	2.05	1.03	0.00	0.00	7.18
			0.10	**03:00 ~ 04:00**	1.03	1.03	0.00	1.03	1.03	0.00	0.00	0.00	0.00	0.00	0.00	0.00	0.00	0.00	2.05	1.03	0.00	0.00	7.18
			0.10	**04:00 ~ 05:00**	1.03	1.03	0.00	1.03	1.03	0.00	0.00	0.00	0.00	0.00	0.00	0.00	0.00	0.00	2.05	1.03	0.00	0.00	7.18
			0.10	**05:00 ~ 06:00**	2.05	1.03	0.00	1.03	1.03	0.00	0.00	1.03	0.00	0.00	0.00	0.00	0.00	0.00	6.15	1.03	0.00	0.00	13.33
			0.10	**06:00 ~ 07:00**	3.08	2.05	0.00	1.03	1.03	0.00	1.03	3.08	0.00	0.00	0.00	0.00	0.00	0.00	14.35	1.03	0.00	0.00	26.65
			0.10	**07:00 ~ 08:00**	5.13	3.08	0.00	2.05	1.03	1.03	1.03	5.13	0.00	1.03	0.00	0.00	0.00	0.00	17.43	1.03	1.03	0.00	38.95
			0.10	**08:00 ~ 09:00**	6.15	3.08	0.00	3.08	1.03	1.03	1.03	6.15	0.00	1.03	0.00	0.00	0.00	0.00	15.38	1.03	1.03	0.00	39.98
			0.10	**09:00 ~ 10:00**	5.13	3.08	0.00	2.05	1.03	1.03	1.03	5.13	0.00	1.03	0.00	0.00	0.00	0.00	13.33	1.03	1.03	0.00	34.85
			0.10	**10:00 ~ 11:00**	5.13	3.08	0.00	2.05	1.03	1.03	1.03	4.10	0.00	1.03	0.00	0.00	0.00	0.00	13.33	1.03	1.03	0.00	33.83
			0.10	**11:00 ~ 12:00**	5.13	3.08	0.00	2.05	1.03	1.03	1.03	4.10	0.00	1.03	0.00	0.00	0.00	0.00	12.30	1.03	1.03	0.00	32.80
			0.10	**12:00 ~ 13:00**	2.05	1.03	0.00	1.03	1.03	1.03	1.03	5.13	0.00	0.00	0.00	0.00	0.00	0.00	14.35	1.03	0.00	0.00	27.68
			0.10	**13:00 ~ 14:00**	2.05	1.03	0.00	1.03	1.03	1.03	1.03	5.13	0.00	0.00	0.00	0.00	0.00	0.00	14.35	1.03	0.00	0.00	27.68
			0.10	**14:00 ~ 15:00**	2.05	1.03	0.00	1.03	1.03	1.03	1.03	5.13	0.00	0.00	0.00	0.00	0.00	0.00	14.35	1.03	0.00	0.00	27.68
			0.10	**15:00 ~ 16:00**	2.05	1.03	0.00	1.03	1.03	1.03	1.03	5.13	0.00	0.00	0.00	0.00	0.00	0.00	14.35	1.03	0.00	0.00	27.68
			0.10	**16:00 ~ 17:00**	2.05	1.03	0.00	1.03	1.03	1.03	1.03	5.13	0.00	0.00	0.00	0.00	0.00	0.00	14.35	1.03	0.00	0.00	27.68
			0.10	**17:00 ~ 18:00**	2.05	1.03	0.00	1.03	1.03	1.03	1.03	6.15	0.00	0.00	0.00	0.00	0.00	0.00	15.38	1.03	0.00	0.00	29.73
			0.10	**18:00 ~ 19:00**	3.08	1.03	0.00	1.03	1.03	1.03	1.03	6.15	0.00	0.00	0.00	0.00	0.00	0.00	15.38	1.03	0.00	0.00	30.75
			0.10	**19:00 ~ 20:00**	2.05	1.03	0.00	1.03	1.03	1.03	1.03	5.13	0.00	0.00	0.00	0.00	0.00	0.00	13.33	1.03	0.00	0.00	26.65
			0.10	**20:00 ~ 21:00**	2.05	1.03	0.00	1.03	1.03	1.03	1.03	3.08	0.00	0.00	0.00	0.00	0.00	0.00	11.28	1.03	0.00	0.00	22.55
			0.10	**21:00 ~ 22:00**	2.05	1.03	0.00	1.03	1.03	1.03	1.03	3.08	0.00	0.00	0.00	0.00	0.00	0.00	11.28	1.03	0.00	0.00	22.55
			0.10	**22:00 ~ 23:00**	2.05	1.03	0.00	1.03	1.03	1.03	1.03	3.08	0.00	0.00	0.00	0.00	0.00	0.00	10.25	1.03	0.00	0.00	21.53
			0.10	**23:00 ~ 00:00**	2.05	1.03	0.00	1.03	1.03	1.03	1.03	3.08	0.00	0.00	0.00	0.00	0.00	0.00	9.23	1.03	0.00	0.00	20.50
				Whole Day Total (veh*km)	65.60	36.90	0.00	30.75	24.60	17.43	20.50	85.08	0.00	5.13	0.00	0.00	0.00	0.00	263.43	24.60	5.13	0.00	579.13
124	Ma Tau Wai Road	NB	0.03	**00:00 ~ 01:00**	0.66	0.33	0.00	0.66	0.33	0.00	0.33	0.33	0.00	0.00	0.00	0.00	0.00	0.00	1.65	0.33	0.00	0.00	4.61
			0.03	**01:00 ~ 02:00**	0.66	0.33	0.00	0.33	0.33	0.00	0.33	0.00	0.00	0.00	0.00	0.00	0.00	0.00	0.99	0.33	0.00	0.00	3.29
			0.03	**02:00 ~ 03:00**	0.33	0.33	0.00	0.33	0.33	0.00	0.33	0.00	0.00	0.00	0.00	0.00	0.00	0.00	0.66	0.33	0.00	0.00	2.63
			0.03	**03:00 ~ 04:00**	0.33	0.33	0.00	0.33	0.33	0.00	0.00	0.00	0.00	0.00	0.00	0.00	0.00	0.00	0.66	0.33	0.00	0.00	2.30
			0.03	**04:00 ~ 05:00**	0.33	0.33	0.00	0.33	0.33	0.00	0.00	0.00	0.00	0.00	0.00	0.00	0.00	0.00	0.66	0.33	0.00	0.00	2.30
			0.03	**05:00 ~ 06:00**	0.33	0.33	0.00	0.33	0.33	0.00	0.33	0.33	0.00	0.00	0.00	0.00	0.00	0.00	1.97	0.33	0.00	0.00	4.28
			0.03	**06:00 ~ 07:00**	0.66	0.33	0.00	0.66	0.33	0.00	0.33	0.99	0.00	0.00	0.00	0.00	0.00	0.00	4.61	0.33	0.00	0.00	8.23
			0.03	**07:00 ~ 08:00**	1.65	0.99	0.00	0.99	0.33	0.33	0.33	1.65	0.00	0.33	0.00	0.00	0.00	0.00	5.92	0.33	0.33	0.00	13.16
			0.03	**08:00 ~ 09:00**	1.97	0.99	0.00	0.99	0.33	0.33	0.33	1.97	0.00	0.33	0.00	0.00	0.00	0.00	4.94	0.33	0.33	0.00	12.83
			0.03	**09:00 ~ 10:00**	1.65	0.99	0.00	0.99	0.33	0.33	0.33	1.65	0.00	0.33	0.00	0.00	0.00	0.00	4.61	0.33	0.33	0.00	11.84
			0.03	**10:00 ~ 11:00**	1.65	0.99	0.00	0.99	0.33	0.33	0.33	1.32	0.00	0.33	0.00	0.00	0.00	0.00	4.28	0.33	0.33	0.00	11.19
			0.03	**11:00 ~ 12:00**	1.65	0.99	0.00	0.99	0.33	0.33	0.33	1.32	0.00	0.33	0.00	0.00	0.00	0.00	4.28	0.33	0.33	0.00	11.19
			0.03	**12:00 ~ 13:00**	1.65	0.99	0.00	0.66	0.33	0.33	0.33	1.32	0.00	0.33	0.00	0.00	0.00	0.00	4.28	0.33	0.00	0.00	10.53
			0.03	**13:00 ~ 14:00**	1.65	0.99	0.00	0.66	0.33	0.33	0.33	1.32	0.00	0.33	0.00	0.00	0.00	0.00	4.28	0.33	0.00	0.00	10.53
			0.03	**14:00 ~ 15:00**	1.65	0.99	0.00	0.66	0.33	0.33	0.33	1.32	0.00	0.33	0.00	0.00	0.00	0.00	4.28	0.33	0.00	0.00	10.53
			0.03	**15:00 ~ 16:00**	1.65	0.99	0.00	0.66	0.33	0.33	0.33	1.32	0.00	0.33	0.00	0.00	0.00	0.00	4.28	0.33	0.00	0.00	10.53
			0.03	**16:00 ~ 17:00**	1.65	0.99	0.00	0.66	0.33	0.33	0.33	1.32	0.00	0.33	0.00	0.00	0.00	0.00	4.28	0.33	0.00	0.00	10.53
			0.03	**17:00 ~ 18:00**	1.65	0.99	0.00	0.66	0.33	0.33	0.33	1.65	0.00	0.33	0.00	0.00	0.00	0.00	4.28	0.33	0.00	0.00	10.86
			0.03	**18:00 ~ 19:00**	1.97	0.99	0.00	0.66	0.33	0.33	0.33	1.65	0.00	0.33	0.00	0.00	0.00	0.00	4.61	0.33	0.00	0.00	11.52
			0.03	**19:00 ~ 20:00**	1.65	0.99	0.00	0.66	0.33	0.33	0.33	1.32	0.00	0.33	0.00	0.00	0.00	0.00	3.95	0.33	0.00	0.00	10.20
			0.03	**20:00 ~ 21:00**	1.32	0.66	0.00	0.66	0.33	0.33	0.33	0.99	0.00	0.33	0.00	0.00	0.00	0.00	3.62	0.33	0.00	0.00	8.88
			0.03	**21:00 ~ 22:00**	1.32	0.66	0.00	0.66	0.33	0.33	0.33	0.99	0.00	0.33	0.00	0.00	0.00	0.00	3.29	0.33	0.00	0.00	8.55
			0.03	**22:00 ~ 23:00**	1.32	0.66	0.00	0.66	0.33	0.33	0.33	0.99	0.00	0.33	0.00	0.00	0.00	0.00	2.96	0.33	0.00	0.00	8.23
			0.03	**23:00 ~ 00:00**	0.99	0.66	0.00	0.33	0.33	0.33	0.33	0.66	0.00	0.33	0.00	0.00	0.00	0.00	2.96	0.33	0.00	0.00	7.24
				Whole Day Total (veh*km)	30.27	17.77	0.00	15.46	7.90	5.59	7.24	24.35	0.00	5.59	0.00	0.00	0.00	0.00	82.25	7.90	1.65	0.00	205.95

Road No.	Road Name	Bound	Road Length (km)	Hour	PC	TAXI	LGV3	LGV4	LGV6	HGV7	HGV8	PLB	PV4	PV5	NFB6	NFB7	NFB8	FBSD	FBDD	MC	HGV9	NFB9	Total
125	To Kwa Wan Road	NB	0.32	**00:00 ~ 01:00**	12.69	6.35	0.00	6.35	3.17	3.17	3.17	3.17	0.00	0.00	0.00	0.00	0.00	0.00	15.87	3.17	0.00	0.00	57.11
			0.32	**01:00 ~ 02:00**	9.52	6.35	0.00	3.17	3.17	3.17	3.17	0.00	0.00	0.00	0.00	0.00	0.00	0.00	9.52	3.17	0.00	0.00	41.25
			0.32	**02:00 ~ 03:00**	6.35	3.17	0.00	3.17	3.17	0.00	3.17	0.00	0.00	0.00	0.00	0.00	0.00	0.00	6.35	3.17	0.00	0.00	28.56
			0.32	**03:00 ~ 04:00**	6.35	3.17	0.00	3.17	3.17	0.00	0.00	0.00	0.00	0.00	0.00	0.00	0.00	0.00	6.35	3.17	0.00	0.00	25.38
			0.32	**04:00 ~ 05:00**	6.35	3.17	0.00	3.17	3.17	0.00	0.00	0.00	0.00	0.00	0.00	0.00	0.00	0.00	6.35	3.17	0.00	0.00	25.38
			0.32	**05:00 ~ 06:00**	6.35	3.17	0.00	3.17	3.17	0.00	3.17	3.17	0.00	0.00	0.00	0.00	0.00	0.00	19.04	3.17	0.00	0.00	44.42
			0.32	**06:00 ~ 07:00**	12.69	6.35	0.00	6.35	3.17	3.17	3.17	9.52	0.00	0.00	0.00	0.00	0.00	0.00	44.42	3.17	0.00	0.00	92.02
			0.32	**07:00 ~ 08:00**	22.21	12.69	0.00	9.52	3.17	3.17	3.17	15.87	0.00	3.17	0.00	0.00	3.17	0.00	57.11	3.17	3.17	0.00	139.61
			0.32	**08:00 ~ 09:00**	28.56	15.87	0.00	9.52	3.17	3.17	3.17	19.04	0.00	3.17	0.00	0.00	3.17	0.00	47.60	3.17	3.17	0.00	142.79
			0.32	**09:00 ~ 10:00**	25.38	12.69	0.00	9.52	3.17	3.17	3.17	15.87	0.00	3.17	0.00	0.00	3.17	0.00	44.42	3.17	3.17	0.00	130.09
			0.32	**10:00 ~ 11:00**	25.38	12.69	0.00	9.52	3.17	3.17	3.17	12.69	0.00	3.17	0.00	0.00	3.17	0.00	41.25	3.17	3.17	0.00	123.75
			0.32	**11:00 ~ 12:00**	25.38	12.69	0.00	9.52	3.17	3.17	3.17	12.69	0.00	3.17	0.00	0.00	3.17	0.00	41.25	3.17	3.17	0.00	123.75
			0.32	**12:00 ~ 13:00**	25.38	12.69	0.00	6.35	3.17	3.17	3.17	12.69	0.00	3.17	0.00	0.00	3.17	0.00	41.25	3.17	0.00	0.00	117.40
			0.32	**13:00 ~ 14:00**	25.38	12.69	0.00	6.35	3.17	3.17	3.17	12.69	0.00	3.17	0.00	0.00	3.17	0.00	41.25	3.17	0.00	0.00	117.40
			0.32	**14:00 ~ 15:00**	25.38	12.69	0.00	6.35	3.17	3.17	3.17	12.69	0.00	3.17	0.00	0.00	3.17	0.00	41.25	3.17	0.00	0.00	117.40
			0.32	**15:00 ~ 16:00**	25.38	12.69	0.00	6.35	3.17	3.17	3.17	12.69	0.00	3.17	0.00	0.00	3.17	0.00	41.25	3.17	0.00	0.00	117.40
			0.32	**16:00 ~ 17:00**	25.38	15.87	0.00	6.35	3.17	3.17	3.17	12.69	0.00	3.17	0.00	0.00	3.17	0.00	41.25	3.17	0.00	0.00	120.57
			0.32	**17:00 ~ 18:00**	25.38	12.69	0.00	6.35	3.17	3.17	3.17	15.87	0.00	3.17	0.00	0.00	3.17	0.00	41.25	3.17	0.00	0.00	120.57
			0.32	**18:00 ~ 19:00**	28.56	15.87	0.00	6.35	3.17	3.17	3.17	15.87	0.00	3.17	0.00	0.00	3.17	0.00	44.42	3.17	0.00	0.00	130.09
			0.32	**19:00 ~ 20:00**	25.38	12.69	0.00	6.35	3.17	3.17	3.17	12.69	0.00	3.17	0.00	0.00	3.17	0.00	38.08	3.17	0.00	0.00	114.23
			0.32	**20:00 ~ 21:00**	22.21	12.69	0.00	6.35	3.17	3.17	3.17	9.52	0.00	3.17	0.00	0.00	3.17	0.00	34.90	3.17	0.00	0.00	104.71
			0.32	**21:00 ~ 22:00**	22.21	12.69	0.00	6.35	3.17	3.17	3.17	9.52	0.00	3.17	0.00	0.00	3.17	0.00	31.73	3.17	0.00	0.00	101.54
			0.32	**22:00 ~ 23:00**	19.04	12.69	0.00	6.35	3.17	3.17	3.17	9.52	0.00	3.17	0.00	0.00	3.17	0.00	28.56	3.17	0.00	0.00	95.19
			0.32	**23:00 ~ 00:00**	15.87	9.52	0.00	3.17	3.17	3.17	3.17	6.35	0.00	3.17	0.00	0.00	3.17	0.00	28.56	3.17	0.00	0.00	82.50
				Whole Day Total (veh*km)	472.78	253.84	0.00	149.13	76.15	63.46	69.81	234.80	0.00	53.94	0.00	0.00	53.94	0.00	793.25	76.15	15.87	0.00	2313.12
126	To Kwa Wan Road	SB	0.17	**00:00 ~ 01:00**	15.55	8.64	0.00	6.91	3.46	1.73	1.73	1.73	0.00	1.73	0.00	0.00	1.73	0.00	10.37	1.73	1.73	0.00	57.02
			0.17	**01:00 ~ 02:00**	10.37	5.18	0.00	5.18	1.73	1.73	1.73	0.00	0.00	1.73	0.00	0.00	1.73	0.00	5.18	1.73	1.73	0.00	38.02
			0.17	**02:00 ~ 03:00**	6.91	3.46	0.00	3.46	1.73	1.73	1.73	0.00	0.00	1.73	0.00	0.00	0.00	0.00	3.46	1.73	0.00	0.00	25.92
			0.17	**03:00 ~ 04:00**	6.91	3.46	0.00	3.46	1.73	1.73	1.73	0.00	0.00	0.00	0.00	0.00	0.00	0.00	3.46	1.73	0.00	0.00	24.19
			0.17	**04:00 ~ 05:00**	6.91	3.46	0.00	3.46	1.73	1.73	1.73	0.00	0.00	0.00	0.00	0.00	0.00	0.00	3.46	1.73	0.00	0.00	24.19
			0.17	**05:00 ~ 06:00**	8.64	5.18	0.00	3.46	1.73	1.73	1.73	1.73	0.00	1.73	0.00	0.00	0.00	0.00	12.10	1.73	0.00	0.00	39.74
			0.17	**06:00 ~ 07:00**	15.55	8.64	0.00	6.91	3.46	1.73	1.73	6.91	0.00	1.73	0.00	0.00	1.73	0.00	29.38	1.73	1.73	0.00	81.22
			0.17	**07:00 ~ 08:00**	31.10	15.55	1.73	12.10	5.18	1.73	1.73	10.37	0.00	1.73	1.73	1.73	1.73	0.00	38.02	3.46	1.73	0.00	129.60
			0.17	**08:00 ~ 09:00**	38.02	19.01	1.73	15.55	5.18	1.73	1.73	12.10	0.00	1.73	1.73	1.73	1.73	0.00	31.10	5.18	1.73	0.00	139.97
			0.17	**09:00 ~ 10:00**	32.83	17.28	1.73	13.82	5.18	1.73	1.73	10.37	0.00	1.73	1.73	1.73	1.73	0.00	27.65	3.46	1.73	0.00	124.42
			0.17	**10:00 ~ 11:00**	32.83	17.28	1.73	13.82	5.18	1.73	1.73	8.64	0.00	1.73	1.73	1.73	1.73	0.00	27.65	3.46	1.73	0.00	122.69
			0.17	**11:00 ~ 12:00**	34.56	17.28	1.73	13.82	5.18	1.73	1.73	8.64	0.00	1.73	1.73	1.73	1.73	0.00	25.92	5.18	1.73	0.00	124.42
			0.17	**12:00 ~ 13:00**	24.19	12.10	0.00	3.46	1.73	1.73	1.73	10.37	0.00	1.73	1.73	1.73	1.73	0.00	29.38	3.46	1.73	0.00	96.77
			0.17	**13:00 ~ 14:00**	24.19	12.10	0.00	3.46	1.73	1.73	1.73	10.37	0.00	1.73	1.73	1.73	1.73	0.00	29.38	3.46	1.73	0.00	96.77
			0.17	**14:00 ~ 15:00**	24.19	12.10	0.00	3.46	1.73	1.73	1.73	10.37	0.00	1.73	1.73	1.73	1.73	0.00	31.10	3.46	1.73	0.00	98.50
			0.17	**15:00 ~ 16:00**	24.19	12.10	0.00	3.46	1.73	1.73	1.73	10.37	0.00	1.73	1.73	1.73	1.73	0.00	31.10	3.46	1.73	0.00	98.50
			0.17	**16:00 ~ 17:00**	25.92	13.82	0.00	3.46	1.73	1.73	1.73	10.37	0.00	1.73	1.73	1.73	1.73	0.00	29.38	3.46	1.73	0.00	100.22
			0.17	**17:00 ~ 18:00**	25.92	13.82	0.00	3.46	1.73	1.73	1.73	12.10	0.00	1.73	1.73	1.73	1.73	0.00	31.10	3.46	1.73	0.00	103.68
			0.17	**18:00 ~ 19:00**	27.65	13.82	0.00	5.18	1.73	1.73	1.73	12.10	0.00	1.73	1.73	1.73	1.73	0.00	32.83	3.46	1.73	0.00	108.86
			0.17	**19:00 ~ 20:00**	24.19	12.10	0.00	3.46	1.73	1.73	1.73	10.37	0.00	1.73	1.73	1.73	1.73	0.00	27.65	3.46	1.73	0.00	95.04
			0.17	**20:00 ~ 21:00**	20.74	10.37	0.00	3.46	1.73	1.73	1.73	6.91	0.00	1.73	1.73	1.73	1.73	0.00	24.19	3.46	1.73	0.00	82.94
			0.17	**21:00 ~ 22:00**	20.74	10.37	0.00	3.46	1.73	1.73	1.73	6.91	0.00	1.73	1.73	1.73	1.73	0.00	24.19	3.46	1.73	0.00	82.94
			0.17	**22:00 ~ 23:00**	19.01	10.37	0.00	3.46	1.73	1.73	1.73	6.91	0.00	1.73	1.73	1.73	1.73	0.00	22.46	3.46	1.73	0.00	79.49
			0.17	**23:00 ~ 00:00**	15.55	8.64	0.00	3.46	1.73	1.73	1.73	5.18	0.00	1.73	1.73	1.73	1.73	0.00	19.01	1.73	1.73	0.00	67.39
				Whole Day Total (veh*km)	516.67	266.11	8.64	145.15	62.21	41.47	41.47	172.80	0.00	38.02	29.38	29.38	34.56	0.00	549.50	72.58	34.56	0.00	2042.50
127	Ma Tau Wai Road	SB	0.11	**00:00 ~ 01:00**	15.13	8.65	0.00	5.41	2.16	1.08	1.08	1.08	0.00	1.08	1.08	0.00	1.08	0.00	6.49	2.16	1.08	0.00	47.56
			0.11	**01:00 ~ 02:00**	10.81	5.41	0.00	3.24	2.16	1.08	1.08	0.00	0.00	1.08	1.08	0.00	1.08	0.00	3.24	1.08	1.08	0.00	32.43
			0.11	**02:00 ~ 03:00**	7.57	4.32	0.00	3.24	1.08	1.08	1.08	0.00	0.00	1.08	0.00	0.00	1.08	0.00	2.16	1.08	1.08	0.00	24.86
			0.11	**03:00 ~ 04:00**	6.49	3.24	0.00	2.16	1.08	1.08	1.08	0.00	0.00	1.08	0.00	0.00	0.00	0.00	2.16	1.08	0.00	0.00	19.46
			0.11	**04:00 ~ 05:00**	5.41	3.24	0.00	2.16	1.08	1.08	1.08	0.00	0.00	1.08	0.00	0.00	0.00	0.00	2.16	1.08	0.00	0.00	18.38
			0.11	**05:00 ~ 06:00**	8.65	4.32	0.00	3.24	1.08	1.08	1.08	1.08	0.00	1.08	0.00	0.00	1.08	0.00	7.57	1.08	1.08	0.00	32.43
			0.11	**06:00 ~ 07:00**	16.22	8.65	0.00	5.41	2.16	1.08	1.08	4.32	0.00	1.08	1.08	0.00	1.08	0.00	18.38	2.16	1.08	0.00	63.78
			0.11	**07:00 ~ 08:00**	31.35	16.22	1.08	10.81	4.32	1.08	1.08	6.49	1.08	1.08	1.08	1.08	1.08	0.00	23.78	3.24	1.08	0.00	105.94
			0.11	**08:00 ~ 09:00**	38.92	19.46	1.08	12.97	5.41	1.08	2.16	7.57	1.08	1.08	1.08	1.08	1.08	0.00	19.46	4.32	1.08	0.00	118.91
			0.11	**09:00 ~ 10:00**	34.59	17.30	1.08	11.89	4.32	1.08	2.16	6.49	1.08	1.08	1.08	1.08	1.08	0.00	17.30	4.32	1.08	0.00	107.02
			0.11	**10:00 ~ 11:00**	33.51	17.30	1.08	10.81	4.32	1.08	1.08	5.41	1.08	1.08	1.08	1.08	1.08	0.00	17.30	4.32	1.08	0.00	102.70
			0.11	**11:00 ~ 12:00**	34.59	17.30	1.08	11.89	4.32	1.08	2.16	5.41	1.08	1.08	1.08	1.08	1.08	0.00	16.22	4.32	1.08	0.00	104.86
			0.11	**12:00 ~ 13:00**	23.78	11.89	0.00	4.32	2.16	1.08	1.08	6.49	1.08	1.08	1.08	1.08	1.08	0.00	18.38	3.24	1.08	0.00	78.91
			0.11	**13:00 ~ 14:00**	24.86	12.97	0.00	4.32	2.16	1.08	1.08	6.49	1.08	1.08	1.08	1.08	1.08	0.00	18.38	3.24	1.08	0.00	81.08
			0.11	**14:00 ~ 15:00**	24.86	12.97	0.00	4.32	2.16	1.08	1.08	6.49	1.08	1.08	1.08	1.08	1.08	0.00	19.46	3.24	1.08	0.00	82.16
			0.11	**15:00 ~ 16:00**	24.86	12.97	0.00	4.32	2.16	1.08	1.08	6.49	1.08	1.08	1.08	1.08	1.08	0.00	19.46	3.24	1.08	0.00	82.16
			0.11	**16:00 ~ 17:00**	25.94	12.97	0.00	4.32	2.16	1.08	1.08	6.49	1.08	1.08	1.08	1.08	1.08	0.00	18.38	3.24	1.08	0.00	82.16
			0.11	**17:00 ~ 18:00**	25.94	12.97	0.00	4.32	2.16	1.08	1.08	7.57	1.08	1.08	1.08	1.08	1.08	0.00	19.46	3.24	1.08	0.00	84.32
			0.11	**18:00 ~ 19:00**	27.03	14.05	0.00	4.32	2.16	1.08	1.08	7.57	1.08	1.08	1.08	1.08	1.08	0.00	20.54	3.24	1.08	0.00	87.56
			0.11	**19:00 ~ 20:00**	24.86	12.97	0.00	4.32	2.16	1.08	1.08	6.49	1.08	1.08	1.08	1.08	1.08	0.00	17.30	3.24	1.08	0.00	79.99
			0.11	**20:00 ~ 21:00**	20.54	10.81	0.00	3.24	1.08	1.08	1.08	4.32	1.08	1.08	1.08	1.08	1.08	0.00	15.13	2.16	1.08	0.00	65.94
			0.11	**21:00 ~ 22:00**	21.62	10.81	0.00	3.24	2.16	1.08	1.08	4.32	1.08	1.08	1.08	1.08	1.08	0.00	15.13	3.24	1.08	0.00	69.18
			0.11	**22:00 ~ 23:00**	19.46	9.73	0.00	3.24	1.08	1.08	1.08	4.32	1.08	1.08	1.08	1.08	1.08	0.00	14.05	2.16	1.08	0.00	62.70
			0.11	**23:00 ~ 00:00**	16.22	8.65	0.00	3.24	1.08	1.08	1.08	3.24	1.08	1.08	1.08	1.08	1.08	0.00	11.89	2.16	1.08	0.00	55.13
				Whole Day Total (veh*km)	523.20	269.17	5.41	130.80	56.21	25.94	29.19	108.10	18.38	25.94	21.62	18.38	23.78	0.00	343.76	65.94	23.78	0.00	1689.60
128	Wing Kwong Street	WB	0.14	**00:00 ~ 01:00**	5.53	2.76	0.00	1.38	1.38	0.00	1.38	0.00	0.00	0.00	0.00	0.00	0.00	0.00	0.00	1.38	0.00	0.00	13.82
			0.14	**01:00 ~ 02:00**	4.15	2.76	0.00	1.38	1.38	0.00	1.38	0.00	0.00	0.00	0.00	0.00	0.00	0.00	0.00	1.38	0.00	0.00	12.44
			0.14	**02:00 ~ 03:00**	2.76	1.38	0.00	1.38	1.38	0.00	0.00	0.00	0.00	0.00	0.00	0.00	0.00	0.00	0.00	1.38	0.00	0.00	8.29
			0.14	**03:00 ~ 04:00**	2.76	1.38	0.00	1.38	1.38	0.00	0.00	0.00	0.00	0.00	0.00	0.00	0.00	0.00	0.00	1.38	0.00	0.00	8.29
			0.14	**04:00 ~ 05:00**	2.76	1.38	0.00	1.38	1.38	0.00	0.00	0.00	0.00	0.00	0.00	0.00	0.00	0.00	0.00	1.38	0.00	0.00	8.29
			0.14	**05:00 ~ 06:00**	2.76	1.38	0.00	1.38	1.38	0.00	0.00	0.00	0.00	0.00	0.00	0.00	0.00	0.00	0.00	1.38	0.00	0.00	8.29
			0.14	**06:00 ~ 07:00**	5.53	2.76	0.00	1.38	1.38	0.00	1.38	0.00	0.00	0.00	0.00	0.00	0.00	0.00	0.00	1.38	0.00	0.00	13.82
			0.14	**07:00 ~ 08:00**	9.67	5.53	0.00	2.76	1.38	1.38	1.38	0.00	0.00	1.38	0.00	0.00	1.38	0.00	0.00	1.38	0.00	0.00	26.26
			0.14	**08:00 ~ 09:00**	12.44	6.91	0.00	2.76	1.38	1.38	1.38	0.00	0.00	1.38	0.00	0.00	1.38	0.00	0.00	1.38	0.00	0.00	30.40
			0.14	**09:00 ~ 10:00**	11.06	5.53	0.00	2.76	1.38	1.38	1.38	0.00	0.00	1.38	0.00	0.00	1.38	0.00	0.00	1.38	0.00	0.00	27.64
			0.14	**10:00 ~ 11:00**	11.06	5.53	0.00	2.76	1.38	1.38	1.38	0.00	0.00	1.38	0.00	0.00	1.38	0.00	0.00	1.38	0.00	0.00	27.64
			0.14	**11:00 ~ 12:00**	11.06	5.53	0.00	2.76	1.38	1.38	1.38	0.00	0.00	1.38	0.00	0.00	1.38	0.00	0.00	1.38	0.00	0.00	27.64
			0.14	**12:00 ~ 13:00**	5.53	2.76	0.00	1.38	1.38	0.00	1.38	0.00	0.00	1.38	0.00	0.00	0.00	0.00	0.00	1.38	0.00	0.00	15.20
			0.14	**13:00 ~ 14:00**	5.53	2.76	0.00	1.38	1.38	0.00	1.38	0.00	0.00	1.38	0.00	0.00	0.00	0.00	0.00	1.38	0.00	0.00	15.20
			0.14	**14:00 ~ 15:00**	5.53	2.76	0.00	1.38	1.38	0.00	1.38	0.00	0.00	1.38	0.00	0.00	0.00	0.00	0.00	1.38	0.00	0.00	15.20
			0.14	**15:00 ~ 16:00**	5.53	2.76	0.00	1.38	1.38	0.00	1.38	0.00	0.00	1.38	0.00	0.00	0.00	0.00	0.00	1.38	0.00	0.00	15.20
			0.14	**16:00 ~ 17:00**	5.53	2.76	0.00	1.38	1.38	0.00	1.38	0.00	0.00	1.38	0.00	0.00	0.00	0.00	0.00	1.38	0.00	0.00	15.20
			0.14	**17:00 ~ 18:00**	5.53	2.76	0.00	1.38	1.38	0.00	1.38	0.00	0.00	1.38	0.00	0.00	0.00	0.00	0.00	1.38	0.00	0.00	15.20
			0.14	**18:00 ~ 19:00**	5.53	2.76	0.00	1.38	1.38	0.00	1.38	0.00	0.00	1.38	0.00	0.00	0.00	0.00	0.00	1.38	0.00	0.00	15.20
			0.14	**19:00 ~ 20:00**	5.53	2.76	0.00	1.38	1.38	0.00	1.38	0.00	0.00	1.38	0.00	0.00	0.00	0.00	0.00	1.38	0.00	0.00	15.20
			0.14	**20:00 ~ 21:00**	4.15	2.76	0.00	1.38	1.38	0.00	1.38	0.00	0.00	1.38	0.00	0.00	0.00	0.00	0.00	1.38	0.00	0.00	13.82
			0.14	**21:00 ~ 22:00**	4.15	2.76	0.00	1.38	1.38	0.00	1.38	0.00	0.00	1.38	0.00	0.00	0.00	0.00	0.00	1.38	0.00	0.00	13.82
			0.14	**22:00 ~ 23:00**	4.15	2.76	0.00	1.38	1.38	0.00	1.38	0.00	0.00	1.38	0.00	0.00	0.00	0.00	0.00	1.38	0.00	0.00	13.82
			0.14	**23:00 ~ 00:00**	4.15	2.76	0.00	1.38	1.38	0.00	1.38	0.00	0.00	1.38	0.00	0.00	0.00	0.00	0.00	1.38	0.00	0.00	13.82
				Whole Day Total (veh*km)	142.35	76.01	0.00	40.08	33.17	6.91	27.64	0.00	0.00	23.49	0.00	0.00	6.91	0.00	0.00	33.17	0.00	0.00	389.72

Road No.	Road Name	Bound	Road Length (km)	Hour	PC	TAXI	LGV3	LGV4	LGV6	HGV7	HGV8	PLB	PV4	PV5	NFB6	NFB7	NFB8	FBSD	FBDD	MC	HGV9	NFB9	Total
129	Kai Ming Street	EB	0.03	**00:00 ~ 01:00**	0.35	0.35	0.00	0.00	0.00	0.00	0.00	0.00	0.00	0.00	0.00	0.00	0.00	0.00	0.00	0.00	0.00	0.00	0.69
			0.03	**01:00 ~ 02:00**	0.35	0.35	0.00	0.00	0.00	0.00	0.00	0.00	0.00	0.00	0.00	0.00	0.00	0.00	0.00	0.00	0.00	0.00	0.69
			0.03	**02:00 ~ 03:00**	0.35	0.35	0.00	0.00	0.00	0.00	0.00	0.00	0.00	0.00	0.00	0.00	0.00	0.00	0.00	0.00	0.00	0.00	0.69
			0.03	**03:00 ~ 04:00**	0.35	0.35	0.00	0.00	0.00	0.00	0.00	0.00	0.00	0.00	0.00	0.00	0.00	0.00	0.00	0.00	0.00	0.00	0.69
			0.03	**04:00 ~ 05:00**	0.35	0.35	0.00	0.00	0.00	0.00	0.00	0.00	0.00	0.00	0.00	0.00	0.00	0.00	0.00	0.00	0.00	0.00	0.69
			0.03	**05:00 ~ 06:00**	0.35	0.35	0.00	0.00	0.00	0.00	0.00	0.00	0.00	0.00	0.00	0.00	0.00	0.00	0.00	0.00	0.00	0.00	0.69
			0.03	**06:00 ~ 07:00**	0.35	0.35	0.00	0.00	0.00	0.00	0.00	0.00	0.00	0.00	0.00	0.00	0.00	0.00	0.00	0.00	0.00	0.00	0.69
			0.03	**07:00 ~ 08:00**	0.35	0.35	0.00	0.35	0.00	0.00	0.00	0.00	0.00	0.00	0.00	0.00	0.00	0.00	0.00	0.35	0.00	0.00	1.38
			0.03	**08:00 ~ 09:00**	0.69	0.35	0.00	0.35	0.00	0.00	0.00	0.00	0.00	0.00	0.00	0.00	0.00	0.00	0.00	0.35	0.00	0.00	1.73
			0.03	**09:00 ~ 10:00**	0.35	0.35	0.00	0.35	0.00	0.00	0.00	0.00	0.00	0.00	0.00	0.00	0.00	0.00	0.00	0.35	0.00	0.00	1.38
			0.03	**10:00 ~ 11:00**	0.35	0.35	0.00	0.35	0.00	0.00	0.00	0.00	0.00	0.00	0.00	0.00	0.00	0.00	0.00	0.35	0.00	0.00	1.38
			0.03	**11:00 ~ 12:00**	0.35	0.35	0.00	0.35	0.00	0.00	0.00	0.00	0.00	0.00	0.00	0.00	0.00	0.00	0.00	0.35	0.00	0.00	1.38
			0.03	**12:00 ~ 13:00**	0.35	0.35	0.00	0.35	0.00	0.00	0.00	0.00	0.00	0.00	0.00	0.00	0.00	0.00	0.00	0.35	0.00	0.00	1.38
			0.03	**13:00 ~ 14:00**	0.35	0.35	0.00	0.35	0.00	0.00	0.00	0.00	0.00	0.00	0.00	0.00	0.00	0.00	0.00	0.35	0.00	0.00	1.38
			0.03	**14:00 ~ 15:00**	0.35	0.35	0.00	0.35	0.00	0.00	0.00	0.00	0.00	0.00	0.00	0.00	0.00	0.00	0.00	0.35	0.00	0.00	1.38
			0.03	**15:00 ~ 16:00**	0.35	0.35	0.00	0.35	0.00	0.00	0.00	0.00	0.00	0.00	0.00	0.00	0.00	0.00	0.00	0.35	0.00	0.00	1.38
			0.03	**16:00 ~ 17:00**	0.35	0.35	0.00	0.35	0.00	0.00	0.00	0.00	0.00	0.00	0.00	0.00	0.00	0.00	0.00	0.35	0.00	0.00	1.38
			0.03	**17:00 ~ 18:00**	0.35	0.35	0.00	0.35	0.00	0.00	0.00	0.00	0.00	0.00	0.00	0.00	0.00	0.00	0.00	0.35	0.00	0.00	1.38
			0.03	**18:00 ~ 19:00**	0.69	0.35	0.00	0.35	0.00	0.00	0.00	0.00	0.00	0.00	0.00	0.00	0.00	0.00	0.00	0.35	0.00	0.00	1.73
			0.03	**19:00 ~ 20:00**	0.35	0.35	0.00	0.35	0.00	0.00	0.00	0.00	0.00	0.00	0.00	0.00	0.00	0.00	0.00	0.35	0.00	0.00	1.38
			0.03	**20:00 ~ 21:00**	0.35	0.35	0.00	0.35	0.00	0.00	0.00	0.00	0.00	0.00	0.00	0.00	0.00	0.00	0.00	0.35	0.00	0.00	1.38
			0.03	**21:00 ~ 22:00**	0.35	0.35	0.00	0.35	0.00	0.00	0.00	0.00	0.00	0.00	0.00	0.00	0.00	0.00	0.00	0.35	0.00	0.00	1.38
			0.03	**22:00 ~ 23:00**	0.35	0.35	0.00	0.35	0.00	0.00	0.00	0.00	0.00	0.00	0.00	0.00	0.00	0.00	0.00	0.35	0.00	0.00	1.38
			0.03	**23:00 ~ 00:00**	0.35	0.35	0.00	0.35	0.00	0.00	0.00	0.00	0.00	0.00	0.00	0.00	0.00	0.00	0.00	0.35	0.00	0.00	1.38
				Whole Day Total (veh*km)	8.97	8.28	0.00	5.87	0.00	0.00	0.00	0.00	0.00	0.00	0.00	0.00	0.00	0.00	0.00	5.87	0.00	0.00	28.98

Road No.	Road Name	Bound	Road Length (km)	Hour	PC	TAXI	LGV3	LGV4	LGV6	HGV7	HGV8	PLB	PV4	PV5	NFB6	NFB7	NFB8	FBSD	FBDD	MC	HGV9	NFB9	Total
130	Kai Ming Street	WB	0.03	**00:00 ~ 01:00**	0.35	0.35	0.00	0.00	0.00	0.00	0.00	0.00	0.00	0.00	0.00	0.00	0.00	0.00	0.00	0.00	0.00	0.00	0.69
			0.03	**01:00 ~ 02:00**	0.35	0.35	0.00	0.00	0.00	0.00	0.00	0.00	0.00	0.00	0.00	0.00	0.00	0.00	0.00	0.00	0.00	0.00	0.69
			0.03	**02:00 ~ 03:00**	0.35	0.35	0.00	0.00	0.00	0.00	0.00	0.00	0.00	0.00	0.00	0.00	0.00	0.00	0.00	0.00	0.00	0.00	0.69
			0.03	**03:00 ~ 04:00**	0.35	0.35	0.00	0.00	0.00	0.00	0.00	0.00	0.00	0.00	0.00	0.00	0.00	0.00	0.00	0.00	0.00	0.00	0.69
			0.03	**04:00 ~ 05:00**	0.35	0.35	0.00	0.00	0.00	0.00	0.00	0.00	0.00	0.00	0.00	0.00	0.00	0.00	0.00	0.00	0.00	0.00	0.69
			0.03	**05:00 ~ 06:00**	0.35	0.35	0.00	0.00	0.00	0.00	0.00	0.00	0.00	0.00	0.00	0.00	0.00	0.00	0.00	0.00	0.00	0.00	0.69
			0.03	**06:00 ~ 07:00**	0.35	0.35	0.00	0.00	0.00	0.00	0.00	0.00	0.00	0.00	0.00	0.00	0.00	0.00	0.00	0.00	0.00	0.00	0.69
			0.03	**07:00 ~ 08:00**	0.35	0.35	0.00	0.35	0.00	0.00	0.00	0.00	0.00	0.00	0.00	0.00	0.00	0.00	0.00	0.35	0.00	0.00	1.38
			0.03	**08:00 ~ 09:00**	0.69	0.35	0.00	0.35	0.00	0.00	0.00	0.00	0.00	0.00	0.00	0.00	0.00	0.00	0.00	0.35	0.00	0.00	1.73
			0.03	**09:00 ~ 10:00**	0.35	0.35	0.00	0.35	0.00	0.00	0.00	0.00	0.00	0.00	0.00	0.00	0.00	0.00	0.00	0.35	0.00	0.00	1.38
			0.03	**10:00 ~ 11:00**	0.35	0.35	0.00	0.35	0.00	0.00	0.00	0.00	0.00	0.00	0.00	0.00	0.00	0.00	0.00	0.35	0.00	0.00	1.38
			0.03	**11:00 ~ 12:00**	0.35	0.35	0.00	0.35	0.00	0.00	0.00	0.00	0.00	0.00	0.00	0.00	0.00	0.00	0.00	0.35	0.00	0.00	1.38
			0.03	**12:00 ~ 13:00**	0.35	0.35	0.00	0.35	0.00	0.00	0.00	0.00	0.00	0.00	0.00	0.00	0.00	0.00	0.00	0.35	0.00	0.00	1.38
			0.03	**13:00 ~ 14:00**	0.35	0.35	0.00	0.35	0.00	0.00	0.00	0.00	0.00	0.00	0.00	0.00	0.00	0.00	0.00	0.35	0.00	0.00	1.38
			0.03	**14:00 ~ 15:00**	0.35	0.35	0.00	0.35	0.00	0.00	0.00	0.00	0.00	0.00	0.00	0.00	0.00	0.00	0.00	0.35	0.00	0.00	1.38
			0.03	**15:00 ~ 16:00**	0.35	0.35	0.00	0.35	0.00	0.00	0.00	0.00	0.00	0.00	0.00	0.00	0.00	0.00	0.00	0.35	0.00	0.00	1.38
			0.03	**16:00 ~ 17:00**	0.35	0.35	0.00	0.35	0.00	0.00	0.00	0.00	0.00	0.00	0.00	0.00	0.00	0.00	0.00	0.35	0.00	0.00	1.38
			0.03	**17:00 ~ 18:00**	0.35	0.35	0.00	0.35	0.00	0.00	0.00	0.00	0.00	0.00	0.00	0.00	0.00	0.00	0.00	0.35	0.00	0.00	1.38
			0.03	**18:00 ~ 19:00**	0.69	0.35	0.00	0.35	0.00	0.00	0.00	0.00	0.00	0.00	0.00	0.00	0.00	0.00	0.00	0.35	0.00	0.00	1.73
			0.03	**19:00 ~ 20:00**	0.35	0.35	0.00	0.35	0.00	0.00	0.00	0.00	0.00	0.00	0.00	0.00	0.00	0.00	0.00	0.35	0.00	0.00	1.38
			0.03	**20:00 ~ 21:00**	0.35	0.35	0.00	0.35	0.00	0.00	0.00	0.00	0.00	0.00	0.00	0.00	0.00	0.00	0.00	0.35	0.00	0.00	1.38
			0.03	**21:00 ~ 22:00**	0.35	0.35	0.00	0.35	0.00	0.00	0.00	0.00	0.00	0.00	0.00	0.00	0.00	0.00	0.00	0.35	0.00	0.00	1.38
			0.03	**22:00 ~ 23:00**	0.35	0.35	0.00	0.35	0.00	0.00	0.00	0.00	0.00	0.00	0.00	0.00	0.00	0.00	0.00	0.35	0.00	0.00	1.38
			0.03	**23:00 ~ 00:00**	0.35	0.35	0.00	0.35	0.00	0.00	0.00	0.00	0.00	0.00	0.00	0.00	0.00	0.00	0.00	0.35	0.00	0.00	1.38
				Whole Day Total (veh*km)	8.97	8.28	0.00	5.87	0.00	0.00	0.00	0.00	0.00	0.00	0.00	0.00	0.00	0.00	0.00	5.87	0.00	0.00	28.98

Road No.	Road Name	Bound	Road Length (km)	Hour	PC	TAXI	LGV3	LGV4	LGV6	HGV7	HGV8	PLB	PV4	PV5	NFB6	NFB7	NFB8	FBSD	FBDD	MC	HGV9	NFB9	Total
131	Kai Ming Street	WB	0.10	**00:00 ~ 01:00**	0.96	0.96	0.00	0.96	0.00	0.00	0.00	0.00	0.00	0.00	0.00	0.00	0.00	0.00	0.00	0.96	0.00	0.00	3.82
			0.10	**01:00 ~ 02:00**	0.96	0.96	0.00	0.96	0.00	0.00	0.00	0.00	0.00	0.00	0.00	0.00	0.00	0.00	0.00	0.96	0.00	0.00	3.82
			0.10	**02:00 ~ 03:00**	0.96	0.96	0.00	0.00	0.00	0.00	0.00	0.00	0.00	0.00	0.00	0.00	0.00	0.00	0.00	0.00	0.00	0.00	1.91
			0.10	**03:00 ~ 04:00**	0.96	0.96	0.00	0.00	0.00	0.00	0.00	0.00	0.00	0.00	0.00	0.00	0.00	0.00	0.00	0.00	0.00	0.00	1.91
			0.10	**04:00 ~ 05:00**	0.96	0.96	0.00	0.00	0.00	0.00	0.00	0.00	0.00	0.00	0.00	0.00	0.00	0.00	0.00	0.00	0.00	0.00	1.91
			0.10	**05:00 ~ 06:00**	0.96	0.96	0.00	0.00	0.00	0.00	0.00	0.00	0.00	0.00	0.00	0.00	0.00	0.00	0.00	0.00	0.00	0.00	1.91
			0.10	**06:00 ~ 07:00**	0.96	0.96	0.00	0.96	0.00	0.00	0.00	0.00	0.00	0.00	0.00	0.00	0.00	0.00	0.00	0.96	0.00	0.00	3.82
			0.10	**07:00 ~ 08:00**	1.91	0.96	0.00	0.96	0.96	0.00	0.00	0.00	0.00	0.00	0.00	0.00	0.00	0.00	0.00	0.96	0.00	0.00	5.73
			0.10	**08:00 ~ 09:00**	1.91	0.96	0.00	0.96	0.96	0.00	0.00	0.00	0.00	0.00	0.00	0.00	0.00	0.00	0.00	0.96	0.00	0.00	5.73
			0.10	**09:00 ~ 10:00**	1.91	0.96	0.00	0.96	0.96	0.00	0.00	0.00	0.00	0.00	0.00	0.00	0.00	0.00	0.00	0.96	0.00	0.00	5.73
			0.10	**10:00 ~ 11:00**	1.91	0.96	0.00	0.96	0.96	0.00	0.00	0.00	0.00	0.00	0.00	0.00	0.00	0.00	0.00	0.96	0.00	0.00	5.73
			0.10	**11:00 ~ 12:00**	1.91	0.96	0.00	0.96	0.96	0.00	0.00	0.00	0.00	0.00	0.00	0.00	0.00	0.00	0.00	0.96	0.00	0.00	5.73
			0.10	**12:00 ~ 13:00**	1.91	0.96	0.00	0.96	0.96	0.00	0.00	0.00	0.00	0.00	0.00	0.00	0.00	0.00	0.00	0.96	0.00	0.00	5.73
			0.10	**13:00 ~ 14:00**	1.91	0.96	0.00	0.96	0.96	0.00	0.00	0.00	0.00	0.00	0.00	0.00	0.00	0.00	0.00	0.96	0.00	0.00	5.73
			0.10	**14:00 ~ 15:00**	1.91	0.96	0.00	0.96	0.96	0.00	0.00	0.00	0.00	0.00	0.00	0.00	0.00	0.00	0.00	0.96	0.00	0.00	5.73
			0.10	**15:00 ~ 16:00**	1.91	0.96	0.00	0.96	0.96	0.00	0.00	0.00	0.00	0.00	0.00	0.00	0.00	0.00	0.00	0.96	0.00	0.00	5.73
			0.10	**16:00 ~ 17:00**	1.91	0.96	0.00	0.96	0.96	0.00	0.00	0.00	0.00	0.00	0.00	0.00	0.00	0.00	0.00	0.96	0.00	0.00	5.73
			0.10	**17:00 ~ 18:00**	1.91	0.96	0.00	0.96	0.96	0.00	0.00	0.00	0.00	0.00	0.00	0.00	0.00	0.00	0.00	0.96	0.00	0.00	5.73
			0.10	**18:00 ~ 19:00**	1.91	0.96	0.00	0.96	0.96	0.00	0.00	0.00	0.00	0.00	0.00	0.00	0.00	0.00	0.00	0.96	0.00	0.00	5.73
			0.10	**19:00 ~ 20:00**	1.91	0.96	0.00	0.96	0.96	0.00	0.00	0.00	0.00	0.00	0.00	0.00	0.00	0.00	0.00	0.96	0.00	0.00	5.73
			0.10	**20:00 ~ 21:00**	1.91	0.96	0.00	0.96	0.96	0.00	0.00	0.00	0.00	0.00	0.00	0.00	0.00	0.00	0.00	0.96	0.00	0.00	5.73
			0.10	**21:00 ~ 22:00**	1.91	0.96	0.00	0.96	0.96	0.00	0.00	0.00	0.00	0.00	0.00	0.00	0.00	0.00	0.00	0.96	0.00	0.00	5.73
			0.10	**22:00 ~ 23:00**	1.91	0.96	0.00	0.96	0.96	0.00	0.00	0.00	0.00	0.00	0.00	0.00	0.00	0.00	0.00	0.96	0.00	0.00	5.73
			0.10	**23:00 ~ 00:00**	0.96	0.96	0.00	0.96	0.96	0.00	0.00	0.00	0.00	0.00	0.00	0.00	0.00	0.00	0.00	0.96	0.00	0.00	4.78
				Whole Day Total (veh*km)	38.20	22.92	0.00	19.10	16.24	0.00	0.00	0.00	0.00	0.00	0.00	0.00	0.00	0.00	0.00	19.10	0.00	0.00	115.56

Road No.	Road Name	Bound	Road Length (km)	Hour	PC	TAXI	LGV3	LGV4	LGV6	HGV7	HGV8	PLB	PV4	PV5	NFB6	NFB7	NFB8	FBSD	FBDD	MC	HGV9	NFB9	Total
132	Hung Fook Street	EB	0.03	**00:00 ~ 01:00**	0.33	0.33	0.00	0.00	0.00	0.00	0.00	0.00	0.00	0.00	0.00	0.00	0.00	0.00	0.00	0.00	0.00	0.00	0.66
			0.03	**01:00 ~ 02:00**	0.33	0.33	0.00	0.00	0.00	0.00	0.00	0.00	0.00	0.00	0.00	0.00	0.00	0.00	0.00	0.00	0.00	0.00	0.66
			0.03	**02:00 ~ 03:00**	0.33	0.33	0.00	0.00	0.00	0.00	0.00	0.00	0.00	0.00	0.00	0.00	0.00	0.00	0.00	0.00	0.00	0.00	0.66
			0.03	**03:00 ~ 04:00**	0.33	0.33	0.00	0.00	0.00	0.00	0.00	0.00	0.00	0.00	0.00	0.00	0.00	0.00	0.00	0.00	0.00	0.00	0.66
			0.03	**04:00 ~ 05:00**	0.33	0.33	0.00	0.00	0.00	0.00	0.00	0.00	0.00	0.00	0.00	0.00	0.00	0.00	0.00	0.00	0.00	0.00	0.66
			0.03	**05:00 ~ 06:00**	0.33	0.33	0.00	0.00	0.00	0.00	0.00	0.00	0.00	0.00	0.00	0.00	0.00	0.00	0.00	0.00	0.00	0.00	0.66
			0.03	**06:00 ~ 07:00**	0.33	0.33	0.00	0.00	0.00	0.00	0.00	0.00	0.00	0.00	0.00	0.00	0.00	0.00	0.00	0.00	0.00	0.00	0.66
			0.03	**07:00 ~ 08:00**	0.33	0.33	0.00	0.33	0.00	0.00	0.00	0.00	0.00	0.00	0.00	0.00	0.00	0.00	0.00	0.33	0.00	0.00	1.33
			0.03	**08:00 ~ 09:00**	0.66	0.33	0.00	0.33	0.00	0.00	0.00	0.00	0.00	0.00	0.00	0.00	0.00	0.00	0.00	0.33	0.00	0.00	1.66
			0.03	**09:00 ~ 10:00**	0.33	0.33	0.00	0.33	0.00	0.00	0.00	0.00	0.00	0.00	0.00	0.00	0.00	0.00	0.00	0.33	0.00	0.00	1.33
			0.03	**10:00 ~ 11:00**	0.33	0.33	0.00	0.33	0.00	0.00	0.00	0.00	0.00	0.00	0.00	0.00	0.00	0.00	0.00	0.33	0.00	0.00	1.33
			0.03	**11:00 ~ 12:00**	0.33	0.33	0.00	0.33	0.00	0.00	0.00	0.00	0.00	0.00	0.00	0.00	0.00	0.00	0.00	0.33	0.00	0.00	1.33
			0.03	**12:00 ~ 13:00**	0.33	0.33	0.00	0.33	0.00	0.00	0.00	0.00	0.00	0.00	0.00	0.00	0.00	0.00	0.00	0.33	0.00	0.00	1.33
			0.03	**13:00 ~ 14:00**	0.33	0.33	0.00	0.33	0.00	0.00	0.00	0.00	0.00	0.00	0.00	0.00	0.00	0.00	0.00	0.33	0.00	0.00	1.33
			0.03	**14:00 ~ 15:00**	0.33	0.33	0.00	0.33	0.00	0.00	0.00	0.00	0.00	0.00	0.00	0.00	0.00	0.00	0.00	0.33	0.00	0.00	1.33
			0.03	**15:00 ~ 16:00**	0.33	0.33	0.00	0.33	0.00	0.00	0.00	0.00	0.00	0.00	0.00	0.00	0.00	0.00	0.00	0.33	0.00	0.00	1.33
			0.03	**16:00 ~ 17:00**	0.33	0.33	0.00	0.33	0.00	0.00	0.00	0.00	0.00	0.00	0.00	0.00	0.00	0.00	0.00	0.33	0.00	0.00	1.33
			0.03	**17:00 ~ 18:00**	0.33	0.33	0.00	0.33	0.00	0.00	0.00	0.00	0.00	0.00	0.00	0.00	0.00	0.00	0.00	0.33	0.00	0.00	1.33
			0.03	**18:00 ~ 19:00**	0.66	0.33	0.00	0.33	0.00	0.00	0.00	0.00	0.00	0.00	0.00	0.00	0.00	0.00	0.00	0.33	0.00	0.00	1.66
			0.03	**19:00 ~ 20:00**	0.33	0.33	0.00	0.33	0.00	0.00	0.00	0.00	0.00	0.00	0.00	0.00	0.00	0.00	0.00	0.33	0.00	0.00	1.33
			0.03	**20:00 ~ 21:00**	0.33	0.33	0.00	0.33	0.00	0.00	0.00	0.00	0.00	0.00	0.00	0.00	0.00	0.00	0.00	0.33	0.00	0.00	1.33
			0.03	**21:00 ~ 22:00**	0.33	0.33	0.00	0.33	0.00	0.00	0.00	0.00	0.00	0.00	0.00	0.00	0.00	0.00	0.00	0.33	0.00	0.00	1.33
			0.03	**22:00 ~ 23:00**	0.33	0.33	0.00	0.33	0.00	0.00	0.00	0.00	0.00	0.00	0.00	0.00	0.00	0.00	0.00	0.33	0.00	0.00	1.33
			0.03	**23:00 ~ 00:00**	0.33	0.33	0.00	0.33	0.00	0.00	0.00	0.00	0.00	0.00	0.00	0.00	0.00	0.00	0.00	0.33	0.00	0.00	1.33
				Whole Day Total (veh*km)	8.63	7.97	0.00	5.64	0.00	0.00	0.00	0.00	0.00	0.00	0.00	0.00	0.00	0.00	0.00	5.64	0.00	0.00	27.89

Road No.	Road Name	Bound	Road Length (km)	Hour	PC	TAXI	LGV3	LGV4	LGV6	HGV7	HGV8	PLB	PV4	PV5	NFB6	NFB7	NFB8	FBSD	FBDD	MC	HGV9	NFB9	Total
133	Hung Fook Street	WB	0.03	**00:00 ~ 01:00**	0.33	0.33	0.00	0.00	0.00	0.00	0.00	0.00	0.00	0.00	0.00	0.00	0.00	0.00	0.00	0.00	0.00	0.00	0.66
			0.03	**01:00 ~ 02:00**	0.33	0.33	0.00	0.00	0.00	0.00	0.00	0.00	0.00	0.00	0.00	0.00	0.00	0.00	0.00	0.00	0.00	0.00	0.66
			0.03	**02:00 ~ 03:00**	0.33	0.33	0.00	0.00	0.00	0.00	0.00	0.00	0.00	0.00	0.00	0.00	0.00	0.00	0.00	0.00	0.00	0.00	0.66
			0.03	**03:00 ~ 04:00**	0.33	0.33	0.00	0.00	0.00	0.00	0.00	0.00	0.00	0.00	0.00	0.00	0.00	0.00	0.00	0.00	0.00	0.00	0.66
			0.03	**04:00 ~ 05:00**	0.33	0.33	0.00	0.00	0.00	0.00	0.00	0.00	0.00	0.00	0.00	0.00	0.00	0.00	0.00	0.00	0.00	0.00	0.66
			0.03	**05:00 ~ 06:00**	0.33	0.33	0.00	0.00	0.00	0.00	0.00	0.00	0.00	0.00	0.00	0.00	0.00	0.00	0.00	0.00	0.00	0.00	0.66
			0.03	**06:00 ~ 07:00**	0.33	0.33	0.00	0.00	0.00	0.00	0.00	0.00	0.00	0.00	0.00	0.00	0.00	0.00	0.00	0.00	0.00	0.00	0.66
			0.03	**07:00 ~ 08:00**	0.33	0.33	0.00	0.33	0.00	0.00	0.00	0.00	0.00	0.00	0.00	0.00	0.00	0.00	0.00	0.33	0.00	0.00	1.33
			0.03	**08:00 ~ 09:00**	0.66	0.33	0.00	0.33	0.00	0.00	0.00	0.00	0.00	0.00	0.00	0.00	0.00	0.00	0.00	0.33	0.00	0.00	1.66
			0.03	**09:00 ~ 10:00**	0.33	0.33	0.00	0.33	0.00	0.00	0.00	0.00	0.00	0.00	0.00	0.00	0.00	0.00	0.00	0.33	0.00	0.00	1.33
			0.03	**10:00 ~ 11:00**	0.33	0.33	0.00	0.33	0.00	0.00	0.00	0.00	0.00	0.00	0.00	0.00	0.00	0.00	0.00	0.33	0.00	0.00	1.33
			0.03	**11:00 ~ 12:00**	0.33	0.33	0.00	0.33	0.00	0.00	0.00	0.00	0.00	0.00	0.00	0.00	0.00	0.00	0.00	0.33	0.00	0.00	1.33
			0.03	**12:00 ~ 13:00**	0.33	0.33	0.00	0.33	0.00	0.00	0.00	0.00	0.00	0.00	0.00	0.00	0.00	0.00	0.00	0.33	0.00	0.00	1.33
			0.03	**13:00 ~ 14:00**	0.33	0.33	0.00	0.33	0.00	0.00	0.00	0.00	0.00	0.00	0.00	0.00	0.00	0.00	0.00	0.33	0.00	0.00	1.33
			0.03	**14:00 ~ 15:00**	0.33	0.33	0.00	0.33	0.00	0.00	0.00	0.00	0.00	0.00	0.00	0.00	0.00	0.00	0.00	0.33	0.00	0.00	1.33
			0.03	**15:00 ~ 16:00**	0.33	0.33	0.00	0.33	0.00	0.00	0.00	0.00	0.00	0.00	0.00	0.00	0.00	0.00	0.00	0.33	0.00	0.00	1.33
			0.03	**16:00 ~ 17:00**	0.33	0.33	0.00	0.33	0.00	0.00	0.00	0.00	0.00	0.00	0.00	0.00	0.00	0.00	0.00	0.33	0.00	0.00	1.33
			0.03	**17:00 ~ 18:00**	0.33	0.33	0.00	0.33	0.00	0.00	0.00	0.00	0.00	0.00	0.00	0.00	0.00	0.00	0.00	0.33	0.00	0.00	1.33
			0.03	**18:00 ~ 19:00**	0.66	0.33	0.00	0.33	0.00	0.00	0.00	0.00	0.00	0.00	0.00	0.00	0.00	0.00	0.00	0.33	0.00	0.00	1.66
			0.03	**19:00 ~ 20:00**	0.33	0.33	0.00	0.33	0.00	0.00	0.00	0.00	0.00	0.00	0.00	0.00	0.00	0.00	0.00	0.33	0.00	0.00	1.33
			0.03	**20:00 ~ 21:00**	0.33	0.33	0.00	0.33	0.00	0.00	0.00	0.00	0.00	0.00	0.00	0.00	0.00	0.00	0.00	0.33	0.00	0.00	1.33
			0.03	**21:00 ~ 22:00**	0.33	0.33	0.00	0.33	0.00	0.00	0.00	0.00	0.00	0.00	0.00	0.00	0.00	0.00	0.00	0.33	0.00	0.00	1.33
			0.03	**22:00 ~ 23:00**	0.33	0.33	0.00	0.33	0.00	0.00	0.00	0.00	0.00	0.00	0.00	0.00	0.00	0.00	0.00	0.33	0.00	0.00	1.33
			0.03	**23:00 ~ 00:00**	0.33	0.33	0.00	0.33	0.00	0.00	0.00	0.00	0.00	0.00	0.00	0.00	0.00	0.00	0.00	0.33	0.00	0.00	1.33
				Whole Day Total (veh*km)	8.63	7.97	0.00	5.64	0.00	0.00	0.00	0.00	0.00	0.00	0.00	0.00	0.00	0.00	0.00	5.64	0.00	0.00	27.89
134	Yuk Shing Street	NB	0.04	**00:00 ~ 01:00**	0.45	0.45	0.00	0.45	0.00	0.00	0.00	0.00	0.00	0.00	0.00	0.00	0.00	0.00	0.00	0.45	0.00	0.00	1.79
			0.04	**01:00 ~ 02:00**	0.45	0.45	0.00	0.45	0.00	0.00	0.00	0.00	0.00	0.00	0.00	0.00	0.00	0.00	0.00	0.45	0.00	0.00	1.79
			0.04	**02:00 ~ 03:00**	0.45	0.45	0.00	0.00	0.00	0.00	0.00	0.00	0.00	0.00	0.00	0.00	0.00	0.00	0.00	0.00	0.00	0.00	0.90
			0.04	**03:00 ~ 04:00**	0.45	0.45	0.00	0.00	0.00	0.00	0.00	0.00	0.00	0.00	0.00	0.00	0.00	0.00	0.00	0.00	0.00	0.00	0.90
			0.04	**04:00 ~ 05:00**	0.45	0.45	0.00	0.00	0.00	0.00	0.00	0.00	0.00	0.00	0.00	0.00	0.00	0.00	0.00	0.00	0.00	0.00	0.90
			0.04	**05:00 ~ 06:00**	0.45	0.45	0.00	0.00	0.00	0.00	0.00	0.00	0.00	0.00	0.00	0.00	0.00	0.00	0.00	0.00	0.00	0.00	0.90
			0.04	**06:00 ~ 07:00**	0.45	0.45	0.00	0.45	0.00	0.00	0.00	0.00	0.00	0.00	0.00	0.00	0.00	0.00	0.00	0.45	0.00	0.00	1.79
			0.04	**07:00 ~ 08:00**	0.90	0.45	0.00	0.45	0.45	0.00	0.00	0.00	0.00	0.00	0.00	0.00	0.00	0.00	0.00	0.45	0.00	0.00	2.69
			0.04	**08:00 ~ 09:00**	0.90	0.45	0.00	0.45	0.45	0.00	0.00	0.00	0.00	0.00	0.00	0.00	0.00	0.00	0.00	0.45	0.00	0.00	2.69
			0.04	**09:00 ~ 10:00**	0.90	0.45	0.00	0.45	0.45	0.00	0.00	0.00	0.00	0.00	0.00	0.00	0.00	0.00	0.00	0.45	0.00	0.00	2.69
			0.04	**10:00 ~ 11:00**	0.90	0.45	0.00	0.45	0.45	0.00	0.00	0.00	0.00	0.00	0.00	0.00	0.00	0.00	0.00	0.45	0.00	0.00	2.69
			0.04	**11:00 ~ 12:00**	0.90	0.45	0.00	0.45	0.45	0.00	0.00	0.00	0.00	0.00	0.00	0.00	0.00	0.00	0.00	0.45	0.00	0.00	2.69
			0.04	**12:00 ~ 13:00**	0.90	0.45	0.00	0.45	0.45	0.00	0.00	0.00	0.00	0.00	0.00	0.00	0.00	0.00	0.00	0.45	0.00	0.00	2.69
			0.04	**13:00 ~ 14:00**	0.90	0.45	0.00	0.45	0.45	0.00	0.00	0.00	0.00	0.00	0.00	0.00	0.00	0.00	0.00	0.45	0.00	0.00	2.69
			0.04	**14:00 ~ 15:00**	0.90	0.45	0.00	0.45	0.45	0.00	0.00	0.00	0.00	0.00	0.00	0.00	0.00	0.00	0.00	0.45	0.00	0.00	2.69
			0.04	**15:00 ~ 16:00**	0.90	0.45	0.00	0.45	0.45	0.00	0.00	0.00	0.00	0.00	0.00	0.00	0.00	0.00	0.00	0.45	0.00	0.00	2.69
			0.04	**16:00 ~ 17:00**	0.90	0.45	0.00	0.45	0.45	0.00	0.00	0.00	0.00	0.00	0.00	0.00	0.00	0.00	0.00	0.45	0.00	0.00	2.69
			0.04	**17:00 ~ 18:00**	0.90	0.45	0.00	0.45	0.45	0.00	0.00	0.00	0.00	0.00	0.00	0.00	0.00	0.00	0.00	0.45	0.00	0.00	2.69
			0.04	**18:00 ~ 19:00**	0.90	0.45	0.00	0.45	0.45	0.00	0.00	0.00	0.00	0.00	0.00	0.00	0.00	0.00	0.00	0.45	0.00	0.00	2.69
			0.04	**19:00 ~ 20:00**	0.90	0.45	0.00	0.45	0.45	0.00	0.00	0.00	0.00	0.00	0.00	0.00	0.00	0.00	0.00	0.45	0.00	0.00	2.69
			0.04	**20:00 ~ 21:00**	0.90	0.45	0.00	0.45	0.45	0.00	0.00	0.00	0.00	0.00	0.00	0.00	0.00	0.00	0.00	0.45	0.00	0.00	2.69
			0.04	**21:00 ~ 22:00**	0.90	0.45	0.00	0.45	0.45	0.00	0.00	0.00	0.00	0.00	0.00	0.00	0.00	0.00	0.00	0.45	0.00	0.00	2.69
			0.04	**22:00 ~ 23:00**	0.90	0.45	0.00	0.45	0.45	0.00	0.00	0.00	0.00	0.00	0.00	0.00	0.00	0.00	0.00	0.45	0.00	0.00	2.69
			0.04	**23:00 ~ 00:00**	0.45	0.45	0.00	0.45	0.45	0.00	0.00	0.00	0.00	0.00	0.00	0.00	0.00	0.00	0.00	0.45	0.00	0.00	2.24
				Whole Day Total (veh*km)	17.92	10.75	0.00	8.96	7.62	0.00	0.00	0.00	0.00	0.00	0.00	0.00	0.00	0.00	0.00	8.96	0.00	0.00	54.21
135	Hung Fook Street	EB	0.09	**00:00 ~ 01:00**	0.93	0.93	0.00	0.93	0.00	0.00	0.00	0.00	0.00	0.00	0.00	0.00	0.00	0.00	0.00	0.93	0.00	0.00	3.72
			0.09	**01:00 ~ 02:00**	0.93	0.93	0.00	0.93	0.00	0.00	0.00	0.00	0.00	0.00	0.00	0.00	0.00	0.00	0.00	0.93	0.00	0.00	3.72
			0.09	**02:00 ~ 03:00**	0.93	0.93	0.00	0.00	0.00	0.00	0.00	0.00	0.00	0.00	0.00	0.00	0.00	0.00	0.00	0.00	0.00	0.00	1.86
			0.09	**03:00 ~ 04:00**	0.93	0.93	0.00	0.00	0.00	0.00	0.00	0.00	0.00	0.00	0.00	0.00	0.00	0.00	0.00	0.00	0.00	0.00	1.86
			0.09	**04:00 ~ 05:00**	0.93	0.93	0.00	0.00	0.00	0.00	0.00	0.00	0.00	0.00	0.00	0.00	0.00	0.00	0.00	0.00	0.00	0.00	1.86
			0.09	**05:00 ~ 06:00**	0.93	0.93	0.00	0.00	0.00	0.00	0.00	0.00	0.00	0.00	0.00	0.00	0.00	0.00	0.00	0.00	0.00	0.00	1.86
			0.09	**06:00 ~ 07:00**	0.93	0.93	0.00	0.93	0.00	0.00	0.00	0.00	0.00	0.00	0.00	0.00	0.00	0.00	0.00	0.93	0.00	0.00	3.72
			0.09	**07:00 ~ 08:00**	1.86	0.93	0.00	0.93	0.93	0.00	0.00	0.00	0.00	0.00	0.00	0.00	0.00	0.00	0.00	0.93	0.00	0.00	5.59
			0.09	**08:00 ~ 09:00**	1.86	0.93	0.00	0.93	0.93	0.00	0.00	0.00	0.00	0.00	0.00	0.00	0.00	0.00	0.00	0.93	0.00	0.00	5.59
			0.09	**09:00 ~ 10:00**	1.86	0.93	0.00	0.93	0.93	0.00	0.00	0.00	0.00	0.00	0.00	0.00	0.00	0.00	0.00	0.93	0.00	0.00	5.59
			0.09	**10:00 ~ 11:00**	1.86	0.93	0.00	0.93	0.93	0.00	0.00	0.00	0.00	0.00	0.00	0.00	0.00	0.00	0.00	0.93	0.00	0.00	5.59
			0.09	**11:00 ~ 12:00**	1.86	0.93	0.00	0.93	0.93	0.00	0.00	0.00	0.00	0.00	0.00	0.00	0.00	0.00	0.00	0.93	0.00	0.00	5.59
			0.09	**12:00 ~ 13:00**	1.86	0.93	0.00	0.93	0.93	0.00	0.00	0.00	0.00	0.00	0.00	0.00	0.00	0.00	0.00	0.93	0.00	0.00	5.59
			0.09	**13:00 ~ 14:00**	1.86	0.93	0.00	0.93	0.93	0.00	0.00	0.00	0.00	0.00	0.00	0.00	0.00	0.00	0.00	0.93	0.00	0.00	5.59
			0.09	**14:00 ~ 15:00**	1.86	0.93	0.00	0.93	0.93	0.00	0.00	0.00	0.00	0.00	0.00	0.00	0.00	0.00	0.00	0.93	0.00	0.00	5.59
			0.09	**15:00 ~ 16:00**	1.86	0.93	0.00	0.93	0.93	0.00	0.00	0.00	0.00	0.00	0.00	0.00	0.00	0.00	0.00	0.93	0.00	0.00	5.59
			0.09	**16:00 ~ 17:00**	1.86	0.93	0.00	0.93	0.93	0.00	0.00	0.00	0.00	0.00	0.00	0.00	0.00	0.00	0.00	0.93	0.00	0.00	5.59
			0.09	**17:00 ~ 18:00**	1.86	0.93	0.00	0.93	0.93	0.00	0.00	0.00	0.00	0.00	0.00	0.00	0.00	0.00	0.00	0.93	0.00	0.00	5.59
			0.09	**18:00 ~ 19:00**	1.86	0.93	0.00	0.93	0.93	0.00	0.00	0.00	0.00	0.00	0.00	0.00	0.00	0.00	0.00	0.93	0.00	0.00	5.59
			0.09	**19:00 ~ 20:00**	1.86	0.93	0.00	0.93	0.93	0.00	0.00	0.00	0.00	0.00	0.00	0.00	0.00	0.00	0.00	0.93	0.00	0.00	5.59
			0.09	**20:00 ~ 21:00**	1.86	0.93	0.00	0.93	0.93	0.00	0.00	0.00	0.00	0.00	0.00	0.00	0.00	0.00	0.00	0.93	0.00	0.00	5.59
			0.09	**21:00 ~ 22:00**	1.86	0.93	0.00	0.93	0.93	0.00	0.00	0.00	0.00	0.00	0.00	0.00	0.00	0.00	0.00	0.93	0.00	0.00	5.59
			0.09	**22:00 ~ 23:00**	1.86	0.93	0.00	0.93	0.93	0.00	0.00	0.00	0.00	0.00	0.00	0.00	0.00	0.00	0.00	0.93	0.00	0.00	5.59
			0.09	**23:00 ~ 00:00**	0.93	0.93	0.00	0.93	0.93	0.00	0.00	0.00	0.00	0.00	0.00	0.00	0.00	0.00	0.00	0.93	0.00	0.00	4.66
				Whole Day Total (veh*km)	37.24	22.34	0.00	18.62	15.83	0.00	0.00	0.00	0.00	0.00	0.00	0.00	0.00	0.00	0.00	18.62	0.00	0.00	112.65
136	Wing Kwong Street	SB	0.04	**00:00 ~ 01:00**	1.27	0.84	0.00	0.42	0.42	0.00	0.42	0.00	0.00	0.00	0.00	0.00	0.00	0.00	0.00	0.42	0.00	0.00	3.80
			0.04	**01:00 ~ 02:00**	0.84	0.42	0.00	0.42	0.42	0.00	0.42	0.00	0.00	0.00	0.00	0.00	0.00	0.00	0.00	0.42	0.00	0.00	2.95
			0.04	**02:00 ~ 03:00**	0.84	0.42	0.00	0.42	0.42	0.00	0.00	0.00	0.00	0.00	0.00	0.00	0.00	0.00	0.00	0.42	0.00	0.00	2.53
			0.04	**03:00 ~ 04:00**	0.42	0.42	0.00	0.42	0.42	0.00	0.00	0.00	0.00	0.00	0.00	0.00	0.00	0.00	0.00	0.42	0.00	0.00	2.11
			0.04	**04:00 ~ 05:00**	0.42	0.42	0.00	0.42	0.42	0.00	0.00	0.00	0.00	0.00	0.00	0.00	0.00	0.00	0.00	0.42	0.00	0.00	2.11
			0.04	**05:00 ~ 06:00**	0.84	0.42	0.00	0.42	0.42	0.00	0.00	0.00	0.00	0.00	0.00	0.00	0.00	0.00	0.00	0.42	0.00	0.00	2.53
			0.04	**06:00 ~ 07:00**	1.27	0.84	0.00	0.42	0.42	0.00	0.42	0.00	0.00	0.00	0.00	0.00	0.00	0.00	0.00	0.42	0.00	0.00	3.80
			0.04	**07:00 ~ 08:00**	2.53	1.27	0.00	0.84	0.42	0.42	0.42	0.00	0.00	0.42	0.00	0.00	0.42	0.00	0.00	0.42	0.42	0.00	7.60
			0.04	**08:00 ~ 09:00**	2.95	1.69	0.00	1.27	0.42	0.42	0.42	0.00	0.00	0.42	0.00	0.00	0.42	0.00	0.00	0.42	0.42	0.00	8.86
			0.04	**09:00 ~ 10:00**	2.95	1.69	0.00	0.84	0.42	0.42	0.42	0.00	0.00	0.42	0.00	0.00	0.42	0.00	0.00	0.42	0.42	0.00	8.44
			0.04	**10:00 ~ 11:00**	2.53	1.27	0.00	0.84	0.42	0.42	0.42	0.00	0.00	0.42	0.00	0.00	0.42	0.00	0.00	0.42	0.42	0.00	7.60
			0.04	**11:00 ~ 12:00**	2.95	1.69	0.00	1.27	0.42	0.42	0.42	0.00	0.00	0.42	0.00	0.00	0.42	0.00	0.00	0.42	0.42	0.00	8.86
			0.04	**12:00 ~ 13:00**	2.11	1.27	0.00	0.84	0.42	0.42	0.42	0.00	0.00	0.42	0.00	0.00	0.00	0.00	0.00	0.42	0.00	0.00	6.33
			0.04	**13:00 ~ 14:00**	2.11	1.27	0.00	0.84	0.42	0.42	0.42	0.00	0.00	0.42	0.00	0.00	0.00	0.00	0.00	0.42	0.00	0.00	6.33
			0.04	**14:00 ~ 15:00**	2.11	1.27	0.00	0.84	0.42	0.42	0.42	0.00	0.00	0.42	0.00	0.00	0.00	0.00	0.00	0.42	0.00	0.00	6.33
			0.04	**15:00 ~ 16:00**	2.11	1.27	0.00	0.84	0.42	0.42	0.42	0.00	0.00	0.42	0.00	0.00	0.00	0.00	0.00	0.42	0.00	0.00	6.33
			0.04	**16:00 ~ 17:00**	2.11	1.27	0.00	0.84	0.42	0.42	0.42	0.00	0.00	0.42	0.00	0.00	0.00	0.00	0.00	0.42	0.00	0.00	6.33
			0.04	**17:00 ~ 18:00**	2.11	1.27	0.00	0.84	0.42	0.42	0.42	0.00	0.00	0.42	0.00	0.00	0.00	0.00	0.00	0.42	0.00	0.00	6.33
			0.04	**18:00 ~ 19:00**	2.53	1.27	0.00	0.84	0.42	0.42	0.42	0.00	0.00	0.42	0.00	0.00	0.00	0.00	0.00	0.42	0.00	0.00	6.75
			0.04	**19:00 ~ 20:00**	2.11	1.27	0.00	0.84	0.42	0.42	0.42	0.00	0.00	0.42	0.00	0.00	0.00	0.00	0.00	0.42	0.00	0.00	6.33
			0.04	**20:00 ~ 21:00**	1.69	0.84	0.00	0.42	0.42	0.42	0.42	0.00	0.00	0.42	0.00	0.00	0.00	0.00	0.00	0.42	0.00	0.00	5.06
			0.04	**21:00 ~ 22:00**	2.11	1.27	0.00	0.84	0.42	0.42	0.42	0.00	0.00	0.42	0.00	0.00	0.00	0.00	0.00	0.42	0.00	0.00	6.33
			0.04	**22:00 ~ 23:00**	1.69	0.84	0.00	0.42	0.42	0.42	0.42	0.00	0.00	0.42	0.00	0.00	0.00	0.00	0.00	0.42	0.00	0.00	5.06
			0.04	**23:00 ~ 00:00**	1.69	0.84	0.00	0.42	0.42	0.42	0.42	0.00	0.00	0.42	0.00	0.00	0.00	0.00	0.00	0.42	0.00	0.00	5.06
				Whole Day Total (veh*km)	44.31	25.32	0.00	16.88	10.13	7.17	8.44	0.00	0.00	7.17	0.00	0.00	2.11	0.00	0.00	10.13	2.11	0.00	133.77

Road No.	Road Name	Bound	Road Length (km)	Hour	PC	TAXI	LGV3	LGV4	LGV6	HGV7	HGV8	PLB	PV4	PV5	NFB6	NFB7	NFB8	FBSD	FBDD	MC	HGV9	NFB9	Total
137	Wing Kwong Street	SB	0.04	**00:00 ~ 01:00**	1.69	0.84	0.00	0.42	0.42	0.00	0.42	0.00	0.00	0.00	0.00	0.00	0.00	0.00	0.00	0.42	0.00	0.00	4.22
			0.04	**01:00 ~ 02:00**	1.27	0.84	0.00	0.42	0.42	0.00	0.42	0.00	0.00	0.00	0.00	0.00	0.00	0.00	0.00	0.42	0.00	0.00	3.80
			0.04	**02:00 ~ 03:00**	0.84	0.42	0.00	0.42	0.42	0.00	0.42	0.00	0.00	0.00	0.00	0.00	0.00	0.00	0.00	0.42	0.00	0.00	2.95
			0.04	**03:00 ~ 04:00**	0.84	0.42	0.00	0.42	0.42	0.00	0.00	0.00	0.00	0.00	0.00	0.00	0.00	0.00	0.00	0.42	0.00	0.00	2.53
			0.04	**04:00 ~ 05:00**	0.84	0.42	0.00	0.42	0.42	0.00	0.00	0.00	0.00	0.00	0.00	0.00	0.00	0.00	0.00	0.42	0.00	0.00	2.53
			0.04	**05:00 ~ 06:00**	0.84	0.42	0.00	0.42	0.42	0.00	0.42	0.00	0.00	0.00	0.00	0.00	0.00	0.00	0.00	0.42	0.00	0.00	2.95
			0.04	**06:00 ~ 07:00**	1.69	0.84	0.00	0.42	0.42	0.00	0.42	0.00	0.00	0.00	0.00	0.00	0.00	0.00	0.00	0.42	0.00	0.00	4.22
			0.04	**07:00 ~ 08:00**	2.95	1.69	0.00	0.84	0.42	0.42	0.42	0.00	0.00	0.42	0.00	0.00	0.42	0.00	0.00	0.42	0.42	0.00	8.44
			0.04	**08:00 ~ 09:00**	3.80	2.11	0.00	1.27	0.42	0.42	0.42	0.00	0.00	0.42	0.00	0.00	0.42	0.00	0.00	0.42	0.42	0.00	10.13
			0.04	**09:00 ~ 10:00**	3.38	1.69	0.00	1.27	0.42	0.42	0.42	0.00	0.00	0.42	0.00	0.00	0.42	0.00	0.00	0.42	0.42	0.00	9.28
			0.04	**10:00 ~ 11:00**	3.38	1.69	0.00	1.27	0.42	0.42	0.42	0.00	0.00	0.42	0.00	0.00	0.42	0.00	0.00	0.42	0.42	0.00	9.28
			0.04	**11:00 ~ 12:00**	3.38	1.69	0.00	1.27	0.42	0.42	0.42	0.00	0.00	0.42	0.00	0.00	0.42	0.00	0.00	0.42	0.42	0.00	9.28
			0.04	**12:00 ~ 13:00**	2.95	1.69	0.00	0.84	0.42	0.42	0.42	0.00	0.00	0.42	0.00	0.00	0.42	0.00	0.00	0.42	0.00	0.00	8.02
			0.04	**13:00 ~ 14:00**	2.95	1.69	0.00	0.84	0.42	0.42	0.42	0.00	0.00	0.42	0.00	0.00	0.42	0.00	0.00	0.42	0.00	0.00	8.02
			0.04	**14:00 ~ 15:00**	2.95	1.69	0.00	0.84	0.42	0.42	0.42	0.00	0.00	0.42	0.00	0.00	0.42	0.00	0.00	0.42	0.00	0.00	8.02
			0.04	**15:00 ~ 16:00**	2.95	1.69	0.00	0.84	0.42	0.42	0.42	0.00	0.00	0.42	0.00	0.00	0.42	0.00	0.00	0.42	0.00	0.00	8.02
			0.04	**16:00 ~ 17:00**	2.95	1.69	0.00	0.84	0.42	0.42	0.42	0.00	0.00	0.42	0.00	0.00	0.42	0.00	0.00	0.42	0.00	0.00	8.02
			0.04	**17:00 ~ 18:00**	2.95	1.69	0.00	0.84	0.42	0.42	0.42	0.00	0.00	0.42	0.00	0.00	0.42	0.00	0.00	0.42	0.00	0.00	8.02
			0.04	**18:00 ~ 19:00**	2.95	1.69	0.00	0.84	0.42	0.42	0.42	0.00	0.00	0.42	0.00	0.00	0.42	0.00	0.00	0.42	0.00	0.00	8.02
			0.04	**19:00 ~ 20:00**	2.95	1.69	0.00	0.84	0.42	0.42	0.42	0.00	0.00	0.42	0.00	0.00	0.42	0.00	0.00	0.42	0.00	0.00	8.02
			0.04	**20:00 ~ 21:00**	2.53	1.27	0.00	0.84	0.42	0.42	0.42	0.00	0.00	0.42	0.00	0.00	0.42	0.00	0.00	0.42	0.00	0.00	7.17
			0.04	**21:00 ~ 22:00**	2.53	1.27	0.00	0.84	0.42	0.42	0.42	0.00	0.00	0.42	0.00	0.00	0.42	0.00	0.00	0.42	0.00	0.00	7.17
			0.04	**22:00 ~ 23:00**	2.11	1.27	0.00	0.84	0.42	0.42	0.42	0.00	0.00	0.42	0.00	0.00	0.42	0.00	0.00	0.42	0.00	0.00	6.75
			0.04	**23:00 ~ 00:00**	2.11	0.84	0.00	0.42	0.42	0.42	0.42	0.00	0.00	0.42	0.00	0.00	0.42	0.00	0.00	0.42	0.00	0.00	5.91
				Whole Day Total (veh*km)	57.81	31.23	0.00	18.57	10.13	7.17	9.28	0.00	0.00	7.17	0.00	0.00	7.17	0.00	0.00	10.13	2.11	0.00	160.78
138	Ngan Hon Street	EB	0.06	**00:00 ~ 01:00**	1.85	1.24	0.00	0.62	0.62	0.00	0.62	0.00	0.00	0.00	0.00	0.00	0.00	0.00	0.00	0.62	0.00	0.00	5.56
			0.06	**01:00 ~ 02:00**	1.24	0.62	0.00	0.62	0.62	0.00	0.62	0.00	0.00	0.00	0.00	0.00	0.00	0.00	0.00	0.62	0.00	0.00	4.33
			0.06	**02:00 ~ 03:00**	1.24	0.62	0.00	0.62	0.62	0.00	0.00	0.00	0.00	0.00	0.00	0.00	0.00	0.00	0.00	0.62	0.00	0.00	3.71
			0.06	**03:00 ~ 04:00**	0.62	0.62	0.00	0.62	0.62	0.00	0.00	0.00	0.00	0.00	0.00	0.00	0.00	0.00	0.00	0.62	0.00	0.00	3.09
			0.06	**04:00 ~ 05:00**	0.62	0.62	0.00	0.62	0.62	0.00	0.00	0.00	0.00	0.00	0.00	0.00	0.00	0.00	0.00	0.62	0.00	0.00	3.09
			0.06	**05:00 ~ 06:00**	1.24	0.62	0.00	0.62	0.62	0.00	0.00	0.00	0.00	0.00	0.00	0.00	0.00	0.00	0.00	0.62	0.00	0.00	3.71
			0.06	**06:00 ~ 07:00**	1.85	1.24	0.00	0.62	0.62	0.00	0.62	0.00	0.00	0.00	0.00	0.00	0.00	0.00	0.00	0.62	0.00	0.00	5.56
			0.06	**07:00 ~ 08:00**	3.71	1.85	0.00	1.24	0.62	0.62	0.62	0.00	0.00	0.62	0.00	0.00	0.62	0.00	0.00	0.62	0.62	0.00	11.12
			0.06	**08:00 ~ 09:00**	4.33	2.47	0.00	1.85	0.62	0.62	0.62	0.00	0.00	0.62	0.00	0.00	0.62	0.00	0.00	0.62	0.62	0.00	12.98
			0.06	**09:00 ~ 10:00**	4.33	2.47	0.00	1.24	0.62	0.62	0.62	0.00	0.00	0.62	0.00	0.00	0.62	0.00	0.00	0.62	0.62	0.00	12.36
			0.06	**10:00 ~ 11:00**	3.71	1.85	0.00	1.24	0.62	0.62	0.62	0.00	0.00	0.62	0.00	0.00	0.62	0.00	0.00	0.62	0.62	0.00	11.12
			0.06	**11:00 ~ 12:00**	4.33	2.47	0.00	1.85	0.62	0.62	0.62	0.00	0.00	0.62	0.00	0.00	0.62	0.00	0.00	0.62	0.62	0.00	12.98
			0.06	**12:00 ~ 13:00**	3.09	1.85	0.00	1.24	0.62	0.62	0.62	0.00	0.00	0.62	0.00	0.00	0.00	0.00	0.00	0.62	0.00	0.00	9.27
			0.06	**13:00 ~ 14:00**	3.09	1.85	0.00	1.24	0.62	0.62	0.62	0.00	0.00	0.62	0.00	0.00	0.00	0.00	0.00	0.62	0.00	0.00	9.27
			0.06	**14:00 ~ 15:00**	3.09	1.85	0.00	1.24	0.62	0.62	0.62	0.00	0.00	0.62	0.00	0.00	0.00	0.00	0.00	0.62	0.00	0.00	9.27
			0.06	**15:00 ~ 16:00**	3.09	1.85	0.00	1.24	0.62	0.62	0.62	0.00	0.00	0.62	0.00	0.00	0.00	0.00	0.00	0.62	0.00	0.00	9.27
			0.06	**16:00 ~ 17:00**	3.09	1.85	0.00	1.24	0.62	0.62	0.62	0.00	0.00	0.62	0.00	0.00	0.00	0.00	0.00	0.62	0.00	0.00	9.27
			0.06	**17:00 ~ 18:00**	3.09	1.85	0.00	1.24	0.62	0.62	0.62	0.00	0.00	0.62	0.00	0.00	0.00	0.00	0.00	0.62	0.00	0.00	9.27
			0.06	**18:00 ~ 19:00**	3.71	1.85	0.00	1.24	0.62	0.62	0.62	0.00	0.00	0.62	0.00	0.00	0.00	0.00	0.00	0.62	0.00	0.00	9.89
			0.06	**19:00 ~ 20:00**	3.09	1.85	0.00	1.24	0.62	0.62	0.62	0.00	0.00	0.62	0.00	0.00	0.00	0.00	0.00	0.62	0.00	0.00	9.27
			0.06	**20:00 ~ 21:00**	2.47	1.24	0.00	0.62	0.62	0.62	0.62	0.00	0.00	0.62	0.00	0.00	0.00	0.00	0.00	0.62	0.00	0.00	7.42
			0.06	**21:00 ~ 22:00**	3.09	1.85	0.00	1.24	0.62	0.62	0.62	0.00	0.00	0.62	0.00	0.00	0.00	0.00	0.00	0.62	0.00	0.00	9.27
			0.06	**22:00 ~ 23:00**	2.47	1.24	0.00	0.62	0.62	0.62	0.62	0.00	0.00	0.62	0.00	0.00	0.00	0.00	0.00	0.62	0.00	0.00	7.42
			0.06	**23:00 ~ 00:00**	2.47	1.24	0.00	0.62	0.62	0.62	0.62	0.00	0.00	0.62	0.00	0.00	0.00	0.00	0.00	0.62	0.00	0.00	7.42
				Whole Day Total (veh*km)	64.89	37.08	0.00	24.72	14.83	10.51	12.36	0.00	0.00	10.51	0.00	0.00	3.09	0.00	0.00	14.83	3.09	0.00	195.91
139	Ngan Hon Street	EB	0.06	**00:00 ~ 01:00**	1.84	1.23	0.00	0.61	0.61	0.00	0.61	0.00	0.00	0.00	0.00	0.00	0.00	0.00	0.00	0.61	0.00	0.00	5.53
			0.06	**01:00 ~ 02:00**	1.23	0.61	0.00	0.61	0.61	0.00	0.61	0.00	0.00	0.00	0.00	0.00	0.00	0.00	0.00	0.61	0.00	0.00	4.30
			0.06	**02:00 ~ 03:00**	1.23	0.61	0.00	0.61	0.61	0.00	0.00	0.00	0.00	0.00	0.00	0.00	0.00	0.00	0.00	0.61	0.00	0.00	3.68
			0.06	**03:00 ~ 04:00**	0.61	0.61	0.00	0.61	0.61	0.00	0.00	0.00	0.00	0.00	0.00	0.00	0.00	0.00	0.00	0.61	0.00	0.00	3.07
			0.06	**04:00 ~ 05:00**	0.61	0.61	0.00	0.61	0.61	0.00	0.00	0.00	0.00	0.00	0.00	0.00	0.00	0.00	0.00	0.61	0.00	0.00	3.07
			0.06	**05:00 ~ 06:00**	1.23	0.61	0.00	0.61	0.61	0.00	0.00	0.00	0.00	0.00	0.00	0.00	0.00	0.00	0.00	0.61	0.00	0.00	3.68
			0.06	**06:00 ~ 07:00**	1.84	1.23	0.00	0.61	0.61	0.00	0.61	0.00	0.00	0.00	0.00	0.00	0.00	0.00	0.00	0.61	0.00	0.00	5.53
			0.06	**07:00 ~ 08:00**	3.68	1.84	0.00	1.23	0.61	0.61	0.61	0.00	0.00	0.61	0.00	0.00	0.61	0.00	0.00	0.61	0.61	0.00	11.05
			0.06	**08:00 ~ 09:00**	4.30	2.46	0.00	1.84	0.61	0.61	0.61	0.00	0.00	0.61	0.00	0.00	0.61	0.00	0.00	0.61	0.61	0.00	12.89
			0.06	**09:00 ~ 10:00**	4.30	2.46	0.00	1.23	0.61	0.61	0.61	0.00	0.00	0.61	0.00	0.00	0.61	0.00	0.00	0.61	0.61	0.00	12.28
			0.06	**10:00 ~ 11:00**	3.68	1.84	0.00	1.23	0.61	0.61	0.61	0.00	0.00	0.61	0.00	0.00	0.61	0.00	0.00	0.61	0.61	0.00	11.05
			0.06	**11:00 ~ 12:00**	4.30	2.46	0.00	1.84	0.61	0.61	0.61	0.00	0.00	0.61	0.00	0.00	0.61	0.00	0.00	0.61	0.61	0.00	12.89
			0.06	**12:00 ~ 13:00**	3.07	1.84	0.00	1.23	0.61	0.61	0.61	0.00	0.00	0.61	0.00	0.00	0.00	0.00	0.00	0.61	0.00	0.00	9.21
			0.06	**13:00 ~ 14:00**	3.07	1.84	0.00	1.23	0.61	0.61	0.61	0.00	0.00	0.61	0.00	0.00	0.00	0.00	0.00	0.61	0.00	0.00	9.21
			0.06	**14:00 ~ 15:00**	3.07	1.84	0.00	1.23	0.61	0.61	0.61	0.00	0.00	0.61	0.00	0.00	0.00	0.00	0.00	0.61	0.00	0.00	9.21
			0.06	**15:00 ~ 16:00**	3.07	1.84	0.00	1.23	0.61	0.61	0.61	0.00	0.00	0.61	0.00	0.00	0.00	0.00	0.00	0.61	0.00	0.00	9.21
			0.06	**16:00 ~ 17:00**	3.07	1.84	0.00	1.23	0.61	0.61	0.61	0.00	0.00	0.61	0.00	0.00	0.00	0.00	0.00	0.61	0.00	0.00	9.21
			0.06	**17:00 ~ 18:00**	3.07	1.84	0.00	1.23	0.61	0.61	0.61	0.00	0.00	0.61	0.00	0.00	0.00	0.00	0.00	0.61	0.00	0.00	9.21
			0.06	**18:00 ~ 19:00**	3.68	1.84	0.00	1.23	0.61	0.61	0.61	0.00	0.00	0.61	0.00	0.00	0.00	0.00	0.00	0.61	0.00	0.00	9.82
			0.06	**19:00 ~ 20:00**	3.07	1.84	0.00	1.23	0.61	0.61	0.61	0.00	0.00	0.61	0.00	0.00	0.00	0.00	0.00	0.61	0.00	0.00	9.21
			0.06	**20:00 ~ 21:00**	2.46	1.23	0.00	0.61	0.61	0.61	0.61	0.00	0.00	0.61	0.00	0.00	0.00	0.00	0.00	0.61	0.00	0.00	7.37
			0.06	**21:00 ~ 22:00**	3.07	1.84	0.00	1.23	0.61	0.61	0.61	0.00	0.00	0.61	0.00	0.00	0.00	0.00	0.00	0.61	0.00	0.00	9.21
			0.06	**22:00 ~ 23:00**	2.46	1.23	0.00	0.61	0.61	0.61	0.61	0.00	0.00	0.61	0.00	0.00	0.00	0.00	0.00	0.61	0.00	0.00	7.37
			0.06	**23:00 ~ 00:00**	2.46	1.23	0.00	0.61	0.61	0.61	0.61	0.00	0.00	0.61	0.00	0.00	0.00	0.00	0.00	0.61	0.00	0.00	7.37
				Whole Day Total (veh*km)	64.47	36.84	0.00	24.56	14.74	10.44	12.28	0.00	0.00	10.44	0.00	0.00	3.07	0.00	0.00	14.74	3.07	0.00	194.64
140	Ngan Hon Street	EB	0.04	**00:00 ~ 01:00**	0.40	0.40	0.00	0.00	0.00	0.00	0.00	0.00	0.00	0.00	0.00	0.00	0.00	0.00	0.00	0.00	0.00	0.00	0.81
			0.04	**01:00 ~ 02:00**	0.40	0.40	0.00	0.00	0.00	0.00	0.00	0.00	0.00	0.00	0.00	0.00	0.00	0.00	0.00	0.00	0.00	0.00	0.81
			0.04	**02:00 ~ 03:00**	0.40	0.40	0.00	0.00	0.00	0.00	0.00	0.00	0.00	0.00	0.00	0.00	0.00	0.00	0.00	0.00	0.00	0.00	0.81
			0.04	**03:00 ~ 04:00**	0.40	0.40	0.00	0.00	0.00	0.00	0.00	0.00	0.00	0.00	0.00	0.00	0.00	0.00	0.00	0.00	0.00	0.00	0.81
			0.04	**04:00 ~ 05:00**	0.40	0.40	0.00	0.00	0.00	0.00	0.00	0.00	0.00	0.00	0.00	0.00	0.00	0.00	0.00	0.00	0.00	0.00	0.81
			0.04	**05:00 ~ 06:00**	0.40	0.40	0.00	0.00	0.00	0.00	0.00	0.00	0.00	0.00	0.00	0.00	0.00	0.00	0.00	0.00	0.00	0.00	0.81
			0.04	**06:00 ~ 07:00**	0.40	0.40	0.00	0.00	0.00	0.00	0.00	0.00	0.00	0.00	0.00	0.00	0.00	0.00	0.00	0.00	0.00	0.00	0.81
			0.04	**07:00 ~ 08:00**	0.40	0.40	0.00	0.40	0.00	0.00	0.00	0.00	0.00	0.00	0.00	0.00	0.00	0.00	0.00	0.40	0.00	0.00	1.62
			0.04	**08:00 ~ 09:00**	0.81	0.40	0.00	0.40	0.00	0.00	0.00	0.00	0.00	0.00	0.00	0.00	0.00	0.00	0.00	0.40	0.00	0.00	2.02
			0.04	**09:00 ~ 10:00**	0.40	0.40	0.00	0.40	0.00	0.00	0.00	0.00	0.00	0.00	0.00	0.00	0.00	0.00	0.00	0.40	0.00	0.00	1.62
			0.04	**10:00 ~ 11:00**	0.40	0.40	0.00	0.40	0.00	0.00	0.00	0.00	0.00	0.00	0.00	0.00	0.00	0.00	0.00	0.40	0.00	0.00	1.62
			0.04	**11:00 ~ 12:00**	0.40	0.40	0.00	0.40	0.00	0.00	0.00	0.00	0.00	0.00	0.00	0.00	0.00	0.00	0.00	0.40	0.00	0.00	1.62
			0.04	**12:00 ~ 13:00**	0.40	0.40	0.00	0.40	0.00	0.00	0.00	0.00	0.00	0.00	0.00	0.00	0.00	0.00	0.00	0.40	0.00	0.00	1.62
			0.04	**13:00 ~ 14:00**	0.40	0.40	0.00	0.40	0.00	0.00	0.00	0.00	0.00	0.00	0.00	0.00	0.00	0.00	0.00	0.40	0.00	0.00	1.62
			0.04	**14:00 ~ 15:00**	0.40	0.40	0.00	0.40	0.00	0.00	0.00	0.00	0.00	0.00	0.00	0.00	0.00	0.00	0.00	0.40	0.00	0.00	1.62
			0.04	**15:00 ~ 16:00**	0.40	0.40	0.00	0.40	0.00	0.00	0.00	0.00	0.00	0.00	0.00	0.00	0.00	0.00	0.00	0.40	0.00	0.00	1.62
			0.04	**16:00 ~ 17:00**	0.40	0.40	0.00	0.40	0.00	0.00	0.00	0.00	0.00	0.00	0.00	0.00	0.00	0.00	0.00	0.40	0.00	0.00	1.62
			0.04	**17:00 ~ 18:00**	0.40	0.40	0.00	0.40	0.00	0.00	0.00	0.00	0.00	0.00	0.00	0.00	0.00	0.00	0.00	0.40	0.00	0.00	1.62
			0.04	**18:00 ~ 19:00**	0.81	0.40	0.00	0.40	0.00	0.00	0.00	0.00	0.00	0.00	0.00	0.00	0.00	0.00	0.00	0.40	0.00	0.00	2.02
			0.04	**19:00 ~ 20:00**	0.40	0.40	0.00	0.40	0.00	0.00	0.00	0.00	0.00	0.00	0.00	0.00	0.00	0.00	0.00	0.40	0.00	0.00	1.62
			0.04	**20:00 ~ 21:00**	0.40	0.40	0.00	0.40	0.00	0.00	0.00	0.00	0.00	0.00	0.00	0.00	0.00	0.00	0.00	0.40	0.00	0.00	1.62
			0.04	**21:00 ~ 22:00**	0.40	0.40	0.00	0.40	0.00	0.00	0.00	0.00	0.00	0.00	0.00	0.00	0.00	0.00	0.00	0.40	0.00	0.00	1.62
			0.04	**22:00 ~ 23:00**	0.40	0.40	0.00	0.40	0.00	0.00	0.00	0.00	0.00	0.00	0.00	0.00	0.00	0.00	0.00	0.40	0.00	0.00	1.62
			0.04	**23:00 ~ 00:00**	0.40	0.40	0.00	0.40	0.00	0.00	0.00	0.00	0.00	0.00	0.00	0.00	0.00	0.00	0.00	0.40	0.00	0.00	1.62
				Whole Day Total (veh*km)	10.50	9.70	0.00	6.87	0.00	0.00	0.00	0.00	0.00	0.00	0.00	0.00	0.00	0.00	0.00	6.87	0.00	0.00	33.94

Road No.	Road Name	Bound	Road Length (km)	Hour	PC	TAXI	LGV3	LGV4	LGV6	HGV7	HGV8	PLB	PV4	PV5	NFB6	NFB7	NFB8	FBSD	FBDD	MC	HGV9	NFB9	Total
141	Ngan Hon Street	WB	0.04	**00:00 ~ 01:00**	0.40	0.40	0.00	0.00	0.00	0.00	0.00	0.00	0.00	0.00	0.00	0.00	0.00	0.00	0.00	0.00	0.00	0.00	0.81
			0.04	**01:00 ~ 02:00**	0.40	0.40	0.00	0.00	0.00	0.00	0.00	0.00	0.00	0.00	0.00	0.00	0.00	0.00	0.00	0.00	0.00	0.00	0.81
			0.04	**02:00 ~ 03:00**	0.40	0.40	0.00	0.00	0.00	0.00	0.00	0.00	0.00	0.00	0.00	0.00	0.00	0.00	0.00	0.00	0.00	0.00	0.81
			0.04	**03:00 ~ 04:00**	0.40	0.40	0.00	0.00	0.00	0.00	0.00	0.00	0.00	0.00	0.00	0.00	0.00	0.00	0.00	0.00	0.00	0.00	0.81
			0.04	**04:00 ~ 05:00**	0.40	0.40	0.00	0.00	0.00	0.00	0.00	0.00	0.00	0.00	0.00	0.00	0.00	0.00	0.00	0.00	0.00	0.00	0.81
			0.04	**05:00 ~ 06:00**	0.40	0.40	0.00	0.00	0.00	0.00	0.00	0.00	0.00	0.00	0.00	0.00	0.00	0.00	0.00	0.00	0.00	0.00	0.81
			0.04	**06:00 ~ 07:00**	0.40	0.40	0.00	0.00	0.00	0.00	0.00	0.00	0.00	0.00	0.00	0.00	0.00	0.00	0.00	0.00	0.00	0.00	0.81
			0.04	**07:00 ~ 08:00**	0.40	0.40	0.00	0.40	0.00	0.00	0.00	0.00	0.00	0.00	0.00	0.00	0.00	0.00	0.00	0.40	0.00	0.00	1.62
			0.04	**08:00 ~ 09:00**	0.81	0.40	0.00	0.40	0.00	0.00	0.00	0.00	0.00	0.00	0.00	0.00	0.00	0.00	0.00	0.40	0.00	0.00	2.02
			0.04	**09:00 ~ 10:00**	0.40	0.40	0.00	0.40	0.00	0.00	0.00	0.00	0.00	0.00	0.00	0.00	0.00	0.00	0.00	0.40	0.00	0.00	1.62
			0.04	**10:00 ~ 11:00**	0.40	0.40	0.00	0.40	0.00	0.00	0.00	0.00	0.00	0.00	0.00	0.00	0.00	0.00	0.00	0.40	0.00	0.00	1.62
			0.04	**11:00 ~ 12:00**	0.40	0.40	0.00	0.40	0.00	0.00	0.00	0.00	0.00	0.00	0.00	0.00	0.00	0.00	0.00	0.40	0.00	0.00	1.62
			0.04	**12:00 ~ 13:00**	0.40	0.40	0.00	0.40	0.00	0.00	0.00	0.00	0.00	0.00	0.00	0.00	0.00	0.00	0.00	0.40	0.00	0.00	1.62
			0.04	**13:00 ~ 14:00**	0.40	0.40	0.00	0.40	0.00	0.00	0.00	0.00	0.00	0.00	0.00	0.00	0.00	0.00	0.00	0.40	0.00	0.00	1.62
			0.04	**14:00 ~ 15:00**	0.40	0.40	0.00	0.40	0.00	0.00	0.00	0.00	0.00	0.00	0.00	0.00	0.00	0.00	0.00	0.40	0.00	0.00	1.62
			0.04	**15:00 ~ 16:00**	0.40	0.40	0.00	0.40	0.00	0.00	0.00	0.00	0.00	0.00	0.00	0.00	0.00	0.00	0.00	0.40	0.00	0.00	1.62
			0.04	**16:00 ~ 17:00**	0.40	0.40	0.00	0.40	0.00	0.00	0.00	0.00	0.00	0.00	0.00	0.00	0.00	0.00	0.00	0.40	0.00	0.00	1.62
			0.04	**17:00 ~ 18:00**	0.40	0.40	0.00	0.40	0.00	0.00	0.00	0.00	0.00	0.00	0.00	0.00	0.00	0.00	0.00	0.40	0.00	0.00	1.62
			0.04	**18:00 ~ 19:00**	0.81	0.40	0.00	0.40	0.00	0.00	0.00	0.00	0.00	0.00	0.00	0.00	0.00	0.00	0.00	0.40	0.00	0.00	2.02
			0.04	**19:00 ~ 20:00**	0.40	0.40	0.00	0.40	0.00	0.00	0.00	0.00	0.00	0.00	0.00	0.00	0.00	0.00	0.00	0.40	0.00	0.00	1.62
			0.04	**20:00 ~ 21:00**	0.40	0.40	0.00	0.40	0.00	0.00	0.00	0.00	0.00	0.00	0.00	0.00	0.00	0.00	0.00	0.40	0.00	0.00	1.62
			0.04	**21:00 ~ 22:00**	0.40	0.40	0.00	0.40	0.00	0.00	0.00	0.00	0.00	0.00	0.00	0.00	0.00	0.00	0.00	0.40	0.00	0.00	1.62
			0.04	**22:00 ~ 23:00**	0.40	0.40	0.00	0.40	0.00	0.00	0.00	0.00	0.00	0.00	0.00	0.00	0.00	0.00	0.00	0.40	0.00	0.00	1.62
			0.04	**23:00 ~ 00:00**	0.40	0.40	0.00	0.40	0.00	0.00	0.00	0.00	0.00	0.00	0.00	0.00	0.00	0.00	0.00	0.40	0.00	0.00	1.62
				Whole Day Total (veh*km)	10.50	9.70	0.00	6.87	0.00	0.00	0.00	0.00	0.00	0.00	0.00	0.00	0.00	0.00	0.00	6.87	0.00	0.00	33.94
142	Lung Tak Street	NB	0.05	**00:00 ~ 01:00**	0.47	0.47	0.00	0.00	0.00	0.00	0.00	0.00	0.00	0.00	0.00	0.00	0.00	0.00	0.00	0.00	0.00	0.00	0.95
			0.05	**01:00 ~ 02:00**	0.47	0.47	0.00	0.00	0.00	0.00	0.00	0.00	0.00	0.00	0.00	0.00	0.00	0.00	0.00	0.00	0.00	0.00	0.95
			0.05	**02:00 ~ 03:00**	0.47	0.47	0.00	0.00	0.00	0.00	0.00	0.00	0.00	0.00	0.00	0.00	0.00	0.00	0.00	0.00	0.00	0.00	0.95
			0.05	**03:00 ~ 04:00**	0.47	0.00	0.00	0.00	0.00	0.00	0.00	0.00	0.00	0.00	0.00	0.00	0.00	0.00	0.00	0.00	0.00	0.00	0.47
			0.05	**04:00 ~ 05:00**	0.47	0.00	0.00	0.00	0.00	0.00	0.00	0.00	0.00	0.00	0.00	0.00	0.00	0.00	0.00	0.00	0.00	0.00	0.47
			0.05	**05:00 ~ 06:00**	0.47	0.47	0.00	0.00	0.00	0.00	0.00	0.00	0.00	0.00	0.00	0.00	0.00	0.00	0.00	0.00	0.00	0.00	0.95
			0.05	**06:00 ~ 07:00**	0.47	0.47	0.00	0.00	0.00	0.00	0.00	0.00	0.00	0.00	0.00	0.00	0.00	0.00	0.00	0.00	0.00	0.00	0.95
			0.05	**07:00 ~ 08:00**	0.47	0.47	0.00	0.47	0.00	0.00	0.00	0.00	0.00	0.00	0.00	0.00	0.00	0.00	0.00	0.47	0.00	0.00	1.90
			0.05	**08:00 ~ 09:00**	0.47	0.47	0.00	0.47	0.00	0.00	0.00	0.00	0.00	0.00	0.00	0.00	0.00	0.00	0.00	0.47	0.00	0.00	1.90
			0.05	**09:00 ~ 10:00**	0.47	0.47	0.00	0.47	0.00	0.00	0.00	0.00	0.00	0.00	0.00	0.00	0.00	0.00	0.00	0.47	0.00	0.00	1.90
			0.05	**10:00 ~ 11:00**	0.47	0.47	0.00	0.47	0.00	0.00	0.00	0.00	0.00	0.00	0.00	0.00	0.00	0.00	0.00	0.47	0.00	0.00	1.90
			0.05	**11:00 ~ 12:00**	0.47	0.47	0.00	0.47	0.00	0.00	0.00	0.00	0.00	0.00	0.00	0.00	0.00	0.00	0.00	0.47	0.00	0.00	1.90
			0.05	**12:00 ~ 13:00**	0.47	0.47	0.00	0.47	0.00	0.00	0.00	0.00	0.00	0.00	0.00	0.00	0.00	0.00	0.00	0.47	0.00	0.00	1.90
			0.05	**13:00 ~ 14:00**	0.47	0.47	0.00	0.47	0.00	0.00	0.00	0.00	0.00	0.00	0.00	0.00	0.00	0.00	0.00	0.47	0.00	0.00	1.90
			0.05	**14:00 ~ 15:00**	0.47	0.47	0.00	0.47	0.00	0.00	0.00	0.00	0.00	0.00	0.00	0.00	0.00	0.00	0.00	0.47	0.00	0.00	1.90
			0.05	**15:00 ~ 16:00**	0.47	0.47	0.00	0.47	0.00	0.00	0.00	0.00	0.00	0.00	0.00	0.00	0.00	0.00	0.00	0.47	0.00	0.00	1.90
			0.05	**16:00 ~ 17:00**	0.47	0.47	0.00	0.47	0.00	0.00	0.00	0.00	0.00	0.00	0.00	0.00	0.00	0.00	0.00	0.47	0.00	0.00	1.90
			0.05	**17:00 ~ 18:00**	0.47	0.47	0.00	0.47	0.00	0.00	0.00	0.00	0.00	0.00	0.00	0.00	0.00	0.00	0.00	0.47	0.00	0.00	1.90
			0.05	**18:00 ~ 19:00**	0.47	0.47	0.00	0.47	0.00	0.00	0.00	0.00	0.00	0.00	0.00	0.00	0.00	0.00	0.00	0.47	0.00	0.00	1.90
			0.05	**19:00 ~ 20:00**	0.47	0.47	0.00	0.47	0.00	0.00	0.00	0.00	0.00	0.00	0.00	0.00	0.00	0.00	0.00	0.47	0.00	0.00	1.90
			0.05	**20:00 ~ 21:00**	0.47	0.47	0.00	0.47	0.00	0.00	0.00	0.00	0.00	0.00	0.00	0.00	0.00	0.00	0.00	0.47	0.00	0.00	1.90
			0.05	**21:00 ~ 22:00**	0.47	0.47	0.00	0.47	0.00	0.00	0.00	0.00	0.00	0.00	0.00	0.00	0.00	0.00	0.00	0.47	0.00	0.00	1.90
			0.05	**22:00 ~ 23:00**	0.47	0.47	0.00	0.47	0.00	0.00	0.00	0.00	0.00	0.00	0.00	0.00	0.00	0.00	0.00	0.47	0.00	0.00	1.90
			0.05	**23:00 ~ 00:00**	0.47	0.47	0.00	0.47	0.00	0.00	0.00	0.00	0.00	0.00	0.00	0.00	0.00	0.00	0.00	0.47	0.00	0.00	1.90
				Whole Day Total (veh*km)	11.38	10.43	0.00	8.06	0.00	0.00	0.00	0.00	0.00	0.00	0.00	0.00	0.00	0.00	0.00	8.06	0.00	0.00	37.92
143	Chi Kiang Street	EB	0.11	**00:00 ~ 01:00**	1.12	1.12	0.00	1.12	0.00	0.00	0.00	0.00	0.00	0.00	0.00	0.00	0.00	0.00	1.12	1.12	0.00	0.00	5.61
			0.11	**01:00 ~ 02:00**	1.12	1.12	0.00	1.12	0.00	0.00	0.00	0.00	0.00	0.00	0.00	0.00	0.00	0.00	1.12	1.12	0.00	0.00	5.61
			0.11	**02:00 ~ 03:00**	1.12	1.12	0.00	1.12	0.00	0.00	0.00	0.00	0.00	0.00	0.00	0.00	0.00	0.00	1.12	1.12	0.00	0.00	5.61
			0.11	**03:00 ~ 04:00**	1.12	1.12	0.00	1.12	0.00	0.00	0.00	0.00	0.00	0.00	0.00	0.00	0.00	0.00	1.12	0.00	0.00	0.00	4.49
			0.11	**04:00 ~ 05:00**	1.12	1.12	0.00	1.12	0.00	0.00	0.00	0.00	0.00	0.00	0.00	0.00	0.00	0.00	1.12	0.00	0.00	0.00	4.49
			0.11	**05:00 ~ 06:00**	1.12	1.12	0.00	1.12	0.00	0.00	0.00	0.00	0.00	0.00	0.00	0.00	0.00	0.00	1.12	1.12	0.00	0.00	5.61
			0.11	**06:00 ~ 07:00**	1.12	1.12	0.00	1.12	0.00	0.00	0.00	1.12	0.00	0.00	0.00	0.00	0.00	0.00	1.12	1.12	0.00	0.00	6.73
			0.11	**07:00 ~ 08:00**	2.24	1.12	0.00	1.12	1.12	0.00	0.00	1.12	0.00	0.00	0.00	0.00	0.00	0.00	1.12	1.12	0.00	0.00	8.98
			0.11	**08:00 ~ 09:00**	3.37	2.24	0.00	1.12	1.12	0.00	0.00	1.12	0.00	0.00	0.00	0.00	0.00	0.00	1.12	1.12	0.00	0.00	11.22
			0.11	**09:00 ~ 10:00**	3.37	2.24	0.00	1.12	1.12	0.00	0.00	1.12	0.00	0.00	0.00	0.00	0.00	0.00	1.12	1.12	0.00	0.00	11.22
			0.11	**10:00 ~ 11:00**	3.37	2.24	0.00	1.12	1.12	0.00	0.00	1.12	0.00	0.00	0.00	0.00	0.00	0.00	1.12	1.12	0.00	0.00	11.22
			0.11	**11:00 ~ 12:00**	3.37	2.24	0.00	1.12	1.12	0.00	0.00	1.12	0.00	0.00	0.00	0.00	0.00	0.00	1.12	1.12	0.00	0.00	11.22
			0.11	**12:00 ~ 13:00**	4.49	2.24	0.00	2.24	1.12	1.12	1.12	1.12	0.00	1.12	0.00	0.00	0.00	0.00	1.12	1.12	0.00	0.00	16.83
			0.11	**13:00 ~ 14:00**	4.49	2.24	0.00	2.24	1.12	1.12	1.12	1.12	0.00	1.12	0.00	0.00	0.00	0.00	1.12	1.12	0.00	0.00	16.83
			0.11	**14:00 ~ 15:00**	4.49	2.24	0.00	2.24	1.12	1.12	1.12	1.12	0.00	1.12	0.00	0.00	0.00	0.00	1.12	1.12	0.00	0.00	16.83
			0.11	**15:00 ~ 16:00**	4.49	2.24	0.00	2.24	1.12	1.12	1.12	1.12	0.00	1.12	0.00	0.00	0.00	0.00	1.12	1.12	0.00	0.00	16.83
			0.11	**16:00 ~ 17:00**	4.49	2.24	0.00	2.24	1.12	1.12	1.12	1.12	0.00	1.12	0.00	0.00	0.00	0.00	1.12	1.12	0.00	0.00	16.83
			0.11	**17:00 ~ 18:00**	4.49	2.24	0.00	2.24	1.12	1.12	1.12	1.12	0.00	1.12	0.00	0.00	0.00	0.00	1.12	1.12	0.00	0.00	16.83
			0.11	**18:00 ~ 19:00**	4.49	2.24	0.00	2.24	1.12	1.12	1.12	1.12	0.00	1.12	0.00	0.00	0.00	0.00	1.12	1.12	0.00	0.00	16.83
			0.11	**19:00 ~ 20:00**	4.49	2.24	0.00	2.24	1.12	1.12	1.12	1.12	0.00	1.12	0.00	0.00	0.00	0.00	1.12	1.12	0.00	0.00	16.83
			0.11	**20:00 ~ 21:00**	3.37	2.24	0.00	2.24	1.12	1.12	1.12	1.12	0.00	1.12	0.00	0.00	0.00	0.00	1.12	1.12	0.00	0.00	15.71
			0.11	**21:00 ~ 22:00**	3.37	2.24	0.00	2.24	1.12	1.12	1.12	1.12	0.00	1.12	0.00	0.00	0.00	0.00	1.12	1.12	0.00	0.00	15.71
			0.11	**22:00 ~ 23:00**	3.37	2.24	0.00	2.24	1.12	1.12	1.12	1.12	0.00	1.12	0.00	0.00	0.00	0.00	1.12	1.12	0.00	0.00	15.71
			0.11	**23:00 ~ 00:00**	3.37	2.24	0.00	1.12	1.12	1.12	1.12	1.12	0.00	1.12	0.00	0.00	0.00	0.00	1.12	1.12	0.00	0.00	14.59
				Whole Day Total (veh*km)	72.93	44.88	0.00	39.27	19.07	13.46	13.46	20.20	0.00	13.46	0.00	0.00	0.00	0.00	26.93	24.68	0.00	0.00	288.35
144	Chi Kiang Street	EB	0.03	**00:00 ~ 01:00**	3.71	1.85	0.00	1.24	0.62	0.31	0.31	0.31	0.00	0.31	0.31	0.00	0.31	0.00	0.31	0.62	0.31	0.00	10.51
			0.03	**01:00 ~ 02:00**	2.47	1.24	0.00	0.93	0.31	0.31	0.31	0.00	0.00	0.31	0.31	0.00	0.31	0.00	0.31	0.31	0.31	0.00	7.42
			0.03	**02:00 ~ 03:00**	1.85	0.93	0.00	0.62	0.31	0.31	0.31	0.00	0.00	0.31	0.00	0.00	0.00	0.00	0.31	0.31	0.00	0.00	5.25
			0.03	**03:00 ~ 04:00**	1.55	0.93	0.00	0.62	0.31	0.31	0.31	0.00	0.00	0.31	0.00	0.00	0.00	0.00	0.31	0.31	0.00	0.00	4.94
			0.03	**04:00 ~ 05:00**	1.55	0.93	0.00	0.62	0.31	0.31	0.31	0.00	0.00	0.31	0.00	0.00	0.00	0.00	0.31	0.31	0.00	0.00	4.94
			0.03	**05:00 ~ 06:00**	1.85	0.93	0.00	0.62	0.31	0.31	0.31	0.00	0.00	0.31	0.00	0.00	0.00	0.00	0.62	0.31	0.00	0.00	5.56
			0.03	**06:00 ~ 07:00**	3.71	1.85	0.00	1.24	0.62	0.31	0.31	0.31	0.00	0.31	0.31	0.00	0.31	0.00	0.93	0.62	0.31	0.00	11.12
			0.03	**07:00 ~ 08:00**	7.42	3.71	0.31	2.16	0.93	0.31	0.31	0.31	0.31	0.31	0.31	0.31	0.31	0.00	1.24	0.93	0.31	0.00	19.47
			0.03	**08:00 ~ 09:00**	9.27	4.64	0.31	2.78	1.24	0.31	0.31	0.62	0.31	0.31	0.31	0.31	0.31	0.00	0.93	1.24	0.31	0.00	23.48
			0.03	**09:00 ~ 10:00**	8.03	4.33	0.31	2.47	0.93	0.31	0.31	0.31	0.31	0.31	0.31	0.31	0.31	0.00	0.93	0.93	0.31	0.00	20.70
			0.03	**10:00 ~ 11:00**	8.03	4.02	0.31	2.47	0.93	0.31	0.31	0.31	0.31	0.31	0.31	0.31	0.31	0.00	0.93	0.93	0.31	0.00	20.39
			0.03	**11:00 ~ 12:00**	8.34	4.33	0.31	2.47	0.93	0.31	0.31	0.31	0.31	0.31	0.31	0.31	0.31	0.00	0.93	0.93	0.31	0.00	21.01
			0.03	**12:00 ~ 13:00**	8.96	4.64	0.31	1.85	0.62	0.31	0.31	0.31	0.31	0.31	0.31	0.31	0.31	0.00	0.93	1.24	0.31	0.00	21.32
			0.03	**13:00 ~ 14:00**	9.27	4.64	0.31	1.85	0.62	0.31	0.31	0.31	0.31	0.31	0.31	0.31	0.31	0.00	0.93	1.24	0.31	0.00	21.63
			0.03	**14:00 ~ 15:00**	9.27	4.64	0.31	1.85	0.62	0.31	0.31	0.31	0.31	0.31	0.31	0.31	0.31	0.00	0.93	1.24	0.31	0.00	21.63
			0.03	**15:00 ~ 16:00**	9.27	4.94	0.31	1.85	0.62	0.31	0.31	0.31	0.31	0.31	0.31	0.31	0.31	0.00	0.93	1.24	0.31	0.00	21.94
			0.03	**16:00 ~ 17:00**	9.58	4.94	0.31	1.85	0.93	0.31	0.31	0.31	0.31	0.31	0.31	0.31	0.31	0.00	0.93	1.24	0.31	0.00	22.56
			0.03	**17:00 ~ 18:00**	9.58	4.94	0.31	1.85	0.93	0.31	0.31	0.62	0.31	0.31	0.31	0.31	0.31	0.00	0.93	1.24	0.31	0.00	22.87
			0.03	**18:00 ~ 19:00**	10.20	5.25	0.31	2.16	0.93	0.31	0.31	0.62	0.31	0.31	0.31	0.31	0.31	0.00	1.24	1.24	0.31	0.00	24.41
			0.03	**19:00 ~ 20:00**	9.27	4.64	0.31	1.85	0.62	0.31	0.31	0.31	0.31	0.31	0.31	0.31	0.31	0.00	0.93	1.24	0.31	0.00	21.63
			0.03	**20:00 ~ 21:00**	7.73	4.02	0.31	1.55	0.62	0.31	0.31	0.31	0.31	0.31	0.31	0.31	0.31	0.00	0.93	0.93	0.31	0.00	18.85
			0.03	**21:00 ~ 22:00**	8.03	4.02	0.31	1.55	0.62	0.31	0.31	0.31	0.31	0.31	0.31	0.31	0.31	0.00	0.93	0.93	0.31	0.00	19.16
			0.03	**22:00 ~ 23:00**	7.42	3.71	0.31	1.55	0.62	0.31	0.31	0.31	0.31	0.31	0.31	0.31	0.31	0.00	0.93	0.93	0.31	0.00	18.23
			0.03	**23:00 ~ 00:00**	6.18	3.09	0.31	1.24	0.62	0.31	0.31	0.31	0.31	0.31	0.31	0.31	0.31	0.00	0.62	0.62	0.31	0.00	15.45
				Whole Day Total (veh*km)	162.53	83.12	5.25	39.24	16.07	7.42	7.42	6.80	5.25	7.42	6.18	5.25	6.18	0.00	19.16	21.01	6.18	0.00	404.48

Road No.	Road Name	Bound	Road Length (km)	Hour	PC	TAXI	LGV3	LGV4	LGV6	HGV7	HGV8	PLB	PV4	PV5	NFB6	NFB7	NFB8	FBSD	FBDD	MC	HGV9	NFB9	Total
145	Chi Kiang Street	EB	0.04	**00:00 ~ 01:00**	5.28	2.84	0.00	1.62	0.81	0.41	0.41	0.41	0.00	0.41	0.41	0.00	0.41	0.00	0.41	0.81	0.41	0.00	14.62
			0.04	**01:00 ~ 02:00**	3.65	2.03	0.00	1.22	0.41	0.41	0.41	0.00	0.00	0.41	0.41	0.00	0.41	0.00	0.41	0.41	0.41	0.00	10.56
			0.04	**02:00 ~ 03:00**	2.44	1.22	0.00	0.81	0.41	0.41	0.41	0.00	0.00	0.41	0.00	0.00	0.41	0.00	0.41	0.41	0.00	0.00	7.31
			0.04	**03:00 ~ 04:00**	2.03	1.22	0.00	0.81	0.41	0.41	0.41	0.00	0.00	0.41	0.00	0.00	0.00	0.00	0.41	0.41	0.00	0.00	6.50
			0.04	**04:00 ~ 05:00**	2.03	1.22	0.00	0.81	0.41	0.41	0.41	0.00	0.00	0.41	0.00	0.00	0.00	0.00	0.41	0.41	0.00	0.00	6.50
			0.04	**05:00 ~ 06:00**	2.84	1.62	0.00	0.81	0.41	0.41	0.41	0.00	0.00	0.41	0.00	0.00	0.41	0.00	0.81	0.41	0.00	0.00	8.53
			0.04	**06:00 ~ 07:00**	5.28	2.84	0.00	1.62	0.81	0.41	0.41	0.41	0.00	0.41	0.41	0.00	0.41	0.00	1.22	0.81	0.41	0.00	15.43
			0.04	**07:00 ~ 08:00**	10.56	5.28	0.41	3.25	1.22	0.41	0.41	0.41	0.41	0.41	0.41	0.41	0.41	0.00	1.62	1.22	0.41	0.00	27.20
			0.04	**08:00 ~ 09:00**	12.99	6.50	0.41	4.06	1.62	0.41	0.41	0.81	0.41	0.41	0.41	0.41	0.41	0.00	1.22	1.62	0.41	0.00	32.48
			0.04	**09:00 ~ 10:00**	11.37	5.68	0.41	3.65	1.22	0.41	0.41	0.41	0.41	0.41	0.41	0.41	0.41	0.00	1.22	1.22	0.41	0.00	28.42
			0.04	**10:00 ~ 11:00**	10.96	5.68	0.41	3.25	1.22	0.41	0.41	0.41	0.41	0.41	0.41	0.41	0.41	0.00	1.22	1.22	0.41	0.00	27.61
			0.04	**11:00 ~ 12:00**	11.77	6.09	0.41	3.65	1.22	0.41	0.41	0.41	0.41	0.41	0.41	0.41	0.41	0.00	1.22	1.22	0.41	0.00	29.23
			0.04	**12:00 ~ 13:00**	12.59	6.50	0.41	2.84	1.22	0.41	0.41	0.41	0.41	0.41	0.41	0.41	0.41	0.00	1.22	1.62	0.41	0.00	30.04
			0.04	**13:00 ~ 14:00**	12.99	6.50	0.41	2.84	1.22	0.41	0.41	0.41	0.41	0.41	0.41	0.41	0.41	0.00	1.22	1.62	0.41	0.00	30.45
			0.04	**14:00 ~ 15:00**	12.99	6.90	0.41	2.84	1.22	0.41	0.41	0.41	0.41	0.41	0.41	0.41	0.41	0.00	1.22	1.62	0.41	0.00	30.86
			0.04	**15:00 ~ 16:00**	13.40	6.90	0.41	2.84	1.22	0.41	0.41	0.41	0.41	0.41	0.41	0.41	0.41	0.00	1.22	1.62	0.41	0.00	31.26
			0.04	**16:00 ~ 17:00**	13.80	6.90	0.41	3.25	1.22	0.41	0.41	0.41	0.41	0.41	0.41	0.41	0.41	0.00	1.22	1.62	0.41	0.00	32.07
			0.04	**17:00 ~ 18:00**	13.80	6.90	0.41	2.84	1.22	0.41	0.41	0.81	0.41	0.41	0.41	0.41	0.41	0.00	1.22	1.62	0.41	0.00	32.07
			0.04	**18:00 ~ 19:00**	14.62	7.31	0.41	3.25	1.22	0.41	0.41	0.81	0.41	0.41	0.41	0.41	0.41	0.00	1.62	1.62	0.41	0.00	34.10
			0.04	**19:00 ~ 20:00**	12.99	6.50	0.41	2.84	1.22	0.41	0.41	0.41	0.41	0.41	0.41	0.41	0.41	0.00	1.22	1.62	0.41	0.00	30.45
			0.04	**20:00 ~ 21:00**	10.96	5.68	0.41	2.44	0.81	0.41	0.41	0.41	0.41	0.41	0.41	0.41	0.41	0.00	1.22	1.22	0.41	0.00	26.39
			0.04	**21:00 ~ 22:00**	11.37	5.68	0.41	2.44	1.22	0.41	0.41	0.41	0.41	0.41	0.41	0.41	0.41	0.00	1.22	1.22	0.41	0.00	27.20
			0.04	**22:00 ~ 23:00**	10.56	5.28	0.41	2.44	0.81	0.41	0.41	0.41	0.41	0.41	0.41	0.41	0.41	0.00	1.22	1.22	0.41	0.00	25.58
			0.04	**23:00 ~ 00:00**	8.53	4.47	0.41	2.03	0.81	0.41	0.41	0.41	0.41	0.41	0.41	0.41	0.41	0.00	0.81	1.22	0.41	0.00	21.92
				Whole Day Total (veh*km)	229.80	117.74	6.90	58.46	23.55	9.74	9.74	8.93	6.90	9.74	8.12	6.90	8.93	0.00	25.17	28.01	8.12	0.00	566.78
146	Ha Heung Road	NB	0.10	**00:00 ~ 01:00**	0.95	0.95	0.00	0.95	0.95	0.00	0.00	0.00	0.00	0.00	0.00	0.00	0.00	0.00	0.00	0.95	0.00	0.00	4.77
			0.10	**01:00 ~ 02:00**	0.95	0.95	0.00	0.95	0.95	0.00	0.00	0.00	0.00	0.00	0.00	0.00	0.00	0.00	0.00	0.95	0.00	0.00	4.77
			0.10	**02:00 ~ 03:00**	0.95	0.95	0.00	0.95	0.00	0.00	0.00	0.00	0.00	0.00	0.00	0.00	0.00	0.00	0.00	0.00	0.00	0.00	2.86
			0.10	**03:00 ~ 04:00**	0.95	0.95	0.00	0.95	0.00	0.00	0.00	0.00	0.00	0.00	0.00	0.00	0.00	0.00	0.00	0.00	0.00	0.00	2.86
			0.10	**04:00 ~ 05:00**	0.95	0.95	0.00	0.95	0.00	0.00	0.00	0.00	0.00	0.00	0.00	0.00	0.00	0.00	0.00	0.00	0.00	0.00	2.86
			0.10	**05:00 ~ 06:00**	0.95	0.95	0.00	0.95	0.00	0.00	0.00	0.00	0.00	0.00	0.00	0.00	0.00	0.00	0.00	0.00	0.00	0.00	2.86
			0.10	**06:00 ~ 07:00**	0.95	0.95	0.00	0.95	0.95	0.00	0.00	0.00	0.00	0.00	0.00	0.00	0.00	0.00	0.00	0.95	0.00	0.00	4.77
			0.10	**07:00 ~ 08:00**	1.91	0.95	0.00	0.95	0.95	0.00	0.95	0.00	0.00	0.00	0.00	0.00	0.00	0.00	0.00	0.95	0.00	0.00	6.68
			0.10	**08:00 ~ 09:00**	1.91	0.95	0.00	0.95	0.95	0.00	0.95	0.00	0.00	0.00	0.00	0.00	0.00	0.00	0.00	0.95	0.00	0.00	6.68
			0.10	**09:00 ~ 10:00**	1.91	0.95	0.00	0.95	0.95	0.00	0.95	0.00	0.00	0.00	0.00	0.00	0.00	0.00	0.00	0.95	0.00	0.00	6.68
			0.10	**10:00 ~ 11:00**	1.91	0.95	0.00	0.95	0.95	0.00	0.95	0.00	0.00	0.00	0.00	0.00	0.00	0.00	0.00	0.95	0.00	0.00	6.68
			0.10	**11:00 ~ 12:00**	1.91	0.95	0.00	0.95	0.95	0.00	0.95	0.00	0.00	0.00	0.00	0.00	0.00	0.00	0.00	0.95	0.00	0.00	6.68
			0.10	**12:00 ~ 13:00**	2.86	1.91	0.00	1.91	0.95	0.95	0.95	0.00	0.00	0.00	0.00	0.00	0.00	0.00	0.00	0.95	0.00	0.00	10.49
			0.10	**13:00 ~ 14:00**	2.86	1.91	0.00	1.91	0.95	0.95	0.95	0.00	0.00	0.00	0.00	0.00	0.00	0.00	0.00	0.95	0.00	0.00	10.49
			0.10	**14:00 ~ 15:00**	2.86	1.91	0.00	1.91	0.95	0.95	0.95	0.00	0.00	0.00	0.00	0.00	0.00	0.00	0.00	0.95	0.00	0.00	10.49
			0.10	**15:00 ~ 16:00**	2.86	1.91	0.00	1.91	0.95	0.95	0.95	0.00	0.00	0.00	0.00	0.00	0.00	0.00	0.00	0.95	0.00	0.00	10.49
			0.10	**16:00 ~ 17:00**	2.86	1.91	0.00	1.91	0.95	0.95	0.95	0.00	0.00	0.00	0.00	0.00	0.00	0.00	0.00	0.95	0.00	0.00	10.49
			0.10	**17:00 ~ 18:00**	2.86	1.91	0.00	1.91	0.95	0.95	0.95	0.00	0.00	0.00	0.00	0.00	0.00	0.00	0.00	0.95	0.00	0.00	10.49
			0.10	**18:00 ~ 19:00**	2.86	1.91	0.00	1.91	0.95	0.95	0.95	0.00	0.00	0.00	0.00	0.00	0.00	0.00	0.00	0.95	0.00	0.00	10.49
			0.10	**19:00 ~ 20:00**	2.86	1.91	0.00	1.91	0.95	0.95	0.95	0.00	0.00	0.00	0.00	0.00	0.00	0.00	0.00	0.95	0.00	0.00	10.49
			0.10	**20:00 ~ 21:00**	1.91	0.95	0.00	0.95	0.95	0.95	0.95	0.00	0.00	0.00	0.00	0.00	0.00	0.00	0.00	0.95	0.00	0.00	7.63
			0.10	**21:00 ~ 22:00**	1.91	0.95	0.00	0.95	0.95	0.95	0.95	0.00	0.00	0.00	0.00	0.00	0.00	0.00	0.00	0.95	0.00	0.00	7.63
			0.10	**22:00 ~ 23:00**	1.91	0.95	0.00	0.95	0.95	0.95	0.95	0.00	0.00	0.00	0.00	0.00	0.00	0.00	0.00	0.95	0.00	0.00	7.63
			0.10	**23:00 ~ 00:00**	1.91	0.95	0.00	0.95	0.95	0.95	0.95	0.00	0.00	0.00	0.00	0.00	0.00	0.00	0.00	0.95	0.00	0.00	7.63
				Whole Day Total (veh*km)	46.75	30.53	0.00	30.53	19.08	11.45	16.22	0.00	0.00	0.00	0.00	0.00	0.00	0.00	0.00	19.08	0.00	0.00	173.63
147	Sze Chuen Street	EB	0.04	**00:00 ~ 01:00**	0.42	0.42	0.00	0.00	0.00	0.00	0.00	0.00	0.00	0.00	0.00	0.00	0.00	0.00	0.00	0.00	0.00	0.00	0.84
			0.04	**01:00 ~ 02:00**	0.42	0.42	0.00	0.00	0.00	0.00	0.00	0.00	0.00	0.00	0.00	0.00	0.00	0.00	0.00	0.00	0.00	0.00	0.84
			0.04	**02:00 ~ 03:00**	0.42	0.42	0.00	0.00	0.00	0.00	0.00	0.00	0.00	0.00	0.00	0.00	0.00	0.00	0.00	0.00	0.00	0.00	0.84
			0.04	**03:00 ~ 04:00**	0.42	0.42	0.00	0.00	0.00	0.00	0.00	0.00	0.00	0.00	0.00	0.00	0.00	0.00	0.00	0.00	0.00	0.00	0.84
			0.04	**04:00 ~ 05:00**	0.42	0.42	0.00	0.00	0.00	0.00	0.00	0.00	0.00	0.00	0.00	0.00	0.00	0.00	0.00	0.00	0.00	0.00	0.84
			0.04	**05:00 ~ 06:00**	0.42	0.42	0.00	0.00	0.00	0.00	0.00	0.00	0.00	0.00	0.00	0.00	0.00	0.00	0.00	0.00	0.00	0.00	0.84
			0.04	**06:00 ~ 07:00**	0.42	0.42	0.00	0.00	0.00	0.00	0.00	0.00	0.00	0.00	0.00	0.00	0.00	0.00	0.00	0.00	0.00	0.00	0.84
			0.04	**07:00 ~ 08:00**	0.42	0.42	0.00	0.42	0.00	0.00	0.00	0.00	0.00	0.00	0.00	0.00	0.00	0.00	0.00	0.42	0.00	0.00	1.68
			0.04	**08:00 ~ 09:00**	0.84	0.42	0.00	0.42	0.00	0.00	0.00	0.00	0.00	0.00	0.00	0.00	0.00	0.00	0.00	0.42	0.00	0.00	2.11
			0.04	**09:00 ~ 10:00**	0.42	0.42	0.00	0.42	0.00	0.00	0.00	0.00	0.00	0.00	0.00	0.00	0.00	0.00	0.00	0.42	0.00	0.00	1.68
			0.04	**10:00 ~ 11:00**	0.42	0.42	0.00	0.42	0.00	0.00	0.00	0.00	0.00	0.00	0.00	0.00	0.00	0.00	0.00	0.42	0.00	0.00	1.68
			0.04	**11:00 ~ 12:00**	0.42	0.42	0.00	0.42	0.00	0.00	0.00	0.00	0.00	0.00	0.00	0.00	0.00	0.00	0.00	0.42	0.00	0.00	1.68
			0.04	**12:00 ~ 13:00**	0.42	0.42	0.00	0.42	0.00	0.00	0.00	0.00	0.00	0.00	0.00	0.00	0.00	0.00	0.00	0.42	0.00	0.00	1.68
			0.04	**13:00 ~ 14:00**	0.42	0.42	0.00	0.42	0.00	0.00	0.00	0.00	0.00	0.00	0.00	0.00	0.00	0.00	0.00	0.42	0.00	0.00	1.68
			0.04	**14:00 ~ 15:00**	0.42	0.42	0.00	0.42	0.00	0.00	0.00	0.00	0.00	0.00	0.00	0.00	0.00	0.00	0.00	0.42	0.00	0.00	1.68
			0.04	**15:00 ~ 16:00**	0.42	0.42	0.00	0.42	0.00	0.00	0.00	0.00	0.00	0.00	0.00	0.00	0.00	0.00	0.00	0.42	0.00	0.00	1.68
			0.04	**16:00 ~ 17:00**	0.42	0.42	0.00	0.42	0.00	0.00	0.00	0.00	0.00	0.00	0.00	0.00	0.00	0.00	0.00	0.42	0.00	0.00	1.68
			0.04	**17:00 ~ 18:00**	0.42	0.42	0.00	0.42	0.00	0.00	0.00	0.00	0.00	0.00	0.00	0.00	0.00	0.00	0.00	0.42	0.00	0.00	1.68
			0.04	**18:00 ~ 19:00**	0.84	0.42	0.00	0.42	0.00	0.00	0.00	0.00	0.00	0.00	0.00	0.00	0.00	0.00	0.00	0.42	0.00	0.00	2.11
			0.04	**19:00 ~ 20:00**	0.42	0.42	0.00	0.42	0.00	0.00	0.00	0.00	0.00	0.00	0.00	0.00	0.00	0.00	0.00	0.42	0.00	0.00	1.68
			0.04	**20:00 ~ 21:00**	0.42	0.42	0.00	0.42	0.00	0.00	0.00	0.00	0.00	0.00	0.00	0.00	0.00	0.00	0.00	0.42	0.00	0.00	1.68
			0.04	**21:00 ~ 22:00**	0.42	0.42	0.00	0.42	0.00	0.00	0.00	0.00	0.00	0.00	0.00	0.00	0.00	0.00	0.00	0.42	0.00	0.00	1.68
			0.04	**22:00 ~ 23:00**	0.42	0.42	0.00	0.42	0.00	0.00	0.00	0.00	0.00	0.00	0.00	0.00	0.00	0.00	0.00	0.42	0.00	0.00	1.68
			0.04	**23:00 ~ 00:00**	0.42	0.42	0.00	0.42	0.00	0.00	0.00	0.00	0.00	0.00	0.00	0.00	0.00	0.00	0.00	0.42	0.00	0.00	1.68
				Whole Day Total (veh*km)	10.95	10.10	0.00	7.16	0.00	0.00	0.00	0.00	0.00	0.00	0.00	0.00	0.00	0.00	0.00	7.16	0.00	0.00	35.36
148	Sze Chuen Street	WB	0.04	**00:00 ~ 01:00**	0.42	0.42	0.00	0.00	0.00	0.00	0.00	0.00	0.00	0.00	0.00	0.00	0.00	0.00	0.00	0.00	0.00	0.00	0.84
			0.04	**01:00 ~ 02:00**	0.42	0.42	0.00	0.00	0.00	0.00	0.00	0.00	0.00	0.00	0.00	0.00	0.00	0.00	0.00	0.00	0.00	0.00	0.84
			0.04	**02:00 ~ 03:00**	0.42	0.42	0.00	0.00	0.00	0.00	0.00	0.00	0.00	0.00	0.00	0.00	0.00	0.00	0.00	0.00	0.00	0.00	0.84
			0.04	**03:00 ~ 04:00**	0.42	0.42	0.00	0.00	0.00	0.00	0.00	0.00	0.00	0.00	0.00	0.00	0.00	0.00	0.00	0.00	0.00	0.00	0.84
			0.04	**04:00 ~ 05:00**	0.42	0.42	0.00	0.00	0.00	0.00	0.00	0.00	0.00	0.00	0.00	0.00	0.00	0.00	0.00	0.00	0.00	0.00	0.84
			0.04	**05:00 ~ 06:00**	0.42	0.42	0.00	0.00	0.00	0.00	0.00	0.00	0.00	0.00	0.00	0.00	0.00	0.00	0.00	0.00	0.00	0.00	0.84
			0.04	**06:00 ~ 07:00**	0.42	0.42	0.00	0.00	0.00	0.00	0.00	0.00	0.00	0.00	0.00	0.00	0.00	0.00	0.00	0.00	0.00	0.00	0.84
			0.04	**07:00 ~ 08:00**	0.42	0.42	0.00	0.42	0.00	0.00	0.00	0.00	0.00	0.00	0.00	0.00	0.00	0.00	0.00	0.42	0.00	0.00	1.68
			0.04	**08:00 ~ 09:00**	0.84	0.42	0.00	0.42	0.00	0.00	0.00	0.00	0.00	0.00	0.00	0.00	0.00	0.00	0.00	0.42	0.00	0.00	2.11
			0.04	**09:00 ~ 10:00**	0.42	0.42	0.00	0.42	0.00	0.00	0.00	0.00	0.00	0.00	0.00	0.00	0.00	0.00	0.00	0.42	0.00	0.00	1.68
			0.04	**10:00 ~ 11:00**	0.42	0.42	0.00	0.42	0.00	0.00	0.00	0.00	0.00	0.00	0.00	0.00	0.00	0.00	0.00	0.42	0.00	0.00	1.68
			0.04	**11:00 ~ 12:00**	0.42	0.42	0.00	0.42	0.00	0.00	0.00	0.00	0.00	0.00	0.00	0.00	0.00	0.00	0.00	0.42	0.00	0.00	1.68
			0.04	**12:00 ~ 13:00**	0.42	0.42	0.00	0.42	0.00	0.00	0.00	0.00	0.00	0.00	0.00	0.00	0.00	0.00	0.00	0.42	0.00	0.00	1.68
			0.04	**13:00 ~ 14:00**	0.42	0.42	0.00	0.42	0.00	0.00	0.00	0.00	0.00	0.00	0.00	0.00	0.00	0.00	0.00	0.42	0.00	0.00	1.68
			0.04	**14:00 ~ 15:00**	0.42	0.42	0.00	0.42	0.00	0.00	0.00	0.00	0.00	0.00	0.00	0.00	0.00	0.00	0.00	0.42	0.00	0.00	1.68
			0.04	**15:00 ~ 16:00**	0.42	0.42	0.00	0.42	0.00	0.00	0.00	0.00	0.00	0.00	0.00	0.00	0.00	0.00	0.00	0.42	0.00	0.00	1.68
			0.04	**16:00 ~ 17:00**	0.42	0.42	0.00	0.42	0.00	0.00	0.00	0.00	0.00	0.00	0.00	0.00	0.00	0.00	0.00	0.42	0.00	0.00	1.68
			0.04	**17:00 ~ 18:00**	0.42	0.42	0.00	0.42	0.00	0.00	0.00	0.00	0.00	0.00	0.00	0.00	0.00	0.00	0.00	0.42	0.00	0.00	1.68
			0.04	**18:00 ~ 19:00**	0.84	0.42	0.00	0.42	0.00	0.00	0.00	0.00	0.00	0.00	0.00	0.00	0.00	0.00	0.00	0.42	0.00	0.00	2.11
			0.04	**19:00 ~ 20:00**	0.42	0.42	0.00	0.42	0.00	0.00	0.00	0.00	0.00	0.00	0.00	0.00	0.00	0.00	0.00	0.42	0.00	0.00	1.68
			0.04	**20:00 ~ 21:00**	0.42	0.42	0.00	0.42	0.00	0.00	0.00	0.00	0.00	0.00	0.00	0.00	0.00	0.00	0.00	0.42	0.00	0.00	1.68
			0.04	**21:00 ~ 22:00**	0.42	0.42	0.00	0.42	0.00	0.00	0.00	0.00	0.00	0.00	0.00	0.00	0.00	0.00	0.00	0.42	0.00	0.00	1.68
			0.04	**22:00 ~ 23:00**	0.42	0.42	0.00	0.42	0.00	0.00	0.00	0.00	0.00	0.00	0.00	0.00	0.00	0.00	0.00	0.42	0.00	0.00	1.68
			0.04	**23:00 ~ 00:00**	0.42	0.42	0.00	0.42	0.00	0.00	0.00	0.00	0.00	0.00	0.00	0.00	0.00	0.00	0.00	0.42	0.00	0.00	1.68
				Whole Day Total (veh*km)	10.95	10.10	0.00	7.16	0.00	0.00	0.00	0.00	0.00	0.00	0.00	0.00	0.00	0.00	0.00	7.16	0.00	0.00	35.36

Road No.	Road Name	Bound	Road Length (km)	Hour	PC	TAXI	LGV3	LGV4	LGV6	HGV7	HGV8	PLB	PV4	PV5	NFB6	NFB7	NFB8	FBSD	FBDD	MC	HGV9	NFB9	Total
149	Ha Heung Road	NB	0.05	**00:00 ~ 01:00**	0.49	0.49	0.00	0.49	0.49	0.00	0.00	0.00	0.00	0.00	0.00	0.00	0.00	0.00	0.00	0.49	0.00	0.00	2.46
			0.05	**01:00 ~ 02:00**	0.49	0.49	0.00	0.49	0.49	0.00	0.00	0.00	0.00	0.00	0.00	0.00	0.00	0.00	0.00	0.49	0.00	0.00	2.46
			0.05	**02:00 ~ 03:00**	0.49	0.49	0.00	0.49	0.00	0.00	0.00	0.00	0.00	0.00	0.00	0.00	0.00	0.00	0.00	0.00	0.00	0.00	1.47
			0.05	**03:00 ~ 04:00**	0.49	0.49	0.00	0.49	0.00	0.00	0.00	0.00	0.00	0.00	0.00	0.00	0.00	0.00	0.00	0.00	0.00	0.00	1.47
			0.05	**04:00 ~ 05:00**	0.49	0.49	0.00	0.49	0.00	0.00	0.00	0.00	0.00	0.00	0.00	0.00	0.00	0.00	0.00	0.00	0.00	0.00	1.47
			0.05	**05:00 ~ 06:00**	0.49	0.49	0.00	0.49	0.00	0.00	0.00	0.00	0.00	0.00	0.00	0.00	0.00	0.00	0.00	0.00	0.00	0.00	1.47
			0.05	**06:00 ~ 07:00**	0.49	0.49	0.00	0.49	0.49	0.00	0.00	0.00	0.00	0.00	0.00	0.00	0.00	0.00	0.00	0.49	0.00	0.00	2.46
			0.05	**07:00 ~ 08:00**	0.98	0.49	0.00	0.49	0.49	0.00	0.49	0.00	0.00	0.00	0.00	0.00	0.00	0.00	0.00	0.49	0.00	0.00	3.44
			0.05	**08:00 ~ 09:00**	0.98	0.49	0.00	0.49	0.49	0.00	0.49	0.00	0.00	0.00	0.00	0.00	0.00	0.00	0.00	0.49	0.00	0.00	3.44
			0.05	**09:00 ~ 10:00**	0.98	0.49	0.00	0.49	0.49	0.00	0.49	0.00	0.00	0.00	0.00	0.00	0.00	0.00	0.00	0.49	0.00	0.00	3.44
			0.05	**10:00 ~ 11:00**	0.98	0.49	0.00	0.49	0.49	0.00	0.49	0.00	0.00	0.00	0.00	0.00	0.00	0.00	0.00	0.49	0.00	0.00	3.44
			0.05	**11:00 ~ 12:00**	0.98	0.49	0.00	0.49	0.49	0.00	0.49	0.00	0.00	0.00	0.00	0.00	0.00	0.00	0.00	0.49	0.00	0.00	3.44
			0.05	**12:00 ~ 13:00**	1.47	0.98	0.00	0.98	0.49	0.49	0.49	0.00	0.00	0.00	0.00	0.00	0.00	0.00	0.00	0.49	0.00	0.00	5.40
			0.05	**13:00 ~ 14:00**	1.47	0.98	0.00	0.98	0.49	0.49	0.49	0.00	0.00	0.00	0.00	0.00	0.00	0.00	0.00	0.49	0.00	0.00	5.40
			0.05	**14:00 ~ 15:00**	1.47	0.98	0.00	0.98	0.49	0.49	0.49	0.00	0.00	0.00	0.00	0.00	0.00	0.00	0.00	0.49	0.00	0.00	5.40
			0.05	**15:00 ~ 16:00**	1.47	0.98	0.00	0.98	0.49	0.49	0.49	0.00	0.00	0.00	0.00	0.00	0.00	0.00	0.00	0.49	0.00	0.00	5.40
			0.05	**16:00 ~ 17:00**	1.47	0.98	0.00	0.98	0.49	0.49	0.49	0.00	0.00	0.00	0.00	0.00	0.00	0.00	0.00	0.49	0.00	0.00	5.40
			0.05	**17:00 ~ 18:00**	1.47	0.98	0.00	0.98	0.49	0.49	0.49	0.00	0.00	0.00	0.00	0.00	0.00	0.00	0.00	0.49	0.00	0.00	5.40
			0.05	**18:00 ~ 19:00**	1.47	0.98	0.00	0.98	0.49	0.49	0.49	0.00	0.00	0.00	0.00	0.00	0.00	0.00	0.00	0.49	0.00	0.00	5.40
			0.05	**19:00 ~ 20:00**	1.47	0.98	0.00	0.98	0.49	0.49	0.49	0.00	0.00	0.00	0.00	0.00	0.00	0.00	0.00	0.49	0.00	0.00	5.40
			0.05	**20:00 ~ 21:00**	0.98	0.49	0.00	0.49	0.49	0.49	0.49	0.00	0.00	0.00	0.00	0.00	0.00	0.00	0.00	0.49	0.00	0.00	3.93
			0.05	**21:00 ~ 22:00**	0.98	0.49	0.00	0.49	0.49	0.49	0.49	0.00	0.00	0.00	0.00	0.00	0.00	0.00	0.00	0.49	0.00	0.00	3.93
			0.05	**22:00 ~ 23:00**	0.98	0.49	0.00	0.49	0.49	0.49	0.49	0.00	0.00	0.00	0.00	0.00	0.00	0.00	0.00	0.49	0.00	0.00	3.93
			0.05	**23:00 ~ 00:00**	0.98	0.49	0.00	0.49	0.49	0.49	0.49	0.00	0.00	0.00	0.00	0.00	0.00	0.00	0.00	0.49	0.00	0.00	3.93
				Whole Day Total (veh*km)	24.06	15.71	0.00	15.71	9.82	5.89	8.35	0.00	0.00	0.00	0.00	0.00	0.00	0.00	0.00	9.82	0.00	0.00	89.36
150	Kowloon City Road	NB	0.13	**00:00 ~ 01:00**	1.31	1.31	0.00	1.31	0.00	0.00	0.00	0.00	0.00	0.00	0.00	0.00	0.00	0.00	0.00	1.31	0.00	0.00	5.24
			0.13	**01:00 ~ 02:00**	1.31	1.31	0.00	1.31	0.00	0.00	0.00	0.00	0.00	0.00	0.00	0.00	0.00	0.00	0.00	1.31	0.00	0.00	5.24
			0.13	**02:00 ~ 03:00**	1.31	1.31	0.00	1.31	0.00	0.00	0.00	0.00	0.00	0.00	0.00	0.00	0.00	0.00	0.00	1.31	0.00	0.00	5.24
			0.13	**03:00 ~ 04:00**	1.31	1.31	0.00	1.31	0.00	0.00	0.00	0.00	0.00	0.00	0.00	0.00	0.00	0.00	0.00	0.00	0.00	0.00	3.93
			0.13	**04:00 ~ 05:00**	1.31	1.31	0.00	1.31	0.00	0.00	0.00	0.00	0.00	0.00	0.00	0.00	0.00	0.00	0.00	0.00	0.00	0.00	3.93
			0.13	**05:00 ~ 06:00**	1.31	1.31	0.00	1.31	0.00	0.00	0.00	0.00	0.00	0.00	0.00	0.00	0.00	0.00	0.00	1.31	0.00	0.00	5.24
			0.13	**06:00 ~ 07:00**	1.31	1.31	0.00	1.31	0.00	0.00	0.00	0.00	0.00	0.00	0.00	0.00	0.00	0.00	0.00	1.31	0.00	0.00	5.24
			0.13	**07:00 ~ 08:00**	2.62	1.31	0.00	1.31	1.31	0.00	0.00	0.00	0.00	0.00	0.00	0.00	0.00	0.00	0.00	1.31	0.00	0.00	7.87
			0.13	**08:00 ~ 09:00**	3.93	2.62	0.00	1.31	1.31	0.00	0.00	0.00	0.00	0.00	0.00	0.00	0.00	0.00	0.00	1.31	0.00	0.00	10.49
			0.13	**09:00 ~ 10:00**	3.93	2.62	0.00	1.31	1.31	0.00	0.00	0.00	0.00	0.00	0.00	0.00	0.00	0.00	0.00	1.31	0.00	0.00	10.49
			0.13	**10:00 ~ 11:00**	2.62	1.31	0.00	1.31	1.31	0.00	0.00	0.00	0.00	0.00	0.00	0.00	0.00	0.00	0.00	1.31	0.00	0.00	7.87
			0.13	**11:00 ~ 12:00**	3.93	2.62	0.00	1.31	1.31	0.00	0.00	0.00	0.00	0.00	0.00	0.00	0.00	0.00	0.00	1.31	0.00	0.00	10.49
			0.13	**12:00 ~ 13:00**	2.62	1.31	0.00	1.31	1.31	0.00	0.00	0.00	0.00	0.00	0.00	0.00	0.00	0.00	0.00	1.31	0.00	0.00	7.87
			0.13	**13:00 ~ 14:00**	2.62	1.31	0.00	1.31	1.31	0.00	0.00	0.00	0.00	0.00	0.00	0.00	0.00	0.00	0.00	1.31	0.00	0.00	7.87
			0.13	**14:00 ~ 15:00**	2.62	1.31	0.00	1.31	1.31	0.00	0.00	0.00	0.00	0.00	0.00	0.00	0.00	0.00	0.00	1.31	0.00	0.00	7.87
			0.13	**15:00 ~ 16:00**	2.62	1.31	0.00	1.31	1.31	0.00	0.00	0.00	0.00	0.00	0.00	0.00	0.00	0.00	0.00	1.31	0.00	0.00	7.87
			0.13	**16:00 ~ 17:00**	2.62	1.31	0.00	1.31	1.31	0.00	0.00	0.00	0.00	0.00	0.00	0.00	0.00	0.00	0.00	1.31	0.00	0.00	7.87
			0.13	**17:00 ~ 18:00**	2.62	1.31	0.00	1.31	1.31	0.00	0.00	0.00	0.00	0.00	0.00	0.00	0.00	0.00	0.00	1.31	0.00	0.00	7.87
			0.13	**18:00 ~ 19:00**	2.62	1.31	0.00	1.31	1.31	0.00	0.00	0.00	0.00	0.00	0.00	0.00	0.00	0.00	0.00	1.31	0.00	0.00	7.87
			0.13	**19:00 ~ 20:00**	2.62	1.31	0.00	1.31	1.31	0.00	0.00	0.00	0.00	0.00	0.00	0.00	0.00	0.00	0.00	1.31	0.00	0.00	7.87
			0.13	**20:00 ~ 21:00**	2.62	1.31	0.00	1.31	1.31	0.00	0.00	0.00	0.00	0.00	0.00	0.00	0.00	0.00	0.00	1.31	0.00	0.00	7.87
			0.13	**21:00 ~ 22:00**	2.62	1.31	0.00	1.31	1.31	0.00	0.00	0.00	0.00	0.00	0.00	0.00	0.00	0.00	0.00	1.31	0.00	0.00	7.87
			0.13	**22:00 ~ 23:00**	2.62	1.31	0.00	1.31	1.31	0.00	0.00	0.00	0.00	0.00	0.00	0.00	0.00	0.00	0.00	1.31	0.00	0.00	7.87
			0.13	**23:00 ~ 00:00**	1.31	1.31	0.00	1.31	1.31	0.00	0.00	0.00	0.00	0.00	0.00	0.00	0.00	0.00	0.00	1.31	0.00	0.00	6.56
				Whole Day Total (veh*km)	56.37	35.40	0.00	31.46	22.29	0.00	0.00	0.00	0.00	0.00	0.00	0.00	0.00	0.00	0.00	28.84	0.00	0.00	174.36
151	Kowloon City Road	NB	0.08	**00:00 ~ 01:00**	0.79	0.79	0.00	0.79	0.00	0.00	0.00	0.00	0.00	0.00	0.00	0.00	0.00	0.00	0.00	0.79	0.00	0.00	3.16
			0.08	**01:00 ~ 02:00**	0.79	0.79	0.00	0.79	0.00	0.00	0.00	0.00	0.00	0.00	0.00	0.00	0.00	0.00	0.00	0.79	0.00	0.00	3.16
			0.08	**02:00 ~ 03:00**	0.79	0.79	0.00	0.79	0.00	0.00	0.00	0.00	0.00	0.00	0.00	0.00	0.00	0.00	0.00	0.79	0.00	0.00	3.16
			0.08	**03:00 ~ 04:00**	0.79	0.79	0.00	0.79	0.00	0.00	0.00	0.00	0.00	0.00	0.00	0.00	0.00	0.00	0.00	0.00	0.00	0.00	2.37
			0.08	**04:00 ~ 05:00**	0.79	0.79	0.00	0.79	0.00	0.00	0.00	0.00	0.00	0.00	0.00	0.00	0.00	0.00	0.00	0.00	0.00	0.00	2.37
			0.08	**05:00 ~ 06:00**	0.79	0.79	0.00	0.79	0.00	0.00	0.00	0.00	0.00	0.00	0.00	0.00	0.00	0.00	0.00	0.79	0.00	0.00	3.16
			0.08	**06:00 ~ 07:00**	0.79	0.79	0.00	0.79	0.00	0.00	0.00	0.00	0.00	0.00	0.00	0.00	0.00	0.00	0.00	0.79	0.00	0.00	3.16
			0.08	**07:00 ~ 08:00**	1.58	0.79	0.00	0.79	0.79	0.00	0.00	0.00	0.00	0.00	0.00	0.00	0.00	0.00	0.00	0.79	0.00	0.00	4.73
			0.08	**08:00 ~ 09:00**	2.37	1.58	0.00	0.79	0.79	0.00	0.00	0.00	0.00	0.00	0.00	0.00	0.00	0.00	0.00	0.79	0.00	0.00	6.31
			0.08	**09:00 ~ 10:00**	2.37	1.58	0.00	0.79	0.79	0.00	0.00	0.00	0.00	0.00	0.00	0.00	0.00	0.00	0.00	0.79	0.00	0.00	6.31
			0.08	**10:00 ~ 11:00**	1.58	0.79	0.00	0.79	0.79	0.00	0.00	0.00	0.00	0.00	0.00	0.00	0.00	0.00	0.00	0.79	0.00	0.00	4.73
			0.08	**11:00 ~ 12:00**	2.37	1.58	0.00	0.79	0.79	0.00	0.00	0.00	0.00	0.00	0.00	0.00	0.00	0.00	0.00	0.79	0.00	0.00	6.31
			0.08	**12:00 ~ 13:00**	1.58	0.79	0.00	0.79	0.79	0.00	0.00	0.00	0.00	0.00	0.00	0.00	0.00	0.00	0.00	0.79	0.00	0.00	4.73
			0.08	**13:00 ~ 14:00**	1.58	0.79	0.00	0.79	0.79	0.00	0.00	0.00	0.00	0.00	0.00	0.00	0.00	0.00	0.00	0.79	0.00	0.00	4.73
			0.08	**14:00 ~ 15:00**	1.58	0.79	0.00	0.79	0.79	0.00	0.00	0.00	0.00	0.00	0.00	0.00	0.00	0.00	0.00	0.79	0.00	0.00	4.73
			0.08	**15:00 ~ 16:00**	1.58	0.79	0.00	0.79	0.79	0.00	0.00	0.00	0.00	0.00	0.00	0.00	0.00	0.00	0.00	0.79	0.00	0.00	4.73
			0.08	**16:00 ~ 17:00**	1.58	0.79	0.00	0.79	0.79	0.00	0.00	0.00	0.00	0.00	0.00	0.00	0.00	0.00	0.00	0.79	0.00	0.00	4.73
			0.08	**17:00 ~ 18:00**	1.58	0.79	0.00	0.79	0.79	0.00	0.00	0.00	0.00	0.00	0.00	0.00	0.00	0.00	0.00	0.79	0.00	0.00	4.73
			0.08	**18:00 ~ 19:00**	1.58	0.79	0.00	0.79	0.79	0.00	0.00	0.00	0.00	0.00	0.00	0.00	0.00	0.00	0.00	0.79	0.00	0.00	4.73
			0.08	**19:00 ~ 20:00**	1.58	0.79	0.00	0.79	0.79	0.00	0.00	0.00	0.00	0.00	0.00	0.00	0.00	0.00	0.00	0.79	0.00	0.00	4.73
			0.08	**20:00 ~ 21:00**	1.58	0.79	0.00	0.79	0.79	0.00	0.00	0.00	0.00	0.00	0.00	0.00	0.00	0.00	0.00	0.79	0.00	0.00	4.73
			0.08	**21:00 ~ 22:00**	1.58	0.79	0.00	0.79	0.79	0.00	0.00	0.00	0.00	0.00	0.00	0.00	0.00	0.00	0.00	0.79	0.00	0.00	4.73
			0.08	**22:00 ~ 23:00**	1.58	0.79	0.00	0.79	0.79	0.00	0.00	0.00	0.00	0.00	0.00	0.00	0.00	0.00	0.00	0.79	0.00	0.00	4.73
			0.08	**23:00 ~ 00:00**	0.79	0.79	0.00	0.79	0.79	0.00	0.00	0.00	0.00	0.00	0.00	0.00	0.00	0.00	0.00	0.79	0.00	0.00	3.95
				Whole Day Total (veh*km)	33.93	21.30	0.00	18.94	13.41	0.00	0.00	0.00	0.00	0.00	0.00	0.00	0.00	0.00	0.00	17.36	0.00	0.00	104.94
152	Kowloon City Road	SB	0.08	**00:00 ~ 01:00**	0.79	0.79	0.00	0.79	0.00	0.00	0.00	0.00	0.00	0.00	0.00	0.00	0.00	0.00	0.00	0.79	0.00	0.00	3.16
			0.08	**01:00 ~ 02:00**	0.79	0.79	0.00	0.79	0.00	0.00	0.00	0.00	0.00	0.00	0.00	0.00	0.00	0.00	0.00	0.79	0.00	0.00	3.16
			0.08	**02:00 ~ 03:00**	0.79	0.79	0.00	0.79	0.00	0.00	0.00	0.00	0.00	0.00	0.00	0.00	0.00	0.00	0.00	0.79	0.00	0.00	3.16
			0.08	**03:00 ~ 04:00**	0.79	0.79	0.00	0.79	0.00	0.00	0.00	0.00	0.00	0.00	0.00	0.00	0.00	0.00	0.00	0.00	0.00	0.00	2.37
			0.08	**04:00 ~ 05:00**	0.79	0.79	0.00	0.79	0.00	0.00	0.00	0.00	0.00	0.00	0.00	0.00	0.00	0.00	0.00	0.00	0.00	0.00	2.37
			0.08	**05:00 ~ 06:00**	0.79	0.79	0.00	0.79	0.00	0.00	0.00	0.00	0.00	0.00	0.00	0.00	0.00	0.00	0.00	0.79	0.00	0.00	3.16
			0.08	**06:00 ~ 07:00**	0.79	0.79	0.00	0.79	0.00	0.00	0.00	0.00	0.00	0.00	0.00	0.00	0.00	0.00	0.00	0.79	0.00	0.00	3.16
			0.08	**07:00 ~ 08:00**	1.58	0.79	0.00	0.79	0.79	0.00	0.00	0.00	0.00	0.00	0.00	0.00	0.00	0.00	0.00	0.79	0.00	0.00	4.73
			0.08	**08:00 ~ 09:00**	2.37	1.58	0.00	0.79	0.79	0.00	0.00	0.00	0.00	0.00	0.00	0.00	0.00	0.00	0.00	0.79	0.00	0.00	6.31
			0.08	**09:00 ~ 10:00**	2.37	1.58	0.00	0.79	0.79	0.00	0.00	0.00	0.00	0.00	0.00	0.00	0.00	0.00	0.00	0.79	0.00	0.00	6.31
			0.08	**10:00 ~ 11:00**	1.58	0.79	0.00	0.79	0.79	0.00	0.00	0.00	0.00	0.00	0.00	0.00	0.00	0.00	0.00	0.79	0.00	0.00	4.73
			0.08	**11:00 ~ 12:00**	2.37	1.58	0.00	0.79	0.79	0.00	0.00	0.00	0.00	0.00	0.00	0.00	0.00	0.00	0.00	0.79	0.00	0.00	6.31
			0.08	**12:00 ~ 13:00**	1.58	0.79	0.00	0.79	0.79	0.00	0.00	0.00	0.00	0.00	0.00	0.00	0.00	0.00	0.00	0.79	0.00	0.00	4.73
			0.08	**13:00 ~ 14:00**	1.58	0.79	0.00	0.79	0.79	0.00	0.00	0.00	0.00	0.00	0.00	0.00	0.00	0.00	0.00	0.79	0.00	0.00	4.73
			0.08	**14:00 ~ 15:00**	1.58	0.79	0.00	0.79	0.79	0.00	0.00	0.00	0.00	0.00	0.00	0.00	0.00	0.00	0.00	0.79	0.00	0.00	4.73
			0.08	**15:00 ~ 16:00**	1.58	0.79	0.00	0.79	0.79	0.00	0.00	0.00	0.00	0.00	0.00	0.00	0.00	0.00	0.00	0.79	0.00	0.00	4.73
			0.08	**16:00 ~ 17:00**	1.58	0.79	0.00	0.79	0.79	0.00	0.00	0.00	0.00	0.00	0.00	0.00	0.00	0.00	0.00	0.79	0.00	0.00	4.73
			0.08	**17:00 ~ 18:00**	1.58	0.79	0.00	0.79	0.79	0.00	0.00	0.00	0.00	0.00	0.00	0.00	0.00	0.00	0.00	0.79	0.00	0.00	4.73
			0.08	**18:00 ~ 19:00**	1.58	0.79	0.00	0.79	0.79	0.00	0.00	0.00	0.00	0.00	0.00	0.00	0.00	0.00	0.00	0.79	0.00	0.00	4.73
			0.08	**19:00 ~ 20:00**	1.58	0.79	0.00	0.79	0.79	0.00	0.00	0.00	0.00	0.00	0.00	0.00	0.00	0.00	0.00	0.79	0.00	0.00	4.73
			0.08	**20:00 ~ 21:00**	1.58	0.79	0.00	0.79	0.79	0.00	0.00	0.00	0.00	0.00	0.00	0.00	0.00	0.00	0.00	0.79	0.00	0.00	4.73
			0.08	**21:00 ~ 22:00**	1.58	0.79	0.00	0.79	0.79	0.00	0.00	0.00	0.00	0.00	0.00	0.00	0.00	0.00	0.00	0.79	0.00	0.00	4.73
			0.08	**22:00 ~ 23:00**	1.58	0.79	0.00	0.79	0.79	0.00	0.00	0.00	0.00	0.00	0.00	0.00	0.00	0.00	0.00	0.79	0.00	0.00	4.73
			0.08	**23:00 ~ 00:00**	0.79	0.79	0.00	0.79	0.79	0.00	0.00	0.00	0.00	0.00	0.00	0.00	0.00	0.00	0.00	0.79	0.00	0.00	3.95
				Whole Day Total (veh*km)	33.93	21.30	0.00	18.94	13.41	0.00	0.00	0.00	0.00	0.00	0.00	0.00	0.00	0.00	0.00	17.36	0.00	0.00	104.94

Road No.	Road Name	Bound	Road Length (km)	Hour	PC	TAXI	LGV3	LGV4	LGV6	HGV7	HGV8	PLB	PV4	PV5	NFB6	NFB7	NFB8	FBSD	FBDD	MC	HGV9	NFB9	Total
153	Pau Chung Street	NB	0.16	**00:00 ~ 01:00**	3.26	1.63	0.00	1.63	1.63	0.00	0.00	1.63	0.00	0.00	0.00	0.00	0.00	0.00	1.63	1.63	0.00	0.00	13.05
			0.16	**01:00 ~ 02:00**	3.26	1.63	0.00	1.63	1.63	0.00	0.00	0.00	0.00	0.00	0.00	0.00	0.00	0.00	1.63	1.63	0.00	0.00	11.42
			0.16	**02:00 ~ 03:00**	1.63	1.63	0.00	1.63	1.63	0.00	0.00	0.00	0.00	0.00	0.00	0.00	0.00	0.00	1.63	1.63	0.00	0.00	9.79
			0.16	**03:00 ~ 04:00**	1.63	1.63	0.00	1.63	0.00	0.00	0.00	0.00	0.00	0.00	0.00	0.00	0.00	0.00	1.63	1.63	0.00	0.00	8.16
			0.16	**04:00 ~ 05:00**	1.63	1.63	0.00	1.63	0.00	0.00	0.00	0.00	0.00	0.00	0.00	0.00	0.00	0.00	1.63	1.63	0.00	0.00	8.16
			0.16	**05:00 ~ 06:00**	1.63	1.63	0.00	1.63	1.63	0.00	0.00	0.00	0.00	0.00	0.00	0.00	0.00	0.00	3.26	1.63	0.00	0.00	11.42
			0.16	**06:00 ~ 07:00**	3.26	1.63	0.00	1.63	1.63	0.00	0.00	1.63	0.00	0.00	0.00	0.00	0.00	0.00	4.89	1.63	0.00	0.00	16.31
			0.16	**07:00 ~ 08:00**	6.52	3.26	0.00	1.63	1.63	0.00	1.63	1.63	0.00	1.63	0.00	0.00	0.00	0.00	6.52	1.63	0.00	0.00	26.10
			0.16	**08:00 ~ 09:00**	8.16	4.89	0.00	1.63	1.63	0.00	1.63	3.26	0.00	1.63	0.00	0.00	0.00	0.00	4.89	1.63	0.00	0.00	29.36
			0.16	**09:00 ~ 10:00**	6.52	3.26	0.00	1.63	1.63	0.00	1.63	1.63	0.00	1.63	0.00	0.00	0.00	0.00	4.89	1.63	0.00	0.00	24.47
			0.16	**10:00 ~ 11:00**	6.52	3.26	0.00	1.63	1.63	0.00	1.63	1.63	0.00	1.63	0.00	0.00	0.00	0.00	4.89	1.63	0.00	0.00	24.47
			0.16	**11:00 ~ 12:00**	6.52	3.26	0.00	1.63	1.63	0.00	1.63	1.63	0.00	1.63	0.00	0.00	0.00	0.00	4.89	1.63	0.00	0.00	24.47
			0.16	**12:00 ~ 13:00**	8.16	4.89	0.00	1.63	1.63	0.00	1.63	1.63	0.00	1.63	0.00	0.00	0.00	0.00	4.89	1.63	0.00	0.00	27.73
			0.16	**13:00 ~ 14:00**	8.16	4.89	0.00	1.63	1.63	0.00	1.63	1.63	0.00	1.63	0.00	0.00	0.00	0.00	4.89	1.63	0.00	0.00	27.73
			0.16	**14:00 ~ 15:00**	8.16	4.89	0.00	1.63	1.63	0.00	1.63	1.63	0.00	1.63	0.00	0.00	0.00	0.00	4.89	1.63	0.00	0.00	27.73
			0.16	**15:00 ~ 16:00**	8.16	4.89	0.00	1.63	1.63	0.00	1.63	1.63	0.00	1.63	0.00	0.00	0.00	0.00	4.89	1.63	0.00	0.00	27.73
			0.16	**16:00 ~ 17:00**	8.16	4.89	0.00	1.63	1.63	0.00	1.63	1.63	0.00	1.63	0.00	0.00	0.00	0.00	4.89	1.63	0.00	0.00	27.73
			0.16	**17:00 ~ 18:00**	8.16	4.89	0.00	1.63	1.63	0.00	1.63	1.63	0.00	1.63	0.00	0.00	0.00	0.00	4.89	1.63	0.00	0.00	27.73
			0.16	**18:00 ~ 19:00**	9.79	4.89	0.00	1.63	1.63	0.00	1.63	1.63	0.00	1.63	0.00	0.00	0.00	0.00	4.89	1.63	0.00	0.00	29.36
			0.16	**19:00 ~ 20:00**	8.16	4.89	0.00	1.63	1.63	0.00	1.63	1.63	0.00	1.63	0.00	0.00	0.00	0.00	4.89	1.63	0.00	0.00	27.73
			0.16	**20:00 ~ 21:00**	6.52	3.26	0.00	1.63	1.63	0.00	1.63	1.63	0.00	1.63	0.00	0.00	0.00	0.00	3.26	1.63	0.00	0.00	22.83
			0.16	**21:00 ~ 22:00**	6.52	3.26	0.00	1.63	1.63	0.00	1.63	1.63	0.00	1.63	0.00	0.00	0.00	0.00	3.26	1.63	0.00	0.00	22.83
			0.16	**22:00 ~ 23:00**	6.52	3.26	0.00	1.63	1.63	0.00	1.63	1.63	0.00	1.63	0.00	0.00	0.00	0.00	3.26	1.63	0.00	0.00	22.83
			0.16	**23:00 ~ 00:00**	4.89	3.26	0.00	1.63	1.63	0.00	1.63	1.63	0.00	1.63	0.00	0.00	0.00	0.00	3.26	1.63	0.00	0.00	21.20
				Whole Day Total (veh*km)	141.90	81.55	0.00	39.14	35.88	0.00	27.73	32.62	0.00	27.73	0.00	0.00	0.00	0.00	94.60	39.14	0.00	0.00	520.29
154	Pau Chung Street	SB	0.16	**00:00 ~ 01:00**	1.63	1.63	0.00	1.63	0.00	0.00	0.00	0.00	0.00	0.00	0.00	0.00	0.00	0.00	0.00	1.63	0.00	0.00	6.52
			0.16	**01:00 ~ 02:00**	1.63	1.63	0.00	1.63	0.00	0.00	0.00	0.00	0.00	0.00	0.00	0.00	0.00	0.00	0.00	1.63	0.00	0.00	6.52
			0.16	**02:00 ~ 03:00**	1.63	1.63	0.00	0.00	0.00	0.00	0.00	0.00	0.00	0.00	0.00	0.00	0.00	0.00	0.00	0.00	0.00	0.00	3.26
			0.16	**03:00 ~ 04:00**	1.63	1.63	0.00	0.00	0.00	0.00	0.00	0.00	0.00	0.00	0.00	0.00	0.00	0.00	0.00	0.00	0.00	0.00	3.26
			0.16	**04:00 ~ 05:00**	1.63	1.63	0.00	0.00	0.00	0.00	0.00	0.00	0.00	0.00	0.00	0.00	0.00	0.00	0.00	0.00	0.00	0.00	3.26
			0.16	**05:00 ~ 06:00**	1.63	1.63	0.00	0.00	0.00	0.00	0.00	0.00	0.00	0.00	0.00	0.00	0.00	0.00	0.00	0.00	0.00	0.00	3.26
			0.16	**06:00 ~ 07:00**	1.63	1.63	0.00	1.63	0.00	0.00	0.00	0.00	0.00	0.00	0.00	0.00	0.00	0.00	0.00	1.63	0.00	0.00	6.52
			0.16	**07:00 ~ 08:00**	3.26	1.63	0.00	1.63	1.63	0.00	0.00	0.00	0.00	0.00	0.00	0.00	0.00	0.00	0.00	1.63	0.00	0.00	9.79
			0.16	**08:00 ~ 09:00**	3.26	1.63	0.00	1.63	1.63	0.00	0.00	0.00	0.00	0.00	0.00	0.00	0.00	0.00	0.00	1.63	0.00	0.00	9.79
			0.16	**09:00 ~ 10:00**	3.26	1.63	0.00	1.63	1.63	0.00	0.00	0.00	0.00	0.00	0.00	0.00	0.00	0.00	0.00	1.63	0.00	0.00	9.79
			0.16	**10:00 ~ 11:00**	3.26	1.63	0.00	1.63	1.63	0.00	0.00	0.00	0.00	0.00	0.00	0.00	0.00	0.00	0.00	1.63	0.00	0.00	9.79
			0.16	**11:00 ~ 12:00**	3.26	1.63	0.00	1.63	1.63	0.00	0.00	0.00	0.00	0.00	0.00	0.00	0.00	0.00	0.00	1.63	0.00	0.00	9.79
			0.16	**12:00 ~ 13:00**	1.63	1.63	0.00	1.63	0.00	0.00	0.00	0.00	0.00	0.00	0.00	0.00	0.00	0.00	0.00	1.63	0.00	0.00	6.52
			0.16	**13:00 ~ 14:00**	3.26	1.63	0.00	1.63	0.00	0.00	0.00	0.00	0.00	0.00	0.00	0.00	0.00	0.00	0.00	1.63	0.00	0.00	8.16
			0.16	**14:00 ~ 15:00**	3.26	1.63	0.00	1.63	0.00	0.00	0.00	0.00	0.00	0.00	0.00	0.00	0.00	0.00	0.00	1.63	0.00	0.00	8.16
			0.16	**15:00 ~ 16:00**	3.26	1.63	0.00	1.63	0.00	0.00	0.00	0.00	0.00	0.00	0.00	0.00	0.00	0.00	0.00	1.63	0.00	0.00	8.16
			0.16	**16:00 ~ 17:00**	3.26	1.63	0.00	1.63	0.00	0.00	0.00	0.00	0.00	0.00	0.00	0.00	0.00	0.00	0.00	1.63	0.00	0.00	8.16
			0.16	**17:00 ~ 18:00**	3.26	1.63	0.00	1.63	0.00	0.00	0.00	0.00	0.00	0.00	0.00	0.00	0.00	0.00	0.00	1.63	0.00	0.00	8.16
			0.16	**18:00 ~ 19:00**	3.26	1.63	0.00	1.63	0.00	0.00	0.00	0.00	0.00	0.00	0.00	0.00	0.00	0.00	0.00	1.63	0.00	0.00	8.16
			0.16	**19:00 ~ 20:00**	3.26	1.63	0.00	1.63	0.00	0.00	0.00	0.00	0.00	0.00	0.00	0.00	0.00	0.00	0.00	1.63	0.00	0.00	8.16
			0.16	**20:00 ~ 21:00**	1.63	1.63	0.00	1.63	0.00	0.00	0.00	0.00	0.00	0.00	0.00	0.00	0.00	0.00	0.00	1.63	0.00	0.00	6.52
			0.16	**21:00 ~ 22:00**	1.63	1.63	0.00	1.63	0.00	0.00	0.00	0.00	0.00	0.00	0.00	0.00	0.00	0.00	0.00	1.63	0.00	0.00	6.52
			0.16	**22:00 ~ 23:00**	1.63	1.63	0.00	1.63	0.00	0.00	0.00	0.00	0.00	0.00	0.00	0.00	0.00	0.00	0.00	1.63	0.00	0.00	6.52
			0.16	**23:00 ~ 00:00**	1.63	1.63	0.00	1.63	0.00	0.00	0.00	0.00	0.00	0.00	0.00	0.00	0.00	0.00	0.00	1.63	0.00	0.00	6.52
				Whole Day Total (veh*km)	58.72	39.14	0.00	32.62	8.16	0.00	0.00	0.00	0.00	0.00	0.00	0.00	0.00	0.00	0.00	32.62	0.00	0.00	171.26
155	Lok Shan Road	WB	0.05	**00:00 ~ 01:00**	1.35	0.90	0.00	0.45	0.45	0.00	0.45	0.45	0.00	0.00	0.00	0.00	0.00	0.00	0.45	0.45	0.00	0.00	4.96
			0.05	**01:00 ~ 02:00**	0.90	0.45	0.00	0.45	0.45	0.00	0.45	0.00	0.00	0.00	0.00	0.00	0.00	0.00	0.45	0.45	0.00	0.00	3.61
			0.05	**02:00 ~ 03:00**	0.90	0.45	0.00	0.45	0.45	0.00	0.00	0.00	0.00	0.00	0.00	0.00	0.00	0.00	0.45	0.45	0.00	0.00	3.16
			0.05	**03:00 ~ 04:00**	0.45	0.45	0.00	0.45	0.45	0.00	0.00	0.00	0.00	0.00	0.00	0.00	0.00	0.00	0.45	0.45	0.00	0.00	2.71
			0.05	**04:00 ~ 05:00**	0.45	0.45	0.00	0.45	0.45	0.00	0.00	0.00	0.00	0.00	0.00	0.00	0.00	0.00	0.45	0.45	0.00	0.00	2.71
			0.05	**05:00 ~ 06:00**	0.90	0.45	0.00	0.45	0.45	0.00	0.00	0.00	0.00	0.00	0.00	0.00	0.00	0.00	0.90	0.45	0.00	0.00	3.61
			0.05	**06:00 ~ 07:00**	1.35	0.90	0.00	0.45	0.45	0.00	0.45	0.45	0.00	0.00	0.00	0.00	0.00	0.00	1.35	0.45	0.00	0.00	5.86
			0.05	**07:00 ~ 08:00**	2.26	1.35	0.00	0.90	0.45	0.45	0.45	0.45	0.00	0.45	0.00	0.00	0.00	0.00	1.80	0.45	0.00	0.00	9.02
			0.05	**08:00 ~ 09:00**	3.16	1.80	0.00	0.90	0.45	0.45	0.45	0.90	0.00	0.45	0.00	0.00	0.00	0.00	1.35	0.45	0.00	0.00	10.37
			0.05	**09:00 ~ 10:00**	2.71	1.35	0.00	0.90	0.45	0.45	0.45	0.45	0.00	0.45	0.00	0.00	0.00	0.00	1.35	0.45	0.00	0.00	9.02
			0.05	**10:00 ~ 11:00**	2.71	1.35	0.00	0.90	0.45	0.45	0.45	0.45	0.00	0.45	0.00	0.00	0.00	0.00	1.35	0.45	0.00	0.00	9.02
			0.05	**11:00 ~ 12:00**	2.71	1.35	0.00	0.90	0.45	0.45	0.45	0.45	0.00	0.45	0.00	0.00	0.00	0.00	1.35	0.45	0.00	0.00	9.02
			0.05	**12:00 ~ 13:00**	4.06	2.26	0.00	1.80	0.90	0.45	0.45	0.45	0.00	0.45	0.45	0.00	0.45	0.00	1.35	0.45	0.45	0.00	13.98
			0.05	**13:00 ~ 14:00**	4.06	2.26	0.00	1.80	0.90	0.45	0.45	0.45	0.00	0.45	0.45	0.00	0.45	0.00	1.35	0.45	0.45	0.00	13.98
			0.05	**14:00 ~ 15:00**	4.06	2.26	0.00	1.80	0.90	0.45	0.45	0.45	0.00	0.45	0.45	0.00	0.45	0.00	1.35	0.45	0.45	0.00	13.98
			0.05	**15:00 ~ 16:00**	4.06	2.26	0.00	1.80	0.90	0.45	0.45	0.45	0.00	0.45	0.45	0.00	0.45	0.00	1.35	0.45	0.45	0.00	13.98
			0.05	**16:00 ~ 17:00**	4.51	2.26	0.00	2.26	0.90	0.45	0.45	0.45	0.00	0.45	0.45	0.00	0.45	0.00	1.35	0.45	0.45	0.00	14.88
			0.05	**17:00 ~ 18:00**	4.51	2.26	0.00	2.26	0.90	0.45	0.45	0.45	0.00	0.45	0.45	0.00	0.45	0.00	1.35	0.45	0.45	0.00	14.88
			0.05	**18:00 ~ 19:00**	4.51	2.26	0.00	2.26	0.90	0.45	0.45	0.45	0.00	0.45	0.45	0.00	0.45	0.00	1.35	0.90	0.45	0.00	15.33
			0.05	**19:00 ~ 20:00**	4.06	2.26	0.00	1.80	0.90	0.45	0.45	0.45	0.00	0.45	0.45	0.00	0.45	0.00	1.35	0.45	0.45	0.00	13.98
			0.05	**20:00 ~ 21:00**	3.61	1.80	0.00	1.80	0.90	0.45	0.45	0.45	0.00	0.45	0.45	0.00	0.45	0.00	0.90	0.45	0.45	0.00	12.63
			0.05	**21:00 ~ 22:00**	3.61	1.80	0.00	1.80	0.90	0.45	0.45	0.45	0.00	0.45	0.45	0.00	0.45	0.00	0.90	0.45	0.45	0.00	12.63
			0.05	**22:00 ~ 23:00**	3.16	1.80	0.00	1.80	0.90	0.45	0.45	0.45	0.00	0.45	0.45	0.00	0.45	0.00	0.90	0.45	0.45	0.00	12.18
			0.05	**23:00 ~ 00:00**	2.71	1.35	0.00	1.35	0.45	0.45	0.45	0.45	0.00	0.45	0.45	0.00	0.45	0.00	0.90	0.45	0.45	0.00	10.37
				Whole Day Total (veh*km)	66.75	36.08	0.00	30.22	15.79	7.67	9.02	9.02	0.00	7.67	5.41	0.00	5.41	0.00	26.16	11.28	5.41	0.00	235.87
156	Lok Shan Road	WB	0.04	**00:00 ~ 01:00**	3.59	2.00	0.00	0.80	0.40	0.40	0.40	0.40	0.00	0.40	0.00	0.00	0.40	0.00	0.40	0.40	0.00	0.00	9.58
			0.04	**01:00 ~ 02:00**	2.39	1.20	0.00	0.40	0.40	0.40	0.40	0.00	0.00	0.40	0.00	0.00	0.40	0.00	0.40	0.40	0.00	0.00	6.78
			0.04	**02:00 ~ 03:00**	2.00	1.20	0.00	0.40	0.40	0.00	0.40	0.00	0.00	0.40	0.00	0.00	0.00	0.00	0.40	0.40	0.00	0.00	5.59
			0.04	**03:00 ~ 04:00**	1.60	0.80	0.00	0.40	0.40	0.00	0.00	0.00	0.00	0.40	0.00	0.00	0.00	0.00	0.40	0.40	0.00	0.00	4.39
			0.04	**04:00 ~ 05:00**	1.60	0.80	0.00	0.40	0.40	0.00	0.00	0.00	0.00	0.40	0.00	0.00	0.00	0.00	0.40	0.40	0.00	0.00	4.39
			0.04	**05:00 ~ 06:00**	2.00	1.20	0.00	0.40	0.40	0.00	0.40	0.00	0.00	0.40	0.00	0.00	0.00	0.00	0.80	0.40	0.00	0.00	5.99
			0.04	**06:00 ~ 07:00**	3.59	2.00	0.00	0.80	0.40	0.40	0.40	0.40	0.00	0.40	0.00	0.00	0.40	0.00	1.20	0.40	0.00	0.00	10.37
			0.04	**07:00 ~ 08:00**	7.18	3.59	0.00	1.20	0.40	0.40	0.40	0.40	0.00	0.40	0.40	0.40	0.40	0.00	1.60	0.80	0.40	0.00	17.96
			0.04	**08:00 ~ 09:00**	9.18	4.79	0.00	1.60	0.80	0.40	0.40	0.80	0.00	0.40	0.40	0.40	0.40	0.00	1.60	1.20	0.40	0.00	22.74
			0.04	**09:00 ~ 10:00**	7.98	3.99	0.00	1.20	0.40	0.40	0.40	0.40	0.00	0.40	0.40	0.40	0.40	0.00	1.20	1.20	0.40	0.00	19.15
			0.04	**10:00 ~ 11:00**	7.58	3.99	0.00	1.20	0.40	0.40	0.40	0.40	0.00	0.40	0.40	0.40	0.40	0.00	1.20	0.80	0.40	0.00	18.35
			0.04	**11:00 ~ 12:00**	7.98	3.99	0.00	1.20	0.40	0.40	0.40	0.40	0.00	0.40	0.40	0.40	0.40	0.00	1.20	1.20	0.40	0.00	19.15
			0.04	**12:00 ~ 13:00**	12.77	6.38	0.40	2.00	0.80	0.40	0.40	0.40	0.40	0.40	0.40	0.40	0.40	0.00	1.20	1.60	0.40	0.00	28.73
			0.04	**13:00 ~ 14:00**	13.17	6.78	0.40	2.00	0.80	0.40	0.40	0.40	0.40	0.40	0.40	0.40	0.40	0.00	1.20	1.60	0.40	0.00	29.53
			0.04	**14:00 ~ 15:00**	13.17	6.78	0.40	2.00	0.80	0.40	0.40	0.40	0.40	0.40	0.40	0.40	0.40	0.00	1.20	1.60	0.40	0.00	29.53
			0.04	**15:00 ~ 16:00**	13.17	6.78	0.40	2.00	0.80	0.40	0.40	0.40	0.40	0.40	0.40	0.40	0.40	0.00	1.20	1.60	0.40	0.00	29.53
			0.04	**16:00 ~ 17:00**	13.97	7.18	0.40	2.00	0.80	0.40	0.40	0.40	0.40	0.40	0.40	0.40	0.40	0.00	1.20	1.60	0.40	0.00	30.72
			0.04	**17:00 ~ 18:00**	13.57	7.18	0.40	2.00	0.80	0.40	0.40	0.80	0.40	0.40	0.40	0.40	0.40	0.00	1.20	1.60	0.40	0.00	30.72
			0.04	**18:00 ~ 19:00**	14.36	7.58	0.40	2.39	0.80	0.40	0.40	0.80	0.40	0.40	0.40	0.40	0.40	0.00	1.20	1.60	0.40	0.00	32.32
			0.04	**19:00 ~ 20:00**	13.17	6.78	0.40	2.00	0.80	0.40	0.40	0.40	0.40	0.40	0.40	0.40	0.40	0.00	1.20	1.60	0.40	0.00	29.53
			0.04	**20:00 ~ 21:00**	10.77	5.59	0.40	1.60	0.80	0.40	0.40	0.40	0.40	0.40	0.40	0.40	0.40	0.00	1.20	1.20	0.40	0.00	25.14
			0.04	**21:00 ~ 22:00**	11.17	5.99	0.40	1.60	0.80	0.40	0.40	0.40	0.40	0.40	0.40	0.40	0.40	0.00	1.20	1.20	0.40	0.00	25.94
			0.04	**22:00 ~ 23:00**	10.37	5.19	0.40	1.60	0.80	0.40	0.40	0.40	0.40	0.40	0.40	0.40	0.40	0.00	0.80	1.20	0.40	0.00	23.94
			0.04	**23:00 ~ 00:00**	8.38	4.39	0.40	1.20	0.40	0.40	0.40	0.40	0.40	0.40	0.40	0.40	0.40	0.00	0.80	1.20	0.40	0.00	20.35
				Whole Day Total (veh*km)	204.69	106.13	4.79	32.32	14.36	7.98	8.78	8.78	4.79	9.58	6.78	6.78	7.98	0.00	24.34	25.54	6.78	0.00	480.40

Road No.	Road Name	Bound	Road Length (km)	Hour	PC	TAXI	LGV3	LGV4	LGV6	HGV7	HGV8	PLB	PV4	PV5	NFB6	NFB7	NFB8	FBSD	FBDD	MC	HGV9	NFB9	Total
157	Lok Shan Road	WB	0.02	**00:00 ~ 01:00**	2.22	1.11	0.00	0.44	0.22	0.22	0.22	0.22	0.00	0.22	0.00	0.00	0.22	0.00	0.44	0.44	0.00	0.00	5.99
			0.02	**01:00 ~ 02:00**	1.55	0.89	0.00	0.44	0.22	0.22	0.22	0.00	0.00	0.22	0.00	0.00	0.22	0.00	0.22	0.22	0.00	0.00	4.44
			0.02	**02:00 ~ 03:00**	1.11	0.67	0.00	0.22	0.22	0.22	0.22	0.00	0.00	0.22	0.00	0.00	0.00	0.00	0.22	0.22	0.00	0.00	3.33
			0.02	**03:00 ~ 04:00**	0.89	0.44	0.00	0.22	0.22	0.00	0.22	0.00	0.00	0.22	0.00	0.00	0.00	0.00	0.22	0.22	0.00	0.00	2.66
			0.02	**04:00 ~ 05:00**	0.89	0.44	0.00	0.22	0.22	0.00	0.22	0.00	0.00	0.22	0.00	0.00	0.00	0.00	0.22	0.22	0.00	0.00	2.66
			0.02	**05:00 ~ 06:00**	1.11	0.67	0.00	0.22	0.22	0.22	0.22	0.22	0.00	0.22	0.00	0.00	0.00	0.00	0.44	0.22	0.00	0.00	3.77
			0.02	**06:00 ~ 07:00**	2.22	1.33	0.00	0.44	0.22	0.22	0.22	0.22	0.00	0.22	0.00	0.00	0.22	0.00	1.11	0.44	0.00	0.00	6.88
			0.02	**07:00 ~ 08:00**	4.66	2.44	0.22	0.89	0.44	0.22	0.22	0.44	0.22	0.22	0.22	0.22	0.22	0.00	1.33	0.67	0.22	0.00	12.88
			0.02	**08:00 ~ 09:00**	5.77	2.89	0.22	1.11	0.44	0.22	0.22	0.44	0.22	0.22	0.22	0.22	0.22	0.00	1.11	0.67	0.22	0.00	14.43
			0.02	**09:00 ~ 10:00**	4.88	2.66	0.22	1.11	0.44	0.22	0.22	0.44	0.22	0.22	0.22	0.22	0.22	0.00	1.11	0.67	0.22	0.00	13.32
			0.02	**10:00 ~ 11:00**	4.88	2.44	0.22	1.11	0.44	0.22	0.22	0.44	0.22	0.22	0.22	0.22	0.22	0.00	1.11	0.67	0.22	0.00	13.10
			0.02	**11:00 ~ 12:00**	5.11	2.66	0.22	1.11	0.44	0.22	0.22	0.44	0.22	0.22	0.22	0.22	0.22	0.00	0.89	0.67	0.22	0.00	13.32
			0.02	**12:00 ~ 13:00**	7.77	4.00	0.22	1.55	0.67	0.22	0.22	0.44	0.22	0.22	0.22	0.22	0.22	0.00	1.11	0.89	0.22	0.00	18.43
			0.02	**13:00 ~ 14:00**	7.99	4.00	0.22	1.55	0.67	0.22	0.22	0.44	0.22	0.22	0.22	0.22	0.22	0.00	1.11	0.89	0.22	0.00	18.65
			0.02	**14:00 ~ 15:00**	7.99	4.00	0.22	1.55	0.67	0.22	0.22	0.44	0.22	0.22	0.22	0.22	0.22	0.00	1.11	0.89	0.22	0.00	18.65
			0.02	**15:00 ~ 16:00**	7.99	4.22	0.22	1.55	0.67	0.22	0.22	0.44	0.22	0.22	0.22	0.22	0.22	0.00	1.11	0.89	0.22	0.00	18.87
			0.02	**16:00 ~ 17:00**	8.44	4.22	0.22	1.55	0.67	0.22	0.22	0.44	0.22	0.22	0.22	0.22	0.22	0.00	1.11	0.89	0.22	0.00	19.31
			0.02	**17:00 ~ 18:00**	8.21	4.22	0.22	1.55	0.67	0.22	0.22	0.44	0.22	0.22	0.22	0.22	0.22	0.00	1.11	0.89	0.22	0.00	19.09
			0.02	**18:00 ~ 19:00**	8.88	4.44	0.22	1.78	0.67	0.22	0.22	0.44	0.22	0.22	0.22	0.22	0.22	0.00	1.11	1.11	0.22	0.00	20.42
			0.02	**19:00 ~ 20:00**	7.99	4.00	0.22	1.55	0.67	0.22	0.22	0.44	0.22	0.22	0.22	0.22	0.22	0.00	0.89	0.89	0.22	0.00	18.43
			0.02	**20:00 ~ 21:00**	6.66	3.33	0.22	1.33	0.44	0.22	0.22	0.22	0.22	0.22	0.22	0.22	0.22	0.00	0.89	0.89	0.22	0.00	15.76
			0.02	**21:00 ~ 22:00**	6.88	3.55	0.22	1.33	0.44	0.22	0.22	0.22	0.22	0.22	0.22	0.22	0.22	0.00	0.89	0.89	0.22	0.00	16.21
			0.02	**22:00 ~ 23:00**	6.44	3.33	0.22	1.33	0.44	0.22	0.22	0.22	0.22	0.22	0.22	0.22	0.22	0.00	0.89	0.67	0.22	0.00	15.32
			0.02	**23:00 ~ 00:00**	5.11	2.66	0.22	1.11	0.44	0.22	0.22	0.22	0.22	0.22	0.22	0.22	0.22	0.00	0.67	0.67	0.22	0.00	12.88
				Whole Day Total (veh*km)	125.65	64.60	3.77	25.31	10.88	4.88	5.33	7.33	3.77	5.33	3.77	3.77	4.44	0.00	20.42	15.76	3.77	0.00	308.80
158	To Kwa Wan Road	NB	0.15	**00:00 ~ 01:00**	5.85	2.93	0.00	2.93	1.46	1.46	1.46	1.46	0.00	0.00	0.00	0.00	0.00	0.00	7.32	1.46	0.00	0.00	26.33
			0.15	**01:00 ~ 02:00**	4.39	2.93	0.00	1.46	1.46	1.46	1.46	0.00	0.00	0.00	0.00	0.00	0.00	0.00	4.39	1.46	0.00	0.00	19.02
			0.15	**02:00 ~ 03:00**	2.93	1.46	0.00	1.46	1.46	0.00	1.46	0.00	0.00	0.00	0.00	0.00	0.00	0.00	2.93	1.46	0.00	0.00	13.17
			0.15	**03:00 ~ 04:00**	2.93	1.46	0.00	1.46	1.46	0.00	0.00	0.00	0.00	0.00	0.00	0.00	0.00	0.00	2.93	1.46	0.00	0.00	11.70
			0.15	**04:00 ~ 05:00**	2.93	1.46	0.00	1.46	1.46	0.00	0.00	0.00	0.00	0.00	0.00	0.00	0.00	0.00	2.93	1.46	0.00	0.00	11.70
			0.15	**05:00 ~ 06:00**	2.93	1.46	0.00	1.46	1.46	0.00	1.46	1.46	0.00	0.00	0.00	0.00	0.00	0.00	8.78	1.46	0.00	0.00	20.48
			0.15	**06:00 ~ 07:00**	5.85	2.93	0.00	2.93	1.46	1.46	1.46	5.85	0.00	0.00	0.00	0.00	0.00	0.00	21.95	1.46	0.00	0.00	45.35
			0.15	**07:00 ~ 08:00**	11.70	5.85	0.00	4.39	1.46	1.46	1.46	7.32	0.00	1.46	0.00	0.00	1.46	0.00	27.80	1.46	1.46	0.00	67.30
			0.15	**08:00 ~ 09:00**	14.63	7.32	0.00	4.39	1.46	1.46	1.46	8.78	0.00	1.46	0.00	0.00	1.46	0.00	23.41	1.46	1.46	0.00	68.76
			0.15	**09:00 ~ 10:00**	13.17	7.32	0.00	4.39	1.46	1.46	1.46	7.32	0.00	1.46	0.00	0.00	1.46	0.00	20.48	1.46	1.46	0.00	62.91
			0.15	**10:00 ~ 11:00**	11.70	5.85	0.00	4.39	1.46	1.46	1.46	5.85	0.00	1.46	0.00	0.00	1.46	0.00	20.48	1.46	1.46	0.00	58.52
			0.15	**11:00 ~ 12:00**	13.17	7.32	0.00	4.39	1.46	1.46	1.46	5.85	0.00	1.46	0.00	0.00	1.46	0.00	19.02	1.46	1.46	0.00	59.98
			0.15	**12:00 ~ 13:00**	16.09	8.78	0.00	2.93	1.46	1.46	1.46	7.32	0.00	1.46	1.46	0.00	1.46	0.00	20.48	2.93	1.46	0.00	68.76
			0.15	**13:00 ~ 14:00**	17.56	8.78	0.00	2.93	1.46	1.46	1.46	7.32	0.00	1.46	1.46	0.00	1.46	0.00	20.48	2.93	1.46	0.00	70.22
			0.15	**14:00 ~ 15:00**	17.56	8.78	0.00	2.93	1.46	1.46	1.46	7.32	0.00	1.46	1.46	0.00	1.46	0.00	20.48	2.93	1.46	0.00	70.22
			0.15	**15:00 ~ 16:00**	17.56	8.78	0.00	2.93	1.46	1.46	1.46	7.32	0.00	1.46	1.46	0.00	1.46	0.00	20.48	2.93	1.46	0.00	70.22
			0.15	**16:00 ~ 17:00**	17.56	8.78	0.00	2.93	1.46	1.46	1.46	7.32	0.00	1.46	1.46	0.00	1.46	0.00	20.48	2.93	1.46	0.00	70.22
			0.15	**17:00 ~ 18:00**	17.56	8.78	0.00	2.93	1.46	1.46	1.46	8.78	0.00	1.46	1.46	0.00	1.46	0.00	20.48	2.93	1.46	0.00	71.69
			0.15	**18:00 ~ 19:00**	19.02	10.24	0.00	2.93	1.46	1.46	1.46	8.78	0.00	1.46	1.46	0.00	1.46	0.00	21.95	2.93	1.46	0.00	76.08
			0.15	**19:00 ~ 20:00**	17.56	8.78	0.00	2.93	1.46	1.46	1.46	7.32	0.00	1.46	1.46	0.00	1.46	0.00	19.02	2.93	1.46	0.00	68.76
			0.15	**20:00 ~ 21:00**	14.63	7.32	0.00	2.93	1.46	1.46	1.46	4.39	0.00	1.46	1.46	0.00	1.46	0.00	16.09	1.46	1.46	0.00	57.06
			0.15	**21:00 ~ 22:00**	14.63	7.32	0.00	2.93	1.46	1.46	1.46	4.39	0.00	1.46	1.46	0.00	1.46	0.00	16.09	1.46	1.46	0.00	57.06
			0.15	**22:00 ~ 23:00**	13.17	7.32	0.00	2.93	1.46	1.46	1.46	4.39	0.00	1.46	1.46	0.00	1.46	0.00	14.63	1.46	1.46	0.00	54.13
			0.15	**23:00 ~ 00:00**	11.70	5.85	0.00	2.93	1.46	1.46	1.46	4.39	0.00	1.46	1.46	0.00	1.46	0.00	13.17	1.46	1.46	0.00	49.74
				Whole Day Total (veh*km)	286.75	147.76	0.00	70.22	35.11	29.26	32.19	122.89	0.00	24.87	17.56	0.00	24.87	0.00	386.23	46.82	24.87	0.00	1249.40
159	To Kwa Wan Road	SB	0.15	**00:00 ~ 01:00**	14.63	7.32	0.00	5.85	2.93	1.46	1.46	1.46	0.00	1.46	0.00	0.00	1.46	0.00	8.78	1.46	1.46	0.00	49.74
			0.15	**01:00 ~ 02:00**	8.78	5.85	0.00	4.39	1.46	1.46	1.46	0.00	0.00	1.46	0.00	0.00	1.46	0.00	4.39	1.46	1.46	0.00	33.65
			0.15	**02:00 ~ 03:00**	7.32	4.39	0.00	2.93	1.46	1.46	1.46	0.00	0.00	1.46	0.00	0.00	0.00	0.00	2.93	1.46	0.00	0.00	24.87
			0.15	**03:00 ~ 04:00**	5.85	2.93	0.00	2.93	1.46	1.46	1.46	0.00	0.00	1.46	0.00	0.00	0.00	0.00	2.93	1.46	0.00	0.00	21.95
			0.15	**04:00 ~ 05:00**	5.85	2.93	0.00	2.93	1.46	1.46	1.46	0.00	0.00	1.46	0.00	0.00	0.00	0.00	2.93	1.46	0.00	0.00	21.95
			0.15	**05:00 ~ 06:00**	7.32	4.39	0.00	2.93	1.46	1.46	1.46	1.46	0.00	1.46	0.00	0.00	0.00	0.00	10.24	1.46	0.00	0.00	33.65
			0.15	**06:00 ~ 07:00**	14.63	7.32	0.00	5.85	2.93	1.46	1.46	5.85	0.00	1.46	0.00	0.00	1.46	0.00	23.41	1.46	1.46	0.00	68.76
			0.15	**07:00 ~ 08:00**	27.80	14.63	1.46	11.70	4.39	1.46	1.46	8.78	0.00	1.46	1.46	1.46	1.46	0.00	29.26	2.93	1.46	0.00	111.19
			0.15	**08:00 ~ 09:00**	35.11	17.56	1.46	14.63	5.85	1.46	1.46	8.78	0.00	1.46	1.46	1.46	1.46	0.00	24.87	4.39	1.46	0.00	122.89
			0.15	**09:00 ~ 10:00**	30.72	16.09	1.46	11.70	4.39	1.46	1.46	7.32	0.00	1.46	1.46	1.46	1.46	0.00	21.95	4.39	1.46	0.00	108.26
			0.15	**10:00 ~ 11:00**	29.26	14.63	1.46	11.70	4.39	1.46	1.46	7.32	0.00	1.46	1.46	1.46	1.46	0.00	20.48	4.39	1.46	0.00	103.87
			0.15	**11:00 ~ 12:00**	30.72	16.09	1.46	13.17	4.39	1.46	1.46	7.32	0.00	1.46	1.46	1.46	1.46	0.00	20.48	4.39	1.46	0.00	108.26
			0.15	**12:00 ~ 13:00**	21.95	11.70	0.00	4.39	1.46	1.46	1.46	7.32	0.00	1.46	1.46	1.46	1.46	0.00	23.41	2.93	1.46	0.00	83.39
			0.15	**13:00 ~ 14:00**	21.95	11.70	0.00	4.39	1.46	1.46	1.46	7.32	0.00	1.46	1.46	1.46	1.46	0.00	23.41	2.93	1.46	0.00	83.39
			0.15	**14:00 ~ 15:00**	21.95	11.70	0.00	4.39	1.46	1.46	1.46	7.32	0.00	1.46	1.46	1.46	1.46	0.00	23.41	2.93	1.46	0.00	83.39
			0.15	**15:00 ~ 16:00**	23.41	11.70	0.00	4.39	1.46	1.46	1.46	7.32	0.00	1.46	1.46	1.46	1.46	0.00	23.41	2.93	1.46	0.00	84.85
			0.15	**16:00 ~ 17:00**	23.41	11.70	0.00	4.39	1.46	1.46	1.46	7.32	0.00	1.46	1.46	1.46	1.46	0.00	23.41	2.93	1.46	0.00	84.85
			0.15	**17:00 ~ 18:00**	23.41	11.70	0.00	4.39	1.46	1.46	1.46	8.78	0.00	1.46	1.46	1.46	1.46	0.00	23.41	2.93	1.46	0.00	86.32
			0.15	**18:00 ~ 19:00**	24.87	13.17	0.00	4.39	1.46	1.46	1.46	10.24	0.00	1.46	1.46	1.46	1.46	0.00	24.87	2.93	1.46	0.00	92.17
			0.15	**19:00 ~ 20:00**	21.95	11.70	0.00	4.39	1.46	1.46	1.46	7.32	0.00	1.46	1.46	1.46	1.46	0.00	20.48	2.93	1.46	0.00	80.47
			0.15	**20:00 ~ 21:00**	19.02	10.24	0.00	4.39	1.46	1.46	1.46	4.39	0.00	1.46	1.46	1.46	1.46	0.00	19.02	2.93	1.46	0.00	71.69
			0.15	**21:00 ~ 22:00**	19.02	10.24	0.00	4.39	1.46	1.46	1.46	4.39	0.00	1.46	1.46	1.46	1.46	0.00	19.02	2.93	1.46	0.00	71.69
			0.15	**22:00 ~ 23:00**	17.56	8.78	0.00	4.39	1.46	1.46	1.46	4.39	0.00	1.46	1.46	1.46	1.46	0.00	17.56	2.93	1.46	0.00	67.30
			0.15	**23:00 ~ 00:00**	14.63	7.32	0.00	2.93	1.46	1.46	1.46	4.39	0.00	1.46	1.46	1.46	1.46	0.00	14.63	1.46	1.46	0.00	57.06
				Whole Day Total (veh*km)	471.09	245.78	7.32	141.91	54.13	35.11	35.11	128.74	0.00	35.11	24.87	24.87	29.26	0.00	428.66	64.37	29.26	0.00	1755.60
160	Lok Shan Road	WB	0.04	**00:00 ~ 01:00**	3.01	1.88	0.00	0.75	0.38	0.38	0.38	0.00	0.00	0.38	0.00	0.00	0.38	0.00	0.00	0.38	0.00	0.00	7.90
			0.04	**01:00 ~ 02:00**	2.26	1.13	0.00	0.75	0.38	0.38	0.38	0.00	0.00	0.38	0.00	0.00	0.38	0.00	0.00	0.38	0.00	0.00	6.39
			0.04	**02:00 ~ 03:00**	1.50	0.75	0.00	0.38	0.38	0.00	0.38	0.00	0.00	0.38	0.00	0.00	0.00	0.00	0.00	0.38	0.00	0.00	4.14
			0.04	**03:00 ~ 04:00**	1.13	0.75	0.00	0.38	0.38	0.00	0.38	0.00	0.00	0.00	0.00	0.00	0.00	0.00	0.00	0.38	0.00	0.00	3.38
			0.04	**04:00 ~ 05:00**	1.13	0.75	0.00	0.38	0.38	0.00	0.38	0.00	0.00	0.00	0.00	0.00	0.00	0.00	0.00	0.38	0.00	0.00	3.38
			0.04	**05:00 ~ 06:00**	1.88	1.13	0.00	0.38	0.38	0.00	0.38	0.00	0.00	0.38	0.00	0.00	0.00	0.00	0.00	0.38	0.00	0.00	4.89
			0.04	**06:00 ~ 07:00**	3.38	1.88	0.00	0.75	0.38	0.38	0.38	0.00	0.00	0.38	0.00	0.00	0.38	0.00	0.00	0.38	0.00	0.00	8.27
			0.04	**07:00 ~ 08:00**	6.39	3.38	0.00	1.50	0.75	0.38	0.38	0.00	0.00	0.38	0.38	0.38	0.38	0.00	0.00	0.75	0.38	0.00	15.42
			0.04	**08:00 ~ 09:00**	7.90	4.14	0.00	1.88	0.75	0.38	0.38	0.00	0.00	0.38	0.38	0.38	0.38	0.00	0.00	1.13	0.38	0.00	18.42
			0.04	**09:00 ~ 10:00**	6.77	3.38	0.00	1.50	0.75	0.38	0.38	0.00	0.00	0.38	0.38	0.38	0.38	0.00	0.00	0.75	0.38	0.00	15.79
			0.04	**10:00 ~ 11:00**	6.77	3.38	0.00	1.50	0.75	0.38	0.38	0.00	0.00	0.38	0.38	0.38	0.38	0.00	0.00	0.75	0.38	0.00	15.79
			0.04	**11:00 ~ 12:00**	7.14	3.76	0.00	1.88	0.75	0.38	0.38	0.00	0.00	0.38	0.38	0.38	0.38	0.00	0.00	0.75	0.38	0.00	16.92
			0.04	**12:00 ~ 13:00**	9.02	4.51	0.00	1.50	0.75	0.38	0.38	0.00	0.38	0.38	0.38	0.38	0.38	0.00	0.00	1.13	0.38	0.00	19.93
			0.04	**13:00 ~ 14:00**	9.02	4.51	0.00	1.50	0.75	0.38	0.38	0.00	0.38	0.38	0.38	0.38	0.38	0.00	0.00	1.13	0.38	0.00	19.93
			0.04	**14:00 ~ 15:00**	9.40	4.89	0.00	1.50	0.75	0.38	0.38	0.00	0.38	0.38	0.38	0.38	0.38	0.00	0.00	1.13	0.38	0.00	20.68
			0.04	**15:00 ~ 16:00**	9.40	4.89	0.00	1.50	0.75	0.38	0.38	0.00	0.38	0.38	0.38	0.38	0.38	0.00	0.00	1.13	0.38	0.00	20.68
			0.04	**16:00 ~ 17:00**	9.78	4.89	0.00	1.50	0.75	0.38	0.38	0.00	0.38	0.38	0.38	0.38	0.38	0.00	0.00	1.13	0.38	0.00	21.06
			0.04	**17:00 ~ 18:00**	9.78	4.89	0.00	1.50	0.75	0.38	0.38	0.00	0.38	0.38	0.38	0.38	0.38	0.00	0.00	1.13	0.38	0.00	21.06
			0.04	**18:00 ~ 19:00**	10.15	5.26	0.00	1.50	0.75	0.38	0.38	0.00	0.38	0.38	0.38	0.38	0.38	0.00	0.00	1.13	0.38	0.00	21.81
			0.04	**19:00 ~ 20:00**	9.02	4.51	0.00	1.50	0.75	0.38	0.38	0.00	0.38	0.38	0.38	0.38	0.38	0.00	0.00	1.13	0.38	0.00	19.93
			0.04	**20:00 ~ 21:00**	7.52	4.14	0.00	1.13	0.38	0.38	0.38	0.00	0.38	0.38	0.38	0.38	0.38	0.00	0.00	1.13	0.38	0.00	17.30
			0.04	**21:00 ~ 22:00**	7.90	4.14	0.00	1.13	0.75	0.38	0.38	0.00	0.38	0.38	0.38	0.38	0.38	0.00	0.00	1.13	0.38	0.00	18.05
			0.04	**22:00 ~ 23:00**	7.52	3.76	0.00	1.13	0.38	0.38	0.38	0.00	0.38	0.38	0.38	0.38	0.38	0.00	0.00	1.13	0.38	0.00	16.92
			0.04	**23:00 ~ 00:00**	6.02	3.01	0.00	1.13	0.38	0.38	0.38	0.00	0.38	0.38	0.38	0.38	0.38	0.00	0.00	0.75	0.38	0.00	14.29
				Whole Day Total (veh*km)	153.78	79.71	0.00	28.58	14.29	7.52	9.02	0.00	4.51	8.27	6.39	6.39	7.52	0.00	0.00	19.93	6.39	0.00	352.31

Road No.	Road Name	Bound	Road Length (km)	Hour	PC	TAXI	LGV3	LGV4	LGV6	HGV7	HGV8	PLB	PV4	PV5	NFB6	NFB7	NFB8	FBSD	FBDD	MC	HGV9	NFB9	Total
161	To Kwa Wan Road	NB	0.17	**00:00 ~ 01:00**	6.82	3.41	0.00	3.41	1.70	1.70	1.70	0.00	0.00	1.70	0.00	0.00	0.00	0.00	0.00	1.70	0.00	0.00	22.15
			0.17	**01:00 ~ 02:00**	5.11	3.41	0.00	1.70	1.70	1.70	1.70	0.00	0.00	1.70	0.00	0.00	0.00	0.00	0.00	1.70	0.00	0.00	18.74
			0.17	**02:00 ~ 03:00**	3.41	1.70	0.00	1.70	1.70	0.00	1.70	0.00	0.00	0.00	0.00	0.00	0.00	0.00	0.00	1.70	0.00	0.00	11.93
			0.17	**03:00 ~ 04:00**	3.41	1.70	0.00	1.70	1.70	0.00	1.70	0.00	0.00	0.00	0.00	0.00	0.00	0.00	0.00	1.70	0.00	0.00	11.93
			0.17	**04:00 ~ 05:00**	3.41	1.70	0.00	1.70	1.70	0.00	1.70	0.00	0.00	0.00	0.00	0.00	0.00	0.00	0.00	1.70	0.00	0.00	11.93
			0.17	**05:00 ~ 06:00**	3.41	1.70	0.00	1.70	1.70	0.00	1.70	0.00	0.00	0.00	0.00	0.00	0.00	0.00	0.00	1.70	0.00	0.00	11.93
			0.17	**06:00 ~ 07:00**	6.82	3.41	0.00	3.41	1.70	1.70	1.70	0.00	0.00	1.70	0.00	0.00	0.00	0.00	0.00	1.70	0.00	0.00	22.15
			0.17	**07:00 ~ 08:00**	13.63	6.82	0.00	5.11	1.70	1.70	1.70	0.00	0.00	1.70	1.70	0.00	1.70	0.00	0.00	1.70	1.70	0.00	39.19
			0.17	**08:00 ~ 09:00**	17.04	8.52	0.00	6.82	3.41	1.70	1.70	0.00	0.00	1.70	1.70	0.00	1.70	0.00	0.00	1.70	1.70	0.00	47.71
			0.17	**09:00 ~ 10:00**	15.34	8.52	0.00	6.82	3.41	1.70	1.70	0.00	0.00	1.70	1.70	0.00	1.70	0.00	0.00	1.70	1.70	0.00	46.01
			0.17	**10:00 ~ 11:00**	15.34	8.52	0.00	6.82	3.41	1.70	1.70	0.00	0.00	1.70	1.70	0.00	1.70	0.00	0.00	1.70	1.70	0.00	46.01
			0.17	**11:00 ~ 12:00**	15.34	8.52	0.00	6.82	3.41	1.70	1.70	0.00	0.00	1.70	1.70	0.00	1.70	0.00	0.00	1.70	1.70	0.00	46.01
			0.17	**12:00 ~ 13:00**	6.82	3.41	0.00	3.41	1.70	1.70	1.70	0.00	0.00	1.70	0.00	0.00	0.00	0.00	0.00	1.70	0.00	0.00	22.15
			0.17	**13:00 ~ 14:00**	6.82	3.41	0.00	3.41	1.70	1.70	1.70	0.00	0.00	1.70	0.00	0.00	0.00	0.00	0.00	1.70	0.00	0.00	22.15
			0.17	**14:00 ~ 15:00**	6.82	3.41	0.00	3.41	1.70	1.70	1.70	0.00	0.00	1.70	0.00	0.00	0.00	0.00	0.00	1.70	0.00	0.00	22.15
			0.17	**15:00 ~ 16:00**	6.82	3.41	0.00	3.41	1.70	1.70	1.70	0.00	0.00	1.70	0.00	0.00	0.00	0.00	0.00	1.70	0.00	0.00	22.15
			0.17	**16:00 ~ 17:00**	6.82	3.41	0.00	3.41	1.70	1.70	1.70	0.00	0.00	1.70	0.00	0.00	0.00	0.00	0.00	1.70	0.00	0.00	22.15
			0.17	**17:00 ~ 18:00**	6.82	3.41	0.00	3.41	1.70	1.70	1.70	0.00	0.00	1.70	0.00	0.00	0.00	0.00	0.00	1.70	0.00	0.00	22.15
			0.17	**18:00 ~ 19:00**	6.82	3.41	0.00	3.41	1.70	1.70	1.70	0.00	0.00	1.70	0.00	0.00	0.00	0.00	0.00	1.70	0.00	0.00	22.15
			0.17	**19:00 ~ 20:00**	6.82	3.41	0.00	3.41	1.70	1.70	1.70	0.00	0.00	1.70	0.00	0.00	0.00	0.00	0.00	1.70	0.00	0.00	22.15
			0.17	**20:00 ~ 21:00**	5.11	3.41	0.00	1.70	1.70	1.70	1.70	0.00	0.00	1.70	0.00	0.00	0.00	0.00	0.00	1.70	0.00	0.00	18.74
			0.17	**21:00 ~ 22:00**	5.11	3.41	0.00	3.41	1.70	1.70	1.70	0.00	0.00	1.70	0.00	0.00	0.00	0.00	0.00	1.70	0.00	0.00	20.45
			0.17	**22:00 ~ 23:00**	5.11	3.41	0.00	1.70	1.70	1.70	1.70	0.00	0.00	1.70	0.00	0.00	0.00	0.00	0.00	1.70	0.00	0.00	18.74
			0.17	**23:00 ~ 00:00**	3.41	1.70	0.00	1.70	1.70	1.70	1.70	0.00	0.00	1.70	0.00	0.00	0.00	0.00	0.00	1.70	0.00	0.00	15.34
				Whole Day Total (veh*km)	182.33	97.13	0.00	83.50	47.71	34.08	40.90	0.00	0.00	34.08	8.52	0.00	8.52	0.00	0.00	40.90	8.52	0.00	586.18
162	To Kwa Wan Road	SB	0.17	**00:00 ~ 01:00**	13.63	6.82	0.00	6.82	3.41	1.70	1.70	1.70	0.00	1.70	0.00	0.00	1.70	0.00	5.11	1.70	1.70	0.00	47.71
			0.17	**01:00 ~ 02:00**	8.52	5.11	0.00	5.11	1.70	1.70	1.70	0.00	0.00	1.70	0.00	0.00	1.70	0.00	3.41	1.70	1.70	0.00	34.08
			0.17	**02:00 ~ 03:00**	6.82	3.41	0.00	3.41	1.70	1.70	1.70	0.00	0.00	1.70	0.00	0.00	0.00	0.00	1.70	1.70	0.00	0.00	23.86
			0.17	**03:00 ~ 04:00**	5.11	3.41	0.00	3.41	1.70	1.70	1.70	0.00	0.00	0.00	0.00	0.00	0.00	0.00	3.41	1.70	0.00	0.00	22.15
			0.17	**04:00 ~ 05:00**	5.11	3.41	0.00	3.41	1.70	1.70	1.70	0.00	0.00	0.00	0.00	0.00	0.00	0.00	3.41	1.70	0.00	0.00	22.15
			0.17	**05:00 ~ 06:00**	6.82	3.41	0.00	3.41	1.70	1.70	1.70	1.70	0.00	1.70	0.00	0.00	0.00	0.00	6.82	1.70	0.00	0.00	30.67
			0.17	**06:00 ~ 07:00**	13.63	6.82	0.00	6.82	3.41	1.70	1.70	3.41	0.00	1.70	0.00	0.00	1.70	0.00	15.34	1.70	1.70	0.00	59.64
			0.17	**07:00 ~ 08:00**	27.26	13.63	1.70	11.93	5.11	1.70	1.70	6.82	0.00	1.70	1.70	1.70	1.70	0.00	20.45	3.41	1.70	0.00	102.24
			0.17	**08:00 ~ 09:00**	34.08	17.04	1.70	13.63	5.11	1.70	1.70	6.82	0.00	1.70	1.70	1.70	1.70	0.00	17.04	5.11	1.70	0.00	112.46
			0.17	**09:00 ~ 10:00**	28.97	15.34	1.70	11.93	5.11	1.70	1.70	5.11	0.00	1.70	1.70	1.70	1.70	0.00	15.34	3.41	1.70	0.00	98.83
			0.17	**10:00 ~ 11:00**	28.97	15.34	1.70	11.93	5.11	1.70	1.70	5.11	0.00	1.70	1.70	1.70	1.70	0.00	15.34	3.41	1.70	0.00	98.83
			0.17	**11:00 ~ 12:00**	30.67	15.34	1.70	13.63	5.11	1.70	1.70	5.11	0.00	1.70	1.70	1.70	1.70	0.00	13.63	3.41	1.70	0.00	100.54
			0.17	**12:00 ~ 13:00**	20.45	10.22	0.00	8.52	3.41	1.70	1.70	5.11	0.00	1.70	1.70	0.00	1.70	0.00	15.34	3.41	1.70	0.00	76.68
			0.17	**13:00 ~ 14:00**	20.45	10.22	0.00	8.52	3.41	1.70	1.70	5.11	0.00	1.70	1.70	0.00	1.70	0.00	15.34	3.41	1.70	0.00	76.68
			0.17	**14:00 ~ 15:00**	20.45	11.93	0.00	8.52	3.41	1.70	1.70	5.11	0.00	1.70	1.70	0.00	1.70	0.00	15.34	3.41	1.70	0.00	78.38
			0.17	**15:00 ~ 16:00**	22.15	11.93	0.00	8.52	3.41	1.70	1.70	5.11	0.00	1.70	1.70	0.00	1.70	0.00	15.34	3.41	1.70	0.00	80.09
			0.17	**16:00 ~ 17:00**	22.15	11.93	0.00	8.52	3.41	1.70	1.70	5.11	0.00	1.70	1.70	0.00	1.70	0.00	15.34	3.41	1.70	0.00	80.09
			0.17	**17:00 ~ 18:00**	22.15	11.93	0.00	8.52	3.41	1.70	1.70	6.82	0.00	1.70	1.70	0.00	1.70	0.00	15.34	3.41	1.70	0.00	81.79
			0.17	**18:00 ~ 19:00**	23.86	11.93	0.00	8.52	3.41	1.70	1.70	6.82	0.00	1.70	1.70	0.00	1.70	0.00	15.34	3.41	1.70	0.00	83.50
			0.17	**19:00 ~ 20:00**	20.45	10.22	0.00	8.52	3.41	1.70	1.70	5.11	0.00	1.70	1.70	0.00	1.70	0.00	13.63	3.41	1.70	0.00	74.98
			0.17	**20:00 ~ 21:00**	17.04	8.52	0.00	6.82	3.41	1.70	1.70	3.41	0.00	1.70	1.70	0.00	1.70	0.00	11.93	1.70	1.70	0.00	63.05
			0.17	**21:00 ~ 22:00**	18.74	10.22	0.00	6.82	3.41	1.70	1.70	3.41	0.00	1.70	1.70	0.00	1.70	0.00	11.93	3.41	1.70	0.00	68.16
			0.17	**22:00 ~ 23:00**	17.04	8.52	0.00	6.82	3.41	1.70	1.70	3.41	0.00	1.70	1.70	0.00	1.70	0.00	10.22	1.70	1.70	0.00	61.34
			0.17	**23:00 ~ 00:00**	13.63	6.82	0.00	5.11	1.70	1.70	1.70	3.41	0.00	1.70	1.70	0.00	1.70	0.00	10.22	1.70	1.70	0.00	52.82
				Whole Day Total (veh*km)	448.15	233.45	8.52	189.14	80.09	40.90	40.90	93.72	0.00	37.49	28.97	8.52	34.08	0.00	286.27	66.46	34.08	0.00	1630.73
163	Cheung Ning Street	NB	0.15	**00:00 ~ 01:00**	4.48	2.99	0.00	1.49	1.49	0.00	1.49	1.49	0.00	0.00	0.00	0.00	0.00	0.00	1.49	1.49	0.00	0.00	16.42
			0.15	**01:00 ~ 02:00**	2.99	1.49	0.00	1.49	1.49	0.00	1.49	0.00	0.00	0.00	0.00	0.00	0.00	0.00	1.49	1.49	0.00	0.00	11.94
			0.15	**02:00 ~ 03:00**	2.99	1.49	0.00	1.49	1.49	0.00	0.00	0.00	0.00	0.00	0.00	0.00	0.00	0.00	1.49	1.49	0.00	0.00	10.45
			0.15	**03:00 ~ 04:00**	1.49	1.49	0.00	1.49	1.49	0.00	0.00	0.00	0.00	0.00	0.00	0.00	0.00	0.00	1.49	1.49	0.00	0.00	8.96
			0.15	**04:00 ~ 05:00**	1.49	1.49	0.00	1.49	1.49	0.00	0.00	0.00	0.00	0.00	0.00	0.00	0.00	0.00	1.49	1.49	0.00	0.00	8.96
			0.15	**05:00 ~ 06:00**	2.99	1.49	0.00	1.49	1.49	0.00	0.00	0.00	0.00	0.00	0.00	0.00	0.00	0.00	1.49	1.49	0.00	0.00	10.45
			0.15	**06:00 ~ 07:00**	4.48	2.99	0.00	1.49	1.49	0.00	1.49	1.49	0.00	0.00	0.00	0.00	0.00	0.00	2.99	1.49	0.00	0.00	17.92
			0.15	**07:00 ~ 08:00**	8.96	4.48	0.00	2.99	1.49	1.49	1.49	1.49	0.00	1.49	0.00	0.00	1.49	0.00	2.99	1.49	1.49	0.00	31.35
			0.15	**08:00 ~ 09:00**	10.45	5.97	0.00	4.48	1.49	1.49	1.49	1.49	0.00	1.49	0.00	0.00	1.49	0.00	2.99	1.49	1.49	0.00	35.83
			0.15	**09:00 ~ 10:00**	10.45	5.97	0.00	4.48	1.49	1.49	1.49	1.49	0.00	1.49	0.00	0.00	1.49	0.00	2.99	1.49	1.49	0.00	35.83
			0.15	**10:00 ~ 11:00**	8.96	4.48	0.00	2.99	1.49	1.49	1.49	1.49	0.00	1.49	0.00	0.00	1.49	0.00	2.99	1.49	1.49	0.00	31.35
			0.15	**11:00 ~ 12:00**	10.45	5.97	0.00	4.48	1.49	1.49	1.49	1.49	0.00	1.49	0.00	0.00	1.49	0.00	2.99	1.49	1.49	0.00	35.83
			0.15	**12:00 ~ 13:00**	8.96	5.97	0.00	2.99	1.49	1.49	1.49	1.49	0.00	1.49	0.00	0.00	1.49	0.00	2.99	1.49	1.49	0.00	32.85
			0.15	**13:00 ~ 14:00**	10.45	5.97	0.00	4.48	1.49	1.49	1.49	1.49	0.00	1.49	0.00	0.00	1.49	0.00	2.99	1.49	1.49	0.00	35.83
			0.15	**14:00 ~ 15:00**	10.45	5.97	0.00	4.48	1.49	1.49	1.49	1.49	0.00	1.49	0.00	0.00	1.49	0.00	2.99	1.49	1.49	0.00	35.83
			0.15	**15:00 ~ 16:00**	10.45	5.97	0.00	4.48	1.49	1.49	1.49	1.49	0.00	1.49	0.00	0.00	1.49	0.00	2.99	1.49	1.49	0.00	35.83
			0.15	**16:00 ~ 17:00**	10.45	5.97	0.00	4.48	1.49	1.49	1.49	1.49	0.00	1.49	0.00	0.00	1.49	0.00	2.99	1.49	1.49	0.00	35.83
			0.15	**17:00 ~ 18:00**	10.45	5.97	0.00	4.48	1.49	1.49	1.49	1.49	0.00	1.49	0.00	0.00	1.49	0.00	2.99	1.49	1.49	0.00	35.83
			0.15	**18:00 ~ 19:00**	10.45	5.97	0.00	4.48	1.49	1.49	1.49	1.49	0.00	1.49	0.00	0.00	1.49	0.00	2.99	1.49	1.49	0.00	35.83
			0.15	**19:00 ~ 20:00**	10.45	5.97	0.00	4.48	1.49	1.49	1.49	1.49	0.00	1.49	0.00	0.00	1.49	0.00	2.99	1.49	1.49	0.00	35.83
			0.15	**20:00 ~ 21:00**	8.96	4.48	0.00	2.99	1.49	1.49	1.49	1.49	0.00	1.49	0.00	0.00	1.49	0.00	2.99	1.49	1.49	0.00	31.35
			0.15	**21:00 ~ 22:00**	8.96	4.48	0.00	2.99	1.49	1.49	1.49	1.49	0.00	1.49	0.00	0.00	1.49	0.00	2.99	1.49	1.49	0.00	31.35
			0.15	**22:00 ~ 23:00**	7.47	4.48	0.00	2.99	1.49	1.49	1.49	1.49	0.00	1.49	0.00	0.00	1.49	0.00	2.99	1.49	1.49	0.00	29.86
			0.15	**23:00 ~ 00:00**	5.97	2.99	0.00	2.99	1.49	1.49	1.49	1.49	0.00	1.49	0.00	0.00	1.49	0.00	1.49	1.49	1.49	0.00	25.38
				Whole Day Total (veh*km)	183.64	104.51	0.00	76.14	35.83	25.38	29.86	28.37	0.00	25.38	0.00	0.00	25.38	0.00	61.21	35.83	25.38	0.00	656.92
164	Ha Heung Road	NB	0.13	**00:00 ~ 01:00**	10.38	5.19	0.00	1.30	1.30	0.00	1.30	0.00	0.00	1.30	0.00	0.00	0.00	0.00	1.30	1.30	0.00	0.00	23.36
			0.13	**01:00 ~ 02:00**	6.49	3.89	0.00	1.30	1.30	0.00	1.30	0.00	0.00	1.30	0.00	0.00	0.00	0.00	0.00	1.30	0.00	0.00	16.87
			0.13	**02:00 ~ 03:00**	5.19	2.60	0.00	1.30	1.30	0.00	0.00	0.00	0.00	1.30	0.00	0.00	0.00	0.00	0.00	1.30	0.00	0.00	12.98
			0.13	**03:00 ~ 04:00**	3.89	2.60	0.00	1.30	1.30	0.00	0.00	0.00	0.00	0.00	0.00	0.00	0.00	0.00	0.00	1.30	0.00	0.00	10.38
			0.13	**04:00 ~ 05:00**	3.89	2.60	0.00	1.30	1.30	0.00	0.00	0.00	0.00	0.00	0.00	0.00	0.00	0.00	0.00	1.30	0.00	0.00	10.38
			0.13	**05:00 ~ 06:00**	5.19	2.60	0.00	1.30	1.30	0.00	0.00	0.00	0.00	1.30	0.00	0.00	0.00	0.00	0.00	1.30	1.30	0.00	14.28
			0.13	**06:00 ~ 07:00**	10.38	5.19	0.00	1.30	1.30	0.00	1.30	1.30	0.00	1.30	0.00	0.00	0.00	0.00	1.30	1.30	0.00	0.00	24.66
			0.13	**07:00 ~ 08:00**	19.47	10.38	0.00	2.60	1.30	1.30	1.30	1.30	0.00	1.30	1.30	1.30	1.30	0.00	1.30	2.60	1.30	0.00	48.03
			0.13	**08:00 ~ 09:00**	24.66	12.98	0.00	3.89	1.30	1.30	1.30	1.30	0.00	1.30	1.30	1.30	1.30	0.00	1.30	2.60	1.30	0.00	57.11
			0.13	**09:00 ~ 10:00**	20.77	10.38	0.00	2.60	1.30	1.30	1.30	1.30	0.00	1.30	1.30	1.30	1.30	0.00	1.30	2.60	1.30	0.00	49.32
			0.13	**10:00 ~ 11:00**	20.77	10.38	0.00	2.60	1.30	1.30	1.30	1.30	0.00	1.30	1.30	1.30	1.30	0.00	1.30	2.60	1.30	0.00	49.32
			0.13	**11:00 ~ 12:00**	22.07	11.68	0.00	2.60	1.30	1.30	1.30	1.30	0.00	1.30	1.30	1.30	1.30	0.00	1.30	2.60	1.30	0.00	51.92
			0.13	**12:00 ~ 13:00**	33.75	16.87	0.00	2.60	1.30	1.30	1.30	1.30	1.30	1.30	1.30	1.30	1.30	0.00	1.30	3.89	1.30	0.00	71.39
			0.13	**13:00 ~ 14:00**	33.75	16.87	0.00	2.60	1.30	1.30	1.30	1.30	1.30	1.30	1.30	1.30	1.30	0.00	1.30	3.89	1.30	0.00	71.39
			0.13	**14:00 ~ 15:00**	33.75	18.17	0.00	2.60	1.30	1.30	1.30	1.30	1.30	1.30	1.30	1.30	1.30	0.00	1.30	3.89	1.30	0.00	72.69
			0.13	**15:00 ~ 16:00**	35.05	18.17	0.00	2.60	1.30	1.30	1.30	1.30	1.30	1.30	1.30	1.30	1.30	0.00	1.30	3.89	1.30	0.00	73.99
			0.13	**16:00 ~ 17:00**	36.34	18.17	0.00	2.60	1.30	1.30	1.30	1.30	1.30	1.30	1.30	1.30	1.30	0.00	1.30	3.89	1.30	0.00	75.28
			0.13	**17:00 ~ 18:00**	36.34	18.17	0.00	2.60	1.30	1.30	1.30	1.30	1.30	1.30	1.30	1.30	1.30	0.00	1.30	3.89	1.30	0.00	75.28
			0.13	**18:00 ~ 19:00**	37.64	19.47	0.00	2.60	1.30	1.30	1.30	1.30	1.30	1.30	1.30	1.30	1.30	0.00	1.30	5.19	1.30	0.00	79.18
			0.13	**19:00 ~ 20:00**	33.75	16.87	0.00	2.60	1.30	1.30	1.30	1.30	1.30	1.30	1.30	1.30	1.30	0.00	1.30	3.89	1.30	0.00	71.39
			0.13	**20:00 ~ 21:00**	28.56	14.28	0.00	2.60	1.30	1.30	1.30	0.00	1.30	1.30	1.30	1.30	1.30	0.00	1.30	3.89	1.30	0.00	62.30
			0.13	**21:00 ~ 22:00**	29.85	15.58	0.00	2.60	1.30	1.30	1.30	0.00	1.30	1.30	1.30	1.30	1.30	0.00	1.30	3.89	1.30	0.00	64.90
			0.13	**22:00 ~ 23:00**	27.26	14.28	0.00	2.60	1.30	1.30	1.30	0.00	1.30	1.30	1.30	1.30	1.30	0.00	1.30	3.89	1.30	0.00	61.01
			0.13	**23:00 ~ 00:00**	22.07	11.68	0.00	2.60	1.30	1.30	1.30	0.00	1.30	1.30	1.30	1.30	1.30	0.00	1.30	2.60	1.30	0.00	51.92
				Whole Day Total (veh*km)	541.27	279.07	0.00	54.52	31.15	22.07	25.96	18.17	15.58	28.56	22.07	22.07	22.07	0.00	25.96	68.79	22.07	0.00	1199.35

Road No.	Road Name	Bound	Road Length (km)	Hour	PC	TAXI	LGV3	LGV4	LGV6	HGV7	HGV8	PLB	PV4	PV5	NFB6	NFB7	NFB8	FBSD	FBDD	MC	HGV9	NFB9	Total
165	Kowloon City Road	NB	0.12	**00:00 ~ 01:00**	2.34	1.17	0.00	1.17	1.17	0.00	0.00	0.00	0.00	0.00	0.00	0.00	0.00	0.00	0.00	1.17	0.00	0.00	7.02
			0.12	**01:00 ~ 02:00**	2.34	1.17	0.00	1.17	1.17	0.00	0.00	0.00	0.00	0.00	0.00	0.00	0.00	0.00	0.00	1.17	0.00	0.00	7.02
			0.12	**02:00 ~ 03:00**	1.17	1.17	0.00	1.17	1.17	0.00	0.00	0.00	0.00	0.00	0.00	0.00	0.00	0.00	0.00	1.17	0.00	0.00	5.85
			0.12	**03:00 ~ 04:00**	1.17	1.17	0.00	1.17	0.00	0.00	0.00	0.00	0.00	0.00	0.00	0.00	0.00	0.00	0.00	1.17	0.00	0.00	4.68
			0.12	**04:00 ~ 05:00**	1.17	1.17	0.00	1.17	0.00	0.00	0.00	0.00	0.00	0.00	0.00	0.00	0.00	0.00	0.00	1.17	0.00	0.00	4.68
			0.12	**05:00 ~ 06:00**	1.17	1.17	0.00	1.17	1.17	0.00	0.00	0.00	0.00	0.00	0.00	0.00	0.00	0.00	0.00	1.17	0.00	0.00	5.85
			0.12	**06:00 ~ 07:00**	2.34	1.17	0.00	1.17	1.17	0.00	0.00	0.00	0.00	0.00	0.00	0.00	0.00	0.00	0.00	1.17	0.00	0.00	7.02
			0.12	**07:00 ~ 08:00**	4.68	2.34	0.00	1.17	1.17	0.00	1.17	0.00	0.00	1.17	0.00	0.00	0.00	0.00	0.00	1.17	0.00	0.00	12.87
			0.12	**08:00 ~ 09:00**	5.85	3.51	0.00	1.17	1.17	0.00	1.17	0.00	0.00	1.17	0.00	0.00	0.00	0.00	0.00	1.17	0.00	0.00	15.21
			0.12	**09:00 ~ 10:00**	4.68	2.34	0.00	1.17	1.17	0.00	1.17	0.00	0.00	1.17	0.00	0.00	0.00	0.00	0.00	1.17	0.00	0.00	12.87
			0.12	**10:00 ~ 11:00**	4.68	2.34	0.00	1.17	1.17	0.00	1.17	0.00	0.00	1.17	0.00	0.00	0.00	0.00	0.00	1.17	0.00	0.00	12.87
			0.12	**11:00 ~ 12:00**	4.68	2.34	0.00	1.17	1.17	0.00	1.17	0.00	0.00	1.17	0.00	0.00	0.00	0.00	0.00	1.17	0.00	0.00	12.87
			0.12	**12:00 ~ 13:00**	7.02	3.51	0.00	4.68	2.34	1.17	1.17	0.00	0.00	1.17	0.00	0.00	1.17	0.00	0.00	1.17	1.17	0.00	24.57
			0.12	**13:00 ~ 14:00**	7.02	3.51	0.00	4.68	2.34	1.17	1.17	0.00	0.00	1.17	0.00	0.00	1.17	0.00	0.00	1.17	1.17	0.00	24.57
			0.12	**14:00 ~ 15:00**	7.02	3.51	0.00	4.68	2.34	1.17	1.17	0.00	0.00	1.17	0.00	0.00	1.17	0.00	0.00	1.17	1.17	0.00	24.57
			0.12	**15:00 ~ 16:00**	7.02	3.51	0.00	4.68	2.34	1.17	1.17	0.00	0.00	1.17	0.00	0.00	1.17	0.00	0.00	1.17	1.17	0.00	24.57
			0.12	**16:00 ~ 17:00**	8.19	4.68	0.00	4.68	2.34	1.17	1.17	0.00	0.00	1.17	0.00	0.00	1.17	0.00	0.00	1.17	1.17	0.00	26.91
			0.12	**17:00 ~ 18:00**	8.19	4.68	0.00	4.68	2.34	1.17	1.17	0.00	0.00	1.17	0.00	0.00	1.17	0.00	0.00	1.17	1.17	0.00	26.91
			0.12	**18:00 ~ 19:00**	8.19	4.68	0.00	4.68	2.34	1.17	1.17	0.00	0.00	1.17	0.00	0.00	1.17	0.00	0.00	1.17	1.17	0.00	26.91
			0.12	**19:00 ~ 20:00**	7.02	3.51	0.00	4.68	2.34	1.17	1.17	0.00	0.00	1.17	0.00	0.00	1.17	0.00	0.00	1.17	1.17	0.00	24.57
			0.12	**20:00 ~ 21:00**	5.85	3.51	0.00	3.51	1.17	1.17	1.17	0.00	0.00	1.17	0.00	0.00	1.17	0.00	0.00	1.17	1.17	0.00	21.06
			0.12	**21:00 ~ 22:00**	5.85	3.51	0.00	3.51	1.17	1.17	1.17	0.00	0.00	1.17	0.00	0.00	1.17	0.00	0.00	1.17	1.17	0.00	21.06
			0.12	**22:00 ~ 23:00**	5.85	3.51	0.00	3.51	1.17	1.17	1.17	0.00	0.00	1.17	0.00	0.00	1.17	0.00	0.00	1.17	1.17	0.00	21.06
			0.12	**23:00 ~ 00:00**	4.68	2.34	0.00	2.34	1.17	1.17	1.17	0.00	0.00	1.17	0.00	0.00	1.17	0.00	0.00	1.17	1.17	0.00	17.55
				Whole Day Total (veh*km)	118.17	65.52	0.00	64.35	35.10	14.04	19.89	0.00	0.00	19.89	0.00	0.00	14.04	0.00	0.00	28.08	14.04	0.00	393.12
166	Kowloon City Road	SB	0.12	**00:00 ~ 01:00**	1.17	1.17	0.00	1.17	0.00	0.00	0.00	0.00	0.00	0.00	0.00	0.00	0.00	0.00	0.00	1.17	0.00	0.00	4.68
			0.12	**01:00 ~ 02:00**	1.17	1.17	0.00	1.17	0.00	0.00	0.00	0.00	0.00	0.00	0.00	0.00	0.00	0.00	0.00	1.17	0.00	0.00	4.68
			0.12	**02:00 ~ 03:00**	1.17	1.17	0.00	1.17	0.00	0.00	0.00	0.00	0.00	0.00	0.00	0.00	0.00	0.00	0.00	1.17	0.00	0.00	4.68
			0.12	**03:00 ~ 04:00**	1.17	1.17	0.00	1.17	0.00	0.00	0.00	0.00	0.00	0.00	0.00	0.00	0.00	0.00	0.00	0.00	0.00	0.00	3.51
			0.12	**04:00 ~ 05:00**	1.17	1.17	0.00	1.17	0.00	0.00	0.00	0.00	0.00	0.00	0.00	0.00	0.00	0.00	0.00	0.00	0.00	0.00	3.51
			0.12	**05:00 ~ 06:00**	1.17	1.17	0.00	1.17	0.00	0.00	0.00	0.00	0.00	0.00	0.00	0.00	0.00	0.00	0.00	1.17	0.00	0.00	4.68
			0.12	**06:00 ~ 07:00**	1.17	1.17	0.00	1.17	0.00	0.00	0.00	0.00	0.00	0.00	0.00	0.00	0.00	0.00	0.00	1.17	0.00	0.00	4.68
			0.12	**07:00 ~ 08:00**	2.34	1.17	0.00	1.17	1.17	0.00	0.00	0.00	0.00	0.00	0.00	0.00	0.00	0.00	0.00	1.17	0.00	0.00	7.02
			0.12	**08:00 ~ 09:00**	3.51	2.34	0.00	1.17	1.17	0.00	0.00	0.00	0.00	0.00	0.00	0.00	0.00	0.00	0.00	1.17	0.00	0.00	9.36
			0.12	**09:00 ~ 10:00**	3.51	2.34	0.00	1.17	1.17	0.00	0.00	0.00	0.00	0.00	0.00	0.00	0.00	0.00	0.00	1.17	0.00	0.00	9.36
			0.12	**10:00 ~ 11:00**	2.34	1.17	0.00	1.17	1.17	0.00	0.00	0.00	0.00	0.00	0.00	0.00	0.00	0.00	0.00	1.17	0.00	0.00	7.02
			0.12	**11:00 ~ 12:00**	3.51	2.34	0.00	1.17	1.17	0.00	0.00	0.00	0.00	0.00	0.00	0.00	0.00	0.00	0.00	1.17	0.00	0.00	9.36
			0.12	**12:00 ~ 13:00**	2.34	1.17	0.00	1.17	1.17	0.00	0.00	0.00	0.00	0.00	0.00	0.00	0.00	0.00	0.00	1.17	0.00	0.00	7.02
			0.12	**13:00 ~ 14:00**	2.34	1.17	0.00	1.17	1.17	0.00	0.00	0.00	0.00	0.00	0.00	0.00	0.00	0.00	0.00	1.17	0.00	0.00	7.02
			0.12	**14:00 ~ 15:00**	2.34	1.17	0.00	1.17	1.17	0.00	0.00	0.00	0.00	0.00	0.00	0.00	0.00	0.00	0.00	1.17	0.00	0.00	7.02
			0.12	**15:00 ~ 16:00**	2.34	1.17	0.00	1.17	1.17	0.00	0.00	0.00	0.00	0.00	0.00	0.00	0.00	0.00	0.00	1.17	0.00	0.00	7.02
			0.12	**16:00 ~ 17:00**	2.34	1.17	0.00	1.17	1.17	0.00	0.00	0.00	0.00	0.00	0.00	0.00	0.00	0.00	0.00	1.17	0.00	0.00	7.02
			0.12	**17:00 ~ 18:00**	2.34	1.17	0.00	1.17	1.17	0.00	0.00	0.00	0.00	0.00	0.00	0.00	0.00	0.00	0.00	1.17	0.00	0.00	7.02
			0.12	**18:00 ~ 19:00**	2.34	1.17	0.00	1.17	1.17	0.00	0.00	0.00	0.00	0.00	0.00	0.00	0.00	0.00	0.00	1.17	0.00	0.00	7.02
			0.12	**19:00 ~ 20:00**	2.34	1.17	0.00	1.17	1.17	0.00	0.00	0.00	0.00	0.00	0.00	0.00	0.00	0.00	0.00	1.17	0.00	0.00	7.02
			0.12	**20:00 ~ 21:00**	2.34	1.17	0.00	1.17	1.17	0.00	0.00	0.00	0.00	0.00	0.00	0.00	0.00	0.00	0.00	1.17	0.00	0.00	7.02
			0.12	**21:00 ~ 22:00**	2.34	1.17	0.00	1.17	1.17	0.00	0.00	0.00	0.00	0.00	0.00	0.00	0.00	0.00	0.00	1.17	0.00	0.00	7.02
			0.12	**22:00 ~ 23:00**	2.34	1.17	0.00	1.17	1.17	0.00	0.00	0.00	0.00	0.00	0.00	0.00	0.00	0.00	0.00	1.17	0.00	0.00	7.02
			0.12	**23:00 ~ 00:00**	1.17	1.17	0.00	1.17	1.17	0.00	0.00	0.00	0.00	0.00	0.00	0.00	0.00	0.00	0.00	1.17	0.00	0.00	5.85
				Whole Day Total (veh*km)	50.31	31.59	0.00	28.08	19.89	0.00	0.00	0.00	0.00	0.00	0.00	0.00	0.00	0.00	0.00	25.74	0.00	0.00	155.61
167	Kowloon City Road	NB	0.11	**00:00 ~ 01:00**	10.64	5.32	0.00	2.13	1.06	1.06	1.06	0.00	0.00	1.06	0.00	0.00	1.06	0.00	1.06	1.06	0.00	0.00	25.54
			0.11	**01:00 ~ 02:00**	7.45	4.26	0.00	1.06	1.06	1.06	1.06	0.00	0.00	1.06	0.00	0.00	1.06	0.00	1.06	1.06	0.00	0.00	20.22
			0.11	**02:00 ~ 03:00**	5.32	3.19	0.00	1.06	1.06	0.00	1.06	0.00	0.00	1.06	0.00	0.00	0.00	0.00	0.00	1.06	0.00	0.00	13.83
			0.11	**03:00 ~ 04:00**	4.26	2.13	0.00	1.06	1.06	0.00	1.06	0.00	0.00	1.06	0.00	0.00	0.00	0.00	0.00	1.06	0.00	0.00	11.70
			0.11	**04:00 ~ 05:00**	4.26	2.13	0.00	1.06	1.06	0.00	1.06	0.00	0.00	1.06	0.00	0.00	0.00	0.00	0.00	1.06	0.00	0.00	11.70
			0.11	**05:00 ~ 06:00**	5.32	3.19	0.00	1.06	1.06	0.00	1.06	0.00	0.00	1.06	0.00	0.00	0.00	0.00	1.06	1.06	0.00	0.00	14.90
			0.11	**06:00 ~ 07:00**	10.64	5.32	0.00	2.13	1.06	1.06	1.06	0.00	0.00	1.06	0.00	0.00	1.06	0.00	1.06	1.06	0.00	0.00	26.60
			0.11	**07:00 ~ 08:00**	21.28	10.64	0.00	3.19	1.06	1.06	1.06	1.06	0.00	1.06	1.06	1.06	1.06	0.00	1.06	3.19	1.06	0.00	48.94
			0.11	**08:00 ~ 09:00**	26.60	13.83	0.00	4.26	2.13	1.06	1.06	1.06	0.00	1.06	1.06	1.06	1.06	0.00	1.06	3.19	1.06	0.00	59.58
			0.11	**09:00 ~ 10:00**	23.41	11.70	0.00	4.26	2.13	1.06	1.06	1.06	0.00	1.06	1.06	1.06	1.06	0.00	1.06	3.19	1.06	0.00	54.26
			0.11	**10:00 ~ 11:00**	22.34	11.70	0.00	4.26	2.13	1.06	1.06	1.06	0.00	1.06	1.06	1.06	1.06	0.00	1.06	3.19	1.06	0.00	53.20
			0.11	**11:00 ~ 12:00**	23.41	11.70	0.00	4.26	2.13	1.06	1.06	1.06	0.00	1.06	1.06	1.06	1.06	0.00	1.06	3.19	1.06	0.00	54.26
			0.11	**12:00 ~ 13:00**	31.92	17.02	1.06	5.32	2.13	1.06	1.06	1.06	1.06	1.06	1.06	1.06	1.06	0.00	1.06	4.26	1.06	0.00	72.35
			0.11	**13:00 ~ 14:00**	32.98	17.02	1.06	5.32	2.13	1.06	1.06	1.06	1.06	1.06	1.06	1.06	1.06	0.00	1.06	4.26	1.06	0.00	73.42
			0.11	**14:00 ~ 15:00**	32.98	17.02	1.06	5.32	2.13	1.06	1.06	1.06	1.06	1.06	1.06	1.06	1.06	0.00	1.06	4.26	1.06	0.00	73.42
			0.11	**15:00 ~ 16:00**	34.05	17.02	1.06	5.32	2.13	1.06	1.06	1.06	1.06	1.06	1.06	1.06	1.06	0.00	1.06	4.26	1.06	0.00	74.48
			0.11	**16:00 ~ 17:00**	35.11	18.09	1.06	5.32	2.13	1.06	1.06	1.06	1.06	1.06	1.06	1.06	1.06	0.00	1.06	4.26	1.06	0.00	76.61
			0.11	**17:00 ~ 18:00**	34.05	18.09	1.06	5.32	2.13	1.06	1.06	1.06	1.06	1.06	1.06	1.06	1.06	0.00	1.06	4.26	1.06	0.00	75.54
			0.11	**18:00 ~ 19:00**	37.24	19.15	1.06	6.38	2.13	1.06	1.06	1.06	1.06	1.06	1.06	1.06	1.06	0.00	1.06	4.26	1.06	0.00	80.86
			0.11	**19:00 ~ 20:00**	32.98	17.02	1.06	5.32	2.13	1.06	1.06	1.06	1.06	1.06	1.06	1.06	1.06	0.00	1.06	4.26	1.06	0.00	73.42
			0.11	**20:00 ~ 21:00**	27.66	13.83	1.06	4.26	2.13	1.06	1.06	0.00	1.06	1.06	1.06	1.06	1.06	0.00	1.06	3.19	1.06	0.00	61.71
			0.11	**21:00 ~ 22:00**	28.73	14.90	1.06	4.26	2.13	1.06	1.06	0.00	1.06	1.06	1.06	1.06	1.06	0.00	1.06	3.19	1.06	0.00	63.84
			0.11	**22:00 ~ 23:00**	26.60	13.83	1.06	4.26	2.13	1.06	1.06	0.00	1.06	1.06	1.06	1.06	1.06	0.00	1.06	3.19	1.06	0.00	60.65
			0.11	**23:00 ~ 00:00**	21.28	11.70	1.06	3.19	1.06	1.06	1.06	0.00	1.06	1.06	1.06	1.06	1.06	0.00	1.06	3.19	1.06	0.00	51.07
				Whole Day Total (veh*km)	540.51	279.83	12.77	89.38	41.50	21.28	25.54	14.90	12.77	25.54	18.09	18.09	21.28	0.00	22.34	70.22	18.09	0.00	1232.11
168	Kowloon City Road	SB	0.20	**00:00 ~ 01:00**	1.99	1.99	0.00	1.99	0.00	0.00	0.00	0.00	0.00	0.00	0.00	0.00	0.00	0.00	0.00	1.99	0.00	0.00	7.98
			0.20	**01:00 ~ 02:00**	1.99	1.99	0.00	1.99	0.00	0.00	0.00	0.00	0.00	0.00	0.00	0.00	0.00	0.00	0.00	1.99	0.00	0.00	7.98
			0.20	**02:00 ~ 03:00**	1.99	1.99	0.00	1.99	0.00	0.00	0.00	0.00	0.00	0.00	0.00	0.00	0.00	0.00	0.00	1.99	0.00	0.00	7.98
			0.20	**03:00 ~ 04:00**	1.99	1.99	0.00	1.99	0.00	0.00	0.00	0.00	0.00	0.00	0.00	0.00	0.00	0.00	0.00	0.00	0.00	0.00	5.98
			0.20	**04:00 ~ 05:00**	1.99	1.99	0.00	1.99	0.00	0.00	0.00	0.00	0.00	0.00	0.00	0.00	0.00	0.00	0.00	0.00	0.00	0.00	5.98
			0.20	**05:00 ~ 06:00**	1.99	1.99	0.00	1.99	0.00	0.00	0.00	0.00	0.00	0.00	0.00	0.00	0.00	0.00	0.00	1.99	0.00	0.00	7.98
			0.20	**06:00 ~ 07:00**	1.99	1.99	0.00	1.99	0.00	0.00	0.00	0.00	0.00	0.00	0.00	0.00	0.00	0.00	0.00	1.99	0.00	0.00	7.98
			0.20	**07:00 ~ 08:00**	3.99	1.99	0.00	1.99	1.99	0.00	0.00	0.00	0.00	0.00	0.00	0.00	0.00	0.00	0.00	1.99	0.00	0.00	11.96
			0.20	**08:00 ~ 09:00**	5.98	3.99	0.00	1.99	1.99	0.00	0.00	0.00	0.00	0.00	0.00	0.00	0.00	0.00	0.00	1.99	0.00	0.00	15.95
			0.20	**09:00 ~ 10:00**	5.98	3.99	0.00	1.99	1.99	0.00	0.00	0.00	0.00	0.00	0.00	0.00	0.00	0.00	0.00	1.99	0.00	0.00	15.95
			0.20	**10:00 ~ 11:00**	3.99	1.99	0.00	1.99	1.99	0.00	0.00	0.00	0.00	0.00	0.00	0.00	0.00	0.00	0.00	1.99	0.00	0.00	11.96
			0.20	**11:00 ~ 12:00**	5.98	3.99	0.00	1.99	1.99	0.00	0.00	0.00	0.00	0.00	0.00	0.00	0.00	0.00	0.00	1.99	0.00	0.00	15.95
			0.20	**12:00 ~ 13:00**	3.99	1.99	0.00	1.99	1.99	0.00	0.00	0.00	0.00	0.00	0.00	0.00	0.00	0.00	0.00	1.99	0.00	0.00	11.96
			0.20	**13:00 ~ 14:00**	3.99	1.99	0.00	1.99	1.99	0.00	0.00	0.00	0.00	0.00	0.00	0.00	0.00	0.00	0.00	1.99	0.00	0.00	11.96
			0.20	**14:00 ~ 15:00**	3.99	1.99	0.00	1.99	1.99	0.00	0.00	0.00	0.00	0.00	0.00	0.00	0.00	0.00	0.00	1.99	0.00	0.00	11.96
			0.20	**15:00 ~ 16:00**	3.99	1.99	0.00	1.99	1.99	0.00	0.00	0.00	0.00	0.00	0.00	0.00	0.00	0.00	0.00	1.99	0.00	0.00	11.96
			0.20	**16:00 ~ 17:00**	3.99	1.99	0.00	1.99	1.99	0.00	0.00	0.00	0.00	0.00	0.00	0.00	0.00	0.00	0.00	1.99	0.00	0.00	11.96
			0.20	**17:00 ~ 18:00**	3.99	1.99	0.00	1.99	1.99	0.00	0.00	0.00	0.00	0.00	0.00	0.00	0.00	0.00	0.00	1.99	0.00	0.00	11.96
			0.20	**18:00 ~ 19:00**	3.99	1.99	0.00	1.99	1.99	0.00	0.00	0.00	0.00	0.00	0.00	0.00	0.00	0.00	0.00	1.99	0.00	0.00	11.96
			0.20	**19:00 ~ 20:00**	3.99	1.99	0.00	1.99	1.99	0.00	0.00	0.00	0.00	0.00	0.00	0.00	0.00	0.00	0.00	1.99	0.00	0.00	11.96
			0.20	**20:00 ~ 21:00**	3.99	1.99	0.00	1.99	1.99	0.00	0.00	0.00	0.00	0.00	0.00	0.00	0.00	0.00	0.00	1.99	0.00	0.00	11.96
			0.20	**21:00 ~ 22:00**	3.99	1.99	0.00	1.99	1.99	0.00	0.00	0.00	0.00	0.00	0.00	0.00	0.00	0.00	0.00	1.99	0.00	0.00	11.96
			0.20	**22:00 ~ 23:00**	3.99	1.99	0.00	1.99	1.99	0.00	0.00	0.00	0.00	0.00	0.00	0.00	0.00	0.00	0.00	1.99	0.00	0.00	11.96
			0.20	**23:00 ~ 00:00**	1.99	1.99	0.00	1.99	1.99	0.00	0.00	0.00	0.00	0.00	0.00	0.00	0.00	0.00	0.00	1.99	0.00	0.00	9.97
				Whole Day Total (veh*km)	85.74	53.84	0.00	47.86	33.90	0.00	0.00	0.00	0.00	0.00	0.00	0.00	0.00	0.00	0.00	43.87	0.00	0.00	265.20

Road No.	Road Name	Bound	Road Length (km)	Hour	PC	TAXI	LGV3	LGV4	LGV6	HGV7	HGV8	PLB	PV4	PV5	NFB6	NFB7	NFB8	FBSD	FBDD	MC	HGV9	NFB9	Total
169	Sheung Heung Road	EB	0.04	**00:00 ~ 01:00**	2.09	1.25	0.00	0.83	0.42	0.42	0.42	0.42	0.00	0.42	0.00	0.00	0.00	0.00	0.83	0.42	0.00	0.00	7.51
			0.04	**01:00 ~ 02:00**	1.67	0.83	0.00	0.83	0.42	0.42	0.42	0.00	0.00	0.42	0.00	0.00	0.00	0.00	0.42	0.42	0.00	0.00	5.84
			0.04	**02:00 ~ 03:00**	1.25	0.83	0.00	0.42	0.42	0.00	0.42	0.00	0.00	0.00	0.00	0.00	0.00	0.00	0.42	0.42	0.00	0.00	4.17
			0.04	**03:00 ~ 04:00**	0.83	0.42	0.00	0.42	0.42	0.00	0.42	0.00	0.00	0.00	0.00	0.00	0.00	0.00	0.42	0.42	0.00	0.00	3.34
			0.04	**04:00 ~ 05:00**	0.83	0.42	0.00	0.42	0.42	0.00	0.42	0.00	0.00	0.00	0.00	0.00	0.00	0.00	0.42	0.42	0.00	0.00	3.34
			0.04	**05:00 ~ 06:00**	1.25	0.83	0.00	0.42	0.42	0.00	0.42	0.42	0.00	0.00	0.00	0.00	0.00	0.00	0.83	0.42	0.00	0.00	5.00
			0.04	**06:00 ~ 07:00**	2.09	1.25	0.00	0.83	0.42	0.42	0.42	0.42	0.00	0.42	0.00	0.00	0.00	0.00	2.09	0.42	0.00	0.00	8.76
			0.04	**07:00 ~ 08:00**	4.17	2.09	0.00	1.67	0.83	0.42	0.42	0.83	0.00	0.42	0.42	0.00	0.42	0.00	2.50	0.42	0.42	0.00	15.01
			0.04	**08:00 ~ 09:00**	5.00	2.50	0.00	2.09	0.83	0.42	0.42	0.83	0.00	0.42	0.42	0.00	0.42	0.00	2.09	0.83	0.42	0.00	16.68
			0.04	**09:00 ~ 10:00**	4.59	2.50	0.00	1.67	0.83	0.42	0.42	0.83	0.00	0.42	0.42	0.00	0.42	0.00	2.09	0.83	0.42	0.00	15.85
			0.04	**10:00 ~ 11:00**	4.59	2.50	0.00	1.67	0.83	0.42	0.42	0.83	0.00	0.42	0.42	0.00	0.42	0.00	2.09	0.83	0.42	0.00	15.85
			0.04	**11:00 ~ 12:00**	4.59	2.50	0.00	1.67	0.83	0.42	0.42	0.83	0.00	0.42	0.42	0.00	0.42	0.00	1.67	0.83	0.42	0.00	15.43
			0.04	**12:00 ~ 13:00**	2.09	1.25	0.00	1.25	0.42	0.42	0.42	0.83	0.00	0.42	0.00	0.00	0.00	0.00	2.50	0.42	0.42	0.00	10.43
			0.04	**13:00 ~ 14:00**	2.09	1.25	0.00	1.25	0.42	0.42	0.42	0.83	0.00	0.42	0.00	0.00	0.00	0.00	2.50	0.42	0.42	0.00	10.43
			0.04	**14:00 ~ 15:00**	2.09	1.25	0.00	1.25	0.42	0.42	0.42	0.83	0.00	0.42	0.00	0.00	0.00	0.00	2.50	0.42	0.42	0.00	10.43
			0.04	**15:00 ~ 16:00**	2.09	1.25	0.00	1.25	0.42	0.42	0.42	0.83	0.00	0.42	0.00	0.00	0.00	0.00	2.50	0.42	0.42	0.00	10.43
			0.04	**16:00 ~ 17:00**	2.09	1.25	0.00	1.25	0.42	0.42	0.42	0.83	0.00	0.42	0.00	0.00	0.00	0.00	2.50	0.42	0.42	0.00	10.43
			0.04	**17:00 ~ 18:00**	2.09	1.25	0.00	1.25	0.42	0.42	0.42	1.25	0.00	0.42	0.00	0.00	0.00	0.00	2.50	0.42	0.42	0.00	10.84
			0.04	**18:00 ~ 19:00**	2.50	1.25	0.00	1.25	0.42	0.42	0.42	1.25	0.00	0.42	0.00	0.00	0.00	0.00	2.50	0.42	0.42	0.00	11.26
			0.04	**19:00 ~ 20:00**	2.09	1.25	0.00	1.25	0.42	0.42	0.42	0.83	0.00	0.42	0.00	0.00	0.00	0.00	2.09	0.42	0.42	0.00	10.01
			0.04	**20:00 ~ 21:00**	1.67	0.83	0.00	0.83	0.42	0.42	0.42	0.83	0.00	0.42	0.00	0.00	0.00	0.00	2.09	0.42	0.42	0.00	8.76
			0.04	**21:00 ~ 22:00**	1.67	0.83	0.00	0.83	0.42	0.42	0.42	0.83	0.00	0.42	0.00	0.00	0.00	0.00	2.09	0.42	0.42	0.00	8.76
			0.04	**22:00 ~ 23:00**	1.67	0.83	0.00	0.83	0.42	0.42	0.42	0.42	0.00	0.42	0.00	0.00	0.00	0.00	1.67	0.42	0.42	0.00	7.92
			0.04	**23:00 ~ 00:00**	1.25	0.83	0.00	0.83	0.42	0.42	0.42	0.42	0.00	0.42	0.00	0.00	0.00	0.00	1.67	0.42	0.42	0.00	7.51
				Whole Day Total (veh*km)	56.30	31.28	0.00	26.27	12.09	8.34	10.01	15.43	0.00	8.34	2.09	0.00	2.09	0.00	42.95	11.68	7.09	0.00	233.94
170	Sheung Heung Road	WB	0.04	**00:00 ~ 01:00**	0.83	0.42	0.00	0.42	0.42	0.00	0.00	0.00	0.00	0.00	0.00	0.00	0.00	0.00	0.00	0.42	0.00	0.00	2.50
			0.04	**01:00 ~ 02:00**	0.42	0.42	0.00	0.42	0.42	0.00	0.00	0.00	0.00	0.00	0.00	0.00	0.00	0.00	0.00	0.42	0.00	0.00	2.09
			0.04	**02:00 ~ 03:00**	0.42	0.42	0.00	0.42	0.00	0.00	0.00	0.00	0.00	0.00	0.00	0.00	0.00	0.00	0.00	0.42	0.00	0.00	1.67
			0.04	**03:00 ~ 04:00**	0.42	0.42	0.00	0.42	0.00	0.00	0.00	0.00	0.00	0.00	0.00	0.00	0.00	0.00	0.00	0.42	0.00	0.00	1.67
			0.04	**04:00 ~ 05:00**	0.42	0.42	0.00	0.42	0.00	0.00	0.00	0.00	0.00	0.00	0.00	0.00	0.00	0.00	0.00	0.42	0.00	0.00	1.67
			0.04	**05:00 ~ 06:00**	0.42	0.42	0.00	0.42	0.00	0.00	0.00	0.00	0.00	0.00	0.00	0.00	0.00	0.00	0.00	0.42	0.00	0.00	1.67
			0.04	**06:00 ~ 07:00**	0.83	0.42	0.00	0.42	0.42	0.00	0.00	0.00	0.00	0.00	0.00	0.00	0.00	0.00	0.00	0.42	0.00	0.00	2.50
			0.04	**07:00 ~ 08:00**	1.25	0.83	0.00	0.42	0.42	0.00	0.00	0.00	0.00	0.42	0.00	0.00	0.00	0.00	0.00	0.42	0.00	0.00	3.75
			0.04	**08:00 ~ 09:00**	1.67	0.83	0.00	0.42	0.42	0.00	0.00	0.00	0.00	0.42	0.00	0.00	0.00	0.00	0.00	0.42	0.00	0.00	4.17
			0.04	**09:00 ~ 10:00**	1.67	0.83	0.00	0.42	0.42	0.00	0.00	0.00	0.00	0.42	0.00	0.00	0.00	0.00	0.00	0.42	0.00	0.00	4.17
			0.04	**10:00 ~ 11:00**	1.67	0.83	0.00	0.42	0.42	0.00	0.00	0.00	0.00	0.42	0.00	0.00	0.00	0.00	0.00	0.42	0.00	0.00	4.17
			0.04	**11:00 ~ 12:00**	1.67	0.83	0.00	0.42	0.42	0.00	0.00	0.00	0.00	0.42	0.00	0.00	0.00	0.00	0.00	0.42	0.00	0.00	4.17
			0.04	**12:00 ~ 13:00**	1.25	0.83	0.00	0.42	0.42	0.00	0.00	0.00	0.00	0.00	0.00	0.00	0.00	0.00	0.00	0.42	0.00	0.00	3.34
			0.04	**13:00 ~ 14:00**	1.25	0.83	0.00	0.42	0.42	0.00	0.00	0.00	0.00	0.00	0.00	0.00	0.00	0.00	0.00	0.42	0.00	0.00	3.34
			0.04	**14:00 ~ 15:00**	1.25	0.83	0.00	0.42	0.42	0.00	0.00	0.00	0.00	0.00	0.00	0.00	0.00	0.00	0.00	0.42	0.00	0.00	3.34
			0.04	**15:00 ~ 16:00**	1.25	0.83	0.00	0.42	0.42	0.00	0.00	0.00	0.00	0.00	0.00	0.00	0.00	0.00	0.00	0.42	0.00	0.00	3.34
			0.04	**16:00 ~ 17:00**	1.25	0.83	0.00	0.42	0.42	0.00	0.00	0.00	0.00	0.00	0.00	0.00	0.00	0.00	0.00	0.42	0.00	0.00	3.34
			0.04	**17:00 ~ 18:00**	1.25	0.83	0.00	0.42	0.42	0.00	0.00	0.00	0.00	0.00	0.00	0.00	0.00	0.00	0.00	0.42	0.00	0.00	3.34
			0.04	**18:00 ~ 19:00**	1.25	0.83	0.00	0.42	0.42	0.00	0.00	0.00	0.00	0.00	0.00	0.00	0.00	0.00	0.00	0.42	0.00	0.00	3.34
			0.04	**19:00 ~ 20:00**	1.25	0.83	0.00	0.42	0.42	0.00	0.00	0.00	0.00	0.00	0.00	0.00	0.00	0.00	0.00	0.42	0.00	0.00	3.34
			0.04	**20:00 ~ 21:00**	0.83	0.42	0.00	0.42	0.42	0.00	0.00	0.00	0.00	0.00	0.00	0.00	0.00	0.00	0.00	0.42	0.00	0.00	2.50
			0.04	**21:00 ~ 22:00**	0.83	0.42	0.00	0.42	0.42	0.00	0.00	0.00	0.00	0.00	0.00	0.00	0.00	0.00	0.00	0.42	0.00	0.00	2.50
			0.04	**22:00 ~ 23:00**	0.83	0.42	0.00	0.42	0.42	0.00	0.00	0.00	0.00	0.00	0.00	0.00	0.00	0.00	0.00	0.42	0.00	0.00	2.50
			0.04	**23:00 ~ 00:00**	0.83	0.42	0.00	0.42	0.42	0.00	0.00	0.00	0.00	0.00	0.00	0.00	0.00	0.00	0.00	0.42	0.00	0.00	2.50
				Whole Day Total (veh*km)	25.02	15.43	0.00	10.01	8.34	0.00	0.00	0.00	0.00	2.09	0.00	0.00	0.00	0.00	0.00	10.01	0.00	0.00	70.89
171	Pau Chung Street	NB	0.11	**00:00 ~ 01:00**	3.25	2.17	0.00	1.08	1.08	0.00	0.00	1.08	0.00	0.00	0.00	0.00	0.00	0.00	1.08	1.08	0.00	0.00	10.84
			0.11	**01:00 ~ 02:00**	2.17	1.08	0.00	1.08	1.08	0.00	0.00	0.00	0.00	0.00	0.00	0.00	0.00	0.00	1.08	1.08	0.00	0.00	7.59
			0.11	**02:00 ~ 03:00**	2.17	1.08	0.00	1.08	1.08	0.00	0.00	0.00	0.00	0.00	0.00	0.00	0.00	0.00	1.08	1.08	0.00	0.00	7.59
			0.11	**03:00 ~ 04:00**	2.17	1.08	0.00	1.08	1.08	0.00	0.00	0.00	0.00	0.00	0.00	0.00	0.00	0.00	1.08	1.08	0.00	0.00	7.59
			0.11	**04:00 ~ 05:00**	2.17	1.08	0.00	1.08	1.08	0.00	0.00	0.00	0.00	0.00	0.00	0.00	0.00	0.00	1.08	1.08	0.00	0.00	7.59
			0.11	**05:00 ~ 06:00**	2.17	1.08	0.00	1.08	1.08	0.00	0.00	0.00	0.00	0.00	0.00	0.00	0.00	0.00	1.08	1.08	0.00	0.00	7.59
			0.11	**06:00 ~ 07:00**	3.25	2.17	0.00	1.08	1.08	0.00	0.00	1.08	0.00	0.00	0.00	0.00	0.00	0.00	2.17	1.08	0.00	0.00	11.92
			0.11	**07:00 ~ 08:00**	6.50	3.25	0.00	2.17	1.08	1.08	1.08	1.08	0.00	1.08	0.00	0.00	1.08	0.00	2.17	1.08	0.00	0.00	21.68
			0.11	**08:00 ~ 09:00**	8.67	4.34	0.00	2.17	1.08	1.08	1.08	1.08	0.00	1.08	0.00	0.00	1.08	0.00	2.17	1.08	0.00	0.00	24.93
			0.11	**09:00 ~ 10:00**	7.59	4.34	0.00	2.17	1.08	1.08	1.08	1.08	0.00	1.08	0.00	0.00	1.08	0.00	2.17	1.08	0.00	0.00	23.85
			0.11	**10:00 ~ 11:00**	7.59	4.34	0.00	2.17	1.08	1.08	1.08	1.08	0.00	1.08	0.00	0.00	1.08	0.00	2.17	1.08	0.00	0.00	23.85
			0.11	**11:00 ~ 12:00**	7.59	4.34	0.00	2.17	1.08	1.08	1.08	1.08	0.00	1.08	0.00	0.00	1.08	0.00	2.17	1.08	0.00	0.00	23.85
			0.11	**12:00 ~ 13:00**	8.67	4.34	0.00	1.08	1.08	1.08	1.08	1.08	0.00	1.08	0.00	0.00	1.08	0.00	2.17	1.08	0.00	0.00	23.85
			0.11	**13:00 ~ 14:00**	8.67	4.34	0.00	1.08	1.08	1.08	1.08	1.08	0.00	1.08	0.00	0.00	1.08	0.00	2.17	1.08	0.00	0.00	23.85
			0.11	**14:00 ~ 15:00**	8.67	4.34	0.00	1.08	1.08	1.08	1.08	1.08	0.00	1.08	0.00	0.00	1.08	0.00	2.17	1.08	0.00	0.00	23.85
			0.11	**15:00 ~ 16:00**	8.67	4.34	0.00	1.08	1.08	1.08	1.08	1.08	0.00	1.08	0.00	0.00	1.08	0.00	2.17	1.08	0.00	0.00	23.85
			0.11	**16:00 ~ 17:00**	8.67	4.34	0.00	1.08	1.08	1.08	1.08	1.08	0.00	1.08	0.00	0.00	1.08	0.00	2.17	1.08	0.00	0.00	23.85
			0.11	**17:00 ~ 18:00**	8.67	4.34	0.00	1.08	1.08	1.08	1.08	1.08	0.00	1.08	0.00	0.00	1.08	0.00	2.17	1.08	0.00	0.00	23.85
			0.11	**18:00 ~ 19:00**	9.76	5.42	0.00	1.08	1.08	1.08	1.08	1.08	0.00	1.08	0.00	0.00	1.08	0.00	2.17	1.08	0.00	0.00	26.02
			0.11	**19:00 ~ 20:00**	8.67	4.34	0.00	1.08	1.08	1.08	1.08	1.08	0.00	1.08	0.00	0.00	1.08	0.00	2.17	1.08	0.00	0.00	23.85
			0.11	**20:00 ~ 21:00**	7.59	4.34	0.00	1.08	1.08	1.08	1.08	1.08	0.00	1.08	0.00	0.00	1.08	0.00	2.17	1.08	0.00	0.00	22.76
			0.11	**21:00 ~ 22:00**	7.59	4.34	0.00	1.08	1.08	1.08	1.08	1.08	0.00	1.08	0.00	0.00	1.08	0.00	2.17	1.08	0.00	0.00	22.76
			0.11	**22:00 ~ 23:00**	6.50	3.25	0.00	1.08	1.08	1.08	1.08	1.08	0.00	1.08	0.00	0.00	1.08	0.00	2.17	1.08	0.00	0.00	20.60
			0.11	**23:00 ~ 00:00**	5.42	3.25	0.00	1.08	1.08	1.08	1.08	1.08	0.00	1.08	0.00	0.00	1.08	0.00	1.08	1.08	0.00	0.00	18.43
				Whole Day Total (veh*km)	152.84	81.30	0.00	31.44	26.02	18.43	18.43	20.60	0.00	18.43	0.00	0.00	18.43	0.00	44.44	26.02	0.00	0.00	456.36
172	Pau Chung Street	SB	0.11	**00:00 ~ 01:00**	2.17	1.08	0.00	1.08	0.00	0.00	0.00	0.00	0.00	0.00	0.00	0.00	0.00	0.00	0.00	1.08	0.00	0.00	5.42
			0.11	**01:00 ~ 02:00**	1.08	1.08	0.00	1.08	0.00	0.00	0.00	0.00	0.00	0.00	0.00	0.00	0.00	0.00	0.00	1.08	0.00	0.00	4.34
			0.11	**02:00 ~ 03:00**	1.08	1.08	0.00	1.08	0.00	0.00	0.00	0.00	0.00	0.00	0.00	0.00	0.00	0.00	0.00	1.08	0.00	0.00	4.34
			0.11	**03:00 ~ 04:00**	1.08	1.08	0.00	1.08	0.00	0.00	0.00	0.00	0.00	0.00	0.00	0.00	0.00	0.00	0.00	0.00	0.00	0.00	3.25
			0.11	**04:00 ~ 05:00**	1.08	1.08	0.00	1.08	0.00	0.00	0.00	0.00	0.00	0.00	0.00	0.00	0.00	0.00	0.00	0.00	0.00	0.00	3.25
			0.11	**05:00 ~ 06:00**	1.08	1.08	0.00	1.08	0.00	0.00	0.00	0.00	0.00	0.00	0.00	0.00	0.00	0.00	0.00	1.08	0.00	0.00	4.34
			0.11	**06:00 ~ 07:00**	2.17	1.08	0.00	1.08	0.00	0.00	0.00	0.00	0.00	0.00	0.00	0.00	0.00	0.00	0.00	1.08	0.00	0.00	5.42
			0.11	**07:00 ~ 08:00**	3.25	2.17	0.00	1.08	1.08	0.00	0.00	0.00	0.00	0.00	0.00	0.00	0.00	0.00	0.00	1.08	0.00	0.00	8.67
			0.11	**08:00 ~ 09:00**	3.25	2.17	0.00	1.08	1.08	0.00	0.00	0.00	0.00	0.00	0.00	0.00	0.00	0.00	0.00	1.08	0.00	0.00	8.67
			0.11	**09:00 ~ 10:00**	3.25	2.17	0.00	1.08	1.08	0.00	0.00	0.00	0.00	0.00	0.00	0.00	0.00	0.00	0.00	1.08	0.00	0.00	8.67
			0.11	**10:00 ~ 11:00**	3.25	2.17	0.00	1.08	1.08	0.00	0.00	0.00	0.00	0.00	0.00	0.00	0.00	0.00	0.00	1.08	0.00	0.00	8.67
			0.11	**11:00 ~ 12:00**	3.25	2.17	0.00	1.08	1.08	0.00	0.00	0.00	0.00	0.00	0.00	0.00	0.00	0.00	0.00	1.08	0.00	0.00	8.67
			0.11	**12:00 ~ 13:00**	2.17	1.08	0.00	1.08	1.08	0.00	0.00	0.00	0.00	0.00	0.00	0.00	0.00	0.00	0.00	1.08	0.00	0.00	6.50
			0.11	**13:00 ~ 14:00**	2.17	1.08	0.00	1.08	1.08	0.00	0.00	0.00	0.00	0.00	0.00	0.00	0.00	0.00	0.00	1.08	0.00	0.00	6.50
			0.11	**14:00 ~ 15:00**	2.17	1.08	0.00	1.08	1.08	0.00	0.00	0.00	0.00	0.00	0.00	0.00	0.00	0.00	0.00	1.08	0.00	0.00	6.50
			0.11	**15:00 ~ 16:00**	2.17	1.08	0.00	1.08	1.08	0.00	0.00	0.00	0.00	0.00	0.00	0.00	0.00	0.00	0.00	1.08	0.00	0.00	6.50
			0.11	**16:00 ~ 17:00**	2.17	1.08	0.00	1.08	1.08	0.00	0.00	0.00	0.00	0.00	0.00	0.00	0.00	0.00	0.00	1.08	0.00	0.00	6.50
			0.11	**17:00 ~ 18:00**	2.17	1.08	0.00	1.08	1.08	0.00	0.00	0.00	0.00	0.00	0.00	0.00	0.00	0.00	0.00	1.08	0.00	0.00	6.50
			0.11	**18:00 ~ 19:00**	2.17	1.08	0.00	1.08	1.08	0.00	0.00	0.00	0.00	0.00	0.00	0.00	0.00	0.00	0.00	1.08	0.00	0.00	6.50
			0.11	**19:00 ~ 20:00**	2.17	1.08	0.00	1.08	1.08	0.00	0.00	0.00	0.00	0.00	0.00	0.00	0.00	0.00	0.00	1.08	0.00	0.00	6.50
			0.11	**20:00 ~ 21:00**	2.17	1.08	0.00	1.08	1.08	0.00	0.00	0.00	0.00	0.00	0.00	0.00	0.00	0.00	0.00	1.08	0.00	0.00	6.50
			0.11	**21:00 ~ 22:00**	2.17	1.08	0.00	1.08	1.08	0.00	0.00	0.00	0.00	0.00	0.00	0.00	0.00	0.00	0.00	1.08	0.00	0.00	6.50
			0.11	**22:00 ~ 23:00**	2.17	1.08	0.00	1.08	1.08	0.00	0.00	0.00	0.00	0.00	0.00	0.00	0.00	0.00	0.00	1.08	0.00	0.00	6.50
			0.11	**23:00 ~ 00:00**	1.08	1.08	0.00	1.08	1.08	0.00	0.00	0.00	0.00	0.00	0.00	0.00	0.00	0.00	0.00	1.08	0.00	0.00	5.42
				Whole Day Total (veh*km)	50.95	31.44	0.00	26.02	18.43	0.00	0.00	0.00	0.00	0.00	0.00	0.00	0.00	0.00	0.00	23.85	0.00	0.00	150.68

Road No.	Road Name	Bound	Road Length (km)	Hour	PC	TAXI	LGV3	LGV4	LGV6	HGV7	HGV8	PLB	PV4	PV5	NFB6	NFB7	NFB8	FBSD	FBDD	MC	HGV9	NFB9	Total
173	Ma Hang Chung Road	WB	0.04	**00:00 ~ 01:00**	0.40	0.40	0.00	0.00	0.00	0.00	0.00	0.00	0.00	0.00	0.00	0.00	0.00	0.00	0.40	0.00	0.00	0.00	1.20
			0.04	**01:00 ~ 02:00**	0.40	0.40	0.00	0.00	0.00	0.00	0.00	0.00	0.00	0.00	0.00	0.00	0.00	0.00	0.00	0.00	0.00	0.00	0.80
			0.04	**02:00 ~ 03:00**	0.40	0.40	0.00	0.00	0.00	0.00	0.00	0.00	0.00	0.00	0.00	0.00	0.00	0.00	0.00	0.00	0.00	0.00	0.80
			0.04	**03:00 ~ 04:00**	0.40	0.40	0.00	0.00	0.00	0.00	0.00	0.00	0.00	0.00	0.00	0.00	0.00	0.00	0.00	0.00	0.00	0.00	0.80
			0.04	**04:00 ~ 05:00**	0.40	0.40	0.00	0.00	0.00	0.00	0.00	0.00	0.00	0.00	0.00	0.00	0.00	0.00	0.00	0.00	0.00	0.00	0.80
			0.04	**05:00 ~ 06:00**	0.40	0.40	0.00	0.00	0.00	0.00	0.00	0.00	0.00	0.00	0.00	0.00	0.00	0.00	0.40	0.00	0.00	0.00	1.20
			0.04	**06:00 ~ 07:00**	0.40	0.40	0.00	0.00	0.00	0.00	0.00	0.40	0.00	0.00	0.00	0.00	0.00	0.00	0.40	0.00	0.00	0.00	1.60
			0.04	**07:00 ~ 08:00**	0.40	0.40	0.00	0.40	0.00	0.00	0.00	0.40	0.00	0.00	0.00	0.00	0.00	0.00	0.40	0.40	0.00	0.00	2.39
			0.04	**08:00 ~ 09:00**	0.80	0.40	0.00	0.40	0.00	0.00	0.00	0.40	0.00	0.00	0.00	0.00	0.00	0.00	0.40	0.40	0.00	0.00	2.79
			0.04	**09:00 ~ 10:00**	0.40	0.40	0.00	0.40	0.00	0.00	0.00	0.40	0.00	0.00	0.00	0.00	0.00	0.00	0.40	0.40	0.00	0.00	2.39
			0.04	**10:00 ~ 11:00**	0.40	0.40	0.00	0.40	0.00	0.00	0.00	0.40	0.00	0.00	0.00	0.00	0.00	0.00	0.40	0.40	0.00	0.00	2.39
			0.04	**11:00 ~ 12:00**	0.40	0.40	0.00	0.40	0.00	0.00	0.00	0.40	0.00	0.00	0.00	0.00	0.00	0.00	0.40	0.40	0.00	0.00	2.39
			0.04	**12:00 ~ 13:00**	0.40	0.40	0.00	0.40	0.00	0.00	0.00	0.40	0.00	0.00	0.00	0.00	0.00	0.00	0.40	0.40	0.00	0.00	2.39
			0.04	**13:00 ~ 14:00**	0.40	0.40	0.00	0.40	0.00	0.00	0.00	0.40	0.00	0.00	0.00	0.00	0.00	0.00	0.40	0.40	0.00	0.00	2.39
			0.04	**14:00 ~ 15:00**	0.40	0.40	0.00	0.40	0.00	0.00	0.00	0.40	0.00	0.00	0.00	0.00	0.00	0.00	0.40	0.40	0.00	0.00	2.39
			0.04	**15:00 ~ 16:00**	0.40	0.40	0.00	0.40	0.00	0.00	0.00	0.40	0.00	0.00	0.00	0.00	0.00	0.00	0.40	0.40	0.00	0.00	2.39
			0.04	**16:00 ~ 17:00**	0.40	0.40	0.00	0.40	0.00	0.00	0.00	0.40	0.00	0.00	0.00	0.00	0.00	0.00	0.40	0.40	0.00	0.00	2.39
			0.04	**17:00 ~ 18:00**	0.40	0.40	0.00	0.40	0.00	0.00	0.00	0.40	0.00	0.00	0.00	0.00	0.00	0.00	0.40	0.40	0.00	0.00	2.39
			0.04	**18:00 ~ 19:00**	0.80	0.40	0.00	0.40	0.00	0.00	0.00	0.40	0.00	0.00	0.00	0.00	0.00	0.00	0.40	0.40	0.00	0.00	2.79
			0.04	**19:00 ~ 20:00**	0.40	0.40	0.00	0.40	0.00	0.00	0.00	0.40	0.00	0.00	0.00	0.00	0.00	0.00	0.40	0.40	0.00	0.00	2.39
			0.04	**20:00 ~ 21:00**	0.40	0.40	0.00	0.40	0.00	0.00	0.00	0.00	0.00	0.00	0.00	0.00	0.00	0.00	0.40	0.40	0.00	0.00	2.00
			0.04	**21:00 ~ 22:00**	0.40	0.40	0.00	0.40	0.00	0.00	0.00	0.00	0.00	0.00	0.00	0.00	0.00	0.00	0.40	0.40	0.00	0.00	2.00
			0.04	**22:00 ~ 23:00**	0.40	0.40	0.00	0.40	0.00	0.00	0.00	0.00	0.00	0.00	0.00	0.00	0.00	0.00	0.40	0.40	0.00	0.00	2.00
			0.04	**23:00 ~ 00:00**	0.40	0.40	0.00	0.40	0.00	0.00	0.00	0.00	0.00	0.00	0.00	0.00	0.00	0.00	0.40	0.40	0.00	0.00	2.00
				Whole Day Total (veh*km)	10.37	9.58	0.00	6.78	0.00	0.00	0.00	5.59	0.00	0.00	0.00	0.00	0.00	0.00	7.98	6.78	0.00	0.00	47.08
174	Sheung Heung Road	EB	0.04	**00:00 ~ 01:00**	1.74	0.87	0.00	0.87	0.43	0.43	0.43	0.43	0.00	0.00	0.00	0.00	0.00	0.00	0.87	0.43	0.00	0.00	6.51
			0.04	**01:00 ~ 02:00**	1.30	0.87	0.00	0.43	0.43	0.43	0.43	0.00	0.00	0.00	0.00	0.00	0.00	0.00	0.43	0.43	0.00	0.00	4.77
			0.04	**02:00 ~ 03:00**	0.87	0.43	0.00	0.43	0.43	0.00	0.43	0.00	0.00	0.00	0.00	0.00	0.00	0.00	0.43	0.43	0.00	0.00	3.47
			0.04	**03:00 ~ 04:00**	0.87	0.43	0.00	0.43	0.43	0.00	0.43	0.00	0.00	0.00	0.00	0.00	0.00	0.00	0.43	0.43	0.00	0.00	3.47
			0.04	**04:00 ~ 05:00**	0.87	0.43	0.00	0.43	0.43	0.00	0.43	0.00	0.00	0.00	0.00	0.00	0.00	0.00	0.43	0.43	0.00	0.00	3.47
			0.04	**05:00 ~ 06:00**	0.87	0.43	0.00	0.43	0.43	0.00	0.43	0.43	0.00	0.00	0.00	0.00	0.00	0.00	0.87	0.43	0.00	0.00	4.34
			0.04	**06:00 ~ 07:00**	1.74	0.87	0.00	0.87	0.43	0.43	0.43	0.43	0.00	0.00	0.00	0.00	0.00	0.00	2.17	0.43	0.00	0.00	7.81
			0.04	**07:00 ~ 08:00**	3.04	1.74	0.00	1.30	0.43	0.43	0.43	0.87	0.00	0.43	0.00	0.00	0.43	0.00	2.60	0.43	0.43	0.00	12.59
			0.04	**08:00 ~ 09:00**	3.47	2.17	0.00	1.74	0.87	0.43	0.43	0.87	0.00	0.43	0.00	0.00	0.43	0.00	2.17	0.43	0.43	0.00	13.89
			0.04	**09:00 ~ 10:00**	3.04	1.74	0.00	1.74	0.87	0.43	0.43	0.87	0.00	0.43	0.00	0.00	0.43	0.00	1.74	0.43	0.43	0.00	12.59
			0.04	**10:00 ~ 11:00**	3.04	1.74	0.00	1.74	0.87	0.43	0.43	0.87	0.00	0.43	0.00	0.00	0.43	0.00	1.74	0.43	0.43	0.00	12.59
			0.04	**11:00 ~ 12:00**	3.47	1.74	0.00	1.74	0.87	0.43	0.43	0.87	0.00	0.43	0.00	0.00	0.43	0.00	1.74	0.43	0.43	0.00	13.02
			0.04	**12:00 ~ 13:00**	1.74	0.87	0.00	0.87	0.43	0.43	0.43	0.87	0.00	0.43	0.00	0.00	0.00	0.00	2.60	0.43	0.43	0.00	9.55
			0.04	**13:00 ~ 14:00**	1.74	0.87	0.00	0.87	0.43	0.43	0.43	0.87	0.00	0.43	0.00	0.00	0.00	0.00	2.60	0.43	0.43	0.00	9.55
			0.04	**14:00 ~ 15:00**	1.74	0.87	0.00	0.87	0.43	0.43	0.43	0.87	0.00	0.43	0.00	0.00	0.00	0.00	2.60	0.43	0.43	0.00	9.55
			0.04	**15:00 ~ 16:00**	1.74	0.87	0.00	0.87	0.43	0.43	0.43	0.87	0.00	0.43	0.00	0.00	0.00	0.00	2.60	0.43	0.43	0.00	9.55
			0.04	**16:00 ~ 17:00**	1.74	0.87	0.00	0.87	0.43	0.43	0.43	0.87	0.00	0.43	0.00	0.00	0.00	0.00	2.60	0.43	0.43	0.00	9.55
			0.04	**17:00 ~ 18:00**	1.74	0.87	0.00	0.87	0.43	0.43	0.43	1.30	0.00	0.43	0.00	0.00	0.00	0.00	2.60	0.43	0.43	0.00	9.98
			0.04	**18:00 ~ 19:00**	1.74	0.87	0.00	0.87	0.43	0.43	0.43	1.30	0.00	0.43	0.00	0.00	0.00	0.00	2.60	0.43	0.43	0.00	9.98
			0.04	**19:00 ~ 20:00**	1.74	0.87	0.00	0.87	0.43	0.43	0.43	0.87	0.00	0.43	0.00	0.00	0.00	0.00	2.17	0.43	0.43	0.00	9.11
			0.04	**20:00 ~ 21:00**	1.30	0.87	0.00	0.87	0.43	0.43	0.43	0.87	0.00	0.43	0.00	0.00	0.00	0.00	2.17	0.43	0.43	0.00	8.68
			0.04	**21:00 ~ 22:00**	1.30	0.87	0.00	0.87	0.43	0.43	0.43	0.87	0.00	0.43	0.00	0.00	0.00	0.00	2.17	0.43	0.43	0.00	8.68
			0.04	**22:00 ~ 23:00**	1.30	0.87	0.00	0.87	0.43	0.43	0.43	0.43	0.00	0.43	0.00	0.00	0.00	0.00	1.74	0.43	0.43	0.00	7.81
			0.04	**23:00 ~ 00:00**	1.30	0.87	0.00	0.87	0.43	0.43	0.43	0.43	0.00	0.43	0.00	0.00	0.00	0.00	1.74	0.43	0.43	0.00	7.81
				Whole Day Total (veh*km)	43.40	23.87	0.00	22.57	12.15	8.68	10.42	16.06	0.00	7.38	0.00	0.00	2.17	0.00	43.83	10.42	7.38	0.00	208.32
175	Sheung Heung Road	WB	0.04	**00:00 ~ 01:00**	3.47	1.74	0.00	0.43	0.43	0.00	0.43	0.00	0.00	0.43	0.00	0.00	0.00	0.00	0.43	0.43	0.00	0.00	7.81
			0.04	**01:00 ~ 02:00**	2.17	1.30	0.00	0.43	0.43	0.00	0.43	0.00	0.00	0.43	0.00	0.00	0.00	0.00	0.00	0.43	0.00	0.00	5.64
			0.04	**02:00 ~ 03:00**	1.74	0.87	0.00	0.43	0.43	0.00	0.00	0.00	0.00	0.43	0.00	0.00	0.00	0.00	0.00	0.43	0.00	0.00	4.34
			0.04	**03:00 ~ 04:00**	1.30	0.87	0.00	0.43	0.43	0.00	0.00	0.00	0.00	0.00	0.00	0.00	0.00	0.00	0.00	0.43	0.00	0.00	3.47
			0.04	**04:00 ~ 05:00**	1.30	0.87	0.00	0.43	0.43	0.00	0.00	0.00	0.00	0.00	0.00	0.00	0.00	0.00	0.00	0.43	0.00	0.00	3.47
			0.04	**05:00 ~ 06:00**	1.74	0.87	0.00	0.43	0.43	0.00	0.00	0.00	0.00	0.00	0.00	0.00	0.00	0.00	0.43	0.43	0.00	0.00	4.77
			0.04	**06:00 ~ 07:00**	3.47	1.74	0.00	0.43	0.43	0.00	0.43	0.43	0.00	0.43	0.00	0.00	0.00	0.00	0.43	0.43	0.00	0.00	8.25
			0.04	**07:00 ~ 08:00**	6.51	3.47	0.00	0.87	0.43	0.43	0.43	0.43	0.00	0.43	0.43	0.43	0.43	0.00	0.43	0.87	0.43	0.00	16.06
			0.04	**08:00 ~ 09:00**	7.81	3.91	0.00	1.30	0.43	0.43	0.43	0.43	0.00	0.43	0.43	0.43	0.43	0.00	0.43	0.87	0.43	0.00	18.23
			0.04	**09:00 ~ 10:00**	6.94	3.47	0.00	0.87	0.43	0.43	0.43	0.43	0.00	0.43	0.43	0.43	0.43	0.00	0.43	0.87	0.43	0.00	16.49
			0.04	**10:00 ~ 11:00**	6.94	3.47	0.00	0.87	0.43	0.43	0.43	0.43	0.00	0.43	0.43	0.43	0.43	0.00	0.43	0.87	0.43	0.00	16.49
			0.04	**11:00 ~ 12:00**	6.94	3.91	0.00	0.87	0.43	0.43	0.43	0.43	0.00	0.43	0.43	0.43	0.43	0.00	0.43	0.87	0.43	0.00	16.93
			0.04	**12:00 ~ 13:00**	10.42	5.64	0.00	0.43	0.43	0.43	0.43	0.43	0.43	0.43	0.43	0.43	0.43	0.00	0.43	1.30	0.00	0.00	22.13
			0.04	**13:00 ~ 14:00**	10.85	5.64	0.00	0.43	0.43	0.43	0.43	0.43	0.43	0.43	0.43	0.43	0.43	0.00	0.43	1.30	0.00	0.00	22.57
			0.04	**14:00 ~ 15:00**	10.85	5.64	0.00	0.43	0.43	0.43	0.43	0.43	0.43	0.43	0.43	0.43	0.43	0.00	0.43	1.30	0.00	0.00	22.57
			0.04	**15:00 ~ 16:00**	11.28	5.64	0.00	0.43	0.43	0.43	0.43	0.43	0.43	0.43	0.43	0.43	0.43	0.00	0.43	1.30	0.00	0.00	23.00
			0.04	**16:00 ~ 17:00**	11.28	6.08	0.00	0.43	0.43	0.43	0.43	0.43	0.43	0.43	0.43	0.43	0.43	0.00	0.43	1.30	0.00	0.00	23.44
			0.04	**17:00 ~ 18:00**	11.28	6.08	0.00	0.43	0.43	0.43	0.43	0.43	0.43	0.43	0.43	0.43	0.43	0.00	0.43	1.30	0.00	0.00	23.44
			0.04	**18:00 ~ 19:00**	12.15	6.08	0.00	0.87	0.43	0.43	0.43	0.43	0.43	0.43	0.43	0.43	0.43	0.00	0.43	1.30	0.00	0.00	24.74
			0.04	**19:00 ~ 20:00**	10.85	5.64	0.00	0.43	0.43	0.43	0.43	0.43	0.43	0.43	0.43	0.43	0.43	0.00	0.43	1.30	0.00	0.00	22.57
			0.04	**20:00 ~ 21:00**	9.11	4.77	0.00	0.43	0.43	0.43	0.43	0.00	0.43	0.43	0.43	0.43	0.43	0.00	0.43	1.30	0.00	0.00	19.53
			0.04	**21:00 ~ 22:00**	9.55	4.77	0.00	0.43	0.43	0.43	0.43	0.00	0.43	0.43	0.43	0.43	0.43	0.00	0.43	1.30	0.00	0.00	19.96
			0.04	**22:00 ~ 23:00**	8.68	4.34	0.00	0.43	0.43	0.43	0.43	0.00	0.43	0.43	0.43	0.43	0.43	0.00	0.43	1.30	0.00	0.00	18.66
			0.04	**23:00 ~ 00:00**	6.94	3.91	0.00	0.43	0.43	0.43	0.43	0.00	0.43	0.43	0.43	0.43	0.43	0.00	0.43	0.87	0.00	0.00	16.06
				Whole Day Total (veh*km)	173.60	90.71	0.00	13.45	10.42	7.38	8.68	6.08	5.21	9.55	7.38	7.38	7.38	0.00	8.68	22.57	2.17	0.00	380.62
176	Sheung Heung Road	EB	0.04	**00:00 ~ 01:00**	1.68	0.84	0.00	0.84	0.42	0.42	0.42	0.42	0.00	0.00	0.00	0.00	0.00	0.00	0.84	0.42	0.00	0.00	6.29
			0.04	**01:00 ~ 02:00**	0.84	0.42	0.00	0.42	0.42	0.42	0.42	0.00	0.00	0.00	0.00	0.00	0.00	0.00	0.42	0.42	0.00	0.00	3.77
			0.04	**02:00 ~ 03:00**	0.84	0.42	0.00	0.42	0.42	0.00	0.42	0.00	0.00	0.00	0.00	0.00	0.00	0.00	0.42	0.42	0.00	0.00	3.35
			0.04	**03:00 ~ 04:00**	0.84	0.42	0.00	0.42	0.42	0.00	0.42	0.00	0.00	0.00	0.00	0.00	0.00	0.00	0.42	0.42	0.00	0.00	3.35
			0.04	**04:00 ~ 05:00**	0.84	0.42	0.00	0.42	0.42	0.00	0.42	0.00	0.00	0.00	0.00	0.00	0.00	0.00	0.42	0.42	0.00	0.00	3.35
			0.04	**05:00 ~ 06:00**	0.84	0.42	0.00	0.42	0.42	0.00	0.42	0.42	0.00	0.00	0.00	0.00	0.00	0.00	0.84	0.42	0.00	0.00	4.19
			0.04	**06:00 ~ 07:00**	1.68	0.84	0.00	0.84	0.42	0.42	0.42	0.42	0.00	0.00	0.00	0.00	0.00	0.00	2.10	0.42	0.00	0.00	7.54
			0.04	**07:00 ~ 08:00**	2.93	1.68	0.00	1.26	0.42	0.42	0.42	0.84	0.00	0.42	0.00	0.00	0.42	0.00	2.51	0.42	0.42	0.00	12.15
			0.04	**08:00 ~ 09:00**	3.35	1.68	0.00	1.68	0.84	0.42	0.42	0.84	0.00	0.42	0.00	0.00	0.42	0.00	2.10	0.42	0.42	0.00	12.99
			0.04	**09:00 ~ 10:00**	2.93	1.68	0.00	1.68	0.84	0.42	0.42	0.84	0.00	0.42	0.00	0.00	0.42	0.00	1.68	0.42	0.42	0.00	12.15
			0.04	**10:00 ~ 11:00**	2.93	1.68	0.00	1.26	0.84	0.42	0.42	0.84	0.00	0.42	0.00	0.00	0.42	0.00	1.68	0.42	0.42	0.00	11.73
			0.04	**11:00 ~ 12:00**	2.93	1.68	0.00	1.68	0.84	0.42	0.42	0.84	0.00	0.42	0.00	0.00	0.42	0.00	1.68	0.42	0.42	0.00	12.15
			0.04	**12:00 ~ 13:00**	1.68	0.84	0.00	1.26	0.42	0.42	0.42	0.84	0.00	0.42	0.00	0.00	0.00	0.00	2.51	0.42	0.42	0.00	9.64
			0.04	**13:00 ~ 14:00**	1.68	0.84	0.00	1.26	0.42	0.42	0.42	0.84	0.00	0.42	0.00	0.00	0.00	0.00	2.51	0.42	0.42	0.00	9.64
			0.04	**14:00 ~ 15:00**	1.68	0.84	0.00	1.26	0.42	0.42	0.42	0.84	0.00	0.42	0.00	0.00	0.00	0.00	2.51	0.42	0.42	0.00	9.64
			0.04	**15:00 ~ 16:00**	1.68	0.84	0.00	1.26	0.42	0.42	0.42	0.84	0.00	0.42	0.00	0.00	0.00	0.00	2.51	0.42	0.42	0.00	9.64
			0.04	**16:00 ~ 17:00**	2.10	1.26	0.00	1.26	0.42	0.42	0.42	0.84	0.00	0.42	0.00	0.00	0.00	0.00	2.51	0.42	0.42	0.00	10.48
			0.04	**17:00 ~ 18:00**	1.68	1.26	0.00	1.26	0.42	0.42	0.42	1.26	0.00	0.42	0.00	0.00	0.00	0.00	2.51	0.42	0.42	0.00	10.48
			0.04	**18:00 ~ 19:00**	2.10	1.26	0.00	1.26	0.42	0.42	0.42	1.26	0.00	0.42	0.00	0.00	0.00	0.00	2.51	0.42	0.42	0.00	10.89
			0.04	**19:00 ~ 20:00**	1.68	0.84	0.00	1.26	0.42	0.42	0.42	0.84	0.00	0.42	0.00	0.00	0.00	0.00	2.10	0.42	0.42	0.00	9.22
			0.04	**20:00 ~ 21:00**	1.68	0.84	0.00	0.84	0.42	0.42	0.42	0.84	0.00	0.42	0.00	0.00	0.00	0.00	2.10	0.42	0.42	0.00	8.80
			0.04	**21:00 ~ 22:00**	1.68	0.84	0.00	0.84	0.42	0.42	0.42	0.84	0.00	0.42	0.00	0.00	0.00	0.00	2.10	0.42	0.42	0.00	8.80
			0.04	**22:00 ~ 23:00**	1.68	0.84	0.00	0.84	0.42	0.42	0.42	0.42	0.00	0.42	0.00	0.00	0.00	0.00	1.68	0.42	0.42	0.00	7.96
			0.04	**23:00 ~ 00:00**	1.26	0.84	0.00	0.84	0.42	0.42	0.42	0.42	0.00	0.42	0.00	0.00	0.00	0.00	1.68	0.42	0.42	0.00	7.54
				Whole Day Total (veh*km)	43.16	23.46	0.00	24.72	11.73	8.38	10.06	15.50	0.00	7.12	0.00	0.00	2.10	0.00	42.32	10.06	7.12	0.00	205.73

Road No.	Road Name	Bound	Road Length (km)	Hour	PC	TAXI	LGV3	LGV4	LGV6	HGV7	HGV8	PLB	PV4	PV5	NFB6	NFB7	NFB8	FBSD	FBDD	MC	HGV9	NFB9	Total
177	Cheung Ning Street	NB	0.04	**00:00 ~ 01:00**	0.37	0.37	0.00	0.37	0.00	0.00	0.00	0.00	0.00	0.00	0.00	0.00	0.00	0.00	0.00	0.00	0.00	0.00	1.12
			0.04	**01:00 ~ 02:00**	0.37	0.37	0.00	0.37	0.00	0.00	0.00	0.00	0.00	0.00	0.00	0.00	0.00	0.00	0.00	0.00	0.00	0.00	1.12
			0.04	**02:00 ~ 03:00**	0.37	0.00	0.00	0.00	0.00	0.00	0.00	0.00	0.00	0.00	0.00	0.00	0.00	0.00	0.00	0.00	0.00	0.00	0.37
			0.04	**03:00 ~ 04:00**	0.00	0.00	0.00	0.00	0.00	0.00	0.00	0.00	0.00	0.00	0.00	0.00	0.00	0.00	0.00	0.00	0.00	0.00	0.00
			0.04	**04:00 ~ 05:00**	0.00	0.00	0.00	0.00	0.00	0.00	0.00	0.00	0.00	0.00	0.00	0.00	0.00	0.00	0.00	0.00	0.00	0.00	0.00
			0.04	**05:00 ~ 06:00**	0.37	0.00	0.00	0.00	0.00	0.00	0.00	0.00	0.00	0.00	0.00	0.00	0.00	0.00	0.00	0.00	0.00	0.00	0.37
			0.04	**06:00 ~ 07:00**	0.37	0.37	0.00	0.37	0.00	0.00	0.00	0.00	0.00	0.00	0.00	0.00	0.00	0.00	0.00	0.00	0.00	0.00	1.12
			0.04	**07:00 ~ 08:00**	0.37	0.37	0.00	0.37	0.37	0.00	0.00	0.00	0.00	0.00	0.00	0.00	0.00	0.00	0.00	0.00	0.00	0.00	1.49
			0.04	**08:00 ~ 09:00**	0.37	0.37	0.00	0.37	0.37	0.00	0.00	0.00	0.00	0.00	0.00	0.00	0.00	0.00	0.00	0.00	0.00	0.00	1.49
			0.04	**09:00 ~ 10:00**	0.37	0.37	0.00	0.37	0.37	0.00	0.00	0.00	0.00	0.00	0.00	0.00	0.00	0.00	0.00	0.00	0.00	0.00	1.49
			0.04	**10:00 ~ 11:00**	0.37	0.37	0.00	0.37	0.37	0.00	0.00	0.00	0.00	0.00	0.00	0.00	0.00	0.00	0.00	0.00	0.00	0.00	1.49
			0.04	**11:00 ~ 12:00**	0.37	0.37	0.00	0.37	0.37	0.00	0.00	0.00	0.00	0.00	0.00	0.00	0.00	0.00	0.00	0.00	0.00	0.00	1.49
			0.04	**12:00 ~ 13:00**	0.37	0.37	0.00	0.37	0.37	0.00	0.00	0.00	0.00	0.00	0.00	0.00	0.00	0.00	0.00	0.37	0.00	0.00	1.87
			0.04	**13:00 ~ 14:00**	0.37	0.37	0.00	0.37	0.37	0.00	0.00	0.00	0.00	0.00	0.00	0.00	0.00	0.00	0.00	0.37	0.00	0.00	1.87
			0.04	**14:00 ~ 15:00**	0.37	0.37	0.00	0.37	0.37	0.00	0.00	0.00	0.00	0.00	0.00	0.00	0.00	0.00	0.00	0.37	0.00	0.00	1.87
			0.04	**15:00 ~ 16:00**	0.37	0.37	0.00	0.37	0.37	0.00	0.00	0.00	0.00	0.00	0.00	0.00	0.00	0.00	0.00	0.37	0.00	0.00	1.87
			0.04	**16:00 ~ 17:00**	0.37	0.37	0.00	0.37	0.37	0.00	0.00	0.00	0.00	0.00	0.00	0.00	0.00	0.00	0.00	0.37	0.00	0.00	1.87
			0.04	**17:00 ~ 18:00**	0.37	0.37	0.00	0.37	0.37	0.00	0.00	0.00	0.00	0.00	0.00	0.00	0.00	0.00	0.00	0.37	0.00	0.00	1.87
			0.04	**18:00 ~ 19:00**	0.37	0.37	0.00	0.37	0.37	0.00	0.00	0.00	0.00	0.00	0.00	0.00	0.00	0.00	0.00	0.37	0.00	0.00	1.87
			0.04	**19:00 ~ 20:00**	0.37	0.37	0.00	0.37	0.37	0.00	0.00	0.00	0.00	0.00	0.00	0.00	0.00	0.00	0.00	0.37	0.00	0.00	1.87
			0.04	**20:00 ~ 21:00**	0.37	0.37	0.00	0.37	0.37	0.00	0.00	0.00	0.00	0.00	0.00	0.00	0.00	0.00	0.00	0.37	0.00	0.00	1.87
			0.04	**21:00 ~ 22:00**	0.37	0.37	0.00	0.37	0.37	0.00	0.00	0.00	0.00	0.00	0.00	0.00	0.00	0.00	0.00	0.37	0.00	0.00	1.87
			0.04	**22:00 ~ 23:00**	0.37	0.37	0.00	0.37	0.37	0.00	0.00	0.00	0.00	0.00	0.00	0.00	0.00	0.00	0.00	0.37	0.00	0.00	1.87
			0.04	**23:00 ~ 00:00**	0.37	0.37	0.00	0.37	0.37	0.00	0.00	0.00	0.00	0.00	0.00	0.00	0.00	0.00	0.00	0.37	0.00	0.00	1.87
				Whole Day Total (veh*km)	8.21	7.46	0.00	7.46	6.34	0.00	0.00	0.00	0.00	0.00	0.00	0.00	0.00	0.00	0.00	4.48	0.00	0.00	33.94
178	Cheung Ning Street	SB	0.04	**00:00 ~ 01:00**	0.37	0.37	0.00	0.37	0.00	0.00	0.00	0.00	0.00	0.00	0.00	0.00	0.00	0.00	0.00	0.37	0.00	0.00	1.49
			0.04	**01:00 ~ 02:00**	0.37	0.37	0.00	0.37	0.00	0.00	0.00	0.00	0.00	0.00	0.00	0.00	0.00	0.00	0.00	0.37	0.00	0.00	1.49
			0.04	**02:00 ~ 03:00**	0.37	0.37	0.00	0.37	0.00	0.00	0.00	0.00	0.00	0.00	0.00	0.00	0.00	0.00	0.00	0.00	0.00	0.00	1.12
			0.04	**03:00 ~ 04:00**	0.37	0.37	0.00	0.00	0.00	0.00	0.00	0.00	0.00	0.00	0.00	0.00	0.00	0.00	0.00	0.00	0.00	0.00	0.75
			0.04	**04:00 ~ 05:00**	0.37	0.37	0.00	0.00	0.00	0.00	0.00	0.00	0.00	0.00	0.00	0.00	0.00	0.00	0.00	0.00	0.00	0.00	0.75
			0.04	**05:00 ~ 06:00**	0.37	0.37	0.00	0.37	0.00	0.00	0.00	0.00	0.00	0.00	0.00	0.00	0.00	0.00	0.00	0.00	0.00	0.00	1.12
			0.04	**06:00 ~ 07:00**	0.37	0.37	0.00	0.37	0.00	0.00	0.00	0.00	0.00	0.00	0.00	0.00	0.00	0.00	0.00	0.37	0.00	0.00	1.49
			0.04	**07:00 ~ 08:00**	0.75	0.37	0.00	0.37	0.37	0.00	0.00	0.00	0.00	0.00	0.00	0.00	0.00	0.00	0.00	0.37	0.00	0.00	2.24
			0.04	**08:00 ~ 09:00**	0.75	0.37	0.00	0.37	0.37	0.00	0.00	0.00	0.00	0.00	0.00	0.00	0.00	0.00	0.00	0.37	0.00	0.00	2.24
			0.04	**09:00 ~ 10:00**	0.75	0.37	0.00	0.37	0.37	0.00	0.00	0.00	0.00	0.00	0.00	0.00	0.00	0.00	0.00	0.37	0.00	0.00	2.24
			0.04	**10:00 ~ 11:00**	0.75	0.37	0.00	0.37	0.37	0.00	0.00	0.00	0.00	0.00	0.00	0.00	0.00	0.00	0.00	0.37	0.00	0.00	2.24
			0.04	**11:00 ~ 12:00**	0.75	0.37	0.00	0.37	0.37	0.00	0.00	0.00	0.00	0.00	0.00	0.00	0.00	0.00	0.00	0.37	0.00	0.00	2.24
			0.04	**12:00 ~ 13:00**	0.37	0.37	0.00	0.37	0.37	0.00	0.00	0.00	0.00	0.00	0.00	0.00	0.00	0.00	0.00	0.37	0.00	0.00	1.87
			0.04	**13:00 ~ 14:00**	0.37	0.37	0.00	0.37	0.37	0.00	0.00	0.00	0.00	0.00	0.00	0.00	0.00	0.00	0.00	0.37	0.00	0.00	1.87
			0.04	**14:00 ~ 15:00**	0.37	0.37	0.00	0.37	0.37	0.00	0.00	0.00	0.00	0.00	0.00	0.00	0.00	0.00	0.00	0.37	0.00	0.00	1.87
			0.04	**15:00 ~ 16:00**	0.37	0.37	0.00	0.37	0.37	0.00	0.00	0.00	0.00	0.00	0.00	0.00	0.00	0.00	0.00	0.37	0.00	0.00	1.87
			0.04	**16:00 ~ 17:00**	0.37	0.37	0.00	0.37	0.37	0.00	0.00	0.00	0.00	0.00	0.00	0.00	0.00	0.00	0.00	0.37	0.00	0.00	1.87
			0.04	**17:00 ~ 18:00**	0.37	0.37	0.00	0.37	0.37	0.00	0.00	0.00	0.00	0.00	0.00	0.00	0.00	0.00	0.00	0.37	0.00	0.00	1.87
			0.04	**18:00 ~ 19:00**	0.37	0.37	0.00	0.37	0.37	0.00	0.00	0.00	0.00	0.00	0.00	0.00	0.00	0.00	0.00	0.37	0.00	0.00	1.87
			0.04	**19:00 ~ 20:00**	0.37	0.37	0.00	0.37	0.37	0.00	0.00	0.00	0.00	0.00	0.00	0.00	0.00	0.00	0.00	0.37	0.00	0.00	1.87
			0.04	**20:00 ~ 21:00**	0.37	0.37	0.00	0.37	0.37	0.00	0.00	0.00	0.00	0.00	0.00	0.00	0.00	0.00	0.00	0.37	0.00	0.00	1.87
			0.04	**21:00 ~ 22:00**	0.37	0.37	0.00	0.37	0.37	0.00	0.00	0.00	0.00	0.00	0.00	0.00	0.00	0.00	0.00	0.37	0.00	0.00	1.87
			0.04	**22:00 ~ 23:00**	0.37	0.37	0.00	0.37	0.37	0.00	0.00	0.00	0.00	0.00	0.00	0.00	0.00	0.00	0.00	0.37	0.00	0.00	1.87
			0.04	**23:00 ~ 00:00**	0.37	0.37	0.00	0.37	0.37	0.00	0.00	0.00	0.00	0.00	0.00	0.00	0.00	0.00	0.00	0.37	0.00	0.00	1.87
				Whole Day Total (veh*km)	10.82	8.95	0.00	8.21	6.34	0.00	0.00	0.00	0.00	0.00	0.00	0.00	0.00	0.00	0.00	7.46	0.00	0.00	41.78
179	Sheung Heung Road	EB	0.07	**00:00 ~ 01:00**	4.63	2.64	0.00	1.98	0.66	0.66	0.66	0.66	0.00	0.66	0.00	0.00	0.00	0.00	1.32	0.66	0.66	0.00	15.20
			0.07	**01:00 ~ 02:00**	3.31	1.98	0.00	1.32	0.66	0.66	0.66	0.00	0.00	0.66	0.00	0.00	0.00	0.00	0.66	0.66	0.66	0.00	11.24
			0.07	**02:00 ~ 03:00**	1.98	1.32	0.00	1.32	0.66	0.66	0.66	0.00	0.00	0.66	0.00	0.00	0.00	0.00	0.66	0.66	0.00	0.00	8.59
			0.07	**03:00 ~ 04:00**	1.98	1.32	0.00	0.66	0.66	0.00	0.66	0.00	0.00	0.00	0.00	0.00	0.00	0.00	0.66	0.66	0.00	0.00	6.61
			0.07	**04:00 ~ 05:00**	1.98	1.32	0.00	0.66	0.66	0.00	0.66	0.00	0.00	0.00	0.00	0.00	0.00	0.00	0.66	0.66	0.00	0.00	6.61
			0.07	**05:00 ~ 06:00**	2.64	1.32	0.00	1.32	0.66	0.66	0.66	0.66	0.00	0.66	0.00	0.00	0.00	0.00	1.98	0.66	0.00	0.00	11.24
			0.07	**06:00 ~ 07:00**	4.63	2.64	0.00	1.98	0.66	0.66	0.66	1.32	0.00	0.66	0.00	0.00	0.00	0.00	3.97	0.66	0.66	0.00	18.51
			0.07	**07:00 ~ 08:00**	8.59	4.63	0.66	3.31	1.32	0.66	0.66	1.32	0.00	0.66	0.66	0.66	0.66	0.00	5.29	1.32	0.66	0.00	31.07
			0.07	**08:00 ~ 09:00**	10.58	5.95	0.66	3.97	1.98	0.66	0.66	1.98	0.00	0.66	0.66	0.66	0.66	0.00	4.63	1.32	0.66	0.00	35.69
			0.07	**09:00 ~ 10:00**	9.92	5.29	0.66	3.97	1.32	0.66	0.66	1.32	0.00	0.66	0.66	0.66	0.66	0.00	3.97	1.32	0.66	0.00	32.39
			0.07	**10:00 ~ 11:00**	9.25	4.63	0.66	3.97	1.32	0.66	0.66	1.32	0.00	0.66	0.66	0.66	0.66	0.00	3.97	1.32	0.66	0.00	31.07
			0.07	**11:00 ~ 12:00**	9.92	5.29	0.66	3.97	1.32	0.66	0.66	1.32	0.00	0.66	0.66	0.66	0.66	0.00	3.97	1.32	0.66	0.00	32.39
			0.07	**12:00 ~ 13:00**	6.61	3.31	0.00	2.64	1.32	0.66	0.66	1.98	0.00	0.66	0.66	0.00	0.66	0.00	4.63	0.66	0.66	0.00	25.12
			0.07	**13:00 ~ 14:00**	6.61	3.97	0.00	2.64	1.32	0.66	0.66	1.98	0.00	0.66	0.66	0.00	0.66	0.00	4.63	1.32	0.66	0.00	26.44
			0.07	**14:00 ~ 15:00**	7.27	3.97	0.00	2.64	1.32	0.66	0.66	1.98	0.00	0.66	0.66	0.00	0.66	0.00	5.29	1.32	0.66	0.00	27.76
			0.07	**15:00 ~ 16:00**	7.27	3.97	0.00	2.64	1.32	0.66	0.66	1.98	0.00	0.66	0.66	0.00	0.66	0.00	5.29	1.32	0.66	0.00	27.76
			0.07	**16:00 ~ 17:00**	7.27	3.97	0.00	2.64	1.32	0.66	0.66	1.98	0.00	0.66	0.66	0.00	0.66	0.00	4.63	1.32	0.66	0.00	27.10
			0.07	**17:00 ~ 18:00**	7.27	3.97	0.00	2.64	1.32	0.66	0.66	1.98	0.00	0.66	0.66	0.00	0.66	0.00	5.29	1.32	0.66	0.00	27.76
			0.07	**18:00 ~ 19:00**	7.93	3.97	0.00	2.64	1.32	0.66	0.66	1.98	0.00	0.66	0.66	0.00	0.66	0.00	5.29	1.32	0.66	0.00	28.42
			0.07	**19:00 ~ 20:00**	6.61	3.97	0.00	2.64	1.32	0.66	0.66	1.98	0.00	0.66	0.66	0.00	0.66	0.00	4.63	1.32	0.66	0.00	26.44
			0.07	**20:00 ~ 21:00**	5.95	3.31	0.00	1.98	0.66	0.66	0.66	1.32	0.00	0.66	0.66	0.00	0.66	0.00	3.97	0.66	0.66	0.00	21.81
			0.07	**21:00 ~ 22:00**	5.95	3.31	0.00	1.98	0.66	0.66	0.66	1.32	0.00	0.66	0.66	0.00	0.66	0.00	3.97	0.66	0.66	0.00	21.81
			0.07	**22:00 ~ 23:00**	5.29	3.31	0.00	1.98	0.66	0.66	0.66	1.32	0.00	0.66	0.66	0.00	0.66	0.00	3.31	0.66	0.66	0.00	20.49
			0.07	**23:00 ~ 00:00**	4.63	2.64	0.00	1.98	0.66	0.66	0.66	1.32	0.00	0.66	0.66	0.00	0.66	0.00	3.31	0.66	0.66	0.00	19.17
				Whole Day Total (veh*km)	148.06	81.96	3.31	57.51	25.12	14.54	15.86	31.07	0.00	14.54	11.24	3.31	11.24	0.00	85.93	23.80	13.22	0.00	540.70
180	Pau Chung Street	NB	0.11	**00:00 ~ 01:00**	2.24	1.12	0.00	1.12	1.12	0.00	0.00	1.12	0.00	0.00	0.00	0.00	0.00	0.00	2.24	1.12	0.00	0.00	10.07
			0.11	**01:00 ~ 02:00**	2.24	1.12	0.00	1.12	1.12	0.00	0.00	0.00	0.00	0.00	0.00	0.00	0.00	0.00	1.12	1.12	0.00	0.00	7.83
			0.11	**02:00 ~ 03:00**	1.12	1.12	0.00	1.12	1.12	0.00	0.00	0.00	0.00	0.00	0.00	0.00	0.00	0.00	1.12	1.12	0.00	0.00	6.71
			0.11	**03:00 ~ 04:00**	1.12	1.12	0.00	1.12	0.00	0.00	0.00	0.00	0.00	0.00	0.00	0.00	0.00	0.00	1.12	1.12	0.00	0.00	5.60
			0.11	**04:00 ~ 05:00**	1.12	1.12	0.00	1.12	0.00	0.00	0.00	0.00	0.00	0.00	0.00	0.00	0.00	0.00	1.12	1.12	0.00	0.00	5.60
			0.11	**05:00 ~ 06:00**	1.12	1.12	0.00	1.12	1.12	0.00	0.00	0.00	0.00	0.00	0.00	0.00	0.00	0.00	2.24	1.12	0.00	0.00	7.83
			0.11	**06:00 ~ 07:00**	2.24	1.12	0.00	1.12	1.12	0.00	0.00	1.12	0.00	0.00	0.00	0.00	0.00	0.00	4.48	1.12	0.00	0.00	12.31
			0.11	**07:00 ~ 08:00**	5.60	3.36	0.00	1.12	1.12	0.00	1.12	2.24	0.00	1.12	0.00	0.00	0.00	0.00	5.60	1.12	0.00	0.00	22.38
			0.11	**08:00 ~ 09:00**	6.71	3.36	0.00	1.12	1.12	0.00	1.12	2.24	0.00	1.12	0.00	0.00	0.00	0.00	4.48	1.12	0.00	0.00	22.38
			0.11	**09:00 ~ 10:00**	5.60	3.36	0.00	1.12	1.12	0.00	1.12	1.12	0.00	1.12	0.00	0.00	0.00	0.00	4.48	1.12	0.00	0.00	20.14
			0.11	**10:00 ~ 11:00**	5.60	3.36	0.00	1.12	1.12	0.00	1.12	1.12	0.00	1.12	0.00	0.00	0.00	0.00	3.36	1.12	0.00	0.00	19.02
			0.11	**11:00 ~ 12:00**	5.60	3.36	0.00	1.12	1.12	0.00	1.12	1.12	0.00	1.12	0.00	0.00	0.00	0.00	3.36	1.12	0.00	0.00	19.02
			0.11	**12:00 ~ 13:00**	3.36	2.24	0.00	1.12	1.12	0.00	0.00	1.12	0.00	1.12	0.00	0.00	0.00	0.00	3.36	1.12	0.00	0.00	14.55
			0.11	**13:00 ~ 14:00**	3.36	2.24	0.00	1.12	1.12	0.00	0.00	1.12	0.00	1.12	0.00	0.00	0.00	0.00	4.48	1.12	0.00	0.00	15.67
			0.11	**14:00 ~ 15:00**	3.36	2.24	0.00	1.12	1.12	0.00	0.00	1.12	0.00	1.12	0.00	0.00	0.00	0.00	4.48	1.12	0.00	0.00	15.67
			0.11	**15:00 ~ 16:00**	3.36	2.24	0.00	1.12	1.12	0.00	0.00	1.12	0.00	1.12	0.00	0.00	0.00	0.00	4.48	1.12	0.00	0.00	15.67
			0.11	**16:00 ~ 17:00**	4.48	2.24	0.00	1.12	1.12	0.00	0.00	1.12	0.00	1.12	0.00	0.00	0.00	0.00	4.48	1.12	0.00	0.00	16.79
			0.11	**17:00 ~ 18:00**	4.48	2.24	0.00	1.12	1.12	0.00	0.00	2.24	0.00	1.12	0.00	0.00	0.00	0.00	4.48	1.12	0.00	0.00	17.90
			0.11	**18:00 ~ 19:00**	4.48	2.24	0.00	1.12	1.12	0.00	0.00	2.24	0.00	1.12	0.00	0.00	0.00	0.00	4.48	1.12	0.00	0.00	17.90
			0.11	**19:00 ~ 20:00**	3.36	2.24	0.00	1.12	1.12	0.00	0.00	1.12	0.00	1.12	0.00	0.00	0.00	0.00	3.36	1.12	0.00	0.00	14.55
			0.11	**20:00 ~ 21:00**	3.36	2.24	0.00	1.12	1.12	0.00	0.00	1.12	0.00	1.12	0.00	0.00	0.00	0.00	3.36	1.12	0.00	0.00	14.55
			0.11	**21:00 ~ 22:00**	3.36	2.24	0.00	1.12	1.12	0.00	0.00	1.12	0.00	1.12	0.00	0.00	0.00	0.00	3.36	1.12	0.00	0.00	14.55
			0.11	**22:00 ~ 23:00**	3.36	2.24	0.00	1.12	1.12	0.00	0.00	1.12	0.00	1.12	0.00	0.00	0.00	0.00	3.36	1.12	0.00	0.00	14.55
			0.11	**23:00 ~ 00:00**	2.24	1.12	0.00	1.12	1.12	0.00	0.00	1.12	0.00	1.12	0.00	0.00	0.00	0.00	2.24	1.12	0.00	0.00	11.19
				Whole Day Total (veh*km)	82.81	50.36	0.00	26.86	24.62	0.00	5.60	25.74	0.00	19.02	0.00	0.00	0.00	0.00	80.57	26.86	0.00	0.00	342.41

Road No.	Road Name	Bound	Road Length (km)	Hour	PC	TAXI	LGV3	LGV4	LGV6	HGV7	HGV8	PLB	PV4	PV5	NFB6	NFB7	NFB8	FBSD	FBDD	MC	HGV9	NFB9	Total
181	Pau Chung Street	SB	0.11	**00:00 ~ 01:00**	2.24	1.12	0.00	1.12	1.12	0.00	0.00	0.00	0.00	0.00	0.00	0.00	0.00	0.00	1.12	1.12	0.00	0.00	7.83
			0.11	**01:00 ~ 02:00**	2.24	1.12	0.00	1.12	1.12	0.00	0.00	0.00	0.00	0.00	0.00	0.00	0.00	0.00	1.12	1.12	0.00	0.00	7.83
			0.11	**02:00 ~ 03:00**	1.12	1.12	0.00	1.12	0.00	0.00	0.00	0.00	0.00	0.00	0.00	0.00	0.00	0.00	1.12	1.12	0.00	0.00	5.60
			0.11	**03:00 ~ 04:00**	1.12	1.12	0.00	1.12	0.00	0.00	0.00	0.00	0.00	0.00	0.00	0.00	0.00	0.00	1.12	1.12	0.00	0.00	5.60
			0.11	**04:00 ~ 05:00**	1.12	1.12	0.00	1.12	0.00	0.00	0.00	0.00	0.00	0.00	0.00	0.00	0.00	0.00	1.12	1.12	0.00	0.00	5.60
			0.11	**05:00 ~ 06:00**	1.12	1.12	0.00	1.12	0.00	0.00	0.00	0.00	0.00	0.00	0.00	0.00	0.00	0.00	1.12	1.12	0.00	0.00	5.60
			0.11	**06:00 ~ 07:00**	2.24	1.12	0.00	1.12	1.12	0.00	0.00	1.12	0.00	0.00	0.00	0.00	0.00	0.00	1.12	1.12	0.00	0.00	8.95
			0.11	**07:00 ~ 08:00**	4.48	2.24	0.00	1.12	1.12	0.00	1.12	1.12	0.00	1.12	0.00	0.00	0.00	0.00	1.12	1.12	0.00	0.00	14.55
			0.11	**08:00 ~ 09:00**	5.60	3.36	0.00	1.12	1.12	0.00	1.12	1.12	0.00	1.12	0.00	0.00	0.00	0.00	1.12	1.12	0.00	0.00	16.79
			0.11	**09:00 ~ 10:00**	4.48	2.24	0.00	1.12	1.12	0.00	1.12	1.12	0.00	1.12	0.00	0.00	0.00	0.00	1.12	1.12	0.00	0.00	14.55
			0.11	**10:00 ~ 11:00**	4.48	2.24	0.00	1.12	1.12	0.00	1.12	1.12	0.00	1.12	0.00	0.00	0.00	0.00	1.12	1.12	0.00	0.00	14.55
			0.11	**11:00 ~ 12:00**	4.48	3.36	0.00	1.12	1.12	0.00	1.12	1.12	0.00	1.12	0.00	0.00	0.00	0.00	1.12	1.12	0.00	0.00	15.67
			0.11	**12:00 ~ 13:00**	3.36	2.24	0.00	1.12	1.12	0.00	0.00	1.12	0.00	0.00	0.00	0.00	0.00	0.00	1.12	1.12	0.00	0.00	11.19
			0.11	**13:00 ~ 14:00**	3.36	2.24	0.00	1.12	1.12	0.00	0.00	1.12	0.00	0.00	0.00	0.00	0.00	0.00	1.12	1.12	0.00	0.00	11.19
			0.11	**14:00 ~ 15:00**	3.36	2.24	0.00	1.12	1.12	0.00	0.00	1.12	0.00	0.00	0.00	0.00	0.00	0.00	1.12	1.12	0.00	0.00	11.19
			0.11	**15:00 ~ 16:00**	3.36	2.24	0.00	1.12	1.12	0.00	0.00	1.12	0.00	0.00	0.00	0.00	0.00	0.00	1.12	1.12	0.00	0.00	11.19
			0.11	**16:00 ~ 17:00**	3.36	2.24	0.00	1.12	1.12	0.00	0.00	1.12	0.00	0.00	0.00	0.00	0.00	0.00	1.12	1.12	0.00	0.00	11.19
			0.11	**17:00 ~ 18:00**	3.36	2.24	0.00	1.12	1.12	0.00	0.00	1.12	0.00	0.00	0.00	0.00	0.00	0.00	1.12	1.12	0.00	0.00	11.19
			0.11	**18:00 ~ 19:00**	3.36	2.24	0.00	1.12	1.12	0.00	0.00	1.12	0.00	0.00	0.00	0.00	0.00	0.00	1.12	1.12	0.00	0.00	11.19
			0.11	**19:00 ~ 20:00**	3.36	2.24	0.00	1.12	1.12	0.00	0.00	1.12	0.00	0.00	0.00	0.00	0.00	0.00	1.12	1.12	0.00	0.00	11.19
			0.11	**20:00 ~ 21:00**	2.24	1.12	0.00	1.12	1.12	0.00	0.00	1.12	0.00	0.00	0.00	0.00	0.00	0.00	1.12	1.12	0.00	0.00	8.95
			0.11	**21:00 ~ 22:00**	2.24	1.12	0.00	1.12	1.12	0.00	0.00	1.12	0.00	0.00	0.00	0.00	0.00	0.00	1.12	1.12	0.00	0.00	8.95
			0.11	**22:00 ~ 23:00**	2.24	1.12	0.00	1.12	1.12	0.00	0.00	1.12	0.00	0.00	0.00	0.00	0.00	0.00	1.12	1.12	0.00	0.00	8.95
			0.11	**23:00 ~ 00:00**	2.24	1.12	0.00	1.12	1.12	0.00	0.00	1.12	0.00	0.00	0.00	0.00	0.00	0.00	1.12	1.12	0.00	0.00	8.95
				Whole Day Total (veh*km)	70.50	43.64	0.00	26.86	22.38	0.00	5.60	20.14	0.00	5.60	0.00	0.00	0.00	0.00	26.86	26.86	0.00	0.00	248.42
182	Pau Chung Street	NB	0.11	**00:00 ~ 01:00**	4.24	2.12	0.00	1.06	1.06	0.00	1.06	1.06	0.00	0.00	0.00	0.00	0.00	0.00	1.06	1.06	0.00	0.00	12.71
			0.11	**01:00 ~ 02:00**	3.18	2.12	0.00	1.06	1.06	0.00	1.06	0.00	0.00	0.00	0.00	0.00	0.00	0.00	1.06	1.06	0.00	0.00	10.59
			0.11	**02:00 ~ 03:00**	2.12	1.06	0.00	1.06	1.06	0.00	0.00	0.00	0.00	0.00	0.00	0.00	0.00	0.00	1.06	1.06	0.00	0.00	7.41
			0.11	**03:00 ~ 04:00**	2.12	1.06	0.00	1.06	1.06	0.00	0.00	0.00	0.00	0.00	0.00	0.00	0.00	0.00	1.06	1.06	0.00	0.00	7.41
			0.11	**04:00 ~ 05:00**	2.12	1.06	0.00	1.06	1.06	0.00	0.00	0.00	0.00	0.00	0.00	0.00	0.00	0.00	1.06	1.06	0.00	0.00	7.41
			0.11	**05:00 ~ 06:00**	2.12	1.06	0.00	1.06	1.06	0.00	0.00	0.00	0.00	0.00	0.00	0.00	0.00	0.00	1.06	1.06	0.00	0.00	7.41
			0.11	**06:00 ~ 07:00**	4.24	2.12	0.00	1.06	1.06	0.00	1.06	1.06	0.00	0.00	0.00	0.00	0.00	0.00	2.12	1.06	0.00	0.00	13.77
			0.11	**07:00 ~ 08:00**	8.47	4.24	0.00	2.12	1.06	1.06	1.06	1.06	0.00	1.06	0.00	0.00	1.06	0.00	2.12	1.06	0.00	0.00	24.36
			0.11	**08:00 ~ 09:00**	10.59	5.30	0.00	2.12	1.06	1.06	1.06	1.06	0.00	1.06	0.00	0.00	1.06	0.00	2.12	1.06	0.00	0.00	27.53
			0.11	**09:00 ~ 10:00**	9.53	5.30	0.00	2.12	1.06	1.06	1.06	1.06	0.00	1.06	0.00	0.00	1.06	0.00	2.12	1.06	0.00	0.00	26.48
			0.11	**10:00 ~ 11:00**	8.47	4.24	0.00	2.12	1.06	1.06	1.06	1.06	0.00	1.06	0.00	0.00	1.06	0.00	2.12	1.06	0.00	0.00	24.36
			0.11	**11:00 ~ 12:00**	9.53	5.30	0.00	2.12	1.06	1.06	1.06	1.06	0.00	1.06	0.00	0.00	1.06	0.00	2.12	1.06	0.00	0.00	26.48
			0.11	**12:00 ~ 13:00**	5.30	3.18	0.00	1.06	1.06	0.00	1.06	1.06	0.00	1.06	0.00	0.00	0.00	0.00	2.12	1.06	0.00	0.00	16.94
			0.11	**13:00 ~ 14:00**	5.30	3.18	0.00	1.06	1.06	0.00	1.06	1.06	0.00	1.06	0.00	0.00	0.00	0.00	2.12	1.06	0.00	0.00	16.94
			0.11	**14:00 ~ 15:00**	5.30	3.18	0.00	1.06	1.06	0.00	1.06	1.06	0.00	1.06	0.00	0.00	0.00	0.00	2.12	1.06	0.00	0.00	16.94
			0.11	**15:00 ~ 16:00**	5.30	3.18	0.00	1.06	1.06	0.00	1.06	1.06	0.00	1.06	0.00	0.00	0.00	0.00	2.12	1.06	0.00	0.00	16.94
			0.11	**16:00 ~ 17:00**	6.35	3.18	0.00	1.06	1.06	0.00	1.06	1.06	0.00	1.06	0.00	0.00	0.00	0.00	2.12	1.06	0.00	0.00	18.00
			0.11	**17:00 ~ 18:00**	6.35	3.18	0.00	1.06	1.06	0.00	1.06	1.06	0.00	1.06	0.00	0.00	0.00	0.00	2.12	1.06	0.00	0.00	18.00
			0.11	**18:00 ~ 19:00**	6.35	3.18	0.00	1.06	1.06	0.00	1.06	1.06	0.00	1.06	0.00	0.00	0.00	0.00	2.12	1.06	0.00	0.00	18.00
			0.11	**19:00 ~ 20:00**	5.30	3.18	0.00	1.06	1.06	0.00	1.06	1.06	0.00	1.06	0.00	0.00	0.00	0.00	2.12	1.06	0.00	0.00	16.94
			0.11	**20:00 ~ 21:00**	5.30	3.18	0.00	1.06	1.06	0.00	1.06	1.06	0.00	1.06	0.00	0.00	0.00	0.00	2.12	1.06	0.00	0.00	16.94
			0.11	**21:00 ~ 22:00**	5.30	3.18	0.00	1.06	1.06	0.00	1.06	1.06	0.00	1.06	0.00	0.00	0.00	0.00	2.12	1.06	0.00	0.00	16.94
			0.11	**22:00 ~ 23:00**	4.24	2.12	0.00	1.06	1.06	0.00	1.06	1.06	0.00	1.06	0.00	0.00	0.00	0.00	2.12	1.06	0.00	0.00	14.83
			0.11	**23:00 ~ 00:00**	4.24	2.12	0.00	1.06	1.06	0.00	1.06	1.06	0.00	1.06	0.00	0.00	0.00	0.00	1.06	1.06	0.00	0.00	13.77
				Whole Day Total (veh*km)	131.32	70.95	0.00	30.71	25.42	5.30	21.18	20.12	0.00	18.00	0.00	0.00	5.30	0.00	43.42	25.42	0.00	0.00	397.13
183	Pau Chung Street	SB	0.11	**00:00 ~ 01:00**	1.06	1.06	0.00	1.06	0.00	0.00	0.00	0.00	0.00	0.00	0.00	0.00	0.00	0.00	1.06	0.00	0.00	0.00	4.24
			0.11	**01:00 ~ 02:00**	1.06	1.06	0.00	1.06	0.00	0.00	0.00	0.00	0.00	0.00	0.00	0.00	0.00	0.00	1.06	0.00	0.00	0.00	4.24
			0.11	**02:00 ~ 03:00**	1.06	1.06	0.00	1.06	0.00	0.00	0.00	0.00	0.00	0.00	0.00	0.00	0.00	0.00	1.06	0.00	0.00	0.00	4.24
			0.11	**03:00 ~ 04:00**	1.06	1.06	0.00	0.00	0.00	0.00	0.00	0.00	0.00	0.00	0.00	0.00	0.00	0.00	1.06	0.00	0.00	0.00	3.18
			0.11	**04:00 ~ 05:00**	1.06	1.06	0.00	0.00	0.00	0.00	0.00	0.00	0.00	0.00	0.00	0.00	0.00	0.00	1.06	0.00	0.00	0.00	3.18
			0.11	**05:00 ~ 06:00**	1.06	1.06	0.00	1.06	0.00	0.00	0.00	0.00	0.00	0.00	0.00	0.00	0.00	0.00	1.06	0.00	0.00	0.00	4.24
			0.11	**06:00 ~ 07:00**	1.06	1.06	0.00	1.06	0.00	0.00	0.00	1.06	0.00	0.00	0.00	0.00	0.00	0.00	1.06	0.00	0.00	0.00	5.30
			0.11	**07:00 ~ 08:00**	1.06	1.06	0.00	1.06	1.06	0.00	0.00	1.06	0.00	0.00	0.00	0.00	0.00	0.00	1.06	1.06	0.00	0.00	7.41
			0.11	**08:00 ~ 09:00**	1.06	1.06	0.00	1.06	1.06	0.00	0.00	1.06	0.00	0.00	0.00	0.00	0.00	0.00	1.06	1.06	0.00	0.00	7.41
			0.11	**09:00 ~ 10:00**	1.06	1.06	0.00	1.06	1.06	0.00	0.00	1.06	0.00	0.00	0.00	0.00	0.00	0.00	1.06	1.06	0.00	0.00	7.41
			0.11	**10:00 ~ 11:00**	1.06	1.06	0.00	1.06	1.06	0.00	0.00	1.06	0.00	0.00	0.00	0.00	0.00	0.00	1.06	1.06	0.00	0.00	7.41
			0.11	**11:00 ~ 12:00**	1.06	1.06	0.00	1.06	1.06	0.00	0.00	1.06	0.00	0.00	0.00	0.00	0.00	0.00	1.06	1.06	0.00	0.00	7.41
			0.11	**12:00 ~ 13:00**	2.12	1.06	0.00	1.06	1.06	0.00	1.06	1.06	0.00	0.00	0.00	0.00	0.00	0.00	1.06	1.06	0.00	0.00	9.53
			0.11	**13:00 ~ 14:00**	2.12	1.06	0.00	1.06	1.06	0.00	1.06	1.06	0.00	0.00	0.00	0.00	0.00	0.00	1.06	1.06	0.00	0.00	9.53
			0.11	**14:00 ~ 15:00**	2.12	1.06	0.00	1.06	1.06	0.00	1.06	1.06	0.00	0.00	0.00	0.00	0.00	0.00	1.06	1.06	0.00	0.00	9.53
			0.11	**15:00 ~ 16:00**	2.12	1.06	0.00	1.06	1.06	0.00	1.06	1.06	0.00	0.00	0.00	0.00	0.00	0.00	1.06	1.06	0.00	0.00	9.53
			0.11	**16:00 ~ 17:00**	2.12	1.06	0.00	1.06	1.06	0.00	1.06	1.06	0.00	0.00	0.00	0.00	0.00	0.00	1.06	1.06	0.00	0.00	9.53
			0.11	**17:00 ~ 18:00**	2.12	1.06	0.00	1.06	1.06	0.00	1.06	1.06	0.00	0.00	0.00	0.00	0.00	0.00	1.06	1.06	0.00	0.00	9.53
			0.11	**18:00 ~ 19:00**	2.12	1.06	0.00	1.06	1.06	0.00	1.06	1.06	0.00	0.00	0.00	0.00	0.00	0.00	1.06	1.06	0.00	0.00	9.53
			0.11	**19:00 ~ 20:00**	2.12	1.06	0.00	1.06	1.06	0.00	1.06	1.06	0.00	0.00	0.00	0.00	0.00	0.00	1.06	1.06	0.00	0.00	9.53
			0.11	**20:00 ~ 21:00**	2.12	1.06	0.00	1.06	1.06	0.00	1.06	1.06	0.00	0.00	0.00	0.00	0.00	0.00	1.06	1.06	0.00	0.00	9.53
			0.11	**21:00 ~ 22:00**	2.12	1.06	0.00	1.06	1.06	0.00	1.06	1.06	0.00	0.00	0.00	0.00	0.00	0.00	1.06	1.06	0.00	0.00	9.53
			0.11	**22:00 ~ 23:00**	2.12	1.06	0.00	1.06	1.06	0.00	1.06	1.06	0.00	0.00	0.00	0.00	0.00	0.00	1.06	1.06	0.00	0.00	9.53
			0.11	**23:00 ~ 00:00**	1.06	1.06	0.00	1.06	1.06	0.00	1.06	1.06	0.00	0.00	0.00	0.00	0.00	0.00	1.06	1.06	0.00	0.00	8.47
				Whole Day Total (veh*km)	37.07	25.42	0.00	23.30	18.00	0.00	12.71	19.06	0.00	0.00	0.00	0.00	0.00	0.00	25.42	18.00	0.00	0.00	178.97
184	San Shan Road	WB	0.04	**00:00 ~ 01:00**	0.40	0.40	0.00	0.00	0.00	0.00	0.00	0.00	0.00	0.00	0.00	0.00	0.00	0.00	0.00	0.00	0.00	0.00	0.79
			0.04	**01:00 ~ 02:00**	0.40	0.40	0.00	0.00	0.00	0.00	0.00	0.00	0.00	0.00	0.00	0.00	0.00	0.00	0.00	0.00	0.00	0.00	0.79
			0.04	**02:00 ~ 03:00**	0.40	0.40	0.00	0.00	0.00	0.00	0.00	0.00	0.00	0.00	0.00	0.00	0.00	0.00	0.00	0.00	0.00	0.00	0.79
			0.04	**03:00 ~ 04:00**	0.40	0.40	0.00	0.00	0.00	0.00	0.00	0.00	0.00	0.00	0.00	0.00	0.00	0.00	0.00	0.00	0.00	0.00	0.79
			0.04	**04:00 ~ 05:00**	0.40	0.40	0.00	0.00	0.00	0.00	0.00	0.00	0.00	0.00	0.00	0.00	0.00	0.00	0.00	0.00	0.00	0.00	0.79
			0.04	**05:00 ~ 06:00**	0.40	0.40	0.00	0.00	0.00	0.00	0.00	0.00	0.00	0.00	0.00	0.00	0.00	0.00	0.00	0.00	0.00	0.00	0.79
			0.04	**06:00 ~ 07:00**	0.40	0.40	0.00	0.00	0.00	0.00	0.00	0.00	0.00	0.00	0.00	0.00	0.00	0.00	0.00	0.00	0.00	0.00	0.79
			0.04	**07:00 ~ 08:00**	0.40	0.40	0.00	0.40	0.00	0.00	0.00	0.00	0.00	0.00	0.00	0.00	0.00	0.00	0.00	0.40	0.00	0.00	1.58
			0.04	**08:00 ~ 09:00**	0.79	0.40	0.00	0.40	0.00	0.00	0.00	0.00	0.00	0.00	0.00	0.00	0.00	0.00	0.00	0.40	0.00	0.00	1.98
			0.04	**09:00 ~ 10:00**	0.40	0.40	0.00	0.40	0.00	0.00	0.00	0.00	0.00	0.00	0.00	0.00	0.00	0.00	0.00	0.40	0.00	0.00	1.58
			0.04	**10:00 ~ 11:00**	0.40	0.40	0.00	0.40	0.00	0.00	0.00	0.00	0.00	0.00	0.00	0.00	0.00	0.00	0.00	0.40	0.00	0.00	1.58
			0.04	**11:00 ~ 12:00**	0.40	0.40	0.00	0.40	0.00	0.00	0.00	0.00	0.00	0.00	0.00	0.00	0.00	0.00	0.00	0.40	0.00	0.00	1.58
			0.04	**12:00 ~ 13:00**	0.40	0.40	0.00	0.40	0.00	0.00	0.00	0.00	0.00	0.00	0.00	0.00	0.00	0.00	0.00	0.40	0.00	0.00	1.58
			0.04	**13:00 ~ 14:00**	0.40	0.40	0.00	0.40	0.00	0.00	0.00	0.00	0.00	0.00	0.00	0.00	0.00	0.00	0.00	0.40	0.00	0.00	1.58
			0.04	**14:00 ~ 15:00**	0.40	0.40	0.00	0.40	0.00	0.00	0.00	0.00	0.00	0.00	0.00	0.00	0.00	0.00	0.00	0.40	0.00	0.00	1.58
			0.04	**15:00 ~ 16:00**	0.40	0.40	0.00	0.40	0.00	0.00	0.00	0.00	0.00	0.00	0.00	0.00	0.00	0.00	0.00	0.40	0.00	0.00	1.58
			0.04	**16:00 ~ 17:00**	0.40	0.40	0.00	0.40	0.00	0.00	0.00	0.00	0.00	0.00	0.00	0.00	0.00	0.00	0.00	0.40	0.00	0.00	1.58
			0.04	**17:00 ~ 18:00**	0.40	0.40	0.00	0.40	0.00	0.00	0.00	0.00	0.00	0.00	0.00	0.00	0.00	0.00	0.00	0.40	0.00	0.00	1.58
			0.04	**18:00 ~ 19:00**	0.79	0.40	0.00	0.40	0.00	0.00	0.00	0.00	0.00	0.00	0.00	0.00	0.00	0.00	0.00	0.40	0.00	0.00	1.98
			0.04	**19:00 ~ 20:00**	0.40	0.40	0.00	0.40	0.00	0.00	0.00	0.00	0.00	0.00	0.00	0.00	0.00	0.00	0.00	0.40	0.00	0.00	1.58
			0.04	**20:00 ~ 21:00**	0.40	0.40	0.00	0.40	0.00	0.00	0.00	0.00	0.00	0.00	0.00	0.00	0.00	0.00	0.00	0.40	0.00	0.00	1.58
			0.04	**21:00 ~ 22:00**	0.40	0.40	0.00	0.40	0.00	0.00	0.00	0.00	0.00	0.00	0.00	0.00	0.00	0.00	0.00	0.40	0.00	0.00	1.58
			0.04	**22:00 ~ 23:00**	0.40	0.40	0.00	0.40	0.00	0.00	0.00	0.00	0.00	0.00	0.00	0.00	0.00	0.00	0.00	0.40	0.00	0.00	1.58
			0.04	**23:00 ~ 00:00**	0.40	0.40	0.00	0.40	0.00	0.00	0.00	0.00	0.00	0.00	0.00	0.00	0.00	0.00	0.00	0.40	0.00	0.00	1.58
				Whole Day Total (veh*km)	10.30	9.50	0.00	6.73	0.00	0.00	0.00	0.00	0.00	0.00	0.00	0.00	0.00	0.00	0.00	6.73	0.00	0.00	33.26

Road No.	Road Name	Bound	Road Length (km)	Hour	PC	TAXI	LGV3	LGV4	LGV6	HGV7	HGV8	PLB	PV4	PV5	NFB6	NFB7	NFB8	FBSD	FBDD	MC	HGV9	NFB9	Total
185	Kowloon City Road	NB	0.11	**00:00 ~ 01:00**	11.41	5.71	0.00	2.28	1.14	1.14	1.14	0.00	0.00	1.14	0.00	0.00	1.14	0.00	1.14	1.14	0.00	0.00	27.38
			0.11	**01:00 ~ 02:00**	7.99	4.56	0.00	1.14	1.14	1.14	1.14	0.00	0.00	1.14	0.00	0.00	1.14	0.00	0.00	1.14	0.00	0.00	20.54
			0.11	**02:00 ~ 03:00**	5.71	3.42	0.00	1.14	1.14	0.00	1.14	0.00	0.00	1.14	0.00	0.00	0.00	0.00	0.00	1.14	0.00	0.00	14.83
			0.11	**03:00 ~ 04:00**	4.56	2.28	0.00	1.14	1.14	0.00	1.14	0.00	0.00	1.14	0.00	0.00	0.00	0.00	0.00	1.14	0.00	0.00	12.55
			0.11	**04:00 ~ 05:00**	4.56	2.28	0.00	1.14	1.14	0.00	1.14	0.00	0.00	1.14	0.00	0.00	0.00	0.00	0.00	1.14	0.00	0.00	12.55
			0.11	**05:00 ~ 06:00**	5.71	3.42	0.00	1.14	1.14	0.00	1.14	0.00	0.00	1.14	0.00	0.00	0.00	0.00	1.14	1.14	0.00	0.00	15.97
			0.11	**06:00 ~ 07:00**	11.41	5.71	0.00	2.28	1.14	1.14	1.14	1.14	0.00	1.14	0.00	0.00	1.14	0.00	1.14	1.14	0.00	0.00	28.53
			0.11	**07:00 ~ 08:00**	21.68	11.41	0.00	3.42	1.14	1.14	1.14	1.14	0.00	1.14	1.14	1.14	1.14	0.00	1.14	2.28	1.14	0.00	50.20
			0.11	**08:00 ~ 09:00**	27.38	13.69	0.00	4.56	2.28	1.14	1.14	1.14	0.00	1.14	1.14	1.14	1.14	0.00	1.14	3.42	1.14	0.00	61.61
			0.11	**09:00 ~ 10:00**	23.96	12.55	0.00	4.56	2.28	1.14	1.14	1.14	0.00	1.14	1.14	1.14	1.14	0.00	1.14	3.42	1.14	0.00	57.05
			0.11	**10:00 ~ 11:00**	22.82	12.55	0.00	3.42	2.28	1.14	1.14	1.14	0.00	1.14	1.14	1.14	1.14	0.00	1.14	3.42	1.14	0.00	54.77
			0.11	**11:00 ~ 12:00**	23.96	12.55	0.00	4.56	2.28	1.14	1.14	1.14	0.00	1.14	1.14	1.14	1.14	0.00	1.14	3.42	1.14	0.00	57.05
			0.11	**12:00 ~ 13:00**	33.09	17.12	1.14	5.71	2.28	1.14	1.14	1.14	1.14	1.14	1.14	1.14	1.14	0.00	1.14	4.56	1.14	0.00	75.31
			0.11	**13:00 ~ 14:00**	34.23	17.12	1.14	5.71	2.28	1.14	1.14	1.14	1.14	1.14	1.14	1.14	1.14	0.00	1.14	4.56	1.14	0.00	76.45
			0.11	**14:00 ~ 15:00**	34.23	18.26	1.14	5.71	2.28	1.14	1.14	1.14	1.14	1.14	1.14	1.14	1.14	0.00	1.14	4.56	1.14	0.00	77.59
			0.11	**15:00 ~ 16:00**	35.37	18.26	1.14	5.71	2.28	1.14	1.14	1.14	1.14	1.14	1.14	1.14	1.14	0.00	1.14	4.56	1.14	0.00	78.73
			0.11	**16:00 ~ 17:00**	36.51	18.26	1.14	5.71	2.28	1.14	1.14	1.14	1.14	1.14	1.14	1.14	1.14	0.00	1.14	4.56	1.14	0.00	79.87
			0.11	**17:00 ~ 18:00**	36.51	18.26	1.14	5.71	2.28	1.14	1.14	1.14	1.14	1.14	1.14	1.14	1.14	0.00	1.14	4.56	1.14	0.00	79.87
			0.11	**18:00 ~ 19:00**	38.79	19.40	1.14	5.71	2.28	1.14	1.14	1.14	1.14	1.14	1.14	1.14	1.14	0.00	1.14	4.56	1.14	0.00	83.29
			0.11	**19:00 ~ 20:00**	34.23	17.12	1.14	5.71	2.28	1.14	1.14	1.14	1.14	1.14	1.14	1.14	1.14	0.00	1.14	4.56	1.14	0.00	76.45
			0.11	**20:00 ~ 21:00**	28.53	14.83	1.14	4.56	2.28	1.14	1.14	0.00	1.14	1.14	1.14	1.14	1.14	0.00	1.14	3.42	1.14	0.00	65.04
			0.11	**21:00 ~ 22:00**	29.67	14.83	1.14	4.56	2.28	1.14	1.14	0.00	1.14	1.14	1.14	1.14	1.14	0.00	1.14	3.42	1.14	0.00	66.18
			0.11	**22:00 ~ 23:00**	27.38	13.69	1.14	4.56	2.28	1.14	1.14	0.00	1.14	1.14	1.14	1.14	1.14	0.00	1.14	3.42	1.14	0.00	62.76
			0.11	**23:00 ~ 00:00**	22.82	11.41	1.14	3.42	1.14	1.14	1.14	0.00	1.14	1.14	1.14	1.14	1.14	0.00	1.14	3.42	1.14	0.00	53.63
				Whole Day Total (veh*km)	562.51	288.67	13.69	93.56	44.50	22.82	27.38	15.97	13.69	27.38	19.40	19.40	22.82	0.00	22.82	74.17	19.40	0.00	1288.19
186	Kowloon City Road	NB	0.02	**00:00 ~ 01:00**	2.21	1.23	0.00	0.49	0.25	0.25	0.25	0.00	0.00	0.25	0.00	0.00	0.25	0.00	0.25	0.25	0.00	0.00	5.66
			0.02	**01:00 ~ 02:00**	1.48	0.74	0.00	0.25	0.25	0.25	0.25	0.00	0.00	0.25	0.00	0.00	0.25	0.00	0.00	0.25	0.00	0.00	3.94
			0.02	**02:00 ~ 03:00**	1.23	0.74	0.00	0.25	0.25	0.00	0.25	0.00	0.00	0.25	0.00	0.00	0.00	0.00	0.00	0.25	0.00	0.00	3.20
			0.02	**03:00 ~ 04:00**	0.98	0.49	0.00	0.25	0.25	0.00	0.25	0.00	0.00	0.25	0.00	0.00	0.00	0.00	0.00	0.25	0.00	0.00	2.71
			0.02	**04:00 ~ 05:00**	0.98	0.49	0.00	0.25	0.25	0.00	0.25	0.00	0.00	0.25	0.00	0.00	0.00	0.00	0.00	0.25	0.00	0.00	2.71
			0.02	**05:00 ~ 06:00**	1.23	0.74	0.00	0.25	0.25	0.00	0.25	0.00	0.00	0.25	0.00	0.00	0.00	0.00	0.25	0.25	0.00	0.00	3.44
			0.02	**06:00 ~ 07:00**	2.21	1.23	0.00	0.49	0.25	0.25	0.25	0.25	0.00	0.25	0.00	0.00	0.25	0.00	0.25	0.25	0.00	0.00	5.90
			0.02	**07:00 ~ 08:00**	4.43	2.21	0.00	0.74	0.25	0.25	0.25	0.25	0.00	0.25	0.25	0.25	0.25	0.00	0.25	0.49	0.25	0.00	10.33
			0.02	**08:00 ~ 09:00**	5.66	2.95	0.00	0.98	0.49	0.25	0.25	0.25	0.00	0.25	0.25	0.25	0.25	0.00	0.25	0.74	0.25	0.00	13.04
			0.02	**09:00 ~ 10:00**	4.92	2.46	0.00	0.74	0.49	0.25	0.25	0.25	0.00	0.25	0.25	0.25	0.25	0.00	0.25	0.74	0.25	0.00	11.56
			0.02	**10:00 ~ 11:00**	4.67	2.46	0.00	0.74	0.25	0.25	0.25	0.25	0.00	0.25	0.25	0.25	0.25	0.00	0.25	0.49	0.25	0.00	10.82
			0.02	**11:00 ~ 12:00**	4.92	2.71	0.00	0.74	0.49	0.25	0.25	0.25	0.00	0.25	0.25	0.25	0.25	0.00	0.25	0.74	0.25	0.00	11.81
			0.02	**12:00 ~ 13:00**	6.89	3.69	0.25	1.23	0.49	0.25	0.25	0.25	0.25	0.25	0.25	0.25	0.25	0.00	0.25	0.74	0.25	0.00	15.74
			0.02	**13:00 ~ 14:00**	7.13	3.69	0.25	1.23	0.49	0.25	0.25	0.25	0.25	0.25	0.25	0.25	0.25	0.00	0.25	0.74	0.25	0.00	15.99
			0.02	**14:00 ~ 15:00**	7.13	3.69	0.25	1.23	0.49	0.25	0.25	0.25	0.25	0.25	0.25	0.25	0.25	0.00	0.25	0.98	0.25	0.00	16.24
			0.02	**15:00 ~ 16:00**	7.38	3.69	0.25	1.23	0.49	0.25	0.25	0.25	0.25	0.25	0.25	0.25	0.25	0.00	0.25	0.98	0.25	0.00	16.48
			0.02	**16:00 ~ 17:00**	7.63	3.94	0.25	1.23	0.49	0.25	0.25	0.25	0.25	0.25	0.25	0.25	0.25	0.00	0.25	0.98	0.25	0.00	16.97
			0.02	**17:00 ~ 18:00**	7.63	3.94	0.25	1.23	0.49	0.25	0.25	0.25	0.25	0.25	0.25	0.25	0.25	0.00	0.25	0.98	0.25	0.00	16.97
			0.02	**18:00 ~ 19:00**	7.87	4.18	0.25	1.23	0.49	0.25	0.25	0.25	0.25	0.25	0.25	0.25	0.25	0.00	0.25	0.98	0.25	0.00	17.47
			0.02	**19:00 ~ 20:00**	7.13	3.69	0.25	1.23	0.49	0.25	0.25	0.25	0.25	0.25	0.25	0.25	0.25	0.00	0.25	0.74	0.25	0.00	15.99
			0.02	**20:00 ~ 21:00**	5.90	2.95	0.25	0.98	0.49	0.25	0.25	0.00	0.25	0.25	0.25	0.25	0.25	0.00	0.25	0.74	0.25	0.00	13.53
			0.02	**21:00 ~ 22:00**	6.15	3.20	0.25	0.98	0.49	0.25	0.25	0.00	0.25	0.25	0.25	0.25	0.25	0.00	0.25	0.74	0.25	0.00	14.02
			0.02	**22:00 ~ 23:00**	5.66	2.95	0.25	0.98	0.49	0.25	0.25	0.00	0.25	0.25	0.25	0.25	0.25	0.00	0.25	0.74	0.25	0.00	13.28
			0.02	**23:00 ~ 00:00**	4.67	2.46	0.25	0.74	0.25	0.25	0.25	0.00	0.25	0.25	0.25	0.25	0.25	0.00	0.25	0.49	0.25	0.00	11.07
				Whole Day Total (veh*km)	116.11	60.52	2.95	19.68	9.35	4.92	5.90	3.44	2.95	5.90	4.18	4.18	4.92	0.00	4.92	14.76	4.18	0.00	268.88
187	Kowloon City Road	NB	0.06	**00:00 ~ 01:00**	7.45	3.73	0.00	1.86	0.62	0.62	0.62	0.00	0.00	0.62	0.62	0.00	0.62	0.00	0.62	1.24	0.62	0.00	19.25
			0.06	**01:00 ~ 02:00**	4.97	2.48	0.00	1.24	0.62	0.62	0.62	0.00	0.00	0.62	0.62	0.00	0.62	0.00	0.62	0.62	0.62	0.00	14.28
			0.06	**02:00 ~ 03:00**	3.73	1.86	0.00	1.24	0.62	0.62	0.62	0.00	0.00	0.62	0.00	0.00	0.00	0.00	0.00	0.62	0.00	0.00	9.94
			0.06	**03:00 ~ 04:00**	3.11	1.86	0.00	0.62	0.62	0.00	0.62	0.00	0.00	0.62	0.00	0.00	0.00	0.00	0.00	0.62	0.00	0.00	8.07
			0.06	**04:00 ~ 05:00**	3.11	1.24	0.00	0.62	0.62	0.00	0.62	0.00	0.00	0.62	0.00	0.00	0.00	0.00	0.00	0.62	0.00	0.00	7.45
			0.06	**05:00 ~ 06:00**	3.73	1.86	0.00	1.24	0.62	0.62	0.62	0.00	0.00	0.62	0.00	0.00	0.00	0.00	0.62	0.62	0.00	0.00	10.56
			0.06	**06:00 ~ 07:00**	7.45	3.73	0.00	1.86	0.62	0.62	0.62	0.62	0.00	0.62	0.62	0.00	0.62	0.00	0.62	1.24	0.62	0.00	19.87
			0.06	**07:00 ~ 08:00**	14.28	7.45	0.62	3.73	1.24	0.62	0.62	0.62	0.62	0.62	0.62	0.62	0.62	0.00	0.62	1.86	0.62	0.00	35.40
			0.06	**08:00 ~ 09:00**	18.01	9.32	0.62	4.35	1.86	0.62	0.62	0.62	0.62	0.62	0.62	0.62	0.62	0.00	0.62	2.48	0.62	0.00	42.85
			0.06	**09:00 ~ 10:00**	16.15	8.07	0.62	3.73	1.86	0.62	0.62	0.62	0.62	0.62	0.62	0.62	0.62	0.00	0.62	1.86	0.62	0.00	38.50
			0.06	**10:00 ~ 11:00**	15.53	8.07	0.62	3.73	1.24	0.62	0.62	0.62	0.62	0.62	0.62	0.62	0.62	0.00	0.62	1.86	0.62	0.00	37.26
			0.06	**11:00 ~ 12:00**	16.15	8.07	0.62	3.73	1.86	0.62	0.62	0.62	0.62	0.62	0.62	0.62	0.62	0.00	0.62	1.86	0.62	0.00	38.50
			0.06	**12:00 ~ 13:00**	20.49	10.56	0.62	3.11	1.24	0.62	0.62	0.62	0.62	0.62	0.62	0.62	0.62	0.00	0.62	2.48	0.62	0.00	44.71
			0.06	**13:00 ~ 14:00**	21.11	10.56	0.62	3.73	1.24	0.62	0.62	0.62	0.62	0.62	0.62	0.62	0.62	0.00	0.62	2.48	0.62	0.00	45.95
			0.06	**14:00 ~ 15:00**	21.74	11.18	0.62	3.73	1.24	0.62	0.62	0.62	0.62	0.62	0.62	0.62	0.62	0.00	0.62	2.48	0.62	0.00	47.20
			0.06	**15:00 ~ 16:00**	21.74	11.18	0.62	3.73	1.24	0.62	0.62	0.62	0.62	0.62	0.62	0.62	0.62	0.00	0.62	2.48	0.62	0.00	47.20
			0.06	**16:00 ~ 17:00**	22.36	11.18	0.62	3.73	1.24	0.62	0.62	0.62	0.62	0.62	0.62	0.62	0.62	0.00	0.62	2.48	0.62	0.00	47.82
			0.06	**17:00 ~ 18:00**	22.36	11.18	0.62	3.73	1.24	0.62	0.62	0.62	0.62	0.62	0.62	0.62	0.62	0.00	0.62	2.48	0.62	0.00	47.82
			0.06	**18:00 ~ 19:00**	23.60	11.80	0.62	3.73	1.24	0.62	0.62	0.62	0.62	0.62	0.62	0.62	0.62	0.00	0.62	3.11	0.62	0.00	50.30
			0.06	**19:00 ~ 20:00**	21.11	10.56	0.62	3.73	1.24	0.62	0.62	0.62	0.62	0.62	0.62	0.62	0.62	0.00	0.62	2.48	0.62	0.00	45.95
			0.06	**20:00 ~ 21:00**	18.01	9.32	0.62	3.11	1.24	0.62	0.62	0.00	0.62	0.62	0.62	0.62	0.62	0.00	0.62	2.48	0.62	0.00	40.37
			0.06	**21:00 ~ 22:00**	18.63	9.32	0.62	3.11	1.24	0.62	0.62	0.00	0.62	0.62	0.62	0.62	0.62	0.00	0.62	2.48	0.62	0.00	40.99
			0.06	**22:00 ~ 23:00**	16.77	8.69	0.62	3.11	1.24	0.62	0.62	0.00	0.62	0.62	0.62	0.62	0.62	0.00	0.62	1.86	0.62	0.00	37.88
			0.06	**23:00 ~ 00:00**	13.66	7.45	0.62	2.48	1.24	0.62	0.62	0.00	0.62	0.62	0.62	0.62	0.62	0.00	0.62	1.86	0.62	0.00	32.91
				Whole Day Total (veh*km)	355.21	180.71	10.56	68.93	27.32	13.66	14.90	8.69	10.56	14.90	12.42	10.56	12.42	0.00	13.04	44.71	12.42	0.00	811.03
188	Bailey Street	EB	0.08	**00:00 ~ 01:00**	0.77	0.00	0.00	0.00	0.00	0.00	0.00	0.00	0.00	0.00	0.00	0.00	0.00	0.00	0.77	0.00	0.00	0.00	1.55
			0.08	**01:00 ~ 02:00**	0.77	0.00	0.00	0.00	0.00	0.00	0.00	0.00	0.00	0.00	0.00	0.00	0.00	0.00	0.77	0.00	0.00	0.00	1.55
			0.08	**02:00 ~ 03:00**	0.77	0.00	0.00	0.00	0.00	0.00	0.00	0.00	0.00	0.00	0.00	0.00	0.00	0.00	0.00	0.00	0.00	0.00	0.77
			0.08	**03:00 ~ 04:00**	0.00	0.00	0.00	0.00	0.00	0.00	0.00	0.00	0.00	0.00	0.00	0.00	0.00	0.00	0.00	0.00	0.00	0.00	0.00
			0.08	**04:00 ~ 05:00**	0.00	0.00	0.00	0.00	0.00	0.00	0.00	0.00	0.00	0.00	0.00	0.00	0.00	0.00	0.00	0.00	0.00	0.00	0.00
			0.08	**05:00 ~ 06:00**	0.77	0.00	0.00	0.00	0.00	0.00	0.00	0.00	0.00	0.00	0.00	0.00	0.00	0.00	0.77	0.00	0.00	0.00	1.55
			0.08	**06:00 ~ 07:00**	0.77	0.00	0.00	0.00	0.00	0.00	0.00	0.77	0.00	0.00	0.00	0.00	0.00	0.00	0.77	0.00	0.00	0.00	2.32
			0.08	**07:00 ~ 08:00**	0.77	0.77	0.00	0.77	0.00	0.00	0.00	0.77	0.00	0.00	0.00	0.00	0.00	0.00	0.77	0.00	0.00	0.00	3.87
			0.08	**08:00 ~ 09:00**	0.77	0.77	0.00	0.77	0.00	0.00	0.00	0.77	0.00	0.00	0.00	0.00	0.00	0.00	0.77	0.00	0.00	0.00	3.87
			0.08	**09:00 ~ 10:00**	0.77	0.77	0.00	0.77	0.00	0.00	0.00	0.77	0.00	0.00	0.00	0.00	0.00	0.00	0.77	0.00	0.00	0.00	3.87
			0.08	**10:00 ~ 11:00**	0.77	0.77	0.00	0.77	0.00	0.00	0.00	0.77	0.00	0.00	0.00	0.00	0.00	0.00	0.77	0.00	0.00	0.00	3.87
			0.08	**11:00 ~ 12:00**	0.77	0.77	0.00	0.77	0.00	0.00	0.00	0.77	0.00	0.00	0.00	0.00	0.00	0.00	0.77	0.00	0.00	0.00	3.87
			0.08	**12:00 ~ 13:00**	0.77	0.77	0.00	0.00	0.00	0.00	0.00	0.77	0.00	0.00	0.00	0.00	0.00	0.00	0.77	0.00	0.00	0.00	3.09
			0.08	**13:00 ~ 14:00**	0.77	0.77	0.00	0.00	0.00	0.00	0.00	0.77	0.00	0.00	0.00	0.00	0.00	0.00	0.77	0.00	0.00	0.00	3.09
			0.08	**14:00 ~ 15:00**	0.77	0.77	0.00	0.00	0.00	0.00	0.00	0.77	0.00	0.00	0.00	0.00	0.00	0.00	0.77	0.00	0.00	0.00	3.09
			0.08	**15:00 ~ 16:00**	0.77	0.77	0.00	0.00	0.00	0.00	0.00	0.77	0.00	0.00	0.00	0.00	0.00	0.00	0.77	0.00	0.00	0.00	3.09
			0.08	**16:00 ~ 17:00**	0.77	0.77	0.00	0.00	0.00	0.00	0.00	0.77	0.00	0.00	0.00	0.00	0.00	0.00	0.77	0.00	0.00	0.00	3.09
			0.08	**17:00 ~ 18:00**	0.77	0.77	0.00	0.00	0.00	0.00	0.00	0.77	0.00	0.00	0.00	0.00	0.00	0.00	0.77	0.00	0.00	0.00	3.09
			0.08	**18:00 ~ 19:00**	0.77	0.77	0.00	0.00	0.00	0.00	0.00	0.77	0.00	0.00	0.00	0.00	0.00	0.00	0.77	0.00	0.00	0.00	3.09
			0.08	**19:00 ~ 20:00**	0.77	0.77	0.00	0.00	0.00	0.00	0.00	0.77	0.00	0.00	0.00	0.00	0.00	0.00	0.77	0.00	0.00	0.00	3.09
			0.08	**20:00 ~ 21:00**	0.77	0.77	0.00	0.00	0.00	0.00	0.00	0.00	0.00	0.00	0.00	0.00	0.00	0.00	0.77	0.00	0.00	0.00	2.32
			0.08	**21:00 ~ 22:00**	0.77	0.77	0.00	0.00	0.00	0.00	0.00	0.00	0.00	0.00	0.00	0.00	0.00	0.00	0.77	0.00	0.00	0.00	2.32
			0.08	**22:00 ~ 23:00**	0.77	0.77	0.00	0.00	0.00	0.00	0.00	0.00	0.00	0.00	0.00	0.00	0.00	0.00	0.77	0.00	0.00	0.00	2.32
			0.08	**23:00 ~ 00:00**	0.77	0.77	0.00	0.00	0.00	0.00	0.00	0.00	0.00	0.00	0.00	0.00	0.00	0.00	0.77	0.00	0.00	0.00	2.32
				Whole Day Total (veh*km)	17.01	13.14	0.00	3.87	0.00	0.00	0.00	10.82	0.00	0.00	0.00	0.00	0.00	0.00	16.23	0.00	0.00	0.00	61.07

Road No.	Road Name	Bound	Road Length (km)	Hour	PC	TAXI	LGV3	LGV4	LGV6	HGV7	HGV8	PLB	PV4	PV5	NFB6	NFB7	NFB8	FBSD	FBDD	MC	HGV9	NFB9	Total
189	Bailey Street	WB	0.10	**00:00 ~ 01:00**	5.78	2.89	0.00	2.89	0.96	0.96	0.96	0.96	0.00	0.96	0.00	0.00	0.00	0.00	0.96	0.96	0.00	0.00	18.30
			0.10	**01:00 ~ 02:00**	3.85	1.93	0.00	1.93	0.96	0.96	0.96	0.00	0.00	0.96	0.00	0.00	0.00	0.00	0.96	0.96	0.00	0.00	13.48
			0.10	**02:00 ~ 03:00**	2.89	1.93	0.00	0.96	0.96	0.96	0.96	0.00	0.00	0.00	0.00	0.00	0.00	0.00	0.96	0.96	0.00	0.00	10.59
			0.10	**03:00 ~ 04:00**	2.89	1.93	0.00	0.96	0.96	0.00	0.96	0.00	0.00	0.00	0.00	0.00	0.00	0.00	0.96	0.96	0.00	0.00	9.63
			0.10	**04:00 ~ 05:00**	2.89	1.93	0.00	0.96	0.96	0.00	0.96	0.00	0.00	0.00	0.00	0.00	0.00	0.00	0.96	0.96	0.00	0.00	9.63
			0.10	**05:00 ~ 06:00**	2.89	1.93	0.00	1.93	0.96	0.96	0.96	0.00	0.00	0.00	0.00	0.00	0.00	0.00	0.96	0.96	0.00	0.00	11.56
			0.10	**06:00 ~ 07:00**	5.78	2.89	0.00	2.89	0.96	0.96	0.96	0.96	0.00	0.96	0.00	0.00	0.00	0.00	2.89	0.96	0.00	0.00	20.22
			0.10	**07:00 ~ 08:00**	11.56	6.74	0.96	4.82	1.93	0.96	0.96	0.96	0.00	0.96	0.96	0.96	0.96	0.00	2.89	1.93	0.96	0.00	38.52
			0.10	**08:00 ~ 09:00**	14.45	7.70	0.96	5.78	1.93	0.96	0.96	0.96	0.00	0.96	0.96	0.96	0.96	0.00	2.89	1.93	0.96	0.00	43.34
			0.10	**09:00 ~ 10:00**	13.48	6.74	0.96	4.82	1.93	0.96	0.96	0.96	0.00	0.96	0.96	0.96	0.96	0.00	2.89	1.93	0.96	0.00	40.45
			0.10	**10:00 ~ 11:00**	12.52	6.74	0.96	4.82	1.93	0.96	0.96	0.96	0.00	0.96	0.96	0.96	0.96	0.00	2.89	1.93	0.96	0.00	39.48
			0.10	**11:00 ~ 12:00**	13.48	6.74	0.96	4.82	1.93	0.96	0.96	0.96	0.00	0.96	0.96	0.96	0.96	0.00	1.93	1.93	0.96	0.00	39.48
			0.10	**12:00 ~ 13:00**	16.37	8.67	0.00	3.85	1.93	0.96	0.96	0.96	0.00	0.96	0.96	0.96	0.96	0.00	2.89	1.93	0.96	0.00	43.34
			0.10	**13:00 ~ 14:00**	17.33	8.67	0.00	3.85	1.93	0.96	0.96	0.96	0.00	0.96	0.96	0.96	0.96	0.00	2.89	1.93	0.96	0.00	44.30
			0.10	**14:00 ~ 15:00**	17.33	8.67	0.00	3.85	1.93	0.96	0.96	0.96	0.00	0.96	0.96	0.96	0.96	0.00	2.89	1.93	0.96	0.00	44.30
			0.10	**15:00 ~ 16:00**	17.33	8.67	0.00	3.85	1.93	0.96	0.96	0.96	0.00	0.96	0.96	0.96	0.96	0.00	2.89	1.93	0.96	0.00	44.30
			0.10	**16:00 ~ 17:00**	18.30	9.63	0.00	3.85	1.93	0.96	0.96	0.96	0.00	0.96	0.96	0.96	0.96	0.00	2.89	1.93	0.96	0.00	46.22
			0.10	**17:00 ~ 18:00**	17.33	9.63	0.00	3.85	1.93	0.96	0.96	0.96	0.00	0.96	0.96	0.96	0.96	0.00	2.89	1.93	0.96	0.00	45.26
			0.10	**18:00 ~ 19:00**	19.26	9.63	0.00	3.85	1.93	0.96	0.96	0.96	0.00	0.96	0.96	0.96	0.96	0.00	2.89	2.89	0.96	0.00	48.15
			0.10	**19:00 ~ 20:00**	17.33	8.67	0.00	3.85	1.93	0.96	0.96	0.96	0.00	0.96	0.96	0.96	0.96	0.00	2.89	1.93	0.96	0.00	44.30
			0.10	**20:00 ~ 21:00**	14.45	7.70	0.00	2.89	0.96	0.96	0.96	0.96	0.00	0.96	0.96	0.96	0.96	0.00	1.93	1.93	0.96	0.00	37.56
			0.10	**21:00 ~ 22:00**	14.45	7.70	0.00	2.89	1.93	0.96	0.96	0.96	0.00	0.96	0.96	0.96	0.96	0.00	1.93	1.93	0.96	0.00	38.52
			0.10	**22:00 ~ 23:00**	13.48	6.74	0.00	2.89	0.96	0.96	0.96	0.96	0.00	0.96	0.96	0.96	0.96	0.00	1.93	1.93	0.96	0.00	35.63
			0.10	**23:00 ~ 00:00**	11.56	5.78	0.00	2.89	0.96	0.96	0.96	0.96	0.00	0.96	0.96	0.96	0.96	0.00	1.93	1.93	0.96	0.00	32.74
				Whole Day Total (veh*km)	286.97	150.23	4.82	79.93	36.59	21.19	23.11	18.30	0.00	19.26	16.37	16.37	16.37	0.00	52.97	40.45	16.37	0.00	799.29
190	Sung Kit Street	NB	0.11	**00:00 ~ 01:00**	2.18	1.09	0.00	1.09	1.09	0.00	0.00	0.00	0.00	0.00	0.00	0.00	0.00	0.00	0.00	1.09	0.00	0.00	6.53
			0.11	**01:00 ~ 02:00**	1.09	1.09	0.00	1.09	1.09	0.00	0.00	0.00	0.00	0.00	0.00	0.00	0.00	0.00	0.00	1.09	0.00	0.00	5.45
			0.11	**02:00 ~ 03:00**	1.09	1.09	0.00	1.09	1.09	0.00	0.00	0.00	0.00	0.00	0.00	0.00	0.00	0.00	0.00	1.09	0.00	0.00	5.45
			0.11	**03:00 ~ 04:00**	1.09	1.09	0.00	1.09	0.00	0.00	0.00	0.00	0.00	0.00	0.00	0.00	0.00	0.00	0.00	1.09	0.00	0.00	4.36
			0.11	**04:00 ~ 05:00**	1.09	1.09	0.00	1.09	0.00	0.00	0.00	0.00	0.00	0.00	0.00	0.00	0.00	0.00	0.00	1.09	0.00	0.00	4.36
			0.11	**05:00 ~ 06:00**	1.09	1.09	0.00	1.09	1.09	0.00	0.00	0.00	0.00	0.00	0.00	0.00	0.00	0.00	0.00	1.09	0.00	0.00	5.45
			0.11	**06:00 ~ 07:00**	2.18	1.09	0.00	1.09	1.09	0.00	0.00	0.00	0.00	0.00	0.00	0.00	0.00	0.00	0.00	1.09	0.00	0.00	6.53
			0.11	**07:00 ~ 08:00**	3.27	2.18	0.00	1.09	1.09	0.00	1.09	0.00	0.00	1.09	0.00	0.00	0.00	0.00	0.00	1.09	0.00	0.00	10.89
			0.11	**08:00 ~ 09:00**	4.36	2.18	0.00	1.09	1.09	0.00	1.09	0.00	0.00	1.09	0.00	0.00	0.00	0.00	0.00	1.09	0.00	0.00	11.98
			0.11	**09:00 ~ 10:00**	3.27	2.18	0.00	1.09	1.09	0.00	1.09	0.00	0.00	1.09	0.00	0.00	0.00	0.00	0.00	1.09	0.00	0.00	10.89
			0.11	**10:00 ~ 11:00**	3.27	2.18	0.00	1.09	1.09	0.00	1.09	0.00	0.00	1.09	0.00	0.00	0.00	0.00	0.00	1.09	0.00	0.00	10.89
			0.11	**11:00 ~ 12:00**	3.27	2.18	0.00	1.09	1.09	0.00	1.09	0.00	0.00	1.09	0.00	0.00	0.00	0.00	0.00	1.09	0.00	0.00	10.89
			0.11	**12:00 ~ 13:00**	1.09	1.09	0.00	1.09	1.09	0.00	1.09	0.00	0.00	0.00	0.00	0.00	0.00	0.00	0.00	1.09	0.00	0.00	6.53
			0.11	**13:00 ~ 14:00**	1.09	1.09	0.00	1.09	1.09	0.00	1.09	0.00	0.00	0.00	0.00	0.00	0.00	0.00	0.00	1.09	0.00	0.00	6.53
			0.11	**14:00 ~ 15:00**	1.09	1.09	0.00	1.09	1.09	0.00	1.09	0.00	0.00	0.00	0.00	0.00	0.00	0.00	0.00	1.09	0.00	0.00	6.53
			0.11	**15:00 ~ 16:00**	1.09	1.09	0.00	1.09	1.09	0.00	1.09	0.00	0.00	0.00	0.00	0.00	0.00	0.00	0.00	1.09	0.00	0.00	6.53
			0.11	**16:00 ~ 17:00**	1.09	1.09	0.00	1.09	1.09	0.00	1.09	0.00	0.00	0.00	0.00	0.00	0.00	0.00	0.00	1.09	0.00	0.00	6.53
			0.11	**17:00 ~ 18:00**	1.09	1.09	0.00	1.09	1.09	0.00	1.09	0.00	0.00	0.00	0.00	0.00	0.00	0.00	0.00	1.09	0.00	0.00	6.53
			0.11	**18:00 ~ 19:00**	1.09	1.09	0.00	1.09	1.09	0.00	1.09	0.00	0.00	0.00	0.00	0.00	0.00	0.00	0.00	1.09	0.00	0.00	6.53
			0.11	**19:00 ~ 20:00**	1.09	1.09	0.00	1.09	1.09	0.00	1.09	0.00	0.00	0.00	0.00	0.00	0.00	0.00	0.00	1.09	0.00	0.00	6.53
			0.11	**20:00 ~ 21:00**	1.09	1.09	0.00	1.09	1.09	0.00	1.09	0.00	0.00	0.00	0.00	0.00	0.00	0.00	0.00	1.09	0.00	0.00	6.53
			0.11	**21:00 ~ 22:00**	1.09	1.09	0.00	1.09	1.09	0.00	1.09	0.00	0.00	0.00	0.00	0.00	0.00	0.00	0.00	1.09	0.00	0.00	6.53
			0.11	**22:00 ~ 23:00**	1.09	1.09	0.00	1.09	1.09	0.00	1.09	0.00	0.00	0.00	0.00	0.00	0.00	0.00	0.00	1.09	0.00	0.00	6.53
			0.11	**23:00 ~ 00:00**	1.09	1.09	0.00	1.09	1.09	0.00	1.09	0.00	0.00	0.00	0.00	0.00	0.00	0.00	0.00	1.09	0.00	0.00	6.53
				Whole Day Total (veh*km)	40.29	31.58	0.00	26.14	23.96	0.00	18.51	0.00	0.00	5.45	0.00	0.00	0.00	0.00	0.00	26.14	0.00	0.00	172.06
191	Bailey Street	WB	0.06	**00:00 ~ 01:00**	5.10	2.55	0.00	1.91	0.64	0.64	0.64	0.64	0.00	0.64	0.00	0.00	0.64	0.00	0.64	0.64	0.64	0.00	15.31
			0.06	**01:00 ~ 02:00**	3.19	1.91	0.00	1.28	0.64	0.64	0.64	0.00	0.00	0.64	0.00	0.00	0.64	0.00	0.64	0.64	0.64	0.00	11.48
			0.06	**02:00 ~ 03:00**	2.55	1.28	0.00	1.28	0.64	0.64	0.64	0.00	0.00	0.64	0.00	0.00	0.00	0.00	0.64	0.64	0.00	0.00	8.93
			0.06	**03:00 ~ 04:00**	1.91	1.28	0.00	0.64	0.64	0.00	0.64	0.00	0.00	0.00	0.00	0.00	0.00	0.00	0.64	0.64	0.00	0.00	6.38
			0.06	**04:00 ~ 05:00**	1.91	1.28	0.00	0.64	0.64	0.00	0.64	0.00	0.00	0.00	0.00	0.00	0.00	0.00	0.64	0.64	0.00	0.00	6.38
			0.06	**05:00 ~ 06:00**	2.55	1.28	0.00	1.28	0.64	0.64	0.64	0.00	0.00	0.64	0.00	0.00	0.00	0.00	0.64	0.64	0.00	0.00	8.93
			0.06	**06:00 ~ 07:00**	5.10	2.55	0.00	1.91	0.64	0.64	0.64	0.64	0.00	0.64	0.00	0.00	0.64	0.00	1.91	0.64	0.64	0.00	16.59
			0.06	**07:00 ~ 08:00**	9.57	5.10	0.64	3.19	1.28	0.64	0.64	0.64	0.00	0.64	0.64	0.64	0.64	0.00	1.91	1.28	0.64	0.00	28.07
			0.06	**08:00 ~ 09:00**	12.12	6.38	0.64	4.47	1.91	0.64	0.64	0.64	0.00	0.64	0.64	0.64	0.64	0.00	1.91	1.28	0.64	0.00	33.81
			0.06	**09:00 ~ 10:00**	10.85	5.74	0.64	3.83	1.28	0.64	0.64	0.64	0.00	0.64	0.64	0.64	0.64	0.00	1.91	1.28	0.64	0.00	30.62
			0.06	**10:00 ~ 11:00**	10.21	5.10	0.64	3.83	1.28	0.64	0.64	0.64	0.00	0.64	0.64	0.64	0.64	0.00	1.91	1.28	0.64	0.00	29.35
			0.06	**11:00 ~ 12:00**	10.85	5.74	0.64	3.83	1.28	0.64	0.64	0.64	0.00	0.64	0.64	0.64	0.64	0.00	1.28	1.28	0.64	0.00	29.99
			0.06	**12:00 ~ 13:00**	11.48	5.74	0.00	2.55	1.28	0.64	0.64	0.64	0.00	0.64	0.64	0.64	0.64	0.00	1.91	1.28	0.64	0.00	29.35
			0.06	**13:00 ~ 14:00**	11.48	5.74	0.00	2.55	1.28	0.64	0.64	0.64	0.00	0.64	0.64	0.64	0.64	0.00	1.91	1.28	0.64	0.00	29.35
			0.06	**14:00 ~ 15:00**	12.12	6.38	0.00	3.19	1.28	0.64	0.64	0.64	0.00	0.64	0.64	0.64	0.64	0.00	1.91	1.28	0.64	0.00	31.26
			0.06	**15:00 ~ 16:00**	12.12	6.38	0.00	3.19	1.28	0.64	0.64	0.64	0.00	0.64	0.64	0.64	0.64	0.00	1.91	1.28	0.64	0.00	31.26
			0.06	**16:00 ~ 17:00**	12.12	6.38	0.00	3.19	1.28	0.64	0.64	0.64	0.00	0.64	0.64	0.64	0.64	0.00	1.91	1.91	0.64	0.00	31.90
			0.06	**17:00 ~ 18:00**	12.12	6.38	0.00	3.19	1.28	0.64	0.64	0.64	0.00	0.64	0.64	0.64	0.64	0.00	1.91	1.91	0.64	0.00	31.90
			0.06	**18:00 ~ 19:00**	12.76	7.02	0.00	3.19	1.28	0.64	0.64	0.64	0.00	0.64	0.64	0.64	0.64	0.00	1.91	1.91	0.64	0.00	33.18
			0.06	**19:00 ~ 20:00**	11.48	5.74	0.00	2.55	1.28	0.64	0.64	0.64	0.00	0.64	0.64	0.64	0.64	0.00	1.91	1.28	0.64	0.00	29.35
			0.06	**20:00 ~ 21:00**	9.57	5.10	0.00	2.55	1.28	0.64	0.64	0.64	0.00	0.64	0.64	0.64	0.64	0.00	1.28	1.28	0.64	0.00	26.16
			0.06	**21:00 ~ 22:00**	10.21	5.10	0.00	2.55	1.28	0.64	0.64	0.64	0.00	0.64	0.64	0.64	0.64	0.00	1.28	1.28	0.64	0.00	26.80
			0.06	**22:00 ~ 23:00**	9.57	5.10	0.00	2.55	1.28	0.64	0.64	0.64	0.00	0.64	0.64	0.64	0.64	0.00	1.28	1.28	0.64	0.00	26.16
			0.06	**23:00 ~ 00:00**	7.66	3.83	0.00	1.91	0.64	0.64	0.64	0.64	0.00	0.64	0.64	0.64	0.64	0.00	1.28	1.28	0.64	0.00	21.69
				Whole Day Total (veh*km)	208.63	109.10	3.19	61.25	26.16	14.04	15.31	12.12	0.00	14.04	10.85	10.85	12.76	0.00	35.09	28.07	12.76	0.00	574.20
192	Sung On Street	NB	0.09	**00:00 ~ 01:00**	0.90	0.90	0.00	0.90	0.90	0.00	0.00	0.00	0.00	0.00	0.00	0.00	0.00	0.00	0.00	0.90	0.00	0.00	4.48
			0.09	**01:00 ~ 02:00**	0.90	0.90	0.00	0.90	0.90	0.00	0.00	0.00	0.00	0.00	0.00	0.00	0.00	0.00	0.00	0.90	0.00	0.00	4.48
			0.09	**02:00 ~ 03:00**	0.90	0.90	0.00	0.90	0.00	0.00	0.00	0.00	0.00	0.00	0.00	0.00	0.00	0.00	0.00	0.00	0.00	0.00	2.69
			0.09	**03:00 ~ 04:00**	0.90	0.90	0.00	0.90	0.00	0.00	0.00	0.00	0.00	0.00	0.00	0.00	0.00	0.00	0.00	0.00	0.00	0.00	2.69
			0.09	**04:00 ~ 05:00**	0.90	0.90	0.00	0.90	0.00	0.00	0.00	0.00	0.00	0.00	0.00	0.00	0.00	0.00	0.00	0.00	0.00	0.00	2.69
			0.09	**05:00 ~ 06:00**	0.90	0.90	0.00	0.90	0.00	0.00	0.00	0.00	0.00	0.00	0.00	0.00	0.00	0.00	0.00	0.00	0.00	0.00	2.69
			0.09	**06:00 ~ 07:00**	0.90	0.90	0.00	0.90	0.90	0.00	0.00	0.00	0.00	0.00	0.00	0.00	0.00	0.00	0.00	0.90	0.00	0.00	4.48
			0.09	**07:00 ~ 08:00**	1.79	0.90	0.00	0.90	0.90	0.00	0.00	0.00	0.00	0.00	0.00	0.00	0.00	0.00	0.00	0.90	0.00	0.00	5.37
			0.09	**08:00 ~ 09:00**	2.69	1.79	0.00	0.90	0.90	0.00	0.00	0.00	0.00	0.00	0.00	0.00	0.00	0.00	0.00	0.90	0.00	0.00	7.16
			0.09	**09:00 ~ 10:00**	1.79	0.90	0.00	0.90	0.90	0.00	0.00	0.00	0.00	0.00	0.00	0.00	0.00	0.00	0.00	0.90	0.00	0.00	5.37
			0.09	**10:00 ~ 11:00**	1.79	0.90	0.00	0.90	0.90	0.00	0.00	0.00	0.00	0.00	0.00	0.00	0.00	0.00	0.00	0.90	0.00	0.00	5.37
			0.09	**11:00 ~ 12:00**	1.79	0.90	0.00	0.90	0.90	0.00	0.00	0.00	0.00	0.00	0.00	0.00	0.00	0.00	0.00	0.90	0.00	0.00	5.37
			0.09	**12:00 ~ 13:00**	0.90	0.90	0.00	0.90	0.90	0.00	0.00	0.00	0.00	0.00	0.00	0.00	0.00	0.00	0.00	0.90	0.00	0.00	4.48
			0.09	**13:00 ~ 14:00**	0.90	0.90	0.00	0.90	0.90	0.00	0.00	0.00	0.00	0.00	0.00	0.00	0.00	0.00	0.00	0.90	0.00	0.00	4.48
			0.09	**14:00 ~ 15:00**	0.90	0.90	0.00	0.90	0.90	0.00	0.00	0.00	0.00	0.00	0.00	0.00	0.00	0.00	0.00	0.90	0.00	0.00	4.48
			0.09	**15:00 ~ 16:00**	0.90	0.90	0.00	0.90	0.90	0.00	0.00	0.00	0.00	0.00	0.00	0.00	0.00	0.00	0.00	0.90	0.00	0.00	4.48
			0.09	**16:00 ~ 17:00**	0.90	0.90	0.00	0.90	0.90	0.00	0.00	0.00	0.00	0.00	0.00	0.00	0.00	0.00	0.00	0.90	0.00	0.00	4.48
			0.09	**17:00 ~ 18:00**	0.90	0.90	0.00	0.90	0.90	0.00	0.00	0.00	0.00	0.00	0.00	0.00	0.00	0.00	0.00	0.90	0.00	0.00	4.48
			0.09	**18:00 ~ 19:00**	0.90	0.90	0.00	0.90	0.90	0.00	0.00	0.00	0.00	0.00	0.00	0.00	0.00	0.00	0.00	0.90	0.00	0.00	4.48
			0.09	**19:00 ~ 20:00**	0.90	0.90	0.00	0.90	0.90	0.00	0.00	0.00	0.00	0.00	0.00	0.00	0.00	0.00	0.00	0.90	0.00	0.00	4.48
			0.09	**20:00 ~ 21:00**	0.90	0.90	0.00	0.90	0.90	0.00	0.00	0.00	0.00	0.00	0.00	0.00	0.00	0.00	0.00	0.90	0.00	0.00	4.48
			0.09	**21:00 ~ 22:00**	0.90	0.90	0.00	0.90	0.90	0.00	0.00	0.00	0.00	0.00	0.00	0.00	0.00	0.00	0.00	0.90	0.00	0.00	4.48
			0.09	**22:00 ~ 23:00**	0.90	0.90	0.00	0.90	0.90	0.00	0.00	0.00	0.00	0.00	0.00	0.00	0.00	0.00	0.00	0.90	0.00	0.00	4.48
			0.09	**23:00 ~ 00:00**	0.90	0.90	0.00	0.90	0.90	0.00	0.00	0.00	0.00	0.00	0.00	0.00	0.00	0.00	0.00	0.90	0.00	0.00	4.48
				Whole Day Total (veh*km)	26.85	22.38	0.00	21.48	17.90	0.00	0.00	0.00	0.00	0.00	0.00	0.00	0.00	0.00	0.00	17.90	0.00	0.00	106.51

Road No.	Road Name	Bound	Road Length (km)	Hour	PC	TAXI	LGV3	LGV4	LGV6	HGV7	HGV8	PLB	PV4	PV5	NFB6	NFB7	NFB8	FBSD	FBDD	MC	HGV9	NFB9	Total
193	Sung On Street	SB	0.09	**00:00 ~ 01:00**	1.79	0.90	0.00	0.90	0.90	0.00	0.00	0.00	0.00	0.00	0.00	0.00	0.00	0.00	0.00	0.90	0.00	0.00	5.37
			0.09	**01:00 ~ 02:00**	0.90	0.90	0.00	0.90	0.90	0.00	0.00	0.00	0.00	0.00	0.00	0.00	0.00	0.00	0.00	0.90	0.00	0.00	4.48
			0.09	**02:00 ~ 03:00**	0.90	0.90	0.00	0.90	0.90	0.00	0.00	0.00	0.00	0.00	0.00	0.00	0.00	0.00	0.00	0.90	0.00	0.00	4.48
			0.09	**03:00 ~ 04:00**	0.90	0.90	0.00	0.90	0.90	0.00	0.00	0.00	0.00	0.00	0.00	0.00	0.00	0.00	0.00	0.00	0.00	0.00	3.58
			0.09	**04:00 ~ 05:00**	0.90	0.90	0.00	0.90	0.90	0.00	0.00	0.00	0.00	0.00	0.00	0.00	0.00	0.00	0.00	0.00	0.00	0.00	3.58
			0.09	**05:00 ~ 06:00**	0.90	0.90	0.00	0.90	0.90	0.00	0.00	0.00	0.00	0.00	0.00	0.00	0.00	0.00	0.00	0.90	0.00	0.00	4.48
			0.09	**06:00 ~ 07:00**	1.79	0.90	0.00	0.90	0.90	0.00	0.00	0.00	0.00	0.00	0.00	0.00	0.00	0.00	0.00	0.90	0.00	0.00	5.37
			0.09	**07:00 ~ 08:00**	2.69	1.79	0.00	0.90	0.90	0.90	0.90	0.00	0.00	0.00	0.00	0.00	0.00	0.00	0.00	0.90	0.00	0.00	8.95
			0.09	**08:00 ~ 09:00**	3.58	1.79	0.00	1.79	0.90	0.90	0.90	0.00	0.00	0.00	0.00	0.00	0.00	0.00	0.00	0.90	0.00	0.00	10.74
			0.09	**09:00 ~ 10:00**	2.69	1.79	0.00	1.79	0.90	0.90	0.90	0.00	0.00	0.00	0.00	0.00	0.00	0.00	0.00	0.90	0.00	0.00	9.85
			0.09	**10:00 ~ 11:00**	2.69	1.79	0.00	1.79	0.90	0.90	0.90	0.00	0.00	0.00	0.00	0.00	0.00	0.00	0.00	0.90	0.00	0.00	9.85
			0.09	**11:00 ~ 12:00**	2.69	1.79	0.00	1.79	0.90	0.90	0.90	0.00	0.00	0.00	0.00	0.00	0.00	0.00	0.00	0.90	0.00	0.00	9.85
			0.09	**12:00 ~ 13:00**	6.27	3.58	0.00	0.90	0.90	0.00	0.90	0.00	0.00	0.90	0.00	0.00	0.90	0.00	0.00	0.90	0.00	0.00	15.22
			0.09	**13:00 ~ 14:00**	6.27	3.58	0.00	0.90	0.90	0.00	0.90	0.00	0.00	0.90	0.00	0.00	0.90	0.00	0.00	0.90	0.00	0.00	15.22
			0.09	**14:00 ~ 15:00**	6.27	3.58	0.00	0.90	0.90	0.00	0.90	0.00	0.00	0.90	0.00	0.00	0.90	0.00	0.00	0.90	0.00	0.00	15.22
			0.09	**15:00 ~ 16:00**	6.27	3.58	0.00	0.90	0.90	0.00	0.90	0.00	0.00	0.90	0.00	0.00	0.90	0.00	0.00	0.90	0.00	0.00	15.22
			0.09	**16:00 ~ 17:00**	7.16	3.58	0.00	0.90	0.90	0.00	0.90	0.00	0.00	0.90	0.00	0.00	0.90	0.00	0.00	0.90	0.00	0.00	16.11
			0.09	**17:00 ~ 18:00**	7.16	3.58	0.00	0.90	0.90	0.00	0.90	0.00	0.00	0.90	0.00	0.00	0.90	0.00	0.00	0.90	0.00	0.00	16.11
			0.09	**18:00 ~ 19:00**	7.16	3.58	0.00	0.90	0.90	0.00	0.90	0.00	0.00	0.90	0.00	0.00	0.90	0.00	0.00	0.90	0.00	0.00	16.11
			0.09	**19:00 ~ 20:00**	6.27	3.58	0.00	0.90	0.90	0.00	0.90	0.00	0.00	0.90	0.00	0.00	0.90	0.00	0.00	0.90	0.00	0.00	15.22
			0.09	**20:00 ~ 21:00**	5.37	2.69	0.00	0.90	0.90	0.00	0.90	0.00	0.00	0.90	0.00	0.00	0.90	0.00	0.00	0.90	0.00	0.00	13.43
			0.09	**21:00 ~ 22:00**	5.37	2.69	0.00	0.90	0.90	0.00	0.90	0.00	0.00	0.90	0.00	0.00	0.90	0.00	0.00	0.90	0.00	0.00	13.43
			0.09	**22:00 ~ 23:00**	5.37	2.69	0.00	0.90	0.90	0.00	0.90	0.00	0.00	0.90	0.00	0.00	0.90	0.00	0.00	0.90	0.00	0.00	13.43
			0.09	**23:00 ~ 00:00**	4.48	2.69	0.00	0.90	0.90	0.00	0.90	0.00	0.00	0.90	0.00	0.00	0.90	0.00	0.00	0.90	0.00	0.00	12.53
				Whole Day Total (veh*km)	95.77	54.60	0.00	25.06	21.48	4.48	15.22	0.00	0.00	10.74	0.00	0.00	10.74	0.00	0.00	19.69	0.00	0.00	257.76
194	Sung On Street	NB	0.24	**00:00 ~ 01:00**	4.74	2.37	0.00	2.37	2.37	0.00	0.00	0.00	0.00	0.00	0.00	0.00	0.00	0.00	2.37	2.37	0.00	0.00	16.58
			0.24	**01:00 ~ 02:00**	4.74	2.37	0.00	2.37	2.37	0.00	0.00	0.00	0.00	0.00	0.00	0.00	0.00	0.00	0.00	2.37	0.00	0.00	14.21
			0.24	**02:00 ~ 03:00**	2.37	2.37	0.00	2.37	2.37	0.00	0.00	0.00	0.00	0.00	0.00	0.00	0.00	0.00	0.00	2.37	0.00	0.00	11.84
			0.24	**03:00 ~ 04:00**	2.37	2.37	0.00	2.37	2.37	0.00	0.00	0.00	0.00	0.00	0.00	0.00	0.00	0.00	0.00	2.37	0.00	0.00	11.84
			0.24	**04:00 ~ 05:00**	2.37	2.37	0.00	2.37	2.37	0.00	0.00	0.00	0.00	0.00	0.00	0.00	0.00	0.00	0.00	2.37	0.00	0.00	11.84
			0.24	**05:00 ~ 06:00**	2.37	2.37	0.00	2.37	2.37	0.00	0.00	0.00	0.00	0.00	0.00	0.00	0.00	0.00	2.37	2.37	0.00	0.00	14.21
			0.24	**06:00 ~ 07:00**	4.74	2.37	0.00	2.37	2.37	0.00	0.00	2.37	0.00	0.00	0.00	0.00	0.00	0.00	2.37	2.37	0.00	0.00	18.94
			0.24	**07:00 ~ 08:00**	9.47	4.74	0.00	2.37	2.37	2.37	2.37	2.37	0.00	2.37	0.00	0.00	0.00	0.00	2.37	2.37	0.00	0.00	33.15
			0.24	**08:00 ~ 09:00**	11.84	7.10	0.00	2.37	2.37	2.37	2.37	2.37	0.00	2.37	0.00	0.00	0.00	0.00	2.37	2.37	0.00	0.00	37.89
			0.24	**09:00 ~ 10:00**	11.84	7.10	0.00	2.37	2.37	2.37	2.37	2.37	0.00	2.37	0.00	0.00	0.00	0.00	2.37	2.37	0.00	0.00	37.89
			0.24	**10:00 ~ 11:00**	9.47	4.74	0.00	2.37	2.37	2.37	2.37	2.37	0.00	2.37	0.00	0.00	0.00	0.00	2.37	2.37	0.00	0.00	33.15
			0.24	**11:00 ~ 12:00**	11.84	7.10	0.00	2.37	2.37	2.37	2.37	2.37	0.00	2.37	0.00	0.00	0.00	0.00	2.37	2.37	0.00	0.00	37.89
			0.24	**12:00 ~ 13:00**	9.47	4.74	0.00	2.37	2.37	0.00	2.37	0.00	0.00	2.37	0.00	0.00	0.00	0.00	0.00	2.37	0.00	0.00	26.05
			0.24	**13:00 ~ 14:00**	9.47	4.74	0.00	2.37	2.37	0.00	2.37	0.00	0.00	2.37	0.00	0.00	0.00	0.00	0.00	2.37	0.00	0.00	26.05
			0.24	**14:00 ~ 15:00**	9.47	4.74	0.00	2.37	2.37	0.00	2.37	0.00	0.00	2.37	0.00	0.00	0.00	0.00	0.00	2.37	0.00	0.00	26.05
			0.24	**15:00 ~ 16:00**	9.47	4.74	0.00	2.37	2.37	0.00	2.37	0.00	0.00	2.37	0.00	0.00	0.00	0.00	0.00	2.37	0.00	0.00	26.05
			0.24	**16:00 ~ 17:00**	9.47	4.74	0.00	2.37	2.37	0.00	2.37	0.00	0.00	2.37	0.00	0.00	0.00	0.00	0.00	2.37	0.00	0.00	26.05
			0.24	**17:00 ~ 18:00**	9.47	4.74	0.00	2.37	2.37	0.00	2.37	0.00	0.00	2.37	0.00	0.00	0.00	0.00	0.00	2.37	0.00	0.00	26.05
			0.24	**18:00 ~ 19:00**	9.47	4.74	0.00	2.37	2.37	0.00	2.37	0.00	0.00	2.37	0.00	0.00	0.00	0.00	0.00	2.37	0.00	0.00	26.05
			0.24	**19:00 ~ 20:00**	9.47	4.74	0.00	2.37	2.37	0.00	2.37	0.00	0.00	2.37	0.00	0.00	0.00	0.00	0.00	2.37	0.00	0.00	26.05
			0.24	**20:00 ~ 21:00**	7.10	4.74	0.00	2.37	2.37	0.00	2.37	0.00	0.00	2.37	0.00	0.00	0.00	0.00	0.00	2.37	0.00	0.00	23.68
			0.24	**21:00 ~ 22:00**	7.10	4.74	0.00	2.37	2.37	0.00	2.37	0.00	0.00	2.37	0.00	0.00	0.00	0.00	0.00	2.37	0.00	0.00	23.68
			0.24	**22:00 ~ 23:00**	7.10	4.74	0.00	2.37	2.37	0.00	2.37	0.00	0.00	2.37	0.00	0.00	0.00	0.00	0.00	2.37	0.00	0.00	23.68
			0.24	**23:00 ~ 00:00**	7.10	4.74	0.00	2.37	2.37	0.00	2.37	0.00	0.00	2.37	0.00	0.00	0.00	0.00	0.00	2.37	0.00	0.00	23.68
				Whole Day Total (veh*km)	182.34	104.19	0.00	56.83	56.83	11.84	40.26	14.21	0.00	40.26	0.00	0.00	0.00	0.00	18.94	56.83	0.00	0.00	582.53
195	Sung On Street	SB	0.24	**00:00 ~ 01:00**	2.37	2.37	0.00	2.37	0.00	0.00	0.00	0.00	0.00	0.00	0.00	0.00	0.00	0.00	2.37	2.37	0.00	0.00	11.84
			0.24	**01:00 ~ 02:00**	2.37	2.37	0.00	2.37	0.00	0.00	0.00	0.00	0.00	0.00	0.00	0.00	0.00	0.00	2.37	2.37	0.00	0.00	11.84
			0.24	**02:00 ~ 03:00**	2.37	2.37	0.00	0.00	0.00	0.00	0.00	0.00	0.00	0.00	0.00	0.00	0.00	0.00	2.37	0.00	0.00	0.00	7.10
			0.24	**03:00 ~ 04:00**	2.37	2.37	0.00	0.00	0.00	0.00	0.00	0.00	0.00	0.00	0.00	0.00	0.00	0.00	2.37	0.00	0.00	0.00	7.10
			0.24	**04:00 ~ 05:00**	2.37	2.37	0.00	0.00	0.00	0.00	0.00	0.00	0.00	0.00	0.00	0.00	0.00	0.00	2.37	0.00	0.00	0.00	7.10
			0.24	**05:00 ~ 06:00**	2.37	2.37	0.00	0.00	0.00	0.00	0.00	0.00	0.00	0.00	0.00	0.00	0.00	0.00	2.37	0.00	0.00	0.00	7.10
			0.24	**06:00 ~ 07:00**	2.37	2.37	0.00	2.37	0.00	0.00	0.00	2.37	0.00	0.00	0.00	0.00	0.00	0.00	2.37	2.37	0.00	0.00	14.21
			0.24	**07:00 ~ 08:00**	4.74	2.37	0.00	2.37	2.37	0.00	0.00	2.37	0.00	0.00	0.00	0.00	0.00	0.00	2.37	2.37	0.00	0.00	18.94
			0.24	**08:00 ~ 09:00**	4.74	2.37	0.00	2.37	2.37	0.00	0.00	2.37	0.00	0.00	0.00	0.00	0.00	0.00	2.37	2.37	0.00	0.00	18.94
			0.24	**09:00 ~ 10:00**	4.74	2.37	0.00	2.37	2.37	0.00	0.00	2.37	0.00	0.00	0.00	0.00	0.00	0.00	2.37	2.37	0.00	0.00	18.94
			0.24	**10:00 ~ 11:00**	4.74	2.37	0.00	2.37	2.37	0.00	0.00	2.37	0.00	0.00	0.00	0.00	0.00	0.00	2.37	2.37	0.00	0.00	18.94
			0.24	**11:00 ~ 12:00**	4.74	2.37	0.00	2.37	2.37	0.00	0.00	2.37	0.00	0.00	0.00	0.00	0.00	0.00	2.37	2.37	0.00	0.00	18.94
			0.24	**12:00 ~ 13:00**	4.74	2.37	0.00	2.37	2.37	0.00	0.00	2.37	0.00	0.00	0.00	0.00	0.00	0.00	2.37	2.37	0.00	0.00	18.94
			0.24	**13:00 ~ 14:00**	7.10	4.74	0.00	2.37	2.37	0.00	0.00	2.37	0.00	0.00	0.00	0.00	0.00	0.00	2.37	2.37	0.00	0.00	23.68
			0.24	**14:00 ~ 15:00**	7.10	4.74	0.00	2.37	2.37	0.00	0.00	2.37	0.00	0.00	0.00	0.00	0.00	0.00	2.37	2.37	0.00	0.00	23.68
			0.24	**15:00 ~ 16:00**	7.10	4.74	0.00	2.37	2.37	0.00	0.00	2.37	0.00	0.00	0.00	0.00	0.00	0.00	2.37	2.37	0.00	0.00	23.68
			0.24	**16:00 ~ 17:00**	7.10	4.74	0.00	2.37	2.37	0.00	0.00	2.37	0.00	0.00	0.00	0.00	0.00	0.00	2.37	2.37	0.00	0.00	23.68
			0.24	**17:00 ~ 18:00**	7.10	4.74	0.00	2.37	2.37	0.00	0.00	2.37	0.00	0.00	0.00	0.00	0.00	0.00	2.37	2.37	0.00	0.00	23.68
			0.24	**18:00 ~ 19:00**	7.10	4.74	0.00	2.37	2.37	0.00	0.00	2.37	0.00	0.00	0.00	0.00	0.00	0.00	2.37	2.37	0.00	0.00	23.68
			0.24	**19:00 ~ 20:00**	7.10	4.74	0.00	2.37	2.37	0.00	0.00	2.37	0.00	0.00	0.00	0.00	0.00	0.00	2.37	2.37	0.00	0.00	23.68
			0.24	**20:00 ~ 21:00**	4.74	2.37	0.00	2.37	2.37	0.00	0.00	2.37	0.00	0.00	0.00	0.00	0.00	0.00	2.37	2.37	0.00	0.00	18.94
			0.24	**21:00 ~ 22:00**	4.74	2.37	0.00	2.37	2.37	0.00	0.00	2.37	0.00	0.00	0.00	0.00	0.00	0.00	2.37	2.37	0.00	0.00	18.94
			0.24	**22:00 ~ 23:00**	4.74	2.37	0.00	2.37	2.37	0.00	0.00	2.37	0.00	0.00	0.00	0.00	0.00	0.00	2.37	2.37	0.00	0.00	18.94
			0.24	**23:00 ~ 00:00**	4.74	2.37	0.00	2.37	2.37	0.00	0.00	2.37	0.00	0.00	0.00	0.00	0.00	0.00	2.37	2.37	0.00	0.00	18.94
				Whole Day Total (veh*km)	113.66	73.41	0.00	47.36	40.26	0.00	0.00	42.62	0.00	0.00	0.00	0.00	0.00	0.00	56.83	47.36	0.00	0.00	421.50
196	Bailey Street	EB	0.07	**00:00 ~ 01:00**	1.99	1.32	0.00	0.66	0.66	0.00	0.00	0.00	0.00	0.00	0.00	0.00	0.00	0.00	0.66	0.66	0.00	0.00	5.96
			0.07	**01:00 ~ 02:00**	1.32	0.66	0.00	0.66	0.66	0.00	0.00	0.00	0.00	0.00	0.00	0.00	0.00	0.00	0.66	0.66	0.00	0.00	4.63
			0.07	**02:00 ~ 03:00**	1.32	0.66	0.00	0.66	0.66	0.00	0.00	0.00	0.00	0.00	0.00	0.00	0.00	0.00	0.66	0.66	0.00	0.00	4.63
			0.07	**03:00 ~ 04:00**	0.66	0.66	0.00	0.66	0.66	0.00	0.00	0.00	0.00	0.00	0.00	0.00	0.00	0.00	0.66	0.66	0.00	0.00	3.97
			0.07	**04:00 ~ 05:00**	0.66	0.66	0.00	0.66	0.66	0.00	0.00	0.00	0.00	0.00	0.00	0.00	0.00	0.00	0.66	0.66	0.00	0.00	3.97
			0.07	**05:00 ~ 06:00**	1.32	0.66	0.00	0.66	0.66	0.00	0.00	0.00	0.00	0.00	0.00	0.00	0.00	0.00	0.66	0.66	0.00	0.00	4.63
			0.07	**06:00 ~ 07:00**	1.99	1.32	0.00	0.66	0.66	0.00	0.00	0.66	0.00	0.00	0.00	0.00	0.00	0.00	0.66	0.66	0.00	0.00	6.62
			0.07	**07:00 ~ 08:00**	3.31	1.99	0.00	0.66	0.66	0.66	0.66	0.66	0.00	0.66	0.00	0.00	0.00	0.00	1.32	0.66	0.00	0.00	11.25
			0.07	**08:00 ~ 09:00**	3.97	1.99	0.00	1.32	0.66	0.66	0.66	0.66	0.00	0.66	0.00	0.00	0.00	0.00	0.66	0.66	0.00	0.00	11.92
			0.07	**09:00 ~ 10:00**	3.97	1.99	0.00	1.32	0.66	0.66	0.66	0.66	0.00	0.66	0.00	0.00	0.00	0.00	0.66	0.66	0.00	0.00	11.92
			0.07	**10:00 ~ 11:00**	3.97	1.99	0.00	1.32	0.66	0.66	0.66	0.66	0.00	0.66	0.00	0.00	0.00	0.00	0.66	0.66	0.00	0.00	11.92
			0.07	**11:00 ~ 12:00**	3.97	1.99	0.00	1.32	0.66	0.66	0.66	0.66	0.00	0.66	0.00	0.00	0.00	0.00	0.66	0.66	0.00	0.00	11.92
			0.07	**12:00 ~ 13:00**	0.00	0.00	0.00	0.66	0.66	0.00	0.00	0.66	0.00	0.00	0.00	0.00	0.00	0.00	0.66	0.00	0.00	0.00	2.65
			0.07	**13:00 ~ 14:00**	0.00	0.00	0.00	0.66	0.66	0.00	0.00	0.66	0.00	0.00	0.00	0.00	0.00	0.00	0.66	0.00	0.00	0.00	2.65
			0.07	**14:00 ~ 15:00**	0.00	0.00	0.00	0.66	0.66	0.00	0.00	0.66	0.00	0.00	0.00	0.00	0.00	0.00	0.66	0.00	0.00	0.00	2.65
			0.07	**15:00 ~ 16:00**	0.00	0.00	0.00	0.66	0.66	0.00	0.00	0.66	0.00	0.00	0.00	0.00	0.00	0.00	0.66	0.00	0.00	0.00	2.65
			0.07	**16:00 ~ 17:00**	0.00	0.00	0.00	0.66	0.66	0.00	0.00	0.66	0.00	0.00	0.00	0.00	0.00	0.00	0.66	0.00	0.00	0.00	2.65
			0.07	**17:00 ~ 18:00**	0.00	0.00	0.00	0.66	0.66	0.00	0.00	0.66	0.00	0.00	0.00	0.00	0.00	0.00	0.66	0.00	0.00	0.00	2.65
			0.07	**18:00 ~ 19:00**	0.00	0.00	0.00	0.66	0.66	0.00	0.00	0.66	0.00	0.00	0.00	0.00	0.00	0.00	0.66	0.00	0.00	0.00	2.65
			0.07	**19:00 ~ 20:00**	0.00	0.00	0.00	0.66	0.66	0.00	0.00	0.66	0.00	0.00	0.00	0.00	0.00	0.00	0.66	0.00	0.00	0.00	2.65
			0.07	**20:00 ~ 21:00**	0.00	0.00	0.00	0.66	0.66	0.00	0.00	0.66	0.00	0.00	0.00	0.00	0.00	0.00	0.66	0.00	0.00	0.00	2.65
			0.07	**21:00 ~ 22:00**	0.00	0.00	0.00	0.66	0.66	0.00	0.00	0.66	0.00	0.00	0.00	0.00	0.00	0.00	0.66	0.00	0.00	0.00	2.65
			0.07	**22:00 ~ 23:00**	0.00	0.00	0.00	0.66	0.66	0.00	0.00	0.66	0.00	0.00	0.00	0.00	0.00	0.00	0.66	0.00	0.00	0.00	2.65
			0.07	**23:00 ~ 00:00**	0.00	0.00	0.00	0.66	0.66	0.00	0.00	0.66	0.00	0.00	0.00	0.00	0.00	0.00	0.66	0.00	0.00	0.00	2.65
				Whole Day Total (veh*km)	28.47	15.89	0.00	18.54	15.89	3.31	3.31	11.92	0.00	3.31	0.00	0.00	0.00	0.00	16.55	7.94	0.00	0.00	125.12

Road No.	Road Name	Bound	Road Length (km)	Hour	PC	TAXI	LGV3	LGV4	LGV6	HGV7	HGV8	PLB	PV4	PV5	NFB6	NFB7	NFB8	FBSD	FBDD	MC	HGV9	NFB9	Total
197	Bailey Street	WB	0.07	**00:00 ~ 01:00**	6.62	3.31	0.00	1.99	0.66	0.66	0.66	0.66	0.00	0.66	0.00	0.00	0.66	0.00	0.66	0.66	0.66	0.00	17.87
			0.07	**01:00 ~ 02:00**	4.63	2.65	0.00	1.32	0.66	0.66	0.66	0.00	0.00	0.66	0.00	0.00	0.66	0.00	0.66	0.66	0.66	0.00	13.90
			0.07	**02:00 ~ 03:00**	3.31	1.99	0.00	1.32	0.66	0.66	0.66	0.00	0.00	0.66	0.00	0.00	0.00	0.00	0.66	0.66	0.00	0.00	10.59
			0.07	**03:00 ~ 04:00**	2.65	1.32	0.00	0.66	0.66	0.00	0.66	0.00	0.00	0.66	0.00	0.00	0.00	0.00	0.66	0.66	0.00	0.00	7.94
			0.07	**04:00 ~ 05:00**	2.65	1.32	0.00	0.66	0.66	0.00	0.66	0.00	0.00	0.66	0.00	0.00	0.00	0.00	0.66	0.66	0.00	0.00	7.94
			0.07	**05:00 ~ 06:00**	3.31	1.99	0.00	1.32	0.66	0.66	0.66	0.00	0.00	0.66	0.00	0.00	0.00	0.00	0.66	0.66	0.00	0.00	10.59
			0.07	**06:00 ~ 07:00**	6.62	3.31	0.00	1.99	0.66	0.66	0.66	0.66	0.00	0.66	0.00	0.00	0.66	0.00	1.99	0.66	0.66	0.00	19.20
			0.07	**07:00 ~ 08:00**	13.24	6.62	0.66	3.31	1.32	0.66	0.66	0.66	0.00	0.66	0.66	0.66	0.66	0.00	2.65	1.99	0.66	0.00	35.09
			0.07	**08:00 ~ 09:00**	16.55	8.61	0.66	3.97	1.99	0.66	0.66	0.66	0.00	0.66	0.66	0.66	0.66	0.00	1.99	1.99	0.66	0.00	41.04
			0.07	**09:00 ~ 10:00**	14.56	7.28	0.66	3.97	1.32	0.66	0.66	0.66	0.00	0.66	0.66	0.66	0.66	0.00	1.99	1.99	0.66	0.00	37.07
			0.07	**10:00 ~ 11:00**	13.90	7.28	0.66	3.97	1.32	0.66	0.66	0.66	0.00	0.66	0.66	0.66	0.66	0.00	1.99	1.99	0.66	0.00	36.41
			0.07	**11:00 ~ 12:00**	14.56	7.28	0.66	3.97	1.32	0.66	0.66	0.66	0.00	0.66	0.66	0.66	0.66	0.00	1.99	1.99	0.66	0.00	37.07
			0.07	**12:00 ~ 13:00**	7.28	3.97	0.00	1.99	0.66	0.66	0.66	0.66	0.00	0.66	0.66	0.00	0.66	0.00	1.99	1.32	0.66	0.00	21.85
			0.07	**13:00 ~ 14:00**	7.94	3.97	0.00	1.99	1.32	0.66	0.66	0.66	0.00	0.66	0.66	0.00	0.66	0.00	1.99	1.32	0.66	0.00	23.17
			0.07	**14:00 ~ 15:00**	7.94	3.97	0.00	1.99	1.32	0.66	0.66	0.66	0.00	0.66	0.66	0.00	0.66	0.00	1.99	1.32	0.66	0.00	23.17
			0.07	**15:00 ~ 16:00**	7.94	3.97	0.00	1.99	1.32	0.66	0.66	0.66	0.00	0.66	0.66	0.00	0.66	0.00	1.99	1.32	0.66	0.00	23.17
			0.07	**16:00 ~ 17:00**	7.94	4.63	0.00	2.65	1.32	0.66	0.66	0.66	0.00	0.66	0.66	0.00	0.66	0.00	1.99	1.32	0.66	0.00	24.49
			0.07	**17:00 ~ 18:00**	7.94	3.97	0.00	2.65	1.32	0.66	0.66	0.66	0.00	0.66	0.66	0.00	0.66	0.00	1.99	1.32	0.66	0.00	23.83
			0.07	**18:00 ~ 19:00**	8.61	4.63	0.00	2.65	1.32	0.66	0.66	0.66	0.00	0.66	0.66	0.00	0.66	0.00	1.99	1.32	0.66	0.00	25.16
			0.07	**19:00 ~ 20:00**	7.94	3.97	0.00	1.99	1.32	0.66	0.66	0.66	0.00	0.66	0.66	0.00	0.66	0.00	1.99	1.32	0.66	0.00	23.17
			0.07	**20:00 ~ 21:00**	6.62	3.31	0.00	1.99	0.66	0.66	0.66	0.66	0.00	0.66	0.66	0.00	0.66	0.00	1.32	0.66	0.66	0.00	19.20
			0.07	**21:00 ~ 22:00**	6.62	3.31	0.00	1.99	0.66	0.66	0.66	0.66	0.00	0.66	0.66	0.00	0.66	0.00	1.32	1.32	0.66	0.00	19.86
			0.07	**22:00 ~ 23:00**	5.96	3.31	0.00	1.99	0.66	0.66	0.66	0.66	0.00	0.66	0.66	0.00	0.66	0.00	1.32	0.66	0.66	0.00	18.54
			0.07	**23:00 ~ 00:00**	5.30	2.65	0.00	1.32	0.66	0.66	0.66	0.66	0.00	0.66	0.66	0.00	0.66	0.00	1.32	0.66	0.66	0.00	16.55
				Whole Day Total (veh*km)	190.66	98.64	3.31	53.62	24.49	14.56	15.89	12.58	0.00	15.89	11.25	3.31	13.24	0.00	37.73	28.47	13.24	0.00	536.88
198	Chi Kiang Street	NB	0.32	**00:00 ~ 01:00**	3.18	3.18	0.00	0.00	0.00	0.00	0.00	0.00	0.00	0.00	0.00	0.00	0.00	0.00	0.00	0.00	0.00	0.00	6.36
			0.32	**01:00 ~ 02:00**	3.18	3.18	0.00	0.00	0.00	0.00	0.00	0.00	0.00	0.00	0.00	0.00	0.00	0.00	0.00	0.00	0.00	0.00	6.36
			0.32	**02:00 ~ 03:00**	3.18	3.18	0.00	0.00	0.00	0.00	0.00	0.00	0.00	0.00	0.00	0.00	0.00	0.00	0.00	0.00	0.00	0.00	6.36
			0.32	**03:00 ~ 04:00**	3.18	3.18	0.00	0.00	0.00	0.00	0.00	0.00	0.00	0.00	0.00	0.00	0.00	0.00	0.00	0.00	0.00	0.00	6.36
			0.32	**04:00 ~ 05:00**	3.18	3.18	0.00	0.00	0.00	0.00	0.00	0.00	0.00	0.00	0.00	0.00	0.00	0.00	0.00	0.00	0.00	0.00	6.36
			0.32	**05:00 ~ 06:00**	3.18	3.18	0.00	0.00	0.00	0.00	0.00	0.00	0.00	0.00	0.00	0.00	0.00	0.00	0.00	0.00	0.00	0.00	6.36
			0.32	**06:00 ~ 07:00**	3.18	3.18	0.00	0.00	0.00	0.00	0.00	0.00	0.00	0.00	0.00	0.00	0.00	0.00	0.00	0.00	0.00	0.00	6.36
			0.32	**07:00 ~ 08:00**	3.18	3.18	0.00	3.18	0.00	0.00	0.00	0.00	0.00	0.00	0.00	0.00	0.00	0.00	0.00	3.18	0.00	0.00	12.72
			0.32	**08:00 ~ 09:00**	6.36	3.18	0.00	3.18	0.00	0.00	0.00	0.00	0.00	0.00	0.00	0.00	0.00	0.00	0.00	3.18	0.00	0.00	15.91
			0.32	**09:00 ~ 10:00**	3.18	3.18	0.00	3.18	0.00	0.00	0.00	0.00	0.00	0.00	0.00	0.00	0.00	0.00	0.00	3.18	0.00	0.00	12.72
			0.32	**10:00 ~ 11:00**	3.18	3.18	0.00	3.18	0.00	0.00	0.00	0.00	0.00	0.00	0.00	0.00	0.00	0.00	0.00	3.18	0.00	0.00	12.72
			0.32	**11:00 ~ 12:00**	3.18	3.18	0.00	3.18	0.00	0.00	0.00	0.00	0.00	0.00	0.00	0.00	0.00	0.00	0.00	3.18	0.00	0.00	12.72
			0.32	**12:00 ~ 13:00**	3.18	3.18	0.00	3.18	0.00	0.00	0.00	0.00	0.00	0.00	0.00	0.00	0.00	0.00	0.00	3.18	0.00	0.00	12.72
			0.32	**13:00 ~ 14:00**	3.18	3.18	0.00	3.18	0.00	0.00	0.00	0.00	0.00	0.00	0.00	0.00	0.00	0.00	0.00	3.18	0.00	0.00	12.72
			0.32	**14:00 ~ 15:00**	3.18	3.18	0.00	3.18	0.00	0.00	0.00	0.00	0.00	0.00	0.00	0.00	0.00	0.00	0.00	3.18	0.00	0.00	12.72
			0.32	**15:00 ~ 16:00**	3.18	3.18	0.00	3.18	0.00	0.00	0.00	0.00	0.00	0.00	0.00	0.00	0.00	0.00	0.00	3.18	0.00	0.00	12.72
			0.32	**16:00 ~ 17:00**	3.18	3.18	0.00	3.18	0.00	0.00	0.00	0.00	0.00	0.00	0.00	0.00	0.00	0.00	0.00	3.18	0.00	0.00	12.72
			0.32	**17:00 ~ 18:00**	3.18	3.18	0.00	3.18	0.00	0.00	0.00	0.00	0.00	0.00	0.00	0.00	0.00	0.00	0.00	3.18	0.00	0.00	12.72
			0.32	**18:00 ~ 19:00**	6.36	3.18	0.00	3.18	0.00	0.00	0.00	0.00	0.00	0.00	0.00	0.00	0.00	0.00	0.00	3.18	0.00	0.00	15.91
			0.32	**19:00 ~ 20:00**	3.18	3.18	0.00	3.18	0.00	0.00	0.00	0.00	0.00	0.00	0.00	0.00	0.00	0.00	0.00	3.18	0.00	0.00	12.72
			0.32	**20:00 ~ 21:00**	3.18	3.18	0.00	3.18	0.00	0.00	0.00	0.00	0.00	0.00	0.00	0.00	0.00	0.00	0.00	3.18	0.00	0.00	12.72
			0.32	**21:00 ~ 22:00**	3.18	3.18	0.00	3.18	0.00	0.00	0.00	0.00	0.00	0.00	0.00	0.00	0.00	0.00	0.00	3.18	0.00	0.00	12.72
			0.32	**22:00 ~ 23:00**	3.18	3.18	0.00	3.18	0.00	0.00	0.00	0.00	0.00	0.00	0.00	0.00	0.00	0.00	0.00	3.18	0.00	0.00	12.72
			0.32	**23:00 ~ 00:00**	3.18	3.18	0.00	3.18	0.00	0.00	0.00	0.00	0.00	0.00	0.00	0.00	0.00	0.00	0.00	3.18	0.00	0.00	12.72
				Whole Day Total (veh*km)	82.71	76.34	0.00	54.08	0.00	0.00	0.00	0.00	0.00	0.00	0.00	0.00	0.00	0.00	0.00	54.08	0.00	0.00	267.20
199	Chi Kiang Street	SB	0.32	**00:00 ~ 01:00**	3.18	3.18	0.00	3.18	3.18	0.00	0.00	0.00	0.00	0.00	0.00	0.00	0.00	0.00	3.18	3.18	0.00	0.00	19.09
			0.32	**01:00 ~ 02:00**	3.18	3.18	0.00	3.18	3.18	0.00	0.00	0.00	0.00	0.00	0.00	0.00	0.00	0.00	0.00	3.18	0.00	0.00	15.91
			0.32	**02:00 ~ 03:00**	3.18	3.18	0.00	3.18	0.00	0.00	0.00	0.00	0.00	0.00	0.00	0.00	0.00	0.00	0.00	3.18	0.00	0.00	12.72
			0.32	**03:00 ~ 04:00**	3.18	3.18	0.00	3.18	0.00	0.00	0.00	0.00	0.00	0.00	0.00	0.00	0.00	0.00	0.00	0.00	0.00	0.00	9.54
			0.32	**04:00 ~ 05:00**	3.18	3.18	0.00	3.18	0.00	0.00	0.00	0.00	0.00	0.00	0.00	0.00	0.00	0.00	0.00	0.00	0.00	0.00	9.54
			0.32	**05:00 ~ 06:00**	3.18	3.18	0.00	3.18	0.00	0.00	0.00	0.00	0.00	0.00	0.00	0.00	0.00	0.00	3.18	3.18	0.00	0.00	15.91
			0.32	**06:00 ~ 07:00**	3.18	3.18	0.00	3.18	3.18	0.00	0.00	3.18	0.00	0.00	0.00	0.00	0.00	0.00	3.18	3.18	0.00	0.00	22.27
			0.32	**07:00 ~ 08:00**	6.36	3.18	0.00	3.18	3.18	0.00	0.00	3.18	0.00	0.00	0.00	0.00	0.00	0.00	3.18	3.18	0.00	0.00	25.45
			0.32	**08:00 ~ 09:00**	9.54	6.36	0.00	3.18	3.18	0.00	0.00	3.18	0.00	0.00	0.00	0.00	0.00	0.00	3.18	3.18	0.00	0.00	31.81
			0.32	**09:00 ~ 10:00**	9.54	6.36	0.00	3.18	3.18	0.00	0.00	3.18	0.00	0.00	0.00	0.00	0.00	0.00	3.18	3.18	0.00	0.00	31.81
			0.32	**10:00 ~ 11:00**	6.36	3.18	0.00	3.18	3.18	0.00	0.00	3.18	0.00	0.00	0.00	0.00	0.00	0.00	3.18	3.18	0.00	0.00	25.45
			0.32	**11:00 ~ 12:00**	9.54	6.36	0.00	3.18	3.18	0.00	0.00	3.18	0.00	0.00	0.00	0.00	0.00	0.00	3.18	3.18	0.00	0.00	31.81
			0.32	**12:00 ~ 13:00**	6.36	3.18	0.00	3.18	3.18	0.00	0.00	3.18	0.00	0.00	0.00	0.00	0.00	0.00	3.18	3.18	0.00	0.00	25.45
			0.32	**13:00 ~ 14:00**	6.36	3.18	0.00	3.18	3.18	0.00	0.00	3.18	0.00	0.00	0.00	0.00	0.00	0.00	3.18	3.18	0.00	0.00	25.45
			0.32	**14:00 ~ 15:00**	6.36	3.18	0.00	3.18	3.18	0.00	0.00	3.18	0.00	0.00	0.00	0.00	0.00	0.00	3.18	3.18	0.00	0.00	25.45
			0.32	**15:00 ~ 16:00**	6.36	3.18	0.00	3.18	3.18	0.00	0.00	3.18	0.00	0.00	0.00	0.00	0.00	0.00	3.18	3.18	0.00	0.00	25.45
			0.32	**16:00 ~ 17:00**	6.36	3.18	0.00	3.18	3.18	0.00	0.00	3.18	0.00	0.00	0.00	0.00	0.00	0.00	3.18	3.18	0.00	0.00	25.45
			0.32	**17:00 ~ 18:00**	6.36	3.18	0.00	3.18	3.18	0.00	0.00	3.18	0.00	0.00	0.00	0.00	0.00	0.00	3.18	3.18	0.00	0.00	25.45
			0.32	**18:00 ~ 19:00**	6.36	3.18	0.00	3.18	3.18	0.00	0.00	3.18	0.00	0.00	0.00	0.00	0.00	0.00	3.18	3.18	0.00	0.00	25.45
			0.32	**19:00 ~ 20:00**	6.36	3.18	0.00	3.18	3.18	0.00	0.00	3.18	0.00	0.00	0.00	0.00	0.00	0.00	3.18	3.18	0.00	0.00	25.45
			0.32	**20:00 ~ 21:00**	6.36	3.18	0.00	3.18	3.18	0.00	0.00	0.00	0.00	0.00	0.00	0.00	0.00	0.00	3.18	3.18	0.00	0.00	22.27
			0.32	**21:00 ~ 22:00**	6.36	3.18	0.00	3.18	3.18	0.00	0.00	0.00	0.00	0.00	0.00	0.00	0.00	0.00	3.18	3.18	0.00	0.00	22.27
			0.32	**22:00 ~ 23:00**	6.36	3.18	0.00	3.18	3.18	0.00	0.00	0.00	0.00	0.00	0.00	0.00	0.00	0.00	3.18	3.18	0.00	0.00	22.27
			0.32	**23:00 ~ 00:00**	3.18	3.18	0.00	3.18	3.18	0.00	0.00	0.00	0.00	0.00	0.00	0.00	0.00	0.00	3.18	3.18	0.00	0.00	19.09
				Whole Day Total (veh*km)	136.78	85.89	0.00	76.34	63.62	0.00	0.00	44.53	0.00	0.00	0.00	0.00	0.00	0.00	63.62	69.98	0.00	0.00	540.77
200	Yuk Yat Street	NB	0.09	**00:00 ~ 01:00**	6.43	3.68	0.00	0.92	0.92	0.00	0.92	0.00	0.00	0.92	0.00	0.00	0.00	0.00	0.92	0.92	0.00	0.00	15.62
			0.09	**01:00 ~ 02:00**	4.60	2.76	0.00	0.92	0.92	0.00	0.92	0.00	0.00	0.92	0.00	0.00	0.00	0.00	0.00	0.92	0.00	0.00	11.95
			0.09	**02:00 ~ 03:00**	3.68	1.84	0.00	0.92	0.92	0.00	0.00	0.00	0.00	0.92	0.00	0.00	0.00	0.00	0.00	0.92	0.00	0.00	9.19
			0.09	**03:00 ~ 04:00**	2.76	1.84	0.00	0.92	0.92	0.00	0.00	0.00	0.00	0.00	0.00	0.00	0.00	0.00	0.00	0.92	0.00	0.00	7.35
			0.09	**04:00 ~ 05:00**	2.76	1.84	0.00	0.92	0.92	0.00	0.00	0.00	0.00	0.00	0.00	0.00	0.00	0.00	0.00	0.92	0.00	0.00	7.35
			0.09	**05:00 ~ 06:00**	3.68	1.84	0.00	0.92	0.92	0.00	0.00	0.00	0.00	0.92	0.00	0.00	0.00	0.00	0.92	0.92	0.00	0.00	10.11
			0.09	**06:00 ~ 07:00**	6.43	3.68	0.00	0.92	0.92	0.00	0.92	0.92	0.00	0.92	0.00	0.00	0.00	0.00	0.92	0.92	0.00	0.00	16.54
			0.09	**07:00 ~ 08:00**	12.87	6.43	0.00	1.84	0.92	0.92	0.92	0.92	0.00	0.92	0.92	0.92	0.92	0.00	0.92	1.84	0.92	0.00	32.17
			0.09	**08:00 ~ 09:00**	15.62	8.27	0.00	2.76	0.92	0.92	0.92	0.92	0.00	0.92	0.92	0.92	0.92	0.00	0.92	1.84	0.92	0.00	37.68
			0.09	**09:00 ~ 10:00**	13.79	7.35	0.00	2.76	0.92	0.92	0.92	0.92	0.00	0.92	0.92	0.92	0.92	0.00	0.92	1.84	0.92	0.00	34.92
			0.09	**10:00 ~ 11:00**	12.87	7.35	0.00	1.84	0.92	0.92	0.92	0.92	0.00	0.92	0.92	0.92	0.92	0.00	0.92	1.84	0.92	0.00	33.08
			0.09	**11:00 ~ 12:00**	13.79	7.35	0.00	2.76	0.92	0.92	0.92	0.92	0.00	0.92	0.92	0.92	0.92	0.00	0.92	1.84	0.92	0.00	34.92
			0.09	**12:00 ~ 13:00**	12.87	6.43	0.00	2.76	0.92	0.92	0.92	0.92	0.00	0.00	0.92	0.92	0.92	0.00	0.00	1.84	0.92	0.00	31.25
			0.09	**13:00 ~ 14:00**	12.87	6.43	0.00	2.76	0.92	0.92	0.92	0.92	0.00	0.00	0.92	0.92	0.92	0.00	0.00	1.84	0.92	0.00	31.25
			0.09	**14:00 ~ 15:00**	12.87	6.43	0.00	2.76	0.92	0.92	0.92	0.92	0.00	0.00	0.92	0.92	0.92	0.00	0.00	1.84	0.92	0.00	31.25
			0.09	**15:00 ~ 16:00**	12.87	6.43	0.00	2.76	0.92	0.92	0.92	0.92	0.00	0.00	0.92	0.92	0.92	0.00	0.00	1.84	0.92	0.00	31.25
			0.09	**16:00 ~ 17:00**	13.79	7.35	0.00	2.76	0.92	0.92	0.92	0.92	0.00	0.00	0.92	0.92	0.92	0.00	0.00	1.84	0.92	0.00	33.08
			0.09	**17:00 ~ 18:00**	13.79	7.35	0.00	2.76	0.92	0.92	0.92	0.92	0.00	0.00	0.92	0.92	0.92	0.00	0.00	1.84	0.92	0.00	33.08
			0.09	**18:00 ~ 19:00**	14.70	7.35	0.00	2.76	0.92	0.92	0.92	0.92	0.00	0.00	0.92	0.92	0.92	0.00	0.00	1.84	0.92	0.00	34.00
			0.09	**19:00 ~ 20:00**	12.87	6.43	0.00	2.76	0.92	0.92	0.92	0.92	0.00	0.00	0.92	0.92	0.92	0.00	0.00	1.84	0.92	0.00	31.25
			0.09	**20:00 ~ 21:00**	11.03	5.51	0.00	2.76	0.92	0.92	0.92	0.92	0.00	0.00	0.92	0.92	0.92	0.00	0.00	1.84	0.92	0.00	28.49
			0.09	**21:00 ~ 22:00**	11.03	5.51	0.00	2.76	0.92	0.92	0.92	0.92	0.00	0.00	0.92	0.92	0.92	0.00	0.00	1.84	0.92	0.00	28.49
			0.09	**22:00 ~ 23:00**	10.11	5.51	0.00	1.84	0.92	0.92	0.92	0.92	0.00	0.00	0.92	0.92	0.92	0.00	0.00	1.84	0.92	0.00	26.65
			0.09	**23:00 ~ 00:00**	8.27	4.60	0.00	1.84	0.92	0.92	0.92	0.92	0.00	0.00	0.92	0.92	0.92	0.00	0.00	0.92	0.92	0.00	22.98
				Whole Day Total (veh*km)	246.29	129.58	0.00	49.63	22.06	15.62	18.38	5.51	0.00	20.22	15.62	15.62	15.62	0.00	7.35	36.76	15.62	0.00	613.89

Road No.	Road Name	Bound	Road Length (km)	Hour	PC	TAXI	LGV3	LGV4	LGV6	HGV7	HGV8	PLB	PV4	PV5	NFB6	NFB7	NFB8	FBSD	FBDD	MC	HGV9	NFB9	Total
201	Yuk Yat Street	SB	0.09	**00:00 ~ 01:00**	0.92	0.92	0.00	0.92	0.92	0.00	0.00	0.00	0.00	0.00	0.00	0.00	0.00	0.00	0.00	0.92	0.00	0.00	4.60
			0.09	**01:00 ~ 02:00**	0.92	0.92	0.00	0.92	0.92	0.00	0.00	0.00	0.00	0.00	0.00	0.00	0.00	0.00	0.00	0.92	0.00	0.00	4.60
			0.09	**02:00 ~ 03:00**	0.92	0.92	0.00	0.92	0.00	0.00	0.00	0.00	0.00	0.00	0.00	0.00	0.00	0.00	0.00	0.92	0.00	0.00	3.68
			0.09	**03:00 ~ 04:00**	0.92	0.92	0.00	0.92	0.00	0.00	0.00	0.00	0.00	0.00	0.00	0.00	0.00	0.00	0.00	0.00	0.00	0.00	2.76
			0.09	**04:00 ~ 05:00**	0.92	0.92	0.00	0.92	0.00	0.00	0.00	0.00	0.00	0.00	0.00	0.00	0.00	0.00	0.00	0.00	0.00	0.00	2.76
			0.09	**05:00 ~ 06:00**	0.92	0.92	0.00	0.92	0.00	0.00	0.00	0.00	0.00	0.00	0.00	0.00	0.00	0.00	0.00	0.92	0.00	0.00	3.68
			0.09	**06:00 ~ 07:00**	0.92	0.92	0.00	0.92	0.92	0.00	0.00	0.00	0.00	0.00	0.00	0.00	0.00	0.00	0.00	0.92	0.00	0.00	4.60
			0.09	**07:00 ~ 08:00**	1.84	0.92	0.00	0.92	0.92	0.00	0.92	0.00	0.00	0.00	0.00	0.00	0.00	0.00	0.00	0.92	0.00	0.00	6.43
			0.09	**08:00 ~ 09:00**	2.76	1.84	0.00	0.92	0.92	0.00	0.92	0.00	0.00	0.00	0.00	0.00	0.00	0.00	0.00	0.92	0.00	0.00	8.27
			0.09	**09:00 ~ 10:00**	2.76	1.84	0.00	0.92	0.92	0.00	0.92	0.00	0.00	0.00	0.00	0.00	0.00	0.00	0.00	0.92	0.00	0.00	8.27
			0.09	**10:00 ~ 11:00**	2.76	0.92	0.00	0.92	0.92	0.00	0.92	0.00	0.00	0.00	0.00	0.00	0.00	0.00	0.00	0.92	0.00	0.00	7.35
			0.09	**11:00 ~ 12:00**	2.76	1.84	0.00	0.92	0.92	0.00	0.92	0.00	0.00	0.00	0.00	0.00	0.00	0.00	0.00	0.92	0.00	0.00	8.27
			0.09	**12:00 ~ 13:00**	1.84	0.92	0.00	0.92	0.92	0.00	0.00	0.92	0.00	0.00	0.00	0.00	0.00	0.00	0.92	0.92	0.00	0.00	7.35
			0.09	**13:00 ~ 14:00**	1.84	0.92	0.00	0.92	0.92	0.00	0.00	0.92	0.00	0.00	0.00	0.00	0.00	0.00	0.92	0.92	0.00	0.00	7.35
			0.09	**14:00 ~ 15:00**	1.84	0.92	0.00	0.92	0.92	0.00	0.00	0.92	0.00	0.00	0.00	0.00	0.00	0.00	0.92	0.92	0.00	0.00	7.35
			0.09	**15:00 ~ 16:00**	1.84	0.92	0.00	0.92	0.92	0.00	0.00	0.92	0.00	0.00	0.00	0.00	0.00	0.00	0.92	0.92	0.00	0.00	7.35
			0.09	**16:00 ~ 17:00**	1.84	0.92	0.00	0.92	0.92	0.00	0.00	0.92	0.00	0.00	0.00	0.00	0.00	0.00	0.92	0.92	0.00	0.00	7.35
			0.09	**17:00 ~ 18:00**	1.84	0.92	0.00	0.92	0.92	0.00	0.00	0.92	0.00	0.00	0.00	0.00	0.00	0.00	0.92	0.92	0.00	0.00	7.35
			0.09	**18:00 ~ 19:00**	1.84	0.92	0.00	0.92	0.92	0.00	0.00	0.92	0.00	0.00	0.00	0.00	0.00	0.00	0.92	0.92	0.00	0.00	7.35
			0.09	**19:00 ~ 20:00**	1.84	0.92	0.00	0.92	0.92	0.00	0.00	0.92	0.00	0.00	0.00	0.00	0.00	0.00	0.92	0.92	0.00	0.00	7.35
			0.09	**20:00 ~ 21:00**	1.84	0.92	0.00	0.92	0.92	0.00	0.00	0.00	0.00	0.00	0.00	0.00	0.00	0.00	0.92	0.92	0.00	0.00	6.43
			0.09	**21:00 ~ 22:00**	1.84	0.92	0.00	0.92	0.92	0.00	0.00	0.00	0.00	0.00	0.00	0.00	0.00	0.00	0.92	0.92	0.00	0.00	6.43
			0.09	**22:00 ~ 23:00**	1.84	0.92	0.00	0.92	0.92	0.00	0.00	0.00	0.00	0.00	0.00	0.00	0.00	0.00	0.92	0.92	0.00	0.00	6.43
			0.09	**23:00 ~ 00:00**	0.92	0.92	0.00	0.92	0.92	0.00	0.00	0.00	0.00	0.00	0.00	0.00	0.00	0.00	0.92	0.92	0.00	0.00	5.51
				Whole Day Total (veh*km)	40.44	24.81	0.00	22.06	18.38	0.00	4.60	7.35	0.00	0.00	0.00	0.00	0.00	0.00	11.03	20.22	0.00	0.00	148.88
202	Yuk Yat Street	NB	0.08	**00:00 ~ 01:00**	2.30	1.53	0.00	0.77	0.77	0.00	0.00	0.00	0.00	0.00	0.00	0.00	0.00	0.00	0.77	0.77	0.00	0.00	6.89
			0.08	**01:00 ~ 02:00**	1.53	0.77	0.00	0.77	0.77	0.00	0.00	0.00	0.00	0.00	0.00	0.00	0.00	0.00	0.00	0.77	0.00	0.00	4.59
			0.08	**02:00 ~ 03:00**	1.53	0.77	0.00	0.77	0.77	0.00	0.00	0.00	0.00	0.00	0.00	0.00	0.00	0.00	0.00	0.77	0.00	0.00	4.59
			0.08	**03:00 ~ 04:00**	0.77	0.77	0.00	0.77	0.77	0.00	0.00	0.00	0.00	0.00	0.00	0.00	0.00	0.00	0.00	0.77	0.00	0.00	3.83
			0.08	**04:00 ~ 05:00**	0.77	0.77	0.00	0.77	0.77	0.00	0.00	0.00	0.00	0.00	0.00	0.00	0.00	0.00	0.00	0.77	0.00	0.00	3.83
			0.08	**05:00 ~ 06:00**	1.53	0.77	0.00	0.77	0.77	0.00	0.00	0.00	0.00	0.00	0.00	0.00	0.00	0.00	0.77	0.77	0.00	0.00	5.36
			0.08	**06:00 ~ 07:00**	2.30	1.53	0.00	0.77	0.77	0.00	0.00	0.77	0.00	0.00	0.00	0.00	0.00	0.00	0.77	0.77	0.00	0.00	7.65
			0.08	**07:00 ~ 08:00**	3.83	2.30	0.00	0.77	0.77	0.77	0.77	0.77	0.00	0.77	0.00	0.00	0.00	0.00	0.77	0.77	0.00	0.00	12.24
			0.08	**08:00 ~ 09:00**	4.59	2.30	0.00	1.53	0.77	0.77	0.77	0.77	0.00	0.77	0.00	0.00	0.00	0.00	0.77	0.77	0.00	0.00	13.77
			0.08	**09:00 ~ 10:00**	4.59	2.30	0.00	0.77	0.77	0.77	0.77	0.77	0.00	0.77	0.00	0.00	0.00	0.00	0.77	0.77	0.00	0.00	13.01
			0.08	**10:00 ~ 11:00**	3.83	2.30	0.00	0.77	0.77	0.77	0.77	0.77	0.00	0.77	0.00	0.00	0.00	0.00	0.77	0.77	0.00	0.00	12.24
			0.08	**11:00 ~ 12:00**	4.59	2.30	0.00	0.77	0.77	0.77	0.77	0.77	0.00	0.77	0.00	0.00	0.00	0.00	0.77	0.77	0.00	0.00	13.01
			0.08	**12:00 ~ 13:00**	1.53	0.77	0.00	0.77	0.77	0.00	0.77	0.00	0.00	0.00	0.00	0.00	0.00	0.00	0.00	0.77	0.00	0.00	5.36
			0.08	**13:00 ~ 14:00**	1.53	0.77	0.00	0.77	0.77	0.00	0.77	0.00	0.00	0.00	0.00	0.00	0.00	0.00	0.00	0.77	0.00	0.00	5.36
			0.08	**14:00 ~ 15:00**	1.53	0.77	0.00	0.77	0.77	0.00	0.77	0.00	0.00	0.00	0.00	0.00	0.00	0.00	0.00	0.77	0.00	0.00	5.36
			0.08	**15:00 ~ 16:00**	1.53	0.77	0.00	0.77	0.77	0.00	0.77	0.00	0.00	0.00	0.00	0.00	0.00	0.00	0.00	0.77	0.00	0.00	5.36
			0.08	**16:00 ~ 17:00**	1.53	0.77	0.00	0.77	0.77	0.00	0.77	0.00	0.00	0.00	0.00	0.00	0.00	0.00	0.00	0.77	0.00	0.00	5.36
			0.08	**17:00 ~ 18:00**	1.53	0.77	0.00	0.77	0.77	0.00	0.77	0.00	0.00	0.00	0.00	0.00	0.00	0.00	0.00	0.77	0.00	0.00	5.36
			0.08	**18:00 ~ 19:00**	1.53	0.77	0.00	0.77	0.77	0.00	0.77	0.00	0.00	0.00	0.00	0.00	0.00	0.00	0.00	0.77	0.00	0.00	5.36
			0.08	**19:00 ~ 20:00**	1.53	0.77	0.00	0.77	0.77	0.00	0.77	0.00	0.00	0.00	0.00	0.00	0.00	0.00	0.00	0.77	0.00	0.00	5.36
			0.08	**20:00 ~ 21:00**	1.53	0.77	0.00	0.77	0.77	0.00	0.77	0.00	0.00	0.00	0.00	0.00	0.00	0.00	0.00	0.77	0.00	0.00	5.36
			0.08	**21:00 ~ 22:00**	1.53	0.77	0.00	0.77	0.77	0.00	0.77	0.00	0.00	0.00	0.00	0.00	0.00	0.00	0.00	0.77	0.00	0.00	5.36
			0.08	**22:00 ~ 23:00**	1.53	0.77	0.00	0.77	0.77	0.00	0.77	0.00	0.00	0.00	0.00	0.00	0.00	0.00	0.00	0.77	0.00	0.00	5.36
			0.08	**23:00 ~ 00:00**	1.53	0.77	0.00	0.77	0.77	0.00	0.77	0.00	0.00	0.00	0.00	0.00	0.00	0.00	0.00	0.77	0.00	0.00	5.36
				Whole Day Total (veh*km)	50.49	27.54	0.00	19.13	18.36	3.83	13.01	4.59	0.00	3.83	0.00	0.00	0.00	0.00	6.12	18.36	0.00	0.00	165.24
203	Yuk Yat Street	SB	0.08	**00:00 ~ 01:00**	1.53	0.77	0.00	0.77	0.77	0.00	0.00	0.00	0.00	0.00	0.00	0.00	0.00	0.00	0.00	0.77	0.00	0.00	4.59
			0.08	**01:00 ~ 02:00**	0.77	0.77	0.00	0.77	0.77	0.00	0.00	0.00	0.00	0.00	0.00	0.00	0.00	0.00	0.00	0.77	0.00	0.00	3.83
			0.08	**02:00 ~ 03:00**	0.77	0.77	0.00	0.77	0.00	0.00	0.00	0.00	0.00	0.00	0.00	0.00	0.00	0.00	0.00	0.77	0.00	0.00	3.06
			0.08	**03:00 ~ 04:00**	0.77	0.77	0.00	0.77	0.00	0.00	0.00	0.00	0.00	0.00	0.00	0.00	0.00	0.00	0.00	0.77	0.00	0.00	3.06
			0.08	**04:00 ~ 05:00**	0.77	0.77	0.00	0.77	0.00	0.00	0.00	0.00	0.00	0.00	0.00	0.00	0.00	0.00	0.00	0.77	0.00	0.00	3.06
			0.08	**05:00 ~ 06:00**	0.77	0.77	0.00	0.77	0.00	0.00	0.00	0.00	0.00	0.00	0.00	0.00	0.00	0.00	0.00	0.77	0.00	0.00	3.06
			0.08	**06:00 ~ 07:00**	1.53	0.77	0.00	0.77	0.77	0.00	0.00	0.00	0.00	0.00	0.00	0.00	0.00	0.00	0.00	0.77	0.00	0.00	4.59
			0.08	**07:00 ~ 08:00**	2.30	1.53	0.00	0.77	0.77	0.00	0.77	0.00	0.00	0.77	0.00	0.00	0.00	0.00	0.00	0.77	0.00	0.00	7.65
			0.08	**08:00 ~ 09:00**	3.06	1.53	0.00	0.77	0.77	0.00	0.77	0.00	0.00	0.77	0.00	0.00	0.00	0.00	0.00	0.77	0.00	0.00	8.42
			0.08	**09:00 ~ 10:00**	2.30	1.53	0.00	0.77	0.77	0.00	0.77	0.00	0.00	0.77	0.00	0.00	0.00	0.00	0.00	0.77	0.00	0.00	7.65
			0.08	**10:00 ~ 11:00**	2.30	1.53	0.00	0.77	0.77	0.00	0.77	0.00	0.00	0.77	0.00	0.00	0.00	0.00	0.00	0.77	0.00	0.00	7.65
			0.08	**11:00 ~ 12:00**	2.30	1.53	0.00	0.77	0.77	0.00	0.77	0.00	0.00	0.77	0.00	0.00	0.00	0.00	0.00	0.77	0.00	0.00	7.65
			0.08	**12:00 ~ 13:00**	2.30	1.53	0.00	0.77	0.77	0.00	0.77	0.77	0.00	0.00	0.00	0.00	0.00	0.00	0.00	0.77	0.77	0.00	0.00	8.42
			0.08	**13:00 ~ 14:00**	2.30	1.53	0.00	0.77	0.77	0.00	0.77	0.77	0.00	0.00	0.00	0.00	0.00	0.00	0.00	0.77	0.77	0.00	0.00	8.42
			0.08	**14:00 ~ 15:00**	2.30	1.53	0.00	0.77	0.77	0.00	0.77	0.77	0.00	0.00	0.00	0.00	0.00	0.00	0.00	0.77	0.77	0.00	0.00	8.42
			0.08	**15:00 ~ 16:00**	2.30	1.53	0.00	0.77	0.77	0.00	0.77	0.77	0.00	0.00	0.00	0.00	0.00	0.00	0.00	0.77	0.77	0.00	0.00	8.42
			0.08	**16:00 ~ 17:00**	2.30	1.53	0.00	0.77	0.77	0.00	0.77	0.77	0.00	0.00	0.00	0.00	0.00	0.00	0.00	0.77	0.77	0.00	0.00	8.42
			0.08	**17:00 ~ 18:00**	2.30	1.53	0.00	0.77	0.77	0.00	0.77	0.77	0.00	0.00	0.00	0.00	0.00	0.00	0.00	0.77	0.77	0.00	0.00	8.42
			0.08	**18:00 ~ 19:00**	3.06	1.53	0.00	0.77	0.77	0.00	0.77	0.77	0.00	0.00	0.00	0.00	0.00	0.00	0.00	0.77	0.77	0.00	0.00	9.18
			0.08	**19:00 ~ 20:00**	2.30	1.53	0.00	0.77	0.77	0.00	0.77	0.77	0.00	0.00	0.00	0.00	0.00	0.00	0.00	0.77	0.77	0.00	0.00	8.42
			0.08	**20:00 ~ 21:00**	2.30	1.53	0.00	0.77	0.77	0.00	0.77	0.00	0.00	0.00	0.00	0.00	0.00	0.00	0.00	0.77	0.77	0.00	0.00	7.65
			0.08	**21:00 ~ 22:00**	2.30	1.53	0.00	0.77	0.77	0.00	0.77	0.00	0.00	0.00	0.00	0.00	0.00	0.00	0.00	0.77	0.77	0.00	0.00	7.65
			0.08	**22:00 ~ 23:00**	2.30	1.53	0.00	0.77	0.77	0.00	0.77	0.00	0.00	0.00	0.00	0.00	0.00	0.00	0.00	0.77	0.77	0.00	0.00	7.65
			0.08	**23:00 ~ 00:00**	1.53	0.77	0.00	0.77	0.77	0.00	0.77	0.00	0.00	0.00	0.00	0.00	0.00	0.00	0.00	0.77	0.77	0.00	0.00	6.12
				Whole Day Total (veh*km)	46.67	30.60	0.00	18.36	15.30	0.00	13.01	6.12	0.00	3.83	0.00	0.00	0.00	0.00	9.18	18.36	0.00	0.00	161.42
204	Lok Shan Road	WB	0.11	**00:00 ~ 01:00**	5.48	3.29	0.00	1.10	1.10	0.00	0.00	0.00	0.00	1.10	0.00	0.00	0.00	0.00	0.00	1.10	0.00	0.00	13.15
			0.11	**01:00 ~ 02:00**	3.29	2.19	0.00	1.10	1.10	0.00	0.00	0.00	0.00	1.10	0.00	0.00	0.00	0.00	0.00	1.10	0.00	0.00	9.86
			0.11	**02:00 ~ 03:00**	3.29	2.19	0.00	1.10	1.10	0.00	0.00	0.00	0.00	0.00	0.00	0.00	0.00	0.00	0.00	1.10	0.00	0.00	8.77
			0.11	**03:00 ~ 04:00**	2.19	1.10	0.00	1.10	1.10	0.00	0.00	0.00	0.00	0.00	0.00	0.00	0.00	0.00	0.00	1.10	0.00	0.00	6.58
			0.11	**04:00 ~ 05:00**	2.19	1.10	0.00	1.10	1.10	0.00	0.00	0.00	0.00	0.00	0.00	0.00	0.00	0.00	0.00	1.10	0.00	0.00	6.58
			0.11	**05:00 ~ 06:00**	3.29	2.19	0.00	1.10	1.10	0.00	0.00	0.00	0.00	0.00	0.00	0.00	0.00	0.00	0.00	1.10	0.00	0.00	8.77
			0.11	**06:00 ~ 07:00**	5.48	3.29	0.00	1.10	1.10	0.00	0.00	0.00	0.00	1.10	0.00	0.00	0.00	0.00	0.00	1.10	0.00	0.00	13.15
			0.11	**07:00 ~ 08:00**	10.96	5.48	0.00	2.19	1.10	1.10	1.10	0.00	0.00	1.10	1.10	0.00	1.10	0.00	0.00	1.10	0.00	0.00	26.30
			0.11	**08:00 ~ 09:00**	13.15	6.58	0.00	2.19	1.10	1.10	1.10	0.00	0.00	1.10	1.10	0.00	1.10	0.00	0.00	2.19	0.00	0.00	30.69
			0.11	**09:00 ~ 10:00**	12.06	6.58	0.00	2.19	1.10	1.10	1.10	0.00	0.00	1.10	1.10	0.00	1.10	0.00	0.00	2.19	0.00	0.00	29.59
			0.11	**10:00 ~ 11:00**	10.96	5.48	0.00	2.19	1.10	1.10	1.10	0.00	0.00	1.10	1.10	0.00	1.10	0.00	0.00	2.19	0.00	0.00	27.40
			0.11	**11:00 ~ 12:00**	12.06	6.58	0.00	2.19	1.10	1.10	1.10	0.00	0.00	1.10	1.10	0.00	1.10	0.00	0.00	2.19	0.00	0.00	29.59
			0.11	**12:00 ~ 13:00**	15.34	7.67	0.00	2.19	1.10	1.10	1.10	0.00	0.00	1.10	1.10	1.10	1.10	0.00	0.00	2.19	1.10	0.00	36.17
			0.11	**13:00 ~ 14:00**	15.34	7.67	0.00	2.19	1.10	1.10	1.10	0.00	0.00	1.10	1.10	1.10	1.10	0.00	0.00	2.19	1.10	0.00	36.17
			0.11	**14:00 ~ 15:00**	15.34	7.67	0.00	2.19	1.10	1.10	1.10	0.00	0.00	1.10	1.10	1.10	1.10	0.00	0.00	2.19	1.10	0.00	36.17
			0.11	**15:00 ~ 16:00**	15.34	7.67	0.00	2.19	1.10	1.10	1.10	0.00	0.00	1.10	1.10	1.10	1.10	0.00	0.00	2.19	1.10	0.00	36.17
			0.11	**16:00 ~ 17:00**	16.44	8.77	0.00	2.19	1.10	1.10	1.10	0.00	0.00	1.10	1.10	1.10	1.10	0.00	0.00	2.19	1.10	0.00	38.36
			0.11	**17:00 ~ 18:00**	16.44	8.77	0.00	2.19	1.10	1.10	1.10	0.00	0.00	1.10	1.10	1.10	1.10	0.00	0.00	2.19	1.10	0.00	38.36
			0.11	**18:00 ~ 19:00**	17.54	8.77	0.00	2.19	1.10	1.10	1.10	0.00	0.00	1.10	1.10	1.10	1.10	0.00	0.00	2.19	1.10	0.00	39.46
			0.11	**19:00 ~ 20:00**	15.34	7.67	0.00	2.19	1.10	1.10	1.10	0.00	0.00	1.10	1.10	1.10	1.10	0.00	0.00	2.19	1.10	0.00	36.17
			0.11	**20:00 ~ 21:00**	13.15	6.58	0.00	2.19	1.10	1.10	1.10	0.00	0.00	1.10	1.10	1.10	1.10	0.00	0.00	2.19	1.10	0.00	32.88
			0.11	**21:00 ~ 22:00**	13.15	6.58	0.00	2.19	1.10	1.10	1.10	0.00	0.00	1.10	1.10	1.10	1.10	0.00	0.00	2.19	1.10	0.00	32.88
			0.11	**22:00 ~ 23:00**	12.06	6.58	0.00	2.19	1.10	1.10	1.10	0.00	0.00	1.10	1.10	1.10	1.10	0.00	0.00	2.19	1.10	0.00	31.78
			0.11	**23:00 ~ 00:00**	9.86	5.48	0.00	2.19	1.10	1.10	1.10	0.00	0.00	1.10	1.10	1.10	1.10	0.00	0.00	1.10	1.10	0.00	27.40
				Whole Day Total (veh*km)	259.75	135.90	0.00	44.94	26.30	18.63	18.63	0.00	0.00	21.92	18.63	13.15	18.63	0.00	0.00	42.74	13.15	0.00	632.39

Road No.	Road Name	Bound	Road Length (km)	Hour	PC	TAXI	LGV3	LGV4	LGV6	HGV7	HGV8	PLB	PV4	PV5	NFB6	NFB7	NFB8	FBSD	FBDD	MC	HGV9	NFB9	Total
205	Shun Fung Street	WB	0.06	**00:00 ~ 01:00**	1.21	0.60	0.00	0.60	0.60	0.00	0.00	0.00	0.00	0.00	0.00	0.00	0.00	0.00	0.00	0.60	0.00	0.00	3.62
			0.06	**01:00 ~ 02:00**	0.60	0.60	0.00	0.60	0.60	0.00	0.00	0.00	0.00	0.00	0.00	0.00	0.00	0.00	0.00	0.60	0.00	0.00	3.02
			0.06	**02:00 ~ 03:00**	0.60	0.60	0.00	0.60	0.00	0.00	0.00	0.00	0.00	0.00	0.00	0.00	0.00	0.00	0.00	0.60	0.00	0.00	2.41
			0.06	**03:00 ~ 04:00**	0.60	0.60	0.00	0.60	0.00	0.00	0.00	0.00	0.00	0.00	0.00	0.00	0.00	0.00	0.00	0.60	0.00	0.00	2.41
			0.06	**04:00 ~ 05:00**	0.60	0.60	0.00	0.60	0.00	0.00	0.00	0.00	0.00	0.00	0.00	0.00	0.00	0.00	0.00	0.60	0.00	0.00	2.41
			0.06	**05:00 ~ 06:00**	0.60	0.60	0.00	0.60	0.00	0.00	0.00	0.00	0.00	0.00	0.00	0.00	0.00	0.00	0.00	0.60	0.00	0.00	2.41
			0.06	**06:00 ~ 07:00**	1.21	0.60	0.00	0.60	0.60	0.00	0.00	0.00	0.00	0.00	0.00	0.00	0.00	0.00	0.00	0.60	0.00	0.00	3.62
			0.06	**07:00 ~ 08:00**	1.81	1.21	0.00	0.60	0.60	0.00	0.60	0.00	0.00	0.60	0.00	0.00	0.00	0.00	0.00	0.60	0.00	0.00	6.03
			0.06	**08:00 ~ 09:00**	2.41	1.21	0.00	0.60	0.60	0.00	0.60	0.00	0.00	0.60	0.00	0.00	0.00	0.00	0.00	0.60	0.00	0.00	6.63
			0.06	**09:00 ~ 10:00**	1.81	1.21	0.00	0.60	0.60	0.00	0.60	0.00	0.00	0.60	0.00	0.00	0.00	0.00	0.00	0.60	0.00	0.00	6.03
			0.06	**10:00 ~ 11:00**	1.81	1.21	0.00	0.60	0.60	0.00	0.60	0.00	0.00	0.60	0.00	0.00	0.00	0.00	0.00	0.60	0.00	0.00	6.03
			0.06	**11:00 ~ 12:00**	1.81	1.21	0.00	0.60	0.60	0.00	0.60	0.00	0.00	0.60	0.00	0.00	0.00	0.00	0.00	0.60	0.00	0.00	6.03
			0.06	**12:00 ~ 13:00**	1.81	1.21	0.00	0.60	0.60	0.00	0.60	0.60	0.00	0.00	0.00	0.00	0.00	0.00	0.60	0.60	0.00	0.00	6.63
			0.06	**13:00 ~ 14:00**	1.81	1.21	0.00	0.60	0.60	0.00	0.60	0.60	0.00	0.00	0.00	0.00	0.00	0.00	0.60	0.60	0.00	0.00	6.63
			0.06	**14:00 ~ 15:00**	1.81	1.21	0.00	0.60	0.60	0.00	0.60	0.60	0.00	0.00	0.00	0.00	0.00	0.00	0.60	0.60	0.00	0.00	6.63
			0.06	**15:00 ~ 16:00**	1.81	1.21	0.00	0.60	0.60	0.00	0.60	0.60	0.00	0.00	0.00	0.00	0.00	0.00	0.60	0.60	0.00	0.00	6.63
			0.06	**16:00 ~ 17:00**	1.81	1.21	0.00	0.60	0.60	0.00	0.60	0.60	0.00	0.00	0.00	0.00	0.00	0.00	0.60	0.60	0.00	0.00	6.63
			0.06	**17:00 ~ 18:00**	1.81	1.21	0.00	0.60	0.60	0.00	0.60	0.60	0.00	0.00	0.00	0.00	0.00	0.00	0.60	0.60	0.00	0.00	6.63
			0.06	**18:00 ~ 19:00**	1.81	1.21	0.00	0.60	0.60	0.00	0.60	0.60	0.00	0.00	0.00	0.00	0.00	0.00	0.60	0.60	0.00	0.00	6.63
			0.06	**19:00 ~ 20:00**	1.81	1.21	0.00	0.60	0.60	0.00	0.60	0.60	0.00	0.00	0.00	0.00	0.00	0.00	0.60	0.60	0.00	0.00	6.63
			0.06	**20:00 ~ 21:00**	1.81	0.60	0.00	0.60	0.60	0.00	0.60	0.00	0.00	0.00	0.00	0.00	0.00	0.00	0.60	0.60	0.00	0.00	5.43
			0.06	**21:00 ~ 22:00**	1.81	1.21	0.00	0.60	0.60	0.00	0.60	0.00	0.00	0.00	0.00	0.00	0.00	0.00	0.60	0.60	0.00	0.00	6.03
			0.06	**22:00 ~ 23:00**	1.81	0.60	0.00	0.60	0.60	0.00	0.60	0.00	0.00	0.00	0.00	0.00	0.00	0.00	0.60	0.60	0.00	0.00	5.43
			0.06	**23:00 ~ 00:00**	1.21	0.60	0.00	0.60	0.60	0.00	0.60	0.00	0.00	0.00	0.00	0.00	0.00	0.00	0.60	0.60	0.00	0.00	4.82
				Whole Day Total (veh*km)	36.18	22.91	0.00	14.47	12.06	0.00	10.25	4.82	0.00	3.02	0.00	0.00	0.00	0.00	7.24	14.47	0.00	0.00	125.42
206	Yuk Yat Street	NB	0.09	**00:00 ~ 01:00**	2.58	1.72	0.00	0.86	0.86	0.00	0.00	0.00	0.00	0.00	0.00	0.00	0.00	0.00	0.86	0.86	0.00	0.00	7.73
			0.09	**01:00 ~ 02:00**	1.72	0.86	0.00	0.86	0.86	0.00	0.00	0.00	0.00	0.00	0.00	0.00	0.00	0.00	0.00	0.86	0.00	0.00	5.15
			0.09	**02:00 ~ 03:00**	1.72	0.86	0.00	0.86	0.86	0.00	0.00	0.00	0.00	0.00	0.00	0.00	0.00	0.00	0.00	0.86	0.00	0.00	5.15
			0.09	**03:00 ~ 04:00**	1.72	0.86	0.00	0.86	0.86	0.00	0.00	0.00	0.00	0.00	0.00	0.00	0.00	0.00	0.00	0.86	0.00	0.00	5.15
			0.09	**04:00 ~ 05:00**	1.72	0.86	0.00	0.86	0.86	0.00	0.00	0.00	0.00	0.00	0.00	0.00	0.00	0.00	0.00	0.86	0.00	0.00	5.15
			0.09	**05:00 ~ 06:00**	1.72	0.86	0.00	0.86	0.86	0.00	0.00	0.00	0.00	0.00	0.00	0.00	0.00	0.00	0.86	0.86	0.00	0.00	6.01
			0.09	**06:00 ~ 07:00**	2.58	1.72	0.00	0.86	0.86	0.00	0.00	0.86	0.00	0.00	0.00	0.00	0.00	0.00	0.86	0.86	0.00	0.00	8.59
			0.09	**07:00 ~ 08:00**	5.15	2.58	0.00	0.86	0.86	0.86	0.86	0.86	0.00	0.86	0.00	0.00	0.86	0.00	0.86	0.86	0.00	0.00	15.46
			0.09	**08:00 ~ 09:00**	6.87	3.44	0.00	1.72	0.86	0.86	0.86	0.86	0.00	0.86	0.00	0.00	0.86	0.00	0.86	0.86	0.00	0.00	18.90
			0.09	**09:00 ~ 10:00**	6.01	3.44	0.00	1.72	0.86	0.86	0.86	0.86	0.00	0.86	0.00	0.00	0.86	0.00	0.86	0.86	0.00	0.00	18.04
			0.09	**10:00 ~ 11:00**	6.01	3.44	0.00	1.72	0.86	0.86	0.86	0.86	0.00	0.86	0.00	0.00	0.86	0.00	0.86	0.86	0.00	0.00	18.04
			0.09	**11:00 ~ 12:00**	6.01	3.44	0.00	1.72	0.86	0.86	0.86	0.86	0.00	0.86	0.00	0.00	0.86	0.00	0.86	0.86	0.00	0.00	18.04
			0.09	**12:00 ~ 13:00**	1.72	0.86	0.00	0.86	0.86	0.00	0.86	0.00	0.00	0.00	0.00	0.00	0.00	0.00	0.00	0.86	0.00	0.00	6.01
			0.09	**13:00 ~ 14:00**	1.72	0.86	0.00	0.86	0.86	0.00	0.86	0.00	0.00	0.00	0.00	0.00	0.00	0.00	0.00	0.86	0.00	0.00	6.01
			0.09	**14:00 ~ 15:00**	1.72	0.86	0.00	0.86	0.86	0.00	0.86	0.00	0.00	0.00	0.00	0.00	0.00	0.00	0.00	0.86	0.00	0.00	6.01
			0.09	**15:00 ~ 16:00**	1.72	0.86	0.00	0.86	0.86	0.00	0.86	0.00	0.00	0.00	0.00	0.00	0.00	0.00	0.00	0.86	0.00	0.00	6.01
			0.09	**16:00 ~ 17:00**	1.72	0.86	0.00	0.86	0.86	0.00	0.86	0.00	0.00	0.00	0.00	0.00	0.00	0.00	0.00	0.86	0.00	0.00	6.01
			0.09	**17:00 ~ 18:00**	1.72	0.86	0.00	0.86	0.86	0.00	0.86	0.00	0.00	0.00	0.00	0.00	0.00	0.00	0.00	0.86	0.00	0.00	6.01
			0.09	**18:00 ~ 19:00**	2.58	0.86	0.00	0.86	0.86	0.00	0.86	0.00	0.00	0.00	0.00	0.00	0.00	0.00	0.00	0.86	0.00	0.00	6.87
			0.09	**19:00 ~ 20:00**	1.72	0.86	0.00	0.86	0.86	0.00	0.86	0.00	0.00	0.00	0.00	0.00	0.00	0.00	0.00	0.86	0.00	0.00	6.01
			0.09	**20:00 ~ 21:00**	1.72	0.86	0.00	0.86	0.86	0.00	0.86	0.00	0.00	0.00	0.00	0.00	0.00	0.00	0.00	0.86	0.00	0.00	6.01
			0.09	**21:00 ~ 22:00**	1.72	0.86	0.00	0.86	0.86	0.00	0.86	0.00	0.00	0.00	0.00	0.00	0.00	0.00	0.00	0.86	0.00	0.00	6.01
			0.09	**22:00 ~ 23:00**	1.72	0.86	0.00	0.86	0.86	0.00	0.86	0.00	0.00	0.00	0.00	0.00	0.00	0.00	0.00	0.86	0.00	0.00	6.01
			0.09	**23:00 ~ 00:00**	1.72	0.86	0.00	0.86	0.86	0.00	0.86	0.00	0.00	0.00	0.00	0.00	0.00	0.00	0.00	0.86	0.00	0.00	6.01
				Whole Day Total (veh*km)	65.28	34.36	0.00	24.05	20.62	4.30	14.60	5.15	0.00	4.30	0.00	0.00	4.30	0.00	6.87	20.62	0.00	0.00	204.44
207	Mei King Street	SB	0.08	**00:00 ~ 01:00**	0.83	0.83	0.00	0.83	0.83	0.00	0.00	0.00	0.00	0.00	0.00	0.00	0.00	0.00	0.00	0.83	0.00	0.00	4.14
			0.08	**01:00 ~ 02:00**	0.83	0.83	0.00	0.83	0.83	0.00	0.00	0.00	0.00	0.00	0.00	0.00	0.00	0.00	0.00	0.83	0.00	0.00	4.14
			0.08	**02:00 ~ 03:00**	0.83	0.83	0.00	0.83	0.83	0.00	0.00	0.00	0.00	0.00	0.00	0.00	0.00	0.00	0.00	0.00	0.00	0.00	3.31
			0.08	**03:00 ~ 04:00**	0.83	0.83	0.00	0.83	0.00	0.00	0.00	0.00	0.00	0.00	0.00	0.00	0.00	0.00	0.00	0.00	0.00	0.00	2.48
			0.08	**04:00 ~ 05:00**	0.83	0.83	0.00	0.83	0.00	0.00	0.00	0.00	0.00	0.00	0.00	0.00	0.00	0.00	0.00	0.00	0.00	0.00	2.48
			0.08	**05:00 ~ 06:00**	0.83	0.83	0.00	0.83	0.83	0.00	0.00	0.00	0.00	0.00	0.00	0.00	0.00	0.00	0.00	0.00	0.00	0.00	3.31
			0.08	**06:00 ~ 07:00**	0.83	0.83	0.00	0.83	0.83	0.00	0.00	0.00	0.00	0.00	0.00	0.00	0.00	0.00	0.00	0.83	0.00	0.00	4.14
			0.08	**07:00 ~ 08:00**	1.66	0.83	0.00	0.83	0.83	0.00	0.83	0.00	0.00	0.00	0.00	0.00	0.00	0.00	0.00	0.83	0.00	0.00	5.80
			0.08	**08:00 ~ 09:00**	1.66	0.83	0.00	0.83	0.83	0.00	0.83	0.00	0.00	0.00	0.00	0.00	0.00	0.00	0.00	0.83	0.00	0.00	5.80
			0.08	**09:00 ~ 10:00**	1.66	0.83	0.00	0.83	0.83	0.00	0.83	0.00	0.00	0.00	0.00	0.00	0.00	0.00	0.00	0.83	0.00	0.00	5.80
			0.08	**10:00 ~ 11:00**	1.66	0.83	0.00	0.83	0.83	0.00	0.83	0.00	0.00	0.00	0.00	0.00	0.00	0.00	0.00	0.83	0.00	0.00	5.80
			0.08	**11:00 ~ 12:00**	1.66	0.83	0.00	0.83	0.83	0.00	0.83	0.00	0.00	0.00	0.00	0.00	0.00	0.00	0.00	0.83	0.00	0.00	5.80
			0.08	**12:00 ~ 13:00**	3.31	1.66	0.00	0.83	0.83	0.00	0.83	0.00	0.00	0.83	0.00	0.00	0.00	0.00	0.00	0.83	0.00	0.00	9.11
			0.08	**13:00 ~ 14:00**	3.31	1.66	0.00	0.83	0.83	0.00	0.83	0.00	0.00	0.83	0.00	0.00	0.00	0.00	0.00	0.83	0.00	0.00	9.11
			0.08	**14:00 ~ 15:00**	3.31	1.66	0.00	0.83	0.83	0.00	0.83	0.00	0.00	0.83	0.00	0.00	0.00	0.00	0.00	0.83	0.00	0.00	9.11
			0.08	**15:00 ~ 16:00**	3.31	1.66	0.00	0.83	0.83	0.00	0.83	0.00	0.00	0.83	0.00	0.00	0.00	0.00	0.00	0.83	0.00	0.00	9.11
			0.08	**16:00 ~ 17:00**	3.31	1.66	0.00	0.83	0.83	0.00	0.83	0.00	0.00	0.83	0.00	0.00	0.00	0.00	0.00	0.83	0.00	0.00	9.11
			0.08	**17:00 ~ 18:00**	3.31	1.66	0.00	0.83	0.83	0.00	0.83	0.00	0.00	0.83	0.00	0.00	0.00	0.00	0.00	0.83	0.00	0.00	9.11
			0.08	**18:00 ~ 19:00**	3.31	1.66	0.00	0.83	0.83	0.00	0.83	0.00	0.00	0.83	0.00	0.00	0.00	0.00	0.00	0.83	0.00	0.00	9.11
			0.08	**19:00 ~ 20:00**	3.31	1.66	0.00	0.83	0.83	0.00	0.83	0.00	0.00	0.83	0.00	0.00	0.00	0.00	0.00	0.83	0.00	0.00	9.11
			0.08	**20:00 ~ 21:00**	2.48	1.66	0.00	0.83	0.83	0.00	0.83	0.00	0.00	0.83	0.00	0.00	0.00	0.00	0.00	0.83	0.00	0.00	8.28
			0.08	**21:00 ~ 22:00**	2.48	1.66	0.00	0.83	0.83	0.00	0.83	0.00	0.00	0.83	0.00	0.00	0.00	0.00	0.00	0.83	0.00	0.00	8.28
			0.08	**22:00 ~ 23:00**	2.48	1.66	0.00	0.83	0.83	0.00	0.83	0.00	0.00	0.83	0.00	0.00	0.00	0.00	0.00	0.83	0.00	0.00	8.28
			0.08	**23:00 ~ 00:00**	2.48	1.66	0.00	0.83	0.83	0.00	0.83	0.00	0.00	0.83	0.00	0.00	0.00	0.00	0.00	0.83	0.00	0.00	8.28
				Whole Day Total (veh*km)	50.51	29.81	0.00	19.87	18.22	0.00	14.08	0.00	0.00	9.94	0.00	0.00	0.00	0.00	0.00	16.56	0.00	0.00	158.98
208	Mei King Street	SB	0.12	**00:00 ~ 01:00**	2.39	1.19	0.00	1.19	1.19	0.00	0.00	0.00	0.00	0.00	0.00	0.00	0.00	0.00	0.00	1.19	0.00	0.00	7.16
			0.12	**01:00 ~ 02:00**	1.19	1.19	0.00	1.19	1.19	0.00	0.00	0.00	0.00	0.00	0.00	0.00	0.00	0.00	0.00	1.19	0.00	0.00	5.97
			0.12	**02:00 ~ 03:00**	1.19	1.19	0.00	1.19	1.19	0.00	0.00	0.00	0.00	0.00	0.00	0.00	0.00	0.00	0.00	1.19	0.00	0.00	5.97
			0.12	**03:00 ~ 04:00**	1.19	1.19	0.00	1.19	0.00	0.00	0.00	0.00	0.00	0.00	0.00	0.00	0.00	0.00	0.00	0.00	0.00	0.00	3.58
			0.12	**04:00 ~ 05:00**	1.19	1.19	0.00	1.19	0.00	0.00	0.00	0.00	0.00	0.00	0.00	0.00	0.00	0.00	0.00	0.00	0.00	0.00	3.58
			0.12	**05:00 ~ 06:00**	1.19	1.19	0.00	1.19	1.19	0.00	0.00	0.00	0.00	0.00	0.00	0.00	0.00	0.00	0.00	1.19	0.00	0.00	5.97
			0.12	**06:00 ~ 07:00**	2.39	1.19	0.00	1.19	1.19	0.00	0.00	0.00	0.00	0.00	0.00	0.00	0.00	0.00	0.00	1.19	0.00	0.00	7.16
			0.12	**07:00 ~ 08:00**	3.58	2.39	0.00	1.19	1.19	1.19	1.19	0.00	0.00	0.00	0.00	0.00	0.00	0.00	0.00	1.19	0.00	0.00	11.94
			0.12	**08:00 ~ 09:00**	3.58	2.39	0.00	1.19	1.19	1.19	1.19	0.00	0.00	0.00	0.00	0.00	0.00	0.00	0.00	1.19	0.00	0.00	11.94
			0.12	**09:00 ~ 10:00**	3.58	2.39	0.00	1.19	1.19	1.19	1.19	0.00	0.00	0.00	0.00	0.00	0.00	0.00	0.00	1.19	0.00	0.00	11.94
			0.12	**10:00 ~ 11:00**	3.58	2.39	0.00	1.19	1.19	1.19	1.19	0.00	0.00	0.00	0.00	0.00	0.00	0.00	0.00	1.19	0.00	0.00	11.94
			0.12	**11:00 ~ 12:00**	3.58	2.39	0.00	1.19	1.19	1.19	1.19	0.00	0.00	0.00	0.00	0.00	0.00	0.00	0.00	1.19	0.00	0.00	11.94
			0.12	**12:00 ~ 13:00**	5.97	3.58	0.00	1.19	1.19	1.19	1.19	0.00	0.00	1.19	0.00	0.00	0.00	0.00	0.00	1.19	0.00	0.00	16.72
			0.12	**13:00 ~ 14:00**	5.97	3.58	0.00	1.19	1.19	1.19	1.19	0.00	0.00	1.19	0.00	0.00	0.00	0.00	0.00	1.19	0.00	0.00	16.72
			0.12	**14:00 ~ 15:00**	5.97	3.58	0.00	1.19	1.19	1.19	1.19	0.00	0.00	1.19	0.00	0.00	0.00	0.00	0.00	1.19	0.00	0.00	16.72
			0.12	**15:00 ~ 16:00**	5.97	3.58	0.00	1.19	1.19	1.19	1.19	0.00	0.00	1.19	0.00	0.00	0.00	0.00	0.00	1.19	0.00	0.00	16.72
			0.12	**16:00 ~ 17:00**	5.97	3.58	0.00	1.19	1.19	1.19	1.19	0.00	0.00	1.19	0.00	0.00	0.00	0.00	0.00	1.19	0.00	0.00	16.72
			0.12	**17:00 ~ 18:00**	5.97	3.58	0.00	1.19	1.19	1.19	1.19	0.00	0.00	1.19	0.00	0.00	0.00	0.00	0.00	1.19	0.00	0.00	16.72
			0.12	**18:00 ~ 19:00**	5.97	3.58	0.00	2.39	1.19	1.19	1.19	0.00	0.00	1.19	0.00	0.00	0.00	0.00	0.00	1.19	0.00	0.00	17.91
			0.12	**19:00 ~ 20:00**	5.97	3.58	0.00	1.19	1.19	1.19	1.19	0.00	0.00	1.19	0.00	0.00	0.00	0.00	0.00	1.19	0.00	0.00	16.72
			0.12	**20:00 ~ 21:00**	4.78	2.39	0.00	1.19	1.19	1.19	1.19	0.00	0.00	1.19	0.00	0.00	0.00	0.00	0.00	1.19	0.00	0.00	14.33
			0.12	**21:00 ~ 22:00**	4.78	2.39	0.00	1.19	1.19	1.19	1.19	0.00	0.00	1.19	0.00	0.00	0.00	0.00	0.00	1.19	0.00	0.00	14.33
			0.12	**22:00 ~ 23:00**	4.78	2.39	0.00	1.19	1.19	1.19	1.19	0.00	0.00	1.19	0.00	0.00	0.00	0.00	0.00	1.19	0.00	0.00	14.33
			0.12	**23:00 ~ 00:00**	3.58	2.39	0.00	1.19	1.19	1.19	1.19	0.00	0.00	1.19	0.00	0.00	0.00	0.00	0.00	1.19	0.00	0.00	13.13
				Whole Day Total (veh*km)	94.33	58.51	0.00	29.85	26.27	20.30	20.30	0.00	0.00	14.33	0.00	0.00	0.00	0.00	0.00	26.27	0.00	0.00	290.14

Road No.	Road Name	Bound	Road Length (km)	Hour	PC	TAXI	LGV3	LGV4	LGV6	HGV7	HGV8	PLB	PV4	PV5	NFB6	NFB7	NFB8	FBSD	FBDD	MC	HGV9	NFB9	Total
209	Mei Kwong Street	NB	0.14	**00:00 ~ 01:00**	1.44	1.44	0.00	0.00	0.00	0.00	0.00	0.00	0.00	0.00	0.00	0.00	0.00	0.00	0.00	0.00	0.00	0.00	2.88
			0.14	**01:00 ~ 02:00**	1.44	1.44	0.00	0.00	0.00	0.00	0.00	0.00	0.00	0.00	0.00	0.00	0.00	0.00	0.00	0.00	0.00	0.00	2.88
			0.14	**02:00 ~ 03:00**	1.44	1.44	0.00	0.00	0.00	0.00	0.00	0.00	0.00	0.00	0.00	0.00	0.00	0.00	0.00	0.00	0.00	0.00	2.88
			0.14	**03:00 ~ 04:00**	1.44	1.44	0.00	0.00	0.00	0.00	0.00	0.00	0.00	0.00	0.00	0.00	0.00	0.00	0.00	0.00	0.00	0.00	2.88
			0.14	**04:00 ~ 05:00**	1.44	1.44	0.00	0.00	0.00	0.00	0.00	0.00	0.00	0.00	0.00	0.00	0.00	0.00	0.00	0.00	0.00	0.00	2.88
			0.14	**05:00 ~ 06:00**	1.44	1.44	0.00	0.00	0.00	0.00	0.00	0.00	0.00	0.00	0.00	0.00	0.00	0.00	0.00	0.00	0.00	0.00	2.88
			0.14	**06:00 ~ 07:00**	1.44	1.44	0.00	0.00	0.00	0.00	0.00	0.00	0.00	0.00	0.00	0.00	0.00	0.00	0.00	0.00	0.00	0.00	2.88
			0.14	**07:00 ~ 08:00**	1.44	1.44	0.00	1.44	0.00	0.00	0.00	0.00	0.00	0.00	0.00	0.00	0.00	0.00	0.00	1.44	0.00	0.00	5.75
			0.14	**08:00 ~ 09:00**	2.88	1.44	0.00	1.44	0.00	0.00	0.00	0.00	0.00	0.00	0.00	0.00	0.00	0.00	0.00	1.44	0.00	0.00	7.19
			0.14	**09:00 ~ 10:00**	1.44	1.44	0.00	1.44	0.00	0.00	0.00	0.00	0.00	0.00	0.00	0.00	0.00	0.00	0.00	1.44	0.00	0.00	5.75
			0.14	**10:00 ~ 11:00**	1.44	1.44	0.00	1.44	0.00	0.00	0.00	0.00	0.00	0.00	0.00	0.00	0.00	0.00	0.00	1.44	0.00	0.00	5.75
			0.14	**11:00 ~ 12:00**	1.44	1.44	0.00	1.44	0.00	0.00	0.00	0.00	0.00	0.00	0.00	0.00	0.00	0.00	0.00	1.44	0.00	0.00	5.75
			0.14	**12:00 ~ 13:00**	1.44	1.44	0.00	1.44	0.00	0.00	0.00	0.00	0.00	0.00	0.00	0.00	0.00	0.00	0.00	1.44	0.00	0.00	5.75
			0.14	**13:00 ~ 14:00**	1.44	1.44	0.00	1.44	0.00	0.00	0.00	0.00	0.00	0.00	0.00	0.00	0.00	0.00	0.00	1.44	0.00	0.00	5.75
			0.14	**14:00 ~ 15:00**	1.44	1.44	0.00	1.44	0.00	0.00	0.00	0.00	0.00	0.00	0.00	0.00	0.00	0.00	0.00	1.44	0.00	0.00	5.75
			0.14	**15:00 ~ 16:00**	1.44	1.44	0.00	1.44	0.00	0.00	0.00	0.00	0.00	0.00	0.00	0.00	0.00	0.00	0.00	1.44	0.00	0.00	5.75
			0.14	**16:00 ~ 17:00**	1.44	1.44	0.00	1.44	0.00	0.00	0.00	0.00	0.00	0.00	0.00	0.00	0.00	0.00	0.00	1.44	0.00	0.00	5.75
			0.14	**17:00 ~ 18:00**	1.44	1.44	0.00	1.44	0.00	0.00	0.00	0.00	0.00	0.00	0.00	0.00	0.00	0.00	0.00	1.44	0.00	0.00	5.75
			0.14	**18:00 ~ 19:00**	2.88	1.44	0.00	1.44	0.00	0.00	0.00	0.00	0.00	0.00	0.00	0.00	0.00	0.00	0.00	1.44	0.00	0.00	7.19
			0.14	**19:00 ~ 20:00**	1.44	1.44	0.00	1.44	0.00	0.00	0.00	0.00	0.00	0.00	0.00	0.00	0.00	0.00	0.00	1.44	0.00	0.00	5.75
			0.14	**20:00 ~ 21:00**	1.44	1.44	0.00	1.44	0.00	0.00	0.00	0.00	0.00	0.00	0.00	0.00	0.00	0.00	0.00	1.44	0.00	0.00	5.75
			0.14	**21:00 ~ 22:00**	1.44	1.44	0.00	1.44	0.00	0.00	0.00	0.00	0.00	0.00	0.00	0.00	0.00	0.00	0.00	1.44	0.00	0.00	5.75
			0.14	**22:00 ~ 23:00**	1.44	1.44	0.00	1.44	0.00	0.00	0.00	0.00	0.00	0.00	0.00	0.00	0.00	0.00	0.00	1.44	0.00	0.00	5.75
			0.14	**23:00 ~ 00:00**	1.44	1.44	0.00	1.44	0.00	0.00	0.00	0.00	0.00	0.00	0.00	0.00	0.00	0.00	0.00	1.44	0.00	0.00	5.75
				Whole Day Total (veh*km)	37.39	34.51	0.00	24.45	0.00	0.00	0.00	0.00	0.00	0.00	0.00	0.00	0.00	0.00	0.00	24.45	0.00	0.00	120.79

Road No.	Road Name	Bound	Road Length (km)	Hour	PC	TAXI	LGV3	LGV4	LGV6	HGV7	HGV8	PLB	PV4	PV5	NFB6	NFB7	NFB8	FBSD	FBDD	MC	HGV9	NFB9	Total
210	To Kwa Wan Road	NB	0.03	**00:00 ~ 01:00**	2.78	1.52	0.00	1.01	0.51	0.25	0.25	0.25	0.00	0.25	0.00	0.00	0.25	0.00	0.76	0.51	0.25	0.00	8.60
			0.03	**01:00 ~ 02:00**	2.02	1.01	0.00	0.76	0.25	0.25	0.25	0.00	0.00	0.25	0.00	0.00	0.25	0.00	0.51	0.25	0.25	0.00	6.07
			0.03	**02:00 ~ 03:00**	1.52	0.76	0.00	0.51	0.25	0.25	0.25	0.00	0.00	0.25	0.00	0.00	0.00	0.00	0.25	0.25	0.00	0.00	4.30
			0.03	**03:00 ~ 04:00**	1.01	0.51	0.00	0.51	0.25	0.25	0.25	0.00	0.00	0.25	0.00	0.00	0.00	0.00	0.51	0.25	0.00	0.00	3.80
			0.03	**04:00 ~ 05:00**	1.01	0.51	0.00	0.51	0.25	0.25	0.25	0.00	0.00	0.25	0.00	0.00	0.00	0.00	0.51	0.25	0.00	0.00	3.80
			0.03	**05:00 ~ 06:00**	1.52	0.76	0.00	0.51	0.25	0.25	0.25	0.25	0.00	0.25	0.00	0.00	0.00	0.00	1.01	0.25	0.00	0.00	5.31
			0.03	**06:00 ~ 07:00**	3.04	1.52	0.00	1.01	0.51	0.25	0.25	0.51	0.00	0.25	0.00	0.00	0.25	0.00	2.28	0.51	0.25	0.00	10.63
			0.03	**07:00 ~ 08:00**	5.82	3.04	0.25	1.77	0.76	0.25	0.25	1.01	0.25	0.25	0.25	0.25	0.25	0.00	3.04	0.76	0.25	0.00	18.47
			0.03	**08:00 ~ 09:00**	7.08	3.80	0.25	2.28	0.76	0.25	0.25	1.01	0.25	0.25	0.25	0.25	0.25	0.00	2.53	0.76	0.25	0.00	20.49
			0.03	**09:00 ~ 10:00**	6.33	3.29	0.25	2.02	0.76	0.25	0.25	0.76	0.25	0.25	0.25	0.25	0.25	0.00	2.28	0.76	0.25	0.00	18.47
			0.03	**10:00 ~ 11:00**	6.07	3.04	0.25	2.02	0.76	0.25	0.25	0.76	0.25	0.25	0.25	0.25	0.25	0.00	2.28	0.76	0.25	0.00	17.96
			0.03	**11:00 ~ 12:00**	6.33	3.29	0.25	2.02	0.76	0.25	0.25	0.76	0.25	0.25	0.25	0.25	0.25	0.00	2.28	0.76	0.25	0.00	18.47
			0.03	**12:00 ~ 13:00**	3.04	1.52	0.00	1.01	0.51	0.25	0.25	0.76	0.00	0.25	0.25	0.25	0.25	0.00	2.28	0.51	0.25	0.00	11.39
			0.03	**13:00 ~ 14:00**	3.04	1.77	0.00	1.01	0.51	0.25	0.25	0.76	0.00	0.25	0.25	0.25	0.25	0.00	2.28	0.51	0.25	0.00	11.64
			0.03	**14:00 ~ 15:00**	3.29	1.77	0.00	1.01	0.51	0.25	0.25	0.76	0.00	0.25	0.25	0.25	0.25	0.00	2.28	0.51	0.25	0.00	11.89
			0.03	**15:00 ~ 16:00**	3.29	1.77	0.00	1.01	0.51	0.25	0.25	0.76	0.00	0.25	0.25	0.25	0.25	0.00	2.28	0.51	0.25	0.00	11.89
			0.03	**16:00 ~ 17:00**	3.29	1.77	0.00	1.27	0.51	0.25	0.25	0.76	0.00	0.25	0.25	0.25	0.25	0.00	2.28	0.51	0.25	0.00	12.14
			0.03	**17:00 ~ 18:00**	3.29	1.77	0.00	1.01	0.51	0.25	0.25	1.01	0.00	0.25	0.25	0.25	0.25	0.00	2.28	0.51	0.25	0.00	12.14
			0.03	**18:00 ~ 19:00**	3.54	1.77	0.00	1.27	0.51	0.25	0.25	1.01	0.00	0.25	0.25	0.25	0.25	0.00	2.53	0.51	0.25	0.00	12.90
			0.03	**19:00 ~ 20:00**	3.04	1.77	0.00	1.01	0.51	0.25	0.25	0.76	0.00	0.25	0.25	0.25	0.25	0.00	2.02	0.51	0.25	0.00	11.39
			0.03	**20:00 ~ 21:00**	2.78	1.52	0.00	1.01	0.51	0.25	0.25	0.51	0.00	0.25	0.25	0.25	0.25	0.00	1.77	0.51	0.25	0.00	10.37
			0.03	**21:00 ~ 22:00**	2.78	1.52	0.00	1.01	0.51	0.25	0.25	0.51	0.00	0.25	0.25	0.25	0.25	0.00	1.77	0.51	0.25	0.00	10.37
			0.03	**22:00 ~ 23:00**	2.53	1.27	0.00	1.01	0.51	0.25	0.25	0.51	0.00	0.25	0.25	0.25	0.25	0.00	1.77	0.51	0.25	0.00	9.87
			0.03	**23:00 ~ 00:00**	2.02	1.01	0.00	0.76	0.25	0.25	0.25	0.51	0.00	0.25	0.25	0.25	0.25	0.00	1.52	0.25	0.25	0.00	8.10
				Whole Day Total (veh*km)	80.45	42.25	1.27	27.32	11.89	6.07	6.07	13.92	1.27	6.07	4.30	4.30	5.06	0.00	43.26	11.89	5.06	0.00	270.46

Road No.	Road Name	Bound	Road Length (km)	Hour	PC	TAXI	LGV3	LGV4	LGV6	HGV7	HGV8	PLB	PV4	PV5	NFB6	NFB7	NFB8	FBSD	FBDD	MC	HGV9	NFB9	Total
211	To Kwa Wan Road	SB	0.03	**00:00 ~ 01:00**	2.02	1.01	0.00	0.76	0.51	0.25	0.25	0.25	0.00	0.25	0.00	0.00	0.25	0.00	0.76	0.25	0.25	0.00	6.83
			0.03	**01:00 ~ 02:00**	1.27	0.76	0.00	0.51	0.25	0.25	0.25	0.00	0.00	0.25	0.00	0.00	0.25	0.00	0.51	0.25	0.25	0.00	4.81
			0.03	**02:00 ~ 03:00**	1.01	0.51	0.00	0.51	0.25	0.25	0.25	0.00	0.00	0.25	0.00	0.00	0.00	0.00	0.25	0.25	0.00	0.00	3.54
			0.03	**03:00 ~ 04:00**	0.76	0.51	0.00	0.51	0.25	0.25	0.25	0.00	0.00	0.00	0.00	0.00	0.00	0.00	0.51	0.25	0.00	0.00	3.29
			0.03	**04:00 ~ 05:00**	0.76	0.51	0.00	0.51	0.25	0.25	0.25	0.00	0.00	0.00	0.00	0.00	0.00	0.00	0.51	0.25	0.00	0.00	3.29
			0.03	**05:00 ~ 06:00**	1.01	0.51	0.00	0.51	0.25	0.25	0.25	0.25	0.00	0.25	0.00	0.00	0.00	0.00	1.01	0.25	0.00	0.00	4.55
			0.03	**06:00 ~ 07:00**	2.02	1.01	0.00	0.76	0.51	0.25	0.25	0.51	0.00	0.25	0.00	0.00	0.25	0.00	2.28	0.25	0.25	0.00	8.60
			0.03	**07:00 ~ 08:00**	3.80	2.02	0.25	1.52	0.76	0.25	0.25	1.01	0.00	0.25	0.25	0.25	0.25	0.00	3.04	0.51	0.25	0.00	14.67
			0.03	**08:00 ~ 09:00**	4.81	2.53	0.25	2.02	0.76	0.25	0.25	1.01	0.00	0.25	0.25	0.25	0.25	0.00	2.53	0.51	0.25	0.00	16.19
			0.03	**09:00 ~ 10:00**	4.30	2.28	0.25	1.77	0.76	0.25	0.25	0.76	0.00	0.25	0.25	0.25	0.25	0.00	2.28	0.51	0.25	0.00	14.67
			0.03	**10:00 ~ 11:00**	4.05	2.02	0.25	1.77	0.76	0.25	0.25	0.76	0.00	0.25	0.25	0.25	0.25	0.00	2.28	0.51	0.25	0.00	14.17
			0.03	**11:00 ~ 12:00**	4.30	2.28	0.25	1.77	0.76	0.25	0.25	0.76	0.00	0.25	0.25	0.25	0.25	0.00	2.02	0.51	0.25	0.00	14.42
			0.03	**12:00 ~ 13:00**	2.78	1.52	0.00	1.01	0.51	0.25	0.25	0.76	0.00	0.25	0.25	0.00	0.25	0.00	2.28	0.51	0.25	0.00	10.88
			0.03	**13:00 ~ 14:00**	3.04	1.52	0.00	1.01	0.51	0.25	0.25	0.76	0.00	0.25	0.25	0.00	0.25	0.00	2.28	0.51	0.25	0.00	11.13
			0.03	**14:00 ~ 15:00**	3.04	1.52	0.00	1.01	0.51	0.25	0.25	0.76	0.00	0.25	0.25	0.00	0.25	0.00	2.28	0.51	0.25	0.00	11.13
			0.03	**15:00 ~ 16:00**	3.04	1.52	0.00	1.01	0.51	0.25	0.25	0.76	0.00	0.25	0.25	0.00	0.25	0.00	2.28	0.51	0.25	0.00	11.13
			0.03	**16:00 ~ 17:00**	3.04	1.52	0.00	1.27	0.51	0.25	0.25	0.76	0.00	0.25	0.25	0.00	0.25	0.00	2.28	0.51	0.25	0.00	11.39
			0.03	**17:00 ~ 18:00**	3.04	1.52	0.00	1.27	0.51	0.25	0.25	1.01	0.00	0.25	0.25	0.00	0.25	0.00	2.28	0.51	0.25	0.00	11.64
			0.03	**18:00 ~ 19:00**	3.29	1.77	0.00	1.27	0.51	0.25	0.25	1.01	0.00	0.25	0.25	0.00	0.25	0.00	2.28	0.51	0.25	0.00	12.14
			0.03	**19:00 ~ 20:00**	3.04	1.52	0.00	1.01	0.51	0.25	0.25	0.76	0.00	0.25	0.25	0.00	0.25	0.00	2.02	0.51	0.25	0.00	10.88
			0.03	**20:00 ~ 21:00**	2.53	1.27	0.00	1.01	0.51	0.25	0.25	0.51	0.00	0.25	0.25	0.00	0.25	0.00	1.77	0.25	0.25	0.00	9.36
			0.03	**21:00 ~ 22:00**	2.53	1.27	0.00	1.01	0.51	0.25	0.25	0.51	0.00	0.25	0.25	0.00	0.25	0.00	1.77	0.25	0.25	0.00	9.36
			0.03	**22:00 ~ 23:00**	2.28	1.27	0.00	1.01	0.51	0.25	0.25	0.51	0.00	0.25	0.25	0.00	0.25	0.00	1.52	0.25	0.25	0.00	8.86
			0.03	**23:00 ~ 00:00**	2.02	1.01	0.00	0.76	0.25	0.25	0.25	0.51	0.00	0.25	0.25	0.00	0.25	0.00	1.52	0.25	0.25	0.00	7.84
				Whole Day Total (veh*km)	63.76	33.14	1.27	25.55	11.89	6.07	6.07	13.92	0.00	5.57	4.30	1.27	5.06	0.00	42.50	9.36	5.06	0.00	234.78

Road No.	Road Name	Bound	Road Length (km)	Hour	PC	TAXI	LGV3	LGV4	LGV6	HGV7	HGV8	PLB	PV4	PV5	NFB6	NFB7	NFB8	FBSD	FBDD	MC	HGV9	NFB9	Total
212	Kwei Chow Street	WB	0.04	**00:00 ~ 01:00**	1.71	0.85	0.00	0.43	0.43	0.00	0.43	0.00	0.00	0.43	0.00	0.00	0.00	0.00	0.00	0.43	0.43	0.00	5.12
			0.04	**01:00 ~ 02:00**	1.28	0.85	0.00	0.43	0.43	0.00	0.43	0.00	0.00	0.43	0.00	0.00	0.00	0.00	0.00	0.43	0.43	0.00	4.70
			0.04	**02:00 ~ 03:00**	0.85	0.43	0.00	0.43	0.43	0.00	0.00	0.00	0.00	0.00	0.00	0.00	0.00	0.00	0.00	0.43	0.43	0.00	2.99
			0.04	**03:00 ~ 04:00**	0.85	0.43	0.00	0.43	0.43	0.00	0.00	0.00	0.00	0.00	0.00	0.00	0.00	0.00	0.00	0.43	0.43	0.00	2.99
			0.04	**04:00 ~ 05:00**	0.85	0.43	0.00	0.43	0.43	0.00	0.00	0.00	0.00	0.00	0.00	0.00	0.00	0.00	0.00	0.43	0.43	0.00	2.99
			0.04	**05:00 ~ 06:00**	0.85	0.43	0.00	0.43	0.43	0.00	0.00	0.00	0.00	0.00	0.00	0.00	0.00	0.00	0.00	0.43	0.43	0.00	2.99
			0.04	**06:00 ~ 07:00**	2.14	1.28	0.00	0.43	0.43	0.00	0.43	0.43	0.00	0.43	0.00	0.00	0.00	0.00	0.00	0.43	0.43	0.00	6.41
			0.04	**07:00 ~ 08:00**	3.84	2.14	0.00	0.85	0.43	0.43	0.43	0.43	0.00	0.43	0.43	0.00	0.43	0.00	0.43	0.43	0.00	0.00	10.68
			0.04	**08:00 ~ 09:00**	4.70	2.56	0.00	0.85	0.43	0.43	0.43	0.43	0.00	0.43	0.43	0.00	0.43	0.00	0.43	0.85	0.00	0.00	12.38
			0.04	**09:00 ~ 10:00**	3.84	2.14	0.00	0.85	0.43	0.43	0.43	0.43	0.00	0.43	0.43	0.00	0.43	0.00	0.43	0.43	0.00	0.00	10.68
			0.04	**10:00 ~ 11:00**	3.84	2.14	0.00	0.85	0.43	0.43	0.43	0.43	0.00	0.43	0.43	0.00	0.43	0.00	0.43	0.43	0.00	0.00	10.68
			0.04	**11:00 ~ 12:00**	4.27	2.14	0.00	0.85	0.43	0.43	0.43	0.43	0.00	0.43	0.43	0.00	0.43	0.00	0.43	0.43	0.00	0.00	11.10
			0.04	**12:00 ~ 13:00**	1.28	0.85	0.00	0.43	0.43	0.00	0.43	0.43	0.00	0.00	0.00	0.00	0.00	0.00	0.00	0.43	0.43	0.00	4.70
			0.04	**13:00 ~ 14:00**	1.28	0.85	0.00	0.43	0.43	0.00	0.43	0.43	0.00	0.00	0.00	0.00	0.00	0.00	0.00	0.43	0.43	0.00	4.70
			0.04	**14:00 ~ 15:00**	1.28	0.85	0.00	0.43	0.43	0.00	0.43	0.43	0.00	0.00	0.00	0.00	0.00	0.00	0.00	0.43	0.43	0.00	4.70
			0.04	**15:00 ~ 16:00**	1.28	0.85	0.00	0.43	0.43	0.00	0.43	0.43	0.00	0.00	0.00	0.00	0.00	0.00	0.00	0.43	0.43	0.00	4.70
			0.04	**16:00 ~ 17:00**	1.28	0.85	0.00	0.43	0.43	0.00	0.43	0.43	0.00	0.00	0.00	0.00	0.00	0.00	0.00	0.43	0.43	0.00	4.70
			0.04	**17:00 ~ 18:00**	1.28	0.85	0.00	0.43	0.43	0.00	0.43	0.43	0.00	0.00	0.00	0.00	0.00	0.00	0.00	0.43	0.43	0.00	4.70
			0.04	**18:00 ~ 19:00**	1.28	0.85	0.00	0.43	0.43	0.00	0.43	0.43	0.00	0.00	0.00	0.00	0.00	0.00	0.00	0.43	0.43	0.00	4.70
			0.04	**19:00 ~ 20:00**	1.28	0.85	0.00	0.43	0.43	0.00	0.43	0.43	0.00	0.00	0.00	0.00	0.00	0.00	0.00	0.43	0.43	0.00	4.70
			0.04	**20:00 ~ 21:00**	0.85	0.43	0.00	0.43	0.43	0.00	0.43	0.43	0.00	0.00	0.00	0.00	0.00	0.00	0.00	0.43	0.43	0.00	3.84
			0.04	**21:00 ~ 22:00**	1.28	0.85	0.00	0.43	0.43	0.00	0.43	0.43	0.00	0.00	0.00	0.00	0.00	0.00	0.00	0.43	0.43	0.00	4.70
			0.04	**22:00 ~ 23:00**	0.85	0.43	0.00	0.43	0.43	0.00	0.43	0.43	0.00	0.00	0.00	0.00	0.00	0.00	0.00	0.43	0.43	0.00	3.84
			0.04	**23:00 ~ 00:00**	0.85	0.43	0.00	0.43	0.43	0.00	0.43	0.43	0.00	0.00	0.00	0.00	0.00	0.00	0.00	0.43	0.43	0.00	3.84
				Whole Day Total (veh*km)	43.13	24.77	0.00	12.38	10.25	2.14	8.54	7.69	0.00	3.42	2.14	0.00	2.14	0.00	10.25	10.68	0.00	0.00	137.49

Road No.	Road Name	Bound	Road Length (km)	Hour	PC	TAXI	LGV3	LGV4	LGV6	HGV7	HGV8	PLB	PV4	PV5	NFB6	NFB7	NFB8	FBSD	FBDD	MC	HGV9	NFB9	Total
213	Kwei Chow Street	WB	0.02	**00:00 ~ 01:00**	1.48	0.84	0.00	0.42	0.21	0.21	0.21	0.00	0.00	0.21	0.00	0.00	0.00	0.00	0.21	0.21	0.00	0.00	4.01
			0.02	**01:00 ~ 02:00**	1.06	0.63	0.00	0.42	0.21	0.21	0.21	0.00	0.00	0.21	0.00	0.00	0.00	0.00	0.00	0.21	0.00	0.00	3.17
			0.02	**02:00 ~ 03:00**	0.84	0.42	0.00	0.21	0.21	0.00	0.21	0.00	0.00	0.21	0.00	0.00	0.00	0.00	0.00	0.21	0.00	0.00	2.32
			0.02	**03:00 ~ 04:00**	0.63	0.42	0.00	0.21	0.21	0.00	0.21	0.00	0.00	0.00	0.00	0.00	0.00	0.00	0.00	0.21	0.00	0.00	1.90
			0.02	**04:00 ~ 05:00**	0.63	0.42	0.00	0.21	0.21	0.00	0.21	0.00	0.00	0.00	0.00	0.00	0.00	0.00	0.00	0.21	0.00	0.00	1.90
			0.02	**05:00 ~ 06:00**	0.84	0.42	0.00	0.21	0.21	0.00	0.21	0.00	0.00	0.21	0.00	0.00	0.00	0.00	0.21	0.21	0.00	0.00	2.53
			0.02	**06:00 ~ 07:00**	1.48	0.84	0.00	0.42	0.21	0.21	0.21	0.00	0.00	0.21	0.00	0.00	0.00	0.00	0.21	0.21	0.00	0.00	4.22
			0.02	**07:00 ~ 08:00**	2.95	1.48	0.00	0.84	0.42	0.21	0.21	0.21	0.00	0.21	0.21	0.21	0.21	0.00	0.21	0.42	0.21	0.00	8.02
			0.02	**08:00 ~ 09:00**	3.80	1.90	0.00	1.06	0.42	0.21	0.21	0.21	0.00	0.21	0.21	0.21	0.21	0.00	0.21	0.42	0.21	0.00	9.50
			0.02	**09:00 ~ 10:00**	3.38	1.69	0.00	1.06	0.42	0.21	0.21	0.21	0.00	0.21	0.21	0.21	0.21	0.00	0.21	0.42	0.21	0.00	8.86
			0.02	**10:00 ~ 11:00**	3.17	1.69	0.00	1.06	0.42	0.21	0.21	0.21	0.00	0.21	0.21	0.21	0.21	0.00	0.21	0.42	0.21	0.00	8.65
			0.02	**11:00 ~ 12:00**	3.38	1.69	0.00	1.06	0.42	0.21	0.21	0.21	0.00	0.21	0.21	0.21	0.21	0.00	0.21	0.42	0.21	0.00	8.86
			0.02	**12:00 ~ 13:00**	2.74	1.48	0.00	0.84	0.42	0.21	0.21	0.00	0.00	0.21	0.21	0.21	0.21	0.00	0.00	0.42	0.21	0.00	7.39
			0.02	**13:00 ~ 14:00**	2.74	1.48	0.00	0.84	0.42	0.21	0.21	0.00	0.00	0.21	0.21	0.21	0.21	0.00	0.00	0.42	0.21	0.00	7.39
			0.02	**14:00 ~ 15:00**	2.74	1.48	0.00	1.06	0.42	0.21	0.21	0.00	0.00	0.21	0.21	0.21	0.21	0.00	0.00	0.42	0.21	0.00	7.60
			0.02	**15:00 ~ 16:00**	2.74	1.48	0.00	1.06	0.42	0.21	0.21	0.00	0.00	0.21	0.21	0.21	0.21	0.00	0.00	0.42	0.21	0.00	7.60
			0.02	**16:00 ~ 17:00**	2.95	1.48	0.00	1.06	0.42	0.21	0.21	0.00	0.00	0.21	0.21	0.21	0.21	0.00	0.00	0.42	0.21	0.00	7.81
			0.02	**17:00 ~ 18:00**	2.74	1.48	0.00	1.06	0.42	0.21	0.21	0.00	0.00	0.21	0.21	0.21	0.21	0.00	0.00	0.42	0.21	0.00	7.60
			0.02	**18:00 ~ 19:00**	2.95	1.48	0.00	1.06	0.42	0.21	0.21	0.00	0.00	0.21	0.21	0.21	0.21	0.00	0.00	0.42	0.21	0.00	7.81
			0.02	**19:00 ~ 20:00**	2.74	1.48	0.00	0.84	0.42	0.21	0.21	0.00	0.00	0.21	0.21	0.21	0.21	0.00	0.00	0.42	0.21	0.00	7.39
			0.02	**20:00 ~ 21:00**	2.32	1.27	0.00	0.84	0.42	0.21	0.21	0.00	0.00	0.21	0.21	0.21	0.21	0.00	0.00	0.42	0.21	0.00	6.75
			0.02	**21:00 ~ 22:00**	2.32	1.27	0.00	0.84	0.42	0.21	0.21	0.00	0.00	0.21	0.21	0.21	0.21	0.00	0.00	0.42	0.21	0.00	6.75
			0.02	**22:00 ~ 23:00**	2.11	1.06	0.00	0.84	0.42	0.21	0.21	0.00	0.00	0.21	0.21	0.21	0.21	0.00	0.00	0.42	0.21	0.00	6.33
			0.02	**23:00 ~ 00:00**	1.69	1.06	0.00	0.63	0.21	0.21	0.21	0.00	0.00	0.21	0.21	0.21	0.21	0.00	0.00	0.21	0.21	0.00	5.28
				Whole Day Total (veh*km)	54.44	28.91	0.00	18.15	8.44	4.22	5.06	1.27	0.00	4.64	3.59	3.59	3.59	0.00	1.69	8.44	3.59	0.00	149.60

Road No.	Road Name	Bound	Road Length (km)	Hour	PC	TAXI	LGV3	LGV4	LGV6	HGV7	HGV8	PLB	PV4	PV5	NFB6	NFB7	NFB8	FBSD	FBDD	MC	HGV9	NFB9	Total
214	Kwei Chow Street	WB	0.02	**00:00 ~ 01:00**	1.42	0.81	0.00	0.41	0.20	0.20	0.20	0.00	0.00	0.20	0.00	0.00	0.00	0.00	0.20	0.20	0.00	0.00	3.86
			0.02	**01:00 ~ 02:00**	1.02	0.61	0.00	0.41	0.20	0.20	0.20	0.00	0.00	0.20	0.00	0.00	0.00	0.00	0.00	0.20	0.00	0.00	3.05
			0.02	**02:00 ~ 03:00**	0.61	0.41	0.00	0.20	0.20	0.00	0.20	0.00	0.00	0.20	0.00	0.00	0.00	0.00	0.00	0.20	0.00	0.00	2.03
			0.02	**03:00 ~ 04:00**	0.61	0.41	0.00	0.20	0.20	0.00	0.20	0.00	0.00	0.00	0.00	0.00	0.00	0.00	0.00	0.20	0.00	0.00	1.83
			0.02	**04:00 ~ 05:00**	0.61	0.41	0.00	0.20	0.20	0.00	0.20	0.00	0.00	0.00	0.00	0.00	0.00	0.00	0.00	0.20	0.00	0.00	1.83
			0.02	**05:00 ~ 06:00**	0.81	0.41	0.00	0.20	0.20	0.00	0.20	0.00	0.00	0.20	0.00	0.00	0.00	0.00	0.20	0.20	0.00	0.00	2.44
			0.02	**06:00 ~ 07:00**	1.42	0.81	0.00	0.41	0.20	0.20	0.20	0.20	0.00	0.20	0.00	0.00	0.00	0.00	0.20	0.20	0.00	0.00	4.06
			0.02	**07:00 ~ 08:00**	2.64	1.42	0.00	0.81	0.41	0.20	0.20	0.20	0.00	0.20	0.20	0.20	0.20	0.00	0.20	0.41	0.20	0.00	7.51
			0.02	**08:00 ~ 09:00**	3.45	1.83	0.00	1.02	0.41	0.20	0.20	0.20	0.00	0.20	0.20	0.20	0.20	0.00	0.20	0.41	0.20	0.00	8.93
			0.02	**09:00 ~ 10:00**	3.05	1.62	0.00	0.81	0.41	0.20	0.20	0.20	0.00	0.20	0.20	0.20	0.20	0.00	0.20	0.41	0.20	0.00	8.12
			0.02	**10:00 ~ 11:00**	2.84	1.42	0.00	0.81	0.41	0.20	0.20	0.20	0.00	0.20	0.20	0.20	0.20	0.00	0.20	0.41	0.20	0.00	7.71
			0.02	**11:00 ~ 12:00**	3.05	1.62	0.00	1.02	0.41	0.20	0.20	0.20	0.00	0.20	0.20	0.20	0.20	0.00	0.20	0.41	0.20	0.00	8.32
			0.02	**12:00 ~ 13:00**	2.44	1.22	0.00	0.81	0.41	0.20	0.20	0.00	0.00	0.20	0.20	0.00	0.20	0.00	0.00	0.41	0.20	0.00	6.50
			0.02	**13:00 ~ 14:00**	2.44	1.22	0.00	0.81	0.41	0.20	0.20	0.00	0.00	0.20	0.20	0.00	0.20	0.00	0.00	0.41	0.20	0.00	6.50
			0.02	**14:00 ~ 15:00**	2.44	1.22	0.00	0.81	0.41	0.20	0.20	0.00	0.00	0.20	0.20	0.00	0.20	0.00	0.00	0.41	0.20	0.00	6.50
			0.02	**15:00 ~ 16:00**	2.44	1.22	0.00	0.81	0.41	0.20	0.20	0.00	0.00	0.20	0.20	0.00	0.20	0.00	0.00	0.41	0.20	0.00	6.50
			0.02	**16:00 ~ 17:00**	2.44	1.42	0.00	1.02	0.41	0.20	0.20	0.00	0.00	0.20	0.20	0.00	0.20	0.00	0.00	0.41	0.20	0.00	6.90
			0.02	**17:00 ~ 18:00**	2.44	1.22	0.00	1.02	0.41	0.20	0.20	0.00	0.00	0.20	0.20	0.00	0.20	0.00	0.00	0.41	0.20	0.00	6.70
			0.02	**18:00 ~ 19:00**	2.64	1.42	0.00	1.02	0.41	0.20	0.20	0.00	0.00	0.20	0.20	0.00	0.20	0.00	0.00	0.41	0.20	0.00	7.11
			0.02	**19:00 ~ 20:00**	2.44	1.22	0.00	0.81	0.41	0.20	0.20	0.00	0.00	0.20	0.20	0.00	0.20	0.00	0.00	0.41	0.20	0.00	6.50
			0.02	**20:00 ~ 21:00**	2.03	1.02	0.00	0.81	0.41	0.20	0.20	0.00	0.00	0.20	0.20	0.00	0.20	0.00	0.00	0.20	0.20	0.00	5.68
			0.02	**21:00 ~ 22:00**	2.03	1.02	0.00	0.81	0.41	0.20	0.20	0.00	0.00	0.20	0.20	0.00	0.20	0.00	0.00	0.41	0.20	0.00	5.89
			0.02	**22:00 ~ 23:00**	2.03	1.02	0.00	0.81	0.41	0.20	0.20	0.00	0.00	0.20	0.20	0.00	0.20	0.00	0.00	0.20	0.20	0.00	5.68
			0.02	**23:00 ~ 00:00**	1.62	0.81	0.00	0.61	0.20	0.20	0.20	0.00	0.00	0.20	0.20	0.00	0.20	0.00	0.00	0.20	0.20	0.00	4.67
				Whole Day Total (veh*km)	48.92	25.78	0.00	16.65	8.12	4.06	4.87	1.22	0.00	4.47	3.45	1.02	3.45	0.00	1.62	7.71	3.45	0.00	134.79

Road No.	Road Name	Bound	Road Length (km)	Hour	PC	TAXI	LGV3	LGV4	LGV6	HGV7	HGV8	PLB	PV4	PV5	NFB6	NFB7	NFB8	FBSD	FBDD	MC	HGV9	NFB9	Total
215	Kwei Chow Street	WB	0.02	**00:00 ~ 01:00**	1.72	0.98	0.00	0.49	0.25	0.25	0.25	0.00	0.00	0.25	0.00	0.00	0.00	0.00	0.25	0.25	0.00	0.00	4.67
			0.02	**01:00 ~ 02:00**	1.23	0.74	0.00	0.49	0.25	0.25	0.25	0.00	0.00	0.25	0.00	0.00	0.00	0.00	0.00	0.25	0.00	0.00	3.69
			0.02	**02:00 ~ 03:00**	0.74	0.49	0.00	0.25	0.25	0.00	0.25	0.00	0.00	0.25	0.00	0.00	0.00	0.00	0.00	0.25	0.00	0.00	2.46
			0.02	**03:00 ~ 04:00**	0.74	0.49	0.00	0.25	0.25	0.00	0.25	0.00	0.00	0.00	0.00	0.00	0.00	0.00	0.00	0.25	0.00	0.00	2.21
			0.02	**04:00 ~ 05:00**	0.74	0.49	0.00	0.25	0.25	0.00	0.25	0.00	0.00	0.00	0.00	0.00	0.00	0.00	0.00	0.25	0.00	0.00	2.21
			0.02	**05:00 ~ 06:00**	0.98	0.49	0.00	0.25	0.25	0.00	0.25	0.00	0.00	0.25	0.00	0.00	0.00	0.00	0.25	0.25	0.00	0.00	2.95
			0.02	**06:00 ~ 07:00**	1.72	0.98	0.00	0.49	0.25	0.25	0.25	0.00	0.00	0.25	0.00	0.00	0.00	0.00	0.25	0.25	0.00	0.00	4.92
			0.02	**07:00 ~ 08:00**	3.20	1.72	0.00	0.98	0.49	0.25	0.25	0.25	0.00	0.25	0.25	0.25	0.25	0.00	0.25	0.49	0.25	0.00	9.10
			0.02	**08:00 ~ 09:00**	4.18	2.21	0.00	1.23	0.49	0.25	0.25	0.25	0.00	0.25	0.25	0.25	0.25	0.00	0.25	0.49	0.25	0.00	10.82
			0.02	**09:00 ~ 10:00**	3.69	1.97	0.00	0.98	0.49	0.25	0.25	0.25	0.00	0.25	0.25	0.25	0.25	0.00	0.25	0.49	0.25	0.00	9.84
			0.02	**10:00 ~ 11:00**	3.44	1.72	0.00	0.98	0.49	0.25	0.25	0.25	0.00	0.25	0.25	0.25	0.25	0.00	0.25	0.49	0.25	0.00	9.35
			0.02	**11:00 ~ 12:00**	3.69	1.97	0.00	1.23	0.49	0.25	0.25	0.25	0.00	0.25	0.25	0.25	0.25	0.00	0.25	0.49	0.25	0.00	10.09
			0.02	**12:00 ~ 13:00**	2.95	1.48	0.00	0.98	0.49	0.25	0.25	0.00	0.00	0.25	0.25	0.00	0.25	0.00	0.00	0.49	0.25	0.00	7.87
			0.02	**13:00 ~ 14:00**	2.95	1.48	0.00	0.98	0.49	0.25	0.25	0.00	0.00	0.25	0.25	0.00	0.25	0.00	0.00	0.49	0.25	0.00	7.87
			0.02	**14:00 ~ 15:00**	2.95	1.48	0.00	0.98	0.49	0.25	0.25	0.00	0.00	0.25	0.25	0.00	0.25	0.00	0.00	0.49	0.25	0.00	7.87
			0.02	**15:00 ~ 16:00**	2.95	1.48	0.00	0.98	0.49	0.25	0.25	0.00	0.00	0.25	0.25	0.00	0.25	0.00	0.00	0.49	0.25	0.00	7.87
			0.02	**16:00 ~ 17:00**	2.95	1.72	0.00	1.23	0.49	0.25	0.25	0.00	0.00	0.25	0.25	0.00	0.25	0.00	0.00	0.49	0.25	0.00	8.36
			0.02	**17:00 ~ 18:00**	2.95	1.48	0.00	1.23	0.49	0.25	0.25	0.00	0.00	0.25	0.25	0.00	0.25	0.00	0.00	0.49	0.25	0.00	8.12
			0.02	**18:00 ~ 19:00**	3.20	1.72	0.00	1.23	0.49	0.25	0.25	0.00	0.00	0.25	0.25	0.00	0.25	0.00	0.00	0.49	0.25	0.00	8.61
			0.02	**19:00 ~ 20:00**	2.95	1.48	0.00	0.98	0.49	0.25	0.25	0.00	0.00	0.25	0.25	0.00	0.25	0.00	0.00	0.49	0.25	0.00	7.87
			0.02	**20:00 ~ 21:00**	2.46	1.23	0.00	0.98	0.49	0.25	0.25	0.00	0.00	0.25	0.25	0.00	0.25	0.00	0.00	0.25	0.25	0.00	6.89
			0.02	**21:00 ~ 22:00**	2.46	1.23	0.00	0.98	0.49	0.25	0.25	0.00	0.00	0.25	0.25	0.00	0.25	0.00	0.00	0.49	0.25	0.00	7.13
			0.02	**22:00 ~ 23:00**	2.46	1.23	0.00	0.98	0.49	0.25	0.25	0.00	0.00	0.25	0.25	0.00	0.25	0.00	0.00	0.25	0.25	0.00	6.89
			0.02	**23:00 ~ 00:00**	1.97	0.98	0.00	0.74	0.25	0.25	0.25	0.00	0.00	0.25	0.25	0.00	0.25	0.00	0.00	0.25	0.25	0.00	5.66
				Whole Day Total (veh*km)	59.29	31.24	0.00	20.17	9.84	4.92	5.90	1.48	0.00	5.41	4.18	1.23	4.18	0.00	1.97	9.35	4.18	0.00	163.34

Road No.	Road Name	Bound	Road Length (km)	Hour	PC	TAXI	LGV3	LGV4	LGV6	HGV7	HGV8	PLB	PV4	PV5	NFB6	NFB7	NFB8	FBSD	FBDD	MC	HGV9	NFB9	Total
216	Wai King Street	SB	0.03	**00:00 ~ 01:00**	1.43	0.86	0.00	0.57	0.29	0.29	0.29	0.00	0.00	0.29	0.00	0.00	0.00	0.00	0.00	0.29	0.00	0.00	4.29
			0.03	**01:00 ~ 02:00**	0.86	0.57	0.00	0.57	0.29	0.29	0.29	0.00	0.00	0.29	0.00	0.00	0.00	0.00	0.00	0.29	0.00	0.00	3.43
			0.03	**02:00 ~ 03:00**	0.86	0.57	0.00	0.29	0.29	0.00	0.29	0.00	0.00	0.00	0.00	0.00	0.00	0.00	0.00	0.29	0.00	0.00	2.57
			0.03	**03:00 ~ 04:00**	0.57	0.29	0.00	0.29	0.29	0.00	0.29	0.00	0.00	0.00	0.00	0.00	0.00	0.00	0.00	0.29	0.00	0.00	2.00
			0.03	**04:00 ~ 05:00**	0.57	0.29	0.00	0.29	0.29	0.00	0.29	0.00	0.00	0.00	0.00	0.00	0.00	0.00	0.00	0.29	0.00	0.00	2.00
			0.03	**05:00 ~ 06:00**	0.86	0.57	0.00	0.29	0.29	0.00	0.29	0.00	0.00	0.00	0.00	0.00	0.00	0.00	0.00	0.29	0.00	0.00	2.57
			0.03	**06:00 ~ 07:00**	1.43	0.86	0.00	0.57	0.29	0.29	0.29	0.00	0.00	0.29	0.00	0.00	0.00	0.00	0.00	0.29	0.00	0.00	4.29
			0.03	**07:00 ~ 08:00**	2.86	1.43	0.00	1.14	0.57	0.29	0.29	0.00	0.00	0.29	0.29	0.00	0.29	0.00	0.00	0.29	0.29	0.00	8.01
			0.03	**08:00 ~ 09:00**	3.43	1.72	0.00	1.43	0.57	0.29	0.29	0.00	0.00	0.29	0.29	0.00	0.29	0.00	0.00	0.57	0.29	0.00	9.44
			0.03	**09:00 ~ 10:00**	2.86	1.72	0.00	1.14	0.57	0.29	0.29	0.00	0.00	0.29	0.29	0.00	0.29	0.00	0.00	0.57	0.29	0.00	8.58
			0.03	**10:00 ~ 11:00**	2.86	1.43	0.00	1.14	0.57	0.29	0.29	0.00	0.00	0.29	0.29	0.00	0.29	0.00	0.00	0.29	0.29	0.00	8.01
			0.03	**11:00 ~ 12:00**	3.15	1.72	0.00	1.14	0.57	0.29	0.29	0.00	0.00	0.29	0.29	0.00	0.29	0.00	0.00	0.57	0.29	0.00	8.87
			0.03	**12:00 ~ 13:00**	3.43	1.72	0.00	1.14	0.57	0.29	0.29	0.29	0.00	0.29	0.29	0.00	0.29	0.00	0.29	0.57	0.29	0.00	9.72
			0.03	**13:00 ~ 14:00**	3.43	1.72	0.00	1.14	0.57	0.29	0.29	0.29	0.00	0.29	0.29	0.00	0.29	0.00	0.29	0.57	0.29	0.00	9.72
			0.03	**14:00 ~ 15:00**	3.43	1.72	0.00	1.14	0.57	0.29	0.29	0.29	0.00	0.29	0.29	0.00	0.29	0.00	0.29	0.57	0.29	0.00	9.72
			0.03	**15:00 ~ 16:00**	3.43	1.72	0.00	1.14	0.57	0.29	0.29	0.29	0.00	0.29	0.29	0.00	0.29	0.00	0.29	0.57	0.29	0.00	9.72
			0.03	**16:00 ~ 17:00**	3.72	2.00	0.00	1.14	0.57	0.29	0.29	0.29	0.00	0.29	0.29	0.00	0.29	0.00	0.29	0.57	0.29	0.00	10.30
			0.03	**17:00 ~ 18:00**	3.72	2.00	0.00	1.14	0.57	0.29	0.29	0.29	0.00	0.29	0.29	0.00	0.29	0.00	0.29	0.57	0.29	0.00	10.30
			0.03	**18:00 ~ 19:00**	4.00	2.00	0.00	1.43	0.57	0.29	0.29	0.29	0.00	0.29	0.29	0.00	0.29	0.00	0.29	0.57	0.29	0.00	10.87
			0.03	**19:00 ~ 20:00**	3.43	1.72	0.00	1.14	0.57	0.29	0.29	0.29	0.00	0.29	0.29	0.00	0.29	0.00	0.29	0.57	0.29	0.00	9.72
			0.03	**20:00 ~ 21:00**	2.86	1.43	0.00	1.14	0.57	0.29	0.29	0.00	0.00	0.29	0.29	0.00	0.29	0.00	0.29	0.29	0.29	0.00	8.29
			0.03	**21:00 ~ 22:00**	3.15	1.72	0.00	1.14	0.57	0.29	0.29	0.00	0.00	0.29	0.29	0.00	0.29	0.00	0.29	0.57	0.29	0.00	9.15
			0.03	**22:00 ~ 23:00**	2.86	1.43	0.00	0.86	0.57	0.29	0.29	0.00	0.00	0.29	0.29	0.00	0.29	0.00	0.29	0.29	0.29	0.00	8.01
			0.03	**23:00 ~ 00:00**	2.29	1.14	0.00	0.86	0.29	0.29	0.29	0.00	0.00	0.29	0.29	0.00	0.29	0.00	0.29	0.29	0.29	0.00	6.86
				Whole Day Total (veh*km)	61.49	32.32	0.00	22.31	11.44	5.72	6.86	2.29	0.00	5.72	4.86	0.00	4.86	0.00	3.43	10.30	4.86	0.00	176.46

Road No.	Road Name	Bound	Road Length (km)	Hour	PC	TAXI	LGV3	LGV4	LGV6	HGV7	HGV8	PLB	PV4	PV5	NFB6	NFB7	NFB8	FBSD	FBDD	MC	HGV9	NFB9	Total
217	Mei King Street	NB	0.11	**00:00 ~ 01:00**	0.00	0.00	0.00	0.00	0.00	0.00	0.00	0.00	0.00	0.00	0.00	0.00	0.00	0.00	1.08	0.00	0.00	0.00	1.08
			0.11	**01:00 ~ 02:00**	0.00	0.00	0.00	0.00	0.00	0.00	0.00	0.00	0.00	0.00	0.00	0.00	0.00	0.00	0.00	0.00	0.00	0.00	0.00
			0.11	**02:00 ~ 03:00**	0.00	0.00	0.00	0.00	0.00	0.00	0.00	0.00	0.00	0.00	0.00	0.00	0.00	0.00	0.00	0.00	0.00	0.00	0.00
			0.11	**03:00 ~ 04:00**	0.00	0.00	0.00	0.00	0.00	0.00	0.00	0.00	0.00	0.00	0.00	0.00	0.00	0.00	0.00	0.00	0.00	0.00	0.00
			0.11	**04:00 ~ 05:00**	0.00	0.00	0.00	0.00	0.00	0.00	0.00	0.00	0.00	0.00	0.00	0.00	0.00	0.00	0.00	0.00	0.00	0.00	0.00
			0.11	**05:00 ~ 06:00**	0.00	0.00	0.00	0.00	0.00	0.00	0.00	0.00	0.00	0.00	0.00	0.00	0.00	0.00	1.08	0.00	0.00	0.00	1.08
			0.11	**06:00 ~ 07:00**	0.00	0.00	0.00	0.00	0.00	0.00	0.00	1.08	0.00	0.00	0.00	0.00	0.00	0.00	1.08	0.00	0.00	0.00	2.16
			0.11	**07:00 ~ 08:00**	0.00	0.00	0.00	0.00	0.00	0.00	0.00	1.08	0.00	0.00	0.00	0.00	0.00	0.00	1.08	0.00	0.00	0.00	2.16
			0.11	**08:00 ~ 09:00**	0.00	0.00	0.00	0.00	0.00	0.00	0.00	1.08	0.00	0.00	0.00	0.00	0.00	0.00	1.08	0.00	0.00	0.00	2.16
			0.11	**09:00 ~ 10:00**	0.00	0.00	0.00	0.00	0.00	0.00	0.00	1.08	0.00	0.00	0.00	0.00	0.00	0.00	1.08	0.00	0.00	0.00	2.16
			0.11	**10:00 ~ 11:00**	0.00	0.00	0.00	0.00	0.00	0.00	0.00	1.08	0.00	0.00	0.00	0.00	0.00	0.00	1.08	0.00	0.00	0.00	2.16
			0.11	**11:00 ~ 12:00**	0.00	0.00	0.00	0.00	0.00	0.00	0.00	1.08	0.00	0.00	0.00	0.00	0.00	0.00	1.08	0.00	0.00	0.00	2.16
			0.11	**12:00 ~ 13:00**	0.00	0.00	0.00	0.00	0.00	0.00	0.00	0.00	0.00	0.00	0.00	0.00	0.00	0.00	0.00	0.00	0.00	0.00	0.00
			0.11	**13:00 ~ 14:00**	0.00	0.00	0.00	0.00	0.00	0.00	0.00	0.00	0.00	0.00	0.00	0.00	0.00	0.00	0.00	0.00	0.00	0.00	0.00
			0.11	**14:00 ~ 15:00**	0.00	0.00	0.00	0.00	0.00	0.00	0.00	0.00	0.00	0.00	0.00	0.00	0.00	0.00	0.00	0.00	0.00	0.00	0.00
			0.11	**15:00 ~ 16:00**	0.00	0.00	0.00	0.00	0.00	0.00	0.00	0.00	0.00	0.00	0.00	0.00	0.00	0.00	0.00	0.00	0.00	0.00	0.00
			0.11	**16:00 ~ 17:00**	0.00	0.00	0.00	0.00	0.00	0.00	0.00	0.00	0.00	0.00	0.00	0.00	0.00	0.00	0.00	0.00	0.00	0.00	0.00
			0.11	**17:00 ~ 18:00**	0.00	0.00	0.00	0.00	0.00	0.00	0.00	0.00	0.00	0.00	0.00	0.00	0.00	0.00	0.00	0.00	0.00	0.00	0.00
			0.11	**18:00 ~ 19:00**	0.00	0.00	0.00	0.00	0.00	0.00	0.00	0.00	0.00	0.00	0.00	0.00	0.00	0.00	0.00	0.00	0.00	0.00	0.00
			0.11	**19:00 ~ 20:00**	0.00	0.00	0.00	0.00	0.00	0.00	0.00	0.00	0.00	0.00	0.00	0.00	0.00	0.00	0.00	0.00	0.00	0.00	0.00
			0.11	**20:00 ~ 21:00**	0.00	0.00	0.00	0.00	0.00	0.00	0.00	0.00	0.00	0.00	0.00	0.00	0.00	0.00	0.00	0.00	0.00	0.00	0.00
			0.11	**21:00 ~ 22:00**	0.00	0.00	0.00	0.00	0.00	0.00	0.00	0.00	0.00	0.00	0.00	0.00	0.00	0.00	0.00	0.00	0.00	0.00	0.00
			0.11	**22:00 ~ 23:00**	0.00	0.00	0.00	0.00	0.00	0.00	0.00	0.00	0.00	0.00	0.00	0.00	0.00	0.00	0.00	0.00	0.00	0.00	0.00
			0.11	**23:00 ~ 00:00**	0.00	0.00	0.00	0.00	0.00	0.00	0.00	0.00	0.00	0.00	0.00	0.00	0.00	0.00	0.00	0.00	0.00	0.00	0.00
				Whole Day Total (veh*km)	0.00	0.00	0.00	0.00	0.00	0.00	0.00	6.47	0.00	0.00	0.00	0.00	0.00	0.00	8.63	0.00	0.00	0.00	15.11
218	To Kwa Wan Road	NB	0.08	**00:00 ~ 01:00**	9.85	5.31	0.00	3.03	1.52	0.76	0.76	0.76	0.00	0.76	0.76	0.00	0.76	0.00	3.03	1.52	0.76	0.00	29.56
			0.08	**01:00 ~ 02:00**	6.82	3.79	0.00	2.27	0.76	0.76	0.76	0.00	0.00	0.76	0.76	0.00	0.76	0.00	1.52	0.76	0.76	0.00	20.47
			0.08	**02:00 ~ 03:00**	4.55	3.03	0.00	1.52	0.76	0.76	0.76	0.00	0.00	0.76	0.00	0.00	0.76	0.00	1.52	0.76	0.76	0.00	15.92
			0.08	**03:00 ~ 04:00**	3.79	2.27	0.00	1.52	0.76	0.76	0.76	0.00	0.00	0.76	0.00	0.00	0.00	0.00	1.52	0.76	0.00	0.00	12.89
			0.08	**04:00 ~ 05:00**	3.79	2.27	0.00	1.52	0.76	0.76	0.76	0.00	0.00	0.76	0.00	0.00	0.00	0.00	1.52	0.76	0.00	0.00	12.89
			0.08	**05:00 ~ 06:00**	5.31	3.03	0.00	1.52	0.76	0.76	0.76	0.76	0.00	0.76	0.00	0.00	0.76	0.00	3.79	0.76	0.76	0.00	19.71
			0.08	**06:00 ~ 07:00**	9.85	5.31	0.00	3.03	1.52	0.76	0.76	2.27	0.00	0.76	0.76	0.00	0.76	0.00	9.10	1.52	0.76	0.00	37.14
			0.08	**07:00 ~ 08:00**	19.71	9.85	0.76	6.06	2.27	0.76	0.76	3.03	0.76	0.76	0.76	0.76	0.76	0.00	11.37	2.27	0.76	0.00	61.40
			0.08	**08:00 ~ 09:00**	25.01	12.89	0.76	7.58	3.03	0.76	0.76	3.79	0.76	0.76	0.76	0.76	0.76	0.00	9.10	3.03	0.76	0.00	71.25
			0.08	**09:00 ~ 10:00**	21.98	11.37	0.76	6.82	2.27	0.76	0.76	3.03	0.76	0.76	0.76	0.76	0.76	0.00	8.34	3.03	0.76	0.00	63.67
			0.08	**10:00 ~ 11:00**	21.22	10.61	0.76	6.82	2.27	0.76	0.76	2.27	0.76	0.76	0.76	0.76	0.76	0.00	8.34	2.27	0.76	0.00	60.64
			0.08	**11:00 ~ 12:00**	21.98	11.37	0.76	6.82	2.27	0.76	0.76	2.27	0.76	0.76	0.76	0.76	0.76	0.00	7.58	3.03	0.76	0.00	62.16
			0.08	**12:00 ~ 13:00**	9.85	5.31	0.76	3.79	1.52	0.76	0.76	3.03	0.00	0.76	0.76	0.76	0.76	0.00	8.34	1.52	0.76	0.00	39.42
			0.08	**13:00 ~ 14:00**	9.85	5.31	0.76	3.79	1.52	0.76	0.76	3.03	0.00	0.76	0.76	0.76	0.76	0.00	8.34	1.52	0.76	0.00	39.42
			0.08	**14:00 ~ 15:00**	10.61	5.31	0.76	3.79	1.52	0.76	0.76	3.03	0.00	0.76	0.76	0.76	0.76	0.00	8.34	1.52	0.76	0.00	40.17
			0.08	**15:00 ~ 16:00**	10.61	5.31	0.76	3.79	1.52	0.76	0.76	3.03	0.00	0.76	0.76	0.76	0.76	0.00	8.34	1.52	0.76	0.00	40.17
			0.08	**16:00 ~ 17:00**	10.61	5.31	0.76	3.79	1.52	0.76	0.76	3.03	0.00	0.76	0.76	0.76	0.76	0.00	8.34	1.52	0.76	0.00	40.17
			0.08	**17:00 ~ 18:00**	10.61	5.31	0.76	3.79	1.52	0.76	0.76	3.03	0.00	0.76	0.76	0.76	0.76	0.00	8.34	1.52	0.76	0.00	40.17
			0.08	**18:00 ~ 19:00**	11.37	6.06	0.76	3.79	1.52	0.76	0.76	3.79	0.00	0.76	0.76	0.76	0.76	0.00	9.10	1.52	0.76	0.00	43.21
			0.08	**19:00 ~ 20:00**	9.85	5.31	0.76	3.79	1.52	0.76	0.76	3.03	0.00	0.76	0.76	0.76	0.76	0.00	7.58	1.52	0.76	0.00	38.66
			0.08	**20:00 ~ 21:00**	8.34	4.55	0.76	3.03	1.52	0.76	0.76	1.52	0.00	0.76	0.76	0.76	0.76	0.00	6.82	1.52	0.76	0.00	33.35
			0.08	**21:00 ~ 22:00**	9.10	4.55	0.76	3.03	1.52	0.76	0.76	1.52	0.00	0.76	0.76	0.76	0.76	0.00	6.82	1.52	0.76	0.00	34.11
			0.08	**22:00 ~ 23:00**	8.34	4.55	0.76	3.03	1.52	0.76	0.76	1.52	0.00	0.76	0.76	0.76	0.76	0.00	6.06	1.52	0.76	0.00	32.59
			0.08	**23:00 ~ 00:00**	6.82	3.79	0.76	2.27	0.76	0.76	0.76	1.52	0.00	0.76	0.76	0.76	0.76	0.00	5.31	0.76	0.76	0.00	27.29
				Whole Day Total (veh*km)	269.85	141.75	12.89	90.20	36.38	18.19	18.19	49.27	3.79	18.19	15.16	12.89	16.68	0.00	158.42	37.90	16.68	0.00	916.42
219	To Kwa Wan Road	SB	0.12	**00:00 ~ 01:00**	8.72	4.98	0.00	3.74	1.25	1.25	1.25	1.25	0.00	1.25	0.00	0.00	0.00	0.00	3.74	1.25	1.25	0.00	29.88
			0.12	**01:00 ~ 02:00**	6.23	3.74	0.00	2.49	1.25	1.25	1.25	0.00	0.00	1.25	0.00	0.00	0.00	0.00	2.49	1.25	1.25	0.00	22.41
			0.12	**02:00 ~ 03:00**	3.74	2.49	0.00	2.49	1.25	1.25	1.25	0.00	0.00	0.00	0.00	0.00	0.00	0.00	1.25	1.25	0.00	0.00	14.94
			0.12	**03:00 ~ 04:00**	3.74	2.49	0.00	1.25	1.25	0.00	1.25	0.00	0.00	0.00	0.00	0.00	0.00	0.00	2.49	1.25	0.00	0.00	13.70
			0.12	**04:00 ~ 05:00**	3.74	2.49	0.00	1.25	1.25	0.00	1.25	0.00	0.00	0.00	0.00	0.00	0.00	0.00	2.49	1.25	0.00	0.00	13.70
			0.12	**05:00 ~ 06:00**	4.98	2.49	0.00	2.49	1.25	1.25	1.25	1.25	0.00	0.00	0.00	0.00	0.00	0.00	4.98	1.25	0.00	0.00	21.17
			0.12	**06:00 ~ 07:00**	8.72	4.98	0.00	3.74	1.25	1.25	1.25	2.49	0.00	1.25	0.00	0.00	0.00	0.00	11.21	1.25	1.25	0.00	38.60
			0.12	**07:00 ~ 08:00**	16.19	8.72	1.25	6.23	2.49	1.25	1.25	4.98	0.00	1.25	1.25	1.25	1.25	0.00	14.94	2.49	1.25	0.00	65.99
			0.12	**08:00 ~ 09:00**	19.92	9.96	1.25	8.72	3.74	1.25	1.25	4.98	0.00	1.25	1.25	1.25	1.25	0.00	12.45	2.49	1.25	0.00	72.21
			0.12	**09:00 ~ 10:00**	17.43	8.72	1.25	7.47	2.49	1.25	1.25	3.74	0.00	1.25	1.25	1.25	1.25	0.00	11.21	2.49	1.25	0.00	63.50
			0.12	**10:00 ~ 11:00**	17.43	8.72	1.25	7.47	2.49	1.25	1.25	3.74	0.00	1.25	1.25	1.25	1.25	0.00	11.21	2.49	1.25	0.00	63.50
			0.12	**11:00 ~ 12:00**	17.43	9.96	1.25	7.47	3.74	1.25	1.25	3.74	0.00	1.25	1.25	1.25	1.25	0.00	9.96	2.49	1.25	0.00	64.74
			0.12	**12:00 ~ 13:00**	12.45	6.23	0.00	4.98	2.49	1.25	1.25	3.74	0.00	1.25	1.25	0.00	1.25	0.00	11.21	1.25	1.25	0.00	49.80
			0.12	**13:00 ~ 14:00**	12.45	6.23	0.00	4.98	2.49	1.25	1.25	3.74	0.00	1.25	1.25	0.00	1.25	0.00	11.21	1.25	1.25	0.00	49.80
			0.12	**14:00 ~ 15:00**	12.45	6.23	0.00	4.98	2.49	1.25	1.25	3.74	0.00	1.25	1.25	0.00	1.25	0.00	11.21	1.25	1.25	0.00	49.80
			0.12	**15:00 ~ 16:00**	12.45	6.23	0.00	4.98	2.49	1.25	1.25	3.74	0.00	1.25	1.25	0.00	1.25	0.00	11.21	1.25	1.25	0.00	49.80
			0.12	**16:00 ~ 17:00**	12.45	6.23	0.00	4.98	2.49	1.25	1.25	3.74	0.00	1.25	1.25	0.00	1.25	0.00	11.21	1.25	1.25	0.00	49.80
			0.12	**17:00 ~ 18:00**	12.45	6.23	0.00	4.98	2.49	1.25	1.25	4.98	0.00	1.25	1.25	0.00	1.25	0.00	11.21	1.25	1.25	0.00	51.05
			0.12	**18:00 ~ 19:00**	13.70	7.47	0.00	4.98	2.49	1.25	1.25	4.98	0.00	1.25	1.25	0.00	1.25	0.00	11.21	2.49	1.25	0.00	54.78
			0.12	**19:00 ~ 20:00**	12.45	6.23	0.00	4.98	2.49	1.25	1.25	3.74	0.00	1.25	1.25	0.00	1.25	0.00	9.96	1.25	1.25	0.00	48.56
			0.12	**20:00 ~ 21:00**	9.96	4.98	0.00	3.74	1.25	1.25	1.25	2.49	0.00	1.25	1.25	0.00	1.25	0.00	8.72	1.25	1.25	0.00	39.84
			0.12	**21:00 ~ 22:00**	11.21	6.23	0.00	4.98	2.49	1.25	1.25	2.49	0.00	1.25	1.25	0.00	1.25	0.00	8.72	1.25	1.25	0.00	44.82
			0.12	**22:00 ~ 23:00**	9.96	4.98	0.00	3.74	1.25	1.25	1.25	2.49	0.00	1.25	1.25	0.00	1.25	0.00	7.47	1.25	1.25	0.00	38.60
			0.12	**23:00 ~ 00:00**	8.72	4.98	0.00	3.74	1.25	1.25	1.25	2.49	0.00	1.25	1.25	0.00	1.25	0.00	7.47	1.25	1.25	0.00	37.35
				Whole Day Total (veh*km)	268.92	141.93	6.23	110.81	49.80	27.39	29.88	68.48	0.00	24.90	21.17	6.23	21.17	0.00	209.16	37.35	24.90	0.00	1048.29
220	Ma Hang Chung Road	EB	0.05	**00:00 ~ 01:00**	0.54	0.54	0.00	0.00	0.00	0.00	0.00	0.00	0.00	0.00	0.00	0.00	0.00	0.00	0.00	0.00	0.00	0.00	1.08
			0.05	**01:00 ~ 02:00**	0.54	0.54	0.00	0.00	0.00	0.00	0.00	0.00	0.00	0.00	0.00	0.00	0.00	0.00	0.00	0.00	0.00	0.00	1.08
			0.05	**02:00 ~ 03:00**	0.54	0.54	0.00	0.00	0.00	0.00	0.00	0.00	0.00	0.00	0.00	0.00	0.00	0.00	0.00	0.00	0.00	0.00	1.08
			0.05	**03:00 ~ 04:00**	0.54	0.54	0.00	0.00	0.00	0.00	0.00	0.00	0.00	0.00	0.00	0.00	0.00	0.00	0.00	0.00	0.00	0.00	1.08
			0.05	**04:00 ~ 05:00**	0.54	0.54	0.00	0.00	0.00	0.00	0.00	0.00	0.00	0.00	0.00	0.00	0.00	0.00	0.00	0.00	0.00	0.00	1.08
			0.05	**05:00 ~ 06:00**	0.54	0.54	0.00	0.00	0.00	0.00	0.00	0.00	0.00	0.00	0.00	0.00	0.00	0.00	0.00	0.00	0.00	0.00	1.08
			0.05	**06:00 ~ 07:00**	0.54	0.54	0.00	0.00	0.00	0.00	0.00	0.00	0.00	0.00	0.00	0.00	0.00	0.00	0.00	0.00	0.00	0.00	1.08
			0.05	**07:00 ~ 08:00**	0.54	0.54	0.00	0.54	0.00	0.00	0.00	0.00	0.00	0.00	0.00	0.00	0.00	0.00	0.00	0.54	0.00	0.00	2.16
			0.05	**08:00 ~ 09:00**	1.08	0.54	0.00	0.54	0.00	0.00	0.00	0.00	0.00	0.00	0.00	0.00	0.00	0.00	0.00	0.54	0.00	0.00	2.70
			0.05	**09:00 ~ 10:00**	0.54	0.54	0.00	0.54	0.00	0.00	0.00	0.00	0.00	0.00	0.00	0.00	0.00	0.00	0.00	0.54	0.00	0.00	2.16
			0.05	**10:00 ~ 11:00**	0.54	0.54	0.00	0.54	0.00	0.00	0.00	0.00	0.00	0.00	0.00	0.00	0.00	0.00	0.00	0.54	0.00	0.00	2.16
			0.05	**11:00 ~ 12:00**	0.54	0.54	0.00	0.54	0.00	0.00	0.00	0.00	0.00	0.00	0.00	0.00	0.00	0.00	0.00	0.54	0.00	0.00	2.16
			0.05	**12:00 ~ 13:00**	0.54	0.54	0.00	0.54	0.00	0.00	0.00	0.00	0.00	0.00	0.00	0.00	0.00	0.00	0.00	0.54	0.00	0.00	2.16
			0.05	**13:00 ~ 14:00**	0.54	0.54	0.00	0.54	0.00	0.00	0.00	0.00	0.00	0.00	0.00	0.00	0.00	0.00	0.00	0.54	0.00	0.00	2.16
			0.05	**14:00 ~ 15:00**	0.54	0.54	0.00	0.54	0.00	0.00	0.00	0.00	0.00	0.00	0.00	0.00	0.00	0.00	0.00	0.54	0.00	0.00	2.16
			0.05	**15:00 ~ 16:00**	0.54	0.54	0.00	0.54	0.00	0.00	0.00	0.00	0.00	0.00	0.00	0.00	0.00	0.00	0.00	0.54	0.00	0.00	2.16
			0.05	**16:00 ~ 17:00**	0.54	0.54	0.00	0.54	0.00	0.00	0.00	0.00	0.00	0.00	0.00	0.00	0.00	0.00	0.00	0.54	0.00	0.00	2.16
			0.05	**17:00 ~ 18:00**	0.54	0.54	0.00	0.54	0.00	0.00	0.00	0.00	0.00	0.00	0.00	0.00	0.00	0.00	0.00	0.54	0.00	0.00	2.16
			0.05	**18:00 ~ 19:00**	1.08	0.54	0.00	0.54	0.00	0.00	0.00	0.00	0.00	0.00	0.00	0.00	0.00	0.00	0.00	0.54	0.00	0.00	2.70
			0.05	**19:00 ~ 20:00**	0.54	0.54	0.00	0.54	0.00	0.00	0.00	0.00	0.00	0.00	0.00	0.00	0.00	0.00	0.00	0.54	0.00	0.00	2.16
			0.05	**20:00 ~ 21:00**	0.54	0.54	0.00	0.54	0.00	0.00	0.00	0.00	0.00	0.00	0.00	0.00	0.00	0.00	0.00	0.54	0.00	0.00	2.16
			0.05	**21:00 ~ 22:00**	0.54	0.54	0.00	0.54	0.00	0.00	0.00	0.00	0.00	0.00	0.00	0.00	0.00	0.00	0.00	0.54	0.00	0.00	2.16
			0.05	**22:00 ~ 23:00**	0.54	0.54	0.00	0.54	0.00	0.00	0.00	0.00	0.00	0.00	0.00	0.00	0.00	0.00	0.00	0.54	0.00	0.00	2.16
			0.05	**23:00 ~ 00:00**	0.54	0.54	0.00	0.54	0.00	0.00	0.00	0.00	0.00	0.00	0.00	0.00	0.00	0.00	0.00	0.54	0.00	0.00	2.16
				Whole Day Total (veh*km)	14.01	12.94	0.00	9.16	0.00	0.00	0.00	0.00	0.00	0.00	0.00	0.00	0.00	0.00	0.00	9.16	0.00	0.00	45.28

Road No.	Road Name	Bound	Road Length (km)	Hour	PC	TAXI	LGV3	LGV4	LGV6	HGV7	HGV8	PLB	PV4	PV5	NFB6	NFB7	NFB8	FBSD	FBDD	MC	HGV9	NFB9	Total
221	Ma Hang Chung Road	WB	0.05	**00:00 ~ 01:00**	0.54	0.54	0.00	0.00	0.00	0.00	0.00	0.00	0.00	0.00	0.00	0.00	0.00	0.00	0.00	0.00	0.00	0.00	1.08
			0.05	**01:00 ~ 02:00**	0.54	0.54	0.00	0.00	0.00	0.00	0.00	0.00	0.00	0.00	0.00	0.00	0.00	0.00	0.00	0.00	0.00	0.00	1.08
			0.05	**02:00 ~ 03:00**	0.54	0.54	0.00	0.00	0.00	0.00	0.00	0.00	0.00	0.00	0.00	0.00	0.00	0.00	0.00	0.00	0.00	0.00	1.08
			0.05	**03:00 ~ 04:00**	0.54	0.54	0.00	0.00	0.00	0.00	0.00	0.00	0.00	0.00	0.00	0.00	0.00	0.00	0.00	0.00	0.00	0.00	1.08
			0.05	**04:00 ~ 05:00**	0.54	0.54	0.00	0.00	0.00	0.00	0.00	0.00	0.00	0.00	0.00	0.00	0.00	0.00	0.00	0.00	0.00	0.00	1.08
			0.05	**05:00 ~ 06:00**	0.54	0.54	0.00	0.00	0.00	0.00	0.00	0.00	0.00	0.00	0.00	0.00	0.00	0.00	0.00	0.00	0.00	0.00	1.08
			0.05	**06:00 ~ 07:00**	0.54	0.54	0.00	0.00	0.00	0.00	0.00	0.00	0.00	0.00	0.00	0.00	0.00	0.00	0.00	0.00	0.00	0.00	1.08
			0.05	**07:00 ~ 08:00**	0.54	0.54	0.00	0.54	0.00	0.00	0.00	0.00	0.00	0.00	0.00	0.00	0.00	0.00	0.00	0.54	0.00	0.00	2.16
			0.05	**08:00 ~ 09:00**	1.08	0.54	0.00	0.54	0.00	0.00	0.00	0.00	0.00	0.00	0.00	0.00	0.00	0.00	0.00	0.54	0.00	0.00	2.70
			0.05	**09:00 ~ 10:00**	0.54	0.54	0.00	0.54	0.00	0.00	0.00	0.00	0.00	0.00	0.00	0.00	0.00	0.00	0.00	0.54	0.00	0.00	2.16
			0.05	**10:00 ~ 11:00**	0.54	0.54	0.00	0.54	0.00	0.00	0.00	0.00	0.00	0.00	0.00	0.00	0.00	0.00	0.00	0.54	0.00	0.00	2.16
			0.05	**11:00 ~ 12:00**	0.54	0.54	0.00	0.54	0.00	0.00	0.00	0.00	0.00	0.00	0.00	0.00	0.00	0.00	0.00	0.54	0.00	0.00	2.16
			0.05	**12:00 ~ 13:00**	0.54	0.54	0.00	0.54	0.00	0.00	0.00	0.00	0.00	0.00	0.00	0.00	0.00	0.00	0.00	0.54	0.00	0.00	2.16
			0.05	**13:00 ~ 14:00**	0.54	0.54	0.00	0.54	0.00	0.00	0.00	0.00	0.00	0.00	0.00	0.00	0.00	0.00	0.00	0.54	0.00	0.00	2.16
			0.05	**14:00 ~ 15:00**	0.54	0.54	0.00	0.54	0.00	0.00	0.00	0.00	0.00	0.00	0.00	0.00	0.00	0.00	0.00	0.54	0.00	0.00	2.16
			0.05	**15:00 ~ 16:00**	0.54	0.54	0.00	0.54	0.00	0.00	0.00	0.00	0.00	0.00	0.00	0.00	0.00	0.00	0.00	0.54	0.00	0.00	2.16
			0.05	**16:00 ~ 17:00**	0.54	0.54	0.00	0.54	0.00	0.00	0.00	0.00	0.00	0.00	0.00	0.00	0.00	0.00	0.00	0.54	0.00	0.00	2.16
			0.05	**17:00 ~ 18:00**	0.54	0.54	0.00	0.54	0.00	0.00	0.00	0.00	0.00	0.00	0.00	0.00	0.00	0.00	0.00	0.54	0.00	0.00	2.16
			0.05	**18:00 ~ 19:00**	1.08	0.54	0.00	0.54	0.00	0.00	0.00	0.00	0.00	0.00	0.00	0.00	0.00	0.00	0.00	0.54	0.00	0.00	2.70
			0.05	**19:00 ~ 20:00**	0.54	0.54	0.00	0.54	0.00	0.00	0.00	0.00	0.00	0.00	0.00	0.00	0.00	0.00	0.00	0.54	0.00	0.00	2.16
			0.05	**20:00 ~ 21:00**	0.54	0.54	0.00	0.54	0.00	0.00	0.00	0.00	0.00	0.00	0.00	0.00	0.00	0.00	0.00	0.54	0.00	0.00	2.16
			0.05	**21:00 ~ 22:00**	0.54	0.54	0.00	0.54	0.00	0.00	0.00	0.00	0.00	0.00	0.00	0.00	0.00	0.00	0.00	0.54	0.00	0.00	2.16
			0.05	**22:00 ~ 23:00**	0.54	0.54	0.00	0.54	0.00	0.00	0.00	0.00	0.00	0.00	0.00	0.00	0.00	0.00	0.00	0.54	0.00	0.00	2.16
			0.05	**23:00 ~ 00:00**	0.54	0.54	0.00	0.54	0.00	0.00	0.00	0.00	0.00	0.00	0.00	0.00	0.00	0.00	0.00	0.54	0.00	0.00	2.16
				Whole Day Total (veh*km)	14.01	12.94	0.00	9.16	0.00	0.00	0.00	0.00	0.00	0.00	0.00	0.00	0.00	0.00	0.00	9.16	0.00	0.00	45.28
222	To Kwa Wan Road	NB	0.03	**00:00 ~ 01:00**	4.26	2.30	0.00	1.31	0.66	0.33	0.33	0.33	0.00	0.33	0.33	0.00	0.33	0.00	1.31	0.66	0.33	0.00	12.79
			0.03	**01:00 ~ 02:00**	2.95	1.64	0.00	0.98	0.33	0.33	0.33	0.00	0.00	0.33	0.33	0.00	0.33	0.00	0.66	0.33	0.33	0.00	8.86
			0.03	**02:00 ~ 03:00**	1.97	1.31	0.00	0.66	0.33	0.33	0.33	0.00	0.00	0.33	0.00	0.00	0.33	0.00	0.66	0.33	0.33	0.00	6.89
			0.03	**03:00 ~ 04:00**	1.64	0.98	0.00	0.66	0.33	0.33	0.33	0.00	0.00	0.33	0.00	0.00	0.00	0.00	0.66	0.33	0.00	0.00	5.58
			0.03	**04:00 ~ 05:00**	1.64	0.98	0.00	0.66	0.33	0.33	0.33	0.00	0.00	0.33	0.00	0.00	0.00	0.00	0.66	0.33	0.00	0.00	5.58
			0.03	**05:00 ~ 06:00**	2.30	1.31	0.00	0.66	0.33	0.33	0.33	0.33	0.00	0.33	0.00	0.00	0.33	0.00	1.64	0.33	0.33	0.00	8.53
			0.03	**06:00 ~ 07:00**	4.26	2.30	0.00	1.31	0.66	0.33	0.33	0.98	0.00	0.33	0.33	0.00	0.33	0.00	3.94	0.66	0.33	0.00	16.07
			0.03	**07:00 ~ 08:00**	8.53	4.26	0.33	2.62	0.98	0.33	0.33	1.31	0.33	0.33	0.33	0.33	0.33	0.00	4.92	0.98	0.33	0.00	26.57
			0.03	**08:00 ~ 09:00**	10.82	5.58	0.33	3.28	1.31	0.33	0.33	1.64	0.33	0.33	0.33	0.33	0.33	0.00	3.94	1.31	0.33	0.00	30.83
			0.03	**09:00 ~ 10:00**	9.51	4.92	0.33	2.95	0.98	0.33	0.33	1.31	0.33	0.33	0.33	0.33	0.33	0.00	3.61	1.31	0.33	0.00	27.55
			0.03	**10:00 ~ 11:00**	9.18	4.59	0.33	2.95	0.98	0.33	0.33	0.98	0.33	0.33	0.33	0.33	0.33	0.00	3.61	0.98	0.33	0.00	26.24
			0.03	**11:00 ~ 12:00**	9.51	4.92	0.33	2.95	0.98	0.33	0.33	0.98	0.33	0.33	0.33	0.33	0.33	0.00	3.28	1.31	0.33	0.00	26.90
			0.03	**12:00 ~ 13:00**	4.26	2.30	0.33	1.64	0.66	0.33	0.33	1.31	0.00	0.33	0.33	0.33	0.33	0.00	3.61	0.66	0.33	0.00	17.06
			0.03	**13:00 ~ 14:00**	4.26	2.30	0.33	1.64	0.66	0.33	0.33	1.31	0.00	0.33	0.33	0.33	0.33	0.00	3.61	0.66	0.33	0.00	17.06
			0.03	**14:00 ~ 15:00**	4.59	2.30	0.33	1.64	0.66	0.33	0.33	1.31	0.00	0.33	0.33	0.33	0.33	0.00	3.61	0.66	0.33	0.00	17.38
			0.03	**15:00 ~ 16:00**	4.59	2.30	0.33	1.64	0.66	0.33	0.33	1.31	0.00	0.33	0.33	0.33	0.33	0.00	3.61	0.66	0.33	0.00	17.38
			0.03	**16:00 ~ 17:00**	4.59	2.30	0.33	1.64	0.66	0.33	0.33	1.31	0.00	0.33	0.33	0.33	0.33	0.00	3.61	0.66	0.33	0.00	17.38
			0.03	**17:00 ~ 18:00**	4.59	2.30	0.33	1.64	0.66	0.33	0.33	1.31	0.00	0.33	0.33	0.33	0.33	0.00	3.61	0.66	0.33	0.00	17.38
			0.03	**18:00 ~ 19:00**	4.92	2.62	0.33	1.64	0.66	0.33	0.33	1.64	0.00	0.33	0.33	0.33	0.33	0.00	3.94	0.66	0.33	0.00	18.70
			0.03	**19:00 ~ 20:00**	4.26	2.30	0.33	1.64	0.66	0.33	0.33	1.31	0.00	0.33	0.33	0.33	0.33	0.00	3.28	0.66	0.33	0.00	16.73
			0.03	**20:00 ~ 21:00**	3.61	1.97	0.33	1.31	0.66	0.33	0.33	0.66	0.00	0.33	0.33	0.33	0.33	0.00	2.95	0.66	0.33	0.00	14.43
			0.03	**21:00 ~ 22:00**	3.94	1.97	0.33	1.31	0.66	0.33	0.33	0.66	0.00	0.33	0.33	0.33	0.33	0.00	2.95	0.66	0.33	0.00	14.76
			0.03	**22:00 ~ 23:00**	3.61	1.97	0.33	1.31	0.66	0.33	0.33	0.66	0.00	0.33	0.33	0.33	0.33	0.00	2.62	0.66	0.33	0.00	14.10
			0.03	**23:00 ~ 00:00**	2.95	1.64	0.33	0.98	0.33	0.33	0.33	0.66	0.00	0.33	0.33	0.33	0.33	0.00	2.30	0.33	0.33	0.00	11.81
				Whole Day Total (veh*km)	116.77	61.34	5.58	39.03	15.74	7.87	7.87	21.32	1.64	7.87	6.56	5.58	7.22	0.00	68.55	16.40	7.22	0.00	396.55
223	To Kwa Wan Road	NB	0.03	**00:00 ~ 01:00**	3.53	1.76	0.00	1.18	0.59	0.29	0.29	0.29	0.00	0.29	0.29	0.00	0.29	0.00	1.18	0.59	0.29	0.00	10.88
			0.03	**01:00 ~ 02:00**	2.35	1.18	0.00	0.59	0.29	0.29	0.29	0.00	0.00	0.29	0.29	0.00	0.29	0.00	0.59	0.29	0.29	0.00	7.06
			0.03	**02:00 ~ 03:00**	1.76	0.88	0.00	0.59	0.29	0.29	0.29	0.00	0.00	0.29	0.00	0.00	0.00	0.00	0.59	0.29	0.00	0.00	5.29
			0.03	**03:00 ~ 04:00**	1.47	0.88	0.00	0.59	0.29	0.29	0.29	0.00	0.00	0.29	0.00	0.00	0.00	0.00	0.59	0.29	0.00	0.00	5.00
			0.03	**04:00 ~ 05:00**	1.47	0.88	0.00	0.59	0.29	0.29	0.29	0.00	0.00	0.29	0.00	0.00	0.00	0.00	0.59	0.29	0.00	0.00	5.00
			0.03	**05:00 ~ 06:00**	1.76	0.88	0.00	0.59	0.29	0.29	0.29	0.29	0.00	0.29	0.00	0.00	0.00	0.00	1.47	0.29	0.00	0.00	6.47
			0.03	**06:00 ~ 07:00**	3.53	1.76	0.00	1.18	0.59	0.29	0.29	0.88	0.00	0.29	0.29	0.00	0.29	0.00	3.23	0.59	0.29	0.00	13.52
			0.03	**07:00 ~ 08:00**	7.06	3.82	0.29	2.06	0.88	0.29	0.29	1.18	0.29	0.29	0.29	0.29	0.29	0.00	4.12	0.88	0.29	0.00	22.64
			0.03	**08:00 ~ 09:00**	8.82	4.70	0.29	2.35	0.88	0.29	0.29	1.47	0.29	0.29	0.29	0.29	0.29	0.00	3.53	1.18	0.29	0.00	25.58
			0.03	**09:00 ~ 10:00**	7.94	4.12	0.29	2.06	0.88	0.29	0.29	1.18	0.29	0.29	0.29	0.29	0.29	0.00	2.94	0.88	0.29	0.00	22.64
			0.03	**10:00 ~ 11:00**	7.64	3.82	0.29	2.06	0.88	0.29	0.29	0.88	0.29	0.29	0.29	0.29	0.29	0.00	2.94	0.88	0.29	0.00	21.76
			0.03	**11:00 ~ 12:00**	7.94	4.12	0.29	2.06	0.88	0.29	0.29	0.88	0.29	0.29	0.29	0.29	0.29	0.00	2.94	0.88	0.29	0.00	22.34
			0.03	**12:00 ~ 13:00**	3.53	1.76	0.00	1.18	0.59	0.29	0.29	1.18	0.00	0.29	0.29	0.00	0.29	0.00	2.94	0.59	0.29	0.00	13.52
			0.03	**13:00 ~ 14:00**	3.53	1.76	0.00	1.18	0.59	0.29	0.29	1.18	0.00	0.29	0.29	0.00	0.29	0.00	2.94	0.59	0.29	0.00	13.52
			0.03	**14:00 ~ 15:00**	3.53	2.06	0.00	1.18	0.59	0.29	0.29	1.18	0.00	0.29	0.29	0.00	0.29	0.00	2.94	0.59	0.29	0.00	13.82
			0.03	**15:00 ~ 16:00**	3.82	2.06	0.00	1.18	0.59	0.29	0.29	1.18	0.00	0.29	0.29	0.00	0.29	0.00	2.94	0.59	0.29	0.00	14.11
			0.03	**16:00 ~ 17:00**	3.82	2.06	0.00	1.18	0.59	0.29	0.29	1.18	0.00	0.29	0.29	0.00	0.29	0.00	2.94	0.59	0.29	0.00	14.11
			0.03	**17:00 ~ 18:00**	3.82	2.06	0.00	1.18	0.59	0.29	0.29	1.18	0.00	0.29	0.29	0.00	0.29	0.00	2.94	0.59	0.29	0.00	14.11
			0.03	**18:00 ~ 19:00**	4.12	2.06	0.00	1.47	0.59	0.29	0.29	1.18	0.00	0.29	0.29	0.00	0.29	0.00	3.23	0.59	0.29	0.00	14.99
			0.03	**19:00 ~ 20:00**	3.53	1.76	0.00	1.18	0.59	0.29	0.29	0.88	0.00	0.29	0.29	0.00	0.29	0.00	2.65	0.59	0.29	0.00	12.94
			0.03	**20:00 ~ 21:00**	2.94	1.47	0.00	1.18	0.59	0.29	0.29	0.59	0.00	0.29	0.29	0.00	0.29	0.00	2.35	0.29	0.29	0.00	11.17
			0.03	**21:00 ~ 22:00**	3.23	1.76	0.00	1.18	0.59	0.29	0.29	0.59	0.00	0.29	0.29	0.00	0.29	0.00	2.35	0.59	0.29	0.00	12.05
			0.03	**22:00 ~ 23:00**	2.94	1.47	0.00	0.88	0.59	0.29	0.29	0.59	0.00	0.29	0.29	0.00	0.29	0.00	2.06	0.29	0.29	0.00	10.58
			0.03	**23:00 ~ 00:00**	2.35	1.18	0.00	0.88	0.29	0.29	0.29	0.59	0.00	0.29	0.29	0.00	0.29	0.00	2.06	0.29	0.29	0.00	9.41
				Whole Day Total (veh*km)	96.43	50.27	1.47	29.69	13.82	7.06	7.06	18.52	1.47	7.06	5.88	1.47	5.88	0.00	57.04	13.52	5.88	0.00	322.52
224	To Kwa Wan Road	SB	0.03	**00:00 ~ 01:00**	2.65	1.47	0.00	1.18	0.59	0.29	0.29	0.29	0.00	0.29	0.00	0.00	0.29	0.00	1.18	0.29	0.29	0.00	9.11
			0.03	**01:00 ~ 02:00**	1.76	0.88	0.00	0.88	0.29	0.29	0.29	0.00	0.00	0.29	0.00	0.00	0.29	0.00	0.59	0.29	0.29	0.00	6.17
			0.03	**02:00 ~ 03:00**	1.18	0.59	0.00	0.59	0.29	0.29	0.29	0.00	0.00	0.29	0.00	0.00	0.00	0.00	0.59	0.29	0.00	0.00	4.41
			0.03	**03:00 ~ 04:00**	1.18	0.59	0.00	0.59	0.29	0.29	0.29	0.00	0.00	0.00	0.00	0.00	0.00	0.00	0.59	0.29	0.00	0.00	4.12
			0.03	**04:00 ~ 05:00**	0.88	0.59	0.00	0.59	0.29	0.29	0.29	0.00	0.00	0.00	0.00	0.00	0.00	0.00	0.59	0.29	0.00	0.00	3.82
			0.03	**05:00 ~ 06:00**	1.47	0.88	0.00	0.59	0.29	0.29	0.29	0.29	0.00	0.29	0.00	0.00	0.00	0.00	1.18	0.29	0.00	0.00	5.88
			0.03	**06:00 ~ 07:00**	2.65	1.47	0.00	1.18	0.59	0.29	0.29	0.88	0.00	0.29	0.00	0.00	0.29	0.00	2.94	0.29	0.29	0.00	11.47
			0.03	**07:00 ~ 08:00**	5.29	2.65	0.29	2.06	0.88	0.29	0.29	1.18	0.00	0.29	0.29	0.29	0.29	0.00	3.82	0.59	0.29	0.00	18.82
			0.03	**08:00 ~ 09:00**	6.47	3.23	0.29	2.65	0.88	0.29	0.29	1.18	0.00	0.29	0.29	0.29	0.29	0.00	3.23	0.88	0.29	0.00	20.87
			0.03	**09:00 ~ 10:00**	5.59	2.94	0.29	2.35	0.88	0.29	0.29	1.18	0.00	0.29	0.29	0.29	0.29	0.00	2.94	0.59	0.29	0.00	18.82
			0.03	**10:00 ~ 11:00**	5.59	2.94	0.29	2.06	0.88	0.29	0.29	0.88	0.00	0.29	0.29	0.29	0.29	0.00	2.94	0.59	0.29	0.00	18.23
			0.03	**11:00 ~ 12:00**	5.88	2.94	0.29	2.35	0.88	0.29	0.29	0.88	0.00	0.29	0.29	0.29	0.29	0.00	2.65	0.88	0.29	0.00	18.82
			0.03	**12:00 ~ 13:00**	5.59	2.94	0.29	2.06	0.88	0.29	0.29	0.88	0.00	0.29	0.29	0.29	0.29	0.00	2.94	0.59	0.29	0.00	18.23
			0.03	**13:00 ~ 14:00**	5.59	2.94	0.29	2.06	0.88	0.29	0.29	0.88	0.00	0.29	0.29	0.29	0.29	0.00	2.94	0.59	0.29	0.00	18.23
			0.03	**14:00 ~ 15:00**	5.59	2.94	0.29	2.06	0.88	0.29	0.29	0.88	0.00	0.29	0.29	0.29	0.29	0.00	2.94	0.59	0.29	0.00	18.23
			0.03	**15:00 ~ 16:00**	5.59	2.94	0.29	2.06	0.88	0.29	0.29	0.88	0.00	0.29	0.29	0.29	0.29	0.00	2.94	0.59	0.29	0.00	18.23
			0.03	**16:00 ~ 17:00**	5.88	2.94	0.29	2.06	0.88	0.29	0.29	0.88	0.00	0.29	0.29	0.29	0.29	0.00	2.94	0.88	0.29	0.00	18.82
			0.03	**17:00 ~ 18:00**	5.88	2.94	0.29	2.06	0.88	0.29	0.29	1.18	0.00	0.29	0.29	0.29	0.29	0.00	2.94	0.88	0.29	0.00	19.11
			0.03	**18:00 ~ 19:00**	6.17	3.23	0.29	2.35	0.88	0.29	0.29	1.18	0.00	0.29	0.29	0.29	0.29	0.00	2.94	0.88	0.29	0.00	19.99
			0.03	**19:00 ~ 20:00**	5.59	2.94	0.29	2.06	0.88	0.29	0.29	0.88	0.00	0.29	0.29	0.29	0.29	0.00	2.65	0.59	0.29	0.00	17.93
			0.03	**20:00 ~ 21:00**	4.70	2.35	0.29	1.76	0.59	0.29	0.29	0.59	0.00	0.29	0.29	0.29	0.29	0.00	2.35	0.59	0.29	0.00	15.29
			0.03	**21:00 ~ 22:00**	4.70	2.35	0.29	1.76	0.59	0.29	0.29	0.59	0.00	0.29	0.29	0.29	0.29	0.00	2.35	0.59	0.29	0.00	15.29
			0.03	**22:00 ~ 23:00**	4.41	2.35	0.29	1.76	0.59	0.29	0.29	0.59	0.00	0.29	0.29	0.29	0.29	0.00	2.06	0.59	0.29	0.00	14.70
			0.03	**23:00 ~ 00:00**	3.82	2.06	0.29	1.47	0.59	0.29	0.29	0.59	0.00	0.29	0.29	0.29	0.29	0.00	1.76	0.59	0.29	0.00	13.23
				Whole Day Total (veh*km)	104.08	54.10	5.00	40.57	16.46	7.06	7.06	16.76	0.00	6.47	5.00	5.00	5.88	0.00	54.98	13.52	5.88	0.00	347.80

Road No.	Road Name	Bound	Road Length (km)	Hour	PC	TAXI	LGV3	LGV4	LGV6	HGV7	HGV8	PLB	PV4	PV5	NFB6	NFB7	NFB8	FBSD	FBDD	MC	HGV9	NFB9	Total
225	San Ma Tau Street	EB	0.02	**00:00 ~ 01:00**	1.00	0.50	0.00	0.50	0.25	0.25	0.25	0.00	0.00	0.00	0.00	0.00	0.00	0.00	0.25	0.25	0.00	0.00	3.24
			0.02	**01:00 ~ 02:00**	0.75	0.50	0.00	0.25	0.25	0.25	0.25	0.00	0.00	0.00	0.00	0.00	0.00	0.00	0.25	0.25	0.00	0.00	2.74
			0.02	**02:00 ~ 03:00**	0.50	0.25	0.00	0.25	0.25	0.00	0.25	0.00	0.00	0.00	0.00	0.00	0.00	0.00	0.25	0.25	0.00	0.00	1.99
			0.02	**03:00 ~ 04:00**	0.50	0.25	0.00	0.25	0.25	0.00	0.25	0.00	0.00	0.00	0.00	0.00	0.00	0.00	0.25	0.25	0.00	0.00	1.99
			0.02	**04:00 ~ 05:00**	0.50	0.25	0.00	0.25	0.25	0.00	0.25	0.00	0.00	0.00	0.00	0.00	0.00	0.00	0.25	0.25	0.00	0.00	1.99
			0.02	**05:00 ~ 06:00**	0.50	0.25	0.00	0.25	0.25	0.00	0.25	0.00	0.00	0.00	0.00	0.00	0.00	0.00	0.25	0.25	0.00	0.00	1.99
			0.02	**06:00 ~ 07:00**	1.00	0.50	0.00	0.50	0.25	0.25	0.25	0.25	0.00	0.00	0.00	0.00	0.00	0.00	0.25	0.25	0.00	0.00	3.49
			0.02	**07:00 ~ 08:00**	1.74	1.00	0.00	0.75	0.25	0.25	0.25	0.25	0.00	0.25	0.00	0.00	0.25	0.00	0.25	0.25	0.25	0.00	5.73
			0.02	**08:00 ~ 09:00**	2.24	1.25	0.00	1.00	0.50	0.25	0.25	0.25	0.00	0.25	0.00	0.00	0.25	0.00	0.25	0.25	0.25	0.00	6.97
			0.02	**09:00 ~ 10:00**	1.99	1.00	0.00	1.00	0.50	0.25	0.25	0.25	0.00	0.25	0.00	0.00	0.25	0.00	0.25	0.25	0.25	0.00	6.47
			0.02	**10:00 ~ 11:00**	1.74	1.00	0.00	1.00	0.50	0.25	0.25	0.25	0.00	0.25	0.00	0.00	0.25	0.00	0.25	0.25	0.25	0.00	6.23
			0.02	**11:00 ~ 12:00**	1.99	1.00	0.00	1.00	0.50	0.25	0.25	0.25	0.00	0.25	0.00	0.00	0.25	0.00	0.25	0.25	0.25	0.00	6.47
			0.02	**12:00 ~ 13:00**	2.74	1.49	0.00	1.00	0.50	0.25	0.25	0.25	0.00	0.25	0.25	0.00	0.25	0.00	0.25	0.50	0.25	0.00	8.22
			0.02	**13:00 ~ 14:00**	2.74	1.49	0.00	1.00	0.50	0.25	0.25	0.25	0.00	0.25	0.25	0.00	0.25	0.00	0.25	0.50	0.25	0.00	8.22
			0.02	**14:00 ~ 15:00**	2.74	1.49	0.00	1.00	0.50	0.25	0.25	0.25	0.00	0.25	0.25	0.00	0.25	0.00	0.25	0.50	0.25	0.00	8.22
			0.02	**15:00 ~ 16:00**	2.74	1.49	0.00	1.00	0.50	0.25	0.25	0.25	0.00	0.25	0.25	0.00	0.25	0.00	0.25	0.50	0.25	0.00	8.22
			0.02	**16:00 ~ 17:00**	2.74	1.49	0.00	1.00	0.50	0.25	0.25	0.25	0.00	0.25	0.25	0.00	0.25	0.00	0.25	0.50	0.25	0.00	8.22
			0.02	**17:00 ~ 18:00**	2.74	1.49	0.00	1.00	0.50	0.25	0.25	0.25	0.00	0.25	0.25	0.00	0.25	0.00	0.25	0.50	0.25	0.00	8.22
			0.02	**18:00 ~ 19:00**	2.99	1.49	0.00	1.00	0.50	0.25	0.25	0.25	0.00	0.25	0.25	0.00	0.25	0.00	0.25	0.50	0.25	0.00	8.47
			0.02	**19:00 ~ 20:00**	2.74	1.49	0.00	1.00	0.50	0.25	0.25	0.25	0.00	0.25	0.25	0.00	0.25	0.00	0.25	0.50	0.25	0.00	8.22
			0.02	**20:00 ~ 21:00**	2.24	1.25	0.00	0.75	0.25	0.25	0.25	0.25	0.00	0.25	0.25	0.00	0.25	0.00	0.25	0.25	0.25	0.00	6.72
			0.02	**21:00 ~ 22:00**	2.24	1.25	0.00	0.75	0.50	0.25	0.25	0.25	0.00	0.25	0.25	0.00	0.25	0.00	0.25	0.25	0.25	0.00	6.97
			0.02	**22:00 ~ 23:00**	2.24	1.25	0.00	0.75	0.25	0.25	0.25	0.25	0.00	0.25	0.25	0.00	0.25	0.00	0.25	0.25	0.25	0.00	6.72
			0.02	**23:00 ~ 00:00**	1.74	1.00	0.00	0.75	0.25	0.25	0.25	0.25	0.00	0.25	0.25	0.00	0.25	0.00	0.25	0.25	0.25	0.00	5.98
				Whole Day Total (veh*km)	45.07	24.40	0.00	17.93	9.21	4.98	5.98	4.48	0.00	4.23	2.99	0.00	4.23	0.00	5.98	7.97	4.23	0.00	141.68
226	San Shan Road	EB	0.27	**00:00 ~ 01:00**	21.26	10.63	0.00	10.63	5.31	2.66	2.66	2.66	0.00	2.66	0.00	0.00	2.66	0.00	2.66	2.66	2.66	0.00	69.08
			0.27	**01:00 ~ 02:00**	15.94	7.97	0.00	7.97	2.66	2.66	2.66	0.00	0.00	2.66	0.00	0.00	2.66	0.00	2.66	2.66	2.66	0.00	53.14
			0.27	**02:00 ~ 03:00**	10.63	5.31	0.00	5.31	2.66	2.66	2.66	0.00	0.00	2.66	0.00	0.00	0.00	0.00	2.66	2.66	0.00	0.00	37.20
			0.27	**03:00 ~ 04:00**	7.97	5.31	0.00	5.31	2.66	2.66	2.66	0.00	0.00	0.00	0.00	0.00	0.00	0.00	2.66	2.66	0.00	0.00	31.88
			0.27	**04:00 ~ 05:00**	7.97	5.31	0.00	5.31	2.66	2.66	2.66	0.00	0.00	0.00	0.00	0.00	0.00	0.00	2.66	2.66	0.00	0.00	31.88
			0.27	**05:00 ~ 06:00**	10.63	5.31	0.00	5.31	2.66	2.66	2.66	0.00	0.00	2.66	0.00	0.00	0.00	0.00	2.66	2.66	0.00	0.00	37.20
			0.27	**06:00 ~ 07:00**	21.26	10.63	0.00	10.63	5.31	2.66	2.66	2.66	0.00	2.66	0.00	0.00	2.66	0.00	5.31	2.66	2.66	0.00	71.74
			0.27	**07:00 ~ 08:00**	42.51	21.26	2.66	18.60	7.97	2.66	2.66	2.66	0.00	2.66	2.66	2.66	2.66	0.00	7.97	5.31	2.66	0.00	127.54
			0.27	**08:00 ~ 09:00**	53.14	26.57	2.66	23.91	7.97	2.66	2.66	2.66	0.00	2.66	2.66	2.66	2.66	0.00	7.97	7.97	2.66	0.00	151.45
			0.27	**09:00 ~ 10:00**	47.83	23.91	2.66	21.26	7.97	2.66	2.66	2.66	0.00	2.66	2.66	2.66	2.66	0.00	5.31	5.31	2.66	0.00	135.51
			0.27	**10:00 ~ 11:00**	45.17	23.91	2.66	18.60	7.97	2.66	2.66	2.66	0.00	2.66	2.66	2.66	2.66	0.00	5.31	5.31	2.66	0.00	130.19
			0.27	**11:00 ~ 12:00**	47.83	23.91	2.66	21.26	7.97	2.66	2.66	2.66	0.00	2.66	2.66	2.66	2.66	0.00	5.31	5.31	2.66	0.00	135.51
			0.27	**12:00 ~ 13:00**	53.14	26.57	2.66	26.57	10.63	2.66	2.66	2.66	0.00	2.66	2.66	2.66	2.66	0.00	5.31	7.97	2.66	0.00	154.11
			0.27	**13:00 ~ 14:00**	55.80	29.23	2.66	26.57	10.63	2.66	2.66	2.66	0.00	2.66	2.66	2.66	2.66	0.00	5.31	7.97	2.66	0.00	159.42
			0.27	**14:00 ~ 15:00**	55.80	29.23	2.66	26.57	10.63	2.66	2.66	2.66	0.00	2.66	2.66	2.66	2.66	0.00	5.31	7.97	2.66	0.00	159.42
			0.27	**15:00 ~ 16:00**	55.80	29.23	2.66	26.57	10.63	2.66	2.66	2.66	0.00	2.66	2.66	2.66	2.66	0.00	5.31	7.97	2.66	0.00	159.42
			0.27	**16:00 ~ 17:00**	58.45	29.23	2.66	29.23	10.63	2.66	2.66	2.66	0.00	2.66	2.66	2.66	2.66	0.00	5.31	7.97	2.66	0.00	164.73
			0.27	**17:00 ~ 18:00**	58.45	29.23	2.66	29.23	10.63	2.66	2.66	2.66	0.00	2.66	2.66	2.66	2.66	0.00	5.31	7.97	2.66	0.00	164.73
			0.27	**18:00 ~ 19:00**	61.11	31.88	2.66	29.23	10.63	2.66	5.31	2.66	0.00	2.66	2.66	2.66	2.66	0.00	5.31	7.97	2.66	0.00	172.71
			0.27	**19:00 ~ 20:00**	55.80	29.23	2.66	26.57	10.63	2.66	2.66	2.66	0.00	2.66	2.66	2.66	2.66	0.00	5.31	7.97	2.66	0.00	159.42
			0.27	**20:00 ~ 21:00**	45.17	23.91	2.66	21.26	7.97	2.66	2.66	2.66	0.00	2.66	2.66	2.66	2.66	0.00	5.31	5.31	2.66	0.00	132.85
			0.27	**21:00 ~ 22:00**	47.83	23.91	2.66	23.91	7.97	2.66	2.66	2.66	0.00	2.66	2.66	2.66	2.66	0.00	5.31	5.31	2.66	0.00	138.16
			0.27	**22:00 ~ 23:00**	45.17	23.91	2.66	21.26	7.97	2.66	2.66	2.66	0.00	2.66	2.66	2.66	2.66	0.00	5.31	5.31	2.66	0.00	132.85
			0.27	**23:00 ~ 00:00**	37.20	18.60	2.66	18.60	7.97	2.66	2.66	2.66	0.00	2.66	2.66	2.66	2.66	0.00	2.66	5.31	2.66	0.00	114.25
				Whole Day Total (veh*km)	961.83	494.20	45.17	459.66	180.68	63.77	66.43	50.48	0.00	58.45	45.17	45.17	53.14	0.00	114.25	132.85	53.14	0.00	2824.39
227	San Shan Road	WB	0.25	**00:00 ~ 01:00**	25.17	12.59	0.00	7.55	2.52	2.52	2.52	0.00	0.00	2.52	0.00	0.00	2.52	0.00	2.52	2.52	2.52	0.00	65.44
			0.25	**01:00 ~ 02:00**	17.62	10.07	0.00	5.03	2.52	2.52	2.52	0.00	0.00	2.52	0.00	0.00	2.52	0.00	0.00	2.52	2.52	0.00	50.34
			0.25	**02:00 ~ 03:00**	12.59	7.55	0.00	5.03	2.52	2.52	2.52	0.00	0.00	2.52	0.00	0.00	0.00	0.00	0.00	2.52	0.00	0.00	37.76
			0.25	**03:00 ~ 04:00**	10.07	5.03	0.00	2.52	2.52	0.00	2.52	0.00	0.00	2.52	0.00	0.00	0.00	0.00	0.00	2.52	0.00	0.00	27.69
			0.25	**04:00 ~ 05:00**	10.07	5.03	0.00	2.52	2.52	0.00	2.52	0.00	0.00	2.52	0.00	0.00	0.00	0.00	0.00	2.52	0.00	0.00	27.69
			0.25	**05:00 ~ 06:00**	12.59	7.55	0.00	5.03	2.52	2.52	2.52	0.00	0.00	2.52	0.00	0.00	0.00	0.00	2.52	2.52	0.00	0.00	40.27
			0.25	**06:00 ~ 07:00**	25.17	12.59	0.00	7.55	2.52	2.52	2.52	0.00	0.00	2.52	0.00	0.00	2.52	0.00	2.52	2.52	2.52	0.00	67.96
			0.25	**07:00 ~ 08:00**	47.82	25.17	2.52	12.59	5.03	2.52	2.52	2.52	0.00	2.52	2.52	2.52	2.52	0.00	2.52	5.03	2.52	0.00	120.82
			0.25	**08:00 ~ 09:00**	60.41	30.20	2.52	17.62	7.55	2.52	2.52	2.52	0.00	2.52	2.52	2.52	2.52	0.00	2.52	7.55	2.52	0.00	148.50
			0.25	**09:00 ~ 10:00**	52.86	27.69	2.52	15.10	5.03	2.52	2.52	2.52	0.00	2.52	2.52	2.52	2.52	0.00	2.52	7.55	2.52	0.00	133.40
			0.25	**10:00 ~ 11:00**	50.34	27.69	2.52	15.10	5.03	2.52	2.52	2.52	0.00	2.52	2.52	2.52	2.52	0.00	2.52	7.55	2.52	0.00	130.88
			0.25	**11:00 ~ 12:00**	52.86	27.69	2.52	15.10	5.03	2.52	2.52	2.52	0.00	2.52	2.52	2.52	2.52	0.00	2.52	7.55	2.52	0.00	133.40
			0.25	**12:00 ~ 13:00**	25.17	15.10	0.00	2.52	2.52	0.00	2.52	2.52	0.00	2.52	2.52	0.00	2.52	0.00	2.52	2.52	0.00	0.00	62.93
			0.25	**13:00 ~ 14:00**	27.69	15.10	0.00	2.52	2.52	0.00	2.52	2.52	0.00	2.52	2.52	0.00	2.52	0.00	2.52	5.03	0.00	0.00	67.96
			0.25	**14:00 ~ 15:00**	27.69	15.10	0.00	2.52	2.52	0.00	2.52	2.52	0.00	2.52	2.52	0.00	2.52	0.00	2.52	5.03	0.00	0.00	67.96
			0.25	**15:00 ~ 16:00**	27.69	15.10	0.00	2.52	2.52	0.00	2.52	2.52	0.00	2.52	2.52	0.00	2.52	0.00	2.52	5.03	0.00	0.00	67.96
			0.25	**16:00 ~ 17:00**	27.69	15.10	0.00	2.52	2.52	0.00	2.52	2.52	0.00	2.52	2.52	0.00	2.52	0.00	2.52	5.03	0.00	0.00	67.96
			0.25	**17:00 ~ 18:00**	27.69	15.10	0.00	2.52	2.52	0.00	2.52	2.52	0.00	2.52	2.52	0.00	2.52	0.00	2.52	5.03	0.00	0.00	67.96
			0.25	**18:00 ~ 19:00**	30.20	15.10	0.00	2.52	2.52	0.00	2.52	2.52	0.00	2.52	2.52	0.00	2.52	0.00	2.52	5.03	0.00	0.00	70.48
			0.25	**19:00 ~ 20:00**	27.69	15.10	0.00	2.52	2.52	0.00	2.52	2.52	0.00	2.52	2.52	0.00	2.52	0.00	2.52	5.03	0.00	0.00	67.96
			0.25	**20:00 ~ 21:00**	22.65	12.59	0.00	2.52	2.52	0.00	2.52	0.00	0.00	2.52	2.52	0.00	2.52	0.00	2.52	2.52	0.00	0.00	55.37
			0.25	**21:00 ~ 22:00**	22.65	12.59	0.00	2.52	2.52	0.00	2.52	0.00	0.00	2.52	2.52	0.00	2.52	0.00	2.52	2.52	0.00	0.00	55.37
			0.25	**22:00 ~ 23:00**	22.65	12.59	0.00	2.52	2.52	0.00	2.52	0.00	0.00	2.52	2.52	0.00	2.52	0.00	2.52	2.52	0.00	0.00	55.37
			0.25	**23:00 ~ 00:00**	17.62	10.07	0.00	2.52	2.52	0.00	2.52	0.00	0.00	2.52	2.52	0.00	2.52	0.00	2.52	2.52	0.00	0.00	47.82
				Whole Day Total (veh*km)	684.62	367.48	12.59	140.95	75.51	25.17	60.41	35.24	0.00	60.41	42.79	12.59	50.34	0.00	50.34	100.68	20.14	0.00	1739.25
228	East Kowloon Corridor	NB	1.12	**00:00 ~ 01:00**	513.22	267.77	11.16	178.51	66.94	11.16	22.31	11.16	11.16	11.16	11.16	11.16	11.16	0.00	22.31	55.79	11.16	0.00	1227.27
			1.12	**01:00 ~ 02:00**	345.87	178.51	11.16	122.73	44.63	11.16	22.31	0.00	11.16	11.16	11.16	11.16	11.16	0.00	11.16	44.63	11.16	0.00	859.09
			1.12	**02:00 ~ 03:00**	245.45	122.73	11.16	89.26	33.47	11.16	11.16	0.00	0.00	11.16	11.16	11.16	11.16	0.00	11.16	33.47	11.16	0.00	624.79
			1.12	**03:00 ~ 04:00**	189.67	100.41	11.16	66.94	33.47	11.16	11.16	0.00	0.00	11.16	11.16	11.16	11.16	0.00	11.16	22.31	11.16	0.00	513.22
			1.12	**04:00 ~ 05:00**	189.67	100.41	11.16	66.94	33.47	11.16	11.16	0.00	0.00	11.16	11.16	11.16	11.16	0.00	11.16	22.31	11.16	0.00	513.22
			1.12	**05:00 ~ 06:00**	267.77	133.88	11.16	100.41	33.47	11.16	11.16	11.16	0.00	11.16	11.16	11.16	11.16	0.00	22.31	33.47	11.16	0.00	691.73
			1.12	**06:00 ~ 07:00**	524.38	267.77	11.16	189.67	66.94	11.16	22.31	11.16	11.16	11.16	11.16	11.16	11.16	0.00	44.63	55.79	11.16	0.00	1271.90
			1.12	**07:00 ~ 08:00**	######	524.38	11.16	368.18	133.88	22.31	44.63	22.31	11.16	22.31	11.16	11.16	11.16	0.00	55.79	111.57	11.16	0.00	2409.91
			1.12	**08:00 ~ 09:00**	######	658.26	11.16	457.44	167.36	33.47	55.79	22.31	11.16	22.31	11.16	11.16	11.16	0.00	55.79	145.04	22.31	0.00	3001.23
			1.12	**09:00 ~ 10:00**	######	580.16	11.16	401.65	145.04	22.31	44.63	22.31	11.16	22.31	11.16	11.16	11.16	0.00	44.63	122.73	11.16	0.00	2621.90
			1.12	**10:00 ~ 11:00**	######	557.85	11.16	390.50	145.04	22.31	44.63	11.16	11.16	22.31	11.16	11.16	11.16	0.00	44.63	122.73	11.16	0.00	2532.64
			1.12	**11:00 ~ 12:00**	######	591.32	11.16	412.81	156.20	22.31	44.63	11.16	11.16	22.31	11.16	11.16	11.16	0.00	44.63	133.88	11.16	0.00	2677.68
			1.12	**12:00 ~ 13:00**	######	836.78	11.16	278.93	100.41	22.31	33.47	22.31	11.16	33.47	11.16	11.16	22.31	0.00	55.79	178.51	11.16	0.00	3291.32
			1.12	**13:00 ~ 14:00**	######	859.09	11.16	278.93	100.41	22.31	33.47	22.31	11.16	33.47	11.16	11.16	22.31	0.00	55.79	189.67	11.16	0.00	3358.26
			1.12	**14:00 ~ 15:00**	######	870.25	11.16	290.08	100.41	22.31	33.47	22.31	11.16	33.47	11.16	11.16	22.31	0.00	55.79	189.67	11.16	0.00	3414.04
			1.12	**15:00 ~ 16:00**	######	881.40	11.16	290.08	111.57	22.31	33.47	22.31	11.16	33.47	11.16	11.16	22.31	0.00	55.79	189.67	11.16	0.00	3447.51
			1.12	**16:00 ~ 17:00**	######	903.72	11.16	301.24	111.57	22.31	33.47	22.31	11.16	33.47	11.16	11.16	22.31	0.00	55.79	200.83	11.16	0.00	3559.08
			1.12	**17:00 ~ 18:00**	######	903.72	11.16	301.24	111.57	22.31	33.47	22.31	11.16	33.47	11.16	11.16	22.31	0.00	55.79	200.83	11.16	0.00	3547.93
			1.12	**18:00 ~ 19:00**	######	959.50	11.16	312.40	111.57	22.31	33.47	22.31	11.16	33.47	11.16	11.16	22.31	0.00	55.79	211.98	11.16	0.00	3737.60
			1.12	**19:00 ~ 20:00**	######	859.09	11.16	278.93	100.41	22.31	33.47	22.31	11.16	33.47	11.16	11.16	22.31	0.00	55.79	189.67	11.16	0.00	3358.26
			1.12	**20:00 ~ 21:00**	######	714.05	11.16	234.30	89.26	22.31	33.47	11.16	11.16	22.31	11.16	11.16	11.16	0.00	44.63	156.20	11.16	0.00	2811.56
			1.12	**21:00 ~ 22:00**	######	747.52	11.16	245.45	89.26	22.31	33.47	11.16	11.16	33.47	11.16	11.16	22.31	0.00	44.63	167.36	11.16	0.00	2934.29
			1.12	**22:00 ~ 23:00**	######	691.73	11.16	223.14	89.26	22.31	33.47	11.16	11.16	22.31	11.16	11.16	11.16	0.00	44.63	156.20	11.16	0.00	2711.15
			1.12	**23:00 ~ 00:00**	######	557.85	11.16	189.67	66.94	11.16	22.31	11.16	11.16	22.31	11.16	11.16	11.16	0.00	33.47	122.73	11.16	0.00	2209.09
				Whole Day Total (veh*km)	######	######	267.77	######	######	457.44	736.36	345.87	223.14	557.85	267.77	267.77	368.18	0.00	992.97	######	278.93	0.00	57324.67

Road No.	Road Name	Bound	Road Length (km)	Hour	PC	TAXI	LGV3	LGV4	LGV6	HGV7	HGV8	PLB	PV4	PV5	NFB6	NFB7	NFB8	FBSD	FBDD	MC	HGV9	NFB9	Total
229	East Kowloon Corridor	SB	1.07	**00:00 ~ 01:00**	440.30	225.52	10.74	107.39	42.96	10.74	10.74	10.74	10.74	10.74	10.74	10.74	10.74	0.00	21.48	53.70	10.74	0.00	998.73
			1.07	**01:00 ~ 02:00**	300.69	150.35	10.74	75.17	32.22	10.74	10.74	0.00	10.74	10.74	10.74	10.74	10.74	0.00	10.74	32.22	10.74	0.00	698.04
			1.07	**02:00 ~ 03:00**	214.78	107.39	0.00	53.70	21.48	10.74	10.74	0.00	0.00	10.74	10.74	10.74	10.74	0.00	10.74	32.22	10.74	0.00	515.47
			1.07	**03:00 ~ 04:00**	161.09	85.91	0.00	42.96	21.48	10.74	10.74	0.00	0.00	10.74	10.74	10.74	10.74	0.00	10.74	21.48	10.74	0.00	418.82
			1.07	**04:00 ~ 05:00**	161.09	85.91	0.00	42.96	21.48	10.74	10.74	0.00	0.00	10.74	10.74	10.74	10.74	0.00	10.74	21.48	10.74	0.00	418.82
			1.07	**05:00 ~ 06:00**	225.52	118.13	0.00	53.70	21.48	10.74	10.74	10.74	0.00	10.74	10.74	10.74	10.74	0.00	32.22	32.22	10.74	0.00	569.17
			1.07	**06:00 ~ 07:00**	451.04	225.52	10.74	107.39	42.96	10.74	10.74	21.48	10.74	10.74	10.74	10.74	10.74	0.00	64.43	53.70	10.74	0.00	1063.16
			1.07	**07:00 ~ 08:00**	891.34	451.04	10.74	204.04	75.17	10.74	21.48	21.48	10.74	21.48	10.74	10.74	10.74	0.00	75.17	96.65	10.74	0.00	1933.02
			1.07	**08:00 ~ 09:00**	######	569.17	10.74	257.74	96.65	21.48	32.22	32.22	10.74	21.48	10.74	10.74	10.74	0.00	64.43	128.87	10.74	0.00	2405.54
			1.07	**09:00 ~ 10:00**	987.99	504.73	10.74	225.52	85.91	21.48	32.22	21.48	10.74	21.48	10.74	10.74	10.74	0.00	64.43	107.39	10.74	0.00	2137.06
			1.07	**10:00 ~ 11:00**	955.77	483.26	10.74	225.52	85.91	10.74	21.48	21.48	10.74	21.48	10.74	10.74	10.74	0.00	53.70	107.39	10.74	0.00	2051.15
			1.07	**11:00 ~ 12:00**	998.73	504.73	10.74	236.26	85.91	21.48	32.22	21.48	10.74	21.48	10.74	10.74	10.74	0.00	53.70	107.39	10.74	0.00	2147.80
			1.07	**12:00 ~ 13:00**	698.04	354.39	10.74	118.13	42.96	10.74	10.74	21.48	10.74	10.74	10.74	10.74	10.74	0.00	53.70	75.17	10.74	0.00	1460.50
			1.07	**13:00 ~ 14:00**	708.77	354.39	10.74	118.13	42.96	10.74	21.48	21.48	10.74	21.48	10.74	10.74	10.74	0.00	53.70	75.17	10.74	0.00	1492.72
			1.07	**14:00 ~ 15:00**	719.51	365.13	10.74	118.13	42.96	10.74	21.48	21.48	10.74	21.48	10.74	10.74	10.74	0.00	53.70	85.91	10.74	0.00	1524.94
			1.07	**15:00 ~ 16:00**	719.51	365.13	10.74	118.13	42.96	10.74	21.48	21.48	10.74	21.48	10.74	10.74	10.74	0.00	53.70	85.91	10.74	0.00	1524.94
			1.07	**16:00 ~ 17:00**	751.73	375.87	10.74	118.13	42.96	10.74	21.48	21.48	10.74	21.48	10.74	10.74	10.74	0.00	53.70	85.91	10.74	0.00	1567.89
			1.07	**17:00 ~ 18:00**	740.99	375.87	10.74	118.13	42.96	10.74	21.48	21.48	10.74	21.48	10.74	10.74	10.74	0.00	53.70	85.91	10.74	0.00	1557.16
			1.07	**18:00 ~ 19:00**	794.69	397.34	10.74	128.87	53.70	10.74	21.48	21.48	10.74	21.48	10.74	10.74	10.74	0.00	53.70	85.91	10.74	0.00	1653.81
			1.07	**19:00 ~ 20:00**	708.77	354.39	10.74	118.13	42.96	10.74	21.48	21.48	10.74	21.48	10.74	10.74	10.74	0.00	42.96	75.17	10.74	0.00	1481.98
			1.07	**20:00 ~ 21:00**	590.65	300.69	10.74	96.65	42.96	10.74	10.74	10.74	10.74	10.74	10.74	10.74	10.74	0.00	42.96	64.43	10.74	0.00	1245.72
			1.07	**21:00 ~ 22:00**	612.12	311.43	10.74	96.65	42.96	10.74	10.74	10.74	10.74	10.74	10.74	10.74	10.74	0.00	42.96	75.17	10.74	0.00	1288.68
			1.07	**22:00 ~ 23:00**	569.17	289.95	10.74	96.65	32.22	10.74	10.74	10.74	10.74	10.74	10.74	10.74	10.74	0.00	32.22	64.43	10.74	0.00	1192.03
			1.07	**23:00 ~ 00:00**	461.78	236.26	10.74	75.17	32.22	10.74	10.74	10.74	10.74	10.74	10.74	10.74	10.74	0.00	32.22	53.70	10.74	0.00	998.73
				Whole Day Total (veh*km)	######	######	214.78	######	######	289.95	418.82	375.87	214.78	386.60	257.74	257.74	257.74	0.00	######	######	257.74	0.00	32345.87
230	East Kowloon Corridor	NB	0.05	**00:00 ~ 01:00**	1.52	1.01	0.00	1.01	0.51	0.51	0.51	0.00	0.00	0.00	0.00	0.00	0.00	0.00	0.51	0.51	0.00	0.00	6.06
			0.05	**01:00 ~ 02:00**	1.01	0.51	0.00	0.51	0.51	0.51	0.51	0.00	0.00	0.00	0.00	0.00	0.00	0.00	0.00	0.51	0.00	0.00	4.04
			0.05	**02:00 ~ 03:00**	1.01	0.51	0.00	0.51	0.51	0.00	0.51	0.00	0.00	0.00	0.00	0.00	0.00	0.00	0.00	0.51	0.00	0.00	3.54
			0.05	**03:00 ~ 04:00**	0.51	0.51	0.00	0.51	0.51	0.00	0.00	0.00	0.00	0.00	0.00	0.00	0.00	0.00	0.00	0.51	0.00	0.00	2.53
			0.05	**04:00 ~ 05:00**	0.51	0.51	0.00	0.51	0.51	0.00	0.00	0.00	0.00	0.00	0.00	0.00	0.00	0.00	0.00	0.51	0.00	0.00	2.53
			0.05	**05:00 ~ 06:00**	1.01	0.51	0.00	0.51	0.51	0.00	0.51	0.00	0.00	0.00	0.00	0.00	0.00	0.00	0.51	0.51	0.00	0.00	4.04
			0.05	**06:00 ~ 07:00**	1.52	1.01	0.00	1.01	0.51	0.51	0.51	0.51	0.00	0.00	0.00	0.00	0.00	0.00	0.51	0.51	0.00	0.00	6.57
			0.05	**07:00 ~ 08:00**	2.53	1.52	0.00	1.52	0.51	0.51	0.51	0.51	0.00	0.51	0.00	0.00	0.51	0.00	0.51	0.51	0.51	0.00	10.10
			0.05	**08:00 ~ 09:00**	3.54	2.02	0.00	2.02	1.01	0.51	0.51	0.51	0.00	0.51	0.00	0.00	0.51	0.00	0.51	0.51	0.51	0.00	12.63
			0.05	**09:00 ~ 10:00**	3.03	1.52	0.00	1.52	0.51	0.51	0.51	0.51	0.00	0.51	0.00	0.00	0.51	0.00	0.51	0.51	0.51	0.00	10.61
			0.05	**10:00 ~ 11:00**	3.03	1.52	0.00	1.52	0.51	0.51	0.51	0.51	0.00	0.51	0.00	0.00	0.51	0.00	0.51	0.51	0.51	0.00	10.61
			0.05	**11:00 ~ 12:00**	3.03	1.52	0.00	1.52	0.51	0.51	0.51	0.51	0.00	0.51	0.00	0.00	0.51	0.00	0.51	0.51	0.51	0.00	10.61
			0.05	**12:00 ~ 13:00**	2.53	1.52	0.00	0.51	0.51	0.00	0.51	0.51	0.00	0.51	0.00	0.00	0.00	0.00	0.51	0.51	0.00	0.00	7.58
			0.05	**13:00 ~ 14:00**	3.03	1.52	0.00	0.51	0.51	0.00	0.51	0.51	0.00	0.51	0.00	0.00	0.00	0.00	0.51	0.51	0.00	0.00	8.08
			0.05	**14:00 ~ 15:00**	3.03	1.52	0.00	0.51	0.51	0.00	0.51	0.51	0.00	0.51	0.00	0.00	0.00	0.00	0.51	0.51	0.00	0.00	8.08
			0.05	**15:00 ~ 16:00**	3.03	1.52	0.00	0.51	0.51	0.00	0.51	0.51	0.00	0.51	0.00	0.00	0.00	0.00	0.51	0.51	0.00	0.00	8.08
			0.05	**16:00 ~ 17:00**	3.03	1.52	0.00	0.51	0.51	0.00	0.51	0.51	0.00	0.51	0.00	0.00	0.00	0.00	0.51	0.51	0.00	0.00	8.08
			0.05	**17:00 ~ 18:00**	3.03	1.52	0.00	0.51	0.51	0.00	0.51	0.51	0.00	0.51	0.00	0.00	0.00	0.00	0.51	0.51	0.00	0.00	8.08
			0.05	**18:00 ~ 19:00**	3.03	1.52	0.00	0.51	0.51	0.00	0.51	0.51	0.00	0.51	0.00	0.00	0.00	0.00	0.51	0.51	0.00	0.00	8.08
			0.05	**19:00 ~ 20:00**	3.03	1.52	0.00	0.51	0.51	0.00	0.51	0.51	0.00	0.51	0.00	0.00	0.00	0.00	0.51	0.51	0.00	0.00	8.08
			0.05	**20:00 ~ 21:00**	2.53	1.52	0.00	0.51	0.51	0.00	0.51	0.00	0.00	0.51	0.00	0.00	0.00	0.00	0.51	0.51	0.00	0.00	7.07
			0.05	**21:00 ~ 22:00**	2.53	1.52	0.00	0.51	0.51	0.00	0.51	0.00	0.00	0.51	0.00	0.00	0.00	0.00	0.51	0.51	0.00	0.00	7.07
			0.05	**22:00 ~ 23:00**	2.53	1.52	0.00	0.51	0.51	0.00	0.51	0.00	0.00	0.51	0.00	0.00	0.00	0.00	0.51	0.51	0.00	0.00	7.07
			0.05	**23:00 ~ 00:00**	2.02	1.01	0.00	0.51	0.51	0.00	0.51	0.00	0.00	0.51	0.00	0.00	0.00	0.00	0.51	0.51	0.00	0.00	6.06
				Whole Day Total (veh*km)	55.55	30.30	0.00	18.69	12.63	4.04	11.11	7.07	0.00	8.59	0.00	0.00	2.53	0.00	10.10	12.12	2.53	0.00	175.24
231	East Kowloon Corridor	SB	0.12	**00:00 ~ 01:00**	38.11	19.06	1.19	8.34	3.57	1.19	1.19	1.19	1.19	1.19	1.19	1.19	1.19	0.00	2.38	4.76	1.19	0.00	88.13
			0.12	**01:00 ~ 02:00**	25.01	13.10	1.19	5.96	2.38	1.19	1.19	0.00	1.19	1.19	1.19	1.19	1.19	0.00	1.19	3.57	1.19	0.00	61.93
			0.12	**02:00 ~ 03:00**	19.06	9.53	0.00	4.76	2.38	1.19	1.19	0.00	0.00	1.19	1.19	1.19	1.19	0.00	1.19	2.38	1.19	0.00	47.64
			0.12	**03:00 ~ 04:00**	14.29	7.15	0.00	3.57	1.19	1.19	1.19	0.00	0.00	1.19	1.19	0.00	1.19	0.00	1.19	2.38	1.19	0.00	36.92
			0.12	**04:00 ~ 05:00**	14.29	7.15	0.00	3.57	1.19	1.19	1.19	0.00	0.00	1.19	1.19	0.00	1.19	0.00	1.19	2.38	1.19	0.00	36.92
			0.12	**05:00 ~ 06:00**	20.25	10.72	0.00	4.76	2.38	1.19	1.19	1.19	0.00	1.19	1.19	1.19	1.19	0.00	3.57	2.38	1.19	0.00	53.60
			0.12	**06:00 ~ 07:00**	38.11	20.25	1.19	8.34	3.57	1.19	1.19	2.38	1.19	1.19	1.19	1.19	1.19	0.00	7.15	4.76	1.19	0.00	95.28
			0.12	**07:00 ~ 08:00**	77.42	39.30	1.19	16.67	5.96	1.19	2.38	2.38	1.19	1.19	1.19	1.19	1.19	0.00	8.34	8.34	1.19	0.00	170.31
			0.12	**08:00 ~ 09:00**	96.47	48.83	1.19	21.44	8.34	1.19	2.38	2.38	1.19	2.38	1.19	1.19	1.19	0.00	7.15	10.72	1.19	0.00	208.43
			0.12	**09:00 ~ 10:00**	84.56	42.88	1.19	19.06	7.15	1.19	2.38	2.38	1.19	2.38	1.19	1.19	1.19	0.00	5.96	9.53	1.19	0.00	184.61
			0.12	**10:00 ~ 11:00**	82.18	41.69	1.19	17.87	7.15	1.19	2.38	2.38	1.19	2.38	1.19	1.19	1.19	0.00	5.96	9.53	1.19	0.00	179.84
			0.12	**11:00 ~ 12:00**	86.94	44.07	1.19	19.06	7.15	1.19	2.38	2.38	1.19	2.38	1.19	1.19	1.19	0.00	5.96	9.53	1.19	0.00	188.18
			0.12	**12:00 ~ 13:00**	64.31	33.35	1.19	11.91	4.76	1.19	1.19	2.38	1.19	1.19	1.19	1.19	1.19	0.00	4.76	7.15	1.19	0.00	139.35
			0.12	**13:00 ~ 14:00**	65.51	33.35	1.19	11.91	4.76	1.19	1.19	2.38	1.19	1.19	1.19	1.19	1.19	0.00	4.76	7.15	1.19	0.00	140.54
			0.12	**14:00 ~ 15:00**	66.70	34.54	1.19	11.91	4.76	1.19	1.19	2.38	1.19	1.19	1.19	1.19	1.19	0.00	4.76	8.34	1.19	0.00	144.11
			0.12	**15:00 ~ 16:00**	67.89	34.54	1.19	11.91	4.76	1.19	1.19	2.38	1.19	1.19	1.19	1.19	1.19	0.00	4.76	8.34	1.19	0.00	145.30
			0.12	**16:00 ~ 17:00**	70.27	35.73	1.19	13.10	4.76	1.19	1.19	2.38	1.19	1.19	1.19	1.19	1.19	0.00	4.76	8.34	1.19	0.00	150.07
			0.12	**17:00 ~ 18:00**	69.08	35.73	1.19	13.10	4.76	1.19	1.19	2.38	1.19	1.19	1.19	1.19	1.19	0.00	5.96	8.34	1.19	0.00	150.07
			0.12	**18:00 ~ 19:00**	73.84	38.11	1.19	13.10	4.76	1.19	2.38	2.38	1.19	1.19	1.19	1.19	1.19	0.00	5.96	8.34	1.19	0.00	158.40
			0.12	**19:00 ~ 20:00**	65.51	33.35	1.19	11.91	4.76	1.19	1.19	2.38	1.19	1.19	1.19	1.19	1.19	0.00	4.76	7.15	1.19	0.00	140.54
			0.12	**20:00 ~ 21:00**	55.98	28.58	1.19	9.53	3.57	1.19	1.19	1.19	1.19	1.19	1.19	1.19	1.19	0.00	4.76	5.96	1.19	0.00	120.29
			0.12	**21:00 ~ 22:00**	57.17	29.78	1.19	10.72	3.57	1.19	1.19	1.19	1.19	1.19	1.19	1.19	1.19	0.00	4.76	7.15	1.19	0.00	125.06
			0.12	**22:00 ~ 23:00**	53.60	27.39	1.19	9.53	3.57	1.19	1.19	1.19	1.19	1.19	1.19	1.19	1.19	0.00	3.57	5.96	1.19	0.00	115.53
			0.12	**23:00 ~ 00:00**	42.88	22.63	1.19	8.34	3.57	1.19	1.19	1.19	1.19	1.19	1.19	1.19	1.19	0.00	3.57	4.76	1.19	0.00	97.66
				Whole Day Total (veh*km)	######	690.78	23.82	270.36	104.81	28.58	35.73	40.49	23.82	33.35	28.58	26.20	28.58	0.00	108.38	157.21	28.58	0.00	2978.69
232	Kai Tak Tunnel	NB	0.12	**00:00 ~ 01:00**	54.60	27.30	1.24	18.62	7.45	1.24	2.48	1.24	1.24	1.24	1.24	1.24	1.24	0.00	2.48	6.21	1.24	0.00	130.31
			0.12	**01:00 ~ 02:00**	35.99	18.62	1.24	12.41	4.96	1.24	1.24	0.00	1.24	1.24	1.24	1.24	1.24	0.00	1.24	4.96	1.24	0.00	89.35
			0.12	**02:00 ~ 03:00**	26.06	13.65	1.24	8.69	3.72	1.24	1.24	0.00	0.00	1.24	1.24	1.24	1.24	0.00	1.24	3.72	1.24	0.00	67.01
			0.12	**03:00 ~ 04:00**	19.86	9.93	1.24	7.45	2.48	1.24	1.24	0.00	0.00	1.24	1.24	1.24	1.24	0.00	1.24	2.48	1.24	0.00	53.36
			0.12	**04:00 ~ 05:00**	19.86	9.93	1.24	7.45	2.48	1.24	1.24	0.00	0.00	1.24	1.24	1.24	1.24	0.00	1.24	2.48	1.24	0.00	53.36
			0.12	**05:00 ~ 06:00**	27.30	14.89	1.24	9.93	3.72	1.24	1.24	1.24	0.00	1.24	1.24	1.24	1.24	0.00	2.48	3.72	1.24	0.00	73.22
			0.12	**06:00 ~ 07:00**	54.60	28.54	1.24	18.62	7.45	1.24	2.48	1.24	1.24	1.24	1.24	1.24	1.24	0.00	4.96	6.21	1.24	0.00	134.03
			0.12	**07:00 ~ 08:00**	109.21	55.85	1.24	37.23	13.65	2.48	3.72	2.48	1.24	2.48	1.24	1.24	1.24	0.00	6.21	12.41	1.24	0.00	253.16
			0.12	**08:00 ~ 09:00**	136.51	69.50	1.24	47.16	17.37	2.48	4.96	2.48	1.24	2.48	1.24	1.24	1.24	0.00	4.96	14.89	1.24	0.00	310.25
			0.12	**09:00 ~ 10:00**	120.38	60.81	1.24	40.95	14.89	2.48	4.96	2.48	1.24	2.48	1.24	1.24	1.24	0.00	4.96	13.65	1.24	0.00	275.50
			0.12	**10:00 ~ 11:00**	116.65	59.57	1.24	39.71	14.89	2.48	4.96	1.24	1.24	2.48	1.24	1.24	1.24	0.00	4.96	13.65	1.24	0.00	268.06
			0.12	**11:00 ~ 12:00**	122.86	62.05	1.24	42.19	16.13	2.48	4.96	1.24	1.24	2.48	1.24	1.24	1.24	0.00	4.96	13.65	1.24	0.00	280.47
			0.12	**12:00 ~ 13:00**	177.46	90.59	1.24	29.78	11.17	2.48	3.72	2.48	1.24	3.72	1.24	1.24	2.48	0.00	6.21	19.86	1.24	0.00	356.17
			0.12	**13:00 ~ 14:00**	181.19	91.83	1.24	31.03	11.17	2.48	3.72	2.48	1.24	3.72	1.24	1.24	2.48	0.00	6.21	19.86	1.24	0.00	362.37
			0.12	**14:00 ~ 15:00**	183.67	93.08	1.24	31.03	11.17	2.48	3.72	2.48	1.24	3.72	1.24	1.24	2.48	0.00	6.21	19.86	1.24	0.00	366.10
			0.12	**15:00 ~ 16:00**	186.15	94.32	1.24	31.03	11.17	2.48	3.72	2.48	1.24	3.72	1.24	1.24	2.48	0.00	6.21	21.10	1.24	0.00	371.06
			0.12	**16:00 ~ 17:00**	192.36	98.04	1.24	32.27	12.41	2.48	3.72	2.48	1.24	3.72	1.24	1.24	2.48	0.00	6.21	21.10	1.24	0.00	383.47
			0.12	**17:00 ~ 18:00**	191.11	96.80	1.24	32.27	12.41	2.48	3.72	2.48	1.24	3.72	1.24	1.24	2.48	0.00	6.21	21.10	1.24	0.00	380.99
			0.12	**18:00 ~ 19:00**	203.52	103.00	1.24	34.75	12.41	2.48	3.72	2.48	1.24	3.72	1.24	1.24	2.48	0.00	6.21	22.34	1.24	0.00	403.33
			0.12	**19:00 ~ 20:00**	181.19	91.83	1.24	31.03	11.17	2.48	3.72	2.48	1.24	3.72	1.24	1.24	2.48	0.00	4.96	19.86	1.24	0.00	361.13
			0.12	**20:00 ~ 21:00**	152.64	76.94	1.24	26.06	9.93	1.24	3.72	1.24	1.24	2.48	1.24	1.24	1.24	0.00	4.96	17.37	1.24	0.00	304.05
			0.12	**21:00 ~ 22:00**	157.61	79.42	1.24	26.06	9.93	2.48	3.72	1.24	1.24	2.48	1.24	1.24	1.24	0.00	4.96	17.37	1.24	0.00	312.73
			0.12	**22:00 ~ 23:00**	145.20	73.22	1.24	24.82	8.69	1.24	2.48	1.24	1.24	2.48	1.24	1.24	1.24	0.00	4.96	16.13	1.24	0.00	287.91
			0.12	**23:00 ~ 00:00**	119.14	60.81	1.24	19.86	7.45	1.24	2.48	1.24	1.24	2.48	1.24	1.24	1.24	0.00	3.72	13.65	1.24	0.00	239.51
				Whole Day Total (veh*km)	######	######	29.78	640.36	238.27	47.16	76.94	38.47	24.82	60.81	29.78	29.78	39.71	0.00	107.97	327.62	29.78	0.00	6116.89

Road No.	Road Name	Bound	Road Length (km)	Hour	PC	TAXI	LGV3	LGV4	LGV6	HGV7	HGV8	PLB	PV4	PV5	NFB6	NFB7	NFB8	FBSD	FBDD	MC	HGV9	NFB9	Total
233	Kai Tak Tunnel	SB	0.15	**00:00 ~ 01:00**	61.68	30.84	1.54	16.96	6.17	1.54	1.54	1.54	1.54	1.54	1.54	1.54	1.54	0.00	4.63	7.71	1.54	0.00	143.41
			0.15	**01:00 ~ 02:00**	41.63	21.59	1.54	10.79	4.63	1.54	1.54	0.00	1.54	1.54	1.54	1.54	1.54	0.00	3.08	4.63	1.54	0.00	100.23
			0.15	**02:00 ~ 03:00**	29.30	15.42	1.54	7.71	3.08	1.54	1.54	0.00	0.00	1.54	1.54	1.54	1.54	0.00	1.54	3.08	1.54	0.00	72.47
			0.15	**03:00 ~ 04:00**	23.13	12.34	0.00	6.17	3.08	1.54	1.54	0.00	0.00	1.54	1.54	1.54	1.54	0.00	1.54	3.08	1.54	0.00	60.14
			0.15	**04:00 ~ 05:00**	23.13	12.34	0.00	6.17	3.08	1.54	1.54	0.00	0.00	1.54	1.54	1.54	1.54	0.00	1.54	3.08	1.54	0.00	60.14
			0.15	**05:00 ~ 06:00**	32.38	16.96	1.54	9.25	3.08	1.54	1.54	1.54	0.00	1.54	1.54	1.54	1.54	0.00	4.63	4.63	1.54	0.00	84.81
			0.15	**06:00 ~ 07:00**	61.68	32.38	1.54	16.96	6.17	1.54	1.54	3.08	1.54	1.54	1.54	1.54	1.54	0.00	12.34	7.71	1.54	0.00	154.20
			0.15	**07:00 ~ 08:00**	124.90	63.22	1.54	32.38	12.34	1.54	4.63	4.63	1.54	3.08	1.54	1.54	1.54	0.00	15.42	13.88	1.54	0.00	285.27
			0.15	**08:00 ~ 09:00**	155.74	78.64	1.54	40.09	15.42	3.08	4.63	4.63	1.54	3.08	1.54	1.54	1.54	0.00	12.34	16.96	1.54	0.00	343.87
			0.15	**09:00 ~ 10:00**	135.70	69.39	1.54	35.47	13.88	3.08	4.63	4.63	1.54	3.08	1.54	1.54	1.54	0.00	10.79	15.42	1.54	0.00	305.32
			0.15	**10:00 ~ 11:00**	132.61	67.85	1.54	33.92	12.34	3.08	4.63	3.08	1.54	3.08	1.54	1.54	1.54	0.00	10.79	15.42	1.54	0.00	296.06
			0.15	**11:00 ~ 12:00**	138.78	70.93	1.54	35.47	13.88	3.08	4.63	3.08	1.54	3.08	1.54	1.54	1.54	0.00	10.79	15.42	1.54	0.00	308.40
			0.15	**12:00 ~ 13:00**	114.11	58.60	1.54	29.30	10.79	1.54	3.08	3.08	1.54	3.08	1.54	1.54	1.54	0.00	9.25	12.34	1.54	0.00	254.43
			0.15	**13:00 ~ 14:00**	117.19	58.60	1.54	29.30	10.79	1.54	3.08	3.08	1.54	3.08	1.54	1.54	1.54	0.00	9.25	13.88	1.54	0.00	259.06
			0.15	**14:00 ~ 15:00**	118.73	60.14	1.54	30.84	10.79	1.54	3.08	3.08	1.54	3.08	1.54	1.54	1.54	0.00	9.25	13.88	1.54	0.00	263.68
			0.15	**15:00 ~ 16:00**	118.73	60.14	1.54	30.84	10.79	1.54	3.08	3.08	1.54	3.08	1.54	1.54	1.54	0.00	9.25	13.88	1.54	0.00	263.68
			0.15	**16:00 ~ 17:00**	123.36	63.22	1.54	32.38	12.34	1.54	4.63	3.08	1.54	3.08	1.54	1.54	1.54	0.00	9.25	13.88	1.54	0.00	276.02
			0.15	**17:00 ~ 18:00**	123.36	61.68	1.54	30.84	12.34	1.54	4.63	4.63	1.54	3.08	1.54	1.54	1.54	0.00	9.25	13.88	1.54	0.00	274.48
			0.15	**18:00 ~ 19:00**	131.07	66.31	1.54	33.92	12.34	3.08	4.63	4.63	1.54	3.08	1.54	1.54	1.54	0.00	9.25	15.42	1.54	0.00	292.98
			0.15	**19:00 ~ 20:00**	117.19	58.60	1.54	29.30	10.79	1.54	3.08	3.08	1.54	3.08	1.54	1.54	1.54	0.00	7.71	13.88	1.54	0.00	257.51
			0.15	**20:00 ~ 21:00**	97.15	49.34	1.54	24.67	9.25	1.54	3.08	3.08	1.54	1.54	1.54	1.54	1.54	0.00	7.71	10.79	1.54	0.00	217.42
			0.15	**21:00 ~ 22:00**	101.77	50.89	1.54	26.21	9.25	1.54	3.08	3.08	1.54	1.54	1.54	1.54	1.54	0.00	7.71	10.79	1.54	0.00	225.13
			0.15	**22:00 ~ 23:00**	94.06	47.80	1.54	24.67	9.25	1.54	3.08	1.54	1.54	1.54	1.54	1.54	1.54	0.00	6.17	10.79	1.54	0.00	209.71
			0.15	**23:00 ~ 00:00**	77.10	38.55	1.54	20.05	7.71	1.54	3.08	1.54	1.54	1.54	1.54	1.54	1.54	0.00	6.17	9.25	1.54	0.00	175.79
				Whole Day Total (veh*km)	#######	######	33.92	593.67	223.59	44.72	75.56	63.22	30.84	57.05	37.01	37.01	37.01	0.00	189.67	263.68	37.01	0.00	5184.20
234	Ma Tau Wai Road	SB	0.10	**00:00 ~ 01:00**	19.30	9.65	0.97	5.79	1.93	0.97	0.97	0.97	0.00	0.97	0.97	0.97	0.97	0.00	7.72	2.90	0.97	0.00	55.97
			0.10	**01:00 ~ 02:00**	12.55	6.76	0.97	3.86	1.93	0.97	0.97	0.00	0.00	0.97	0.97	0.97	0.97	0.00	3.86	1.93	0.97	0.00	38.60
			0.10	**02:00 ~ 03:00**	9.65	4.83	0.00	2.90	0.97	0.97	0.97	0.00	0.00	0.97	0.97	0.00	0.97	0.00	2.90	0.97	0.97	0.00	27.99
			0.10	**03:00 ~ 04:00**	6.76	3.86	0.00	2.90	0.97	0.97	0.97	0.00	0.00	0.97	0.00	0.00	0.97	0.00	2.90	0.97	0.97	0.00	23.16
			0.10	**04:00 ~ 05:00**	6.76	3.86	0.00	1.93	0.97	0.97	0.97	0.00	0.00	0.97	0.00	0.00	0.97	0.00	2.90	0.97	0.97	0.00	22.20
			0.10	**05:00 ~ 06:00**	9.65	4.83	0.00	2.90	0.97	0.97	0.97	0.97	0.00	0.97	0.97	0.00	0.97	0.00	8.69	1.93	0.97	0.00	35.71
			0.10	**06:00 ~ 07:00**	19.30	9.65	0.97	5.79	2.90	0.97	0.97	4.83	0.00	0.97	0.97	0.97	0.97	0.00	22.20	2.90	0.97	0.00	75.27
			0.10	**07:00 ~ 08:00**	37.64	19.30	0.97	11.58	4.83	0.97	1.93	7.72	0.97	0.97	0.97	0.97	0.97	0.00	27.99	4.83	0.97	0.00	123.52
			0.10	**08:00 ~ 09:00**	47.29	24.13	0.97	14.48	5.79	0.97	1.93	8.69	0.97	0.97	0.97	0.97	0.97	0.00	23.16	5.79	0.97	0.00	138.96
			0.10	**09:00 ~ 10:00**	41.50	21.23	0.97	12.55	4.83	0.97	1.93	6.76	0.97	0.97	0.97	0.97	0.97	0.00	21.23	4.83	0.97	0.00	122.56
			0.10	**10:00 ~ 11:00**	40.53	20.27	0.97	12.55	4.83	0.97	1.93	5.79	0.97	0.97	0.97	0.97	0.97	0.00	20.27	4.83	0.97	0.00	118.70
			0.10	**11:00 ~ 12:00**	42.46	21.23	0.97	12.55	4.83	0.97	1.93	5.79	0.97	0.97	0.97	0.97	0.97	0.00	19.30	4.83	0.97	0.00	120.63
			0.10	**12:00 ~ 13:00**	31.85	16.41	0.97	7.72	2.90	0.97	0.97	5.79	0.97	0.97	0.97	0.97	0.97	0.00	17.37	3.86	0.97	0.00	94.57
			0.10	**13:00 ~ 14:00**	32.81	16.41	0.97	7.72	2.90	0.97	0.97	5.79	0.97	0.97	0.97	0.97	0.97	0.00	18.34	3.86	0.97	0.00	96.50
			0.10	**14:00 ~ 15:00**	32.81	16.41	0.97	7.72	2.90	0.97	0.97	5.79	0.97	0.97	0.97	0.97	0.97	0.00	18.34	3.86	0.97	0.00	96.50
			0.10	**15:00 ~ 16:00**	32.81	17.37	0.97	7.72	2.90	0.97	0.97	5.79	0.97	0.97	0.97	0.97	0.97	0.00	18.34	3.86	0.97	0.00	97.47
			0.10	**16:00 ~ 17:00**	34.74	17.37	0.97	7.72	2.90	0.97	0.97	5.79	0.97	0.97	0.97	0.97	0.97	0.00	18.34	3.86	0.97	0.00	99.40
			0.10	**17:00 ~ 18:00**	33.78	17.37	0.97	7.72	2.90	0.97	0.97	6.76	0.97	0.97	0.97	0.97	0.97	0.00	18.34	3.86	0.97	0.00	99.40
			0.10	**18:00 ~ 19:00**	36.67	18.34	0.97	8.69	2.90	0.97	0.97	7.72	0.97	0.97	0.97	0.97	0.97	0.00	19.30	3.86	0.97	0.00	106.15
			0.10	**19:00 ~ 20:00**	32.81	16.41	0.97	7.72	2.90	0.97	0.97	5.79	0.97	0.97	0.97	0.97	0.97	0.00	16.41	3.86	0.97	0.00	94.57
			0.10	**20:00 ~ 21:00**	27.02	14.48	0.97	6.76	2.90	0.97	0.97	3.86	0.97	0.97	0.97	0.97	0.97	0.00	14.48	2.90	0.97	0.00	81.06
			0.10	**21:00 ~ 22:00**	27.99	14.48	0.97	6.76	2.90	0.97	0.97	3.86	0.97	0.97	0.97	0.97	0.97	0.00	14.48	3.86	0.97	0.00	82.99
			0.10	**22:00 ~ 23:00**	26.06	13.51	0.97	5.79	2.90	0.97	0.97	3.86	0.97	0.97	0.97	0.97	0.97	0.00	13.51	2.90	0.97	0.00	77.20
			0.10	**23:00 ~ 00:00**	21.23	10.62	0.97	4.83	1.93	0.97	0.97	2.90	0.97	0.97	0.97	0.97	0.97	0.00	11.58	2.90	0.97	0.00	64.66
				Whole Day Total (veh*km)	663.92	338.72	19.30	176.60	69.48	23.16	27.99	105.19	16.41	23.16	21.23	19.30	23.16	0.00	361.88	81.06	23.16	0.00	1993.69
235	To Kwa Wan Road	SB	0.05	**00:00 ~ 01:00**	9.34	4.67	0.47	3.27	1.40	0.47	0.47	0.47	0.00	0.47	0.47	0.47	0.47	0.00	2.80	1.40	0.47	0.00	27.09
			0.05	**01:00 ~ 02:00**	6.07	3.27	0.47	2.34	0.93	0.47	0.47	0.00	0.00	0.47	0.47	0.47	0.47	0.00	1.40	0.93	0.47	0.00	18.68
			0.05	**02:00 ~ 03:00**	4.67	2.34	0.00	1.87	0.93	0.47	0.47	0.00	0.00	0.47	0.47	0.47	0.47	0.00	0.93	0.47	0.47	0.00	14.01
			0.05	**03:00 ~ 04:00**	3.74	1.87	0.00	1.40	0.47	0.47	0.47	0.00	0.00	0.47	0.00	0.00	0.47	0.00	0.93	0.47	0.47	0.00	11.21
			0.05	**04:00 ~ 05:00**	3.27	1.87	0.00	1.40	0.47	0.47	0.47	0.00	0.00	0.47	0.00	0.00	0.47	0.00	0.93	0.47	0.47	0.00	10.74
			0.05	**05:00 ~ 06:00**	4.67	2.34	0.00	1.87	0.93	0.47	0.47	0.47	0.00	0.47	0.47	0.00	0.47	0.00	3.27	0.93	0.47	0.00	17.28
			0.05	**06:00 ~ 07:00**	9.34	4.67	0.47	3.27	1.40	0.47	0.47	1.87	0.00	0.47	0.47	0.47	0.47	0.00	7.94	1.40	0.47	0.00	33.62
			0.05	**07:00 ~ 08:00**	18.68	9.34	0.47	6.54	2.34	0.47	0.93	2.80	0.47	0.47	0.47	0.47	0.47	0.00	10.27	2.34	0.47	0.00	56.97
			0.05	**08:00 ~ 09:00**	23.35	11.68	0.47	7.94	2.80	0.47	0.93	3.27	0.47	0.47	0.47	0.47	0.47	0.00	8.41	2.80	0.47	0.00	64.91
			0.05	**09:00 ~ 10:00**	20.55	10.27	0.47	7.01	2.80	0.47	0.93	2.80	0.47	0.47	0.47	0.47	0.47	0.00	7.47	2.34	0.47	0.00	57.91
			0.05	**10:00 ~ 11:00**	20.08	10.27	0.47	7.01	2.80	0.47	0.93	2.34	0.47	0.47	0.47	0.47	0.47	0.00	7.47	2.34	0.47	0.00	56.97
			0.05	**11:00 ~ 12:00**	21.02	10.74	0.47	7.01	2.80	0.47	0.93	2.34	0.47	0.47	0.47	0.47	0.47	0.00	7.01	2.34	0.47	0.00	57.91
			0.05	**12:00 ~ 13:00**	18.21	9.34	0.47	2.80	1.40	0.47	0.47	2.80	0.47	0.47	0.47	0.47	0.47	0.00	7.94	2.34	0.47	0.00	49.04
			0.05	**13:00 ~ 14:00**	18.68	9.34	0.47	2.80	1.40	0.47	0.47	2.80	0.47	0.47	0.47	0.47	0.47	0.00	7.94	2.34	0.47	0.00	49.50
			0.05	**14:00 ~ 15:00**	18.68	9.81	0.47	2.80	1.40	0.47	0.47	2.80	0.47	0.47	0.47	0.47	0.47	0.00	7.94	2.34	0.47	0.00	49.97
			0.05	**15:00 ~ 16:00**	19.15	9.81	0.47	2.80	1.40	0.47	0.47	2.80	0.47	0.47	0.47	0.47	0.47	0.00	7.94	2.34	0.47	0.00	50.44
			0.05	**16:00 ~ 17:00**	19.61	9.81	0.47	3.27	1.40	0.47	0.47	2.80	0.47	0.47	0.47	0.47	0.47	0.00	7.94	2.34	0.47	0.00	51.37
			0.05	**17:00 ~ 18:00**	19.61	9.81	0.47	3.27	1.40	0.47	0.47	3.27	0.47	0.47	0.47	0.47	0.47	0.00	8.41	2.34	0.47	0.00	52.30
			0.05	**18:00 ~ 19:00**	20.55	10.74	0.47	3.27	1.40	0.47	0.47	3.27	0.47	0.47	0.47	0.47	0.47	0.00	8.87	2.34	0.47	0.00	54.64
			0.05	**19:00 ~ 20:00**	18.68	9.34	0.47	2.80	1.40	0.47	0.47	2.80	0.47	0.47	0.47	0.47	0.47	0.00	7.47	2.34	0.47	0.00	49.04
			0.05	**20:00 ~ 21:00**	15.41	7.94	0.47	2.34	0.93	0.47	0.47	1.87	0.47	0.47	0.47	0.47	0.47	0.00	6.54	1.87	0.47	0.00	41.10
			0.05	**21:00 ~ 22:00**	15.88	8.41	0.47	2.80	0.93	0.47	0.47	1.87	0.47	0.47	0.47	0.47	0.47	0.00	6.54	1.87	0.47	0.00	42.50
			0.05	**22:00 ~ 23:00**	14.94	7.47	0.47	2.34	0.93	0.47	0.47	1.87	0.47	0.47	0.47	0.47	0.47	0.00	6.07	1.87	0.47	0.00	39.70
			0.05	**23:00 ~ 00:00**	12.14	6.07	0.47	1.87	0.93	0.47	0.47	1.40	0.47	0.47	0.47	0.47	0.47	0.00	5.14	1.40	0.47	0.00	33.16
				Whole Day Total (veh*km)	356.32	181.20	9.34	84.06	35.03	11.21	13.54	46.70	7.94	11.21	10.27	9.34	11.21	0.00	147.57	43.90	11.21	0.00	990.04
236	Chi Kiang Street	EB	0.04	**00:00 ~ 01:00**	0.44	0.44	0.00	0.44	0.00	0.00	0.00	0.00	0.00	0.00	0.00	0.00	0.00	0.00	0.44	0.44	0.00	0.00	2.19
			0.04	**01:00 ~ 02:00**	0.44	0.44	0.00	0.44	0.00	0.00	0.00	0.00	0.00	0.00	0.00	0.00	0.00	0.00	0.44	0.44	0.00	0.00	2.19
			0.04	**02:00 ~ 03:00**	0.44	0.44	0.00	0.44	0.00	0.00	0.00	0.00	0.00	0.00	0.00	0.00	0.00	0.00	0.44	0.00	0.00	0.00	1.75
			0.04	**03:00 ~ 04:00**	0.44	0.44	0.00	0.00	0.00	0.00	0.00	0.00	0.00	0.00	0.00	0.00	0.00	0.00	0.44	0.00	0.00	0.00	1.31
			0.04	**04:00 ~ 05:00**	0.44	0.44	0.00	0.00	0.00	0.00	0.00	0.00	0.00	0.00	0.00	0.00	0.00	0.00	0.44	0.00	0.00	0.00	1.31
			0.04	**05:00 ~ 06:00**	0.44	0.44	0.00	0.44	0.00	0.00	0.00	0.00	0.00	0.00	0.00	0.00	0.00	0.00	0.44	0.00	0.00	0.00	1.75
			0.04	**06:00 ~ 07:00**	0.44	0.44	0.00	0.44	0.00	0.00	0.00	0.44	0.00	0.00	0.00	0.00	0.00	0.00	0.44	0.44	0.00	0.00	2.63
			0.04	**07:00 ~ 08:00**	0.88	0.44	0.00	0.44	0.44	0.00	0.00	0.44	0.00	0.00	0.00	0.00	0.00	0.00	0.44	0.44	0.00	0.00	3.50
			0.04	**08:00 ~ 09:00**	0.88	0.44	0.00	0.44	0.44	0.00	0.00	0.44	0.00	0.00	0.00	0.00	0.00	0.00	0.44	0.44	0.00	0.00	3.50
			0.04	**09:00 ~ 10:00**	0.88	0.44	0.00	0.44	0.44	0.00	0.00	0.44	0.00	0.00	0.00	0.00	0.00	0.00	0.44	0.44	0.00	0.00	3.50
			0.04	**10:00 ~ 11:00**	0.88	0.44	0.00	0.44	0.44	0.00	0.00	0.44	0.00	0.00	0.00	0.00	0.00	0.00	0.44	0.44	0.00	0.00	3.50
			0.04	**11:00 ~ 12:00**	0.88	0.44	0.00	0.44	0.44	0.00	0.00	0.44	0.00	0.00	0.00	0.00	0.00	0.00	0.44	0.44	0.00	0.00	3.50
			0.04	**12:00 ~ 13:00**	1.31	0.88	0.00	0.88	0.44	0.44	0.44	0.44	0.00	0.44	0.00	0.00	0.00	0.00	0.44	0.44	0.00	0.00	6.13
			0.04	**13:00 ~ 14:00**	1.31	0.88	0.00	0.88	0.44	0.44	0.44	0.44	0.00	0.44	0.00	0.00	0.00	0.00	0.44	0.44	0.00	0.00	6.13
			0.04	**14:00 ~ 15:00**	1.31	0.88	0.00	0.88	0.44	0.44	0.44	0.44	0.00	0.44	0.00	0.00	0.00	0.00	0.44	0.44	0.00	0.00	6.13
			0.04	**15:00 ~ 16:00**	1.31	0.88	0.00	0.88	0.44	0.44	0.44	0.44	0.00	0.44	0.00	0.00	0.00	0.00	0.44	0.44	0.00	0.00	6.13
			0.04	**16:00 ~ 17:00**	1.31	0.88	0.00	0.88	0.44	0.44	0.44	0.44	0.00	0.44	0.00	0.00	0.00	0.00	0.44	0.44	0.00	0.00	6.13
			0.04	**17:00 ~ 18:00**	1.31	0.88	0.00	0.88	0.44	0.44	0.44	0.44	0.00	0.44	0.00	0.00	0.00	0.00	0.44	0.44	0.00	0.00	6.13
			0.04	**18:00 ~ 19:00**	1.75	0.88	0.00	0.88	0.44	0.44	0.44	0.44	0.00	0.44	0.00	0.00	0.00	0.00	0.44	0.44	0.00	0.00	6.57
			0.04	**19:00 ~ 20:00**	1.31	0.88	0.00	0.88	0.44	0.44	0.44	0.44	0.00	0.44	0.00	0.00	0.00	0.00	0.44	0.44	0.00	0.00	6.13
			0.04	**20:00 ~ 21:00**	1.31	0.88	0.00	0.88	0.44	0.44	0.44	0.44	0.00	0.44	0.00	0.00	0.00	0.00	0.44	0.44	0.00	0.00	6.13
			0.04	**21:00 ~ 22:00**	1.31	0.88	0.00	0.88	0.44	0.44	0.44	0.44	0.00	0.44	0.00	0.00	0.00	0.00	0.44	0.44	0.00	0.00	6.13
			0.04	**22:00 ~ 23:00**	1.31	0.88	0.00	0.88	0.44	0.44	0.44	0.44	0.00	0.44	0.00	0.00	0.00	0.00	0.44	0.44	0.00	0.00	6.13
			0.04	**23:00 ~ 00:00**	0.88	0.44	0.00	0.44	0.44	0.44	0.44	0.44	0.00	0.44	0.00	0.00	0.00	0.00	0.44	0.44	0.00	0.00	4.82
				Whole Day Total (veh*km)	23.21	15.33	0.00	14.45	7.45	5.26	5.26	7.88	0.00	5.26	0.00	0.00	0.00	0.00	10.51	8.76	0.00	0.00	103.37

Road No.	Road Name	Bound	Road Length (km)	Hour	PC	TAXI	LGV3	LGV4	LGV6	HGV7	HGV8	PLB	PV4	PV5	NFB6	NFB7	NFB8	FBSD	FBDD	MC	HGV9	NFB9	Total
237	Bailey Street	EB	0.08	**00:00 ~ 01:00**	0.77	0.00	0.00	0.00	0.00	0.00	0.00	0.00	0.00	0.00	0.00	0.00	0.00	0.00	0.77	0.00	0.00	0.00	1.54
			0.08	**01:00 ~ 02:00**	0.77	0.00	0.00	0.00	0.00	0.00	0.00	0.00	0.00	0.00	0.00	0.00	0.00	0.00	0.77	0.00	0.00	0.00	1.54
			0.08	**02:00 ~ 03:00**	0.77	0.00	0.00	0.00	0.00	0.00	0.00	0.00	0.00	0.00	0.00	0.00	0.00	0.00	0.00	0.00	0.00	0.00	0.77
			0.08	**03:00 ~ 04:00**	0.00	0.00	0.00	0.00	0.00	0.00	0.00	0.00	0.00	0.00	0.00	0.00	0.00	0.00	0.00	0.00	0.00	0.00	0.00
			0.08	**04:00 ~ 05:00**	0.00	0.00	0.00	0.00	0.00	0.00	0.00	0.00	0.00	0.00	0.00	0.00	0.00	0.00	0.00	0.00	0.00	0.00	0.00
			0.08	**05:00 ~ 06:00**	0.77	0.00	0.00	0.00	0.00	0.00	0.00	0.00	0.00	0.00	0.00	0.00	0.00	0.00	0.77	0.00	0.00	0.00	1.54
			0.08	**06:00 ~ 07:00**	0.77	0.00	0.00	0.00	0.00	0.00	0.00	0.77	0.00	0.00	0.00	0.00	0.00	0.00	0.77	0.00	0.00	0.00	2.31
			0.08	**07:00 ~ 08:00**	0.77	0.77	0.00	0.77	0.00	0.00	0.00	0.77	0.00	0.00	0.00	0.00	0.00	0.00	0.77	0.00	0.00	0.00	3.86
			0.08	**08:00 ~ 09:00**	0.77	0.77	0.00	0.77	0.00	0.00	0.00	0.77	0.00	0.00	0.00	0.00	0.00	0.00	0.77	0.00	0.00	0.00	3.86
			0.08	**09:00 ~ 10:00**	0.77	0.77	0.00	0.77	0.00	0.00	0.00	0.77	0.00	0.00	0.00	0.00	0.00	0.00	0.77	0.00	0.00	0.00	3.86
			0.08	**10:00 ~ 11:00**	0.77	0.77	0.00	0.77	0.00	0.00	0.00	0.77	0.00	0.00	0.00	0.00	0.00	0.00	0.77	0.00	0.00	0.00	3.86
			0.08	**11:00 ~ 12:00**	0.77	0.77	0.00	0.77	0.00	0.00	0.00	0.77	0.00	0.00	0.00	0.00	0.00	0.00	0.77	0.00	0.00	0.00	3.86
			0.08	**12:00 ~ 13:00**	0.77	0.77	0.00	0.00	0.00	0.00	0.00	0.77	0.00	0.00	0.00	0.00	0.00	0.00	0.77	0.00	0.00	0.00	3.08
			0.08	**13:00 ~ 14:00**	0.77	0.77	0.00	0.00	0.00	0.00	0.00	0.77	0.00	0.00	0.00	0.00	0.00	0.00	0.77	0.00	0.00	0.00	3.08
			0.08	**14:00 ~ 15:00**	0.77	0.77	0.00	0.00	0.00	0.00	0.00	0.77	0.00	0.00	0.00	0.00	0.00	0.00	0.77	0.00	0.00	0.00	3.08
			0.08	**15:00 ~ 16:00**	0.77	0.77	0.00	0.00	0.00	0.00	0.00	0.77	0.00	0.00	0.00	0.00	0.00	0.00	0.77	0.00	0.00	0.00	3.08
			0.08	**16:00 ~ 17:00**	0.77	0.77	0.00	0.00	0.00	0.00	0.00	0.77	0.00	0.00	0.00	0.00	0.00	0.00	0.77	0.00	0.00	0.00	3.08
			0.08	**17:00 ~ 18:00**	0.77	0.77	0.00	0.00	0.00	0.00	0.00	0.77	0.00	0.00	0.00	0.00	0.00	0.00	0.77	0.00	0.00	0.00	3.08
			0.08	**18:00 ~ 19:00**	0.77	0.77	0.00	0.00	0.00	0.00	0.00	0.77	0.00	0.00	0.00	0.00	0.00	0.00	0.77	0.00	0.00	0.00	3.08
			0.08	**19:00 ~ 20:00**	0.77	0.77	0.00	0.00	0.00	0.00	0.00	0.77	0.00	0.00	0.00	0.00	0.00	0.00	0.77	0.00	0.00	0.00	3.08
			0.08	**20:00 ~ 21:00**	0.77	0.77	0.00	0.00	0.00	0.00	0.00	0.00	0.00	0.00	0.00	0.00	0.00	0.00	0.77	0.00	0.00	0.00	2.31
			0.08	**21:00 ~ 22:00**	0.77	0.77	0.00	0.00	0.00	0.00	0.00	0.00	0.00	0.00	0.00	0.00	0.00	0.00	0.77	0.00	0.00	0.00	2.31
			0.08	**22:00 ~ 23:00**	0.77	0.77	0.00	0.00	0.00	0.00	0.00	0.00	0.00	0.00	0.00	0.00	0.00	0.00	0.77	0.00	0.00	0.00	2.31
			0.08	**23:00 ~ 00:00**	0.77	0.77	0.00	0.00	0.00	0.00	0.00	0.00	0.00	0.00	0.00	0.00	0.00	0.00	0.77	0.00	0.00	0.00	2.31
				Whole Day Total (veh*km)	16.96	13.11	0.00	3.86	0.00	0.00	0.00	10.79	0.00	0.00	0.00	0.00	0.00	0.00	16.19	0.00	0.00	0.00	60.91
238	Wan On Street	NB	0.07	**00:00 ~ 01:00**	0.72	0.72	0.00	0.00	0.00	0.00	0.00	0.00	0.00	0.00	0.00	0.00	0.00	0.00	0.00	0.00	0.00	0.00	1.43
			0.07	**01:00 ~ 02:00**	0.72	0.72	0.00	0.00	0.00	0.00	0.00	0.00	0.00	0.00	0.00	0.00	0.00	0.00	0.00	0.00	0.00	0.00	1.43
			0.07	**02:00 ~ 03:00**	0.72	0.72	0.00	0.00	0.00	0.00	0.00	0.00	0.00	0.00	0.00	0.00	0.00	0.00	0.00	0.00	0.00	0.00	1.43
			0.07	**03:00 ~ 04:00**	0.72	0.72	0.00	0.00	0.00	0.00	0.00	0.00	0.00	0.00	0.00	0.00	0.00	0.00	0.00	0.00	0.00	0.00	1.43
			0.07	**04:00 ~ 05:00**	0.72	0.72	0.00	0.00	0.00	0.00	0.00	0.00	0.00	0.00	0.00	0.00	0.00	0.00	0.00	0.00	0.00	0.00	1.43
			0.07	**05:00 ~ 06:00**	0.72	0.72	0.00	0.00	0.00	0.00	0.00	0.00	0.00	0.00	0.00	0.00	0.00	0.00	0.00	0.00	0.00	0.00	1.43
			0.07	**06:00 ~ 07:00**	0.72	0.72	0.00	0.00	0.00	0.00	0.00	0.00	0.00	0.00	0.00	0.00	0.00	0.00	0.00	0.00	0.00	0.00	1.43
			0.07	**07:00 ~ 08:00**	0.72	0.72	0.00	0.72	0.00	0.00	0.00	0.00	0.00	0.00	0.00	0.00	0.00	0.00	0.00	0.72	0.00	0.00	2.87
			0.07	**08:00 ~ 09:00**	1.43	0.72	0.00	0.72	0.00	0.00	0.00	0.00	0.00	0.00	0.00	0.00	0.00	0.00	0.00	0.72	0.00	0.00	3.59
			0.07	**09:00 ~ 10:00**	0.72	0.72	0.00	0.72	0.00	0.00	0.00	0.00	0.00	0.00	0.00	0.00	0.00	0.00	0.00	0.72	0.00	0.00	2.87
			0.07	**10:00 ~ 11:00**	0.72	0.72	0.00	0.72	0.00	0.00	0.00	0.00	0.00	0.00	0.00	0.00	0.00	0.00	0.00	0.72	0.00	0.00	2.87
			0.07	**11:00 ~ 12:00**	0.72	0.72	0.00	0.72	0.00	0.00	0.00	0.00	0.00	0.00	0.00	0.00	0.00	0.00	0.00	0.72	0.00	0.00	2.87
			0.07	**12:00 ~ 13:00**	0.72	0.72	0.00	0.72	0.00	0.00	0.00	0.00	0.00	0.00	0.00	0.00	0.00	0.00	0.00	0.72	0.00	0.00	2.87
			0.07	**13:00 ~ 14:00**	0.72	0.72	0.00	0.72	0.00	0.00	0.00	0.00	0.00	0.00	0.00	0.00	0.00	0.00	0.00	0.72	0.00	0.00	2.87
			0.07	**14:00 ~ 15:00**	0.72	0.72	0.00	0.72	0.00	0.00	0.00	0.00	0.00	0.00	0.00	0.00	0.00	0.00	0.00	0.72	0.00	0.00	2.87
			0.07	**15:00 ~ 16:00**	0.72	0.72	0.00	0.72	0.00	0.00	0.00	0.00	0.00	0.00	0.00	0.00	0.00	0.00	0.00	0.72	0.00	0.00	2.87
			0.07	**16:00 ~ 17:00**	0.72	0.72	0.00	0.72	0.00	0.00	0.00	0.00	0.00	0.00	0.00	0.00	0.00	0.00	0.00	0.72	0.00	0.00	2.87
			0.07	**17:00 ~ 18:00**	0.72	0.72	0.00	0.72	0.00	0.00	0.00	0.00	0.00	0.00	0.00	0.00	0.00	0.00	0.00	0.72	0.00	0.00	2.87
			0.07	**18:00 ~ 19:00**	1.43	0.72	0.00	0.72	0.00	0.00	0.00	0.00	0.00	0.00	0.00	0.00	0.00	0.00	0.00	0.72	0.00	0.00	3.59
			0.07	**19:00 ~ 20:00**	0.72	0.72	0.00	0.72	0.00	0.00	0.00	0.00	0.00	0.00	0.00	0.00	0.00	0.00	0.00	0.72	0.00	0.00	2.87
			0.07	**20:00 ~ 21:00**	0.72	0.72	0.00	0.72	0.00	0.00	0.00	0.00	0.00	0.00	0.00	0.00	0.00	0.00	0.00	0.72	0.00	0.00	2.87
			0.07	**21:00 ~ 22:00**	0.72	0.72	0.00	0.72	0.00	0.00	0.00	0.00	0.00	0.00	0.00	0.00	0.00	0.00	0.00	0.72	0.00	0.00	2.87
			0.07	**22:00 ~ 23:00**	0.72	0.72	0.00	0.72	0.00	0.00	0.00	0.00	0.00	0.00	0.00	0.00	0.00	0.00	0.00	0.72	0.00	0.00	2.87
			0.07	**23:00 ~ 00:00**	0.72	0.72	0.00	0.72	0.00	0.00	0.00	0.00	0.00	0.00	0.00	0.00	0.00	0.00	0.00	0.72	0.00	0.00	2.87
				Whole Day Total (veh*km)	18.64	17.21	0.00	12.19	0.00	0.00	0.00	0.00	0.00	0.00	0.00	0.00	0.00	0.00	0.00	12.19	0.00	0.00	60.23
239	Wan On Street	SB	0.07	**00:00 ~ 01:00**	0.72	0.72	0.00	0.00	0.00	0.00	0.00	0.00	0.00	0.00	0.00	0.00	0.00	0.00	0.00	0.00	0.00	0.00	1.43
			0.07	**01:00 ~ 02:00**	0.72	0.72	0.00	0.00	0.00	0.00	0.00	0.00	0.00	0.00	0.00	0.00	0.00	0.00	0.00	0.00	0.00	0.00	1.43
			0.07	**02:00 ~ 03:00**	0.72	0.72	0.00	0.00	0.00	0.00	0.00	0.00	0.00	0.00	0.00	0.00	0.00	0.00	0.00	0.00	0.00	0.00	1.43
			0.07	**03:00 ~ 04:00**	0.72	0.72	0.00	0.00	0.00	0.00	0.00	0.00	0.00	0.00	0.00	0.00	0.00	0.00	0.00	0.00	0.00	0.00	1.43
			0.07	**04:00 ~ 05:00**	0.72	0.72	0.00	0.00	0.00	0.00	0.00	0.00	0.00	0.00	0.00	0.00	0.00	0.00	0.00	0.00	0.00	0.00	1.43
			0.07	**05:00 ~ 06:00**	0.72	0.72	0.00	0.00	0.00	0.00	0.00	0.00	0.00	0.00	0.00	0.00	0.00	0.00	0.00	0.00	0.00	0.00	1.43
			0.07	**06:00 ~ 07:00**	0.72	0.72	0.00	0.00	0.00	0.00	0.00	0.00	0.00	0.00	0.00	0.00	0.00	0.00	0.00	0.00	0.00	0.00	1.43
			0.07	**07:00 ~ 08:00**	0.72	0.72	0.00	0.72	0.00	0.00	0.00	0.00	0.00	0.00	0.00	0.00	0.00	0.00	0.00	0.72	0.00	0.00	2.87
			0.07	**08:00 ~ 09:00**	1.43	0.72	0.00	0.72	0.00	0.00	0.00	0.00	0.00	0.00	0.00	0.00	0.00	0.00	0.00	0.72	0.00	0.00	3.59
			0.07	**09:00 ~ 10:00**	0.72	0.72	0.00	0.72	0.00	0.00	0.00	0.00	0.00	0.00	0.00	0.00	0.00	0.00	0.00	0.72	0.00	0.00	2.87
			0.07	**10:00 ~ 11:00**	0.72	0.72	0.00	0.72	0.00	0.00	0.00	0.00	0.00	0.00	0.00	0.00	0.00	0.00	0.00	0.72	0.00	0.00	2.87
			0.07	**11:00 ~ 12:00**	0.72	0.72	0.00	0.72	0.00	0.00	0.00	0.00	0.00	0.00	0.00	0.00	0.00	0.00	0.00	0.72	0.00	0.00	2.87
			0.07	**12:00 ~ 13:00**	0.72	0.72	0.00	0.72	0.00	0.00	0.00	0.00	0.00	0.00	0.00	0.00	0.00	0.00	0.00	0.72	0.00	0.00	2.87
			0.07	**13:00 ~ 14:00**	0.72	0.72	0.00	0.72	0.00	0.00	0.00	0.00	0.00	0.00	0.00	0.00	0.00	0.00	0.00	0.72	0.00	0.00	2.87
			0.07	**14:00 ~ 15:00**	0.72	0.72	0.00	0.72	0.00	0.00	0.00	0.00	0.00	0.00	0.00	0.00	0.00	0.00	0.00	0.72	0.00	0.00	2.87
			0.07	**15:00 ~ 16:00**	0.72	0.72	0.00	0.72	0.00	0.00	0.00	0.00	0.00	0.00	0.00	0.00	0.00	0.00	0.00	0.72	0.00	0.00	2.87
			0.07	**16:00 ~ 17:00**	0.72	0.72	0.00	0.72	0.00	0.00	0.00	0.00	0.00	0.00	0.00	0.00	0.00	0.00	0.00	0.72	0.00	0.00	2.87
			0.07	**17:00 ~ 18:00**	0.72	0.72	0.00	0.72	0.00	0.00	0.00	0.00	0.00	0.00	0.00	0.00	0.00	0.00	0.00	0.72	0.00	0.00	2.87
			0.07	**18:00 ~ 19:00**	1.43	0.72	0.00	0.72	0.00	0.00	0.00	0.00	0.00	0.00	0.00	0.00	0.00	0.00	0.00	0.72	0.00	0.00	3.59
			0.07	**19:00 ~ 20:00**	0.72	0.72	0.00	0.72	0.00	0.00	0.00	0.00	0.00	0.00	0.00	0.00	0.00	0.00	0.00	0.72	0.00	0.00	2.87
			0.07	**20:00 ~ 21:00**	0.72	0.72	0.00	0.72	0.00	0.00	0.00	0.00	0.00	0.00	0.00	0.00	0.00	0.00	0.00	0.72	0.00	0.00	2.87
			0.07	**21:00 ~ 22:00**	0.72	0.72	0.00	0.72	0.00	0.00	0.00	0.00	0.00	0.00	0.00	0.00	0.00	0.00	0.00	0.72	0.00	0.00	2.87
			0.07	**22:00 ~ 23:00**	0.72	0.72	0.00	0.72	0.00	0.00	0.00	0.00	0.00	0.00	0.00	0.00	0.00	0.00	0.00	0.72	0.00	0.00	2.87
			0.07	**23:00 ~ 00:00**	0.72	0.72	0.00	0.72	0.00	0.00	0.00	0.00	0.00	0.00	0.00	0.00	0.00	0.00	0.00	0.72	0.00	0.00	2.87
				Whole Day Total (veh*km)	18.64	17.21	0.00	12.19	0.00	0.00	0.00	0.00	0.00	0.00	0.00	0.00	0.00	0.00	0.00	12.19	0.00	0.00	60.23
240	Ha Heung Road	NB	0.01	**00:00 ~ 01:00**	0.10	0.10	0.00	0.00	0.00	0.00	0.00	0.00	0.00	0.00	0.00	0.00	0.00	0.00	0.00	0.00	0.00	0.00	0.20
			0.01	**01:00 ~ 02:00**	0.10	0.10	0.00	0.00	0.00	0.00	0.00	0.00	0.00	0.00	0.00	0.00	0.00	0.00	0.00	0.00	0.00	0.00	0.20
			0.01	**02:00 ~ 03:00**	0.10	0.10	0.00	0.00	0.00	0.00	0.00	0.00	0.00	0.00	0.00	0.00	0.00	0.00	0.00	0.00	0.00	0.00	0.20
			0.01	**03:00 ~ 04:00**	0.10	0.10	0.00	0.00	0.00	0.00	0.00	0.00	0.00	0.00	0.00	0.00	0.00	0.00	0.00	0.00	0.00	0.00	0.20
			0.01	**04:00 ~ 05:00**	0.10	0.10	0.00	0.00	0.00	0.00	0.00	0.00	0.00	0.00	0.00	0.00	0.00	0.00	0.00	0.00	0.00	0.00	0.20
			0.01	**05:00 ~ 06:00**	0.10	0.10	0.00	0.00	0.00	0.00	0.00	0.00	0.00	0.00	0.00	0.00	0.00	0.00	0.00	0.00	0.00	0.00	0.20
			0.01	**06:00 ~ 07:00**	0.10	0.10	0.00	0.00	0.00	0.00	0.00	0.00	0.00	0.00	0.00	0.00	0.00	0.00	0.00	0.00	0.00	0.00	0.20
			0.01	**07:00 ~ 08:00**	0.10	0.10	0.00	0.10	0.00	0.00	0.00	0.00	0.00	0.00	0.00	0.00	0.00	0.00	0.00	0.10	0.00	0.00	0.40
			0.01	**08:00 ~ 09:00**	0.20	0.10	0.00	0.10	0.00	0.00	0.00	0.00	0.00	0.00	0.00	0.00	0.00	0.00	0.00	0.10	0.00	0.00	0.50
			0.01	**09:00 ~ 10:00**	0.10	0.10	0.00	0.10	0.00	0.00	0.00	0.00	0.00	0.00	0.00	0.00	0.00	0.00	0.00	0.10	0.00	0.00	0.40
			0.01	**10:00 ~ 11:00**	0.10	0.10	0.00	0.10	0.00	0.00	0.00	0.00	0.00	0.00	0.00	0.00	0.00	0.00	0.00	0.10	0.00	0.00	0.40
			0.01	**11:00 ~ 12:00**	0.10	0.10	0.00	0.10	0.00	0.00	0.00	0.00	0.00	0.00	0.00	0.00	0.00	0.00	0.00	0.10	0.00	0.00	0.40
			0.01	**12:00 ~ 13:00**	2.50	1.30	0.00	0.10	0.10	0.10	0.10	0.10	0.10	0.10	0.10	0.10	0.10	0.00	0.10	0.30	0.00	0.00	5.20
			0.01	**13:00 ~ 14:00**	2.60	1.30	0.00	0.20	0.10	0.10	0.10	0.10	0.10	0.10	0.10	0.10	0.10	0.00	0.10	0.30	0.00	0.00	5.40
			0.01	**14:00 ~ 15:00**	2.60	1.30	0.00	0.20	0.10	0.10	0.10	0.10	0.10	0.10	0.10	0.10	0.10	0.00	0.10	0.30	0.00	0.00	5.40
			0.01	**15:00 ~ 16:00**	2.60	1.30	0.00	0.20	0.10	0.10	0.10	0.10	0.10	0.10	0.10	0.10	0.10	0.00	0.10	0.30	0.00	0.00	5.40
			0.01	**16:00 ~ 17:00**	2.70	1.40	0.00	0.20	0.10	0.10	0.10	0.10	0.10	0.10	0.10	0.10	0.10	0.00	0.10	0.30	0.00	0.00	5.60
			0.01	**17:00 ~ 18:00**	2.70	1.40	0.00	0.20	0.10	0.10	0.10	0.10	0.10	0.10	0.10	0.10	0.10	0.00	0.10	0.30	0.00	0.00	5.60
			0.01	**18:00 ~ 19:00**	2.90	1.50	0.00	0.20	0.10	0.10	0.10	0.10	0.10	0.10	0.10	0.10	0.10	0.00	0.10	0.30	0.00	0.00	5.90
			0.01	**19:00 ~ 20:00**	2.60	1.30	0.00	0.20	0.10	0.10	0.10	0.10	0.10	0.10	0.10	0.10	0.10	0.00	0.10	0.30	0.00	0.00	5.40
			0.01	**20:00 ~ 21:00**	2.20	1.10	0.00	0.10	0.10	0.10	0.10	0.00	0.10	0.10	0.10	0.10	0.10	0.00	0.10	0.30	0.00	0.00	4.60
			0.01	**21:00 ~ 22:00**	2.20	1.10	0.00	0.10	0.10	0.10	0.10	0.00	0.10	0.10	0.10	0.10	0.10	0.00	0.10	0.30	0.00	0.00	4.60
			0.01	**22:00 ~ 23:00**	2.10	1.10	0.00	0.10	0.10	0.10	0.10	0.00	0.10	0.10	0.10	0.10	0.10	0.00	0.10	0.30	0.00	0.00	4.50
			0.01	**23:00 ~ 00:00**	1.70	0.90	0.00	0.10	0.10	0.10	0.10	0.00	0.10	0.10	0.10	0.10	0.10	0.00	0.10	0.20	0.00	0.00	3.80
				Whole Day Total (veh*km)	30.70	16.20	0.00	2.40	1.20	1.20	1.20	0.80	1.20	1.20	1.20	1.20	1.20	0.00	1.20	4.00	0.00	0.00	64.90

Road No.	Road Name	Bound	Road Length (km)	Hour	PC	TAXI	LGV3	LGV4	LGV6	HGV7	HGV8	PLB	PV4	PV5	NFB6	NFB7	NFB8	FBSD	FBDD	MC	HGV9	NFB9	Total
241	Ha Heung Road	NB	0.01	**00:00 ~ 01:00**	0.80	0.40	0.00	0.10	0.10	0.00	0.10	0.00	0.00	0.10	0.00	0.00	0.00	0.00	0.10	0.10	0.00	0.00	1.80
			0.01	**01:00 ~ 02:00**	0.50	0.30	0.00	0.10	0.10	0.00	0.10	0.00	0.00	0.10	0.00	0.00	0.00	0.00	0.00	0.10	0.00	0.00	1.30
			0.01	**02:00 ~ 03:00**	0.40	0.20	0.00	0.10	0.10	0.00	0.00	0.00	0.00	0.10	0.00	0.00	0.00	0.00	0.00	0.10	0.00	0.00	1.00
			0.01	**03:00 ~ 04:00**	0.30	0.20	0.00	0.10	0.10	0.00	0.00	0.00	0.00	0.00	0.00	0.00	0.00	0.00	0.00	0.10	0.00	0.00	0.80
			0.01	**04:00 ~ 05:00**	0.30	0.20	0.00	0.10	0.10	0.00	0.00	0.00	0.00	0.00	0.00	0.00	0.00	0.00	0.00	0.10	0.00	0.00	0.80
			0.01	**05:00 ~ 06:00**	0.40	0.20	0.00	0.10	0.10	0.00	0.00	0.00	0.00	0.10	0.00	0.00	0.00	0.00	0.10	0.10	0.00	0.00	1.10
			0.01	**06:00 ~ 07:00**	0.80	0.40	0.00	0.10	0.10	0.00	0.10	0.10	0.00	0.10	0.00	0.00	0.00	0.00	0.10	0.10	0.00	0.00	1.90
			0.01	**07:00 ~ 08:00**	1.50	0.80	0.00	0.20	0.10	0.10	0.10	0.10	0.00	0.10	0.10	0.10	0.10	0.00	0.10	0.20	0.10	0.00	3.70
			0.01	**08:00 ~ 09:00**	1.90	1.00	0.00	0.30	0.10	0.10	0.10	0.10	0.00	0.10	0.10	0.10	0.10	0.00	0.10	0.20	0.10	0.00	4.40
			0.01	**09:00 ~ 10:00**	1.70	0.90	0.00	0.20	0.10	0.10	0.10	0.10	0.00	0.10	0.10	0.10	0.10	0.00	0.10	0.20	0.10	0.00	4.00
			0.01	**10:00 ~ 11:00**	1.60	0.80	0.00	0.20	0.10	0.10	0.10	0.10	0.00	0.10	0.10	0.10	0.10	0.00	0.10	0.20	0.10	0.00	3.80
			0.01	**11:00 ~ 12:00**	1.70	0.90	0.00	0.20	0.10	0.10	0.10	0.10	0.00	0.10	0.10	0.10	0.10	0.00	0.10	0.20	0.10	0.00	4.00
			0.01	**12:00 ~ 13:00**	0.20	0.10	0.00	0.10	0.10	0.00	0.10	0.00	0.00	0.00	0.00	0.00	0.00	0.00	0.00	0.10	0.00	0.00	0.70
			0.01	**13:00 ~ 14:00**	0.20	0.10	0.00	0.10	0.10	0.00	0.10	0.00	0.00	0.00	0.00	0.00	0.00	0.00	0.00	0.10	0.00	0.00	0.70
			0.01	**14:00 ~ 15:00**	0.20	0.10	0.00	0.10	0.10	0.00	0.10	0.00	0.00	0.00	0.00	0.00	0.00	0.00	0.00	0.10	0.00	0.00	0.70
			0.01	**15:00 ~ 16:00**	0.20	0.10	0.00	0.10	0.10	0.00	0.10	0.00	0.00	0.00	0.00	0.00	0.00	0.00	0.00	0.10	0.00	0.00	0.70
			0.01	**16:00 ~ 17:00**	0.20	0.10	0.00	0.10	0.10	0.00	0.10	0.00	0.00	0.00	0.00	0.00	0.00	0.00	0.00	0.10	0.00	0.00	0.70
			0.01	**17:00 ~ 18:00**	0.20	0.10	0.00	0.10	0.10	0.00	0.10	0.00	0.00	0.00	0.00	0.00	0.00	0.00	0.00	0.10	0.00	0.00	0.70
			0.01	**18:00 ~ 19:00**	0.20	0.10	0.00	0.10	0.10	0.00	0.10	0.00	0.00	0.00	0.00	0.00	0.00	0.00	0.00	0.10	0.00	0.00	0.70
			0.01	**19:00 ~ 20:00**	0.20	0.10	0.00	0.10	0.10	0.00	0.10	0.00	0.00	0.00	0.00	0.00	0.00	0.00	0.00	0.10	0.00	0.00	0.70
			0.01	**20:00 ~ 21:00**	0.10	0.10	0.00	0.10	0.10	0.00	0.10	0.00	0.00	0.00	0.00	0.00	0.00	0.00	0.00	0.10	0.00	0.00	0.60
			0.01	**21:00 ~ 22:00**	0.20	0.10	0.00	0.10	0.10	0.00	0.10	0.00	0.00	0.00	0.00	0.00	0.00	0.00	0.00	0.10	0.00	0.00	0.70
			0.01	**22:00 ~ 23:00**	0.10	0.10	0.00	0.10	0.10	0.00	0.10	0.00	0.00	0.00	0.00	0.00	0.00	0.00	0.00	0.10	0.00	0.00	0.60
			0.01	**23:00 ~ 00:00**	0.10	0.10	0.00	0.10	0.10	0.00	0.10	0.00	0.00	0.00	0.00	0.00	0.00	0.00	0.00	0.10	0.00	0.00	0.60
				Whole Day Total (veh*km)	14.00	7.50	0.00	3.00	2.40	0.50	2.00	0.60	0.00	1.00	0.50	0.50	0.50	0.00	0.80	2.90	0.50	0.00	36.70

Road No.	Road Name	Bound	Road Length (km)	Hour	PC	TAXI	LGV3	LGV4	LGV6	HGV7	HGV8	PLB	PV4	PV5	NFB6	NFB7	NFB8	FBSD	FBDD	MC	HGV9	NFB9	Total
242	Chun Tin Street	EB	0.03	**00:00 ~ 01:00**	0.25	0.00	0.00	0.00	0.00	0.00	0.00	0.00	0.00	0.00	0.00	0.00	0.00	0.00	0.00	0.00	0.00	0.00	0.25
			0.03	**01:00 ~ 02:00**	0.25	0.00	0.00	0.00	0.00	0.00	0.00	0.00	0.00	0.00	0.00	0.00	0.00	0.00	0.00	0.00	0.00	0.00	0.25
			0.03	**02:00 ~ 03:00**	0.00	0.00	0.00	0.00	0.00	0.00	0.00	0.00	0.00	0.00	0.00	0.00	0.00	0.00	0.00	0.00	0.00	0.00	0.00
			0.03	**03:00 ~ 04:00**	0.00	0.00	0.00	0.00	0.00	0.00	0.00	0.00	0.00	0.00	0.00	0.00	0.00	0.00	0.00	0.00	0.00	0.00	0.00
			0.03	**04:00 ~ 05:00**	0.00	0.00	0.00	0.00	0.00	0.00	0.00	0.00	0.00	0.00	0.00	0.00	0.00	0.00	0.00	0.00	0.00	0.00	0.00
			0.03	**05:00 ~ 06:00**	0.00	0.00	0.00	0.00	0.00	0.00	0.00	0.00	0.00	0.00	0.00	0.00	0.00	0.00	0.00	0.00	0.00	0.00	0.00
			0.03	**06:00 ~ 07:00**	0.25	0.00	0.00	0.00	0.00	0.00	0.00	0.00	0.00	0.00	0.00	0.00	0.00	0.00	0.00	0.00	0.00	0.00	0.25
			0.03	**07:00 ~ 08:00**	0.25	0.25	0.00	0.25	0.00	0.00	0.00	0.00	0.00	0.00	0.00	0.00	0.00	0.00	0.00	0.00	0.00	0.00	0.75
			0.03	**08:00 ~ 09:00**	0.25	0.25	0.00	0.25	0.00	0.00	0.00	0.00	0.00	0.00	0.00	0.00	0.00	0.00	0.00	0.00	0.00	0.00	0.75
			0.03	**09:00 ~ 10:00**	0.25	0.25	0.00	0.25	0.00	0.00	0.00	0.00	0.00	0.00	0.00	0.00	0.00	0.00	0.00	0.00	0.00	0.00	0.75
			0.03	**10:00 ~ 11:00**	0.25	0.25	0.00	0.25	0.00	0.00	0.00	0.00	0.00	0.00	0.00	0.00	0.00	0.00	0.00	0.00	0.00	0.00	0.75
			0.03	**11:00 ~ 12:00**	0.25	0.25	0.00	0.25	0.00	0.00	0.00	0.00	0.00	0.00	0.00	0.00	0.00	0.00	0.00	0.00	0.00	0.00	0.75
			0.03	**12:00 ~ 13:00**	0.25	0.25	0.00	0.25	0.25	0.00	0.25	0.00	0.00	0.00	0.00	0.00	0.00	0.00	0.00	0.25	0.00	0.00	1.50
			0.03	**13:00 ~ 14:00**	0.25	0.25	0.00	0.25	0.25	0.00	0.25	0.00	0.00	0.00	0.00	0.00	0.00	0.00	0.00	0.25	0.00	0.00	1.50
			0.03	**14:00 ~ 15:00**	0.25	0.25	0.00	0.25	0.25	0.00	0.25	0.00	0.00	0.00	0.00	0.00	0.00	0.00	0.00	0.25	0.00	0.00	1.50
			0.03	**15:00 ~ 16:00**	0.25	0.25	0.00	0.25	0.25	0.00	0.25	0.00	0.00	0.00	0.00	0.00	0.00	0.00	0.00	0.25	0.00	0.00	1.50
			0.03	**16:00 ~ 17:00**	0.25	0.25	0.00	0.25	0.25	0.00	0.25	0.00	0.00	0.00	0.00	0.00	0.00	0.00	0.00	0.25	0.00	0.00	1.50
			0.03	**17:00 ~ 18:00**	0.25	0.25	0.00	0.25	0.25	0.00	0.25	0.00	0.00	0.00	0.00	0.00	0.00	0.00	0.00	0.25	0.00	0.00	1.50
			0.03	**18:00 ~ 19:00**	0.25	0.25	0.00	0.25	0.25	0.00	0.25	0.00	0.00	0.00	0.00	0.00	0.00	0.00	0.00	0.25	0.00	0.00	1.50
			0.03	**19:00 ~ 20:00**	0.25	0.25	0.00	0.25	0.25	0.00	0.25	0.00	0.00	0.00	0.00	0.00	0.00	0.00	0.00	0.25	0.00	0.00	1.50
			0.03	**20:00 ~ 21:00**	0.25	0.25	0.00	0.25	0.25	0.00	0.25	0.00	0.00	0.00	0.00	0.00	0.00	0.00	0.00	0.25	0.00	0.00	1.50
			0.03	**21:00 ~ 22:00**	0.25	0.25	0.00	0.25	0.25	0.00	0.25	0.00	0.00	0.00	0.00	0.00	0.00	0.00	0.00	0.25	0.00	0.00	1.50
			0.03	**22:00 ~ 23:00**	0.25	0.25	0.00	0.25	0.25	0.00	0.25	0.00	0.00	0.00	0.00	0.00	0.00	0.00	0.00	0.25	0.00	0.00	1.50
			0.03	**23:00 ~ 00:00**	0.25	0.25	0.00	0.25	0.25	0.00	0.25	0.00	0.00	0.00	0.00	0.00	0.00	0.00	0.00	0.25	0.00	0.00	1.50
				Whole Day Total (veh*km)	5.00	4.25	0.00	4.25	3.00	0.00	3.00	0.00	0.00	0.00	0.00	0.00	0.00	0.00	0.00	3.00	0.00	0.00	22.50

Appendix E2 Traffic Forecast for Year 2038 Vehicle Kilometer Travelled (VKT)

Vehicle Kilometer Travelled for Each Road in 2038

Road No.	Road Name	Bound	Road Length (km)	Hour	PC	TAXI	LGV3	LGV4	LGV6	HGV7	HGV8	PLB	PV4	PV5	NFB6	NFB7	NFB8	FBSD	FBDD	MC	HGV9	NFB9	Total
			0.08	**00:00 ~ 01:00**	9.56	5.58	0.00	2.39	0.80	0.80	0.80	0.00	0.00	0.80	0.80	0.00	0.80	0.00	0.80	1.59	0.80	0.00	25.50
			0.08	**01:00 ~ 02:00**	6.38	3.19	0.00	1.59	0.80	0.80	0.80	0.00	0.00	0.80	0.80	0.00	0.80	0.00	0.80	0.80	0.80	0.00	18.33
			0.08	**02:00 ~ 03:00**	4.78	2.39	0.00	1.59	0.80	0.80	0.80	0.00	0.00	0.80	0.00	0.00	0.00	0.00	0.80	0.80	0.00	0.00	13.55
			0.08	**03:00 ~ 04:00**	3.99	2.39	0.00	0.80	0.80	0.00	0.80	0.00	0.00	0.80	0.00	0.00	0.00	0.00	0.80	0.80	0.00	0.00	11.16
			0.08	**04:00 ~ 05:00**	3.99	2.39	0.00	0.80	0.80	0.00	0.80	0.00	0.00	0.80	0.00	0.00	0.00	0.00	0.80	0.80	0.00	0.00	11.16
			0.08	**05:00 ~ 06:00**	5.58	3.19	0.00	1.59	0.80	0.80	0.80	0.00	0.00	0.80	0.00	0.00	0.00	0.00	0.80	0.80	0.00	0.00	15.14
			0.08	**06:00 ~ 07:00**	10.36	5.58	0.00	2.39	0.80	0.80	0.80	0.80	0.00	0.80	0.80	0.00	0.80	0.00	0.80	1.59	0.80	0.00	27.10
			0.08	**07:00 ~ 08:00**	19.93	10.36	0.80	3.99	1.59	0.80	0.80	0.80	0.80	0.80	0.80	0.80	0.80	0.00	0.80	2.39	0.80	0.00	47.02
			0.08	**08:00 ~ 09:00**	24.71	12.75	0.80	5.58	2.39	0.80	0.80	0.80	0.80	0.80	0.80	0.80	0.80	0.00	0.80	3.19	0.80	0.00	57.38
			0.08	**09:00 ~ 10:00**	21.52	11.16	0.80	4.78	1.59	0.80	0.80	0.80	0.80	0.80	0.80	0.80	0.80	0.00	0.80	2.39	0.80	0.00	50.21
			0.08	**10:00 ~ 11:00**	20.72	11.16	0.80	4.78	1.59	0.80	0.80	0.80	0.80	0.80	0.80	0.80	0.80	0.00	0.80	2.39	0.80	0.00	49.41
			0.08	**11:00 ~ 12:00**	22.32	11.16	0.80	4.78	1.59	0.80	0.80	0.80	0.80	0.80	0.80	0.80	0.80	0.00	0.80	2.39	0.80	0.00	51.01
1	Shun Yung Street	NB	0.08	**12:00 ~ 13:00**	13.55	7.17	0.80	3.99	1.59	0.80	0.80	0.80	0.00	0.80	0.80	0.80	0.80	0.00	0.80	1.59	0.80	0.00	35.87
			0.08	**13:00 ~ 14:00**	13.55	7.17	0.80	3.99	1.59	0.80	0.80	0.80	0.00	0.80	0.80	0.80	0.80	0.00	0.80	1.59	0.80	0.00	35.87
			0.08	**14:00 ~ 15:00**	13.55	7.17	0.80	3.99	1.59	0.80	0.80	0.80	0.00	0.80	0.80	0.80	0.80	0.00	0.80	1.59	0.80	0.00	35.87
			0.08	**15:00 ~ 16:00**	13.55	7.17	0.80	3.99	1.59	0.80	0.80	0.80	0.00	0.80	0.80	0.80	0.80	0.00	0.80	1.59	0.80	0.00	35.87
			0.08	**16:00 ~ 17:00**	14.35	7.17	0.80	4.78	1.59	0.80	0.80	0.80	0.00	0.80	0.80	0.80	0.80	0.00	0.80	1.59	0.80	0.00	37.46
			0.08	**17:00 ~ 18:00**	14.35	7.17	0.80	4.78	1.59	0.80	0.80	0.80	0.00	0.80	0.80	0.80	0.80	0.00	0.80	1.59	0.80	0.00	37.46
			0.08	**18:00 ~ 19:00**	15.14	7.97	0.80	4.78	1.59	0.80	0.80	0.80	0.00	0.80	0.80	0.80	0.80	0.00	0.80	1.59	0.80	0.00	39.05
			0.08	**19:00 ~ 20:00**	13.55	7.17	0.80	3.99	1.59	0.80	0.80	0.80	0.00	0.80	0.80	0.80	0.80	0.00	0.80	1.59	0.80	0.00	35.87
			0.08	**20:00 ~ 21:00**	11.16	5.58	0.80	3.99	1.59	0.80	0.80	0.80	0.00	0.80	0.80	0.80	0.80	0.00	0.80	1.59	0.80	0.00	31.88
			0.08	**21:00 ~ 22:00**	11.96	6.38	0.80	3.99	1.59	0.80	0.80	0.80	0.00	0.80	0.80	0.80	0.80	0.00	0.80	1.59	0.80	0.00	33.47
			0.08	**22:00 ~ 23:00**	11.16	5.58	0.80	3.19	1.59	0.80	0.80	0.80	0.00	0.80	0.80	0.80	0.80	0.00	0.80	1.59	0.80	0.00	31.08
			0.08	**23:00 ~ 00:00**	8.77	4.78	0.80	3.19	1.59	0.80	0.80	0.80	0.00	0.80	0.80	0.80	0.80	0.00	0.80	1.59	0.80	0.00	27.90
				Whole Day Total (veh*km)	308.44	161.79	13.55	83.69	33.47	17.53	19.13	14.35	3.99	19.13	15.94	13.55	15.94	0.00	19.13	39.05	15.94	0.00	794.61
			0.08	**00:00 ~ 01:00**	3.19	1.59	0.00	1.59	0.80	0.00	0.80	0.00	0.00	0.80	0.00	0.00	0.00	0.00	0.80	0.80	0.00	0.00	10.36
			0.08	**01:00 ~ 02:00**	2.39	1.59	0.00	0.80	0.80	0.00	0.80	0.00	0.00	0.80	0.00	0.00	0.00	0.00	0.80	0.80	0.00	0.00	8.77
			0.08	**02:00 ~ 03:00**	1.59	0.80	0.00	0.80	0.80	0.00	0.80	0.00	0.00	0.00	0.00	0.00	0.00	0.00	0.80	0.80	0.00	0.00	6.38
			0.08	**03:00 ~ 04:00**	1.59	0.80	0.00	0.80	0.80	0.00	0.00	0.00	0.00	0.00	0.00	0.00	0.00	0.00	0.80	0.80	0.00	0.00	5.58
			0.08	**04:00 ~ 05:00**	1.59	0.80	0.00	0.80	0.80	0.00	0.00	0.00	0.00	0.00	0.00	0.00	0.00	0.00	0.80	0.80	0.00	0.00	5.58
			0.08	**05:00 ~ 06:00**	1.59	0.80	0.00	0.80	0.80	0.00	0.80	0.00	0.00	0.00	0.00	0.00	0.00	0.00	0.80	0.80	0.00	0.00	6.38
			0.08	**06:00 ~ 07:00**	3.99	2.39	0.00	1.59	0.80	0.00	0.80	0.80	0.00	0.80	0.00	0.00	0.00	0.00	0.80	0.80	0.00	0.00	12.75
			0.08	**07:00 ~ 08:00**	7.17	3.99	0.00	2.39	0.80	0.80	0.80	0.80	0.00	0.80	0.80	0.00	0.80	0.00	1.59	0.80	0.80	0.00	22.32
			0.08	**08:00 ~ 09:00**	8.77	4.78	0.00	2.39	0.80	0.80	0.80	0.80	0.00	0.80	0.80	0.00	0.80	0.00	1.59	1.59	0.80	0.00	25.50
			0.08	**09:00 ~ 10:00**	7.17	3.99	0.00	2.39	0.80	0.80	0.80	0.80	0.00	0.80	0.80	0.00	0.80	0.00	0.80	0.80	0.80	0.00	21.52
			0.08	**10:00 ~ 11:00**	7.17	3.99	0.00	2.39	0.80	0.80	0.80	0.80	0.00	0.80	0.80	0.00	0.80	0.00	0.80	0.80	0.80	0.00	21.52
			0.08	**11:00 ~ 12:00**	7.97	3.99	0.00	2.39	0.80	0.80	0.80	0.80	0.00	0.80	0.80	0.00	0.80	0.00	0.80	0.80	0.80	0.00	22.32
2	Shun Yung Street	SB	0.08	**12:00 ~ 13:00**	8.77	4.78	0.00	1.59	0.80	0.80	0.80	0.80	0.00	0.80	0.80	0.00	0.80	0.00	0.80	1.59	0.80	0.00	23.91
			0.08	**13:00 ~ 14:00**	8.77	4.78	0.00	1.59	0.80	0.80	0.80	0.80	0.00	0.80	0.80	0.00	0.80	0.00	0.80	1.59	0.80	0.00	23.91
			0.08	**14:00 ~ 15:00**	8.77	4.78	0.00	1.59	0.80	0.80	0.80	0.80	0.00	0.80	0.80	0.00	0.80	0.00	0.80	1.59	0.80	0.00	23.91
			0.08	**15:00 ~ 16:00**	8.77	4.78	0.00	1.59	0.80	0.80	0.80	0.80	0.00	0.80	0.80	0.00	0.80	0.00	0.80	1.59	0.80	0.00	23.91
			0.08	**16:00 ~ 17:00**	9.56	4.78	0.00	1.59	0.80	0.80	0.80	0.80	0.00	0.80	0.80	0.00	0.80	0.00	0.80	1.59	0.80	0.00	24.71
			0.08	**17:00 ~ 18:00**	8.77	4.78	0.00	1.59	0.80	0.80	0.80	0.80	0.00	0.80	0.80	0.00	0.80	0.00	0.80	1.59	0.80	0.00	23.91
			0.08	**18:00 ~ 19:00**	9.56	4.78	0.00	1.59	0.80	0.80	0.80	0.80	0.00	0.80	0.80	0.00	0.80	0.00	0.80	1.59	0.80	0.00	24.71
			0.08	**19:00 ~ 20:00**	8.77	4.78	0.00	1.59	0.80	0.80	0.80	0.80	0.00	0.80	0.80	0.00	0.80	0.00	0.80	1.59	0.80	0.00	23.91
			0.08	**20:00 ~ 21:00**	7.17	3.99	0.00	1.59	0.80	0.80	0.80	0.80	0.00	0.80	0.80	0.00	0.80	0.00	0.80	0.80	0.80	0.00	20.72
			0.08	**21:00 ~ 22:00**	7.17	3.99	0.00	1.59	0.80	0.80	0.80	0.80	0.00	0.80	0.80	0.00	0.80	0.00	0.80	0.80	0.80	0.00	20.72
			0.08	**22:00 ~ 23:00**	7.17	3.99	0.00	1.59	0.80	0.80	0.80	0.80	0.00	0.80	0.80	0.00	0.80	0.00	0.80	0.80	0.80	0.00	20.72
			0.08	**23:00 ~ 00:00**	5.58	3.19	0.00	1.59	0.80	0.80	0.80	0.80	0.00	0.80	0.80	0.00	0.80	0.00	0.80	0.80	0.80	0.00	18.33
				Whole Day Total (veh*km)	153.02	82.89	0.00	38.26	19.13	13.55	17.53	14.35	0.00	15.94	13.55	0.00	13.55	0.00	20.72	26.30	13.55	0.00	442.34
			0.04	**00:00 ~ 01:00**	0.41	0.41	0.00	0.00	0.00	0.00	0.00	0.00	0.00	0.00	0.00	0.00	0.00	0.00	0.00	0.41	0.00	0.00	1.23
			0.04	**01:00 ~ 02:00**	0.41	0.41	0.00	0.00	0.00	0.00	0.00	0.00	0.00	0.00	0.00	0.00	0.00	0.00	0.00	0.41	0.00	0.00	1.23
			0.04	**02:00 ~ 03:00**	0.41	0.41	0.00	0.00	0.00	0.00	0.00	0.00	0.00	0.00	0.00	0.00	0.00	0.00	0.00	0.00	0.00	0.00	0.82
			0.04	**03:00 ~ 04:00**	0.41	0.41	0.00	0.00	0.00	0.00	0.00	0.00	0.00	0.00	0.00	0.00	0.00	0.00	0.00	0.00	0.00	0.00	0.82
			0.04	**04:00 ~ 05:00**	0.41	0.41	0.00	0.00	0.00	0.00	0.00	0.00	0.00	0.00	0.00	0.00	0.00	0.00	0.00	0.00	0.00	0.00	0.82
			0.04	**05:00 ~ 06:00**	0.41	0.41	0.00	0.00	0.00	0.00	0.00	0.00	0.00	0.00	0.00	0.00	0.00	0.00	0.00	0.00	0.00	0.00	0.82
			0.04	**06:00 ~ 07:00**	0.41	0.41	0.00	0.00	0.00	0.00	0.00	0.00	0.00	0.00	0.00	0.00	0.00	0.00	0.00	0.41	0.00	0.00	1.23
			0.04	**07:00 ~ 08:00**	0.82	0.41	0.00	0.41	0.00	0.00	0.00	0.00	0.00	0.00	0.00	0.00	0.00	0.00	0.00	0.41	0.00	0.00	2.05
			0.04	**08:00 ~ 09:00**	0.82	0.41	0.00	0.41	0.00	0.00	0.00	0.00	0.00	0.00	0.00	0.00	0.00	0.00	0.00	0.41	0.00	0.00	2.05
			0.04	**09:00 ~ 10:00**	0.82	0.41	0.00	0.41	0.00	0.00	0.00	0.00	0.00	0.00	0.00	0.00	0.00	0.00	0.00	0.41	0.00	0.00	2.05
			0.04	**10:00 ~ 11:00**	0.82	0.41	0.00	0.41	0.00	0.00	0.00	0.00	0.00	0.00	0.00	0.00	0.00	0.00	0.00	0.41	0.00	0.00	2.05
			0.04	**11:00 ~ 12:00**	0.82	0.41	0.00	0.41	0.00	0.00	0.00	0.00	0.00	0.00	0.00	0.00	0.00	0.00	0.00	0.41	0.00	0.00	2.05
3	Pak Kung Street	EB	0.04	**12:00 ~ 13:00**	0.82	0.41	0.00	0.41	0.41	0.00	0.00	0.00	0.00	0.00	0.00	0.00	0.00	0.00	0.00	0.41	0.00	0.00	2.46
			0.04	**13:00 ~ 14:00**	0.82	0.41	0.00	0.41	0.41	0.00	0.00	0.00	0.00	0.00	0.00	0.00	0.00	0.00	0.00	0.41	0.00	0.00	2.46
			0.04	**14:00 ~ 15:00**	0.82	0.41	0.00	0.41	0.41	0.00	0.00	0.00	0.00	0.00	0.00	0.00	0.00	0.00	0.00	0.41	0.00	0.00	2.46
			0.04	**15:00 ~ 16:00**	0.82	0.41	0.00	0.41	0.41	0.00	0.00	0.00	0.00	0.00	0.00	0.00	0.00	0.00	0.00	0.41	0.00	0.00	2.46
			0.04	**16:00 ~ 17:00**	0.82	0.41	0.00	0.41	0.41	0.00	0.00	0.00	0.00	0.00	0.00	0.00	0.00	0.00	0.00	0.41	0.00	0.00	2.46
			0.04	**17:00 ~ 18:00**	0.82	0.41	0.00	0.41	0.41	0.00	0.00	0.00	0.00	0.00	0.00	0.00	0.00	0.00	0.00	0.41	0.00	0.00	2.46
			0.04	**18:00 ~ 19:00**	0.82	0.41	0.00	0.41	0.41	0.00	0.00	0.00	0.00	0.00	0.00	0.00	0.00	0.00	0.00	0.41	0.00	0.00	2.46
			0.04	**19:00 ~ 20:00**	0.82	0.41	0.00	0.41	0.41	0.00	0.00	0.00	0.00	0.00	0.00	0.00	0.00	0.00	0.00	0.41	0.00	0.00	2.46
			0.04	**20:00 ~ 21:00**	0.82	0.41	0.00	0.41	0.41	0.00	0.00	0.00	0.00	0.00	0.00	0.00	0.00	0.00	0.00	0.41	0.00	0.00	2.46
			0.04	**21:00 ~ 22:00**	0.82	0.41	0.00	0.41	0.41	0.00	0.00	0.00	0.00	0.00	0.00	0.00	0.00	0.00	0.00	0.41	0.00	0.00	2.46
			0.04	**22:00 ~ 23:00**	0.82	0.41	0.00	0.41	0.41	0.00	0.00	0.00	0.00	0.00	0.00	0.00	0.00	0.00	0.00	0.41	0.00	0.00	2.46
			0.04	**23:00 ~ 00:00**	0.41	0.41	0.00	0.41	0.41	0.00	0.00	0.00	0.00	0.00	0.00	0.00	0.00	0.00	0.00	0.41	0.00	0.00	2.05
				Whole Day Total (veh*km)	16.40	9.84	0.00	6.97	4.92	0.00	0.00	0.00	0.00	0.00	0.00	0.00	0.00	0.00	0.00	8.20	0.00	0.00	46.33
			0.04	**00:00 ~ 01:00**	0.82	0.41	0.00	0.41	0.41	0.00	0.00	0.00	0.00	0.00	0.00	0.00	0.00	0.00	0.41	0.41	0.00	0.00	2.87
			0.04	**01:00 ~ 02:00**	0.41	0.41	0.00	0.41	0.41	0.00	0.00	0.00	0.00	0.00	0.00	0.00	0.00	0.00	0.41	0.41	0.00	0.00	2.46
			0.04	**02:00 ~ 03:00**	0.41	0.41	0.00	0.41	0.41	0.00	0.00	0.00	0.00	0.00	0.00	0.00	0.00	0.00	0.41	0.41	0.00	0.00	2.46
			0.04	**03:00 ~ 04:00**	0.41	0.41	0.00	0.41	0.41	0.00	0.00	0.00	0.00	0.00	0.00	0.00	0.00	0.00	0.41	0.00	0.00	0.00	2.05
			0.04	**04:00 ~ 05:00**	0.41	0.41	0.00	0.41	0.41	0.00	0.00	0.00	0.00	0.00	0.00	0.00	0.00	0.00	0.41	0.00	0.00	0.00	2.05
			0.04	**05:00 ~ 06:00**	0.41	0.41	0.00	0.41	0.41	0.00	0.00	0.00	0.00	0.00	0.00	0.00	0.00	0.00	0.41	0.41	0.00	0.00	2.46
			0.04	**06:00 ~ 07:00**	0.82	0.41	0.00	0.41	0.41	0.00	0.00	0.41	0.00	0.00	0.00	0.00	0.00	0.00	0.41	0.41	0.00	0.00	3.28
			0.04	**07:00 ~ 08:00**	1.23	0.82	0.00	0.41	0.41	0.41	0.41	0.41	0.00	0.00	0.00	0.00	0.00	0.00	0.41	0.41	0.00	0.00	4.92
			0.04	**08:00 ~ 09:00**	1.23	0.82	0.00	0.41	0.41	0.41	0.41	0.41	0.00	0.00	0.00	0.00	0.00	0.00	0.41	0.41	0.00	0.00	4.92
			0.04	**09:00 ~ 10:00**	1.23	0.82	0.00	0.41	0.41	0.41	0.41	0.41	0.00	0.00	0.00	0.00	0.00	0.00	0.41	0.41	0.00	0.00	4.92
			0.04	**10:00 ~ 11:00**	1.23	0.82	0.00	0.41	0.41	0.41	0.41	0.41	0.00	0.00	0.00	0.00	0.00	0.00	0.41	0.41	0.00	0.00	4.92
			0.04	**11:00 ~ 12:00**	1.23	0.82	0.00	0.41	0.41	0.41	0.41	0.41	0.00	0.00	0.00	0.00	0.00	0.00	0.41	0.41	0.00	0.00	4.92
4	Pak Kung Street	WB	0.04	**12:00 ~ 13:00**	3.28	1.64	0.00	0.82	0.41	0.41	0.41	0.41	0.00	0.41	0.00	0.00	0.41	0.00	0.41	0.41	0.41	0.00	9.43
			0.04	**13:00 ~ 14:00**	3.28	1.64	0.00	0.82	0.41	0.41	0.41	0.41	0.00	0.41	0.00	0.00	0.41	0.00	0.41	0.41	0.41	0.00	9.43
			0.04	**14:00 ~ 15:00**	3.28	2.05	0.00	0.82	0.41	0.41	0.41	0.41	0.00	0.41	0.00	0.00	0.41	0.00	0.41	0.41	0.41	0.00	9.84
			0.04	**15:00 ~ 16:00**	3.69	2.05	0.00	0.82	0.41	0.41	0.41	0.41	0.00	0.41	0.00	0.00	0.41	0.00	0.41	0.41	0.41	0.00	10.25
			0.04	**16:00 ~ 17:00**	3.69	2.05	0.00	0.82	0.41	0.41	0.41	0.41	0.00	0.41	0.00	0.00	0.41	0.00	0.41	0.41	0.41	0.00	10.25
			0.04	**17:00 ~ 18:00**	3.69	2.05	0.00	0.82	0.41	0.41	0.41	0.41	0.00	0.41	0.00	0.00	0.41	0.00	0.41	0.41	0.41	0.00	10.25
			0.04	**18:00 ~ 19:00**	3.69	2.05	0.00	0.82	0.41	0.41	0.41	0.41	0.00	0.41	0.00	0.00	0.41	0.00	0.41	0.41	0.41	0.00	10.25
			0.04	**19:00 ~ 20:00**	3.28	1.64	0.00	0.82	0.41	0.41	0.41	0.41	0.00	0.41	0.00	0.00	0.41	0.00	0.41	0.41	0.41	0.00	9.43
			0.04	**20:00 ~ 21:00**	2.87	1.64	0.00	0.82	0.41	0.41	0.41	0.41	0.00	0.41	0.00	0.00	0.41	0.00	0.41	0.41	0.41	0.00	9.02
			0.04	**21:00 ~ 22:00**	2.87	1.64	0.00	0.82	0.41	0.41	0.41	0.41	0.00	0.41	0.00	0.00	0.41	0.00	0.41	0.41	0.41	0.00	9.02
			0.04	**22:00 ~ 23:00**	2.87	1.64	0.00	0.82	0.41	0.41	0.41	0.41	0.00	0.41	0.00	0.00	0.41	0.00	0.41	0.41	0.41	0.00	9.02
			0.04	**23:00 ~ 00:00**	2.46	1.23	0.00	0.82	0.41	0.41	0.41	0.41	0.00	0.41	0.00	0.00	0.41	0.00	0.41	0.41	0.41	0.00	8.20
				Whole Day Total (veh*km)	48.79	28.29	0.00	14.76	9.84	6.97	6.97	7.38	0.00	4.92	0.00	0.00	4.92	0.00	9.84	9.02	4.92	0.00	156.62

Road No.	Road Name	Bound	Road Length (km)	Hour	PC	TAXI	LGV3	LGV4	LGV6	HGV7	HGV8	PLB	PV4	PV5	NFB6	NFB7	NFB8	FBSD	FBDD	MC	HGV9	NFB9	Total
5	Ko Shan Road	NB	0.05	**00:00 ~ 01:00**	6.57	3.54	0.00	1.52	0.51	0.51	0.51	0.00	0.00	0.51	0.51	0.00	0.51	0.00	0.51	1.01	0.51	0.00	16.67
			0.05	**01:00 ~ 02:00**	4.55	2.53	0.00	1.01	0.51	0.51	0.51	0.00	0.00	0.51	0.51	0.00	0.51	0.00	0.51	0.51	0.51	0.00	12.63
			0.05	**02:00 ~ 03:00**	3.03	1.52	0.00	1.01	0.51	0.51	0.51	0.00	0.00	0.51	0.00	0.00	0.51	0.00	0.51	0.51	0.00	0.00	9.09
			0.05	**03:00 ~ 04:00**	2.53	1.52	0.00	0.51	0.51	0.00	0.51	0.00	0.00	0.51	0.00	0.00	0.00	0.00	0.51	0.51	0.00	0.00	7.07
			0.05	**04:00 ~ 05:00**	2.53	1.52	0.00	0.51	0.51	0.00	0.51	0.00	0.00	0.51	0.00	0.00	0.00	0.00	0.51	0.51	0.00	0.00	7.07
			0.05	**05:00 ~ 06:00**	3.54	2.02	0.00	1.01	0.51	0.51	0.51	0.00	0.00	0.51	0.00	0.00	0.51	0.00	0.51	0.51	0.00	0.00	10.10
			0.05	**06:00 ~ 07:00**	6.57	3.54	0.00	1.52	0.51	0.51	0.51	0.51	0.00	0.51	0.51	0.00	0.51	0.00	0.51	1.01	0.51	0.00	17.17
			0.05	**07:00 ~ 08:00**	12.63	6.57	0.51	3.03	1.01	0.51	0.51	0.51	0.51	0.51	0.51	0.51	0.51	0.00	0.51	1.52	0.51	0.00	30.30
			0.05	**08:00 ~ 09:00**	15.66	8.08	0.51	3.54	1.52	0.51	0.51	0.51	0.51	0.51	0.51	0.51	0.51	0.00	0.51	2.02	0.51	0.00	36.36
			0.05	**09:00 ~ 10:00**	14.14	7.07	0.51	3.03	1.01	0.51	0.51	0.51	0.51	0.51	0.51	0.51	0.51	0.00	0.51	1.52	0.51	0.00	32.32
			0.05	**10:00 ~ 11:00**	13.64	7.07	0.51	3.03	1.01	0.51	0.51	0.51	0.51	0.51	0.51	0.51	0.51	0.00	0.51	1.52	0.51	0.00	31.82
			0.05	**11:00 ~ 12:00**	14.14	7.07	0.51	3.03	1.52	0.51	0.51	0.51	0.51	0.51	0.51	0.51	0.51	0.00	0.51	1.52	0.51	0.00	32.83
			0.05	**12:00 ~ 13:00**	9.09	4.55	0.51	3.03	1.52	0.51	0.51	0.51	0.00	0.51	0.51	0.51	0.51	0.00	0.51	1.01	0.51	0.00	24.24
			0.05	**13:00 ~ 14:00**	9.09	4.55	0.51	3.54	1.52	0.51	0.51	0.51	0.00	0.51	0.51	0.51	0.51	0.00	0.51	1.01	0.51	0.00	24.75
			0.05	**14:00 ~ 15:00**	9.09	5.05	0.51	3.54	1.52	0.51	0.51	0.51	0.00	0.51	0.51	0.51	0.51	0.00	0.51	1.01	0.51	0.00	25.25
			0.05	**15:00 ~ 16:00**	9.60	5.05	0.51	3.54	1.52	0.51	0.51	0.51	0.00	0.51	0.51	0.51	0.51	0.00	0.51	1.01	0.51	0.00	25.76
			0.05	**16:00 ~ 17:00**	9.60	5.05	0.51	3.54	1.52	0.51	0.51	0.51	0.00	0.51	0.51	0.51	0.51	0.00	0.51	1.52	0.51	0.00	26.26
			0.05	**17:00 ~ 18:00**	9.60	5.05	0.51	3.54	1.52	0.51	0.51	0.51	0.00	0.51	0.51	0.51	0.51	0.00	0.51	1.52	0.51	0.00	26.26
			0.05	**18:00 ~ 19:00**	10.10	5.56	0.51	3.54	1.52	0.51	0.51	0.51	0.00	0.51	0.51	0.51	0.51	0.00	0.51	1.52	0.51	0.00	27.27
			0.05	**19:00 ~ 20:00**	9.09	4.55	0.51	3.54	1.52	0.51	0.51	0.51	0.00	0.51	0.51	0.51	0.51	0.00	0.51	1.01	0.51	0.00	24.75
			0.05	**20:00 ~ 21:00**	7.58	4.04	0.51	3.03	1.01	0.51	0.51	0.51	0.00	0.51	0.51	0.51	0.51	0.00	0.51	1.01	0.51	0.00	21.72
			0.05	**21:00 ~ 22:00**	8.08	4.04	0.51	3.03	1.01	0.51	0.51	0.51	0.00	0.51	0.51	0.51	0.51	0.00	0.51	1.01	0.51	0.00	22.22
			0.05	**22:00 ~ 23:00**	7.58	4.04	0.51	2.53	1.01	0.51	0.51	0.51	0.00	0.51	0.51	0.51	0.51	0.00	0.51	1.01	0.51	0.00	21.21
			0.05	**23:00 ~ 00:00**	6.06	3.03	0.51	2.02	1.01	0.51	0.51	0.51	0.00	0.51	0.51	0.51	0.51	0.00	0.51	1.01	0.51	0.00	18.18
				Whole Day Total (veh*km)	204.02	106.56	8.59	61.11	25.76	11.11	12.12	9.09	2.53	12.12	10.10	8.59	11.11	0.00	12.12	26.26	10.10	0.00	531.26
6	Ko Shan Road	SB	0.05	**00:00 ~ 01:00**	2.53	1.01	0.00	0.51	0.51	0.00	0.51	0.00	0.00	0.51	0.00	0.00	0.00	0.00	0.51	0.51	0.00	0.00	6.57
			0.05	**01:00 ~ 02:00**	1.52	1.01	0.00	0.51	0.51	0.00	0.51	0.00	0.00	0.51	0.00	0.00	0.00	0.00	0.51	0.51	0.00	0.00	5.56
			0.05	**02:00 ~ 03:00**	1.01	0.51	0.00	0.51	0.51	0.00	0.00	0.00	0.00	0.00	0.00	0.00	0.00	0.00	0.51	0.51	0.00	0.00	3.54
			0.05	**03:00 ~ 04:00**	1.01	0.51	0.00	0.51	0.51	0.00	0.00	0.00	0.00	0.00	0.00	0.00	0.00	0.00	0.51	0.51	0.00	0.00	3.54
			0.05	**04:00 ~ 05:00**	1.01	0.51	0.00	0.51	0.51	0.00	0.00	0.00	0.00	0.00	0.00	0.00	0.00	0.00	0.51	0.51	0.00	0.00	3.54
			0.05	**05:00 ~ 06:00**	1.52	0.51	0.00	0.51	0.51	0.00	0.00	0.00	0.00	0.00	0.00	0.00	0.00	0.00	0.51	0.51	0.00	0.00	4.04
			0.05	**06:00 ~ 07:00**	2.53	1.52	0.00	0.51	0.51	0.00	0.51	0.51	0.00	0.51	0.00	0.00	0.00	0.00	0.51	0.51	0.00	0.00	7.58
			0.05	**07:00 ~ 08:00**	4.55	2.53	0.00	1.01	0.51	0.51	0.51	0.51	0.00	0.51	0.51	0.00	0.51	0.00	0.51	0.51	0.51	0.00	13.13
			0.05	**08:00 ~ 09:00**	5.56	3.03	0.00	1.52	0.51	0.51	0.51	0.51	0.00	0.51	0.51	0.00	0.51	0.00	0.51	1.01	0.51	0.00	15.66
			0.05	**09:00 ~ 10:00**	4.55	2.53	0.00	1.01	0.51	0.51	0.51	0.51	0.00	0.51	0.51	0.00	0.51	0.00	0.51	0.51	0.51	0.00	13.13
			0.05	**10:00 ~ 11:00**	4.55	2.53	0.00	1.01	0.51	0.51	0.51	0.51	0.00	0.51	0.51	0.00	0.51	0.00	0.51	0.51	0.51	0.00	13.13
			0.05	**11:00 ~ 12:00**	5.05	2.53	0.00	1.52	0.51	0.51	0.51	0.51	0.00	0.51	0.51	0.00	0.51	0.00	0.51	0.51	0.51	0.00	14.14
			0.05	**12:00 ~ 13:00**	3.54	2.02	0.00	1.01	0.51	0.51	0.51	0.51	0.00	0.51	0.00	0.00	0.51	0.00	0.51	0.51	0.00	0.00	10.61
			0.05	**13:00 ~ 14:00**	3.54	2.02	0.00	1.01	0.51	0.51	0.51	0.51	0.00	0.51	0.00	0.00	0.51	0.00	0.51	0.51	0.00	0.00	10.61
			0.05	**14:00 ~ 15:00**	3.54	2.02	0.00	1.01	0.51	0.51	0.51	0.51	0.00	0.51	0.00	0.00	0.51	0.00	0.51	0.51	0.00	0.00	10.61
			0.05	**15:00 ~ 16:00**	3.54	2.02	0.00	1.01	0.51	0.51	0.51	0.51	0.00	0.51	0.00	0.00	0.51	0.00	0.51	0.51	0.00	0.00	10.61
			0.05	**16:00 ~ 17:00**	3.54	2.02	0.00	1.01	0.51	0.51	0.51	0.51	0.00	0.51	0.00	0.00	0.51	0.00	0.51	0.51	0.00	0.00	10.61
			0.05	**17:00 ~ 18:00**	3.54	2.02	0.00	1.01	0.51	0.51	0.51	0.51	0.00	0.51	0.00	0.00	0.51	0.00	0.51	0.51	0.00	0.00	10.61
			0.05	**18:00 ~ 19:00**	4.04	2.02	0.00	1.01	0.51	0.51	0.51	0.51	0.00	0.51	0.00	0.00	0.51	0.00	0.51	0.51	0.00	0.00	11.11
			0.05	**19:00 ~ 20:00**	3.54	2.02	0.00	1.01	0.51	0.51	0.51	0.51	0.00	0.51	0.00	0.00	0.51	0.00	0.51	0.51	0.00	0.00	10.61
			0.05	**20:00 ~ 21:00**	3.03	1.52	0.00	1.01	0.51	0.51	0.51	0.51	0.00	0.51	0.00	0.00	0.51	0.00	0.51	0.51	0.00	0.00	9.60
			0.05	**21:00 ~ 22:00**	3.03	1.52	0.00	1.01	0.51	0.51	0.51	0.51	0.00	0.51	0.00	0.00	0.51	0.00	0.51	0.51	0.00	0.00	9.60
			0.05	**22:00 ~ 23:00**	3.03	1.52	0.00	1.01	0.51	0.51	0.51	0.51	0.00	0.51	0.00	0.00	0.51	0.00	0.51	0.51	0.00	0.00	9.60
			0.05	**23:00 ~ 00:00**	2.53	1.52	0.00	0.51	0.51	0.51	0.51	0.51	0.00	0.51	0.00	0.00	0.51	0.00	0.51	0.51	0.00	0.00	8.59
				Whole Day Total (veh*km)	75.75	40.91	0.00	21.21	12.12	8.59	10.10	9.09	0.00	10.10	2.53	0.00	8.59	0.00	12.12	12.63	2.53	0.00	226.24
7	Wai Yin Path	WB	0.05	**00:00 ~ 01:00**	0.47	0.47	0.00	0.00	0.00	0.00	0.00	0.00	0.00	0.00	0.00	0.00	0.00	0.00	0.00	0.00	0.00	0.00	0.94
			0.05	**01:00 ~ 02:00**	0.47	0.47	0.00	0.00	0.00	0.00	0.00	0.00	0.00	0.00	0.00	0.00	0.00	0.00	0.00	0.00	0.00	0.00	0.94
			0.05	**02:00 ~ 03:00**	0.47	0.47	0.00	0.00	0.00	0.00	0.00	0.00	0.00	0.00	0.00	0.00	0.00	0.00	0.00	0.00	0.00	0.00	0.94
			0.05	**03:00 ~ 04:00**	0.47	0.47	0.00	0.00	0.00	0.00	0.00	0.00	0.00	0.00	0.00	0.00	0.00	0.00	0.00	0.00	0.00	0.00	0.94
			0.05	**04:00 ~ 05:00**	0.47	0.47	0.00	0.00	0.00	0.00	0.00	0.00	0.00	0.00	0.00	0.00	0.00	0.00	0.00	0.00	0.00	0.00	0.94
			0.05	**05:00 ~ 06:00**	0.47	0.47	0.00	0.00	0.00	0.00	0.00	0.00	0.00	0.00	0.00	0.00	0.00	0.00	0.00	0.00	0.00	0.00	0.94
			0.05	**06:00 ~ 07:00**	0.47	0.47	0.00	0.00	0.00	0.00	0.00	0.00	0.00	0.00	0.00	0.00	0.00	0.00	0.00	0.00	0.00	0.00	0.94
			0.05	**07:00 ~ 08:00**	0.47	0.47	0.00	0.47	0.00	0.00	0.00	0.00	0.00	0.00	0.00	0.00	0.00	0.00	0.00	0.47	0.00	0.00	1.88
			0.05	**08:00 ~ 09:00**	0.94	0.47	0.00	0.47	0.00	0.00	0.00	0.00	0.00	0.00	0.00	0.00	0.00	0.00	0.00	0.47	0.00	0.00	2.35
			0.05	**09:00 ~ 10:00**	0.47	0.47	0.00	0.47	0.00	0.00	0.00	0.00	0.00	0.00	0.00	0.00	0.00	0.00	0.00	0.47	0.00	0.00	1.88
			0.05	**10:00 ~ 11:00**	0.47	0.47	0.00	0.47	0.00	0.00	0.00	0.00	0.00	0.00	0.00	0.00	0.00	0.00	0.00	0.47	0.00	0.00	1.88
			0.05	**11:00 ~ 12:00**	0.47	0.47	0.00	0.47	0.00	0.00	0.00	0.00	0.00	0.00	0.00	0.00	0.00	0.00	0.00	0.47	0.00	0.00	1.88
			0.05	**12:00 ~ 13:00**	0.47	0.47	0.00	0.47	0.00	0.00	0.00	0.00	0.00	0.00	0.00	0.00	0.00	0.00	0.00	0.47	0.00	0.00	1.88
			0.05	**13:00 ~ 14:00**	0.47	0.47	0.00	0.47	0.00	0.00	0.00	0.00	0.00	0.00	0.00	0.00	0.00	0.00	0.00	0.47	0.00	0.00	1.88
			0.05	**14:00 ~ 15:00**	0.47	0.47	0.00	0.47	0.00	0.00	0.00	0.00	0.00	0.00	0.00	0.00	0.00	0.00	0.00	0.47	0.00	0.00	1.88
			0.05	**15:00 ~ 16:00**	0.47	0.47	0.00	0.47	0.00	0.00	0.00	0.00	0.00	0.00	0.00	0.00	0.00	0.00	0.00	0.47	0.00	0.00	1.88
			0.05	**16:00 ~ 17:00**	0.47	0.47	0.00	0.47	0.00	0.00	0.00	0.00	0.00	0.00	0.00	0.00	0.00	0.00	0.00	0.47	0.00	0.00	1.88
			0.05	**17:00 ~ 18:00**	0.47	0.47	0.00	0.47	0.00	0.00	0.00	0.00	0.00	0.00	0.00	0.00	0.00	0.00	0.00	0.47	0.00	0.00	1.88
			0.05	**18:00 ~ 19:00**	0.94	0.47	0.00	0.47	0.00	0.00	0.00	0.00	0.00	0.00	0.00	0.00	0.00	0.00	0.00	0.47	0.00	0.00	2.35
			0.05	**19:00 ~ 20:00**	0.47	0.47	0.00	0.47	0.00	0.00	0.00	0.00	0.00	0.00	0.00	0.00	0.00	0.00	0.00	0.47	0.00	0.00	1.88
			0.05	**20:00 ~ 21:00**	0.47	0.47	0.00	0.47	0.00	0.00	0.00	0.00	0.00	0.00	0.00	0.00	0.00	0.00	0.00	0.47	0.00	0.00	1.88
			0.05	**21:00 ~ 22:00**	0.47	0.47	0.00	0.47	0.00	0.00	0.00	0.00	0.00	0.00	0.00	0.00	0.00	0.00	0.00	0.47	0.00	0.00	1.88
			0.05	**22:00 ~ 23:00**	0.47	0.47	0.00	0.47	0.00	0.00	0.00	0.00	0.00	0.00	0.00	0.00	0.00	0.00	0.00	0.47	0.00	0.00	1.88
			0.05	**23:00 ~ 00:00**	0.47	0.47	0.00	0.47	0.00	0.00	0.00	0.00	0.00	0.00	0.00	0.00	0.00	0.00	0.00	0.47	0.00	0.00	1.88
				Whole Day Total (veh*km)	12.19	11.26	0.00	7.97	0.00	0.00	0.00	0.00	0.00	0.00	0.00	0.00	0.00	0.00	0.00	7.97	0.00	0.00	39.40
8	Wai Yin Path	EB	0.05	**00:00 ~ 01:00**	0.47	0.47	0.00	0.00	0.00	0.00	0.00	0.00	0.00	0.00	0.00	0.00	0.00	0.00	0.00	0.00	0.00	0.00	0.94
			0.05	**01:00 ~ 02:00**	0.47	0.47	0.00	0.00	0.00	0.00	0.00	0.00	0.00	0.00	0.00	0.00	0.00	0.00	0.00	0.00	0.00	0.00	0.94
			0.05	**02:00 ~ 03:00**	0.47	0.47	0.00	0.00	0.00	0.00	0.00	0.00	0.00	0.00	0.00	0.00	0.00	0.00	0.00	0.00	0.00	0.00	0.94
			0.05	**03:00 ~ 04:00**	0.47	0.47	0.00	0.00	0.00	0.00	0.00	0.00	0.00	0.00	0.00	0.00	0.00	0.00	0.00	0.00	0.00	0.00	0.94
			0.05	**04:00 ~ 05:00**	0.47	0.47	0.00	0.00	0.00	0.00	0.00	0.00	0.00	0.00	0.00	0.00	0.00	0.00	0.00	0.00	0.00	0.00	0.94
			0.05	**05:00 ~ 06:00**	0.47	0.47	0.00	0.00	0.00	0.00	0.00	0.00	0.00	0.00	0.00	0.00	0.00	0.00	0.00	0.00	0.00	0.00	0.94
			0.05	**06:00 ~ 07:00**	0.47	0.47	0.00	0.00	0.00	0.00	0.00	0.00	0.00	0.00	0.00	0.00	0.00	0.00	0.00	0.00	0.00	0.00	0.94
			0.05	**07:00 ~ 08:00**	0.47	0.47	0.00	0.47	0.00	0.00	0.00	0.00	0.00	0.00	0.00	0.00	0.00	0.00	0.00	0.47	0.00	0.00	1.88
			0.05	**08:00 ~ 09:00**	0.94	0.47	0.00	0.47	0.00	0.00	0.00	0.00	0.00	0.00	0.00	0.00	0.00	0.00	0.00	0.47	0.00	0.00	2.35
			0.05	**09:00 ~ 10:00**	0.47	0.47	0.00	0.47	0.00	0.00	0.00	0.00	0.00	0.00	0.00	0.00	0.00	0.00	0.00	0.47	0.00	0.00	1.88
			0.05	**10:00 ~ 11:00**	0.47	0.47	0.00	0.47	0.00	0.00	0.00	0.00	0.00	0.00	0.00	0.00	0.00	0.00	0.00	0.47	0.00	0.00	1.88
			0.05	**11:00 ~ 12:00**	0.47	0.47	0.00	0.47	0.00	0.00	0.00	0.00	0.00	0.00	0.00	0.00	0.00	0.00	0.00	0.47	0.00	0.00	1.88
			0.05	**12:00 ~ 13:00**	0.47	0.47	0.00	0.47	0.00	0.00	0.00	0.00	0.00	0.00	0.00	0.00	0.00	0.00	0.00	0.47	0.00	0.00	1.88
			0.05	**13:00 ~ 14:00**	0.47	0.47	0.00	0.47	0.00	0.00	0.00	0.00	0.00	0.00	0.00	0.00	0.00	0.00	0.00	0.47	0.00	0.00	1.88
			0.05	**14:00 ~ 15:00**	0.47	0.47	0.00	0.47	0.00	0.00	0.00	0.00	0.00	0.00	0.00	0.00	0.00	0.00	0.00	0.47	0.00	0.00	1.88
			0.05	**15:00 ~ 16:00**	0.47	0.47	0.00	0.47	0.00	0.00	0.00	0.00	0.00	0.00	0.00	0.00	0.00	0.00	0.00	0.47	0.00	0.00	1.88
			0.05	**16:00 ~ 17:00**	0.47	0.47	0.00	0.47	0.00	0.00	0.00	0.00	0.00	0.00	0.00	0.00	0.00	0.00	0.00	0.47	0.00	0.00	1.88
			0.05	**17:00 ~ 18:00**	0.47	0.47	0.00	0.47	0.00	0.00	0.00	0.00	0.00	0.00	0.00	0.00	0.00	0.00	0.00	0.47	0.00	0.00	1.88
			0.05	**18:00 ~ 19:00**	0.94	0.47	0.00	0.47	0.00	0.00	0.00	0.00	0.00	0.00	0.00	0.00	0.00	0.00	0.00	0.47	0.00	0.00	2.35
			0.05	**19:00 ~ 20:00**	0.47	0.47	0.00	0.47	0.00	0.00	0.00	0.00	0.00	0.00	0.00	0.00	0.00	0.00	0.00	0.47	0.00	0.00	1.88
			0.05	**20:00 ~ 21:00**	0.47	0.47	0.00	0.47	0.00	0.00	0.00	0.00	0.00	0.00	0.00	0.00	0.00	0.00	0.00	0.47	0.00	0.00	1.88
			0.05	**21:00 ~ 22:00**	0.47	0.47	0.00	0.47	0.00	0.00	0.00	0.00	0.00	0.00	0.00	0.00	0.00	0.00	0.00	0.47	0.00	0.00	1.88
			0.05	**22:00 ~ 23:00**	0.47	0.47	0.00	0.47	0.00	0.00	0.00	0.00	0.00	0.00	0.00	0.00	0.00	0.00	0.00	0.47	0.00	0.00	1.88
			0.05	**23:00 ~ 00:00**	0.47	0.47	0.00	0.47	0.00	0.00	0.00	0.00	0.00	0.00	0.00	0.00	0.00	0.00	0.00	0.47	0.00	0.00	1.88
				Whole Day Total (veh*km)	12.19	11.26	0.00	7.97	0.00	0.00	0.00	0.00	0.00	0.00	0.00	0.00	0.00	0.00	0.00	7.97	0.00	0.00	39.40

Road No.	Road Name	Bound	Road Length (km)	Hour	PC	TAXI	LGV3	LGV4	LGV6	HGV7	HGV8	PLB	PV4	PV5	NFB6	NFB7	NFB8	FBSD	FBDD	MC	HGV9	NFB9	Total
9	Ko Shan Road	NB	0.04	**00:00 ~ 01:00**	5.08	2.74	0.00	1.17	0.39	0.39	0.39	0.00	0.00	0.39	0.39	0.00	0.39	0.00	0.39	0.78	0.39	0.00	12.90
			0.04	**01:00 ~ 02:00**	3.52	1.96	0.00	0.78	0.39	0.39	0.39	0.00	0.00	0.39	0.39	0.00	0.39	0.00	0.39	0.39	0.39	0.00	9.78
			0.04	**02:00 ~ 03:00**	2.35	1.17	0.00	0.78	0.39	0.39	0.39	0.00	0.00	0.39	0.00	0.00	0.39	0.00	0.39	0.39	0.00	0.00	7.04
			0.04	**03:00 ~ 04:00**	1.96	1.17	0.00	0.39	0.39	0.00	0.39	0.00	0.00	0.39	0.00	0.00	0.00	0.00	0.39	0.39	0.00	0.00	5.47
			0.04	**04:00 ~ 05:00**	1.96	1.17	0.00	0.39	0.39	0.00	0.39	0.00	0.00	0.39	0.00	0.00	0.00	0.00	0.39	0.39	0.00	0.00	5.47
			0.04	**05:00 ~ 06:00**	2.74	1.56	0.00	0.78	0.39	0.39	0.39	0.00	0.00	0.39	0.00	0.00	0.39	0.00	0.39	0.39	0.00	0.00	7.82
			0.04	**06:00 ~ 07:00**	5.08	2.74	0.00	1.17	0.39	0.39	0.39	0.00	0.00	0.39	0.39	0.00	0.39	0.00	0.39	0.78	0.39	0.00	13.29
			0.04	**07:00 ~ 08:00**	9.78	5.08	0.39	2.35	0.78	0.39	0.39	0.39	0.39	0.39	0.39	0.39	0.39	0.00	0.39	1.17	0.39	0.00	23.46
			0.04	**08:00 ~ 09:00**	12.12	6.26	0.39	2.74	1.17	0.39	0.39	0.39	0.39	0.39	0.39	0.39	0.39	0.00	0.39	1.56	0.39	0.00	28.15
			0.04	**09:00 ~ 10:00**	10.95	5.47	0.39	2.35	0.78	0.39	0.39	0.39	0.39	0.39	0.39	0.39	0.39	0.00	0.39	1.17	0.39	0.00	25.02
			0.04	**10:00 ~ 11:00**	10.56	5.47	0.39	2.35	0.78	0.39	0.39	0.39	0.39	0.39	0.39	0.39	0.39	0.00	0.39	1.17	0.39	0.00	24.63
			0.04	**11:00 ~ 12:00**	10.95	5.47	0.39	2.35	1.17	0.39	0.39	0.39	0.39	0.39	0.39	0.39	0.39	0.00	0.39	1.17	0.39	0.00	25.42
			0.04	**12:00 ~ 13:00**	7.04	3.52	0.39	2.35	1.17	0.39	0.39	0.39	0.00	0.39	0.39	0.39	0.39	0.00	0.39	0.78	0.39	0.00	18.77
			0.04	**13:00 ~ 14:00**	7.04	3.52	0.39	2.74	1.17	0.39	0.39	0.39	0.00	0.39	0.39	0.39	0.39	0.00	0.39	0.78	0.39	0.00	19.16
			0.04	**14:00 ~ 15:00**	7.04	3.91	0.39	2.74	1.17	0.39	0.39	0.39	0.00	0.39	0.39	0.39	0.39	0.00	0.39	0.78	0.39	0.00	19.55
			0.04	**15:00 ~ 16:00**	7.43	3.91	0.39	2.74	1.17	0.39	0.39	0.39	0.00	0.39	0.39	0.39	0.39	0.00	0.39	0.78	0.39	0.00	19.94
			0.04	**16:00 ~ 17:00**	7.43	3.91	0.39	2.74	1.17	0.39	0.39	0.39	0.00	0.39	0.39	0.39	0.39	0.00	0.39	1.17	0.39	0.00	20.33
			0.04	**17:00 ~ 18:00**	7.43	3.91	0.39	2.74	1.17	0.39	0.39	0.39	0.00	0.39	0.39	0.39	0.39	0.00	0.39	1.17	0.39	0.00	20.33
			0.04	**18:00 ~ 19:00**	7.82	4.30	0.39	2.74	1.17	0.39	0.39	0.39	0.00	0.39	0.39	0.39	0.39	0.00	0.39	1.17	0.39	0.00	21.11
			0.04	**19:00 ~ 20:00**	7.04	3.52	0.39	2.74	1.17	0.39	0.39	0.39	0.00	0.39	0.39	0.39	0.39	0.00	0.39	0.78	0.39	0.00	19.16
			0.04	**20:00 ~ 21:00**	5.87	3.13	0.39	2.35	0.78	0.39	0.39	0.39	0.00	0.39	0.39	0.39	0.39	0.00	0.39	0.78	0.39	0.00	16.81
			0.04	**21:00 ~ 22:00**	6.26	3.13	0.39	2.35	0.78	0.39	0.39	0.39	0.00	0.39	0.39	0.39	0.39	0.00	0.39	0.78	0.39	0.00	17.20
			0.04	**22:00 ~ 23:00**	5.87	3.13	0.39	1.96	0.78	0.39	0.39	0.39	0.00	0.39	0.39	0.39	0.39	0.00	0.39	0.78	0.39	0.00	16.42
			0.04	**23:00 ~ 00:00**	4.69	2.35	0.39	1.56	0.78	0.39	0.39	0.39	0.00	0.39	0.39	0.39	0.39	0.00	0.39	0.78	0.39	0.00	14.08
				Whole Day Total (veh*km)	157.96	82.50	6.65	47.31	19.94	8.60	9.38	7.04	1.96	9.38	7.82	6.65	8.60	0.00	9.38	20.33	7.82	0.00	411.33

Road No.	Road Name	Bound	Road Length (km)	Hour	PC	TAXI	LGV3	LGV4	LGV6	HGV7	HGV8	PLB	PV4	PV5	NFB6	NFB7	NFB8	FBSD	FBDD	MC	HGV9	NFB9	Total
10	Ko Shan Road	SB	0.04	**00:00 ~ 01:00**	1.96	0.78	0.00	0.39	0.39	0.00	0.39	0.00	0.00	0.39	0.00	0.00	0.00	0.00	0.39	0.39	0.00	0.00	5.08
			0.04	**01:00 ~ 02:00**	1.17	0.78	0.00	0.39	0.39	0.00	0.39	0.00	0.00	0.39	0.00	0.00	0.00	0.00	0.39	0.39	0.00	0.00	4.30
			0.04	**02:00 ~ 03:00**	0.78	0.39	0.00	0.39	0.39	0.00	0.00	0.00	0.00	0.00	0.00	0.00	0.00	0.00	0.39	0.39	0.00	0.00	2.74
			0.04	**03:00 ~ 04:00**	0.78	0.39	0.00	0.39	0.39	0.00	0.00	0.00	0.00	0.00	0.00	0.00	0.00	0.00	0.39	0.39	0.00	0.00	2.74
			0.04	**04:00 ~ 05:00**	0.78	0.39	0.00	0.39	0.39	0.00	0.00	0.00	0.00	0.00	0.00	0.00	0.00	0.00	0.39	0.39	0.00	0.00	2.74
			0.04	**05:00 ~ 06:00**	1.17	0.39	0.00	0.39	0.39	0.00	0.00	0.00	0.00	0.00	0.00	0.00	0.00	0.00	0.39	0.39	0.00	0.00	3.13
			0.04	**06:00 ~ 07:00**	1.96	1.17	0.00	0.39	0.39	0.00	0.39	0.39	0.00	0.39	0.00	0.00	0.00	0.00	0.39	0.39	0.00	0.00	5.87
			0.04	**07:00 ~ 08:00**	3.52	1.96	0.00	0.78	0.39	0.39	0.39	0.39	0.00	0.39	0.39	0.00	0.39	0.00	0.39	0.39	0.39	0.00	10.17
			0.04	**08:00 ~ 09:00**	4.30	2.35	0.00	1.17	0.39	0.39	0.39	0.39	0.00	0.39	0.39	0.00	0.39	0.00	0.39	0.78	0.39	0.00	12.12
			0.04	**09:00 ~ 10:00**	3.52	1.96	0.00	0.78	0.39	0.39	0.39	0.39	0.00	0.39	0.39	0.00	0.39	0.00	0.39	0.39	0.39	0.00	10.17
			0.04	**10:00 ~ 11:00**	3.52	1.96	0.00	0.78	0.39	0.39	0.39	0.39	0.00	0.39	0.39	0.00	0.39	0.00	0.39	0.39	0.39	0.00	10.17
			0.04	**11:00 ~ 12:00**	3.91	1.96	0.00	1.17	0.39	0.39	0.39	0.39	0.00	0.39	0.39	0.00	0.39	0.00	0.39	0.39	0.39	0.00	10.95
			0.04	**12:00 ~ 13:00**	2.74	1.56	0.00	0.78	0.39	0.39	0.39	0.39	0.00	0.39	0.00	0.00	0.39	0.00	0.39	0.39	0.00	0.00	8.21
			0.04	**13:00 ~ 14:00**	2.74	1.56	0.00	0.78	0.39	0.39	0.39	0.39	0.00	0.39	0.00	0.00	0.39	0.00	0.39	0.39	0.00	0.00	8.21
			0.04	**14:00 ~ 15:00**	2.74	1.56	0.00	0.78	0.39	0.39	0.39	0.39	0.00	0.39	0.00	0.00	0.39	0.00	0.39	0.39	0.00	0.00	8.21
			0.04	**15:00 ~ 16:00**	2.74	1.56	0.00	0.78	0.39	0.39	0.39	0.39	0.00	0.39	0.00	0.00	0.39	0.00	0.39	0.39	0.00	0.00	8.21
			0.04	**16:00 ~ 17:00**	2.74	1.56	0.00	0.78	0.39	0.39	0.39	0.39	0.00	0.39	0.00	0.00	0.39	0.00	0.39	0.39	0.00	0.00	8.21
			0.04	**17:00 ~ 18:00**	2.74	1.56	0.00	0.78	0.39	0.39	0.39	0.39	0.00	0.39	0.00	0.00	0.39	0.00	0.39	0.39	0.00	0.00	8.21
			0.04	**18:00 ~ 19:00**	3.13	1.56	0.00	0.78	0.39	0.39	0.39	0.39	0.00	0.39	0.00	0.00	0.39	0.00	0.39	0.39	0.00	0.00	8.60
			0.04	**19:00 ~ 20:00**	2.74	1.56	0.00	0.78	0.39	0.39	0.39	0.39	0.00	0.39	0.00	0.00	0.39	0.00	0.39	0.39	0.00	0.00	8.21
			0.04	**20:00 ~ 21:00**	2.35	1.17	0.00	0.78	0.39	0.39	0.39	0.39	0.00	0.39	0.00	0.00	0.39	0.00	0.39	0.39	0.00	0.00	7.43
			0.04	**21:00 ~ 22:00**	2.35	1.17	0.00	0.78	0.39	0.39	0.39	0.39	0.00	0.39	0.00	0.00	0.39	0.00	0.39	0.39	0.00	0.00	7.43
			0.04	**22:00 ~ 23:00**	2.35	1.17	0.00	0.78	0.39	0.39	0.39	0.39	0.00	0.39	0.00	0.00	0.39	0.00	0.39	0.39	0.00	0.00	7.43
			0.04	**23:00 ~ 00:00**	1.96	1.17	0.00	0.39	0.39	0.39	0.39	0.39	0.00	0.39	0.00	0.00	0.39	0.00	0.39	0.39	0.00	0.00	6.65
				Whole Day Total (veh*km)	58.65	31.67	0.00	16.42	9.38	6.65	7.82	7.04	0.00	7.82	1.96	0.00	6.65	0.00	9.38	9.78	1.96	0.00	175.17

Road No.	Road Name	Bound	Road Length (km)	Hour	PC	TAXI	LGV3	LGV4	LGV6	HGV7	HGV8	PLB	PV4	PV5	NFB6	NFB7	NFB8	FBSD	FBDD	MC	HGV9	NFB9	Total
11	San Lau Street	WB	0.04	**00:00 ~ 01:00**	1.19	0.79	0.00	0.40	0.40	0.00	0.00	0.00	0.00	0.00	0.00	0.00	0.00	0.00	0.40	0.40	0.00	0.00	3.57
			0.04	**01:00 ~ 02:00**	0.79	0.40	0.00	0.40	0.40	0.00	0.00	0.00	0.00	0.00	0.00	0.00	0.00	0.00	0.40	0.40	0.00	0.00	2.78
			0.04	**02:00 ~ 03:00**	0.79	0.40	0.00	0.40	0.40	0.00	0.00	0.00	0.00	0.00	0.00	0.00	0.00	0.00	0.40	0.40	0.00	0.00	2.78
			0.04	**03:00 ~ 04:00**	0.40	0.40	0.00	0.40	0.00	0.00	0.00	0.00	0.00	0.00	0.00	0.00	0.00	0.00	0.40	0.40	0.00	0.00	1.99
			0.04	**04:00 ~ 05:00**	0.40	0.40	0.00	0.40	0.00	0.00	0.00	0.00	0.00	0.00	0.00	0.00	0.00	0.00	0.40	0.40	0.00	0.00	1.99
			0.04	**05:00 ~ 06:00**	0.79	0.40	0.00	0.40	0.40	0.00	0.00	0.00	0.00	0.00	0.00	0.00	0.00	0.00	0.40	0.40	0.00	0.00	2.78
			0.04	**06:00 ~ 07:00**	1.19	0.79	0.00	0.40	0.40	0.00	0.00	0.40	0.00	0.00	0.00	0.00	0.00	0.00	0.40	0.40	0.00	0.00	3.97
			0.04	**07:00 ~ 08:00**	1.99	1.19	0.00	0.40	0.40	0.40	0.40	0.40	0.00	0.40	0.00	0.00	0.00	0.00	0.40	0.40	0.00	0.00	6.35
			0.04	**08:00 ~ 09:00**	2.38	1.19	0.00	0.40	0.40	0.40	0.40	0.40	0.00	0.40	0.00	0.00	0.00	0.00	0.40	0.40	0.00	0.00	6.75
			0.04	**09:00 ~ 10:00**	2.38	1.19	0.00	0.40	0.40	0.40	0.40	0.40	0.00	0.40	0.00	0.00	0.00	0.00	0.40	0.40	0.00	0.00	6.75
			0.04	**10:00 ~ 11:00**	1.99	1.19	0.00	0.40	0.40	0.40	0.40	0.40	0.00	0.40	0.00	0.00	0.00	0.00	0.40	0.40	0.00	0.00	6.35
			0.04	**11:00 ~ 12:00**	2.38	1.19	0.00	0.40	0.40	0.40	0.40	0.40	0.00	0.40	0.00	0.00	0.00	0.00	0.40	0.40	0.00	0.00	6.75
			0.04	**12:00 ~ 13:00**	0.40	0.40	0.00	0.40	0.40	0.00	0.00	0.40	0.00	0.00	0.00	0.00	0.00	0.00	0.40	0.40	0.00	0.00	2.78
			0.04	**13:00 ~ 14:00**	0.79	0.40	0.00	0.40	0.40	0.00	0.00	0.40	0.00	0.00	0.00	0.00	0.00	0.00	0.40	0.40	0.00	0.00	3.18
			0.04	**14:00 ~ 15:00**	0.79	0.40	0.00	0.40	0.40	0.00	0.00	0.40	0.00	0.00	0.00	0.00	0.00	0.00	0.40	0.40	0.00	0.00	3.18
			0.04	**15:00 ~ 16:00**	0.79	0.40	0.00	0.40	0.40	0.00	0.00	0.40	0.00	0.00	0.00	0.00	0.00	0.00	0.40	0.40	0.00	0.00	3.18
			0.04	**16:00 ~ 17:00**	0.79	0.40	0.00	0.40	0.40	0.00	0.00	0.40	0.00	0.00	0.00	0.00	0.00	0.00	0.40	0.40	0.00	0.00	3.18
			0.04	**17:00 ~ 18:00**	0.79	0.40	0.00	0.40	0.40	0.00	0.00	0.40	0.00	0.00	0.00	0.00	0.00	0.00	0.40	0.40	0.00	0.00	3.18
			0.04	**18:00 ~ 19:00**	0.79	0.40	0.00	0.40	0.40	0.00	0.00	0.40	0.00	0.00	0.00	0.00	0.00	0.00	0.40	0.40	0.00	0.00	3.18
			0.04	**19:00 ~ 20:00**	0.79	0.40	0.00	0.40	0.40	0.00	0.00	0.40	0.00	0.00	0.00	0.00	0.00	0.00	0.40	0.40	0.00	0.00	3.18
			0.04	**20:00 ~ 21:00**	0.40	0.40	0.00	0.40	0.40	0.00	0.00	0.40	0.00	0.00	0.00	0.00	0.00	0.00	0.40	0.40	0.00	0.00	2.78
			0.04	**21:00 ~ 22:00**	0.40	0.40	0.00	0.40	0.40	0.00	0.00	0.40	0.00	0.00	0.00	0.00	0.00	0.00	0.40	0.40	0.00	0.00	2.78
			0.04	**22:00 ~ 23:00**	0.40	0.40	0.00	0.40	0.40	0.00	0.00	0.40	0.00	0.00	0.00	0.00	0.00	0.00	0.40	0.40	0.00	0.00	2.78
			0.04	**23:00 ~ 00:00**	0.40	0.40	0.00	0.40	0.40	0.00	0.00	0.40	0.00	0.00	0.00	0.00	0.00	0.00	0.40	0.40	0.00	0.00	2.78
				Whole Day Total (veh*km)	24.22	14.29	0.00	9.53	8.73	1.99	1.99	7.15	0.00	1.99	0.00	0.00	0.00	0.00	9.53	9.53	0.00	0.00	88.93

Road No.	Road Name	Bound	Road Length (km)	Hour	PC	TAXI	LGV3	LGV4	LGV6	HGV7	HGV8	PLB	PV4	PV5	NFB6	NFB7	NFB8	FBSD	FBDD	MC	HGV9	NFB9	Total
12	Ko Shan Road	NB	0.08	**00:00 ~ 01:00**	10.23	5.51	0.00	2.36	0.79	0.79	0.79	0.00	0.00	0.79	0.79	0.00	0.79	0.00	0.79	1.57	0.79	0.00	25.97
			0.08	**01:00 ~ 02:00**	7.08	3.94	0.00	1.57	0.79	0.79	0.79	0.00	0.00	0.79	0.79	0.00	0.79	0.00	0.79	0.79	0.79	0.00	19.68
			0.08	**02:00 ~ 03:00**	4.72	2.36	0.00	1.57	0.79	0.79	0.79	0.00	0.00	0.79	0.00	0.00	0.79	0.00	0.79	0.79	0.00	0.00	14.17
			0.08	**03:00 ~ 04:00**	3.94	2.36	0.00	0.79	0.79	0.00	0.79	0.00	0.00	0.79	0.00	0.00	0.00	0.00	0.79	0.79	0.00	0.00	11.02
			0.08	**04:00 ~ 05:00**	3.94	2.36	0.00	0.79	0.79	0.00	0.79	0.00	0.00	0.79	0.00	0.00	0.00	0.00	0.79	0.79	0.00	0.00	11.02
			0.08	**05:00 ~ 06:00**	5.51	3.15	0.00	1.57	0.79	0.79	0.79	0.00	0.00	0.79	0.00	0.00	0.79	0.00	0.79	0.79	0.00	0.00	15.74
			0.08	**06:00 ~ 07:00**	10.23	5.51	0.00	2.36	0.79	0.79	0.79	0.79	0.00	0.79	0.79	0.00	0.79	0.00	1.57	1.57	0.79	0.00	27.55
			0.08	**07:00 ~ 08:00**	20.46	10.23	0.79	4.72	1.57	0.79	0.79	0.79	0.79	0.79	0.79	0.79	0.79	0.00	1.57	2.36	0.79	0.00	48.79
			0.08	**08:00 ~ 09:00**	25.18	13.38	0.79	5.51	2.36	0.79	0.79	0.79	0.79	0.79	0.79	0.79	0.79	0.00	1.57	3.15	0.79	0.00	59.03
			0.08	**09:00 ~ 10:00**	22.82	11.81	0.79	4.72	2.36	0.79	0.79	0.79	0.79	0.79	0.79	0.79	0.79	0.00	1.57	3.15	0.79	0.00	54.30
			0.08	**10:00 ~ 11:00**	22.04	11.02	0.79	4.72	1.57	0.79	0.79	0.79	0.79	0.79	0.79	0.79	0.79	0.00	0.79	2.36	0.79	0.00	50.37
			0.08	**11:00 ~ 12:00**	22.82	11.81	0.79	4.72	2.36	0.79	0.79	0.79	0.79	0.79	0.79	0.79	0.79	0.00	0.79	3.15	0.79	0.00	53.52
			0.08	**12:00 ~ 13:00**	14.17	7.08	0.79	5.51	2.36	0.79	0.79	0.79	0.00	0.79	0.79	0.79	0.79	0.00	1.57	1.57	0.79	0.00	39.35
			0.08	**13:00 ~ 14:00**	14.95	7.87	0.79	5.51	2.36	0.79	0.79	0.79	0.00	0.79	0.79	0.79	0.79	0.00	1.57	1.57	0.79	0.00	40.92
			0.08	**14:00 ~ 15:00**	14.95	7.87	0.79	5.51	2.36	0.79	0.79	0.79	0.00	0.79	0.79	0.79	0.79	0.00	1.57	1.57	0.79	0.00	40.92
			0.08	**15:00 ~ 16:00**	14.95	7.87	0.79	5.51	2.36	0.79	0.79	0.79	0.00	0.79	0.79	0.79	0.79	0.00	1.57	1.57	0.79	0.00	40.92
			0.08	**16:00 ~ 17:00**	15.74	7.87	0.79	5.51	2.36	0.79	0.79	0.79	0.00	0.79	0.79	0.79	0.79	0.00	1.57	2.36	0.79	0.00	42.50
			0.08	**17:00 ~ 18:00**	15.74	7.87	0.79	5.51	2.36	0.79	0.79	0.79	0.00	0.79	0.79	0.79	0.79	0.00	1.57	2.36	0.79	0.00	42.50
			0.08	**18:00 ~ 19:00**	16.53	8.66	0.79	5.51	2.36	0.79	0.79	0.79	0.00	0.79	0.79	0.79	0.79	0.00	1.57	2.36	0.79	0.00	44.07
			0.08	**19:00 ~ 20:00**	14.95	7.87	0.79	5.51	2.36	0.79	0.79	0.79	0.00	0.79	0.79	0.79	0.79	0.00	0.79	1.57	0.79	0.00	40.14
			0.08	**20:00 ~ 21:00**	12.59	6.30	0.79	4.72	1.57	0.79	0.79	0.79	0.00	0.79	0.79	0.79	0.79	0.00	0.79	1.57	0.79	0.00	34.63
			0.08	**21:00 ~ 22:00**	12.59	6.30	0.79	4.72	1.57	0.79	0.79	0.79	0.00	0.79	0.79	0.79	0.79	0.00	0.79	1.57	0.79	0.00	34.63
			0.08	**22:00 ~ 23:00**	11.81	6.30	0.79	3.94	1.57	0.79	0.79	0.79	0.00	0.79	0.79	0.79	0.79	0.00	0.79	1.57	0.79	0.00	33.05
			0.08	**23:00 ~ 00:00**	9.44	4.72	0.79	3.94	1.57	0.79	0.79	0.79	0.00	0.79	0.79	0.79	0.79	0.00	0.79	1.57	0.79	0.00	29.12
				Whole Day Total (veh*km)	327.39	169.99	13.38	96.80	40.92	17.31	18.89	14.17	3.94	18.89	15.74	13.38	17.31	0.00	27.55	42.50	15.74	0.00	853.90

Road No.	Road Name	Bound	Road Length (km)	Hour	PC	TAXI	LGV3	LGV4	LGV6	HGV7	HGV8	PLB	PV4	PV5	NFB6	NFB7	NFB8	FBSD	FBDD	MC	HGV9	NFB9	Total
13	Ko Shan Road	SB	0.08	**00:00 ~ 01:00**	1.57	0.79	0.00	0.79	0.79	0.00	0.00	0.00	0.00	0.00	0.00	0.00	0.00	0.00	0.79	0.79	0.00	0.00	5.51
			0.08	**01:00 ~ 02:00**	0.79	0.79	0.00	0.79	0.79	0.00	0.00	0.00	0.00	0.00	0.00	0.00	0.00	0.00	0.79	0.79	0.00	0.00	4.72
			0.08	**02:00 ~ 03:00**	0.79	0.79	0.00	0.79	0.79	0.00	0.00	0.00	0.00	0.00	0.00	0.00	0.00	0.00	0.79	0.79	0.00	0.00	4.72
			0.08	**03:00 ~ 04:00**	0.79	0.79	0.00	0.79	0.79	0.00	0.00	0.00	0.00	0.00	0.00	0.00	0.00	0.00	0.79	0.00	0.00	0.00	3.94
			0.08	**04:00 ~ 05:00**	0.79	0.79	0.00	0.79	0.79	0.00	0.00	0.00	0.00	0.00	0.00	0.00	0.00	0.00	0.79	0.00	0.00	0.00	3.94
			0.08	**05:00 ~ 06:00**	0.79	0.79	0.00	0.79	0.79	0.00	0.00	0.00	0.00	0.00	0.00	0.00	0.00	0.00	0.79	0.79	0.00	0.00	4.72
			0.08	**06:00 ~ 07:00**	1.57	0.79	0.00	0.79	0.79	0.00	0.00	0.79	0.00	0.00	0.00	0.00	0.00	0.00	0.79	0.79	0.00	0.00	6.30
			0.08	**07:00 ~ 08:00**	2.36	1.57	0.00	0.79	0.79	0.79	0.79	0.79	0.00	0.79	0.00	0.00	0.00	0.00	0.79	0.79	0.00	0.00	10.23
			0.08	**08:00 ~ 09:00**	3.15	1.57	0.00	1.57	0.79	0.79	0.79	0.79	0.00	0.79	0.00	0.00	0.00	0.00	0.79	0.79	0.00	0.00	11.81
			0.08	**09:00 ~ 10:00**	2.36	1.57	0.00	0.79	0.79	0.79	0.79	0.79	0.00	0.79	0.00	0.00	0.00	0.00	0.79	0.79	0.00	0.00	10.23
			0.08	**10:00 ~ 11:00**	2.36	1.57	0.00	0.79	0.79	0.79	0.79	0.79	0.00	0.79	0.00	0.00	0.00	0.00	0.79	0.79	0.00	0.00	10.23
			0.08	**11:00 ~ 12:00**	2.36	1.57	0.00	0.79	0.79	0.79	0.79	0.79	0.00	0.79	0.00	0.00	0.00	0.00	0.79	0.79	0.00	0.00	10.23
			0.08	**12:00 ~ 13:00**	3.15	1.57	0.00	0.79	0.79	0.79	0.79	0.79	0.00	0.79	0.00	0.00	0.00	0.00	0.79	0.79	0.00	0.00	11.02
			0.08	**13:00 ~ 14:00**	3.15	1.57	0.00	0.79	0.79	0.79	0.79	0.79	0.00	0.79	0.00	0.00	0.00	0.00	0.79	0.79	0.00	0.00	11.02
			0.08	**14:00 ~ 15:00**	3.15	1.57	0.00	0.79	0.79	0.79	0.79	0.79	0.00	0.79	0.00	0.00	0.00	0.00	0.79	0.79	0.00	0.00	11.02
			0.08	**15:00 ~ 16:00**	3.15	1.57	0.00	0.79	0.79	0.79	0.79	0.79	0.00	0.79	0.00	0.00	0.00	0.00	0.79	0.79	0.00	0.00	11.02
			0.08	**16:00 ~ 17:00**	3.15	1.57	0.00	0.79	0.79	0.79	0.79	0.79	0.00	0.79	0.00	0.00	0.00	0.00	0.79	0.79	0.00	0.00	11.02
			0.08	**17:00 ~ 18:00**	3.15	1.57	0.00	0.79	0.79	0.79	0.79	0.79	0.00	0.79	0.00	0.00	0.00	0.00	0.79	0.79	0.00	0.00	11.02
			0.08	**18:00 ~ 19:00**	3.15	1.57	0.00	1.57	0.79	0.79	0.79	0.79	0.00	0.79	0.00	0.00	0.00	0.00	0.79	0.79	0.00	0.00	11.81
			0.08	**19:00 ~ 20:00**	3.15	1.57	0.00	0.79	0.79	0.79	0.79	0.79	0.00	0.79	0.00	0.00	0.00	0.00	0.79	0.79	0.00	0.00	11.02
			0.08	**20:00 ~ 21:00**	2.36	1.57	0.00	0.79	0.79	0.79	0.79	0.79	0.00	0.79	0.00	0.00	0.00	0.00	0.79	0.79	0.00	0.00	10.23
			0.08	**21:00 ~ 22:00**	2.36	1.57	0.00	0.79	0.79	0.79	0.79	0.79	0.00	0.79	0.00	0.00	0.00	0.00	0.79	0.79	0.00	0.00	10.23
			0.08	**22:00 ~ 23:00**	2.36	1.57	0.00	0.79	0.79	0.79	0.79	0.79	0.00	0.79	0.00	0.00	0.00	0.00	0.79	0.79	0.00	0.00	10.23
			0.08	**23:00 ~ 00:00**	1.57	0.79	0.00	0.79	0.79	0.79	0.79	0.79	0.00	0.79	0.00	0.00	0.00	0.00	0.79	0.79	0.00	0.00	8.66
				Whole Day Total (veh*km)	53.52	31.48	0.00	20.46	18.89	13.38	13.38	14.17	0.00	13.38	0.00	0.00	0.00	0.00	18.89	17.31	0.00	0.00	214.85
14	Shansi Street	EB	0.04	**00:00 ~ 01:00**	3.55	1.78	0.00	0.89	0.44	0.44	0.44	0.00	0.00	0.44	0.00	0.00	0.44	0.00	0.44	0.44	0.00	0.00	9.32
			0.04	**01:00 ~ 02:00**	2.66	1.33	0.00	0.44	0.44	0.44	0.44	0.00	0.00	0.44	0.00	0.00	0.44	0.00	0.44	0.44	0.00	0.00	7.55
			0.04	**02:00 ~ 03:00**	1.78	0.89	0.00	0.44	0.44	0.00	0.44	0.00	0.00	0.44	0.00	0.00	0.00	0.00	0.44	0.44	0.00	0.00	5.33
			0.04	**03:00 ~ 04:00**	1.33	0.89	0.00	0.44	0.44	0.00	0.44	0.00	0.00	0.00	0.00	0.00	0.00	0.00	0.44	0.44	0.00	0.00	4.44
			0.04	**04:00 ~ 05:00**	1.33	0.89	0.00	0.44	0.44	0.00	0.44	0.00	0.00	0.00	0.00	0.00	0.00	0.00	0.44	0.44	0.00	0.00	4.44
			0.04	**05:00 ~ 06:00**	1.78	0.89	0.00	0.44	0.44	0.00	0.44	0.00	0.00	0.44	0.00	0.00	0.00	0.00	0.44	0.44	0.00	0.00	5.33
			0.04	**06:00 ~ 07:00**	3.55	1.78	0.00	0.89	0.44	0.44	0.44	0.44	0.00	0.44	0.00	0.00	0.44	0.00	0.44	0.44	0.00	0.00	9.77
			0.04	**07:00 ~ 08:00**	7.10	4.00	0.00	1.78	0.89	0.44	0.44	0.44	0.00	0.44	0.44	0.44	0.44	0.00	0.44	0.89	0.44	0.00	18.65
			0.04	**08:00 ~ 09:00**	8.88	4.88	0.00	1.78	0.89	0.44	0.44	0.44	0.00	0.44	0.44	0.44	0.44	0.00	0.44	1.33	0.44	0.00	21.76
			0.04	**09:00 ~ 10:00**	7.99	4.00	0.00	1.78	0.89	0.44	0.44	0.44	0.00	0.44	0.44	0.44	0.44	0.00	0.44	0.89	0.44	0.00	19.54
			0.04	**10:00 ~ 11:00**	7.55	4.00	0.00	1.78	0.89	0.44	0.44	0.44	0.00	0.44	0.44	0.44	0.44	0.00	0.44	0.89	0.44	0.00	19.09
			0.04	**11:00 ~ 12:00**	7.99	4.00	0.00	1.78	0.89	0.44	0.44	0.44	0.00	0.44	0.44	0.44	0.44	0.00	0.44	0.89	0.44	0.00	19.54
			0.04	**12:00 ~ 13:00**	2.66	1.33	0.00	1.33	0.44	0.44	0.44	0.44	0.00	0.44	0.00	0.00	0.44	0.00	0.44	0.44	0.44	0.00	9.32
			0.04	**13:00 ~ 14:00**	2.66	1.33	0.00	1.33	0.44	0.44	0.44	0.44	0.00	0.44	0.00	0.00	0.44	0.00	0.44	0.44	0.44	0.00	9.32
			0.04	**14:00 ~ 15:00**	2.66	1.33	0.00	1.33	0.44	0.44	0.44	0.44	0.00	0.44	0.00	0.00	0.44	0.00	0.44	0.44	0.44	0.00	9.32
			0.04	**15:00 ~ 16:00**	2.66	1.33	0.00	1.33	0.44	0.44	0.44	0.44	0.00	0.44	0.00	0.00	0.44	0.00	0.44	0.44	0.44	0.00	9.32
			0.04	**16:00 ~ 17:00**	3.11	1.78	0.00	1.33	0.44	0.44	0.44	0.44	0.00	0.44	0.00	0.00	0.44	0.00	0.44	0.44	0.44	0.00	10.21
			0.04	**17:00 ~ 18:00**	3.11	1.78	0.00	1.33	0.44	0.44	0.44	0.44	0.00	0.44	0.00	0.00	0.44	0.00	0.44	0.44	0.44	0.00	10.21
			0.04	**18:00 ~ 19:00**	3.11	1.78	0.00	1.33	0.44	0.44	0.44	0.44	0.00	0.44	0.00	0.00	0.44	0.00	0.44	0.44	0.44	0.00	10.21
			0.04	**19:00 ~ 20:00**	2.66	1.33	0.00	1.33	0.44	0.44	0.44	0.44	0.00	0.44	0.00	0.00	0.44	0.00	0.44	0.44	0.44	0.00	9.32
			0.04	**20:00 ~ 21:00**	2.22	1.33	0.00	1.33	0.44	0.44	0.44	0.44	0.00	0.44	0.00	0.00	0.44	0.00	0.44	0.44	0.44	0.00	8.88
			0.04	**21:00 ~ 22:00**	2.22	1.33	0.00	1.33	0.44	0.44	0.44	0.44	0.00	0.44	0.00	0.00	0.44	0.00	0.44	0.44	0.44	0.00	8.88
			0.04	**22:00 ~ 23:00**	2.22	1.33	0.00	0.89	0.44	0.44	0.44	0.44	0.00	0.44	0.00	0.00	0.44	0.00	0.44	0.44	0.44	0.00	8.44
			0.04	**23:00 ~ 00:00**	1.78	0.89	0.00	0.89	0.44	0.44	0.44	0.44	0.00	0.44	0.00	0.00	0.44	0.00	0.44	0.44	0.44	0.00	7.55
				Whole Day Total (veh*km)	86.58	46.18	0.00	27.97	12.88	8.88	10.66	7.99	0.00	9.77	2.22	2.22	8.88	0.00	10.66	13.32	7.55	0.00	255.74
15	Ko Shan Road	NB	0.10	**00:00 ~ 01:00**	4.78	2.87	0.00	0.96	0.96	0.00	0.96	0.00	0.00	0.96	0.00	0.00	0.00	0.00	0.96	0.96	0.00	0.00	13.38
			0.10	**01:00 ~ 02:00**	3.82	1.91	0.00	0.96	0.96	0.00	0.96	0.00	0.00	0.96	0.00	0.00	0.00	0.00	0.96	0.96	0.00	0.00	11.47
			0.10	**02:00 ~ 03:00**	2.87	1.91	0.00	0.96	0.96	0.00	0.96	0.00	0.00	0.00	0.00	0.00	0.00	0.00	0.96	0.96	0.00	0.00	9.56
			0.10	**03:00 ~ 04:00**	1.91	0.96	0.00	0.96	0.96	0.00	0.00	0.00	0.00	0.00	0.00	0.00	0.00	0.00	0.96	0.96	0.00	0.00	6.69
			0.10	**04:00 ~ 05:00**	1.91	0.96	0.00	0.96	0.96	0.00	0.00	0.00	0.00	0.00	0.00	0.00	0.00	0.00	0.96	0.96	0.00	0.00	6.69
			0.10	**05:00 ~ 06:00**	2.87	1.91	0.00	0.96	0.96	0.00	0.96	0.00	0.00	0.00	0.00	0.00	0.00	0.00	0.96	0.96	0.00	0.00	9.56
			0.10	**06:00 ~ 07:00**	4.78	2.87	0.00	0.96	0.96	0.00	0.96	0.96	0.00	0.96	0.00	0.00	0.00	0.00	0.96	0.96	0.00	0.00	14.34
			0.10	**07:00 ~ 08:00**	9.56	4.78	0.00	2.87	0.96	0.96	0.96	0.96	0.00	0.96	0.96	0.00	0.96	0.00	0.96	0.96	0.96	0.00	26.77
			0.10	**08:00 ~ 09:00**	12.43	6.69	0.00	2.87	0.96	0.96	0.96	0.96	0.00	0.96	0.96	0.00	0.96	0.00	0.96	1.91	0.96	0.00	32.50
			0.10	**09:00 ~ 10:00**	10.52	5.74	0.00	2.87	0.96	0.96	0.96	0.96	0.00	0.96	0.96	0.00	0.96	0.00	0.96	1.91	0.96	0.00	29.64
			0.10	**10:00 ~ 11:00**	10.52	5.74	0.00	2.87	0.96	0.96	0.96	0.96	0.00	0.96	0.96	0.00	0.96	0.00	0.96	1.91	0.96	0.00	29.64
			0.10	**11:00 ~ 12:00**	10.52	5.74	0.00	2.87	0.96	0.96	0.96	0.96	0.00	0.96	0.96	0.00	0.96	0.00	0.96	1.91	0.96	0.00	29.64
			0.10	**12:00 ~ 13:00**	12.43	6.69	0.00	3.82	1.91	0.96	0.96	0.96	0.00	0.96	0.96	0.96	0.96	0.00	0.96	1.91	0.96	0.00	35.37
			0.10	**13:00 ~ 14:00**	12.43	6.69	0.00	3.82	1.91	0.96	0.96	0.96	0.00	0.96	0.96	0.96	0.96	0.00	0.96	1.91	0.96	0.00	35.37
			0.10	**14:00 ~ 15:00**	12.43	6.69	0.00	3.82	1.91	0.96	0.96	0.96	0.00	0.96	0.96	0.96	0.96	0.00	0.96	1.91	0.96	0.00	35.37
			0.10	**15:00 ~ 16:00**	12.43	6.69	0.00	3.82	1.91	0.96	0.96	0.96	0.00	0.96	0.96	0.96	0.96	0.00	0.96	1.91	0.96	0.00	35.37
			0.10	**16:00 ~ 17:00**	13.38	6.69	0.00	3.82	1.91	0.96	0.96	0.96	0.00	0.96	0.96	0.96	0.96	0.00	0.96	1.91	0.96	0.00	36.33
			0.10	**17:00 ~ 18:00**	12.43	6.69	0.00	3.82	1.91	0.96	0.96	0.96	0.00	0.96	0.96	0.96	0.96	0.00	0.96	1.91	0.96	0.00	35.37
			0.10	**18:00 ~ 19:00**	13.38	6.69	0.00	4.78	1.91	0.96	0.96	0.96	0.00	0.96	0.96	0.96	0.96	0.00	0.96	1.91	0.96	0.00	37.28
			0.10	**19:00 ~ 20:00**	12.43	6.69	0.00	3.82	1.91	0.96	0.96	0.96	0.00	0.96	0.96	0.96	0.96	0.00	0.96	1.91	0.96	0.00	35.37
			0.10	**20:00 ~ 21:00**	10.52	5.74	0.00	3.82	1.91	0.96	0.96	0.96	0.00	0.96	0.96	0.96	0.96	0.00	0.96	1.91	0.96	0.00	32.50
			0.10	**21:00 ~ 22:00**	10.52	5.74	0.00	3.82	1.91	0.96	0.96	0.96	0.00	0.96	0.96	0.96	0.96	0.00	0.96	1.91	0.96	0.00	32.50
			0.10	**22:00 ~ 23:00**	9.56	4.78	0.00	2.87	1.91	0.96	0.96	0.96	0.00	0.96	0.96	0.96	0.96	0.00	0.96	1.91	0.96	0.00	29.64
			0.10	**23:00 ~ 00:00**	7.65	4.78	0.00	2.87	0.96	0.96	0.96	0.96	0.00	0.96	0.96	0.96	0.96	0.00	0.96	0.96	0.96	0.00	25.81
				Whole Day Total (veh*km)	216.06	116.63	0.00	65.96	33.46	16.25	21.03	17.21	0.00	19.12	16.25	11.47	16.25	0.00	22.94	37.28	16.25	0.00	626.18
16	Ko Shan Road	SB	0.10	**00:00 ~ 01:00**	3.82	1.91	0.00	0.96	0.96	0.00	0.96	0.00	0.00	0.96	0.00	0.00	0.00	0.00	0.96	0.96	0.00	0.00	11.47
			0.10	**01:00 ~ 02:00**	2.87	1.91	0.00	0.96	0.96	0.00	0.96	0.00	0.00	0.96	0.00	0.00	0.00	0.00	0.96	0.96	0.00	0.00	10.52
			0.10	**02:00 ~ 03:00**	1.91	0.96	0.00	0.96	0.96	0.00	0.00	0.00	0.00	0.00	0.00	0.00	0.00	0.00	0.96	0.96	0.00	0.00	6.69
			0.10	**03:00 ~ 04:00**	1.91	0.96	0.00	0.96	0.96	0.00	0.00	0.00	0.00	0.00	0.00	0.00	0.00	0.00	0.96	0.96	0.00	0.00	6.69
			0.10	**04:00 ~ 05:00**	1.91	0.96	0.00	0.96	0.96	0.00	0.00	0.00	0.00	0.00	0.00	0.00	0.00	0.00	0.96	0.96	0.00	0.00	6.69
			0.10	**05:00 ~ 06:00**	1.91	0.96	0.00	0.96	0.96	0.00	0.00	0.00	0.00	0.00	0.00	0.00	0.00	0.00	0.96	0.96	0.00	0.00	6.69
			0.10	**06:00 ~ 07:00**	3.82	1.91	0.00	0.96	0.96	0.00	0.96	0.96	0.00	0.96	0.00	0.00	0.00	0.00	0.96	0.96	0.00	0.00	12.43
			0.10	**07:00 ~ 08:00**	7.65	3.82	0.00	1.91	0.96	0.96	0.96	0.96	0.00	0.96	0.96	0.00	0.96	0.00	0.96	0.96	0.96	0.00	22.94
			0.10	**08:00 ~ 09:00**	9.56	4.78	0.00	1.91	0.96	0.96	0.96	0.96	0.00	0.96	0.96	0.00	0.96	0.00	0.96	1.91	0.96	0.00	26.77
			0.10	**09:00 ~ 10:00**	8.60	4.78	0.00	1.91	0.96	0.96	0.96	0.96	0.00	0.96	0.96	0.00	0.96	0.00	0.96	0.96	0.96	0.00	24.86
			0.10	**10:00 ~ 11:00**	8.60	4.78	0.00	1.91	0.96	0.96	0.96	0.96	0.00	0.96	0.96	0.00	0.96	0.00	0.96	0.96	0.96	0.00	24.86
			0.10	**11:00 ~ 12:00**	8.60	4.78	0.00	1.91	0.96	0.96	0.96	0.96	0.00	0.96	0.96	0.00	0.96	0.00	0.96	0.96	0.96	0.00	24.86
			0.10	**12:00 ~ 13:00**	8.60	4.78	0.00	2.87	0.96	0.96	0.96	0.96	0.00	0.96	0.96	0.00	0.96	0.00	0.96	0.96	0.96	0.00	25.81
			0.10	**13:00 ~ 14:00**	8.60	4.78	0.00	2.87	0.96	0.96	0.96	0.96	0.00	0.96	0.96	0.00	0.96	0.00	0.96	0.96	0.96	0.00	25.81
			0.10	**14:00 ~ 15:00**	8.60	4.78	0.00	2.87	0.96	0.96	0.96	0.96	0.00	0.96	0.96	0.00	0.96	0.00	0.96	0.96	0.96	0.00	25.81
			0.10	**15:00 ~ 16:00**	9.56	4.78	0.00	2.87	0.96	0.96	0.96	0.96	0.00	0.96	0.96	0.00	0.96	0.00	0.96	0.96	0.96	0.00	26.77
			0.10	**16:00 ~ 17:00**	9.56	4.78	0.00	2.87	0.96	0.96	0.96	0.96	0.00	0.96	0.96	0.00	0.96	0.00	0.96	0.96	0.96	0.00	26.77
			0.10	**17:00 ~ 18:00**	9.56	4.78	0.00	2.87	0.96	0.96	0.96	0.96	0.00	0.96	0.96	0.00	0.96	0.00	0.96	0.96	0.96	0.00	26.77
			0.10	**18:00 ~ 19:00**	9.56	4.78	0.00	2.87	0.96	0.96	0.96	0.96	0.00	0.96	0.96	0.00	0.96	0.00	0.96	1.91	0.96	0.00	27.72
			0.10	**19:00 ~ 20:00**	8.60	4.78	0.00	2.87	0.96	0.96	0.96	0.96	0.00	0.96	0.96	0.00	0.96	0.00	0.96	0.96	0.96	0.00	25.81
			0.10	**20:00 ~ 21:00**	7.65	3.82	0.00	1.91	0.96	0.96	0.96	0.96	0.00	0.96	0.96	0.00	0.96	0.00	0.96	0.96	0.96	0.00	22.94
			0.10	**21:00 ~ 22:00**	7.65	3.82	0.00	2.87	0.96	0.96	0.96	0.96	0.00	0.96	0.96	0.00	0.96	0.00	0.96	0.96	0.96	0.00	23.90
			0.10	**22:00 ~ 23:00**	7.65	3.82	0.00	1.91	0.96	0.96	0.96	0.96	0.00	0.96	0.96	0.00	0.96	0.00	0.96	0.96	0.96	0.00	22.94
			0.10	**23:00 ~ 00:00**	5.74	2.87	0.00	1.91	0.96	0.96	0.96	0.96	0.00	0.96	0.96	0.00	0.96	0.00	0.96	0.96	0.96	0.00	20.08
				Whole Day Total (veh*km)	162.52	85.08	0.00	47.80	22.94	16.25	19.12	17.21	0.00	19.12	16.25	0.00	16.25	0.00	22.94	24.86	16.25	0.00	486.60

Road No.	Road Name	Bound	Road Length (km)	Hour	PC	TAXI	LGV3	LGV4	LGV6	HGV7	HGV8	PLB	PV4	PV5	NFB6	NFB7	NFB8	FBSD	FBDD	MC	HGV9	NFB9	Total
17	Kiang Hsi Street	EB	0.04	**00:00 ~ 01:00**	1.24	0.41	0.00	0.41	0.41	0.00	0.00	0.00	0.00	0.00	0.00	0.00	0.00	0.00	0.00	0.41	0.00	0.00	2.89
			0.04	**01:00 ~ 02:00**	0.83	0.41	0.00	0.41	0.41	0.00	0.00	0.00	0.00	0.00	0.00	0.00	0.00	0.00	0.00	0.41	0.00	0.00	2.48
			0.04	**02:00 ~ 03:00**	0.83	0.41	0.00	0.41	0.41	0.00	0.00	0.00	0.00	0.00	0.00	0.00	0.00	0.00	0.00	0.41	0.00	0.00	2.48
			0.04	**03:00 ~ 04:00**	0.41	0.41	0.00	0.41	0.00	0.00	0.00	0.00	0.00	0.00	0.00	0.00	0.00	0.00	0.00	0.41	0.00	0.00	1.65
			0.04	**04:00 ~ 05:00**	0.41	0.41	0.00	0.41	0.00	0.00	0.00	0.00	0.00	0.00	0.00	0.00	0.00	0.00	0.00	0.41	0.00	0.00	1.65
			0.04	**05:00 ~ 06:00**	0.83	0.41	0.00	0.41	0.41	0.00	0.00	0.00	0.00	0.00	0.00	0.00	0.00	0.00	0.00	0.41	0.00	0.00	2.48
			0.04	**06:00 ~ 07:00**	1.24	0.41	0.00	0.41	0.41	0.00	0.00	0.00	0.00	0.00	0.00	0.00	0.00	0.00	0.00	0.41	0.00	0.00	2.89
			0.04	**07:00 ~ 08:00**	2.07	0.41	0.00	0.41	0.41	0.00	0.00	0.00	0.00	0.00	0.00	0.00	0.00	0.00	0.00	0.41	0.00	0.00	3.72
			0.04	**08:00 ~ 09:00**	2.48	0.83	0.00	0.41	0.41	0.00	0.00	0.00	0.00	0.00	0.00	0.00	0.00	0.00	0.00	0.41	0.00	0.00	4.54
			0.04	**09:00 ~ 10:00**	2.48	0.41	0.00	0.41	0.41	0.00	0.00	0.00	0.00	0.00	0.00	0.00	0.00	0.00	0.00	0.41	0.00	0.00	4.13
			0.04	**10:00 ~ 11:00**	2.07	0.41	0.00	0.41	0.41	0.00	0.00	0.00	0.00	0.00	0.00	0.00	0.00	0.00	0.00	0.41	0.00	0.00	3.72
			0.04	**11:00 ~ 12:00**	2.48	0.41	0.00	0.41	0.41	0.00	0.00	0.00	0.00	0.00	0.00	0.00	0.00	0.00	0.00	0.41	0.00	0.00	4.13
			0.04	**12:00 ~ 13:00**	4.13	1.65	0.00	0.83	0.41	0.41	0.41	0.00	0.00	0.41	0.00	0.00	0.41	0.00	0.00	0.41	0.00	0.00	9.09
			0.04	**13:00 ~ 14:00**	4.54	1.65	0.00	0.83	0.41	0.41	0.41	0.00	0.00	0.41	0.00	0.00	0.41	0.00	0.00	0.83	0.00	0.00	9.91
			0.04	**14:00 ~ 15:00**	4.54	1.65	0.00	0.83	0.41	0.41	0.41	0.00	0.00	0.41	0.00	0.00	0.41	0.00	0.00	0.83	0.00	0.00	9.91
			0.04	**15:00 ~ 16:00**	4.54	1.65	0.00	0.83	0.41	0.41	0.41	0.00	0.00	0.41	0.00	0.00	0.41	0.00	0.00	0.83	0.00	0.00	9.91
			0.04	**16:00 ~ 17:00**	4.54	1.65	0.00	0.83	0.41	0.41	0.41	0.00	0.00	0.41	0.00	0.00	0.41	0.00	0.00	0.83	0.00	0.00	9.91
			0.04	**17:00 ~ 18:00**	4.54	1.65	0.00	0.83	0.41	0.41	0.41	0.00	0.00	0.41	0.00	0.00	0.41	0.00	0.00	0.83	0.00	0.00	9.91
			0.04	**18:00 ~ 19:00**	4.96	2.07	0.00	1.24	0.41	0.41	0.41	0.00	0.00	0.41	0.00	0.00	0.41	0.00	0.00	0.83	0.00	0.00	11.15
			0.04	**19:00 ~ 20:00**	4.54	1.65	0.00	0.83	0.41	0.41	0.41	0.00	0.00	0.41	0.00	0.00	0.41	0.00	0.00	0.83	0.00	0.00	9.91
			0.04	**20:00 ~ 21:00**	3.72	1.65	0.00	0.83	0.41	0.41	0.41	0.00	0.00	0.41	0.00	0.00	0.41	0.00	0.00	0.41	0.00	0.00	8.67
			0.04	**21:00 ~ 22:00**	3.72	1.65	0.00	0.83	0.41	0.41	0.41	0.00	0.00	0.41	0.00	0.00	0.41	0.00	0.00	0.41	0.00	0.00	8.67
			0.04	**22:00 ~ 23:00**	3.72	1.24	0.00	0.83	0.41	0.41	0.41	0.00	0.00	0.41	0.00	0.00	0.41	0.00	0.00	0.41	0.00	0.00	8.26
			0.04	**23:00 ~ 00:00**	2.89	1.24	0.00	0.83	0.41	0.41	0.41	0.00	0.00	0.41	0.00	0.00	0.41	0.00	0.00	0.41	0.00	0.00	7.43
				Whole Day Total (veh*km)	67.73	24.78	0.00	15.28	9.09	4.96	4.96	0.00	0.00	4.96	0.00	0.00	4.96	0.00	0.00	12.80	0.00	0.00	149.51
18	Ko Shan Road	NB	0.05	**00:00 ~ 01:00**	0.99	0.49	0.00	0.49	0.49	0.00	0.49	0.00	0.00	0.00	0.00	0.00	0.00	0.00	0.49	0.49	0.00	0.00	3.94
			0.05	**01:00 ~ 02:00**	0.99	0.49	0.00	0.49	0.49	0.00	0.49	0.00	0.00	0.00	0.00	0.00	0.00	0.00	0.49	0.49	0.00	0.00	3.94
			0.05	**02:00 ~ 03:00**	0.49	0.49	0.00	0.49	0.49	0.00	0.00	0.00	0.00	0.00	0.00	0.00	0.00	0.00	0.49	0.49	0.00	0.00	2.96
			0.05	**03:00 ~ 04:00**	0.49	0.49	0.00	0.49	0.49	0.00	0.00	0.00	0.00	0.00	0.00	0.00	0.00	0.00	0.49	0.49	0.00	0.00	2.96
			0.05	**04:00 ~ 05:00**	0.49	0.49	0.00	0.49	0.49	0.00	0.00	0.00	0.00	0.00	0.00	0.00	0.00	0.00	0.49	0.49	0.00	0.00	2.96
			0.05	**05:00 ~ 06:00**	0.49	0.49	0.00	0.49	0.49	0.00	0.00	0.00	0.00	0.00	0.00	0.00	0.00	0.00	0.49	0.49	0.00	0.00	2.96
			0.05	**06:00 ~ 07:00**	0.99	0.49	0.00	0.49	0.49	0.00	0.49	0.49	0.00	0.00	0.00	0.00	0.00	0.00	0.49	0.49	0.00	0.00	4.44
			0.05	**07:00 ~ 08:00**	1.97	0.99	0.00	0.99	0.49	0.49	0.49	0.49	0.00	0.49	0.00	0.00	0.00	0.00	0.49	0.49	0.00	0.00	7.40
			0.05	**08:00 ~ 09:00**	2.47	1.48	0.00	0.99	0.49	0.49	0.49	0.49	0.00	0.49	0.00	0.00	0.00	0.00	0.49	0.49	0.00	0.00	8.38
			0.05	**09:00 ~ 10:00**	1.97	0.99	0.00	0.99	0.49	0.49	0.49	0.49	0.00	0.49	0.00	0.00	0.00	0.00	0.49	0.49	0.00	0.00	7.40
			0.05	**10:00 ~ 11:00**	1.97	0.99	0.00	0.99	0.49	0.49	0.49	0.49	0.00	0.49	0.00	0.00	0.00	0.00	0.49	0.49	0.00	0.00	7.40
			0.05	**11:00 ~ 12:00**	1.97	0.99	0.00	0.99	0.49	0.49	0.49	0.49	0.00	0.49	0.00	0.00	0.00	0.00	0.49	0.49	0.00	0.00	7.40
			0.05	**12:00 ~ 13:00**	2.96	1.48	0.00	1.48	0.49	0.49	0.49	0.49	0.00	0.49	0.00	0.00	0.00	0.00	0.49	0.49	0.49	0.00	9.86
			0.05	**13:00 ~ 14:00**	2.96	1.48	0.00	1.48	0.49	0.49	0.49	0.49	0.00	0.49	0.00	0.00	0.00	0.00	0.49	0.49	0.49	0.00	9.86
			0.05	**14:00 ~ 15:00**	2.96	1.48	0.00	1.48	0.49	0.49	0.49	0.49	0.00	0.49	0.00	0.00	0.00	0.00	0.49	0.49	0.49	0.00	9.86
			0.05	**15:00 ~ 16:00**	2.96	1.48	0.00	1.48	0.49	0.49	0.49	0.49	0.00	0.49	0.00	0.00	0.00	0.00	0.49	0.49	0.49	0.00	9.86
			0.05	**16:00 ~ 17:00**	2.96	1.48	0.00	1.48	0.49	0.49	0.49	0.49	0.00	0.49	0.00	0.00	0.00	0.00	0.49	0.49	0.49	0.00	9.86
			0.05	**17:00 ~ 18:00**	2.96	1.48	0.00	1.48	0.49	0.49	0.49	0.49	0.00	0.49	0.00	0.00	0.00	0.00	0.49	0.49	0.49	0.00	9.86
			0.05	**18:00 ~ 19:00**	2.96	1.48	0.00	1.48	0.49	0.49	0.49	0.49	0.00	0.49	0.00	0.00	0.00	0.00	0.49	0.49	0.49	0.00	9.86
			0.05	**19:00 ~ 20:00**	2.96	1.48	0.00	1.48	0.49	0.49	0.49	0.49	0.00	0.49	0.00	0.00	0.00	0.00	0.49	0.49	0.49	0.00	9.86
			0.05	**20:00 ~ 21:00**	2.47	1.48	0.00	0.99	0.49	0.49	0.49	0.49	0.00	0.49	0.00	0.00	0.00	0.00	0.49	0.49	0.49	0.00	8.87
			0.05	**21:00 ~ 22:00**	2.47	1.48	0.00	0.99	0.49	0.49	0.49	0.49	0.00	0.49	0.00	0.00	0.00	0.00	0.49	0.49	0.49	0.00	8.87
			0.05	**22:00 ~ 23:00**	2.47	1.48	0.00	0.99	0.49	0.49	0.49	0.49	0.00	0.49	0.00	0.00	0.00	0.00	0.49	0.49	0.49	0.00	8.87
			0.05	**23:00 ~ 00:00**	1.97	0.99	0.00	0.99	0.49	0.49	0.49	0.49	0.00	0.49	0.00	0.00	0.00	0.00	0.49	0.49	0.49	0.00	7.89
				Whole Day Total (veh*km)	48.31	26.13	0.00	24.16	11.83	8.38	9.86	8.87	0.00	8.38	0.00	0.00	0.00	0.00	11.83	11.83	5.92	0.00	175.51
19	Ko Shan Road	SB	0.05	**00:00 ~ 01:00**	3.45	1.48	0.00	0.99	0.49	0.00	0.49	0.00	0.00	0.49	0.00	0.00	0.00	0.00	0.49	0.49	0.00	0.00	8.38
			0.05	**01:00 ~ 02:00**	2.47	0.99	0.00	0.49	0.49	0.00	0.49	0.00	0.00	0.49	0.00	0.00	0.00	0.00	0.49	0.49	0.00	0.00	6.41
			0.05	**02:00 ~ 03:00**	1.48	0.99	0.00	0.49	0.49	0.00	0.00	0.00	0.00	0.00	0.00	0.00	0.00	0.00	0.49	0.49	0.00	0.00	4.44
			0.05	**03:00 ~ 04:00**	1.48	0.49	0.00	0.49	0.49	0.00	0.00	0.00	0.00	0.00	0.00	0.00	0.00	0.00	0.49	0.49	0.00	0.00	3.94
			0.05	**04:00 ~ 05:00**	1.48	0.49	0.00	0.49	0.49	0.00	0.00	0.00	0.00	0.00	0.00	0.00	0.00	0.00	0.49	0.49	0.00	0.00	3.94
			0.05	**05:00 ~ 06:00**	1.97	0.99	0.00	0.49	0.49	0.00	0.00	0.00	0.00	0.00	0.00	0.00	0.00	0.00	0.49	0.49	0.00	0.00	4.93
			0.05	**06:00 ~ 07:00**	3.45	1.48	0.00	0.99	0.49	0.00	0.49	0.49	0.00	0.49	0.00	0.00	0.00	0.00	0.49	0.49	0.00	0.00	8.87
			0.05	**07:00 ~ 08:00**	6.41	2.47	0.00	1.48	0.49	0.49	0.49	0.49	0.00	0.49	0.49	0.00	0.49	0.00	0.49	0.99	0.49	0.00	15.78
			0.05	**08:00 ~ 09:00**	7.89	3.45	0.00	1.48	0.49	0.49	0.49	0.49	0.00	0.49	0.49	0.00	0.49	0.00	0.49	0.99	0.49	0.00	18.24
			0.05	**09:00 ~ 10:00**	6.90	2.96	0.00	1.48	0.49	0.49	0.49	0.49	0.00	0.49	0.49	0.00	0.49	0.00	0.49	0.99	0.49	0.00	16.76
			0.05	**10:00 ~ 11:00**	6.90	2.96	0.00	1.48	0.49	0.49	0.49	0.49	0.00	0.49	0.49	0.00	0.49	0.00	0.49	0.99	0.49	0.00	16.76
			0.05	**11:00 ~ 12:00**	6.90	2.96	0.00	1.48	0.49	0.49	0.49	0.49	0.00	0.49	0.49	0.00	0.49	0.00	0.49	0.99	0.49	0.00	16.76
			0.05	**12:00 ~ 13:00**	6.41	2.47	0.00	1.48	0.49	0.49	0.49	0.49	0.00	0.49	0.49	0.00	0.49	0.00	0.49	0.99	0.49	0.00	15.78
			0.05	**13:00 ~ 14:00**	6.41	2.96	0.00	1.48	0.99	0.49	0.49	0.49	0.00	0.49	0.49	0.00	0.49	0.00	0.49	0.99	0.49	0.00	16.76
			0.05	**14:00 ~ 15:00**	6.41	2.96	0.00	1.48	0.99	0.49	0.49	0.49	0.00	0.49	0.49	0.00	0.49	0.00	0.49	0.99	0.49	0.00	16.76
			0.05	**15:00 ~ 16:00**	6.41	2.96	0.00	1.48	0.99	0.49	0.49	0.49	0.00	0.49	0.49	0.00	0.49	0.00	0.49	0.99	0.49	0.00	16.76
			0.05	**16:00 ~ 17:00**	6.90	2.96	0.00	1.97	0.99	0.49	0.49	0.49	0.00	0.49	0.49	0.00	0.49	0.00	0.49	0.99	0.49	0.00	17.75
			0.05	**17:00 ~ 18:00**	6.90	2.96	0.00	1.97	0.99	0.49	0.49	0.49	0.00	0.49	0.49	0.00	0.49	0.00	0.49	0.99	0.49	0.00	17.75
			0.05	**18:00 ~ 19:00**	7.40	2.96	0.00	1.97	0.99	0.49	0.49	0.49	0.00	0.49	0.49	0.00	0.49	0.00	0.49	0.99	0.49	0.00	18.24
			0.05	**19:00 ~ 20:00**	6.41	2.96	0.00	1.48	0.99	0.49	0.49	0.49	0.00	0.49	0.49	0.00	0.49	0.00	0.49	0.99	0.49	0.00	16.76
			0.05	**20:00 ~ 21:00**	5.42	2.47	0.00	1.48	0.49	0.49	0.49	0.49	0.00	0.49	0.49	0.00	0.49	0.00	0.49	0.99	0.49	0.00	14.79
			0.05	**21:00 ~ 22:00**	5.42	2.47	0.00	1.48	0.49	0.49	0.49	0.49	0.00	0.49	0.49	0.00	0.49	0.00	0.49	0.99	0.49	0.00	14.79
			0.05	**22:00 ~ 23:00**	5.42	2.47	0.00	1.48	0.49	0.49	0.49	0.49	0.00	0.49	0.49	0.00	0.49	0.00	0.49	0.99	0.49	0.00	14.79
			0.05	**23:00 ~ 00:00**	4.44	1.97	0.00	0.99	0.49	0.49	0.49	0.49	0.00	0.49	0.49	0.00	0.49	0.00	0.49	0.49	0.49	0.00	12.33
				Whole Day Total (veh*km)	124.73	54.23	0.00	30.57	15.28	8.38	9.86	8.87	0.00	9.86	8.38	0.00	8.38	0.00	11.83	19.72	8.38	0.00	318.48
20	Anhui Street	WB	0.04	**00:00 ~ 01:00**	1.25	0.83	0.00	0.42	0.42	0.00	0.00	0.00	0.00	0.00	0.00	0.00	0.00	0.00	0.00	0.42	0.00	0.00	3.32
			0.04	**01:00 ~ 02:00**	0.83	0.42	0.00	0.42	0.42	0.00	0.00	0.00	0.00	0.00	0.00	0.00	0.00	0.00	0.00	0.42	0.00	0.00	2.49
			0.04	**02:00 ~ 03:00**	0.83	0.42	0.00	0.42	0.00	0.00	0.00	0.00	0.00	0.00	0.00	0.00	0.00	0.00	0.00	0.42	0.00	0.00	2.08
			0.04	**03:00 ~ 04:00**	0.42	0.42	0.00	0.42	0.00	0.00	0.00	0.00	0.00	0.00	0.00	0.00	0.00	0.00	0.00	0.42	0.00	0.00	1.66
			0.04	**04:00 ~ 05:00**	0.42	0.42	0.00	0.42	0.00	0.00	0.00	0.00	0.00	0.00	0.00	0.00	0.00	0.00	0.00	0.42	0.00	0.00	1.66
			0.04	**05:00 ~ 06:00**	0.83	0.42	0.00	0.42	0.00	0.00	0.00	0.00	0.00	0.00	0.00	0.00	0.00	0.00	0.00	0.42	0.00	0.00	2.08
			0.04	**06:00 ~ 07:00**	1.25	0.83	0.00	0.42	0.42	0.00	0.00	0.00	0.00	0.00	0.00	0.00	0.00	0.00	0.00	0.42	0.00	0.00	3.32
			0.04	**07:00 ~ 08:00**	2.08	1.25	0.00	0.42	0.42	0.00	0.42	0.00	0.00	0.42	0.00	0.00	0.42	0.00	0.00	0.42	0.00	0.00	5.81
			0.04	**08:00 ~ 09:00**	2.91	1.66	0.00	0.42	0.42	0.00	0.42	0.00	0.00	0.42	0.00	0.00	0.42	0.00	0.00	0.42	0.00	0.00	7.06
			0.04	**09:00 ~ 10:00**	2.49	1.25	0.00	0.42	0.42	0.00	0.42	0.00	0.00	0.42	0.00	0.00	0.42	0.00	0.00	0.42	0.00	0.00	6.23
			0.04	**10:00 ~ 11:00**	2.49	1.25	0.00	0.42	0.42	0.00	0.42	0.00	0.00	0.42	0.00	0.00	0.42	0.00	0.00	0.42	0.00	0.00	6.23
			0.04	**11:00 ~ 12:00**	2.49	1.25	0.00	0.42	0.42	0.00	0.42	0.00	0.00	0.42	0.00	0.00	0.42	0.00	0.00	0.42	0.00	0.00	6.23
			0.04	**12:00 ~ 13:00**	2.49	1.25	0.00	0.83	0.42	0.42	0.42	0.00	0.00	0.42	0.00	0.00	0.00	0.00	0.00	0.42	0.00	0.00	6.64
			0.04	**13:00 ~ 14:00**	2.49	1.25	0.00	0.83	0.42	0.42	0.42	0.00	0.00	0.42	0.00	0.00	0.00	0.00	0.00	0.42	0.00	0.00	6.64
			0.04	**14:00 ~ 15:00**	2.49	1.25	0.00	0.83	0.42	0.42	0.42	0.00	0.00	0.42	0.00	0.00	0.00	0.00	0.00	0.42	0.00	0.00	6.64
			0.04	**15:00 ~ 16:00**	2.49	1.25	0.00	0.83	0.42	0.42	0.42	0.00	0.00	0.42	0.00	0.00	0.00	0.00	0.00	0.42	0.00	0.00	6.64
			0.04	**16:00 ~ 17:00**	2.49	1.25	0.00	0.83	0.42	0.42	0.42	0.00	0.00	0.42	0.00	0.00	0.00	0.00	0.00	0.42	0.00	0.00	6.64
			0.04	**17:00 ~ 18:00**	2.49	1.25	0.00	0.83	0.42	0.42	0.42	0.00	0.00	0.42	0.00	0.00	0.00	0.00	0.00	0.42	0.00	0.00	6.64
			0.04	**18:00 ~ 19:00**	2.49	1.25	0.00	0.83	0.42	0.42	0.42	0.00	0.00	0.42	0.00	0.00	0.00	0.00	0.00	0.42	0.00	0.00	6.64
			0.04	**19:00 ~ 20:00**	2.49	1.25	0.00	0.83	0.42	0.42	0.42	0.00	0.00	0.42	0.00	0.00	0.00	0.00	0.00	0.42	0.00	0.00	6.64
			0.04	**20:00 ~ 21:00**	2.08	1.25	0.00	0.83	0.42	0.42	0.42	0.00	0.00	0.42	0.00	0.00	0.00	0.00	0.00	0.42	0.00	0.00	6.23
			0.04	**21:00 ~ 22:00**	2.08	1.25	0.00	0.83	0.42	0.42	0.42	0.00	0.00	0.42	0.00	0.00	0.00	0.00	0.00	0.42	0.00	0.00	6.23
			0.04	**22:00 ~ 23:00**	2.08	1.25	0.00	0.83	0.42	0.42	0.42	0.00	0.00	0.42	0.00	0.00	0.00	0.00	0.00	0.42	0.00	0.00	6.23
			0.04	**23:00 ~ 00:00**	1.66	0.83	0.00	0.42	0.42	0.42	0.42	0.00	0.00	0.42	0.00	0.00	0.00	0.00	0.00	0.42	0.00	0.00	4.98
				Whole Day Total (veh*km)	46.07	24.90	0.00	14.53	8.30	4.98	7.06	0.00	0.00	7.06	0.00	0.00	2.08	0.00	0.00	9.96	0.00	0.00	124.92

Road No.	Road Name	Bound	Road Length (km)	Hour	PC	TAXI	LGV3	LGV4	LGV6	HGV7	HGV8	PLB	PV4	PV5	NFB6	NFB7	NFB8	FBSD	FBDD	MC	HGV9	NFB9	Total
21	Ko Shan Road	NB	0.04	**00:00 ~ 01:00**	1.61	0.80	0.00	0.40	0.40	0.00	0.40	0.00	0.00	0.40	0.00	0.00	0.00	0.00	0.40	0.40	0.00	0.00	4.82
			0.04	**01:00 ~ 02:00**	1.21	0.80	0.00	0.40	0.40	0.00	0.40	0.00	0.00	0.40	0.00	0.00	0.00	0.00	0.40	0.40	0.00	0.00	4.42
			0.04	**02:00 ~ 03:00**	0.80	0.40	0.00	0.40	0.40	0.00	0.00	0.00	0.00	0.00	0.00	0.00	0.00	0.00	0.40	0.40	0.00	0.00	2.81
			0.04	**03:00 ~ 04:00**	0.80	0.40	0.00	0.40	0.40	0.00	0.00	0.00	0.00	0.00	0.00	0.00	0.00	0.00	0.40	0.40	0.00	0.00	2.81
			0.04	**04:00 ~ 05:00**	0.80	0.40	0.00	0.40	0.40	0.00	0.00	0.00	0.00	0.00	0.00	0.00	0.00	0.00	0.40	0.40	0.00	0.00	2.81
			0.04	**05:00 ~ 06:00**	0.80	0.40	0.00	0.40	0.40	0.00	0.00	0.00	0.00	0.00	0.00	0.00	0.00	0.00	0.40	0.40	0.00	0.00	2.81
			0.04	**06:00 ~ 07:00**	1.61	0.80	0.00	0.40	0.40	0.00	0.40	0.40	0.00	0.40	0.00	0.00	0.00	0.00	0.40	0.40	0.00	0.00	5.23
			0.04	**07:00 ~ 08:00**	3.22	1.61	0.00	0.80	0.40	0.40	0.40	0.40	0.00	0.40	0.40	0.00	0.40	0.00	0.40	0.40	0.40	0.00	9.65
			0.04	**08:00 ~ 09:00**	4.02	2.01	0.00	0.80	0.40	0.40	0.40	0.40	0.00	0.40	0.40	0.00	0.40	0.00	0.40	0.80	0.40	0.00	11.26
			0.04	**09:00 ~ 10:00**	3.62	2.01	0.00	0.80	0.40	0.40	0.40	0.40	0.00	0.40	0.40	0.00	0.40	0.00	0.40	0.40	0.40	0.00	10.45
			0.04	**10:00 ~ 11:00**	3.62	2.01	0.00	0.80	0.40	0.40	0.40	0.40	0.00	0.40	0.40	0.00	0.40	0.00	0.40	0.40	0.40	0.00	10.45
			0.04	**11:00 ~ 12:00**	3.62	2.01	0.00	0.80	0.40	0.40	0.40	0.40	0.00	0.40	0.40	0.00	0.40	0.00	0.40	0.40	0.40	0.00	10.45
			0.04	**12:00 ~ 13:00**	2.81	1.61	0.00	1.21	0.40	0.40	0.40	0.40	0.00	0.40	0.00	0.00	0.40	0.00	0.40	0.40	0.40	0.00	9.25
			0.04	**13:00 ~ 14:00**	2.81	1.61	0.00	1.21	0.40	0.40	0.40	0.40	0.00	0.40	0.00	0.00	0.40	0.00	0.40	0.40	0.40	0.00	9.25
			0.04	**14:00 ~ 15:00**	2.81	1.61	0.00	1.21	0.40	0.40	0.40	0.40	0.00	0.40	0.00	0.00	0.40	0.00	0.40	0.40	0.40	0.00	9.25
			0.04	**15:00 ~ 16:00**	2.81	1.61	0.00	1.21	0.40	0.40	0.40	0.40	0.00	0.40	0.00	0.00	0.40	0.00	0.40	0.40	0.40	0.00	9.25
			0.04	**16:00 ~ 17:00**	2.81	1.61	0.00	1.21	0.40	0.40	0.40	0.40	0.00	0.40	0.00	0.00	0.40	0.00	0.40	0.40	0.40	0.00	9.25
			0.04	**17:00 ~ 18:00**	2.81	1.61	0.00	1.21	0.40	0.40	0.40	0.40	0.00	0.40	0.00	0.00	0.40	0.00	0.40	0.40	0.40	0.00	9.25
			0.04	**18:00 ~ 19:00**	3.22	1.61	0.00	1.21	0.40	0.40	0.40	0.40	0.00	0.40	0.00	0.00	0.40	0.00	0.40	0.40	0.40	0.00	9.65
			0.04	**19:00 ~ 20:00**	2.81	1.61	0.00	1.21	0.40	0.40	0.40	0.40	0.00	0.40	0.00	0.00	0.40	0.00	0.40	0.40	0.40	0.00	9.25
			0.04	**20:00 ~ 21:00**	2.41	1.21	0.00	0.80	0.40	0.40	0.40	0.40	0.00	0.40	0.00	0.00	0.40	0.00	0.40	0.40	0.40	0.00	8.04
			0.04	**21:00 ~ 22:00**	2.41	1.21	0.00	1.21	0.40	0.40	0.40	0.40	0.00	0.40	0.00	0.00	0.40	0.00	0.40	0.40	0.40	0.00	8.44
			0.04	**22:00 ~ 23:00**	2.41	1.21	0.00	0.80	0.40	0.40	0.40	0.40	0.00	0.40	0.00	0.00	0.40	0.00	0.40	0.40	0.40	0.00	8.04
			0.04	**23:00 ~ 00:00**	2.01	1.21	0.00	0.80	0.40	0.40	0.40	0.40	0.00	0.40	0.00	0.00	0.40	0.00	0.40	0.40	0.40	0.00	7.64
				Whole Day Total (veh*km)	57.89	31.36	0.00	20.10	9.65	6.83	8.04	7.24	0.00	8.04	2.01	0.00	6.83	0.00	9.65	10.05	6.83	0.00	184.52

Road No.	Road Name	Bound	Road Length (km)	Hour	PC	TAXI	LGV3	LGV4	LGV6	HGV7	HGV8	PLB	PV4	PV5	NFB6	NFB7	NFB8	FBSD	FBDD	MC	HGV9	NFB9	Total
22	Ko Shan Road	SB	0.04	**00:00 ~ 01:00**	2.01	0.80	0.00	0.40	0.40	0.00	0.40	0.00	0.00	0.00	0.00	0.00	0.00	0.00	0.40	0.40	0.00	0.00	4.82
			0.04	**01:00 ~ 02:00**	1.21	0.40	0.00	0.40	0.40	0.00	0.40	0.00	0.00	0.00	0.00	0.00	0.00	0.00	0.40	0.40	0.00	0.00	3.62
			0.04	**02:00 ~ 03:00**	1.21	0.40	0.00	0.40	0.40	0.00	0.00	0.00	0.00	0.00	0.00	0.00	0.00	0.00	0.40	0.40	0.00	0.00	3.22
			0.04	**03:00 ~ 04:00**	0.80	0.40	0.00	0.40	0.40	0.00	0.00	0.00	0.00	0.00	0.00	0.00	0.00	0.00	0.40	0.40	0.00	0.00	2.81
			0.04	**04:00 ~ 05:00**	0.80	0.40	0.00	0.40	0.40	0.00	0.00	0.00	0.00	0.00	0.00	0.00	0.00	0.00	0.40	0.40	0.00	0.00	2.81
			0.04	**05:00 ~ 06:00**	1.21	0.40	0.00	0.40	0.40	0.00	0.00	0.00	0.00	0.00	0.00	0.00	0.00	0.00	0.40	0.40	0.00	0.00	3.22
			0.04	**06:00 ~ 07:00**	2.01	0.80	0.00	0.40	0.40	0.00	0.40	0.40	0.00	0.00	0.00	0.00	0.00	0.00	0.40	0.40	0.00	0.00	5.23
			0.04	**07:00 ~ 08:00**	4.02	1.61	0.00	0.80	0.40	0.40	0.40	0.40	0.00	0.40	0.00	0.00	0.40	0.00	0.40	0.40	0.00	0.00	9.65
			0.04	**08:00 ~ 09:00**	4.82	1.61	0.00	0.80	0.40	0.40	0.40	0.40	0.00	0.40	0.00	0.00	0.40	0.00	0.40	0.80	0.00	0.00	10.85
			0.04	**09:00 ~ 10:00**	4.42	1.61	0.00	0.80	0.40	0.40	0.40	0.40	0.00	0.40	0.00	0.00	0.40	0.00	0.40	0.80	0.00	0.00	10.45
			0.04	**10:00 ~ 11:00**	4.02	1.61	0.00	0.80	0.40	0.40	0.40	0.40	0.00	0.40	0.00	0.00	0.40	0.00	0.40	0.40	0.00	0.00	9.65
			0.04	**11:00 ~ 12:00**	4.42	1.61	0.00	0.80	0.40	0.40	0.40	0.40	0.00	0.40	0.00	0.00	0.40	0.00	0.40	0.80	0.00	0.00	10.45
			0.04	**12:00 ~ 13:00**	3.22	1.21	0.00	0.80	0.40	0.40	0.40	0.40	0.00	0.40	0.00	0.00	0.00	0.00	0.40	0.40	0.00	0.00	8.04
			0.04	**13:00 ~ 14:00**	3.22	1.21	0.00	0.80	0.40	0.40	0.40	0.40	0.00	0.40	0.00	0.00	0.00	0.00	0.40	0.40	0.00	0.00	8.04
			0.04	**14:00 ~ 15:00**	3.22	1.21	0.00	0.80	0.40	0.40	0.40	0.40	0.00	0.40	0.00	0.00	0.00	0.00	0.40	0.40	0.00	0.00	8.04
			0.04	**15:00 ~ 16:00**	3.22	1.21	0.00	0.80	0.40	0.40	0.40	0.40	0.00	0.40	0.00	0.00	0.00	0.00	0.40	0.40	0.00	0.00	8.04
			0.04	**16:00 ~ 17:00**	3.22	1.21	0.00	0.80	0.40	0.40	0.40	0.40	0.00	0.40	0.00	0.00	0.00	0.00	0.40	0.40	0.00	0.00	8.04
			0.04	**17:00 ~ 18:00**	3.22	1.21	0.00	0.80	0.40	0.40	0.40	0.40	0.00	0.40	0.00	0.00	0.00	0.00	0.40	0.40	0.00	0.00	8.04
			0.04	**18:00 ~ 19:00**	3.62	1.21	0.00	0.80	0.40	0.40	0.40	0.40	0.00	0.40	0.00	0.00	0.00	0.00	0.40	0.40	0.00	0.00	8.44
			0.04	**19:00 ~ 20:00**	3.22	1.21	0.00	0.80	0.40	0.40	0.40	0.40	0.00	0.40	0.00	0.00	0.00	0.00	0.40	0.40	0.00	0.00	8.04
			0.04	**20:00 ~ 21:00**	2.81	0.80	0.00	0.80	0.40	0.40	0.40	0.40	0.00	0.40	0.00	0.00	0.00	0.00	0.40	0.40	0.00	0.00	7.24
			0.04	**21:00 ~ 22:00**	2.81	1.21	0.00	0.80	0.40	0.40	0.40	0.40	0.00	0.40	0.00	0.00	0.00	0.00	0.40	0.40	0.00	0.00	7.64
			0.04	**22:00 ~ 23:00**	2.41	0.80	0.00	0.80	0.40	0.40	0.40	0.40	0.00	0.40	0.00	0.00	0.00	0.00	0.40	0.40	0.00	0.00	6.83
			0.04	**23:00 ~ 00:00**	2.01	0.80	0.00	0.40	0.40	0.40	0.40	0.40	0.00	0.40	0.00	0.00	0.00	0.00	0.40	0.40	0.00	0.00	6.03
				Whole Day Total (veh*km)	67.13	24.92	0.00	16.08	9.65	6.83	8.04	7.24	0.00	6.83	0.00	0.00	2.01	0.00	9.65	10.85	0.00	0.00	169.24

Road No.	Road Name	Bound	Road Length (km)	Hour	PC	TAXI	LGV3	LGV4	LGV6	HGV7	HGV8	PLB	PV4	PV5	NFB6	NFB7	NFB8	FBSD	FBDD	MC	HGV9	NFB9	Total
23	Chi Kiang Street	WB	0.04	**00:00 ~ 01:00**	1.12	0.37	0.00	0.37	0.37	0.00	0.00	0.00	0.00	0.00	0.00	0.00	0.00	0.00	0.37	0.37	0.00	0.00	2.98
			0.04	**01:00 ~ 02:00**	0.74	0.37	0.00	0.37	0.37	0.00	0.00	0.00	0.00	0.00	0.00	0.00	0.00	0.00	0.37	0.37	0.00	0.00	2.60
			0.04	**02:00 ~ 03:00**	0.74	0.37	0.00	0.37	0.37	0.00	0.00	0.00	0.00	0.00	0.00	0.00	0.00	0.00	0.37	0.37	0.00	0.00	2.60
			0.04	**03:00 ~ 04:00**	0.74	0.37	0.00	0.37	0.37	0.00	0.00	0.00	0.00	0.00	0.00	0.00	0.00	0.00	0.37	0.37	0.00	0.00	2.60
			0.04	**04:00 ~ 05:00**	0.74	0.37	0.00	0.37	0.37	0.00	0.00	0.00	0.00	0.00	0.00	0.00	0.00	0.00	0.37	0.37	0.00	0.00	2.60
			0.04	**05:00 ~ 06:00**	0.74	0.37	0.00	0.37	0.37	0.00	0.00	0.00	0.00	0.00	0.00	0.00	0.00	0.00	0.37	0.37	0.00	0.00	2.60
			0.04	**06:00 ~ 07:00**	1.12	0.37	0.00	0.37	0.37	0.00	0.00	0.37	0.00	0.00	0.00	0.00	0.00	0.00	0.37	0.37	0.00	0.00	3.35
			0.04	**07:00 ~ 08:00**	2.23	0.37	0.00	0.37	0.37	0.00	0.00	0.37	0.00	0.00	0.00	0.00	0.00	0.00	0.37	0.37	0.00	0.00	4.46
			0.04	**08:00 ~ 09:00**	2.98	0.37	0.00	0.74	0.37	0.00	0.00	0.37	0.00	0.00	0.00	0.00	0.00	0.00	0.37	0.37	0.00	0.00	5.58
			0.04	**09:00 ~ 10:00**	2.60	0.37	0.00	0.74	0.37	0.00	0.00	0.37	0.00	0.00	0.00	0.00	0.00	0.00	0.37	0.37	0.00	0.00	5.21
			0.04	**10:00 ~ 11:00**	2.60	0.37	0.00	0.74	0.37	0.00	0.00	0.37	0.00	0.00	0.00	0.00	0.00	0.00	0.37	0.37	0.00	0.00	5.21
			0.04	**11:00 ~ 12:00**	2.60	0.37	0.00	0.74	0.37	0.00	0.00	0.37	0.00	0.00	0.00	0.00	0.00	0.00	0.37	0.37	0.00	0.00	5.21
			0.04	**12:00 ~ 13:00**	2.98	0.74	0.00	0.37	0.37	0.00	0.00	0.37	0.00	0.00	0.00	0.00	0.00	0.00	0.37	0.37	0.00	0.00	5.58
			0.04	**13:00 ~ 14:00**	2.98	0.74	0.00	0.74	0.37	0.00	0.00	0.37	0.00	0.00	0.00	0.00	0.00	0.00	0.37	0.37	0.00	0.00	5.95
			0.04	**14:00 ~ 15:00**	2.98	0.74	0.00	0.74	0.37	0.00	0.00	0.37	0.00	0.00	0.00	0.00	0.00	0.00	0.37	0.37	0.00	0.00	5.95
			0.04	**15:00 ~ 16:00**	3.35	0.74	0.00	0.74	0.37	0.00	0.00	0.37	0.00	0.00	0.00	0.00	0.00	0.00	0.37	0.37	0.00	0.00	6.32
			0.04	**16:00 ~ 17:00**	3.35	0.74	0.00	0.74	0.37	0.00	0.00	0.37	0.00	0.00	0.00	0.00	0.00	0.00	0.37	0.37	0.00	0.00	6.32
			0.04	**17:00 ~ 18:00**	3.35	0.74	0.00	0.74	0.37	0.00	0.00	0.37	0.00	0.00	0.00	0.00	0.00	0.00	0.37	0.37	0.00	0.00	6.32
			0.04	**18:00 ~ 19:00**	3.35	0.74	0.00	0.74	0.37	0.00	0.00	0.37	0.00	0.00	0.00	0.00	0.00	0.00	0.37	0.37	0.00	0.00	6.32
			0.04	**19:00 ~ 20:00**	2.98	0.74	0.00	0.74	0.37	0.00	0.00	0.37	0.00	0.00	0.00	0.00	0.00	0.00	0.37	0.37	0.00	0.00	5.95
			0.04	**20:00 ~ 21:00**	2.60	0.74	0.00	0.37	0.37	0.00	0.00	0.37	0.00	0.00	0.00	0.00	0.00	0.00	0.37	0.37	0.00	0.00	5.21
			0.04	**21:00 ~ 22:00**	2.60	0.74	0.00	0.37	0.37	0.00	0.00	0.37	0.00	0.00	0.00	0.00	0.00	0.00	0.37	0.37	0.00	0.00	5.21
			0.04	**22:00 ~ 23:00**	2.60	0.74	0.00	0.37	0.37	0.00	0.00	0.37	0.00	0.00	0.00	0.00	0.00	0.00	0.37	0.37	0.00	0.00	5.21
			0.04	**23:00 ~ 00:00**	2.23	0.37	0.00	0.37	0.37	0.00	0.00	0.37	0.00	0.00	0.00	0.00	0.00	0.00	0.37	0.37	0.00	0.00	4.46
				Whole Day Total (veh*km)	54.31	13.02	0.00	13.02	8.93	0.00	0.00	6.70	0.00	0.00	0.00	0.00	0.00	0.00	8.93	8.93	0.00	0.00	113.83

Road No.	Road Name	Bound	Road Length (km)	Hour	PC	TAXI	LGV3	LGV4	LGV6	HGV7	HGV8	PLB	PV4	PV5	NFB6	NFB7	NFB8	FBSD	FBDD	MC	HGV9	NFB9	Total
24	Chi Kiang Street	EB	0.04	**00:00 ~ 01:00**	2.05	0.82	0.00	0.41	0.41	0.00	0.41	0.00	0.00	0.00	0.00	0.00	0.00	0.00	0.41	0.41	0.00	0.00	4.91
			0.04	**01:00 ~ 02:00**	1.23	0.41	0.00	0.41	0.41	0.00	0.41	0.00	0.00	0.00	0.00	0.00	0.00	0.00	0.41	0.41	0.00	0.00	3.68
			0.04	**02:00 ~ 03:00**	1.23	0.41	0.00	0.41	0.41	0.00	0.00	0.00	0.00	0.00	0.00	0.00	0.00	0.00	0.41	0.41	0.00	0.00	3.27
			0.04	**03:00 ~ 04:00**	0.82	0.41	0.00	0.41	0.41	0.00	0.00	0.00	0.00	0.00	0.00	0.00	0.00	0.00	0.41	0.41	0.00	0.00	2.86
			0.04	**04:00 ~ 05:00**	0.82	0.41	0.00	0.41	0.41	0.00	0.00	0.00	0.00	0.00	0.00	0.00	0.00	0.00	0.41	0.41	0.00	0.00	2.86
			0.04	**05:00 ~ 06:00**	1.23	0.41	0.00	0.41	0.41	0.00	0.00	0.00	0.00	0.00	0.00	0.00	0.00	0.00	0.41	0.41	0.00	0.00	3.27
			0.04	**06:00 ~ 07:00**	2.05	0.82	0.00	0.41	0.41	0.00	0.41	0.41	0.00	0.00	0.00	0.00	0.00	0.00	0.41	0.41	0.00	0.00	5.32
			0.04	**07:00 ~ 08:00**	4.09	1.64	0.00	0.82	0.41	0.41	0.41	0.41	0.00	0.41	0.00	0.00	0.41	0.00	0.41	0.41	0.00	0.00	9.82
			0.04	**08:00 ~ 09:00**	4.91	1.64	0.00	0.82	0.41	0.41	0.41	0.41	0.00	0.41	0.00	0.00	0.41	0.00	0.41	0.82	0.00	0.00	11.04
			0.04	**09:00 ~ 10:00**	4.09	1.64	0.00	0.82	0.41	0.41	0.41	0.41	0.00	0.41	0.00	0.00	0.41	0.00	0.41	0.82	0.00	0.00	10.23
			0.04	**10:00 ~ 11:00**	4.09	1.64	0.00	0.82	0.41	0.41	0.41	0.41	0.00	0.41	0.00	0.00	0.41	0.00	0.41	0.41	0.00	0.00	9.82
			0.04	**11:00 ~ 12:00**	4.50	1.64	0.00	0.82	0.41	0.41	0.41	0.41	0.00	0.41	0.00	0.00	0.41	0.00	0.41	0.82	0.00	0.00	10.63
			0.04	**12:00 ~ 13:00**	3.27	1.23	0.00	0.82	0.41	0.41	0.41	0.41	0.00	0.41	0.00	0.00	0.00	0.00	0.41	0.41	0.00	0.00	8.18
			0.04	**13:00 ~ 14:00**	3.27	1.23	0.00	0.82	0.41	0.41	0.41	0.41	0.00	0.41	0.00	0.00	0.00	0.00	0.41	0.41	0.00	0.00	8.18
			0.04	**14:00 ~ 15:00**	3.27	1.23	0.00	0.82	0.41	0.41	0.41	0.41	0.00	0.41	0.00	0.00	0.00	0.00	0.41	0.41	0.00	0.00	8.18
			0.04	**15:00 ~ 16:00**	3.27	1.23	0.00	0.82	0.41	0.41	0.41	0.41	0.00	0.41	0.00	0.00	0.00	0.00	0.41	0.41	0.00	0.00	8.18
			0.04	**16:00 ~ 17:00**	3.27	1.23	0.00	0.82	0.41	0.41	0.41	0.41	0.00	0.41	0.00	0.00	0.00	0.00	0.41	0.41	0.00	0.00	8.18
			0.04	**17:00 ~ 18:00**	3.27	1.23	0.00	0.82	0.41	0.41	0.41	0.41	0.00	0.41	0.00	0.00	0.00	0.00	0.41	0.41	0.00	0.00	8.18
			0.04	**18:00 ~ 19:00**	3.68	1.23	0.00	0.82	0.41	0.41	0.41	0.41	0.00	0.41	0.00	0.00	0.00	0.00	0.41	0.41	0.00	0.00	8.59
			0.04	**19:00 ~ 20:00**	3.27	1.23	0.00	0.82	0.41	0.41	0.41	0.41	0.00	0.41	0.00	0.00	0.00	0.00	0.41	0.41	0.00	0.00	8.18
			0.04	**20:00 ~ 21:00**	2.86	0.82	0.00	0.82	0.41	0.41	0.41	0.41	0.00	0.41	0.00	0.00	0.00	0.00	0.41	0.41	0.00	0.00	7.36
			0.04	**21:00 ~ 22:00**	2.86	1.23	0.00	0.82	0.41	0.41	0.41	0.41	0.00	0.41	0.00	0.00	0.00	0.00	0.41	0.41	0.00	0.00	7.77
			0.04	**22:00 ~ 23:00**	2.45	0.82	0.00	0.82	0.41	0.41	0.41	0.41	0.00	0.41	0.00	0.00	0.00	0.00	0.41	0.41	0.00	0.00	6.95
			0.04	**23:00 ~ 00:00**	2.05	0.82	0.00	0.41	0.41	0.41	0.41	0.41	0.00	0.41	0.00	0.00	0.00	0.00	0.41	0.41	0.00	0.00	6.14
				Whole Day Total (veh*km)	67.89	25.36	0.00	16.36	9.82	6.95	8.18	7.36	0.00	6.95	0.00	0.00	2.05	0.00	9.82	11.04	0.00	0.00	171.78

Road No.	Road Name	Bound	Road Length (km)	Hour	PC	TAXI	LGV3	LGV4	LGV6	HGV7	HGV8	PLB	PV4	PV5	NFB6	NFB7	NFB8	FBSD	FBDD	MC	HGV9	NFB9	Total
25	Chi Kiang Street	WB	0.04	**00:00 ~ 01:00**	2.86	1.23	0.00	0.82	0.41	0.00	0.41	0.00	0.00	0.41	0.00	0.00	0.00	0.00	0.41	0.41	0.00	0.00	6.95
			0.04	**01:00 ~ 02:00**	2.05	0.82	0.00	0.41	0.41	0.00	0.41	0.00	0.00	0.41	0.00	0.00	0.00	0.00	0.41	0.41	0.00	0.00	5.32
			0.04	**02:00 ~ 03:00**	1.64	0.41	0.00	0.41	0.41	0.00	0.00	0.00	0.00	0.00	0.00	0.00	0.00	0.00	0.41	0.41	0.00	0.00	3.68
			0.04	**03:00 ~ 04:00**	1.23	0.41	0.00	0.41	0.41	0.00	0.00	0.00	0.00	0.00	0.00	0.00	0.00	0.00	0.41	0.41	0.00	0.00	3.27
			0.04	**04:00 ~ 05:00**	1.23	0.41	0.00	0.41	0.41	0.00	0.00	0.00	0.00	0.00	0.00	0.00	0.00	0.00	0.41	0.41	0.00	0.00	3.27
			0.04	**05:00 ~ 06:00**	1.64	0.82	0.00	0.41	0.41	0.00	0.00	0.00	0.00	0.00	0.00	0.00	0.00	0.00	0.41	0.41	0.00	0.00	4.09
			0.04	**06:00 ~ 07:00**	2.86	1.23	0.00	0.82	0.41	0.00	0.41	0.00	0.00	0.41	0.00	0.00	0.00	0.00	0.41	0.41	0.00	0.00	7.36
			0.04	**07:00 ~ 08:00**	5.73	2.05	0.00	1.23	0.41	0.41	0.41	0.41	0.00	0.41	0.41	0.00	0.41	0.00	0.82	0.82	0.41	0.00	13.91
			0.04	**08:00 ~ 09:00**	7.36	2.45	0.00	1.64	0.82	0.41	0.41	0.41	0.00	0.41	0.41	0.00	0.41	0.00	0.82	0.82	0.41	0.00	16.77
			0.04	**09:00 ~ 10:00**	6.14	2.05	0.00	1.23	0.41	0.41	0.41	0.41	0.00	0.41	0.41	0.00	0.41	0.00	0.41	0.82	0.41	0.00	13.91
			0.04	**10:00 ~ 11:00**	6.14	2.05	0.00	1.23	0.41	0.41	0.41	0.41	0.00	0.41	0.41	0.00	0.41	0.00	0.41	0.82	0.41	0.00	13.91
			0.04	**11:00 ~ 12:00**	6.54	2.05	0.00	1.23	0.41	0.41	0.41	0.41	0.00	0.41	0.41	0.00	0.41	0.00	0.41	0.82	0.41	0.00	14.32
			0.04	**12:00 ~ 13:00**	5.73	2.05	0.00	1.64	0.82	0.41	0.41	0.41	0.00	0.41	0.41	0.00	0.41	0.00	0.41	0.82	0.41	0.00	14.32
			0.04	**13:00 ~ 14:00**	6.14	2.05	0.00	1.64	0.82	0.41	0.41	0.41	0.00	0.41	0.41	0.00	0.41	0.00	0.41	0.82	0.41	0.00	14.72
			0.04	**14:00 ~ 15:00**	6.14	2.05	0.00	1.64	0.82	0.41	0.41	0.41	0.00	0.41	0.41	0.00	0.41	0.00	0.41	0.82	0.41	0.00	14.72
			0.04	**15:00 ~ 16:00**	6.14	2.05	0.00	1.64	0.82	0.41	0.41	0.41	0.00	0.41	0.41	0.00	0.41	0.00	0.41	0.82	0.41	0.00	14.72
			0.04	**16:00 ~ 17:00**	6.14	2.05	0.00	1.64	0.82	0.41	0.41	0.41	0.00	0.41	0.41	0.00	0.41	0.00	0.41	0.82	0.41	0.00	14.72
			0.04	**17:00 ~ 18:00**	6.14	2.05	0.00	1.64	0.82	0.41	0.41	0.41	0.00	0.41	0.41	0.00	0.41	0.00	0.41	0.82	0.41	0.00	14.72
			0.04	**18:00 ~ 19:00**	6.54	2.05	0.00	1.64	0.82	0.41	0.41	0.41	0.00	0.41	0.41	0.00	0.41	0.00	0.41	0.82	0.41	0.00	15.13
			0.04	**19:00 ~ 20:00**	6.14	2.05	0.00	1.64	0.82	0.41	0.41	0.41	0.00	0.41	0.41	0.00	0.41	0.00	0.41	0.82	0.41	0.00	14.72
			0.04	**20:00 ~ 21:00**	4.91	1.64	0.00	1.23	0.41	0.41	0.41	0.41	0.00	0.41	0.41	0.00	0.41	0.00	0.41	0.82	0.41	0.00	12.27
			0.04	**21:00 ~ 22:00**	5.32	1.64	0.00	1.23	0.41	0.41	0.41	0.41	0.00	0.41	0.41	0.00	0.41	0.00	0.41	0.82	0.41	0.00	12.68
			0.04	**22:00 ~ 23:00**	4.91	1.64	0.00	1.23	0.41	0.41	0.41	0.41	0.00	0.41	0.41	0.00	0.41	0.00	0.41	0.82	0.41	0.00	12.27
			0.04	**23:00 ~ 00:00**	4.09	1.23	0.00	1.23	0.41	0.41	0.41	0.41	0.00	0.41	0.41	0.00	0.41	0.00	0.41	0.41	0.41	0.00	10.63
				Whole Day Total (veh*km)	113.70	38.45	0.00	28.22	13.50	6.95	8.18	7.36	0.00	8.18	6.95	0.00	6.95	0.00	10.63	16.36	6.95	0.00	272.39
26	Kau Pui Lung Road	NB	0.27	**00:00 ~ 01:00**	31.94	7.99	0.00	5.32	2.66	0.00	2.66	0.00	0.00	2.66	0.00	0.00	0.00	0.00	2.66	5.32	0.00	0.00	61.23
			0.27	**01:00 ~ 02:00**	21.30	5.32	0.00	5.32	2.66	0.00	2.66	0.00	0.00	2.66	0.00	0.00	0.00	0.00	2.66	2.66	0.00	0.00	45.25
			0.27	**02:00 ~ 03:00**	15.97	5.32	0.00	2.66	2.66	0.00	0.00	0.00	0.00	0.00	0.00	0.00	0.00	0.00	2.66	2.66	0.00	0.00	31.94
			0.27	**03:00 ~ 04:00**	13.31	2.66	0.00	2.66	2.66	0.00	0.00	0.00	0.00	0.00	0.00	0.00	0.00	0.00	2.66	2.66	0.00	0.00	26.62
			0.27	**04:00 ~ 05:00**	13.31	2.66	0.00	2.66	2.66	0.00	0.00	0.00	0.00	0.00	0.00	0.00	0.00	0.00	2.66	2.66	0.00	0.00	26.62
			0.27	**05:00 ~ 06:00**	15.97	5.32	0.00	2.66	2.66	0.00	0.00	0.00	0.00	0.00	0.00	0.00	0.00	0.00	2.66	2.66	0.00	0.00	31.94
			0.27	**06:00 ~ 07:00**	31.94	7.99	0.00	5.32	2.66	0.00	2.66	2.66	0.00	2.66	0.00	0.00	0.00	0.00	2.66	5.32	0.00	0.00	63.89
			0.27	**07:00 ~ 08:00**	63.89	13.31	2.66	10.65	5.32	2.66	2.66	2.66	0.00	2.66	2.66	0.00	2.66	0.00	2.66	7.99	2.66	0.00	125.11
			0.27	**08:00 ~ 09:00**	77.20	15.97	2.66	13.31	5.32	2.66	2.66	2.66	0.00	2.66	2.66	0.00	2.66	0.00	2.66	7.99	2.66	0.00	143.75
			0.27	**09:00 ~ 10:00**	69.21	15.97	2.66	13.31	5.32	2.66	2.66	2.66	0.00	2.66	2.66	0.00	2.66	0.00	2.66	7.99	2.66	0.00	135.76
			0.27	**10:00 ~ 11:00**	66.55	13.31	2.66	13.31	5.32	2.66	2.66	2.66	0.00	2.66	2.66	0.00	2.66	0.00	2.66	7.99	2.66	0.00	130.44
			0.27	**11:00 ~ 12:00**	69.21	15.97	2.66	13.31	5.32	2.66	2.66	2.66	0.00	2.66	2.66	0.00	2.66	0.00	2.66	7.99	2.66	0.00	135.76
			0.27	**12:00 ~ 13:00**	61.23	13.31	0.00	13.31	5.32	2.66	2.66	2.66	0.00	2.66	2.66	0.00	2.66	0.00	2.66	7.99	2.66	0.00	122.45
			0.27	**13:00 ~ 14:00**	61.23	13.31	0.00	13.31	5.32	2.66	2.66	2.66	0.00	2.66	2.66	0.00	2.66	0.00	2.66	7.99	2.66	0.00	122.45
			0.27	**14:00 ~ 15:00**	61.23	13.31	0.00	13.31	5.32	2.66	2.66	2.66	0.00	2.66	2.66	0.00	2.66	0.00	2.66	7.99	2.66	0.00	122.45
			0.27	**15:00 ~ 16:00**	63.89	13.31	0.00	13.31	5.32	2.66	2.66	2.66	0.00	2.66	2.66	0.00	2.66	0.00	2.66	7.99	2.66	0.00	125.11
			0.27	**16:00 ~ 17:00**	63.89	15.97	0.00	13.31	5.32	2.66	2.66	2.66	0.00	2.66	2.66	0.00	2.66	0.00	2.66	7.99	2.66	0.00	127.78
			0.27	**17:00 ~ 18:00**	63.89	15.97	0.00	13.31	5.32	2.66	2.66	2.66	0.00	2.66	2.66	0.00	2.66	0.00	2.66	7.99	2.66	0.00	127.78
			0.27	**18:00 ~ 19:00**	69.21	15.97	0.00	13.31	5.32	2.66	2.66	2.66	0.00	2.66	2.66	0.00	2.66	0.00	2.66	7.99	2.66	0.00	133.10
			0.27	**19:00 ~ 20:00**	61.23	13.31	0.00	13.31	5.32	2.66	2.66	2.66	0.00	2.66	2.66	0.00	2.66	0.00	2.66	7.99	2.66	0.00	122.45
			0.27	**20:00 ~ 21:00**	50.58	10.65	0.00	10.65	5.32	2.66	2.66	2.66	0.00	2.66	2.66	0.00	2.66	0.00	2.66	5.32	2.66	0.00	103.82
			0.27	**21:00 ~ 22:00**	53.24	13.31	0.00	10.65	5.32	2.66	2.66	2.66	0.00	2.66	2.66	0.00	2.66	0.00	2.66	5.32	2.66	0.00	109.14
			0.27	**22:00 ~ 23:00**	50.58	10.65	0.00	10.65	5.32	2.66	2.66	2.66	0.00	2.66	2.66	0.00	2.66	0.00	2.66	5.32	2.66	0.00	103.82
			0.27	**23:00 ~ 00:00**	39.93	10.65	0.00	7.99	2.66	2.66	2.66	2.66	0.00	2.66	2.66	0.00	2.66	0.00	2.66	5.32	2.66	0.00	87.85
				Whole Day Total (veh*km)	######	271.52	13.31	236.92	106.48	45.25	53.24	47.92	0.00	53.24	45.25	0.00	45.25	0.00	63.89	149.07	45.25	0.00	2366.52
27	Kau Pui Lung Road	SB	0.27	**00:00 ~ 01:00**	21.30	5.32	0.00	5.32	2.66	0.00	2.66	0.00	0.00	0.00	0.00	0.00	0.00	0.00	0.00	2.66	0.00	0.00	39.93
			0.27	**01:00 ~ 02:00**	13.31	5.32	0.00	2.66	2.66	0.00	2.66	0.00	0.00	0.00	0.00	0.00	0.00	0.00	0.00	2.66	0.00	0.00	29.28
			0.27	**02:00 ~ 03:00**	10.65	2.66	0.00	2.66	2.66	0.00	0.00	0.00	0.00	0.00	0.00	0.00	0.00	0.00	0.00	2.66	0.00	0.00	21.30
			0.27	**03:00 ~ 04:00**	7.99	2.66	0.00	2.66	2.66	0.00	0.00	0.00	0.00	0.00	0.00	0.00	0.00	0.00	0.00	2.66	0.00	0.00	18.63
			0.27	**04:00 ~ 05:00**	7.99	2.66	0.00	2.66	2.66	0.00	0.00	0.00	0.00	0.00	0.00	0.00	0.00	0.00	0.00	2.66	0.00	0.00	18.63
			0.27	**05:00 ~ 06:00**	10.65	2.66	0.00	2.66	2.66	0.00	0.00	0.00	0.00	0.00	0.00	0.00	0.00	0.00	0.00	2.66	0.00	0.00	21.30
			0.27	**06:00 ~ 07:00**	21.30	5.32	0.00	5.32	2.66	0.00	2.66	0.00	0.00	0.00	0.00	0.00	0.00	0.00	0.00	2.66	0.00	0.00	39.93
			0.27	**07:00 ~ 08:00**	42.59	10.65	0.00	7.99	2.66	2.66	2.66	0.00	0.00	2.66	0.00	0.00	2.66	0.00	0.00	5.32	0.00	0.00	79.86
			0.27	**08:00 ~ 09:00**	50.58	13.31	0.00	10.65	5.32	2.66	2.66	0.00	0.00	2.66	0.00	0.00	2.66	0.00	0.00	5.32	0.00	0.00	95.83
			0.27	**09:00 ~ 10:00**	45.25	10.65	0.00	7.99	2.66	2.66	2.66	0.00	0.00	2.66	0.00	0.00	2.66	0.00	0.00	5.32	0.00	0.00	82.52
			0.27	**10:00 ~ 11:00**	45.25	10.65	0.00	7.99	2.66	2.66	2.66	0.00	0.00	2.66	0.00	0.00	2.66	0.00	0.00	5.32	0.00	0.00	82.52
			0.27	**11:00 ~ 12:00**	45.25	10.65	0.00	7.99	2.66	2.66	2.66	0.00	0.00	2.66	0.00	0.00	2.66	0.00	0.00	5.32	0.00	0.00	82.52
			0.27	**12:00 ~ 13:00**	37.27	7.99	0.00	7.99	2.66	2.66	2.66	0.00	0.00	2.66	0.00	0.00	0.00	0.00	0.00	5.32	0.00	0.00	69.21
			0.27	**13:00 ~ 14:00**	37.27	7.99	0.00	7.99	2.66	2.66	2.66	0.00	0.00	2.66	0.00	0.00	0.00	0.00	0.00	5.32	0.00	0.00	69.21
			0.27	**14:00 ~ 15:00**	37.27	7.99	0.00	7.99	2.66	2.66	2.66	0.00	0.00	2.66	0.00	0.00	0.00	0.00	0.00	5.32	0.00	0.00	69.21
			0.27	**15:00 ~ 16:00**	37.27	7.99	0.00	7.99	2.66	2.66	2.66	0.00	0.00	2.66	0.00	0.00	0.00	0.00	0.00	5.32	0.00	0.00	69.21
			0.27	**16:00 ~ 17:00**	39.93	7.99	0.00	7.99	2.66	2.66	2.66	0.00	0.00	2.66	0.00	0.00	0.00	0.00	0.00	5.32	0.00	0.00	71.87
			0.27	**17:00 ~ 18:00**	39.93	7.99	0.00	7.99	2.66	2.66	2.66	0.00	0.00	2.66	0.00	0.00	0.00	0.00	0.00	5.32	0.00	0.00	71.87
			0.27	**18:00 ~ 19:00**	42.59	10.65	0.00	7.99	2.66	2.66	2.66	0.00	0.00	2.66	0.00	0.00	0.00	0.00	0.00	5.32	0.00	0.00	77.20
			0.27	**19:00 ~ 20:00**	37.27	7.99	0.00	7.99	2.66	2.66	2.66	0.00	0.00	2.66	0.00	0.00	0.00	0.00	0.00	5.32	0.00	0.00	69.21
			0.27	**20:00 ~ 21:00**	31.94	7.99	0.00	7.99	2.66	2.66	2.66	0.00	0.00	2.66	0.00	0.00	0.00	0.00	0.00	5.32	0.00	0.00	63.89
			0.27	**21:00 ~ 22:00**	31.94	7.99	0.00	7.99	2.66	2.66	2.66	0.00	0.00	2.66	0.00	0.00	0.00	0.00	0.00	5.32	0.00	0.00	63.89
			0.27	**22:00 ~ 23:00**	29.28	7.99	0.00	5.32	2.66	2.66	2.66	0.00	0.00	2.66	0.00	0.00	0.00	0.00	0.00	5.32	0.00	0.00	58.56
			0.27	**23:00 ~ 00:00**	23.96	5.32	0.00	5.32	2.66	2.66	2.66	0.00	0.00	2.66	0.00	0.00	0.00	0.00	0.00	2.66	0.00	0.00	47.92
				Whole Day Total (veh*km)	748.02	178.35	0.00	157.06	66.55	45.25	53.24	0.00	0.00	45.25	0.00	0.00	13.31	0.00	0.00	106.48	0.00	0.00	1413.52
28	Kau Pui Lung Road	NB	0.16	**00:00 ~ 01:00**	13.07	6.54	0.00	3.27	1.63	0.00	1.63	0.00	0.00	1.63	0.00	0.00	0.00	0.00	0.00	1.63	0.00	0.00	29.41
			0.16	**01:00 ~ 02:00**	9.80	4.90	0.00	1.63	1.63	0.00	1.63	0.00	0.00	1.63	0.00	0.00	0.00	0.00	0.00	1.63	0.00	0.00	22.88
			0.16	**02:00 ~ 03:00**	6.54	3.27	0.00	1.63	1.63	0.00	0.00	0.00	0.00	0.00	0.00	0.00	0.00	0.00	0.00	1.63	0.00	0.00	14.71
			0.16	**03:00 ~ 04:00**	4.90	3.27	0.00	1.63	1.63	0.00	0.00	0.00	0.00	0.00	0.00	0.00	0.00	0.00	0.00	1.63	0.00	0.00	13.07
			0.16	**04:00 ~ 05:00**	4.90	3.27	0.00	1.63	1.63	0.00	0.00	0.00	0.00	0.00	0.00	0.00	0.00	0.00	0.00	1.63	0.00	0.00	13.07
			0.16	**05:00 ~ 06:00**	6.54	3.27	0.00	1.63	1.63	0.00	0.00	0.00	0.00	0.00	0.00	0.00	0.00	0.00	0.00	1.63	0.00	0.00	14.71
			0.16	**06:00 ~ 07:00**	13.07	6.54	0.00	3.27	1.63	0.00	1.63	0.00	0.00	1.63	0.00	0.00	0.00	0.00	0.00	1.63	0.00	0.00	29.41
			0.16	**07:00 ~ 08:00**	26.14	11.44	0.00	4.90	1.63	1.63	1.63	0.00	0.00	1.63	1.63	1.63	1.63	0.00	0.00	3.27	1.63	0.00	58.82
			0.16	**08:00 ~ 09:00**	32.68	13.07	0.00	4.90	1.63	1.63	1.63	0.00	0.00	1.63	1.63	1.63	1.63	0.00	0.00	4.90	1.63	0.00	68.63
			0.16	**09:00 ~ 10:00**	27.78	11.44	0.00	4.90	1.63	1.63	1.63	0.00	0.00	1.63	1.63	1.63	1.63	0.00	0.00	3.27	1.63	0.00	60.46
			0.16	**10:00 ~ 11:00**	27.78	11.44	0.00	4.90	1.63	1.63	1.63	0.00	0.00	1.63	1.63	1.63	1.63	0.00	0.00	3.27	1.63	0.00	60.46
			0.16	**11:00 ~ 12:00**	29.41	13.07	0.00	4.90	1.63	1.63	1.63	0.00	0.00	1.63	1.63	1.63	1.63	0.00	0.00	3.27	1.63	0.00	63.73
			0.16	**12:00 ~ 13:00**	21.24	9.80	0.00	3.27	1.63	1.63	1.63	0.00	0.00	1.63	1.63	0.00	1.63	0.00	0.00	3.27	0.00	0.00	47.39
			0.16	**13:00 ~ 14:00**	21.24	9.80	0.00	4.90	1.63	1.63	1.63	0.00	0.00	1.63	1.63	0.00	1.63	0.00	0.00	3.27	0.00	0.00	49.02
			0.16	**14:00 ~ 15:00**	21.24	9.80	0.00	4.90	1.63	1.63	1.63	0.00	0.00	1.63	1.63	0.00	1.63	0.00	0.00	3.27	0.00	0.00	49.02
			0.16	**15:00 ~ 16:00**	22.88	9.80	0.00	4.90	1.63	1.63	1.63	0.00	0.00	1.63	1.63	0.00	1.63	0.00	0.00	3.27	0.00	0.00	50.65
			0.16	**16:00 ~ 17:00**	22.88	9.80	0.00	4.90	1.63	1.63	1.63	0.00	0.00	1.63	1.63	0.00	1.63	0.00	0.00	3.27	0.00	0.00	50.65
			0.16	**17:00 ~ 18:00**	22.88	9.80	0.00	4.90	1.63	1.63	1.63	0.00	0.00	1.63	1.63	0.00	1.63	0.00	0.00	3.27	0.00	0.00	50.65
			0.16	**18:00 ~ 19:00**	24.51	9.80	0.00	4.90	1.63	1.63	1.63	0.00	0.00	1.63	1.63	0.00	1.63	0.00	0.00	3.27	0.00	0.00	52.29
			0.16	**19:00 ~ 20:00**	21.24	9.80	0.00	4.90	1.63	1.63	1.63	0.00	0.00	1.63	1.63	0.00	1.63	0.00	0.00	3.27	0.00	0.00	49.02
			0.16	**20:00 ~ 21:00**	17.97	8.17	0.00	3.27	1.63	1.63	1.63	0.00	0.00	1.63	1.63	0.00	1.63	0.00	0.00	3.27	0.00	0.00	42.48
			0.16	**21:00 ~ 22:00**	19.61	8.17	0.00	3.27	1.63	1.63	1.63	0.00	0.00	1.63	1.63	0.00	1.63	0.00	0.00	3.27	0.00	0.00	44.12
			0.16	**22:00 ~ 23:00**	17.97	8.17	0.00	3.27	1.63	1.63	1.63	0.00	0.00	1.63	1.63	0.00	1.63	0.00	0.00	3.27	0.00	0.00	42.48
			0.16	**23:00 ~ 00:00**	14.71	6.54	0.00	3.27	1.63	1.63	1.63	0.00	0.00	1.63	1.63	0.00	1.63	0.00	0.00	1.63	0.00	0.00	35.95
				Whole Day Total (veh*km)	450.98	200.98	0.00	89.87	39.22	27.78	32.68	0.00	0.00	32.68	27.78	8.17	27.78	0.00	0.00	66.99	8.17	0.00	1013.08

Road No.	Road Name	Bound	Road Length (km)	Hour	PC	TAXI	LGV3	LGV4	LGV6	HGV7	HGV8	PLB	PV4	PV5	NFB6	NFB7	NFB8	FBSD	FBDD	MC	HGV9	NFB9	Total
29	Kau Pui Lung Road	SB	0.16	**00:00 ~ 01:00**	11.44	4.90	0.00	3.27	1.63	0.00	1.63	0.00	0.00	1.63	0.00	0.00	0.00	0.00	0.00	1.63	0.00	0.00	26.14
			0.16	**01:00 ~ 02:00**	8.17	3.27	0.00	1.63	1.63	0.00	1.63	0.00	0.00	1.63	0.00	0.00	0.00	0.00	0.00	1.63	0.00	0.00	19.61
			0.16	**02:00 ~ 03:00**	6.54	1.63	0.00	1.63	1.63	0.00	0.00	0.00	0.00	0.00	0.00	0.00	0.00	0.00	0.00	1.63	0.00	0.00	13.07
			0.16	**03:00 ~ 04:00**	4.90	1.63	0.00	1.63	1.63	0.00	0.00	0.00	0.00	0.00	0.00	0.00	0.00	0.00	0.00	1.63	0.00	0.00	11.44
			0.16	**04:00 ~ 05:00**	4.90	1.63	0.00	1.63	1.63	0.00	0.00	0.00	0.00	0.00	0.00	0.00	0.00	0.00	0.00	1.63	0.00	0.00	11.44
			0.16	**05:00 ~ 06:00**	6.54	3.27	0.00	1.63	1.63	0.00	0.00	0.00	0.00	0.00	0.00	0.00	0.00	0.00	0.00	1.63	0.00	0.00	14.71
			0.16	**06:00 ~ 07:00**	11.44	4.90	0.00	3.27	1.63	0.00	1.63	0.00	0.00	1.63	0.00	0.00	0.00	0.00	0.00	1.63	0.00	0.00	26.14
			0.16	**07:00 ~ 08:00**	22.88	8.17	0.00	4.90	1.63	1.63	1.63	0.00	0.00	1.63	1.63	0.00	1.63	0.00	0.00	3.27	1.63	0.00	50.65
			0.16	**08:00 ~ 09:00**	27.78	9.80	0.00	4.90	3.27	1.63	1.63	0.00	0.00	1.63	1.63	0.00	1.63	0.00	0.00	3.27	1.63	0.00	58.82
			0.16	**09:00 ~ 10:00**	24.51	8.17	0.00	4.90	1.63	1.63	1.63	0.00	0.00	1.63	1.63	0.00	1.63	0.00	0.00	3.27	1.63	0.00	52.29
			0.16	**10:00 ~ 11:00**	24.51	8.17	0.00	4.90	1.63	1.63	1.63	0.00	0.00	1.63	1.63	0.00	1.63	0.00	0.00	3.27	1.63	0.00	52.29
			0.16	**11:00 ~ 12:00**	26.14	8.17	0.00	4.90	1.63	1.63	1.63	0.00	0.00	1.63	1.63	0.00	1.63	0.00	0.00	3.27	1.63	0.00	53.92
			0.16	**12:00 ~ 13:00**	24.51	8.17	0.00	4.90	1.63	1.63	1.63	0.00	0.00	1.63	1.63	0.00	1.63	0.00	0.00	3.27	0.00	0.00	50.65
			0.16	**13:00 ~ 14:00**	26.14	8.17	0.00	4.90	1.63	1.63	1.63	0.00	0.00	1.63	1.63	0.00	1.63	0.00	0.00	3.27	0.00	0.00	52.29
			0.16	**14:00 ~ 15:00**	26.14	9.80	0.00	4.90	1.63	1.63	1.63	0.00	0.00	1.63	1.63	0.00	1.63	0.00	0.00	3.27	0.00	0.00	53.92
			0.16	**15:00 ~ 16:00**	26.14	9.80	0.00	4.90	1.63	1.63	1.63	0.00	0.00	1.63	1.63	0.00	1.63	0.00	0.00	3.27	0.00	0.00	53.92
			0.16	**16:00 ~ 17:00**	27.78	9.80	0.00	4.90	1.63	1.63	1.63	0.00	0.00	1.63	1.63	0.00	1.63	0.00	0.00	3.27	0.00	0.00	55.56
			0.16	**17:00 ~ 18:00**	26.14	9.80	0.00	4.90	1.63	1.63	1.63	0.00	0.00	1.63	1.63	0.00	1.63	0.00	0.00	3.27	0.00	0.00	53.92
			0.16	**18:00 ~ 19:00**	27.78	9.80	0.00	4.90	1.63	1.63	1.63	0.00	0.00	1.63	1.63	0.00	1.63	0.00	0.00	3.27	0.00	0.00	55.56
			0.16	**19:00 ~ 20:00**	26.14	8.17	0.00	4.90	1.63	1.63	1.63	0.00	0.00	1.63	1.63	0.00	1.63	0.00	0.00	3.27	0.00	0.00	52.29
			0.16	**20:00 ~ 21:00**	21.24	8.17	0.00	3.27	1.63	1.63	1.63	0.00	0.00	1.63	1.63	0.00	1.63	0.00	0.00	3.27	0.00	0.00	45.75
			0.16	**21:00 ~ 22:00**	22.88	8.17	0.00	3.27	1.63	1.63	1.63	0.00	0.00	1.63	1.63	0.00	1.63	0.00	0.00	3.27	0.00	0.00	47.39
			0.16	**22:00 ~ 23:00**	21.24	6.54	0.00	3.27	1.63	1.63	1.63	0.00	0.00	1.63	1.63	0.00	1.63	0.00	0.00	3.27	0.00	0.00	44.12
			0.16	**23:00 ~ 00:00**	16.34	6.54	0.00	3.27	1.63	1.63	1.63	0.00	0.00	1.63	1.63	0.00	1.63	0.00	0.00	1.63	0.00	0.00	37.58
				Whole Day Total (veh*km)	472.23	166.67	0.00	91.50	40.85	27.78	32.68	0.00	0.00	32.68	27.78	0.00	27.78	0.00	0.00	65.36	8.17	0.00	993.47
30	Lok Shan Road	EB	0.04	**00:00 ~ 01:00**	2.63	0.88	0.00	0.88	0.44	0.00	0.44	0.00	0.00	0.00	0.00	0.00	0.00	0.00	0.00	0.44	0.00	0.00	5.71
			0.04	**01:00 ~ 02:00**	1.76	0.44	0.00	0.44	0.44	0.00	0.44	0.00	0.00	0.00	0.00	0.00	0.00	0.00	0.00	0.44	0.00	0.00	3.95
			0.04	**02:00 ~ 03:00**	1.32	0.44	0.00	0.44	0.44	0.00	0.00	0.00	0.00	0.00	0.00	0.00	0.00	0.00	0.00	0.44	0.00	0.00	3.07
			0.04	**03:00 ~ 04:00**	0.88	0.44	0.00	0.44	0.44	0.00	0.00	0.00	0.00	0.00	0.00	0.00	0.00	0.00	0.00	0.44	0.00	0.00	2.63
			0.04	**04:00 ~ 05:00**	0.88	0.44	0.00	0.44	0.44	0.00	0.00	0.00	0.00	0.00	0.00	0.00	0.00	0.00	0.00	0.44	0.00	0.00	2.63
			0.04	**05:00 ~ 06:00**	1.32	0.44	0.00	0.44	0.44	0.00	0.00	0.00	0.00	0.00	0.00	0.00	0.00	0.00	0.00	0.44	0.00	0.00	3.07
			0.04	**06:00 ~ 07:00**	2.63	0.88	0.00	0.88	0.44	0.00	0.44	0.00	0.00	0.00	0.00	0.00	0.00	0.00	0.44	0.44	0.00	0.00	6.15
			0.04	**07:00 ~ 08:00**	4.83	1.32	0.00	1.32	0.44	0.44	0.44	0.00	0.00	0.44	0.00	0.00	0.00	0.00	0.44	0.44	0.00	0.00	10.10
			0.04	**08:00 ~ 09:00**	5.71	1.32	0.00	1.32	0.44	0.44	0.44	0.00	0.00	0.44	0.00	0.00	0.00	0.00	0.44	0.88	0.00	0.00	11.41
			0.04	**09:00 ~ 10:00**	5.27	1.32	0.00	1.32	0.44	0.44	0.44	0.00	0.00	0.44	0.00	0.00	0.00	0.00	0.44	0.88	0.00	0.00	10.98
			0.04	**10:00 ~ 11:00**	5.27	1.32	0.00	1.32	0.44	0.44	0.44	0.00	0.00	0.44	0.00	0.00	0.00	0.00	0.44	0.88	0.00	0.00	10.98
			0.04	**11:00 ~ 12:00**	5.27	1.32	0.00	1.32	0.44	0.44	0.44	0.00	0.00	0.44	0.00	0.00	0.00	0.00	0.44	0.88	0.00	0.00	10.98
			0.04	**12:00 ~ 13:00**	4.39	1.32	0.00	1.32	0.44	0.44	0.44	0.00	0.00	0.44	0.00	0.00	0.00	0.00	0.44	0.44	0.44	0.00	10.10
			0.04	**13:00 ~ 14:00**	4.39	1.32	0.00	1.32	0.44	0.44	0.44	0.00	0.00	0.44	0.00	0.00	0.00	0.00	0.44	0.88	0.44	0.00	10.54
			0.04	**14:00 ~ 15:00**	4.83	1.32	0.00	1.32	0.44	0.44	0.44	0.00	0.00	0.44	0.00	0.00	0.00	0.00	0.44	0.88	0.44	0.00	10.98
			0.04	**15:00 ~ 16:00**	4.83	1.32	0.00	1.32	0.44	0.44	0.44	0.00	0.00	0.44	0.00	0.00	0.00	0.00	0.44	0.88	0.44	0.00	10.98
			0.04	**16:00 ~ 17:00**	4.83	1.32	0.00	1.32	0.44	0.44	0.44	0.00	0.00	0.44	0.00	0.00	0.00	0.00	0.44	0.88	0.44	0.00	10.98
			0.04	**17:00 ~ 18:00**	4.83	1.32	0.00	1.32	0.44	0.44	0.44	0.00	0.00	0.44	0.00	0.00	0.00	0.00	0.44	0.88	0.44	0.00	10.98
			0.04	**18:00 ~ 19:00**	5.27	1.32	0.00	1.32	0.44	0.44	0.44	0.00	0.00	0.44	0.00	0.00	0.00	0.00	0.44	0.88	0.44	0.00	11.41
			0.04	**19:00 ~ 20:00**	4.39	1.32	0.00	1.32	0.44	0.44	0.44	0.00	0.00	0.44	0.00	0.00	0.00	0.00	0.44	0.88	0.44	0.00	10.54
			0.04	**20:00 ~ 21:00**	3.95	0.88	0.00	1.32	0.44	0.44	0.44	0.00	0.00	0.44	0.00	0.00	0.00	0.00	0.44	0.44	0.44	0.00	9.22
			0.04	**21:00 ~ 22:00**	3.95	1.32	0.00	1.32	0.44	0.44	0.44	0.00	0.00	0.44	0.00	0.00	0.00	0.00	0.44	0.44	0.44	0.00	9.66
			0.04	**22:00 ~ 23:00**	3.51	0.88	0.00	1.32	0.44	0.44	0.44	0.00	0.00	0.44	0.00	0.00	0.00	0.00	0.44	0.44	0.44	0.00	8.78
			0.04	**23:00 ~ 00:00**	3.07	0.88	0.00	0.88	0.44	0.44	0.44	0.00	0.00	0.44	0.00	0.00	0.00	0.00	0.44	0.44	0.44	0.00	7.90
				Whole Day Total (veh*km)	90.00	25.02	0.00	25.90	10.54	7.46	8.78	0.00	0.00	7.46	0.00	0.00	0.00	0.00	7.90	15.37	5.27	0.00	203.70
31	Lok Shan Road	EB	0.04	**00:00 ~ 01:00**	3.07	0.88	0.00	0.88	0.44	0.44	0.44	0.00	0.00	0.44	0.00	0.00	0.00	0.00	0.44	0.44	0.00	0.00	7.46
			0.04	**01:00 ~ 02:00**	2.20	0.88	0.00	0.44	0.44	0.44	0.44	0.00	0.00	0.44	0.00	0.00	0.00	0.00	0.44	0.44	0.00	0.00	6.15
			0.04	**02:00 ~ 03:00**	1.76	0.44	0.00	0.44	0.44	0.00	0.44	0.00	0.00	0.00	0.00	0.00	0.00	0.00	0.44	0.44	0.00	0.00	4.39
			0.04	**03:00 ~ 04:00**	1.32	0.44	0.00	0.44	0.44	0.00	0.00	0.00	0.00	0.00	0.00	0.00	0.00	0.00	0.44	0.44	0.00	0.00	3.51
			0.04	**04:00 ~ 05:00**	1.32	0.44	0.00	0.44	0.44	0.00	0.00	0.00	0.00	0.00	0.00	0.00	0.00	0.00	0.44	0.44	0.00	0.00	3.51
			0.04	**05:00 ~ 06:00**	1.76	0.44	0.00	0.44	0.44	0.00	0.44	0.00	0.00	0.00	0.00	0.00	0.00	0.00	0.44	0.44	0.00	0.00	4.39
			0.04	**06:00 ~ 07:00**	3.07	0.88	0.00	0.88	0.44	0.44	0.44	0.00	0.00	0.44	0.00	0.00	0.00	0.00	0.44	0.44	0.00	0.00	7.90
			0.04	**07:00 ~ 08:00**	6.15	2.20	0.00	1.76	0.88	0.44	0.44	0.44	0.00	0.44	0.44	0.00	0.44	0.00	0.44	0.88	0.44	0.00	15.37
			0.04	**08:00 ~ 09:00**	7.90	2.63	0.00	1.76	0.88	0.44	0.44	0.44	0.00	0.44	0.44	0.00	0.44	0.00	0.44	0.88	0.44	0.00	17.56
			0.04	**09:00 ~ 10:00**	7.02	2.20	0.00	1.76	0.88	0.44	0.44	0.44	0.00	0.44	0.44	0.00	0.44	0.00	0.44	0.88	0.44	0.00	16.24
			0.04	**10:00 ~ 11:00**	6.59	2.20	0.00	1.76	0.88	0.44	0.44	0.44	0.00	0.44	0.44	0.00	0.44	0.00	0.44	0.88	0.44	0.00	15.80
			0.04	**11:00 ~ 12:00**	7.02	2.20	0.00	1.76	0.88	0.44	0.44	0.44	0.00	0.44	0.44	0.00	0.44	0.00	0.44	0.88	0.44	0.00	16.24
			0.04	**12:00 ~ 13:00**	6.59	2.20	0.00	1.76	0.88	0.44	0.44	0.44	0.00	0.44	0.44	0.00	0.44	0.00	0.44	0.88	0.44	0.00	15.80
			0.04	**13:00 ~ 14:00**	6.59	2.20	0.00	1.76	0.88	0.44	0.44	0.44	0.00	0.44	0.44	0.00	0.44	0.00	0.44	0.88	0.44	0.00	15.80
			0.04	**14:00 ~ 15:00**	6.59	2.20	0.00	1.76	0.88	0.44	0.44	0.44	0.00	0.44	0.44	0.00	0.44	0.00	0.44	0.88	0.44	0.00	15.80
			0.04	**15:00 ~ 16:00**	7.02	2.20	0.00	1.76	0.88	0.44	0.44	0.44	0.00	0.44	0.44	0.00	0.44	0.00	0.44	0.88	0.44	0.00	16.24
			0.04	**16:00 ~ 17:00**	7.02	2.63	0.00	2.20	0.88	0.44	0.44	0.44	0.00	0.44	0.44	0.00	0.44	0.00	0.44	0.88	0.44	0.00	17.12
			0.04	**17:00 ~ 18:00**	7.02	2.63	0.00	2.20	0.88	0.44	0.44	0.44	0.00	0.44	0.44	0.00	0.44	0.00	0.44	0.88	0.44	0.00	17.12
			0.04	**18:00 ~ 19:00**	7.46	2.63	0.00	2.20	0.88	0.44	0.44	0.44	0.00	0.44	0.44	0.00	0.44	0.00	0.44	0.88	0.44	0.00	17.56
			0.04	**19:00 ~ 20:00**	6.59	2.20	0.00	1.76	0.88	0.44	0.44	0.44	0.00	0.44	0.44	0.00	0.44	0.00	0.44	0.88	0.44	0.00	15.80
			0.04	**20:00 ~ 21:00**	5.71	1.76	0.00	1.76	0.88	0.44	0.44	0.44	0.00	0.44	0.44	0.00	0.44	0.00	0.44	0.88	0.44	0.00	14.49
			0.04	**21:00 ~ 22:00**	5.71	2.20	0.00	1.76	0.88	0.44	0.44	0.44	0.00	0.44	0.44	0.00	0.44	0.00	0.44	0.88	0.44	0.00	14.93
			0.04	**22:00 ~ 23:00**	5.27	1.76	0.00	1.76	0.88	0.44	0.44	0.44	0.00	0.44	0.44	0.00	0.44	0.00	0.44	0.88	0.44	0.00	14.05
			0.04	**23:00 ~ 00:00**	4.39	1.76	0.00	1.32	0.44	0.44	0.44	0.44	0.00	0.44	0.44	0.00	0.44	0.00	0.44	0.44	0.44	0.00	11.85
				Whole Day Total (veh*km)	125.12	42.14	0.00	34.68	17.56	8.78	9.66	7.90	0.00	8.78	7.46	0.00	7.46	0.00	10.54	17.56	7.46	0.00	305.11
32	Maidstone Road	NB	0.03	**00:00 ~ 01:00**	0.28	0.28	0.00	0.00	0.00	0.00	0.00	0.00	0.00	0.00	0.00	0.00	0.00	0.00	0.00	0.00	0.00	0.00	0.56
			0.03	**01:00 ~ 02:00**	0.28	0.28	0.00	0.00	0.00	0.00	0.00	0.00	0.00	0.00	0.00	0.00	0.00	0.00	0.00	0.00	0.00	0.00	0.56
			0.03	**02:00 ~ 03:00**	0.28	0.28	0.00	0.00	0.00	0.00	0.00	0.00	0.00	0.00	0.00	0.00	0.00	0.00	0.00	0.00	0.00	0.00	0.56
			0.03	**03:00 ~ 04:00**	0.28	0.28	0.00	0.00	0.00	0.00	0.00	0.00	0.00	0.00	0.00	0.00	0.00	0.00	0.00	0.00	0.00	0.00	0.56
			0.03	**04:00 ~ 05:00**	0.28	0.28	0.00	0.00	0.00	0.00	0.00	0.00	0.00	0.00	0.00	0.00	0.00	0.00	0.00	0.00	0.00	0.00	0.56
			0.03	**05:00 ~ 06:00**	0.28	0.28	0.00	0.00	0.00	0.00	0.00	0.00	0.00	0.00	0.00	0.00	0.00	0.00	0.00	0.00	0.00	0.00	0.56
			0.03	**06:00 ~ 07:00**	0.28	0.28	0.00	0.00	0.00	0.00	0.00	0.00	0.00	0.00	0.00	0.00	0.00	0.00	0.00	0.00	0.00	0.00	0.56
			0.03	**07:00 ~ 08:00**	0.28	0.28	0.00	0.28	0.00	0.00	0.00	0.00	0.00	0.00	0.00	0.00	0.00	0.00	0.00	0.28	0.00	0.00	1.11
			0.03	**08:00 ~ 09:00**	0.56	0.28	0.00	0.28	0.00	0.00	0.00	0.00	0.00	0.00	0.00	0.00	0.00	0.00	0.00	0.28	0.00	0.00	1.39
			0.03	**09:00 ~ 10:00**	0.28	0.28	0.00	0.28	0.00	0.00	0.00	0.00	0.00	0.00	0.00	0.00	0.00	0.00	0.00	0.28	0.00	0.00	1.11
			0.03	**10:00 ~ 11:00**	0.28	0.28	0.00	0.28	0.00	0.00	0.00	0.00	0.00	0.00	0.00	0.00	0.00	0.00	0.00	0.28	0.00	0.00	1.11
			0.03	**11:00 ~ 12:00**	0.28	0.28	0.00	0.28	0.00	0.00	0.00	0.00	0.00	0.00	0.00	0.00	0.00	0.00	0.00	0.28	0.00	0.00	1.11
			0.03	**12:00 ~ 13:00**	0.28	0.28	0.00	0.28	0.00	0.00	0.00	0.00	0.00	0.00	0.00	0.00	0.00	0.00	0.00	0.28	0.00	0.00	1.11
			0.03	**13:00 ~ 14:00**	0.28	0.28	0.00	0.28	0.00	0.00	0.00	0.00	0.00	0.00	0.00	0.00	0.00	0.00	0.00	0.28	0.00	0.00	1.11
			0.03	**14:00 ~ 15:00**	0.28	0.28	0.00	0.28	0.00	0.00	0.00	0.00	0.00	0.00	0.00	0.00	0.00	0.00	0.00	0.28	0.00	0.00	1.11
			0.03	**15:00 ~ 16:00**	0.28	0.28	0.00	0.28	0.00	0.00	0.00	0.00	0.00	0.00	0.00	0.00	0.00	0.00	0.00	0.28	0.00	0.00	1.11
			0.03	**16:00 ~ 17:00**	0.28	0.28	0.00	0.28	0.00	0.00	0.00	0.00	0.00	0.00	0.00	0.00	0.00	0.00	0.00	0.28	0.00	0.00	1.11
			0.03	**17:00 ~ 18:00**	0.28	0.28	0.00	0.28	0.00	0.00	0.00	0.00	0.00	0.00	0.00	0.00	0.00	0.00	0.00	0.28	0.00	0.00	1.11
			0.03	**18:00 ~ 19:00**	0.56	0.28	0.00	0.28	0.00	0.00	0.00	0.00	0.00	0.00	0.00	0.00	0.00	0.00	0.00	0.28	0.00	0.00	1.39
			0.03	**19:00 ~ 20:00**	0.28	0.28	0.00	0.28	0.00	0.00	0.00	0.00	0.00	0.00	0.00	0.00	0.00	0.00	0.00	0.28	0.00	0.00	1.11
			0.03	**20:00 ~ 21:00**	0.28	0.28	0.00	0.28	0.00	0.00	0.00	0.00	0.00	0.00	0.00	0.00	0.00	0.00	0.00	0.28	0.00	0.00	1.11
			0.03	**21:00 ~ 22:00**	0.28	0.28	0.00	0.28	0.00	0.00	0.00	0.00	0.00	0.00	0.00	0.00	0.00	0.00	0.00	0.28	0.00	0.00	1.11
			0.03	**22:00 ~ 23:00**	0.28	0.28	0.00	0.28	0.00	0.00	0.00	0.00	0.00	0.00	0.00	0.00	0.00	0.00	0.00	0.28	0.00	0.00	1.11
			0.03	**23:00 ~ 00:00**	0.28	0.28	0.00	0.28	0.00	0.00	0.00	0.00	0.00	0.00	0.00	0.00	0.00	0.00	0.00	0.28	0.00	0.00	1.11
				Whole Day Total (veh*km)	7.23	6.67	0.00	4.73	0.00	0.00	0.00	0.00	0.00	0.00	0.00	0.00	0.00	0.00	0.00	4.73	0.00	0.00	23.35

Road No.	Road Name	Bound	Road Length (km)	Hour	PC	TAXI	LGV3	LGV4	LGV6	HGV7	HGV8	PLB	PV4	PV5	NFB6	NFB7	NFB8	FBSD	FBDD	MC	HGV9	NFB9	Total
33	Maidstone Road	SB	0.03	**00:00 ~ 01:00**	0.28	0.28	0.00	0.00	0.00	0.00	0.00	0.00	0.00	0.00	0.00	0.00	0.00	0.00	0.00	0.00	0.00	0.00	0.56
			0.03	**01:00 ~ 02:00**	0.28	0.28	0.00	0.00	0.00	0.00	0.00	0.00	0.00	0.00	0.00	0.00	0.00	0.00	0.00	0.00	0.00	0.00	0.56
			0.03	**02:00 ~ 03:00**	0.28	0.28	0.00	0.00	0.00	0.00	0.00	0.00	0.00	0.00	0.00	0.00	0.00	0.00	0.00	0.00	0.00	0.00	0.56
			0.03	**03:00 ~ 04:00**	0.28	0.28	0.00	0.00	0.00	0.00	0.00	0.00	0.00	0.00	0.00	0.00	0.00	0.00	0.00	0.00	0.00	0.00	0.56
			0.03	**04:00 ~ 05:00**	0.28	0.28	0.00	0.00	0.00	0.00	0.00	0.00	0.00	0.00	0.00	0.00	0.00	0.00	0.00	0.00	0.00	0.00	0.56
			0.03	**05:00 ~ 06:00**	0.28	0.28	0.00	0.00	0.00	0.00	0.00	0.00	0.00	0.00	0.00	0.00	0.00	0.00	0.00	0.00	0.00	0.00	0.56
			0.03	**06:00 ~ 07:00**	0.28	0.28	0.00	0.00	0.00	0.00	0.00	0.00	0.00	0.00	0.00	0.00	0.00	0.00	0.00	0.00	0.00	0.00	0.56
			0.03	**07:00 ~ 08:00**	0.28	0.28	0.00	0.28	0.00	0.00	0.00	0.00	0.00	0.00	0.00	0.00	0.00	0.00	0.00	0.28	0.00	0.00	1.11
			0.03	**08:00 ~ 09:00**	0.56	0.28	0.00	0.28	0.00	0.00	0.00	0.00	0.00	0.00	0.00	0.00	0.00	0.00	0.00	0.28	0.00	0.00	1.39
			0.03	**09:00 ~ 10:00**	0.28	0.28	0.00	0.28	0.00	0.00	0.00	0.00	0.00	0.00	0.00	0.00	0.00	0.00	0.00	0.28	0.00	0.00	1.11
			0.03	**10:00 ~ 11:00**	0.28	0.28	0.00	0.28	0.00	0.00	0.00	0.00	0.00	0.00	0.00	0.00	0.00	0.00	0.00	0.28	0.00	0.00	1.11
			0.03	**11:00 ~ 12:00**	0.28	0.28	0.00	0.28	0.00	0.00	0.00	0.00	0.00	0.00	0.00	0.00	0.00	0.00	0.00	0.28	0.00	0.00	1.11
			0.03	**12:00 ~ 13:00**	0.28	0.28	0.00	0.28	0.00	0.00	0.00	0.00	0.00	0.00	0.00	0.00	0.00	0.00	0.00	0.28	0.00	0.00	1.11
			0.03	**13:00 ~ 14:00**	0.28	0.28	0.00	0.28	0.00	0.00	0.00	0.00	0.00	0.00	0.00	0.00	0.00	0.00	0.00	0.28	0.00	0.00	1.11
			0.03	**14:00 ~ 15:00**	0.28	0.28	0.00	0.28	0.00	0.00	0.00	0.00	0.00	0.00	0.00	0.00	0.00	0.00	0.00	0.28	0.00	0.00	1.11
			0.03	**15:00 ~ 16:00**	0.28	0.28	0.00	0.28	0.00	0.00	0.00	0.00	0.00	0.00	0.00	0.00	0.00	0.00	0.00	0.28	0.00	0.00	1.11
			0.03	**16:00 ~ 17:00**	0.28	0.28	0.00	0.28	0.00	0.00	0.00	0.00	0.00	0.00	0.00	0.00	0.00	0.00	0.00	0.28	0.00	0.00	1.11
			0.03	**17:00 ~ 18:00**	0.28	0.28	0.00	0.28	0.00	0.00	0.00	0.00	0.00	0.00	0.00	0.00	0.00	0.00	0.00	0.28	0.00	0.00	1.11
			0.03	**18:00 ~ 19:00**	0.56	0.28	0.00	0.28	0.00	0.00	0.00	0.00	0.00	0.00	0.00	0.00	0.00	0.00	0.00	0.28	0.00	0.00	1.39
			0.03	**19:00 ~ 20:00**	0.28	0.28	0.00	0.28	0.00	0.00	0.00	0.00	0.00	0.00	0.00	0.00	0.00	0.00	0.00	0.28	0.00	0.00	1.11
			0.03	**20:00 ~ 21:00**	0.28	0.28	0.00	0.28	0.00	0.00	0.00	0.00	0.00	0.00	0.00	0.00	0.00	0.00	0.00	0.28	0.00	0.00	1.11
			0.03	**21:00 ~ 22:00**	0.28	0.28	0.00	0.28	0.00	0.00	0.00	0.00	0.00	0.00	0.00	0.00	0.00	0.00	0.00	0.28	0.00	0.00	1.11
			0.03	**22:00 ~ 23:00**	0.28	0.28	0.00	0.28	0.00	0.00	0.00	0.00	0.00	0.00	0.00	0.00	0.00	0.00	0.00	0.28	0.00	0.00	1.11
			0.03	**23:00 ~ 00:00**	0.28	0.28	0.00	0.28	0.00	0.00	0.00	0.00	0.00	0.00	0.00	0.00	0.00	0.00	0.00	0.28	0.00	0.00	1.11
				Whole Day Total (veh*km)	7.23	6.67	0.00	4.73	0.00	0.00	0.00	0.00	0.00	0.00	0.00	0.00	0.00	0.00	0.00	4.73	0.00	0.00	23.35
34	Maidstone Road	SB	0.16	**00:00 ~ 01:00**	3.19	1.59	0.00	1.59	1.59	0.00	0.00	0.00	0.00	0.00	0.00	0.00	0.00	0.00	1.59	1.59	0.00	0.00	11.16
			0.16	**01:00 ~ 02:00**	3.19	1.59	0.00	1.59	1.59	0.00	0.00	0.00	0.00	0.00	0.00	0.00	0.00	0.00	1.59	1.59	0.00	0.00	11.16
			0.16	**02:00 ~ 03:00**	1.59	1.59	0.00	1.59	1.59	0.00	0.00	0.00	0.00	0.00	0.00	0.00	0.00	0.00	1.59	1.59	0.00	0.00	9.56
			0.16	**03:00 ~ 04:00**	1.59	1.59	0.00	1.59	1.59	0.00	0.00	0.00	0.00	0.00	0.00	0.00	0.00	0.00	1.59	1.59	0.00	0.00	9.56
			0.16	**04:00 ~ 05:00**	1.59	1.59	0.00	1.59	1.59	0.00	0.00	0.00	0.00	0.00	0.00	0.00	0.00	0.00	1.59	1.59	0.00	0.00	9.56
			0.16	**05:00 ~ 06:00**	1.59	1.59	0.00	1.59	1.59	0.00	0.00	0.00	0.00	0.00	0.00	0.00	0.00	0.00	1.59	1.59	0.00	0.00	9.56
			0.16	**06:00 ~ 07:00**	3.19	1.59	0.00	1.59	1.59	0.00	0.00	1.59	0.00	0.00	0.00	0.00	0.00	0.00	1.59	1.59	0.00	0.00	12.75
			0.16	**07:00 ~ 08:00**	6.38	3.19	0.00	1.59	1.59	1.59	1.59	1.59	0.00	1.59	0.00	0.00	0.00	0.00	1.59	1.59	0.00	0.00	22.32
			0.16	**08:00 ~ 09:00**	7.97	4.78	0.00	3.19	1.59	1.59	1.59	1.59	0.00	1.59	0.00	0.00	0.00	0.00	1.59	1.59	0.00	0.00	27.10
			0.16	**09:00 ~ 10:00**	6.38	3.19	0.00	3.19	1.59	1.59	1.59	1.59	0.00	1.59	0.00	0.00	0.00	0.00	1.59	1.59	0.00	0.00	23.91
			0.16	**10:00 ~ 11:00**	6.38	3.19	0.00	1.59	1.59	1.59	1.59	1.59	0.00	1.59	0.00	0.00	0.00	0.00	1.59	1.59	0.00	0.00	22.32
			0.16	**11:00 ~ 12:00**	6.38	3.19	0.00	3.19	1.59	1.59	1.59	1.59	0.00	1.59	0.00	0.00	0.00	0.00	1.59	1.59	0.00	0.00	23.91
			0.16	**12:00 ~ 13:00**	7.97	4.78	0.00	3.19	1.59	1.59	1.59	1.59	0.00	1.59	0.00	0.00	0.00	0.00	1.59	1.59	0.00	0.00	27.10
			0.16	**13:00 ~ 14:00**	7.97	4.78	0.00	3.19	1.59	1.59	1.59	1.59	0.00	1.59	0.00	0.00	0.00	0.00	1.59	1.59	0.00	0.00	27.10
			0.16	**14:00 ~ 15:00**	7.97	4.78	0.00	3.19	1.59	1.59	1.59	1.59	0.00	1.59	0.00	0.00	0.00	0.00	1.59	1.59	0.00	0.00	27.10
			0.16	**15:00 ~ 16:00**	7.97	4.78	0.00	3.19	1.59	1.59	1.59	1.59	0.00	1.59	0.00	0.00	0.00	0.00	1.59	1.59	0.00	0.00	27.10
			0.16	**16:00 ~ 17:00**	7.97	4.78	0.00	3.19	1.59	1.59	1.59	1.59	0.00	1.59	0.00	0.00	0.00	0.00	1.59	1.59	0.00	0.00	27.10
			0.16	**17:00 ~ 18:00**	7.97	4.78	0.00	3.19	1.59	1.59	1.59	1.59	0.00	1.59	0.00	0.00	0.00	0.00	1.59	1.59	0.00	0.00	27.10
			0.16	**18:00 ~ 19:00**	9.56	4.78	0.00	3.19	1.59	1.59	1.59	1.59	0.00	1.59	0.00	0.00	0.00	0.00	1.59	1.59	0.00	0.00	28.69
			0.16	**19:00 ~ 20:00**	7.97	4.78	0.00	3.19	1.59	1.59	1.59	1.59	0.00	1.59	0.00	0.00	0.00	0.00	1.59	1.59	0.00	0.00	27.10
			0.16	**20:00 ~ 21:00**	6.38	3.19	0.00	3.19	1.59	1.59	1.59	0.00	0.00	1.59	0.00	0.00	0.00	0.00	1.59	1.59	0.00	0.00	22.32
			0.16	**21:00 ~ 22:00**	7.97	4.78	0.00	3.19	1.59	1.59	1.59	0.00	0.00	1.59	0.00	0.00	0.00	0.00	1.59	1.59	0.00	0.00	25.50
			0.16	**22:00 ~ 23:00**	6.38	3.19	0.00	3.19	1.59	1.59	1.59	0.00	0.00	1.59	0.00	0.00	0.00	0.00	1.59	1.59	0.00	0.00	22.32
			0.16	**23:00 ~ 00:00**	6.38	3.19	0.00	1.59	1.59	1.59	1.59	0.00	0.00	1.59	0.00	0.00	0.00	0.00	1.59	1.59	0.00	0.00	20.72
				Whole Day Total (veh*km)	141.87	81.29	0.00	60.57	38.26	27.10	27.10	22.32	0.00	27.10	0.00	0.00	0.00	0.00	38.26	38.26	0.00	0.00	502.11
35	Maidstone Lane	EB	0.04	**00:00 ~ 01:00**	0.88	0.44	0.00	0.44	0.44	0.00	0.00	0.00	0.00	0.00	0.00	0.00	0.00	0.00	0.44	0.44	0.00	0.00	3.07
			0.04	**01:00 ~ 02:00**	0.88	0.44	0.00	0.44	0.44	0.00	0.00	0.00	0.00	0.00	0.00	0.00	0.00	0.00	0.44	0.44	0.00	0.00	3.07
			0.04	**02:00 ~ 03:00**	0.44	0.44	0.00	0.44	0.44	0.00	0.00	0.00	0.00	0.00	0.00	0.00	0.00	0.00	0.44	0.44	0.00	0.00	2.63
			0.04	**03:00 ~ 04:00**	0.44	0.44	0.00	0.44	0.44	0.00	0.00	0.00	0.00	0.00	0.00	0.00	0.00	0.00	0.44	0.44	0.00	0.00	2.63
			0.04	**04:00 ~ 05:00**	0.44	0.44	0.00	0.44	0.44	0.00	0.00	0.00	0.00	0.00	0.00	0.00	0.00	0.00	0.44	0.44	0.00	0.00	2.63
			0.04	**05:00 ~ 06:00**	0.44	0.44	0.00	0.44	0.44	0.00	0.00	0.00	0.00	0.00	0.00	0.00	0.00	0.00	0.44	0.44	0.00	0.00	2.63
			0.04	**06:00 ~ 07:00**	0.88	0.44	0.00	0.44	0.44	0.00	0.00	0.44	0.00	0.00	0.00	0.00	0.00	0.00	0.44	0.44	0.00	0.00	3.51
			0.04	**07:00 ~ 08:00**	1.76	0.88	0.00	0.44	0.44	0.44	0.44	0.44	0.00	0.44	0.00	0.00	0.00	0.00	0.44	0.44	0.00	0.00	6.15
			0.04	**08:00 ~ 09:00**	2.20	1.32	0.00	0.88	0.44	0.44	0.44	0.44	0.00	0.44	0.00	0.00	0.00	0.00	0.44	0.44	0.00	0.00	7.46
			0.04	**09:00 ~ 10:00**	1.76	0.88	0.00	0.88	0.44	0.44	0.44	0.44	0.00	0.44	0.00	0.00	0.00	0.00	0.44	0.44	0.00	0.00	6.59
			0.04	**10:00 ~ 11:00**	1.76	0.88	0.00	0.44	0.44	0.44	0.44	0.44	0.00	0.44	0.00	0.00	0.00	0.00	0.44	0.44	0.00	0.00	6.15
			0.04	**11:00 ~ 12:00**	1.76	0.88	0.00	0.88	0.44	0.44	0.44	0.44	0.00	0.44	0.00	0.00	0.00	0.00	0.44	0.44	0.00	0.00	6.59
			0.04	**12:00 ~ 13:00**	2.20	1.32	0.00	0.88	0.44	0.44	0.44	0.44	0.00	0.44	0.00	0.00	0.00	0.00	0.44	0.44	0.00	0.00	7.46
			0.04	**13:00 ~ 14:00**	2.20	1.32	0.00	0.88	0.44	0.44	0.44	0.44	0.00	0.44	0.00	0.00	0.00	0.00	0.44	0.44	0.00	0.00	7.46
			0.04	**14:00 ~ 15:00**	2.20	1.32	0.00	0.88	0.44	0.44	0.44	0.44	0.00	0.44	0.00	0.00	0.00	0.00	0.44	0.44	0.00	0.00	7.46
			0.04	**15:00 ~ 16:00**	2.20	1.32	0.00	0.88	0.44	0.44	0.44	0.44	0.00	0.44	0.00	0.00	0.00	0.00	0.44	0.44	0.00	0.00	7.46
			0.04	**16:00 ~ 17:00**	2.20	1.32	0.00	0.88	0.44	0.44	0.44	0.44	0.00	0.44	0.00	0.00	0.00	0.00	0.44	0.44	0.00	0.00	7.46
			0.04	**17:00 ~ 18:00**	2.20	1.32	0.00	0.88	0.44	0.44	0.44	0.44	0.00	0.44	0.00	0.00	0.00	0.00	0.44	0.44	0.00	0.00	7.46
			0.04	**18:00 ~ 19:00**	2.63	1.32	0.00	0.88	0.44	0.44	0.44	0.44	0.00	0.44	0.00	0.00	0.00	0.00	0.44	0.44	0.00	0.00	7.90
			0.04	**19:00 ~ 20:00**	2.20	1.32	0.00	0.88	0.44	0.44	0.44	0.44	0.00	0.44	0.00	0.00	0.00	0.00	0.44	0.44	0.00	0.00	7.46
			0.04	**20:00 ~ 21:00**	1.76	0.88	0.00	0.44	0.44	0.44	0.44	0.00	0.00	0.44	0.00	0.00	0.00	0.00	0.44	0.44	0.00	0.00	5.71
			0.04	**21:00 ~ 22:00**	1.76	0.88	0.00	0.88	0.44	0.44	0.44	0.00	0.00	0.44	0.00	0.00	0.00	0.00	0.44	0.44	0.00	0.00	6.15
			0.04	**22:00 ~ 23:00**	1.76	0.88	0.00	0.44	0.44	0.44	0.44	0.00	0.00	0.44	0.00	0.00	0.00	0.00	0.44	0.44	0.00	0.00	5.71
			0.04	**23:00 ~ 00:00**	1.32	0.88	0.00	0.44	0.44	0.44	0.44	0.00	0.00	0.44	0.00	0.00	0.00	0.00	0.44	0.44	0.00	0.00	5.27
				Whole Day Total (veh*km)	38.19	21.95	0.00	15.80	10.54	7.46	7.46	6.15	0.00	7.46	0.00	0.00	0.00	0.00	10.54	10.54	0.00	0.00	136.09
36	Maidstone Lane	EB	0.02	**00:00 ~ 01:00**	0.18	0.18	0.00	0.00	0.00	0.00	0.00	0.00	0.00	0.00	0.00	0.00	0.00	0.00	0.00	0.00	0.00	0.00	0.36
			0.02	**01:00 ~ 02:00**	0.18	0.18	0.00	0.00	0.00	0.00	0.00	0.00	0.00	0.00	0.00	0.00	0.00	0.00	0.00	0.00	0.00	0.00	0.36
			0.02	**02:00 ~ 03:00**	0.18	0.18	0.00	0.00	0.00	0.00	0.00	0.00	0.00	0.00	0.00	0.00	0.00	0.00	0.00	0.00	0.00	0.00	0.36
			0.02	**03:00 ~ 04:00**	0.18	0.00	0.00	0.00	0.00	0.00	0.00	0.00	0.00	0.00	0.00	0.00	0.00	0.00	0.00	0.00	0.00	0.00	0.18
			0.02	**04:00 ~ 05:00**	0.18	0.00	0.00	0.00	0.00	0.00	0.00	0.00	0.00	0.00	0.00	0.00	0.00	0.00	0.00	0.00	0.00	0.00	0.18
			0.02	**05:00 ~ 06:00**	0.18	0.18	0.00	0.00	0.00	0.00	0.00	0.00	0.00	0.00	0.00	0.00	0.00	0.00	0.00	0.00	0.00	0.00	0.36
			0.02	**06:00 ~ 07:00**	0.18	0.18	0.00	0.00	0.00	0.00	0.00	0.00	0.00	0.00	0.00	0.00	0.00	0.00	0.00	0.00	0.00	0.00	0.36
			0.02	**07:00 ~ 08:00**	0.18	0.18	0.00	0.18	0.00	0.00	0.00	0.00	0.00	0.00	0.00	0.00	0.00	0.00	0.00	0.18	0.00	0.00	0.73
			0.02	**08:00 ~ 09:00**	0.18	0.18	0.00	0.18	0.00	0.00	0.00	0.00	0.00	0.00	0.00	0.00	0.00	0.00	0.00	0.18	0.00	0.00	0.73
			0.02	**09:00 ~ 10:00**	0.18	0.18	0.00	0.18	0.00	0.00	0.00	0.00	0.00	0.00	0.00	0.00	0.00	0.00	0.00	0.18	0.00	0.00	0.73
			0.02	**10:00 ~ 11:00**	0.18	0.18	0.00	0.18	0.00	0.00	0.00	0.00	0.00	0.00	0.00	0.00	0.00	0.00	0.00	0.18	0.00	0.00	0.73
			0.02	**11:00 ~ 12:00**	0.18	0.18	0.00	0.18	0.00	0.00	0.00	0.00	0.00	0.00	0.00	0.00	0.00	0.00	0.00	0.18	0.00	0.00	0.73
			0.02	**12:00 ~ 13:00**	0.18	0.18	0.00	0.18	0.00	0.00	0.00	0.00	0.00	0.00	0.00	0.00	0.00	0.00	0.00	0.18	0.00	0.00	0.73
			0.02	**13:00 ~ 14:00**	0.18	0.18	0.00	0.18	0.00	0.00	0.00	0.00	0.00	0.00	0.00	0.00	0.00	0.00	0.00	0.18	0.00	0.00	0.73
			0.02	**14:00 ~ 15:00**	0.18	0.18	0.00	0.18	0.00	0.00	0.00	0.00	0.00	0.00	0.00	0.00	0.00	0.00	0.00	0.18	0.00	0.00	0.73
			0.02	**15:00 ~ 16:00**	0.18	0.18	0.00	0.18	0.00	0.00	0.00	0.00	0.00	0.00	0.00	0.00	0.00	0.00	0.00	0.18	0.00	0.00	0.73
			0.02	**16:00 ~ 17:00**	0.18	0.18	0.00	0.18	0.00	0.00	0.00	0.00	0.00	0.00	0.00	0.00	0.00	0.00	0.00	0.18	0.00	0.00	0.73
			0.02	**17:00 ~ 18:00**	0.18	0.18	0.00	0.18	0.00	0.00	0.00	0.00	0.00	0.00	0.00	0.00	0.00	0.00	0.00	0.18	0.00	0.00	0.73
			0.02	**18:00 ~ 19:00**	0.18	0.18	0.00	0.18	0.00	0.00	0.00	0.00	0.00	0.00	0.00	0.00	0.00	0.00	0.00	0.18	0.00	0.00	0.73
			0.02	**19:00 ~ 20:00**	0.18	0.18	0.00	0.18	0.00	0.00	0.00	0.00	0.00	0.00	0.00	0.00	0.00	0.00	0.00	0.18	0.00	0.00	0.73
			0.02	**20:00 ~ 21:00**	0.18	0.18	0.00	0.18	0.00	0.00	0.00	0.00	0.00	0.00	0.00	0.00	0.00	0.00	0.00	0.18	0.00	0.00	0.73
			0.02	**21:00 ~ 22:00**	0.18	0.18	0.00	0.18	0.00	0.00	0.00	0.00	0.00	0.00	0.00	0.00	0.00	0.00	0.00	0.18	0.00	0.00	0.73
			0.02	**22:00 ~ 23:00**	0.18	0.18	0.00	0.18	0.00	0.00	0.00	0.00	0.00	0.00	0.00	0.00	0.00	0.00	0.00	0.18	0.00	0.00	0.73
			0.02	**23:00 ~ 00:00**	0.18	0.18	0.00	0.18	0.00	0.00	0.00	0.00	0.00	0.00	0.00	0.00	0.00	0.00	0.00	0.18	0.00	0.00	0.73
				Whole Day Total (veh*km)	4.37	4.00	0.00	3.09	0.00	0.00	0.00	0.00	0.00	0.00	0.00	0.00	0.00	0.00	0.00	3.09	0.00	0.00	14.56

Road No.	Road Name	Bound	Road Length (km)	Hour	PC	TAXI	LGV3	LGV4	LGV6	HGV7	HGV8	PLB	PV4	PV5	NFB6	NFB7	NFB8	FBSD	FBDD	MC	HGV9	NFB9	Total
37	Maidstone Lane	WB	0.02	**00:00 ~ 01:00**	0.18	0.18	0.00	0.00	0.00	0.00	0.00	0.00	0.00	0.00	0.00	0.00	0.00	0.00	0.00	0.00	0.00	0.00	0.36
			0.02	**01:00 ~ 02:00**	0.18	0.18	0.00	0.00	0.00	0.00	0.00	0.00	0.00	0.00	0.00	0.00	0.00	0.00	0.00	0.00	0.00	0.00	0.36
			0.02	**02:00 ~ 03:00**	0.18	0.18	0.00	0.00	0.00	0.00	0.00	0.00	0.00	0.00	0.00	0.00	0.00	0.00	0.00	0.00	0.00	0.00	0.36
			0.02	**03:00 ~ 04:00**	0.18	0.00	0.00	0.00	0.00	0.00	0.00	0.00	0.00	0.00	0.00	0.00	0.00	0.00	0.00	0.00	0.00	0.00	0.18
			0.02	**04:00 ~ 05:00**	0.18	0.00	0.00	0.00	0.00	0.00	0.00	0.00	0.00	0.00	0.00	0.00	0.00	0.00	0.00	0.00	0.00	0.00	0.18
			0.02	**05:00 ~ 06:00**	0.18	0.18	0.00	0.00	0.00	0.00	0.00	0.00	0.00	0.00	0.00	0.00	0.00	0.00	0.00	0.00	0.00	0.00	0.36
			0.02	**06:00 ~ 07:00**	0.18	0.18	0.00	0.00	0.00	0.00	0.00	0.00	0.00	0.00	0.00	0.00	0.00	0.00	0.00	0.00	0.00	0.00	0.36
			0.02	**07:00 ~ 08:00**	0.18	0.18	0.00	0.18	0.00	0.00	0.00	0.00	0.00	0.00	0.00	0.00	0.00	0.00	0.00	0.18	0.00	0.00	0.73
			0.02	**08:00 ~ 09:00**	0.18	0.18	0.00	0.18	0.00	0.00	0.00	0.00	0.00	0.00	0.00	0.00	0.00	0.00	0.00	0.18	0.00	0.00	0.73
			0.02	**09:00 ~ 10:00**	0.18	0.18	0.00	0.18	0.00	0.00	0.00	0.00	0.00	0.00	0.00	0.00	0.00	0.00	0.00	0.18	0.00	0.00	0.73
			0.02	**10:00 ~ 11:00**	0.18	0.18	0.00	0.18	0.00	0.00	0.00	0.00	0.00	0.00	0.00	0.00	0.00	0.00	0.00	0.18	0.00	0.00	0.73
			0.02	**11:00 ~ 12:00**	0.18	0.18	0.00	0.18	0.00	0.00	0.00	0.00	0.00	0.00	0.00	0.00	0.00	0.00	0.00	0.18	0.00	0.00	0.73
			0.02	**12:00 ~ 13:00**	0.18	0.18	0.00	0.18	0.00	0.00	0.00	0.00	0.00	0.00	0.00	0.00	0.00	0.00	0.00	0.18	0.00	0.00	0.73
			0.02	**13:00 ~ 14:00**	0.18	0.18	0.00	0.18	0.00	0.00	0.00	0.00	0.00	0.00	0.00	0.00	0.00	0.00	0.00	0.18	0.00	0.00	0.73
			0.02	**14:00 ~ 15:00**	0.18	0.18	0.00	0.18	0.00	0.00	0.00	0.00	0.00	0.00	0.00	0.00	0.00	0.00	0.00	0.18	0.00	0.00	0.73
			0.02	**15:00 ~ 16:00**	0.18	0.18	0.00	0.18	0.00	0.00	0.00	0.00	0.00	0.00	0.00	0.00	0.00	0.00	0.00	0.18	0.00	0.00	0.73
			0.02	**16:00 ~ 17:00**	0.18	0.18	0.00	0.18	0.00	0.00	0.00	0.00	0.00	0.00	0.00	0.00	0.00	0.00	0.00	0.18	0.00	0.00	0.73
			0.02	**17:00 ~ 18:00**	0.18	0.18	0.00	0.18	0.00	0.00	0.00	0.00	0.00	0.00	0.00	0.00	0.00	0.00	0.00	0.18	0.00	0.00	0.73
			0.02	**18:00 ~ 19:00**	0.18	0.18	0.00	0.18	0.00	0.00	0.00	0.00	0.00	0.00	0.00	0.00	0.00	0.00	0.00	0.18	0.00	0.00	0.73
			0.02	**19:00 ~ 20:00**	0.18	0.18	0.00	0.18	0.00	0.00	0.00	0.00	0.00	0.00	0.00	0.00	0.00	0.00	0.00	0.18	0.00	0.00	0.73
			0.02	**20:00 ~ 21:00**	0.18	0.18	0.00	0.18	0.00	0.00	0.00	0.00	0.00	0.00	0.00	0.00	0.00	0.00	0.00	0.18	0.00	0.00	0.73
			0.02	**21:00 ~ 22:00**	0.18	0.18	0.00	0.18	0.00	0.00	0.00	0.00	0.00	0.00	0.00	0.00	0.00	0.00	0.00	0.18	0.00	0.00	0.73
			0.02	**22:00 ~ 23:00**	0.18	0.18	0.00	0.18	0.00	0.00	0.00	0.00	0.00	0.00	0.00	0.00	0.00	0.00	0.00	0.18	0.00	0.00	0.73
			0.02	**23:00 ~ 00:00**	0.18	0.18	0.00	0.18	0.00	0.00	0.00	0.00	0.00	0.00	0.00	0.00	0.00	0.00	0.00	0.18	0.00	0.00	0.73
				Whole Day Total (veh*km)	4.37	4.00	0.00	3.09	0.00	0.00	0.00	0.00	0.00	0.00	0.00	0.00	0.00	0.00	0.00	3.09	0.00	0.00	14.56
38	Kau Pui Lung Road	NB	0.04	**00:00 ~ 01:00**	3.47	1.74	0.00	0.87	0.43	0.00	0.43	0.00	0.00	0.43	0.00	0.00	0.00	0.00	0.00	0.43	0.00	0.00	7.81
			0.04	**01:00 ~ 02:00**	2.60	1.30	0.00	0.43	0.43	0.00	0.43	0.00	0.00	0.43	0.00	0.00	0.00	0.00	0.00	0.43	0.00	0.00	6.08
			0.04	**02:00 ~ 03:00**	1.74	0.87	0.00	0.43	0.43	0.00	0.00	0.00	0.00	0.00	0.00	0.00	0.00	0.00	0.00	0.43	0.00	0.00	3.91
			0.04	**03:00 ~ 04:00**	1.30	0.87	0.00	0.43	0.43	0.00	0.00	0.00	0.00	0.00	0.00	0.00	0.00	0.00	0.00	0.43	0.00	0.00	3.47
			0.04	**04:00 ~ 05:00**	1.30	0.87	0.00	0.43	0.43	0.00	0.00	0.00	0.00	0.00	0.00	0.00	0.00	0.00	0.00	0.43	0.00	0.00	3.47
			0.04	**05:00 ~ 06:00**	1.74	0.87	0.00	0.43	0.43	0.00	0.00	0.00	0.00	0.00	0.00	0.00	0.00	0.00	0.00	0.43	0.00	0.00	3.91
			0.04	**06:00 ~ 07:00**	3.47	1.74	0.00	0.87	0.43	0.00	0.43	0.00	0.00	0.43	0.00	0.00	0.00	0.00	0.00	0.43	0.00	0.00	7.81
			0.04	**07:00 ~ 08:00**	6.94	3.04	0.00	1.30	0.43	0.43	0.43	0.00	0.00	0.43	0.43	0.43	0.43	0.00	0.00	0.87	0.43	0.00	15.62
			0.04	**08:00 ~ 09:00**	8.68	3.47	0.00	1.30	0.43	0.43	0.43	0.00	0.00	0.43	0.43	0.43	0.43	0.00	0.00	1.30	0.43	0.00	18.23
			0.04	**09:00 ~ 10:00**	7.38	3.04	0.00	1.30	0.43	0.43	0.43	0.00	0.00	0.43	0.43	0.43	0.43	0.00	0.00	0.87	0.43	0.00	16.06
			0.04	**10:00 ~ 11:00**	7.38	3.04	0.00	1.30	0.43	0.43	0.43	0.00	0.00	0.43	0.43	0.43	0.43	0.00	0.00	0.87	0.43	0.00	16.06
			0.04	**11:00 ~ 12:00**	7.81	3.47	0.00	1.30	0.43	0.43	0.43	0.00	0.00	0.43	0.43	0.43	0.43	0.00	0.00	0.87	0.43	0.00	16.93
			0.04	**12:00 ~ 13:00**	5.64	2.60	0.00	0.87	0.43	0.43	0.43	0.00	0.00	0.43	0.43	0.00	0.43	0.00	0.00	0.87	0.00	0.00	12.59
			0.04	**13:00 ~ 14:00**	5.64	2.60	0.00	1.30	0.43	0.43	0.43	0.00	0.00	0.43	0.43	0.00	0.43	0.00	0.00	0.87	0.00	0.00	13.02
			0.04	**14:00 ~ 15:00**	5.64	2.60	0.00	1.30	0.43	0.43	0.43	0.00	0.00	0.43	0.43	0.00	0.43	0.00	0.00	0.87	0.00	0.00	13.02
			0.04	**15:00 ~ 16:00**	6.08	2.60	0.00	1.30	0.43	0.43	0.43	0.00	0.00	0.43	0.43	0.00	0.43	0.00	0.00	0.87	0.00	0.00	13.45
			0.04	**16:00 ~ 17:00**	6.08	2.60	0.00	1.30	0.43	0.43	0.43	0.00	0.00	0.43	0.43	0.00	0.43	0.00	0.00	0.87	0.00	0.00	13.45
			0.04	**17:00 ~ 18:00**	6.08	2.60	0.00	1.30	0.43	0.43	0.43	0.00	0.00	0.43	0.43	0.00	0.43	0.00	0.00	0.87	0.00	0.00	13.45
			0.04	**18:00 ~ 19:00**	6.51	2.60	0.00	1.30	0.43	0.43	0.43	0.00	0.00	0.43	0.43	0.00	0.43	0.00	0.00	0.87	0.00	0.00	13.89
			0.04	**19:00 ~ 20:00**	5.64	2.60	0.00	1.30	0.43	0.43	0.43	0.00	0.00	0.43	0.43	0.00	0.43	0.00	0.00	0.87	0.00	0.00	13.02
			0.04	**20:00 ~ 21:00**	4.77	2.17	0.00	0.87	0.43	0.43	0.43	0.00	0.00	0.43	0.43	0.00	0.43	0.00	0.00	0.87	0.00	0.00	11.28
			0.04	**21:00 ~ 22:00**	5.21	2.17	0.00	0.87	0.43	0.43	0.43	0.00	0.00	0.43	0.43	0.00	0.43	0.00	0.00	0.87	0.00	0.00	11.72
			0.04	**22:00 ~ 23:00**	4.77	2.17	0.00	0.87	0.43	0.43	0.43	0.00	0.00	0.43	0.43	0.00	0.43	0.00	0.00	0.87	0.00	0.00	11.28
			0.04	**23:00 ~ 00:00**	3.91	1.74	0.00	0.87	0.43	0.43	0.43	0.00	0.00	0.43	0.43	0.00	0.43	0.00	0.00	0.43	0.00	0.00	9.55
				Whole Day Total (veh*km)	119.78	53.38	0.00	23.87	10.42	7.38	8.68	0.00	0.00	8.68	7.38	2.17	7.38	0.00	0.00	17.79	2.17	0.00	269.08
39	Kau Pui Lung Road	SB	0.04	**00:00 ~ 01:00**	3.04	1.30	0.00	0.87	0.43	0.00	0.43	0.00	0.00	0.43	0.00	0.00	0.00	0.00	0.00	0.43	0.00	0.00	6.94
			0.04	**01:00 ~ 02:00**	2.17	0.87	0.00	0.43	0.43	0.00	0.43	0.00	0.00	0.43	0.00	0.00	0.00	0.00	0.00	0.43	0.00	0.00	5.21
			0.04	**02:00 ~ 03:00**	1.74	0.43	0.00	0.43	0.43	0.00	0.00	0.00	0.00	0.00	0.00	0.00	0.00	0.00	0.00	0.43	0.00	0.00	3.47
			0.04	**03:00 ~ 04:00**	1.30	0.43	0.00	0.43	0.43	0.00	0.00	0.00	0.00	0.00	0.00	0.00	0.00	0.00	0.00	0.43	0.00	0.00	3.04
			0.04	**04:00 ~ 05:00**	1.30	0.43	0.00	0.43	0.43	0.00	0.00	0.00	0.00	0.00	0.00	0.00	0.00	0.00	0.00	0.43	0.00	0.00	3.04
			0.04	**05:00 ~ 06:00**	1.74	0.87	0.00	0.43	0.43	0.00	0.00	0.00	0.00	0.00	0.00	0.00	0.00	0.00	0.00	0.43	0.00	0.00	3.91
			0.04	**06:00 ~ 07:00**	3.04	1.30	0.00	0.87	0.43	0.00	0.43	0.00	0.00	0.43	0.00	0.00	0.00	0.00	0.00	0.43	0.00	0.00	6.94
			0.04	**07:00 ~ 08:00**	6.08	2.17	0.00	1.30	0.43	0.43	0.43	0.00	0.00	0.43	0.43	0.00	0.43	0.00	0.00	0.87	0.43	0.00	13.45
			0.04	**08:00 ~ 09:00**	7.38	2.60	0.00	1.30	0.87	0.43	0.43	0.00	0.00	0.43	0.43	0.00	0.43	0.00	0.00	0.87	0.43	0.00	15.62
			0.04	**09:00 ~ 10:00**	6.51	2.17	0.00	1.30	0.43	0.43	0.43	0.00	0.00	0.43	0.43	0.00	0.43	0.00	0.00	0.87	0.43	0.00	13.89
			0.04	**10:00 ~ 11:00**	6.51	2.17	0.00	1.30	0.43	0.43	0.43	0.00	0.00	0.43	0.43	0.00	0.43	0.00	0.00	0.87	0.43	0.00	13.89
			0.04	**11:00 ~ 12:00**	6.94	2.17	0.00	1.30	0.43	0.43	0.43	0.00	0.00	0.43	0.43	0.00	0.43	0.00	0.00	0.87	0.43	0.00	14.32
			0.04	**12:00 ~ 13:00**	6.51	2.17	0.00	1.30	0.43	0.43	0.43	0.00	0.00	0.43	0.43	0.00	0.43	0.00	0.00	0.87	0.00	0.00	13.45
			0.04	**13:00 ~ 14:00**	6.94	2.17	0.00	1.30	0.43	0.43	0.43	0.00	0.00	0.43	0.43	0.00	0.43	0.00	0.00	0.87	0.00	0.00	13.89
			0.04	**14:00 ~ 15:00**	6.94	2.60	0.00	1.30	0.43	0.43	0.43	0.00	0.00	0.43	0.43	0.00	0.43	0.00	0.00	0.87	0.00	0.00	14.32
			0.04	**15:00 ~ 16:00**	6.94	2.60	0.00	1.30	0.43	0.43	0.43	0.00	0.00	0.43	0.43	0.00	0.43	0.00	0.00	0.87	0.00	0.00	14.32
			0.04	**16:00 ~ 17:00**	7.38	2.60	0.00	1.30	0.43	0.43	0.43	0.00	0.00	0.43	0.43	0.00	0.43	0.00	0.00	0.87	0.00	0.00	14.76
			0.04	**17:00 ~ 18:00**	6.94	2.60	0.00	1.30	0.43	0.43	0.43	0.00	0.00	0.43	0.43	0.00	0.43	0.00	0.00	0.87	0.00	0.00	14.32
			0.04	**18:00 ~ 19:00**	7.38	2.60	0.00	1.30	0.43	0.43	0.43	0.00	0.00	0.43	0.43	0.00	0.43	0.00	0.00	0.87	0.00	0.00	14.76
			0.04	**19:00 ~ 20:00**	6.94	2.17	0.00	1.30	0.43	0.43	0.43	0.00	0.00	0.43	0.43	0.00	0.43	0.00	0.00	0.87	0.00	0.00	13.89
			0.04	**20:00 ~ 21:00**	5.64	2.17	0.00	0.87	0.43	0.43	0.43	0.00	0.00	0.43	0.43	0.00	0.43	0.00	0.00	0.87	0.00	0.00	12.15
			0.04	**21:00 ~ 22:00**	6.08	2.17	0.00	0.87	0.43	0.43	0.43	0.00	0.00	0.43	0.43	0.00	0.43	0.00	0.00	0.87	0.00	0.00	12.59
			0.04	**22:00 ~ 23:00**	5.64	1.74	0.00	0.87	0.43	0.43	0.43	0.00	0.00	0.43	0.43	0.00	0.43	0.00	0.00	0.87	0.00	0.00	11.72
			0.04	**23:00 ~ 00:00**	4.34	1.74	0.00	0.87	0.43	0.43	0.43	0.00	0.00	0.43	0.43	0.00	0.43	0.00	0.00	0.43	0.00	0.00	9.98
				Whole Day Total (veh*km)	125.43	44.27	0.00	24.30	10.85	7.38	8.68	0.00	0.00	8.68	7.38	0.00	7.38	0.00	0.00	17.36	2.17	0.00	263.87
40	Tin Kwong Road	EB	0.05	**00:00 ~ 01:00**	11.28	5.91	0.00	2.69	1.07	0.54	0.54	0.54	0.00	0.54	0.54	0.54	0.54	0.00	1.07	1.61	0.54	0.00	27.92
			0.05	**01:00 ~ 02:00**	7.52	3.76	0.00	1.61	0.54	0.54	0.54	0.00	0.00	0.54	0.54	0.54	0.54	0.00	0.54	1.07	0.54	0.00	18.80
			0.05	**02:00 ~ 03:00**	5.37	2.69	0.00	1.61	0.54	0.54	0.54	0.00	0.00	0.54	0.54	0.00	0.54	0.00	0.54	1.07	0.54	0.00	15.04
			0.05	**03:00 ~ 04:00**	4.30	2.15	0.00	1.07	0.54	0.54	0.54	0.00	0.00	0.54	0.00	0.00	0.54	0.00	0.54	0.54	0.00	0.00	11.28
			0.05	**04:00 ~ 05:00**	4.30	2.15	0.00	1.07	0.54	0.54	0.54	0.00	0.00	0.54	0.00	0.00	0.54	0.00	0.54	0.54	0.00	0.00	11.28
			0.05	**05:00 ~ 06:00**	5.91	3.22	0.00	1.61	0.54	0.54	0.54	0.00	0.00	0.54	0.54	0.00	0.54	0.00	1.07	1.07	0.54	0.00	17.18
			0.05	**06:00 ~ 07:00**	11.28	5.91	0.00	2.69	1.07	0.54	0.54	0.54	0.00	0.54	0.54	0.54	0.54	0.00	2.15	1.61	0.54	0.00	29.00
			0.05	**07:00 ~ 08:00**	22.55	11.81	0.54	4.83	2.15	0.54	0.54	1.07	0.54	0.54	0.54	0.54	0.54	0.00	2.69	2.69	0.54	0.00	52.63
			0.05	**08:00 ~ 09:00**	28.46	14.50	0.54	6.44	2.15	0.54	1.07	1.07	0.54	0.54	0.54	0.54	0.54	0.00	2.15	3.22	0.54	0.00	63.37
			0.05	**09:00 ~ 10:00**	25.24	12.89	0.54	5.37	2.15	0.54	0.54	1.07	0.54	0.54	0.54	0.54	0.54	0.00	2.15	2.69	0.54	0.00	56.39
			0.05	**10:00 ~ 11:00**	24.17	12.35	0.54	5.37	2.15	0.54	0.54	0.54	0.54	0.54	0.54	0.54	0.54	0.00	2.15	2.69	0.54	0.00	54.24
			0.05	**11:00 ~ 12:00**	25.24	12.89	0.54	5.37	2.15	0.54	0.54	0.54	0.54	0.54	0.54	0.54	0.54	0.00	2.15	3.22	0.54	0.00	56.39
			0.05	**12:00 ~ 13:00**	11.81	5.91	0.54	2.69	1.07	0.54	0.54	0.54	0.00	0.54	0.54	0.54	0.54	0.00	2.15	1.61	0.54	0.00	30.07
			0.05	**13:00 ~ 14:00**	11.81	5.91	0.54	2.69	1.07	0.54	0.54	0.54	0.00	0.54	0.54	0.54	0.54	0.00	2.15	1.61	0.54	0.00	30.07
			0.05	**14:00 ~ 15:00**	11.81	5.91	0.54	2.69	1.07	0.54	0.54	1.07	0.00	0.54	0.54	0.54	0.54	0.00	2.15	1.61	0.54	0.00	30.61
			0.05	**15:00 ~ 16:00**	12.35	6.44	0.54	2.69	1.07	0.54	0.54	1.07	0.00	0.54	0.54	0.54	0.54	0.00	2.15	1.61	0.54	0.00	31.68
			0.05	**16:00 ~ 17:00**	12.35	6.44	0.54	3.22	1.07	0.54	0.54	1.07	0.00	0.54	0.54	0.54	0.54	0.00	2.15	1.61	0.54	0.00	32.22
			0.05	**17:00 ~ 18:00**	12.35	6.44	0.54	3.22	1.07	0.54	0.54	1.07	0.00	0.54	0.54	0.54	0.54	0.00	2.15	1.61	0.54	0.00	32.22
			0.05	**18:00 ~ 19:00**	13.43	6.98	0.54	3.22	1.07	0.54	0.54	1.07	0.00	0.54	0.54	0.54	0.54	0.00	2.15	1.61	0.54	0.00	33.83
			0.05	**19:00 ~ 20:00**	11.81	5.91	0.54	2.69	1.07	0.54	0.54	0.54	0.00	0.54	0.54	0.54	0.54	0.00	1.61	1.61	0.54	0.00	29.54
			0.05	**20:00 ~ 21:00**	10.20	5.37	0.54	2.69	1.07	0.54	0.54	0.54	0.00	0.54	0.54	0.54	0.54	0.00	1.61	1.07	0.54	0.00	26.85
			0.05	**21:00 ~ 22:00**	10.20	5.37	0.54	2.69	1.07	0.54	0.54	0.54	0.00	0.54	0.54	0.54	0.54	0.00	1.61	1.07	0.54	0.00	26.85
			0.05	**22:00 ~ 23:00**	9.67	4.83	0.54	2.15	1.07	0.54	0.54	0.54	0.00	0.54	0.54	0.54	0.54	0.00	1.61	1.07	0.54	0.00	25.24
			0.05	**23:00 ~ 00:00**	8.06	4.30	0.54	2.15	1.07	0.54	0.54	0.54	0.00	0.54	0.54	0.54	0.54	0.00	1.61	1.07	0.54	0.00	23.09
				Whole Day Total (veh*km)	311.46	160.03	9.13	72.50	28.46	12.89	13.43	15.04	2.69	12.89	11.81	10.74	12.89	0.00	40.81	39.20	11.81	0.00	765.76

Road No.	Road Name	Bound	Road Length (km)	Hour	PC	TAXI	LGV3	LGV4	LGV6	HGV7	HGV8	PLB	PV4	PV5	NFB6	NFB7	NFB8	FBSD	FBDD	MC	HGV9	NFB9	Total
41	Tin Kwong Road	WB	0.05	**00:00 ~ 01:00**	6.44	3.22	0.00	1.07	0.54	0.54	0.54	0.54	0.00	0.54	0.00	0.00	0.54	0.00	1.07	1.07	0.00	0.00	16.11
			0.05	**01:00 ~ 02:00**	4.30	2.15	0.00	0.54	0.54	0.54	0.54	0.00	0.00	0.54	0.00	0.00	0.54	0.00	0.54	0.54	0.00	0.00	10.74
			0.05	**02:00 ~ 03:00**	3.22	1.61	0.00	0.54	0.54	0.00	0.54	0.00	0.00	0.54	0.00	0.00	0.00	0.00	0.54	0.54	0.00	0.00	8.06
			0.05	**03:00 ~ 04:00**	2.69	1.07	0.00	0.54	0.54	0.00	0.00	0.00	0.00	0.54	0.00	0.00	0.00	0.00	0.54	0.54	0.00	0.00	6.44
			0.05	**04:00 ~ 05:00**	2.69	1.07	0.00	0.54	0.54	0.00	0.00	0.00	0.00	0.54	0.00	0.00	0.00	0.00	0.54	0.54	0.00	0.00	6.44
			0.05	**05:00 ~ 06:00**	3.22	1.61	0.00	0.54	0.54	0.00	0.54	0.54	0.00	0.54	0.00	0.00	0.00	0.00	1.07	0.54	0.00	0.00	9.13
			0.05	**06:00 ~ 07:00**	6.44	3.22	0.00	1.07	0.54	0.54	0.54	0.54	0.00	0.54	0.00	0.00	0.54	0.00	2.15	1.07	0.00	0.00	17.18
			0.05	**07:00 ~ 08:00**	12.89	5.91	0.00	2.15	1.07	0.54	0.54	1.07	0.54	0.54	0.54	0.54	0.54	0.00	2.69	1.61	0.54	0.00	31.68
			0.05	**08:00 ~ 09:00**	16.11	7.52	0.00	2.15	1.07	0.54	0.54	1.07	0.54	0.54	0.54	0.54	0.54	0.00	2.15	2.15	0.54	0.00	36.52
			0.05	**09:00 ~ 10:00**	13.96	6.44	0.00	2.15	1.07	0.54	0.54	1.07	0.54	0.54	0.54	0.54	0.54	0.00	2.15	1.61	0.54	0.00	32.76
			0.05	**10:00 ~ 11:00**	13.43	6.44	0.00	2.15	1.07	0.54	0.54	0.54	0.54	0.54	0.54	0.54	0.54	0.00	2.15	1.61	0.54	0.00	31.68
			0.05	**11:00 ~ 12:00**	14.50	6.44	0.00	2.15	1.07	0.54	0.54	0.54	0.54	0.54	0.54	0.54	0.54	0.00	2.15	1.61	0.54	0.00	32.76
			0.05	**12:00 ~ 13:00**	10.74	4.83	0.00	1.07	0.54	0.54	0.54	1.07	0.00	0.54	0.54	0.54	0.54	0.00	2.15	1.61	0.00	0.00	25.24
			0.05	**13:00 ~ 14:00**	10.74	4.83	0.00	1.61	0.54	0.54	0.54	1.07	0.00	0.54	0.54	0.54	0.54	0.00	2.15	1.61	0.00	0.00	25.78
			0.05	**14:00 ~ 15:00**	11.28	4.83	0.00	1.61	0.54	0.54	0.54	1.07	0.00	0.54	0.54	0.54	0.54	0.00	2.15	1.61	0.00	0.00	26.31
			0.05	**15:00 ~ 16:00**	11.28	4.83	0.00	1.61	0.54	0.54	0.54	1.07	0.00	0.54	0.54	0.54	0.54	0.00	2.15	1.61	0.00	0.00	26.31
			0.05	**16:00 ~ 17:00**	11.81	5.37	0.00	1.61	0.54	0.54	0.54	1.07	0.00	0.54	0.54	0.54	0.54	0.00	2.15	1.61	0.00	0.00	27.39
			0.05	**17:00 ~ 18:00**	11.28	5.37	0.00	1.61	0.54	0.54	0.54	1.07	0.00	0.54	0.54	0.54	0.54	0.00	2.15	1.61	0.00	0.00	26.85
			0.05	**18:00 ~ 19:00**	12.35	5.37	0.00	1.61	0.54	0.54	0.54	1.07	0.00	0.54	0.54	0.54	0.54	0.00	2.15	1.61	0.00	0.00	27.92
			0.05	**19:00 ~ 20:00**	10.74	4.83	0.00	1.61	0.54	0.54	0.54	1.07	0.00	0.54	0.54	0.54	0.54	0.00	2.15	1.61	0.00	0.00	25.78
			0.05	**20:00 ~ 21:00**	9.13	4.30	0.00	1.07	0.54	0.54	0.54	0.54	0.00	0.54	0.54	0.54	0.54	0.00	1.61	1.07	0.00	0.00	21.48
			0.05	**21:00 ~ 22:00**	9.67	4.30	0.00	1.07	0.54	0.54	0.54	0.54	0.00	0.54	0.54	0.54	0.54	0.00	1.61	1.07	0.00	0.00	22.02
			0.05	**22:00 ~ 23:00**	8.59	3.76	0.00	1.07	0.54	0.54	0.54	0.54	0.00	0.54	0.54	0.54	0.54	0.00	1.61	1.07	0.00	0.00	20.41
			0.05	**23:00 ~ 00:00**	7.52	3.22	0.00	1.07	0.54	0.54	0.54	0.54	0.00	0.54	0.54	0.54	0.54	0.00	1.61	1.07	0.00	0.00	18.80
				Whole Day Total (veh*km)	225.00	102.57	0.00	32.22	15.57	10.74	11.81	16.65	2.69	12.89	9.13	9.13	10.74	0.00	41.35	30.61	2.69	0.00	533.78

Road No.	Road Name	Bound	Road Length (km)	Hour	PC	TAXI	LGV3	LGV4	LGV6	HGV7	HGV8	PLB	PV4	PV5	NFB6	NFB7	NFB8	FBSD	FBDD	MC	HGV9	NFB9	Total
42	Tin Kwong Road	EB	0.04	**00:00 ~ 01:00**	7.79	4.08	0.00	1.86	0.74	0.37	0.37	0.37	0.00	0.37	0.37	0.37	0.37	0.00	0.74	1.11	0.37	0.00	19.29
			0.04	**01:00 ~ 02:00**	5.19	2.60	0.00	1.11	0.37	0.37	0.37	0.00	0.00	0.37	0.37	0.37	0.37	0.00	0.37	0.74	0.37	0.00	12.99
			0.04	**02:00 ~ 03:00**	3.71	1.86	0.00	1.11	0.37	0.37	0.37	0.00	0.00	0.37	0.37	0.00	0.37	0.00	0.37	0.74	0.37	0.00	10.39
			0.04	**03:00 ~ 04:00**	2.97	1.48	0.00	0.74	0.37	0.37	0.37	0.00	0.00	0.37	0.00	0.00	0.37	0.00	0.37	0.37	0.00	0.00	7.79
			0.04	**04:00 ~ 05:00**	2.97	1.48	0.00	0.74	0.37	0.37	0.37	0.00	0.00	0.37	0.00	0.00	0.37	0.00	0.37	0.37	0.00	0.00	7.79
			0.04	**05:00 ~ 06:00**	4.08	2.23	0.00	1.11	0.37	0.37	0.37	0.37	0.00	0.37	0.37	0.00	0.37	0.00	0.74	0.74	0.37	0.00	11.87
			0.04	**06:00 ~ 07:00**	7.79	4.08	0.00	1.86	0.74	0.37	0.37	0.37	0.00	0.37	0.37	0.37	0.37	0.00	1.48	1.11	0.37	0.00	20.03
			0.04	**07:00 ~ 08:00**	15.58	8.16	0.37	3.34	1.48	0.37	0.37	0.74	0.37	0.37	0.37	0.37	0.37	0.00	1.86	1.86	0.37	0.00	36.36
			0.04	**08:00 ~ 09:00**	19.66	10.02	0.37	4.45	1.48	0.37	0.74	0.74	0.37	0.37	0.37	0.37	0.37	0.00	1.48	2.23	0.37	0.00	43.78
			0.04	**09:00 ~ 10:00**	17.44	8.90	0.37	3.71	1.48	0.37	0.37	0.74	0.37	0.37	0.37	0.37	0.37	0.00	1.48	1.86	0.37	0.00	38.96
			0.04	**10:00 ~ 11:00**	16.70	8.53	0.37	3.71	1.48	0.37	0.37	0.37	0.37	0.37	0.37	0.37	0.37	0.00	1.48	1.86	0.37	0.00	37.47
			0.04	**11:00 ~ 12:00**	17.44	8.90	0.37	3.71	1.48	0.37	0.37	0.37	0.37	0.37	0.37	0.37	0.37	0.00	1.48	2.23	0.37	0.00	38.96
			0.04	**12:00 ~ 13:00**	8.16	4.08	0.37	1.86	0.74	0.37	0.37	0.37	0.00	0.37	0.37	0.37	0.37	0.00	1.48	1.11	0.37	0.00	20.78
			0.04	**13:00 ~ 14:00**	8.16	4.08	0.37	1.86	0.74	0.37	0.37	0.37	0.00	0.37	0.37	0.37	0.37	0.00	1.48	1.11	0.37	0.00	20.78
			0.04	**14:00 ~ 15:00**	8.16	4.08	0.37	1.86	0.74	0.37	0.37	0.74	0.00	0.37	0.37	0.37	0.37	0.00	1.48	1.11	0.37	0.00	21.15
			0.04	**15:00 ~ 16:00**	8.53	4.45	0.37	1.86	0.74	0.37	0.37	0.74	0.00	0.37	0.37	0.37	0.37	0.00	1.48	1.11	0.37	0.00	21.89
			0.04	**16:00 ~ 17:00**	8.53	4.45	0.37	2.23	0.74	0.37	0.37	0.74	0.00	0.37	0.37	0.37	0.37	0.00	1.48	1.11	0.37	0.00	22.26
			0.04	**17:00 ~ 18:00**	8.53	4.45	0.37	2.23	0.74	0.37	0.37	0.74	0.00	0.37	0.37	0.37	0.37	0.00	1.48	1.11	0.37	0.00	22.26
			0.04	**18:00 ~ 19:00**	9.28	4.82	0.37	2.23	0.74	0.37	0.37	0.74	0.00	0.37	0.37	0.37	0.37	0.00	1.48	1.11	0.37	0.00	23.37
			0.04	**19:00 ~ 20:00**	8.16	4.08	0.37	1.86	0.74	0.37	0.37	0.37	0.00	0.37	0.37	0.37	0.37	0.00	1.11	1.11	0.37	0.00	20.41
			0.04	**20:00 ~ 21:00**	7.05	3.71	0.37	1.86	0.74	0.37	0.37	0.37	0.00	0.37	0.37	0.37	0.37	0.00	1.11	0.74	0.37	0.00	18.55
			0.04	**21:00 ~ 22:00**	7.05	3.71	0.37	1.86	0.74	0.37	0.37	0.37	0.00	0.37	0.37	0.37	0.37	0.00	1.11	0.74	0.37	0.00	18.55
			0.04	**22:00 ~ 23:00**	6.68	3.34	0.37	1.48	0.74	0.37	0.37	0.37	0.00	0.37	0.37	0.37	0.37	0.00	1.11	0.74	0.37	0.00	17.44
			0.04	**23:00 ~ 00:00**	5.57	2.97	0.37	1.48	0.74	0.37	0.37	0.37	0.00	0.37	0.37	0.37	0.37	0.00	1.11	0.74	0.37	0.00	15.95
				Whole Day Total (veh*km)	215.18	110.56	6.31	50.09	19.66	8.90	9.28	10.39	1.86	8.90	8.16	7.42	8.90	0.00	28.20	27.08	8.16	0.00	529.05

Road No.	Road Name	Bound	Road Length (km)	Hour	PC	TAXI	LGV3	LGV4	LGV6	HGV7	HGV8	PLB	PV4	PV5	NFB6	NFB7	NFB8	FBSD	FBDD	MC	HGV9	NFB9	Total
43	Tin Kwong Road	WB	0.04	**00:00 ~ 01:00**	4.45	2.23	0.00	0.74	0.37	0.37	0.37	0.37	0.00	0.37	0.00	0.00	0.37	0.00	0.74	0.74	0.00	0.00	11.13
			0.04	**01:00 ~ 02:00**	2.97	1.48	0.00	0.37	0.37	0.37	0.37	0.00	0.00	0.37	0.00	0.00	0.37	0.00	0.37	0.37	0.00	0.00	7.42
			0.04	**02:00 ~ 03:00**	2.23	1.11	0.00	0.37	0.37	0.00	0.37	0.00	0.00	0.37	0.00	0.00	0.00	0.00	0.37	0.37	0.00	0.00	5.57
			0.04	**03:00 ~ 04:00**	1.86	0.74	0.00	0.37	0.37	0.00	0.00	0.00	0.00	0.37	0.00	0.00	0.00	0.00	0.37	0.37	0.00	0.00	4.45
			0.04	**04:00 ~ 05:00**	1.86	0.74	0.00	0.37	0.37	0.00	0.00	0.00	0.00	0.37	0.00	0.00	0.00	0.00	0.37	0.37	0.00	0.00	4.45
			0.04	**05:00 ~ 06:00**	2.23	1.11	0.00	0.37	0.37	0.00	0.37	0.37	0.00	0.37	0.00	0.00	0.00	0.00	0.74	0.37	0.00	0.00	6.31
			0.04	**06:00 ~ 07:00**	4.45	2.23	0.00	0.74	0.37	0.37	0.37	0.37	0.00	0.37	0.00	0.00	0.37	0.00	1.48	0.74	0.00	0.00	11.87
			0.04	**07:00 ~ 08:00**	8.90	4.08	0.00	1.48	0.74	0.37	0.37	0.74	0.37	0.37	0.37	0.37	0.37	0.00	1.86	1.11	0.37	0.00	21.89
			0.04	**08:00 ~ 09:00**	11.13	5.19	0.00	1.48	0.74	0.37	0.37	0.74	0.37	0.37	0.37	0.37	0.37	0.00	1.48	1.48	0.37	0.00	25.23
			0.04	**09:00 ~ 10:00**	9.65	4.45	0.00	1.48	0.74	0.37	0.37	0.74	0.37	0.37	0.37	0.37	0.37	0.00	1.48	1.11	0.37	0.00	22.63
			0.04	**10:00 ~ 11:00**	9.28	4.45	0.00	1.48	0.74	0.37	0.37	0.37	0.37	0.37	0.37	0.37	0.37	0.00	1.48	1.11	0.37	0.00	21.89
			0.04	**11:00 ~ 12:00**	10.02	4.45	0.00	1.48	0.74	0.37	0.37	0.37	0.37	0.37	0.37	0.37	0.37	0.00	1.48	1.11	0.37	0.00	22.63
			0.04	**12:00 ~ 13:00**	7.42	3.34	0.00	0.74	0.37	0.37	0.37	0.74	0.00	0.37	0.37	0.37	0.37	0.00	1.48	1.11	0.00	0.00	17.44
			0.04	**13:00 ~ 14:00**	7.42	3.34	0.00	1.11	0.37	0.37	0.37	0.74	0.00	0.37	0.37	0.37	0.37	0.00	1.48	1.11	0.00	0.00	17.81
			0.04	**14:00 ~ 15:00**	7.79	3.34	0.00	1.11	0.37	0.37	0.37	0.74	0.00	0.37	0.37	0.37	0.37	0.00	1.48	1.11	0.00	0.00	18.18
			0.04	**15:00 ~ 16:00**	7.79	3.34	0.00	1.11	0.37	0.37	0.37	0.74	0.00	0.37	0.37	0.37	0.37	0.00	1.48	1.11	0.00	0.00	18.18
			0.04	**16:00 ~ 17:00**	8.16	3.71	0.00	1.11	0.37	0.37	0.37	0.74	0.00	0.37	0.37	0.37	0.37	0.00	1.48	1.11	0.00	0.00	18.92
			0.04	**17:00 ~ 18:00**	7.79	3.71	0.00	1.11	0.37	0.37	0.37	0.74	0.00	0.37	0.37	0.37	0.37	0.00	1.48	1.11	0.00	0.00	18.55
			0.04	**18:00 ~ 19:00**	8.53	3.71	0.00	1.11	0.37	0.37	0.37	0.74	0.00	0.37	0.37	0.37	0.37	0.00	1.48	1.11	0.00	0.00	19.29
			0.04	**19:00 ~ 20:00**	7.42	3.34	0.00	1.11	0.37	0.37	0.37	0.74	0.00	0.37	0.37	0.37	0.37	0.00	1.48	1.11	0.00	0.00	17.81
			0.04	**20:00 ~ 21:00**	6.31	2.97	0.00	0.74	0.37	0.37	0.37	0.37	0.00	0.37	0.37	0.37	0.37	0.00	1.11	0.74	0.00	0.00	14.84
			0.04	**21:00 ~ 22:00**	6.68	2.97	0.00	0.74	0.37	0.37	0.37	0.37	0.00	0.37	0.37	0.37	0.37	0.00	1.11	0.74	0.00	0.00	15.21
			0.04	**22:00 ~ 23:00**	5.94	2.60	0.00	0.74	0.37	0.37	0.37	0.37	0.00	0.37	0.37	0.37	0.37	0.00	1.11	0.74	0.00	0.00	14.10
			0.04	**23:00 ~ 00:00**	5.19	2.23	0.00	0.74	0.37	0.37	0.37	0.37	0.00	0.37	0.37	0.37	0.37	0.00	1.11	0.74	0.00	0.00	12.99
				Whole Day Total (veh*km)	155.45	70.86	0.00	22.26	10.76	7.42	8.16	11.50	1.86	8.90	6.31	6.31	7.42	0.00	28.57	21.15	1.86	0.00	368.77

Road No.	Road Name	Bound	Road Length (km)	Hour	PC	TAXI	LGV3	LGV4	LGV6	HGV7	HGV8	PLB	PV4	PV5	NFB6	NFB7	NFB8	FBSD	FBDD	MC	HGV9	NFB9	Total
44	Hop Yat Road	SB	0.12	**00:00 ~ 01:00**	1.24	1.24	0.00	0.00	0.00	0.00	0.00	0.00	0.00	0.00	0.00	0.00	0.00	0.00	0.00	0.00	0.00	0.00	2.48
			0.12	**01:00 ~ 02:00**	1.24	1.24	0.00	0.00	0.00	0.00	0.00	0.00	0.00	0.00	0.00	0.00	0.00	0.00	0.00	0.00	0.00	0.00	2.48
			0.12	**02:00 ~ 03:00**	1.24	1.24	0.00	0.00	0.00	0.00	0.00	0.00	0.00	0.00	0.00	0.00	0.00	0.00	0.00	0.00	0.00	0.00	2.48
			0.12	**03:00 ~ 04:00**	1.24	1.24	0.00	0.00	0.00	0.00	0.00	0.00	0.00	0.00	0.00	0.00	0.00	0.00	0.00	0.00	0.00	0.00	2.48
			0.12	**04:00 ~ 05:00**	1.24	1.24	0.00	0.00	0.00	0.00	0.00	0.00	0.00	0.00	0.00	0.00	0.00	0.00	0.00	0.00	0.00	0.00	2.48
			0.12	**05:00 ~ 06:00**	1.24	1.24	0.00	0.00	0.00	0.00	0.00	0.00	0.00	0.00	0.00	0.00	0.00	0.00	0.00	0.00	0.00	0.00	2.48
			0.12	**06:00 ~ 07:00**	1.24	1.24	0.00	0.00	0.00	0.00	0.00	0.00	0.00	0.00	0.00	0.00	0.00	0.00	0.00	0.00	0.00	0.00	2.48
			0.12	**07:00 ~ 08:00**	1.24	1.24	0.00	1.24	0.00	0.00	0.00	0.00	0.00	0.00	0.00	0.00	0.00	0.00	0.00	1.24	0.00	0.00	4.96
			0.12	**08:00 ~ 09:00**	2.48	1.24	0.00	1.24	0.00	0.00	0.00	0.00	0.00	0.00	0.00	0.00	0.00	0.00	0.00	1.24	0.00	0.00	6.20
			0.12	**09:00 ~ 10:00**	1.24	1.24	0.00	1.24	0.00	0.00	0.00	0.00	0.00	0.00	0.00	0.00	0.00	0.00	0.00	1.24	0.00	0.00	4.96
			0.12	**10:00 ~ 11:00**	1.24	1.24	0.00	1.24	0.00	0.00	0.00	0.00	0.00	0.00	0.00	0.00	0.00	0.00	0.00	1.24	0.00	0.00	4.96
			0.12	**11:00 ~ 12:00**	1.24	1.24	0.00	1.24	0.00	0.00	0.00	0.00	0.00	0.00	0.00	0.00	0.00	0.00	0.00	1.24	0.00	0.00	4.96
			0.12	**12:00 ~ 13:00**	1.24	1.24	0.00	1.24	0.00	0.00	0.00	0.00	0.00	0.00	0.00	0.00	0.00	0.00	0.00	1.24	0.00	0.00	4.96
			0.12	**13:00 ~ 14:00**	1.24	1.24	0.00	1.24	0.00	0.00	0.00	0.00	0.00	0.00	0.00	0.00	0.00	0.00	0.00	1.24	0.00	0.00	4.96
			0.12	**14:00 ~ 15:00**	1.24	1.24	0.00	1.24	0.00	0.00	0.00	0.00	0.00	0.00	0.00	0.00	0.00	0.00	0.00	1.24	0.00	0.00	4.96
			0.12	**15:00 ~ 16:00**	1.24	1.24	0.00	1.24	0.00	0.00	0.00	0.00	0.00	0.00	0.00	0.00	0.00	0.00	0.00	1.24	0.00	0.00	4.96
			0.12	**16:00 ~ 17:00**	1.24	1.24	0.00	1.24	0.00	0.00	0.00	0.00	0.00	0.00	0.00	0.00	0.00	0.00	0.00	1.24	0.00	0.00	4.96
			0.12	**17:00 ~ 18:00**	1.24	1.24	0.00	1.24	0.00	0.00	0.00	0.00	0.00	0.00	0.00	0.00	0.00	0.00	0.00	1.24	0.00	0.00	4.96
			0.12	**18:00 ~ 19:00**	2.48	1.24	0.00	1.24	0.00	0.00	0.00	0.00	0.00	0.00	0.00	0.00	0.00	0.00	0.00	1.24	0.00	0.00	6.20
			0.12	**19:00 ~ 20:00**	1.24	1.24	0.00	1.24	0.00	0.00	0.00	0.00	0.00	0.00	0.00	0.00	0.00	0.00	0.00	1.24	0.00	0.00	4.96
			0.12	**20:00 ~ 21:00**	1.24	1.24	0.00	1.24	0.00	0.00	0.00	0.00	0.00	0.00	0.00	0.00	0.00	0.00	0.00	1.24	0.00	0.00	4.96
			0.12	**21:00 ~ 22:00**	1.24	1.24	0.00	1.24	0.00	0.00	0.00	0.00	0.00	0.00	0.00	0.00	0.00	0.00	0.00	1.24	0.00	0.00	4.96
			0.12	**22:00 ~ 23:00**	1.24	1.24	0.00	1.24	0.00	0.00	0.00	0.00	0.00	0.00	0.00	0.00	0.00	0.00	0.00	1.24	0.00	0.00	4.96
			0.12	**23:00 ~ 00:00**	1.24	1.24	0.00	1.24	0.00	0.00	0.00	0.00	0.00	0.00	0.00	0.00	0.00	0.00	0.00	1.24	0.00	0.00	4.96
				Whole Day Total (veh*km)	32.21	29.74	0.00	21.06	0.00	0.00	0.00	0.00	0.00	0.00	0.00	0.00	0.00	0.00	0.00	21.06	0.00	0.00	104.08

Road No.	Road Name	Bound	Road Length (km)	Hour	PC	TAXI	LGV3	LGV4	LGV6	HGV7	HGV8	PLB	PV4	PV5	NFB6	NFB7	NFB8	FBSD	FBDD	MC	HGV9	NFB9	Total
45	Tin Kwong Road	EB	0.06	**00:00 ~ 01:00**	13.38	6.69	0.00	3.04	1.22	0.61	0.61	0.61	0.00	0.61	0.61	0.61	0.61	0.00	1.22	1.82	0.61	0.00	32.22
			0.06	**01:00 ~ 02:00**	9.12	4.26	0.00	2.43	1.22	0.61	0.61	0.00	0.00	0.61	0.61	0.61	0.61	0.00	0.61	1.22	0.61	0.00	23.10
			0.06	**02:00 ~ 03:00**	6.69	3.04	0.00	1.82	0.61	0.61	0.61	0.00	0.00	0.61	0.61	0.00	0.61	0.00	0.61	1.22	0.61	0.00	17.63
			0.06	**03:00 ~ 04:00**	4.86	2.43	0.00	1.22	0.61	0.61	0.61	0.00	0.00	0.61	0.00	0.00	0.61	0.00	0.61	0.61	0.00	0.00	12.77
			0.06	**04:00 ~ 05:00**	4.86	2.43	0.00	1.22	0.61	0.61	0.61	0.00	0.00	0.61	0.00	0.00	0.61	0.00	0.61	0.61	0.00	0.00	12.77
			0.06	**05:00 ~ 06:00**	6.69	3.65	0.00	1.82	0.61	0.61	0.61	0.61	0.00	0.61	0.61	0.00	0.61	0.00	1.22	1.22	0.61	0.00	19.46
			0.06	**06:00 ~ 07:00**	13.38	6.69	0.00	3.04	1.22	0.61	0.61	0.61	0.00	0.61	0.61	0.61	0.61	0.00	2.43	1.82	0.61	0.00	33.44
			0.06	**07:00 ~ 08:00**	27.36	12.77	0.61	6.08	2.43	0.61	0.61	1.22	0.61	0.61	0.61	0.61	0.61	0.00	3.04	3.04	0.61	0.00	61.41
			0.06	**08:00 ~ 09:00**	34.05	16.42	0.61	7.90	3.04	0.61	1.22	1.22	0.61	0.61	0.61	0.61	0.61	0.00	2.43	3.65	0.61	0.00	74.78
			0.06	**09:00 ~ 10:00**	29.79	13.98	0.61	6.69	2.43	0.61	1.22	1.22	0.61	0.61	0.61	0.61	0.61	0.00	2.43	3.65	0.61	0.00	66.27
			0.06	**10:00 ~ 11:00**	28.58	13.98	0.61	6.69	2.43	0.61	0.61	0.61	0.61	0.61	0.61	0.61	0.61	0.00	2.43	3.04	0.61	0.00	63.23
			0.06	**11:00 ~ 12:00**	30.40	14.59	0.61	7.30	2.43	0.61	1.22	0.61	0.61	0.61	0.61	0.61	0.61	0.00	2.43	3.65	0.61	0.00	67.49
			0.06	**12:00 ~ 13:00**	18.24	8.51	0.61	3.65	1.82	0.61	0.61	0.61	0.61	0.61	0.61	0.61	0.61	0.00	2.43	2.43	0.61	0.00	43.17
			0.06	**13:00 ~ 14:00**	18.24	8.51	0.61	4.26	1.82	0.61	0.61	0.61	0.61	0.61	0.61	0.61	0.61	0.00	2.43	2.43	0.61	0.00	43.78
			0.06	**14:00 ~ 15:00**	18.85	8.51	0.61	4.26	1.82	0.61	0.61	1.22	0.61	0.61	0.61	0.61	0.61	0.00	2.43	2.43	0.61	0.00	44.99
			0.06	**15:00 ~ 16:00**	18.85	9.12	0.61	4.26	1.82	0.61	0.61	1.22	0.61	0.61	0.61	0.61	0.61	0.00	2.43	2.43	0.61	0.00	45.60
			0.06	**16:00 ~ 17:00**	19.46	9.12	0.61	4.26	1.82	0.61	0.61	1.22	0.61	0.61	0.61	0.61	0.61	0.00	2.43	2.43	0.61	0.00	46.21
			0.06	**17:00 ~ 18:00**	19.46	9.12	0.61	4.26	1.82	0.61	0.61	1.22	0.61	0.61	0.61	0.61	0.61	0.00	2.43	2.43	0.61	0.00	46.21
			0.06	**18:00 ~ 19:00**	20.67	9.73	0.61	4.26	1.82	0.61	0.61	1.22	0.61	0.61	0.61	0.61	0.61	0.00	2.43	2.43	0.61	0.00	48.03
			0.06	**19:00 ~ 20:00**	18.24	8.51	0.61	4.26	1.82	0.61	0.61	0.61	0.61	0.61	0.61	0.61	0.61	0.00	1.82	2.43	0.61	0.00	43.17
			0.06	**20:00 ~ 21:00**	15.81	7.30	0.61	3.65	1.22	0.61	0.61	0.61	0.61	0.61	0.61	0.61	0.61	0.00	1.82	1.82	0.61	0.00	37.70
			0.06	**21:00 ~ 22:00**	15.81	7.30	0.61	3.65	1.22	0.61	0.61	0.61	0.61	0.61	0.61	0.61	0.61	0.00	1.82	1.82	0.61	0.00	37.70
			0.06	**22:00 ~ 23:00**	14.59	7.30	0.61	3.04	1.22	0.61	0.61	0.61	0.61	0.61	0.61	0.61	0.61	0.00	1.82	1.82	0.61	0.00	35.87
			0.06	**23:00 ~ 00:00**	12.16	5.47	0.61	2.43	1.22	0.61	0.61	0.61	0.61	0.61	0.61	0.61	0.61	0.00	1.82	1.82	0.61	0.00	31.01
				Whole Day Total (veh*km)	419.52	199.42	10.34	95.46	38.30	14.59	16.42	17.02	10.34	14.59	13.38	12.16	14.59	0.00	46.21	52.29	13.38	0.00	988.00
46	Tin Kwong Road	WB	0.06	**00:00 ~ 01:00**	9.73	4.26	0.00	1.22	0.61	0.61	0.61	0.61	0.00	0.61	0.61	0.00	0.61	0.00	1.22	1.22	0.00	0.00	21.89
			0.06	**01:00 ~ 02:00**	6.69	3.04	0.00	1.22	0.61	0.61	0.61	0.00	0.00	0.61	0.61	0.00	0.61	0.00	0.61	1.22	0.00	0.00	16.42
			0.06	**02:00 ~ 03:00**	4.86	2.43	0.00	0.61	0.61	0.00	0.61	0.00	0.00	0.61	0.00	0.00	0.61	0.00	0.61	0.61	0.00	0.00	11.55
			0.06	**03:00 ~ 04:00**	3.65	1.82	0.00	0.61	0.61	0.00	0.61	0.00	0.00	0.61	0.00	0.00	0.00	0.00	0.61	0.61	0.00	0.00	9.12
			0.06	**04:00 ~ 05:00**	3.65	1.82	0.00	0.61	0.61	0.00	0.61	0.00	0.00	0.61	0.00	0.00	0.00	0.00	0.61	0.61	0.00	0.00	9.12
			0.06	**05:00 ~ 06:00**	4.86	2.43	0.00	0.61	0.61	0.00	0.61	0.61	0.00	0.61	0.00	0.00	0.61	0.00	1.22	0.61	0.00	0.00	12.77
			0.06	**06:00 ~ 07:00**	9.73	4.86	0.00	1.82	0.61	0.61	0.61	0.61	0.00	0.61	0.61	0.00	0.61	0.00	2.43	1.22	0.00	0.00	24.32
			0.06	**07:00 ~ 08:00**	19.46	9.12	0.61	3.04	1.22	0.61	0.61	1.22	0.61	0.61	0.61	0.61	0.61	0.00	3.04	2.43	0.61	0.00	44.99
			0.06	**08:00 ~ 09:00**	23.71	10.94	0.61	3.65	1.22	0.61	0.61	1.22	0.61	0.61	0.61	0.61	0.61	0.00	2.43	3.04	0.61	0.00	51.68
			0.06	**09:00 ~ 10:00**	21.28	9.73	0.61	3.04	1.22	0.61	0.61	1.22	0.61	0.61	0.61	0.61	0.61	0.00	2.43	2.43	0.61	0.00	46.82
			0.06	**10:00 ~ 11:00**	20.67	9.73	0.61	3.04	1.22	0.61	0.61	0.61	0.61	0.61	0.61	0.61	0.61	0.00	2.43	2.43	0.61	0.00	45.60
			0.06	**11:00 ~ 12:00**	21.28	9.73	0.61	3.04	1.22	0.61	0.61	0.61	0.61	0.61	0.61	0.61	0.61	0.00	2.43	2.43	0.61	0.00	46.21
			0.06	**12:00 ~ 13:00**	15.20	7.30	0.00	2.43	1.22	0.61	0.61	1.22	0.61	0.61	0.61	0.61	0.61	0.00	2.43	1.82	0.61	0.00	36.48
			0.06	**13:00 ~ 14:00**	15.81	7.30	0.00	2.43	1.22	0.61	0.61	1.22	0.61	0.61	0.61	0.61	0.61	0.00	2.43	1.82	0.61	0.00	37.09
			0.06	**14:00 ~ 15:00**	15.81	7.30	0.00	2.43	1.22	0.61	0.61	1.22	0.61	0.61	0.61	0.61	0.61	0.00	2.43	1.82	0.61	0.00	37.09
			0.06	**15:00 ~ 16:00**	15.81	7.30	0.00	2.43	1.22	0.61	0.61	1.22	0.61	0.61	0.61	0.61	0.61	0.00	2.43	1.82	0.61	0.00	37.09
			0.06	**16:00 ~ 17:00**	16.42	7.90	0.00	2.43	1.22	0.61	0.61	1.22	0.61	0.61	0.61	0.61	0.61	0.00	2.43	1.82	0.61	0.00	38.30
			0.06	**17:00 ~ 18:00**	16.42	7.30	0.00	2.43	1.22	0.61	0.61	1.22	0.61	0.61	0.61	0.61	0.61	0.00	2.43	1.82	0.61	0.00	37.70
			0.06	**18:00 ~ 19:00**	17.63	7.90	0.00	2.43	1.22	0.61	0.61	1.22	0.61	0.61	0.61	0.61	0.61	0.00	2.43	1.82	0.61	0.00	39.52
			0.06	**19:00 ~ 20:00**	15.81	7.30	0.00	2.43	1.22	0.61	0.61	1.22	0.61	0.61	0.61	0.61	0.61	0.00	2.43	1.82	0.61	0.00	37.09
			0.06	**20:00 ~ 21:00**	13.38	6.08	0.00	1.82	0.61	0.61	0.61	0.61	0.61	0.61	0.61	0.61	0.61	0.00	1.82	1.82	0.61	0.00	31.01
			0.06	**21:00 ~ 22:00**	13.38	6.08	0.00	1.82	0.61	0.61	0.61	0.61	0.61	0.61	0.61	0.61	0.61	0.00	1.82	1.82	0.61	0.00	31.01
			0.06	**22:00 ~ 23:00**	12.77	6.08	0.00	1.82	0.61	0.61	0.61	0.61	0.61	0.61	0.61	0.61	0.61	0.00	1.82	1.82	0.61	0.00	30.40
			0.06	**23:00 ~ 00:00**	10.34	4.86	0.00	1.82	0.61	0.61	0.61	0.61	0.61	0.61	0.61	0.61	0.61	0.00	1.82	1.22	0.61	0.00	26.14
				Whole Day Total (veh*km)	328.32	152.61	3.04	49.25	22.50	12.16	14.59	18.85	10.34	14.59	12.16	10.34	13.38	0.00	46.82	40.13	10.34	0.00	759.39
47	Sheung Shing Street	NB	0.10	**00:00 ~ 01:00**	12.52	6.26	0.00	1.04	1.04	0.00	0.00	1.04	0.00	1.04	1.04	0.00	1.04	0.00	2.09	2.09	0.00	0.00	29.20
			0.10	**01:00 ~ 02:00**	8.34	4.17	0.00	1.04	1.04	0.00	0.00	0.00	0.00	1.04	1.04	0.00	1.04	0.00	1.04	1.04	0.00	0.00	19.82
			0.10	**02:00 ~ 03:00**	6.26	3.13	0.00	1.04	1.04	0.00	0.00	0.00	0.00	1.04	0.00	0.00	0.00	0.00	1.04	1.04	0.00	0.00	14.60
			0.10	**03:00 ~ 04:00**	5.22	3.13	0.00	1.04	1.04	0.00	0.00	0.00	0.00	1.04	0.00	0.00	0.00	0.00	1.04	1.04	0.00	0.00	13.56
			0.10	**04:00 ~ 05:00**	4.17	2.09	0.00	1.04	1.04	0.00	0.00	0.00	0.00	1.04	0.00	0.00	0.00	0.00	1.04	1.04	0.00	0.00	11.47
			0.10	**05:00 ~ 06:00**	6.26	3.13	0.00	1.04	1.04	0.00	0.00	0.00	0.00	1.04	0.00	0.00	0.00	0.00	2.09	1.04	0.00	0.00	15.65
			0.10	**06:00 ~ 07:00**	12.52	6.26	0.00	1.04	1.04	0.00	0.00	1.04	0.00	1.04	1.04	0.00	1.04	0.00	4.17	2.09	0.00	0.00	31.29
			0.10	**07:00 ~ 08:00**	23.99	12.52	0.00	2.09	1.04	1.04	1.04	2.09	1.04	1.04	1.04	1.04	1.04	0.00	5.22	3.13	0.00	0.00	57.37
			0.10	**08:00 ~ 09:00**	30.25	15.65	0.00	2.09	1.04	1.04	1.04	2.09	1.04	1.04	1.04	1.04	1.04	0.00	4.17	3.13	0.00	0.00	65.71
			0.10	**09:00 ~ 10:00**	26.08	13.56	0.00	2.09	1.04	1.04	1.04	1.04	1.04	1.04	1.04	1.04	1.04	0.00	4.17	3.13	0.00	0.00	58.41
			0.10	**10:00 ~ 11:00**	26.08	13.56	0.00	2.09	1.04	1.04	1.04	1.04	1.04	1.04	1.04	1.04	1.04	0.00	3.13	3.13	0.00	0.00	57.37
			0.10	**11:00 ~ 12:00**	27.12	13.56	0.00	2.09	1.04	1.04	1.04	1.04	1.04	1.04	1.04	1.04	1.04	0.00	3.13	3.13	0.00	0.00	58.41
			0.10	**12:00 ~ 13:00**	19.82	10.43	0.00	2.09	1.04	1.04	1.04	1.04	0.00	1.04	1.04	1.04	1.04	0.00	3.13	2.09	1.04	0.00	46.94
			0.10	**13:00 ~ 14:00**	19.82	10.43	0.00	2.09	1.04	1.04	1.04	1.04	0.00	1.04	1.04	1.04	1.04	0.00	4.17	3.13	1.04	0.00	49.02
			0.10	**14:00 ~ 15:00**	20.86	10.43	0.00	2.09	1.04	1.04	1.04	1.04	0.00	1.04	1.04	1.04	1.04	0.00	4.17	3.13	1.04	0.00	50.06
			0.10	**15:00 ~ 16:00**	20.86	10.43	0.00	2.09	1.04	1.04	1.04	1.04	0.00	1.04	1.04	1.04	1.04	0.00	4.17	3.13	1.04	0.00	50.06
			0.10	**16:00 ~ 17:00**	21.90	11.47	0.00	3.13	1.04	1.04	1.04	1.04	0.00	1.04	1.04	1.04	1.04	0.00	4.17	3.13	1.04	0.00	53.19
			0.10	**17:00 ~ 18:00**	20.86	11.47	0.00	3.13	1.04	1.04	1.04	2.09	0.00	1.04	1.04	1.04	1.04	0.00	4.17	3.13	1.04	0.00	53.19
			0.10	**18:00 ~ 19:00**	22.95	11.47	0.00	3.13	1.04	1.04	1.04	2.09	0.00	1.04	1.04	1.04	1.04	0.00	4.17	3.13	1.04	0.00	55.28
			0.10	**19:00 ~ 20:00**	19.82	10.43	0.00	2.09	1.04	1.04	1.04	1.04	0.00	1.04	1.04	1.04	1.04	0.00	3.13	3.13	1.04	0.00	47.98
			0.10	**20:00 ~ 21:00**	16.69	9.39	0.00	2.09	1.04	1.04	1.04	1.04	0.00	1.04	1.04	1.04	1.04	0.00	3.13	2.09	1.04	0.00	42.76
			0.10	**21:00 ~ 22:00**	17.73	9.39	0.00	2.09	1.04	1.04	1.04	1.04	0.00	1.04	1.04	1.04	1.04	0.00	3.13	2.09	1.04	0.00	43.81
			0.10	**22:00 ~ 23:00**	16.69	8.34	0.00	2.09	1.04	1.04	1.04	1.04	0.00	1.04	1.04	1.04	1.04	0.00	3.13	2.09	1.04	0.00	41.72
			0.10	**23:00 ~ 00:00**	13.56	7.30	0.00	2.09	1.04	1.04	1.04	1.04	0.00	1.04	1.04	1.04	1.04	0.00	2.09	2.09	1.04	0.00	36.51
				Whole Day Total (veh*km)	420.33	217.99	0.00	45.89	25.03	17.73	17.73	23.99	5.22	25.03	20.86	17.73	20.86	0.00	75.10	57.37	12.52	0.00	1003.37
48	Sheung Shing Street	SB	0.10	**00:00 ~ 01:00**	7.30	4.17	0.00	1.04	1.04	0.00	0.00	1.04	0.00	1.04	0.00	0.00	0.00	0.00	2.09	1.04	0.00	0.00	18.77
			0.10	**01:00 ~ 02:00**	5.22	3.13	0.00	1.04	1.04	0.00	0.00	0.00	0.00	1.04	0.00	0.00	0.00	0.00	1.04	1.04	0.00	0.00	13.56
			0.10	**02:00 ~ 03:00**	4.17	2.09	0.00	1.04	1.04	0.00	0.00	0.00	0.00	1.04	0.00	0.00	0.00	0.00	1.04	1.04	0.00	0.00	11.47
			0.10	**03:00 ~ 04:00**	3.13	2.09	0.00	1.04	1.04	0.00	0.00	0.00	0.00	0.00	0.00	0.00	0.00	0.00	1.04	1.04	0.00	0.00	9.39
			0.10	**04:00 ~ 05:00**	3.13	2.09	0.00	1.04	1.04	0.00	0.00	0.00	0.00	0.00	0.00	0.00	0.00	0.00	1.04	1.04	0.00	0.00	9.39
			0.10	**05:00 ~ 06:00**	4.17	2.09	0.00	1.04	1.04	0.00	0.00	0.00	0.00	1.04	0.00	0.00	0.00	0.00	2.09	1.04	0.00	0.00	12.52
			0.10	**06:00 ~ 07:00**	7.30	4.17	0.00	1.04	1.04	0.00	0.00	1.04	0.00	1.04	0.00	0.00	0.00	0.00	4.17	1.04	0.00	0.00	20.86
			0.10	**07:00 ~ 08:00**	14.60	7.30	0.00	1.04	1.04	1.04	1.04	2.09	0.00	1.04	1.04	1.04	1.04	0.00	5.22	2.09	0.00	0.00	39.63
			0.10	**08:00 ~ 09:00**	17.73	9.39	0.00	2.09	1.04	1.04	1.04	2.09	0.00	1.04	1.04	1.04	1.04	0.00	4.17	2.09	0.00	0.00	44.85
			0.10	**09:00 ~ 10:00**	15.65	8.34	0.00	2.09	1.04	1.04	1.04	1.04	0.00	1.04	1.04	1.04	1.04	0.00	4.17	2.09	0.00	0.00	40.68
			0.10	**10:00 ~ 11:00**	15.65	8.34	0.00	2.09	1.04	1.04	1.04	1.04	0.00	1.04	1.04	1.04	1.04	0.00	4.17	2.09	0.00	0.00	40.68
			0.10	**11:00 ~ 12:00**	15.65	8.34	0.00	2.09	1.04	1.04	1.04	1.04	0.00	1.04	1.04	1.04	1.04	0.00	4.17	2.09	0.00	0.00	40.68
			0.10	**12:00 ~ 13:00**	13.56	7.30	0.00	1.04	1.04	1.04	1.04	1.04	0.00	1.04	1.04	1.04	1.04	0.00	4.17	2.09	0.00	0.00	36.51
			0.10	**13:00 ~ 14:00**	13.56	7.30	0.00	1.04	1.04	1.04	1.04	1.04	0.00	1.04	1.04	1.04	1.04	0.00	4.17	2.09	0.00	0.00	36.51
			0.10	**14:00 ~ 15:00**	13.56	7.30	0.00	1.04	1.04	1.04	1.04	2.09	0.00	1.04	1.04	1.04	1.04	0.00	4.17	2.09	0.00	0.00	37.55
			0.10	**15:00 ~ 16:00**	13.56	7.30	0.00	1.04	1.04	1.04	1.04	2.09	0.00	1.04	1.04	1.04	1.04	0.00	4.17	2.09	0.00	0.00	37.55
			0.10	**16:00 ~ 17:00**	14.60	7.30	0.00	1.04	1.04	1.04	1.04	2.09	0.00	1.04	1.04	1.04	1.04	0.00	4.17	2.09	0.00	0.00	38.59
			0.10	**17:00 ~ 18:00**	14.60	7.30	0.00	1.04	1.04	1.04	1.04	2.09	0.00	1.04	1.04	1.04	1.04	0.00	4.17	2.09	0.00	0.00	38.59
			0.10	**18:00 ~ 19:00**	15.65	8.34	0.00	1.04	1.04	1.04	1.04	2.09	0.00	1.04	1.04	1.04	1.04	0.00	4.17	2.09	0.00	0.00	40.68
			0.10	**19:00 ~ 20:00**	13.56	7.30	0.00	1.04	1.04	1.04	1.04	1.04	0.00	1.04	1.04	1.04	1.04	0.00	3.13	2.09	0.00	0.00	35.46
			0.10	**20:00 ~ 21:00**	11.47	6.26	0.00	1.04	1.04	1.04	1.04	1.04	0.00	1.04	1.04	1.04	1.04	0.00	3.13	2.09	0.00	0.00	32.33
			0.10	**21:00 ~ 22:00**	11.47	6.26	0.00	1.04	1.04	1.04	1.04	1.04	0.00	1.04	1.04	1.04	1.04	0.00	3.13	2.09	0.00	0.00	32.33
			0.10	**22:00 ~ 23:00**	11.47	6.26	0.00	1.04	1.04	1.04	1.04	1.04	0.00	1.04	1.04	1.04	1.04	0.00	3.13	2.09	0.00	0.00	32.33
			0.10	**23:00 ~ 00:00**	9.39	5.22	0.00	1.04	1.04	1.04	1.04	1.04	0.00	1.04	1.04	1.04	1.04	0.00	3.13	1.04	0.00	0.00	28.16
				Whole Day Total (veh*km)	270.14	144.98	0.00	29.20	25.03	17.73	17.73	27.12	0.00	22.95	17.73	17.73	17.73	0.00	79.27	41.72	0.00	0.00	729.06

Road No.	Road Name	Bound	Road Length (km)	Hour	PC	TAXI	LGV3	LGV4	LGV6	HGV7	HGV8	PLB	PV4	PV5	NFB6	NFB7	NFB8	FBSD	FBDD	MC	HGV9	NFB9	Total
49	Sheung Shing Street	EB	0.17	**00:00 ~ 01:00**	10.05	5.03	0.00	1.68	1.68	0.00	0.00	1.68	0.00	1.68	0.00	0.00	0.00	0.00	3.35	1.68	0.00	0.00	26.80
			0.17	**01:00 ~ 02:00**	6.70	3.35	0.00	1.68	1.68	0.00	0.00	0.00	0.00	1.68	0.00	0.00	0.00	0.00	1.68	1.68	0.00	0.00	18.43
			0.17	**02:00 ~ 03:00**	5.03	3.35	0.00	1.68	1.68	0.00	0.00	0.00	0.00	0.00	0.00	0.00	0.00	0.00	1.68	1.68	0.00	0.00	15.08
			0.17	**03:00 ~ 04:00**	3.35	1.68	0.00	1.68	1.68	0.00	0.00	0.00	0.00	0.00	0.00	0.00	0.00	0.00	1.68	1.68	0.00	0.00	11.73
			0.17	**04:00 ~ 05:00**	3.35	1.68	0.00	1.68	1.68	0.00	0.00	0.00	0.00	0.00	0.00	0.00	0.00	0.00	1.68	1.68	0.00	0.00	11.73
			0.17	**05:00 ~ 06:00**	5.03	3.35	0.00	1.68	1.68	0.00	0.00	0.00	0.00	0.00	0.00	0.00	0.00	0.00	3.35	1.68	0.00	0.00	16.75
			0.17	**06:00 ~ 07:00**	10.05	5.03	0.00	1.68	1.68	0.00	0.00	1.68	0.00	1.68	0.00	0.00	0.00	0.00	6.70	1.68	0.00	0.00	30.15
			0.17	**07:00 ~ 08:00**	18.43	10.05	0.00	1.68	1.68	1.68	1.68	3.35	0.00	1.68	1.68	0.00	1.68	0.00	8.38	3.35	0.00	0.00	55.28
			0.17	**08:00 ~ 09:00**	23.45	11.73	0.00	3.35	1.68	1.68	1.68	3.35	0.00	1.68	1.68	0.00	1.68	0.00	6.70	3.35	0.00	0.00	61.98
			0.17	**09:00 ~ 10:00**	20.10	10.05	0.00	3.35	1.68	1.68	1.68	1.68	0.00	1.68	1.68	0.00	1.68	0.00	6.70	3.35	0.00	0.00	55.28
			0.17	**10:00 ~ 11:00**	20.10	10.05	0.00	1.68	1.68	1.68	1.68	1.68	0.00	1.68	1.68	0.00	1.68	0.00	6.70	3.35	0.00	0.00	53.60
			0.17	**11:00 ~ 12:00**	20.10	10.05	0.00	3.35	1.68	1.68	1.68	1.68	0.00	1.68	1.68	0.00	1.68	0.00	6.70	3.35	0.00	0.00	55.28
			0.17	**12:00 ~ 13:00**	20.10	10.05	0.00	1.68	1.68	0.00	1.68	1.68	0.00	1.68	1.68	0.00	1.68	0.00	6.70	3.35	0.00	0.00	51.93
			0.17	**13:00 ~ 14:00**	20.10	10.05	0.00	1.68	1.68	0.00	1.68	1.68	0.00	1.68	1.68	0.00	1.68	0.00	6.70	3.35	0.00	0.00	51.93
			0.17	**14:00 ~ 15:00**	20.10	10.05	0.00	1.68	1.68	0.00	1.68	3.35	0.00	1.68	1.68	0.00	1.68	0.00	6.70	3.35	0.00	0.00	53.60
			0.17	**15:00 ~ 16:00**	20.10	10.05	0.00	1.68	1.68	0.00	1.68	3.35	0.00	1.68	1.68	0.00	1.68	0.00	6.70	3.35	0.00	0.00	53.60
			0.17	**16:00 ~ 17:00**	20.10	11.73	0.00	1.68	1.68	0.00	1.68	3.35	0.00	1.68	1.68	0.00	1.68	0.00	6.70	3.35	0.00	0.00	55.28
			0.17	**17:00 ~ 18:00**	20.10	10.05	0.00	1.68	1.68	0.00	1.68	3.35	0.00	1.68	1.68	0.00	1.68	0.00	6.70	3.35	0.00	0.00	53.60
			0.17	**18:00 ~ 19:00**	21.78	11.73	0.00	1.68	1.68	0.00	1.68	3.35	0.00	1.68	1.68	0.00	1.68	0.00	6.70	3.35	0.00	0.00	56.95
			0.17	**19:00 ~ 20:00**	20.10	10.05	0.00	1.68	1.68	0.00	1.68	1.68	0.00	1.68	1.68	0.00	1.68	0.00	5.03	3.35	0.00	0.00	50.25
			0.17	**20:00 ~ 21:00**	16.75	8.38	0.00	1.68	1.68	0.00	1.68	1.68	0.00	1.68	1.68	0.00	1.68	0.00	5.03	1.68	0.00	0.00	43.55
			0.17	**21:00 ~ 22:00**	16.75	8.38	0.00	1.68	1.68	0.00	1.68	1.68	0.00	1.68	1.68	0.00	1.68	0.00	5.03	3.35	0.00	0.00	45.23
			0.17	**22:00 ~ 23:00**	16.75	8.38	0.00	1.68	1.68	0.00	1.68	1.68	0.00	1.68	1.68	0.00	1.68	0.00	5.03	1.68	0.00	0.00	43.55
			0.17	**23:00 ~ 00:00**	13.40	6.70	0.00	1.68	1.68	0.00	1.68	1.68	0.00	1.68	1.68	0.00	1.68	0.00	5.03	1.68	0.00	0.00	38.53
				Whole Day Total (veh*km)	371.85	190.95	0.00	45.23	40.20	8.38	28.48	43.55	0.00	33.50	28.48	0.00	28.48	0.00	127.30	63.65	0.00	0.00	1010.03
50	Sheung Shing Street	WB	0.17	**00:00 ~ 01:00**	18.43	10.05	0.00	1.68	1.68	0.00	0.00	1.68	0.00	1.68	0.00	0.00	1.68	0.00	3.35	3.35	0.00	0.00	43.55
			0.17	**01:00 ~ 02:00**	11.73	6.70	0.00	1.68	1.68	0.00	0.00	0.00	0.00	1.68	0.00	0.00	1.68	0.00	1.68	1.68	0.00	0.00	28.48
			0.17	**02:00 ~ 03:00**	8.38	5.03	0.00	1.68	1.68	0.00	0.00	0.00	0.00	1.68	0.00	0.00	0.00	0.00	1.68	1.68	0.00	0.00	21.78
			0.17	**03:00 ~ 04:00**	6.70	3.35	0.00	1.68	1.68	0.00	0.00	0.00	0.00	1.68	0.00	0.00	0.00	0.00	1.68	1.68	0.00	0.00	18.43
			0.17	**04:00 ~ 05:00**	6.70	3.35	0.00	1.68	1.68	0.00	0.00	0.00	0.00	1.68	0.00	0.00	0.00	0.00	1.68	1.68	0.00	0.00	18.43
			0.17	**05:00 ~ 06:00**	10.05	5.03	0.00	1.68	1.68	0.00	0.00	0.00	0.00	1.68	0.00	0.00	0.00	0.00	3.35	1.68	0.00	0.00	25.13
			0.17	**06:00 ~ 07:00**	18.43	10.05	0.00	1.68	1.68	0.00	0.00	1.68	0.00	1.68	0.00	0.00	1.68	0.00	6.70	3.35	0.00	0.00	46.90
			0.17	**07:00 ~ 08:00**	36.85	18.43	0.00	1.68	1.68	1.68	1.68	3.35	1.68	1.68	1.68	1.68	1.68	0.00	8.38	5.03	0.00	0.00	87.10
			0.17	**08:00 ~ 09:00**	45.23	23.45	0.00	3.35	1.68	1.68	1.68	3.35	1.68	1.68	1.68	1.68	1.68	0.00	6.70	5.03	0.00	0.00	100.50
			0.17	**09:00 ~ 10:00**	40.20	20.10	0.00	3.35	1.68	1.68	1.68	1.68	1.68	1.68	1.68	1.68	1.68	0.00	6.70	5.03	0.00	0.00	90.45
			0.17	**10:00 ~ 11:00**	38.53	20.10	0.00	3.35	1.68	1.68	1.68	1.68	1.68	1.68	1.68	1.68	1.68	0.00	5.03	5.03	0.00	0.00	87.10
			0.17	**11:00 ~ 12:00**	40.20	21.78	0.00	3.35	1.68	1.68	1.68	1.68	1.68	1.68	1.68	1.68	1.68	0.00	5.03	5.03	0.00	0.00	90.45
			0.17	**12:00 ~ 13:00**	28.48	15.08	0.00	3.35	1.68	1.68	1.68	1.68	0.00	1.68	1.68	1.68	1.68	0.00	5.03	3.35	1.68	0.00	70.35
			0.17	**13:00 ~ 14:00**	28.48	15.08	0.00	3.35	1.68	1.68	1.68	1.68	0.00	1.68	1.68	1.68	1.68	0.00	6.70	3.35	1.68	0.00	72.03
			0.17	**14:00 ~ 15:00**	28.48	15.08	0.00	3.35	1.68	1.68	1.68	1.68	0.00	1.68	1.68	1.68	1.68	0.00	6.70	3.35	1.68	0.00	72.03
			0.17	**15:00 ~ 16:00**	30.15	15.08	0.00	3.35	1.68	1.68	1.68	1.68	0.00	1.68	1.68	1.68	1.68	0.00	6.70	3.35	1.68	0.00	73.70
			0.17	**16:00 ~ 17:00**	30.15	15.08	0.00	3.35	1.68	1.68	1.68	1.68	0.00	1.68	1.68	1.68	1.68	0.00	6.70	3.35	1.68	0.00	73.70
			0.17	**17:00 ~ 18:00**	30.15	15.08	0.00	3.35	1.68	1.68	1.68	3.35	0.00	1.68	1.68	1.68	1.68	0.00	6.70	3.35	1.68	0.00	75.38
			0.17	**18:00 ~ 19:00**	31.83	16.75	0.00	3.35	1.68	1.68	1.68	3.35	0.00	1.68	1.68	1.68	1.68	0.00	6.70	3.35	1.68	0.00	78.73
			0.17	**19:00 ~ 20:00**	28.48	15.08	0.00	3.35	1.68	1.68	1.68	1.68	0.00	1.68	1.68	1.68	1.68	0.00	5.03	3.35	1.68	0.00	70.35
			0.17	**20:00 ~ 21:00**	25.13	13.40	0.00	3.35	1.68	1.68	1.68	1.68	0.00	1.68	1.68	1.68	1.68	0.00	5.03	3.35	1.68	0.00	65.33
			0.17	**21:00 ~ 22:00**	25.13	13.40	0.00	3.35	1.68	1.68	1.68	1.68	0.00	1.68	1.68	1.68	1.68	0.00	5.03	3.35	1.68	0.00	65.33
			0.17	**22:00 ~ 23:00**	23.45	11.73	0.00	3.35	1.68	1.68	1.68	1.68	0.00	1.68	1.68	1.68	1.68	0.00	5.03	3.35	1.68	0.00	61.98
			0.17	**23:00 ~ 00:00**	18.43	10.05	0.00	3.35	1.68	1.68	1.68	1.68	0.00	1.68	1.68	1.68	1.68	0.00	3.35	3.35	1.68	0.00	53.60
				Whole Day Total (veh*km)	609.70	318.25	0.00	67.00	40.20	28.48	28.48	38.53	8.38	40.20	28.48	28.48	33.50	0.00	120.60	80.40	20.10	0.00	1490.75
51	Sheung Hong Street	NB	0.05	**00:00 ~ 01:00**	0.52	0.52	0.00	0.00	0.00	0.00	0.00	0.00	0.00	0.00	0.00	0.00	0.00	0.00	0.00	0.00	0.00	0.00	1.04
			0.05	**01:00 ~ 02:00**	0.52	0.52	0.00	0.00	0.00	0.00	0.00	0.00	0.00	0.00	0.00	0.00	0.00	0.00	0.00	0.00	0.00	0.00	1.04
			0.05	**02:00 ~ 03:00**	0.52	0.52	0.00	0.00	0.00	0.00	0.00	0.00	0.00	0.00	0.00	0.00	0.00	0.00	0.00	0.00	0.00	0.00	1.04
			0.05	**03:00 ~ 04:00**	0.52	0.52	0.00	0.00	0.00	0.00	0.00	0.00	0.00	0.00	0.00	0.00	0.00	0.00	0.00	0.00	0.00	0.00	1.04
			0.05	**04:00 ~ 05:00**	0.52	0.52	0.00	0.00	0.00	0.00	0.00	0.00	0.00	0.00	0.00	0.00	0.00	0.00	0.00	0.00	0.00	0.00	1.04
			0.05	**05:00 ~ 06:00**	0.52	0.52	0.00	0.00	0.00	0.00	0.00	0.00	0.00	0.00	0.00	0.00	0.00	0.00	0.00	0.00	0.00	0.00	1.04
			0.05	**06:00 ~ 07:00**	0.52	0.52	0.00	0.00	0.00	0.00	0.00	0.00	0.00	0.00	0.00	0.00	0.00	0.00	0.00	0.00	0.00	0.00	1.04
			0.05	**07:00 ~ 08:00**	0.52	0.52	0.00	0.52	0.00	0.00	0.00	0.00	0.00	0.00	0.00	0.00	0.00	0.00	0.00	0.52	0.00	0.00	2.09
			0.05	**08:00 ~ 09:00**	1.04	0.52	0.00	0.52	0.00	0.00	0.00	0.00	0.00	0.00	0.00	0.00	0.00	0.00	0.00	0.52	0.00	0.00	2.61
			0.05	**09:00 ~ 10:00**	0.52	0.52	0.00	0.52	0.00	0.00	0.00	0.00	0.00	0.00	0.00	0.00	0.00	0.00	0.00	0.52	0.00	0.00	2.09
			0.05	**10:00 ~ 11:00**	0.52	0.52	0.00	0.52	0.00	0.00	0.00	0.00	0.00	0.00	0.00	0.00	0.00	0.00	0.00	0.52	0.00	0.00	2.09
			0.05	**11:00 ~ 12:00**	0.52	0.52	0.00	0.52	0.00	0.00	0.00	0.00	0.00	0.00	0.00	0.00	0.00	0.00	0.00	0.52	0.00	0.00	2.09
			0.05	**12:00 ~ 13:00**	0.52	0.52	0.00	0.52	0.00	0.00	0.00	0.00	0.00	0.00	0.00	0.00	0.00	0.00	0.00	0.52	0.00	0.00	2.09
			0.05	**13:00 ~ 14:00**	0.52	0.52	0.00	0.52	0.00	0.00	0.00	0.00	0.00	0.00	0.00	0.00	0.00	0.00	0.00	0.52	0.00	0.00	2.09
			0.05	**14:00 ~ 15:00**	0.52	0.52	0.00	0.52	0.00	0.00	0.00	0.00	0.00	0.00	0.00	0.00	0.00	0.00	0.00	0.52	0.00	0.00	2.09
			0.05	**15:00 ~ 16:00**	0.52	0.52	0.00	0.52	0.00	0.00	0.00	0.00	0.00	0.00	0.00	0.00	0.00	0.00	0.00	0.52	0.00	0.00	2.09
			0.05	**16:00 ~ 17:00**	0.52	0.52	0.00	0.52	0.00	0.00	0.00	0.00	0.00	0.00	0.00	0.00	0.00	0.00	0.00	0.52	0.00	0.00	2.09
			0.05	**17:00 ~ 18:00**	0.52	0.52	0.00	0.52	0.00	0.00	0.00	0.00	0.00	0.00	0.00	0.00	0.00	0.00	0.00	0.52	0.00	0.00	2.09
			0.05	**18:00 ~ 19:00**	1.04	0.52	0.00	0.52	0.00	0.00	0.00	0.00	0.00	0.00	0.00	0.00	0.00	0.00	0.00	0.52	0.00	0.00	2.61
			0.05	**19:00 ~ 20:00**	0.52	0.52	0.00	0.52	0.00	0.00	0.00	0.00	0.00	0.00	0.00	0.00	0.00	0.00	0.00	0.52	0.00	0.00	2.09
			0.05	**20:00 ~ 21:00**	0.52	0.52	0.00	0.52	0.00	0.00	0.00	0.00	0.00	0.00	0.00	0.00	0.00	0.00	0.00	0.52	0.00	0.00	2.09
			0.05	**21:00 ~ 22:00**	0.52	0.52	0.00	0.52	0.00	0.00	0.00	0.00	0.00	0.00	0.00	0.00	0.00	0.00	0.00	0.52	0.00	0.00	2.09
			0.05	**22:00 ~ 23:00**	0.52	0.52	0.00	0.52	0.00	0.00	0.00	0.00	0.00	0.00	0.00	0.00	0.00	0.00	0.00	0.52	0.00	0.00	2.09
			0.05	**23:00 ~ 00:00**	0.52	0.52	0.00	0.52	0.00	0.00	0.00	0.00	0.00	0.00	0.00	0.00	0.00	0.00	0.00	0.52	0.00	0.00	2.09
				Whole Day Total (veh*km)	13.57	12.53	0.00	8.87	0.00	0.00	0.00	0.00	0.00	0.00	0.00	0.00	0.00	0.00	0.00	8.87	0.00	0.00	43.85
52	Sheung Hong Street	SB	0.05	**00:00 ~ 01:00**	0.52	0.52	0.00	0.00	0.00	0.00	0.00	0.00	0.00	0.00	0.00	0.00	0.00	0.00	0.00	0.00	0.00	0.00	1.04
			0.05	**01:00 ~ 02:00**	0.52	0.52	0.00	0.00	0.00	0.00	0.00	0.00	0.00	0.00	0.00	0.00	0.00	0.00	0.00	0.00	0.00	0.00	1.04
			0.05	**02:00 ~ 03:00**	0.52	0.52	0.00	0.00	0.00	0.00	0.00	0.00	0.00	0.00	0.00	0.00	0.00	0.00	0.00	0.00	0.00	0.00	1.04
			0.05	**03:00 ~ 04:00**	0.52	0.52	0.00	0.00	0.00	0.00	0.00	0.00	0.00	0.00	0.00	0.00	0.00	0.00	0.00	0.00	0.00	0.00	1.04
			0.05	**04:00 ~ 05:00**	0.52	0.52	0.00	0.00	0.00	0.00	0.00	0.00	0.00	0.00	0.00	0.00	0.00	0.00	0.00	0.00	0.00	0.00	1.04
			0.05	**05:00 ~ 06:00**	0.52	0.52	0.00	0.00	0.00	0.00	0.00	0.00	0.00	0.00	0.00	0.00	0.00	0.00	0.00	0.00	0.00	0.00	1.04
			0.05	**06:00 ~ 07:00**	0.52	0.52	0.00	0.00	0.00	0.00	0.00	0.00	0.00	0.00	0.00	0.00	0.00	0.00	0.00	0.00	0.00	0.00	1.04
			0.05	**07:00 ~ 08:00**	0.52	0.52	0.00	0.52	0.00	0.00	0.00	0.00	0.00	0.00	0.00	0.00	0.00	0.00	0.00	0.52	0.00	0.00	2.09
			0.05	**08:00 ~ 09:00**	1.04	0.52	0.00	0.52	0.00	0.00	0.00	0.00	0.00	0.00	0.00	0.00	0.00	0.00	0.00	0.52	0.00	0.00	2.61
			0.05	**09:00 ~ 10:00**	0.52	0.52	0.00	0.52	0.00	0.00	0.00	0.00	0.00	0.00	0.00	0.00	0.00	0.00	0.00	0.52	0.00	0.00	2.09
			0.05	**10:00 ~ 11:00**	0.52	0.52	0.00	0.52	0.00	0.00	0.00	0.00	0.00	0.00	0.00	0.00	0.00	0.00	0.00	0.52	0.00	0.00	2.09
			0.05	**11:00 ~ 12:00**	0.52	0.52	0.00	0.52	0.00	0.00	0.00	0.00	0.00	0.00	0.00	0.00	0.00	0.00	0.00	0.52	0.00	0.00	2.09
			0.05	**12:00 ~ 13:00**	0.52	0.52	0.00	0.52	0.00	0.00	0.00	0.00	0.00	0.00	0.00	0.00	0.00	0.00	0.00	0.52	0.00	0.00	2.09
			0.05	**13:00 ~ 14:00**	0.52	0.52	0.00	0.52	0.00	0.00	0.00	0.00	0.00	0.00	0.00	0.00	0.00	0.00	0.00	0.52	0.00	0.00	2.09
			0.05	**14:00 ~ 15:00**	0.52	0.52	0.00	0.52	0.00	0.00	0.00	0.00	0.00	0.00	0.00	0.00	0.00	0.00	0.00	0.52	0.00	0.00	2.09
			0.05	**15:00 ~ 16:00**	0.52	0.52	0.00	0.52	0.00	0.00	0.00	0.00	0.00	0.00	0.00	0.00	0.00	0.00	0.00	0.52	0.00	0.00	2.09
			0.05	**16:00 ~ 17:00**	0.52	0.52	0.00	0.52	0.00	0.00	0.00	0.00	0.00	0.00	0.00	0.00	0.00	0.00	0.00	0.52	0.00	0.00	2.09
			0.05	**17:00 ~ 18:00**	0.52	0.52	0.00	0.52	0.00	0.00	0.00	0.00	0.00	0.00	0.00	0.00	0.00	0.00	0.00	0.52	0.00	0.00	2.09
			0.05	**18:00 ~ 19:00**	1.04	0.52	0.00	0.52	0.00	0.00	0.00	0.00	0.00	0.00	0.00	0.00	0.00	0.00	0.00	0.52	0.00	0.00	2.61
			0.05	**19:00 ~ 20:00**	0.52	0.52	0.00	0.52	0.00	0.00	0.00	0.00	0.00	0.00	0.00	0.00	0.00	0.00	0.00	0.52	0.00	0.00	2.09
			0.05	**20:00 ~ 21:00**	0.52	0.52	0.00	0.52	0.00	0.00	0.00	0.00	0.00	0.00	0.00	0.00	0.00	0.00	0.00	0.52	0.00	0.00	2.09
			0.05	**21:00 ~ 22:00**	0.52	0.52	0.00	0.52	0.00	0.00	0.00	0.00	0.00	0.00	0.00	0.00	0.00	0.00	0.00	0.52	0.00	0.00	2.09
			0.05	**22:00 ~ 23:00**	0.52	0.52	0.00	0.52	0.00	0.00	0.00	0.00	0.00	0.00	0.00	0.00	0.00	0.00	0.00	0.52	0.00	0.00	2.09
			0.05	**23:00 ~ 00:00**	0.52	0.52	0.00	0.52	0.00	0.00	0.00	0.00	0.00	0.00	0.00	0.00	0.00	0.00	0.00	0.52	0.00	0.00	2.09
				Whole Day Total (veh*km)	13.57	12.53	0.00	8.87	0.00	0.00	0.00	0.00	0.00	0.00	0.00	0.00	0.00	0.00	0.00	8.87	0.00	0.00	43.85

Road No.	Road Name	Bound	Road Length (km)	Hour	PC	TAXI	LGV3	LGV4	LGV6	HGV7	HGV8	PLB	PV4	PV5	NFB6	NFB7	NFB8	FBSD	FBDD	MC	HGV9	NFB9	Total
53	Sheung Shing Street	EB	0.05	**00:00 ~ 01:00**	3.02	1.51	0.00	0.50	0.50	0.00	0.00	0.50	0.00	0.50	0.00	0.00	0.00	0.00	1.01	0.50	0.00	0.00	8.05
			0.05	**01:00 ~ 02:00**	2.01	1.01	0.00	0.50	0.50	0.00	0.00	0.00	0.00	0.50	0.00	0.00	0.00	0.00	0.50	0.50	0.00	0.00	5.53
			0.05	**02:00 ~ 03:00**	1.51	1.01	0.00	0.50	0.50	0.00	0.00	0.00	0.00	0.00	0.00	0.00	0.00	0.00	0.50	0.50	0.00	0.00	4.53
			0.05	**03:00 ~ 04:00**	1.01	0.50	0.00	0.50	0.50	0.00	0.00	0.00	0.00	0.00	0.00	0.00	0.00	0.00	0.50	0.50	0.00	0.00	3.52
			0.05	**04:00 ~ 05:00**	1.01	0.50	0.00	0.50	0.50	0.00	0.00	0.00	0.00	0.00	0.00	0.00	0.00	0.00	0.50	0.50	0.00	0.00	3.52
			0.05	**05:00 ~ 06:00**	1.51	1.01	0.00	0.50	0.50	0.00	0.00	0.00	0.00	0.00	0.00	0.00	0.00	0.00	1.01	0.50	0.00	0.00	5.03
			0.05	**06:00 ~ 07:00**	3.02	1.51	0.00	0.50	0.50	0.00	0.00	0.50	0.00	0.50	0.00	0.00	0.00	0.00	2.01	0.50	0.00	0.00	9.05
			0.05	**07:00 ~ 08:00**	5.53	3.02	0.00	0.50	0.50	0.50	0.50	1.01	0.00	0.50	0.50	0.00	0.50	0.00	2.52	1.01	0.00	0.00	16.60
			0.05	**08:00 ~ 09:00**	7.04	3.52	0.00	1.01	0.50	0.50	0.50	1.01	0.00	0.50	0.50	0.00	0.50	0.00	2.01	1.01	0.00	0.00	18.61
			0.05	**09:00 ~ 10:00**	6.04	3.02	0.00	1.01	0.50	0.50	0.50	0.50	0.00	0.50	0.50	0.00	0.50	0.00	2.01	1.01	0.00	0.00	16.60
			0.05	**10:00 ~ 11:00**	6.04	3.02	0.00	0.50	0.50	0.50	0.50	0.50	0.00	0.50	0.50	0.00	0.50	0.00	2.01	1.01	0.00	0.00	16.10
			0.05	**11:00 ~ 12:00**	6.04	3.02	0.00	1.01	0.50	0.50	0.50	0.50	0.00	0.50	0.50	0.00	0.50	0.00	2.01	1.01	0.00	0.00	16.60
			0.05	**12:00 ~ 13:00**	6.04	3.02	0.00	0.50	0.50	0.00	0.50	0.50	0.00	0.50	0.50	0.00	0.50	0.00	2.01	1.01	0.00	0.00	15.59
			0.05	**13:00 ~ 14:00**	6.04	3.02	0.00	0.50	0.50	0.00	0.50	0.50	0.00	0.50	0.50	0.00	0.50	0.00	2.01	1.01	0.00	0.00	15.59
			0.05	**14:00 ~ 15:00**	6.04	3.02	0.00	0.50	0.50	0.00	0.50	1.01	0.00	0.50	0.50	0.00	0.50	0.00	2.01	1.01	0.00	0.00	16.10
			0.05	**15:00 ~ 16:00**	6.04	3.02	0.00	0.50	0.50	0.00	0.50	1.01	0.00	0.50	0.50	0.00	0.50	0.00	2.01	1.01	0.00	0.00	16.10
			0.05	**16:00 ~ 17:00**	6.04	3.52	0.00	0.50	0.50	0.00	0.50	1.01	0.00	0.50	0.50	0.00	0.50	0.00	2.01	1.01	0.00	0.00	16.60
			0.05	**17:00 ~ 18:00**	6.04	3.02	0.00	0.50	0.50	0.00	0.50	1.01	0.00	0.50	0.50	0.00	0.50	0.00	2.01	1.01	0.00	0.00	16.10
			0.05	**18:00 ~ 19:00**	6.54	3.52	0.00	0.50	0.50	0.00	0.50	1.01	0.00	0.50	0.50	0.00	0.50	0.00	2.01	1.01	0.00	0.00	17.10
			0.05	**19:00 ~ 20:00**	6.04	3.02	0.00	0.50	0.50	0.00	0.50	0.50	0.00	0.50	0.50	0.00	0.50	0.00	1.51	1.01	0.00	0.00	15.09
			0.05	**20:00 ~ 21:00**	5.03	2.52	0.00	0.50	0.50	0.00	0.50	0.50	0.00	0.50	0.50	0.00	0.50	0.00	1.51	0.50	0.00	0.00	13.08
			0.05	**21:00 ~ 22:00**	5.03	2.52	0.00	0.50	0.50	0.00	0.50	0.50	0.00	0.50	0.50	0.00	0.50	0.00	1.51	1.01	0.00	0.00	13.58
			0.05	**22:00 ~ 23:00**	5.03	2.52	0.00	0.50	0.50	0.00	0.50	0.50	0.00	0.50	0.50	0.00	0.50	0.00	1.51	0.50	0.00	0.00	13.08
			0.05	**23:00 ~ 00:00**	4.02	2.01	0.00	0.50	0.50	0.00	0.50	0.50	0.00	0.50	0.50	0.00	0.50	0.00	1.51	0.50	0.00	0.00	11.57
				Whole Day Total (veh*km)	111.67	57.34	0.00	13.58	12.07	2.52	8.55	13.08	0.00	10.06	8.55	0.00	8.55	0.00	38.23	19.11	0.00	0.00	303.31
54	Sheung Shing Street	WB	0.05	**00:00 ~ 01:00**	5.53	3.02	0.00	0.50	0.50	0.00	0.00	0.50	0.00	0.50	0.00	0.00	0.50	0.00	1.01	1.01	0.00	0.00	13.08
			0.05	**01:00 ~ 02:00**	3.52	2.01	0.00	0.50	0.50	0.00	0.00	0.00	0.00	0.50	0.00	0.00	0.50	0.00	0.50	0.50	0.00	0.00	8.55
			0.05	**02:00 ~ 03:00**	2.52	1.51	0.00	0.50	0.50	0.00	0.00	0.00	0.00	0.50	0.00	0.00	0.00	0.00	0.50	0.50	0.00	0.00	6.54
			0.05	**03:00 ~ 04:00**	2.01	1.01	0.00	0.50	0.50	0.00	0.00	0.00	0.00	0.50	0.00	0.00	0.00	0.00	0.50	0.50	0.00	0.00	5.53
			0.05	**04:00 ~ 05:00**	2.01	1.01	0.00	0.50	0.50	0.00	0.00	0.00	0.00	0.50	0.00	0.00	0.00	0.00	0.50	0.50	0.00	0.00	5.53
			0.05	**05:00 ~ 06:00**	3.02	1.51	0.00	0.50	0.50	0.00	0.00	0.00	0.00	0.50	0.00	0.00	0.00	0.00	1.01	0.50	0.00	0.00	7.55
			0.05	**06:00 ~ 07:00**	5.53	3.02	0.00	0.50	0.50	0.00	0.00	0.50	0.00	0.50	0.00	0.00	0.50	0.00	2.01	1.01	0.00	0.00	14.08
			0.05	**07:00 ~ 08:00**	11.07	5.53	0.00	0.50	0.50	0.50	0.50	1.01	0.50	0.50	0.50	0.50	0.50	0.00	2.52	1.51	0.00	0.00	26.16
			0.05	**08:00 ~ 09:00**	13.58	7.04	0.00	1.01	0.50	0.50	0.50	1.01	0.50	0.50	0.50	0.50	0.50	0.00	2.01	1.51	0.00	0.00	30.18
			0.05	**09:00 ~ 10:00**	12.07	6.04	0.00	1.01	0.50	0.50	0.50	0.50	0.50	0.50	0.50	0.50	0.50	0.00	2.01	1.51	0.00	0.00	27.16
			0.05	**10:00 ~ 11:00**	11.57	6.04	0.00	1.01	0.50	0.50	0.50	0.50	0.50	0.50	0.50	0.50	0.50	0.00	1.51	1.51	0.00	0.00	26.16
			0.05	**11:00 ~ 12:00**	12.07	6.54	0.00	1.01	0.50	0.50	0.50	0.50	0.50	0.50	0.50	0.50	0.50	0.00	1.51	1.51	0.00	0.00	27.16
			0.05	**12:00 ~ 13:00**	8.55	4.53	0.00	1.01	0.50	0.50	0.50	0.50	0.00	0.50	0.50	0.50	0.50	0.00	1.51	1.01	0.50	0.00	21.13
			0.05	**13:00 ~ 14:00**	8.55	4.53	0.00	1.01	0.50	0.50	0.50	0.50	0.00	0.50	0.50	0.50	0.50	0.00	2.01	1.01	0.50	0.00	21.63
			0.05	**14:00 ~ 15:00**	8.55	4.53	0.00	1.01	0.50	0.50	0.50	0.50	0.00	0.50	0.50	0.50	0.50	0.00	2.01	1.01	0.50	0.00	21.63
			0.05	**15:00 ~ 16:00**	9.05	4.53	0.00	1.01	0.50	0.50	0.50	0.50	0.00	0.50	0.50	0.50	0.50	0.00	2.01	1.01	0.50	0.00	22.13
			0.05	**16:00 ~ 17:00**	9.05	4.53	0.00	1.01	0.50	0.50	0.50	0.50	0.00	0.50	0.50	0.50	0.50	0.00	2.01	1.01	0.50	0.00	22.13
			0.05	**17:00 ~ 18:00**	9.05	4.53	0.00	1.01	0.50	0.50	0.50	1.01	0.00	0.50	0.50	0.50	0.50	0.00	2.01	1.01	0.50	0.00	22.64
			0.05	**18:00 ~ 19:00**	9.56	5.03	0.00	1.01	0.50	0.50	0.50	1.01	0.00	0.50	0.50	0.50	0.50	0.00	2.01	1.01	0.50	0.00	23.64
			0.05	**19:00 ~ 20:00**	8.55	4.53	0.00	1.01	0.50	0.50	0.50	0.50	0.00	0.50	0.50	0.50	0.50	0.00	1.51	1.01	0.50	0.00	21.13
			0.05	**20:00 ~ 21:00**	7.55	4.02	0.00	1.01	0.50	0.50	0.50	0.50	0.00	0.50	0.50	0.50	0.50	0.00	1.51	1.01	0.50	0.00	19.62
			0.05	**21:00 ~ 22:00**	7.55	4.02	0.00	1.01	0.50	0.50	0.50	0.50	0.00	0.50	0.50	0.50	0.50	0.00	1.51	1.01	0.50	0.00	19.62
			0.05	**22:00 ~ 23:00**	7.04	3.52	0.00	1.01	0.50	0.50	0.50	0.50	0.00	0.50	0.50	0.50	0.50	0.00	1.51	1.01	0.50	0.00	18.61
			0.05	**23:00 ~ 00:00**	5.53	3.02	0.00	1.01	0.50	0.50	0.50	0.50	0.00	0.50	0.50	0.50	0.50	0.00	1.01	1.01	0.50	0.00	16.10
				Whole Day Total (veh*km)	183.09	95.57	0.00	20.12	12.07	8.55	8.55	11.57	2.52	12.07	8.55	8.55	10.06	0.00	36.22	24.14	6.04	0.00	447.67
55	Sheung Lok Street	NB	0.04	**00:00 ~ 01:00**	1.88	1.13	0.00	0.38	0.38	0.00	0.00	0.00	0.00	0.38	0.00	0.00	0.00	0.00	0.38	0.38	0.00	0.00	4.88
			0.04	**01:00 ~ 02:00**	1.13	0.75	0.00	0.38	0.38	0.00	0.00	0.00	0.00	0.38	0.00	0.00	0.00	0.00	0.38	0.38	0.00	0.00	3.75
			0.04	**02:00 ~ 03:00**	0.75	0.38	0.00	0.38	0.38	0.00	0.00	0.00	0.00	0.00	0.00	0.00	0.00	0.00	0.38	0.38	0.00	0.00	2.63
			0.04	**03:00 ~ 04:00**	0.75	0.38	0.00	0.38	0.38	0.00	0.00	0.00	0.00	0.00	0.00	0.00	0.00	0.00	0.38	0.38	0.00	0.00	2.63
			0.04	**04:00 ~ 05:00**	0.75	0.38	0.00	0.38	0.38	0.00	0.00	0.00	0.00	0.00	0.00	0.00	0.00	0.00	0.38	0.38	0.00	0.00	2.63
			0.04	**05:00 ~ 06:00**	1.13	0.75	0.00	0.38	0.38	0.00	0.00	0.00	0.00	0.00	0.00	0.00	0.00	0.00	0.38	0.38	0.00	0.00	3.38
			0.04	**06:00 ~ 07:00**	1.88	1.13	0.00	0.38	0.38	0.00	0.00	0.38	0.00	0.38	0.00	0.00	0.00	0.00	0.75	0.38	0.00	0.00	5.63
			0.04	**07:00 ~ 08:00**	3.38	1.88	0.00	0.38	0.38	0.38	0.38	0.38	0.00	0.38	0.38	0.00	0.38	0.00	0.75	0.38	0.00	0.00	9.38
			0.04	**08:00 ~ 09:00**	4.13	2.25	0.00	0.38	0.38	0.38	0.38	0.38	0.00	0.38	0.38	0.00	0.38	0.00	0.75	0.75	0.00	0.00	10.88
			0.04	**09:00 ~ 10:00**	3.75	1.88	0.00	0.38	0.38	0.38	0.38	0.38	0.00	0.38	0.38	0.00	0.38	0.00	0.75	0.38	0.00	0.00	9.75
			0.04	**10:00 ~ 11:00**	3.38	1.88	0.00	0.38	0.38	0.38	0.38	0.38	0.00	0.38	0.38	0.00	0.38	0.00	0.75	0.38	0.00	0.00	9.38
			0.04	**11:00 ~ 12:00**	3.75	1.88	0.00	0.38	0.38	0.38	0.38	0.38	0.00	0.38	0.38	0.00	0.38	0.00	0.75	0.38	0.00	0.00	9.75
			0.04	**12:00 ~ 13:00**	2.25	1.13	0.00	0.38	0.38	0.00	0.38	0.38	0.00	0.38	0.00	0.00	0.38	0.00	0.38	0.38	0.00	0.00	6.38
			0.04	**13:00 ~ 14:00**	2.25	1.13	0.00	0.38	0.38	0.00	0.38	0.38	0.00	0.38	0.00	0.00	0.38	0.00	0.38	0.38	0.00	0.00	6.38
			0.04	**14:00 ~ 15:00**	2.25	1.13	0.00	0.38	0.38	0.00	0.38	0.38	0.00	0.38	0.00	0.00	0.38	0.00	0.38	0.38	0.00	0.00	6.38
			0.04	**15:00 ~ 16:00**	2.25	1.13	0.00	0.38	0.38	0.00	0.38	0.38	0.00	0.38	0.00	0.00	0.38	0.00	0.38	0.38	0.00	0.00	6.38
			0.04	**16:00 ~ 17:00**	2.25	1.13	0.00	0.38	0.38	0.00	0.38	0.38	0.00	0.38	0.00	0.00	0.38	0.00	0.38	0.38	0.00	0.00	6.38
			0.04	**17:00 ~ 18:00**	2.25	1.13	0.00	0.38	0.38	0.00	0.38	0.38	0.00	0.38	0.00	0.00	0.38	0.00	0.38	0.38	0.00	0.00	6.38
			0.04	**18:00 ~ 19:00**	2.63	1.50	0.00	0.38	0.38	0.00	0.38	0.38	0.00	0.38	0.00	0.00	0.38	0.00	0.38	0.38	0.00	0.00	7.13
			0.04	**19:00 ~ 20:00**	2.25	1.13	0.00	0.38	0.38	0.00	0.38	0.38	0.00	0.38	0.00	0.00	0.38	0.00	0.38	0.38	0.00	0.00	6.38
			0.04	**20:00 ~ 21:00**	1.88	1.13	0.00	0.38	0.38	0.00	0.38	0.38	0.00	0.38	0.00	0.00	0.38	0.00	0.38	0.38	0.00	0.00	6.00
			0.04	**21:00 ~ 22:00**	1.88	1.13	0.00	0.38	0.38	0.00	0.38	0.38	0.00	0.38	0.00	0.00	0.38	0.00	0.38	0.38	0.00	0.00	6.00
			0.04	**22:00 ~ 23:00**	1.88	1.13	0.00	0.38	0.38	0.00	0.38	0.38	0.00	0.38	0.00	0.00	0.38	0.00	0.38	0.38	0.00	0.00	6.00
			0.04	**23:00 ~ 00:00**	1.50	0.75	0.00	0.38	0.38	0.00	0.38	0.38	0.00	0.38	0.00	0.00	0.38	0.00	0.38	0.38	0.00	0.00	5.25
				Whole Day Total (veh*km)	52.13	28.13	0.00	9.00	9.00	1.88	6.38	6.75	0.00	7.50	1.88	0.00	6.38	0.00	11.25	9.38	0.00	0.00	149.63
56	Sheung Lok Street	SB	0.04	**00:00 ~ 01:00**	2.63	1.50	0.00	0.38	0.38	0.00	0.00	0.38	0.00	0.38	0.00	0.00	0.00	0.00	0.38	0.38	0.00	0.00	6.38
			0.04	**01:00 ~ 02:00**	1.88	1.13	0.00	0.38	0.38	0.00	0.00	0.00	0.00	0.38	0.00	0.00	0.00	0.00	0.38	0.38	0.00	0.00	4.88
			0.04	**02:00 ~ 03:00**	1.50	0.75	0.00	0.38	0.38	0.00	0.00	0.00	0.00	0.38	0.00	0.00	0.00	0.00	0.38	0.38	0.00	0.00	4.13
			0.04	**03:00 ~ 04:00**	1.13	0.75	0.00	0.38	0.00	0.00	0.00	0.00	0.00	0.00	0.00	0.00	0.00	0.00	0.38	0.38	0.00	0.00	3.00
			0.04	**04:00 ~ 05:00**	1.13	0.75	0.00	0.38	0.00	0.00	0.00	0.00	0.00	0.00	0.00	0.00	0.00	0.00	0.38	0.38	0.00	0.00	3.00
			0.04	**05:00 ~ 06:00**	1.50	0.75	0.00	0.38	0.38	0.00	0.00	0.00	0.00	0.38	0.00	0.00	0.00	0.00	0.38	0.38	0.00	0.00	4.13
			0.04	**06:00 ~ 07:00**	3.00	1.50	0.00	0.38	0.38	0.00	0.00	0.38	0.00	0.38	0.00	0.00	0.00	0.00	0.75	0.38	0.00	0.00	7.13
			0.04	**07:00 ~ 08:00**	5.63	3.00	0.00	0.38	0.38	0.00	0.38	0.38	0.00	0.38	0.38	0.38	0.38	0.00	1.13	0.75	0.00	0.00	13.50
			0.04	**08:00 ~ 09:00**	6.75	3.38	0.00	0.38	0.38	0.00	0.38	0.38	0.00	0.38	0.38	0.38	0.38	0.00	0.75	0.75	0.00	0.00	14.63
			0.04	**09:00 ~ 10:00**	6.00	3.00	0.00	0.38	0.38	0.00	0.38	0.38	0.00	0.38	0.38	0.38	0.38	0.00	0.75	0.75	0.00	0.00	13.50
			0.04	**10:00 ~ 11:00**	6.00	3.00	0.00	0.38	0.38	0.00	0.38	0.38	0.00	0.38	0.38	0.38	0.38	0.00	0.75	0.75	0.00	0.00	13.50
			0.04	**11:00 ~ 12:00**	6.00	3.38	0.00	0.38	0.38	0.00	0.38	0.38	0.00	0.38	0.38	0.38	0.38	0.00	0.75	0.75	0.00	0.00	13.88
			0.04	**12:00 ~ 13:00**	1.88	1.13	0.00	0.38	0.38	0.00	0.38	0.38	0.00	0.38	0.00	0.00	0.00	0.00	0.38	0.38	0.00	0.00	5.63
			0.04	**13:00 ~ 14:00**	1.88	1.13	0.00	0.38	0.38	0.00	0.38	0.38	0.00	0.38	0.00	0.00	0.00	0.00	0.38	0.38	0.00	0.00	5.63
			0.04	**14:00 ~ 15:00**	1.88	1.13	0.00	0.38	0.38	0.00	0.38	0.38	0.00	0.38	0.00	0.00	0.00	0.00	0.38	0.38	0.00	0.00	5.63
			0.04	**15:00 ~ 16:00**	1.88	1.13	0.00	0.38	0.38	0.00	0.38	0.38	0.00	0.38	0.00	0.00	0.00	0.00	0.38	0.38	0.00	0.00	5.63
			0.04	**16:00 ~ 17:00**	1.88	1.13	0.00	0.38	0.38	0.00	0.38	0.38	0.00	0.38	0.00	0.00	0.00	0.00	0.38	0.38	0.00	0.00	5.63
			0.04	**17:00 ~ 18:00**	1.88	1.13	0.00	0.38	0.38	0.00	0.38	0.38	0.00	0.38	0.00	0.00	0.00	0.00	0.38	0.38	0.00	0.00	5.63
			0.04	**18:00 ~ 19:00**	2.25	1.13	0.00	0.38	0.38	0.00	0.38	0.38	0.00	0.38	0.00	0.00	0.00	0.00	0.38	0.38	0.00	0.00	6.00
			0.04	**19:00 ~ 20:00**	1.88	1.13	0.00	0.38	0.38	0.00	0.38	0.38	0.00	0.38	0.00	0.00	0.00	0.00	0.38	0.38	0.00	0.00	5.63
			0.04	**20:00 ~ 21:00**	1.50	0.75	0.00	0.38	0.38	0.00	0.38	0.38	0.00	0.38	0.00	0.00	0.00	0.00	0.38	0.38	0.00	0.00	4.88
			0.04	**21:00 ~ 22:00**	1.50	0.75	0.00	0.38	0.38	0.00	0.38	0.38	0.00	0.38	0.00	0.00	0.00	0.00	0.38	0.38	0.00	0.00	4.88
			0.04	**22:00 ~ 23:00**	1.50	0.75	0.00	0.38	0.38	0.00	0.38	0.38	0.00	0.38	0.00	0.00	0.00	0.00	0.38	0.38	0.00	0.00	4.88
			0.04	**23:00 ~ 00:00**	1.13	0.75	0.00	0.38	0.38	0.00	0.38	0.38	0.00	0.38	0.00	0.00	0.00	0.00	0.38	0.38	0.00	0.00	4.50
				Whole Day Total (veh*km)	64.13	34.88	0.00	9.00	8.25	0.00	6.38	7.13	0.00	8.25	1.88	1.88	1.88	0.00	11.63	10.88	0.00	0.00	166.13

Road No.	Road Name	Bound	Road Length (km)	Hour	PC	TAXI	LGV3	LGV4	LGV6	HGV7	HGV8	PLB	PV4	PV5	NFB6	NFB7	NFB8	FBSD	FBDD	MC	HGV9	NFB9	Total
57	Sheung Wo Street	EB	0.07	**00:00 ~ 01:00**	4.31	2.16	0.00	0.72	0.72	0.00	0.00	0.72	0.00	0.72	0.00	0.00	0.00	0.00	0.72	0.72	0.00	0.00	10.79
			0.07	**01:00 ~ 02:00**	2.88	1.44	0.00	0.72	0.72	0.00	0.00	0.00	0.00	0.72	0.00	0.00	0.00	0.00	0.72	0.72	0.00	0.00	7.91
			0.07	**02:00 ~ 03:00**	2.16	1.44	0.00	0.72	0.72	0.00	0.00	0.00	0.00	0.00	0.00	0.00	0.00	0.00	0.72	0.72	0.00	0.00	6.47
			0.07	**03:00 ~ 04:00**	1.44	0.72	0.00	0.72	0.00	0.00	0.00	0.00	0.00	0.00	0.00	0.00	0.00	0.00	0.72	0.72	0.00	0.00	4.31
			0.07	**04:00 ~ 05:00**	1.44	0.72	0.00	0.72	0.00	0.00	0.00	0.00	0.00	0.00	0.00	0.00	0.00	0.00	0.72	0.72	0.00	0.00	4.31
			0.07	**05:00 ~ 06:00**	2.16	1.44	0.00	0.72	0.72	0.00	0.00	0.00	0.00	0.00	0.00	0.00	0.00	0.00	1.44	0.72	0.00	0.00	7.19
			0.07	**06:00 ~ 07:00**	4.31	2.16	0.00	0.72	0.72	0.00	0.00	0.72	0.00	0.72	0.00	0.00	0.00	0.00	2.16	0.72	0.00	0.00	12.22
			0.07	**07:00 ~ 08:00**	7.91	4.31	0.00	0.72	0.72	0.00	0.72	0.72	0.00	0.72	0.72	0.00	0.72	0.00	2.88	1.44	0.00	0.00	21.57
			0.07	**08:00 ~ 09:00**	10.07	5.03	0.00	0.72	0.72	0.00	0.72	1.44	0.00	0.72	0.72	0.00	0.72	0.00	2.88	1.44	0.00	0.00	25.17
			0.07	**09:00 ~ 10:00**	8.63	4.31	0.00	0.72	0.72	0.00	0.72	0.72	0.00	0.72	0.72	0.00	0.72	0.00	2.16	1.44	0.00	0.00	21.57
			0.07	**10:00 ~ 11:00**	8.63	4.31	0.00	0.72	0.72	0.00	0.72	0.72	0.00	0.72	0.72	0.00	0.72	0.00	2.16	1.44	0.00	0.00	21.57
			0.07	**11:00 ~ 12:00**	8.63	4.31	0.00	0.72	0.72	0.00	0.72	0.72	0.00	0.72	0.72	0.00	0.72	0.00	2.16	1.44	0.00	0.00	21.57
			0.07	**12:00 ~ 13:00**	2.16	1.44	0.00	0.72	0.72	0.00	0.00	0.72	0.00	0.72	0.00	0.00	0.00	0.00	1.44	0.72	0.00	0.00	8.63
			0.07	**13:00 ~ 14:00**	2.16	1.44	0.00	0.72	0.72	0.00	0.00	0.72	0.00	0.72	0.00	0.00	0.00	0.00	1.44	0.72	0.00	0.00	8.63
			0.07	**14:00 ~ 15:00**	2.88	1.44	0.00	0.72	0.72	0.00	0.00	0.72	0.00	0.72	0.00	0.00	0.00	0.00	1.44	0.72	0.00	0.00	9.35
			0.07	**15:00 ~ 16:00**	2.88	1.44	0.00	0.72	0.72	0.00	0.00	0.72	0.00	0.72	0.00	0.00	0.00	0.00	1.44	0.72	0.00	0.00	9.35
			0.07	**16:00 ~ 17:00**	2.88	1.44	0.00	0.72	0.72	0.00	0.00	0.72	0.00	0.72	0.00	0.00	0.00	0.00	1.44	0.72	0.00	0.00	9.35
			0.07	**17:00 ~ 18:00**	2.88	1.44	0.00	0.72	0.72	0.00	0.00	0.72	0.00	0.72	0.00	0.00	0.00	0.00	1.44	0.72	0.00	0.00	9.35
			0.07	**18:00 ~ 19:00**	2.88	1.44	0.00	0.72	0.72	0.00	0.00	0.72	0.00	0.72	0.00	0.00	0.00	0.00	1.44	0.72	0.00	0.00	9.35
			0.07	**19:00 ~ 20:00**	2.16	1.44	0.00	0.72	0.72	0.00	0.00	0.72	0.00	0.72	0.00	0.00	0.00	0.00	1.44	0.72	0.00	0.00	8.63
			0.07	**20:00 ~ 21:00**	2.16	1.44	0.00	0.72	0.72	0.00	0.00	0.72	0.00	0.72	0.00	0.00	0.00	0.00	1.44	0.72	0.00	0.00	8.63
			0.07	**21:00 ~ 22:00**	2.16	1.44	0.00	0.72	0.72	0.00	0.00	0.72	0.00	0.72	0.00	0.00	0.00	0.00	1.44	0.72	0.00	0.00	8.63
			0.07	**22:00 ~ 23:00**	2.16	1.44	0.00	0.72	0.72	0.00	0.00	0.72	0.00	0.72	0.00	0.00	0.00	0.00	1.44	0.72	0.00	0.00	8.63
			0.07	**23:00 ~ 00:00**	1.44	0.72	0.00	0.72	0.72	0.00	0.00	0.72	0.00	0.72	0.00	0.00	0.00	0.00	1.44	0.72	0.00	0.00	7.19
				Whole Day Total (veh*km)	91.31	48.89	0.00	17.26	15.82	0.00	3.60	14.38	0.00	14.38	3.60	0.00	3.60	0.00	36.67	20.85	0.00	0.00	270.34
58	Sheung Wo Street	WB	0.07	**00:00 ~ 01:00**	2.88	1.44	0.00	0.72	0.72	0.00	0.00	0.00	0.00	0.00	0.00	0.00	0.00	0.00	0.72	0.72	0.00	0.00	7.19
			0.07	**01:00 ~ 02:00**	2.16	1.44	0.00	0.72	0.72	0.00	0.00	0.00	0.00	0.00	0.00	0.00	0.00	0.00	0.72	0.72	0.00	0.00	6.47
			0.07	**02:00 ~ 03:00**	1.44	0.72	0.00	0.72	0.00	0.00	0.00	0.00	0.00	0.00	0.00	0.00	0.00	0.00	0.00	0.72	0.00	0.00	3.60
			0.07	**03:00 ~ 04:00**	1.44	0.72	0.00	0.72	0.00	0.00	0.00	0.00	0.00	0.00	0.00	0.00	0.00	0.00	0.00	0.72	0.00	0.00	3.60
			0.07	**04:00 ~ 05:00**	1.44	0.72	0.00	0.72	0.00	0.00	0.00	0.00	0.00	0.00	0.00	0.00	0.00	0.00	0.00	0.72	0.00	0.00	3.60
			0.07	**05:00 ~ 06:00**	1.44	0.72	0.00	0.72	0.00	0.00	0.00	0.00	0.00	0.00	0.00	0.00	0.00	0.00	0.72	0.72	0.00	0.00	4.31
			0.07	**06:00 ~ 07:00**	2.88	1.44	0.00	0.72	0.72	0.00	0.00	0.72	0.00	0.00	0.00	0.00	0.00	0.00	0.72	0.72	0.00	0.00	7.91
			0.07	**07:00 ~ 08:00**	5.75	2.88	0.00	0.72	0.72	0.00	0.72	0.72	0.00	0.72	0.00	0.00	0.72	0.00	0.72	0.72	0.00	0.00	14.38
			0.07	**08:00 ~ 09:00**	7.19	3.60	0.00	0.72	0.72	0.00	0.72	0.72	0.00	0.72	0.00	0.00	0.72	0.00	0.72	0.72	0.00	0.00	16.54
			0.07	**09:00 ~ 10:00**	5.75	2.88	0.00	0.72	0.72	0.00	0.72	0.72	0.00	0.72	0.00	0.00	0.72	0.00	0.72	0.72	0.00	0.00	14.38
			0.07	**10:00 ~ 11:00**	5.75	2.88	0.00	0.72	0.72	0.00	0.72	0.72	0.00	0.72	0.00	0.00	0.72	0.00	0.72	0.72	0.00	0.00	14.38
			0.07	**11:00 ~ 12:00**	6.47	3.60	0.00	0.72	0.72	0.00	0.72	0.72	0.00	0.72	0.00	0.00	0.72	0.00	0.72	0.72	0.00	0.00	15.82
			0.07	**12:00 ~ 13:00**	0.72	0.72	0.00	0.72	0.00	0.00	0.00	0.00	0.00	0.00	0.00	0.00	0.00	0.00	0.72	0.72	0.00	0.00	3.60
			0.07	**13:00 ~ 14:00**	0.72	0.72	0.00	0.72	0.00	0.00	0.00	0.00	0.00	0.00	0.00	0.00	0.00	0.00	0.72	0.72	0.00	0.00	3.60
			0.07	**14:00 ~ 15:00**	0.72	0.72	0.00	0.72	0.00	0.00	0.00	0.00	0.00	0.00	0.00	0.00	0.00	0.00	0.72	0.72	0.00	0.00	3.60
			0.07	**15:00 ~ 16:00**	0.72	0.72	0.00	0.72	0.00	0.00	0.00	0.00	0.00	0.00	0.00	0.00	0.00	0.00	0.72	0.72	0.00	0.00	3.60
			0.07	**16:00 ~ 17:00**	0.72	0.72	0.00	0.72	0.00	0.00	0.00	0.00	0.00	0.00	0.00	0.00	0.00	0.00	0.72	0.72	0.00	0.00	3.60
			0.07	**17:00 ~ 18:00**	0.72	0.72	0.00	0.72	0.00	0.00	0.00	0.00	0.00	0.00	0.00	0.00	0.00	0.00	0.72	0.72	0.00	0.00	3.60
			0.07	**18:00 ~ 19:00**	0.72	0.72	0.00	0.72	0.00	0.00	0.00	0.00	0.00	0.00	0.00	0.00	0.00	0.00	0.72	0.72	0.00	0.00	3.60
			0.07	**19:00 ~ 20:00**	0.72	0.72	0.00	0.72	0.00	0.00	0.00	0.00	0.00	0.00	0.00	0.00	0.00	0.00	0.72	0.72	0.00	0.00	3.60
			0.07	**20:00 ~ 21:00**	0.72	0.72	0.00	0.72	0.00	0.00	0.00	0.00	0.00	0.00	0.00	0.00	0.00	0.00	0.72	0.72	0.00	0.00	3.60
			0.07	**21:00 ~ 22:00**	0.72	0.72	0.00	0.72	0.00	0.00	0.00	0.00	0.00	0.00	0.00	0.00	0.00	0.00	0.72	0.72	0.00	0.00	3.60
			0.07	**22:00 ~ 23:00**	0.72	0.72	0.00	0.72	0.00	0.00	0.00	0.00	0.00	0.00	0.00	0.00	0.00	0.00	0.72	0.72	0.00	0.00	3.60
			0.07	**23:00 ~ 00:00**	0.72	0.72	0.00	0.72	0.00	0.00	0.00	0.00	0.00	0.00	0.00	0.00	0.00	0.00	0.72	0.72	0.00	0.00	3.60
				Whole Day Total (veh*km)	53.21	31.64	0.00	17.26	5.75	0.00	3.60	4.31	0.00	3.60	0.00	0.00	3.60	0.00	15.10	17.26	0.00	0.00	155.30
59	Sheung Lok Street	NB	0.80	**00:00 ~ 01:00**	40.16	24.09	0.00	8.03	8.03	0.00	0.00	0.00	0.00	8.03	0.00	0.00	0.00	0.00	8.03	8.03	0.00	0.00	104.40
			0.80	**01:00 ~ 02:00**	24.09	16.06	0.00	8.03	8.03	0.00	0.00	0.00	0.00	8.03	0.00	0.00	0.00	0.00	8.03	8.03	0.00	0.00	80.31
			0.80	**02:00 ~ 03:00**	16.06	8.03	0.00	8.03	8.03	0.00	0.00	0.00	0.00	0.00	0.00	0.00	0.00	0.00	8.03	8.03	0.00	0.00	56.22
			0.80	**03:00 ~ 04:00**	16.06	8.03	0.00	8.03	8.03	0.00	0.00	0.00	0.00	0.00	0.00	0.00	0.00	0.00	8.03	8.03	0.00	0.00	56.22
			0.80	**04:00 ~ 05:00**	16.06	8.03	0.00	8.03	8.03	0.00	0.00	0.00	0.00	0.00	0.00	0.00	0.00	0.00	8.03	8.03	0.00	0.00	56.22
			0.80	**05:00 ~ 06:00**	24.09	16.06	0.00	8.03	8.03	0.00	0.00	0.00	0.00	0.00	0.00	0.00	0.00	0.00	8.03	8.03	0.00	0.00	72.28
			0.80	**06:00 ~ 07:00**	40.16	24.09	0.00	8.03	8.03	0.00	0.00	8.03	0.00	8.03	0.00	0.00	0.00	0.00	16.06	8.03	0.00	0.00	120.47
			0.80	**07:00 ~ 08:00**	72.28	40.16	0.00	8.03	8.03	8.03	8.03	8.03	0.00	8.03	8.03	0.00	8.03	0.00	16.06	8.03	0.00	0.00	200.78
			0.80	**08:00 ~ 09:00**	88.34	48.19	0.00	8.03	8.03	8.03	8.03	8.03	0.00	8.03	8.03	0.00	8.03	0.00	16.06	16.06	0.00	0.00	232.90
			0.80	**09:00 ~ 10:00**	80.31	40.16	0.00	8.03	8.03	8.03	8.03	8.03	0.00	8.03	8.03	0.00	8.03	0.00	16.06	8.03	0.00	0.00	208.81
			0.80	**10:00 ~ 11:00**	72.28	40.16	0.00	8.03	8.03	8.03	8.03	8.03	0.00	8.03	8.03	0.00	8.03	0.00	16.06	8.03	0.00	0.00	200.78
			0.80	**11:00 ~ 12:00**	80.31	40.16	0.00	8.03	8.03	8.03	8.03	8.03	0.00	8.03	8.03	0.00	8.03	0.00	16.06	8.03	0.00	0.00	208.81
			0.80	**12:00 ~ 13:00**	48.19	24.09	0.00	8.03	8.03	0.00	8.03	8.03	0.00	8.03	0.00	0.00	8.03	0.00	8.03	8.03	0.00	0.00	136.53
			0.80	**13:00 ~ 14:00**	48.19	24.09	0.00	8.03	8.03	0.00	8.03	8.03	0.00	8.03	0.00	0.00	8.03	0.00	8.03	8.03	0.00	0.00	136.53
			0.80	**14:00 ~ 15:00**	48.19	24.09	0.00	8.03	8.03	0.00	8.03	8.03	0.00	8.03	0.00	0.00	8.03	0.00	8.03	8.03	0.00	0.00	136.53
			0.80	**15:00 ~ 16:00**	48.19	24.09	0.00	8.03	8.03	0.00	8.03	8.03	0.00	8.03	0.00	0.00	8.03	0.00	8.03	8.03	0.00	0.00	136.53
			0.80	**16:00 ~ 17:00**	48.19	24.09	0.00	8.03	8.03	0.00	8.03	8.03	0.00	8.03	0.00	0.00	8.03	0.00	8.03	8.03	0.00	0.00	136.53
			0.80	**17:00 ~ 18:00**	48.19	24.09	0.00	8.03	8.03	0.00	8.03	8.03	0.00	8.03	0.00	0.00	8.03	0.00	8.03	8.03	0.00	0.00	136.53
			0.80	**18:00 ~ 19:00**	56.22	32.12	0.00	8.03	8.03	0.00	8.03	8.03	0.00	8.03	0.00	0.00	8.03	0.00	8.03	8.03	0.00	0.00	152.59
			0.80	**19:00 ~ 20:00**	48.19	24.09	0.00	8.03	8.03	0.00	8.03	8.03	0.00	8.03	0.00	0.00	8.03	0.00	8.03	8.03	0.00	0.00	136.53
			0.80	**20:00 ~ 21:00**	40.16	24.09	0.00	8.03	8.03	0.00	8.03	8.03	0.00	8.03	0.00	0.00	8.03	0.00	8.03	8.03	0.00	0.00	128.50
			0.80	**21:00 ~ 22:00**	40.16	24.09	0.00	8.03	8.03	0.00	8.03	8.03	0.00	8.03	0.00	0.00	8.03	0.00	8.03	8.03	0.00	0.00	128.50
			0.80	**22:00 ~ 23:00**	40.16	24.09	0.00	8.03	8.03	0.00	8.03	8.03	0.00	8.03	0.00	0.00	8.03	0.00	8.03	8.03	0.00	0.00	128.50
			0.80	**23:00 ~ 00:00**	32.12	16.06	0.00	8.03	8.03	0.00	8.03	8.03	0.00	8.03	0.00	0.00	8.03	0.00	8.03	8.03	0.00	0.00	112.43
				Whole Day Total (veh*km)	######	602.33	0.00	192.74	192.74	40.16	136.53	144.56	0.00	160.62	40.16	0.00	136.53	0.00	240.93	200.78	0.00	0.00	3204.37
60	Sheung Lok Street	SB	0.80	**00:00 ~ 01:00**	56.22	32.12	0.00	8.03	8.03	0.00	0.00	8.03	0.00	8.03	0.00	0.00	0.00	0.00	8.03	8.03	0.00	0.00	136.53
			0.80	**01:00 ~ 02:00**	40.16	24.09	0.00	8.03	8.03	0.00	0.00	0.00	0.00	8.03	0.00	0.00	0.00	0.00	8.03	8.03	0.00	0.00	104.40
			0.80	**02:00 ~ 03:00**	32.12	16.06	0.00	8.03	8.03	0.00	0.00	0.00	0.00	8.03	0.00	0.00	0.00	0.00	8.03	8.03	0.00	0.00	88.34
			0.80	**03:00 ~ 04:00**	24.09	16.06	0.00	8.03	0.00	0.00	0.00	0.00	0.00	0.00	0.00	0.00	0.00	0.00	8.03	8.03	0.00	0.00	64.25
			0.80	**04:00 ~ 05:00**	24.09	16.06	0.00	8.03	0.00	0.00	0.00	0.00	0.00	0.00	0.00	0.00	0.00	0.00	8.03	8.03	0.00	0.00	64.25
			0.80	**05:00 ~ 06:00**	32.12	16.06	0.00	8.03	8.03	0.00	0.00	0.00	0.00	8.03	0.00	0.00	0.00	0.00	8.03	8.03	0.00	0.00	88.34
			0.80	**06:00 ~ 07:00**	64.25	32.12	0.00	8.03	8.03	0.00	0.00	8.03	0.00	8.03	0.00	0.00	0.00	0.00	16.06	8.03	0.00	0.00	152.59
			0.80	**07:00 ~ 08:00**	120.47	64.25	0.00	8.03	8.03	0.00	8.03	8.03	0.00	8.03	8.03	8.03	8.03	0.00	24.09	16.06	0.00	0.00	289.12
			0.80	**08:00 ~ 09:00**	144.56	72.28	0.00	8.03	8.03	0.00	8.03	8.03	0.00	8.03	8.03	8.03	8.03	0.00	16.06	16.06	0.00	0.00	313.21
			0.80	**09:00 ~ 10:00**	128.50	64.25	0.00	8.03	8.03	0.00	8.03	8.03	0.00	8.03	8.03	8.03	8.03	0.00	16.06	16.06	0.00	0.00	289.12
			0.80	**10:00 ~ 11:00**	128.50	64.25	0.00	8.03	8.03	0.00	8.03	8.03	0.00	8.03	8.03	8.03	8.03	0.00	16.06	16.06	0.00	0.00	289.12
			0.80	**11:00 ~ 12:00**	128.50	72.28	0.00	8.03	8.03	0.00	8.03	8.03	0.00	8.03	8.03	8.03	8.03	0.00	16.06	16.06	0.00	0.00	297.15
			0.80	**12:00 ~ 13:00**	40.16	24.09	0.00	8.03	8.03	0.00	8.03	8.03	0.00	8.03	0.00	0.00	0.00	0.00	8.03	8.03	0.00	0.00	120.47
			0.80	**13:00 ~ 14:00**	40.16	24.09	0.00	8.03	8.03	0.00	8.03	8.03	0.00	8.03	0.00	0.00	0.00	0.00	8.03	8.03	0.00	0.00	120.47
			0.80	**14:00 ~ 15:00**	40.16	24.09	0.00	8.03	8.03	0.00	8.03	8.03	0.00	8.03	0.00	0.00	0.00	0.00	8.03	8.03	0.00	0.00	120.47
			0.80	**15:00 ~ 16:00**	40.16	24.09	0.00	8.03	8.03	0.00	8.03	8.03	0.00	8.03	0.00	0.00	0.00	0.00	8.03	8.03	0.00	0.00	120.47
			0.80	**16:00 ~ 17:00**	40.16	24.09	0.00	8.03	8.03	0.00	8.03	8.03	0.00	8.03	0.00	0.00	0.00	0.00	8.03	8.03	0.00	0.00	120.47
			0.80	**17:00 ~ 18:00**	40.16	24.09	0.00	8.03	8.03	0.00	8.03	8.03	0.00	8.03	0.00	0.00	0.00	0.00	8.03	8.03	0.00	0.00	120.47
			0.80	**18:00 ~ 19:00**	48.19	24.09	0.00	8.03	8.03	0.00	8.03	8.03	0.00	8.03	0.00	0.00	0.00	0.00	8.03	8.03	0.00	0.00	128.50
			0.80	**19:00 ~ 20:00**	40.16	24.09	0.00	8.03	8.03	0.00	8.03	8.03	0.00	8.03	0.00	0.00	0.00	0.00	8.03	8.03	0.00	0.00	120.47
			0.80	**20:00 ~ 21:00**	32.12	16.06	0.00	8.03	8.03	0.00	8.03	8.03	0.00	8.03	0.00	0.00	0.00	0.00	8.03	8.03	0.00	0.00	104.40
			0.80	**21:00 ~ 22:00**	32.12	16.06	0.00	8.03	8.03	0.00	8.03	8.03	0.00	8.03	0.00	0.00	0.00	0.00	8.03	8.03	0.00	0.00	104.40
			0.80	**22:00 ~ 23:00**	32.12	16.06	0.00	8.03	8.03	0.00	8.03	8.03	0.00	8.03	0.00	0.00	0.00	0.00	8.03	8.03	0.00	0.00	104.40
			0.80	**23:00 ~ 00:00**	24.09	16.06	0.00	8.03	8.03	0.00	8.03	8.03	0.00	8.03	0.00	0.00	0.00	0.00	8.03	8.03	0.00	0.00	96.37
				Whole Day Total (veh*km)	######	746.88	0.00	192.74	176.68	0.00	136.53	152.59	0.00	176.68	40.16	40.16	40.16	0.00	248.96	232.90	0.00	0.00	3557.73

Road No.	Road Name	Bound	Road Length (km)	Hour	PC	TAXI	LGV3	LGV4	LGV6	HGV7	HGV8	PLB	PV4	PV5	NFB6	NFB7	NFB8	FBSD	FBDD	MC	HGV9	NFB9	Total
61	Sheung Foo Street	WB	0.05	**00:00 ~ 01:00**	2.57	1.54	0.00	0.51	0.51	0.00	0.51	0.51	0.00	0.51	0.00	0.00	0.00	0.00	0.51	0.51	0.00	0.00	7.70
			0.05	**01:00 ~ 02:00**	1.54	1.03	0.00	0.51	0.51	0.00	0.51	0.00	0.00	0.51	0.00	0.00	0.00	0.00	0.51	0.51	0.00	0.00	5.64
			0.05	**02:00 ~ 03:00**	1.54	1.03	0.00	0.51	0.51	0.00	0.00	0.00	0.00	0.00	0.00	0.00	0.00	0.00	0.51	0.51	0.00	0.00	4.62
			0.05	**03:00 ~ 04:00**	1.03	0.51	0.00	0.51	0.51	0.00	0.00	0.00	0.00	0.00	0.00	0.00	0.00	0.00	0.51	0.51	0.00	0.00	3.59
			0.05	**04:00 ~ 05:00**	1.03	0.51	0.00	0.51	0.51	0.00	0.00	0.00	0.00	0.00	0.00	0.00	0.00	0.00	0.51	0.51	0.00	0.00	3.59
			0.05	**05:00 ~ 06:00**	1.54	1.03	0.00	0.51	0.51	0.00	0.00	0.00	0.00	0.00	0.00	0.00	0.00	0.00	1.03	0.51	0.00	0.00	5.13
			0.05	**06:00 ~ 07:00**	2.57	1.54	0.00	0.51	0.51	0.00	0.51	0.51	0.00	0.51	0.00	0.00	0.00	0.00	1.54	0.51	0.00	0.00	8.72
			0.05	**07:00 ~ 08:00**	4.62	2.57	0.00	1.03	0.51	0.51	0.51	0.51	0.00	0.51	0.51	0.00	0.51	0.00	2.05	0.51	0.51	0.00	14.88
			0.05	**08:00 ~ 09:00**	6.16	3.08	0.00	1.03	0.51	0.51	0.51	1.03	0.00	0.51	0.51	0.00	0.51	0.00	1.54	1.03	0.51	0.00	17.44
			0.05	**09:00 ~ 10:00**	5.13	2.57	0.00	1.03	0.51	0.51	0.51	0.51	0.00	0.51	0.51	0.00	0.51	0.00	1.54	1.03	0.51	0.00	15.39
			0.05	**10:00 ~ 11:00**	5.13	2.57	0.00	1.03	0.51	0.51	0.51	0.51	0.00	0.51	0.51	0.00	0.51	0.00	1.54	0.51	0.51	0.00	14.88
			0.05	**11:00 ~ 12:00**	5.64	3.08	0.00	1.03	0.51	0.51	0.51	0.51	0.00	0.51	0.51	0.00	0.51	0.00	1.54	1.03	0.51	0.00	16.42
			0.05	**12:00 ~ 13:00**	8.21	4.10	0.00	0.51	0.51	0.00	0.51	0.51	0.00	0.51	0.51	0.51	0.51	0.00	1.54	1.03	0.00	0.00	18.98
			0.05	**13:00 ~ 14:00**	8.21	4.10	0.00	0.51	0.51	0.00	0.51	0.51	0.00	0.51	0.51	0.51	0.51	0.00	1.54	1.03	0.00	0.00	18.98
			0.05	**14:00 ~ 15:00**	8.72	4.62	0.00	0.51	0.51	0.00	0.51	0.51	0.00	0.51	0.51	0.51	0.51	0.00	1.54	1.03	0.00	0.00	20.01
			0.05	**15:00 ~ 16:00**	8.72	4.62	0.00	0.51	0.51	0.00	0.51	0.51	0.00	0.51	0.51	0.51	0.51	0.00	1.54	1.03	0.00	0.00	20.01
			0.05	**16:00 ~ 17:00**	8.72	4.62	0.00	0.51	0.51	0.00	0.51	0.51	0.00	0.51	0.51	0.51	0.51	0.00	1.54	1.03	0.00	0.00	20.01
			0.05	**17:00 ~ 18:00**	8.72	4.62	0.00	0.51	0.51	0.00	0.51	0.51	0.00	0.51	0.51	0.51	0.51	0.00	1.54	1.03	0.00	0.00	20.01
			0.05	**18:00 ~ 19:00**	9.23	4.62	0.00	0.51	0.51	0.00	0.51	0.51	0.00	0.51	0.51	0.51	0.51	0.00	1.54	1.03	0.00	0.00	20.52
			0.05	**19:00 ~ 20:00**	8.21	4.10	0.00	0.51	0.51	0.00	0.51	0.51	0.00	0.51	0.51	0.51	0.51	0.00	1.54	1.03	0.00	0.00	18.98
			0.05	**20:00 ~ 21:00**	7.18	3.59	0.00	0.51	0.51	0.00	0.51	0.51	0.00	0.51	0.51	0.51	0.51	0.00	1.03	1.03	0.00	0.00	16.93
			0.05	**21:00 ~ 22:00**	7.18	3.59	0.00	0.51	0.51	0.00	0.51	0.51	0.00	0.51	0.51	0.51	0.51	0.00	1.03	1.03	0.00	0.00	16.93
			0.05	**22:00 ~ 23:00**	6.67	3.59	0.00	0.51	0.51	0.00	0.51	0.51	0.00	0.51	0.51	0.51	0.51	0.00	1.03	1.03	0.00	0.00	16.42
			0.05	**23:00 ~ 00:00**	5.64	3.08	0.00	0.51	0.51	0.00	0.51	0.51	0.00	0.51	0.51	0.51	0.51	0.00	1.03	1.03	0.00	0.00	14.88
				Whole Day Total (veh*km)	133.89	70.28	0.00	14.88	12.31	2.57	10.26	10.26	0.00	10.26	8.72	6.16	8.72	0.00	29.75	20.01	2.57	0.00	340.63
62	Sheung Foo Street	EB	0.05	**00:00 ~ 01:00**	3.08	1.54	0.00	0.51	0.51	0.00	0.51	0.51	0.00	0.51	0.00	0.00	0.00	0.00	0.51	0.51	0.00	0.00	8.21
			0.05	**01:00 ~ 02:00**	2.05	1.03	0.00	0.51	0.51	0.00	0.51	0.00	0.00	0.51	0.00	0.00	0.00	0.00	0.51	0.51	0.00	0.00	6.16
			0.05	**02:00 ~ 03:00**	1.54	1.03	0.00	0.51	0.51	0.00	0.00	0.00	0.00	0.00	0.00	0.00	0.00	0.00	0.51	0.51	0.00	0.00	4.62
			0.05	**03:00 ~ 04:00**	1.54	1.03	0.00	0.51	0.51	0.00	0.00	0.00	0.00	0.00	0.00	0.00	0.00	0.00	0.51	0.51	0.00	0.00	4.62
			0.05	**04:00 ~ 05:00**	1.54	1.03	0.00	0.51	0.51	0.00	0.00	0.00	0.00	0.00	0.00	0.00	0.00	0.00	0.51	0.51	0.00	0.00	4.62
			0.05	**05:00 ~ 06:00**	1.54	1.03	0.00	0.51	0.51	0.00	0.00	0.00	0.00	0.00	0.00	0.00	0.00	0.00	1.03	0.51	0.00	0.00	5.13
			0.05	**06:00 ~ 07:00**	3.08	1.54	0.00	0.51	0.51	0.00	0.51	0.51	0.00	0.51	0.00	0.00	0.00	0.00	1.54	0.51	0.00	0.00	9.23
			0.05	**07:00 ~ 08:00**	6.16	3.08	0.00	1.03	0.51	0.51	0.51	0.51	0.00	0.51	0.51	0.51	0.51	0.00	2.05	1.03	0.51	0.00	17.96
			0.05	**08:00 ~ 09:00**	7.70	4.10	0.00	1.54	0.51	0.51	0.51	1.03	0.00	0.51	0.51	0.51	0.51	0.00	2.05	1.03	0.51	0.00	21.55
			0.05	**09:00 ~ 10:00**	6.67	3.59	0.00	1.03	0.51	0.51	0.51	0.51	0.00	0.51	0.51	0.51	0.51	0.00	1.54	1.03	0.51	0.00	18.47
			0.05	**10:00 ~ 11:00**	6.67	3.59	0.00	1.03	0.51	0.51	0.51	0.51	0.00	0.51	0.51	0.51	0.51	0.00	1.54	1.03	0.51	0.00	18.47
			0.05	**11:00 ~ 12:00**	7.18	3.59	0.00	1.03	0.51	0.51	0.51	0.51	0.00	0.51	0.51	0.51	0.51	0.00	1.54	1.03	0.51	0.00	18.98
			0.05	**12:00 ~ 13:00**	4.62	2.57	0.00	0.51	0.51	0.51	0.51	0.51	0.00	0.51	0.51	0.00	0.51	0.00	1.54	0.51	0.00	0.00	13.34
			0.05	**13:00 ~ 14:00**	4.62	2.57	0.00	0.51	0.51	0.51	0.51	0.51	0.00	0.51	0.51	0.00	0.51	0.00	1.54	0.51	0.00	0.00	13.34
			0.05	**14:00 ~ 15:00**	4.62	2.57	0.00	0.51	0.51	0.51	0.51	0.51	0.00	0.51	0.51	0.00	0.51	0.00	1.54	0.51	0.00	0.00	13.34
			0.05	**15:00 ~ 16:00**	5.13	2.57	0.00	0.51	0.51	0.51	0.51	0.51	0.00	0.51	0.51	0.00	0.51	0.00	1.54	0.51	0.00	0.00	13.85
			0.05	**16:00 ~ 17:00**	5.13	2.57	0.00	0.51	0.51	0.51	0.51	0.51	0.00	0.51	0.51	0.00	0.51	0.00	1.54	0.51	0.00	0.00	13.85
			0.05	**17:00 ~ 18:00**	5.13	2.57	0.00	0.51	0.51	0.51	0.51	0.51	0.00	0.51	0.51	0.00	0.51	0.00	1.54	0.51	0.00	0.00	13.85
			0.05	**18:00 ~ 19:00**	5.13	3.08	0.00	1.03	0.51	0.51	0.51	0.51	0.00	0.51	0.51	0.00	0.51	0.00	1.54	1.03	0.00	0.00	15.39
			0.05	**19:00 ~ 20:00**	4.62	2.57	0.00	0.51	0.51	0.51	0.51	0.51	0.00	0.51	0.51	0.00	0.51	0.00	1.03	0.51	0.00	0.00	12.83
			0.05	**20:00 ~ 21:00**	4.10	2.05	0.00	0.51	0.51	0.51	0.51	0.51	0.00	0.51	0.51	0.00	0.51	0.00	1.03	0.51	0.00	0.00	11.80
			0.05	**21:00 ~ 22:00**	4.10	2.05	0.00	0.51	0.51	0.51	0.51	0.51	0.00	0.51	0.51	0.00	0.51	0.00	1.03	0.51	0.00	0.00	11.80
			0.05	**22:00 ~ 23:00**	4.10	2.05	0.00	0.51	0.51	0.51	0.51	0.51	0.00	0.51	0.51	0.00	0.51	0.00	1.03	0.51	0.00	0.00	11.80
			0.05	**23:00 ~ 00:00**	3.08	1.54	0.00	0.51	0.51	0.51	0.51	0.51	0.00	0.51	0.51	0.00	0.51	0.00	1.03	0.51	0.00	0.00	10.26
				Whole Day Total (veh*km)	103.11	54.89	0.00	15.90	12.31	8.72	10.26	10.26	0.00	10.26	8.72	2.57	8.72	0.00	29.75	15.39	2.57	0.00	293.44
63	Sheung Foo Street	NB	0.10	**00:00 ~ 01:00**	5.04	3.02	0.00	1.01	1.01	0.00	1.01	1.01	0.00	1.01	0.00	0.00	0.00	0.00	1.01	1.01	0.00	0.00	15.12
			0.10	**01:00 ~ 02:00**	3.02	2.02	0.00	1.01	1.01	0.00	1.01	0.00	0.00	1.01	0.00	0.00	0.00	0.00	1.01	1.01	0.00	0.00	11.09
			0.10	**02:00 ~ 03:00**	3.02	2.02	0.00	1.01	1.01	0.00	0.00	0.00	0.00	0.00	0.00	0.00	0.00	0.00	1.01	1.01	0.00	0.00	9.07
			0.10	**03:00 ~ 04:00**	2.02	1.01	0.00	1.01	1.01	0.00	0.00	0.00	0.00	0.00	0.00	0.00	0.00	0.00	1.01	1.01	0.00	0.00	7.06
			0.10	**04:00 ~ 05:00**	2.02	1.01	0.00	1.01	1.01	0.00	0.00	0.00	0.00	0.00	0.00	0.00	0.00	0.00	1.01	1.01	0.00	0.00	7.06
			0.10	**05:00 ~ 06:00**	3.02	2.02	0.00	1.01	1.01	0.00	0.00	0.00	0.00	0.00	0.00	0.00	0.00	0.00	2.02	1.01	0.00	0.00	10.08
			0.10	**06:00 ~ 07:00**	5.04	3.02	0.00	1.01	1.01	0.00	1.01	1.01	0.00	1.01	0.00	0.00	0.00	0.00	3.02	1.01	0.00	0.00	17.14
			0.10	**07:00 ~ 08:00**	9.07	5.04	0.00	2.02	1.01	1.01	1.01	1.01	0.00	1.01	1.01	0.00	1.01	0.00	4.03	1.01	1.01	0.00	29.23
			0.10	**08:00 ~ 09:00**	12.10	6.05	0.00	2.02	1.01	1.01	1.01	2.02	0.00	1.01	1.01	0.00	1.01	0.00	3.02	2.02	1.01	0.00	34.27
			0.10	**09:00 ~ 10:00**	10.08	5.04	0.00	2.02	1.01	1.01	1.01	1.01	0.00	1.01	1.01	0.00	1.01	0.00	3.02	2.02	1.01	0.00	30.24
			0.10	**10:00 ~ 11:00**	10.08	5.04	0.00	2.02	1.01	1.01	1.01	1.01	0.00	1.01	1.01	0.00	1.01	0.00	3.02	1.01	1.01	0.00	29.23
			0.10	**11:00 ~ 12:00**	11.09	6.05	0.00	2.02	1.01	1.01	1.01	1.01	0.00	1.01	1.01	0.00	1.01	0.00	3.02	2.02	1.01	0.00	32.26
			0.10	**12:00 ~ 13:00**	16.13	8.06	0.00	1.01	1.01	0.00	1.01	1.01	0.00	1.01	1.01	1.01	1.01	0.00	3.02	2.02	0.00	0.00	37.30
			0.10	**13:00 ~ 14:00**	16.13	8.06	0.00	1.01	1.01	0.00	1.01	1.01	0.00	1.01	1.01	1.01	1.01	0.00	3.02	2.02	0.00	0.00	37.30
			0.10	**14:00 ~ 15:00**	17.14	9.07	0.00	1.01	1.01	0.00	1.01	1.01	0.00	1.01	1.01	1.01	1.01	0.00	3.02	2.02	0.00	0.00	39.31
			0.10	**15:00 ~ 16:00**	17.14	9.07	0.00	1.01	1.01	0.00	1.01	1.01	0.00	1.01	1.01	1.01	1.01	0.00	3.02	2.02	0.00	0.00	39.31
			0.10	**16:00 ~ 17:00**	17.14	9.07	0.00	1.01	1.01	0.00	1.01	1.01	0.00	1.01	1.01	1.01	1.01	0.00	3.02	2.02	0.00	0.00	39.31
			0.10	**17:00 ~ 18:00**	17.14	9.07	0.00	1.01	1.01	0.00	1.01	1.01	0.00	1.01	1.01	1.01	1.01	0.00	3.02	2.02	0.00	0.00	39.31
			0.10	**18:00 ~ 19:00**	18.14	9.07	0.00	1.01	1.01	0.00	1.01	1.01	0.00	1.01	1.01	1.01	1.01	0.00	3.02	2.02	0.00	0.00	40.32
			0.10	**19:00 ~ 20:00**	16.13	8.06	0.00	1.01	1.01	0.00	1.01	1.01	0.00	1.01	1.01	1.01	1.01	0.00	3.02	2.02	0.00	0.00	37.30
			0.10	**20:00 ~ 21:00**	14.11	7.06	0.00	1.01	1.01	0.00	1.01	1.01	0.00	1.01	1.01	1.01	1.01	0.00	2.02	2.02	0.00	0.00	33.26
			0.10	**21:00 ~ 22:00**	14.11	7.06	0.00	1.01	1.01	0.00	1.01	1.01	0.00	1.01	1.01	1.01	1.01	0.00	2.02	2.02	0.00	0.00	33.26
			0.10	**22:00 ~ 23:00**	13.10	7.06	0.00	1.01	1.01	0.00	1.01	1.01	0.00	1.01	1.01	1.01	1.01	0.00	2.02	2.02	0.00	0.00	32.26
			0.10	**23:00 ~ 00:00**	11.09	6.05	0.00	1.01	1.01	0.00	1.01	1.01	0.00	1.01	1.01	1.01	1.01	0.00	2.02	2.02	0.00	0.00	29.23
				Whole Day Total (veh*km)	263.09	138.10	0.00	29.23	24.19	5.04	20.16	20.16	0.00	20.16	17.14	12.10	17.14	0.00	58.46	39.31	5.04	0.00	669.31
64	Sheung Foo Street	SB	0.10	**00:00 ~ 01:00**	6.05	3.02	0.00	1.01	1.01	0.00	1.01	1.01	0.00	1.01	0.00	0.00	0.00	0.00	1.01	1.01	0.00	0.00	16.13
			0.10	**01:00 ~ 02:00**	4.03	2.02	0.00	1.01	1.01	0.00	1.01	0.00	0.00	1.01	0.00	0.00	0.00	0.00	1.01	1.01	0.00	0.00	12.10
			0.10	**02:00 ~ 03:00**	3.02	2.02	0.00	1.01	1.01	0.00	0.00	0.00	0.00	0.00	0.00	0.00	0.00	0.00	1.01	1.01	0.00	0.00	9.07
			0.10	**03:00 ~ 04:00**	3.02	2.02	0.00	1.01	1.01	0.00	0.00	0.00	0.00	0.00	0.00	0.00	0.00	0.00	1.01	1.01	0.00	0.00	9.07
			0.10	**04:00 ~ 05:00**	3.02	2.02	0.00	1.01	1.01	0.00	0.00	0.00	0.00	0.00	0.00	0.00	0.00	0.00	1.01	1.01	0.00	0.00	9.07
			0.10	**05:00 ~ 06:00**	3.02	2.02	0.00	1.01	1.01	0.00	0.00	0.00	0.00	0.00	0.00	0.00	0.00	0.00	2.02	1.01	0.00	0.00	10.08
			0.10	**06:00 ~ 07:00**	6.05	3.02	0.00	1.01	1.01	0.00	1.01	1.01	0.00	1.01	0.00	0.00	0.00	0.00	3.02	1.01	0.00	0.00	18.14
			0.10	**07:00 ~ 08:00**	12.10	6.05	0.00	2.02	1.01	1.01	1.01	1.01	0.00	1.01	1.01	1.01	1.01	0.00	4.03	2.02	1.01	0.00	35.28
			0.10	**08:00 ~ 09:00**	15.12	8.06	0.00	3.02	1.01	1.01	1.01	2.02	0.00	1.01	1.01	1.01	1.01	0.00	4.03	2.02	1.01	0.00	42.34
			0.10	**09:00 ~ 10:00**	13.10	7.06	0.00	2.02	1.01	1.01	1.01	1.01	0.00	1.01	1.01	1.01	1.01	0.00	3.02	2.02	1.01	0.00	36.29
			0.10	**10:00 ~ 11:00**	13.10	7.06	0.00	2.02	1.01	1.01	1.01	1.01	0.00	1.01	1.01	1.01	1.01	0.00	3.02	2.02	1.01	0.00	36.29
			0.10	**11:00 ~ 12:00**	14.11	7.06	0.00	2.02	1.01	1.01	1.01	1.01	0.00	1.01	1.01	1.01	1.01	0.00	3.02	2.02	1.01	0.00	37.30
			0.10	**12:00 ~ 13:00**	9.07	5.04	0.00	1.01	1.01	1.01	1.01	1.01	0.00	1.01	1.01	0.00	1.01	0.00	3.02	1.01	0.00	0.00	26.21
			0.10	**13:00 ~ 14:00**	9.07	5.04	0.00	1.01	1.01	1.01	1.01	1.01	0.00	1.01	1.01	0.00	1.01	0.00	3.02	1.01	0.00	0.00	26.21
			0.10	**14:00 ~ 15:00**	9.07	5.04	0.00	1.01	1.01	1.01	1.01	1.01	0.00	1.01	1.01	0.00	1.01	0.00	3.02	1.01	0.00	0.00	26.21
			0.10	**15:00 ~ 16:00**	10.08	5.04	0.00	1.01	1.01	1.01	1.01	1.01	0.00	1.01	1.01	0.00	1.01	0.00	3.02	1.01	0.00	0.00	27.22
			0.10	**16:00 ~ 17:00**	10.08	5.04	0.00	1.01	1.01	1.01	1.01	1.01	0.00	1.01	1.01	0.00	1.01	0.00	3.02	1.01	0.00	0.00	27.22
			0.10	**17:00 ~ 18:00**	10.08	5.04	0.00	1.01	1.01	1.01	1.01	1.01	0.00	1.01	1.01	0.00	1.01	0.00	3.02	1.01	0.00	0.00	27.22
			0.10	**18:00 ~ 19:00**	10.08	6.05	0.00	2.02	1.01	1.01	1.01	1.01	0.00	1.01	1.01	0.00	1.01	0.00	3.02	2.02	0.00	0.00	30.24
			0.10	**19:00 ~ 20:00**	9.07	5.04	0.00	1.01	1.01	1.01	1.01	1.01	0.00	1.01	1.01	0.00	1.01	0.00	2.02	1.01	0.00	0.00	25.20
			0.10	**20:00 ~ 21:00**	8.06	4.03	0.00	1.01	1.01	1.01	1.01	1.01	0.00	1.01	1.01	0.00	1.01	0.00	2.02	1.01	0.00	0.00	23.18
			0.10	**21:00 ~ 22:00**	8.06	4.03	0.00	1.01	1.01	1.01	1.01	1.01	0.00	1.01	1.01	0.00	1.01	0.00	2.02	1.01	0.00	0.00	23.18
			0.10	**22:00 ~ 23:00**	8.06	4.03	0.00	1.01	1.01	1.01	1.01	1.01	0.00	1.01	1.01	0.00	1.01	0.00	2.02	1.01	0.00	0.00	23.18
			0.10	**23:00 ~ 00:00**	6.05	3.02	0.00	1.01	1.01	1.01	1.01	1.01	0.00	1.01	1.01	0.00	1.01	0.00	2.02	1.01	0.00	0.00	20.16
				Whole Day Total (veh*km)	202.61	107.86	0.00	31.25	24.19	17.14	20.16	20.16	0.00	20.16	17.14	5.04	17.14	0.00	58.46	30.24	5.04	0.00	576.58

Road No.	Road Name	Bound	Road Length (km)	Hour	PC	TAXI	LGV3	LGV4	LGV6	HGV7	HGV8	PLB	PV4	PV5	NFB6	NFB7	NFB8	FBSD	FBDD	MC	HGV9	NFB9	Total
65	Tin Kwong Road	NB	0.10	**00:00 ~ 01:00**	12.61	5.82	0.00	1.94	0.97	0.97	0.97	0.00	0.00	0.97	0.97	0.00	0.97	0.00	0.97	1.94	0.00	0.00	29.10
			0.10	**01:00 ~ 02:00**	8.73	3.88	0.00	1.94	0.97	0.97	0.97	0.00	0.00	0.97	0.97	0.00	0.97	0.00	0.00	0.97	0.00	0.00	21.34
			0.10	**02:00 ~ 03:00**	6.79	2.91	0.00	0.97	0.97	0.00	0.97	0.00	0.00	0.97	0.00	0.00	0.00	0.00	0.00	0.97	0.00	0.00	14.55
			0.10	**03:00 ~ 04:00**	4.85	2.91	0.00	0.97	0.97	0.00	0.97	0.00	0.00	0.97	0.00	0.00	0.00	0.00	0.00	0.97	0.00	0.00	12.61
			0.10	**04:00 ~ 05:00**	4.85	2.91	0.00	0.97	0.97	0.00	0.97	0.00	0.00	0.97	0.00	0.00	0.00	0.00	0.00	0.97	0.00	0.00	12.61
			0.10	**05:00 ~ 06:00**	6.79	2.91	0.00	0.97	0.97	0.00	0.97	0.00	0.00	0.97	0.00	0.00	0.00	0.00	0.97	0.97	0.00	0.00	15.52
			0.10	**06:00 ~ 07:00**	13.58	5.82	0.00	1.94	0.97	0.97	0.97	0.97	0.00	0.97	0.97	0.00	0.97	0.00	0.97	1.94	0.00	0.00	31.04
			0.10	**07:00 ~ 08:00**	26.19	11.64	0.00	3.88	1.94	0.97	0.97	0.97	0.97	0.97	0.97	0.97	0.97	0.00	0.97	2.91	0.97	0.00	56.26
			0.10	**08:00 ~ 09:00**	32.98	14.55	0.00	4.85	1.94	0.97	0.97	0.97	0.97	0.97	0.97	0.97	0.97	0.00	0.97	3.88	0.97	0.00	67.90
			0.10	**09:00 ~ 10:00**	29.10	13.58	0.00	4.85	1.94	0.97	0.97	0.97	0.97	0.97	0.97	0.97	0.97	0.00	0.97	3.88	0.97	0.00	63.05
			0.10	**10:00 ~ 11:00**	28.13	12.61	0.00	3.88	1.94	0.97	0.97	0.97	0.97	0.97	0.97	0.97	0.97	0.00	0.97	2.91	0.97	0.00	59.17
			0.10	**11:00 ~ 12:00**	29.10	13.58	0.00	4.85	1.94	0.97	0.97	0.97	0.97	0.97	0.97	0.97	0.97	0.00	0.97	3.88	0.97	0.00	63.05
			0.10	**12:00 ~ 13:00**	19.40	8.73	0.00	2.91	0.97	0.97	0.97	0.97	0.00	0.97	0.97	0.97	0.97	0.00	0.97	1.94	0.97	0.00	42.68
			0.10	**13:00 ~ 14:00**	19.40	8.73	0.00	2.91	0.97	0.97	0.97	0.97	0.00	0.97	0.97	0.97	0.97	0.00	0.97	2.91	0.97	0.00	43.65
			0.10	**14:00 ~ 15:00**	19.40	8.73	0.00	2.91	0.97	0.97	0.97	0.97	0.00	0.97	0.97	0.97	0.97	0.00	0.97	2.91	0.97	0.00	43.65
			0.10	**15:00 ~ 16:00**	19.40	8.73	0.00	2.91	0.97	0.97	0.97	0.97	0.00	0.97	0.97	0.97	0.97	0.00	0.97	2.91	0.97	0.00	43.65
			0.10	**16:00 ~ 17:00**	20.37	9.70	0.00	2.91	0.97	0.97	0.97	0.97	0.00	0.97	0.97	0.97	0.97	0.00	0.97	2.91	0.97	0.00	45.59
			0.10	**17:00 ~ 18:00**	20.37	8.73	0.00	2.91	0.97	0.97	0.97	0.97	0.00	0.97	0.97	0.97	0.97	0.00	0.97	2.91	0.97	0.00	44.62
			0.10	**18:00 ~ 19:00**	21.34	9.70	0.00	2.91	1.94	0.97	0.97	0.97	0.00	0.97	0.97	0.97	0.97	0.00	0.97	2.91	0.97	0.00	47.53
			0.10	**19:00 ~ 20:00**	19.40	8.73	0.00	2.91	0.97	0.97	0.97	0.97	0.00	0.97	0.97	0.97	0.97	0.00	0.97	2.91	0.97	0.00	43.65
			0.10	**20:00 ~ 21:00**	16.49	7.76	0.00	2.91	0.97	0.97	0.97	0.00	0.00	0.97	0.97	0.97	0.97	0.00	0.97	1.94	0.97	0.00	37.83
			0.10	**21:00 ~ 22:00**	16.49	7.76	0.00	2.91	0.97	0.97	0.97	0.00	0.00	0.97	0.97	0.97	0.97	0.00	0.97	1.94	0.97	0.00	37.83
			0.10	**22:00 ~ 23:00**	15.52	6.79	0.00	2.91	0.97	0.97	0.97	0.00	0.00	0.97	0.97	0.97	0.97	0.00	0.97	1.94	0.97	0.00	35.89
			0.10	**23:00 ~ 00:00**	12.61	5.82	0.00	1.94	0.97	0.97	0.97	0.00	0.00	0.97	0.97	0.97	0.97	0.00	0.97	1.94	0.97	0.00	31.04
				Whole Day Total (veh*km)	423.89	193.03	0.00	65.96	29.10	19.40	23.28	13.58	4.85	23.28	19.40	16.49	19.40	0.00	19.40	56.26	16.49	0.00	943.81
66	Tin Kwong Road	SB	0.10	**00:00 ~ 01:00**	12.61	5.82	0.00	4.85	1.94	0.97	0.97	0.00	0.00	0.97	0.97	0.00	0.97	0.00	0.97	1.94	0.97	0.00	33.95
			0.10	**01:00 ~ 02:00**	8.73	3.88	0.00	2.91	0.97	0.97	0.97	0.00	0.00	0.97	0.97	0.00	0.97	0.00	0.00	0.97	0.97	0.00	23.28
			0.10	**02:00 ~ 03:00**	5.82	2.91	0.00	2.91	0.97	0.97	0.97	0.00	0.00	0.97	0.00	0.00	0.00	0.00	0.00	0.97	0.97	0.00	17.46
			0.10	**03:00 ~ 04:00**	4.85	2.91	0.00	1.94	0.97	0.97	0.97	0.00	0.00	0.97	0.00	0.00	0.00	0.00	0.00	0.97	0.00	0.00	14.55
			0.10	**04:00 ~ 05:00**	4.85	1.94	0.00	1.94	0.97	0.97	0.97	0.00	0.00	0.97	0.00	0.00	0.00	0.00	0.00	0.97	0.00	0.00	13.58
			0.10	**05:00 ~ 06:00**	6.79	2.91	0.00	2.91	0.97	0.97	0.97	0.00	0.00	0.97	0.00	0.00	0.00	0.00	0.97	0.97	0.97	0.00	19.40
			0.10	**06:00 ~ 07:00**	12.61	5.82	0.00	4.85	1.94	0.97	0.97	0.97	0.00	0.97	0.97	0.00	0.97	0.00	0.97	1.94	0.97	0.00	34.92
			0.10	**07:00 ~ 08:00**	25.22	11.64	0.97	8.73	3.88	0.97	0.97	0.97	0.97	0.97	0.97	0.97	0.97	0.00	0.97	2.91	0.97	0.00	63.05
			0.10	**08:00 ~ 09:00**	31.04	14.55	0.97	11.64	3.88	0.97	1.94	0.97	0.97	0.97	0.97	0.97	0.97	0.00	0.97	3.88	0.97	0.00	76.63
			0.10	**09:00 ~ 10:00**	27.16	12.61	0.97	9.70	3.88	0.97	0.97	0.97	0.97	0.97	0.97	0.97	0.97	0.00	0.97	2.91	0.97	0.00	66.93
			0.10	**10:00 ~ 11:00**	27.16	12.61	0.97	9.70	3.88	0.97	0.97	0.97	0.97	0.97	0.97	0.97	0.97	0.00	0.97	2.91	0.97	0.00	66.93
			0.10	**11:00 ~ 12:00**	28.13	12.61	0.97	9.70	3.88	0.97	0.97	0.97	0.97	0.97	0.97	0.97	0.97	0.00	0.97	2.91	0.97	0.00	67.90
			0.10	**12:00 ~ 13:00**	15.52	6.79	0.97	4.85	1.94	0.97	0.97	0.97	0.00	0.97	0.97	0.97	0.97	0.00	0.97	1.94	0.97	0.00	40.74
			0.10	**13:00 ~ 14:00**	15.52	6.79	0.97	4.85	1.94	0.97	0.97	0.97	0.00	0.97	0.97	0.97	0.97	0.00	0.97	1.94	0.97	0.00	40.74
			0.10	**14:00 ~ 15:00**	15.52	6.79	0.97	4.85	1.94	0.97	0.97	0.97	0.00	0.97	0.97	0.97	0.97	0.00	0.97	1.94	0.97	0.00	40.74
			0.10	**15:00 ~ 16:00**	15.52	6.79	0.97	4.85	1.94	0.97	0.97	0.97	0.00	0.97	0.97	0.97	0.97	0.00	0.97	1.94	0.97	0.00	40.74
			0.10	**16:00 ~ 17:00**	16.49	6.79	0.97	4.85	1.94	0.97	0.97	0.97	0.00	0.97	0.97	0.97	0.97	0.00	0.97	1.94	0.97	0.00	41.71
			0.10	**17:00 ~ 18:00**	16.49	6.79	0.97	4.85	1.94	0.97	0.97	0.97	0.00	0.97	0.97	0.97	0.97	0.00	0.97	1.94	0.97	0.00	41.71
			0.10	**18:00 ~ 19:00**	17.46	7.76	0.97	4.85	1.94	0.97	0.97	0.97	0.00	0.97	0.97	0.97	0.97	0.00	0.97	1.94	0.97	0.00	43.65
			0.10	**19:00 ~ 20:00**	15.52	6.79	0.97	4.85	1.94	0.97	0.97	0.97	0.00	0.97	0.97	0.97	0.97	0.00	0.97	1.94	0.97	0.00	40.74
			0.10	**20:00 ~ 21:00**	12.61	5.82	0.97	3.88	1.94	0.97	0.97	0.00	0.00	0.97	0.97	0.97	0.97	0.00	0.97	1.94	0.97	0.00	34.92
			0.10	**21:00 ~ 22:00**	13.58	5.82	0.97	3.88	1.94	0.97	0.97	0.00	0.00	0.97	0.97	0.97	0.97	0.00	0.97	1.94	0.97	0.00	35.89
			0.10	**22:00 ~ 23:00**	12.61	5.82	0.97	3.88	1.94	0.97	0.97	0.00	0.00	0.97	0.97	0.97	0.97	0.00	0.97	1.94	0.97	0.00	34.92
			0.10	**23:00 ~ 00:00**	10.67	4.85	0.97	2.91	0.97	0.97	0.97	0.00	0.00	0.97	0.97	0.97	0.97	0.00	0.97	1.94	0.97	0.00	30.07
				Whole Day Total (veh*km)	372.48	167.81	16.49	125.13	50.44	23.28	24.25	13.58	4.85	23.28	19.40	16.49	19.40	0.00	19.40	47.53	21.34	0.00	965.15
67	Tin Kwong Road	NB	0.10	**00:00 ~ 01:00**	17.44	8.21	0.00	2.05	1.03	1.03	1.03	0.00	0.00	1.03	1.03	0.00	1.03	0.00	1.03	2.05	0.00	0.00	36.94
			0.10	**01:00 ~ 02:00**	11.29	5.13	0.00	2.05	1.03	1.03	1.03	0.00	0.00	1.03	1.03	0.00	1.03	0.00	0.00	2.05	0.00	0.00	26.68
			0.10	**02:00 ~ 03:00**	8.21	4.10	0.00	1.03	1.03	0.00	1.03	0.00	0.00	1.03	0.00	0.00	1.03	0.00	0.00	1.03	0.00	0.00	18.47
			0.10	**03:00 ~ 04:00**	6.16	3.08	0.00	1.03	1.03	0.00	1.03	0.00	0.00	1.03	0.00	0.00	0.00	0.00	0.00	1.03	0.00	0.00	14.36
			0.10	**04:00 ~ 05:00**	6.16	3.08	0.00	1.03	1.03	0.00	1.03	0.00	0.00	1.03	0.00	0.00	0.00	0.00	0.00	1.03	0.00	0.00	14.36
			0.10	**05:00 ~ 06:00**	9.23	4.10	0.00	1.03	1.03	0.00	1.03	0.00	0.00	1.03	0.00	0.00	1.03	0.00	1.03	1.03	0.00	0.00	20.52
			0.10	**06:00 ~ 07:00**	17.44	8.21	0.00	2.05	1.03	1.03	1.03	0.00	0.00	1.03	1.03	0.00	1.03	0.00	1.03	2.05	0.00	0.00	37.96
			0.10	**07:00 ~ 08:00**	34.88	16.42	1.03	4.10	2.05	1.03	1.03	1.03	1.03	1.03	1.03	1.03	1.03	0.00	1.03	4.10	1.03	0.00	72.85
			0.10	**08:00 ~ 09:00**	43.09	20.52	1.03	5.13	2.05	1.03	1.03	1.03	1.03	1.03	1.03	1.03	1.03	0.00	1.03	5.13	1.03	0.00	87.21
			0.10	**09:00 ~ 10:00**	37.96	17.44	1.03	5.13	2.05	1.03	1.03	1.03	1.03	1.03	1.03	1.03	1.03	0.00	1.03	4.10	1.03	0.00	77.98
			0.10	**10:00 ~ 11:00**	36.94	17.44	1.03	5.13	2.05	1.03	1.03	1.03	1.03	1.03	1.03	1.03	1.03	0.00	1.03	4.10	1.03	0.00	76.95
			0.10	**11:00 ~ 12:00**	38.99	18.47	1.03	5.13	2.05	1.03	1.03	1.03	1.03	1.03	1.03	1.03	1.03	0.00	1.03	4.10	1.03	0.00	80.03
			0.10	**12:00 ~ 13:00**	25.65	11.29	0.00	4.10	2.05	1.03	1.03	1.03	1.03	1.03	1.03	1.03	1.03	0.00	1.03	3.08	1.03	0.00	56.43
			0.10	**13:00 ~ 14:00**	25.65	12.31	0.00	4.10	2.05	1.03	1.03	1.03	1.03	1.03	1.03	1.03	1.03	0.00	1.03	3.08	1.03	0.00	57.46
			0.10	**14:00 ~ 15:00**	25.65	12.31	0.00	4.10	2.05	1.03	1.03	1.03	1.03	1.03	1.03	1.03	1.03	0.00	1.03	3.08	1.03	0.00	57.46
			0.10	**15:00 ~ 16:00**	26.68	12.31	0.00	4.10	2.05	1.03	1.03	1.03	1.03	1.03	1.03	1.03	1.03	0.00	1.03	3.08	1.03	0.00	58.48
			0.10	**16:00 ~ 17:00**	27.70	12.31	0.00	4.10	2.05	1.03	1.03	1.03	1.03	1.03	1.03	1.03	1.03	0.00	1.03	3.08	1.03	0.00	59.51
			0.10	**17:00 ~ 18:00**	26.68	12.31	0.00	4.10	2.05	1.03	1.03	1.03	1.03	1.03	1.03	1.03	1.03	0.00	1.03	3.08	1.03	0.00	58.48
			0.10	**18:00 ~ 19:00**	28.73	13.34	0.00	4.10	2.05	1.03	1.03	1.03	1.03	1.03	1.03	1.03	1.03	0.00	1.03	3.08	1.03	0.00	61.56
			0.10	**19:00 ~ 20:00**	25.65	12.31	0.00	4.10	2.05	1.03	1.03	1.03	1.03	1.03	1.03	1.03	1.03	0.00	1.03	3.08	1.03	0.00	57.46
			0.10	**20:00 ~ 21:00**	21.55	10.26	0.00	3.08	1.03	1.03	1.03	0.00	1.03	1.03	1.03	1.03	1.03	0.00	1.03	3.08	1.03	0.00	48.22
			0.10	**21:00 ~ 22:00**	22.57	10.26	0.00	3.08	1.03	1.03	1.03	0.00	1.03	1.03	1.03	1.03	1.03	0.00	1.03	3.08	1.03	0.00	49.25
			0.10	**22:00 ~ 23:00**	20.52	9.23	0.00	3.08	1.03	1.03	1.03	0.00	1.03	1.03	1.03	1.03	1.03	0.00	1.03	3.08	1.03	0.00	46.17
			0.10	**23:00 ~ 00:00**	17.44	8.21	0.00	3.08	1.03	1.03	1.03	0.00	1.03	1.03	1.03	1.03	1.03	0.00	1.03	2.05	1.03	0.00	41.04
				Whole Day Total (veh*km)	562.25	262.66	5.13	80.03	37.96	20.52	24.62	14.36	17.44	24.62	20.52	17.44	22.57	0.00	20.52	67.72	17.44	0.00	1215.81
68	Tin Kwong Road	SB	0.10	**00:00 ~ 01:00**	17.44	8.21	0.00	5.13	2.05	1.03	1.03	0.00	0.00	1.03	1.03	0.00	1.03	0.00	1.03	2.05	1.03	0.00	42.07
			0.10	**01:00 ~ 02:00**	11.29	6.16	0.00	3.08	2.05	1.03	1.03	0.00	0.00	1.03	1.03	0.00	1.03	0.00	0.00	2.05	1.03	0.00	30.78
			0.10	**02:00 ~ 03:00**	8.21	4.10	0.00	3.08	1.03	1.03	1.03	0.00	0.00	1.03	0.00	0.00	1.03	0.00	0.00	1.03	1.03	0.00	22.57
			0.10	**03:00 ~ 04:00**	6.16	3.08	0.00	2.05	1.03	1.03	1.03	0.00	0.00	1.03	0.00	0.00	0.00	0.00	0.00	1.03	0.00	0.00	16.42
			0.10	**04:00 ~ 05:00**	6.16	3.08	0.00	2.05	1.03	1.03	1.03	0.00	0.00	1.03	0.00	0.00	0.00	0.00	0.00	1.03	0.00	0.00	16.42
			0.10	**05:00 ~ 06:00**	9.23	4.10	0.00	3.08	1.03	1.03	1.03	0.00	0.00	1.03	0.00	0.00	1.03	0.00	1.03	1.03	1.03	0.00	24.62
			0.10	**06:00 ~ 07:00**	17.44	8.21	0.00	5.13	2.05	1.03	1.03	1.03	0.00	1.03	1.03	0.00	1.03	0.00	1.03	2.05	1.03	0.00	43.09
			0.10	**07:00 ~ 08:00**	34.88	16.42	1.03	10.26	4.10	1.03	1.03	1.03	1.03	1.03	1.03	1.03	1.03	0.00	1.03	4.10	1.03	0.00	81.05
			0.10	**08:00 ~ 09:00**	43.09	20.52	1.03	12.31	5.13	1.03	2.05	1.03	1.03	1.03	1.03	1.03	1.03	0.00	1.03	5.13	1.03	0.00	98.50
			0.10	**09:00 ~ 10:00**	37.96	18.47	1.03	11.29	4.10	1.03	1.03	1.03	1.03	1.03	1.03	1.03	1.03	0.00	1.03	4.10	1.03	0.00	87.21
			0.10	**10:00 ~ 11:00**	36.94	17.44	1.03	10.26	4.10	1.03	1.03	1.03	1.03	1.03	1.03	1.03	1.03	0.00	1.03	4.10	1.03	0.00	84.13
			0.10	**11:00 ~ 12:00**	38.99	18.47	1.03	11.29	4.10	1.03	1.03	1.03	1.03	1.03	1.03	1.03	1.03	0.00	1.03	4.10	1.03	0.00	88.24
			0.10	**12:00 ~ 13:00**	22.57	10.26	1.03	5.13	2.05	1.03	1.03	1.03	0.00	1.03	1.03	1.03	1.03	0.00	1.03	3.08	1.03	0.00	53.35
			0.10	**13:00 ~ 14:00**	22.57	10.26	1.03	5.13	2.05	1.03	1.03	1.03	0.00	1.03	1.03	1.03	1.03	0.00	1.03	3.08	1.03	0.00	53.35
			0.10	**14:00 ~ 15:00**	22.57	10.26	1.03	6.16	2.05	1.03	1.03	1.03	0.00	1.03	1.03	1.03	1.03	0.00	1.03	3.08	1.03	0.00	54.38
			0.10	**15:00 ~ 16:00**	22.57	10.26	1.03	6.16	2.05	1.03	1.03	1.03	0.00	1.03	1.03	1.03	1.03	0.00	1.03	3.08	1.03	0.00	54.38
			0.10	**16:00 ~ 17:00**	23.60	11.29	1.03	6.16	2.05	1.03	1.03	1.03	0.00	1.03	1.03	1.03	1.03	0.00	1.03	3.08	1.03	0.00	56.43
			0.10	**17:00 ~ 18:00**	23.60	11.29	1.03	6.16	2.05	1.03	1.03	1.03	0.00	1.03	1.03	1.03	1.03	0.00	1.03	3.08	1.03	0.00	56.43
			0.10	**18:00 ~ 19:00**	25.65	11.29	1.03	6.16	2.05	1.03	1.03	1.03	0.00	1.03	1.03	1.03	1.03	0.00	1.03	3.08	1.03	0.00	58.48
			0.10	**19:00 ~ 20:00**	22.57	10.26	1.03	5.13	2.05	1.03	1.03	1.03	0.00	1.03	1.03	1.03	1.03	0.00	1.03	3.08	1.03	0.00	53.35
			0.10	**20:00 ~ 21:00**	18.47	8.21	1.03	5.13	2.05	1.03	1.03	0.00	0.00	1.03	1.03	1.03	1.03	0.00	1.03	2.05	1.03	0.00	45.14
			0.10	**21:00 ~ 22:00**	19.49	9.23	1.03	5.13	2.05	1.03	1.03	0.00	0.00	1.03	1.03	1.03	1.03	0.00	1.03	2.05	1.03	0.00	47.20
			0.10	**22:00 ~ 23:00**	18.47	8.21	1.03	4.10	2.05	1.03	1.03	0.00	0.00	1.03	1.03	1.03	1.03	0.00	1.03	2.05	1.03	0.00	44.12
			0.10	**23:00 ~ 00:00**	15.39	7.18	1.03	4.10	2.05	1.03	1.03	0.00	0.00	1.03	1.03	1.03	1.03	0.00	1.03	2.05	1.03	0.00	40.01
				Whole Day Total (veh*km)	525.31	246.24	17.44	143.64	56.43	24.62	25.65	14.36	5.13	24.62	20.52	17.44	22.57	0.00	20.52	64.64	22.57	0.00	1251.72

Road No.	Road Name	Bound	Road Length (km)	Hour	PC	TAXI	LGV3	LGV4	LGV6	HGV7	HGV8	PLB	PV4	PV5	NFB6	NFB7	NFB8	FBSD	FBDD	MC	HGV9	NFB9	Total
69	Farm Road	WB	0.06	**00:00 ~ 01:00**	1.20	0.60	0.00	0.60	0.00	0.00	0.00	0.00	0.00	0.00	0.00	0.00	0.00	0.00	0.00	0.60	0.00	0.00	3.00
			0.06	**01:00 ~ 02:00**	0.60	0.60	0.00	0.60	0.00	0.00	0.00	0.00	0.00	0.00	0.00	0.00	0.00	0.00	0.00	0.60	0.00	0.00	2.40
			0.06	**02:00 ~ 03:00**	0.60	0.60	0.00	0.60	0.00	0.00	0.00	0.00	0.00	0.00	0.00	0.00	0.00	0.00	0.00	0.60	0.00	0.00	2.40
			0.06	**03:00 ~ 04:00**	0.60	0.60	0.00	0.00	0.00	0.00	0.00	0.00	0.00	0.00	0.00	0.00	0.00	0.00	0.00	0.00	0.00	0.00	1.20
			0.06	**04:00 ~ 05:00**	0.60	0.60	0.00	0.00	0.00	0.00	0.00	0.00	0.00	0.00	0.00	0.00	0.00	0.00	0.00	0.00	0.00	0.00	1.20
			0.06	**05:00 ~ 06:00**	0.60	0.60	0.00	0.60	0.00	0.00	0.00	0.00	0.00	0.00	0.00	0.00	0.00	0.00	0.00	0.60	0.00	0.00	2.40
			0.06	**06:00 ~ 07:00**	1.20	0.60	0.00	0.60	0.00	0.00	0.00	0.00	0.00	0.00	0.00	0.00	0.00	0.00	0.00	0.60	0.00	0.00	3.00
			0.06	**07:00 ~ 08:00**	1.80	1.20	0.00	0.60	0.60	0.00	0.00	0.00	0.00	0.00	0.00	0.00	0.00	0.00	0.00	0.60	0.00	0.00	4.79
			0.06	**08:00 ~ 09:00**	1.80	1.20	0.00	0.60	0.60	0.00	0.00	0.00	0.00	0.00	0.00	0.00	0.00	0.00	0.00	0.60	0.00	0.00	4.79
			0.06	**09:00 ~ 10:00**	1.80	1.20	0.00	0.60	0.60	0.00	0.00	0.00	0.00	0.00	0.00	0.00	0.00	0.00	0.00	0.60	0.00	0.00	4.79
			0.06	**10:00 ~ 11:00**	1.80	1.20	0.00	0.60	0.60	0.00	0.00	0.00	0.00	0.00	0.00	0.00	0.00	0.00	0.00	0.60	0.00	0.00	4.79
			0.06	**11:00 ~ 12:00**	1.80	1.20	0.00	0.60	0.60	0.00	0.00	0.00	0.00	0.00	0.00	0.00	0.00	0.00	0.00	0.60	0.00	0.00	4.79
			0.06	**12:00 ~ 13:00**	1.80	1.20	0.00	0.60	0.60	0.00	0.00	0.00	0.00	0.00	0.00	0.00	0.00	0.00	0.00	0.60	0.00	0.00	4.79
			0.06	**13:00 ~ 14:00**	1.80	1.20	0.00	0.60	0.60	0.00	0.00	0.00	0.00	0.00	0.00	0.00	0.00	0.00	0.00	0.60	0.00	0.00	4.79
			0.06	**14:00 ~ 15:00**	1.80	1.20	0.00	0.60	0.60	0.00	0.00	0.00	0.00	0.00	0.00	0.00	0.00	0.00	0.00	0.60	0.00	0.00	4.79
			0.06	**15:00 ~ 16:00**	1.80	1.20	0.00	0.60	0.60	0.00	0.00	0.00	0.00	0.00	0.00	0.00	0.00	0.00	0.00	0.60	0.00	0.00	4.79
			0.06	**16:00 ~ 17:00**	1.80	1.20	0.00	0.60	0.60	0.00	0.00	0.00	0.00	0.00	0.00	0.00	0.00	0.00	0.00	0.60	0.00	0.00	4.79
			0.06	**17:00 ~ 18:00**	1.80	1.20	0.00	0.60	0.60	0.00	0.00	0.00	0.00	0.00	0.00	0.00	0.00	0.00	0.00	0.60	0.00	0.00	4.79
			0.06	**18:00 ~ 19:00**	1.80	1.20	0.00	0.60	0.60	0.00	0.00	0.00	0.00	0.00	0.00	0.00	0.00	0.00	0.00	0.60	0.00	0.00	4.79
			0.06	**19:00 ~ 20:00**	1.80	1.20	0.00	0.60	0.60	0.00	0.00	0.00	0.00	0.00	0.00	0.00	0.00	0.00	0.00	0.60	0.00	0.00	4.79
			0.06	**20:00 ~ 21:00**	1.80	0.60	0.00	0.60	0.60	0.00	0.00	0.00	0.00	0.00	0.00	0.00	0.00	0.00	0.00	0.60	0.00	0.00	4.19
			0.06	**21:00 ~ 22:00**	1.80	1.20	0.00	0.60	0.60	0.00	0.00	0.00	0.00	0.00	0.00	0.00	0.00	0.00	0.00	0.60	0.00	0.00	4.79
			0.06	**22:00 ~ 23:00**	1.20	0.60	0.00	0.60	0.60	0.00	0.00	0.00	0.00	0.00	0.00	0.00	0.00	0.00	0.00	0.60	0.00	0.00	3.59
			0.06	**23:00 ~ 00:00**	1.20	0.60	0.00	0.60	0.60	0.00	0.00	0.00	0.00	0.00	0.00	0.00	0.00	0.00	0.00	0.60	0.00	0.00	3.59
				Whole Day Total (veh*km)	34.74	22.76	0.00	13.18	10.18	0.00	0.00	0.00	0.00	0.00	0.00	0.00	0.00	0.00	0.00	13.18	0.00	0.00	94.04
70	Farm Road	WB	0.16	**00:00 ~ 01:00**	3.11	1.55	0.00	1.55	0.00	0.00	0.00	0.00	0.00	0.00	0.00	0.00	0.00	0.00	0.00	1.55	0.00	0.00	7.77
			0.16	**01:00 ~ 02:00**	1.55	1.55	0.00	1.55	0.00	0.00	0.00	0.00	0.00	0.00	0.00	0.00	0.00	0.00	0.00	1.55	0.00	0.00	6.21
			0.16	**02:00 ~ 03:00**	1.55	1.55	0.00	1.55	0.00	0.00	0.00	0.00	0.00	0.00	0.00	0.00	0.00	0.00	0.00	1.55	0.00	0.00	6.21
			0.16	**03:00 ~ 04:00**	1.55	1.55	0.00	0.00	0.00	0.00	0.00	0.00	0.00	0.00	0.00	0.00	0.00	0.00	0.00	0.00	0.00	0.00	3.11
			0.16	**04:00 ~ 05:00**	1.55	1.55	0.00	0.00	0.00	0.00	0.00	0.00	0.00	0.00	0.00	0.00	0.00	0.00	0.00	0.00	0.00	0.00	3.11
			0.16	**05:00 ~ 06:00**	1.55	1.55	0.00	1.55	0.00	0.00	0.00	0.00	0.00	0.00	0.00	0.00	0.00	0.00	0.00	1.55	0.00	0.00	6.21
			0.16	**06:00 ~ 07:00**	3.11	1.55	0.00	1.55	0.00	0.00	0.00	0.00	0.00	0.00	0.00	0.00	0.00	0.00	0.00	1.55	0.00	0.00	7.77
			0.16	**07:00 ~ 08:00**	4.66	3.11	0.00	1.55	1.55	0.00	0.00	0.00	0.00	0.00	0.00	0.00	0.00	0.00	0.00	1.55	0.00	0.00	12.42
			0.16	**08:00 ~ 09:00**	4.66	3.11	0.00	1.55	1.55	0.00	0.00	0.00	0.00	0.00	0.00	0.00	0.00	0.00	0.00	1.55	0.00	0.00	12.42
			0.16	**09:00 ~ 10:00**	4.66	3.11	0.00	1.55	1.55	0.00	0.00	0.00	0.00	0.00	0.00	0.00	0.00	0.00	0.00	1.55	0.00	0.00	12.42
			0.16	**10:00 ~ 11:00**	4.66	3.11	0.00	1.55	1.55	0.00	0.00	0.00	0.00	0.00	0.00	0.00	0.00	0.00	0.00	1.55	0.00	0.00	12.42
			0.16	**11:00 ~ 12:00**	4.66	3.11	0.00	1.55	1.55	0.00	0.00	0.00	0.00	0.00	0.00	0.00	0.00	0.00	0.00	1.55	0.00	0.00	12.42
			0.16	**12:00 ~ 13:00**	4.66	3.11	0.00	1.55	1.55	0.00	0.00	0.00	0.00	0.00	0.00	0.00	0.00	0.00	0.00	1.55	0.00	0.00	12.42
			0.16	**13:00 ~ 14:00**	4.66	3.11	0.00	1.55	1.55	0.00	0.00	0.00	0.00	0.00	0.00	0.00	0.00	0.00	0.00	1.55	0.00	0.00	12.42
			0.16	**14:00 ~ 15:00**	4.66	3.11	0.00	1.55	1.55	0.00	0.00	0.00	0.00	0.00	0.00	0.00	0.00	0.00	0.00	1.55	0.00	0.00	12.42
			0.16	**15:00 ~ 16:00**	4.66	3.11	0.00	1.55	1.55	0.00	0.00	0.00	0.00	0.00	0.00	0.00	0.00	0.00	0.00	1.55	0.00	0.00	12.42
			0.16	**16:00 ~ 17:00**	4.66	3.11	0.00	1.55	1.55	0.00	0.00	0.00	0.00	0.00	0.00	0.00	0.00	0.00	0.00	1.55	0.00	0.00	12.42
			0.16	**17:00 ~ 18:00**	4.66	3.11	0.00	1.55	1.55	0.00	0.00	0.00	0.00	0.00	0.00	0.00	0.00	0.00	0.00	1.55	0.00	0.00	12.42
			0.16	**18:00 ~ 19:00**	4.66	3.11	0.00	1.55	1.55	0.00	0.00	0.00	0.00	0.00	0.00	0.00	0.00	0.00	0.00	1.55	0.00	0.00	12.42
			0.16	**19:00 ~ 20:00**	4.66	3.11	0.00	1.55	1.55	0.00	0.00	0.00	0.00	0.00	0.00	0.00	0.00	0.00	0.00	1.55	0.00	0.00	12.42
			0.16	**20:00 ~ 21:00**	4.66	1.55	0.00	1.55	1.55	0.00	0.00	0.00	0.00	0.00	0.00	0.00	0.00	0.00	0.00	1.55	0.00	0.00	10.87
			0.16	**21:00 ~ 22:00**	4.66	3.11	0.00	1.55	1.55	0.00	0.00	0.00	0.00	0.00	0.00	0.00	0.00	0.00	0.00	1.55	0.00	0.00	12.42
			0.16	**22:00 ~ 23:00**	3.11	1.55	0.00	1.55	1.55	0.00	0.00	0.00	0.00	0.00	0.00	0.00	0.00	0.00	0.00	1.55	0.00	0.00	9.32
			0.16	**23:00 ~ 00:00**	3.11	1.55	0.00	1.55	1.55	0.00	0.00	0.00	0.00	0.00	0.00	0.00	0.00	0.00	0.00	1.55	0.00	0.00	9.32
				Whole Day Total (veh*km)	90.07	59.01	0.00	34.17	26.40	0.00	0.00	0.00	0.00	0.00	0.00	0.00	0.00	0.00	0.00	34.17	0.00	0.00	243.82
71	Ying Choi Path	NB	0.05	**00:00 ~ 01:00**	0.51	0.51	0.00	0.00	0.00	0.00	0.00	0.00	0.00	0.00	0.00	0.00	0.00	0.00	0.00	0.00	0.00	0.00	1.02
			0.05	**01:00 ~ 02:00**	0.51	0.51	0.00	0.00	0.00	0.00	0.00	0.00	0.00	0.00	0.00	0.00	0.00	0.00	0.00	0.00	0.00	0.00	1.02
			0.05	**02:00 ~ 03:00**	0.51	0.51	0.00	0.00	0.00	0.00	0.00	0.00	0.00	0.00	0.00	0.00	0.00	0.00	0.00	0.00	0.00	0.00	1.02
			0.05	**03:00 ~ 04:00**	0.51	0.51	0.00	0.00	0.00	0.00	0.00	0.00	0.00	0.00	0.00	0.00	0.00	0.00	0.00	0.00	0.00	0.00	1.02
			0.05	**04:00 ~ 05:00**	0.51	0.51	0.00	0.00	0.00	0.00	0.00	0.00	0.00	0.00	0.00	0.00	0.00	0.00	0.00	0.00	0.00	0.00	1.02
			0.05	**05:00 ~ 06:00**	0.51	0.51	0.00	0.00	0.00	0.00	0.00	0.00	0.00	0.00	0.00	0.00	0.00	0.00	0.00	0.00	0.00	0.00	1.02
			0.05	**06:00 ~ 07:00**	0.51	0.51	0.00	0.00	0.00	0.00	0.00	0.00	0.00	0.00	0.00	0.00	0.00	0.00	0.00	0.00	0.00	0.00	1.02
			0.05	**07:00 ~ 08:00**	0.51	0.51	0.00	0.51	0.00	0.00	0.00	0.00	0.00	0.00	0.00	0.00	0.00	0.00	0.00	0.51	0.00	0.00	2.03
			0.05	**08:00 ~ 09:00**	1.02	0.51	0.00	0.51	0.00	0.00	0.00	0.00	0.00	0.00	0.00	0.00	0.00	0.00	0.00	0.51	0.00	0.00	2.54
			0.05	**09:00 ~ 10:00**	0.51	0.51	0.00	0.51	0.00	0.00	0.00	0.00	0.00	0.00	0.00	0.00	0.00	0.00	0.00	0.51	0.00	0.00	2.03
			0.05	**10:00 ~ 11:00**	0.51	0.51	0.00	0.51	0.00	0.00	0.00	0.00	0.00	0.00	0.00	0.00	0.00	0.00	0.00	0.51	0.00	0.00	2.03
			0.05	**11:00 ~ 12:00**	0.51	0.51	0.00	0.51	0.00	0.00	0.00	0.00	0.00	0.00	0.00	0.00	0.00	0.00	0.00	0.51	0.00	0.00	2.03
			0.05	**12:00 ~ 13:00**	0.51	0.51	0.00	0.51	0.00	0.00	0.00	0.00	0.00	0.00	0.00	0.00	0.00	0.00	0.00	0.51	0.00	0.00	2.03
			0.05	**13:00 ~ 14:00**	0.51	0.51	0.00	0.51	0.00	0.00	0.00	0.00	0.00	0.00	0.00	0.00	0.00	0.00	0.00	0.51	0.00	0.00	2.03
			0.05	**14:00 ~ 15:00**	0.51	0.51	0.00	0.51	0.00	0.00	0.00	0.00	0.00	0.00	0.00	0.00	0.00	0.00	0.00	0.51	0.00	0.00	2.03
			0.05	**15:00 ~ 16:00**	0.51	0.51	0.00	0.51	0.00	0.00	0.00	0.00	0.00	0.00	0.00	0.00	0.00	0.00	0.00	0.51	0.00	0.00	2.03
			0.05	**16:00 ~ 17:00**	0.51	0.51	0.00	0.51	0.00	0.00	0.00	0.00	0.00	0.00	0.00	0.00	0.00	0.00	0.00	0.51	0.00	0.00	2.03
			0.05	**17:00 ~ 18:00**	0.51	0.51	0.00	0.51	0.00	0.00	0.00	0.00	0.00	0.00	0.00	0.00	0.00	0.00	0.00	0.51	0.00	0.00	2.03
			0.05	**18:00 ~ 19:00**	1.02	0.51	0.00	0.51	0.00	0.00	0.00	0.00	0.00	0.00	0.00	0.00	0.00	0.00	0.00	0.51	0.00	0.00	2.54
			0.05	**19:00 ~ 20:00**	0.51	0.51	0.00	0.51	0.00	0.00	0.00	0.00	0.00	0.00	0.00	0.00	0.00	0.00	0.00	0.51	0.00	0.00	2.03
			0.05	**20:00 ~ 21:00**	0.51	0.51	0.00	0.51	0.00	0.00	0.00	0.00	0.00	0.00	0.00	0.00	0.00	0.00	0.00	0.51	0.00	0.00	2.03
			0.05	**21:00 ~ 22:00**	0.51	0.51	0.00	0.51	0.00	0.00	0.00	0.00	0.00	0.00	0.00	0.00	0.00	0.00	0.00	0.51	0.00	0.00	2.03
			0.05	**22:00 ~ 23:00**	0.51	0.51	0.00	0.51	0.00	0.00	0.00	0.00	0.00	0.00	0.00	0.00	0.00	0.00	0.00	0.51	0.00	0.00	2.03
			0.05	**23:00 ~ 00:00**	0.51	0.51	0.00	0.51	0.00	0.00	0.00	0.00	0.00	0.00	0.00	0.00	0.00	0.00	0.00	0.51	0.00	0.00	2.03
				Whole Day Total (veh*km)	13.21	12.19	0.00	8.64	0.00	0.00	0.00	0.00	0.00	0.00	0.00	0.00	0.00	0.00	0.00	8.64	0.00	0.00	42.67
72	Ying Choi Path	SB	0.05	**00:00 ~ 01:00**	0.51	0.51	0.00	0.00	0.00	0.00	0.00	0.00	0.00	0.00	0.00	0.00	0.00	0.00	0.00	0.00	0.00	0.00	1.02
			0.05	**01:00 ~ 02:00**	0.51	0.51	0.00	0.00	0.00	0.00	0.00	0.00	0.00	0.00	0.00	0.00	0.00	0.00	0.00	0.00	0.00	0.00	1.02
			0.05	**02:00 ~ 03:00**	0.51	0.51	0.00	0.00	0.00	0.00	0.00	0.00	0.00	0.00	0.00	0.00	0.00	0.00	0.00	0.00	0.00	0.00	1.02
			0.05	**03:00 ~ 04:00**	0.51	0.51	0.00	0.00	0.00	0.00	0.00	0.00	0.00	0.00	0.00	0.00	0.00	0.00	0.00	0.00	0.00	0.00	1.02
			0.05	**04:00 ~ 05:00**	0.51	0.51	0.00	0.00	0.00	0.00	0.00	0.00	0.00	0.00	0.00	0.00	0.00	0.00	0.00	0.00	0.00	0.00	1.02
			0.05	**05:00 ~ 06:00**	0.51	0.51	0.00	0.00	0.00	0.00	0.00	0.00	0.00	0.00	0.00	0.00	0.00	0.00	0.00	0.00	0.00	0.00	1.02
			0.05	**06:00 ~ 07:00**	0.51	0.51	0.00	0.00	0.00	0.00	0.00	0.00	0.00	0.00	0.00	0.00	0.00	0.00	0.00	0.00	0.00	0.00	1.02
			0.05	**07:00 ~ 08:00**	0.51	0.51	0.00	0.51	0.00	0.00	0.00	0.00	0.00	0.00	0.00	0.00	0.00	0.00	0.00	0.51	0.00	0.00	2.03
			0.05	**08:00 ~ 09:00**	1.02	0.51	0.00	0.51	0.00	0.00	0.00	0.00	0.00	0.00	0.00	0.00	0.00	0.00	0.00	0.51	0.00	0.00	2.54
			0.05	**09:00 ~ 10:00**	0.51	0.51	0.00	0.51	0.00	0.00	0.00	0.00	0.00	0.00	0.00	0.00	0.00	0.00	0.00	0.51	0.00	0.00	2.03
			0.05	**10:00 ~ 11:00**	0.51	0.51	0.00	0.51	0.00	0.00	0.00	0.00	0.00	0.00	0.00	0.00	0.00	0.00	0.00	0.51	0.00	0.00	2.03
			0.05	**11:00 ~ 12:00**	0.51	0.51	0.00	0.51	0.00	0.00	0.00	0.00	0.00	0.00	0.00	0.00	0.00	0.00	0.00	0.51	0.00	0.00	2.03
			0.05	**12:00 ~ 13:00**	0.51	0.51	0.00	0.51	0.00	0.00	0.00	0.00	0.00	0.00	0.00	0.00	0.00	0.00	0.00	0.51	0.00	0.00	2.03
			0.05	**13:00 ~ 14:00**	0.51	0.51	0.00	0.51	0.00	0.00	0.00	0.00	0.00	0.00	0.00	0.00	0.00	0.00	0.00	0.51	0.00	0.00	2.03
			0.05	**14:00 ~ 15:00**	0.51	0.51	0.00	0.51	0.00	0.00	0.00	0.00	0.00	0.00	0.00	0.00	0.00	0.00	0.00	0.51	0.00	0.00	2.03
			0.05	**15:00 ~ 16:00**	0.51	0.51	0.00	0.51	0.00	0.00	0.00	0.00	0.00	0.00	0.00	0.00	0.00	0.00	0.00	0.51	0.00	0.00	2.03
			0.05	**16:00 ~ 17:00**	0.51	0.51	0.00	0.51	0.00	0.00	0.00	0.00	0.00	0.00	0.00	0.00	0.00	0.00	0.00	0.51	0.00	0.00	2.03
			0.05	**17:00 ~ 18:00**	0.51	0.51	0.00	0.51	0.00	0.00	0.00	0.00	0.00	0.00	0.00	0.00	0.00	0.00	0.00	0.51	0.00	0.00	2.03
			0.05	**18:00 ~ 19:00**	1.02	0.51	0.00	0.51	0.00	0.00	0.00	0.00	0.00	0.00	0.00	0.00	0.00	0.00	0.00	0.51	0.00	0.00	2.54
			0.05	**19:00 ~ 20:00**	0.51	0.51	0.00	0.51	0.00	0.00	0.00	0.00	0.00	0.00	0.00	0.00	0.00	0.00	0.00	0.51	0.00	0.00	2.03
			0.05	**20:00 ~ 21:00**	0.51	0.51	0.00	0.51	0.00	0.00	0.00	0.00	0.00	0.00	0.00	0.00	0.00	0.00	0.00	0.51	0.00	0.00	2.03
			0.05	**21:00 ~ 22:00**	0.51	0.51	0.00	0.51	0.00	0.00	0.00	0.00	0.00	0.00	0.00	0.00	0.00	0.00	0.00	0.51	0.00	0.00	2.03
			0.05	**22:00 ~ 23:00**	0.51	0.51	0.00	0.51	0.00	0.00	0.00	0.00	0.00	0.00	0.00	0.00	0.00	0.00	0.00	0.51	0.00	0.00	2.03
			0.05	**23:00 ~ 00:00**	0.51	0.51	0.00	0.51	0.00	0.00	0.00	0.00	0.00	0.00	0.00	0.00	0.00	0.00	0.00	0.51	0.00	0.00	2.03
				Whole Day Total (veh*km)	13.21	12.19	0.00	8.64	0.00	0.00	0.00	0.00	0.00	0.00	0.00	0.00	0.00	0.00	0.00	8.64	0.00	0.00	42.67

Road No.	Road Name	Bound	Road Length (km)	Hour	PC	TAXI	LGV3	LGV4	LGV6	HGV7	HGV8	PLB	PV4	PV5	NFB6	NFB7	NFB8	FBSD	FBDD	MC	HGV9	NFB9	Total
73	Chatham Road North	NB	0.06	**00:00 ~ 01:00**	10.32	4.52	0.00	1.94	1.29	0.65	0.65	0.65	0.00	0.65	0.65	0.00	0.65	0.00	2.58	1.29	0.65	0.00	26.45
			0.06	**01:00 ~ 02:00**	7.10	3.23	0.00	1.29	0.65	0.65	0.65	0.00	0.00	0.65	0.65	0.00	0.65	0.00	1.29	1.29	0.65	0.00	18.71
			0.06	**02:00 ~ 03:00**	5.16	2.58	0.00	1.29	0.65	0.65	0.65	0.00	0.00	0.65	0.00	0.00	0.65	0.00	1.29	0.65	0.00	0.00	14.19
			0.06	**03:00 ~ 04:00**	3.87	1.94	0.00	1.29	0.65	0.00	0.65	0.00	0.00	0.65	0.00	0.00	0.00	0.00	1.29	0.65	0.00	0.00	10.97
			0.06	**04:00 ~ 05:00**	3.87	1.94	0.00	1.29	0.65	0.00	0.65	0.00	0.00	0.65	0.00	0.00	0.00	0.00	1.29	0.65	0.00	0.00	10.97
			0.06	**05:00 ~ 06:00**	5.16	2.58	0.00	1.29	0.65	0.65	0.65	0.65	0.00	0.65	0.00	0.00	0.65	0.00	3.23	0.65	0.00	0.00	16.77
			0.06	**06:00 ~ 07:00**	10.32	4.52	0.00	1.94	1.29	0.65	0.65	1.94	0.00	0.65	0.65	0.00	0.65	0.00	7.74	1.29	0.65	0.00	32.90
			0.06	**07:00 ~ 08:00**	20.00	8.39	0.65	3.87	1.94	0.65	0.65	3.23	0.65	0.65	0.65	0.65	0.65	0.00	10.32	2.58	0.65	0.00	56.12
			0.06	**08:00 ~ 09:00**	25.16	10.97	0.65	5.16	1.94	0.65	0.65	3.23	0.65	0.65	0.65	0.65	0.65	0.00	8.39	3.23	0.65	0.00	63.86
			0.06	**09:00 ~ 10:00**	22.58	9.68	0.65	4.52	1.94	0.65	0.65	2.58	0.65	0.65	0.65	0.65	0.65	0.00	7.74	2.58	0.65	0.00	57.41
			0.06	**10:00 ~ 11:00**	21.93	9.03	0.65	4.52	1.94	0.65	0.65	2.58	0.65	0.65	0.65	0.65	0.65	0.00	7.10	2.58	0.65	0.00	55.47
			0.06	**11:00 ~ 12:00**	22.58	9.68	0.65	4.52	1.94	0.65	0.65	2.58	0.65	0.65	0.65	0.65	0.65	0.00	7.10	2.58	0.65	0.00	56.76
			0.06	**12:00 ~ 13:00**	34.19	16.13	0.65	5.16	1.94	0.65	0.65	3.23	0.65	0.65	0.65	0.65	0.65	0.00	8.39	3.87	0.65	0.00	78.69
			0.06	**13:00 ~ 14:00**	34.83	16.13	0.65	5.81	1.94	0.65	0.65	3.23	0.65	0.65	0.65	0.65	0.65	0.00	8.39	3.87	0.65	0.00	79.98
			0.06	**14:00 ~ 15:00**	35.48	16.13	0.65	5.81	1.94	0.65	0.65	3.23	0.65	0.65	0.65	0.65	0.65	0.00	9.03	3.87	0.65	0.00	81.27
			0.06	**15:00 ~ 16:00**	36.12	16.77	0.65	5.81	1.94	0.65	0.65	3.23	0.65	0.65	0.65	0.65	0.65	0.00	9.03	3.87	0.65	0.00	82.56
			0.06	**16:00 ~ 17:00**	37.41	17.42	0.65	5.81	2.58	0.65	0.65	3.23	0.65	0.65	0.65	0.65	0.65	0.00	8.39	4.52	0.65	0.00	85.14
			0.06	**17:00 ~ 18:00**	36.77	16.77	0.65	5.81	2.58	0.65	0.65	3.23	0.65	0.65	0.65	0.65	0.65	0.00	9.03	4.52	0.65	0.00	84.50
			0.06	**18:00 ~ 19:00**	39.35	18.06	0.65	6.45	2.58	0.65	0.65	3.87	0.65	0.65	0.65	0.65	0.65	0.00	9.03	4.52	0.65	0.00	89.66
			0.06	**19:00 ~ 20:00**	35.48	16.13	0.65	5.81	1.94	0.65	0.65	2.58	0.65	0.65	0.65	0.65	0.65	0.00	7.74	3.87	0.65	0.00	79.34
			0.06	**20:00 ~ 21:00**	29.67	13.55	0.65	4.52	1.94	0.65	0.65	1.94	0.65	0.65	0.65	0.65	0.65	0.00	7.10	3.23	0.65	0.00	67.73
			0.06	**21:00 ~ 22:00**	30.32	14.19	0.65	4.52	1.94	0.65	0.65	1.94	0.65	0.65	0.65	0.65	0.65	0.00	7.10	3.23	0.65	0.00	69.02
			0.06	**22:00 ~ 23:00**	28.38	12.90	0.65	4.52	1.94	0.65	0.65	1.94	0.65	0.65	0.65	0.65	0.65	0.00	6.45	3.23	0.65	0.00	65.15
			0.06	**23:00 ~ 00:00**	23.22	10.97	0.65	3.87	1.29	0.65	0.65	1.29	0.65	0.65	0.65	0.65	0.65	0.00	5.81	2.58	0.65	0.00	54.83
				Whole Day Total (veh*km)	559.22	254.13	10.97	96.75	39.99	14.19	15.48	50.31	10.97	15.48	12.90	10.97	14.19	0.00	154.80	65.15	12.90	0.00	1338.38
74	Chatham Road North	SB	0.06	**00:00 ~ 01:00**	18.71	9.03	0.65	5.81	2.58	0.65	0.65	0.65	0.00	0.65	0.65	0.65	0.65	0.00	3.23	2.58	0.65	0.00	47.73
			0.06	**01:00 ~ 02:00**	12.26	5.81	0.65	3.87	1.29	0.65	0.65	0.00	0.00	0.65	0.65	0.65	0.65	0.00	1.94	1.29	0.65	0.00	31.61
			0.06	**02:00 ~ 03:00**	9.03	4.52	0.00	3.23	1.29	0.65	0.65	0.00	0.00	0.65	0.65	0.00	0.65	0.00	1.29	1.29	0.65	0.00	24.51
			0.06	**03:00 ~ 04:00**	7.10	3.23	0.00	2.58	1.29	0.65	0.65	0.00	0.00	0.65	0.00	0.00	0.65	0.00	1.29	1.29	0.65	0.00	20.00
			0.06	**04:00 ~ 05:00**	7.10	3.23	0.00	2.58	1.29	0.65	0.65	0.00	0.00	0.65	0.00	0.00	0.65	0.00	1.29	1.29	0.65	0.00	20.00
			0.06	**05:00 ~ 06:00**	9.68	4.52	0.00	3.23	1.29	0.65	0.65	0.65	0.00	0.65	0.65	0.00	0.65	0.00	3.87	1.29	0.65	0.00	28.38
			0.06	**06:00 ~ 07:00**	18.71	9.03	0.65	5.81	2.58	0.65	0.65	2.58	0.00	0.65	0.65	0.65	0.65	0.00	9.68	2.58	0.65	0.00	56.12
			0.06	**07:00 ~ 08:00**	38.06	17.42	0.65	11.61	4.52	0.65	1.29	3.87	0.65	0.65	0.65	0.65	0.65	0.00	12.26	4.52	0.65	0.00	98.69
			0.06	**08:00 ~ 09:00**	47.09	21.93	0.65	14.19	5.16	1.29	1.94	3.87	0.65	0.65	0.65	0.65	0.65	0.00	10.32	5.16	0.65	0.00	115.46
			0.06	**09:00 ~ 10:00**	41.28	19.35	0.65	12.90	4.52	0.65	1.29	3.23	0.65	0.65	0.65	0.65	0.65	0.00	9.03	4.52	0.65	0.00	101.27
			0.06	**10:00 ~ 11:00**	39.99	18.71	0.65	12.26	4.52	0.65	1.29	2.58	0.65	0.65	0.65	0.65	0.65	0.00	9.03	4.52	0.65	0.00	98.04
			0.06	**11:00 ~ 12:00**	42.57	19.35	0.65	12.90	4.52	0.65	1.29	2.58	0.65	0.65	0.65	0.65	0.65	0.00	9.03	4.52	0.65	0.00	101.91
			0.06	**12:00 ~ 13:00**	41.28	19.35	0.65	9.68	3.87	0.65	1.29	2.58	0.65	0.65	0.65	0.65	0.65	0.00	7.10	4.52	0.65	0.00	94.82
			0.06	**13:00 ~ 14:00**	41.93	20.00	0.65	9.68	3.87	0.65	1.29	2.58	0.65	0.65	0.65	0.65	0.65	0.00	7.10	4.52	0.65	0.00	96.11
			0.06	**14:00 ~ 15:00**	42.57	20.00	0.65	10.32	3.87	0.65	1.29	2.58	0.65	0.65	0.65	0.65	0.65	0.00	7.10	5.16	0.65	0.00	98.04
			0.06	**15:00 ~ 16:00**	43.22	20.00	0.65	10.32	3.87	0.65	1.29	2.58	0.65	0.65	0.65	0.65	0.65	0.00	7.10	5.16	0.65	0.00	98.69
			0.06	**16:00 ~ 17:00**	44.51	21.29	0.65	10.32	3.87	0.65	1.29	2.58	0.65	0.65	0.65	0.65	0.65	0.00	7.10	5.16	0.65	0.00	101.27
			0.06	**17:00 ~ 18:00**	44.51	20.64	0.65	10.32	3.87	0.65	1.29	2.58	0.65	0.65	0.65	0.65	0.65	0.00	7.10	5.16	0.65	0.00	100.62
			0.06	**18:00 ~ 19:00**	47.09	21.93	0.65	10.97	3.87	0.65	1.29	3.23	0.65	1.29	0.65	0.65	0.65	0.00	7.74	5.16	0.65	0.00	107.07
			0.06	**19:00 ~ 20:00**	41.93	20.00	0.65	9.68	3.87	0.65	1.29	2.58	0.65	0.65	0.65	0.65	0.65	0.00	6.45	4.52	0.65	0.00	95.46
			0.06	**20:00 ~ 21:00**	35.48	16.77	0.65	8.39	3.23	0.65	1.29	1.29	0.65	0.65	0.65	0.65	0.65	0.00	5.81	3.87	0.65	0.00	81.27
			0.06	**21:00 ~ 22:00**	36.77	17.42	0.65	8.39	3.23	0.65	1.29	1.29	0.65	0.65	0.65	0.65	0.65	0.00	5.81	3.87	0.65	0.00	83.21
			0.06	**22:00 ~ 23:00**	34.19	16.13	0.65	7.74	3.23	0.65	1.29	1.29	0.65	0.65	0.65	0.65	0.65	0.00	5.16	3.87	0.65	0.00	78.05
			0.06	**23:00 ~ 00:00**	27.74	12.90	0.65	6.45	2.58	0.65	0.65	1.29	0.65	0.65	0.65	0.65	0.65	0.00	4.52	3.23	0.65	0.00	64.50
				Whole Day Total (veh*km)	772.71	362.49	12.90	203.18	78.05	16.13	26.45	46.44	10.97	16.13	14.19	12.90	15.48	0.00	150.29	89.01	15.48	0.00	1842.77
75	Chatham Road North	NB	0.10	**00:00 ~ 01:00**	15.27	7.13	0.00	3.05	1.02	1.02	1.02	1.02	0.00	1.02	1.02	0.00	1.02	0.00	4.07	2.04	0.00	0.00	38.68
			0.10	**01:00 ~ 02:00**	10.18	5.09	0.00	2.04	1.02	1.02	1.02	0.00	0.00	1.02	1.02	0.00	1.02	0.00	2.04	1.02	0.00	0.00	26.47
			0.10	**02:00 ~ 03:00**	8.14	3.05	0.00	2.04	1.02	1.02	1.02	0.00	0.00	1.02	0.00	0.00	1.02	0.00	2.04	1.02	0.00	0.00	21.38
			0.10	**03:00 ~ 04:00**	6.11	3.05	0.00	1.02	1.02	0.00	1.02	0.00	0.00	1.02	0.00	0.00	0.00	0.00	2.04	1.02	0.00	0.00	16.29
			0.10	**04:00 ~ 05:00**	6.11	3.05	0.00	1.02	1.02	0.00	1.02	0.00	0.00	1.02	0.00	0.00	0.00	0.00	2.04	1.02	0.00	0.00	16.29
			0.10	**05:00 ~ 06:00**	8.14	4.07	0.00	2.04	1.02	1.02	1.02	1.02	0.00	1.02	0.00	0.00	1.02	0.00	5.09	1.02	0.00	0.00	26.47
			0.10	**06:00 ~ 07:00**	16.29	7.13	0.00	3.05	1.02	1.02	1.02	3.05	0.00	1.02	1.02	0.00	1.02	0.00	12.22	2.04	0.00	0.00	49.88
			0.10	**07:00 ~ 08:00**	31.56	13.23	1.02	6.11	2.04	1.02	1.02	4.07	1.02	1.02	1.02	1.02	1.02	0.00	15.27	4.07	1.02	0.00	85.51
			0.10	**08:00 ~ 09:00**	38.68	16.29	1.02	7.13	3.05	1.02	1.02	5.09	1.02	1.02	1.02	1.02	1.02	0.00	12.22	4.07	1.02	0.00	95.69
			0.10	**09:00 ~ 10:00**	34.61	14.25	1.02	6.11	2.04	1.02	1.02	4.07	1.02	1.02	1.02	1.02	1.02	0.00	11.20	4.07	1.02	0.00	85.51
			0.10	**10:00 ~ 11:00**	33.59	14.25	1.02	6.11	2.04	1.02	1.02	3.05	1.02	1.02	1.02	1.02	1.02	0.00	11.20	4.07	1.02	0.00	83.48
			0.10	**11:00 ~ 12:00**	34.61	15.27	1.02	6.11	3.05	1.02	1.02	3.05	1.02	1.02	1.02	1.02	1.02	0.00	11.20	4.07	1.02	0.00	86.53
			0.10	**12:00 ~ 13:00**	47.85	21.38	1.02	7.13	3.05	1.02	1.02	4.07	1.02	1.02	1.02	1.02	1.02	0.00	13.23	5.09	1.02	0.00	110.96
			0.10	**13:00 ~ 14:00**	48.86	22.40	1.02	7.13	3.05	1.02	1.02	4.07	1.02	1.02	1.02	1.02	1.02	0.00	13.23	6.11	1.02	0.00	114.02
			0.10	**14:00 ~ 15:00**	49.88	22.40	1.02	7.13	3.05	1.02	1.02	4.07	1.02	1.02	1.02	1.02	1.02	0.00	13.23	6.11	1.02	0.00	115.03
			0.10	**15:00 ~ 16:00**	49.88	22.40	1.02	7.13	3.05	1.02	1.02	4.07	1.02	1.02	1.02	1.02	1.02	0.00	13.23	6.11	1.02	0.00	115.03
			0.10	**16:00 ~ 17:00**	51.92	23.41	1.02	8.14	3.05	1.02	1.02	4.07	1.02	1.02	1.02	1.02	1.02	0.00	13.23	6.11	1.02	0.00	119.11
			0.10	**17:00 ~ 18:00**	51.92	23.41	1.02	7.13	3.05	1.02	1.02	5.09	1.02	1.02	1.02	1.02	1.02	0.00	13.23	6.11	1.02	0.00	119.11
			0.10	**18:00 ~ 19:00**	54.97	24.43	1.02	8.14	3.05	1.02	1.02	5.09	1.02	1.02	1.02	1.02	1.02	0.00	14.25	6.11	1.02	0.00	125.21
			0.10	**19:00 ~ 20:00**	48.86	22.40	1.02	7.13	3.05	1.02	1.02	4.07	1.02	1.02	1.02	1.02	1.02	0.00	12.22	6.11	1.02	0.00	113.00
			0.10	**20:00 ~ 21:00**	40.72	18.32	1.02	6.11	2.04	1.02	1.02	3.05	1.02	1.02	1.02	1.02	1.02	0.00	11.20	5.09	1.02	0.00	95.69
			0.10	**21:00 ~ 22:00**	42.76	19.34	1.02	6.11	3.05	1.02	1.02	3.05	1.02	1.02	1.02	1.02	1.02	0.00	10.18	5.09	1.02	0.00	98.75
			0.10	**22:00 ~ 23:00**	39.70	18.32	1.02	6.11	2.04	1.02	1.02	3.05	1.02	1.02	1.02	1.02	1.02	0.00	9.16	5.09	1.02	0.00	92.64
			0.10	**23:00 ~ 00:00**	32.58	14.25	1.02	5.09	2.04	1.02	1.02	2.04	1.02	1.02	1.02	1.02	1.02	0.00	9.16	4.07	1.02	0.00	78.39
				Whole Day Total (veh*km)	803.20	358.34	17.31	128.27	52.94	22.40	24.43	70.24	17.31	24.43	20.36	17.31	22.40	0.00	236.18	96.71	17.31	0.00	1929.11
76	Chatham Road North	SB	0.04	**00:00 ~ 01:00**	7.90	3.33	0.00	2.08	0.83	0.42	0.42	0.42	0.00	0.42	0.42	0.00	0.42	0.00	2.08	0.83	0.42	0.00	19.97
			0.04	**01:00 ~ 02:00**	4.99	2.50	0.00	1.25	0.83	0.42	0.42	0.00	0.00	0.42	0.42	0.00	0.42	0.00	1.25	0.83	0.42	0.00	14.14
			0.04	**02:00 ~ 03:00**	3.74	1.66	0.00	1.25	0.42	0.42	0.42	0.00	0.00	0.42	0.00	0.00	0.42	0.00	0.83	0.42	0.42	0.00	10.40
			0.04	**03:00 ~ 04:00**	2.91	1.25	0.00	0.83	0.42	0.42	0.42	0.00	0.00	0.42	0.00	0.00	0.00	0.00	0.83	0.42	0.00	0.00	7.90
			0.04	**04:00 ~ 05:00**	2.91	1.25	0.00	0.83	0.42	0.42	0.42	0.00	0.00	0.42	0.00	0.00	0.00	0.00	0.83	0.42	0.00	0.00	7.90
			0.04	**05:00 ~ 06:00**	4.16	1.66	0.00	1.25	0.42	0.42	0.42	0.42	0.00	0.42	0.00	0.00	0.42	0.00	2.50	0.42	0.42	0.00	12.90
			0.04	**06:00 ~ 07:00**	7.90	3.33	0.00	2.08	0.83	0.42	0.42	1.66	0.00	0.42	0.42	0.00	0.42	0.00	6.24	0.83	0.42	0.00	25.38
			0.04	**07:00 ~ 08:00**	15.39	6.66	0.42	3.74	1.66	0.42	0.42	2.50	0.42	0.42	0.42	0.42	0.42	0.00	7.90	1.66	0.42	0.00	43.26
			0.04	**08:00 ~ 09:00**	19.55	8.32	0.42	4.99	2.08	0.42	0.42	2.50	0.42	0.42	0.42	0.42	0.42	0.00	6.66	2.08	0.42	0.00	49.92
			0.04	**09:00 ~ 10:00**	17.06	7.49	0.42	4.16	1.66	0.42	0.42	2.08	0.42	0.42	0.42	0.42	0.42	0.00	5.82	2.08	0.42	0.00	44.10
			0.04	**10:00 ~ 11:00**	16.64	7.07	0.42	4.16	1.66	0.42	0.42	1.66	0.42	0.42	0.42	0.42	0.42	0.00	5.82	2.08	0.42	0.00	42.85
			0.04	**11:00 ~ 12:00**	17.47	7.49	0.42	4.58	1.66	0.42	0.42	1.66	0.42	0.42	0.42	0.42	0.42	0.00	5.82	2.08	0.42	0.00	44.51
			0.04	**12:00 ~ 13:00**	14.14	6.24	0.42	4.16	1.66	0.42	0.42	1.25	0.42	0.42	0.42	0.42	0.42	0.00	3.74	1.66	0.42	0.00	36.61
			0.04	**13:00 ~ 14:00**	14.56	6.24	0.42	4.16	1.66	0.42	0.42	1.25	0.42	0.42	0.42	0.42	0.42	0.00	3.74	1.66	0.42	0.00	37.02
			0.04	**14:00 ~ 15:00**	14.98	6.66	0.42	4.16	1.66	0.42	0.42	1.25	0.42	0.42	0.42	0.42	0.42	0.00	3.74	1.66	0.42	0.00	37.86
			0.04	**15:00 ~ 16:00**	14.98	6.66	0.42	4.16	1.66	0.42	0.42	1.25	0.42	0.42	0.42	0.42	0.42	0.00	3.74	1.66	0.42	0.00	37.86
			0.04	**16:00 ~ 17:00**	15.39	6.66	0.42	4.16	1.66	0.42	0.42	1.25	0.42	0.42	0.42	0.42	0.42	0.00	3.74	1.66	0.42	0.00	38.27
			0.04	**17:00 ~ 18:00**	15.39	6.66	0.42	4.16	1.66	0.42	0.42	1.66	0.42	0.42	0.42	0.42	0.42	0.00	4.16	1.66	0.42	0.00	39.10
			0.04	**18:00 ~ 19:00**	16.22	7.07	0.42	4.58	1.66	0.42	0.42	1.66	0.42	0.42	0.42	0.42	0.42	0.00	4.16	2.08	0.42	0.00	41.18
			0.04	**19:00 ~ 20:00**	14.56	6.24	0.42	4.16	1.66	0.42	0.42	1.25	0.42	0.42	0.42	0.42	0.42	0.00	3.33	1.66	0.42	0.00	36.61
			0.04	**20:00 ~ 21:00**	12.48	5.41	0.42	3.33	1.25	0.42	0.42	0.83	0.42	0.42	0.42	0.42	0.42	0.00	3.33	1.66	0.42	0.00	32.03
			0.04	**21:00 ~ 22:00**	12.90	5.41	0.42	3.33	1.25	0.42	0.42	0.83	0.42	0.42	0.42	0.42	0.42	0.00	2.91	1.66	0.42	0.00	32.03
			0.04	**22:00 ~ 23:00**	11.65	4.99	0.42	3.33	1.25	0.42	0.42	0.83	0.42	0.42	0.42	0.42	0.42	0.00	2.91	1.25	0.42	0.00	29.95
			0.04	**23:00 ~ 00:00**	9.57	4.16	0.42	2.91	1.25	0.42	0.42	0.83	0.42	0.42	0.42	0.42	0.42	0.00	2.50	1.25	0.42	0.00	26.21
				Whole Day Total (veh*km)	287.46	124.38	7.07	77.79	31.20	9.98	9.98	27.04	7.07	9.98	8.32	7.07	9.15	0.00	88.61	33.70	9.15	0.00	747.97

Road No.	Road Name	Bound	Road Length (km)	Hour	PC	TAXI	LGV3	LGV4	LGV6	HGV7	HGV8	PLB	PV4	PV5	NFB6	NFB7	NFB8	FBSD	FBDD	MC	HGV9	NFB9	Total
77	Chatham Road North	SB	0.05	**00:00 ~ 01:00**	9.98	4.75	0.48	3.33	1.43	0.48	0.48	0.48	0.00	0.48	0.48	0.48	0.48	0.00	2.38	1.43	0.48	0.00	27.55
			0.05	**01:00 ~ 02:00**	6.65	2.85	0.48	2.38	0.95	0.48	0.48	0.00	0.00	0.48	0.48	0.48	0.48	0.00	1.43	0.95	0.48	0.00	19.00
			0.05	**02:00 ~ 03:00**	4.75	2.38	0.00	1.43	0.48	0.48	0.48	0.00	0.00	0.48	0.00	0.00	0.48	0.00	0.95	0.95	0.48	0.00	13.30
			0.05	**03:00 ~ 04:00**	3.80	1.90	0.00	1.43	0.48	0.48	0.48	0.00	0.00	0.48	0.00	0.00	0.48	0.00	0.95	0.48	0.48	0.00	11.40
			0.05	**04:00 ~ 05:00**	3.80	1.90	0.00	1.43	0.48	0.48	0.48	0.00	0.00	0.48	0.00	0.00	0.48	0.00	0.95	0.48	0.48	0.00	11.40
			0.05	**05:00 ~ 06:00**	5.23	2.38	0.00	1.90	0.95	0.48	0.48	0.48	0.00	0.48	0.00	0.00	0.48	0.00	2.85	0.95	0.48	0.00	17.10
			0.05	**06:00 ~ 07:00**	10.45	4.75	0.48	3.33	1.43	0.48	0.48	1.90	0.00	0.48	0.48	0.48	0.48	0.00	7.13	1.43	0.48	0.00	34.20
			0.05	**07:00 ~ 08:00**	20.43	9.03	0.48	6.18	2.38	0.48	0.95	2.85	0.48	0.48	0.48	0.48	0.48	0.00	9.03	2.38	0.48	0.00	57.00
			0.05	**08:00 ~ 09:00**	25.65	11.40	0.48	7.60	2.85	0.48	0.95	2.85	0.48	0.48	0.48	0.48	0.48	0.00	7.60	2.85	0.48	0.00	65.55
			0.05	**09:00 ~ 10:00**	22.33	9.98	0.48	6.65	2.38	0.48	0.95	2.38	0.48	0.48	0.48	0.48	0.48	0.00	6.65	2.38	0.48	0.00	57.48
			0.05	**10:00 ~ 11:00**	21.85	9.50	0.48	6.65	2.38	0.48	0.95	1.90	0.48	0.48	0.48	0.48	0.48	0.00	6.65	2.38	0.48	0.00	56.05
			0.05	**11:00 ~ 12:00**	22.80	9.98	0.48	7.13	2.38	0.48	0.95	1.90	0.48	0.48	0.48	0.48	0.48	0.00	6.65	2.85	0.48	0.00	58.43
			0.05	**12:00 ~ 13:00**	21.38	9.50	0.48	5.70	1.90	0.48	0.48	1.43	0.48	0.48	0.48	0.48	0.48	0.00	4.28	2.38	0.48	0.00	50.83
			0.05	**13:00 ~ 14:00**	21.85	9.98	0.48	5.70	2.38	0.48	0.95	1.43	0.48	0.48	0.48	0.48	0.48	0.00	4.28	2.38	0.48	0.00	52.73
			0.05	**14:00 ~ 15:00**	21.85	9.98	0.48	5.70	2.38	0.48	0.95	1.43	0.48	0.48	0.48	0.48	0.48	0.00	4.28	2.38	0.48	0.00	52.73
			0.05	**15:00 ~ 16:00**	22.33	9.98	0.48	5.70	2.38	0.48	0.95	1.43	0.48	0.48	0.48	0.48	0.48	0.00	4.28	2.38	0.48	0.00	53.20
			0.05	**16:00 ~ 17:00**	23.28	10.45	0.48	6.18	2.38	0.48	0.95	1.43	0.48	0.48	0.48	0.48	0.48	0.00	4.28	2.85	0.48	0.00	55.58
			0.05	**17:00 ~ 18:00**	22.80	10.45	0.48	5.70	2.38	0.48	0.95	1.90	0.48	0.48	0.48	0.48	0.48	0.00	4.75	2.85	0.48	0.00	55.58
			0.05	**18:00 ~ 19:00**	24.23	10.93	0.48	6.18	2.38	0.48	0.95	1.90	0.48	0.48	0.48	0.48	0.48	0.00	4.75	2.85	0.48	0.00	57.95
			0.05	**19:00 ~ 20:00**	21.85	9.98	0.48	5.70	2.38	0.48	0.95	1.43	0.48	0.48	0.48	0.48	0.48	0.00	3.80	2.38	0.48	0.00	52.25
			0.05	**20:00 ~ 21:00**	18.53	8.08	0.48	4.75	1.90	0.48	0.48	0.95	0.48	0.48	0.48	0.48	0.48	0.00	3.80	1.90	0.48	0.00	44.18
			0.05	**21:00 ~ 22:00**	19.00	8.55	0.48	4.75	1.90	0.48	0.48	0.95	0.48	0.48	0.48	0.48	0.48	0.00	3.33	2.38	0.48	0.00	45.13
			0.05	**22:00 ~ 23:00**	17.58	8.08	0.48	4.75	1.90	0.48	0.48	0.95	0.48	0.48	0.48	0.48	0.48	0.00	3.33	1.90	0.48	0.00	42.75
			0.05	**23:00 ~ 00:00**	14.25	6.65	0.48	3.80	1.43	0.48	0.48	0.95	0.48	0.48	0.48	0.48	0.48	0.00	2.85	1.90	0.48	0.00	36.10
				Whole Day Total (veh*km)	406.60	183.35	9.50	114.00	44.18	11.40	17.10	30.88	8.08	11.40	9.50	9.50	11.40	0.00	101.18	47.98	11.40	0.00	1027.43
78	Pak Kung Street	EB	0.09	**00:00 ~ 01:00**	0.88	0.88	0.00	0.88	0.88	0.00	0.00	0.00	0.00	0.00	0.00	0.00	0.00	0.00	0.00	0.88	0.00	0.00	4.42
			0.09	**01:00 ~ 02:00**	0.88	0.88	0.00	0.88	0.88	0.00	0.00	0.00	0.00	0.00	0.00	0.00	0.00	0.00	0.00	0.88	0.00	0.00	4.42
			0.09	**02:00 ~ 03:00**	0.88	0.88	0.00	0.88	0.88	0.00	0.00	0.00	0.00	0.00	0.00	0.00	0.00	0.00	0.00	0.88	0.00	0.00	4.42
			0.09	**03:00 ~ 04:00**	0.88	0.88	0.00	0.88	0.00	0.00	0.00	0.00	0.00	0.00	0.00	0.00	0.00	0.00	0.00	0.00	0.00	0.00	2.65
			0.09	**04:00 ~ 05:00**	0.88	0.88	0.00	0.88	0.00	0.00	0.00	0.00	0.00	0.00	0.00	0.00	0.00	0.00	0.00	0.00	0.00	0.00	2.65
			0.09	**05:00 ~ 06:00**	0.88	0.88	0.00	0.88	0.88	0.00	0.00	0.00	0.00	0.00	0.00	0.00	0.00	0.00	0.00	0.88	0.00	0.00	4.42
			0.09	**06:00 ~ 07:00**	0.88	0.88	0.00	0.88	0.88	0.00	0.00	0.00	0.00	0.00	0.00	0.00	0.00	0.00	0.00	0.88	0.00	0.00	4.42
			0.09	**07:00 ~ 08:00**	2.65	0.88	0.00	0.88	0.88	0.00	0.88	0.00	0.00	0.00	0.00	0.00	0.00	0.00	0.00	0.88	0.00	0.00	7.07
			0.09	**08:00 ~ 09:00**	2.65	1.77	0.00	0.88	0.88	0.00	0.88	0.00	0.00	0.00	0.00	0.00	0.00	0.00	0.00	0.88	0.00	0.00	7.96
			0.09	**09:00 ~ 10:00**	2.65	1.77	0.00	0.88	0.88	0.00	0.88	0.00	0.00	0.00	0.00	0.00	0.00	0.00	0.00	0.88	0.00	0.00	7.96
			0.09	**10:00 ~ 11:00**	2.65	1.77	0.00	0.88	0.88	0.00	0.88	0.00	0.00	0.00	0.00	0.00	0.00	0.00	0.00	0.88	0.00	0.00	7.96
			0.09	**11:00 ~ 12:00**	2.65	1.77	0.00	0.88	0.88	0.00	0.88	0.00	0.00	0.00	0.00	0.00	0.00	0.00	0.00	0.88	0.00	0.00	7.96
			0.09	**12:00 ~ 13:00**	2.65	1.77	0.00	0.88	0.88	0.00	0.00	0.00	0.00	0.00	0.00	0.00	0.00	0.00	0.00	0.88	0.00	0.00	7.07
			0.09	**13:00 ~ 14:00**	2.65	1.77	0.00	0.88	0.88	0.00	0.00	0.00	0.00	0.00	0.00	0.00	0.00	0.00	0.00	0.88	0.00	0.00	7.07
			0.09	**14:00 ~ 15:00**	2.65	1.77	0.00	0.88	0.88	0.00	0.00	0.00	0.00	0.00	0.00	0.00	0.00	0.00	0.00	0.88	0.00	0.00	7.07
			0.09	**15:00 ~ 16:00**	2.65	1.77	0.00	0.88	0.88	0.00	0.00	0.00	0.00	0.00	0.00	0.00	0.00	0.00	0.00	0.88	0.00	0.00	7.07
			0.09	**16:00 ~ 17:00**	2.65	1.77	0.00	0.88	0.88	0.00	0.00	0.00	0.00	0.00	0.00	0.00	0.00	0.00	0.00	0.88	0.00	0.00	7.07
			0.09	**17:00 ~ 18:00**	2.65	1.77	0.00	0.88	0.88	0.00	0.00	0.00	0.00	0.00	0.00	0.00	0.00	0.00	0.00	0.88	0.00	0.00	7.07
			0.09	**18:00 ~ 19:00**	2.65	1.77	0.00	0.88	0.88	0.00	0.00	0.00	0.00	0.00	0.00	0.00	0.00	0.00	0.00	0.88	0.00	0.00	7.07
			0.09	**19:00 ~ 20:00**	2.65	1.77	0.00	0.88	0.88	0.00	0.00	0.00	0.00	0.00	0.00	0.00	0.00	0.00	0.00	0.88	0.00	0.00	7.07
			0.09	**20:00 ~ 21:00**	2.65	0.88	0.00	0.88	0.88	0.00	0.00	0.00	0.00	0.00	0.00	0.00	0.00	0.00	0.00	0.88	0.00	0.00	6.19
			0.09	**21:00 ~ 22:00**	2.65	1.77	0.00	0.88	0.88	0.00	0.00	0.00	0.00	0.00	0.00	0.00	0.00	0.00	0.00	0.88	0.00	0.00	7.07
			0.09	**22:00 ~ 23:00**	1.77	0.88	0.00	0.88	0.88	0.00	0.00	0.00	0.00	0.00	0.00	0.00	0.00	0.00	0.00	0.88	0.00	0.00	5.30
			0.09	**23:00 ~ 00:00**	1.77	0.88	0.00	0.88	0.88	0.00	0.00	0.00	0.00	0.00	0.00	0.00	0.00	0.00	0.00	0.88	0.00	0.00	5.30
				Whole Day Total (veh*km)	49.50	32.71	0.00	21.22	19.45	0.00	4.42	0.00	0.00	0.00	0.00	0.00	0.00	0.00	0.00	19.45	0.00	0.00	146.74
79	Pak Kung Street	WB	0.09	**00:00 ~ 01:00**	7.96	4.42	0.00	2.65	0.88	0.88	0.88	0.00	0.00	0.88	0.00	0.00	0.88	0.00	0.00	0.88	0.88	0.00	21.22
			0.09	**01:00 ~ 02:00**	5.30	2.65	0.00	1.77	0.88	0.88	0.88	0.00	0.00	0.88	0.00	0.00	0.88	0.00	0.00	0.88	0.88	0.00	15.91
			0.09	**02:00 ~ 03:00**	3.54	1.77	0.00	1.77	0.88	0.88	0.88	0.00	0.00	0.88	0.00	0.00	0.88	0.00	0.00	0.88	0.88	0.00	11.49
			0.09	**03:00 ~ 04:00**	3.54	1.77	0.00	0.88	0.88	0.00	0.88	0.00	0.00	0.00	0.00	0.00	0.00	0.00	0.00	0.88	0.00	0.00	8.84
			0.09	**04:00 ~ 05:00**	3.54	1.77	0.00	0.88	0.88	0.00	0.88	0.00	0.00	0.00	0.00	0.00	0.00	0.00	0.00	0.88	0.00	0.00	8.84
			0.09	**05:00 ~ 06:00**	4.42	2.65	0.00	1.77	0.88	0.88	0.88	0.00	0.00	0.88	0.00	0.00	0.00	0.00	0.00	0.88	0.00	0.00	13.26
			0.09	**06:00 ~ 07:00**	7.96	4.42	0.00	2.65	0.88	0.88	0.88	0.00	0.00	0.88	0.00	0.00	0.88	0.00	0.00	0.88	0.88	0.00	21.22
			0.09	**07:00 ~ 08:00**	15.91	7.96	0.88	4.42	1.77	0.88	0.88	0.00	0.00	0.88	0.88	0.88	0.88	0.00	0.00	1.77	0.88	0.00	38.90
			0.09	**08:00 ~ 09:00**	19.45	9.72	0.88	5.30	2.65	0.88	0.88	0.00	0.00	0.88	0.88	0.88	0.88	0.00	0.00	2.65	0.88	0.00	46.85
			0.09	**09:00 ~ 10:00**	16.80	8.84	0.88	5.30	1.77	0.88	0.88	0.00	0.00	0.88	0.88	0.88	0.88	0.00	0.00	1.77	0.88	0.00	41.55
			0.09	**10:00 ~ 11:00**	16.80	8.84	0.88	4.42	1.77	0.88	0.88	0.00	0.00	0.88	0.88	0.88	0.88	0.00	0.00	1.77	0.88	0.00	40.66
			0.09	**11:00 ~ 12:00**	17.68	8.84	0.88	5.30	1.77	0.88	0.88	0.00	0.00	0.88	0.88	0.88	0.88	0.00	0.00	2.65	0.88	0.00	43.32
			0.09	**12:00 ~ 13:00**	17.68	8.84	0.00	2.65	0.88	0.88	0.88	0.00	0.00	0.88	0.88	0.88	0.88	0.00	1.77	2.65	0.88	0.00	41.55
			0.09	**13:00 ~ 14:00**	17.68	8.84	0.00	2.65	1.77	0.88	0.88	0.88	0.00	0.88	0.88	0.88	0.88	0.00	1.77	2.65	0.88	0.00	42.43
			0.09	**14:00 ~ 15:00**	17.68	8.84	0.00	2.65	1.77	0.88	0.88	0.88	0.00	0.88	0.88	0.88	0.88	0.00	1.77	2.65	0.88	0.00	42.43
			0.09	**15:00 ~ 16:00**	17.68	9.72	0.00	2.65	1.77	0.88	0.88	0.88	0.00	0.88	0.88	0.88	0.88	0.00	1.77	2.65	0.88	0.00	43.32
			0.09	**16:00 ~ 17:00**	18.56	9.72	0.00	2.65	1.77	0.88	0.88	0.88	0.00	0.88	0.88	0.88	0.88	0.00	1.77	2.65	0.88	0.00	44.20
			0.09	**17:00 ~ 18:00**	18.56	9.72	0.00	2.65	1.77	0.88	0.88	0.88	0.00	0.88	0.88	0.88	0.88	0.00	1.77	2.65	0.88	0.00	44.20
			0.09	**18:00 ~ 19:00**	19.45	9.72	0.00	3.54	1.77	0.88	0.88	0.88	0.00	0.88	0.88	0.88	0.88	0.00	1.77	2.65	0.88	0.00	45.97
			0.09	**19:00 ~ 20:00**	17.68	8.84	0.00	2.65	1.77	0.88	0.88	0.88	0.00	0.88	0.88	0.88	0.88	0.00	1.77	2.65	0.88	0.00	42.43
			0.09	**20:00 ~ 21:00**	15.03	7.96	0.00	2.65	0.88	0.88	0.88	0.88	0.00	0.88	0.88	0.88	0.88	0.00	1.77	1.77	0.88	0.00	37.13
			0.09	**21:00 ~ 22:00**	15.03	7.96	0.00	2.65	0.88	0.88	0.88	0.88	0.00	0.88	0.88	0.88	0.88	0.00	1.77	1.77	0.88	0.00	37.13
			0.09	**22:00 ~ 23:00**	14.14	7.07	0.00	2.65	0.88	0.88	0.88	0.88	0.00	0.88	0.88	0.88	0.88	0.00	1.77	1.77	0.88	0.00	35.36
			0.09	**23:00 ~ 00:00**	11.49	6.19	0.00	1.77	0.88	0.88	0.88	0.88	0.00	0.88	0.88	0.88	0.88	0.00	0.88	1.77	0.88	0.00	30.06
				Whole Day Total (veh*km)	323.54	167.08	4.42	68.95	32.71	19.45	21.22	10.61	0.00	19.45	15.03	15.03	17.68	0.00	20.33	45.08	17.68	0.00	798.25
80	San Wai Street	EB	0.08	**00:00 ~ 01:00**	0.81	0.81	0.00	0.81	0.00	0.00	0.00	0.00	0.00	0.00	0.00	0.00	0.00	0.00	0.00	0.00	0.00	0.00	2.43
			0.08	**01:00 ~ 02:00**	0.81	0.81	0.00	0.81	0.00	0.00	0.00	0.00	0.00	0.00	0.00	0.00	0.00	0.00	0.00	0.00	0.00	0.00	2.43
			0.08	**02:00 ~ 03:00**	0.81	0.81	0.00	0.00	0.00	0.00	0.00	0.00	0.00	0.00	0.00	0.00	0.00	0.00	0.00	0.00	0.00	0.00	1.62
			0.08	**03:00 ~ 04:00**	0.81	0.81	0.00	0.00	0.00	0.00	0.00	0.00	0.00	0.00	0.00	0.00	0.00	0.00	0.00	0.00	0.00	0.00	1.62
			0.08	**04:00 ~ 05:00**	0.81	0.81	0.00	0.00	0.00	0.00	0.00	0.00	0.00	0.00	0.00	0.00	0.00	0.00	0.00	0.00	0.00	0.00	1.62
			0.08	**05:00 ~ 06:00**	0.81	0.81	0.00	0.00	0.00	0.00	0.00	0.00	0.00	0.00	0.00	0.00	0.00	0.00	0.00	0.00	0.00	0.00	1.62
			0.08	**06:00 ~ 07:00**	0.81	0.81	0.00	0.81	0.00	0.00	0.00	0.00	0.00	0.00	0.00	0.00	0.00	0.00	0.00	0.00	0.00	0.00	2.43
			0.08	**07:00 ~ 08:00**	0.81	0.81	0.00	0.81	0.81	0.00	0.00	0.00	0.00	0.00	0.00	0.00	0.00	0.00	0.00	0.81	0.00	0.00	4.05
			0.08	**08:00 ~ 09:00**	1.62	0.81	0.00	0.81	0.81	0.00	0.00	0.00	0.00	0.00	0.00	0.00	0.00	0.00	0.00	0.81	0.00	0.00	4.86
			0.08	**09:00 ~ 10:00**	0.81	0.81	0.00	0.81	0.81	0.00	0.00	0.00	0.00	0.00	0.00	0.00	0.00	0.00	0.00	0.81	0.00	0.00	4.05
			0.08	**10:00 ~ 11:00**	0.81	0.81	0.00	0.81	0.81	0.00	0.00	0.00	0.00	0.00	0.00	0.00	0.00	0.00	0.00	0.81	0.00	0.00	4.05
			0.08	**11:00 ~ 12:00**	0.81	0.81	0.00	0.81	0.81	0.00	0.00	0.00	0.00	0.00	0.00	0.00	0.00	0.00	0.00	0.81	0.00	0.00	4.05
			0.08	**12:00 ~ 13:00**	0.81	0.81	0.00	0.81	0.81	0.00	0.00	0.00	0.00	0.00	0.00	0.00	0.00	0.00	0.00	0.81	0.00	0.00	4.05
			0.08	**13:00 ~ 14:00**	1.62	0.81	0.00	0.81	0.81	0.00	0.00	0.00	0.00	0.00	0.00	0.00	0.00	0.00	0.00	0.81	0.00	0.00	4.86
			0.08	**14:00 ~ 15:00**	1.62	0.81	0.00	0.81	0.81	0.00	0.00	0.00	0.00	0.00	0.00	0.00	0.00	0.00	0.00	0.81	0.00	0.00	4.86
			0.08	**15:00 ~ 16:00**	1.62	0.81	0.00	0.81	0.81	0.00	0.00	0.00	0.00	0.00	0.00	0.00	0.00	0.00	0.00	0.81	0.00	0.00	4.86
			0.08	**16:00 ~ 17:00**	1.62	0.81	0.00	0.81	0.81	0.00	0.00	0.00	0.00	0.00	0.00	0.00	0.00	0.00	0.00	0.81	0.00	0.00	4.86
			0.08	**17:00 ~ 18:00**	1.62	0.81	0.00	0.81	0.81	0.00	0.00	0.00	0.00	0.00	0.00	0.00	0.00	0.00	0.00	0.81	0.00	0.00	4.86
			0.08	**18:00 ~ 19:00**	1.62	0.81	0.00	0.81	0.81	0.00	0.00	0.00	0.00	0.00	0.00	0.00	0.00	0.00	0.00	0.81	0.00	0.00	4.86
			0.08	**19:00 ~ 20:00**	1.62	0.81	0.00	0.81	0.81	0.00	0.00	0.00	0.00	0.00	0.00	0.00	0.00	0.00	0.00	0.81	0.00	0.00	4.86
			0.08	**20:00 ~ 21:00**	0.81	0.81	0.00	0.81	0.81	0.00	0.00	0.00	0.00	0.00	0.00	0.00	0.00	0.00	0.00	0.81	0.00	0.00	4.05
			0.08	**21:00 ~ 22:00**	0.81	0.81	0.00	0.81	0.81	0.00	0.00	0.00	0.00	0.00	0.00	0.00	0.00	0.00	0.00	0.81	0.00	0.00	4.05
			0.08	**22:00 ~ 23:00**	0.81	0.81	0.00	0.81	0.81	0.00	0.00	0.00	0.00	0.00	0.00	0.00	0.00	0.00	0.00	0.81	0.00	0.00	4.05
			0.08	**23:00 ~ 00:00**	0.81	0.81	0.00	0.81	0.81	0.00	0.00	0.00	0.00	0.00	0.00	0.00	0.00	0.00	0.00	0.81	0.00	0.00	4.05
				Whole Day Total (veh*km)	25.92	19.44	0.00	16.20	13.77	0.00	0.00	0.00	0.00	0.00	0.00	0.00	0.00	0.00	0.00	13.77	0.00	0.00	89.10

Road No.	Road Name	Bound	Road Length (km)	Hour	PC	TAXI	LGV3	LGV4	LGV6	HGV7	HGV8	PLB	PV4	PV5	NFB6	NFB7	NFB8	FBSD	FBDD	MC	HGV9	NFB9	Total
81	San Wai Street	WB	0.08	**00:00 ~ 01:00**	3.24	1.62	0.00	1.62	0.81	0.81	0.81	0.00	0.00	0.00	0.00	0.00	0.00	0.00	0.00	0.81	0.00	0.00	9.72
			0.08	**01:00 ~ 02:00**	2.43	1.62	0.00	1.62	0.81	0.81	0.81	0.00	0.00	0.00	0.00	0.00	0.00	0.00	0.00	0.81	0.00	0.00	8.91
			0.08	**02:00 ~ 03:00**	1.62	0.81	0.00	0.81	0.81	0.00	0.81	0.00	0.00	0.00	0.00	0.00	0.00	0.00	0.00	0.81	0.00	0.00	5.67
			0.08	**03:00 ~ 04:00**	1.62	0.81	0.00	0.81	0.81	0.00	0.81	0.00	0.00	0.00	0.00	0.00	0.00	0.00	0.00	0.81	0.00	0.00	5.67
			0.08	**04:00 ~ 05:00**	1.62	0.81	0.00	0.81	0.81	0.00	0.81	0.00	0.00	0.00	0.00	0.00	0.00	0.00	0.00	0.81	0.00	0.00	5.67
			0.08	**05:00 ~ 06:00**	1.62	0.81	0.00	0.81	0.81	0.00	0.81	0.00	0.00	0.00	0.00	0.00	0.00	0.00	0.00	0.81	0.00	0.00	5.67
			0.08	**06:00 ~ 07:00**	3.24	1.62	0.00	1.62	0.81	0.81	0.81	0.00	0.00	0.00	0.00	0.00	0.00	0.00	0.00	0.81	0.00	0.00	9.72
			0.08	**07:00 ~ 08:00**	5.67	3.24	0.00	3.24	1.62	0.81	0.81	0.00	0.00	0.81	0.00	0.00	0.81	0.00	0.00	0.81	0.81	0.00	18.63
			0.08	**08:00 ~ 09:00**	7.29	4.05	0.00	4.05	1.62	0.81	0.81	0.00	0.00	0.81	0.00	0.00	0.81	0.00	0.00	0.81	0.81	0.00	21.87
			0.08	**09:00 ~ 10:00**	6.48	3.24	0.00	3.24	1.62	0.81	0.81	0.00	0.00	0.81	0.00	0.00	0.81	0.00	0.00	0.81	0.81	0.00	19.44
			0.08	**10:00 ~ 11:00**	5.67	3.24	0.00	3.24	1.62	0.81	0.81	0.00	0.00	0.81	0.00	0.00	0.81	0.00	0.00	0.81	0.81	0.00	18.63
			0.08	**11:00 ~ 12:00**	6.48	3.24	0.00	4.05	1.62	0.81	0.81	0.00	0.00	0.81	0.00	0.00	0.81	0.00	0.00	0.81	0.81	0.00	20.25
			0.08	**12:00 ~ 13:00**	9.72	4.86	0.00	2.43	0.81	0.81	0.81	0.00	0.00	0.81	0.81	0.00	0.81	0.00	0.00	1.62	0.81	0.00	24.30
			0.08	**13:00 ~ 14:00**	9.72	4.86	0.00	2.43	0.81	0.81	0.81	0.00	0.00	0.81	0.81	0.00	0.81	0.00	0.00	1.62	0.81	0.00	24.30
			0.08	**14:00 ~ 15:00**	9.72	5.67	0.00	2.43	0.81	0.81	0.81	0.00	0.00	0.81	0.81	0.00	0.81	0.00	0.00	1.62	0.81	0.00	25.11
			0.08	**15:00 ~ 16:00**	10.53	5.67	0.00	2.43	0.81	0.81	0.81	0.00	0.00	0.81	0.81	0.00	0.81	0.00	0.00	1.62	0.81	0.00	25.92
			0.08	**16:00 ~ 17:00**	10.53	5.67	0.00	2.43	0.81	0.81	0.81	0.00	0.00	0.81	0.81	0.00	0.81	0.00	0.00	1.62	0.81	0.00	25.92
			0.08	**17:00 ~ 18:00**	10.53	5.67	0.00	2.43	0.81	0.81	0.81	0.00	0.00	0.81	0.81	0.00	0.81	0.00	0.00	1.62	0.81	0.00	25.92
			0.08	**18:00 ~ 19:00**	11.34	5.67	0.00	2.43	0.81	0.81	0.81	0.00	0.00	0.81	0.81	0.00	0.81	0.00	0.00	1.62	0.81	0.00	26.73
			0.08	**19:00 ~ 20:00**	9.72	4.86	0.00	2.43	0.81	0.81	0.81	0.00	0.00	0.81	0.81	0.00	0.81	0.00	0.00	1.62	0.81	0.00	24.30
			0.08	**20:00 ~ 21:00**	8.10	4.05	0.00	1.62	0.81	0.81	0.81	0.00	0.00	0.81	0.81	0.00	0.81	0.00	0.00	0.81	0.81	0.00	20.25
			0.08	**21:00 ~ 22:00**	8.91	4.86	0.00	1.62	0.81	0.81	0.81	0.00	0.00	0.81	0.81	0.00	0.81	0.00	0.00	1.62	0.81	0.00	22.68
			0.08	**22:00 ~ 23:00**	8.10	4.05	0.00	1.62	0.81	0.81	0.81	0.00	0.00	0.81	0.81	0.00	0.81	0.00	0.00	0.81	0.81	0.00	20.25
			0.08	**23:00 ~ 00:00**	6.48	3.24	0.00	1.62	0.81	0.81	0.81	0.00	0.00	0.81	0.81	0.00	0.81	0.00	0.00	0.81	0.81	0.00	17.82
				Whole Day Total (veh*km)	160.38	84.24	0.00	51.84	23.49	16.20	19.44	0.00	0.00	13.77	9.72	0.00	13.77	0.00	0.00	26.73	13.77	0.00	433.35
82	San Lau Strteet	WB	0.07	**00:00 ~ 01:00**	2.71	1.36	0.00	0.68	0.68	0.00	0.68	0.68	0.00	0.68	0.00	0.00	0.00	0.00	1.36	0.68	0.00	0.00	9.49
			0.07	**01:00 ~ 02:00**	2.03	1.36	0.00	0.68	0.68	0.00	0.68	0.00	0.00	0.68	0.00	0.00	0.00	0.00	0.68	0.68	0.00	0.00	7.46
			0.07	**02:00 ~ 03:00**	1.36	0.68	0.00	0.68	0.68	0.00	0.00	0.00	0.00	0.00	0.00	0.00	0.00	0.00	0.68	0.68	0.00	0.00	4.75
			0.07	**03:00 ~ 04:00**	1.36	0.68	0.00	0.68	0.68	0.00	0.00	0.00	0.00	0.00	0.00	0.00	0.00	0.00	0.68	0.68	0.00	0.00	4.75
			0.07	**04:00 ~ 05:00**	1.36	0.68	0.00	0.68	0.68	0.00	0.00	0.00	0.00	0.00	0.00	0.00	0.00	0.00	0.68	0.68	0.00	0.00	4.75
			0.07	**05:00 ~ 06:00**	1.36	0.68	0.00	0.68	0.68	0.00	0.00	0.68	0.00	0.00	0.00	0.00	0.00	0.00	1.36	0.68	0.00	0.00	6.10
			0.07	**06:00 ~ 07:00**	2.71	1.36	0.00	0.68	0.68	0.00	0.68	1.36	0.00	0.68	0.00	0.00	0.00	0.00	3.39	0.68	0.00	0.00	12.20
			0.07	**07:00 ~ 08:00**	5.42	2.71	0.00	1.36	0.68	0.68	0.68	1.36	0.00	0.68	0.68	0.00	0.68	0.00	4.75	0.68	0.68	0.00	21.02
			0.07	**08:00 ~ 09:00**	6.78	3.39	0.00	1.36	0.68	0.68	0.68	1.36	0.00	0.68	0.68	0.00	0.68	0.00	4.07	0.68	0.68	0.00	22.37
			0.07	**09:00 ~ 10:00**	6.10	3.39	0.00	1.36	0.68	0.68	0.68	1.36	0.00	0.68	0.68	0.00	0.68	0.00	3.39	0.68	0.68	0.00	21.02
			0.07	**10:00 ~ 11:00**	5.42	3.39	0.00	1.36	0.68	0.68	0.68	1.36	0.00	0.68	0.68	0.00	0.68	0.00	3.39	0.68	0.68	0.00	20.34
			0.07	**11:00 ~ 12:00**	6.10	3.39	0.00	1.36	0.68	0.68	0.68	1.36	0.00	0.68	0.68	0.00	0.68	0.00	3.39	0.68	0.68	0.00	21.02
			0.07	**12:00 ~ 13:00**	7.46	4.07	0.00	1.36	0.68	0.68	0.68	1.36	0.00	0.68	0.68	0.00	0.68	0.00	4.07	1.36	0.00	0.00	23.73
			0.07	**13:00 ~ 14:00**	7.46	4.07	0.00	1.36	0.68	0.68	0.68	1.36	0.00	0.68	0.68	0.00	0.68	0.00	4.07	1.36	0.00	0.00	23.73
			0.07	**14:00 ~ 15:00**	7.46	4.07	0.00	1.36	0.68	0.68	0.68	1.36	0.00	0.68	0.68	0.00	0.68	0.00	4.07	1.36	0.00	0.00	23.73
			0.07	**15:00 ~ 16:00**	7.46	4.07	0.00	1.36	0.68	0.68	0.68	1.36	0.00	0.68	0.68	0.00	0.68	0.00	4.07	1.36	0.00	0.00	23.73
			0.07	**16:00 ~ 17:00**	7.46	4.07	0.00	1.36	0.68	0.68	0.68	1.36	0.00	0.68	0.68	0.00	0.68	0.00	4.07	1.36	0.00	0.00	23.73
			0.07	**17:00 ~ 18:00**	7.46	4.07	0.00	1.36	0.68	0.68	0.68	2.03	0.00	0.68	0.68	0.00	0.68	0.00	4.07	1.36	0.00	0.00	24.41
			0.07	**18:00 ~ 19:00**	8.14	4.07	0.00	1.36	0.68	0.68	0.68	2.03	0.00	0.68	0.68	0.00	0.68	0.00	4.07	1.36	0.00	0.00	25.09
			0.07	**19:00 ~ 20:00**	7.46	4.07	0.00	1.36	0.68	0.68	0.68	1.36	0.00	0.68	0.68	0.00	0.68	0.00	3.39	1.36	0.00	0.00	23.05
			0.07	**20:00 ~ 21:00**	6.10	3.39	0.00	1.36	0.68	0.68	0.68	0.68	0.00	0.68	0.68	0.00	0.68	0.00	3.39	0.68	0.00	0.00	19.66
			0.07	**21:00 ~ 22:00**	6.10	3.39	0.00	1.36	0.68	0.68	0.68	0.68	0.00	0.68	0.68	0.00	0.68	0.00	3.39	0.68	0.00	0.00	19.66
			0.07	**22:00 ~ 23:00**	6.10	3.39	0.00	1.36	0.68	0.68	0.68	0.68	0.00	0.68	0.68	0.00	0.68	0.00	2.71	0.68	0.00	0.00	18.98
			0.07	**23:00 ~ 00:00**	4.75	2.71	0.00	0.68	0.68	0.68	0.68	0.68	0.00	0.68	0.68	0.00	0.68	0.00	2.71	0.68	0.00	0.00	16.27
				Whole Day Total (veh*km)	126.11	68.48	0.00	27.12	16.27	11.53	13.56	24.41	0.00	13.56	11.53	0.00	11.53	0.00	71.87	21.70	3.39	0.00	421.04
83	Shek Tong Street	EB	0.07	**00:00 ~ 01:00**	0.68	0.68	0.00	0.00	0.00	0.00	0.00	0.00	0.00	0.00	0.00	0.00	0.00	0.00	0.00	0.00	0.00	0.00	1.37
			0.07	**01:00 ~ 02:00**	0.68	0.68	0.00	0.00	0.00	0.00	0.00	0.00	0.00	0.00	0.00	0.00	0.00	0.00	0.00	0.00	0.00	0.00	1.37
			0.07	**02:00 ~ 03:00**	0.68	0.68	0.00	0.00	0.00	0.00	0.00	0.00	0.00	0.00	0.00	0.00	0.00	0.00	0.00	0.00	0.00	0.00	1.37
			0.07	**03:00 ~ 04:00**	0.68	0.68	0.00	0.00	0.00	0.00	0.00	0.00	0.00	0.00	0.00	0.00	0.00	0.00	0.00	0.00	0.00	0.00	1.37
			0.07	**04:00 ~ 05:00**	0.68	0.68	0.00	0.00	0.00	0.00	0.00	0.00	0.00	0.00	0.00	0.00	0.00	0.00	0.00	0.00	0.00	0.00	1.37
			0.07	**05:00 ~ 06:00**	0.68	0.68	0.00	0.00	0.00	0.00	0.00	0.00	0.00	0.00	0.00	0.00	0.00	0.00	0.00	0.00	0.00	0.00	1.37
			0.07	**06:00 ~ 07:00**	0.68	0.68	0.00	0.00	0.00	0.00	0.00	0.00	0.00	0.00	0.00	0.00	0.00	0.00	0.00	0.00	0.00	0.00	1.37
			0.07	**07:00 ~ 08:00**	0.68	0.68	0.00	0.68	0.00	0.00	0.00	0.00	0.00	0.00	0.00	0.00	0.00	0.00	0.00	0.68	0.00	0.00	2.74
			0.07	**08:00 ~ 09:00**	1.37	0.68	0.00	0.68	0.00	0.00	0.00	0.00	0.00	0.00	0.00	0.00	0.00	0.00	0.00	0.68	0.00	0.00	3.42
			0.07	**09:00 ~ 10:00**	0.68	0.68	0.00	0.68	0.00	0.00	0.00	0.00	0.00	0.00	0.00	0.00	0.00	0.00	0.00	0.68	0.00	0.00	2.74
			0.07	**10:00 ~ 11:00**	0.68	0.68	0.00	0.68	0.00	0.00	0.00	0.00	0.00	0.00	0.00	0.00	0.00	0.00	0.00	0.68	0.00	0.00	2.74
			0.07	**11:00 ~ 12:00**	0.68	0.68	0.00	0.68	0.00	0.00	0.00	0.00	0.00	0.00	0.00	0.00	0.00	0.00	0.00	0.68	0.00	0.00	2.74
			0.07	**12:00 ~ 13:00**	0.68	0.68	0.00	0.68	0.00	0.00	0.00	0.00	0.00	0.00	0.00	0.00	0.00	0.00	0.00	0.68	0.00	0.00	2.74
			0.07	**13:00 ~ 14:00**	0.68	0.68	0.00	0.68	0.00	0.00	0.00	0.00	0.00	0.00	0.00	0.00	0.00	0.00	0.00	0.68	0.00	0.00	2.74
			0.07	**14:00 ~ 15:00**	0.68	0.68	0.00	0.68	0.00	0.00	0.00	0.00	0.00	0.00	0.00	0.00	0.00	0.00	0.00	0.68	0.00	0.00	2.74
			0.07	**15:00 ~ 16:00**	0.68	0.68	0.00	0.68	0.00	0.00	0.00	0.00	0.00	0.00	0.00	0.00	0.00	0.00	0.00	0.68	0.00	0.00	2.74
			0.07	**16:00 ~ 17:00**	0.68	0.68	0.00	0.68	0.00	0.00	0.00	0.00	0.00	0.00	0.00	0.00	0.00	0.00	0.00	0.68	0.00	0.00	2.74
			0.07	**17:00 ~ 18:00**	0.68	0.68	0.00	0.68	0.00	0.00	0.00	0.00	0.00	0.00	0.00	0.00	0.00	0.00	0.00	0.68	0.00	0.00	2.74
			0.07	**18:00 ~ 19:00**	1.37	0.68	0.00	0.68	0.00	0.00	0.00	0.00	0.00	0.00	0.00	0.00	0.00	0.00	0.00	0.68	0.00	0.00	3.42
			0.07	**19:00 ~ 20:00**	0.68	0.68	0.00	0.68	0.00	0.00	0.00	0.00	0.00	0.00	0.00	0.00	0.00	0.00	0.00	0.68	0.00	0.00	2.74
			0.07	**20:00 ~ 21:00**	0.68	0.68	0.00	0.68	0.00	0.00	0.00	0.00	0.00	0.00	0.00	0.00	0.00	0.00	0.00	0.68	0.00	0.00	2.74
			0.07	**21:00 ~ 22:00**	0.68	0.68	0.00	0.68	0.00	0.00	0.00	0.00	0.00	0.00	0.00	0.00	0.00	0.00	0.00	0.68	0.00	0.00	2.74
			0.07	**22:00 ~ 23:00**	0.68	0.68	0.00	0.68	0.00	0.00	0.00	0.00	0.00	0.00	0.00	0.00	0.00	0.00	0.00	0.68	0.00	0.00	2.74
			0.07	**23:00 ~ 00:00**	0.68	0.68	0.00	0.68	0.00	0.00	0.00	0.00	0.00	0.00	0.00	0.00	0.00	0.00	0.00	0.68	0.00	0.00	2.74
				Whole Day Total (veh*km)	17.78	16.42	0.00	11.63	0.00	0.00	0.00	0.00	0.00	0.00	0.00	0.00	0.00	0.00	0.00	11.63	0.00	0.00	57.46
84	Chatham Road North	NB	0.08	**00:00 ~ 01:00**	13.70	6.45	0.00	2.42	1.61	0.81	0.81	0.81	0.00	0.81	0.81	0.00	0.81	0.00	4.84	1.61	0.81	0.00	36.27
			0.08	**01:00 ~ 02:00**	9.67	4.03	0.00	1.61	0.81	0.81	0.81	0.00	0.00	0.81	0.81	0.00	0.81	0.00	2.42	1.61	0.81	0.00	24.99
			0.08	**02:00 ~ 03:00**	6.45	3.22	0.00	1.61	0.81	0.81	0.81	0.00	0.00	0.81	0.00	0.00	0.81	0.00	1.61	0.81	0.00	0.00	17.73
			0.08	**03:00 ~ 04:00**	5.64	2.42	0.00	1.61	0.81	0.00	0.81	0.00	0.00	0.81	0.00	0.00	0.00	0.00	1.61	0.81	0.00	0.00	14.51
			0.08	**04:00 ~ 05:00**	5.64	2.42	0.00	1.61	0.81	0.00	0.81	0.00	0.00	0.81	0.00	0.00	0.00	0.00	1.61	0.81	0.00	0.00	14.51
			0.08	**05:00 ~ 06:00**	7.25	3.22	0.00	1.61	0.81	0.81	0.81	0.81	0.00	0.81	0.00	0.00	0.81	0.00	5.64	0.81	0.00	0.00	23.37
			0.08	**06:00 ~ 07:00**	13.70	6.45	0.00	3.22	1.61	0.81	0.81	3.22	0.00	0.81	0.81	0.00	0.81	0.00	12.90	1.61	0.81	0.00	47.55
			0.08	**07:00 ~ 08:00**	27.40	12.09	0.81	5.64	2.42	0.81	0.81	4.84	0.81	0.81	0.81	0.81	0.81	0.00	16.12	3.22	0.81	0.00	78.99
			0.08	**08:00 ~ 09:00**	34.66	15.31	0.81	6.45	2.42	0.81	0.81	5.64	0.81	0.81	0.81	0.81	0.81	0.00	13.70	4.03	0.81	0.00	89.47
			0.08	**09:00 ~ 10:00**	30.63	12.90	0.81	5.64	2.42	0.81	0.81	4.03	0.81	0.81	0.81	0.81	0.81	0.00	12.09	3.22	0.81	0.00	78.18
			0.08	**10:00 ~ 11:00**	29.82	12.90	0.81	5.64	2.42	0.81	0.81	4.03	0.81	0.81	0.81	0.81	0.81	0.00	12.09	3.22	0.81	0.00	77.38
			0.08	**11:00 ~ 12:00**	31.43	13.70	0.81	5.64	2.42	0.81	0.81	4.03	0.81	0.81	0.81	0.81	0.81	0.00	11.28	3.22	0.81	0.00	78.99
			0.08	**12:00 ~ 13:00**	45.94	21.76	0.81	6.45	2.42	0.81	0.81	4.84	0.81	0.81	0.81	0.81	0.81	0.00	13.70	5.64	0.81	0.00	108.00
			0.08	**13:00 ~ 14:00**	46.75	21.76	0.81	6.45	2.42	0.81	0.81	4.84	0.81	0.81	0.81	0.81	0.81	0.00	14.51	5.64	0.81	0.00	109.62
			0.08	**14:00 ~ 15:00**	47.55	21.76	0.81	7.25	2.42	0.81	0.81	4.84	0.81	0.81	0.81	0.81	0.81	0.00	14.51	5.64	0.81	0.00	111.23
			0.08	**15:00 ~ 16:00**	48.36	22.57	0.81	7.25	2.42	0.81	0.81	4.84	0.81	0.81	0.81	0.81	0.81	0.00	14.51	5.64	0.81	0.00	112.84
			0.08	**16:00 ~ 17:00**	49.97	23.37	0.81	7.25	2.42	0.81	0.81	4.84	0.81	0.81	0.81	0.81	0.81	0.00	14.51	5.64	0.81	0.00	115.26
			0.08	**17:00 ~ 18:00**	49.97	23.37	0.81	7.25	2.42	0.81	0.81	5.64	0.81	0.81	0.81	0.81	0.81	0.00	14.51	5.64	0.81	0.00	116.06
			0.08	**18:00 ~ 19:00**	52.39	24.18	0.81	7.25	3.22	0.81	0.81	5.64	0.81	0.81	0.81	0.81	0.81	0.00	15.31	5.64	0.81	0.00	120.90
			0.08	**19:00 ~ 20:00**	46.75	21.76	0.81	6.45	2.42	0.81	0.81	4.84	0.81	0.81	0.81	0.81	0.81	0.00	12.90	5.64	0.81	0.00	108.00
			0.08	**20:00 ~ 21:00**	39.49	18.54	0.81	5.64	2.42	0.81	0.81	3.22	0.81	0.81	0.81	0.81	0.81	0.00	11.28	4.84	0.81	0.00	92.69
			0.08	**21:00 ~ 22:00**	41.11	19.34	0.81	5.64	2.42	0.81	0.81	3.22	0.81	0.81	0.81	0.81	0.81	0.00	11.28	4.84	0.81	0.00	95.11
			0.08	**22:00 ~ 23:00**	37.88	17.73	0.81	5.64	2.42	0.81	0.81	3.22	0.81	0.81	0.81	0.81	0.81	0.00	10.48	4.03	0.81	0.00	88.66
			0.08	**23:00 ~ 00:00**	30.63	14.51	0.81	4.84	1.61	0.81	0.81	2.42	0.81	0.81	0.81	0.81	0.81	0.00	9.67	4.03	0.81	0.00	74.96
				Whole Day Total (veh*km)	752.80	345.77	13.70	120.09	48.36	17.73	19.34	79.79	13.70	19.34	16.12	13.70	17.73	0.00	253.08	87.85	16.12	0.00	1835.26

Road No.	Road Name	Bound	Road Length (km)	Hour	PC	TAXI	LGV3	LGV4	LGV6	HGV7	HGV8	PLB	PV4	PV5	NFB6	NFB7	NFB8	FBSD	FBDD	MC	HGV9	NFB9	Total
85	Chatham Road North	SB	0.03	**00:00 ~ 01:00**	6.42	2.70	0.00	1.69	0.68	0.34	0.34	0.34	0.00	0.34	0.34	0.00	0.34	0.00	1.69	0.68	0.34	0.00	16.22
			0.03	**01:00 ~ 02:00**	4.39	2.03	0.00	1.01	0.68	0.34	0.34	0.00	0.00	0.34	0.34	0.00	0.34	0.00	1.01	0.68	0.34	0.00	11.83
			0.03	**02:00 ~ 03:00**	3.04	1.35	0.00	1.01	0.34	0.34	0.34	0.00	0.00	0.34	0.00	0.00	0.34	0.00	0.68	0.34	0.34	0.00	8.45
			0.03	**03:00 ~ 04:00**	2.37	1.01	0.00	0.68	0.34	0.34	0.34	0.00	0.00	0.34	0.00	0.00	0.00	0.00	0.68	0.34	0.00	0.00	6.42
			0.03	**04:00 ~ 05:00**	2.37	1.01	0.00	0.68	0.34	0.34	0.34	0.00	0.00	0.34	0.00	0.00	0.00	0.00	0.68	0.34	0.00	0.00	6.42
			0.03	**05:00 ~ 06:00**	3.38	1.35	0.00	1.01	0.34	0.34	0.34	0.34	0.00	0.34	0.00	0.00	0.34	0.00	2.03	0.34	0.34	0.00	10.48
			0.03	**06:00 ~ 07:00**	6.42	2.70	0.00	1.69	0.68	0.34	0.34	1.35	0.00	0.34	0.34	0.00	0.34	0.00	5.07	0.68	0.34	0.00	20.62
			0.03	**07:00 ~ 08:00**	12.84	5.75	0.34	3.38	1.35	0.34	0.34	2.03	0.34	0.34	0.34	0.34	0.34	0.00	6.42	1.35	0.34	0.00	36.17
			0.03	**08:00 ~ 09:00**	16.22	7.10	0.34	4.06	1.69	0.34	0.68	2.03	0.34	0.34	0.34	0.34	0.34	0.00	5.41	1.69	0.34	0.00	41.57
			0.03	**09:00 ~ 10:00**	14.20	6.08	0.34	3.38	1.35	0.34	0.34	1.69	0.34	0.34	0.34	0.34	0.34	0.00	4.73	1.69	0.34	0.00	36.17
			0.03	**10:00 ~ 11:00**	13.86	6.08	0.34	3.38	1.35	0.34	0.34	1.35	0.34	0.34	0.34	0.34	0.34	0.00	4.73	1.69	0.34	0.00	35.49
			0.03	**11:00 ~ 12:00**	14.53	6.42	0.34	3.72	1.35	0.34	0.34	1.35	0.34	0.34	0.34	0.34	0.34	0.00	4.73	1.69	0.34	0.00	36.84
			0.03	**12:00 ~ 13:00**	11.83	5.41	0.34	3.38	1.35	0.34	0.34	1.01	0.34	0.34	0.34	0.34	0.34	0.00	3.04	1.35	0.34	0.00	30.42
			0.03	**13:00 ~ 14:00**	12.17	5.41	0.34	3.38	1.35	0.34	0.34	1.01	0.34	0.34	0.34	0.34	0.34	0.00	3.04	1.35	0.34	0.00	30.76
			0.03	**14:00 ~ 15:00**	12.51	5.41	0.34	3.38	1.35	0.34	0.34	1.01	0.34	0.34	0.34	0.34	0.34	0.00	3.04	1.35	0.34	0.00	31.10
			0.03	**15:00 ~ 16:00**	12.51	5.41	0.34	3.38	1.35	0.34	0.34	1.01	0.34	0.34	0.34	0.34	0.34	0.00	3.04	1.35	0.34	0.00	31.10
			0.03	**16:00 ~ 17:00**	12.84	5.75	0.34	3.38	1.35	0.34	0.34	1.01	0.34	0.34	0.34	0.34	0.34	0.00	3.04	1.69	0.34	0.00	32.11
			0.03	**17:00 ~ 18:00**	12.84	5.75	0.34	3.38	1.35	0.34	0.34	1.35	0.34	0.34	0.34	0.34	0.34	0.00	3.38	1.35	0.34	0.00	32.45
			0.03	**18:00 ~ 19:00**	13.52	6.08	0.34	3.72	1.35	0.34	0.34	1.35	0.34	0.34	0.34	0.34	0.34	0.00	3.38	1.69	0.34	0.00	34.14
			0.03	**19:00 ~ 20:00**	12.17	5.41	0.34	3.38	1.35	0.34	0.34	1.01	0.34	0.34	0.34	0.34	0.34	0.00	2.70	1.35	0.34	0.00	30.42
			0.03	**20:00 ~ 21:00**	10.14	4.39	0.34	2.70	1.01	0.34	0.34	0.68	0.34	0.34	0.34	0.34	0.34	0.00	2.70	1.35	0.34	0.00	26.03
			0.03	**21:00 ~ 22:00**	10.48	4.73	0.34	3.04	1.01	0.34	0.34	0.68	0.34	0.34	0.34	0.34	0.34	0.00	2.37	1.35	0.34	0.00	26.70
			0.03	**22:00 ~ 23:00**	9.80	4.39	0.34	2.70	1.01	0.34	0.34	0.68	0.34	0.34	0.34	0.34	0.34	0.00	2.37	1.35	0.34	0.00	25.35
			0.03	**23:00 ~ 00:00**	8.11	3.72	0.34	2.37	1.01	0.34	0.34	0.68	0.34	0.34	0.34	0.34	0.34	0.00	2.03	1.01	0.34	0.00	21.97
				Whole Day Total (veh*km)	238.97	105.46	5.75	63.88	25.35	8.11	8.45	21.97	5.75	8.11	6.76	5.75	7.44	0.00	71.99	28.05	7.44	0.00	619.22
86	Chatham Road North	NB	0.11	**00:00 ~ 01:00**	28.48	12.53	0.00	5.70	2.28	1.14	1.14	1.14	0.00	1.14	1.14	1.14	1.14	0.00	6.83	3.42	1.14	0.00	68.34
			0.11	**01:00 ~ 02:00**	18.22	9.11	0.00	3.42	2.28	1.14	1.14	0.00	0.00	1.14	1.14	1.14	1.14	0.00	3.42	2.28	1.14	0.00	46.70
			0.11	**02:00 ~ 03:00**	13.67	6.83	0.00	3.42	1.14	1.14	1.14	0.00	0.00	1.14	1.14	0.00	1.14	0.00	2.28	2.28	1.14	0.00	36.45
			0.11	**03:00 ~ 04:00**	10.25	4.56	0.00	2.28	1.14	1.14	1.14	0.00	0.00	1.14	0.00	0.00	1.14	0.00	2.28	1.14	0.00	0.00	26.20
			0.11	**04:00 ~ 05:00**	10.25	4.56	0.00	2.28	1.14	1.14	1.14	0.00	0.00	1.14	0.00	0.00	1.14	0.00	2.28	1.14	0.00	0.00	26.20
			0.11	**05:00 ~ 06:00**	14.81	6.83	0.00	3.42	1.14	1.14	1.14	1.14	0.00	1.14	1.14	0.00	1.14	0.00	7.97	2.28	1.14	0.00	44.42
			0.11	**06:00 ~ 07:00**	28.48	12.53	0.00	5.70	2.28	1.14	1.14	4.56	0.00	1.14	1.14	1.14	1.14	0.00	19.36	3.42	1.14	0.00	84.29
			0.11	**07:00 ~ 08:00**	56.95	26.20	1.14	11.39	4.56	1.14	1.14	6.83	1.14	1.14	1.14	1.14	1.14	0.00	23.92	6.83	1.14	0.00	146.93
			0.11	**08:00 ~ 09:00**	70.62	31.89	1.14	13.67	5.70	1.14	2.28	7.97	1.14	1.14	1.14	1.14	1.14	0.00	20.50	7.97	1.14	0.00	169.71
			0.11	**09:00 ~ 10:00**	61.51	28.48	1.14	12.53	4.56	1.14	1.14	6.83	1.14	1.14	1.14	1.14	1.14	0.00	18.22	6.83	1.14	0.00	149.21
			0.11	**10:00 ~ 11:00**	60.37	27.34	1.14	11.39	4.56	1.14	1.14	5.70	1.14	1.14	1.14	1.14	1.14	0.00	17.09	6.83	1.14	0.00	143.51
			0.11	**11:00 ~ 12:00**	62.65	28.48	1.14	12.53	4.56	1.14	1.14	5.70	1.14	1.14	1.14	1.14	1.14	0.00	17.09	6.83	1.14	0.00	148.07
			0.11	**12:00 ~ 13:00**	70.62	33.03	1.14	12.53	4.56	1.14	1.14	6.83	1.14	1.14	1.14	1.14	1.14	0.00	20.50	7.97	1.14	0.00	166.29
			0.11	**13:00 ~ 14:00**	71.76	34.17	1.14	12.53	4.56	1.14	1.14	6.83	1.14	1.14	1.14	1.14	1.14	0.00	20.50	7.97	1.14	0.00	168.57
			0.11	**14:00 ~ 15:00**	72.90	34.17	1.14	12.53	4.56	1.14	1.14	6.83	1.14	1.14	1.14	1.14	1.14	0.00	21.64	7.97	1.14	0.00	170.85
			0.11	**15:00 ~ 16:00**	74.04	34.17	1.14	12.53	4.56	1.14	1.14	6.83	1.14	1.14	1.14	1.14	1.14	0.00	21.64	7.97	1.14	0.00	171.99
			0.11	**16:00 ~ 17:00**	76.31	35.31	1.14	13.67	4.56	1.14	1.14	6.83	1.14	1.14	1.14	1.14	1.14	0.00	20.50	9.11	1.14	0.00	176.55
			0.11	**17:00 ~ 18:00**	76.31	35.31	1.14	12.53	4.56	1.14	1.14	7.97	1.14	1.14	1.14	1.14	1.14	0.00	21.64	7.97	1.14	0.00	176.55
			0.11	**18:00 ~ 19:00**	80.87	37.59	1.14	13.67	5.70	1.14	2.28	9.11	1.14	1.14	1.14	1.14	1.14	0.00	22.78	9.11	1.14	0.00	190.21
			0.11	**19:00 ~ 20:00**	71.76	34.17	1.14	12.53	4.56	1.14	1.14	6.83	1.14	1.14	1.14	1.14	1.14	0.00	19.36	7.97	1.14	0.00	167.43
			0.11	**20:00 ~ 21:00**	60.37	28.48	1.14	10.25	4.56	1.14	1.14	4.56	1.14	1.14	1.14	1.14	1.14	0.00	17.09	6.83	1.14	0.00	142.38
			0.11	**21:00 ~ 22:00**	62.65	29.61	1.14	10.25	4.56	1.14	1.14	4.56	1.14	1.14	1.14	1.14	1.14	0.00	15.95	6.83	1.14	0.00	144.65
			0.11	**22:00 ~ 23:00**	58.09	27.34	1.14	10.25	3.42	1.14	1.14	4.56	1.14	1.14	1.14	1.14	1.14	0.00	14.81	6.83	1.14	0.00	135.54
			0.11	**23:00 ~ 00:00**	47.84	21.64	1.14	7.97	3.42	1.14	1.14	3.42	1.14	1.14	1.14	1.14	1.14	0.00	13.67	5.70	1.14	0.00	113.90
				Whole Day Total (veh*km)	######	584.31	19.36	228.94	88.84	27.34	29.61	115.04	19.36	27.34	25.06	22.78	27.34	0.00	371.31	143.51	25.06	0.00	3014.93
87	Chatham Road North	SB	0.32	**00:00 ~ 01:00**	60.44	28.63	0.00	15.91	6.36	3.18	3.18	3.18	0.00	3.18	3.18	3.18	3.18	0.00	15.91	6.36	3.18	0.00	159.05
			0.32	**01:00 ~ 02:00**	41.35	19.09	0.00	9.54	6.36	3.18	3.18	0.00	0.00	3.18	3.18	3.18	3.18	0.00	9.54	6.36	3.18	0.00	114.52
			0.32	**02:00 ~ 03:00**	31.81	12.72	0.00	9.54	3.18	3.18	3.18	0.00	0.00	3.18	0.00	0.00	3.18	0.00	6.36	3.18	3.18	0.00	82.71
			0.32	**03:00 ~ 04:00**	22.27	9.54	0.00	6.36	3.18	3.18	3.18	0.00	0.00	3.18	0.00	0.00	0.00	0.00	6.36	3.18	0.00	0.00	60.44
			0.32	**04:00 ~ 05:00**	22.27	9.54	0.00	6.36	3.18	3.18	3.18	0.00	0.00	3.18	0.00	0.00	0.00	0.00	6.36	3.18	0.00	0.00	60.44
			0.32	**05:00 ~ 06:00**	31.81	15.91	0.00	9.54	3.18	3.18	3.18	3.18	0.00	3.18	0.00	0.00	3.18	0.00	19.09	3.18	3.18	0.00	101.79
			0.32	**06:00 ~ 07:00**	63.62	28.63	0.00	15.91	6.36	3.18	3.18	12.72	0.00	3.18	3.18	3.18	3.18	0.00	47.72	9.54	3.18	0.00	206.77
			0.32	**07:00 ~ 08:00**	124.06	54.08	3.18	31.81	12.72	3.18	3.18	19.09	3.18	3.18	3.18	3.18	3.18	0.00	60.44	15.91	3.18	0.00	346.73
			0.32	**08:00 ~ 09:00**	155.87	66.80	3.18	38.17	15.91	3.18	6.36	19.09	3.18	3.18	3.18	3.18	3.18	0.00	50.90	19.09	3.18	0.00	397.63
			0.32	**09:00 ~ 10:00**	136.78	60.44	3.18	34.99	12.72	3.18	3.18	15.91	3.18	3.18	3.18	3.18	3.18	0.00	44.53	15.91	3.18	0.00	349.91
			0.32	**10:00 ~ 11:00**	133.60	57.26	3.18	31.81	12.72	3.18	3.18	12.72	3.18	3.18	3.18	3.18	3.18	0.00	44.53	15.91	3.18	0.00	337.19
			0.32	**11:00 ~ 12:00**	139.96	60.44	3.18	34.99	12.72	3.18	3.18	12.72	3.18	3.18	3.18	3.18	3.18	0.00	44.53	15.91	3.18	0.00	349.91
			0.32	**12:00 ~ 13:00**	114.52	50.90	3.18	31.81	12.72	3.18	3.18	9.54	3.18	3.18	3.18	3.18	3.18	0.00	28.63	12.72	3.18	0.00	289.47
			0.32	**13:00 ~ 14:00**	117.70	50.90	3.18	31.81	12.72	3.18	3.18	9.54	3.18	3.18	3.18	3.18	3.18	0.00	28.63	12.72	3.18	0.00	292.65
			0.32	**14:00 ~ 15:00**	120.88	54.08	3.18	34.99	12.72	3.18	3.18	9.54	3.18	3.18	3.18	3.18	3.18	0.00	28.63	12.72	3.18	0.00	302.20
			0.32	**15:00 ~ 16:00**	120.88	54.08	3.18	34.99	12.72	3.18	3.18	9.54	3.18	3.18	3.18	3.18	3.18	0.00	28.63	12.72	3.18	0.00	302.20
			0.32	**16:00 ~ 17:00**	124.06	54.08	3.18	34.99	12.72	3.18	3.18	9.54	3.18	3.18	3.18	3.18	3.18	0.00	28.63	15.91	3.18	0.00	308.56
			0.32	**17:00 ~ 18:00**	124.06	54.08	3.18	34.99	12.72	3.18	3.18	12.72	3.18	3.18	3.18	3.18	3.18	0.00	31.81	15.91	3.18	0.00	314.92
			0.32	**18:00 ~ 19:00**	133.60	57.26	3.18	38.17	12.72	3.18	6.36	12.72	3.18	3.18	3.18	3.18	3.18	0.00	31.81	15.91	3.18	0.00	334.01
			0.32	**19:00 ~ 20:00**	117.70	50.90	3.18	31.81	12.72	3.18	3.18	9.54	3.18	3.18	3.18	3.18	3.18	0.00	25.45	12.72	3.18	0.00	289.47
			0.32	**20:00 ~ 21:00**	98.61	44.53	3.18	28.63	9.54	3.18	3.18	6.36	3.18	3.18	3.18	3.18	3.18	0.00	25.45	12.72	3.18	0.00	254.48
			0.32	**21:00 ~ 22:00**	101.79	44.53	3.18	28.63	12.72	3.18	3.18	6.36	3.18	3.18	3.18	3.18	3.18	0.00	22.27	12.72	3.18	0.00	257.66
			0.32	**22:00 ~ 23:00**	95.43	41.35	3.18	25.45	9.54	3.18	3.18	6.36	3.18	3.18	3.18	3.18	3.18	0.00	22.27	12.72	3.18	0.00	241.76
			0.32	**23:00 ~ 00:00**	76.34	34.99	3.18	22.27	9.54	3.18	3.18	6.36	3.18	3.18	3.18	3.18	3.18	0.00	19.09	9.54	3.18	0.00	206.77
				Whole Day Total (veh*km)	######	######	54.08	623.48	241.76	76.34	82.71	206.77	54.08	76.34	63.62	63.62	69.98	0.00	677.55	276.75	69.98	0.00	5961.19
88	Ma Tau Wai Road	NB	0.06	**00:00 ~ 01:00**	15.31	6.80	0.00	2.84	1.13	0.57	0.57	0.57	0.00	0.57	0.57	0.57	0.57	0.00	3.40	1.70	0.57	0.00	35.72
			0.06	**01:00 ~ 02:00**	10.21	4.54	0.00	2.27	1.13	0.57	0.57	0.00	0.00	0.57	0.57	0.57	0.57	0.00	1.70	1.13	0.57	0.00	24.95
			0.06	**02:00 ~ 03:00**	7.37	3.40	0.00	1.70	0.57	0.57	0.57	0.00	0.00	0.57	0.57	0.00	0.57	0.00	1.13	1.13	0.57	0.00	18.71
			0.06	**03:00 ~ 04:00**	5.67	2.84	0.00	1.13	0.57	0.57	0.57	0.00	0.00	0.57	0.00	0.00	0.57	0.00	1.13	0.57	0.00	0.00	14.18
			0.06	**04:00 ~ 05:00**	5.67	2.84	0.00	1.13	0.57	0.57	0.57	0.00	0.00	0.57	0.00	0.00	0.57	0.00	1.13	0.57	0.00	0.00	14.18
			0.06	**05:00 ~ 06:00**	7.94	3.40	0.00	1.70	0.57	0.57	0.57	0.57	0.00	0.57	0.57	0.00	0.57	0.00	3.97	1.13	0.57	0.00	22.68
			0.06	**06:00 ~ 07:00**	15.31	6.80	0.00	2.84	1.13	0.57	0.57	2.27	0.00	0.57	0.57	0.57	0.57	0.00	9.64	1.70	0.57	0.00	43.66
			0.06	**07:00 ~ 08:00**	30.62	13.04	0.57	5.67	2.27	0.57	0.57	3.40	0.57	0.57	0.57	0.57	0.57	0.00	11.91	3.40	0.57	0.00	75.41
			0.06	**08:00 ~ 09:00**	38.56	16.44	0.57	7.37	2.84	0.57	1.13	3.97	0.57	0.57	0.57	0.57	0.57	0.00	10.21	4.54	0.57	0.00	89.59
			0.06	**09:00 ~ 10:00**	33.45	14.74	0.57	6.24	2.27	0.57	0.57	3.40	0.57	0.57	0.57	0.57	0.57	0.00	9.07	3.97	0.57	0.00	78.25
			0.06	**10:00 ~ 11:00**	32.89	14.18	0.57	6.24	2.27	0.57	0.57	2.84	0.57	0.57	0.57	0.57	0.57	0.00	8.51	3.97	0.57	0.00	75.98
			0.06	**11:00 ~ 12:00**	34.59	14.74	0.57	6.24	2.27	0.57	0.57	2.84	0.57	0.57	0.57	0.57	0.57	0.00	8.51	3.97	0.57	0.00	78.25
			0.06	**12:00 ~ 13:00**	40.82	18.71	0.57	7.37	2.84	0.57	1.13	3.40	0.57	0.57	0.57	0.57	0.57	0.00	10.21	4.54	0.57	0.00	93.55
			0.06	**13:00 ~ 14:00**	41.39	18.71	0.57	7.37	2.84	0.57	1.13	3.40	0.57	1.13	0.57	0.57	0.57	0.00	10.21	4.54	0.57	0.00	94.69
			0.06	**14:00 ~ 15:00**	41.96	19.28	0.57	7.37	2.84	0.57	1.13	3.40	0.57	1.13	0.57	0.57	0.57	0.00	10.77	4.54	0.57	0.00	96.39
			0.06	**15:00 ~ 16:00**	42.53	19.28	0.57	7.37	2.84	0.57	1.13	3.40	0.57	1.13	0.57	0.57	0.57	0.00	10.77	4.54	0.57	0.00	96.96
			0.06	**16:00 ~ 17:00**	44.23	19.85	0.57	7.94	2.84	0.57	1.13	3.40	0.57	1.13	0.57	0.57	0.57	0.00	10.21	5.10	0.57	0.00	99.79
			0.06	**17:00 ~ 18:00**	43.66	19.85	0.57	7.37	2.84	0.57	1.13	3.97	0.57	1.13	0.57	0.57	0.57	0.00	10.77	5.10	0.57	0.00	99.79
			0.06	**18:00 ~ 19:00**	46.49	20.98	0.57	7.94	2.84	0.57	1.13	4.54	0.57	1.13	0.57	0.57	0.57	0.00	11.34	5.10	0.57	0.00	105.46
			0.06	**19:00 ~ 20:00**	41.39	18.71	0.57	7.37	2.84	0.57	1.13	3.40	0.57	1.13	0.57	0.57	0.57	0.00	9.64	4.54	0.57	0.00	94.12
			0.06	**20:00 ~ 21:00**	35.15	15.88	0.57	6.24	2.27	0.57	0.57	2.27	0.57	0.57	0.57	0.57	0.57	0.00	8.51	3.97	0.57	0.00	79.38
			0.06	**21:00 ~ 22:00**	36.29	16.44	0.57	6.24	2.27	0.57	0.57	2.27	0.57	0.57	0.57	0.57	0.57	0.00	7.94	3.97	0.57	0.00	80.51
			0.06	**22:00 ~ 23:00**	33.45	15.31	0.57	5.67	2.27	0.57	0.57	2.27	0.57	0.57	0.57	0.57	0.57	0.00	7.37	3.97	0.57	0.00	75.41
			0.06	**23:00 ~ 00:00**	27.22	12.47	0.57	4.54	1.70	0.57	0.57	1.70	0.57	0.57	0.57	0.57	0.57	0.00	6.80	3.40	0.57	0.00	62.94
				Whole Day Total (veh*km)	712.15	319.22	9.64	128.14	48.76	13.61	18.71	57.27	9.64	17.58	12.47	11.34	13.61	0.00	184.84	81.08	12.47	0.00	1650.54

Road No.	Road Name	Bound	Road Length (km)	Hour	PC	TAXI	LGV3	LGV4	LGV6	HGV7	HGV8	PLB	PV4	PV5	NFB6	NFB7	NFB8	FBSD	FBDD	MC	HGV9	NFB9	Total
89	Ma Tau Wai Road	NB	0.04	**00:00 ~ 01:00**	10.32	4.73	0.00	2.15	0.86	0.43	0.43	0.43	0.00	0.43	0.43	0.43	0.43	0.00	2.58	1.29	0.43	0.00	25.37
			0.04	**01:00 ~ 02:00**	6.88	3.01	0.00	1.29	0.86	0.43	0.43	0.00	0.00	0.43	0.43	0.43	0.43	0.00	1.29	0.86	0.43	0.00	17.20
			0.04	**02:00 ~ 03:00**	5.16	2.15	0.00	1.29	0.43	0.43	0.43	0.00	0.00	0.43	0.43	0.00	0.43	0.00	0.86	0.86	0.43	0.00	13.33
			0.04	**03:00 ~ 04:00**	3.87	1.72	0.00	0.86	0.43	0.43	0.43	0.00	0.00	0.43	0.00	0.00	0.43	0.00	0.86	0.43	0.00	0.00	9.89
			0.04	**04:00 ~ 05:00**	3.87	1.72	0.00	0.86	0.43	0.43	0.43	0.00	0.00	0.43	0.00	0.00	0.43	0.00	0.86	0.43	0.00	0.00	9.89
			0.04	**05:00 ~ 06:00**	5.59	2.58	0.00	1.29	0.43	0.43	0.43	0.43	0.00	0.43	0.43	0.00	0.43	0.00	3.01	0.86	0.43	0.00	16.77
			0.04	**06:00 ~ 07:00**	10.75	4.73	0.00	2.15	0.86	0.43	0.43	1.72	0.00	0.43	0.43	0.43	0.43	0.00	7.31	1.29	0.43	0.00	31.82
			0.04	**07:00 ~ 08:00**	21.07	9.03	0.43	4.30	1.72	0.43	0.43	2.58	0.43	0.43	0.43	0.43	0.43	0.00	9.03	2.58	0.43	0.00	54.18
			0.04	**08:00 ~ 09:00**	26.23	11.18	0.43	5.16	2.15	0.43	0.43	3.01	0.43	0.43	0.43	0.43	0.43	0.00	7.74	3.01	0.43	0.00	62.35
			0.04	**09:00 ~ 10:00**	23.22	9.89	0.43	4.73	1.72	0.43	0.43	2.58	0.43	0.43	0.43	0.43	0.43	0.00	6.88	2.58	0.43	0.00	55.47
			0.04	**10:00 ~ 11:00**	22.36	9.46	0.43	4.30	1.72	0.43	0.43	2.15	0.43	0.43	0.43	0.43	0.43	0.00	6.45	2.58	0.43	0.00	52.89
			0.04	**11:00 ~ 12:00**	23.65	9.89	0.43	4.73	1.72	0.43	0.43	2.15	0.43	0.43	0.43	0.43	0.43	0.00	6.45	2.58	0.43	0.00	55.04
			0.04	**12:00 ~ 13:00**	28.81	12.90	0.43	4.73	1.72	0.43	0.43	2.58	0.43	0.43	0.43	0.43	0.43	0.00	7.74	3.44	0.43	0.00	65.79
			0.04	**13:00 ~ 14:00**	29.24	13.33	0.43	4.73	1.72	0.43	0.43	2.58	0.43	0.43	0.43	0.43	0.43	0.00	7.74	3.44	0.43	0.00	66.65
			0.04	**14:00 ~ 15:00**	29.67	13.33	0.43	5.16	1.72	0.43	0.43	2.58	0.43	0.43	0.43	0.43	0.43	0.00	8.17	3.44	0.43	0.00	67.94
			0.04	**15:00 ~ 16:00**	30.10	13.33	0.43	5.16	1.72	0.43	0.43	2.58	0.43	0.43	0.43	0.43	0.43	0.00	8.17	3.44	0.43	0.00	68.37
			0.04	**16:00 ~ 17:00**	30.96	13.76	0.43	5.16	2.15	0.43	0.43	2.58	0.43	0.43	0.43	0.43	0.43	0.00	7.74	3.44	0.43	0.00	69.66
			0.04	**17:00 ~ 18:00**	30.96	13.76	0.43	5.16	2.15	0.43	0.43	3.01	0.43	0.43	0.43	0.43	0.43	0.00	8.17	3.44	0.43	0.00	70.52
			0.04	**18:00 ~ 19:00**	32.68	14.62	0.43	5.59	2.15	0.43	0.86	3.44	0.43	0.86	0.43	0.43	0.43	0.00	8.60	3.87	0.43	0.00	75.68
			0.04	**19:00 ~ 20:00**	29.24	13.33	0.43	4.73	1.72	0.43	0.43	2.58	0.43	0.43	0.43	0.43	0.43	0.00	7.31	3.44	0.43	0.00	66.22
			0.04	**20:00 ~ 21:00**	24.51	11.18	0.43	4.30	1.72	0.43	0.43	1.72	0.43	0.43	0.43	0.43	0.43	0.00	6.45	3.01	0.43	0.00	56.76
			0.04	**21:00 ~ 22:00**	25.37	11.61	0.43	4.30	1.72	0.43	0.43	1.72	0.43	0.43	0.43	0.43	0.43	0.00	6.02	3.01	0.43	0.00	57.62
			0.04	**22:00 ~ 23:00**	23.65	10.75	0.43	3.87	1.72	0.43	0.43	1.72	0.43	0.43	0.43	0.43	0.43	0.00	5.59	2.58	0.43	0.00	53.75
			0.04	**23:00 ~ 00:00**	19.35	8.60	0.43	3.44	1.29	0.43	0.43	1.29	0.43	0.43	0.43	0.43	0.43	0.00	5.16	2.15	0.43	0.00	45.15
				Whole Day Total (veh*km)	497.51	220.59	7.31	89.44	34.83	10.32	10.75	43.43	7.31	10.75	9.46	8.60	10.32	0.00	140.18	58.05	9.46	0.00	1168.31
90	Chi Kiang Street	EB	0.02	**00:00 ~ 01:00**	1.90	0.95	0.00	0.71	0.24	0.24	0.24	0.00	0.00	0.24	0.00	0.00	0.00	0.00	0.00	0.24	0.24	0.00	5.00
			0.02	**01:00 ~ 02:00**	1.19	0.71	0.00	0.48	0.24	0.24	0.24	0.00	0.00	0.24	0.00	0.00	0.00	0.00	0.00	0.24	0.24	0.00	3.81
			0.02	**02:00 ~ 03:00**	0.95	0.48	0.00	0.48	0.24	0.24	0.24	0.00	0.00	0.24	0.00	0.00	0.00	0.00	0.00	0.24	0.00	0.00	3.09
			0.02	**03:00 ~ 04:00**	0.71	0.48	0.00	0.24	0.24	0.00	0.24	0.00	0.00	0.00	0.00	0.00	0.00	0.00	0.00	0.24	0.00	0.00	2.14
			0.02	**04:00 ~ 05:00**	0.71	0.48	0.00	0.24	0.24	0.00	0.24	0.00	0.00	0.00	0.00	0.00	0.00	0.00	0.00	0.24	0.00	0.00	2.14
			0.02	**05:00 ~ 06:00**	0.95	0.48	0.00	0.48	0.24	0.24	0.24	0.00	0.00	0.24	0.00	0.00	0.00	0.00	0.00	0.24	0.00	0.00	3.09
			0.02	**06:00 ~ 07:00**	1.90	0.95	0.00	0.71	0.24	0.24	0.24	0.00	0.00	0.24	0.00	0.00	0.00	0.00	0.00	0.24	0.24	0.00	5.00
			0.02	**07:00 ~ 08:00**	3.57	1.90	0.24	1.19	0.48	0.24	0.24	0.00	0.00	0.24	0.24	0.24	0.24	0.00	0.00	0.48	0.24	0.00	9.52
			0.02	**08:00 ~ 09:00**	4.28	2.14	0.24	1.43	0.71	0.24	0.24	0.00	0.00	0.24	0.24	0.24	0.24	0.00	0.00	0.48	0.24	0.00	10.95
			0.02	**09:00 ~ 10:00**	3.81	1.90	0.24	1.43	0.48	0.24	0.24	0.00	0.00	0.24	0.24	0.24	0.24	0.00	0.00	0.48	0.24	0.00	10.00
			0.02	**10:00 ~ 11:00**	3.81	1.90	0.24	1.43	0.48	0.24	0.24	0.00	0.00	0.24	0.24	0.24	0.24	0.00	0.00	0.48	0.24	0.00	10.00
			0.02	**11:00 ~ 12:00**	3.81	2.14	0.24	1.43	0.48	0.24	0.24	0.00	0.00	0.24	0.24	0.24	0.24	0.00	0.00	0.48	0.24	0.00	10.23
			0.02	**12:00 ~ 13:00**	5.00	2.62	0.24	1.43	0.48	0.24	0.24	0.00	0.00	0.24	0.24	0.24	0.24	0.00	0.00	0.71	0.24	0.00	12.14
			0.02	**13:00 ~ 14:00**	5.24	2.62	0.24	1.43	0.71	0.24	0.24	0.00	0.00	0.24	0.24	0.24	0.24	0.00	0.00	0.71	0.24	0.00	12.61
			0.02	**14:00 ~ 15:00**	5.24	2.62	0.24	1.43	0.71	0.24	0.24	0.00	0.00	0.24	0.24	0.24	0.24	0.00	0.00	0.71	0.24	0.00	12.61
			0.02	**15:00 ~ 16:00**	5.24	2.86	0.24	1.43	0.71	0.24	0.24	0.00	0.00	0.24	0.24	0.24	0.24	0.00	0.00	0.71	0.24	0.00	12.85
			0.02	**16:00 ~ 17:00**	5.47	2.86	0.24	1.67	0.71	0.24	0.24	0.00	0.00	0.24	0.24	0.24	0.24	0.00	0.00	0.71	0.24	0.00	13.33
			0.02	**17:00 ~ 18:00**	5.47	2.86	0.24	1.67	0.71	0.24	0.24	0.00	0.00	0.24	0.24	0.24	0.24	0.00	0.00	0.71	0.24	0.00	13.33
			0.02	**18:00 ~ 19:00**	5.71	3.09	0.24	1.67	0.71	0.24	0.24	0.00	0.00	0.24	0.24	0.24	0.24	0.00	0.00	0.71	0.24	0.00	13.80
			0.02	**19:00 ~ 20:00**	5.24	2.62	0.24	1.43	0.71	0.24	0.24	0.00	0.00	0.24	0.24	0.24	0.24	0.00	0.00	0.71	0.24	0.00	12.61
			0.02	**20:00 ~ 21:00**	4.28	2.14	0.24	1.19	0.48	0.24	0.24	0.00	0.00	0.24	0.24	0.24	0.24	0.00	0.00	0.48	0.24	0.00	10.47
			0.02	**21:00 ~ 22:00**	4.52	2.38	0.24	1.19	0.48	0.24	0.24	0.00	0.00	0.24	0.24	0.24	0.24	0.00	0.00	0.48	0.24	0.00	10.95
			0.02	**22:00 ~ 23:00**	4.28	2.14	0.24	1.19	0.48	0.24	0.24	0.00	0.00	0.24	0.24	0.24	0.24	0.00	0.00	0.48	0.24	0.00	10.47
			0.02	**23:00 ~ 00:00**	3.33	1.90	0.24	0.95	0.48	0.24	0.24	0.00	0.00	0.24	0.24	0.24	0.24	0.00	0.00	0.48	0.24	0.00	9.04
				Whole Day Total (veh*km)	86.63	45.22	4.05	26.89	11.66	5.24	5.71	0.00	0.00	5.24	4.05	4.05	4.05	0.00	0.00	11.66	4.76	0.00	219.20
91	Ma Tau Wai Road	NB	0.27	**00:00 ~ 01:00**	37.31	18.66	0.00	5.33	2.67	2.67	2.67	2.67	0.00	2.67	2.67	0.00	2.67	0.00	15.99	5.33	0.00	0.00	101.27
			0.27	**01:00 ~ 02:00**	26.65	13.33	0.00	5.33	2.67	2.67	2.67	0.00	0.00	2.67	2.67	0.00	2.67	0.00	8.00	2.67	0.00	0.00	71.96
			0.27	**02:00 ~ 03:00**	18.66	8.00	0.00	2.67	2.67	0.00	2.67	0.00	0.00	2.67	0.00	0.00	2.67	0.00	5.33	2.67	0.00	0.00	47.97
			0.27	**03:00 ~ 04:00**	15.99	8.00	0.00	2.67	2.67	0.00	2.67	0.00	0.00	2.67	0.00	0.00	0.00	0.00	5.33	2.67	0.00	0.00	42.64
			0.27	**04:00 ~ 05:00**	13.33	8.00	0.00	2.67	2.67	0.00	2.67	0.00	0.00	2.67	0.00	0.00	0.00	0.00	5.33	2.67	0.00	0.00	39.98
			0.27	**05:00 ~ 06:00**	21.32	10.66	0.00	2.67	2.67	0.00	2.67	2.67	0.00	2.67	0.00	0.00	2.67	0.00	18.66	2.67	0.00	0.00	69.29
			0.27	**06:00 ~ 07:00**	39.98	18.66	0.00	5.33	2.67	2.67	2.67	10.66	0.00	2.67	2.67	0.00	2.67	0.00	45.31	5.33	0.00	0.00	141.25
			0.27	**07:00 ~ 08:00**	77.29	34.65	0.00	10.66	5.33	2.67	2.67	15.99	2.67	2.67	2.67	2.67	2.67	0.00	55.97	8.00	2.67	0.00	229.19
			0.27	**08:00 ~ 09:00**	95.94	45.31	0.00	13.33	5.33	2.67	2.67	18.66	2.67	2.67	2.67	2.67	2.67	0.00	47.97	10.66	2.67	0.00	258.51
			0.27	**09:00 ~ 10:00**	85.28	39.98	0.00	10.66	5.33	2.67	2.67	15.99	2.67	2.67	2.67	2.67	2.67	0.00	42.64	10.66	2.67	0.00	231.86
			0.27	**10:00 ~ 11:00**	82.62	37.31	0.00	10.66	5.33	2.67	2.67	13.33	2.67	2.67	2.67	2.67	2.67	0.00	39.98	10.66	2.67	0.00	221.20
			0.27	**11:00 ~ 12:00**	85.28	39.98	0.00	10.66	5.33	2.67	2.67	13.33	2.67	2.67	2.67	2.67	2.67	0.00	39.98	10.66	2.67	0.00	226.53
			0.27	**12:00 ~ 13:00**	101.27	47.97	0.00	10.66	5.33	2.67	2.67	15.99	2.67	2.67	2.67	2.67	2.67	0.00	47.97	10.66	2.67	0.00	261.17
			0.27	**13:00 ~ 14:00**	103.94	50.64	0.00	13.33	5.33	2.67	2.67	15.99	2.67	2.67	2.67	2.67	2.67	0.00	47.97	13.33	2.67	0.00	271.83
			0.27	**14:00 ~ 15:00**	103.94	50.64	0.00	13.33	5.33	2.67	2.67	15.99	2.67	2.67	2.67	2.67	2.67	0.00	50.64	13.33	2.67	0.00	274.50
			0.27	**15:00 ~ 16:00**	106.60	50.64	0.00	13.33	5.33	2.67	2.67	15.99	2.67	2.67	2.67	2.67	2.67	0.00	50.64	13.33	2.67	0.00	277.16
			0.27	**16:00 ~ 17:00**	109.27	53.30	0.00	13.33	5.33	2.67	2.67	15.99	2.67	2.67	2.67	2.67	2.67	0.00	47.97	13.33	2.67	0.00	279.83
			0.27	**17:00 ~ 18:00**	109.27	53.30	0.00	13.33	5.33	2.67	2.67	18.66	2.67	2.67	2.67	2.67	2.67	0.00	50.64	13.33	2.67	0.00	285.16
			0.27	**18:00 ~ 19:00**	114.60	55.97	0.00	13.33	5.33	2.67	2.67	21.32	2.67	2.67	2.67	2.67	2.67	0.00	53.30	13.33	2.67	0.00	298.48
			0.27	**19:00 ~ 20:00**	103.94	50.64	0.00	13.33	5.33	2.67	2.67	15.99	2.67	2.67	2.67	2.67	2.67	0.00	45.31	13.33	2.67	0.00	269.17
			0.27	**20:00 ~ 21:00**	87.95	42.64	0.00	10.66	5.33	2.67	2.67	10.66	2.67	2.67	2.67	2.67	2.67	0.00	39.98	10.66	2.67	0.00	229.19
			0.27	**21:00 ~ 22:00**	90.61	42.64	0.00	10.66	5.33	2.67	2.67	10.66	2.67	2.67	2.67	2.67	2.67	0.00	37.31	10.66	2.67	0.00	229.19
			0.27	**22:00 ~ 23:00**	82.62	39.98	0.00	10.66	5.33	2.67	2.67	10.66	2.67	2.67	2.67	2.67	2.67	0.00	34.65	10.66	2.67	0.00	215.87
			0.27	**23:00 ~ 00:00**	69.29	31.98	0.00	8.00	2.67	2.67	2.67	8.00	2.67	2.67	2.67	2.67	2.67	0.00	31.98	8.00	2.67	0.00	181.22
				Whole Day Total (veh*km)	######	852.80	0.00	226.53	106.60	53.30	63.96	269.17	45.31	63.96	53.30	45.31	58.63	0.00	868.79	218.53	45.31	0.00	4754.36
92	Ma Tau Wai Road	SB	0.24	**00:00 ~ 01:00**	58.83	25.88	2.35	14.12	7.06	2.35	2.35	2.35	0.00	2.35	2.35	2.35	2.35	0.00	14.12	7.06	2.35	0.00	148.24
			0.24	**01:00 ~ 02:00**	40.00	18.82	2.35	9.41	4.71	2.35	2.35	0.00	0.00	2.35	2.35	2.35	2.35	0.00	7.06	4.71	2.35	0.00	103.53
			0.24	**02:00 ~ 03:00**	28.24	14.12	0.00	7.06	2.35	2.35	2.35	0.00	0.00	2.35	2.35	0.00	2.35	0.00	4.71	4.71	2.35	0.00	75.30
			0.24	**03:00 ~ 04:00**	21.18	9.41	0.00	7.06	2.35	2.35	2.35	0.00	0.00	2.35	0.00	0.00	2.35	0.00	7.06	2.35	2.35	0.00	61.18
			0.24	**04:00 ~ 05:00**	21.18	9.41	0.00	7.06	2.35	2.35	2.35	0.00	0.00	2.35	0.00	0.00	2.35	0.00	7.06	2.35	2.35	0.00	61.18
			0.24	**05:00 ~ 06:00**	30.59	14.12	0.00	7.06	4.71	2.35	2.35	2.35	0.00	2.35	2.35	0.00	2.35	0.00	18.82	4.71	2.35	0.00	96.47
			0.24	**06:00 ~ 07:00**	58.83	28.24	2.35	16.47	7.06	2.35	2.35	9.41	0.00	2.35	2.35	2.35	2.35	0.00	42.35	7.06	2.35	0.00	188.24
			0.24	**07:00 ~ 08:00**	117.65	54.12	2.35	30.59	11.77	2.35	4.71	16.47	2.35	2.35	2.35	2.35	2.35	0.00	54.12	14.12	2.35	0.00	322.36
			0.24	**08:00 ~ 09:00**	148.24	65.88	2.35	37.65	14.12	2.35	4.71	16.47	2.35	2.35	2.35	2.35	2.35	0.00	44.71	16.47	2.35	0.00	367.07
			0.24	**09:00 ~ 10:00**	129.42	58.83	2.35	32.94	11.77	2.35	4.71	14.12	2.35	2.35	2.35	2.35	2.35	0.00	40.00	14.12	2.35	0.00	324.71
			0.24	**10:00 ~ 11:00**	127.06	56.47	2.35	30.59	11.77	2.35	4.71	11.77	2.35	2.35	2.35	2.35	2.35	0.00	40.00	14.12	2.35	0.00	315.30
			0.24	**11:00 ~ 12:00**	134.12	61.18	2.35	32.94	11.77	2.35	4.71	11.77	2.35	2.35	2.35	2.35	2.35	0.00	37.65	14.12	2.35	0.00	327.07
			0.24	**12:00 ~ 13:00**	110.59	49.41	2.35	25.88	9.41	2.35	2.35	9.41	2.35	2.35	2.35	2.35	2.35	0.00	28.24	11.77	2.35	0.00	265.89
			0.24	**13:00 ~ 14:00**	112.94	51.77	2.35	28.24	9.41	2.35	4.71	9.41	2.35	2.35	2.35	2.35	2.35	0.00	28.24	14.12	2.35	0.00	277.65
			0.24	**14:00 ~ 15:00**	115.30	51.77	2.35	28.24	9.41	2.35	4.71	9.41	2.35	2.35	2.35	2.35	2.35	0.00	28.24	14.12	2.35	0.00	280.01
			0.24	**15:00 ~ 16:00**	115.30	51.77	2.35	28.24	9.41	2.35	4.71	9.41	2.35	2.35	2.35	2.35	2.35	0.00	28.24	14.12	2.35	0.00	280.01
			0.24	**16:00 ~ 17:00**	120.00	54.12	2.35	28.24	11.77	2.35	4.71	9.41	2.35	2.35	2.35	2.35	2.35	0.00	28.24	14.12	2.35	0.00	289.42
			0.24	**17:00 ~ 18:00**	120.00	54.12	2.35	28.24	11.77	2.35	4.71	11.77	2.35	2.35	2.35	2.35	2.35	0.00	30.59	14.12	2.35	0.00	294.13
			0.24	**18:00 ~ 19:00**	127.06	56.47	2.35	30.59	11.77	2.35	4.71	11.77	2.35	2.35	2.35	2.35	2.35	0.00	30.59	14.12	2.35	0.00	305.89
			0.24	**19:00 ~ 20:00**	112.94	51.77	2.35	28.24	9.41	2.35	4.71	9.41	2.35	2.35	2.35	2.35	2.35	0.00	25.88	14.12	2.35	0.00	275.30
			0.24	**20:00 ~ 21:00**	94.12	42.35	2.35	23.53	9.41	2.35	2.35	7.06	2.35	2.35	2.35	2.35	2.35	0.00	23.53	11.77	2.35	0.00	232.95
			0.24	**21:00 ~ 22:00**	98.83	44.71	2.35	23.53	9.41	2.35	2.35	7.06	2.35	2.35	2.35	2.35	2.35	0.00	23.53	11.77	2.35	0.00	240.01
			0.24	**22:00 ~ 23:00**	91.77	42.35	2.35	21.18	9.41	2.35	2.35	7.06	2.35	2.35	2.35	2.35	2.35	0.00	21.18	11.77	2.35	0.00	225.89
			0.24	**23:00 ~ 00:00**	75.30	32.94	2.35	18.82	7.06	2.35	2.35	4.71	2.35	2.35	2.35	2.35	2.35	0.00	18.82	9.41	2.35	0.00	188.24
				Whole Day Total (veh*km)	######	######	47.06	545.90	209.42	56.47	84.71	190.59	40.00	56.47	51.77	47.06	56.47	0.00	632.96	261.18	56.47	0.00	5546.02

Road No.	Road Name	Bound	Road Length (km)	Hour	PC	TAXI	LGV3	LGV4	LGV6	HGV7	HGV8	PLB	PV4	PV5	NFB6	NFB7	NFB8	FBSD	FBDD	MC	HGV9	NFB9	Total
93	Ma Tau Wai Road	NB	0.22	**00:00 ~ 01:00**	23.89	10.86	0.00	2.17	2.17	0.00	2.17	2.17	0.00	2.17	0.00	0.00	2.17	0.00	13.03	4.34	0.00	0.00	65.16
			0.22	**01:00 ~ 02:00**	15.20	6.52	0.00	2.17	2.17	0.00	2.17	0.00	0.00	2.17	0.00	0.00	2.17	0.00	6.52	2.17	0.00	0.00	41.27
			0.22	**02:00 ~ 03:00**	10.86	6.52	0.00	2.17	2.17	0.00	0.00	0.00	0.00	2.17	0.00	0.00	0.00	0.00	4.34	2.17	0.00	0.00	30.41
			0.22	**03:00 ~ 04:00**	8.69	4.34	0.00	2.17	2.17	0.00	0.00	0.00	0.00	2.17	0.00	0.00	0.00	0.00	4.34	2.17	0.00	0.00	26.06
			0.22	**04:00 ~ 05:00**	8.69	4.34	0.00	2.17	2.17	0.00	0.00	0.00	0.00	2.17	0.00	0.00	0.00	0.00	4.34	2.17	0.00	0.00	26.06
			0.22	**05:00 ~ 06:00**	13.03	6.52	0.00	2.17	2.17	0.00	0.00	2.17	0.00	2.17	0.00	0.00	0.00	0.00	15.20	2.17	0.00	0.00	45.61
			0.22	**06:00 ~ 07:00**	23.89	10.86	0.00	2.17	2.17	0.00	2.17	8.69	0.00	2.17	0.00	0.00	2.17	0.00	36.92	4.34	0.00	0.00	95.57
			0.22	**07:00 ~ 08:00**	45.61	19.55	0.00	6.52	2.17	2.17	2.17	13.03	0.00	2.17	2.17	2.17	2.17	0.00	45.61	6.52	2.17	0.00	154.21
			0.22	**08:00 ~ 09:00**	56.47	26.06	0.00	6.52	2.17	2.17	2.17	15.20	0.00	2.17	2.17	2.17	2.17	0.00	39.10	6.52	2.17	0.00	167.24
			0.22	**09:00 ~ 10:00**	49.96	21.72	0.00	6.52	2.17	2.17	2.17	13.03	0.00	2.17	2.17	2.17	2.17	0.00	34.75	6.52	2.17	0.00	149.87
			0.22	**10:00 ~ 11:00**	49.96	21.72	0.00	6.52	2.17	2.17	2.17	10.86	0.00	2.17	2.17	2.17	2.17	0.00	32.58	6.52	2.17	0.00	145.52
			0.22	**11:00 ~ 12:00**	52.13	23.89	0.00	6.52	2.17	2.17	2.17	10.86	0.00	2.17	2.17	2.17	2.17	0.00	32.58	6.52	2.17	0.00	149.87
			0.22	**12:00 ~ 13:00**	67.33	32.58	0.00	6.52	2.17	2.17	2.17	13.03	2.17	2.17	2.17	2.17	2.17	0.00	39.10	8.69	2.17	0.00	186.79
			0.22	**13:00 ~ 14:00**	69.50	32.58	0.00	6.52	2.17	2.17	2.17	13.03	2.17	2.17	2.17	2.17	2.17	0.00	39.10	8.69	2.17	0.00	188.96
			0.22	**14:00 ~ 15:00**	69.50	32.58	0.00	6.52	2.17	2.17	2.17	13.03	2.17	2.17	2.17	2.17	2.17	0.00	41.27	8.69	2.17	0.00	191.14
			0.22	**15:00 ~ 16:00**	69.50	32.58	0.00	6.52	2.17	2.17	2.17	13.03	2.17	2.17	2.17	2.17	2.17	0.00	41.27	8.69	2.17	0.00	191.14
			0.22	**16:00 ~ 17:00**	71.68	34.75	0.00	6.52	2.17	2.17	2.17	13.03	2.17	2.17	2.17	2.17	2.17	0.00	39.10	8.69	2.17	0.00	193.31
			0.22	**17:00 ~ 18:00**	71.68	34.75	0.00	6.52	2.17	2.17	2.17	15.20	2.17	2.17	2.17	2.17	2.17	0.00	41.27	8.69	2.17	0.00	197.65
			0.22	**18:00 ~ 19:00**	76.02	36.92	0.00	8.69	4.34	2.17	2.17	17.38	2.17	2.17	2.17	2.17	2.17	0.00	43.44	8.69	2.17	0.00	212.86
			0.22	**19:00 ~ 20:00**	69.50	32.58	0.00	6.52	2.17	2.17	2.17	13.03	2.17	2.17	2.17	2.17	2.17	0.00	36.92	8.69	2.17	0.00	186.79
			0.22	**20:00 ~ 21:00**	58.64	26.06	0.00	6.52	2.17	2.17	2.17	8.69	2.17	2.17	2.17	2.17	2.17	0.00	32.58	6.52	2.17	0.00	158.56
			0.22	**21:00 ~ 22:00**	58.64	28.24	0.00	6.52	2.17	2.17	2.17	8.69	2.17	2.17	2.17	2.17	2.17	0.00	30.41	6.52	2.17	0.00	158.56
			0.22	**22:00 ~ 23:00**	54.30	26.06	0.00	6.52	2.17	2.17	2.17	8.69	2.17	2.17	2.17	2.17	2.17	0.00	28.24	6.52	2.17	0.00	149.87
			0.22	**23:00 ~ 00:00**	45.61	21.72	0.00	4.34	2.17	2.17	2.17	6.52	2.17	2.17	2.17	2.17	2.17	0.00	26.06	6.52	2.17	0.00	130.32
				Whole Day Total (veh*km)	######	534.31	0.00	125.98	54.30	36.92	43.44	219.37	26.06	52.13	36.92	36.92	43.44	0.00	708.07	147.70	36.92	0.00	3242.80
94	Ma Tau Wai Road	SB	0.11	**00:00 ~ 01:00**	17.22	9.68	0.00	5.38	2.15	1.08	1.08	1.08	0.00	1.08	1.08	1.08	1.08	0.00	6.46	2.15	1.08	0.00	51.65
			0.11	**01:00 ~ 02:00**	11.84	6.46	0.00	3.23	1.08	1.08	1.08	0.00	0.00	1.08	1.08	1.08	1.08	0.00	3.23	2.15	1.08	0.00	35.51
			0.11	**02:00 ~ 03:00**	8.61	4.30	0.00	2.15	1.08	1.08	1.08	0.00	0.00	1.08	0.00	0.00	1.08	0.00	2.15	1.08	1.08	0.00	24.75
			0.11	**03:00 ~ 04:00**	6.46	3.23	0.00	2.15	1.08	1.08	1.08	0.00	0.00	1.08	0.00	0.00	0.00	0.00	2.15	1.08	0.00	0.00	19.37
			0.11	**04:00 ~ 05:00**	6.46	3.23	0.00	2.15	1.08	1.08	1.08	0.00	0.00	1.08	0.00	0.00	0.00	0.00	2.15	1.08	0.00	0.00	19.37
			0.11	**05:00 ~ 06:00**	9.68	5.38	0.00	3.23	1.08	1.08	1.08	1.08	0.00	1.08	0.00	0.00	1.08	0.00	7.53	1.08	1.08	0.00	34.43
			0.11	**06:00 ~ 07:00**	18.29	9.68	0.00	5.38	2.15	1.08	1.08	4.30	0.00	1.08	1.08	1.08	1.08	0.00	18.29	2.15	1.08	0.00	67.79
			0.11	**07:00 ~ 08:00**	35.51	18.29	1.08	9.68	3.23	1.08	1.08	6.46	1.08	1.08	1.08	1.08	1.08	0.00	23.67	4.30	1.08	0.00	110.83
			0.11	**08:00 ~ 09:00**	44.12	22.60	1.08	11.84	4.30	1.08	2.15	7.53	1.08	1.08	1.08	1.08	1.08	0.00	19.37	5.38	1.08	0.00	125.89
			0.11	**09:00 ~ 10:00**	38.74	19.37	1.08	10.76	4.30	1.08	1.08	6.46	1.08	1.08	1.08	1.08	1.08	0.00	17.22	4.30	1.08	0.00	110.83
			0.11	**10:00 ~ 11:00**	37.66	19.37	1.08	9.68	4.30	1.08	1.08	5.38	1.08	1.08	1.08	1.08	1.08	0.00	17.22	4.30	1.08	0.00	107.60
			0.11	**11:00 ~ 12:00**	39.81	20.44	1.08	10.76	4.30	1.08	1.08	5.38	1.08	1.08	1.08	1.08	1.08	0.00	16.14	4.30	1.08	0.00	110.83
			0.11	**12:00 ~ 13:00**	32.28	16.14	1.08	6.46	3.23	1.08	1.08	4.30	1.08	1.08	1.08	1.08	1.08	0.00	12.91	4.30	1.08	0.00	89.31
			0.11	**13:00 ~ 14:00**	32.28	17.22	1.08	6.46	3.23	1.08	1.08	4.30	1.08	1.08	1.08	1.08	1.08	0.00	12.91	4.30	1.08	0.00	90.38
			0.11	**14:00 ~ 15:00**	33.36	17.22	1.08	6.46	3.23	1.08	1.08	4.30	1.08	1.08	1.08	1.08	1.08	0.00	12.91	4.30	1.08	0.00	91.46
			0.11	**15:00 ~ 16:00**	33.36	17.22	1.08	6.46	3.23	1.08	1.08	4.30	1.08	1.08	1.08	1.08	1.08	0.00	12.91	4.30	1.08	0.00	91.46
			0.11	**16:00 ~ 17:00**	34.43	18.29	1.08	7.53	3.23	1.08	1.08	4.30	1.08	1.08	1.08	1.08	1.08	0.00	12.91	4.30	1.08	0.00	94.69
			0.11	**17:00 ~ 18:00**	34.43	17.22	1.08	7.53	3.23	1.08	1.08	5.38	1.08	1.08	1.08	1.08	1.08	0.00	12.91	4.30	1.08	0.00	94.69
			0.11	**18:00 ~ 19:00**	36.58	18.29	1.08	7.53	3.23	1.08	1.08	5.38	1.08	1.08	1.08	1.08	1.08	0.00	13.99	4.30	1.08	0.00	98.99
			0.11	**19:00 ~ 20:00**	33.36	17.22	1.08	6.46	3.23	1.08	1.08	4.30	1.08	1.08	1.08	1.08	1.08	0.00	11.84	4.30	1.08	0.00	90.38
			0.11	**20:00 ~ 21:00**	27.98	13.99	1.08	5.38	2.15	1.08	1.08	3.23	1.08	1.08	1.08	1.08	1.08	0.00	10.76	3.23	1.08	0.00	76.40
			0.11	**21:00 ~ 22:00**	29.05	15.06	1.08	6.46	2.15	1.08	1.08	3.23	1.08	1.08	1.08	1.08	1.08	0.00	9.68	3.23	1.08	0.00	78.55
			0.11	**22:00 ~ 23:00**	26.90	13.99	1.08	5.38	2.15	1.08	1.08	3.23	1.08	1.08	1.08	1.08	1.08	0.00	9.68	3.23	1.08	0.00	74.24
			0.11	**23:00 ~ 00:00**	21.52	10.76	1.08	4.30	2.15	1.08	1.08	2.15	1.08	1.08	1.08	1.08	1.08	0.00	8.61	3.23	1.08	0.00	62.41
				Whole Day Total (veh*km)	649.90	334.64	18.29	152.79	64.56	25.82	26.90	86.08	18.29	25.82	21.52	21.52	23.67	0.00	277.61	80.70	23.67	0.00	1851.80
95	Ma Tau Wai Road	NB	0.10	**00:00 ~ 01:00**	28.77	14.39	0.96	5.75	2.88	0.96	0.96	0.96	0.00	0.96	0.96	0.96	0.96	0.00	5.75	3.84	0.96	0.00	70.01
			0.10	**01:00 ~ 02:00**	19.18	9.59	0.96	3.84	1.92	0.96	0.96	0.00	0.00	0.96	0.96	0.96	0.96	0.00	2.88	2.88	0.96	0.00	47.95
			0.10	**02:00 ~ 03:00**	14.39	6.71	0.00	2.88	0.96	0.96	0.96	0.00	0.00	0.96	0.96	0.96	0.96	0.00	1.92	1.92	0.96	0.00	35.48
			0.10	**03:00 ~ 04:00**	10.55	5.75	0.00	2.88	0.96	0.96	0.96	0.00	0.00	0.96	0.96	0.00	0.96	0.00	1.92	1.92	0.96	0.00	29.73
			0.10	**04:00 ~ 05:00**	10.55	5.75	0.00	2.88	0.96	0.96	0.96	0.00	0.00	0.96	0.96	0.00	0.96	0.00	1.92	1.92	0.96	0.00	29.73
			0.10	**05:00 ~ 06:00**	14.39	7.67	0.00	3.84	1.92	0.96	0.96	0.96	0.00	0.96	0.96	0.96	0.96	0.00	6.71	1.92	0.96	0.00	44.11
			0.10	**06:00 ~ 07:00**	28.77	14.39	0.96	6.71	2.88	0.96	0.96	3.84	0.00	0.96	0.96	0.96	0.96	0.00	17.26	3.84	0.96	0.00	85.35
			0.10	**07:00 ~ 08:00**	57.54	27.81	0.96	12.47	4.80	0.96	1.92	5.75	0.96	0.96	0.96	0.96	0.96	0.00	21.10	6.71	0.96	0.00	145.77
			0.10	**08:00 ~ 09:00**	71.93	35.48	0.96	15.34	5.75	0.96	1.92	6.71	0.96	1.92	0.96	0.96	0.96	0.00	18.22	8.63	0.96	0.00	172.62
			0.10	**09:00 ~ 10:00**	63.29	30.69	0.96	13.43	4.80	0.96	1.92	5.75	0.96	0.96	0.96	0.96	0.96	0.00	16.30	7.67	0.96	0.00	151.52
			0.10	**10:00 ~ 11:00**	61.38	29.73	0.96	12.47	4.80	0.96	1.92	4.80	0.96	0.96	0.96	0.96	0.96	0.00	15.34	6.71	0.96	0.00	144.81
			0.10	**11:00 ~ 12:00**	65.21	31.65	0.96	13.43	4.80	0.96	1.92	4.80	0.96	0.96	0.96	0.96	0.96	0.00	15.34	7.67	0.96	0.00	152.48
			0.10	**12:00 ~ 13:00**	41.24	20.14	0.96	5.75	2.88	0.96	0.96	5.75	0.96	0.96	0.96	0.96	0.96	0.00	18.22	4.80	0.96	0.00	107.41
			0.10	**13:00 ~ 14:00**	42.20	20.14	0.96	5.75	2.88	0.96	0.96	5.75	0.96	0.96	0.96	0.96	0.96	0.00	18.22	4.80	0.96	0.00	108.37
			0.10	**14:00 ~ 15:00**	43.16	21.10	0.96	6.71	2.88	0.96	0.96	6.71	0.96	0.96	0.96	0.96	0.96	0.00	18.22	4.80	0.96	0.00	112.20
			0.10	**15:00 ~ 16:00**	43.16	21.10	0.96	6.71	2.88	0.96	0.96	6.71	0.96	0.96	0.96	0.96	0.96	0.00	18.22	4.80	0.96	0.00	112.20
			0.10	**16:00 ~ 17:00**	45.07	22.06	0.96	6.71	2.88	0.96	0.96	6.71	0.96	0.96	0.96	0.96	0.96	0.00	18.22	4.80	0.96	0.00	115.08
			0.10	**17:00 ~ 18:00**	45.07	21.10	0.96	6.71	2.88	0.96	0.96	7.67	0.96	0.96	0.96	0.96	0.96	0.00	19.18	4.80	0.96	0.00	116.04
			0.10	**18:00 ~ 19:00**	47.95	23.02	0.96	6.71	2.88	0.96	0.96	7.67	0.96	0.96	0.96	0.96	0.96	0.00	20.14	5.75	0.96	0.00	122.75
			0.10	**19:00 ~ 20:00**	42.20	20.14	0.96	5.75	2.88	0.96	0.96	5.75	0.96	0.96	0.96	0.96	0.96	0.00	16.30	4.80	0.96	0.00	106.45
			0.10	**20:00 ~ 21:00**	35.48	17.26	0.96	4.80	1.92	0.96	0.96	3.84	0.96	0.96	0.96	0.96	0.96	0.00	15.34	3.84	0.96	0.00	91.11
			0.10	**21:00 ~ 22:00**	36.44	18.22	0.96	5.75	1.92	0.96	0.96	3.84	0.96	0.96	0.96	0.96	0.96	0.00	14.39	4.80	0.96	0.00	93.98
			0.10	**22:00 ~ 23:00**	34.52	16.30	0.96	4.80	1.92	0.96	0.96	3.84	0.96	0.96	0.96	0.96	0.96	0.00	13.43	3.84	0.96	0.00	87.27
			0.10	**23:00 ~ 00:00**	27.81	13.43	0.96	3.84	1.92	0.96	0.96	2.88	0.96	0.96	0.96	0.96	0.96	0.00	12.47	3.84	0.96	0.00	74.80
				Whole Day Total (veh*km)	930.23	453.61	19.18	165.91	68.09	23.02	27.81	100.70	16.30	23.98	23.02	21.10	23.02	0.00	327.02	111.24	23.02	0.00	2357.22
96	Ma Tau Wai Road	SB	0.08	**00:00 ~ 01:00**	18.17	9.08	0.76	5.30	2.27	0.76	0.76	0.76	0.00	0.76	0.76	0.76	0.76	0.00	6.06	2.27	0.76	0.00	49.96
			0.08	**01:00 ~ 02:00**	12.11	6.06	0.76	3.79	1.51	0.76	0.76	0.00	0.00	0.76	0.76	0.76	0.76	0.00	3.03	1.51	0.76	0.00	34.07
			0.08	**02:00 ~ 03:00**	9.08	4.54	0.00	2.27	1.51	0.76	0.76	0.00	0.00	0.76	0.76	0.00	0.76	0.00	2.27	1.51	0.76	0.00	25.74
			0.08	**03:00 ~ 04:00**	6.81	3.79	0.00	2.27	0.76	0.76	0.76	0.00	0.00	0.76	0.00	0.00	0.76	0.00	2.27	0.76	0.76	0.00	20.44
			0.08	**04:00 ~ 05:00**	6.81	3.79	0.00	2.27	0.76	0.76	0.76	0.00	0.00	0.76	0.00	0.00	0.76	0.00	2.27	0.76	0.76	0.00	20.44
			0.08	**05:00 ~ 06:00**	9.84	4.54	0.00	3.03	1.51	0.76	0.76	0.76	0.00	0.76	0.76	0.00	0.76	0.00	7.57	1.51	0.76	0.00	33.31
			0.08	**06:00 ~ 07:00**	18.93	9.08	0.76	5.30	2.27	0.76	0.76	3.79	0.00	0.76	0.76	0.76	0.76	0.00	18.17	2.27	0.76	0.00	65.86
			0.08	**07:00 ~ 08:00**	37.09	18.17	0.76	9.84	3.79	0.76	1.51	6.06	0.76	0.76	0.76	0.76	0.76	0.00	22.71	4.54	0.76	0.00	109.77
			0.08	**08:00 ~ 09:00**	46.18	22.71	0.76	12.87	4.54	0.76	1.51	6.81	0.76	0.76	0.76	0.76	0.76	0.00	18.93	5.30	0.76	0.00	124.91
			0.08	**09:00 ~ 10:00**	40.88	19.68	0.76	11.36	4.54	0.76	1.51	6.06	0.76	0.76	0.76	0.76	0.76	0.00	16.65	4.54	0.76	0.00	111.28
			0.08	**10:00 ~ 11:00**	39.36	18.93	0.76	10.60	3.79	0.76	1.51	5.30	0.76	0.76	0.76	0.76	0.76	0.00	16.65	4.54	0.76	0.00	106.74
			0.08	**11:00 ~ 12:00**	41.64	20.44	0.76	11.36	4.54	0.76	1.51	5.30	0.76	0.76	0.76	0.76	0.76	0.00	15.90	4.54	0.76	0.00	111.28
			0.08	**12:00 ~ 13:00**	31.79	15.14	0.76	6.81	3.03	0.76	0.76	4.54	0.76	0.76	0.76	0.76	0.76	0.00	14.38	3.79	0.76	0.00	86.30
			0.08	**13:00 ~ 14:00**	32.55	15.90	0.76	6.81	3.03	0.76	0.76	4.54	0.76	0.76	0.76	0.76	0.76	0.00	15.14	3.79	0.76	0.00	88.57
			0.08	**14:00 ~ 15:00**	32.55	15.90	0.76	6.81	3.03	0.76	0.76	5.30	0.76	0.76	0.76	0.76	0.76	0.00	15.14	3.79	0.76	0.00	89.33
			0.08	**15:00 ~ 16:00**	33.31	15.90	0.76	6.81	3.03	0.76	0.76	5.30	0.76	0.76	0.76	0.76	0.76	0.00	15.14	3.79	0.76	0.00	90.08
			0.08	**16:00 ~ 17:00**	34.07	16.65	0.76	7.57	3.03	0.76	0.76	5.30	0.76	0.76	0.76	0.76	0.76	0.00	15.14	3.79	0.76	0.00	92.35
			0.08	**17:00 ~ 18:00**	34.07	16.65	0.76	7.57	3.03	0.76	0.76	6.06	0.76	0.76	0.76	0.76	0.76	0.00	15.14	3.79	0.76	0.00	93.11
			0.08	**18:00 ~ 19:00**	36.34	17.41	0.76	7.57	3.03	0.76	0.76	6.06	0.76	0.76	0.76	0.76	0.76	0.00	15.90	4.54	0.76	0.00	97.65
			0.08	**19:00 ~ 20:00**	32.55	15.90	0.76	6.81	3.03	0.76	0.76	4.54	0.76	0.76	0.76	0.76	0.76	0.00	13.63	3.79	0.76	0.00	87.06
			0.08	**20:00 ~ 21:00**	27.25	12.87	0.76	6.06	2.27	0.76	0.76	3.03	0.76	0.76	0.76	0.76	0.76	0.00	12.11	3.03	0.76	0.00	73.43
			0.08	**21:00 ~ 22:00**	28.01	13.63	0.76	6.06	2.27	0.76	0.76	3.03	0.76	0.76	0.76	0.76	0.76	0.00	11.36	3.03	0.76	0.00	74.19
			0.08	**22:00 ~ 23:00**	25.74	12.87	0.76	5.30	2.27	0.76	0.76	3.03	0.76	0.76	0.76	0.76	0.76	0.00	10.60	3.03	0.76	0.00	69.64
			0.08	**23:00 ~ 00:00**	21.20	10.60	0.76	4.54	1.51	0.76	0.76	2.27	0.76	0.76	0.76	0.76	0.76	0.00	9.84	2.27	0.76	0.00	59.05
				Whole Day Total (veh*km)	656.32	320.21	15.14	158.97	64.35	18.17	21.95	87.81	12.87	18.17	16.65	15.14	18.17	0.00	295.99	76.46	18.17	0.00	1814.53

Road No.	Road Name	Bound	Road Length (km)	Hour	PC	TAXI	LGV3	LGV4	LGV6	HGV7	HGV8	PLB	PV4	PV5	NFB6	NFB7	NFB8	FBSD	FBDD	MC	HGV9	NFB9	Total
97	Ma Tau Wai Road	NB	0.15	**00:00 ~ 01:00**	33.76	16.15	0.00	5.87	2.94	1.47	1.47	1.47	0.00	1.47	1.47	1.47	1.47	0.00	8.81	4.40	1.47	0.00	83.68
			0.15	**01:00 ~ 02:00**	22.02	11.74	0.00	4.40	1.47	1.47	1.47	0.00	0.00	1.47	1.47	1.47	1.47	0.00	4.40	2.94	1.47	0.00	57.25
			0.15	**02:00 ~ 03:00**	16.15	8.81	0.00	2.94	1.47	1.47	1.47	0.00	0.00	1.47	1.47	0.00	1.47	0.00	2.94	2.94	0.00	0.00	42.57
			0.15	**03:00 ~ 04:00**	13.21	5.87	0.00	2.94	1.47	1.47	1.47	0.00	0.00	1.47	0.00	0.00	1.47	0.00	2.94	1.47	0.00	0.00	33.76
			0.15	**04:00 ~ 05:00**	13.21	5.87	0.00	2.94	1.47	1.47	1.47	0.00	0.00	1.47	0.00	0.00	1.47	0.00	2.94	1.47	0.00	0.00	33.76
			0.15	**05:00 ~ 06:00**	17.62	8.81	0.00	2.94	1.47	1.47	1.47	1.47	0.00	1.47	1.47	0.00	1.47	0.00	10.28	2.94	0.00	0.00	52.85
			0.15	**06:00 ~ 07:00**	33.76	16.15	0.00	5.87	2.94	1.47	1.47	5.87	0.00	1.47	1.47	1.47	1.47	0.00	26.42	4.40	1.47	0.00	105.70
			0.15	**07:00 ~ 08:00**	67.53	32.30	1.47	11.74	4.40	1.47	1.47	8.81	1.47	1.47	1.47	1.47	1.47	0.00	32.30	7.34	1.47	0.00	177.63
			0.15	**08:00 ~ 09:00**	85.14	41.10	1.47	14.68	5.87	1.47	1.47	10.28	1.47	1.47	1.47	1.47	1.47	0.00	27.89	10.28	1.47	0.00	208.46
			0.15	**09:00 ~ 10:00**	74.87	35.23	1.47	13.21	4.40	1.47	1.47	8.81	1.47	1.47	1.47	1.47	1.47	0.00	24.96	8.81	1.47	0.00	183.50
			0.15	**10:00 ~ 11:00**	73.40	35.23	1.47	11.74	4.40	1.47	1.47	7.34	1.47	1.47	1.47	1.47	1.47	0.00	23.49	8.81	1.47	0.00	177.63
			0.15	**11:00 ~ 12:00**	76.34	36.70	1.47	13.21	4.40	1.47	1.47	7.34	1.47	1.47	1.47	1.47	1.47	0.00	23.49	8.81	1.47	0.00	183.50
			0.15	**12:00 ~ 13:00**	69.00	33.76	1.47	10.28	4.40	1.47	1.47	8.81	1.47	1.47	1.47	1.47	1.47	0.00	27.89	7.34	1.47	0.00	174.69
			0.15	**13:00 ~ 14:00**	70.46	33.76	1.47	10.28	4.40	1.47	1.47	8.81	1.47	1.47	1.47	1.47	1.47	0.00	27.89	8.81	1.47	0.00	177.63
			0.15	**14:00 ~ 15:00**	71.93	33.76	1.47	10.28	4.40	1.47	1.47	10.28	1.47	1.47	1.47	1.47	1.47	0.00	27.89	8.81	1.47	0.00	180.56
			0.15	**15:00 ~ 16:00**	71.93	35.23	1.47	10.28	4.40	1.47	1.47	10.28	1.47	1.47	1.47	1.47	1.47	0.00	27.89	8.81	1.47	0.00	182.03
			0.15	**16:00 ~ 17:00**	74.87	35.23	1.47	10.28	4.40	1.47	1.47	10.28	1.47	1.47	1.47	1.47	1.47	0.00	27.89	8.81	1.47	0.00	184.97
			0.15	**17:00 ~ 18:00**	74.87	35.23	1.47	10.28	4.40	1.47	1.47	11.74	1.47	1.47	1.47	1.47	1.47	0.00	29.36	8.81	1.47	0.00	187.90
			0.15	**18:00 ~ 19:00**	79.27	38.17	1.47	11.74	4.40	1.47	1.47	11.74	1.47	1.47	1.47	1.47	1.47	0.00	30.83	8.81	1.47	0.00	198.18
			0.15	**19:00 ~ 20:00**	70.46	33.76	1.47	10.28	4.40	1.47	1.47	8.81	1.47	1.47	1.47	1.47	1.47	0.00	24.96	8.81	1.47	0.00	174.69
			0.15	**20:00 ~ 21:00**	58.72	27.89	1.47	8.81	2.94	1.47	1.47	5.87	1.47	1.47	1.47	1.47	1.47	0.00	23.49	7.34	1.47	0.00	148.27
			0.15	**21:00 ~ 22:00**	61.66	29.36	1.47	8.81	2.94	1.47	1.47	5.87	1.47	1.47	1.47	1.47	1.47	0.00	22.02	7.34	1.47	0.00	151.20
			0.15	**22:00 ~ 23:00**	57.25	27.89	1.47	8.81	2.94	1.47	1.47	5.87	1.47	1.47	1.47	1.47	1.47	0.00	20.55	7.34	1.47	0.00	143.86
			0.15	**23:00 ~ 00:00**	46.98	22.02	1.47	7.34	2.94	1.47	1.47	4.40	1.47	1.47	1.47	1.47	1.47	0.00	19.08	5.87	1.47	0.00	121.84
				Whole Day Total (veh*km)	######	640.05	24.96	209.92	83.68	35.23	35.23	154.14	24.96	35.23	32.30	29.36	35.23	0.00	500.59	161.48	29.36	0.00	3366.12
98	Ma Tau Wai Road	SB	0.09	**00:00 ~ 01:00**	15.84	7.46	0.00	4.66	1.86	0.93	0.93	0.93	0.00	0.93	0.93	0.00	0.93	0.00	6.52	1.86	0.93	0.00	44.74
			0.09	**01:00 ~ 02:00**	11.18	5.59	0.00	2.80	0.93	0.93	0.93	0.00	0.00	0.93	0.93	0.00	0.93	0.00	2.80	1.86	0.93	0.00	30.76
			0.09	**02:00 ~ 03:00**	8.39	3.73	0.00	1.86	0.93	0.93	0.93	0.00	0.00	0.93	0.00	0.00	0.93	0.00	2.80	0.93	0.93	0.00	23.30
			0.09	**03:00 ~ 04:00**	6.52	2.80	0.00	1.86	0.93	0.93	0.93	0.00	0.00	0.93	0.00	0.00	0.00	0.00	2.80	0.93	0.00	0.00	18.64
			0.09	**04:00 ~ 05:00**	6.52	2.80	0.00	1.86	0.93	0.93	0.93	0.00	0.00	0.93	0.00	0.00	0.00	0.00	2.80	0.93	0.00	0.00	18.64
			0.09	**05:00 ~ 06:00**	8.39	3.73	0.00	2.80	0.93	0.93	0.93	0.93	0.00	0.93	0.00	0.00	0.93	0.00	7.46	0.93	0.93	0.00	29.82
			0.09	**06:00 ~ 07:00**	16.78	7.46	0.00	4.66	1.86	0.93	0.93	3.73	0.00	0.93	0.93	0.00	0.93	0.00	17.71	1.86	0.93	0.00	59.65
			0.09	**07:00 ~ 08:00**	32.62	15.84	0.93	8.39	2.80	0.93	0.93	6.52	0.93	0.93	0.93	0.93	0.93	0.00	22.37	3.73	0.93	0.00	100.66
			0.09	**08:00 ~ 09:00**	41.01	19.57	0.93	10.25	3.73	0.93	0.93	7.46	0.93	0.93	0.93	0.93	0.93	0.00	18.64	4.66	0.93	0.00	113.70
			0.09	**09:00 ~ 10:00**	35.42	16.78	0.93	8.39	3.73	0.93	0.93	5.59	0.93	0.93	0.93	0.93	0.93	0.00	16.78	3.73	0.93	0.00	98.79
			0.09	**10:00 ~ 11:00**	34.48	16.78	0.93	8.39	3.73	0.93	0.93	4.66	0.93	0.93	0.93	0.93	0.93	0.00	16.78	3.73	0.93	0.00	96.93
			0.09	**11:00 ~ 12:00**	36.35	16.78	0.93	9.32	3.73	0.93	0.93	4.66	0.93	0.93	0.93	0.93	0.93	0.00	15.84	4.66	0.93	0.00	99.72
			0.09	**12:00 ~ 13:00**	31.69	14.91	0.93	6.52	2.80	0.93	0.93	4.66	0.93	0.93	0.93	0.93	0.93	0.00	13.05	3.73	0.93	0.00	85.74
			0.09	**13:00 ~ 14:00**	32.62	15.84	0.93	6.52	2.80	0.93	0.93	4.66	0.93	0.93	0.93	0.93	0.93	0.00	13.05	3.73	0.93	0.00	87.61
			0.09	**14:00 ~ 15:00**	32.62	15.84	0.93	6.52	2.80	0.93	0.93	4.66	0.93	0.93	0.93	0.93	0.93	0.00	13.05	3.73	0.93	0.00	87.61
			0.09	**15:00 ~ 16:00**	33.55	15.84	0.93	6.52	2.80	0.93	0.93	4.66	0.93	0.93	0.93	0.93	0.93	0.00	13.05	3.73	0.93	0.00	88.54
			0.09	**16:00 ~ 17:00**	34.48	15.84	0.93	6.52	2.80	0.93	0.93	4.66	0.93	0.93	0.93	0.93	0.93	0.00	13.05	3.73	0.93	0.00	89.47
			0.09	**17:00 ~ 18:00**	34.48	15.84	0.93	6.52	2.80	0.93	0.93	5.59	0.93	0.93	0.93	0.93	0.93	0.00	13.05	3.73	0.93	0.00	90.40
			0.09	**18:00 ~ 19:00**	36.35	16.78	0.93	7.46	2.80	0.93	0.93	5.59	0.93	0.93	0.93	0.93	0.93	0.00	13.98	4.66	0.93	0.00	96.00
			0.09	**19:00 ~ 20:00**	32.62	15.84	0.93	6.52	2.80	0.93	0.93	4.66	0.93	0.93	0.93	0.93	0.93	0.00	11.18	3.73	0.93	0.00	85.74
			0.09	**20:00 ~ 21:00**	27.03	13.05	0.93	5.59	1.86	0.93	0.93	2.80	0.93	0.93	0.93	0.93	0.93	0.00	10.25	3.73	0.93	0.00	72.70
			0.09	**21:00 ~ 22:00**	27.96	13.05	0.93	5.59	1.86	0.93	0.93	2.80	0.93	0.93	0.93	0.93	0.93	0.00	10.25	3.73	0.93	0.00	73.63
			0.09	**22:00 ~ 23:00**	26.10	12.12	0.93	5.59	1.86	0.93	0.93	2.80	0.93	0.93	0.93	0.93	0.93	0.00	9.32	2.80	0.93	0.00	68.97
			0.09	**23:00 ~ 00:00**	21.44	10.25	0.93	4.66	1.86	0.93	0.93	1.86	0.93	0.93	0.93	0.93	0.93	0.00	8.39	2.80	0.93	0.00	59.65
				Whole Day Total (veh*km)	624.44	294.51	15.84	139.80	55.92	22.37	22.37	83.88	15.84	22.37	18.64	15.84	20.50	0.00	274.94	73.63	20.50	0.00	1721.40
99	San Shan Road	EB	0.02	**00:00 ~ 01:00**	0.22	0.22	0.00	0.22	0.00	0.00	0.00	0.00	0.00	0.00	0.00	0.00	0.00	0.00	0.00	0.00	0.00	0.00	0.67
			0.02	**01:00 ~ 02:00**	0.22	0.22	0.00	0.22	0.00	0.00	0.00	0.00	0.00	0.00	0.00	0.00	0.00	0.00	0.00	0.00	0.00	0.00	0.67
			0.02	**02:00 ~ 03:00**	0.22	0.22	0.00	0.22	0.00	0.00	0.00	0.00	0.00	0.00	0.00	0.00	0.00	0.00	0.00	0.00	0.00	0.00	0.67
			0.02	**03:00 ~ 04:00**	0.22	0.22	0.00	0.00	0.00	0.00	0.00	0.00	0.00	0.00	0.00	0.00	0.00	0.00	0.00	0.00	0.00	0.00	0.45
			0.02	**04:00 ~ 05:00**	0.22	0.22	0.00	0.00	0.00	0.00	0.00	0.00	0.00	0.00	0.00	0.00	0.00	0.00	0.00	0.00	0.00	0.00	0.45
			0.02	**05:00 ~ 06:00**	0.22	0.22	0.00	0.22	0.00	0.00	0.00	0.00	0.00	0.00	0.00	0.00	0.00	0.00	0.00	0.00	0.00	0.00	0.67
			0.02	**06:00 ~ 07:00**	0.22	0.22	0.00	0.22	0.00	0.00	0.00	0.00	0.00	0.00	0.00	0.00	0.00	0.00	0.22	0.00	0.00	0.00	0.89
			0.02	**07:00 ~ 08:00**	0.22	0.22	0.00	0.22	0.22	0.00	0.00	0.00	0.00	0.00	0.00	0.00	0.00	0.00	0.22	0.22	0.00	0.00	1.34
			0.02	**08:00 ~ 09:00**	0.22	0.22	0.00	0.22	0.22	0.00	0.00	0.00	0.00	0.00	0.00	0.00	0.00	0.00	0.22	0.22	0.00	0.00	1.34
			0.02	**09:00 ~ 10:00**	0.22	0.22	0.00	0.22	0.22	0.00	0.00	0.00	0.00	0.00	0.00	0.00	0.00	0.00	0.22	0.22	0.00	0.00	1.34
			0.02	**10:00 ~ 11:00**	0.22	0.22	0.00	0.22	0.22	0.00	0.00	0.00	0.00	0.00	0.00	0.00	0.00	0.00	0.22	0.22	0.00	0.00	1.34
			0.02	**11:00 ~ 12:00**	0.22	0.22	0.00	0.22	0.22	0.00	0.00	0.00	0.00	0.00	0.00	0.00	0.00	0.00	0.22	0.22	0.00	0.00	1.34
			0.02	**12:00 ~ 13:00**	0.45	0.22	0.00	0.22	0.22	0.00	0.00	0.00	0.00	0.00	0.00	0.00	0.00	0.00	0.00	0.22	0.00	0.00	1.34
			0.02	**13:00 ~ 14:00**	0.45	0.22	0.00	0.22	0.22	0.00	0.00	0.00	0.00	0.00	0.00	0.00	0.00	0.00	0.00	0.22	0.00	0.00	1.34
			0.02	**14:00 ~ 15:00**	0.45	0.22	0.00	0.22	0.22	0.00	0.00	0.00	0.00	0.00	0.00	0.00	0.00	0.00	0.00	0.22	0.00	0.00	1.34
			0.02	**15:00 ~ 16:00**	0.45	0.22	0.00	0.22	0.22	0.00	0.00	0.00	0.00	0.00	0.00	0.00	0.00	0.00	0.00	0.22	0.00	0.00	1.34
			0.02	**16:00 ~ 17:00**	0.45	0.22	0.00	0.22	0.22	0.00	0.00	0.00	0.00	0.00	0.00	0.00	0.00	0.00	0.00	0.22	0.00	0.00	1.34
			0.02	**17:00 ~ 18:00**	0.45	0.22	0.00	0.22	0.22	0.00	0.00	0.00	0.00	0.00	0.00	0.00	0.00	0.00	0.00	0.22	0.00	0.00	1.34
			0.02	**18:00 ~ 19:00**	0.45	0.22	0.00	0.22	0.22	0.00	0.00	0.00	0.00	0.00	0.00	0.00	0.00	0.00	0.00	0.22	0.00	0.00	1.34
			0.02	**19:00 ~ 20:00**	0.45	0.22	0.00	0.22	0.22	0.00	0.00	0.00	0.00	0.00	0.00	0.00	0.00	0.00	0.00	0.22	0.00	0.00	1.34
			0.02	**20:00 ~ 21:00**	0.45	0.22	0.00	0.22	0.22	0.00	0.00	0.00	0.00	0.00	0.00	0.00	0.00	0.00	0.00	0.22	0.00	0.00	1.34
			0.02	**21:00 ~ 22:00**	0.45	0.22	0.00	0.22	0.22	0.00	0.00	0.00	0.00	0.00	0.00	0.00	0.00	0.00	0.00	0.22	0.00	0.00	1.34
			0.02	**22:00 ~ 23:00**	0.45	0.22	0.00	0.22	0.22	0.00	0.00	0.00	0.00	0.00	0.00	0.00	0.00	0.00	0.00	0.22	0.00	0.00	1.34
			0.02	**23:00 ~ 00:00**	0.22	0.22	0.00	0.22	0.22	0.00	0.00	0.00	0.00	0.00	0.00	0.00	0.00	0.00	0.00	0.22	0.00	0.00	1.12
				Whole Day Total (veh*km)	7.81	5.35	0.00	4.91	3.79	0.00	0.00	0.00	0.00	0.00	0.00	0.00	0.00	0.00	1.34	3.79	0.00	0.00	26.98
100	Ma Tau Wai Road	SB	0.05	**00:00 ~ 01:00**	8.53	4.02	0.00	2.51	1.00	0.50	0.50	0.50	0.00	0.50	0.50	0.00	0.50	0.00	3.51	1.00	0.50	0.00	24.10
			0.05	**01:00 ~ 02:00**	6.02	3.01	0.00	1.51	0.50	0.50	0.50	0.00	0.00	0.50	0.50	0.00	0.50	0.00	1.51	1.00	0.50	0.00	16.57
			0.05	**02:00 ~ 03:00**	4.52	2.01	0.00	1.00	0.50	0.50	0.50	0.00	0.00	0.50	0.00	0.00	0.50	0.00	1.51	0.50	0.50	0.00	12.55
			0.05	**03:00 ~ 04:00**	3.51	1.51	0.00	1.00	0.50	0.50	0.50	0.00	0.00	0.50	0.00	0.00	0.00	0.00	1.51	0.50	0.00	0.00	10.04
			0.05	**04:00 ~ 05:00**	3.51	1.51	0.00	1.00	0.50	0.50	0.50	0.00	0.00	0.50	0.00	0.00	0.00	0.00	1.51	0.50	0.00	0.00	10.04
			0.05	**05:00 ~ 06:00**	4.52	2.01	0.00	1.51	0.50	0.50	0.50	0.50	0.00	0.50	0.00	0.00	0.50	0.00	4.02	0.50	0.50	0.00	16.06
			0.05	**06:00 ~ 07:00**	9.04	4.02	0.00	2.51	1.00	0.50	0.50	2.01	0.00	0.50	0.50	0.00	0.50	0.00	9.54	1.00	0.50	0.00	32.13
			0.05	**07:00 ~ 08:00**	17.57	8.53	0.50	4.52	1.51	0.50	0.50	3.51	0.50	0.50	0.50	0.50	0.50	0.00	12.05	2.01	0.50	0.00	54.22
			0.05	**08:00 ~ 09:00**	22.09	10.54	0.50	5.52	2.01	0.50	0.50	4.02	0.50	0.50	0.50	0.50	0.50	0.00	10.04	2.51	0.50	0.00	61.24
			0.05	**09:00 ~ 10:00**	19.08	9.04	0.50	4.52	2.01	0.50	0.50	3.01	0.50	0.50	0.50	0.50	0.50	0.00	9.04	2.01	0.50	0.00	53.21
			0.05	**10:00 ~ 11:00**	18.57	9.04	0.50	4.52	2.01	0.50	0.50	2.51	0.50	0.50	0.50	0.50	0.50	0.00	9.04	2.01	0.50	0.00	52.21
			0.05	**11:00 ~ 12:00**	19.58	9.04	0.50	5.02	2.01	0.50	0.50	2.51	0.50	0.50	0.50	0.50	0.50	0.00	8.53	2.51	0.50	0.00	53.71
			0.05	**12:00 ~ 13:00**	17.07	8.03	0.50	3.51	1.51	0.50	0.50	2.51	0.50	0.50	0.50	0.50	0.50	0.00	7.03	2.01	0.50	0.00	46.18
			0.05	**13:00 ~ 14:00**	17.57	8.53	0.50	3.51	1.51	0.50	0.50	2.51	0.50	0.50	0.50	0.50	0.50	0.00	7.03	2.01	0.50	0.00	47.19
			0.05	**14:00 ~ 15:00**	17.57	8.53	0.50	3.51	1.51	0.50	0.50	2.51	0.50	0.50	0.50	0.50	0.50	0.00	7.03	2.01	0.50	0.00	47.19
			0.05	**15:00 ~ 16:00**	18.07	8.53	0.50	3.51	1.51	0.50	0.50	2.51	0.50	0.50	0.50	0.50	0.50	0.00	7.03	2.01	0.50	0.00	47.69
			0.05	**16:00 ~ 17:00**	18.57	8.53	0.50	3.51	1.51	0.50	0.50	2.51	0.50	0.50	0.50	0.50	0.50	0.00	7.03	2.01	0.50	0.00	48.19
			0.05	**17:00 ~ 18:00**	18.57	8.53	0.50	3.51	1.51	0.50	0.50	3.01	0.50	0.50	0.50	0.50	0.50	0.00	7.03	2.01	0.50	0.00	48.69
			0.05	**18:00 ~ 19:00**	19.58	9.04	0.50	4.02	1.51	0.50	0.50	3.01	0.50	0.50	0.50	0.50	0.50	0.00	7.53	2.51	0.50	0.00	51.71
			0.05	**19:00 ~ 20:00**	17.57	8.53	0.50	3.51	1.51	0.50	0.50	2.51	0.50	0.50	0.50	0.50	0.50	0.00	6.02	2.01	0.50	0.00	46.18
			0.05	**20:00 ~ 21:00**	14.56	7.03	0.50	3.01	1.00	0.50	0.50	1.51	0.50	0.50	0.50	0.50	0.50	0.00	5.52	2.01	0.50	0.00	39.16
			0.05	**21:00 ~ 22:00**	15.06	7.03	0.50	3.01	1.00	0.50	0.50	1.51	0.50	0.50	0.50	0.50	0.50	0.00	5.52	2.01	0.50	0.00	39.66
			0.05	**22:00 ~ 23:00**	14.06	6.53	0.50	3.01	1.00	0.50	0.50	1.51	0.50	0.50	0.50	0.50	0.50	0.00	5.02	1.51	0.50	0.00	37.15
			0.05	**23:00 ~ 00:00**	11.55	5.52	0.50	2.51	1.00	0.50	0.50	1.00	0.50	0.50	0.50	0.50	0.50	0.00	4.52	1.51	0.50	0.00	32.13
				Whole Day Total (veh*km)	336.34	158.63	8.53	75.30	30.12	12.05	12.05	45.18	8.53	12.05	10.04	8.53	11.04	0.00	148.09	39.66	11.04	0.00	927.19

Road No.	Road Name	Bound	Road Length (km)	Hour	PC	TAXI	LGV3	LGV4	LGV6	HGV7	HGV8	PLB	PV4	PV5	NFB6	NFB7	NFB8	FBSD	FBDD	MC	HGV9	NFB9	Total
101	Tam Kung Road	NB	0.09	**00:00 ~ 01:00**	0.93	0.93	0.00	0.93	0.00	0.00	0.00	0.00	0.00	0.00	0.00	0.00	0.00	0.00	0.00	0.00	0.00	0.00	2.79
			0.09	**01:00 ~ 02:00**	0.93	0.93	0.00	0.93	0.00	0.00	0.00	0.00	0.00	0.00	0.00	0.00	0.00	0.00	0.00	0.00	0.00	0.00	2.79
			0.09	**02:00 ~ 03:00**	0.93	0.93	0.00	0.93	0.00	0.00	0.00	0.00	0.00	0.00	0.00	0.00	0.00	0.00	0.00	0.00	0.00	0.00	2.79
			0.09	**03:00 ~ 04:00**	0.93	0.93	0.00	0.00	0.00	0.00	0.00	0.00	0.00	0.00	0.00	0.00	0.00	0.00	0.00	0.00	0.00	0.00	1.86
			0.09	**04:00 ~ 05:00**	0.93	0.93	0.00	0.00	0.00	0.00	0.00	0.00	0.00	0.00	0.00	0.00	0.00	0.00	0.00	0.00	0.00	0.00	1.86
			0.09	**05:00 ~ 06:00**	0.93	0.93	0.00	0.93	0.00	0.00	0.00	0.00	0.00	0.00	0.00	0.00	0.00	0.00	0.00	0.00	0.00	0.00	2.79
			0.09	**06:00 ~ 07:00**	0.93	0.93	0.00	0.93	0.00	0.00	0.00	0.00	0.00	0.00	0.00	0.00	0.00	0.00	0.93	0.00	0.00	0.00	3.72
			0.09	**07:00 ~ 08:00**	0.93	0.93	0.00	0.93	0.93	0.00	0.00	0.00	0.00	0.00	0.00	0.00	0.00	0.00	0.93	0.93	0.00	0.00	5.57
			0.09	**08:00 ~ 09:00**	0.93	0.93	0.00	0.93	0.93	0.00	0.00	0.00	0.00	0.00	0.00	0.00	0.00	0.00	0.93	0.93	0.00	0.00	5.57
			0.09	**09:00 ~ 10:00**	0.93	0.93	0.00	0.93	0.93	0.00	0.00	0.00	0.00	0.00	0.00	0.00	0.00	0.00	0.93	0.93	0.00	0.00	5.57
			0.09	**10:00 ~ 11:00**	0.93	0.93	0.00	0.93	0.93	0.00	0.00	0.00	0.00	0.00	0.00	0.00	0.00	0.00	0.93	0.93	0.00	0.00	5.57
			0.09	**11:00 ~ 12:00**	0.93	0.93	0.00	0.93	0.93	0.00	0.00	0.00	0.00	0.00	0.00	0.00	0.00	0.00	0.93	0.93	0.00	0.00	5.57
			0.09	**12:00 ~ 13:00**	1.86	0.93	0.00	0.93	0.93	0.00	0.00	0.00	0.00	0.00	0.00	0.00	0.00	0.00	0.00	0.93	0.00	0.00	5.57
			0.09	**13:00 ~ 14:00**	1.86	0.93	0.00	0.93	0.93	0.00	0.00	0.00	0.00	0.00	0.00	0.00	0.00	0.00	0.00	0.93	0.00	0.00	5.57
			0.09	**14:00 ~ 15:00**	1.86	0.93	0.00	0.93	0.93	0.00	0.00	0.00	0.00	0.00	0.00	0.00	0.00	0.00	0.00	0.93	0.00	0.00	5.57
			0.09	**15:00 ~ 16:00**	1.86	0.93	0.00	0.93	0.93	0.00	0.00	0.00	0.00	0.00	0.00	0.00	0.00	0.00	0.00	0.93	0.00	0.00	5.57
			0.09	**16:00 ~ 17:00**	1.86	0.93	0.00	0.93	0.93	0.00	0.00	0.00	0.00	0.00	0.00	0.00	0.00	0.00	0.00	0.93	0.00	0.00	5.57
			0.09	**17:00 ~ 18:00**	1.86	0.93	0.00	0.93	0.93	0.00	0.00	0.00	0.00	0.00	0.00	0.00	0.00	0.00	0.00	0.93	0.00	0.00	5.57
			0.09	**18:00 ~ 19:00**	1.86	0.93	0.00	0.93	0.93	0.00	0.00	0.00	0.00	0.00	0.00	0.00	0.00	0.00	0.00	0.93	0.00	0.00	5.57
			0.09	**19:00 ~ 20:00**	1.86	0.93	0.00	0.93	0.93	0.00	0.00	0.00	0.00	0.00	0.00	0.00	0.00	0.00	0.00	0.93	0.00	0.00	5.57
			0.09	**20:00 ~ 21:00**	1.86	0.93	0.00	0.93	0.93	0.00	0.00	0.00	0.00	0.00	0.00	0.00	0.00	0.00	0.00	0.93	0.00	0.00	5.57
			0.09	**21:00 ~ 22:00**	1.86	0.93	0.00	0.93	0.93	0.00	0.00	0.00	0.00	0.00	0.00	0.00	0.00	0.00	0.00	0.93	0.00	0.00	5.57
			0.09	**22:00 ~ 23:00**	1.86	0.93	0.00	0.93	0.93	0.00	0.00	0.00	0.00	0.00	0.00	0.00	0.00	0.00	0.00	0.93	0.00	0.00	5.57
			0.09	**23:00 ~ 00:00**	0.93	0.93	0.00	0.93	0.93	0.00	0.00	0.00	0.00	0.00	0.00	0.00	0.00	0.00	0.00	0.93	0.00	0.00	4.65
				Whole Day Total (veh*km)	32.52	22.30	0.00	20.44	15.79	0.00	0.00	0.00	0.00	0.00	0.00	0.00	0.00	0.00	5.57	15.79	0.00	0.00	112.41
102	Tam Kung Road	SB	0.09	**00:00 ~ 01:00**	1.86	0.93	0.00	0.93	0.93	0.00	0.00	0.93	0.00	0.00	0.00	0.00	0.00	0.00	1.86	0.93	0.00	0.00	8.36
			0.09	**01:00 ~ 02:00**	0.93	0.93	0.00	0.93	0.93	0.00	0.00	0.00	0.00	0.00	0.00	0.00	0.00	0.00	0.93	0.93	0.00	0.00	5.57
			0.09	**02:00 ~ 03:00**	0.93	0.93	0.00	0.93	0.00	0.00	0.00	0.00	0.00	0.00	0.00	0.00	0.00	0.00	0.93	0.93	0.00	0.00	4.65
			0.09	**03:00 ~ 04:00**	0.93	0.93	0.00	0.93	0.00	0.00	0.00	0.00	0.00	0.00	0.00	0.00	0.00	0.00	0.93	0.93	0.00	0.00	4.65
			0.09	**04:00 ~ 05:00**	0.93	0.93	0.00	0.93	0.00	0.00	0.00	0.00	0.00	0.00	0.00	0.00	0.00	0.00	0.93	0.93	0.00	0.00	4.65
			0.09	**05:00 ~ 06:00**	0.93	0.93	0.00	0.93	0.00	0.00	0.00	0.93	0.00	0.00	0.00	0.00	0.00	0.00	1.86	0.93	0.00	0.00	6.50
			0.09	**06:00 ~ 07:00**	1.86	0.93	0.00	0.93	0.93	0.00	0.00	0.93	0.00	0.00	0.00	0.00	0.00	0.00	4.65	0.93	0.00	0.00	11.15
			0.09	**07:00 ~ 08:00**	3.72	1.86	0.00	0.93	0.93	0.00	0.93	1.86	0.00	0.93	0.00	0.00	0.00	0.00	5.57	0.93	0.00	0.00	17.65
			0.09	**08:00 ~ 09:00**	3.72	1.86	0.00	0.93	0.93	0.00	0.93	1.86	0.00	0.93	0.00	0.00	0.00	0.00	4.65	0.93	0.00	0.00	16.72
			0.09	**09:00 ~ 10:00**	3.72	1.86	0.00	0.93	0.93	0.00	0.93	1.86	0.00	0.93	0.00	0.00	0.00	0.00	4.65	0.93	0.00	0.00	16.72
			0.09	**10:00 ~ 11:00**	3.72	1.86	0.00	0.93	0.93	0.00	0.93	1.86	0.00	0.93	0.00	0.00	0.00	0.00	4.65	0.93	0.00	0.00	16.72
			0.09	**11:00 ~ 12:00**	3.72	1.86	0.00	0.93	0.93	0.00	0.93	1.86	0.00	0.93	0.00	0.00	0.00	0.00	3.72	0.93	0.00	0.00	15.79
			0.09	**12:00 ~ 13:00**	4.65	2.79	0.00	0.93	0.93	0.00	0.93	1.86	0.00	0.93	0.00	0.00	0.00	0.00	5.57	0.93	0.00	0.00	19.51
			0.09	**13:00 ~ 14:00**	5.57	2.79	0.00	0.93	0.93	0.00	0.93	1.86	0.00	0.93	0.00	0.00	0.00	0.00	5.57	0.93	0.00	0.00	20.44
			0.09	**14:00 ~ 15:00**	5.57	2.79	0.00	0.93	0.93	0.00	0.93	1.86	0.00	0.93	0.00	0.00	0.00	0.00	5.57	0.93	0.00	0.00	20.44
			0.09	**15:00 ~ 16:00**	5.57	2.79	0.00	0.93	0.93	0.00	0.93	1.86	0.00	0.93	0.00	0.00	0.00	0.00	5.57	0.93	0.00	0.00	20.44
			0.09	**16:00 ~ 17:00**	5.57	2.79	0.00	0.93	0.93	0.00	0.93	1.86	0.00	0.93	0.00	0.00	0.00	0.00	5.57	0.93	0.00	0.00	20.44
			0.09	**17:00 ~ 18:00**	5.57	2.79	0.00	0.93	0.93	0.00	0.93	2.79	0.00	0.93	0.00	0.00	0.00	0.00	5.57	0.93	0.00	0.00	21.37
			0.09	**18:00 ~ 19:00**	5.57	2.79	0.00	0.93	0.93	0.00	0.93	2.79	0.00	0.93	0.00	0.00	0.00	0.00	6.50	0.93	0.00	0.00	22.30
			0.09	**19:00 ~ 20:00**	5.57	2.79	0.00	0.93	0.93	0.00	0.93	1.86	0.00	0.93	0.00	0.00	0.00	0.00	5.57	0.93	0.00	0.00	20.44
			0.09	**20:00 ~ 21:00**	4.65	2.79	0.00	0.93	0.93	0.00	0.93	1.86	0.00	0.93	0.00	0.00	0.00	0.00	4.65	0.93	0.00	0.00	18.58
			0.09	**21:00 ~ 22:00**	4.65	2.79	0.00	0.93	0.93	0.00	0.93	1.86	0.00	0.93	0.00	0.00	0.00	0.00	4.65	0.93	0.00	0.00	18.58
			0.09	**22:00 ~ 23:00**	4.65	2.79	0.00	0.93	0.93	0.00	0.93	1.86	0.00	0.93	0.00	0.00	0.00	0.00	4.65	0.93	0.00	0.00	18.58
			0.09	**23:00 ~ 00:00**	3.72	1.86	0.00	0.93	0.93	0.00	0.93	0.93	0.00	0.93	0.00	0.00	0.00	0.00	3.72	0.93	0.00	0.00	14.86
				Whole Day Total (veh*km)	88.26	48.31	0.00	22.30	18.58	0.00	15.79	35.30	0.00	15.79	0.00	0.00	0.00	0.00	98.47	22.30	0.00	0.00	365.10
103	San Shan Road	EB	0.04	**00:00 ~ 01:00**	0.42	0.42	0.00	0.42	0.00	0.00	0.00	0.00	0.00	0.00	0.00	0.00	0.00	0.00	0.00	0.42	0.00	0.00	1.69
			0.04	**01:00 ~ 02:00**	0.42	0.42	0.00	0.42	0.00	0.00	0.00	0.00	0.00	0.00	0.00	0.00	0.00	0.00	0.00	0.42	0.00	0.00	1.69
			0.04	**02:00 ~ 03:00**	0.42	0.42	0.00	0.42	0.00	0.00	0.00	0.00	0.00	0.00	0.00	0.00	0.00	0.00	0.00	0.00	0.00	0.00	1.27
			0.04	**03:00 ~ 04:00**	0.42	0.42	0.00	0.42	0.00	0.00	0.00	0.00	0.00	0.00	0.00	0.00	0.00	0.00	0.00	0.00	0.00	0.00	1.27
			0.04	**04:00 ~ 05:00**	0.42	0.42	0.00	0.42	0.00	0.00	0.00	0.00	0.00	0.00	0.00	0.00	0.00	0.00	0.00	0.00	0.00	0.00	1.27
			0.04	**05:00 ~ 06:00**	0.42	0.42	0.00	0.42	0.00	0.00	0.00	0.00	0.00	0.00	0.00	0.00	0.00	0.00	0.00	0.00	0.00	0.00	1.27
			0.04	**06:00 ~ 07:00**	0.42	0.42	0.00	0.42	0.00	0.00	0.00	0.00	0.00	0.00	0.00	0.00	0.00	0.00	0.00	0.42	0.00	0.00	1.69
			0.04	**07:00 ~ 08:00**	0.84	0.42	0.00	0.42	0.42	0.00	0.00	0.00	0.00	0.00	0.00	0.00	0.00	0.00	0.00	0.42	0.00	0.00	2.53
			0.04	**08:00 ~ 09:00**	0.84	0.42	0.00	0.42	0.42	0.00	0.00	0.00	0.00	0.00	0.00	0.00	0.00	0.00	0.00	0.42	0.00	0.00	2.53
			0.04	**09:00 ~ 10:00**	0.84	0.42	0.00	0.42	0.42	0.00	0.00	0.00	0.00	0.00	0.00	0.00	0.00	0.00	0.00	0.42	0.00	0.00	2.53
			0.04	**10:00 ~ 11:00**	0.84	0.42	0.00	0.42	0.42	0.00	0.00	0.00	0.00	0.00	0.00	0.00	0.00	0.00	0.00	0.42	0.00	0.00	2.53
			0.04	**11:00 ~ 12:00**	0.84	0.42	0.00	0.42	0.42	0.00	0.00	0.00	0.00	0.00	0.00	0.00	0.00	0.00	0.00	0.42	0.00	0.00	2.53
			0.04	**12:00 ~ 13:00**	1.27	0.84	0.00	0.42	0.42	0.00	0.00	0.00	0.00	0.00	0.00	0.00	0.00	0.00	0.00	0.42	0.00	0.00	3.38
			0.04	**13:00 ~ 14:00**	1.27	0.84	0.00	0.42	0.42	0.00	0.00	0.00	0.00	0.00	0.00	0.00	0.00	0.00	0.00	0.42	0.00	0.00	3.38
			0.04	**14:00 ~ 15:00**	1.27	0.84	0.00	0.42	0.42	0.00	0.00	0.00	0.00	0.00	0.00	0.00	0.00	0.00	0.00	0.42	0.00	0.00	3.38
			0.04	**15:00 ~ 16:00**	1.27	0.84	0.00	0.42	0.42	0.00	0.00	0.00	0.00	0.00	0.00	0.00	0.00	0.00	0.00	0.42	0.00	0.00	3.38
			0.04	**16:00 ~ 17:00**	1.27	0.84	0.00	0.42	0.42	0.00	0.00	0.00	0.00	0.00	0.00	0.00	0.00	0.00	0.00	0.42	0.00	0.00	3.38
			0.04	**17:00 ~ 18:00**	1.27	0.84	0.00	0.42	0.42	0.00	0.00	0.00	0.00	0.00	0.00	0.00	0.00	0.00	0.00	0.42	0.00	0.00	3.38
			0.04	**18:00 ~ 19:00**	1.27	0.84	0.00	0.42	0.42	0.00	0.00	0.00	0.00	0.00	0.00	0.00	0.00	0.00	0.00	0.42	0.00	0.00	3.38
			0.04	**19:00 ~ 20:00**	1.27	0.84	0.00	0.42	0.42	0.00	0.00	0.00	0.00	0.00	0.00	0.00	0.00	0.00	0.00	0.42	0.00	0.00	3.38
			0.04	**20:00 ~ 21:00**	0.84	0.42	0.00	0.42	0.42	0.00	0.00	0.00	0.00	0.00	0.00	0.00	0.00	0.00	0.00	0.42	0.00	0.00	2.53
			0.04	**21:00 ~ 22:00**	0.84	0.42	0.00	0.42	0.42	0.00	0.00	0.00	0.00	0.00	0.00	0.00	0.00	0.00	0.00	0.42	0.00	0.00	2.53
			0.04	**22:00 ~ 23:00**	0.84	0.42	0.00	0.42	0.42	0.00	0.00	0.00	0.00	0.00	0.00	0.00	0.00	0.00	0.00	0.42	0.00	0.00	2.53
			0.04	**23:00 ~ 00:00**	0.84	0.42	0.00	0.42	0.42	0.00	0.00	0.00	0.00	0.00	0.00	0.00	0.00	0.00	0.00	0.42	0.00	0.00	2.53
				Whole Day Total (veh*km)	20.68	13.50	0.00	10.13	7.17	0.00	0.00	0.00	0.00	0.00	0.00	0.00	0.00	0.00	0.00	8.44	0.00	0.00	59.92
104	Tam Kung Road	SB	0.06	**00:00 ~ 01:00**	1.17	0.58	0.00	0.58	0.58	0.00	0.00	0.58	0.00	0.00	0.00	0.00	0.00	0.00	1.17	0.58	0.00	0.00	5.26
			0.06	**01:00 ~ 02:00**	0.58	0.58	0.00	0.58	0.58	0.00	0.00	0.00	0.00	0.00	0.00	0.00	0.00	0.00	0.58	0.58	0.00	0.00	3.50
			0.06	**02:00 ~ 03:00**	0.58	0.58	0.00	0.58	0.00	0.00	0.00	0.00	0.00	0.00	0.00	0.00	0.00	0.00	0.58	0.58	0.00	0.00	2.92
			0.06	**03:00 ~ 04:00**	0.58	0.58	0.00	0.58	0.00	0.00	0.00	0.00	0.00	0.00	0.00	0.00	0.00	0.00	0.58	0.58	0.00	0.00	2.92
			0.06	**04:00 ~ 05:00**	0.58	0.58	0.00	0.58	0.00	0.00	0.00	0.00	0.00	0.00	0.00	0.00	0.00	0.00	0.58	0.58	0.00	0.00	2.92
			0.06	**05:00 ~ 06:00**	0.58	0.58	0.00	0.58	0.00	0.00	0.00	0.58	0.00	0.00	0.00	0.00	0.00	0.00	1.17	0.58	0.00	0.00	4.09
			0.06	**06:00 ~ 07:00**	1.17	0.58	0.00	0.58	0.58	0.00	0.00	0.58	0.00	0.00	0.00	0.00	0.00	0.00	2.92	0.58	0.00	0.00	7.01
			0.06	**07:00 ~ 08:00**	2.34	1.17	0.00	0.58	0.58	0.00	0.58	1.17	0.00	0.58	0.00	0.00	0.00	0.00	3.50	0.58	0.00	0.00	11.10
			0.06	**08:00 ~ 09:00**	2.34	1.17	0.00	0.58	0.58	0.00	0.58	1.17	0.00	0.58	0.00	0.00	0.00	0.00	2.92	0.58	0.00	0.00	10.51
			0.06	**09:00 ~ 10:00**	2.34	1.17	0.00	0.58	0.58	0.00	0.58	1.17	0.00	0.58	0.00	0.00	0.00	0.00	2.92	0.58	0.00	0.00	10.51
			0.06	**10:00 ~ 11:00**	2.34	1.17	0.00	0.58	0.58	0.00	0.58	1.17	0.00	0.58	0.00	0.00	0.00	0.00	2.92	0.58	0.00	0.00	10.51
			0.06	**11:00 ~ 12:00**	2.34	1.17	0.00	0.58	0.58	0.00	0.58	1.17	0.00	0.58	0.00	0.00	0.00	0.00	2.34	0.58	0.00	0.00	9.93
			0.06	**12:00 ~ 13:00**	2.34	1.17	0.00	0.58	0.58	0.00	0.00	1.17	0.00	0.58	0.00	0.00	0.00	0.00	3.50	0.58	0.00	0.00	10.51
			0.06	**13:00 ~ 14:00**	2.34	1.17	0.00	0.58	0.58	0.00	0.00	1.17	0.00	0.58	0.00	0.00	0.00	0.00	3.50	0.58	0.00	0.00	10.51
			0.06	**14:00 ~ 15:00**	2.34	1.17	0.00	0.58	0.58	0.00	0.00	1.17	0.00	0.58	0.00	0.00	0.00	0.00	3.50	0.58	0.00	0.00	10.51
			0.06	**15:00 ~ 16:00**	2.34	1.17	0.00	0.58	0.58	0.00	0.00	1.17	0.00	0.58	0.00	0.00	0.00	0.00	3.50	0.58	0.00	0.00	10.51
			0.06	**16:00 ~ 17:00**	2.34	1.17	0.00	0.58	0.58	0.00	0.00	1.17	0.00	0.58	0.00	0.00	0.00	0.00	3.50	0.58	0.00	0.00	10.51
			0.06	**17:00 ~ 18:00**	2.34	1.17	0.00	0.58	0.58	0.00	0.00	1.75	0.00	0.58	0.00	0.00	0.00	0.00	3.50	0.58	0.00	0.00	11.10
			0.06	**18:00 ~ 19:00**	2.92	1.75	0.00	0.58	0.58	0.00	0.00	1.75	0.00	0.58	0.00	0.00	0.00	0.00	4.09	0.58	0.00	0.00	12.85
			0.06	**19:00 ~ 20:00**	2.34	1.17	0.00	0.58	0.58	0.00	0.00	1.17	0.00	0.58	0.00	0.00	0.00	0.00	3.50	0.58	0.00	0.00	10.51
			0.06	**20:00 ~ 21:00**	2.34	1.17	0.00	0.58	0.58	0.00	0.00	1.17	0.00	0.58	0.00	0.00	0.00	0.00	2.92	0.58	0.00	0.00	9.93
			0.06	**21:00 ~ 22:00**	2.34	1.17	0.00	0.58	0.58	0.00	0.00	1.17	0.00	0.58	0.00	0.00	0.00	0.00	2.92	0.58	0.00	0.00	9.93
			0.06	**22:00 ~ 23:00**	1.75	1.17	0.00	0.58	0.58	0.00	0.00	1.17	0.00	0.58	0.00	0.00	0.00	0.00	2.92	0.58	0.00	0.00	9.34
			0.06	**23:00 ~ 00:00**	1.75	1.17	0.00	0.58	0.58	0.00	0.00	0.58	0.00	0.58	0.00	0.00	0.00	0.00	2.34	0.58	0.00	0.00	8.18
				Whole Day Total (veh*km)	44.38	24.53	0.00	14.02	11.68	0.00	2.92	22.19	0.00	9.93	0.00	0.00	0.00	0.00	61.90	14.02	0.00	0.00	205.57

Road No.	Road Name	Bound	Road Length (km)	Hour	PC	TAXI	LGV3	LGV4	LGV6	HGV7	HGV8	PLB	PV4	PV5	NFB6	NFB7	NFB8	FBSD	FBDD	MC	HGV9	NFB9	Total
105	Pak Tai Street	NB	0.11	**00:00 ~ 01:00**	4.22	2.11	0.00	1.06	1.06	0.00	0.00	0.00	0.00	0.00	0.00	0.00	0.00	0.00	0.00	1.06	0.00	0.00	9.50
			0.11	**01:00 ~ 02:00**	3.17	2.11	0.00	1.06	1.06	0.00	0.00	0.00	0.00	0.00	0.00	0.00	0.00	0.00	0.00	1.06	0.00	0.00	8.45
			0.11	**02:00 ~ 03:00**	2.11	1.06	0.00	1.06	1.06	0.00	0.00	0.00	0.00	0.00	0.00	0.00	0.00	0.00	0.00	1.06	0.00	0.00	6.34
			0.11	**03:00 ~ 04:00**	2.11	1.06	0.00	1.06	0.00	0.00	0.00	0.00	0.00	0.00	0.00	0.00	0.00	0.00	0.00	1.06	0.00	0.00	5.28
			0.11	**04:00 ~ 05:00**	2.11	1.06	0.00	1.06	0.00	0.00	0.00	0.00	0.00	0.00	0.00	0.00	0.00	0.00	0.00	1.06	0.00	0.00	5.28
			0.11	**05:00 ~ 06:00**	2.11	1.06	0.00	1.06	1.06	0.00	0.00	0.00	0.00	0.00	0.00	0.00	0.00	0.00	0.00	1.06	0.00	0.00	6.34
			0.11	**06:00 ~ 07:00**	4.22	2.11	0.00	1.06	1.06	0.00	0.00	0.00	0.00	0.00	0.00	0.00	0.00	0.00	0.00	1.06	0.00	0.00	9.50
			0.11	**07:00 ~ 08:00**	7.39	4.22	0.00	1.06	1.06	0.00	1.06	0.00	0.00	1.06	0.00	0.00	1.06	0.00	0.00	1.06	0.00	0.00	17.95
			0.11	**08:00 ~ 09:00**	9.50	5.28	0.00	1.06	1.06	0.00	1.06	0.00	0.00	1.06	0.00	0.00	1.06	0.00	0.00	1.06	0.00	0.00	21.12
			0.11	**09:00 ~ 10:00**	8.45	4.22	0.00	1.06	1.06	0.00	1.06	0.00	0.00	1.06	0.00	0.00	1.06	0.00	0.00	1.06	0.00	0.00	19.01
			0.11	**10:00 ~ 11:00**	8.45	4.22	0.00	1.06	1.06	0.00	1.06	0.00	0.00	1.06	0.00	0.00	1.06	0.00	0.00	1.06	0.00	0.00	19.01
			0.11	**11:00 ~ 12:00**	8.45	4.22	0.00	1.06	1.06	0.00	1.06	0.00	0.00	1.06	0.00	0.00	1.06	0.00	0.00	1.06	0.00	0.00	19.01
			0.11	**12:00 ~ 13:00**	8.45	4.22	0.00	1.06	1.06	0.00	1.06	0.00	0.00	1.06	0.00	0.00	1.06	0.00	0.00	1.06	0.00	0.00	19.01
			0.11	**13:00 ~ 14:00**	8.45	4.22	0.00	1.06	1.06	0.00	1.06	0.00	0.00	1.06	0.00	0.00	1.06	0.00	0.00	1.06	0.00	0.00	19.01
			0.11	**14:00 ~ 15:00**	8.45	4.22	0.00	1.06	1.06	0.00	1.06	0.00	0.00	1.06	0.00	0.00	1.06	0.00	0.00	1.06	0.00	0.00	19.01
			0.11	**15:00 ~ 16:00**	8.45	4.22	0.00	1.06	1.06	0.00	1.06	0.00	0.00	1.06	0.00	0.00	1.06	0.00	0.00	1.06	0.00	0.00	19.01
			0.11	**16:00 ~ 17:00**	8.45	4.22	0.00	1.06	1.06	0.00	1.06	0.00	0.00	1.06	0.00	0.00	1.06	0.00	0.00	1.06	0.00	0.00	19.01
			0.11	**17:00 ~ 18:00**	8.45	4.22	0.00	1.06	1.06	0.00	1.06	0.00	0.00	1.06	0.00	0.00	1.06	0.00	0.00	1.06	0.00	0.00	19.01
			0.11	**18:00 ~ 19:00**	9.50	5.28	0.00	1.06	1.06	0.00	1.06	0.00	0.00	1.06	0.00	0.00	1.06	0.00	0.00	1.06	0.00	0.00	21.12
			0.11	**19:00 ~ 20:00**	8.45	4.22	0.00	1.06	1.06	0.00	1.06	0.00	0.00	1.06	0.00	0.00	1.06	0.00	0.00	1.06	0.00	0.00	19.01
			0.11	**20:00 ~ 21:00**	7.39	4.22	0.00	1.06	1.06	0.00	1.06	0.00	0.00	1.06	0.00	0.00	1.06	0.00	0.00	1.06	0.00	0.00	17.95
			0.11	**21:00 ~ 22:00**	7.39	4.22	0.00	1.06	1.06	0.00	1.06	0.00	0.00	1.06	0.00	0.00	1.06	0.00	0.00	1.06	0.00	0.00	17.95
			0.11	**22:00 ~ 23:00**	6.34	3.17	0.00	1.06	1.06	0.00	1.06	0.00	0.00	1.06	0.00	0.00	1.06	0.00	0.00	1.06	0.00	0.00	15.84
			0.11	**23:00 ~ 00:00**	5.28	3.17	0.00	1.06	1.06	0.00	1.06	0.00	0.00	1.06	0.00	0.00	1.06	0.00	0.00	1.06	0.00	0.00	14.78
				Whole Day Total (veh*km)	157.34	82.37	0.00	25.34	23.23	0.00	17.95	0.00	0.00	17.95	0.00	0.00	17.95	0.00	0.00	25.34	0.00	0.00	367.49
106	Pak Tai Street	NB	0.11	**00:00 ~ 01:00**	7.71	4.41	0.00	1.10	1.10	0.00	1.10	0.00	0.00	1.10	0.00	0.00	0.00	0.00	0.00	1.10	0.00	0.00	17.63
			0.11	**01:00 ~ 02:00**	4.41	2.20	0.00	1.10	1.10	0.00	1.10	0.00	0.00	1.10	0.00	0.00	0.00	0.00	0.00	1.10	0.00	0.00	12.12
			0.11	**02:00 ~ 03:00**	3.31	2.20	0.00	1.10	1.10	0.00	0.00	0.00	0.00	0.00	0.00	0.00	0.00	0.00	0.00	1.10	0.00	0.00	8.82
			0.11	**03:00 ~ 04:00**	3.31	2.20	0.00	1.10	1.10	0.00	0.00	0.00	0.00	0.00	0.00	0.00	0.00	0.00	0.00	1.10	0.00	0.00	8.82
			0.11	**04:00 ~ 05:00**	3.31	2.20	0.00	1.10	1.10	0.00	0.00	0.00	0.00	0.00	0.00	0.00	0.00	0.00	0.00	1.10	0.00	0.00	8.82
			0.11	**05:00 ~ 06:00**	4.41	2.20	0.00	1.10	1.10	0.00	0.00	0.00	0.00	0.00	0.00	0.00	0.00	0.00	0.00	1.10	0.00	0.00	9.92
			0.11	**06:00 ~ 07:00**	7.71	4.41	0.00	1.10	1.10	0.00	1.10	0.00	0.00	1.10	0.00	0.00	0.00	0.00	0.00	1.10	0.00	0.00	17.63
			0.11	**07:00 ~ 08:00**	14.33	7.71	0.00	2.20	1.10	1.10	1.10	0.00	0.00	1.10	1.10	1.10	1.10	0.00	0.00	2.20	1.10	0.00	35.26
			0.11	**08:00 ~ 09:00**	17.63	8.82	0.00	3.31	1.10	1.10	1.10	0.00	0.00	1.10	1.10	1.10	1.10	0.00	0.00	2.20	1.10	0.00	40.77
			0.11	**09:00 ~ 10:00**	15.43	7.71	0.00	2.20	1.10	1.10	1.10	0.00	0.00	1.10	1.10	1.10	1.10	0.00	0.00	2.20	1.10	0.00	36.37
			0.11	**10:00 ~ 11:00**	15.43	7.71	0.00	2.20	1.10	1.10	1.10	0.00	0.00	1.10	1.10	1.10	1.10	0.00	0.00	2.20	1.10	0.00	36.37
			0.11	**11:00 ~ 12:00**	15.43	7.71	0.00	2.20	1.10	1.10	1.10	0.00	0.00	1.10	1.10	1.10	1.10	0.00	0.00	2.20	1.10	0.00	36.37
			0.11	**12:00 ~ 13:00**	9.92	5.51	0.00	2.20	1.10	1.10	1.10	0.00	0.00	1.10	1.10	0.00	1.10	0.00	0.00	1.10	0.00	0.00	25.35
			0.11	**13:00 ~ 14:00**	11.02	5.51	0.00	2.20	1.10	1.10	1.10	0.00	0.00	1.10	1.10	0.00	1.10	0.00	0.00	1.10	0.00	0.00	26.45
			0.11	**14:00 ~ 15:00**	11.02	5.51	0.00	2.20	1.10	1.10	1.10	0.00	0.00	1.10	1.10	0.00	1.10	0.00	0.00	1.10	0.00	0.00	26.45
			0.11	**15:00 ~ 16:00**	11.02	5.51	0.00	2.20	1.10	1.10	1.10	0.00	0.00	1.10	1.10	0.00	1.10	0.00	0.00	1.10	0.00	0.00	26.45
			0.11	**16:00 ~ 17:00**	11.02	5.51	0.00	2.20	1.10	1.10	1.10	0.00	0.00	1.10	1.10	0.00	1.10	0.00	0.00	1.10	0.00	0.00	26.45
			0.11	**17:00 ~ 18:00**	11.02	5.51	0.00	2.20	1.10	1.10	1.10	0.00	0.00	1.10	1.10	0.00	1.10	0.00	0.00	1.10	0.00	0.00	26.45
			0.11	**18:00 ~ 19:00**	12.12	6.61	0.00	2.20	1.10	1.10	1.10	0.00	0.00	1.10	1.10	0.00	1.10	0.00	0.00	2.20	0.00	0.00	29.75
			0.11	**19:00 ~ 20:00**	11.02	5.51	0.00	2.20	1.10	1.10	1.10	0.00	0.00	1.10	1.10	0.00	1.10	0.00	0.00	1.10	0.00	0.00	26.45
			0.11	**20:00 ~ 21:00**	8.82	4.41	0.00	2.20	1.10	1.10	1.10	0.00	0.00	1.10	1.10	0.00	1.10	0.00	0.00	1.10	0.00	0.00	23.14
			0.11	**21:00 ~ 22:00**	8.82	4.41	0.00	2.20	1.10	1.10	1.10	0.00	0.00	1.10	1.10	0.00	1.10	0.00	0.00	1.10	0.00	0.00	23.14
			0.11	**22:00 ~ 23:00**	8.82	4.41	0.00	2.20	1.10	1.10	1.10	0.00	0.00	1.10	1.10	0.00	1.10	0.00	0.00	1.10	0.00	0.00	23.14
			0.11	**23:00 ~ 00:00**	6.61	3.31	0.00	1.10	1.10	1.10	1.10	0.00	0.00	1.10	1.10	0.00	1.10	0.00	0.00	1.10	0.00	0.00	18.73
				Whole Day Total (veh*km)	233.62	121.22	0.00	45.18	26.45	18.73	22.04	0.00	0.00	22.04	18.73	5.51	18.73	0.00	0.00	33.06	5.51	0.00	570.84
107	Ma Hang Chung Road	EB	0.02	**00:00 ~ 01:00**	0.62	0.41	0.00	0.21	0.21	0.00	0.00	0.00	0.00	0.00	0.00	0.00	0.00	0.00	0.00	0.21	0.00	0.00	1.65
			0.02	**01:00 ~ 02:00**	0.41	0.21	0.00	0.21	0.21	0.00	0.00	0.00	0.00	0.00	0.00	0.00	0.00	0.00	0.00	0.21	0.00	0.00	1.24
			0.02	**02:00 ~ 03:00**	0.41	0.21	0.00	0.21	0.21	0.00	0.00	0.00	0.00	0.00	0.00	0.00	0.00	0.00	0.00	0.21	0.00	0.00	1.24
			0.02	**03:00 ~ 04:00**	0.21	0.21	0.00	0.21	0.00	0.00	0.00	0.00	0.00	0.00	0.00	0.00	0.00	0.00	0.00	0.21	0.00	0.00	0.82
			0.02	**04:00 ~ 05:00**	0.21	0.21	0.00	0.21	0.00	0.00	0.00	0.00	0.00	0.00	0.00	0.00	0.00	0.00	0.00	0.21	0.00	0.00	0.82
			0.02	**05:00 ~ 06:00**	0.41	0.21	0.00	0.21	0.21	0.00	0.00	0.00	0.00	0.00	0.00	0.00	0.00	0.00	0.00	0.21	0.00	0.00	1.24
			0.02	**06:00 ~ 07:00**	0.62	0.41	0.00	0.21	0.21	0.00	0.00	0.00	0.00	0.00	0.00	0.00	0.00	0.00	0.00	0.21	0.00	0.00	1.65
			0.02	**07:00 ~ 08:00**	1.24	0.62	0.00	0.21	0.21	0.00	0.21	0.00	0.00	0.21	0.00	0.00	0.21	0.00	0.00	0.21	0.00	0.00	3.09
			0.02	**08:00 ~ 09:00**	1.44	0.82	0.00	0.21	0.21	0.00	0.21	0.00	0.00	0.21	0.00	0.00	0.21	0.00	0.00	0.21	0.00	0.00	3.50
			0.02	**09:00 ~ 10:00**	1.24	0.62	0.00	0.21	0.21	0.00	0.21	0.00	0.00	0.21	0.00	0.00	0.21	0.00	0.00	0.21	0.00	0.00	3.09
			0.02	**10:00 ~ 11:00**	1.24	0.62	0.00	0.21	0.21	0.00	0.21	0.00	0.00	0.21	0.00	0.00	0.21	0.00	0.00	0.21	0.00	0.00	3.09
			0.02	**11:00 ~ 12:00**	1.24	0.62	0.00	0.21	0.21	0.00	0.21	0.00	0.00	0.21	0.00	0.00	0.21	0.00	0.00	0.21	0.00	0.00	3.09
			0.02	**12:00 ~ 13:00**	0.41	0.21	0.00	0.21	0.21	0.00	0.00	0.00	0.00	0.00	0.00	0.00	0.00	0.00	0.00	0.21	0.00	0.00	1.24
			0.02	**13:00 ~ 14:00**	0.41	0.21	0.00	0.21	0.21	0.00	0.00	0.00	0.00	0.00	0.00	0.00	0.00	0.00	0.00	0.21	0.00	0.00	1.24
			0.02	**14:00 ~ 15:00**	0.41	0.21	0.00	0.21	0.21	0.00	0.00	0.00	0.00	0.00	0.00	0.00	0.00	0.00	0.00	0.21	0.00	0.00	1.24
			0.02	**15:00 ~ 16:00**	0.41	0.21	0.00	0.21	0.21	0.00	0.00	0.00	0.00	0.00	0.00	0.00	0.00	0.00	0.00	0.21	0.00	0.00	1.24
			0.02	**16:00 ~ 17:00**	0.41	0.21	0.00	0.21	0.21	0.00	0.00	0.00	0.00	0.00	0.00	0.00	0.00	0.00	0.00	0.21	0.00	0.00	1.24
			0.02	**17:00 ~ 18:00**	0.41	0.21	0.00	0.21	0.21	0.00	0.00	0.00	0.00	0.00	0.00	0.00	0.00	0.00	0.00	0.21	0.00	0.00	1.24
			0.02	**18:00 ~ 19:00**	0.41	0.21	0.00	0.21	0.21	0.00	0.00	0.00	0.00	0.00	0.00	0.00	0.00	0.00	0.00	0.21	0.00	0.00	1.24
			0.02	**19:00 ~ 20:00**	0.41	0.21	0.00	0.21	0.21	0.00	0.00	0.00	0.00	0.00	0.00	0.00	0.00	0.00	0.00	0.21	0.00	0.00	1.24
			0.02	**20:00 ~ 21:00**	0.41	0.21	0.00	0.21	0.21	0.00	0.00	0.00	0.00	0.00	0.00	0.00	0.00	0.00	0.00	0.21	0.00	0.00	1.24
			0.02	**21:00 ~ 22:00**	0.41	0.21	0.00	0.21	0.21	0.00	0.00	0.00	0.00	0.00	0.00	0.00	0.00	0.00	0.00	0.21	0.00	0.00	1.24
			0.02	**22:00 ~ 23:00**	0.41	0.21	0.00	0.21	0.21	0.00	0.00	0.00	0.00	0.00	0.00	0.00	0.00	0.00	0.00	0.21	0.00	0.00	1.24
			0.02	**23:00 ~ 00:00**	0.21	0.21	0.00	0.21	0.21	0.00	0.00	0.00	0.00	0.00	0.00	0.00	0.00	0.00	0.00	0.21	0.00	0.00	1.03
				Whole Day Total (veh*km)	14.01	7.62	0.00	4.94	4.53	0.00	1.03	0.00	0.00	1.03	0.00	0.00	1.03	0.00	0.00	4.94	0.00	0.00	39.14
108	Ma Hang Chung Road	WB	0.03	**00:00 ~ 01:00**	2.25	1.28	0.00	0.32	0.32	0.00	0.32	0.00	0.00	0.32	0.00	0.00	0.00	0.00	0.00	0.32	0.32	0.00	5.46
			0.03	**01:00 ~ 02:00**	1.28	0.64	0.00	0.32	0.32	0.00	0.32	0.00	0.00	0.32	0.00	0.00	0.00	0.00	0.00	0.32	0.32	0.00	3.85
			0.03	**02:00 ~ 03:00**	0.96	0.64	0.00	0.32	0.32	0.00	0.00	0.00	0.00	0.00	0.00	0.00	0.00	0.00	0.00	0.32	0.32	0.00	2.89
			0.03	**03:00 ~ 04:00**	0.96	0.64	0.00	0.32	0.32	0.00	0.00	0.00	0.00	0.00	0.00	0.00	0.00	0.00	0.00	0.32	0.32	0.00	2.89
			0.03	**04:00 ~ 05:00**	0.96	0.64	0.00	0.32	0.32	0.00	0.00	0.00	0.00	0.00	0.00	0.00	0.00	0.00	0.00	0.32	0.32	0.00	2.89
			0.03	**05:00 ~ 06:00**	1.28	0.64	0.00	0.32	0.32	0.00	0.00	0.00	0.00	0.00	0.00	0.00	0.00	0.00	0.00	0.32	0.32	0.00	3.21
			0.03	**06:00 ~ 07:00**	2.25	1.28	0.00	0.32	0.32	0.00	0.32	0.32	0.00	0.32	0.00	0.00	0.00	0.00	0.00	0.32	0.32	0.00	5.78
			0.03	**07:00 ~ 08:00**	4.17	2.25	0.00	0.64	0.32	0.32	0.32	0.32	0.00	0.32	0.32	0.32	0.32	0.00	0.64	0.64	0.32	0.00	11.24
			0.03	**08:00 ~ 09:00**	5.14	2.57	0.00	0.96	0.32	0.32	0.32	0.32	0.00	0.32	0.32	0.32	0.32	0.00	0.32	0.64	0.32	0.00	12.52
			0.03	**09:00 ~ 10:00**	4.49	2.25	0.00	0.64	0.32	0.32	0.32	0.32	0.00	0.32	0.32	0.32	0.32	0.00	0.32	0.64	0.32	0.00	11.24
			0.03	**10:00 ~ 11:00**	4.49	2.25	0.00	0.64	0.32	0.32	0.32	0.32	0.00	0.32	0.32	0.32	0.32	0.00	0.32	0.64	0.32	0.00	11.24
			0.03	**11:00 ~ 12:00**	4.49	2.25	0.00	0.64	0.32	0.32	0.32	0.32	0.00	0.32	0.32	0.32	0.32	0.00	0.32	0.64	0.32	0.00	11.24
			0.03	**12:00 ~ 13:00**	3.53	1.93	0.00	0.64	0.32	0.32	0.32	0.32	0.00	0.32	0.32	0.00	0.32	0.00	0.32	0.64	0.00	0.00	9.31
			0.03	**13:00 ~ 14:00**	3.53	1.93	0.00	0.64	0.32	0.32	0.32	0.32	0.00	0.32	0.32	0.00	0.32	0.00	0.32	0.64	0.00	0.00	9.31
			0.03	**14:00 ~ 15:00**	3.53	1.93	0.00	0.64	0.32	0.32	0.32	0.32	0.00	0.32	0.32	0.00	0.32	0.00	0.32	0.64	0.00	0.00	9.31
			0.03	**15:00 ~ 16:00**	3.53	1.93	0.00	0.64	0.32	0.32	0.32	0.32	0.00	0.32	0.32	0.00	0.32	0.00	0.32	0.64	0.00	0.00	9.31
			0.03	**16:00 ~ 17:00**	3.85	1.93	0.00	0.64	0.32	0.32	0.32	0.32	0.00	0.32	0.32	0.00	0.32	0.00	0.32	0.64	0.00	0.00	9.63
			0.03	**17:00 ~ 18:00**	3.85	1.93	0.00	0.64	0.32	0.32	0.32	0.32	0.00	0.32	0.32	0.00	0.32	0.00	0.32	0.64	0.00	0.00	9.63
			0.03	**18:00 ~ 19:00**	3.85	2.25	0.00	0.64	0.32	0.32	0.32	0.32	0.00	0.32	0.32	0.00	0.32	0.00	0.32	0.64	0.00	0.00	9.95
			0.03	**19:00 ~ 20:00**	3.53	1.93	0.00	0.64	0.32	0.32	0.32	0.32	0.00	0.32	0.32	0.00	0.32	0.00	0.32	0.64	0.00	0.00	9.31
			0.03	**20:00 ~ 21:00**	2.89	1.61	0.00	0.32	0.32	0.32	0.32	0.32	0.00	0.32	0.32	0.00	0.32	0.00	0.32	0.32	0.00	0.00	7.70
			0.03	**21:00 ~ 22:00**	3.21	1.61	0.00	0.32	0.32	0.32	0.32	0.32	0.00	0.32	0.32	0.00	0.32	0.00	0.32	0.32	0.00	0.00	8.03
			0.03	**22:00 ~ 23:00**	2.89	1.61	0.00	0.32	0.32	0.32	0.32	0.32	0.00	0.32	0.32	0.00	0.32	0.00	0.32	0.32	0.00	0.00	7.70
			0.03	**23:00 ~ 00:00**	2.25	1.28	0.00	0.32	0.32	0.32	0.32	0.32	0.00	0.32	0.32	0.00	0.32	0.00	0.32	0.32	0.00	0.00	6.74
				Whole Day Total (veh*km)	73.19	39.16	0.00	12.20	7.70	5.46	6.42	5.78	0.00	6.42	5.46	1.61	5.46	0.00	8.03	11.88	1.61	0.00	190.35

Road No.	Road Name	Bound	Road Length (km)	Hour	PC	TAXI	LGV3	LGV4	LGV6	HGV7	HGV8	PLB	PV4	PV5	NFB6	NFB7	NFB8	FBSD	FBDD	MC	HGV9	NFB9	Total
109	Ma Hang Chung Road	WB	0.02	**00:00 ~ 01:00**	0.49	0.32	0.00	0.16	0.16	0.00	0.00	0.00	0.00	0.00	0.00	0.00	0.00	0.00	0.00	0.16	0.00	0.00	1.30
			0.02	**01:00 ~ 02:00**	0.32	0.16	0.00	0.16	0.16	0.00	0.00	0.00	0.00	0.00	0.00	0.00	0.00	0.00	0.00	0.16	0.00	0.00	0.97
			0.02	**02:00 ~ 03:00**	0.16	0.16	0.00	0.16	0.00	0.00	0.00	0.00	0.00	0.00	0.00	0.00	0.00	0.00	0.00	0.16	0.00	0.00	0.65
			0.02	**03:00 ~ 04:00**	0.16	0.16	0.00	0.16	0.00	0.00	0.00	0.00	0.00	0.00	0.00	0.00	0.00	0.00	0.00	0.16	0.00	0.00	0.65
			0.02	**04:00 ~ 05:00**	0.16	0.16	0.00	0.16	0.00	0.00	0.00	0.00	0.00	0.00	0.00	0.00	0.00	0.00	0.00	0.16	0.00	0.00	0.65
			0.02	**05:00 ~ 06:00**	0.32	0.16	0.00	0.16	0.00	0.00	0.00	0.00	0.00	0.00	0.00	0.00	0.00	0.00	0.00	0.16	0.00	0.00	0.81
			0.02	**06:00 ~ 07:00**	0.49	0.32	0.00	0.16	0.16	0.00	0.00	0.00	0.00	0.00	0.00	0.00	0.00	0.00	0.00	0.16	0.00	0.00	1.30
			0.02	**07:00 ~ 08:00**	0.81	0.49	0.00	0.16	0.16	0.00	0.00	0.00	0.00	0.16	0.00	0.00	0.00	0.00	0.00	0.16	0.00	0.00	1.94
			0.02	**08:00 ~ 09:00**	0.97	0.49	0.00	0.16	0.16	0.00	0.00	0.00	0.00	0.16	0.00	0.00	0.00	0.00	0.00	0.16	0.00	0.00	2.11
			0.02	**09:00 ~ 10:00**	0.81	0.49	0.00	0.16	0.16	0.00	0.00	0.00	0.00	0.16	0.00	0.00	0.00	0.00	0.00	0.16	0.00	0.00	1.94
			0.02	**10:00 ~ 11:00**	0.81	0.49	0.00	0.16	0.16	0.00	0.00	0.00	0.00	0.16	0.00	0.00	0.00	0.00	0.00	0.16	0.00	0.00	1.94
			0.02	**11:00 ~ 12:00**	0.81	0.49	0.00	0.16	0.16	0.00	0.00	0.00	0.00	0.16	0.00	0.00	0.00	0.00	0.00	0.16	0.00	0.00	1.94
			0.02	**12:00 ~ 13:00**	1.13	0.65	0.00	0.16	0.16	0.00	0.16	0.00	0.00	0.16	0.00	0.00	0.16	0.00	0.00	0.16	0.00	0.00	2.75
			0.02	**13:00 ~ 14:00**	1.13	0.65	0.00	0.16	0.16	0.00	0.16	0.00	0.00	0.16	0.00	0.00	0.16	0.00	0.00	0.16	0.00	0.00	2.75
			0.02	**14:00 ~ 15:00**	1.30	0.65	0.00	0.16	0.16	0.00	0.16	0.00	0.00	0.16	0.00	0.00	0.16	0.00	0.00	0.16	0.00	0.00	2.92
			0.02	**15:00 ~ 16:00**	1.30	0.65	0.00	0.16	0.16	0.00	0.16	0.00	0.00	0.16	0.00	0.00	0.16	0.00	0.00	0.16	0.00	0.00	2.92
			0.02	**16:00 ~ 17:00**	1.30	0.65	0.00	0.16	0.16	0.00	0.16	0.00	0.00	0.16	0.00	0.00	0.16	0.00	0.00	0.16	0.00	0.00	2.92
			0.02	**17:00 ~ 18:00**	1.30	0.65	0.00	0.16	0.16	0.00	0.16	0.00	0.00	0.16	0.00	0.00	0.16	0.00	0.00	0.16	0.00	0.00	2.92
			0.02	**18:00 ~ 19:00**	1.30	0.65	0.00	0.16	0.16	0.00	0.16	0.00	0.00	0.16	0.00	0.00	0.16	0.00	0.00	0.16	0.00	0.00	2.92
			0.02	**19:00 ~ 20:00**	1.13	0.65	0.00	0.16	0.16	0.00	0.16	0.00	0.00	0.16	0.00	0.00	0.16	0.00	0.00	0.16	0.00	0.00	2.75
			0.02	**20:00 ~ 21:00**	0.97	0.49	0.00	0.16	0.16	0.00	0.16	0.00	0.00	0.16	0.00	0.00	0.16	0.00	0.00	0.16	0.00	0.00	2.43
			0.02	**21:00 ~ 22:00**	0.97	0.49	0.00	0.16	0.16	0.00	0.16	0.00	0.00	0.16	0.00	0.00	0.16	0.00	0.00	0.16	0.00	0.00	2.43
			0.02	**22:00 ~ 23:00**	0.97	0.49	0.00	0.16	0.16	0.00	0.16	0.00	0.00	0.16	0.00	0.00	0.16	0.00	0.00	0.16	0.00	0.00	2.43
			0.02	**23:00 ~ 00:00**	0.81	0.49	0.00	0.16	0.16	0.00	0.16	0.00	0.00	0.16	0.00	0.00	0.16	0.00	0.00	0.16	0.00	0.00	2.27
				Whole Day Total (veh*km)	19.93	11.02	0.00	3.89	3.24	0.00	1.94	0.00	0.00	2.75	0.00	0.00	1.94	0.00	0.00	3.89	0.00	0.00	48.60
110	Ma Hang Chung Road	WB	0.09	**00:00 ~ 01:00**	5.57	2.79	0.00	0.93	0.93	0.00	0.93	0.00	0.00	0.93	0.00	0.00	0.00	0.00	0.93	0.93	0.00	0.00	13.94
			0.09	**01:00 ~ 02:00**	3.72	1.86	0.00	0.93	0.93	0.00	0.93	0.00	0.00	0.93	0.00	0.00	0.00	0.00	0.93	0.93	0.00	0.00	11.15
			0.09	**02:00 ~ 03:00**	2.79	1.86	0.00	0.93	0.93	0.00	0.00	0.00	0.00	0.00	0.00	0.00	0.00	0.00	0.93	0.93	0.00	0.00	8.36
			0.09	**03:00 ~ 04:00**	2.79	0.93	0.00	0.93	0.93	0.00	0.00	0.00	0.00	0.00	0.00	0.00	0.00	0.00	0.93	0.93	0.00	0.00	7.43
			0.09	**04:00 ~ 05:00**	1.86	0.93	0.00	0.93	0.93	0.00	0.00	0.00	0.00	0.00	0.00	0.00	0.00	0.00	0.93	0.93	0.00	0.00	6.50
			0.09	**05:00 ~ 06:00**	2.79	1.86	0.00	0.93	0.93	0.00	0.00	0.00	0.00	0.00	0.00	0.00	0.00	0.00	0.93	0.93	0.00	0.00	8.36
			0.09	**06:00 ~ 07:00**	5.57	2.79	0.00	0.93	0.93	0.00	0.93	0.93	0.00	0.93	0.00	0.00	0.00	0.00	0.93	0.93	0.00	0.00	14.86
			0.09	**07:00 ~ 08:00**	11.15	5.57	0.00	1.86	0.93	0.93	0.93	0.93	0.00	0.93	0.93	0.93	0.93	0.00	1.86	1.86	0.93	0.00	30.66
			0.09	**08:00 ~ 09:00**	13.94	7.43	0.00	2.79	0.93	0.93	0.93	0.93	0.00	0.93	0.93	0.93	0.93	0.00	0.93	1.86	0.93	0.00	35.30
			0.09	**09:00 ~ 10:00**	12.08	6.50	0.00	1.86	0.93	0.93	0.93	0.93	0.00	0.93	0.93	0.93	0.93	0.00	0.93	1.86	0.93	0.00	31.59
			0.09	**10:00 ~ 11:00**	12.08	6.50	0.00	1.86	0.93	0.93	0.93	0.93	0.00	0.93	0.93	0.93	0.93	0.00	0.93	1.86	0.93	0.00	31.59
			0.09	**11:00 ~ 12:00**	12.08	6.50	0.00	1.86	0.93	0.93	0.93	0.93	0.00	0.93	0.93	0.93	0.93	0.00	0.93	1.86	0.93	0.00	31.59
			0.09	**12:00 ~ 13:00**	13.01	7.43	0.00	1.86	0.93	0.93	0.93	0.93	0.00	0.93	0.93	0.93	0.93	0.00	0.93	1.86	0.00	0.00	32.52
			0.09	**13:00 ~ 14:00**	13.94	7.43	0.00	1.86	0.93	0.93	0.93	0.93	0.00	0.93	0.93	0.93	0.93	0.00	0.93	1.86	0.00	0.00	33.44
			0.09	**14:00 ~ 15:00**	13.94	7.43	0.00	1.86	0.93	0.93	0.93	0.93	0.00	0.93	0.93	0.93	0.93	0.00	0.93	1.86	0.00	0.00	33.44
			0.09	**15:00 ~ 16:00**	13.94	7.43	0.00	1.86	0.93	0.93	0.93	0.93	0.00	0.93	0.93	0.93	0.93	0.00	0.93	1.86	0.00	0.00	33.44
			0.09	**16:00 ~ 17:00**	14.86	7.43	0.00	1.86	0.93	0.93	0.93	0.93	0.00	0.93	0.93	0.93	0.93	0.00	0.93	1.86	0.00	0.00	34.37
			0.09	**17:00 ~ 18:00**	13.94	7.43	0.00	1.86	0.93	0.93	0.93	0.93	0.00	0.93	0.93	0.93	0.93	0.00	0.93	1.86	0.00	0.00	33.44
			0.09	**18:00 ~ 19:00**	14.86	8.36	0.00	1.86	0.93	0.93	0.93	0.93	0.00	0.93	0.93	0.93	0.93	0.00	0.93	1.86	0.00	0.00	35.30
			0.09	**19:00 ~ 20:00**	13.94	7.43	0.00	1.86	0.93	0.93	0.93	0.93	0.00	0.93	0.93	0.93	0.93	0.00	0.93	1.86	0.00	0.00	33.44
			0.09	**20:00 ~ 21:00**	11.15	6.50	0.00	1.86	0.93	0.93	0.93	0.93	0.00	0.93	0.93	0.93	0.93	0.00	0.93	1.86	0.00	0.00	29.73
			0.09	**21:00 ~ 22:00**	12.08	6.50	0.00	1.86	0.93	0.93	0.93	0.93	0.00	0.93	0.93	0.93	0.93	0.00	0.93	1.86	0.00	0.00	30.66
			0.09	**22:00 ~ 23:00**	11.15	5.57	0.00	1.86	0.93	0.93	0.93	0.93	0.00	0.93	0.93	0.93	0.93	0.00	0.93	1.86	0.00	0.00	28.80
			0.09	**23:00 ~ 00:00**	9.29	4.65	0.00	0.93	0.93	0.93	0.93	0.93	0.00	0.93	0.93	0.93	0.93	0.00	0.93	0.93	0.00	0.00	24.15
				Whole Day Total (veh*km)	242.47	129.13	0.00	38.09	22.30	15.79	18.58	16.72	0.00	18.58	15.79	15.79	15.79	0.00	23.23	37.16	4.65	0.00	614.07
111	Sheung Heung Road	EB	0.08	**00:00 ~ 01:00**	4.16	2.49	0.00	1.66	0.83	0.83	0.83	0.83	0.00	0.83	0.00	0.00	0.00	0.00	2.49	0.83	0.00	0.00	15.79
			0.08	**01:00 ~ 02:00**	3.32	1.66	0.00	1.66	0.83	0.83	0.83	0.00	0.00	0.83	0.00	0.00	0.00	0.00	0.83	0.83	0.00	0.00	11.63
			0.08	**02:00 ~ 03:00**	2.49	1.66	0.00	0.83	0.83	0.00	0.83	0.00	0.00	0.00	0.00	0.00	0.00	0.00	0.83	0.83	0.00	0.00	8.31
			0.08	**03:00 ~ 04:00**	1.66	0.83	0.00	0.83	0.83	0.00	0.83	0.00	0.00	0.00	0.00	0.00	0.00	0.00	0.83	0.83	0.00	0.00	6.65
			0.08	**04:00 ~ 05:00**	1.66	0.83	0.00	0.83	0.83	0.00	0.83	0.00	0.00	0.00	0.00	0.00	0.00	0.00	0.83	0.83	0.00	0.00	6.65
			0.08	**05:00 ~ 06:00**	2.49	1.66	0.00	0.83	0.83	0.00	0.83	0.83	0.00	0.00	0.00	0.00	0.00	0.00	2.49	0.83	0.00	0.00	10.80
			0.08	**06:00 ~ 07:00**	4.16	2.49	0.00	1.66	0.83	0.83	0.83	1.66	0.00	0.83	0.00	0.00	0.00	0.00	5.82	0.83	0.00	0.00	19.94
			0.08	**07:00 ~ 08:00**	9.14	4.99	0.00	3.32	1.66	0.83	0.83	2.49	0.00	0.83	0.83	0.00	0.83	0.00	6.65	1.66	0.83	0.00	34.90
			0.08	**08:00 ~ 09:00**	10.80	5.82	0.00	4.16	1.66	0.83	0.83	2.49	0.00	0.83	0.83	0.00	0.83	0.00	5.82	1.66	0.83	0.00	37.40
			0.08	**09:00 ~ 10:00**	9.97	4.99	0.00	4.16	1.66	0.83	0.83	1.66	0.00	0.83	0.83	0.00	0.83	0.00	4.99	1.66	0.83	0.00	34.07
			0.08	**10:00 ~ 11:00**	9.14	4.99	0.00	4.16	1.66	0.83	0.83	1.66	0.00	0.83	0.83	0.00	0.83	0.00	4.99	1.66	0.83	0.00	33.24
			0.08	**11:00 ~ 12:00**	9.97	4.99	0.00	4.16	1.66	0.83	0.83	1.66	0.00	0.83	0.83	0.00	0.83	0.00	4.99	1.66	0.83	0.00	34.07
			0.08	**12:00 ~ 13:00**	4.99	2.49	0.00	2.49	0.83	0.83	0.83	2.49	0.00	0.83	0.00	0.00	0.83	0.00	6.65	0.83	0.83	0.00	24.93
			0.08	**13:00 ~ 14:00**	5.82	2.49	0.00	2.49	0.83	0.83	0.83	2.49	0.00	0.83	0.00	0.00	0.83	0.00	6.65	0.83	0.83	0.00	25.76
			0.08	**14:00 ~ 15:00**	5.82	3.32	0.00	2.49	0.83	0.83	0.83	2.49	0.00	0.83	0.00	0.00	0.83	0.00	6.65	0.83	0.83	0.00	26.59
			0.08	**15:00 ~ 16:00**	5.82	3.32	0.00	2.49	0.83	0.83	0.83	2.49	0.00	0.83	0.00	0.00	0.83	0.00	6.65	0.83	0.83	0.00	26.59
			0.08	**16:00 ~ 17:00**	5.82	3.32	0.00	2.49	0.83	0.83	0.83	2.49	0.00	0.83	0.00	0.00	0.83	0.00	6.65	0.83	0.83	0.00	26.59
			0.08	**17:00 ~ 18:00**	5.82	3.32	0.00	2.49	0.83	0.83	0.83	2.49	0.00	0.83	0.00	0.00	0.83	0.00	6.65	0.83	0.83	0.00	26.59
			0.08	**18:00 ~ 19:00**	5.82	3.32	0.00	2.49	0.83	0.83	0.83	2.49	0.00	0.83	0.00	0.00	0.83	0.00	6.65	0.83	0.83	0.00	26.59
			0.08	**19:00 ~ 20:00**	5.82	2.49	0.00	2.49	0.83	0.83	0.83	2.49	0.00	0.83	0.00	0.00	0.83	0.00	5.82	0.83	0.83	0.00	24.93
			0.08	**20:00 ~ 21:00**	4.99	2.49	0.00	1.66	0.83	0.83	0.83	1.66	0.00	0.83	0.00	0.00	0.83	0.00	4.99	0.83	0.83	0.00	21.61
			0.08	**21:00 ~ 22:00**	4.99	2.49	0.00	2.49	0.83	0.83	0.83	1.66	0.00	0.83	0.00	0.00	0.83	0.00	4.99	0.83	0.83	0.00	22.44
			0.08	**22:00 ~ 23:00**	4.16	2.49	0.00	1.66	0.83	0.83	0.83	1.66	0.00	0.83	0.00	0.00	0.83	0.00	4.99	0.83	0.83	0.00	20.78
			0.08	**23:00 ~ 00:00**	3.32	1.66	0.00	1.66	0.83	0.83	0.83	1.66	0.00	0.83	0.00	0.00	0.83	0.00	4.16	0.83	0.83	0.00	18.28
				Whole Day Total (veh*km)	132.13	70.64	0.00	55.68	24.10	16.62	19.94	39.89	0.00	16.62	4.16	0.00	14.13	0.00	113.02	24.10	14.13	0.00	545.14
112	Sheung Heung Road	WB	0.08	**00:00 ~ 01:00**	1.66	0.83	0.00	0.83	0.83	0.00	0.00	0.00	0.00	0.00	0.00	0.00	0.00	0.00	0.00	0.83	0.00	0.00	4.99
			0.08	**01:00 ~ 02:00**	0.83	0.83	0.00	0.83	0.83	0.00	0.00	0.00	0.00	0.00	0.00	0.00	0.00	0.00	0.00	0.83	0.00	0.00	4.16
			0.08	**02:00 ~ 03:00**	0.83	0.83	0.00	0.83	0.00	0.00	0.00	0.00	0.00	0.00	0.00	0.00	0.00	0.00	0.00	0.83	0.00	0.00	3.32
			0.08	**03:00 ~ 04:00**	0.83	0.83	0.00	0.83	0.00	0.00	0.00	0.00	0.00	0.00	0.00	0.00	0.00	0.00	0.00	0.00	0.00	0.00	2.49
			0.08	**04:00 ~ 05:00**	0.83	0.83	0.00	0.83	0.00	0.00	0.00	0.00	0.00	0.00	0.00	0.00	0.00	0.00	0.00	0.00	0.00	0.00	2.49
			0.08	**05:00 ~ 06:00**	0.83	0.83	0.00	0.83	0.00	0.00	0.00	0.00	0.00	0.00	0.00	0.00	0.00	0.00	0.00	0.83	0.00	0.00	3.32
			0.08	**06:00 ~ 07:00**	1.66	0.83	0.00	0.83	0.83	0.00	0.00	0.00	0.00	0.00	0.00	0.00	0.00	0.00	0.00	0.83	0.00	0.00	4.99
			0.08	**07:00 ~ 08:00**	2.49	1.66	0.00	0.83	0.83	0.00	0.00	0.00	0.00	0.83	0.00	0.00	0.00	0.00	0.00	0.83	0.00	0.00	7.48
			0.08	**08:00 ~ 09:00**	3.32	1.66	0.00	0.83	0.83	0.00	0.00	0.00	0.00	0.83	0.00	0.00	0.00	0.00	0.00	0.83	0.00	0.00	8.31
			0.08	**09:00 ~ 10:00**	2.49	1.66	0.00	0.83	0.83	0.00	0.00	0.00	0.00	0.83	0.00	0.00	0.00	0.00	0.00	0.83	0.00	0.00	7.48
			0.08	**10:00 ~ 11:00**	2.49	1.66	0.00	0.83	0.83	0.00	0.00	0.00	0.00	0.83	0.00	0.00	0.00	0.00	0.00	0.83	0.00	0.00	7.48
			0.08	**11:00 ~ 12:00**	2.49	1.66	0.00	0.83	0.83	0.00	0.00	0.00	0.00	0.83	0.00	0.00	0.00	0.00	0.00	0.83	0.00	0.00	7.48
			0.08	**12:00 ~ 13:00**	1.66	0.83	0.00	0.83	0.83	0.00	0.83	0.00	0.00	0.00	0.00	0.00	0.00	0.00	0.00	0.83	0.00	0.00	5.82
			0.08	**13:00 ~ 14:00**	2.49	1.66	0.00	0.83	0.83	0.00	0.83	0.00	0.00	0.00	0.00	0.00	0.00	0.00	0.00	0.83	0.00	0.00	7.48
			0.08	**14:00 ~ 15:00**	2.49	1.66	0.00	0.83	0.83	0.00	0.83	0.00	0.00	0.00	0.00	0.00	0.00	0.00	0.00	0.83	0.00	0.00	7.48
			0.08	**15:00 ~ 16:00**	2.49	1.66	0.00	0.83	0.83	0.00	0.83	0.00	0.00	0.00	0.00	0.00	0.00	0.00	0.00	0.83	0.00	0.00	7.48
			0.08	**16:00 ~ 17:00**	2.49	1.66	0.00	0.83	0.83	0.00	0.83	0.00	0.00	0.00	0.00	0.00	0.00	0.00	0.00	0.83	0.00	0.00	7.48
			0.08	**17:00 ~ 18:00**	2.49	1.66	0.00	0.83	0.83	0.00	0.83	0.00	0.00	0.00	0.00	0.00	0.00	0.00	0.00	0.83	0.00	0.00	7.48
			0.08	**18:00 ~ 19:00**	2.49	1.66	0.00	0.83	0.83	0.00	0.83	0.00	0.00	0.00	0.00	0.00	0.00	0.00	0.00	0.83	0.00	0.00	7.48
			0.08	**19:00 ~ 20:00**	2.49	1.66	0.00	0.83	0.83	0.00	0.83	0.00	0.00	0.00	0.00	0.00	0.00	0.00	0.00	0.83	0.00	0.00	7.48
			0.08	**20:00 ~ 21:00**	1.66	0.83	0.00	0.83	0.83	0.00	0.83	0.00	0.00	0.00	0.00	0.00	0.00	0.00	0.00	0.83	0.00	0.00	5.82
			0.08	**21:00 ~ 22:00**	1.66	0.83	0.00	0.83	0.83	0.00	0.83	0.00	0.00	0.00	0.00	0.00	0.00	0.00	0.00	0.83	0.00	0.00	5.82
			0.08	**22:00 ~ 23:00**	1.66	0.83	0.00	0.83	0.83	0.00	0.83	0.00	0.00	0.00	0.00	0.00	0.00	0.00	0.00	0.83	0.00	0.00	5.82
			0.08	**23:00 ~ 00:00**	1.66	0.83	0.00	0.83	0.83	0.00	0.83	0.00	0.00	0.00	0.00	0.00	0.00	0.00	0.00	0.83	0.00	0.00	5.82
				Whole Day Total (veh*km)	46.54	29.92	0.00	19.94	16.62	0.00	9.97	0.00	0.00	4.16	0.00	0.00	0.00	0.00	0.00	18.28	0.00	0.00	145.43

Road No.	Road Name	Bound	Road Length (km)	Hour	PC	TAXI	LGV3	LGV4	LGV6	HGV7	HGV8	PLB	PV4	PV5	NFB6	NFB7	NFB8	FBSD	FBDD	MC	HGV9	NFB9	Total
113	San Shan Road	EB	0.11	**00:00 ~ 01:00**	2.14	1.07	0.00	1.07	1.07	0.00	0.00	0.00	0.00	0.00	0.00	0.00	0.00	0.00	0.00	1.07	0.00	0.00	6.43
			0.11	**01:00 ~ 02:00**	1.07	1.07	0.00	1.07	1.07	0.00	0.00	0.00	0.00	0.00	0.00	0.00	0.00	0.00	0.00	1.07	0.00	0.00	5.36
			0.11	**02:00 ~ 03:00**	1.07	1.07	0.00	1.07	0.00	0.00	0.00	0.00	0.00	0.00	0.00	0.00	0.00	0.00	0.00	1.07	0.00	0.00	4.28
			0.11	**03:00 ~ 04:00**	1.07	1.07	0.00	1.07	0.00	0.00	0.00	0.00	0.00	0.00	0.00	0.00	0.00	0.00	0.00	1.07	0.00	0.00	4.28
			0.11	**04:00 ~ 05:00**	1.07	1.07	0.00	1.07	0.00	0.00	0.00	0.00	0.00	0.00	0.00	0.00	0.00	0.00	0.00	1.07	0.00	0.00	4.28
			0.11	**05:00 ~ 06:00**	1.07	1.07	0.00	1.07	0.00	0.00	0.00	0.00	0.00	0.00	0.00	0.00	0.00	0.00	0.00	1.07	0.00	0.00	4.28
			0.11	**06:00 ~ 07:00**	2.14	1.07	0.00	1.07	1.07	0.00	0.00	0.00	0.00	0.00	0.00	0.00	0.00	0.00	0.00	1.07	0.00	0.00	6.43
			0.11	**07:00 ~ 08:00**	3.21	2.14	0.00	1.07	1.07	0.00	1.07	0.00	0.00	1.07	0.00	0.00	0.00	0.00	0.00	1.07	0.00	0.00	10.71
			0.11	**08:00 ~ 09:00**	4.28	2.14	0.00	1.07	1.07	0.00	1.07	0.00	0.00	1.07	0.00	0.00	0.00	0.00	0.00	1.07	0.00	0.00	11.78
			0.11	**09:00 ~ 10:00**	3.21	2.14	0.00	1.07	1.07	0.00	1.07	0.00	0.00	1.07	0.00	0.00	0.00	0.00	0.00	1.07	0.00	0.00	10.71
			0.11	**10:00 ~ 11:00**	3.21	2.14	0.00	1.07	1.07	0.00	1.07	0.00	0.00	1.07	0.00	0.00	0.00	0.00	0.00	1.07	0.00	0.00	10.71
			0.11	**11:00 ~ 12:00**	3.21	2.14	0.00	1.07	1.07	0.00	1.07	0.00	0.00	1.07	0.00	0.00	0.00	0.00	0.00	1.07	0.00	0.00	10.71
			0.11	**12:00 ~ 13:00**	2.14	1.07	0.00	1.07	1.07	0.00	0.00	0.00	0.00	0.00	0.00	0.00	0.00	0.00	0.00	1.07	0.00	0.00	6.43
			0.11	**13:00 ~ 14:00**	2.14	1.07	0.00	1.07	1.07	0.00	0.00	0.00	0.00	0.00	0.00	0.00	0.00	0.00	0.00	1.07	0.00	0.00	6.43
			0.11	**14:00 ~ 15:00**	2.14	1.07	0.00	1.07	1.07	0.00	0.00	0.00	0.00	0.00	0.00	0.00	0.00	0.00	0.00	1.07	0.00	0.00	6.43
			0.11	**15:00 ~ 16:00**	2.14	1.07	0.00	1.07	1.07	0.00	0.00	0.00	0.00	0.00	0.00	0.00	0.00	0.00	0.00	1.07	0.00	0.00	6.43
			0.11	**16:00 ~ 17:00**	2.14	1.07	0.00	1.07	1.07	0.00	0.00	0.00	0.00	0.00	0.00	0.00	0.00	0.00	0.00	1.07	0.00	0.00	6.43
			0.11	**17:00 ~ 18:00**	2.14	1.07	0.00	1.07	1.07	0.00	0.00	0.00	0.00	0.00	0.00	0.00	0.00	0.00	0.00	1.07	0.00	0.00	6.43
			0.11	**18:00 ~ 19:00**	2.14	1.07	0.00	1.07	1.07	0.00	0.00	0.00	0.00	0.00	0.00	0.00	0.00	0.00	0.00	1.07	0.00	0.00	6.43
			0.11	**19:00 ~ 20:00**	2.14	1.07	0.00	1.07	1.07	0.00	0.00	0.00	0.00	0.00	0.00	0.00	0.00	0.00	0.00	1.07	0.00	0.00	6.43
			0.11	**20:00 ~ 21:00**	1.07	1.07	0.00	1.07	1.07	0.00	0.00	0.00	0.00	0.00	0.00	0.00	0.00	0.00	0.00	1.07	0.00	0.00	5.36
			0.11	**21:00 ~ 22:00**	1.07	1.07	0.00	1.07	1.07	0.00	0.00	0.00	0.00	0.00	0.00	0.00	0.00	0.00	0.00	1.07	0.00	0.00	5.36
			0.11	**22:00 ~ 23:00**	1.07	1.07	0.00	1.07	1.07	0.00	0.00	0.00	0.00	0.00	0.00	0.00	0.00	0.00	0.00	1.07	0.00	0.00	5.36
			0.11	**23:00 ~ 00:00**	1.07	1.07	0.00	1.07	1.07	0.00	0.00	0.00	0.00	0.00	0.00	0.00	0.00	0.00	0.00	1.07	0.00	0.00	5.36
				Whole Day Total (veh*km)	48.20	31.06	0.00	25.70	21.42	0.00	5.36	0.00	0.00	5.36	0.00	0.00	0.00	0.00	0.00	25.70	0.00	0.00	162.79
114	Gillies Avenue North	SB	0.04	**00:00 ~ 01:00**	1.52	0.76	0.00	0.38	0.38	0.00	0.38	0.00	0.00	0.00	0.00	0.00	0.00	0.00	0.38	0.38	0.00	0.00	4.19
			0.04	**01:00 ~ 02:00**	1.14	0.76	0.00	0.38	0.38	0.00	0.38	0.00	0.00	0.00	0.00	0.00	0.00	0.00	0.38	0.38	0.00	0.00	3.81
			0.04	**02:00 ~ 03:00**	0.76	0.38	0.00	0.38	0.38	0.00	0.00	0.00	0.00	0.00	0.00	0.00	0.00	0.00	0.38	0.38	0.00	0.00	2.67
			0.04	**03:00 ~ 04:00**	0.76	0.38	0.00	0.38	0.38	0.00	0.00	0.00	0.00	0.00	0.00	0.00	0.00	0.00	0.38	0.38	0.00	0.00	2.67
			0.04	**04:00 ~ 05:00**	0.76	0.38	0.00	0.38	0.38	0.00	0.00	0.00	0.00	0.00	0.00	0.00	0.00	0.00	0.38	0.38	0.00	0.00	2.67
			0.04	**05:00 ~ 06:00**	0.76	0.38	0.00	0.38	0.38	0.00	0.00	0.00	0.00	0.00	0.00	0.00	0.00	0.00	0.38	0.38	0.00	0.00	2.67
			0.04	**06:00 ~ 07:00**	1.52	0.76	0.00	0.38	0.38	0.00	0.38	0.38	0.00	0.00	0.00	0.00	0.00	0.00	0.38	0.38	0.00	0.00	4.57
			0.04	**07:00 ~ 08:00**	2.67	1.52	0.00	0.76	0.38	0.38	0.38	0.38	0.00	0.38	0.00	0.00	0.38	0.00	0.38	0.38	0.38	0.00	8.38
			0.04	**08:00 ~ 09:00**	3.43	1.91	0.00	1.14	0.38	0.38	0.38	0.38	0.00	0.38	0.00	0.00	0.38	0.00	0.38	0.38	0.38	0.00	9.91
			0.04	**09:00 ~ 10:00**	3.05	1.52	0.00	0.76	0.38	0.38	0.38	0.38	0.00	0.38	0.00	0.00	0.38	0.00	0.38	0.38	0.38	0.00	8.76
			0.04	**10:00 ~ 11:00**	3.05	1.52	0.00	0.76	0.38	0.38	0.38	0.38	0.00	0.38	0.00	0.00	0.38	0.00	0.38	0.38	0.38	0.00	8.76
			0.04	**11:00 ~ 12:00**	3.05	1.52	0.00	1.14	0.38	0.38	0.38	0.38	0.00	0.38	0.00	0.00	0.38	0.00	0.38	0.38	0.38	0.00	9.14
			0.04	**12:00 ~ 13:00**	1.91	1.14	0.00	0.38	0.38	0.00	0.38	0.38	0.00	0.38	0.00	0.00	0.00	0.00	0.38	0.38	0.00	0.00	5.72
			0.04	**13:00 ~ 14:00**	1.91	1.14	0.00	0.38	0.38	0.00	0.38	0.38	0.00	0.38	0.00	0.00	0.00	0.00	0.38	0.38	0.00	0.00	5.72
			0.04	**14:00 ~ 15:00**	1.91	1.14	0.00	0.38	0.38	0.00	0.38	0.38	0.00	0.38	0.00	0.00	0.00	0.00	0.38	0.38	0.00	0.00	5.72
			0.04	**15:00 ~ 16:00**	1.91	1.14	0.00	0.38	0.38	0.00	0.38	0.38	0.00	0.38	0.00	0.00	0.00	0.00	0.38	0.38	0.00	0.00	5.72
			0.04	**16:00 ~ 17:00**	1.91	1.14	0.00	0.38	0.38	0.00	0.38	0.38	0.00	0.38	0.00	0.00	0.00	0.00	0.38	0.38	0.00	0.00	5.72
			0.04	**17:00 ~ 18:00**	1.91	1.14	0.00	0.38	0.38	0.00	0.38	0.38	0.00	0.38	0.00	0.00	0.00	0.00	0.38	0.38	0.00	0.00	5.72
			0.04	**18:00 ~ 19:00**	2.29	1.14	0.00	0.38	0.38	0.00	0.38	0.38	0.00	0.38	0.00	0.00	0.00	0.00	0.38	0.38	0.00	0.00	6.10
			0.04	**19:00 ~ 20:00**	1.91	1.14	0.00	0.38	0.38	0.00	0.38	0.38	0.00	0.38	0.00	0.00	0.00	0.00	0.38	0.38	0.00	0.00	5.72
			0.04	**20:00 ~ 21:00**	1.52	0.76	0.00	0.38	0.38	0.00	0.38	0.38	0.00	0.38	0.00	0.00	0.00	0.00	0.38	0.38	0.00	0.00	4.95
			0.04	**21:00 ~ 22:00**	1.52	0.76	0.00	0.38	0.38	0.00	0.38	0.38	0.00	0.38	0.00	0.00	0.00	0.00	0.38	0.38	0.00	0.00	4.95
			0.04	**22:00 ~ 23:00**	1.52	0.76	0.00	0.38	0.38	0.00	0.38	0.38	0.00	0.38	0.00	0.00	0.00	0.00	0.38	0.38	0.00	0.00	4.95
			0.04	**23:00 ~ 00:00**	1.14	0.76	0.00	0.38	0.38	0.00	0.38	0.38	0.00	0.38	0.00	0.00	0.00	0.00	0.38	0.38	0.00	0.00	4.57
				Whole Day Total (veh*km)	43.82	24.00	0.00	11.81	9.14	1.91	7.62	6.86	0.00	6.48	0.00	0.00	1.91	0.00	9.14	9.14	1.91	0.00	133.73
115	Pak Kung Street	EB	0.06	**00:00 ~ 01:00**	0.61	0.61	0.00	0.61	0.61	0.00	0.00	0.00	0.00	0.00	0.00	0.00	0.00	0.00	0.00	0.00	0.00	0.00	2.45
			0.06	**01:00 ~ 02:00**	0.61	0.61	0.00	0.61	0.61	0.00	0.00	0.00	0.00	0.00	0.00	0.00	0.00	0.00	0.00	0.00	0.00	0.00	2.45
			0.06	**02:00 ~ 03:00**	0.61	0.61	0.00	0.61	0.00	0.00	0.00	0.00	0.00	0.00	0.00	0.00	0.00	0.00	0.00	0.00	0.00	0.00	1.84
			0.06	**03:00 ~ 04:00**	0.61	0.61	0.00	0.61	0.00	0.00	0.00	0.00	0.00	0.00	0.00	0.00	0.00	0.00	0.00	0.00	0.00	0.00	1.84
			0.06	**04:00 ~ 05:00**	0.61	0.61	0.00	0.61	0.00	0.00	0.00	0.00	0.00	0.00	0.00	0.00	0.00	0.00	0.00	0.00	0.00	0.00	1.84
			0.06	**05:00 ~ 06:00**	0.61	0.61	0.00	0.61	0.00	0.00	0.00	0.00	0.00	0.00	0.00	0.00	0.00	0.00	0.00	0.00	0.00	0.00	1.84
			0.06	**06:00 ~ 07:00**	0.61	0.61	0.00	0.61	0.61	0.00	0.00	0.00	0.00	0.00	0.00	0.00	0.00	0.00	0.00	0.00	0.00	0.00	2.45
			0.06	**07:00 ~ 08:00**	0.61	0.61	0.00	0.61	0.61	0.00	0.61	0.00	0.00	0.00	0.00	0.00	0.00	0.00	0.00	0.61	0.00	0.00	3.67
			0.06	**08:00 ~ 09:00**	0.61	0.61	0.00	0.61	0.61	0.00	0.61	0.00	0.00	0.00	0.00	0.00	0.00	0.00	0.00	0.61	0.00	0.00	3.67
			0.06	**09:00 ~ 10:00**	0.61	0.61	0.00	0.61	0.61	0.00	0.61	0.00	0.00	0.00	0.00	0.00	0.00	0.00	0.00	0.61	0.00	0.00	3.67
			0.06	**10:00 ~ 11:00**	0.61	0.61	0.00	0.61	0.61	0.00	0.61	0.00	0.00	0.00	0.00	0.00	0.00	0.00	0.00	0.61	0.00	0.00	3.67
			0.06	**11:00 ~ 12:00**	0.61	0.61	0.00	0.61	0.61	0.00	0.61	0.00	0.00	0.00	0.00	0.00	0.00	0.00	0.00	0.61	0.00	0.00	3.67
			0.06	**12:00 ~ 13:00**	1.22	0.61	0.00	0.61	0.61	0.00	0.00	0.00	0.00	0.00	0.00	0.00	0.00	0.00	0.00	0.61	0.00	0.00	3.67
			0.06	**13:00 ~ 14:00**	1.22	0.61	0.00	0.61	0.61	0.00	0.00	0.00	0.00	0.00	0.00	0.00	0.00	0.00	0.00	0.61	0.00	0.00	3.67
			0.06	**14:00 ~ 15:00**	1.22	0.61	0.00	0.61	0.61	0.00	0.00	0.00	0.00	0.00	0.00	0.00	0.00	0.00	0.00	0.61	0.00	0.00	3.67
			0.06	**15:00 ~ 16:00**	1.22	0.61	0.00	0.61	0.61	0.00	0.00	0.00	0.00	0.00	0.00	0.00	0.00	0.00	0.00	0.61	0.00	0.00	3.67
			0.06	**16:00 ~ 17:00**	1.22	0.61	0.00	0.61	0.61	0.00	0.00	0.00	0.00	0.00	0.00	0.00	0.00	0.00	0.00	0.61	0.00	0.00	3.67
			0.06	**17:00 ~ 18:00**	1.22	0.61	0.00	0.61	0.61	0.00	0.00	0.00	0.00	0.00	0.00	0.00	0.00	0.00	0.00	0.61	0.00	0.00	3.67
			0.06	**18:00 ~ 19:00**	1.22	0.61	0.00	0.61	0.61	0.00	0.00	0.00	0.00	0.00	0.00	0.00	0.00	0.00	0.00	0.61	0.00	0.00	3.67
			0.06	**19:00 ~ 20:00**	1.22	0.61	0.00	0.61	0.61	0.00	0.00	0.00	0.00	0.00	0.00	0.00	0.00	0.00	0.00	0.61	0.00	0.00	3.67
			0.06	**20:00 ~ 21:00**	1.22	0.61	0.00	0.61	0.61	0.00	0.00	0.00	0.00	0.00	0.00	0.00	0.00	0.00	0.00	0.61	0.00	0.00	3.67
			0.06	**21:00 ~ 22:00**	1.22	0.61	0.00	0.61	0.61	0.00	0.00	0.00	0.00	0.00	0.00	0.00	0.00	0.00	0.00	0.61	0.00	0.00	3.67
			0.06	**22:00 ~ 23:00**	1.22	0.61	0.00	0.61	0.61	0.00	0.00	0.00	0.00	0.00	0.00	0.00	0.00	0.00	0.00	0.61	0.00	0.00	3.67
			0.06	**23:00 ~ 00:00**	1.22	0.61	0.00	0.61	0.61	0.00	0.00	0.00	0.00	0.00	0.00	0.00	0.00	0.00	0.00	0.61	0.00	0.00	3.67
				Whole Day Total (veh*km)	22.03	14.69	0.00	14.69	12.24	0.00	3.06	0.00	0.00	0.00	0.00	0.00	0.00	0.00	0.00	10.40	0.00	0.00	77.11
116	Pak Kung Street	WB	0.06	**00:00 ~ 01:00**	7.34	3.67	0.00	2.45	1.22	0.61	0.61	0.00	0.00	0.61	0.61	0.00	0.61	0.00	0.00	1.22	0.61	0.00	19.58
			0.06	**01:00 ~ 02:00**	4.90	2.45	0.00	1.84	0.61	0.61	0.61	0.00	0.00	0.61	0.61	0.00	0.61	0.00	0.00	0.61	0.61	0.00	14.08
			0.06	**02:00 ~ 03:00**	3.67	1.84	0.00	1.22	0.61	0.61	0.61	0.00	0.00	0.61	0.00	0.00	0.00	0.00	0.00	0.61	0.00	0.00	9.79
			0.06	**03:00 ~ 04:00**	3.06	1.84	0.00	1.22	0.61	0.61	0.61	0.00	0.00	0.61	0.00	0.00	0.00	0.00	0.00	0.61	0.00	0.00	9.18
			0.06	**04:00 ~ 05:00**	3.06	1.84	0.00	1.22	0.61	0.61	0.61	0.00	0.00	0.61	0.00	0.00	0.00	0.00	0.00	0.61	0.00	0.00	9.18
			0.06	**05:00 ~ 06:00**	3.67	1.84	0.00	1.22	0.61	0.61	0.61	0.00	0.00	0.61	0.00	0.00	0.00	0.00	0.00	0.61	0.00	0.00	9.79
			0.06	**06:00 ~ 07:00**	7.34	3.67	0.00	2.45	1.22	0.61	0.61	0.00	0.00	0.61	0.61	0.00	0.61	0.00	0.00	1.22	0.61	0.00	19.58
			0.06	**07:00 ~ 08:00**	14.08	7.34	0.61	4.28	1.84	0.61	0.61	0.00	0.61	0.61	0.61	0.61	0.61	0.00	0.00	1.84	0.61	0.00	34.88
			0.06	**08:00 ~ 09:00**	17.75	9.18	0.61	5.51	1.84	0.61	0.61	0.00	0.61	0.61	0.61	0.61	0.61	0.00	0.00	2.45	0.61	0.00	42.23
			0.06	**09:00 ~ 10:00**	15.91	7.96	0.61	4.90	1.84	0.61	0.61	0.00	0.61	0.61	0.61	0.61	0.61	0.00	0.00	1.84	0.61	0.00	37.94
			0.06	**10:00 ~ 11:00**	15.30	7.96	0.61	4.28	1.84	0.61	0.61	0.00	0.61	0.61	0.61	0.61	0.61	0.00	0.00	1.84	0.61	0.00	36.72
			0.06	**11:00 ~ 12:00**	15.91	7.96	0.61	4.90	1.84	0.61	0.61	0.00	0.61	0.61	0.61	0.61	0.61	0.00	0.00	1.84	0.61	0.00	37.94
			0.06	**12:00 ~ 13:00**	10.40	5.51	0.00	2.45	1.22	0.61	0.61	0.00	0.00	0.61	0.61	0.61	0.61	0.00	0.00	1.22	0.61	0.00	25.09
			0.06	**13:00 ~ 14:00**	10.40	5.51	0.00	2.45	1.22	0.61	0.61	0.00	0.00	0.61	0.61	0.61	0.61	0.00	0.00	1.22	0.61	0.00	25.09
			0.06	**14:00 ~ 15:00**	10.40	5.51	0.00	2.45	1.22	0.61	0.61	0.00	0.00	0.61	0.61	0.61	0.61	0.00	0.00	1.22	0.61	0.00	25.09
			0.06	**15:00 ~ 16:00**	11.02	5.51	0.00	2.45	1.22	0.61	0.61	0.00	0.00	0.61	0.61	0.61	0.61	0.00	0.00	1.22	0.61	0.00	25.70
			0.06	**16:00 ~ 17:00**	11.02	5.51	0.00	2.45	1.22	0.61	0.61	0.00	0.00	0.61	0.61	0.61	0.61	0.00	0.00	1.22	0.61	0.00	25.70
			0.06	**17:00 ~ 18:00**	11.02	5.51	0.00	2.45	1.22	0.61	0.61	0.00	0.00	0.61	0.61	0.61	0.61	0.00	0.00	1.22	0.61	0.00	25.70
			0.06	**18:00 ~ 19:00**	11.63	6.12	0.00	3.06	1.22	0.61	0.61	0.00	0.00	0.61	0.61	0.61	0.61	0.00	0.00	1.22	0.61	0.00	27.54
			0.06	**19:00 ~ 20:00**	10.40	5.51	0.00	2.45	1.22	0.61	0.61	0.00	0.00	0.61	0.61	0.61	0.61	0.00	0.00	1.22	0.61	0.00	25.09
			0.06	**20:00 ~ 21:00**	9.18	4.90	0.00	2.45	1.22	0.61	0.61	0.00	0.00	0.61	0.61	0.61	0.61	0.00	0.00	1.22	0.61	0.00	23.26
			0.06	**21:00 ~ 22:00**	9.18	4.90	0.00	2.45	1.22	0.61	0.61	0.00	0.00	0.61	0.61	0.61	0.61	0.00	0.00	1.22	0.61	0.00	23.26
			0.06	**22:00 ~ 23:00**	8.57	4.28	0.00	1.84	1.22	0.61	0.61	0.00	0.00	0.61	0.61	0.61	0.61	0.00	0.00	1.22	0.61	0.00	21.42
			0.06	**23:00 ~ 00:00**	6.73	3.67	0.00	1.84	0.61	0.61	0.61	0.00	0.00	0.61	0.61	0.61	0.61	0.00	0.00	1.22	0.61	0.00	18.36
				Whole Day Total (veh*km)	231.95	119.95	3.06	64.26	28.76	14.69	14.69	0.00	3.06	14.69	12.24	10.40	12.24	0.00	0.00	29.99	12.24	0.00	572.22

Road No.	Road Name	Bound	Road Length (km)	Hour	PC	TAXI	LGV3	LGV4	LGV6	HGV7	HGV8	PLB	PV4	PV5	NFB6	NFB7	NFB8	FBSD	FBDD	MC	HGV9	NFB9	Total
117	Gillies Avenue North	NB	0.05	**00:00 ~ 01:00**	0.46	0.46	0.00	0.46	0.46	0.00	0.00	0.00	0.00	0.00	0.00	0.00	0.00	0.00	0.00	0.46	0.00	0.00	2.31
			0.05	**01:00 ~ 02:00**	0.46	0.46	0.00	0.46	0.46	0.00	0.00	0.00	0.00	0.00	0.00	0.00	0.00	0.00	0.00	0.46	0.00	0.00	2.31
			0.05	**02:00 ~ 03:00**	0.46	0.46	0.00	0.46	0.00	0.00	0.00	0.00	0.00	0.00	0.00	0.00	0.00	0.00	0.00	0.00	0.00	0.00	1.38
			0.05	**03:00 ~ 04:00**	0.46	0.46	0.00	0.46	0.00	0.00	0.00	0.00	0.00	0.00	0.00	0.00	0.00	0.00	0.00	0.00	0.00	0.00	1.38
			0.05	**04:00 ~ 05:00**	0.46	0.46	0.00	0.46	0.00	0.00	0.00	0.00	0.00	0.00	0.00	0.00	0.00	0.00	0.00	0.00	0.00	0.00	1.38
			0.05	**05:00 ~ 06:00**	0.46	0.46	0.00	0.46	0.00	0.00	0.00	0.00	0.00	0.00	0.00	0.00	0.00	0.00	0.00	0.00	0.00	0.00	1.38
			0.05	**06:00 ~ 07:00**	0.46	0.46	0.00	0.46	0.46	0.00	0.00	0.00	0.00	0.00	0.00	0.00	0.00	0.00	0.00	0.46	0.00	0.00	2.31
			0.05	**07:00 ~ 08:00**	0.92	0.46	0.00	0.46	0.46	0.00	0.46	0.00	0.00	0.00	0.00	0.00	0.00	0.00	0.00	0.46	0.00	0.00	3.23
			0.05	**08:00 ~ 09:00**	0.92	0.46	0.00	0.46	0.46	0.00	0.46	0.00	0.00	0.00	0.00	0.00	0.00	0.00	0.00	0.46	0.00	0.00	3.23
			0.05	**09:00 ~ 10:00**	0.92	0.46	0.00	0.46	0.46	0.00	0.46	0.00	0.00	0.00	0.00	0.00	0.00	0.00	0.00	0.46	0.00	0.00	3.23
			0.05	**10:00 ~ 11:00**	0.92	0.46	0.00	0.46	0.46	0.00	0.46	0.00	0.00	0.00	0.00	0.00	0.00	0.00	0.00	0.46	0.00	0.00	3.23
			0.05	**11:00 ~ 12:00**	0.92	0.46	0.00	0.46	0.46	0.00	0.46	0.00	0.00	0.00	0.00	0.00	0.00	0.00	0.00	0.46	0.00	0.00	3.23
			0.05	**12:00 ~ 13:00**	1.84	0.92	0.00	0.46	0.46	0.00	0.46	0.00	0.00	0.46	0.00	0.00	0.00	0.00	0.00	0.46	0.00	0.00	5.07
			0.05	**13:00 ~ 14:00**	1.84	0.92	0.00	0.46	0.46	0.00	0.46	0.00	0.00	0.46	0.00	0.00	0.00	0.00	0.00	0.46	0.00	0.00	5.07
			0.05	**14:00 ~ 15:00**	1.84	0.92	0.00	0.46	0.46	0.00	0.46	0.00	0.00	0.46	0.00	0.00	0.00	0.00	0.00	0.46	0.00	0.00	5.07
			0.05	**15:00 ~ 16:00**	1.84	0.92	0.00	0.46	0.46	0.00	0.46	0.00	0.00	0.46	0.00	0.00	0.00	0.00	0.00	0.46	0.00	0.00	5.07
			0.05	**16:00 ~ 17:00**	1.84	0.92	0.00	0.46	0.46	0.00	0.46	0.00	0.00	0.46	0.00	0.00	0.00	0.00	0.00	0.46	0.00	0.00	5.07
			0.05	**17:00 ~ 18:00**	1.84	0.92	0.00	0.46	0.46	0.00	0.46	0.00	0.00	0.46	0.00	0.00	0.00	0.00	0.00	0.46	0.00	0.00	5.07
			0.05	**18:00 ~ 19:00**	2.31	1.38	0.00	0.46	0.46	0.00	0.46	0.00	0.00	0.46	0.00	0.00	0.00	0.00	0.00	0.46	0.00	0.00	5.99
			0.05	**19:00 ~ 20:00**	1.84	0.92	0.00	0.46	0.46	0.00	0.46	0.00	0.00	0.46	0.00	0.00	0.00	0.00	0.00	0.46	0.00	0.00	5.07
			0.05	**20:00 ~ 21:00**	1.84	0.92	0.00	0.46	0.46	0.00	0.46	0.00	0.00	0.46	0.00	0.00	0.00	0.00	0.00	0.46	0.00	0.00	5.07
			0.05	**21:00 ~ 22:00**	1.84	0.92	0.00	0.46	0.46	0.00	0.46	0.00	0.00	0.46	0.00	0.00	0.00	0.00	0.00	0.46	0.00	0.00	5.07
			0.05	**22:00 ~ 23:00**	1.38	0.92	0.00	0.46	0.46	0.00	0.46	0.00	0.00	0.46	0.00	0.00	0.00	0.00	0.00	0.46	0.00	0.00	4.61
			0.05	**23:00 ~ 00:00**	1.38	0.92	0.00	0.46	0.46	0.00	0.46	0.00	0.00	0.46	0.00	0.00	0.00	0.00	0.00	0.46	0.00	0.00	4.61
				Whole Day Total (veh*km)	29.50	17.06	0.00	11.06	9.22	0.00	7.84	0.00	0.00	5.53	0.00	0.00	0.00	0.00	0.00	9.22	0.00	0.00	89.43
118	Gillies Avenue North	SB	0.05	**00:00 ~ 01:00**	4.15	2.31	0.00	1.38	0.46	0.46	0.46	0.00	0.00	0.46	0.00	0.00	0.46	0.00	0.46	0.46	0.46	0.00	11.53
			0.05	**01:00 ~ 02:00**	2.77	1.38	0.00	0.92	0.46	0.46	0.46	0.00	0.00	0.46	0.00	0.00	0.46	0.00	0.46	0.46	0.46	0.00	8.76
			0.05	**02:00 ~ 03:00**	2.31	1.38	0.00	0.92	0.46	0.46	0.46	0.00	0.00	0.46	0.00	0.00	0.00	0.00	0.46	0.46	0.00	0.00	7.38
			0.05	**03:00 ~ 04:00**	1.84	0.92	0.00	0.46	0.46	0.00	0.46	0.00	0.00	0.46	0.00	0.00	0.00	0.00	0.46	0.46	0.00	0.00	5.53
			0.05	**04:00 ~ 05:00**	1.84	0.92	0.00	0.46	0.46	0.00	0.46	0.00	0.00	0.46	0.00	0.00	0.00	0.00	0.46	0.46	0.00	0.00	5.53
			0.05	**05:00 ~ 06:00**	2.31	1.38	0.00	0.92	0.46	0.46	0.46	0.00	0.00	0.46	0.00	0.00	0.00	0.00	0.46	0.46	0.00	0.00	7.38
			0.05	**06:00 ~ 07:00**	4.15	2.31	0.00	1.38	0.46	0.46	0.46	0.46	0.00	0.46	0.00	0.00	0.46	0.00	0.46	0.46	0.46	0.00	11.99
			0.05	**07:00 ~ 08:00**	8.30	4.15	0.46	2.31	0.92	0.46	0.46	0.46	0.00	0.46	0.46	0.46	0.46	0.00	0.46	0.92	0.46	0.00	21.21
			0.05	**08:00 ~ 09:00**	10.60	5.53	0.46	2.77	1.38	0.46	0.46	0.46	0.00	0.46	0.46	0.46	0.46	0.00	0.46	1.38	0.46	0.00	26.28
			0.05	**09:00 ~ 10:00**	9.22	4.61	0.46	2.77	0.92	0.46	0.46	0.46	0.00	0.46	0.46	0.46	0.46	0.00	0.46	1.38	0.46	0.00	23.51
			0.05	**10:00 ~ 11:00**	8.76	4.61	0.46	2.77	0.92	0.46	0.46	0.46	0.00	0.46	0.46	0.46	0.46	0.00	0.46	0.92	0.46	0.00	22.59
			0.05	**11:00 ~ 12:00**	9.22	4.61	0.46	2.77	0.92	0.46	0.46	0.46	0.00	0.46	0.46	0.46	0.46	0.00	0.46	1.38	0.46	0.00	23.51
			0.05	**12:00 ~ 13:00**	6.45	3.23	0.00	0.92	0.46	0.46	0.46	0.46	0.00	0.46	0.46	0.46	0.46	0.00	0.46	0.92	0.46	0.00	16.14
			0.05	**13:00 ~ 14:00**	6.45	3.23	0.00	0.92	0.46	0.46	0.46	0.46	0.00	0.46	0.46	0.46	0.46	0.00	0.46	0.92	0.46	0.00	16.14
			0.05	**14:00 ~ 15:00**	6.45	3.23	0.00	0.92	0.46	0.46	0.46	0.46	0.00	0.46	0.46	0.46	0.46	0.00	0.46	0.92	0.46	0.00	16.14
			0.05	**15:00 ~ 16:00**	6.45	3.23	0.00	0.92	0.46	0.46	0.46	0.46	0.00	0.46	0.46	0.46	0.46	0.00	0.46	0.92	0.46	0.00	16.14
			0.05	**16:00 ~ 17:00**	6.92	3.69	0.00	1.38	0.46	0.46	0.46	0.46	0.00	0.46	0.46	0.46	0.46	0.00	0.46	0.92	0.46	0.00	17.52
			0.05	**17:00 ~ 18:00**	6.92	3.69	0.00	1.38	0.46	0.46	0.46	0.46	0.00	0.46	0.46	0.46	0.46	0.00	0.46	0.92	0.46	0.00	17.52
			0.05	**18:00 ~ 19:00**	7.38	3.69	0.00	1.38	0.46	0.46	0.46	0.46	0.00	0.46	0.46	0.46	0.46	0.00	0.46	0.92	0.46	0.00	17.98
			0.05	**19:00 ~ 20:00**	6.45	3.23	0.00	0.92	0.46	0.46	0.46	0.46	0.00	0.46	0.46	0.46	0.46	0.00	0.46	0.92	0.46	0.00	16.14
			0.05	**20:00 ~ 21:00**	5.53	2.77	0.00	0.92	0.46	0.46	0.46	0.46	0.00	0.46	0.46	0.46	0.46	0.00	0.46	0.92	0.46	0.00	14.75
			0.05	**21:00 ~ 22:00**	5.53	2.77	0.00	0.92	0.46	0.46	0.46	0.46	0.00	0.46	0.46	0.46	0.46	0.00	0.46	0.92	0.46	0.00	14.75
			0.05	**22:00 ~ 23:00**	5.07	2.77	0.00	0.92	0.46	0.46	0.46	0.46	0.00	0.46	0.46	0.46	0.46	0.00	0.46	0.92	0.46	0.00	14.29
			0.05	**23:00 ~ 00:00**	4.15	2.31	0.00	0.92	0.46	0.46	0.46	0.46	0.00	0.46	0.46	0.46	0.46	0.00	0.46	0.46	0.46	0.00	12.45
				Whole Day Total (veh*km)	139.22	71.92	2.31	32.27	13.83	10.14	11.06	8.30	0.00	11.06	7.84	7.84	9.22	0.00	11.06	19.82	9.22	0.00	365.11
119	Gillies Avenue North	NB	0.05	**00:00 ~ 01:00**	0.50	0.50	0.00	0.50	0.50	0.00	0.00	0.00	0.00	0.00	0.00	0.00	0.00	0.00	0.00	0.50	0.00	0.00	2.51
			0.05	**01:00 ~ 02:00**	0.50	0.50	0.00	0.50	0.50	0.00	0.00	0.00	0.00	0.00	0.00	0.00	0.00	0.00	0.00	0.50	0.00	0.00	2.51
			0.05	**02:00 ~ 03:00**	0.50	0.50	0.00	0.50	0.50	0.00	0.00	0.00	0.00	0.00	0.00	0.00	0.00	0.00	0.00	0.00	0.00	0.00	2.00
			0.05	**03:00 ~ 04:00**	0.50	0.50	0.00	0.50	0.00	0.00	0.00	0.00	0.00	0.00	0.00	0.00	0.00	0.00	0.00	0.00	0.00	0.00	1.50
			0.05	**04:00 ~ 05:00**	0.50	0.50	0.00	0.50	0.00	0.00	0.00	0.00	0.00	0.00	0.00	0.00	0.00	0.00	0.00	0.00	0.00	0.00	1.50
			0.05	**05:00 ~ 06:00**	0.50	0.50	0.00	0.50	0.50	0.00	0.00	0.00	0.00	0.00	0.00	0.00	0.00	0.00	0.00	0.00	0.00	0.00	2.00
			0.05	**06:00 ~ 07:00**	0.50	0.50	0.00	0.50	0.50	0.00	0.00	0.00	0.00	0.00	0.00	0.00	0.00	0.00	0.00	0.50	0.00	0.00	2.51
			0.05	**07:00 ~ 08:00**	1.00	0.50	0.00	0.50	0.50	0.00	0.50	0.00	0.00	0.00	0.00	0.00	0.00	0.00	0.00	0.50	0.00	0.00	3.51
			0.05	**08:00 ~ 09:00**	1.00	0.50	0.00	0.50	0.50	0.00	0.50	0.00	0.00	0.00	0.00	0.00	0.00	0.00	0.00	0.50	0.00	0.00	3.51
			0.05	**09:00 ~ 10:00**	1.00	0.50	0.00	0.50	0.50	0.00	0.50	0.00	0.00	0.00	0.00	0.00	0.00	0.00	0.00	0.50	0.00	0.00	3.51
			0.05	**10:00 ~ 11:00**	1.00	0.50	0.00	0.50	0.50	0.00	0.50	0.00	0.00	0.00	0.00	0.00	0.00	0.00	0.00	0.50	0.00	0.00	3.51
			0.05	**11:00 ~ 12:00**	1.00	0.50	0.00	0.50	0.50	0.00	0.50	0.00	0.00	0.00	0.00	0.00	0.00	0.00	0.00	0.50	0.00	0.00	3.51
			0.05	**12:00 ~ 13:00**	2.00	1.00	0.00	0.50	0.50	0.00	0.50	0.00	0.00	0.50	0.00	0.00	0.00	0.00	0.00	0.50	0.00	0.00	5.51
			0.05	**13:00 ~ 14:00**	2.00	1.00	0.00	0.50	0.50	0.00	0.50	0.00	0.00	0.50	0.00	0.00	0.00	0.00	0.00	0.50	0.00	0.00	5.51
			0.05	**14:00 ~ 15:00**	2.00	1.00	0.00	0.50	0.50	0.00	0.50	0.00	0.00	0.50	0.00	0.00	0.00	0.00	0.00	0.50	0.00	0.00	5.51
			0.05	**15:00 ~ 16:00**	2.00	1.00	0.00	0.50	0.50	0.00	0.50	0.00	0.00	0.50	0.00	0.00	0.00	0.00	0.00	0.50	0.00	0.00	5.51
			0.05	**16:00 ~ 17:00**	2.51	1.50	0.00	0.50	0.50	0.00	0.50	0.00	0.00	0.50	0.00	0.00	0.00	0.00	0.00	0.50	0.00	0.00	6.51
			0.05	**17:00 ~ 18:00**	2.00	1.50	0.00	0.50	0.50	0.00	0.50	0.00	0.00	0.50	0.00	0.00	0.00	0.00	0.00	0.50	0.00	0.00	6.01
			0.05	**18:00 ~ 19:00**	2.51	1.50	0.00	0.50	0.50	0.00	0.50	0.00	0.00	0.50	0.00	0.00	0.00	0.00	0.00	0.50	0.00	0.00	6.51
			0.05	**19:00 ~ 20:00**	2.00	1.00	0.00	0.50	0.50	0.00	0.50	0.00	0.00	0.50	0.00	0.00	0.00	0.00	0.00	0.50	0.00	0.00	5.51
			0.05	**20:00 ~ 21:00**	2.00	1.00	0.00	0.50	0.50	0.00	0.50	0.00	0.00	0.50	0.00	0.00	0.00	0.00	0.00	0.50	0.00	0.00	5.51
			0.05	**21:00 ~ 22:00**	2.00	1.00	0.00	0.50	0.50	0.00	0.50	0.00	0.00	0.50	0.00	0.00	0.00	0.00	0.00	0.50	0.00	0.00	5.51
			0.05	**22:00 ~ 23:00**	2.00	1.00	0.00	0.50	0.50	0.00	0.50	0.00	0.00	0.50	0.00	0.00	0.00	0.00	0.00	0.50	0.00	0.00	5.51
			0.05	**23:00 ~ 00:00**	1.50	1.00	0.00	0.50	0.50	0.00	0.50	0.00	0.00	0.50	0.00	0.00	0.00	0.00	0.00	0.50	0.00	0.00	5.01
				Whole Day Total (veh*km)	33.07	19.54	0.00	12.02	11.02	0.00	8.52	0.00	0.00	6.01	0.00	0.00	0.00	0.00	0.00	10.02	0.00	0.00	100.20
120	Gillies Avenue North	SB	0.07	**00:00 ~ 01:00**	8.60	4.30	0.00	3.59	1.43	0.72	0.72	0.00	0.00	0.72	0.72	0.00	0.72	0.00	0.72	1.43	0.72	0.00	24.38
			0.07	**01:00 ~ 02:00**	5.74	2.87	0.00	2.15	0.72	0.72	0.72	0.00	0.00	0.72	0.72	0.00	0.72	0.00	0.72	0.72	0.72	0.00	17.21
			0.07	**02:00 ~ 03:00**	4.30	2.15	0.00	1.43	0.72	0.72	0.72	0.00	0.00	0.72	0.00	0.00	0.00	0.00	0.72	0.72	0.72	0.00	12.91
			0.07	**03:00 ~ 04:00**	3.59	2.15	0.00	1.43	0.72	0.72	0.72	0.00	0.00	0.72	0.00	0.00	0.00	0.00	0.72	0.72	0.00	0.00	11.47
			0.07	**04:00 ~ 05:00**	3.59	2.15	0.00	1.43	0.72	0.72	0.72	0.00	0.00	0.72	0.00	0.00	0.00	0.00	0.72	0.72	0.00	0.00	11.47
			0.07	**05:00 ~ 06:00**	4.30	2.15	0.00	2.15	0.72	0.72	0.72	0.00	0.00	0.72	0.00	0.00	0.00	0.00	0.72	0.72	0.72	0.00	13.62
			0.07	**06:00 ~ 07:00**	8.60	4.30	0.00	3.59	1.43	0.72	0.72	0.72	0.00	0.72	0.72	0.00	0.72	0.00	0.72	1.43	0.72	0.00	25.10
			0.07	**07:00 ~ 08:00**	17.21	8.60	0.72	6.45	2.15	0.72	0.72	0.72	0.72	0.72	0.72	0.72	0.72	0.00	0.72	2.15	0.72	0.00	44.45
			0.07	**08:00 ~ 09:00**	21.51	10.76	0.72	7.89	2.87	0.72	1.43	0.72	0.72	0.72	0.72	0.72	0.72	0.00	0.72	2.87	0.72	0.00	54.49
			0.07	**09:00 ~ 10:00**	18.64	9.32	0.72	7.17	2.87	0.72	0.72	0.72	0.72	0.72	0.72	0.72	0.72	0.00	0.72	2.15	0.72	0.00	48.04
			0.07	**10:00 ~ 11:00**	17.93	9.32	0.72	6.45	2.87	0.72	0.72	0.72	0.72	0.72	0.72	0.72	0.72	0.00	0.72	2.15	0.72	0.00	46.61
			0.07	**11:00 ~ 12:00**	19.36	10.04	0.72	7.17	2.87	0.72	0.72	0.72	0.72	0.72	0.72	0.72	0.72	0.00	0.72	2.15	0.72	0.00	49.47
			0.07	**12:00 ~ 13:00**	17.21	9.32	0.00	3.59	1.43	0.72	0.72	0.72	0.72	0.72	0.72	0.72	0.72	0.00	0.72	2.15	0.72	0.00	40.87
			0.07	**13:00 ~ 14:00**	17.93	9.32	0.00	3.59	1.43	0.72	0.72	0.72	0.72	0.72	0.72	0.72	0.72	0.00	0.72	2.15	0.72	0.00	41.59
			0.07	**14:00 ~ 15:00**	17.93	9.32	0.00	3.59	1.43	0.72	0.72	0.72	0.72	0.72	0.72	0.72	0.72	0.00	0.72	2.15	0.72	0.00	41.59
			0.07	**15:00 ~ 16:00**	17.93	9.32	0.00	3.59	1.43	0.72	0.72	0.72	0.72	0.72	0.72	0.72	0.72	0.00	0.72	2.15	0.72	0.00	41.59
			0.07	**16:00 ~ 17:00**	18.64	10.04	0.00	3.59	1.43	0.72	0.72	0.72	0.72	0.72	0.72	0.72	0.72	0.00	0.72	2.15	0.72	0.00	43.02
			0.07	**17:00 ~ 18:00**	18.64	9.32	0.00	3.59	1.43	0.72	0.72	0.72	0.72	0.72	0.72	0.72	0.72	0.00	0.72	2.15	0.72	0.00	42.30
			0.07	**18:00 ~ 19:00**	20.08	10.04	0.00	3.59	1.43	0.72	0.72	0.72	0.72	0.72	0.72	0.72	0.72	0.00	0.72	2.15	0.72	0.00	44.45
			0.07	**19:00 ~ 20:00**	17.93	9.32	0.00	3.59	1.43	0.72	0.72	0.72	0.72	0.72	0.72	0.72	0.72	0.00	0.72	2.15	0.72	0.00	41.59
			0.07	**20:00 ~ 21:00**	15.06	7.89	0.00	2.87	1.43	0.72	0.72	0.72	0.72	0.72	0.72	0.72	0.72	0.00	0.72	2.15	0.72	0.00	36.57
			0.07	**21:00 ~ 22:00**	15.77	7.89	0.00	2.87	1.43	0.72	0.72	0.72	0.72	0.72	0.72	0.72	0.72	0.00	0.72	2.15	0.72	0.00	37.28
			0.07	**22:00 ~ 23:00**	14.34	7.17	0.00	2.87	1.43	0.72	0.72	0.72	0.72	0.72	0.72	0.72	0.72	0.00	0.72	2.15	0.72	0.00	35.13
			0.07	**23:00 ~ 00:00**	11.47	5.74	0.00	2.15	0.72	0.72	0.72	0.72	0.72	0.72	0.72	0.72	0.72	0.00	0.72	1.43	0.72	0.00	28.68
				Whole Day Total (veh*km)	336.27	172.80	3.59	90.34	36.57	17.21	17.93	12.91	12.19	17.21	14.34	12.19	14.34	0.00	17.21	43.02	15.77	0.00	833.87

Road No.	Road Name	Bound	Road Length (km)	Hour	PC	TAXI	LGV3	LGV4	LGV6	HGV7	HGV8	PLB	PV4	PV5	NFB6	NFB7	NFB8	FBSD	FBDD	MC	HGV9	NFB9	Total
121	Gillies Avenue North	WB	0.03	**00:00 ~ 01:00**	1.04	0.52	0.00	0.26	0.26	0.00	0.00	0.26	0.00	0.00	0.00	0.00	0.00	0.00	0.52	0.26	0.00	0.00	3.11
			0.03	**01:00 ~ 02:00**	0.52	0.26	0.00	0.26	0.26	0.00	0.00	0.00	0.00	0.00	0.00	0.00	0.00	0.00	0.26	0.26	0.00	0.00	1.81
			0.03	**02:00 ~ 03:00**	0.52	0.26	0.00	0.26	0.26	0.00	0.00	0.00	0.00	0.00	0.00	0.00	0.00	0.00	0.26	0.26	0.00	0.00	1.81
			0.03	**03:00 ~ 04:00**	0.52	0.26	0.00	0.26	0.26	0.00	0.00	0.00	0.00	0.00	0.00	0.00	0.00	0.00	0.26	0.26	0.00	0.00	1.81
			0.03	**04:00 ~ 05:00**	0.52	0.26	0.00	0.26	0.26	0.00	0.00	0.00	0.00	0.00	0.00	0.00	0.00	0.00	0.26	0.26	0.00	0.00	1.81
			0.03	**05:00 ~ 06:00**	0.52	0.26	0.00	0.26	0.26	0.00	0.00	0.26	0.00	0.00	0.00	0.00	0.00	0.00	0.52	0.26	0.00	0.00	2.33
			0.03	**06:00 ~ 07:00**	1.04	0.52	0.00	0.26	0.26	0.00	0.00	0.52	0.00	0.00	0.00	0.00	0.00	0.00	1.30	0.26	0.00	0.00	4.14
			0.03	**07:00 ~ 08:00**	1.81	1.04	0.00	0.26	0.26	0.26	0.26	0.52	0.00	0.26	0.00	0.00	0.26	0.00	1.81	0.26	0.00	0.00	6.99
			0.03	**08:00 ~ 09:00**	2.07	1.04	0.00	0.52	0.26	0.26	0.26	0.52	0.00	0.26	0.00	0.00	0.26	0.00	1.55	0.26	0.00	0.00	7.25
			0.03	**09:00 ~ 10:00**	1.81	1.04	0.00	0.52	0.26	0.26	0.26	0.52	0.00	0.26	0.00	0.00	0.26	0.00	1.30	0.26	0.00	0.00	6.73
			0.03	**10:00 ~ 11:00**	1.81	1.04	0.00	0.52	0.26	0.26	0.26	0.52	0.00	0.26	0.00	0.00	0.26	0.00	1.30	0.26	0.00	0.00	6.73
			0.03	**11:00 ~ 12:00**	1.81	1.04	0.00	0.52	0.26	0.26	0.26	0.52	0.00	0.26	0.00	0.00	0.26	0.00	1.30	0.26	0.00	0.00	6.73
			0.03	**12:00 ~ 13:00**	1.81	1.04	0.00	0.26	0.26	0.00	0.26	0.52	0.00	0.26	0.00	0.00	0.26	0.00	1.55	0.26	0.00	0.00	6.48
			0.03	**13:00 ~ 14:00**	1.81	1.04	0.00	0.26	0.26	0.00	0.26	0.52	0.00	0.26	0.00	0.00	0.26	0.00	1.55	0.26	0.00	0.00	6.48
			0.03	**14:00 ~ 15:00**	1.81	1.04	0.00	0.26	0.26	0.00	0.26	0.52	0.00	0.26	0.00	0.00	0.26	0.00	1.55	0.26	0.00	0.00	6.48
			0.03	**15:00 ~ 16:00**	1.81	1.04	0.00	0.26	0.26	0.00	0.26	0.52	0.00	0.26	0.00	0.00	0.26	0.00	1.55	0.26	0.00	0.00	6.48
			0.03	**16:00 ~ 17:00**	1.81	1.04	0.00	0.26	0.26	0.00	0.26	0.52	0.00	0.26	0.00	0.00	0.26	0.00	1.55	0.26	0.00	0.00	6.48
			0.03	**17:00 ~ 18:00**	1.81	1.04	0.00	0.26	0.26	0.00	0.26	0.78	0.00	0.26	0.00	0.00	0.26	0.00	1.55	0.26	0.00	0.00	6.73
			0.03	**18:00 ~ 19:00**	2.07	1.04	0.00	0.26	0.26	0.00	0.26	0.78	0.00	0.26	0.00	0.00	0.26	0.00	1.55	0.26	0.00	0.00	6.99
			0.03	**19:00 ~ 20:00**	1.81	1.04	0.00	0.26	0.26	0.00	0.26	0.52	0.00	0.26	0.00	0.00	0.26	0.00	1.30	0.26	0.00	0.00	6.22
			0.03	**20:00 ~ 21:00**	1.55	0.78	0.00	0.26	0.26	0.00	0.26	0.26	0.00	0.26	0.00	0.00	0.26	0.00	1.30	0.26	0.00	0.00	5.44
			0.03	**21:00 ~ 22:00**	1.55	0.78	0.00	0.26	0.26	0.00	0.26	0.26	0.00	0.26	0.00	0.00	0.26	0.00	1.30	0.26	0.00	0.00	5.44
			0.03	**22:00 ~ 23:00**	1.55	0.78	0.00	0.26	0.26	0.00	0.26	0.26	0.00	0.26	0.00	0.00	0.26	0.00	1.04	0.26	0.00	0.00	5.18
			0.03	**23:00 ~ 00:00**	1.30	0.78	0.00	0.26	0.26	0.00	0.26	0.26	0.00	0.26	0.00	0.00	0.26	0.00	1.04	0.26	0.00	0.00	4.92
				Whole Day Total (veh*km)	34.71	18.91	0.00	7.25	6.22	1.30	4.40	9.32	0.00	4.40	0.00	0.00	4.40	0.00	27.45	6.22	0.00	0.00	124.58
122	Ma Tau Wai Road	NB	0.10	**00:00 ~ 01:00**	2.07	1.04	0.00	1.04	1.04	0.00	1.04	1.04	0.00	0.00	0.00	0.00	0.00	0.00	5.19	1.04	0.00	0.00	13.48
			0.10	**01:00 ~ 02:00**	2.07	1.04	0.00	1.04	1.04	0.00	1.04	0.00	0.00	0.00	0.00	0.00	0.00	0.00	3.11	1.04	0.00	0.00	10.37
			0.10	**02:00 ~ 03:00**	1.04	1.04	0.00	1.04	1.04	0.00	0.00	0.00	0.00	0.00	0.00	0.00	0.00	0.00	2.07	1.04	0.00	0.00	7.26
			0.10	**03:00 ~ 04:00**	1.04	1.04	0.00	1.04	1.04	0.00	0.00	0.00	0.00	0.00	0.00	0.00	0.00	0.00	2.07	1.04	0.00	0.00	7.26
			0.10	**04:00 ~ 05:00**	1.04	1.04	0.00	1.04	1.04	0.00	0.00	0.00	0.00	0.00	0.00	0.00	0.00	0.00	2.07	1.04	0.00	0.00	7.26
			0.10	**05:00 ~ 06:00**	1.04	1.04	0.00	1.04	1.04	0.00	0.00	1.04	0.00	0.00	0.00	0.00	0.00	0.00	6.22	1.04	0.00	0.00	12.44
			0.10	**06:00 ~ 07:00**	2.07	1.04	0.00	1.04	1.04	0.00	1.04	4.15	0.00	0.00	0.00	0.00	0.00	0.00	15.56	1.04	0.00	0.00	26.96
			0.10	**07:00 ~ 08:00**	4.15	2.07	0.00	2.07	1.04	1.04	1.04	5.19	0.00	1.04	0.00	0.00	0.00	0.00	19.70	1.04	1.04	0.00	39.41
			0.10	**08:00 ~ 09:00**	5.19	3.11	0.00	3.11	1.04	1.04	1.04	6.22	0.00	1.04	0.00	0.00	0.00	0.00	16.59	1.04	1.04	0.00	40.44
			0.10	**09:00 ~ 10:00**	4.15	2.07	0.00	2.07	1.04	1.04	1.04	5.19	0.00	1.04	0.00	0.00	0.00	0.00	14.52	1.04	1.04	0.00	34.22
			0.10	**10:00 ~ 11:00**	4.15	2.07	0.00	2.07	1.04	1.04	1.04	4.15	0.00	1.04	0.00	0.00	0.00	0.00	14.52	1.04	1.04	0.00	33.18
			0.10	**11:00 ~ 12:00**	4.15	2.07	0.00	3.11	1.04	1.04	1.04	4.15	0.00	1.04	0.00	0.00	0.00	0.00	13.48	1.04	1.04	0.00	33.18
			0.10	**12:00 ~ 13:00**	3.11	2.07	0.00	1.04	1.04	0.00	1.04	5.19	0.00	0.00	0.00	0.00	0.00	0.00	14.52	1.04	0.00	0.00	29.04
			0.10	**13:00 ~ 14:00**	3.11	2.07	0.00	1.04	1.04	0.00	1.04	5.19	0.00	0.00	0.00	0.00	0.00	0.00	14.52	1.04	0.00	0.00	29.04
			0.10	**14:00 ~ 15:00**	3.11	2.07	0.00	1.04	1.04	0.00	1.04	5.19	0.00	0.00	0.00	0.00	0.00	0.00	14.52	1.04	0.00	0.00	29.04
			0.10	**15:00 ~ 16:00**	3.11	2.07	0.00	1.04	1.04	0.00	1.04	5.19	0.00	0.00	0.00	0.00	0.00	0.00	14.52	1.04	0.00	0.00	29.04
			0.10	**16:00 ~ 17:00**	3.11	2.07	0.00	1.04	1.04	0.00	1.04	5.19	0.00	0.00	0.00	0.00	0.00	0.00	14.52	1.04	0.00	0.00	29.04
			0.10	**17:00 ~ 18:00**	3.11	2.07	0.00	1.04	1.04	0.00	1.04	6.22	0.00	0.00	0.00	0.00	0.00	0.00	14.52	1.04	0.00	0.00	30.07
			0.10	**18:00 ~ 19:00**	3.11	2.07	0.00	1.04	1.04	0.00	1.04	6.22	0.00	0.00	0.00	0.00	0.00	0.00	15.56	1.04	0.00	0.00	31.11
			0.10	**19:00 ~ 20:00**	3.11	2.07	0.00	1.04	1.04	0.00	1.04	5.19	0.00	0.00	0.00	0.00	0.00	0.00	12.44	1.04	0.00	0.00	26.96
			0.10	**20:00 ~ 21:00**	2.07	1.04	0.00	1.04	1.04	0.00	1.04	3.11	0.00	0.00	0.00	0.00	0.00	0.00	11.41	1.04	0.00	0.00	21.78
			0.10	**21:00 ~ 22:00**	2.07	1.04	0.00	1.04	1.04	0.00	1.04	3.11	0.00	0.00	0.00	0.00	0.00	0.00	11.41	1.04	0.00	0.00	21.78
			0.10	**22:00 ~ 23:00**	2.07	1.04	0.00	1.04	1.04	0.00	1.04	3.11	0.00	0.00	0.00	0.00	0.00	0.00	10.37	1.04	0.00	0.00	20.74
			0.10	**23:00 ~ 00:00**	2.07	1.04	0.00	1.04	1.04	0.00	1.04	2.07	0.00	0.00	0.00	0.00	0.00	0.00	9.33	1.04	0.00	0.00	18.67
				Whole Day Total (veh*km)	65.33	39.41	0.00	32.15	24.89	5.19	20.74	86.07	0.00	5.19	0.00	0.00	0.00	0.00	272.73	24.89	5.19	0.00	581.76
123	Ma Tau Wai Road	SB	0.10	**00:00 ~ 01:00**	3.08	2.05	0.00	1.03	1.03	0.00	1.03	1.03	0.00	0.00	0.00	0.00	0.00	0.00	5.13	1.03	0.00	0.00	15.38
			0.10	**01:00 ~ 02:00**	2.05	1.03	0.00	1.03	1.03	0.00	1.03	0.00	0.00	0.00	0.00	0.00	0.00	0.00	3.08	1.03	0.00	0.00	10.25
			0.10	**02:00 ~ 03:00**	1.03	1.03	0.00	1.03	1.03	0.00	0.00	0.00	0.00	0.00	0.00	0.00	0.00	0.00	2.05	1.03	0.00	0.00	7.18
			0.10	**03:00 ~ 04:00**	1.03	1.03	0.00	1.03	1.03	0.00	0.00	0.00	0.00	0.00	0.00	0.00	0.00	0.00	2.05	1.03	0.00	0.00	7.18
			0.10	**04:00 ~ 05:00**	1.03	1.03	0.00	1.03	1.03	0.00	0.00	0.00	0.00	0.00	0.00	0.00	0.00	0.00	2.05	1.03	0.00	0.00	7.18
			0.10	**05:00 ~ 06:00**	2.05	1.03	0.00	1.03	1.03	0.00	0.00	1.03	0.00	0.00	0.00	0.00	0.00	0.00	6.15	1.03	0.00	0.00	13.33
			0.10	**06:00 ~ 07:00**	3.08	2.05	0.00	1.03	1.03	0.00	1.03	3.08	0.00	0.00	0.00	0.00	0.00	0.00	14.35	1.03	0.00	0.00	26.65
			0.10	**07:00 ~ 08:00**	5.13	3.08	0.00	2.05	1.03	1.03	1.03	5.13	0.00	1.03	0.00	0.00	0.00	0.00	18.45	1.03	1.03	0.00	39.98
			0.10	**08:00 ~ 09:00**	6.15	3.08	0.00	3.08	1.03	1.03	1.03	6.15	0.00	1.03	0.00	0.00	0.00	0.00	15.38	1.03	1.03	0.00	39.98
			0.10	**09:00 ~ 10:00**	5.13	3.08	0.00	2.05	1.03	1.03	1.03	5.13	0.00	1.03	0.00	0.00	0.00	0.00	13.33	1.03	1.03	0.00	34.85
			0.10	**10:00 ~ 11:00**	5.13	3.08	0.00	2.05	1.03	1.03	1.03	4.10	0.00	1.03	0.00	0.00	0.00	0.00	13.33	1.03	1.03	0.00	33.83
			0.10	**11:00 ~ 12:00**	5.13	3.08	0.00	2.05	1.03	1.03	1.03	4.10	0.00	1.03	0.00	0.00	0.00	0.00	13.33	1.03	1.03	0.00	33.83
			0.10	**12:00 ~ 13:00**	2.05	1.03	0.00	1.03	1.03	1.03	1.03	5.13	0.00	0.00	0.00	0.00	0.00	0.00	14.35	1.03	0.00	0.00	27.68
			0.10	**13:00 ~ 14:00**	2.05	1.03	0.00	1.03	1.03	1.03	1.03	5.13	0.00	0.00	0.00	0.00	0.00	0.00	15.38	1.03	0.00	0.00	28.70
			0.10	**14:00 ~ 15:00**	2.05	1.03	0.00	1.03	1.03	1.03	1.03	5.13	0.00	0.00	0.00	0.00	0.00	0.00	15.38	1.03	0.00	0.00	28.70
			0.10	**15:00 ~ 16:00**	2.05	1.03	0.00	1.03	1.03	1.03	1.03	5.13	0.00	0.00	0.00	0.00	0.00	0.00	15.38	1.03	0.00	0.00	28.70
			0.10	**16:00 ~ 17:00**	2.05	1.03	0.00	1.03	1.03	1.03	1.03	5.13	0.00	0.00	0.00	0.00	0.00	0.00	15.38	1.03	0.00	0.00	28.70
			0.10	**17:00 ~ 18:00**	2.05	1.03	0.00	1.03	1.03	1.03	1.03	6.15	0.00	0.00	0.00	0.00	0.00	0.00	15.38	1.03	0.00	0.00	29.73
			0.10	**18:00 ~ 19:00**	3.08	2.05	0.00	1.03	1.03	1.03	1.03	6.15	0.00	0.00	0.00	0.00	0.00	0.00	16.40	1.03	0.00	0.00	32.80
			0.10	**19:00 ~ 20:00**	2.05	1.03	0.00	1.03	1.03	1.03	1.03	5.13	0.00	0.00	0.00	0.00	0.00	0.00	13.33	1.03	0.00	0.00	26.65
			0.10	**20:00 ~ 21:00**	2.05	1.03	0.00	1.03	1.03	1.03	1.03	3.08	0.00	0.00	0.00	0.00	0.00	0.00	12.30	1.03	0.00	0.00	23.58
			0.10	**21:00 ~ 22:00**	2.05	1.03	0.00	1.03	1.03	1.03	1.03	3.08	0.00	0.00	0.00	0.00	0.00	0.00	11.28	1.03	0.00	0.00	22.55
			0.10	**22:00 ~ 23:00**	2.05	1.03	0.00	1.03	1.03	1.03	1.03	3.08	0.00	0.00	0.00	0.00	0.00	0.00	11.28	1.03	0.00	0.00	22.55
			0.10	**23:00 ~ 00:00**	2.05	1.03	0.00	1.03	1.03	1.03	1.03	3.08	0.00	0.00	0.00	0.00	0.00	0.00	10.25	1.03	0.00	0.00	21.53
				Whole Day Total (veh*km)	65.60	37.93	0.00	30.75	24.60	17.43	20.50	85.08	0.00	5.13	0.00	0.00	0.00	0.00	274.70	24.60	5.13	0.00	591.43
124	Ma Tau Wai Road	NB	0.03	**00:00 ~ 01:00**	0.66	0.33	0.00	0.66	0.33	0.00	0.33	0.33	0.00	0.00	0.00	0.00	0.00	0.00	1.65	0.33	0.00	0.00	4.61
			0.03	**01:00 ~ 02:00**	0.66	0.33	0.00	0.33	0.33	0.00	0.33	0.00	0.00	0.00	0.00	0.00	0.00	0.00	0.99	0.33	0.00	0.00	3.29
			0.03	**02:00 ~ 03:00**	0.33	0.33	0.00	0.33	0.33	0.00	0.33	0.00	0.00	0.00	0.00	0.00	0.00	0.00	0.66	0.33	0.00	0.00	2.63
			0.03	**03:00 ~ 04:00**	0.33	0.33	0.00	0.33	0.33	0.00	0.00	0.00	0.00	0.00	0.00	0.00	0.00	0.00	0.66	0.33	0.00	0.00	2.30
			0.03	**04:00 ~ 05:00**	0.33	0.33	0.00	0.33	0.33	0.00	0.00	0.00	0.00	0.00	0.00	0.00	0.00	0.00	0.66	0.33	0.00	0.00	2.30
			0.03	**05:00 ~ 06:00**	0.33	0.33	0.00	0.33	0.33	0.00	0.33	0.33	0.00	0.00	0.00	0.00	0.00	0.00	1.97	0.33	0.00	0.00	4.28
			0.03	**06:00 ~ 07:00**	0.99	0.33	0.00	0.66	0.33	0.00	0.33	0.99	0.00	0.00	0.00	0.00	0.00	0.00	4.94	0.33	0.00	0.00	8.88
			0.03	**07:00 ~ 08:00**	1.65	0.99	0.00	0.99	0.33	0.33	0.33	1.65	0.00	0.33	0.00	0.00	0.00	0.00	6.25	0.33	0.33	0.00	13.49
			0.03	**08:00 ~ 09:00**	1.97	0.99	0.00	0.99	0.33	0.33	0.33	1.97	0.00	0.33	0.00	0.00	0.00	0.00	5.26	0.33	0.33	0.00	13.16
			0.03	**09:00 ~ 10:00**	1.65	0.99	0.00	0.99	0.33	0.33	0.33	1.65	0.00	0.33	0.00	0.00	0.00	0.00	4.61	0.33	0.33	0.00	11.84
			0.03	**10:00 ~ 11:00**	1.65	0.99	0.00	0.99	0.33	0.33	0.33	1.32	0.00	0.33	0.00	0.00	0.00	0.00	4.61	0.33	0.33	0.00	11.52
			0.03	**11:00 ~ 12:00**	1.65	0.99	0.00	0.99	0.33	0.33	0.33	1.32	0.00	0.33	0.00	0.00	0.00	0.00	4.28	0.33	0.33	0.00	11.19
			0.03	**12:00 ~ 13:00**	1.65	0.99	0.00	0.66	0.33	0.33	0.33	1.65	0.00	0.33	0.00	0.00	0.00	0.00	4.28	0.33	0.00	0.00	10.86
			0.03	**13:00 ~ 14:00**	1.65	0.99	0.00	0.66	0.33	0.33	0.33	1.65	0.00	0.33	0.00	0.00	0.00	0.00	4.28	0.33	0.00	0.00	10.86
			0.03	**14:00 ~ 15:00**	1.65	0.99	0.00	0.66	0.33	0.33	0.33	1.65	0.00	0.33	0.00	0.00	0.00	0.00	4.28	0.33	0.00	0.00	10.86
			0.03	**15:00 ~ 16:00**	1.65	0.99	0.00	0.66	0.33	0.33	0.33	1.65	0.00	0.33	0.00	0.00	0.00	0.00	4.28	0.33	0.00	0.00	10.86
			0.03	**16:00 ~ 17:00**	1.65	0.99	0.00	0.66	0.33	0.33	0.33	1.65	0.00	0.33	0.00	0.00	0.00	0.00	4.28	0.33	0.00	0.00	10.86
			0.03	**17:00 ~ 18:00**	1.65	0.99	0.00	0.66	0.33	0.33	0.33	1.65	0.00	0.33	0.00	0.00	0.00	0.00	4.61	0.33	0.00	0.00	11.19
			0.03	**18:00 ~ 19:00**	1.97	0.99	0.00	0.66	0.33	0.33	0.33	1.97	0.00	0.33	0.00	0.00	0.00	0.00	4.61	0.33	0.00	0.00	11.84
			0.03	**19:00 ~ 20:00**	1.65	0.99	0.00	0.66	0.33	0.33	0.33	1.32	0.00	0.33	0.00	0.00	0.00	0.00	3.95	0.33	0.00	0.00	10.20
			0.03	**20:00 ~ 21:00**	1.32	0.66	0.00	0.66	0.33	0.33	0.33	0.99	0.00	0.33	0.00	0.00	0.00	0.00	3.62	0.33	0.00	0.00	8.88
			0.03	**21:00 ~ 22:00**	1.65	0.99	0.00	0.66	0.33	0.33	0.33	0.99	0.00	0.33	0.00	0.00	0.00	0.00	3.29	0.33	0.00	0.00	9.21
			0.03	**22:00 ~ 23:00**	1.32	0.66	0.00	0.66	0.33	0.33	0.33	0.99	0.00	0.33	0.00	0.00	0.00	0.00	3.29	0.33	0.00	0.00	8.55
			0.03	**23:00 ~ 00:00**	1.32	0.66	0.00	0.33	0.33	0.33	0.33	0.66	0.00	0.33	0.00	0.00	0.00	0.00	2.96	0.33	0.00	0.00	7.57
				Whole Day Total (veh*km)	31.26	18.10	0.00	15.46	7.90	5.59	7.24	26.32	0.00	5.59	0.00	0.00	0.00	0.00	84.22	7.90	1.65	0.00	211.22

Road No.	Road Name	Bound	Road Length (km)	Hour	PC	TAXI	LGV3	LGV4	LGV6	HGV7	HGV8	PLB	PV4	PV5	NFB6	NFB7	NFB8	FBSD	FBDD	MC	HGV9	NFB9	Total
125	To Kwa Wan Road	NB	0.32	**00:00 ~ 01:00**	12.69	6.35	0.00	6.35	3.17	3.17	3.17	3.17	0.00	0.00	0.00	0.00	0.00	0.00	15.87	3.17	0.00	0.00	57.11
			0.32	**01:00 ~ 02:00**	9.52	6.35	0.00	3.17	3.17	3.17	3.17	0.00	0.00	0.00	0.00	0.00	0.00	0.00	9.52	3.17	0.00	0.00	41.25
			0.32	**02:00 ~ 03:00**	6.35	3.17	0.00	3.17	3.17	0.00	3.17	0.00	0.00	0.00	0.00	0.00	0.00	0.00	6.35	3.17	0.00	0.00	28.56
			0.32	**03:00 ~ 04:00**	6.35	3.17	0.00	3.17	3.17	0.00	0.00	0.00	0.00	0.00	0.00	0.00	0.00	0.00	6.35	3.17	0.00	0.00	25.38
			0.32	**04:00 ~ 05:00**	6.35	3.17	0.00	3.17	3.17	0.00	0.00	0.00	0.00	0.00	0.00	0.00	0.00	0.00	6.35	3.17	0.00	0.00	25.38
			0.32	**05:00 ~ 06:00**	6.35	3.17	0.00	3.17	3.17	0.00	3.17	3.17	0.00	0.00	0.00	0.00	0.00	0.00	19.04	3.17	0.00	0.00	44.42
			0.32	**06:00 ~ 07:00**	12.69	6.35	0.00	6.35	3.17	3.17	3.17	9.52	0.00	0.00	0.00	0.00	0.00	0.00	47.60	3.17	0.00	0.00	95.19
			0.32	**07:00 ~ 08:00**	22.21	12.69	0.00	9.52	3.17	3.17	3.17	15.87	0.00	3.17	0.00	0.00	3.17	0.00	60.29	3.17	3.17	0.00	142.79
			0.32	**08:00 ~ 09:00**	28.56	15.87	0.00	9.52	6.35	3.17	3.17	19.04	0.00	3.17	0.00	0.00	3.17	0.00	50.77	3.17	3.17	0.00	149.13
			0.32	**09:00 ~ 10:00**	25.38	12.69	0.00	9.52	3.17	3.17	3.17	15.87	0.00	3.17	0.00	0.00	3.17	0.00	44.42	3.17	3.17	0.00	130.09
			0.32	**10:00 ~ 11:00**	25.38	12.69	0.00	9.52	3.17	3.17	3.17	12.69	0.00	3.17	0.00	0.00	3.17	0.00	44.42	3.17	3.17	0.00	126.92
			0.32	**11:00 ~ 12:00**	25.38	12.69	0.00	9.52	3.17	3.17	3.17	12.69	0.00	3.17	0.00	0.00	3.17	0.00	41.25	3.17	3.17	0.00	123.75
			0.32	**12:00 ~ 13:00**	25.38	12.69	0.00	6.35	3.17	3.17	3.17	15.87	0.00	3.17	0.00	0.00	3.17	0.00	41.25	3.17	0.00	0.00	120.57
			0.32	**13:00 ~ 14:00**	25.38	12.69	0.00	6.35	3.17	3.17	3.17	15.87	0.00	3.17	0.00	0.00	3.17	0.00	41.25	3.17	0.00	0.00	120.57
			0.32	**14:00 ~ 15:00**	25.38	12.69	0.00	6.35	3.17	3.17	3.17	15.87	0.00	3.17	0.00	0.00	3.17	0.00	41.25	3.17	0.00	0.00	120.57
			0.32	**15:00 ~ 16:00**	25.38	12.69	0.00	6.35	3.17	3.17	3.17	15.87	0.00	3.17	0.00	0.00	3.17	0.00	41.25	3.17	0.00	0.00	120.57
			0.32	**16:00 ~ 17:00**	28.56	15.87	0.00	6.35	3.17	3.17	3.17	15.87	0.00	3.17	0.00	0.00	3.17	0.00	41.25	3.17	0.00	0.00	126.92
			0.32	**17:00 ~ 18:00**	28.56	15.87	0.00	6.35	3.17	3.17	3.17	15.87	0.00	3.17	0.00	0.00	3.17	0.00	44.42	3.17	0.00	0.00	130.09
			0.32	**18:00 ~ 19:00**	28.56	15.87	0.00	6.35	3.17	3.17	3.17	19.04	0.00	3.17	0.00	0.00	3.17	0.00	44.42	3.17	0.00	0.00	133.27
			0.32	**19:00 ~ 20:00**	25.38	12.69	0.00	6.35	3.17	3.17	3.17	12.69	0.00	3.17	0.00	0.00	3.17	0.00	38.08	3.17	0.00	0.00	114.23
			0.32	**20:00 ~ 21:00**	22.21	12.69	0.00	6.35	3.17	3.17	3.17	9.52	0.00	3.17	0.00	0.00	3.17	0.00	34.90	3.17	0.00	0.00	104.71
			0.32	**21:00 ~ 22:00**	22.21	12.69	0.00	6.35	3.17	3.17	3.17	9.52	0.00	3.17	0.00	0.00	3.17	0.00	31.73	3.17	0.00	0.00	101.54
			0.32	**22:00 ~ 23:00**	22.21	12.69	0.00	6.35	3.17	3.17	3.17	9.52	0.00	3.17	0.00	0.00	3.17	0.00	31.73	3.17	0.00	0.00	101.54
			0.32	**23:00 ~ 00:00**	15.87	9.52	0.00	3.17	3.17	3.17	3.17	6.35	0.00	3.17	0.00	0.00	3.17	0.00	28.56	3.17	0.00	0.00	82.50
				Whole Day Total (veh*km)	482.30	257.01	0.00	149.13	79.33	63.46	69.81	253.84	0.00	53.94	0.00	0.00	53.94	0.00	812.29	76.15	15.87	0.00	2367.06
126	To Kwa Wan Road	SB	0.17	**00:00 ~ 01:00**	15.55	8.64	0.00	6.91	3.46	1.73	1.73	1.73	0.00	1.73	0.00	0.00	1.73	0.00	10.37	1.73	1.73	0.00	57.02
			0.17	**01:00 ~ 02:00**	10.37	5.18	0.00	5.18	1.73	1.73	1.73	0.00	0.00	1.73	0.00	0.00	1.73	0.00	5.18	1.73	1.73	0.00	38.02
			0.17	**02:00 ~ 03:00**	8.64	5.18	0.00	3.46	1.73	1.73	1.73	0.00	0.00	1.73	0.00	0.00	0.00	0.00	3.46	1.73	0.00	0.00	29.38
			0.17	**03:00 ~ 04:00**	6.91	3.46	0.00	3.46	1.73	1.73	1.73	0.00	0.00	1.73	0.00	0.00	0.00	0.00	3.46	1.73	0.00	0.00	25.92
			0.17	**04:00 ~ 05:00**	6.91	3.46	0.00	3.46	1.73	1.73	1.73	0.00	0.00	1.73	0.00	0.00	0.00	0.00	3.46	1.73	0.00	0.00	25.92
			0.17	**05:00 ~ 06:00**	8.64	5.18	0.00	3.46	1.73	1.73	1.73	1.73	0.00	1.73	0.00	0.00	0.00	0.00	12.10	1.73	0.00	0.00	39.74
			0.17	**06:00 ~ 07:00**	15.55	8.64	0.00	6.91	3.46	1.73	1.73	6.91	0.00	1.73	0.00	0.00	1.73	0.00	31.10	1.73	1.73	0.00	82.94
			0.17	**07:00 ~ 08:00**	31.10	15.55	1.73	12.10	5.18	1.73	1.73	10.37	0.00	1.73	1.73	1.73	1.73	0.00	38.02	3.46	1.73	0.00	129.60
			0.17	**08:00 ~ 09:00**	39.74	20.74	1.73	15.55	6.91	1.73	1.73	12.10	0.00	1.73	1.73	1.73	1.73	0.00	32.83	5.18	1.73	0.00	146.88
			0.17	**09:00 ~ 10:00**	34.56	17.28	1.73	13.82	5.18	1.73	1.73	10.37	0.00	1.73	1.73	1.73	1.73	0.00	29.38	5.18	1.73	0.00	129.60
			0.17	**10:00 ~ 11:00**	32.83	17.28	1.73	13.82	5.18	1.73	1.73	8.64	0.00	1.73	1.73	1.73	1.73	0.00	27.65	3.46	1.73	0.00	122.69
			0.17	**11:00 ~ 12:00**	34.56	17.28	1.73	13.82	5.18	1.73	1.73	8.64	0.00	1.73	1.73	1.73	1.73	0.00	27.65	5.18	1.73	0.00	126.14
			0.17	**12:00 ~ 13:00**	24.19	12.10	0.00	3.46	1.73	1.73	1.73	10.37	0.00	1.73	1.73	1.73	1.73	0.00	31.10	3.46	1.73	0.00	98.50
			0.17	**13:00 ~ 14:00**	24.19	12.10	0.00	3.46	1.73	1.73	1.73	10.37	0.00	1.73	1.73	1.73	1.73	0.00	31.10	3.46	1.73	0.00	98.50
			0.17	**14:00 ~ 15:00**	25.92	13.82	0.00	3.46	1.73	1.73	1.73	10.37	0.00	1.73	1.73	1.73	1.73	0.00	31.10	3.46	1.73	0.00	101.95
			0.17	**15:00 ~ 16:00**	25.92	13.82	0.00	3.46	1.73	1.73	1.73	10.37	0.00	1.73	1.73	1.73	1.73	0.00	31.10	3.46	1.73	0.00	101.95
			0.17	**16:00 ~ 17:00**	25.92	13.82	0.00	5.18	1.73	1.73	1.73	10.37	0.00	1.73	1.73	1.73	1.73	0.00	31.10	3.46	1.73	0.00	103.68
			0.17	**17:00 ~ 18:00**	25.92	13.82	0.00	5.18	1.73	1.73	1.73	12.10	0.00	1.73	1.73	1.73	1.73	0.00	31.10	3.46	1.73	0.00	105.41
			0.17	**18:00 ~ 19:00**	27.65	13.82	0.00	5.18	1.73	1.73	1.73	12.10	0.00	1.73	1.73	1.73	1.73	0.00	32.83	3.46	1.73	0.00	108.86
			0.17	**19:00 ~ 20:00**	24.19	12.10	0.00	3.46	1.73	1.73	1.73	10.37	0.00	1.73	1.73	1.73	1.73	0.00	27.65	3.46	1.73	0.00	95.04
			0.17	**20:00 ~ 21:00**	20.74	10.37	0.00	3.46	1.73	1.73	1.73	6.91	0.00	1.73	1.73	1.73	1.73	0.00	24.19	3.46	1.73	0.00	82.94
			0.17	**21:00 ~ 22:00**	22.46	12.10	0.00	3.46	1.73	1.73	1.73	6.91	0.00	1.73	1.73	1.73	1.73	0.00	24.19	3.46	1.73	0.00	86.40
			0.17	**22:00 ~ 23:00**	20.74	10.37	0.00	3.46	1.73	1.73	1.73	6.91	0.00	1.73	1.73	1.73	1.73	0.00	22.46	3.46	1.73	0.00	81.22
			0.17	**23:00 ~ 00:00**	17.28	8.64	0.00	3.46	1.73	1.73	1.73	5.18	0.00	1.73	1.73	1.73	1.73	0.00	20.74	1.73	1.73	0.00	70.85
				Whole Day Total (veh*km)	530.50	274.75	8.64	148.61	63.94	41.47	41.47	172.80	0.00	41.47	29.38	29.38	34.56	0.00	563.33	74.30	34.56	0.00	2089.15
127	Ma Tau Wai Road	SB	0.11	**00:00 ~ 01:00**	16.22	8.65	0.00	5.41	2.16	1.08	1.08	1.08	0.00	1.08	1.08	0.00	1.08	0.00	6.49	2.16	1.08	0.00	48.65
			0.11	**01:00 ~ 02:00**	10.81	5.41	0.00	4.32	2.16	1.08	1.08	0.00	0.00	1.08	1.08	0.00	1.08	0.00	3.24	1.08	1.08	0.00	33.51
			0.11	**02:00 ~ 03:00**	7.57	4.32	0.00	3.24	1.08	1.08	1.08	0.00	0.00	1.08	0.00	0.00	1.08	0.00	2.16	1.08	1.08	0.00	24.86
			0.11	**03:00 ~ 04:00**	6.49	3.24	0.00	2.16	1.08	1.08	1.08	0.00	0.00	1.08	0.00	0.00	0.00	0.00	2.16	1.08	0.00	0.00	19.46
			0.11	**04:00 ~ 05:00**	6.49	3.24	0.00	2.16	1.08	1.08	1.08	0.00	0.00	1.08	0.00	0.00	0.00	0.00	2.16	1.08	0.00	0.00	19.46
			0.11	**05:00 ~ 06:00**	8.65	4.32	0.00	3.24	1.08	1.08	1.08	1.08	0.00	1.08	0.00	0.00	1.08	0.00	7.57	1.08	1.08	0.00	32.43
			0.11	**06:00 ~ 07:00**	16.22	8.65	0.00	5.41	2.16	1.08	1.08	4.32	0.00	1.08	1.08	0.00	1.08	0.00	19.46	2.16	1.08	0.00	64.86
			0.11	**07:00 ~ 08:00**	32.43	16.22	1.08	10.81	4.32	1.08	1.08	6.49	1.08	1.08	1.08	1.08	1.08	0.00	23.78	4.32	1.08	0.00	108.10
			0.11	**08:00 ~ 09:00**	40.00	20.54	1.08	12.97	5.41	1.08	2.16	7.57	1.08	1.08	1.08	1.08	1.08	0.00	20.54	4.32	1.08	0.00	122.15
			0.11	**09:00 ~ 10:00**	34.59	18.38	1.08	11.89	4.32	1.08	2.16	6.49	1.08	1.08	1.08	1.08	1.08	0.00	18.38	4.32	1.08	0.00	109.18
			0.11	**10:00 ~ 11:00**	33.51	17.30	1.08	11.89	4.32	1.08	1.08	5.41	1.08	1.08	1.08	1.08	1.08	0.00	17.30	4.32	1.08	0.00	103.78
			0.11	**11:00 ~ 12:00**	35.67	18.38	1.08	11.89	4.32	1.08	2.16	5.41	1.08	1.08	1.08	1.08	1.08	0.00	17.30	4.32	1.08	0.00	108.10
			0.11	**12:00 ~ 13:00**	24.86	12.97	0.00	4.32	2.16	1.08	1.08	6.49	1.08	1.08	1.08	1.08	1.08	0.00	19.46	3.24	1.08	0.00	82.16
			0.11	**13:00 ~ 14:00**	24.86	12.97	0.00	4.32	2.16	1.08	1.08	6.49	1.08	1.08	1.08	1.08	1.08	0.00	19.46	3.24	1.08	0.00	82.16
			0.11	**14:00 ~ 15:00**	25.94	12.97	0.00	4.32	2.16	1.08	1.08	6.49	1.08	1.08	1.08	1.08	1.08	0.00	19.46	3.24	1.08	0.00	83.24
			0.11	**15:00 ~ 16:00**	25.94	12.97	0.00	4.32	2.16	1.08	1.08	6.49	1.08	1.08	1.08	1.08	1.08	0.00	19.46	3.24	1.08	0.00	83.24
			0.11	**16:00 ~ 17:00**	27.03	14.05	0.00	4.32	2.16	1.08	1.08	6.49	1.08	1.08	1.08	1.08	1.08	0.00	19.46	3.24	1.08	0.00	85.40
			0.11	**17:00 ~ 18:00**	25.94	14.05	0.00	4.32	2.16	1.08	1.08	7.57	1.08	1.08	1.08	1.08	1.08	0.00	19.46	3.24	1.08	0.00	85.40
			0.11	**18:00 ~ 19:00**	28.11	14.05	0.00	4.32	2.16	1.08	1.08	7.57	1.08	1.08	1.08	1.08	1.08	0.00	20.54	3.24	1.08	0.00	88.64
			0.11	**19:00 ~ 20:00**	24.86	12.97	0.00	4.32	2.16	1.08	1.08	6.49	1.08	1.08	1.08	1.08	1.08	0.00	17.30	3.24	1.08	0.00	79.99
			0.11	**20:00 ~ 21:00**	21.62	10.81	0.00	3.24	1.08	1.08	1.08	4.32	1.08	1.08	1.08	1.08	1.08	0.00	15.13	3.24	1.08	0.00	68.10
			0.11	**21:00 ~ 22:00**	21.62	10.81	0.00	3.24	2.16	1.08	1.08	4.32	1.08	1.08	1.08	1.08	1.08	0.00	15.13	3.24	1.08	0.00	69.18
			0.11	**22:00 ~ 23:00**	20.54	10.81	0.00	3.24	1.08	1.08	1.08	4.32	1.08	1.08	1.08	1.08	1.08	0.00	14.05	2.16	1.08	0.00	64.86
			0.11	**23:00 ~ 00:00**	16.22	8.65	0.00	3.24	1.08	1.08	1.08	3.24	1.08	1.08	1.08	1.08	1.08	0.00	12.97	2.16	1.08	0.00	56.21
				Whole Day Total (veh*km)	536.18	276.74	5.41	132.96	56.21	25.94	29.19	108.10	18.38	25.94	21.62	18.38	23.78	0.00	352.41	68.10	23.78	0.00	1723.11
128	Wing Kwong Street	WB	0.14	**00:00 ~ 01:00**	5.53	2.76	0.00	1.38	1.38	0.00	1.38	0.00	0.00	0.00	0.00	0.00	0.00	0.00	0.00	1.38	0.00	0.00	13.82
			0.14	**01:00 ~ 02:00**	4.15	2.76	0.00	1.38	1.38	0.00	1.38	0.00	0.00	0.00	0.00	0.00	0.00	0.00	0.00	1.38	0.00	0.00	12.44
			0.14	**02:00 ~ 03:00**	2.76	1.38	0.00	1.38	1.38	0.00	0.00	0.00	0.00	0.00	0.00	0.00	0.00	0.00	0.00	1.38	0.00	0.00	8.29
			0.14	**03:00 ~ 04:00**	2.76	1.38	0.00	1.38	1.38	0.00	0.00	0.00	0.00	0.00	0.00	0.00	0.00	0.00	0.00	1.38	0.00	0.00	8.29
			0.14	**04:00 ~ 05:00**	2.76	1.38	0.00	1.38	1.38	0.00	0.00	0.00	0.00	0.00	0.00	0.00	0.00	0.00	0.00	1.38	0.00	0.00	8.29
			0.14	**05:00 ~ 06:00**	2.76	1.38	0.00	1.38	1.38	0.00	0.00	0.00	0.00	0.00	0.00	0.00	0.00	0.00	0.00	1.38	0.00	0.00	8.29
			0.14	**06:00 ~ 07:00**	5.53	2.76	0.00	1.38	1.38	0.00	1.38	0.00	0.00	0.00	0.00	0.00	0.00	0.00	0.00	1.38	0.00	0.00	13.82
			0.14	**07:00 ~ 08:00**	9.67	5.53	0.00	2.76	1.38	1.38	1.38	0.00	0.00	1.38	0.00	0.00	1.38	0.00	0.00	1.38	0.00	0.00	26.26
			0.14	**08:00 ~ 09:00**	12.44	6.91	0.00	2.76	1.38	1.38	1.38	0.00	0.00	1.38	0.00	0.00	1.38	0.00	0.00	1.38	0.00	0.00	30.40
			0.14	**09:00 ~ 10:00**	11.06	5.53	0.00	2.76	1.38	1.38	1.38	0.00	0.00	1.38	0.00	0.00	1.38	0.00	0.00	1.38	0.00	0.00	27.64
			0.14	**10:00 ~ 11:00**	11.06	5.53	0.00	2.76	1.38	1.38	1.38	0.00	0.00	1.38	0.00	0.00	1.38	0.00	0.00	1.38	0.00	0.00	27.64
			0.14	**11:00 ~ 12:00**	11.06	5.53	0.00	2.76	1.38	1.38	1.38	0.00	0.00	1.38	0.00	0.00	1.38	0.00	0.00	1.38	0.00	0.00	27.64
			0.14	**12:00 ~ 13:00**	5.53	2.76	0.00	1.38	1.38	0.00	1.38	0.00	0.00	1.38	0.00	0.00	0.00	0.00	0.00	1.38	0.00	0.00	15.20
			0.14	**13:00 ~ 14:00**	5.53	2.76	0.00	1.38	1.38	0.00	1.38	0.00	0.00	1.38	0.00	0.00	0.00	0.00	0.00	1.38	0.00	0.00	15.20
			0.14	**14:00 ~ 15:00**	5.53	2.76	0.00	1.38	1.38	0.00	1.38	0.00	0.00	1.38	0.00	0.00	0.00	0.00	0.00	1.38	0.00	0.00	15.20
			0.14	**15:00 ~ 16:00**	5.53	2.76	0.00	1.38	1.38	0.00	1.38	0.00	0.00	1.38	0.00	0.00	0.00	0.00	0.00	1.38	0.00	0.00	15.20
			0.14	**16:00 ~ 17:00**	5.53	2.76	0.00	1.38	1.38	0.00	1.38	0.00	0.00	1.38	0.00	0.00	0.00	0.00	0.00	1.38	0.00	0.00	15.20
			0.14	**17:00 ~ 18:00**	5.53	2.76	0.00	1.38	1.38	0.00	1.38	0.00	0.00	1.38	0.00	0.00	0.00	0.00	0.00	1.38	0.00	0.00	15.20
			0.14	**18:00 ~ 19:00**	5.53	2.76	0.00	1.38	1.38	0.00	1.38	0.00	0.00	1.38	0.00	0.00	0.00	0.00	0.00	1.38	0.00	0.00	15.20
			0.14	**19:00 ~ 20:00**	5.53	2.76	0.00	1.38	1.38	0.00	1.38	0.00	0.00	1.38	0.00	0.00	0.00	0.00	0.00	1.38	0.00	0.00	15.20
			0.14	**20:00 ~ 21:00**	4.15	2.76	0.00	1.38	1.38	0.00	1.38	0.00	0.00	1.38	0.00	0.00	0.00	0.00	0.00	1.38	0.00	0.00	13.82
			0.14	**21:00 ~ 22:00**	4.15	2.76	0.00	1.38	1.38	0.00	1.38	0.00	0.00	1.38	0.00	0.00	0.00	0.00	0.00	1.38	0.00	0.00	13.82
			0.14	**22:00 ~ 23:00**	4.15	2.76	0.00	1.38	1.38	0.00	1.38	0.00	0.00	1.38	0.00	0.00	0.00	0.00	0.00	1.38	0.00	0.00	13.82
			0.14	**23:00 ~ 00:00**	4.15	2.76	0.00	1.38	1.38	0.00	1.38	0.00	0.00	1.38	0.00	0.00	0.00	0.00	0.00	1.38	0.00	0.00	13.82
				Whole Day Total (veh*km)	142.35	76.01	0.00	40.08	33.17	6.91	27.64	0.00	0.00	23.49	0.00	0.00	6.91	0.00	0.00	33.17	0.00	0.00	389.72

Road No.	Road Name	Bound	Road Length (km)	Hour	PC	TAXI	LGV3	LGV4	LGV6	HGV7	HGV8	PLB	PV4	PV5	NFB6	NFB7	NFB8	FBSD	FBDD	MC	HGV9	NFB9	Total
129	Kai Ming Street	EB	0.03	**00:00 ~ 01:00**	0.35	0.35	0.00	0.00	0.00	0.00	0.00	0.00	0.00	0.00	0.00	0.00	0.00	0.00	0.00	0.00	0.00	0.00	0.69
			0.03	**01:00 ~ 02:00**	0.35	0.35	0.00	0.00	0.00	0.00	0.00	0.00	0.00	0.00	0.00	0.00	0.00	0.00	0.00	0.00	0.00	0.00	0.69
			0.03	**02:00 ~ 03:00**	0.35	0.35	0.00	0.00	0.00	0.00	0.00	0.00	0.00	0.00	0.00	0.00	0.00	0.00	0.00	0.00	0.00	0.00	0.69
			0.03	**03:00 ~ 04:00**	0.35	0.35	0.00	0.00	0.00	0.00	0.00	0.00	0.00	0.00	0.00	0.00	0.00	0.00	0.00	0.00	0.00	0.00	0.69
			0.03	**04:00 ~ 05:00**	0.35	0.35	0.00	0.00	0.00	0.00	0.00	0.00	0.00	0.00	0.00	0.00	0.00	0.00	0.00	0.00	0.00	0.00	0.69
			0.03	**05:00 ~ 06:00**	0.35	0.35	0.00	0.00	0.00	0.00	0.00	0.00	0.00	0.00	0.00	0.00	0.00	0.00	0.00	0.00	0.00	0.00	0.69
			0.03	**06:00 ~ 07:00**	0.35	0.35	0.00	0.00	0.00	0.00	0.00	0.00	0.00	0.00	0.00	0.00	0.00	0.00	0.00	0.00	0.00	0.00	0.69
			0.03	**07:00 ~ 08:00**	0.35	0.35	0.00	0.35	0.00	0.00	0.00	0.00	0.00	0.00	0.00	0.00	0.00	0.00	0.00	0.35	0.00	0.00	1.38
			0.03	**08:00 ~ 09:00**	0.69	0.35	0.00	0.35	0.00	0.00	0.00	0.00	0.00	0.00	0.00	0.00	0.00	0.00	0.00	0.35	0.00	0.00	1.73
			0.03	**09:00 ~ 10:00**	0.35	0.35	0.00	0.35	0.00	0.00	0.00	0.00	0.00	0.00	0.00	0.00	0.00	0.00	0.00	0.35	0.00	0.00	1.38
			0.03	**10:00 ~ 11:00**	0.35	0.35	0.00	0.35	0.00	0.00	0.00	0.00	0.00	0.00	0.00	0.00	0.00	0.00	0.00	0.35	0.00	0.00	1.38
			0.03	**11:00 ~ 12:00**	0.35	0.35	0.00	0.35	0.00	0.00	0.00	0.00	0.00	0.00	0.00	0.00	0.00	0.00	0.00	0.35	0.00	0.00	1.38
			0.03	**12:00 ~ 13:00**	0.35	0.35	0.00	0.35	0.00	0.00	0.00	0.00	0.00	0.00	0.00	0.00	0.00	0.00	0.00	0.35	0.00	0.00	1.38
			0.03	**13:00 ~ 14:00**	0.35	0.35	0.00	0.35	0.00	0.00	0.00	0.00	0.00	0.00	0.00	0.00	0.00	0.00	0.00	0.35	0.00	0.00	1.38
			0.03	**14:00 ~ 15:00**	0.35	0.35	0.00	0.35	0.00	0.00	0.00	0.00	0.00	0.00	0.00	0.00	0.00	0.00	0.00	0.35	0.00	0.00	1.38
			0.03	**15:00 ~ 16:00**	0.35	0.35	0.00	0.35	0.00	0.00	0.00	0.00	0.00	0.00	0.00	0.00	0.00	0.00	0.00	0.35	0.00	0.00	1.38
			0.03	**16:00 ~ 17:00**	0.35	0.35	0.00	0.35	0.00	0.00	0.00	0.00	0.00	0.00	0.00	0.00	0.00	0.00	0.00	0.35	0.00	0.00	1.38
			0.03	**17:00 ~ 18:00**	0.35	0.35	0.00	0.35	0.00	0.00	0.00	0.00	0.00	0.00	0.00	0.00	0.00	0.00	0.00	0.35	0.00	0.00	1.38
			0.03	**18:00 ~ 19:00**	0.69	0.35	0.00	0.35	0.00	0.00	0.00	0.00	0.00	0.00	0.00	0.00	0.00	0.00	0.00	0.35	0.00	0.00	1.73
			0.03	**19:00 ~ 20:00**	0.35	0.35	0.00	0.35	0.00	0.00	0.00	0.00	0.00	0.00	0.00	0.00	0.00	0.00	0.00	0.35	0.00	0.00	1.38
			0.03	**20:00 ~ 21:00**	0.35	0.35	0.00	0.35	0.00	0.00	0.00	0.00	0.00	0.00	0.00	0.00	0.00	0.00	0.00	0.35	0.00	0.00	1.38
			0.03	**21:00 ~ 22:00**	0.35	0.35	0.00	0.35	0.00	0.00	0.00	0.00	0.00	0.00	0.00	0.00	0.00	0.00	0.00	0.35	0.00	0.00	1.38
			0.03	**22:00 ~ 23:00**	0.35	0.35	0.00	0.35	0.00	0.00	0.00	0.00	0.00	0.00	0.00	0.00	0.00	0.00	0.00	0.35	0.00	0.00	1.38
			0.03	**23:00 ~ 00:00**	0.35	0.35	0.00	0.35	0.00	0.00	0.00	0.00	0.00	0.00	0.00	0.00	0.00	0.00	0.00	0.35	0.00	0.00	1.38
				Whole Day Total (veh*km)	8.97	8.28	0.00	5.87	0.00	0.00	0.00	0.00	0.00	0.00	0.00	0.00	0.00	0.00	0.00	5.87	0.00	0.00	28.98

Road No.	Road Name	Bound	Road Length (km)	Hour	PC	TAXI	LGV3	LGV4	LGV6	HGV7	HGV8	PLB	PV4	PV5	NFB6	NFB7	NFB8	FBSD	FBDD	MC	HGV9	NFB9	Total
130	Kai Ming Street	WB	0.03	**00:00 ~ 01:00**	0.35	0.35	0.00	0.00	0.00	0.00	0.00	0.00	0.00	0.00	0.00	0.00	0.00	0.00	0.00	0.00	0.00	0.00	0.69
			0.03	**01:00 ~ 02:00**	0.35	0.35	0.00	0.00	0.00	0.00	0.00	0.00	0.00	0.00	0.00	0.00	0.00	0.00	0.00	0.00	0.00	0.00	0.69
			0.03	**02:00 ~ 03:00**	0.35	0.35	0.00	0.00	0.00	0.00	0.00	0.00	0.00	0.00	0.00	0.00	0.00	0.00	0.00	0.00	0.00	0.00	0.69
			0.03	**03:00 ~ 04:00**	0.35	0.35	0.00	0.00	0.00	0.00	0.00	0.00	0.00	0.00	0.00	0.00	0.00	0.00	0.00	0.00	0.00	0.00	0.69
			0.03	**04:00 ~ 05:00**	0.35	0.35	0.00	0.00	0.00	0.00	0.00	0.00	0.00	0.00	0.00	0.00	0.00	0.00	0.00	0.00	0.00	0.00	0.69
			0.03	**05:00 ~ 06:00**	0.35	0.35	0.00	0.00	0.00	0.00	0.00	0.00	0.00	0.00	0.00	0.00	0.00	0.00	0.00	0.00	0.00	0.00	0.69
			0.03	**06:00 ~ 07:00**	0.35	0.35	0.00	0.00	0.00	0.00	0.00	0.00	0.00	0.00	0.00	0.00	0.00	0.00	0.00	0.00	0.00	0.00	0.69
			0.03	**07:00 ~ 08:00**	0.35	0.35	0.00	0.35	0.00	0.00	0.00	0.00	0.00	0.00	0.00	0.00	0.00	0.00	0.00	0.35	0.00	0.00	1.38
			0.03	**08:00 ~ 09:00**	0.69	0.35	0.00	0.35	0.00	0.00	0.00	0.00	0.00	0.00	0.00	0.00	0.00	0.00	0.00	0.35	0.00	0.00	1.73
			0.03	**09:00 ~ 10:00**	0.35	0.35	0.00	0.35	0.00	0.00	0.00	0.00	0.00	0.00	0.00	0.00	0.00	0.00	0.00	0.35	0.00	0.00	1.38
			0.03	**10:00 ~ 11:00**	0.35	0.35	0.00	0.35	0.00	0.00	0.00	0.00	0.00	0.00	0.00	0.00	0.00	0.00	0.00	0.35	0.00	0.00	1.38
			0.03	**11:00 ~ 12:00**	0.35	0.35	0.00	0.35	0.00	0.00	0.00	0.00	0.00	0.00	0.00	0.00	0.00	0.00	0.00	0.35	0.00	0.00	1.38
			0.03	**12:00 ~ 13:00**	0.35	0.35	0.00	0.35	0.00	0.00	0.00	0.00	0.00	0.00	0.00	0.00	0.00	0.00	0.00	0.35	0.00	0.00	1.38
			0.03	**13:00 ~ 14:00**	0.35	0.35	0.00	0.35	0.00	0.00	0.00	0.00	0.00	0.00	0.00	0.00	0.00	0.00	0.00	0.35	0.00	0.00	1.38
			0.03	**14:00 ~ 15:00**	0.35	0.35	0.00	0.35	0.00	0.00	0.00	0.00	0.00	0.00	0.00	0.00	0.00	0.00	0.00	0.35	0.00	0.00	1.38
			0.03	**15:00 ~ 16:00**	0.35	0.35	0.00	0.35	0.00	0.00	0.00	0.00	0.00	0.00	0.00	0.00	0.00	0.00	0.00	0.35	0.00	0.00	1.38
			0.03	**16:00 ~ 17:00**	0.35	0.35	0.00	0.35	0.00	0.00	0.00	0.00	0.00	0.00	0.00	0.00	0.00	0.00	0.00	0.35	0.00	0.00	1.38
			0.03	**17:00 ~ 18:00**	0.35	0.35	0.00	0.35	0.00	0.00	0.00	0.00	0.00	0.00	0.00	0.00	0.00	0.00	0.00	0.35	0.00	0.00	1.38
			0.03	**18:00 ~ 19:00**	0.69	0.35	0.00	0.35	0.00	0.00	0.00	0.00	0.00	0.00	0.00	0.00	0.00	0.00	0.00	0.35	0.00	0.00	1.73
			0.03	**19:00 ~ 20:00**	0.35	0.35	0.00	0.35	0.00	0.00	0.00	0.00	0.00	0.00	0.00	0.00	0.00	0.00	0.00	0.35	0.00	0.00	1.38
			0.03	**20:00 ~ 21:00**	0.35	0.35	0.00	0.35	0.00	0.00	0.00	0.00	0.00	0.00	0.00	0.00	0.00	0.00	0.00	0.35	0.00	0.00	1.38
			0.03	**21:00 ~ 22:00**	0.35	0.35	0.00	0.35	0.00	0.00	0.00	0.00	0.00	0.00	0.00	0.00	0.00	0.00	0.00	0.35	0.00	0.00	1.38
			0.03	**22:00 ~ 23:00**	0.35	0.35	0.00	0.35	0.00	0.00	0.00	0.00	0.00	0.00	0.00	0.00	0.00	0.00	0.00	0.35	0.00	0.00	1.38
			0.03	**23:00 ~ 00:00**	0.35	0.35	0.00	0.35	0.00	0.00	0.00	0.00	0.00	0.00	0.00	0.00	0.00	0.00	0.00	0.35	0.00	0.00	1.38
				Whole Day Total (veh*km)	8.97	8.28	0.00	5.87	0.00	0.00	0.00	0.00	0.00	0.00	0.00	0.00	0.00	0.00	0.00	5.87	0.00	0.00	28.98

Road No.	Road Name	Bound	Road Length (km)	Hour	PC	TAXI	LGV3	LGV4	LGV6	HGV7	HGV8	PLB	PV4	PV5	NFB6	NFB7	NFB8	FBSD	FBDD	MC	HGV9	NFB9	Total
131	Kai Ming Street	WB	0.10	**00:00 ~ 01:00**	0.96	0.96	0.00	0.96	0.00	0.00	0.00	0.00	0.00	0.00	0.00	0.00	0.00	0.00	0.00	0.96	0.00	0.00	3.82
			0.10	**01:00 ~ 02:00**	0.96	0.96	0.00	0.96	0.00	0.00	0.00	0.00	0.00	0.00	0.00	0.00	0.00	0.00	0.00	0.96	0.00	0.00	3.82
			0.10	**02:00 ~ 03:00**	0.96	0.96	0.00	0.00	0.00	0.00	0.00	0.00	0.00	0.00	0.00	0.00	0.00	0.00	0.00	0.00	0.00	0.00	1.91
			0.10	**03:00 ~ 04:00**	0.96	0.96	0.00	0.00	0.00	0.00	0.00	0.00	0.00	0.00	0.00	0.00	0.00	0.00	0.00	0.00	0.00	0.00	1.91
			0.10	**04:00 ~ 05:00**	0.96	0.96	0.00	0.00	0.00	0.00	0.00	0.00	0.00	0.00	0.00	0.00	0.00	0.00	0.00	0.00	0.00	0.00	1.91
			0.10	**05:00 ~ 06:00**	0.96	0.96	0.00	0.00	0.00	0.00	0.00	0.00	0.00	0.00	0.00	0.00	0.00	0.00	0.00	0.00	0.00	0.00	1.91
			0.10	**06:00 ~ 07:00**	0.96	0.96	0.00	0.96	0.00	0.00	0.00	0.00	0.00	0.00	0.00	0.00	0.00	0.00	0.00	0.96	0.00	0.00	3.82
			0.10	**07:00 ~ 08:00**	1.91	0.96	0.00	0.96	0.96	0.00	0.00	0.00	0.00	0.00	0.00	0.00	0.00	0.00	0.00	0.96	0.00	0.00	5.73
			0.10	**08:00 ~ 09:00**	1.91	0.96	0.00	0.96	0.96	0.00	0.00	0.00	0.00	0.00	0.00	0.00	0.00	0.00	0.00	0.96	0.00	0.00	5.73
			0.10	**09:00 ~ 10:00**	1.91	0.96	0.00	0.96	0.96	0.00	0.00	0.00	0.00	0.00	0.00	0.00	0.00	0.00	0.00	0.96	0.00	0.00	5.73
			0.10	**10:00 ~ 11:00**	1.91	0.96	0.00	0.96	0.96	0.00	0.00	0.00	0.00	0.00	0.00	0.00	0.00	0.00	0.00	0.96	0.00	0.00	5.73
			0.10	**11:00 ~ 12:00**	1.91	0.96	0.00	0.96	0.96	0.00	0.00	0.00	0.00	0.00	0.00	0.00	0.00	0.00	0.00	0.96	0.00	0.00	5.73
			0.10	**12:00 ~ 13:00**	1.91	0.96	0.00	0.96	0.96	0.00	0.00	0.00	0.00	0.00	0.00	0.00	0.00	0.00	0.00	0.96	0.00	0.00	5.73
			0.10	**13:00 ~ 14:00**	1.91	0.96	0.00	0.96	0.96	0.00	0.00	0.00	0.00	0.00	0.00	0.00	0.00	0.00	0.00	0.96	0.00	0.00	5.73
			0.10	**14:00 ~ 15:00**	1.91	0.96	0.00	0.96	0.96	0.00	0.00	0.00	0.00	0.00	0.00	0.00	0.00	0.00	0.00	0.96	0.00	0.00	5.73
			0.10	**15:00 ~ 16:00**	1.91	0.96	0.00	0.96	0.96	0.00	0.00	0.00	0.00	0.00	0.00	0.00	0.00	0.00	0.00	0.96	0.00	0.00	5.73
			0.10	**16:00 ~ 17:00**	1.91	0.96	0.00	0.96	0.96	0.00	0.00	0.00	0.00	0.00	0.00	0.00	0.00	0.00	0.00	0.96	0.00	0.00	5.73
			0.10	**17:00 ~ 18:00**	1.91	0.96	0.00	0.96	0.96	0.00	0.00	0.00	0.00	0.00	0.00	0.00	0.00	0.00	0.00	0.96	0.00	0.00	5.73
			0.10	**18:00 ~ 19:00**	1.91	0.96	0.00	0.96	0.96	0.00	0.00	0.00	0.00	0.00	0.00	0.00	0.00	0.00	0.00	0.96	0.00	0.00	5.73
			0.10	**19:00 ~ 20:00**	1.91	0.96	0.00	0.96	0.96	0.00	0.00	0.00	0.00	0.00	0.00	0.00	0.00	0.00	0.00	0.96	0.00	0.00	5.73
			0.10	**20:00 ~ 21:00**	1.91	0.96	0.00	0.96	0.96	0.00	0.00	0.00	0.00	0.00	0.00	0.00	0.00	0.00	0.00	0.96	0.00	0.00	5.73
			0.10	**21:00 ~ 22:00**	1.91	0.96	0.00	0.96	0.96	0.00	0.00	0.00	0.00	0.00	0.00	0.00	0.00	0.00	0.00	0.96	0.00	0.00	5.73
			0.10	**22:00 ~ 23:00**	1.91	0.96	0.00	0.96	0.96	0.00	0.00	0.00	0.00	0.00	0.00	0.00	0.00	0.00	0.00	0.96	0.00	0.00	5.73
			0.10	**23:00 ~ 00:00**	0.96	0.96	0.00	0.96	0.96	0.00	0.00	0.00	0.00	0.00	0.00	0.00	0.00	0.00	0.00	0.96	0.00	0.00	4.78
				Whole Day Total (veh*km)	38.20	22.92	0.00	19.10	16.24	0.00	0.00	0.00	0.00	0.00	0.00	0.00	0.00	0.00	0.00	19.10	0.00	0.00	115.56

Road No.	Road Name	Bound	Road Length (km)	Hour	PC	TAXI	LGV3	LGV4	LGV6	HGV7	HGV8	PLB	PV4	PV5	NFB6	NFB7	NFB8	FBSD	FBDD	MC	HGV9	NFB9	Total
132	Hung Fook Street	EB	0.03	**00:00 ~ 01:00**	0.33	0.33	0.00	0.00	0.00	0.00	0.00	0.00	0.00	0.00	0.00	0.00	0.00	0.00	0.00	0.00	0.00	0.00	0.66
			0.03	**01:00 ~ 02:00**	0.33	0.33	0.00	0.00	0.00	0.00	0.00	0.00	0.00	0.00	0.00	0.00	0.00	0.00	0.00	0.00	0.00	0.00	0.66
			0.03	**02:00 ~ 03:00**	0.33	0.33	0.00	0.00	0.00	0.00	0.00	0.00	0.00	0.00	0.00	0.00	0.00	0.00	0.00	0.00	0.00	0.00	0.66
			0.03	**03:00 ~ 04:00**	0.33	0.33	0.00	0.00	0.00	0.00	0.00	0.00	0.00	0.00	0.00	0.00	0.00	0.00	0.00	0.00	0.00	0.00	0.66
			0.03	**04:00 ~ 05:00**	0.33	0.33	0.00	0.00	0.00	0.00	0.00	0.00	0.00	0.00	0.00	0.00	0.00	0.00	0.00	0.00	0.00	0.00	0.66
			0.03	**05:00 ~ 06:00**	0.33	0.33	0.00	0.00	0.00	0.00	0.00	0.00	0.00	0.00	0.00	0.00	0.00	0.00	0.00	0.00	0.00	0.00	0.66
			0.03	**06:00 ~ 07:00**	0.33	0.33	0.00	0.00	0.00	0.00	0.00	0.00	0.00	0.00	0.00	0.00	0.00	0.00	0.00	0.00	0.00	0.00	0.66
			0.03	**07:00 ~ 08:00**	0.33	0.33	0.00	0.33	0.00	0.00	0.00	0.00	0.00	0.00	0.00	0.00	0.00	0.00	0.00	0.33	0.00	0.00	1.33
			0.03	**08:00 ~ 09:00**	0.66	0.33	0.00	0.33	0.00	0.00	0.00	0.00	0.00	0.00	0.00	0.00	0.00	0.00	0.00	0.33	0.00	0.00	1.66
			0.03	**09:00 ~ 10:00**	0.33	0.33	0.00	0.33	0.00	0.00	0.00	0.00	0.00	0.00	0.00	0.00	0.00	0.00	0.00	0.33	0.00	0.00	1.33
			0.03	**10:00 ~ 11:00**	0.33	0.33	0.00	0.33	0.00	0.00	0.00	0.00	0.00	0.00	0.00	0.00	0.00	0.00	0.00	0.33	0.00	0.00	1.33
			0.03	**11:00 ~ 12:00**	0.33	0.33	0.00	0.33	0.00	0.00	0.00	0.00	0.00	0.00	0.00	0.00	0.00	0.00	0.00	0.33	0.00	0.00	1.33
			0.03	**12:00 ~ 13:00**	0.33	0.33	0.00	0.33	0.00	0.00	0.00	0.00	0.00	0.00	0.00	0.00	0.00	0.00	0.00	0.33	0.00	0.00	1.33
			0.03	**13:00 ~ 14:00**	0.33	0.33	0.00	0.33	0.00	0.00	0.00	0.00	0.00	0.00	0.00	0.00	0.00	0.00	0.00	0.33	0.00	0.00	1.33
			0.03	**14:00 ~ 15:00**	0.33	0.33	0.00	0.33	0.00	0.00	0.00	0.00	0.00	0.00	0.00	0.00	0.00	0.00	0.00	0.33	0.00	0.00	1.33
			0.03	**15:00 ~ 16:00**	0.33	0.33	0.00	0.33	0.00	0.00	0.00	0.00	0.00	0.00	0.00	0.00	0.00	0.00	0.00	0.33	0.00	0.00	1.33
			0.03	**16:00 ~ 17:00**	0.33	0.33	0.00	0.33	0.00	0.00	0.00	0.00	0.00	0.00	0.00	0.00	0.00	0.00	0.00	0.33	0.00	0.00	1.33
			0.03	**17:00 ~ 18:00**	0.33	0.33	0.00	0.33	0.00	0.00	0.00	0.00	0.00	0.00	0.00	0.00	0.00	0.00	0.00	0.33	0.00	0.00	1.33
			0.03	**18:00 ~ 19:00**	0.66	0.33	0.00	0.33	0.00	0.00	0.00	0.00	0.00	0.00	0.00	0.00	0.00	0.00	0.00	0.33	0.00	0.00	1.66
			0.03	**19:00 ~ 20:00**	0.33	0.33	0.00	0.33	0.00	0.00	0.00	0.00	0.00	0.00	0.00	0.00	0.00	0.00	0.00	0.33	0.00	0.00	1.33
			0.03	**20:00 ~ 21:00**	0.33	0.33	0.00	0.33	0.00	0.00	0.00	0.00	0.00	0.00	0.00	0.00	0.00	0.00	0.00	0.33	0.00	0.00	1.33
			0.03	**21:00 ~ 22:00**	0.33	0.33	0.00	0.33	0.00	0.00	0.00	0.00	0.00	0.00	0.00	0.00	0.00	0.00	0.00	0.33	0.00	0.00	1.33
			0.03	**22:00 ~ 23:00**	0.33	0.33	0.00	0.33	0.00	0.00	0.00	0.00	0.00	0.00	0.00	0.00	0.00	0.00	0.00	0.33	0.00	0.00	1.33
			0.03	**23:00 ~ 00:00**	0.33	0.33	0.00	0.33	0.00	0.00	0.00	0.00	0.00	0.00	0.00	0.00	0.00	0.00	0.00	0.33	0.00	0.00	1.33
				Whole Day Total (veh*km)	8.63	7.97	0.00	5.64	0.00	0.00	0.00	0.00	0.00	0.00	0.00	0.00	0.00	0.00	0.00	5.64	0.00	0.00	27.89

Road No.	Road Name	Bound	Road Length (km)	Hour	PC	TAXI	LGV3	LGV4	LGV6	HGV7	HGV8	PLB	PV4	PV5	NFB6	NFB7	NFB8	FBSD	FBDD	MC	HGV9	NFB9	Total
133	Hung Fook Street	WB	0.03	**00:00 ~ 01:00**	0.33	0.33	0.00	0.00	0.00	0.00	0.00	0.00	0.00	0.00	0.00	0.00	0.00	0.00	0.00	0.00	0.00	0.00	0.66
			0.03	**01:00 ~ 02:00**	0.33	0.33	0.00	0.00	0.00	0.00	0.00	0.00	0.00	0.00	0.00	0.00	0.00	0.00	0.00	0.00	0.00	0.00	0.66
			0.03	**02:00 ~ 03:00**	0.33	0.33	0.00	0.00	0.00	0.00	0.00	0.00	0.00	0.00	0.00	0.00	0.00	0.00	0.00	0.00	0.00	0.00	0.66
			0.03	**03:00 ~ 04:00**	0.33	0.33	0.00	0.00	0.00	0.00	0.00	0.00	0.00	0.00	0.00	0.00	0.00	0.00	0.00	0.00	0.00	0.00	0.66
			0.03	**04:00 ~ 05:00**	0.33	0.33	0.00	0.00	0.00	0.00	0.00	0.00	0.00	0.00	0.00	0.00	0.00	0.00	0.00	0.00	0.00	0.00	0.66
			0.03	**05:00 ~ 06:00**	0.33	0.33	0.00	0.00	0.00	0.00	0.00	0.00	0.00	0.00	0.00	0.00	0.00	0.00	0.00	0.00	0.00	0.00	0.66
			0.03	**06:00 ~ 07:00**	0.33	0.33	0.00	0.00	0.00	0.00	0.00	0.00	0.00	0.00	0.00	0.00	0.00	0.00	0.00	0.00	0.00	0.00	0.66
			0.03	**07:00 ~ 08:00**	0.33	0.33	0.00	0.33	0.00	0.00	0.00	0.00	0.00	0.00	0.00	0.00	0.00	0.00	0.00	0.33	0.00	0.00	1.33
			0.03	**08:00 ~ 09:00**	0.66	0.33	0.00	0.33	0.00	0.00	0.00	0.00	0.00	0.00	0.00	0.00	0.00	0.00	0.00	0.33	0.00	0.00	1.66
			0.03	**09:00 ~ 10:00**	0.33	0.33	0.00	0.33	0.00	0.00	0.00	0.00	0.00	0.00	0.00	0.00	0.00	0.00	0.00	0.33	0.00	0.00	1.33
			0.03	**10:00 ~ 11:00**	0.33	0.33	0.00	0.33	0.00	0.00	0.00	0.00	0.00	0.00	0.00	0.00	0.00	0.00	0.00	0.33	0.00	0.00	1.33
			0.03	**11:00 ~ 12:00**	0.33	0.33	0.00	0.33	0.00	0.00	0.00	0.00	0.00	0.00	0.00	0.00	0.00	0.00	0.00	0.33	0.00	0.00	1.33
			0.03	**12:00 ~ 13:00**	0.33	0.33	0.00	0.33	0.00	0.00	0.00	0.00	0.00	0.00	0.00	0.00	0.00	0.00	0.00	0.33	0.00	0.00	1.33
			0.03	**13:00 ~ 14:00**	0.33	0.33	0.00	0.33	0.00	0.00	0.00	0.00	0.00	0.00	0.00	0.00	0.00	0.00	0.00	0.33	0.00	0.00	1.33
			0.03	**14:00 ~ 15:00**	0.33	0.33	0.00	0.33	0.00	0.00	0.00	0.00	0.00	0.00	0.00	0.00	0.00	0.00	0.00	0.33	0.00	0.00	1.33
			0.03	**15:00 ~ 16:00**	0.33	0.33	0.00	0.33	0.00	0.00	0.00	0.00	0.00	0.00	0.00	0.00	0.00	0.00	0.00	0.33	0.00	0.00	1.33
			0.03	**16:00 ~ 17:00**	0.33	0.33	0.00	0.33	0.00	0.00	0.00	0.00	0.00	0.00	0.00	0.00	0.00	0.00	0.00	0.33	0.00	0.00	1.33
			0.03	**17:00 ~ 18:00**	0.33	0.33	0.00	0.33	0.00	0.00	0.00	0.00	0.00	0.00	0.00	0.00	0.00	0.00	0.00	0.33	0.00	0.00	1.33
			0.03	**18:00 ~ 19:00**	0.66	0.33	0.00	0.33	0.00	0.00	0.00	0.00	0.00	0.00	0.00	0.00	0.00	0.00	0.00	0.33	0.00	0.00	1.66
			0.03	**19:00 ~ 20:00**	0.33	0.33	0.00	0.33	0.00	0.00	0.00	0.00	0.00	0.00	0.00	0.00	0.00	0.00	0.00	0.33	0.00	0.00	1.33
			0.03	**20:00 ~ 21:00**	0.33	0.33	0.00	0.33	0.00	0.00	0.00	0.00	0.00	0.00	0.00	0.00	0.00	0.00	0.00	0.33	0.00	0.00	1.33
			0.03	**21:00 ~ 22:00**	0.33	0.33	0.00	0.33	0.00	0.00	0.00	0.00	0.00	0.00	0.00	0.00	0.00	0.00	0.00	0.33	0.00	0.00	1.33
			0.03	**22:00 ~ 23:00**	0.33	0.33	0.00	0.33	0.00	0.00	0.00	0.00	0.00	0.00	0.00	0.00	0.00	0.00	0.00	0.33	0.00	0.00	1.33
			0.03	**23:00 ~ 00:00**	0.33	0.33	0.00	0.33	0.00	0.00	0.00	0.00	0.00	0.00	0.00	0.00	0.00	0.00	0.00	0.33	0.00	0.00	1.33
				Whole Day Total (veh*km)	8.63	7.97	0.00	5.64	0.00	0.00	0.00	0.00	0.00	0.00	0.00	0.00	0.00	0.00	0.00	5.64	0.00	0.00	27.89
134	Yuk Shing Street	NB	0.04	**00:00 ~ 01:00**	0.45	0.45	0.00	0.45	0.00	0.00	0.00	0.00	0.00	0.00	0.00	0.00	0.00	0.00	0.00	0.45	0.00	0.00	1.79
			0.04	**01:00 ~ 02:00**	0.45	0.45	0.00	0.45	0.00	0.00	0.00	0.00	0.00	0.00	0.00	0.00	0.00	0.00	0.00	0.45	0.00	0.00	1.79
			0.04	**02:00 ~ 03:00**	0.45	0.45	0.00	0.00	0.00	0.00	0.00	0.00	0.00	0.00	0.00	0.00	0.00	0.00	0.00	0.00	0.00	0.00	0.90
			0.04	**03:00 ~ 04:00**	0.45	0.45	0.00	0.00	0.00	0.00	0.00	0.00	0.00	0.00	0.00	0.00	0.00	0.00	0.00	0.00	0.00	0.00	0.90
			0.04	**04:00 ~ 05:00**	0.45	0.45	0.00	0.00	0.00	0.00	0.00	0.00	0.00	0.00	0.00	0.00	0.00	0.00	0.00	0.00	0.00	0.00	0.90
			0.04	**05:00 ~ 06:00**	0.45	0.45	0.00	0.00	0.00	0.00	0.00	0.00	0.00	0.00	0.00	0.00	0.00	0.00	0.00	0.00	0.00	0.00	0.90
			0.04	**06:00 ~ 07:00**	0.45	0.45	0.00	0.45	0.00	0.00	0.00	0.00	0.00	0.00	0.00	0.00	0.00	0.00	0.00	0.45	0.00	0.00	1.79
			0.04	**07:00 ~ 08:00**	0.90	0.45	0.00	0.45	0.45	0.00	0.00	0.00	0.00	0.00	0.00	0.00	0.00	0.00	0.00	0.45	0.00	0.00	2.69
			0.04	**08:00 ~ 09:00**	0.90	0.45	0.00	0.45	0.45	0.00	0.00	0.00	0.00	0.00	0.00	0.00	0.00	0.00	0.00	0.45	0.00	0.00	2.69
			0.04	**09:00 ~ 10:00**	0.90	0.45	0.00	0.45	0.45	0.00	0.00	0.00	0.00	0.00	0.00	0.00	0.00	0.00	0.00	0.45	0.00	0.00	2.69
			0.04	**10:00 ~ 11:00**	0.90	0.45	0.00	0.45	0.45	0.00	0.00	0.00	0.00	0.00	0.00	0.00	0.00	0.00	0.00	0.45	0.00	0.00	2.69
			0.04	**11:00 ~ 12:00**	0.90	0.45	0.00	0.45	0.45	0.00	0.00	0.00	0.00	0.00	0.00	0.00	0.00	0.00	0.00	0.45	0.00	0.00	2.69
			0.04	**12:00 ~ 13:00**	0.90	0.45	0.00	0.45	0.45	0.00	0.00	0.00	0.00	0.00	0.00	0.00	0.00	0.00	0.00	0.45	0.00	0.00	2.69
			0.04	**13:00 ~ 14:00**	0.90	0.45	0.00	0.45	0.45	0.00	0.00	0.00	0.00	0.00	0.00	0.00	0.00	0.00	0.00	0.45	0.00	0.00	2.69
			0.04	**14:00 ~ 15:00**	0.90	0.45	0.00	0.45	0.45	0.00	0.00	0.00	0.00	0.00	0.00	0.00	0.00	0.00	0.00	0.45	0.00	0.00	2.69
			0.04	**15:00 ~ 16:00**	0.90	0.45	0.00	0.45	0.45	0.00	0.00	0.00	0.00	0.00	0.00	0.00	0.00	0.00	0.00	0.45	0.00	0.00	2.69
			0.04	**16:00 ~ 17:00**	0.90	0.45	0.00	0.45	0.45	0.00	0.00	0.00	0.00	0.00	0.00	0.00	0.00	0.00	0.00	0.45	0.00	0.00	2.69
			0.04	**17:00 ~ 18:00**	0.90	0.45	0.00	0.45	0.45	0.00	0.00	0.00	0.00	0.00	0.00	0.00	0.00	0.00	0.00	0.45	0.00	0.00	2.69
			0.04	**18:00 ~ 19:00**	0.90	0.45	0.00	0.45	0.45	0.00	0.00	0.00	0.00	0.00	0.00	0.00	0.00	0.00	0.00	0.45	0.00	0.00	2.69
			0.04	**19:00 ~ 20:00**	0.90	0.45	0.00	0.45	0.45	0.00	0.00	0.00	0.00	0.00	0.00	0.00	0.00	0.00	0.00	0.45	0.00	0.00	2.69
			0.04	**20:00 ~ 21:00**	0.90	0.45	0.00	0.45	0.45	0.00	0.00	0.00	0.00	0.00	0.00	0.00	0.00	0.00	0.00	0.45	0.00	0.00	2.69
			0.04	**21:00 ~ 22:00**	0.90	0.45	0.00	0.45	0.45	0.00	0.00	0.00	0.00	0.00	0.00	0.00	0.00	0.00	0.00	0.45	0.00	0.00	2.69
			0.04	**22:00 ~ 23:00**	0.90	0.45	0.00	0.45	0.45	0.00	0.00	0.00	0.00	0.00	0.00	0.00	0.00	0.00	0.00	0.45	0.00	0.00	2.69
			0.04	**23:00 ~ 00:00**	0.45	0.45	0.00	0.45	0.45	0.00	0.00	0.00	0.00	0.00	0.00	0.00	0.00	0.00	0.00	0.45	0.00	0.00	2.24
				Whole Day Total (veh*km)	17.92	10.75	0.00	8.96	7.62	0.00	0.00	0.00	0.00	0.00	0.00	0.00	0.00	0.00	0.00	8.96	0.00	0.00	54.21
135	Hung Fook Street	EB	0.09	**00:00 ~ 01:00**	0.93	0.93	0.00	0.93	0.00	0.00	0.00	0.00	0.00	0.00	0.00	0.00	0.00	0.00	0.00	0.93	0.00	0.00	3.72
			0.09	**01:00 ~ 02:00**	0.93	0.93	0.00	0.93	0.00	0.00	0.00	0.00	0.00	0.00	0.00	0.00	0.00	0.00	0.00	0.93	0.00	0.00	3.72
			0.09	**02:00 ~ 03:00**	0.93	0.93	0.00	0.00	0.00	0.00	0.00	0.00	0.00	0.00	0.00	0.00	0.00	0.00	0.00	0.00	0.00	0.00	1.86
			0.09	**03:00 ~ 04:00**	0.93	0.93	0.00	0.00	0.00	0.00	0.00	0.00	0.00	0.00	0.00	0.00	0.00	0.00	0.00	0.00	0.00	0.00	1.86
			0.09	**04:00 ~ 05:00**	0.93	0.93	0.00	0.00	0.00	0.00	0.00	0.00	0.00	0.00	0.00	0.00	0.00	0.00	0.00	0.00	0.00	0.00	1.86
			0.09	**05:00 ~ 06:00**	0.93	0.93	0.00	0.00	0.00	0.00	0.00	0.00	0.00	0.00	0.00	0.00	0.00	0.00	0.00	0.00	0.00	0.00	1.86
			0.09	**06:00 ~ 07:00**	0.93	0.93	0.00	0.93	0.00	0.00	0.00	0.00	0.00	0.00	0.00	0.00	0.00	0.00	0.00	0.93	0.00	0.00	3.72
			0.09	**07:00 ~ 08:00**	1.86	0.93	0.00	0.93	0.93	0.00	0.00	0.00	0.00	0.00	0.00	0.00	0.00	0.00	0.00	0.93	0.00	0.00	5.59
			0.09	**08:00 ~ 09:00**	1.86	0.93	0.00	0.93	0.93	0.00	0.00	0.00	0.00	0.00	0.00	0.00	0.00	0.00	0.00	0.93	0.00	0.00	5.59
			0.09	**09:00 ~ 10:00**	1.86	0.93	0.00	0.93	0.93	0.00	0.00	0.00	0.00	0.00	0.00	0.00	0.00	0.00	0.00	0.93	0.00	0.00	5.59
			0.09	**10:00 ~ 11:00**	1.86	0.93	0.00	0.93	0.93	0.00	0.00	0.00	0.00	0.00	0.00	0.00	0.00	0.00	0.00	0.93	0.00	0.00	5.59
			0.09	**11:00 ~ 12:00**	1.86	0.93	0.00	0.93	0.93	0.00	0.00	0.00	0.00	0.00	0.00	0.00	0.00	0.00	0.00	0.93	0.00	0.00	5.59
			0.09	**12:00 ~ 13:00**	1.86	0.93	0.00	0.93	0.93	0.00	0.00	0.00	0.00	0.00	0.00	0.00	0.00	0.00	0.00	0.93	0.00	0.00	5.59
			0.09	**13:00 ~ 14:00**	1.86	0.93	0.00	0.93	0.93	0.00	0.00	0.00	0.00	0.00	0.00	0.00	0.00	0.00	0.00	0.93	0.00	0.00	5.59
			0.09	**14:00 ~ 15:00**	1.86	0.93	0.00	0.93	0.93	0.00	0.00	0.00	0.00	0.00	0.00	0.00	0.00	0.00	0.00	0.93	0.00	0.00	5.59
			0.09	**15:00 ~ 16:00**	1.86	0.93	0.00	0.93	0.93	0.00	0.00	0.00	0.00	0.00	0.00	0.00	0.00	0.00	0.00	0.93	0.00	0.00	5.59
			0.09	**16:00 ~ 17:00**	1.86	0.93	0.00	0.93	0.93	0.00	0.00	0.00	0.00	0.00	0.00	0.00	0.00	0.00	0.00	0.93	0.00	0.00	5.59
			0.09	**17:00 ~ 18:00**	1.86	0.93	0.00	0.93	0.93	0.00	0.00	0.00	0.00	0.00	0.00	0.00	0.00	0.00	0.00	0.93	0.00	0.00	5.59
			0.09	**18:00 ~ 19:00**	1.86	0.93	0.00	0.93	0.93	0.00	0.00	0.00	0.00	0.00	0.00	0.00	0.00	0.00	0.00	0.93	0.00	0.00	5.59
			0.09	**19:00 ~ 20:00**	1.86	0.93	0.00	0.93	0.93	0.00	0.00	0.00	0.00	0.00	0.00	0.00	0.00	0.00	0.00	0.93	0.00	0.00	5.59
			0.09	**20:00 ~ 21:00**	1.86	0.93	0.00	0.93	0.93	0.00	0.00	0.00	0.00	0.00	0.00	0.00	0.00	0.00	0.00	0.93	0.00	0.00	5.59
			0.09	**21:00 ~ 22:00**	1.86	0.93	0.00	0.93	0.93	0.00	0.00	0.00	0.00	0.00	0.00	0.00	0.00	0.00	0.00	0.93	0.00	0.00	5.59
			0.09	**22:00 ~ 23:00**	1.86	0.93	0.00	0.93	0.93	0.00	0.00	0.00	0.00	0.00	0.00	0.00	0.00	0.00	0.00	0.93	0.00	0.00	5.59
			0.09	**23:00 ~ 00:00**	0.93	0.93	0.00	0.93	0.93	0.00	0.00	0.00	0.00	0.00	0.00	0.00	0.00	0.00	0.00	0.93	0.00	0.00	4.66
				Whole Day Total (veh*km)	37.24	22.34	0.00	18.62	15.83	0.00	0.00	0.00	0.00	0.00	0.00	0.00	0.00	0.00	0.00	18.62	0.00	0.00	112.65
136	Wing Kwong Street	SB	0.04	**00:00 ~ 01:00**	1.27	0.84	0.00	0.42	0.42	0.00	0.42	0.00	0.00	0.00	0.00	0.00	0.00	0.00	0.00	0.42	0.00	0.00	3.80
			0.04	**01:00 ~ 02:00**	0.84	0.42	0.00	0.42	0.42	0.00	0.42	0.00	0.00	0.00	0.00	0.00	0.00	0.00	0.00	0.42	0.00	0.00	2.95
			0.04	**02:00 ~ 03:00**	0.84	0.42	0.00	0.42	0.42	0.00	0.00	0.00	0.00	0.00	0.00	0.00	0.00	0.00	0.00	0.42	0.00	0.00	2.53
			0.04	**03:00 ~ 04:00**	0.42	0.42	0.00	0.42	0.42	0.00	0.00	0.00	0.00	0.00	0.00	0.00	0.00	0.00	0.00	0.42	0.00	0.00	2.11
			0.04	**04:00 ~ 05:00**	0.42	0.42	0.00	0.42	0.42	0.00	0.00	0.00	0.00	0.00	0.00	0.00	0.00	0.00	0.00	0.42	0.00	0.00	2.11
			0.04	**05:00 ~ 06:00**	0.84	0.42	0.00	0.42	0.42	0.00	0.00	0.00	0.00	0.00	0.00	0.00	0.00	0.00	0.00	0.42	0.00	0.00	2.53
			0.04	**06:00 ~ 07:00**	1.27	0.84	0.00	0.42	0.42	0.00	0.42	0.00	0.00	0.00	0.00	0.00	0.00	0.00	0.00	0.42	0.00	0.00	3.80
			0.04	**07:00 ~ 08:00**	2.53	1.27	0.00	0.84	0.42	0.42	0.42	0.00	0.00	0.42	0.00	0.00	0.42	0.00	0.00	0.42	0.42	0.00	7.60
			0.04	**08:00 ~ 09:00**	3.38	1.69	0.00	1.27	0.42	0.42	0.42	0.00	0.00	0.42	0.00	0.00	0.42	0.00	0.00	0.42	0.42	0.00	9.28
			0.04	**09:00 ~ 10:00**	2.95	1.69	0.00	1.27	0.42	0.42	0.42	0.00	0.00	0.42	0.00	0.00	0.42	0.00	0.00	0.42	0.42	0.00	8.86
			0.04	**10:00 ~ 11:00**	2.95	1.69	0.00	0.84	0.42	0.42	0.42	0.00	0.00	0.42	0.00	0.00	0.42	0.00	0.00	0.42	0.42	0.00	8.44
			0.04	**11:00 ~ 12:00**	2.95	1.69	0.00	1.27	0.42	0.42	0.42	0.00	0.00	0.42	0.00	0.00	0.42	0.00	0.00	0.42	0.42	0.00	8.86
			0.04	**12:00 ~ 13:00**	2.11	1.27	0.00	0.84	0.42	0.42	0.42	0.00	0.00	0.42	0.00	0.00	0.00	0.00	0.00	0.42	0.00	0.00	6.33
			0.04	**13:00 ~ 14:00**	2.11	1.27	0.00	0.84	0.42	0.42	0.42	0.00	0.00	0.42	0.00	0.00	0.00	0.00	0.00	0.42	0.00	0.00	6.33
			0.04	**14:00 ~ 15:00**	2.11	1.27	0.00	0.84	0.42	0.42	0.42	0.00	0.00	0.42	0.00	0.00	0.00	0.00	0.00	0.42	0.00	0.00	6.33
			0.04	**15:00 ~ 16:00**	2.11	1.27	0.00	0.84	0.42	0.42	0.42	0.00	0.00	0.42	0.00	0.00	0.00	0.00	0.00	0.42	0.00	0.00	6.33
			0.04	**16:00 ~ 17:00**	2.53	1.27	0.00	0.84	0.42	0.42	0.42	0.00	0.00	0.42	0.00	0.00	0.00	0.00	0.00	0.42	0.00	0.00	6.75
			0.04	**17:00 ~ 18:00**	2.53	1.27	0.00	0.84	0.42	0.42	0.42	0.00	0.00	0.42	0.00	0.00	0.00	0.00	0.00	0.42	0.00	0.00	6.75
			0.04	**18:00 ~ 19:00**	2.53	1.27	0.00	0.84	0.42	0.42	0.42	0.00	0.00	0.42	0.00	0.00	0.00	0.00	0.00	0.42	0.00	0.00	6.75
			0.04	**19:00 ~ 20:00**	2.11	1.27	0.00	0.84	0.42	0.42	0.42	0.00	0.00	0.42	0.00	0.00	0.00	0.00	0.00	0.42	0.00	0.00	6.33
			0.04	**20:00 ~ 21:00**	2.11	1.27	0.00	0.42	0.42	0.42	0.42	0.00	0.00	0.42	0.00	0.00	0.00	0.00	0.00	0.42	0.00	0.00	5.91
			0.04	**21:00 ~ 22:00**	2.11	1.27	0.00	0.84	0.42	0.42	0.42	0.00	0.00	0.42	0.00	0.00	0.00	0.00	0.00	0.42	0.00	0.00	6.33
			0.04	**22:00 ~ 23:00**	1.69	0.84	0.00	0.42	0.42	0.42	0.42	0.00	0.00	0.42	0.00	0.00	0.00	0.00	0.00	0.42	0.00	0.00	5.06
			0.04	**23:00 ~ 00:00**	1.69	0.84	0.00	0.42	0.42	0.42	0.42	0.00	0.00	0.42	0.00	0.00	0.00	0.00	0.00	0.42	0.00	0.00	5.06
				Whole Day Total (veh*km)	46.42	26.16	0.00	17.30	10.13	7.17	8.44	0.00	0.00	7.17	0.00	0.00	2.11	0.00	0.00	10.13	2.11	0.00	137.15

Road No.	Road Name	Bound	Road Length (km)	Hour	PC	TAXI	LGV3	LGV4	LGV6	HGV7	HGV8	PLB	PV4	PV5	NFB6	NFB7	NFB8	FBSD	FBDD	MC	HGV9	NFB9	Total
137	Wing Kwong Street	SB	0.04	**00:00 ~ 01:00**	1.69	0.84	0.00	0.42	0.42	0.00	0.42	0.00	0.00	0.00	0.00	0.00	0.00	0.00	0.00	0.42	0.00	0.00	4.22
			0.04	**01:00 ~ 02:00**	1.27	0.84	0.00	0.42	0.42	0.00	0.42	0.00	0.00	0.00	0.00	0.00	0.00	0.00	0.00	0.42	0.00	0.00	3.80
			0.04	**02:00 ~ 03:00**	0.84	0.42	0.00	0.42	0.42	0.00	0.42	0.00	0.00	0.00	0.00	0.00	0.00	0.00	0.00	0.42	0.00	0.00	2.95
			0.04	**03:00 ~ 04:00**	0.84	0.42	0.00	0.42	0.42	0.00	0.00	0.00	0.00	0.00	0.00	0.00	0.00	0.00	0.00	0.42	0.00	0.00	2.53
			0.04	**04:00 ~ 05:00**	0.84	0.42	0.00	0.42	0.42	0.00	0.00	0.00	0.00	0.00	0.00	0.00	0.00	0.00	0.00	0.42	0.00	0.00	2.53
			0.04	**05:00 ~ 06:00**	0.84	0.42	0.00	0.42	0.42	0.00	0.42	0.00	0.00	0.00	0.00	0.00	0.00	0.00	0.00	0.42	0.00	0.00	2.95
			0.04	**06:00 ~ 07:00**	1.69	0.84	0.00	0.42	0.42	0.00	0.42	0.00	0.00	0.00	0.00	0.00	0.00	0.00	0.00	0.42	0.00	0.00	4.22
			0.04	**07:00 ~ 08:00**	2.95	1.69	0.00	0.84	0.42	0.42	0.42	0.00	0.00	0.42	0.00	0.00	0.42	0.00	0.00	0.42	0.42	0.00	8.44
			0.04	**08:00 ~ 09:00**	3.80	2.11	0.00	1.27	0.42	0.42	0.42	0.00	0.00	0.42	0.00	0.00	0.42	0.00	0.00	0.42	0.42	0.00	10.13
			0.04	**09:00 ~ 10:00**	3.38	1.69	0.00	1.27	0.42	0.42	0.42	0.00	0.00	0.42	0.00	0.00	0.42	0.00	0.00	0.42	0.42	0.00	9.28
			0.04	**10:00 ~ 11:00**	3.38	1.69	0.00	1.27	0.42	0.42	0.42	0.00	0.00	0.42	0.00	0.00	0.42	0.00	0.00	0.42	0.42	0.00	9.28
			0.04	**11:00 ~ 12:00**	3.38	1.69	0.00	1.27	0.42	0.42	0.42	0.00	0.00	0.42	0.00	0.00	0.42	0.00	0.00	0.42	0.42	0.00	9.28
			0.04	**12:00 ~ 13:00**	2.95	1.69	0.00	0.84	0.42	0.42	0.42	0.00	0.00	0.42	0.00	0.00	0.42	0.00	0.00	0.42	0.00	0.00	8.02
			0.04	**13:00 ~ 14:00**	2.95	1.69	0.00	0.84	0.42	0.42	0.42	0.00	0.00	0.42	0.00	0.00	0.42	0.00	0.00	0.42	0.00	0.00	8.02
			0.04	**14:00 ~ 15:00**	2.95	1.69	0.00	0.84	0.42	0.42	0.42	0.00	0.00	0.42	0.00	0.00	0.42	0.00	0.00	0.42	0.00	0.00	8.02
			0.04	**15:00 ~ 16:00**	2.95	1.69	0.00	0.84	0.42	0.42	0.42	0.00	0.00	0.42	0.00	0.00	0.42	0.00	0.00	0.42	0.00	0.00	8.02
			0.04	**16:00 ~ 17:00**	2.95	1.69	0.00	0.84	0.42	0.42	0.42	0.00	0.00	0.42	0.00	0.00	0.42	0.00	0.00	0.42	0.00	0.00	8.02
			0.04	**17:00 ~ 18:00**	2.95	1.69	0.00	0.84	0.42	0.42	0.42	0.00	0.00	0.42	0.00	0.00	0.42	0.00	0.00	0.42	0.00	0.00	8.02
			0.04	**18:00 ~ 19:00**	3.38	1.69	0.00	0.84	0.42	0.42	0.42	0.00	0.00	0.42	0.00	0.00	0.42	0.00	0.00	0.42	0.00	0.00	8.44
			0.04	**19:00 ~ 20:00**	2.95	1.69	0.00	0.84	0.42	0.42	0.42	0.00	0.00	0.42	0.00	0.00	0.42	0.00	0.00	0.42	0.00	0.00	8.02
			0.04	**20:00 ~ 21:00**	2.53	1.27	0.00	0.84	0.42	0.42	0.42	0.00	0.00	0.42	0.00	0.00	0.42	0.00	0.00	0.42	0.00	0.00	7.17
			0.04	**21:00 ~ 22:00**	2.53	1.27	0.00	0.84	0.42	0.42	0.42	0.00	0.00	0.42	0.00	0.00	0.42	0.00	0.00	0.42	0.00	0.00	7.17
			0.04	**22:00 ~ 23:00**	2.53	1.27	0.00	0.84	0.42	0.42	0.42	0.00	0.00	0.42	0.00	0.00	0.42	0.00	0.00	0.42	0.00	0.00	7.17
			0.04	**23:00 ~ 00:00**	2.11	1.27	0.00	0.42	0.42	0.42	0.42	0.00	0.00	0.42	0.00	0.00	0.42	0.00	0.00	0.42	0.00	0.00	6.33
				Whole Day Total (veh*km)	58.66	31.65	0.00	18.57	10.13	7.17	9.28	0.00	0.00	7.17	0.00	0.00	7.17	0.00	0.00	10.13	2.11	0.00	162.05
138	Ngan Hon Street	EB	0.06	**00:00 ~ 01:00**	1.85	1.24	0.00	0.62	0.62	0.00	0.62	0.00	0.00	0.00	0.00	0.00	0.00	0.00	0.00	0.62	0.00	0.00	5.56
			0.06	**01:00 ~ 02:00**	1.24	0.62	0.00	0.62	0.62	0.00	0.62	0.00	0.00	0.00	0.00	0.00	0.00	0.00	0.00	0.62	0.00	0.00	4.33
			0.06	**02:00 ~ 03:00**	1.24	0.62	0.00	0.62	0.62	0.00	0.00	0.00	0.00	0.00	0.00	0.00	0.00	0.00	0.00	0.62	0.00	0.00	3.71
			0.06	**03:00 ~ 04:00**	0.62	0.62	0.00	0.62	0.62	0.00	0.00	0.00	0.00	0.00	0.00	0.00	0.00	0.00	0.00	0.62	0.00	0.00	3.09
			0.06	**04:00 ~ 05:00**	0.62	0.62	0.00	0.62	0.62	0.00	0.00	0.00	0.00	0.00	0.00	0.00	0.00	0.00	0.00	0.62	0.00	0.00	3.09
			0.06	**05:00 ~ 06:00**	1.24	0.62	0.00	0.62	0.62	0.00	0.00	0.00	0.00	0.00	0.00	0.00	0.00	0.00	0.00	0.62	0.00	0.00	3.71
			0.06	**06:00 ~ 07:00**	1.85	1.24	0.00	0.62	0.62	0.00	0.62	0.00	0.00	0.00	0.00	0.00	0.00	0.00	0.00	0.62	0.00	0.00	5.56
			0.06	**07:00 ~ 08:00**	3.71	1.85	0.00	1.24	0.62	0.62	0.62	0.00	0.00	0.62	0.00	0.00	0.62	0.00	0.00	0.62	0.62	0.00	11.12
			0.06	**08:00 ~ 09:00**	4.94	2.47	0.00	1.85	0.62	0.62	0.62	0.00	0.00	0.62	0.00	0.00	0.62	0.00	0.00	0.62	0.62	0.00	13.60
			0.06	**09:00 ~ 10:00**	4.33	2.47	0.00	1.85	0.62	0.62	0.62	0.00	0.00	0.62	0.00	0.00	0.62	0.00	0.00	0.62	0.62	0.00	12.98
			0.06	**10:00 ~ 11:00**	4.33	2.47	0.00	1.24	0.62	0.62	0.62	0.00	0.00	0.62	0.00	0.00	0.62	0.00	0.00	0.62	0.62	0.00	12.36
			0.06	**11:00 ~ 12:00**	4.33	2.47	0.00	1.85	0.62	0.62	0.62	0.00	0.00	0.62	0.00	0.00	0.62	0.00	0.00	0.62	0.62	0.00	12.98
			0.06	**12:00 ~ 13:00**	3.09	1.85	0.00	1.24	0.62	0.62	0.62	0.00	0.00	0.62	0.00	0.00	0.00	0.00	0.00	0.62	0.00	0.00	9.27
			0.06	**13:00 ~ 14:00**	3.09	1.85	0.00	1.24	0.62	0.62	0.62	0.00	0.00	0.62	0.00	0.00	0.00	0.00	0.00	0.62	0.00	0.00	9.27
			0.06	**14:00 ~ 15:00**	3.09	1.85	0.00	1.24	0.62	0.62	0.62	0.00	0.00	0.62	0.00	0.00	0.00	0.00	0.00	0.62	0.00	0.00	9.27
			0.06	**15:00 ~ 16:00**	3.09	1.85	0.00	1.24	0.62	0.62	0.62	0.00	0.00	0.62	0.00	0.00	0.00	0.00	0.00	0.62	0.00	0.00	9.27
			0.06	**16:00 ~ 17:00**	3.71	1.85	0.00	1.24	0.62	0.62	0.62	0.00	0.00	0.62	0.00	0.00	0.00	0.00	0.00	0.62	0.00	0.00	9.89
			0.06	**17:00 ~ 18:00**	3.71	1.85	0.00	1.24	0.62	0.62	0.62	0.00	0.00	0.62	0.00	0.00	0.00	0.00	0.00	0.62	0.00	0.00	9.89
			0.06	**18:00 ~ 19:00**	3.71	1.85	0.00	1.24	0.62	0.62	0.62	0.00	0.00	0.62	0.00	0.00	0.00	0.00	0.00	0.62	0.00	0.00	9.89
			0.06	**19:00 ~ 20:00**	3.09	1.85	0.00	1.24	0.62	0.62	0.62	0.00	0.00	0.62	0.00	0.00	0.00	0.00	0.00	0.62	0.00	0.00	9.27
			0.06	**20:00 ~ 21:00**	3.09	1.85	0.00	0.62	0.62	0.62	0.62	0.00	0.00	0.62	0.00	0.00	0.00	0.00	0.00	0.62	0.00	0.00	8.65
			0.06	**21:00 ~ 22:00**	3.09	1.85	0.00	1.24	0.62	0.62	0.62	0.00	0.00	0.62	0.00	0.00	0.00	0.00	0.00	0.62	0.00	0.00	9.27
			0.06	**22:00 ~ 23:00**	2.47	1.24	0.00	0.62	0.62	0.62	0.62	0.00	0.00	0.62	0.00	0.00	0.00	0.00	0.00	0.62	0.00	0.00	7.42
			0.06	**23:00 ~ 00:00**	2.47	1.24	0.00	0.62	0.62	0.62	0.62	0.00	0.00	0.62	0.00	0.00	0.00	0.00	0.00	0.62	0.00	0.00	7.42
				Whole Day Total (veh*km)	67.98	38.32	0.00	25.34	14.83	10.51	12.36	0.00	0.00	10.51	0.00	0.00	3.09	0.00	0.00	14.83	3.09	0.00	200.85
139	Ngan Hon Street	EB	0.06	**00:00 ~ 01:00**	1.84	1.23	0.00	0.61	0.61	0.00	0.61	0.00	0.00	0.00	0.00	0.00	0.00	0.00	0.00	0.61	0.00	0.00	5.53
			0.06	**01:00 ~ 02:00**	1.23	0.61	0.00	0.61	0.61	0.00	0.61	0.00	0.00	0.00	0.00	0.00	0.00	0.00	0.00	0.61	0.00	0.00	4.30
			0.06	**02:00 ~ 03:00**	1.23	0.61	0.00	0.61	0.61	0.00	0.00	0.00	0.00	0.00	0.00	0.00	0.00	0.00	0.00	0.61	0.00	0.00	3.68
			0.06	**03:00 ~ 04:00**	0.61	0.61	0.00	0.61	0.61	0.00	0.00	0.00	0.00	0.00	0.00	0.00	0.00	0.00	0.00	0.61	0.00	0.00	3.07
			0.06	**04:00 ~ 05:00**	0.61	0.61	0.00	0.61	0.61	0.00	0.00	0.00	0.00	0.00	0.00	0.00	0.00	0.00	0.00	0.61	0.00	0.00	3.07
			0.06	**05:00 ~ 06:00**	1.23	0.61	0.00	0.61	0.61	0.00	0.00	0.00	0.00	0.00	0.00	0.00	0.00	0.00	0.00	0.61	0.00	0.00	3.68
			0.06	**06:00 ~ 07:00**	1.84	1.23	0.00	0.61	0.61	0.00	0.61	0.00	0.00	0.00	0.00	0.00	0.00	0.00	0.00	0.61	0.00	0.00	5.53
			0.06	**07:00 ~ 08:00**	3.68	1.84	0.00	1.23	0.61	0.61	0.61	0.00	0.00	0.61	0.00	0.00	0.61	0.00	0.00	0.61	0.61	0.00	11.05
			0.06	**08:00 ~ 09:00**	4.91	2.46	0.00	1.84	0.61	0.61	0.61	0.00	0.00	0.61	0.00	0.00	0.61	0.00	0.00	0.61	0.61	0.00	13.51
			0.06	**09:00 ~ 10:00**	4.30	2.46	0.00	1.84	0.61	0.61	0.61	0.00	0.00	0.61	0.00	0.00	0.61	0.00	0.00	0.61	0.61	0.00	12.89
			0.06	**10:00 ~ 11:00**	4.30	2.46	0.00	1.23	0.61	0.61	0.61	0.00	0.00	0.61	0.00	0.00	0.61	0.00	0.00	0.61	0.61	0.00	12.28
			0.06	**11:00 ~ 12:00**	4.30	2.46	0.00	1.84	0.61	0.61	0.61	0.00	0.00	0.61	0.00	0.00	0.61	0.00	0.00	0.61	0.61	0.00	12.89
			0.06	**12:00 ~ 13:00**	3.07	1.84	0.00	1.23	0.61	0.61	0.61	0.00	0.00	0.61	0.00	0.00	0.00	0.00	0.00	0.61	0.00	0.00	9.21
			0.06	**13:00 ~ 14:00**	3.07	1.84	0.00	1.23	0.61	0.61	0.61	0.00	0.00	0.61	0.00	0.00	0.00	0.00	0.00	0.61	0.00	0.00	9.21
			0.06	**14:00 ~ 15:00**	3.07	1.84	0.00	1.23	0.61	0.61	0.61	0.00	0.00	0.61	0.00	0.00	0.00	0.00	0.00	0.61	0.00	0.00	9.21
			0.06	**15:00 ~ 16:00**	3.07	1.84	0.00	1.23	0.61	0.61	0.61	0.00	0.00	0.61	0.00	0.00	0.00	0.00	0.00	0.61	0.00	0.00	9.21
			0.06	**16:00 ~ 17:00**	3.68	1.84	0.00	1.23	0.61	0.61	0.61	0.00	0.00	0.61	0.00	0.00	0.00	0.00	0.00	0.61	0.00	0.00	9.82
			0.06	**17:00 ~ 18:00**	3.68	1.84	0.00	1.23	0.61	0.61	0.61	0.00	0.00	0.61	0.00	0.00	0.00	0.00	0.00	0.61	0.00	0.00	9.82
			0.06	**18:00 ~ 19:00**	3.68	1.84	0.00	1.23	0.61	0.61	0.61	0.00	0.00	0.61	0.00	0.00	0.00	0.00	0.00	0.61	0.00	0.00	9.82
			0.06	**19:00 ~ 20:00**	3.07	1.84	0.00	1.23	0.61	0.61	0.61	0.00	0.00	0.61	0.00	0.00	0.00	0.00	0.00	0.61	0.00	0.00	9.21
			0.06	**20:00 ~ 21:00**	3.07	1.84	0.00	0.61	0.61	0.61	0.61	0.00	0.00	0.61	0.00	0.00	0.00	0.00	0.00	0.61	0.00	0.00	8.60
			0.06	**21:00 ~ 22:00**	3.07	1.84	0.00	1.23	0.61	0.61	0.61	0.00	0.00	0.61	0.00	0.00	0.00	0.00	0.00	0.61	0.00	0.00	9.21
			0.06	**22:00 ~ 23:00**	2.46	1.23	0.00	0.61	0.61	0.61	0.61	0.00	0.00	0.61	0.00	0.00	0.00	0.00	0.00	0.61	0.00	0.00	7.37
			0.06	**23:00 ~ 00:00**	2.46	1.23	0.00	0.61	0.61	0.61	0.61	0.00	0.00	0.61	0.00	0.00	0.00	0.00	0.00	0.61	0.00	0.00	7.37
				Whole Day Total (veh*km)	67.54	38.07	0.00	25.17	14.74	10.44	12.28	0.00	0.00	10.44	0.00	0.00	3.07	0.00	0.00	14.74	3.07	0.00	199.55
140	Ngan Hon Street	EB	0.04	**00:00 ~ 01:00**	0.40	0.40	0.00	0.00	0.00	0.00	0.00	0.00	0.00	0.00	0.00	0.00	0.00	0.00	0.00	0.00	0.00	0.00	0.81
			0.04	**01:00 ~ 02:00**	0.40	0.40	0.00	0.00	0.00	0.00	0.00	0.00	0.00	0.00	0.00	0.00	0.00	0.00	0.00	0.00	0.00	0.00	0.81
			0.04	**02:00 ~ 03:00**	0.40	0.40	0.00	0.00	0.00	0.00	0.00	0.00	0.00	0.00	0.00	0.00	0.00	0.00	0.00	0.00	0.00	0.00	0.81
			0.04	**03:00 ~ 04:00**	0.40	0.40	0.00	0.00	0.00	0.00	0.00	0.00	0.00	0.00	0.00	0.00	0.00	0.00	0.00	0.00	0.00	0.00	0.81
			0.04	**04:00 ~ 05:00**	0.40	0.40	0.00	0.00	0.00	0.00	0.00	0.00	0.00	0.00	0.00	0.00	0.00	0.00	0.00	0.00	0.00	0.00	0.81
			0.04	**05:00 ~ 06:00**	0.40	0.40	0.00	0.00	0.00	0.00	0.00	0.00	0.00	0.00	0.00	0.00	0.00	0.00	0.00	0.00	0.00	0.00	0.81
			0.04	**06:00 ~ 07:00**	0.40	0.40	0.00	0.00	0.00	0.00	0.00	0.00	0.00	0.00	0.00	0.00	0.00	0.00	0.00	0.00	0.00	0.00	0.81
			0.04	**07:00 ~ 08:00**	0.40	0.40	0.00	0.40	0.00	0.00	0.00	0.00	0.00	0.00	0.00	0.00	0.00	0.00	0.00	0.40	0.00	0.00	1.62
			0.04	**08:00 ~ 09:00**	0.81	0.40	0.00	0.40	0.00	0.00	0.00	0.00	0.00	0.00	0.00	0.00	0.00	0.00	0.00	0.40	0.00	0.00	2.02
			0.04	**09:00 ~ 10:00**	0.40	0.40	0.00	0.40	0.00	0.00	0.00	0.00	0.00	0.00	0.00	0.00	0.00	0.00	0.00	0.40	0.00	0.00	1.62
			0.04	**10:00 ~ 11:00**	0.40	0.40	0.00	0.40	0.00	0.00	0.00	0.00	0.00	0.00	0.00	0.00	0.00	0.00	0.00	0.40	0.00	0.00	1.62
			0.04	**11:00 ~ 12:00**	0.40	0.40	0.00	0.40	0.00	0.00	0.00	0.00	0.00	0.00	0.00	0.00	0.00	0.00	0.00	0.40	0.00	0.00	1.62
			0.04	**12:00 ~ 13:00**	0.40	0.40	0.00	0.40	0.00	0.00	0.00	0.00	0.00	0.00	0.00	0.00	0.00	0.00	0.00	0.40	0.00	0.00	1.62
			0.04	**13:00 ~ 14:00**	0.40	0.40	0.00	0.40	0.00	0.00	0.00	0.00	0.00	0.00	0.00	0.00	0.00	0.00	0.00	0.40	0.00	0.00	1.62
			0.04	**14:00 ~ 15:00**	0.40	0.40	0.00	0.40	0.00	0.00	0.00	0.00	0.00	0.00	0.00	0.00	0.00	0.00	0.00	0.40	0.00	0.00	1.62
			0.04	**15:00 ~ 16:00**	0.40	0.40	0.00	0.40	0.00	0.00	0.00	0.00	0.00	0.00	0.00	0.00	0.00	0.00	0.00	0.40	0.00	0.00	1.62
			0.04	**16:00 ~ 17:00**	0.40	0.40	0.00	0.40	0.00	0.00	0.00	0.00	0.00	0.00	0.00	0.00	0.00	0.00	0.00	0.40	0.00	0.00	1.62
			0.04	**17:00 ~ 18:00**	0.40	0.40	0.00	0.40	0.00	0.00	0.00	0.00	0.00	0.00	0.00	0.00	0.00	0.00	0.00	0.40	0.00	0.00	1.62
			0.04	**18:00 ~ 19:00**	0.81	0.40	0.00	0.40	0.00	0.00	0.00	0.00	0.00	0.00	0.00	0.00	0.00	0.00	0.00	0.40	0.00	0.00	2.02
			0.04	**19:00 ~ 20:00**	0.40	0.40	0.00	0.40	0.00	0.00	0.00	0.00	0.00	0.00	0.00	0.00	0.00	0.00	0.00	0.40	0.00	0.00	1.62
			0.04	**20:00 ~ 21:00**	0.40	0.40	0.00	0.40	0.00	0.00	0.00	0.00	0.00	0.00	0.00	0.00	0.00	0.00	0.00	0.40	0.00	0.00	1.62
			0.04	**21:00 ~ 22:00**	0.40	0.40	0.00	0.40	0.00	0.00	0.00	0.00	0.00	0.00	0.00	0.00	0.00	0.00	0.00	0.40	0.00	0.00	1.62
			0.04	**22:00 ~ 23:00**	0.40	0.40	0.00	0.40	0.00	0.00	0.00	0.00	0.00	0.00	0.00	0.00	0.00	0.00	0.00	0.40	0.00	0.00	1.62
			0.04	**23:00 ~ 00:00**	0.40	0.40	0.00	0.40	0.00	0.00	0.00	0.00	0.00	0.00	0.00	0.00	0.00	0.00	0.00	0.40	0.00	0.00	1.62
				Whole Day Total (veh*km)	10.50	9.70	0.00	6.87	0.00	0.00	0.00	0.00	0.00	0.00	0.00	0.00	0.00	0.00	0.00	6.87	0.00	0.00	33.94

Road No.	Road Name	Bound	Road Length (km)	Hour	PC	TAXI	LGV3	LGV4	LGV6	HGV7	HGV8	PLB	PV4	PV5	NFB6	NFB7	NFB8	FBSD	FBDD	MC	HGV9	NFB9	Total
141	Ngan Hon Street	WB	0.04	**00:00 ~ 01:00**	0.40	0.40	0.00	0.00	0.00	0.00	0.00	0.00	0.00	0.00	0.00	0.00	0.00	0.00	0.00	0.00	0.00	0.00	0.81
			0.04	**01:00 ~ 02:00**	0.40	0.40	0.00	0.00	0.00	0.00	0.00	0.00	0.00	0.00	0.00	0.00	0.00	0.00	0.00	0.00	0.00	0.00	0.81
			0.04	**02:00 ~ 03:00**	0.40	0.40	0.00	0.00	0.00	0.00	0.00	0.00	0.00	0.00	0.00	0.00	0.00	0.00	0.00	0.00	0.00	0.00	0.81
			0.04	**03:00 ~ 04:00**	0.40	0.40	0.00	0.00	0.00	0.00	0.00	0.00	0.00	0.00	0.00	0.00	0.00	0.00	0.00	0.00	0.00	0.00	0.81
			0.04	**04:00 ~ 05:00**	0.40	0.40	0.00	0.00	0.00	0.00	0.00	0.00	0.00	0.00	0.00	0.00	0.00	0.00	0.00	0.00	0.00	0.00	0.81
			0.04	**05:00 ~ 06:00**	0.40	0.40	0.00	0.00	0.00	0.00	0.00	0.00	0.00	0.00	0.00	0.00	0.00	0.00	0.00	0.00	0.00	0.00	0.81
			0.04	**06:00 ~ 07:00**	0.40	0.40	0.00	0.00	0.00	0.00	0.00	0.00	0.00	0.00	0.00	0.00	0.00	0.00	0.00	0.00	0.00	0.00	0.81
			0.04	**07:00 ~ 08:00**	0.40	0.40	0.00	0.40	0.00	0.00	0.00	0.00	0.00	0.00	0.00	0.00	0.00	0.00	0.00	0.40	0.00	0.00	1.62
			0.04	**08:00 ~ 09:00**	0.81	0.40	0.00	0.40	0.00	0.00	0.00	0.00	0.00	0.00	0.00	0.00	0.00	0.00	0.00	0.40	0.00	0.00	2.02
			0.04	**09:00 ~ 10:00**	0.40	0.40	0.00	0.40	0.00	0.00	0.00	0.00	0.00	0.00	0.00	0.00	0.00	0.00	0.00	0.40	0.00	0.00	1.62
			0.04	**10:00 ~ 11:00**	0.40	0.40	0.00	0.40	0.00	0.00	0.00	0.00	0.00	0.00	0.00	0.00	0.00	0.00	0.00	0.40	0.00	0.00	1.62
			0.04	**11:00 ~ 12:00**	0.40	0.40	0.00	0.40	0.00	0.00	0.00	0.00	0.00	0.00	0.00	0.00	0.00	0.00	0.00	0.40	0.00	0.00	1.62
			0.04	**12:00 ~ 13:00**	0.40	0.40	0.00	0.40	0.00	0.00	0.00	0.00	0.00	0.00	0.00	0.00	0.00	0.00	0.00	0.40	0.00	0.00	1.62
			0.04	**13:00 ~ 14:00**	0.40	0.40	0.00	0.40	0.00	0.00	0.00	0.00	0.00	0.00	0.00	0.00	0.00	0.00	0.00	0.40	0.00	0.00	1.62
			0.04	**14:00 ~ 15:00**	0.40	0.40	0.00	0.40	0.00	0.00	0.00	0.00	0.00	0.00	0.00	0.00	0.00	0.00	0.00	0.40	0.00	0.00	1.62
			0.04	**15:00 ~ 16:00**	0.40	0.40	0.00	0.40	0.00	0.00	0.00	0.00	0.00	0.00	0.00	0.00	0.00	0.00	0.00	0.40	0.00	0.00	1.62
			0.04	**16:00 ~ 17:00**	0.40	0.40	0.00	0.40	0.00	0.00	0.00	0.00	0.00	0.00	0.00	0.00	0.00	0.00	0.00	0.40	0.00	0.00	1.62
			0.04	**17:00 ~ 18:00**	0.40	0.40	0.00	0.40	0.00	0.00	0.00	0.00	0.00	0.00	0.00	0.00	0.00	0.00	0.00	0.40	0.00	0.00	1.62
			0.04	**18:00 ~ 19:00**	0.81	0.40	0.00	0.40	0.00	0.00	0.00	0.00	0.00	0.00	0.00	0.00	0.00	0.00	0.00	0.40	0.00	0.00	2.02
			0.04	**19:00 ~ 20:00**	0.40	0.40	0.00	0.40	0.00	0.00	0.00	0.00	0.00	0.00	0.00	0.00	0.00	0.00	0.00	0.40	0.00	0.00	1.62
			0.04	**20:00 ~ 21:00**	0.40	0.40	0.00	0.40	0.00	0.00	0.00	0.00	0.00	0.00	0.00	0.00	0.00	0.00	0.00	0.40	0.00	0.00	1.62
			0.04	**21:00 ~ 22:00**	0.40	0.40	0.00	0.40	0.00	0.00	0.00	0.00	0.00	0.00	0.00	0.00	0.00	0.00	0.00	0.40	0.00	0.00	1.62
			0.04	**22:00 ~ 23:00**	0.40	0.40	0.00	0.40	0.00	0.00	0.00	0.00	0.00	0.00	0.00	0.00	0.00	0.00	0.00	0.40	0.00	0.00	1.62
			0.04	**23:00 ~ 00:00**	0.40	0.40	0.00	0.40	0.00	0.00	0.00	0.00	0.00	0.00	0.00	0.00	0.00	0.00	0.00	0.40	0.00	0.00	1.62
				Whole Day Total (veh*km)	10.50	9.70	0.00	6.87	0.00	0.00	0.00	0.00	0.00	0.00	0.00	0.00	0.00	0.00	0.00	6.87	0.00	0.00	33.94
142	Lung Tak Street	NB	0.05	**00:00 ~ 01:00**	0.47	0.47	0.00	0.00	0.00	0.00	0.00	0.00	0.00	0.00	0.00	0.00	0.00	0.00	0.00	0.00	0.00	0.00	0.95
			0.05	**01:00 ~ 02:00**	0.47	0.47	0.00	0.00	0.00	0.00	0.00	0.00	0.00	0.00	0.00	0.00	0.00	0.00	0.00	0.00	0.00	0.00	0.95
			0.05	**02:00 ~ 03:00**	0.47	0.47	0.00	0.00	0.00	0.00	0.00	0.00	0.00	0.00	0.00	0.00	0.00	0.00	0.00	0.00	0.00	0.00	0.95
			0.05	**03:00 ~ 04:00**	0.47	0.00	0.00	0.00	0.00	0.00	0.00	0.00	0.00	0.00	0.00	0.00	0.00	0.00	0.00	0.00	0.00	0.00	0.47
			0.05	**04:00 ~ 05:00**	0.47	0.00	0.00	0.00	0.00	0.00	0.00	0.00	0.00	0.00	0.00	0.00	0.00	0.00	0.00	0.00	0.00	0.00	0.47
			0.05	**05:00 ~ 06:00**	0.47	0.47	0.00	0.00	0.00	0.00	0.00	0.00	0.00	0.00	0.00	0.00	0.00	0.00	0.00	0.00	0.00	0.00	0.95
			0.05	**06:00 ~ 07:00**	0.47	0.47	0.00	0.00	0.00	0.00	0.00	0.00	0.00	0.00	0.00	0.00	0.00	0.00	0.00	0.00	0.00	0.00	0.95
			0.05	**07:00 ~ 08:00**	0.47	0.47	0.00	0.47	0.00	0.00	0.00	0.00	0.00	0.00	0.00	0.00	0.00	0.00	0.00	0.47	0.00	0.00	1.90
			0.05	**08:00 ~ 09:00**	0.47	0.47	0.00	0.47	0.00	0.00	0.00	0.00	0.00	0.00	0.00	0.00	0.00	0.00	0.00	0.47	0.00	0.00	1.90
			0.05	**09:00 ~ 10:00**	0.47	0.47	0.00	0.47	0.00	0.00	0.00	0.00	0.00	0.00	0.00	0.00	0.00	0.00	0.00	0.47	0.00	0.00	1.90
			0.05	**10:00 ~ 11:00**	0.47	0.47	0.00	0.47	0.00	0.00	0.00	0.00	0.00	0.00	0.00	0.00	0.00	0.00	0.00	0.47	0.00	0.00	1.90
			0.05	**11:00 ~ 12:00**	0.47	0.47	0.00	0.47	0.00	0.00	0.00	0.00	0.00	0.00	0.00	0.00	0.00	0.00	0.00	0.47	0.00	0.00	1.90
			0.05	**12:00 ~ 13:00**	0.47	0.47	0.00	0.47	0.00	0.00	0.00	0.00	0.00	0.00	0.00	0.00	0.00	0.00	0.00	0.47	0.00	0.00	1.90
			0.05	**13:00 ~ 14:00**	0.47	0.47	0.00	0.47	0.00	0.00	0.00	0.00	0.00	0.00	0.00	0.00	0.00	0.00	0.00	0.47	0.00	0.00	1.90
			0.05	**14:00 ~ 15:00**	0.47	0.47	0.00	0.47	0.00	0.00	0.00	0.00	0.00	0.00	0.00	0.00	0.00	0.00	0.00	0.47	0.00	0.00	1.90
			0.05	**15:00 ~ 16:00**	0.47	0.47	0.00	0.47	0.00	0.00	0.00	0.00	0.00	0.00	0.00	0.00	0.00	0.00	0.00	0.47	0.00	0.00	1.90
			0.05	**16:00 ~ 17:00**	0.47	0.47	0.00	0.47	0.00	0.00	0.00	0.00	0.00	0.00	0.00	0.00	0.00	0.00	0.00	0.47	0.00	0.00	1.90
			0.05	**17:00 ~ 18:00**	0.47	0.47	0.00	0.47	0.00	0.00	0.00	0.00	0.00	0.00	0.00	0.00	0.00	0.00	0.00	0.47	0.00	0.00	1.90
			0.05	**18:00 ~ 19:00**	0.47	0.47	0.00	0.47	0.00	0.00	0.00	0.00	0.00	0.00	0.00	0.00	0.00	0.00	0.00	0.47	0.00	0.00	1.90
			0.05	**19:00 ~ 20:00**	0.47	0.47	0.00	0.47	0.00	0.00	0.00	0.00	0.00	0.00	0.00	0.00	0.00	0.00	0.00	0.47	0.00	0.00	1.90
			0.05	**20:00 ~ 21:00**	0.47	0.47	0.00	0.47	0.00	0.00	0.00	0.00	0.00	0.00	0.00	0.00	0.00	0.00	0.00	0.47	0.00	0.00	1.90
			0.05	**21:00 ~ 22:00**	0.47	0.47	0.00	0.47	0.00	0.00	0.00	0.00	0.00	0.00	0.00	0.00	0.00	0.00	0.00	0.47	0.00	0.00	1.90
			0.05	**22:00 ~ 23:00**	0.47	0.47	0.00	0.47	0.00	0.00	0.00	0.00	0.00	0.00	0.00	0.00	0.00	0.00	0.00	0.47	0.00	0.00	1.90
			0.05	**23:00 ~ 00:00**	0.47	0.47	0.00	0.47	0.00	0.00	0.00	0.00	0.00	0.00	0.00	0.00	0.00	0.00	0.00	0.47	0.00	0.00	1.90
				Whole Day Total (veh*km)	11.38	10.43	0.00	8.06	0.00	0.00	0.00	0.00	0.00	0.00	0.00	0.00	0.00	0.00	0.00	8.06	0.00	0.00	37.92
143	Chi Kiang Street	EB	0.11	**00:00 ~ 01:00**	1.12	1.12	0.00	1.12	0.00	0.00	0.00	0.00	0.00	0.00	0.00	0.00	0.00	0.00	1.12	1.12	0.00	0.00	5.61
			0.11	**01:00 ~ 02:00**	1.12	1.12	0.00	1.12	0.00	0.00	0.00	0.00	0.00	0.00	0.00	0.00	0.00	0.00	1.12	1.12	0.00	0.00	5.61
			0.11	**02:00 ~ 03:00**	1.12	1.12	0.00	1.12	0.00	0.00	0.00	0.00	0.00	0.00	0.00	0.00	0.00	0.00	1.12	1.12	0.00	0.00	5.61
			0.11	**03:00 ~ 04:00**	1.12	1.12	0.00	1.12	0.00	0.00	0.00	0.00	0.00	0.00	0.00	0.00	0.00	0.00	1.12	0.00	0.00	0.00	4.49
			0.11	**04:00 ~ 05:00**	1.12	1.12	0.00	1.12	0.00	0.00	0.00	0.00	0.00	0.00	0.00	0.00	0.00	0.00	1.12	0.00	0.00	0.00	4.49
			0.11	**05:00 ~ 06:00**	1.12	1.12	0.00	1.12	0.00	0.00	0.00	0.00	0.00	0.00	0.00	0.00	0.00	0.00	1.12	1.12	0.00	0.00	5.61
			0.11	**06:00 ~ 07:00**	1.12	1.12	0.00	1.12	0.00	0.00	0.00	1.12	0.00	0.00	0.00	0.00	0.00	0.00	1.12	1.12	0.00	0.00	6.73
			0.11	**07:00 ~ 08:00**	2.24	1.12	0.00	1.12	1.12	0.00	0.00	1.12	0.00	0.00	0.00	0.00	0.00	0.00	1.12	1.12	0.00	0.00	8.98
			0.11	**08:00 ~ 09:00**	3.37	2.24	0.00	1.12	1.12	0.00	0.00	1.12	0.00	0.00	0.00	0.00	0.00	0.00	1.12	1.12	0.00	0.00	11.22
			0.11	**09:00 ~ 10:00**	3.37	2.24	0.00	1.12	1.12	0.00	0.00	1.12	0.00	0.00	0.00	0.00	0.00	0.00	1.12	1.12	0.00	0.00	11.22
			0.11	**10:00 ~ 11:00**	3.37	2.24	0.00	1.12	1.12	0.00	0.00	1.12	0.00	0.00	0.00	0.00	0.00	0.00	1.12	1.12	0.00	0.00	11.22
			0.11	**11:00 ~ 12:00**	3.37	2.24	0.00	1.12	1.12	0.00	0.00	1.12	0.00	0.00	0.00	0.00	0.00	0.00	1.12	1.12	0.00	0.00	11.22
			0.11	**12:00 ~ 13:00**	4.49	2.24	0.00	2.24	1.12	1.12	1.12	1.12	0.00	1.12	0.00	0.00	0.00	0.00	1.12	1.12	0.00	0.00	16.83
			0.11	**13:00 ~ 14:00**	4.49	2.24	0.00	2.24	1.12	1.12	1.12	1.12	0.00	1.12	0.00	0.00	0.00	0.00	1.12	1.12	0.00	0.00	16.83
			0.11	**14:00 ~ 15:00**	4.49	2.24	0.00	2.24	1.12	1.12	1.12	1.12	0.00	1.12	0.00	0.00	0.00	0.00	1.12	1.12	0.00	0.00	16.83
			0.11	**15:00 ~ 16:00**	4.49	2.24	0.00	2.24	1.12	1.12	1.12	1.12	0.00	1.12	0.00	0.00	0.00	0.00	1.12	1.12	0.00	0.00	16.83
			0.11	**16:00 ~ 17:00**	4.49	2.24	0.00	2.24	1.12	1.12	1.12	1.12	0.00	1.12	0.00	0.00	0.00	0.00	1.12	1.12	0.00	0.00	16.83
			0.11	**17:00 ~ 18:00**	4.49	2.24	0.00	2.24	1.12	1.12	1.12	1.12	0.00	1.12	0.00	0.00	0.00	0.00	1.12	1.12	0.00	0.00	16.83
			0.11	**18:00 ~ 19:00**	4.49	2.24	0.00	2.24	1.12	1.12	1.12	1.12	0.00	1.12	0.00	0.00	0.00	0.00	1.12	1.12	0.00	0.00	16.83
			0.11	**19:00 ~ 20:00**	4.49	2.24	0.00	2.24	1.12	1.12	1.12	1.12	0.00	1.12	0.00	0.00	0.00	0.00	1.12	1.12	0.00	0.00	16.83
			0.11	**20:00 ~ 21:00**	3.37	2.24	0.00	2.24	1.12	1.12	1.12	1.12	0.00	1.12	0.00	0.00	0.00	0.00	1.12	1.12	0.00	0.00	15.71
			0.11	**21:00 ~ 22:00**	3.37	2.24	0.00	2.24	1.12	1.12	1.12	1.12	0.00	1.12	0.00	0.00	0.00	0.00	1.12	1.12	0.00	0.00	15.71
			0.11	**22:00 ~ 23:00**	3.37	2.24	0.00	2.24	1.12	1.12	1.12	1.12	0.00	1.12	0.00	0.00	0.00	0.00	1.12	1.12	0.00	0.00	15.71
			0.11	**23:00 ~ 00:00**	3.37	2.24	0.00	1.12	1.12	1.12	1.12	1.12	0.00	1.12	0.00	0.00	0.00	0.00	1.12	1.12	0.00	0.00	14.59
				Whole Day Total (veh*km)	72.93	44.88	0.00	39.27	19.07	13.46	13.46	20.20	0.00	13.46	0.00	0.00	0.00	0.00	26.93	24.68	0.00	0.00	288.35
144	Chi Kiang Street	EB	0.03	**00:00 ~ 01:00**	3.71	1.85	0.00	1.24	0.62	0.31	0.31	0.31	0.00	0.31	0.31	0.00	0.31	0.00	0.31	0.62	0.31	0.00	10.51
			0.03	**01:00 ~ 02:00**	2.47	1.24	0.00	0.93	0.31	0.31	0.31	0.00	0.00	0.31	0.31	0.00	0.31	0.00	0.31	0.31	0.31	0.00	7.42
			0.03	**02:00 ~ 03:00**	1.85	0.93	0.00	0.62	0.31	0.31	0.31	0.00	0.00	0.31	0.00	0.00	0.00	0.00	0.31	0.31	0.00	0.00	5.25
			0.03	**03:00 ~ 04:00**	1.55	0.93	0.00	0.62	0.31	0.31	0.31	0.00	0.00	0.31	0.00	0.00	0.00	0.00	0.31	0.31	0.00	0.00	4.94
			0.03	**04:00 ~ 05:00**	1.55	0.93	0.00	0.62	0.31	0.31	0.31	0.00	0.00	0.31	0.00	0.00	0.00	0.00	0.31	0.31	0.00	0.00	4.94
			0.03	**05:00 ~ 06:00**	1.85	0.93	0.00	0.62	0.31	0.31	0.31	0.00	0.00	0.31	0.00	0.00	0.00	0.00	0.62	0.31	0.00	0.00	5.56
			0.03	**06:00 ~ 07:00**	3.71	2.16	0.00	1.24	0.62	0.31	0.31	0.31	0.00	0.31	0.31	0.00	0.31	0.00	0.93	0.62	0.31	0.00	11.43
			0.03	**07:00 ~ 08:00**	7.73	4.02	0.31	2.47	0.93	0.31	0.31	0.31	0.31	0.31	0.31	0.31	0.31	0.00	1.24	0.93	0.31	0.00	20.39
			0.03	**08:00 ~ 09:00**	9.58	4.94	0.31	2.78	1.24	0.31	0.31	0.62	0.31	0.31	0.31	0.31	0.31	0.00	0.93	1.24	0.31	0.00	24.10
			0.03	**09:00 ~ 10:00**	8.34	4.33	0.31	2.47	0.93	0.31	0.31	0.31	0.31	0.31	0.31	0.31	0.31	0.00	0.93	0.93	0.31	0.00	21.01
			0.03	**10:00 ~ 11:00**	8.03	4.02	0.31	2.47	0.93	0.31	0.31	0.31	0.31	0.31	0.31	0.31	0.31	0.00	0.93	0.93	0.31	0.00	20.39
			0.03	**11:00 ~ 12:00**	8.34	4.33	0.31	2.47	0.93	0.31	0.31	0.31	0.31	0.31	0.31	0.31	0.31	0.00	0.93	0.93	0.31	0.00	21.01
			0.03	**12:00 ~ 13:00**	9.27	4.64	0.31	1.85	0.62	0.31	0.31	0.31	0.31	0.31	0.31	0.31	0.31	0.00	0.93	1.24	0.31	0.00	21.63
			0.03	**13:00 ~ 14:00**	9.27	4.94	0.31	1.85	0.93	0.31	0.31	0.31	0.31	0.31	0.31	0.31	0.31	0.00	0.93	1.24	0.31	0.00	22.25
			0.03	**14:00 ~ 15:00**	9.58	4.94	0.31	1.85	0.93	0.31	0.31	0.31	0.31	0.31	0.31	0.31	0.31	0.00	0.93	1.24	0.31	0.00	22.56
			0.03	**15:00 ~ 16:00**	9.58	4.94	0.31	1.85	0.93	0.31	0.31	0.31	0.31	0.31	0.31	0.31	0.31	0.00	0.93	1.24	0.31	0.00	22.56
			0.03	**16:00 ~ 17:00**	9.89	5.25	0.31	2.16	0.93	0.31	0.31	0.31	0.31	0.31	0.31	0.31	0.31	0.00	0.93	1.24	0.31	0.00	23.48
			0.03	**17:00 ~ 18:00**	9.89	4.94	0.31	1.85	0.93	0.31	0.31	0.62	0.31	0.31	0.31	0.31	0.31	0.00	0.93	1.24	0.31	0.00	23.18
			0.03	**18:00 ~ 19:00**	10.51	5.25	0.31	2.16	0.93	0.31	0.31	0.62	0.31	0.31	0.31	0.31	0.31	0.00	1.24	1.24	0.31	0.00	24.72
			0.03	**19:00 ~ 20:00**	9.27	4.94	0.31	1.85	0.93	0.31	0.31	0.31	0.31	0.31	0.31	0.31	0.31	0.00	0.93	1.24	0.31	0.00	22.25
			0.03	**20:00 ~ 21:00**	8.03	4.02	0.31	1.55	0.62	0.31	0.31	0.31	0.31	0.31	0.31	0.31	0.31	0.00	0.93	0.93	0.31	0.00	19.16
			0.03	**21:00 ~ 22:00**	8.03	4.33	0.31	1.55	0.62	0.31	0.31	0.31	0.31	0.31	0.31	0.31	0.31	0.00	0.93	0.93	0.31	0.00	19.47
			0.03	**22:00 ~ 23:00**	7.42	4.02	0.31	1.55	0.62	0.31	0.31	0.31	0.31	0.31	0.31	0.31	0.31	0.00	0.93	0.93	0.31	0.00	18.54
			0.03	**23:00 ~ 00:00**	6.18	3.09	0.31	1.24	0.62	0.31	0.31	0.31	0.31	0.31	0.31	0.31	0.31	0.00	0.62	0.93	0.31	0.00	15.76
				Whole Day Total (veh*km)	165.62	85.90	5.25	39.86	17.30	7.42	7.42	6.80	5.25	7.42	6.18	5.25	6.18	0.00	19.16	21.32	6.18	0.00	412.52

Road No.	Road Name	Bound	Road Length (km)	Hour	PC	TAXI	LGV3	LGV4	LGV6	HGV7	HGV8	PLB	PV4	PV5	NFB6	NFB7	NFB8	FBSD	FBDD	MC	HGV9	NFB9	Total
145	Chi Kiang Street	EB	0.04	**00:00 ~ 01:00**	5.28	2.84	0.00	1.62	0.81	0.41	0.41	0.41	0.00	0.41	0.41	0.00	0.41	0.00	0.41	0.81	0.41	0.00	14.62
			0.04	**01:00 ~ 02:00**	3.65	2.03	0.00	1.22	0.41	0.41	0.41	0.00	0.00	0.41	0.41	0.00	0.41	0.00	0.41	0.41	0.41	0.00	10.56
			0.04	**02:00 ~ 03:00**	2.44	1.62	0.00	0.81	0.41	0.41	0.41	0.00	0.00	0.41	0.00	0.00	0.41	0.00	0.41	0.41	0.41	0.00	8.12
			0.04	**03:00 ~ 04:00**	2.03	1.22	0.00	0.81	0.41	0.41	0.41	0.00	0.00	0.41	0.00	0.00	0.00	0.00	0.41	0.41	0.00	0.00	6.50
			0.04	**04:00 ~ 05:00**	2.03	1.22	0.00	0.81	0.41	0.41	0.41	0.00	0.00	0.41	0.00	0.00	0.00	0.00	0.41	0.41	0.00	0.00	6.50
			0.04	**05:00 ~ 06:00**	2.84	1.62	0.00	0.81	0.41	0.41	0.41	0.00	0.00	0.41	0.00	0.00	0.41	0.00	0.81	0.41	0.41	0.00	8.93
			0.04	**06:00 ~ 07:00**	5.28	2.84	0.00	1.62	0.81	0.41	0.41	0.41	0.00	0.41	0.41	0.00	0.41	0.00	1.22	0.81	0.41	0.00	15.43
			0.04	**07:00 ~ 08:00**	10.56	5.28	0.41	3.25	1.22	0.41	0.41	0.41	0.41	0.41	0.41	0.41	0.41	0.00	1.62	1.22	0.41	0.00	27.20
			0.04	**08:00 ~ 09:00**	13.40	6.90	0.41	4.06	1.62	0.41	0.41	0.81	0.41	0.41	0.41	0.41	0.41	0.00	1.22	1.62	0.41	0.00	33.29
			0.04	**09:00 ~ 10:00**	11.77	6.09	0.41	3.65	1.22	0.41	0.41	0.41	0.41	0.41	0.41	0.41	0.41	0.00	1.22	1.62	0.41	0.00	29.64
			0.04	**10:00 ~ 11:00**	11.37	5.68	0.41	3.65	1.22	0.41	0.41	0.41	0.41	0.41	0.41	0.41	0.41	0.00	1.22	1.22	0.41	0.00	28.42
			0.04	**11:00 ~ 12:00**	11.77	6.09	0.41	3.65	1.22	0.41	0.41	0.41	0.41	0.41	0.41	0.41	0.41	0.00	1.22	1.62	0.41	0.00	29.64
			0.04	**12:00 ~ 13:00**	12.99	6.50	0.41	2.84	1.22	0.41	0.41	0.41	0.41	0.41	0.41	0.41	0.41	0.00	1.22	1.62	0.41	0.00	30.45
			0.04	**13:00 ~ 14:00**	13.40	6.90	0.41	2.84	1.22	0.41	0.41	0.41	0.41	0.41	0.41	0.41	0.41	0.00	1.22	1.62	0.41	0.00	31.26
			0.04	**14:00 ~ 15:00**	13.40	6.90	0.41	2.84	1.22	0.41	0.41	0.41	0.41	0.41	0.41	0.41	0.41	0.00	1.22	1.62	0.41	0.00	31.26
			0.04	**15:00 ~ 16:00**	13.80	6.90	0.41	2.84	1.22	0.41	0.41	0.41	0.41	0.41	0.41	0.41	0.41	0.00	1.22	1.62	0.41	0.00	31.67
			0.04	**16:00 ~ 17:00**	14.21	7.31	0.41	3.25	1.22	0.41	0.41	0.41	0.41	0.41	0.41	0.41	0.41	0.00	1.22	1.62	0.41	0.00	32.89
			0.04	**17:00 ~ 18:00**	13.80	7.31	0.41	3.25	1.22	0.41	0.41	0.81	0.41	0.41	0.41	0.41	0.41	0.00	1.22	1.62	0.41	0.00	32.89
			0.04	**18:00 ~ 19:00**	15.02	7.71	0.41	3.25	1.22	0.41	0.41	0.81	0.41	0.41	0.41	0.41	0.41	0.00	1.62	1.62	0.41	0.00	34.92
			0.04	**19:00 ~ 20:00**	13.40	6.90	0.41	2.84	1.22	0.41	0.41	0.41	0.41	0.41	0.41	0.41	0.41	0.00	1.22	1.62	0.41	0.00	31.26
			0.04	**20:00 ~ 21:00**	11.37	5.68	0.41	2.44	1.22	0.41	0.41	0.41	0.41	0.41	0.41	0.41	0.41	0.00	1.22	1.22	0.41	0.00	27.20
			0.04	**21:00 ~ 22:00**	11.37	6.09	0.41	2.44	1.22	0.41	0.41	0.41	0.41	0.41	0.41	0.41	0.41	0.00	1.22	1.22	0.41	0.00	27.61
			0.04	**22:00 ~ 23:00**	10.56	5.68	0.41	2.44	0.81	0.41	0.41	0.41	0.41	0.41	0.41	0.41	0.41	0.00	1.22	1.22	0.41	0.00	25.98
			0.04	**23:00 ~ 00:00**	8.93	4.47	0.41	2.03	0.81	0.41	0.41	0.41	0.41	0.41	0.41	0.41	0.41	0.00	0.81	1.22	0.41	0.00	22.33
				Whole Day Total (veh*km)	234.67	121.80	6.90	59.28	23.95	9.74	9.74	8.93	6.90	9.74	8.12	6.90	8.93	0.00	25.17	28.83	8.93	0.00	578.55
146	Ha Heung Road	NB	0.10	**00:00 ~ 01:00**	0.95	0.95	0.00	0.95	0.95	0.00	0.00	0.00	0.00	0.00	0.00	0.00	0.00	0.00	0.00	0.95	0.00	0.00	4.77
			0.10	**01:00 ~ 02:00**	0.95	0.95	0.00	0.95	0.95	0.00	0.00	0.00	0.00	0.00	0.00	0.00	0.00	0.00	0.00	0.95	0.00	0.00	4.77
			0.10	**02:00 ~ 03:00**	0.95	0.95	0.00	0.95	0.95	0.00	0.00	0.00	0.00	0.00	0.00	0.00	0.00	0.00	0.00	0.00	0.00	0.00	3.82
			0.10	**03:00 ~ 04:00**	0.95	0.95	0.00	0.95	0.00	0.00	0.00	0.00	0.00	0.00	0.00	0.00	0.00	0.00	0.00	0.00	0.00	0.00	2.86
			0.10	**04:00 ~ 05:00**	0.95	0.95	0.00	0.95	0.00	0.00	0.00	0.00	0.00	0.00	0.00	0.00	0.00	0.00	0.00	0.00	0.00	0.00	2.86
			0.10	**05:00 ~ 06:00**	0.95	0.95	0.00	0.95	0.95	0.00	0.00	0.00	0.00	0.00	0.00	0.00	0.00	0.00	0.00	0.00	0.00	0.00	3.82
			0.10	**06:00 ~ 07:00**	0.95	0.95	0.00	0.95	0.95	0.00	0.00	0.00	0.00	0.00	0.00	0.00	0.00	0.00	0.00	0.95	0.00	0.00	4.77
			0.10	**07:00 ~ 08:00**	1.91	0.95	0.00	0.95	0.95	0.00	0.95	0.00	0.00	0.00	0.00	0.00	0.00	0.00	0.00	0.95	0.00	0.00	6.68
			0.10	**08:00 ~ 09:00**	1.91	0.95	0.00	0.95	0.95	0.00	0.95	0.00	0.00	0.00	0.00	0.00	0.00	0.00	0.00	0.95	0.00	0.00	6.68
			0.10	**09:00 ~ 10:00**	1.91	0.95	0.00	0.95	0.95	0.00	0.95	0.00	0.00	0.00	0.00	0.00	0.00	0.00	0.00	0.95	0.00	0.00	6.68
			0.10	**10:00 ~ 11:00**	1.91	0.95	0.00	0.95	0.95	0.00	0.95	0.00	0.00	0.00	0.00	0.00	0.00	0.00	0.00	0.95	0.00	0.00	6.68
			0.10	**11:00 ~ 12:00**	1.91	0.95	0.00	0.95	0.95	0.00	0.95	0.00	0.00	0.00	0.00	0.00	0.00	0.00	0.00	0.95	0.00	0.00	6.68
			0.10	**12:00 ~ 13:00**	2.86	1.91	0.00	1.91	0.95	0.95	0.95	0.00	0.00	0.00	0.00	0.00	0.00	0.00	0.00	0.95	0.00	0.00	10.49
			0.10	**13:00 ~ 14:00**	2.86	1.91	0.00	1.91	0.95	0.95	0.95	0.00	0.00	0.00	0.00	0.00	0.00	0.00	0.00	0.95	0.00	0.00	10.49
			0.10	**14:00 ~ 15:00**	2.86	1.91	0.00	1.91	0.95	0.95	0.95	0.00	0.00	0.00	0.00	0.00	0.00	0.00	0.00	0.95	0.00	0.00	10.49
			0.10	**15:00 ~ 16:00**	2.86	1.91	0.00	1.91	0.95	0.95	0.95	0.00	0.00	0.00	0.00	0.00	0.00	0.00	0.00	0.95	0.00	0.00	10.49
			0.10	**16:00 ~ 17:00**	2.86	1.91	0.00	1.91	0.95	0.95	0.95	0.00	0.00	0.00	0.00	0.00	0.00	0.00	0.00	0.95	0.00	0.00	10.49
			0.10	**17:00 ~ 18:00**	2.86	1.91	0.00	1.91	0.95	0.95	0.95	0.00	0.00	0.00	0.00	0.00	0.00	0.00	0.00	0.95	0.00	0.00	10.49
			0.10	**18:00 ~ 19:00**	2.86	1.91	0.00	1.91	0.95	0.95	0.95	0.00	0.00	0.00	0.00	0.00	0.00	0.00	0.00	0.95	0.00	0.00	10.49
			0.10	**19:00 ~ 20:00**	2.86	1.91	0.00	1.91	0.95	0.95	0.95	0.00	0.00	0.00	0.00	0.00	0.00	0.00	0.00	0.95	0.00	0.00	10.49
			0.10	**20:00 ~ 21:00**	1.91	0.95	0.00	0.95	0.95	0.95	0.95	0.00	0.00	0.00	0.00	0.00	0.00	0.00	0.00	0.95	0.00	0.00	7.63
			0.10	**21:00 ~ 22:00**	1.91	0.95	0.00	0.95	0.95	0.95	0.95	0.00	0.00	0.00	0.00	0.00	0.00	0.00	0.00	0.95	0.00	0.00	7.63
			0.10	**22:00 ~ 23:00**	1.91	0.95	0.00	0.95	0.95	0.95	0.95	0.00	0.00	0.00	0.00	0.00	0.00	0.00	0.00	0.95	0.00	0.00	7.63
			0.10	**23:00 ~ 00:00**	1.91	0.95	0.00	0.95	0.95	0.95	0.95	0.00	0.00	0.00	0.00	0.00	0.00	0.00	0.00	0.95	0.00	0.00	7.63
				Whole Day Total (veh*km)	46.75	30.53	0.00	30.53	20.99	11.45	16.22	0.00	0.00	0.00	0.00	0.00	0.00	0.00	0.00	19.08	0.00	0.00	175.54
147	Sze Chuen Street	EB	0.04	**00:00 ~ 01:00**	0.42	0.42	0.00	0.00	0.00	0.00	0.00	0.00	0.00	0.00	0.00	0.00	0.00	0.00	0.00	0.00	0.00	0.00	0.84
			0.04	**01:00 ~ 02:00**	0.42	0.42	0.00	0.00	0.00	0.00	0.00	0.00	0.00	0.00	0.00	0.00	0.00	0.00	0.00	0.00	0.00	0.00	0.84
			0.04	**02:00 ~ 03:00**	0.42	0.42	0.00	0.00	0.00	0.00	0.00	0.00	0.00	0.00	0.00	0.00	0.00	0.00	0.00	0.00	0.00	0.00	0.84
			0.04	**03:00 ~ 04:00**	0.42	0.42	0.00	0.00	0.00	0.00	0.00	0.00	0.00	0.00	0.00	0.00	0.00	0.00	0.00	0.00	0.00	0.00	0.84
			0.04	**04:00 ~ 05:00**	0.42	0.42	0.00	0.00	0.00	0.00	0.00	0.00	0.00	0.00	0.00	0.00	0.00	0.00	0.00	0.00	0.00	0.00	0.84
			0.04	**05:00 ~ 06:00**	0.42	0.42	0.00	0.00	0.00	0.00	0.00	0.00	0.00	0.00	0.00	0.00	0.00	0.00	0.00	0.00	0.00	0.00	0.84
			0.04	**06:00 ~ 07:00**	0.42	0.42	0.00	0.00	0.00	0.00	0.00	0.00	0.00	0.00	0.00	0.00	0.00	0.00	0.00	0.00	0.00	0.00	0.84
			0.04	**07:00 ~ 08:00**	0.42	0.42	0.00	0.42	0.00	0.00	0.00	0.00	0.00	0.00	0.00	0.00	0.00	0.00	0.00	0.42	0.00	0.00	1.68
			0.04	**08:00 ~ 09:00**	0.84	0.42	0.00	0.42	0.00	0.00	0.00	0.00	0.00	0.00	0.00	0.00	0.00	0.00	0.00	0.42	0.00	0.00	2.11
			0.04	**09:00 ~ 10:00**	0.42	0.42	0.00	0.42	0.00	0.00	0.00	0.00	0.00	0.00	0.00	0.00	0.00	0.00	0.00	0.42	0.00	0.00	1.68
			0.04	**10:00 ~ 11:00**	0.42	0.42	0.00	0.42	0.00	0.00	0.00	0.00	0.00	0.00	0.00	0.00	0.00	0.00	0.00	0.42	0.00	0.00	1.68
			0.04	**11:00 ~ 12:00**	0.42	0.42	0.00	0.42	0.00	0.00	0.00	0.00	0.00	0.00	0.00	0.00	0.00	0.00	0.00	0.42	0.00	0.00	1.68
			0.04	**12:00 ~ 13:00**	0.42	0.42	0.00	0.42	0.00	0.00	0.00	0.00	0.00	0.00	0.00	0.00	0.00	0.00	0.00	0.42	0.00	0.00	1.68
			0.04	**13:00 ~ 14:00**	0.42	0.42	0.00	0.42	0.00	0.00	0.00	0.00	0.00	0.00	0.00	0.00	0.00	0.00	0.00	0.42	0.00	0.00	1.68
			0.04	**14:00 ~ 15:00**	0.42	0.42	0.00	0.42	0.00	0.00	0.00	0.00	0.00	0.00	0.00	0.00	0.00	0.00	0.00	0.42	0.00	0.00	1.68
			0.04	**15:00 ~ 16:00**	0.42	0.42	0.00	0.42	0.00	0.00	0.00	0.00	0.00	0.00	0.00	0.00	0.00	0.00	0.00	0.42	0.00	0.00	1.68
			0.04	**16:00 ~ 17:00**	0.42	0.42	0.00	0.42	0.00	0.00	0.00	0.00	0.00	0.00	0.00	0.00	0.00	0.00	0.00	0.42	0.00	0.00	1.68
			0.04	**17:00 ~ 18:00**	0.42	0.42	0.00	0.42	0.00	0.00	0.00	0.00	0.00	0.00	0.00	0.00	0.00	0.00	0.00	0.42	0.00	0.00	1.68
			0.04	**18:00 ~ 19:00**	0.84	0.42	0.00	0.42	0.00	0.00	0.00	0.00	0.00	0.00	0.00	0.00	0.00	0.00	0.00	0.42	0.00	0.00	2.11
			0.04	**19:00 ~ 20:00**	0.42	0.42	0.00	0.42	0.00	0.00	0.00	0.00	0.00	0.00	0.00	0.00	0.00	0.00	0.00	0.42	0.00	0.00	1.68
			0.04	**20:00 ~ 21:00**	0.42	0.42	0.00	0.42	0.00	0.00	0.00	0.00	0.00	0.00	0.00	0.00	0.00	0.00	0.00	0.42	0.00	0.00	1.68
			0.04	**21:00 ~ 22:00**	0.42	0.42	0.00	0.42	0.00	0.00	0.00	0.00	0.00	0.00	0.00	0.00	0.00	0.00	0.00	0.42	0.00	0.00	1.68
			0.04	**22:00 ~ 23:00**	0.42	0.42	0.00	0.42	0.00	0.00	0.00	0.00	0.00	0.00	0.00	0.00	0.00	0.00	0.00	0.42	0.00	0.00	1.68
			0.04	**23:00 ~ 00:00**	0.42	0.42	0.00	0.42	0.00	0.00	0.00	0.00	0.00	0.00	0.00	0.00	0.00	0.00	0.00	0.42	0.00	0.00	1.68
				Whole Day Total (veh*km)	10.95	10.10	0.00	7.16	0.00	0.00	0.00	0.00	0.00	0.00	0.00	0.00	0.00	0.00	0.00	7.16	0.00	0.00	35.36
148	Sze Chuen Street	WB	0.04	**00:00 ~ 01:00**	0.42	0.42	0.00	0.00	0.00	0.00	0.00	0.00	0.00	0.00	0.00	0.00	0.00	0.00	0.00	0.00	0.00	0.00	0.84
			0.04	**01:00 ~ 02:00**	0.42	0.42	0.00	0.00	0.00	0.00	0.00	0.00	0.00	0.00	0.00	0.00	0.00	0.00	0.00	0.00	0.00	0.00	0.84
			0.04	**02:00 ~ 03:00**	0.42	0.42	0.00	0.00	0.00	0.00	0.00	0.00	0.00	0.00	0.00	0.00	0.00	0.00	0.00	0.00	0.00	0.00	0.84
			0.04	**03:00 ~ 04:00**	0.42	0.42	0.00	0.00	0.00	0.00	0.00	0.00	0.00	0.00	0.00	0.00	0.00	0.00	0.00	0.00	0.00	0.00	0.84
			0.04	**04:00 ~ 05:00**	0.42	0.42	0.00	0.00	0.00	0.00	0.00	0.00	0.00	0.00	0.00	0.00	0.00	0.00	0.00	0.00	0.00	0.00	0.84
			0.04	**05:00 ~ 06:00**	0.42	0.42	0.00	0.00	0.00	0.00	0.00	0.00	0.00	0.00	0.00	0.00	0.00	0.00	0.00	0.00	0.00	0.00	0.84
			0.04	**06:00 ~ 07:00**	0.42	0.42	0.00	0.00	0.00	0.00	0.00	0.00	0.00	0.00	0.00	0.00	0.00	0.00	0.00	0.00	0.00	0.00	0.84
			0.04	**07:00 ~ 08:00**	0.42	0.42	0.00	0.42	0.00	0.00	0.00	0.00	0.00	0.00	0.00	0.00	0.00	0.00	0.00	0.42	0.00	0.00	1.68
			0.04	**08:00 ~ 09:00**	0.84	0.42	0.00	0.42	0.00	0.00	0.00	0.00	0.00	0.00	0.00	0.00	0.00	0.00	0.00	0.42	0.00	0.00	2.11
			0.04	**09:00 ~ 10:00**	0.42	0.42	0.00	0.42	0.00	0.00	0.00	0.00	0.00	0.00	0.00	0.00	0.00	0.00	0.00	0.42	0.00	0.00	1.68
			0.04	**10:00 ~ 11:00**	0.42	0.42	0.00	0.42	0.00	0.00	0.00	0.00	0.00	0.00	0.00	0.00	0.00	0.00	0.00	0.42	0.00	0.00	1.68
			0.04	**11:00 ~ 12:00**	0.42	0.42	0.00	0.42	0.00	0.00	0.00	0.00	0.00	0.00	0.00	0.00	0.00	0.00	0.00	0.42	0.00	0.00	1.68
			0.04	**12:00 ~ 13:00**	0.42	0.42	0.00	0.42	0.00	0.00	0.00	0.00	0.00	0.00	0.00	0.00	0.00	0.00	0.00	0.42	0.00	0.00	1.68
			0.04	**13:00 ~ 14:00**	0.42	0.42	0.00	0.42	0.00	0.00	0.00	0.00	0.00	0.00	0.00	0.00	0.00	0.00	0.00	0.42	0.00	0.00	1.68
			0.04	**14:00 ~ 15:00**	0.42	0.42	0.00	0.42	0.00	0.00	0.00	0.00	0.00	0.00	0.00	0.00	0.00	0.00	0.00	0.42	0.00	0.00	1.68
			0.04	**15:00 ~ 16:00**	0.42	0.42	0.00	0.42	0.00	0.00	0.00	0.00	0.00	0.00	0.00	0.00	0.00	0.00	0.00	0.42	0.00	0.00	1.68
			0.04	**16:00 ~ 17:00**	0.42	0.42	0.00	0.42	0.00	0.00	0.00	0.00	0.00	0.00	0.00	0.00	0.00	0.00	0.00	0.42	0.00	0.00	1.68
			0.04	**17:00 ~ 18:00**	0.42	0.42	0.00	0.42	0.00	0.00	0.00	0.00	0.00	0.00	0.00	0.00	0.00	0.00	0.00	0.42	0.00	0.00	1.68
			0.04	**18:00 ~ 19:00**	0.84	0.42	0.00	0.42	0.00	0.00	0.00	0.00	0.00	0.00	0.00	0.00	0.00	0.00	0.00	0.42	0.00	0.00	2.11
			0.04	**19:00 ~ 20:00**	0.42	0.42	0.00	0.42	0.00	0.00	0.00	0.00	0.00	0.00	0.00	0.00	0.00	0.00	0.00	0.42	0.00	0.00	1.68
			0.04	**20:00 ~ 21:00**	0.42	0.42	0.00	0.42	0.00	0.00	0.00	0.00	0.00	0.00	0.00	0.00	0.00	0.00	0.00	0.42	0.00	0.00	1.68
			0.04	**21:00 ~ 22:00**	0.42	0.42	0.00	0.42	0.00	0.00	0.00	0.00	0.00	0.00	0.00	0.00	0.00	0.00	0.00	0.42	0.00	0.00	1.68
			0.04	**22:00 ~ 23:00**	0.42	0.42	0.00	0.42	0.00	0.00	0.00	0.00	0.00	0.00	0.00	0.00	0.00	0.00	0.00	0.42	0.00	0.00	1.68
			0.04	**23:00 ~ 00:00**	0.42	0.42	0.00	0.42	0.00	0.00	0.00	0.00	0.00	0.00	0.00	0.00	0.00	0.00	0.00	0.42	0.00	0.00	1.68
				Whole Day Total (veh*km)	10.95	10.10	0.00	7.16	0.00	0.00	0.00	0.00	0.00	0.00	0.00	0.00	0.00	0.00	0.00	7.16	0.00	0.00	35.36

Road No.	Road Name	Bound	Road Length (km)	Hour	PC	TAXI	LGV3	LGV4	LGV6	HGV7	HGV8	PLB	PV4	PV5	NFB6	NFB7	NFB8	FBSD	FBDD	MC	HGV9	NFB9	Total
149	Ha Heung Road	NB	0.05	**00:00 ~ 01:00**	0.49	0.49	0.00	0.49	0.49	0.00	0.00	0.00	0.00	0.00	0.00	0.00	0.00	0.00	0.00	0.49	0.00	0.00	2.46
			0.05	**01:00 ~ 02:00**	0.49	0.49	0.00	0.49	0.49	0.00	0.00	0.00	0.00	0.00	0.00	0.00	0.00	0.00	0.00	0.49	0.00	0.00	2.46
			0.05	**02:00 ~ 03:00**	0.49	0.49	0.00	0.49	0.49	0.00	0.00	0.00	0.00	0.00	0.00	0.00	0.00	0.00	0.00	0.00	0.00	0.00	1.96
			0.05	**03:00 ~ 04:00**	0.49	0.49	0.00	0.49	0.00	0.00	0.00	0.00	0.00	0.00	0.00	0.00	0.00	0.00	0.00	0.00	0.00	0.00	1.47
			0.05	**04:00 ~ 05:00**	0.49	0.49	0.00	0.49	0.00	0.00	0.00	0.00	0.00	0.00	0.00	0.00	0.00	0.00	0.00	0.00	0.00	0.00	1.47
			0.05	**05:00 ~ 06:00**	0.49	0.49	0.00	0.49	0.49	0.00	0.00	0.00	0.00	0.00	0.00	0.00	0.00	0.00	0.00	0.00	0.00	0.00	1.96
			0.05	**06:00 ~ 07:00**	0.49	0.49	0.00	0.49	0.49	0.00	0.00	0.00	0.00	0.00	0.00	0.00	0.00	0.00	0.00	0.49	0.00	0.00	2.46
			0.05	**07:00 ~ 08:00**	0.98	0.49	0.00	0.49	0.49	0.00	0.49	0.00	0.00	0.00	0.00	0.00	0.00	0.00	0.00	0.49	0.00	0.00	3.44
			0.05	**08:00 ~ 09:00**	0.98	0.49	0.00	0.49	0.49	0.00	0.49	0.00	0.00	0.00	0.00	0.00	0.00	0.00	0.00	0.49	0.00	0.00	3.44
			0.05	**09:00 ~ 10:00**	0.98	0.49	0.00	0.49	0.49	0.00	0.49	0.00	0.00	0.00	0.00	0.00	0.00	0.00	0.00	0.49	0.00	0.00	3.44
			0.05	**10:00 ~ 11:00**	0.98	0.49	0.00	0.49	0.49	0.00	0.49	0.00	0.00	0.00	0.00	0.00	0.00	0.00	0.00	0.49	0.00	0.00	3.44
			0.05	**11:00 ~ 12:00**	0.98	0.49	0.00	0.49	0.49	0.00	0.49	0.00	0.00	0.00	0.00	0.00	0.00	0.00	0.00	0.49	0.00	0.00	3.44
			0.05	**12:00 ~ 13:00**	1.47	0.98	0.00	0.98	0.49	0.49	0.49	0.00	0.00	0.00	0.00	0.00	0.00	0.00	0.00	0.49	0.00	0.00	5.40
			0.05	**13:00 ~ 14:00**	1.47	0.98	0.00	0.98	0.49	0.49	0.49	0.00	0.00	0.00	0.00	0.00	0.00	0.00	0.00	0.49	0.00	0.00	5.40
			0.05	**14:00 ~ 15:00**	1.47	0.98	0.00	0.98	0.49	0.49	0.49	0.00	0.00	0.00	0.00	0.00	0.00	0.00	0.00	0.49	0.00	0.00	5.40
			0.05	**15:00 ~ 16:00**	1.47	0.98	0.00	0.98	0.49	0.49	0.49	0.00	0.00	0.00	0.00	0.00	0.00	0.00	0.00	0.49	0.00	0.00	5.40
			0.05	**16:00 ~ 17:00**	1.47	0.98	0.00	0.98	0.49	0.49	0.49	0.00	0.00	0.00	0.00	0.00	0.00	0.00	0.00	0.49	0.00	0.00	5.40
			0.05	**17:00 ~ 18:00**	1.47	0.98	0.00	0.98	0.49	0.49	0.49	0.00	0.00	0.00	0.00	0.00	0.00	0.00	0.00	0.49	0.00	0.00	5.40
			0.05	**18:00 ~ 19:00**	1.47	0.98	0.00	0.98	0.49	0.49	0.49	0.00	0.00	0.00	0.00	0.00	0.00	0.00	0.00	0.49	0.00	0.00	5.40
			0.05	**19:00 ~ 20:00**	1.47	0.98	0.00	0.98	0.49	0.49	0.49	0.00	0.00	0.00	0.00	0.00	0.00	0.00	0.00	0.49	0.00	0.00	5.40
			0.05	**20:00 ~ 21:00**	0.98	0.49	0.00	0.49	0.49	0.49	0.49	0.00	0.00	0.00	0.00	0.00	0.00	0.00	0.00	0.49	0.00	0.00	3.93
			0.05	**21:00 ~ 22:00**	0.98	0.49	0.00	0.49	0.49	0.49	0.49	0.00	0.00	0.00	0.00	0.00	0.00	0.00	0.00	0.49	0.00	0.00	3.93
			0.05	**22:00 ~ 23:00**	0.98	0.49	0.00	0.49	0.49	0.49	0.49	0.00	0.00	0.00	0.00	0.00	0.00	0.00	0.00	0.49	0.00	0.00	3.93
			0.05	**23:00 ~ 00:00**	0.98	0.49	0.00	0.49	0.49	0.49	0.49	0.00	0.00	0.00	0.00	0.00	0.00	0.00	0.00	0.49	0.00	0.00	3.93
				Whole Day Total (veh*km)	24.06	15.71	0.00	15.71	10.80	5.89	8.35	0.00	0.00	0.00	0.00	0.00	0.00	0.00	0.00	9.82	0.00	0.00	90.34
150	Kowloon City Road	NB	0.13	**00:00 ~ 01:00**	1.31	1.31	0.00	1.31	0.00	0.00	0.00	0.00	0.00	0.00	0.00	0.00	0.00	0.00	0.00	1.31	0.00	0.00	5.24
			0.13	**01:00 ~ 02:00**	1.31	1.31	0.00	1.31	0.00	0.00	0.00	0.00	0.00	0.00	0.00	0.00	0.00	0.00	0.00	1.31	0.00	0.00	5.24
			0.13	**02:00 ~ 03:00**	1.31	1.31	0.00	1.31	0.00	0.00	0.00	0.00	0.00	0.00	0.00	0.00	0.00	0.00	0.00	1.31	0.00	0.00	5.24
			0.13	**03:00 ~ 04:00**	1.31	1.31	0.00	1.31	0.00	0.00	0.00	0.00	0.00	0.00	0.00	0.00	0.00	0.00	0.00	0.00	0.00	0.00	3.93
			0.13	**04:00 ~ 05:00**	1.31	1.31	0.00	1.31	0.00	0.00	0.00	0.00	0.00	0.00	0.00	0.00	0.00	0.00	0.00	0.00	0.00	0.00	3.93
			0.13	**05:00 ~ 06:00**	1.31	1.31	0.00	1.31	0.00	0.00	0.00	0.00	0.00	0.00	0.00	0.00	0.00	0.00	0.00	1.31	0.00	0.00	5.24
			0.13	**06:00 ~ 07:00**	1.31	1.31	0.00	1.31	0.00	0.00	0.00	0.00	0.00	0.00	0.00	0.00	0.00	0.00	0.00	1.31	0.00	0.00	5.24
			0.13	**07:00 ~ 08:00**	2.62	1.31	0.00	1.31	1.31	0.00	0.00	0.00	0.00	0.00	0.00	0.00	0.00	0.00	0.00	1.31	0.00	0.00	7.87
			0.13	**08:00 ~ 09:00**	3.93	2.62	0.00	1.31	1.31	0.00	0.00	0.00	0.00	0.00	0.00	0.00	0.00	0.00	0.00	1.31	0.00	0.00	10.49
			0.13	**09:00 ~ 10:00**	3.93	2.62	0.00	1.31	1.31	0.00	0.00	0.00	0.00	0.00	0.00	0.00	0.00	0.00	0.00	1.31	0.00	0.00	10.49
			0.13	**10:00 ~ 11:00**	2.62	1.31	0.00	1.31	1.31	0.00	0.00	0.00	0.00	0.00	0.00	0.00	0.00	0.00	0.00	1.31	0.00	0.00	7.87
			0.13	**11:00 ~ 12:00**	3.93	2.62	0.00	1.31	1.31	0.00	0.00	0.00	0.00	0.00	0.00	0.00	0.00	0.00	0.00	1.31	0.00	0.00	10.49
			0.13	**12:00 ~ 13:00**	2.62	1.31	0.00	1.31	1.31	0.00	0.00	0.00	0.00	0.00	0.00	0.00	0.00	0.00	0.00	1.31	0.00	0.00	7.87
			0.13	**13:00 ~ 14:00**	2.62	1.31	0.00	1.31	1.31	0.00	0.00	0.00	0.00	0.00	0.00	0.00	0.00	0.00	0.00	1.31	0.00	0.00	7.87
			0.13	**14:00 ~ 15:00**	2.62	1.31	0.00	1.31	1.31	0.00	0.00	0.00	0.00	0.00	0.00	0.00	0.00	0.00	0.00	1.31	0.00	0.00	7.87
			0.13	**15:00 ~ 16:00**	2.62	1.31	0.00	1.31	1.31	0.00	0.00	0.00	0.00	0.00	0.00	0.00	0.00	0.00	0.00	1.31	0.00	0.00	7.87
			0.13	**16:00 ~ 17:00**	2.62	1.31	0.00	1.31	1.31	0.00	0.00	0.00	0.00	0.00	0.00	0.00	0.00	0.00	0.00	1.31	0.00	0.00	7.87
			0.13	**17:00 ~ 18:00**	2.62	1.31	0.00	1.31	1.31	0.00	0.00	0.00	0.00	0.00	0.00	0.00	0.00	0.00	0.00	1.31	0.00	0.00	7.87
			0.13	**18:00 ~ 19:00**	2.62	1.31	0.00	1.31	1.31	0.00	0.00	0.00	0.00	0.00	0.00	0.00	0.00	0.00	0.00	1.31	0.00	0.00	7.87
			0.13	**19:00 ~ 20:00**	2.62	1.31	0.00	1.31	1.31	0.00	0.00	0.00	0.00	0.00	0.00	0.00	0.00	0.00	0.00	1.31	0.00	0.00	7.87
			0.13	**20:00 ~ 21:00**	2.62	1.31	0.00	1.31	1.31	0.00	0.00	0.00	0.00	0.00	0.00	0.00	0.00	0.00	0.00	1.31	0.00	0.00	7.87
			0.13	**21:00 ~ 22:00**	2.62	1.31	0.00	1.31	1.31	0.00	0.00	0.00	0.00	0.00	0.00	0.00	0.00	0.00	0.00	1.31	0.00	0.00	7.87
			0.13	**22:00 ~ 23:00**	2.62	1.31	0.00	1.31	1.31	0.00	0.00	0.00	0.00	0.00	0.00	0.00	0.00	0.00	0.00	1.31	0.00	0.00	7.87
			0.13	**23:00 ~ 00:00**	1.31	1.31	0.00	1.31	1.31	0.00	0.00	0.00	0.00	0.00	0.00	0.00	0.00	0.00	0.00	1.31	0.00	0.00	6.56
				Whole Day Total (veh*km)	56.37	35.40	0.00	31.46	22.29	0.00	0.00	0.00	0.00	0.00	0.00	0.00	0.00	0.00	0.00	28.84	0.00	0.00	174.36
151	Kowloon City Road	NB	0.08	**00:00 ~ 01:00**	0.79	0.79	0.00	0.79	0.00	0.00	0.00	0.00	0.00	0.00	0.00	0.00	0.00	0.00	0.00	0.79	0.00	0.00	3.16
			0.08	**01:00 ~ 02:00**	0.79	0.79	0.00	0.79	0.00	0.00	0.00	0.00	0.00	0.00	0.00	0.00	0.00	0.00	0.00	0.79	0.00	0.00	3.16
			0.08	**02:00 ~ 03:00**	0.79	0.79	0.00	0.79	0.00	0.00	0.00	0.00	0.00	0.00	0.00	0.00	0.00	0.00	0.00	0.79	0.00	0.00	3.16
			0.08	**03:00 ~ 04:00**	0.79	0.79	0.00	0.79	0.00	0.00	0.00	0.00	0.00	0.00	0.00	0.00	0.00	0.00	0.00	0.00	0.00	0.00	2.37
			0.08	**04:00 ~ 05:00**	0.79	0.79	0.00	0.79	0.00	0.00	0.00	0.00	0.00	0.00	0.00	0.00	0.00	0.00	0.00	0.00	0.00	0.00	2.37
			0.08	**05:00 ~ 06:00**	0.79	0.79	0.00	0.79	0.00	0.00	0.00	0.00	0.00	0.00	0.00	0.00	0.00	0.00	0.00	0.79	0.00	0.00	3.16
			0.08	**06:00 ~ 07:00**	0.79	0.79	0.00	0.79	0.00	0.00	0.00	0.00	0.00	0.00	0.00	0.00	0.00	0.00	0.00	0.79	0.00	0.00	3.16
			0.08	**07:00 ~ 08:00**	1.58	0.79	0.00	0.79	0.79	0.00	0.00	0.00	0.00	0.00	0.00	0.00	0.00	0.00	0.00	0.79	0.00	0.00	4.73
			0.08	**08:00 ~ 09:00**	2.37	1.58	0.00	0.79	0.79	0.00	0.00	0.00	0.00	0.00	0.00	0.00	0.00	0.00	0.00	0.79	0.00	0.00	6.31
			0.08	**09:00 ~ 10:00**	2.37	1.58	0.00	0.79	0.79	0.00	0.00	0.00	0.00	0.00	0.00	0.00	0.00	0.00	0.00	0.79	0.00	0.00	6.31
			0.08	**10:00 ~ 11:00**	1.58	0.79	0.00	0.79	0.79	0.00	0.00	0.00	0.00	0.00	0.00	0.00	0.00	0.00	0.00	0.79	0.00	0.00	4.73
			0.08	**11:00 ~ 12:00**	2.37	1.58	0.00	0.79	0.79	0.00	0.00	0.00	0.00	0.00	0.00	0.00	0.00	0.00	0.00	0.79	0.00	0.00	6.31
			0.08	**12:00 ~ 13:00**	1.58	0.79	0.00	0.79	0.79	0.00	0.00	0.00	0.00	0.00	0.00	0.00	0.00	0.00	0.00	0.79	0.00	0.00	4.73
			0.08	**13:00 ~ 14:00**	1.58	0.79	0.00	0.79	0.79	0.00	0.00	0.00	0.00	0.00	0.00	0.00	0.00	0.00	0.00	0.79	0.00	0.00	4.73
			0.08	**14:00 ~ 15:00**	1.58	0.79	0.00	0.79	0.79	0.00	0.00	0.00	0.00	0.00	0.00	0.00	0.00	0.00	0.00	0.79	0.00	0.00	4.73
			0.08	**15:00 ~ 16:00**	1.58	0.79	0.00	0.79	0.79	0.00	0.00	0.00	0.00	0.00	0.00	0.00	0.00	0.00	0.00	0.79	0.00	0.00	4.73
			0.08	**16:00 ~ 17:00**	1.58	0.79	0.00	0.79	0.79	0.00	0.00	0.00	0.00	0.00	0.00	0.00	0.00	0.00	0.00	0.79	0.00	0.00	4.73
			0.08	**17:00 ~ 18:00**	1.58	0.79	0.00	0.79	0.79	0.00	0.00	0.00	0.00	0.00	0.00	0.00	0.00	0.00	0.00	0.79	0.00	0.00	4.73
			0.08	**18:00 ~ 19:00**	1.58	0.79	0.00	0.79	0.79	0.00	0.00	0.00	0.00	0.00	0.00	0.00	0.00	0.00	0.00	0.79	0.00	0.00	4.73
			0.08	**19:00 ~ 20:00**	1.58	0.79	0.00	0.79	0.79	0.00	0.00	0.00	0.00	0.00	0.00	0.00	0.00	0.00	0.00	0.79	0.00	0.00	4.73
			0.08	**20:00 ~ 21:00**	1.58	0.79	0.00	0.79	0.79	0.00	0.00	0.00	0.00	0.00	0.00	0.00	0.00	0.00	0.00	0.79	0.00	0.00	4.73
			0.08	**21:00 ~ 22:00**	1.58	0.79	0.00	0.79	0.79	0.00	0.00	0.00	0.00	0.00	0.00	0.00	0.00	0.00	0.00	0.79	0.00	0.00	4.73
			0.08	**22:00 ~ 23:00**	1.58	0.79	0.00	0.79	0.79	0.00	0.00	0.00	0.00	0.00	0.00	0.00	0.00	0.00	0.00	0.79	0.00	0.00	4.73
			0.08	**23:00 ~ 00:00**	0.79	0.79	0.00	0.79	0.79	0.00	0.00	0.00	0.00	0.00	0.00	0.00	0.00	0.00	0.00	0.79	0.00	0.00	3.95
				Whole Day Total (veh*km)	33.93	21.30	0.00	18.94	13.41	0.00	0.00	0.00	0.00	0.00	0.00	0.00	0.00	0.00	0.00	17.36	0.00	0.00	104.94
152	Kowloon City Road	SB	0.08	**00:00 ~ 01:00**	0.79	0.79	0.00	0.79	0.00	0.00	0.00	0.00	0.00	0.00	0.00	0.00	0.00	0.00	0.00	0.79	0.00	0.00	3.16
			0.08	**01:00 ~ 02:00**	0.79	0.79	0.00	0.79	0.00	0.00	0.00	0.00	0.00	0.00	0.00	0.00	0.00	0.00	0.00	0.79	0.00	0.00	3.16
			0.08	**02:00 ~ 03:00**	0.79	0.79	0.00	0.79	0.00	0.00	0.00	0.00	0.00	0.00	0.00	0.00	0.00	0.00	0.00	0.79	0.00	0.00	3.16
			0.08	**03:00 ~ 04:00**	0.79	0.79	0.00	0.79	0.00	0.00	0.00	0.00	0.00	0.00	0.00	0.00	0.00	0.00	0.00	0.00	0.00	0.00	2.37
			0.08	**04:00 ~ 05:00**	0.79	0.79	0.00	0.79	0.00	0.00	0.00	0.00	0.00	0.00	0.00	0.00	0.00	0.00	0.00	0.00	0.00	0.00	2.37
			0.08	**05:00 ~ 06:00**	0.79	0.79	0.00	0.79	0.00	0.00	0.00	0.00	0.00	0.00	0.00	0.00	0.00	0.00	0.00	0.79	0.00	0.00	3.16
			0.08	**06:00 ~ 07:00**	0.79	0.79	0.00	0.79	0.00	0.00	0.00	0.00	0.00	0.00	0.00	0.00	0.00	0.00	0.00	0.79	0.00	0.00	3.16
			0.08	**07:00 ~ 08:00**	1.58	0.79	0.00	0.79	0.79	0.00	0.00	0.00	0.00	0.00	0.00	0.00	0.00	0.00	0.00	0.79	0.00	0.00	4.73
			0.08	**08:00 ~ 09:00**	2.37	1.58	0.00	0.79	0.79	0.00	0.00	0.00	0.00	0.00	0.00	0.00	0.00	0.00	0.00	0.79	0.00	0.00	6.31
			0.08	**09:00 ~ 10:00**	2.37	1.58	0.00	0.79	0.79	0.00	0.00	0.00	0.00	0.00	0.00	0.00	0.00	0.00	0.00	0.79	0.00	0.00	6.31
			0.08	**10:00 ~ 11:00**	1.58	0.79	0.00	0.79	0.79	0.00	0.00	0.00	0.00	0.00	0.00	0.00	0.00	0.00	0.00	0.79	0.00	0.00	4.73
			0.08	**11:00 ~ 12:00**	2.37	1.58	0.00	0.79	0.79	0.00	0.00	0.00	0.00	0.00	0.00	0.00	0.00	0.00	0.00	0.79	0.00	0.00	6.31
			0.08	**12:00 ~ 13:00**	1.58	0.79	0.00	0.79	0.79	0.00	0.00	0.00	0.00	0.00	0.00	0.00	0.00	0.00	0.00	0.79	0.00	0.00	4.73
			0.08	**13:00 ~ 14:00**	1.58	0.79	0.00	0.79	0.79	0.00	0.00	0.00	0.00	0.00	0.00	0.00	0.00	0.00	0.00	0.79	0.00	0.00	4.73
			0.08	**14:00 ~ 15:00**	1.58	0.79	0.00	0.79	0.79	0.00	0.00	0.00	0.00	0.00	0.00	0.00	0.00	0.00	0.00	0.79	0.00	0.00	4.73
			0.08	**15:00 ~ 16:00**	1.58	0.79	0.00	0.79	0.79	0.00	0.00	0.00	0.00	0.00	0.00	0.00	0.00	0.00	0.00	0.79	0.00	0.00	4.73
			0.08	**16:00 ~ 17:00**	1.58	0.79	0.00	0.79	0.79	0.00	0.00	0.00	0.00	0.00	0.00	0.00	0.00	0.00	0.00	0.79	0.00	0.00	4.73
			0.08	**17:00 ~ 18:00**	1.58	0.79	0.00	0.79	0.79	0.00	0.00	0.00	0.00	0.00	0.00	0.00	0.00	0.00	0.00	0.79	0.00	0.00	4.73
			0.08	**18:00 ~ 19:00**	1.58	0.79	0.00	0.79	0.79	0.00	0.00	0.00	0.00	0.00	0.00	0.00	0.00	0.00	0.00	0.79	0.00	0.00	4.73
			0.08	**19:00 ~ 20:00**	1.58	0.79	0.00	0.79	0.79	0.00	0.00	0.00	0.00	0.00	0.00	0.00	0.00	0.00	0.00	0.79	0.00	0.00	4.73
			0.08	**20:00 ~ 21:00**	1.58	0.79	0.00	0.79	0.79	0.00	0.00	0.00	0.00	0.00	0.00	0.00	0.00	0.00	0.00	0.79	0.00	0.00	4.73
			0.08	**21:00 ~ 22:00**	1.58	0.79	0.00	0.79	0.79	0.00	0.00	0.00	0.00	0.00	0.00	0.00	0.00	0.00	0.00	0.79	0.00	0.00	4.73
			0.08	**22:00 ~ 23:00**	1.58	0.79	0.00	0.79	0.79	0.00	0.00	0.00	0.00	0.00	0.00	0.00	0.00	0.00	0.00	0.79	0.00	0.00	4.73
			0.08	**23:00 ~ 00:00**	0.79	0.79	0.00	0.79	0.79	0.00	0.00	0.00	0.00	0.00	0.00	0.00	0.00	0.00	0.00	0.79	0.00	0.00	3.95
				Whole Day Total (veh*km)	33.93	21.30	0.00	18.94	13.41	0.00	0.00	0.00	0.00	0.00	0.00	0.00	0.00	0.00	0.00	17.36	0.00	0.00	104.94

Road No.	Road Name	Bound	Road Length (km)	Hour	PC	TAXI	LGV3	LGV4	LGV6	HGV7	HGV8	PLB	PV4	PV5	NFB6	NFB7	NFB8	FBSD	FBDD	MC	HGV9	NFB9	Total
153	Pau Chung Street	NB	0.16	**00:00 ~ 01:00**	3.26	1.63	0.00	1.63	1.63	0.00	0.00	1.63	0.00	0.00	0.00	0.00	0.00	0.00	1.63	1.63	0.00	0.00	13.05
			0.16	**01:00 ~ 02:00**	3.26	1.63	0.00	1.63	1.63	0.00	0.00	0.00	0.00	0.00	0.00	0.00	0.00	0.00	1.63	1.63	0.00	0.00	11.42
			0.16	**02:00 ~ 03:00**	1.63	1.63	0.00	1.63	1.63	0.00	0.00	0.00	0.00	0.00	0.00	0.00	0.00	0.00	1.63	1.63	0.00	0.00	9.79
			0.16	**03:00 ~ 04:00**	1.63	1.63	0.00	1.63	1.63	0.00	0.00	0.00	0.00	0.00	0.00	0.00	0.00	0.00	1.63	1.63	0.00	0.00	9.79
			0.16	**04:00 ~ 05:00**	1.63	1.63	0.00	1.63	1.63	0.00	0.00	0.00	0.00	0.00	0.00	0.00	0.00	0.00	1.63	1.63	0.00	0.00	9.79
			0.16	**05:00 ~ 06:00**	1.63	1.63	0.00	1.63	1.63	0.00	0.00	0.00	0.00	0.00	0.00	0.00	0.00	0.00	3.26	1.63	0.00	0.00	11.42
			0.16	**06:00 ~ 07:00**	3.26	1.63	0.00	1.63	1.63	0.00	0.00	1.63	0.00	0.00	0.00	0.00	0.00	0.00	4.89	1.63	0.00	0.00	16.31
			0.16	**07:00 ~ 08:00**	6.52	3.26	0.00	1.63	1.63	1.63	1.63	1.63	0.00	1.63	0.00	0.00	0.00	0.00	6.52	1.63	0.00	0.00	27.73
			0.16	**08:00 ~ 09:00**	8.16	4.89	0.00	1.63	1.63	1.63	1.63	3.26	0.00	1.63	0.00	0.00	0.00	0.00	4.89	1.63	0.00	0.00	30.99
			0.16	**09:00 ~ 10:00**	6.52	3.26	0.00	1.63	1.63	1.63	1.63	1.63	0.00	1.63	0.00	0.00	0.00	0.00	4.89	1.63	0.00	0.00	26.10
			0.16	**10:00 ~ 11:00**	6.52	3.26	0.00	1.63	1.63	1.63	1.63	1.63	0.00	1.63	0.00	0.00	0.00	0.00	4.89	1.63	0.00	0.00	26.10
			0.16	**11:00 ~ 12:00**	8.16	4.89	0.00	1.63	1.63	1.63	1.63	1.63	0.00	1.63	0.00	0.00	0.00	0.00	4.89	1.63	0.00	0.00	29.36
			0.16	**12:00 ~ 13:00**	8.16	4.89	0.00	1.63	1.63	0.00	1.63	1.63	0.00	1.63	0.00	0.00	0.00	0.00	4.89	1.63	0.00	0.00	27.73
			0.16	**13:00 ~ 14:00**	8.16	4.89	0.00	1.63	1.63	0.00	1.63	1.63	0.00	1.63	0.00	0.00	0.00	0.00	4.89	1.63	0.00	0.00	27.73
			0.16	**14:00 ~ 15:00**	8.16	4.89	0.00	1.63	1.63	0.00	1.63	1.63	0.00	1.63	0.00	0.00	0.00	0.00	4.89	1.63	0.00	0.00	27.73
			0.16	**15:00 ~ 16:00**	8.16	4.89	0.00	1.63	1.63	0.00	1.63	1.63	0.00	1.63	0.00	0.00	0.00	0.00	4.89	1.63	0.00	0.00	27.73
			0.16	**16:00 ~ 17:00**	8.16	4.89	0.00	1.63	1.63	0.00	1.63	1.63	0.00	1.63	0.00	0.00	0.00	0.00	4.89	1.63	0.00	0.00	27.73
			0.16	**17:00 ~ 18:00**	8.16	4.89	0.00	1.63	1.63	0.00	1.63	1.63	0.00	1.63	0.00	0.00	0.00	0.00	4.89	1.63	0.00	0.00	27.73
			0.16	**18:00 ~ 19:00**	9.79	4.89	0.00	1.63	1.63	0.00	1.63	1.63	0.00	1.63	0.00	0.00	0.00	0.00	4.89	1.63	0.00	0.00	29.36
			0.16	**19:00 ~ 20:00**	8.16	4.89	0.00	1.63	1.63	0.00	1.63	1.63	0.00	1.63	0.00	0.00	0.00	0.00	4.89	1.63	0.00	0.00	27.73
			0.16	**20:00 ~ 21:00**	6.52	3.26	0.00	1.63	1.63	0.00	1.63	1.63	0.00	1.63	0.00	0.00	0.00	0.00	4.89	1.63	0.00	0.00	24.47
			0.16	**21:00 ~ 22:00**	6.52	3.26	0.00	1.63	1.63	0.00	1.63	1.63	0.00	1.63	0.00	0.00	0.00	0.00	3.26	1.63	0.00	0.00	22.83
			0.16	**22:00 ~ 23:00**	6.52	3.26	0.00	1.63	1.63	0.00	1.63	1.63	0.00	1.63	0.00	0.00	0.00	0.00	3.26	1.63	0.00	0.00	22.83
			0.16	**23:00 ~ 00:00**	4.89	3.26	0.00	1.63	1.63	0.00	1.63	1.63	0.00	1.63	0.00	0.00	0.00	0.00	3.26	1.63	0.00	0.00	21.20
				Whole Day Total (veh*km)	143.53	83.18	0.00	39.14	39.14	8.16	27.73	32.62	0.00	27.73	0.00	0.00	0.00	0.00	96.23	39.14	0.00	0.00	536.60
154	Pau Chung Street	SB	0.16	**00:00 ~ 01:00**	1.63	1.63	0.00	1.63	0.00	0.00	0.00	0.00	0.00	0.00	0.00	0.00	0.00	0.00	0.00	1.63	0.00	0.00	6.52
			0.16	**01:00 ~ 02:00**	1.63	1.63	0.00	1.63	0.00	0.00	0.00	0.00	0.00	0.00	0.00	0.00	0.00	0.00	0.00	1.63	0.00	0.00	6.52
			0.16	**02:00 ~ 03:00**	1.63	1.63	0.00	0.00	0.00	0.00	0.00	0.00	0.00	0.00	0.00	0.00	0.00	0.00	0.00	0.00	0.00	0.00	3.26
			0.16	**03:00 ~ 04:00**	1.63	1.63	0.00	0.00	0.00	0.00	0.00	0.00	0.00	0.00	0.00	0.00	0.00	0.00	0.00	0.00	0.00	0.00	3.26
			0.16	**04:00 ~ 05:00**	1.63	1.63	0.00	0.00	0.00	0.00	0.00	0.00	0.00	0.00	0.00	0.00	0.00	0.00	0.00	0.00	0.00	0.00	3.26
			0.16	**05:00 ~ 06:00**	1.63	1.63	0.00	0.00	0.00	0.00	0.00	0.00	0.00	0.00	0.00	0.00	0.00	0.00	0.00	0.00	0.00	0.00	3.26
			0.16	**06:00 ~ 07:00**	1.63	1.63	0.00	1.63	0.00	0.00	0.00	0.00	0.00	0.00	0.00	0.00	0.00	0.00	0.00	1.63	0.00	0.00	6.52
			0.16	**07:00 ~ 08:00**	3.26	1.63	0.00	1.63	1.63	0.00	0.00	0.00	0.00	0.00	0.00	0.00	0.00	0.00	0.00	1.63	0.00	0.00	9.79
			0.16	**08:00 ~ 09:00**	3.26	1.63	0.00	1.63	1.63	0.00	0.00	0.00	0.00	0.00	0.00	0.00	0.00	0.00	0.00	1.63	0.00	0.00	9.79
			0.16	**09:00 ~ 10:00**	3.26	1.63	0.00	1.63	1.63	0.00	0.00	0.00	0.00	0.00	0.00	0.00	0.00	0.00	0.00	1.63	0.00	0.00	9.79
			0.16	**10:00 ~ 11:00**	3.26	1.63	0.00	1.63	1.63	0.00	0.00	0.00	0.00	0.00	0.00	0.00	0.00	0.00	0.00	1.63	0.00	0.00	9.79
			0.16	**11:00 ~ 12:00**	3.26	1.63	0.00	1.63	1.63	0.00	0.00	0.00	0.00	0.00	0.00	0.00	0.00	0.00	0.00	1.63	0.00	0.00	9.79
			0.16	**12:00 ~ 13:00**	3.26	1.63	0.00	1.63	0.00	0.00	0.00	0.00	0.00	0.00	0.00	0.00	0.00	0.00	0.00	1.63	0.00	0.00	8.16
			0.16	**13:00 ~ 14:00**	3.26	1.63	0.00	1.63	0.00	0.00	0.00	0.00	0.00	0.00	0.00	0.00	0.00	0.00	0.00	1.63	0.00	0.00	8.16
			0.16	**14:00 ~ 15:00**	3.26	1.63	0.00	1.63	0.00	0.00	0.00	0.00	0.00	0.00	0.00	0.00	0.00	0.00	0.00	1.63	0.00	0.00	8.16
			0.16	**15:00 ~ 16:00**	3.26	1.63	0.00	1.63	0.00	0.00	0.00	0.00	0.00	0.00	0.00	0.00	0.00	0.00	0.00	1.63	0.00	0.00	8.16
			0.16	**16:00 ~ 17:00**	3.26	1.63	0.00	1.63	0.00	0.00	0.00	0.00	0.00	0.00	0.00	0.00	0.00	0.00	0.00	1.63	0.00	0.00	8.16
			0.16	**17:00 ~ 18:00**	3.26	1.63	0.00	1.63	0.00	0.00	0.00	0.00	0.00	0.00	0.00	0.00	0.00	0.00	0.00	1.63	0.00	0.00	8.16
			0.16	**18:00 ~ 19:00**	3.26	1.63	0.00	1.63	0.00	0.00	0.00	0.00	0.00	0.00	0.00	0.00	0.00	0.00	0.00	1.63	0.00	0.00	8.16
			0.16	**19:00 ~ 20:00**	3.26	1.63	0.00	1.63	0.00	0.00	0.00	0.00	0.00	0.00	0.00	0.00	0.00	0.00	0.00	1.63	0.00	0.00	8.16
			0.16	**20:00 ~ 21:00**	1.63	1.63	0.00	1.63	0.00	0.00	0.00	0.00	0.00	0.00	0.00	0.00	0.00	0.00	0.00	1.63	0.00	0.00	6.52
			0.16	**21:00 ~ 22:00**	1.63	1.63	0.00	1.63	0.00	0.00	0.00	0.00	0.00	0.00	0.00	0.00	0.00	0.00	0.00	1.63	0.00	0.00	6.52
			0.16	**22:00 ~ 23:00**	1.63	1.63	0.00	1.63	0.00	0.00	0.00	0.00	0.00	0.00	0.00	0.00	0.00	0.00	0.00	1.63	0.00	0.00	6.52
			0.16	**23:00 ~ 00:00**	1.63	1.63	0.00	1.63	0.00	0.00	0.00	0.00	0.00	0.00	0.00	0.00	0.00	0.00	0.00	1.63	0.00	0.00	6.52
				Whole Day Total (veh*km)	60.35	39.14	0.00	32.62	8.16	0.00	0.00	0.00	0.00	0.00	0.00	0.00	0.00	0.00	0.00	32.62	0.00	0.00	172.89
155	Lok Shan Road	WB	0.05	**00:00 ~ 01:00**	1.35	0.90	0.00	0.45	0.45	0.00	0.45	0.45	0.00	0.00	0.00	0.00	0.00	0.00	0.45	0.45	0.00	0.00	4.96
			0.05	**01:00 ~ 02:00**	0.90	0.45	0.00	0.45	0.45	0.00	0.45	0.00	0.00	0.00	0.00	0.00	0.00	0.00	0.45	0.45	0.00	0.00	3.61
			0.05	**02:00 ~ 03:00**	0.90	0.45	0.00	0.45	0.45	0.00	0.00	0.00	0.00	0.00	0.00	0.00	0.00	0.00	0.45	0.45	0.00	0.00	3.16
			0.05	**03:00 ~ 04:00**	0.45	0.45	0.00	0.45	0.45	0.00	0.00	0.00	0.00	0.00	0.00	0.00	0.00	0.00	0.45	0.45	0.00	0.00	2.71
			0.05	**04:00 ~ 05:00**	0.45	0.45	0.00	0.45	0.45	0.00	0.00	0.00	0.00	0.00	0.00	0.00	0.00	0.00	0.45	0.45	0.00	0.00	2.71
			0.05	**05:00 ~ 06:00**	0.90	0.45	0.00	0.45	0.45	0.00	0.00	0.00	0.00	0.00	0.00	0.00	0.00	0.00	0.90	0.45	0.00	0.00	3.61
			0.05	**06:00 ~ 07:00**	1.35	0.90	0.00	0.45	0.45	0.00	0.45	0.45	0.00	0.00	0.00	0.00	0.00	0.00	1.35	0.45	0.00	0.00	5.86
			0.05	**07:00 ~ 08:00**	2.26	1.35	0.00	0.90	0.45	0.45	0.45	0.45	0.00	0.45	0.00	0.00	0.45	0.00	1.80	0.45	0.00	0.00	9.47
			0.05	**08:00 ~ 09:00**	3.16	1.80	0.00	0.90	0.45	0.45	0.45	0.90	0.00	0.45	0.00	0.00	0.45	0.00	1.35	0.45	0.00	0.00	10.82
			0.05	**09:00 ~ 10:00**	2.71	1.35	0.00	0.90	0.45	0.45	0.45	0.45	0.00	0.45	0.00	0.00	0.45	0.00	1.35	0.45	0.00	0.00	9.47
			0.05	**10:00 ~ 11:00**	2.71	1.35	0.00	0.90	0.45	0.45	0.45	0.45	0.00	0.45	0.00	0.00	0.45	0.00	1.35	0.45	0.00	0.00	9.47
			0.05	**11:00 ~ 12:00**	2.71	1.35	0.00	0.90	0.45	0.45	0.45	0.45	0.00	0.45	0.00	0.00	0.45	0.00	1.35	0.45	0.00	0.00	9.47
			0.05	**12:00 ~ 13:00**	4.06	2.26	0.00	1.80	0.90	0.45	0.45	0.45	0.00	0.45	0.45	0.00	0.45	0.00	1.35	0.45	0.45	0.00	13.98
			0.05	**13:00 ~ 14:00**	4.06	2.26	0.00	1.80	0.90	0.45	0.45	0.45	0.00	0.45	0.45	0.00	0.45	0.00	1.35	0.45	0.45	0.00	13.98
			0.05	**14:00 ~ 15:00**	4.06	2.26	0.00	2.26	0.90	0.45	0.45	0.45	0.00	0.45	0.45	0.00	0.45	0.00	1.35	0.45	0.45	0.00	14.43
			0.05	**15:00 ~ 16:00**	4.51	2.26	0.00	2.26	0.90	0.45	0.45	0.45	0.00	0.45	0.45	0.00	0.45	0.00	1.35	0.45	0.45	0.00	14.88
			0.05	**16:00 ~ 17:00**	4.51	2.26	0.00	2.26	0.90	0.45	0.45	0.45	0.00	0.45	0.45	0.00	0.45	0.00	1.35	0.45	0.45	0.00	14.88
			0.05	**17:00 ~ 18:00**	4.51	2.26	0.00	2.26	0.90	0.45	0.45	0.45	0.00	0.45	0.45	0.00	0.45	0.00	1.35	0.45	0.45	0.00	14.88
			0.05	**18:00 ~ 19:00**	4.51	2.71	0.00	2.26	0.90	0.45	0.45	0.45	0.00	0.45	0.45	0.00	0.45	0.00	1.35	0.90	0.45	0.00	15.79
			0.05	**19:00 ~ 20:00**	4.06	2.26	0.00	1.80	0.90	0.45	0.45	0.45	0.00	0.45	0.45	0.00	0.45	0.00	1.35	0.45	0.45	0.00	13.98
			0.05	**20:00 ~ 21:00**	3.61	1.80	0.00	1.80	0.90	0.45	0.45	0.45	0.00	0.45	0.45	0.00	0.45	0.00	1.35	0.45	0.45	0.00	13.08
			0.05	**21:00 ~ 22:00**	3.61	1.80	0.00	1.80	0.90	0.45	0.45	0.45	0.00	0.45	0.45	0.00	0.45	0.00	0.90	0.45	0.45	0.00	12.63
			0.05	**22:00 ~ 23:00**	3.61	1.80	0.00	1.80	0.90	0.45	0.45	0.45	0.00	0.45	0.45	0.00	0.45	0.00	0.90	0.45	0.45	0.00	12.63
			0.05	**23:00 ~ 00:00**	2.71	1.35	0.00	1.35	0.45	0.45	0.45	0.45	0.00	0.45	0.45	0.00	0.45	0.00	0.90	0.45	0.45	0.00	10.37
				Whole Day Total (veh*km)	67.65	36.53	0.00	31.12	15.79	7.67	9.02	9.02	0.00	7.67	5.41	0.00	7.67	0.00	26.61	11.28	5.41	0.00	240.83
156	Lok Shan Road	WB	0.04	**00:00 ~ 01:00**	3.59	2.00	0.00	0.80	0.40	0.40	0.40	0.40	0.00	0.40	0.00	0.00	0.40	0.00	0.40	0.40	0.00	0.00	9.58
			0.04	**01:00 ~ 02:00**	2.39	1.20	0.00	0.40	0.40	0.40	0.40	0.00	0.00	0.40	0.00	0.00	0.40	0.00	0.40	0.40	0.00	0.00	6.78
			0.04	**02:00 ~ 03:00**	2.00	1.20	0.00	0.40	0.40	0.00	0.40	0.00	0.00	0.40	0.00	0.00	0.00	0.00	0.40	0.40	0.00	0.00	5.59
			0.04	**03:00 ~ 04:00**	1.60	0.80	0.00	0.40	0.40	0.00	0.00	0.00	0.00	0.40	0.00	0.00	0.00	0.00	0.40	0.40	0.00	0.00	4.39
			0.04	**04:00 ~ 05:00**	1.60	0.80	0.00	0.40	0.40	0.00	0.00	0.00	0.00	0.40	0.00	0.00	0.00	0.00	0.40	0.40	0.00	0.00	4.39
			0.04	**05:00 ~ 06:00**	2.00	1.20	0.00	0.40	0.40	0.00	0.40	0.00	0.00	0.40	0.00	0.00	0.00	0.00	0.80	0.40	0.00	0.00	5.99
			0.04	**06:00 ~ 07:00**	3.59	2.00	0.00	0.80	0.40	0.40	0.40	0.40	0.00	0.40	0.00	0.00	0.40	0.00	1.20	0.40	0.00	0.00	10.37
			0.04	**07:00 ~ 08:00**	7.58	3.99	0.00	1.20	0.40	0.40	0.40	0.80	0.00	0.40	0.40	0.40	0.40	0.00	1.60	0.80	0.40	0.00	19.15
			0.04	**08:00 ~ 09:00**	9.18	4.79	0.00	1.60	0.80	0.40	0.40	0.80	0.00	0.40	0.40	0.40	0.40	0.00	1.60	1.20	0.40	0.00	22.74
			0.04	**09:00 ~ 10:00**	7.98	4.39	0.00	1.20	0.40	0.40	0.40	0.40	0.00	0.40	0.40	0.40	0.40	0.00	1.20	1.20	0.40	0.00	19.55
			0.04	**10:00 ~ 11:00**	7.98	3.99	0.00	1.20	0.40	0.40	0.40	0.40	0.00	0.40	0.40	0.40	0.40	0.00	1.20	0.80	0.40	0.00	18.75
			0.04	**11:00 ~ 12:00**	8.38	4.39	0.00	1.20	0.40	0.40	0.40	0.40	0.00	0.40	0.40	0.40	0.40	0.00	1.20	1.20	0.40	0.00	19.95
			0.04	**12:00 ~ 13:00**	13.17	6.78	0.40	2.00	0.80	0.40	0.40	0.40	0.40	0.40	0.40	0.40	0.40	0.00	1.20	1.60	0.40	0.00	29.53
			0.04	**13:00 ~ 14:00**	13.17	6.78	0.40	2.00	0.80	0.40	0.40	0.40	0.40	0.40	0.40	0.40	0.40	0.00	1.20	1.60	0.40	0.00	29.53
			0.04	**14:00 ~ 15:00**	13.57	6.78	0.40	2.00	0.80	0.40	0.40	0.40	0.40	0.40	0.40	0.40	0.40	0.00	1.20	1.60	0.40	0.00	29.93
			0.04	**15:00 ~ 16:00**	13.57	7.18	0.40	2.00	0.80	0.40	0.40	0.40	0.40	0.40	0.40	0.40	0.40	0.00	1.20	1.60	0.40	0.00	30.32
			0.04	**16:00 ~ 17:00**	13.97	7.18	0.40	2.00	0.80	0.40	0.40	0.40	0.40	0.40	0.40	0.40	0.40	0.00	1.20	1.60	0.40	0.00	30.72
			0.04	**17:00 ~ 18:00**	13.97	7.18	0.40	2.00	0.80	0.40	0.40	0.80	0.40	0.40	0.40	0.40	0.40	0.00	1.20	1.60	0.40	0.00	31.12
			0.04	**18:00 ~ 19:00**	14.76	7.58	0.40	2.39	0.80	0.40	0.40	0.80	0.40	0.40	0.40	0.40	0.40	0.00	1.20	1.60	0.40	0.00	32.72
			0.04	**19:00 ~ 20:00**	13.17	6.78	0.40	2.00	0.80	0.40	0.40	0.40	0.40	0.40	0.40	0.40	0.40	0.00	1.20	1.60	0.40	0.00	29.53
			0.04	**20:00 ~ 21:00**	11.17	5.59	0.40	1.60	0.80	0.40	0.40	0.40	0.40	0.40	0.40	0.40	0.40	0.00	1.20	1.20	0.40	0.00	25.54
			0.04	**21:00 ~ 22:00**	11.57	5.99	0.40	1.60	0.80	0.40	0.40	0.40	0.40	0.40	0.40	0.40	0.40	0.00	1.20	1.60	0.40	0.00	26.73
			0.04	**22:00 ~ 23:00**	10.77	5.59	0.40	1.60	0.80	0.40	0.40	0.40	0.40	0.40	0.40	0.40	0.40	0.00	0.80	1.20	0.40	0.00	24.74
			0.04	**23:00 ~ 00:00**	8.78	4.39	0.40	1.20	0.80	0.40	0.40	0.40	0.40	0.40	0.40	0.40	0.40	0.00	0.80	1.20	0.40	0.00	21.15
				Whole Day Total (veh*km)	209.48	108.53	4.79	32.32	14.76	7.98	8.78	9.18	4.79	9.58	6.78	6.78	7.98	0.00	24.34	25.94	6.78	0.00	488.78

Road No.	Road Name	Bound	Road Length (km)	Hour	PC	TAXI	LGV3	LGV4	LGV6	HGV7	HGV8	PLB	PV4	PV5	NFB6	NFB7	NFB8	FBSD	FBDD	MC	HGV9	NFB9	Total
157	Lok Shan Road	WB	0.02	**00:00 ~ 01:00**	2.44	1.33	0.00	0.44	0.22	0.22	0.22	0.22	0.00	0.22	0.00	0.00	0.22	0.00	0.44	0.44	0.00	0.00	6.44
			0.02	**01:00 ~ 02:00**	1.55	0.89	0.00	0.44	0.22	0.22	0.22	0.00	0.00	0.22	0.00	0.00	0.22	0.00	0.22	0.22	0.00	0.00	4.44
			0.02	**02:00 ~ 03:00**	1.11	0.67	0.00	0.22	0.22	0.22	0.22	0.00	0.00	0.22	0.00	0.00	0.00	0.00	0.22	0.22	0.00	0.00	3.33
			0.02	**03:00 ~ 04:00**	0.89	0.44	0.00	0.22	0.22	0.00	0.22	0.00	0.00	0.22	0.00	0.00	0.00	0.00	0.22	0.22	0.00	0.00	2.66
			0.02	**04:00 ~ 05:00**	0.89	0.44	0.00	0.22	0.22	0.00	0.22	0.00	0.00	0.22	0.00	0.00	0.00	0.00	0.22	0.22	0.00	0.00	2.66
			0.02	**05:00 ~ 06:00**	1.33	0.67	0.00	0.22	0.22	0.22	0.22	0.22	0.00	0.22	0.00	0.00	0.00	0.00	0.44	0.22	0.00	0.00	4.00
			0.02	**06:00 ~ 07:00**	2.44	1.33	0.00	0.44	0.22	0.22	0.22	0.22	0.00	0.22	0.00	0.00	0.22	0.00	1.11	0.44	0.00	0.00	7.10
			0.02	**07:00 ~ 08:00**	4.66	2.44	0.22	0.89	0.44	0.22	0.22	0.44	0.22	0.22	0.22	0.22	0.22	0.00	1.33	0.67	0.22	0.00	12.88
			0.02	**08:00 ~ 09:00**	5.77	2.89	0.22	1.11	0.44	0.22	0.22	0.44	0.22	0.22	0.22	0.22	0.22	0.00	1.11	0.67	0.22	0.00	14.43
			0.02	**09:00 ~ 10:00**	5.11	2.66	0.22	1.11	0.44	0.22	0.22	0.44	0.22	0.22	0.22	0.22	0.22	0.00	1.11	0.67	0.22	0.00	13.54
			0.02	**10:00 ~ 11:00**	4.88	2.66	0.22	1.11	0.44	0.22	0.22	0.44	0.22	0.22	0.22	0.22	0.22	0.00	1.11	0.67	0.22	0.00	13.32
			0.02	**11:00 ~ 12:00**	5.33	2.66	0.22	1.11	0.44	0.22	0.22	0.44	0.22	0.22	0.22	0.22	0.22	0.00	1.11	0.67	0.22	0.00	13.76
			0.02	**12:00 ~ 13:00**	7.99	4.00	0.22	1.55	0.67	0.22	0.22	0.44	0.22	0.22	0.22	0.22	0.22	0.00	1.11	0.89	0.22	0.00	18.65
			0.02	**13:00 ~ 14:00**	7.99	4.22	0.22	1.55	0.67	0.22	0.22	0.44	0.22	0.22	0.22	0.22	0.22	0.00	1.11	0.89	0.22	0.00	18.87
			0.02	**14:00 ~ 15:00**	8.21	4.22	0.22	1.55	0.67	0.22	0.22	0.44	0.22	0.22	0.22	0.22	0.22	0.00	1.11	0.89	0.22	0.00	19.09
			0.02	**15:00 ~ 16:00**	8.21	4.22	0.22	1.55	0.67	0.22	0.22	0.44	0.22	0.22	0.22	0.22	0.22	0.00	1.11	0.89	0.22	0.00	19.09
			0.02	**16:00 ~ 17:00**	8.66	4.44	0.22	1.78	0.67	0.22	0.22	0.44	0.22	0.22	0.22	0.22	0.22	0.00	1.11	1.11	0.22	0.00	20.20
			0.02	**17:00 ~ 18:00**	8.44	4.44	0.22	1.78	0.67	0.22	0.22	0.44	0.22	0.22	0.22	0.22	0.22	0.00	1.11	1.11	0.22	0.00	19.98
			0.02	**18:00 ~ 19:00**	9.10	4.66	0.22	1.78	0.67	0.22	0.22	0.44	0.22	0.22	0.22	0.22	0.22	0.00	1.11	1.11	0.22	0.00	20.87
			0.02	**19:00 ~ 20:00**	7.99	4.22	0.22	1.55	0.67	0.22	0.22	0.44	0.22	0.22	0.22	0.22	0.22	0.00	0.89	0.89	0.22	0.00	18.65
			0.02	**20:00 ~ 21:00**	6.88	3.55	0.22	1.33	0.44	0.22	0.22	0.22	0.22	0.22	0.22	0.22	0.22	0.00	0.89	0.89	0.22	0.00	16.21
			0.02	**21:00 ~ 22:00**	7.10	3.55	0.22	1.33	0.67	0.22	0.22	0.22	0.22	0.22	0.22	0.22	0.22	0.00	0.89	0.89	0.22	0.00	16.65
			0.02	**22:00 ~ 23:00**	6.44	3.33	0.22	1.33	0.44	0.22	0.22	0.22	0.22	0.22	0.22	0.22	0.22	0.00	0.89	0.89	0.22	0.00	15.54
			0.02	**23:00 ~ 00:00**	5.33	2.66	0.22	1.11	0.44	0.22	0.22	0.22	0.22	0.22	0.22	0.22	0.22	0.00	0.67	0.67	0.22	0.00	13.10
				Whole Day Total (veh*km)	128.76	66.60	3.77	25.75	11.10	4.88	5.33	7.33	3.77	5.33	3.77	3.77	4.44	0.00	20.65	16.43	3.77	0.00	315.46
158	To Kwa Wan Road	NB	0.15	**00:00 ~ 01:00**	5.85	2.93	0.00	2.93	1.46	1.46	1.46	1.46	0.00	1.46	0.00	0.00	0.00	0.00	7.32	1.46	0.00	0.00	27.80
			0.15	**01:00 ~ 02:00**	4.39	2.93	0.00	1.46	1.46	1.46	1.46	0.00	0.00	1.46	0.00	0.00	0.00	0.00	4.39	1.46	0.00	0.00	20.48
			0.15	**02:00 ~ 03:00**	2.93	1.46	0.00	1.46	1.46	0.00	1.46	0.00	0.00	0.00	0.00	0.00	0.00	0.00	2.93	1.46	0.00	0.00	13.17
			0.15	**03:00 ~ 04:00**	2.93	1.46	0.00	1.46	1.46	0.00	0.00	0.00	0.00	0.00	0.00	0.00	0.00	0.00	2.93	1.46	0.00	0.00	11.70
			0.15	**04:00 ~ 05:00**	2.93	1.46	0.00	1.46	1.46	0.00	0.00	0.00	0.00	0.00	0.00	0.00	0.00	0.00	2.93	1.46	0.00	0.00	11.70
			0.15	**05:00 ~ 06:00**	2.93	1.46	0.00	1.46	1.46	0.00	1.46	1.46	0.00	0.00	0.00	0.00	0.00	0.00	8.78	1.46	0.00	0.00	20.48
			0.15	**06:00 ~ 07:00**	5.85	2.93	0.00	2.93	1.46	1.46	1.46	5.85	0.00	1.46	0.00	0.00	0.00	0.00	21.95	1.46	0.00	0.00	46.82
			0.15	**07:00 ~ 08:00**	11.70	5.85	0.00	4.39	1.46	1.46	1.46	8.78	0.00	1.46	1.46	0.00	1.46	0.00	27.80	1.46	1.46	0.00	70.22
			0.15	**08:00 ~ 09:00**	14.63	7.32	0.00	4.39	2.93	1.46	1.46	8.78	0.00	1.46	1.46	0.00	1.46	0.00	23.41	1.46	1.46	0.00	71.69
			0.15	**09:00 ~ 10:00**	13.17	7.32	0.00	4.39	1.46	1.46	1.46	7.32	0.00	1.46	1.46	0.00	1.46	0.00	20.48	1.46	1.46	0.00	64.37
			0.15	**10:00 ~ 11:00**	13.17	7.32	0.00	4.39	1.46	1.46	1.46	5.85	0.00	1.46	1.46	0.00	1.46	0.00	20.48	1.46	1.46	0.00	62.91
			0.15	**11:00 ~ 12:00**	13.17	7.32	0.00	4.39	1.46	1.46	1.46	5.85	0.00	1.46	1.46	0.00	1.46	0.00	20.48	1.46	1.46	0.00	62.91
			0.15	**12:00 ~ 13:00**	17.56	8.78	0.00	2.93	1.46	1.46	1.46	7.32	0.00	1.46	1.46	0.00	1.46	0.00	20.48	2.93	1.46	0.00	70.22
			0.15	**13:00 ~ 14:00**	17.56	8.78	0.00	2.93	1.46	1.46	1.46	7.32	0.00	1.46	1.46	0.00	1.46	0.00	20.48	2.93	1.46	0.00	70.22
			0.15	**14:00 ~ 15:00**	17.56	8.78	0.00	2.93	1.46	1.46	1.46	7.32	0.00	1.46	1.46	0.00	1.46	0.00	20.48	2.93	1.46	0.00	70.22
			0.15	**15:00 ~ 16:00**	17.56	8.78	0.00	2.93	1.46	1.46	1.46	7.32	0.00	1.46	1.46	0.00	1.46	0.00	20.48	2.93	1.46	0.00	70.22
			0.15	**16:00 ~ 17:00**	17.56	10.24	0.00	2.93	1.46	1.46	1.46	7.32	0.00	1.46	1.46	0.00	1.46	0.00	20.48	2.93	1.46	0.00	71.69
			0.15	**17:00 ~ 18:00**	17.56	8.78	0.00	2.93	1.46	1.46	1.46	8.78	0.00	1.46	1.46	0.00	1.46	0.00	21.95	2.93	1.46	0.00	73.15
			0.15	**18:00 ~ 19:00**	19.02	10.24	0.00	2.93	1.46	1.46	1.46	8.78	0.00	1.46	1.46	0.00	1.46	0.00	21.95	2.93	1.46	0.00	76.08
			0.15	**19:00 ~ 20:00**	17.56	8.78	0.00	2.93	1.46	1.46	1.46	7.32	0.00	1.46	1.46	0.00	1.46	0.00	19.02	2.93	1.46	0.00	68.76
			0.15	**20:00 ~ 21:00**	14.63	7.32	0.00	2.93	1.46	1.46	1.46	4.39	0.00	1.46	1.46	0.00	1.46	0.00	16.09	1.46	1.46	0.00	57.06
			0.15	**21:00 ~ 22:00**	14.63	7.32	0.00	2.93	1.46	1.46	1.46	4.39	0.00	1.46	1.46	0.00	1.46	0.00	16.09	2.93	1.46	0.00	58.52
			0.15	**22:00 ~ 23:00**	14.63	7.32	0.00	2.93	1.46	1.46	1.46	4.39	0.00	1.46	1.46	0.00	1.46	0.00	14.63	1.46	1.46	0.00	55.59
			0.15	**23:00 ~ 00:00**	11.70	5.85	0.00	2.93	1.46	1.46	1.46	4.39	0.00	1.46	1.46	0.00	1.46	0.00	13.17	1.46	1.46	0.00	49.74
				Whole Day Total (veh*km)	291.14	150.69	0.00	70.22	36.58	29.26	32.19	124.36	0.00	29.26	24.87	0.00	24.87	0.00	389.16	48.28	24.87	0.00	1275.74
159	To Kwa Wan Road	SB	0.15	**00:00 ~ 01:00**	14.63	7.32	0.00	5.85	2.93	1.46	1.46	1.46	0.00	1.46	0.00	0.00	1.46	0.00	8.78	1.46	1.46	0.00	49.74
			0.15	**01:00 ~ 02:00**	10.24	5.85	0.00	4.39	1.46	1.46	1.46	0.00	0.00	1.46	0.00	0.00	1.46	0.00	4.39	1.46	1.46	0.00	35.11
			0.15	**02:00 ~ 03:00**	7.32	4.39	0.00	2.93	1.46	1.46	1.46	0.00	0.00	1.46	0.00	0.00	0.00	0.00	2.93	1.46	0.00	0.00	24.87
			0.15	**03:00 ~ 04:00**	5.85	2.93	0.00	2.93	1.46	1.46	1.46	0.00	0.00	1.46	0.00	0.00	0.00	0.00	2.93	1.46	0.00	0.00	21.95
			0.15	**04:00 ~ 05:00**	5.85	2.93	0.00	2.93	1.46	1.46	1.46	0.00	0.00	1.46	0.00	0.00	0.00	0.00	2.93	1.46	0.00	0.00	21.95
			0.15	**05:00 ~ 06:00**	7.32	4.39	0.00	2.93	1.46	1.46	1.46	1.46	0.00	1.46	0.00	0.00	0.00	0.00	10.24	1.46	0.00	0.00	33.65
			0.15	**06:00 ~ 07:00**	14.63	7.32	0.00	5.85	2.93	1.46	1.46	5.85	0.00	1.46	0.00	0.00	1.46	0.00	23.41	1.46	1.46	0.00	68.76
			0.15	**07:00 ~ 08:00**	27.80	14.63	1.46	11.70	4.39	1.46	1.46	8.78	0.00	1.46	1.46	1.46	1.46	0.00	29.26	4.39	1.46	0.00	112.65
			0.15	**08:00 ~ 09:00**	35.11	17.56	1.46	14.63	5.85	1.46	1.46	10.24	0.00	1.46	1.46	1.46	1.46	0.00	24.87	4.39	1.46	0.00	124.36
			0.15	**09:00 ~ 10:00**	30.72	16.09	1.46	13.17	4.39	1.46	1.46	7.32	0.00	1.46	1.46	1.46	1.46	0.00	21.95	4.39	1.46	0.00	109.73
			0.15	**10:00 ~ 11:00**	30.72	16.09	1.46	11.70	4.39	1.46	1.46	7.32	0.00	1.46	1.46	1.46	1.46	0.00	21.95	4.39	1.46	0.00	108.26
			0.15	**11:00 ~ 12:00**	32.19	16.09	1.46	13.17	4.39	1.46	1.46	7.32	0.00	1.46	1.46	1.46	1.46	0.00	20.48	4.39	1.46	0.00	109.73
			0.15	**12:00 ~ 13:00**	21.95	11.70	0.00	4.39	1.46	1.46	1.46	8.78	0.00	1.46	1.46	1.46	1.46	0.00	23.41	2.93	1.46	0.00	84.85
			0.15	**13:00 ~ 14:00**	23.41	11.70	0.00	4.39	1.46	1.46	1.46	8.78	0.00	1.46	1.46	1.46	1.46	0.00	23.41	2.93	1.46	0.00	86.32
			0.15	**14:00 ~ 15:00**	23.41	11.70	0.00	4.39	1.46	1.46	1.46	8.78	0.00	1.46	1.46	1.46	1.46	0.00	23.41	2.93	1.46	0.00	86.32
			0.15	**15:00 ~ 16:00**	23.41	11.70	0.00	4.39	1.46	1.46	1.46	8.78	0.00	1.46	1.46	1.46	1.46	0.00	23.41	2.93	1.46	0.00	86.32
			0.15	**16:00 ~ 17:00**	23.41	11.70	0.00	4.39	1.46	1.46	1.46	8.78	0.00	1.46	1.46	1.46	1.46	0.00	23.41	2.93	1.46	0.00	86.32
			0.15	**17:00 ~ 18:00**	23.41	11.70	0.00	4.39	1.46	1.46	1.46	10.24	0.00	1.46	1.46	1.46	1.46	0.00	24.87	2.93	1.46	0.00	89.24
			0.15	**18:00 ~ 19:00**	24.87	13.17	0.00	4.39	2.93	1.46	1.46	10.24	0.00	1.46	1.46	1.46	1.46	0.00	24.87	2.93	1.46	0.00	93.63
			0.15	**19:00 ~ 20:00**	23.41	11.70	0.00	4.39	1.46	1.46	1.46	7.32	0.00	1.46	1.46	1.46	1.46	0.00	21.95	2.93	1.46	0.00	83.39
			0.15	**20:00 ~ 21:00**	19.02	10.24	0.00	4.39	1.46	1.46	1.46	4.39	0.00	1.46	1.46	1.46	1.46	0.00	19.02	2.93	1.46	0.00	71.69
			0.15	**21:00 ~ 22:00**	20.48	10.24	0.00	4.39	1.46	1.46	1.46	4.39	0.00	1.46	1.46	1.46	1.46	0.00	19.02	2.93	1.46	0.00	73.15
			0.15	**22:00 ~ 23:00**	19.02	10.24	0.00	4.39	1.46	1.46	1.46	4.39	0.00	1.46	1.46	1.46	1.46	0.00	17.56	2.93	1.46	0.00	70.22
			0.15	**23:00 ~ 00:00**	14.63	7.32	0.00	2.93	1.46	1.46	1.46	4.39	0.00	1.46	1.46	1.46	1.46	0.00	16.09	1.46	1.46	0.00	58.52
				Whole Day Total (veh*km)	482.79	248.71	7.32	143.37	55.59	35.11	35.11	138.99	0.00	35.11	24.87	24.87	29.26	0.00	434.51	65.84	29.26	0.00	1790.71
160	Lok Shan Road	WB	0.04	**00:00 ~ 01:00**	3.38	1.88	0.00	0.75	0.38	0.38	0.38	0.00	0.00	0.38	0.00	0.00	0.38	0.00	0.00	0.38	0.00	0.00	8.27
			0.04	**01:00 ~ 02:00**	2.26	1.13	0.00	0.75	0.38	0.38	0.38	0.00	0.00	0.38	0.00	0.00	0.38	0.00	0.00	0.38	0.00	0.00	6.39
			0.04	**02:00 ~ 03:00**	1.50	0.75	0.00	0.38	0.38	0.00	0.38	0.00	0.00	0.38	0.00	0.00	0.00	0.00	0.00	0.38	0.00	0.00	4.14
			0.04	**03:00 ~ 04:00**	1.13	0.75	0.00	0.38	0.38	0.00	0.38	0.00	0.00	0.00	0.00	0.00	0.00	0.00	0.00	0.38	0.00	0.00	3.38
			0.04	**04:00 ~ 05:00**	1.13	0.75	0.00	0.38	0.38	0.00	0.38	0.00	0.00	0.00	0.00	0.00	0.00	0.00	0.00	0.38	0.00	0.00	3.38
			0.04	**05:00 ~ 06:00**	1.88	1.13	0.00	0.38	0.38	0.00	0.38	0.00	0.00	0.38	0.00	0.00	0.00	0.00	0.00	0.38	0.00	0.00	4.89
			0.04	**06:00 ~ 07:00**	3.38	1.88	0.00	0.75	0.38	0.38	0.38	0.00	0.00	0.38	0.00	0.00	0.38	0.00	0.00	0.38	0.00	0.00	8.27
			0.04	**07:00 ~ 08:00**	6.39	3.38	0.00	1.50	0.75	0.38	0.38	0.00	0.00	0.38	0.38	0.38	0.38	0.00	0.00	0.75	0.38	0.00	15.42
			0.04	**08:00 ~ 09:00**	7.90	4.14	0.00	1.88	0.75	0.38	0.38	0.00	0.00	0.38	0.38	0.38	0.38	0.00	0.00	1.13	0.38	0.00	18.42
			0.04	**09:00 ~ 10:00**	7.14	3.76	0.00	1.88	0.75	0.38	0.38	0.00	0.00	0.38	0.38	0.38	0.38	0.00	0.00	0.75	0.38	0.00	16.92
			0.04	**10:00 ~ 11:00**	6.77	3.38	0.00	1.88	0.75	0.38	0.38	0.00	0.00	0.38	0.38	0.38	0.38	0.00	0.00	0.75	0.38	0.00	16.17
			0.04	**11:00 ~ 12:00**	7.14	3.76	0.00	1.88	0.75	0.38	0.38	0.00	0.00	0.38	0.38	0.38	0.38	0.00	0.00	0.75	0.38	0.00	16.92
			0.04	**12:00 ~ 13:00**	9.02	4.89	0.00	1.50	0.75	0.38	0.38	0.00	0.38	0.38	0.38	0.38	0.38	0.00	0.00	1.13	0.38	0.00	20.30
			0.04	**13:00 ~ 14:00**	9.40	4.89	0.00	1.50	0.75	0.38	0.38	0.00	0.38	0.38	0.38	0.38	0.38	0.00	0.00	1.13	0.38	0.00	20.68
			0.04	**14:00 ~ 15:00**	9.40	4.89	0.00	1.50	0.75	0.38	0.38	0.00	0.38	0.38	0.38	0.38	0.38	0.00	0.00	1.13	0.38	0.00	20.68
			0.04	**15:00 ~ 16:00**	9.78	4.89	0.00	1.50	0.75	0.38	0.38	0.00	0.38	0.38	0.38	0.38	0.38	0.00	0.00	1.13	0.38	0.00	21.06
			0.04	**16:00 ~ 17:00**	9.78	5.26	0.00	1.50	0.75	0.38	0.38	0.00	0.38	0.38	0.38	0.38	0.38	0.00	0.00	1.13	0.38	0.00	21.43
			0.04	**17:00 ~ 18:00**	9.78	5.26	0.00	1.50	0.75	0.38	0.38	0.00	0.38	0.38	0.38	0.38	0.38	0.00	0.00	1.13	0.38	0.00	21.43
			0.04	**18:00 ~ 19:00**	10.53	5.26	0.00	1.50	0.75	0.38	0.38	0.00	0.38	0.38	0.38	0.38	0.38	0.00	0.00	1.13	0.38	0.00	22.18
			0.04	**19:00 ~ 20:00**	9.40	4.89	0.00	1.50	0.75	0.38	0.38	0.00	0.38	0.38	0.38	0.38	0.38	0.00	0.00	1.13	0.38	0.00	20.68
			0.04	**20:00 ~ 21:00**	7.90	4.14	0.00	1.13	0.38	0.38	0.38	0.00	0.38	0.38	0.38	0.38	0.38	0.00	0.00	1.13	0.38	0.00	17.67
			0.04	**21:00 ~ 22:00**	8.27	4.14	0.00	1.13	0.75	0.38	0.38	0.00	0.38	0.38	0.38	0.38	0.38	0.00	0.00	1.13	0.38	0.00	18.42
			0.04	**22:00 ~ 23:00**	7.52	3.76	0.00	1.13	0.38	0.38	0.38	0.00	0.38	0.38	0.38	0.38	0.38	0.00	0.00	1.13	0.38	0.00	16.92
			0.04	**23:00 ~ 00:00**	6.02	3.38	0.00	1.13	0.38	0.38	0.38	0.00	0.38	0.38	0.38	0.38	0.38	0.00	0.00	0.75	0.38	0.00	14.66
				Whole Day Total (veh*km)	156.79	82.34	0.00	29.33	14.29	7.52	9.02	0.00	4.51	8.27	6.39	6.39	7.52	0.00	0.00	19.93	6.39	0.00	358.70

Road No.	Road Name	Bound	Road Length (km)	Hour	PC	TAXI	LGV3	LGV4	LGV6	HGV7	HGV8	PLB	PV4	PV5	NFB6	NFB7	NFB8	FBSD	FBDD	MC	HGV9	NFB9	Total
161	To Kwa Wan Road	NB	0.17	**00:00 ~ 01:00**	6.82	3.41	0.00	3.41	1.70	1.70	1.70	0.00	0.00	1.70	0.00	0.00	0.00	0.00	0.00	1.70	0.00	0.00	22.15
			0.17	**01:00 ~ 02:00**	5.11	3.41	0.00	1.70	1.70	1.70	1.70	0.00	0.00	1.70	0.00	0.00	0.00	0.00	0.00	1.70	0.00	0.00	18.74
			0.17	**02:00 ~ 03:00**	3.41	1.70	0.00	1.70	1.70	0.00	1.70	0.00	0.00	0.00	0.00	0.00	0.00	0.00	0.00	1.70	0.00	0.00	11.93
			0.17	**03:00 ~ 04:00**	3.41	1.70	0.00	1.70	1.70	0.00	1.70	0.00	0.00	0.00	0.00	0.00	0.00	0.00	0.00	1.70	0.00	0.00	11.93
			0.17	**04:00 ~ 05:00**	3.41	1.70	0.00	1.70	1.70	0.00	1.70	0.00	0.00	0.00	0.00	0.00	0.00	0.00	0.00	1.70	0.00	0.00	11.93
			0.17	**05:00 ~ 06:00**	3.41	1.70	0.00	1.70	1.70	0.00	1.70	0.00	0.00	0.00	0.00	0.00	0.00	0.00	0.00	1.70	0.00	0.00	11.93
			0.17	**06:00 ~ 07:00**	6.82	3.41	0.00	3.41	1.70	1.70	1.70	0.00	0.00	1.70	0.00	0.00	0.00	0.00	0.00	1.70	0.00	0.00	22.15
			0.17	**07:00 ~ 08:00**	13.63	6.82	0.00	5.11	1.70	1.70	1.70	0.00	0.00	1.70	1.70	0.00	1.70	0.00	0.00	1.70	1.70	0.00	39.19
			0.17	**08:00 ~ 09:00**	17.04	8.52	0.00	6.82	3.41	1.70	1.70	0.00	0.00	1.70	1.70	0.00	1.70	0.00	0.00	3.41	1.70	0.00	49.42
			0.17	**09:00 ~ 10:00**	15.34	8.52	0.00	6.82	3.41	1.70	1.70	0.00	0.00	1.70	1.70	0.00	1.70	0.00	0.00	1.70	1.70	0.00	46.01
			0.17	**10:00 ~ 11:00**	15.34	8.52	0.00	6.82	3.41	1.70	1.70	0.00	0.00	1.70	1.70	0.00	1.70	0.00	0.00	1.70	1.70	0.00	46.01
			0.17	**11:00 ~ 12:00**	15.34	8.52	0.00	6.82	3.41	1.70	1.70	0.00	0.00	1.70	1.70	0.00	1.70	0.00	0.00	1.70	1.70	0.00	46.01
			0.17	**12:00 ~ 13:00**	6.82	3.41	0.00	3.41	1.70	1.70	1.70	0.00	0.00	1.70	0.00	0.00	0.00	0.00	0.00	1.70	0.00	0.00	22.15
			0.17	**13:00 ~ 14:00**	6.82	3.41	0.00	3.41	1.70	1.70	1.70	0.00	0.00	1.70	0.00	0.00	0.00	0.00	0.00	1.70	0.00	0.00	22.15
			0.17	**14:00 ~ 15:00**	6.82	3.41	0.00	3.41	1.70	1.70	1.70	0.00	0.00	1.70	0.00	0.00	0.00	0.00	0.00	1.70	0.00	0.00	22.15
			0.17	**15:00 ~ 16:00**	6.82	3.41	0.00	3.41	1.70	1.70	1.70	0.00	0.00	1.70	0.00	0.00	0.00	0.00	0.00	1.70	0.00	0.00	22.15
			0.17	**16:00 ~ 17:00**	6.82	3.41	0.00	3.41	1.70	1.70	1.70	0.00	0.00	1.70	0.00	0.00	0.00	0.00	0.00	1.70	0.00	0.00	22.15
			0.17	**17:00 ~ 18:00**	6.82	3.41	0.00	3.41	1.70	1.70	1.70	0.00	0.00	1.70	0.00	0.00	0.00	0.00	0.00	1.70	0.00	0.00	22.15
			0.17	**18:00 ~ 19:00**	6.82	3.41	0.00	3.41	1.70	1.70	1.70	0.00	0.00	1.70	0.00	0.00	0.00	0.00	0.00	1.70	0.00	0.00	22.15
			0.17	**19:00 ~ 20:00**	6.82	3.41	0.00	3.41	1.70	1.70	1.70	0.00	0.00	1.70	0.00	0.00	0.00	0.00	0.00	1.70	0.00	0.00	22.15
			0.17	**20:00 ~ 21:00**	5.11	3.41	0.00	3.41	1.70	1.70	1.70	0.00	0.00	1.70	0.00	0.00	0.00	0.00	0.00	1.70	0.00	0.00	20.45
			0.17	**21:00 ~ 22:00**	5.11	3.41	0.00	3.41	1.70	1.70	1.70	0.00	0.00	1.70	0.00	0.00	0.00	0.00	0.00	1.70	0.00	0.00	20.45
			0.17	**22:00 ~ 23:00**	5.11	3.41	0.00	3.41	1.70	1.70	1.70	0.00	0.00	1.70	0.00	0.00	0.00	0.00	0.00	1.70	0.00	0.00	20.45
			0.17	**23:00 ~ 00:00**	3.41	1.70	0.00	1.70	1.70	1.70	1.70	0.00	0.00	1.70	0.00	0.00	0.00	0.00	0.00	1.70	0.00	0.00	15.34
				Whole Day Total (veh*km)	182.33	97.13	0.00	86.90	47.71	34.08	40.90	0.00	0.00	34.08	8.52	0.00	8.52	0.00	0.00	42.60	8.52	0.00	591.29
162	To Kwa Wan Road	SB	0.17	**00:00 ~ 01:00**	13.63	6.82	0.00	6.82	3.41	1.70	1.70	1.70	0.00	1.70	0.00	0.00	1.70	0.00	6.82	1.70	1.70	0.00	49.42
			0.17	**01:00 ~ 02:00**	10.22	5.11	0.00	5.11	1.70	1.70	1.70	0.00	0.00	1.70	0.00	0.00	1.70	0.00	3.41	1.70	1.70	0.00	35.78
			0.17	**02:00 ~ 03:00**	6.82	3.41	0.00	3.41	1.70	1.70	1.70	0.00	0.00	1.70	0.00	0.00	0.00	0.00	1.70	1.70	0.00	0.00	23.86
			0.17	**03:00 ~ 04:00**	5.11	3.41	0.00	3.41	1.70	1.70	1.70	0.00	0.00	0.00	0.00	0.00	0.00	0.00	3.41	1.70	0.00	0.00	22.15
			0.17	**04:00 ~ 05:00**	5.11	3.41	0.00	3.41	1.70	1.70	1.70	0.00	0.00	0.00	0.00	0.00	0.00	0.00	3.41	1.70	0.00	0.00	22.15
			0.17	**05:00 ~ 06:00**	6.82	3.41	0.00	3.41	1.70	1.70	1.70	1.70	0.00	1.70	0.00	0.00	0.00	0.00	6.82	1.70	0.00	0.00	30.67
			0.17	**06:00 ~ 07:00**	13.63	6.82	0.00	6.82	3.41	1.70	1.70	3.41	0.00	1.70	0.00	0.00	1.70	0.00	17.04	1.70	1.70	0.00	61.34
			0.17	**07:00 ~ 08:00**	27.26	13.63	1.70	11.93	5.11	1.70	1.70	6.82	0.00	1.70	1.70	1.70	1.70	0.00	20.45	3.41	1.70	0.00	102.24
			0.17	**08:00 ~ 09:00**	34.08	17.04	1.70	15.34	5.11	1.70	1.70	6.82	0.00	1.70	1.70	1.70	1.70	0.00	17.04	5.11	1.70	0.00	114.17
			0.17	**09:00 ~ 10:00**	30.67	15.34	1.70	13.63	5.11	1.70	1.70	5.11	0.00	1.70	1.70	1.70	1.70	0.00	15.34	3.41	1.70	0.00	102.24
			0.17	**10:00 ~ 11:00**	28.97	15.34	1.70	11.93	5.11	1.70	1.70	5.11	0.00	1.70	1.70	1.70	1.70	0.00	15.34	3.41	1.70	0.00	98.83
			0.17	**11:00 ~ 12:00**	30.67	15.34	1.70	13.63	5.11	1.70	1.70	5.11	0.00	1.70	1.70	1.70	1.70	0.00	15.34	3.41	1.70	0.00	102.24
			0.17	**12:00 ~ 13:00**	20.45	10.22	0.00	8.52	3.41	1.70	1.70	5.11	0.00	1.70	1.70	1.70	1.70	0.00	15.34	3.41	1.70	0.00	78.38
			0.17	**13:00 ~ 14:00**	20.45	11.93	0.00	8.52	3.41	1.70	1.70	5.11	0.00	1.70	1.70	1.70	1.70	0.00	15.34	3.41	1.70	0.00	80.09
			0.17	**14:00 ~ 15:00**	22.15	11.93	0.00	8.52	3.41	1.70	1.70	5.11	0.00	1.70	1.70	1.70	1.70	0.00	15.34	3.41	1.70	0.00	81.79
			0.17	**15:00 ~ 16:00**	22.15	11.93	0.00	8.52	3.41	1.70	1.70	5.11	0.00	1.70	1.70	1.70	1.70	0.00	15.34	3.41	1.70	0.00	81.79
			0.17	**16:00 ~ 17:00**	22.15	11.93	0.00	8.52	3.41	1.70	1.70	5.11	0.00	1.70	1.70	1.70	1.70	0.00	15.34	3.41	1.70	0.00	81.79
			0.17	**17:00 ~ 18:00**	22.15	11.93	0.00	8.52	3.41	1.70	1.70	6.82	0.00	1.70	1.70	1.70	1.70	0.00	15.34	3.41	1.70	0.00	83.50
			0.17	**18:00 ~ 19:00**	23.86	11.93	0.00	8.52	3.41	1.70	1.70	6.82	0.00	1.70	1.70	1.70	1.70	0.00	17.04	3.41	1.70	0.00	86.90
			0.17	**19:00 ~ 20:00**	20.45	11.93	0.00	8.52	3.41	1.70	1.70	5.11	0.00	1.70	1.70	1.70	1.70	0.00	13.63	3.41	1.70	0.00	78.38
			0.17	**20:00 ~ 21:00**	18.74	10.22	0.00	6.82	3.41	1.70	1.70	3.41	0.00	1.70	1.70	1.70	1.70	0.00	11.93	3.41	1.70	0.00	69.86
			0.17	**21:00 ~ 22:00**	18.74	10.22	0.00	6.82	3.41	1.70	1.70	3.41	0.00	1.70	1.70	1.70	1.70	0.00	11.93	3.41	1.70	0.00	69.86
			0.17	**22:00 ~ 23:00**	17.04	8.52	0.00	6.82	3.41	1.70	1.70	3.41	0.00	1.70	1.70	1.70	1.70	0.00	11.93	3.41	1.70	0.00	66.46
			0.17	**23:00 ~ 00:00**	13.63	6.82	0.00	5.11	1.70	1.70	1.70	3.41	0.00	1.70	1.70	1.70	1.70	0.00	10.22	1.70	1.70	0.00	54.53
				Whole Day Total (veh*km)	454.97	238.56	8.52	192.55	80.09	40.90	40.90	93.72	0.00	37.49	28.97	28.97	34.08	0.00	294.79	69.86	34.08	0.00	1678.44
163	Cheung Ning Street	NB	0.15	**00:00 ~ 01:00**	4.48	2.99	0.00	1.49	1.49	0.00	1.49	1.49	0.00	0.00	0.00	0.00	0.00	0.00	1.49	1.49	0.00	0.00	16.42
			0.15	**01:00 ~ 02:00**	2.99	1.49	0.00	1.49	1.49	0.00	1.49	0.00	0.00	0.00	0.00	0.00	0.00	0.00	1.49	1.49	0.00	0.00	11.94
			0.15	**02:00 ~ 03:00**	2.99	1.49	0.00	1.49	1.49	0.00	1.49	0.00	0.00	0.00	0.00	0.00	0.00	0.00	1.49	1.49	0.00	0.00	11.94
			0.15	**03:00 ~ 04:00**	1.49	1.49	0.00	1.49	1.49	0.00	0.00	0.00	0.00	0.00	0.00	0.00	0.00	0.00	1.49	1.49	0.00	0.00	8.96
			0.15	**04:00 ~ 05:00**	1.49	1.49	0.00	1.49	1.49	0.00	0.00	0.00	0.00	0.00	0.00	0.00	0.00	0.00	1.49	1.49	0.00	0.00	8.96
			0.15	**05:00 ~ 06:00**	2.99	1.49	0.00	1.49	1.49	0.00	1.49	0.00	0.00	0.00	0.00	0.00	0.00	0.00	1.49	1.49	0.00	0.00	11.94
			0.15	**06:00 ~ 07:00**	4.48	2.99	0.00	1.49	1.49	0.00	1.49	1.49	0.00	0.00	0.00	0.00	0.00	0.00	2.99	1.49	0.00	0.00	17.92
			0.15	**07:00 ~ 08:00**	8.96	4.48	0.00	2.99	1.49	1.49	1.49	1.49	0.00	1.49	0.00	0.00	1.49	0.00	4.48	1.49	1.49	0.00	32.85
			0.15	**08:00 ~ 09:00**	11.94	5.97	0.00	4.48	1.49	1.49	1.49	1.49	0.00	1.49	0.00	0.00	1.49	0.00	2.99	1.49	1.49	0.00	37.33
			0.15	**09:00 ~ 10:00**	10.45	5.97	0.00	4.48	1.49	1.49	1.49	1.49	0.00	1.49	0.00	0.00	1.49	0.00	2.99	1.49	1.49	0.00	35.83
			0.15	**10:00 ~ 11:00**	10.45	5.97	0.00	4.48	1.49	1.49	1.49	1.49	0.00	1.49	0.00	0.00	1.49	0.00	2.99	1.49	1.49	0.00	35.83
			0.15	**11:00 ~ 12:00**	10.45	5.97	0.00	4.48	1.49	1.49	1.49	1.49	0.00	1.49	0.00	0.00	1.49	0.00	2.99	1.49	1.49	0.00	35.83
			0.15	**12:00 ~ 13:00**	10.45	5.97	0.00	2.99	1.49	1.49	1.49	1.49	0.00	1.49	0.00	0.00	1.49	0.00	2.99	1.49	1.49	0.00	34.34
			0.15	**13:00 ~ 14:00**	10.45	5.97	0.00	4.48	1.49	1.49	1.49	1.49	0.00	1.49	0.00	0.00	1.49	0.00	2.99	1.49	1.49	0.00	35.83
			0.15	**14:00 ~ 15:00**	10.45	5.97	0.00	4.48	1.49	1.49	1.49	1.49	0.00	1.49	0.00	0.00	1.49	0.00	2.99	1.49	1.49	0.00	35.83
			0.15	**15:00 ~ 16:00**	10.45	5.97	0.00	4.48	1.49	1.49	1.49	1.49	0.00	1.49	0.00	0.00	1.49	0.00	2.99	1.49	1.49	0.00	35.83
			0.15	**16:00 ~ 17:00**	10.45	5.97	0.00	4.48	1.49	1.49	1.49	1.49	0.00	1.49	0.00	0.00	1.49	0.00	2.99	1.49	1.49	0.00	35.83
			0.15	**17:00 ~ 18:00**	10.45	5.97	0.00	4.48	1.49	1.49	1.49	1.49	0.00	1.49	0.00	0.00	1.49	0.00	2.99	1.49	1.49	0.00	35.83
			0.15	**18:00 ~ 19:00**	10.45	5.97	0.00	4.48	1.49	1.49	1.49	1.49	0.00	1.49	0.00	0.00	1.49	0.00	2.99	1.49	1.49	0.00	35.83
			0.15	**19:00 ~ 20:00**	10.45	5.97	0.00	4.48	1.49	1.49	1.49	1.49	0.00	1.49	0.00	0.00	1.49	0.00	2.99	1.49	1.49	0.00	35.83
			0.15	**20:00 ~ 21:00**	8.96	4.48	0.00	2.99	1.49	1.49	1.49	1.49	0.00	1.49	0.00	0.00	1.49	0.00	2.99	1.49	1.49	0.00	31.35
			0.15	**21:00 ~ 22:00**	8.96	4.48	0.00	2.99	1.49	1.49	1.49	1.49	0.00	1.49	0.00	0.00	1.49	0.00	2.99	1.49	1.49	0.00	31.35
			0.15	**22:00 ~ 23:00**	7.47	4.48	0.00	2.99	1.49	1.49	1.49	1.49	0.00	1.49	0.00	0.00	1.49	0.00	2.99	1.49	1.49	0.00	29.86
			0.15	**23:00 ~ 00:00**	7.47	2.99	0.00	2.99	1.49	1.49	1.49	1.49	0.00	1.49	0.00	0.00	1.49	0.00	1.49	1.49	1.49	0.00	26.87
				Whole Day Total (veh*km)	189.61	106.00	0.00	77.64	35.83	25.38	32.85	28.37	0.00	25.38	0.00	0.00	25.38	0.00	62.71	35.83	25.38	0.00	670.36
164	Ha Heung Road	NB	0.13	**00:00 ~ 01:00**	10.38	5.19	0.00	1.30	1.30	0.00	1.30	0.00	0.00	1.30	0.00	0.00	1.30	0.00	1.30	1.30	0.00	0.00	24.66
			0.13	**01:00 ~ 02:00**	6.49	3.89	0.00	1.30	1.30	0.00	1.30	0.00	0.00	1.30	0.00	0.00	1.30	0.00	0.00	1.30	0.00	0.00	18.17
			0.13	**02:00 ~ 03:00**	5.19	2.60	0.00	1.30	1.30	0.00	0.00	0.00	0.00	1.30	0.00	0.00	0.00	0.00	0.00	1.30	0.00	0.00	12.98
			0.13	**03:00 ~ 04:00**	3.89	2.60	0.00	1.30	1.30	0.00	0.00	0.00	0.00	0.00	0.00	0.00	0.00	0.00	0.00	1.30	0.00	0.00	10.38
			0.13	**04:00 ~ 05:00**	3.89	2.60	0.00	1.30	1.30	0.00	0.00	0.00	0.00	0.00	0.00	0.00	0.00	0.00	0.00	1.30	0.00	0.00	10.38
			0.13	**05:00 ~ 06:00**	5.19	2.60	0.00	1.30	1.30	0.00	0.00	0.00	0.00	1.30	0.00	0.00	0.00	0.00	0.00	1.30	1.30	0.00	14.28
			0.13	**06:00 ~ 07:00**	10.38	5.19	0.00	1.30	1.30	0.00	1.30	1.30	0.00	1.30	0.00	0.00	1.30	0.00	1.30	1.30	0.00	0.00	25.96
			0.13	**07:00 ~ 08:00**	19.47	10.38	0.00	2.60	1.30	1.30	1.30	1.30	0.00	1.30	1.30	1.30	1.30	0.00	1.30	2.60	1.30	0.00	48.03
			0.13	**08:00 ~ 09:00**	24.66	12.98	0.00	3.89	1.30	1.30	1.30	1.30	0.00	1.30	1.30	1.30	1.30	0.00	1.30	2.60	1.30	0.00	57.11
			0.13	**09:00 ~ 10:00**	22.07	11.68	0.00	2.60	1.30	1.30	1.30	1.30	0.00	1.30	1.30	1.30	1.30	0.00	1.30	2.60	1.30	0.00	51.92
			0.13	**10:00 ~ 11:00**	20.77	10.38	0.00	2.60	1.30	1.30	1.30	1.30	0.00	1.30	1.30	1.30	1.30	0.00	1.30	2.60	1.30	0.00	49.32
			0.13	**11:00 ~ 12:00**	22.07	11.68	0.00	3.89	1.30	1.30	1.30	1.30	0.00	1.30	1.30	1.30	1.30	0.00	1.30	2.60	1.30	0.00	53.22
			0.13	**12:00 ~ 13:00**	33.75	16.87	0.00	2.60	1.30	1.30	1.30	1.30	1.30	1.30	1.30	1.30	1.30	0.00	1.30	3.89	1.30	0.00	71.39
			0.13	**13:00 ~ 14:00**	35.05	18.17	0.00	2.60	1.30	1.30	1.30	1.30	1.30	1.30	1.30	1.30	1.30	0.00	1.30	3.89	1.30	0.00	73.99
			0.13	**14:00 ~ 15:00**	35.05	18.17	0.00	2.60	1.30	1.30	1.30	1.30	1.30	1.30	1.30	1.30	1.30	0.00	1.30	3.89	1.30	0.00	73.99
			0.13	**15:00 ~ 16:00**	35.05	18.17	0.00	2.60	1.30	1.30	1.30	1.30	1.30	1.30	1.30	1.30	1.30	0.00	1.30	3.89	1.30	0.00	73.99
			0.13	**16:00 ~ 17:00**	36.34	19.47	0.00	2.60	1.30	1.30	1.30	1.30	1.30	1.30	1.30	1.30	1.30	0.00	1.30	3.89	1.30	0.00	76.58
			0.13	**17:00 ~ 18:00**	36.34	18.17	0.00	2.60	1.30	1.30	1.30	1.30	1.30	1.30	1.30	1.30	1.30	0.00	1.30	3.89	1.30	0.00	75.28
			0.13	**18:00 ~ 19:00**	38.94	19.47	0.00	2.60	1.30	1.30	1.30	1.30	1.30	1.30	1.30	1.30	1.30	0.00	1.30	5.19	1.30	0.00	80.48
			0.13	**19:00 ~ 20:00**	35.05	18.17	0.00	2.60	1.30	1.30	1.30	1.30	1.30	1.30	1.30	1.30	1.30	0.00	1.30	3.89	1.30	0.00	73.99
			0.13	**20:00 ~ 21:00**	29.85	15.58	0.00	2.60	1.30	1.30	1.30	0.00	1.30	1.30	1.30	1.30	1.30	0.00	1.30	3.89	1.30	0.00	64.90
			0.13	**21:00 ~ 22:00**	29.85	15.58	0.00	2.60	1.30	1.30	1.30	0.00	1.30	1.30	1.30	1.30	1.30	0.00	1.30	3.89	1.30	0.00	64.90
			0.13	**22:00 ~ 23:00**	28.56	14.28	0.00	2.60	1.30	1.30	1.30	0.00	1.30	1.30	1.30	1.30	1.30	0.00	1.30	3.89	1.30	0.00	62.30
			0.13	**23:00 ~ 00:00**	23.36	11.68	0.00	2.60	1.30	1.30	1.30	0.00	1.30	1.30	1.30	1.30	1.30	0.00	1.30	2.60	1.30	0.00	53.22
				Whole Day Total (veh*km)	551.65	285.56	0.00	55.81	31.15	22.07	25.96	18.17	15.58	28.56	22.07	22.07	25.96	0.00	25.96	68.79	22.07	0.00	1221.42

Road No.	Road Name	Bound	Road Length (km)	Hour	PC	TAXI	LGV3	LGV4	LGV6	HGV7	HGV8	PLB	PV4	PV5	NFB6	NFB7	NFB8	FBSD	FBDD	MC	HGV9	NFB9	Total
165	Kowloon City Road	NB	0.12	**00:00 ~ 01:00**	2.34	1.17	0.00	1.17	1.17	0.00	0.00	0.00	0.00	0.00	0.00	0.00	0.00	0.00	0.00	1.17	0.00	0.00	7.02
			0.12	**01:00 ~ 02:00**	2.34	1.17	0.00	1.17	1.17	0.00	0.00	0.00	0.00	0.00	0.00	0.00	0.00	0.00	0.00	1.17	0.00	0.00	7.02
			0.12	**02:00 ~ 03:00**	1.17	1.17	0.00	1.17	1.17	0.00	0.00	0.00	0.00	0.00	0.00	0.00	0.00	0.00	0.00	1.17	0.00	0.00	5.85
			0.12	**03:00 ~ 04:00**	1.17	1.17	0.00	1.17	0.00	0.00	0.00	0.00	0.00	0.00	0.00	0.00	0.00	0.00	0.00	1.17	0.00	0.00	4.68
			0.12	**04:00 ~ 05:00**	1.17	1.17	0.00	1.17	0.00	0.00	0.00	0.00	0.00	0.00	0.00	0.00	0.00	0.00	0.00	1.17	0.00	0.00	4.68
			0.12	**05:00 ~ 06:00**	1.17	1.17	0.00	1.17	1.17	0.00	0.00	0.00	0.00	0.00	0.00	0.00	0.00	0.00	0.00	1.17	0.00	0.00	5.85
			0.12	**06:00 ~ 07:00**	2.34	1.17	0.00	1.17	1.17	0.00	0.00	0.00	0.00	0.00	0.00	0.00	0.00	0.00	0.00	1.17	0.00	0.00	7.02
			0.12	**07:00 ~ 08:00**	4.68	2.34	0.00	1.17	1.17	0.00	1.17	0.00	0.00	1.17	0.00	0.00	0.00	0.00	0.00	1.17	0.00	0.00	12.87
			0.12	**08:00 ~ 09:00**	5.85	3.51	0.00	1.17	1.17	0.00	1.17	0.00	0.00	1.17	0.00	0.00	0.00	0.00	0.00	1.17	0.00	0.00	15.21
			0.12	**09:00 ~ 10:00**	4.68	2.34	0.00	1.17	1.17	0.00	1.17	0.00	0.00	1.17	0.00	0.00	0.00	0.00	0.00	1.17	0.00	0.00	12.87
			0.12	**10:00 ~ 11:00**	4.68	2.34	0.00	1.17	1.17	0.00	1.17	0.00	0.00	1.17	0.00	0.00	0.00	0.00	0.00	1.17	0.00	0.00	12.87
			0.12	**11:00 ~ 12:00**	4.68	2.34	0.00	1.17	1.17	0.00	1.17	0.00	0.00	1.17	0.00	0.00	0.00	0.00	0.00	1.17	0.00	0.00	12.87
			0.12	**12:00 ~ 13:00**	7.02	3.51	0.00	4.68	2.34	1.17	1.17	0.00	0.00	1.17	0.00	0.00	1.17	0.00	0.00	1.17	1.17	0.00	24.57
			0.12	**13:00 ~ 14:00**	7.02	3.51	0.00	4.68	2.34	1.17	1.17	0.00	0.00	1.17	0.00	0.00	1.17	0.00	0.00	1.17	1.17	0.00	24.57
			0.12	**14:00 ~ 15:00**	7.02	4.68	0.00	4.68	2.34	1.17	1.17	0.00	0.00	1.17	0.00	0.00	1.17	0.00	0.00	1.17	1.17	0.00	25.74
			0.12	**15:00 ~ 16:00**	7.02	4.68	0.00	4.68	2.34	1.17	1.17	0.00	0.00	1.17	0.00	0.00	1.17	0.00	0.00	1.17	1.17	0.00	25.74
			0.12	**16:00 ~ 17:00**	8.19	4.68	0.00	4.68	2.34	1.17	1.17	0.00	0.00	1.17	0.00	0.00	1.17	0.00	0.00	1.17	1.17	0.00	26.91
			0.12	**17:00 ~ 18:00**	8.19	4.68	0.00	4.68	2.34	1.17	1.17	0.00	0.00	1.17	0.00	0.00	1.17	0.00	0.00	1.17	1.17	0.00	26.91
			0.12	**18:00 ~ 19:00**	8.19	4.68	0.00	4.68	2.34	1.17	1.17	0.00	0.00	1.17	0.00	0.00	1.17	0.00	0.00	1.17	1.17	0.00	26.91
			0.12	**19:00 ~ 20:00**	7.02	3.51	0.00	4.68	2.34	1.17	1.17	0.00	0.00	1.17	0.00	0.00	1.17	0.00	0.00	1.17	1.17	0.00	24.57
			0.12	**20:00 ~ 21:00**	5.85	3.51	0.00	3.51	1.17	1.17	1.17	0.00	0.00	1.17	0.00	0.00	1.17	0.00	0.00	1.17	1.17	0.00	21.06
			0.12	**21:00 ~ 22:00**	7.02	3.51	0.00	3.51	1.17	1.17	1.17	0.00	0.00	1.17	0.00	0.00	1.17	0.00	0.00	1.17	1.17	0.00	22.23
			0.12	**22:00 ~ 23:00**	5.85	3.51	0.00	3.51	1.17	1.17	1.17	0.00	0.00	1.17	0.00	0.00	1.17	0.00	0.00	1.17	1.17	0.00	21.06
			0.12	**23:00 ~ 00:00**	4.68	2.34	0.00	3.51	1.17	1.17	1.17	0.00	0.00	1.17	0.00	0.00	1.17	0.00	0.00	1.17	1.17	0.00	18.72
				Whole Day Total (veh*km)	119.34	67.86	0.00	65.52	35.10	14.04	19.89	0.00	0.00	19.89	0.00	0.00	14.04	0.00	0.00	28.08	14.04	0.00	397.80
166	Kowloon City Road	SB	0.12	**00:00 ~ 01:00**	1.17	1.17	0.00	1.17	0.00	0.00	0.00	0.00	0.00	0.00	0.00	0.00	0.00	0.00	0.00	1.17	0.00	0.00	4.68
			0.12	**01:00 ~ 02:00**	1.17	1.17	0.00	1.17	0.00	0.00	0.00	0.00	0.00	0.00	0.00	0.00	0.00	0.00	0.00	1.17	0.00	0.00	4.68
			0.12	**02:00 ~ 03:00**	1.17	1.17	0.00	1.17	0.00	0.00	0.00	0.00	0.00	0.00	0.00	0.00	0.00	0.00	0.00	1.17	0.00	0.00	4.68
			0.12	**03:00 ~ 04:00**	1.17	1.17	0.00	1.17	0.00	0.00	0.00	0.00	0.00	0.00	0.00	0.00	0.00	0.00	0.00	0.00	0.00	0.00	3.51
			0.12	**04:00 ~ 05:00**	1.17	1.17	0.00	1.17	0.00	0.00	0.00	0.00	0.00	0.00	0.00	0.00	0.00	0.00	0.00	0.00	0.00	0.00	3.51
			0.12	**05:00 ~ 06:00**	1.17	1.17	0.00	1.17	0.00	0.00	0.00	0.00	0.00	0.00	0.00	0.00	0.00	0.00	0.00	1.17	0.00	0.00	4.68
			0.12	**06:00 ~ 07:00**	1.17	1.17	0.00	1.17	0.00	0.00	0.00	0.00	0.00	0.00	0.00	0.00	0.00	0.00	0.00	1.17	0.00	0.00	4.68
			0.12	**07:00 ~ 08:00**	2.34	1.17	0.00	1.17	1.17	0.00	0.00	0.00	0.00	0.00	0.00	0.00	0.00	0.00	0.00	1.17	0.00	0.00	7.02
			0.12	**08:00 ~ 09:00**	3.51	2.34	0.00	1.17	1.17	0.00	0.00	0.00	0.00	0.00	0.00	0.00	0.00	0.00	0.00	1.17	0.00	0.00	9.36
			0.12	**09:00 ~ 10:00**	3.51	2.34	0.00	1.17	1.17	0.00	0.00	0.00	0.00	0.00	0.00	0.00	0.00	0.00	0.00	1.17	0.00	0.00	9.36
			0.12	**10:00 ~ 11:00**	2.34	1.17	0.00	1.17	1.17	0.00	0.00	0.00	0.00	0.00	0.00	0.00	0.00	0.00	0.00	1.17	0.00	0.00	7.02
			0.12	**11:00 ~ 12:00**	3.51	2.34	0.00	1.17	1.17	0.00	0.00	0.00	0.00	0.00	0.00	0.00	0.00	0.00	0.00	1.17	0.00	0.00	9.36
			0.12	**12:00 ~ 13:00**	2.34	1.17	0.00	1.17	1.17	0.00	0.00	0.00	0.00	0.00	0.00	0.00	0.00	0.00	0.00	1.17	0.00	0.00	7.02
			0.12	**13:00 ~ 14:00**	2.34	1.17	0.00	1.17	1.17	0.00	0.00	0.00	0.00	0.00	0.00	0.00	0.00	0.00	0.00	1.17	0.00	0.00	7.02
			0.12	**14:00 ~ 15:00**	2.34	1.17	0.00	1.17	1.17	0.00	0.00	0.00	0.00	0.00	0.00	0.00	0.00	0.00	0.00	1.17	0.00	0.00	7.02
			0.12	**15:00 ~ 16:00**	2.34	1.17	0.00	1.17	1.17	0.00	0.00	0.00	0.00	0.00	0.00	0.00	0.00	0.00	0.00	1.17	0.00	0.00	7.02
			0.12	**16:00 ~ 17:00**	2.34	1.17	0.00	1.17	1.17	0.00	0.00	0.00	0.00	0.00	0.00	0.00	0.00	0.00	0.00	1.17	0.00	0.00	7.02
			0.12	**17:00 ~ 18:00**	2.34	1.17	0.00	1.17	1.17	0.00	0.00	0.00	0.00	0.00	0.00	0.00	0.00	0.00	0.00	1.17	0.00	0.00	7.02
			0.12	**18:00 ~ 19:00**	2.34	1.17	0.00	1.17	1.17	0.00	0.00	0.00	0.00	0.00	0.00	0.00	0.00	0.00	0.00	1.17	0.00	0.00	7.02
			0.12	**19:00 ~ 20:00**	2.34	1.17	0.00	1.17	1.17	0.00	0.00	0.00	0.00	0.00	0.00	0.00	0.00	0.00	0.00	1.17	0.00	0.00	7.02
			0.12	**20:00 ~ 21:00**	2.34	1.17	0.00	1.17	1.17	0.00	0.00	0.00	0.00	0.00	0.00	0.00	0.00	0.00	0.00	1.17	0.00	0.00	7.02
			0.12	**21:00 ~ 22:00**	2.34	1.17	0.00	1.17	1.17	0.00	0.00	0.00	0.00	0.00	0.00	0.00	0.00	0.00	0.00	1.17	0.00	0.00	7.02
			0.12	**22:00 ~ 23:00**	2.34	1.17	0.00	1.17	1.17	0.00	0.00	0.00	0.00	0.00	0.00	0.00	0.00	0.00	0.00	1.17	0.00	0.00	7.02
			0.12	**23:00 ~ 00:00**	1.17	1.17	0.00	1.17	1.17	0.00	0.00	0.00	0.00	0.00	0.00	0.00	0.00	0.00	0.00	1.17	0.00	0.00	5.85
				Whole Day Total (veh*km)	50.31	31.59	0.00	28.08	19.89	0.00	0.00	0.00	0.00	0.00	0.00	0.00	0.00	0.00	0.00	25.74	0.00	0.00	155.61
167	Kowloon City Road	NB	0.11	**00:00 ~ 01:00**	10.64	5.32	0.00	2.13	1.06	1.06	1.06	0.00	0.00	1.06	0.00	0.00	1.06	0.00	1.06	2.13	0.00	0.00	26.60
			0.11	**01:00 ~ 02:00**	7.45	4.26	0.00	1.06	1.06	1.06	1.06	0.00	0.00	1.06	0.00	0.00	1.06	0.00	1.06	1.06	0.00	0.00	20.22
			0.11	**02:00 ~ 03:00**	5.32	3.19	0.00	1.06	1.06	0.00	1.06	0.00	0.00	1.06	0.00	0.00	0.00	0.00	0.00	1.06	0.00	0.00	13.83
			0.11	**03:00 ~ 04:00**	4.26	2.13	0.00	1.06	1.06	0.00	1.06	0.00	0.00	1.06	0.00	0.00	0.00	0.00	0.00	1.06	0.00	0.00	11.70
			0.11	**04:00 ~ 05:00**	4.26	2.13	0.00	1.06	1.06	0.00	1.06	0.00	0.00	1.06	0.00	0.00	0.00	0.00	0.00	1.06	0.00	0.00	11.70
			0.11	**05:00 ~ 06:00**	5.32	3.19	0.00	1.06	1.06	0.00	1.06	0.00	0.00	1.06	0.00	0.00	0.00	0.00	1.06	1.06	0.00	0.00	14.90
			0.11	**06:00 ~ 07:00**	10.64	5.32	0.00	2.13	1.06	1.06	1.06	0.00	0.00	1.06	0.00	0.00	1.06	0.00	1.06	2.13	0.00	0.00	27.66
			0.11	**07:00 ~ 08:00**	21.28	11.70	0.00	3.19	1.06	1.06	1.06	1.06	1.06	1.06	1.06	1.06	1.06	0.00	1.06	3.19	1.06	0.00	51.07
			0.11	**08:00 ~ 09:00**	26.60	13.83	0.00	4.26	2.13	1.06	1.06	1.06	1.06	1.06	1.06	1.06	1.06	0.00	1.06	3.19	1.06	0.00	60.65
			0.11	**09:00 ~ 10:00**	23.41	12.77	0.00	4.26	2.13	1.06	1.06	1.06	1.06	1.06	1.06	1.06	1.06	0.00	1.06	3.19	1.06	0.00	56.39
			0.11	**10:00 ~ 11:00**	23.41	11.70	0.00	4.26	2.13	1.06	1.06	1.06	1.06	1.06	1.06	1.06	1.06	0.00	1.06	3.19	1.06	0.00	55.33
			0.11	**11:00 ~ 12:00**	24.47	12.77	0.00	4.26	2.13	1.06	1.06	1.06	1.06	1.06	1.06	1.06	1.06	0.00	1.06	3.19	1.06	0.00	57.46
			0.11	**12:00 ~ 13:00**	32.98	17.02	1.06	5.32	2.13	1.06	1.06	1.06	1.06	1.06	1.06	1.06	1.06	0.00	1.06	4.26	1.06	0.00	73.42
			0.11	**13:00 ~ 14:00**	34.05	17.02	1.06	5.32	2.13	1.06	1.06	1.06	1.06	1.06	1.06	1.06	1.06	0.00	1.06	4.26	1.06	0.00	74.48
			0.11	**14:00 ~ 15:00**	34.05	17.02	1.06	5.32	2.13	1.06	1.06	1.06	1.06	1.06	1.06	1.06	1.06	0.00	1.06	4.26	1.06	0.00	74.48
			0.11	**15:00 ~ 16:00**	34.05	18.09	1.06	5.32	2.13	1.06	1.06	1.06	1.06	1.06	1.06	1.06	1.06	0.00	1.06	4.26	1.06	0.00	75.54
			0.11	**16:00 ~ 17:00**	36.18	18.09	1.06	5.32	2.13	1.06	1.06	1.06	1.06	1.06	1.06	1.06	1.06	0.00	1.06	4.26	1.06	0.00	77.67
			0.11	**17:00 ~ 18:00**	35.11	18.09	1.06	5.32	2.13	1.06	1.06	1.06	1.06	1.06	1.06	1.06	1.06	0.00	1.06	4.26	1.06	0.00	76.61
			0.11	**18:00 ~ 19:00**	37.24	19.15	1.06	6.38	2.13	1.06	1.06	1.06	1.06	1.06	1.06	1.06	1.06	0.00	1.06	4.26	1.06	0.00	80.86
			0.11	**19:00 ~ 20:00**	34.05	17.02	1.06	5.32	2.13	1.06	1.06	1.06	1.06	1.06	1.06	1.06	1.06	0.00	1.06	4.26	1.06	0.00	74.48
			0.11	**20:00 ~ 21:00**	28.73	14.90	1.06	4.26	2.13	1.06	1.06	0.00	1.06	1.06	1.06	1.06	1.06	0.00	1.06	3.19	1.06	0.00	63.84
			0.11	**21:00 ~ 22:00**	29.79	14.90	1.06	5.32	2.13	1.06	1.06	0.00	1.06	1.06	1.06	1.06	1.06	0.00	1.06	3.19	1.06	0.00	65.97
			0.11	**22:00 ~ 23:00**	26.60	13.83	1.06	4.26	2.13	1.06	1.06	0.00	1.06	1.06	1.06	1.06	1.06	0.00	1.06	3.19	1.06	0.00	60.65
			0.11	**23:00 ~ 00:00**	22.34	11.70	1.06	4.26	2.13	1.06	1.06	0.00	1.06	1.06	1.06	1.06	1.06	0.00	1.06	3.19	1.06	0.00	54.26
				Whole Day Total (veh*km)	552.22	285.15	12.77	91.50	42.56	21.28	25.54	14.90	18.09	25.54	18.09	18.09	21.28	0.00	22.34	72.35	18.09	0.00	1259.78
168	Kowloon City Road	SB	0.20	**00:00 ~ 01:00**	1.99	1.99	0.00	1.99	0.00	0.00	0.00	0.00	0.00	0.00	0.00	0.00	0.00	0.00	0.00	1.99	0.00	0.00	7.98
			0.20	**01:00 ~ 02:00**	1.99	1.99	0.00	1.99	0.00	0.00	0.00	0.00	0.00	0.00	0.00	0.00	0.00	0.00	0.00	1.99	0.00	0.00	7.98
			0.20	**02:00 ~ 03:00**	1.99	1.99	0.00	1.99	0.00	0.00	0.00	0.00	0.00	0.00	0.00	0.00	0.00	0.00	0.00	1.99	0.00	0.00	7.98
			0.20	**03:00 ~ 04:00**	1.99	1.99	0.00	1.99	0.00	0.00	0.00	0.00	0.00	0.00	0.00	0.00	0.00	0.00	0.00	0.00	0.00	0.00	5.98
			0.20	**04:00 ~ 05:00**	1.99	1.99	0.00	1.99	0.00	0.00	0.00	0.00	0.00	0.00	0.00	0.00	0.00	0.00	0.00	0.00	0.00	0.00	5.98
			0.20	**05:00 ~ 06:00**	1.99	1.99	0.00	1.99	0.00	0.00	0.00	0.00	0.00	0.00	0.00	0.00	0.00	0.00	0.00	1.99	0.00	0.00	7.98
			0.20	**06:00 ~ 07:00**	1.99	1.99	0.00	1.99	0.00	0.00	0.00	0.00	0.00	0.00	0.00	0.00	0.00	0.00	0.00	1.99	0.00	0.00	7.98
			0.20	**07:00 ~ 08:00**	3.99	1.99	0.00	1.99	1.99	0.00	0.00	0.00	0.00	0.00	0.00	0.00	0.00	0.00	0.00	1.99	0.00	0.00	11.96
			0.20	**08:00 ~ 09:00**	5.98	3.99	0.00	1.99	1.99	0.00	0.00	0.00	0.00	0.00	0.00	0.00	0.00	0.00	0.00	1.99	0.00	0.00	15.95
			0.20	**09:00 ~ 10:00**	5.98	3.99	0.00	1.99	1.99	0.00	0.00	0.00	0.00	0.00	0.00	0.00	0.00	0.00	0.00	1.99	0.00	0.00	15.95
			0.20	**10:00 ~ 11:00**	3.99	1.99	0.00	1.99	1.99	0.00	0.00	0.00	0.00	0.00	0.00	0.00	0.00	0.00	0.00	1.99	0.00	0.00	11.96
			0.20	**11:00 ~ 12:00**	5.98	3.99	0.00	1.99	1.99	0.00	0.00	0.00	0.00	0.00	0.00	0.00	0.00	0.00	0.00	1.99	0.00	0.00	15.95
			0.20	**12:00 ~ 13:00**	3.99	1.99	0.00	1.99	1.99	0.00	0.00	0.00	0.00	0.00	0.00	0.00	0.00	0.00	0.00	1.99	0.00	0.00	11.96
			0.20	**13:00 ~ 14:00**	3.99	1.99	0.00	1.99	1.99	0.00	0.00	0.00	0.00	0.00	0.00	0.00	0.00	0.00	0.00	1.99	0.00	0.00	11.96
			0.20	**14:00 ~ 15:00**	3.99	1.99	0.00	1.99	1.99	0.00	0.00	0.00	0.00	0.00	0.00	0.00	0.00	0.00	0.00	1.99	0.00	0.00	11.96
			0.20	**15:00 ~ 16:00**	3.99	1.99	0.00	1.99	1.99	0.00	0.00	0.00	0.00	0.00	0.00	0.00	0.00	0.00	0.00	1.99	0.00	0.00	11.96
			0.20	**16:00 ~ 17:00**	3.99	1.99	0.00	1.99	1.99	0.00	0.00	0.00	0.00	0.00	0.00	0.00	0.00	0.00	0.00	1.99	0.00	0.00	11.96
			0.20	**17:00 ~ 18:00**	3.99	1.99	0.00	1.99	1.99	0.00	0.00	0.00	0.00	0.00	0.00	0.00	0.00	0.00	0.00	1.99	0.00	0.00	11.96
			0.20	**18:00 ~ 19:00**	3.99	1.99	0.00	1.99	1.99	0.00	0.00	0.00	0.00	0.00	0.00	0.00	0.00	0.00	0.00	1.99	0.00	0.00	11.96
			0.20	**19:00 ~ 20:00**	3.99	1.99	0.00	1.99	1.99	0.00	0.00	0.00	0.00	0.00	0.00	0.00	0.00	0.00	0.00	1.99	0.00	0.00	11.96
			0.20	**20:00 ~ 21:00**	3.99	1.99	0.00	1.99	1.99	0.00	0.00	0.00	0.00	0.00	0.00	0.00	0.00	0.00	0.00	1.99	0.00	0.00	11.96
			0.20	**21:00 ~ 22:00**	3.99	1.99	0.00	1.99	1.99	0.00	0.00	0.00	0.00	0.00	0.00	0.00	0.00	0.00	0.00	1.99	0.00	0.00	11.96
			0.20	**22:00 ~ 23:00**	3.99	1.99	0.00	1.99	1.99	0.00	0.00	0.00	0.00	0.00	0.00	0.00	0.00	0.00	0.00	1.99	0.00	0.00	11.96
			0.20	**23:00 ~ 00:00**	1.99	1.99	0.00	1.99	1.99	0.00	0.00	0.00	0.00	0.00	0.00	0.00	0.00	0.00	0.00	1.99	0.00	0.00	9.97
				Whole Day Total (veh*km)	85.74	53.84	0.00	47.86	33.90	0.00	0.00	0.00	0.00	0.00	0.00	0.00	0.00	0.00	0.00	43.87	0.00	0.00	265.20

Road No.	Road Name	Bound	Road Length (km)	Hour	PC	TAXI	LGV3	LGV4	LGV6	HGV7	HGV8	PLB	PV4	PV5	NFB6	NFB7	NFB8	FBSD	FBDD	MC	HGV9	NFB9	Total
169	Sheung Heung Road	EB	0.04	**00:00 ~ 01:00**	2.09	1.25	0.00	0.83	0.42	0.42	0.42	0.42	0.00	0.42	0.00	0.00	0.00	0.00	0.83	0.42	0.00	0.00	7.51
			0.04	**01:00 ~ 02:00**	1.67	0.83	0.00	0.83	0.42	0.42	0.42	0.00	0.00	0.42	0.00	0.00	0.00	0.00	0.42	0.42	0.00	0.00	5.84
			0.04	**02:00 ~ 03:00**	1.25	0.83	0.00	0.42	0.42	0.00	0.42	0.00	0.00	0.00	0.00	0.00	0.00	0.00	0.42	0.42	0.00	0.00	4.17
			0.04	**03:00 ~ 04:00**	0.83	0.42	0.00	0.42	0.42	0.00	0.42	0.00	0.00	0.00	0.00	0.00	0.00	0.00	0.42	0.42	0.00	0.00	3.34
			0.04	**04:00 ~ 05:00**	0.83	0.42	0.00	0.42	0.42	0.00	0.42	0.00	0.00	0.00	0.00	0.00	0.00	0.00	0.42	0.42	0.00	0.00	3.34
			0.04	**05:00 ~ 06:00**	1.25	0.83	0.00	0.42	0.42	0.00	0.42	0.42	0.00	0.00	0.00	0.00	0.00	0.00	0.83	0.42	0.00	0.00	5.00
			0.04	**06:00 ~ 07:00**	2.09	1.25	0.00	0.83	0.42	0.42	0.42	0.42	0.00	0.42	0.00	0.00	0.00	0.00	2.09	0.42	0.00	0.00	8.76
			0.04	**07:00 ~ 08:00**	4.17	2.09	0.00	1.67	0.83	0.42	0.42	0.83	0.00	0.42	0.42	0.00	0.42	0.00	2.50	0.42	0.42	0.00	15.01
			0.04	**08:00 ~ 09:00**	5.42	2.92	0.00	2.09	0.83	0.42	0.42	0.83	0.00	0.42	0.42	0.00	0.42	0.00	2.09	0.83	0.42	0.00	17.51
			0.04	**09:00 ~ 10:00**	4.59	2.50	0.00	1.67	0.83	0.42	0.42	0.83	0.00	0.42	0.42	0.00	0.42	0.00	2.09	0.83	0.42	0.00	15.85
			0.04	**10:00 ~ 11:00**	4.59	2.50	0.00	1.67	0.83	0.42	0.42	0.83	0.00	0.42	0.42	0.00	0.42	0.00	2.09	0.83	0.42	0.00	15.85
			0.04	**11:00 ~ 12:00**	4.59	2.50	0.00	2.09	0.83	0.42	0.42	0.83	0.00	0.42	0.42	0.00	0.42	0.00	1.67	0.83	0.42	0.00	15.85
			0.04	**12:00 ~ 13:00**	2.09	1.25	0.00	1.25	0.42	0.42	0.42	0.83	0.00	0.42	0.00	0.00	0.00	0.00	2.50	0.42	0.42	0.00	10.43
			0.04	**13:00 ~ 14:00**	2.09	1.25	0.00	1.25	0.42	0.42	0.42	0.83	0.00	0.42	0.00	0.00	0.00	0.00	2.50	0.42	0.42	0.00	10.43
			0.04	**14:00 ~ 15:00**	2.09	1.25	0.00	1.25	0.42	0.42	0.42	0.83	0.00	0.42	0.00	0.00	0.00	0.00	2.50	0.42	0.42	0.00	10.43
			0.04	**15:00 ~ 16:00**	2.09	1.25	0.00	1.25	0.42	0.42	0.42	0.83	0.00	0.42	0.00	0.00	0.00	0.00	2.50	0.42	0.42	0.00	10.43
			0.04	**16:00 ~ 17:00**	2.09	1.25	0.00	1.25	0.42	0.42	0.42	0.83	0.00	0.42	0.00	0.00	0.00	0.00	2.50	0.42	0.42	0.00	10.43
			0.04	**17:00 ~ 18:00**	2.09	1.25	0.00	1.25	0.42	0.42	0.42	1.25	0.00	0.42	0.00	0.00	0.00	0.00	2.50	0.42	0.42	0.00	10.84
			0.04	**18:00 ~ 19:00**	2.50	1.25	0.00	1.25	0.42	0.42	0.42	1.25	0.00	0.42	0.00	0.00	0.00	0.00	2.92	0.42	0.42	0.00	11.68
			0.04	**19:00 ~ 20:00**	2.09	1.25	0.00	1.25	0.42	0.42	0.42	0.83	0.00	0.42	0.00	0.00	0.00	0.00	2.50	0.42	0.42	0.00	10.43
			0.04	**20:00 ~ 21:00**	1.67	0.83	0.00	0.83	0.42	0.42	0.42	0.83	0.00	0.42	0.00	0.00	0.00	0.00	2.09	0.42	0.42	0.00	8.76
			0.04	**21:00 ~ 22:00**	2.09	1.25	0.00	0.83	0.42	0.42	0.42	0.83	0.00	0.42	0.00	0.00	0.00	0.00	2.09	0.42	0.42	0.00	9.59
			0.04	**22:00 ~ 23:00**	1.67	0.83	0.00	0.83	0.42	0.42	0.42	0.83	0.00	0.42	0.00	0.00	0.00	0.00	2.09	0.42	0.42	0.00	8.76
			0.04	**23:00 ~ 00:00**	1.67	0.83	0.00	0.83	0.42	0.42	0.42	0.42	0.00	0.42	0.00	0.00	0.00	0.00	1.67	0.42	0.42	0.00	7.92
				Whole Day Total (veh*km)	57.55	32.11	0.00	26.69	12.09	8.34	10.01	15.85	0.00	8.34	2.09	0.00	2.09	0.00	44.20	11.68	7.09	0.00	238.11
170	Sheung Heung Road	WB	0.04	**00:00 ~ 01:00**	0.83	0.42	0.00	0.42	0.42	0.00	0.00	0.00	0.00	0.00	0.00	0.00	0.00	0.00	0.00	0.42	0.00	0.00	2.50
			0.04	**01:00 ~ 02:00**	0.42	0.42	0.00	0.42	0.42	0.00	0.00	0.00	0.00	0.00	0.00	0.00	0.00	0.00	0.00	0.42	0.00	0.00	2.09
			0.04	**02:00 ~ 03:00**	0.42	0.42	0.00	0.42	0.00	0.00	0.00	0.00	0.00	0.00	0.00	0.00	0.00	0.00	0.00	0.42	0.00	0.00	1.67
			0.04	**03:00 ~ 04:00**	0.42	0.42	0.00	0.42	0.00	0.00	0.00	0.00	0.00	0.00	0.00	0.00	0.00	0.00	0.00	0.42	0.00	0.00	1.67
			0.04	**04:00 ~ 05:00**	0.42	0.42	0.00	0.42	0.00	0.00	0.00	0.00	0.00	0.00	0.00	0.00	0.00	0.00	0.00	0.42	0.00	0.00	1.67
			0.04	**05:00 ~ 06:00**	0.42	0.42	0.00	0.42	0.00	0.00	0.00	0.00	0.00	0.00	0.00	0.00	0.00	0.00	0.00	0.42	0.00	0.00	1.67
			0.04	**06:00 ~ 07:00**	0.83	0.42	0.00	0.42	0.42	0.00	0.00	0.00	0.00	0.00	0.00	0.00	0.00	0.00	0.00	0.42	0.00	0.00	2.50
			0.04	**07:00 ~ 08:00**	1.25	0.83	0.00	0.42	0.42	0.00	0.42	0.00	0.00	0.42	0.00	0.00	0.00	0.00	0.00	0.42	0.00	0.00	4.17
			0.04	**08:00 ~ 09:00**	1.67	0.83	0.00	0.42	0.42	0.00	0.42	0.00	0.00	0.42	0.00	0.00	0.00	0.00	0.00	0.42	0.00	0.00	4.59
			0.04	**09:00 ~ 10:00**	1.67	0.83	0.00	0.42	0.42	0.00	0.42	0.00	0.00	0.42	0.00	0.00	0.00	0.00	0.00	0.42	0.00	0.00	4.59
			0.04	**10:00 ~ 11:00**	1.67	0.83	0.00	0.42	0.42	0.00	0.42	0.00	0.00	0.42	0.00	0.00	0.00	0.00	0.00	0.42	0.00	0.00	4.59
			0.04	**11:00 ~ 12:00**	1.67	0.83	0.00	0.42	0.42	0.00	0.42	0.00	0.00	0.42	0.00	0.00	0.00	0.00	0.00	0.42	0.00	0.00	4.59
			0.04	**12:00 ~ 13:00**	1.25	0.83	0.00	0.42	0.42	0.00	0.00	0.00	0.00	0.00	0.00	0.00	0.00	0.00	0.00	0.42	0.00	0.00	3.34
			0.04	**13:00 ~ 14:00**	1.25	0.83	0.00	0.42	0.42	0.00	0.00	0.00	0.00	0.00	0.00	0.00	0.00	0.00	0.00	0.42	0.00	0.00	3.34
			0.04	**14:00 ~ 15:00**	1.25	0.83	0.00	0.42	0.42	0.00	0.00	0.00	0.00	0.00	0.00	0.00	0.00	0.00	0.00	0.42	0.00	0.00	3.34
			0.04	**15:00 ~ 16:00**	1.25	0.83	0.00	0.42	0.42	0.00	0.00	0.00	0.00	0.00	0.00	0.00	0.00	0.00	0.00	0.42	0.00	0.00	3.34
			0.04	**16:00 ~ 17:00**	1.25	0.83	0.00	0.42	0.42	0.00	0.00	0.00	0.00	0.00	0.00	0.00	0.00	0.00	0.00	0.42	0.00	0.00	3.34
			0.04	**17:00 ~ 18:00**	1.25	0.83	0.00	0.42	0.42	0.00	0.00	0.00	0.00	0.00	0.00	0.00	0.00	0.00	0.00	0.42	0.00	0.00	3.34
			0.04	**18:00 ~ 19:00**	1.25	0.83	0.00	0.42	0.42	0.00	0.00	0.00	0.00	0.00	0.00	0.00	0.00	0.00	0.00	0.42	0.00	0.00	3.34
			0.04	**19:00 ~ 20:00**	1.25	0.83	0.00	0.42	0.42	0.00	0.00	0.00	0.00	0.00	0.00	0.00	0.00	0.00	0.00	0.42	0.00	0.00	3.34
			0.04	**20:00 ~ 21:00**	0.83	0.42	0.00	0.42	0.42	0.00	0.00	0.00	0.00	0.00	0.00	0.00	0.00	0.00	0.00	0.42	0.00	0.00	2.50
			0.04	**21:00 ~ 22:00**	0.83	0.42	0.00	0.42	0.42	0.00	0.00	0.00	0.00	0.00	0.00	0.00	0.00	0.00	0.00	0.42	0.00	0.00	2.50
			0.04	**22:00 ~ 23:00**	0.83	0.42	0.00	0.42	0.42	0.00	0.00	0.00	0.00	0.00	0.00	0.00	0.00	0.00	0.00	0.42	0.00	0.00	2.50
			0.04	**23:00 ~ 00:00**	0.83	0.42	0.00	0.42	0.42	0.00	0.00	0.00	0.00	0.00	0.00	0.00	0.00	0.00	0.00	0.42	0.00	0.00	2.50
				Whole Day Total (veh*km)	25.02	15.43	0.00	10.01	8.34	0.00	2.09	0.00	0.00	2.09	0.00	0.00	0.00	0.00	0.00	10.01	0.00	0.00	72.98
171	Pau Chung Street	NB	0.11	**00:00 ~ 01:00**	3.25	2.17	0.00	1.08	1.08	0.00	1.08	1.08	0.00	0.00	0.00	0.00	0.00	0.00	1.08	1.08	0.00	0.00	11.92
			0.11	**01:00 ~ 02:00**	2.17	1.08	0.00	1.08	1.08	0.00	1.08	0.00	0.00	0.00	0.00	0.00	0.00	0.00	1.08	1.08	0.00	0.00	8.67
			0.11	**02:00 ~ 03:00**	2.17	1.08	0.00	1.08	1.08	0.00	0.00	0.00	0.00	0.00	0.00	0.00	0.00	0.00	1.08	1.08	0.00	0.00	7.59
			0.11	**03:00 ~ 04:00**	2.17	1.08	0.00	1.08	1.08	0.00	0.00	0.00	0.00	0.00	0.00	0.00	0.00	0.00	1.08	1.08	0.00	0.00	7.59
			0.11	**04:00 ~ 05:00**	2.17	1.08	0.00	1.08	1.08	0.00	0.00	0.00	0.00	0.00	0.00	0.00	0.00	0.00	1.08	1.08	0.00	0.00	7.59
			0.11	**05:00 ~ 06:00**	2.17	1.08	0.00	1.08	1.08	0.00	0.00	0.00	0.00	0.00	0.00	0.00	0.00	0.00	1.08	1.08	0.00	0.00	7.59
			0.11	**06:00 ~ 07:00**	4.34	2.17	0.00	1.08	1.08	0.00	1.08	1.08	0.00	0.00	0.00	0.00	0.00	0.00	2.17	1.08	0.00	0.00	14.09
			0.11	**07:00 ~ 08:00**	7.59	4.34	0.00	2.17	1.08	1.08	1.08	1.08	0.00	1.08	0.00	0.00	1.08	0.00	3.25	1.08	0.00	0.00	24.93
			0.11	**08:00 ~ 09:00**	8.67	4.34	0.00	2.17	1.08	1.08	1.08	1.08	0.00	1.08	0.00	0.00	1.08	0.00	2.17	1.08	0.00	0.00	24.93
			0.11	**09:00 ~ 10:00**	7.59	4.34	0.00	2.17	1.08	1.08	1.08	1.08	0.00	1.08	0.00	0.00	1.08	0.00	2.17	1.08	0.00	0.00	23.85
			0.11	**10:00 ~ 11:00**	7.59	4.34	0.00	2.17	1.08	1.08	1.08	1.08	0.00	1.08	0.00	0.00	1.08	0.00	2.17	1.08	0.00	0.00	23.85
			0.11	**11:00 ~ 12:00**	7.59	4.34	0.00	2.17	1.08	1.08	1.08	1.08	0.00	1.08	0.00	0.00	1.08	0.00	2.17	1.08	0.00	0.00	23.85
			0.11	**12:00 ~ 13:00**	8.67	4.34	0.00	1.08	1.08	1.08	1.08	1.08	0.00	1.08	0.00	0.00	1.08	0.00	2.17	1.08	0.00	0.00	23.85
			0.11	**13:00 ~ 14:00**	8.67	4.34	0.00	1.08	1.08	1.08	1.08	1.08	0.00	1.08	0.00	0.00	1.08	0.00	2.17	1.08	0.00	0.00	23.85
			0.11	**14:00 ~ 15:00**	8.67	4.34	0.00	1.08	1.08	1.08	1.08	1.08	0.00	1.08	0.00	0.00	1.08	0.00	2.17	1.08	0.00	0.00	23.85
			0.11	**15:00 ~ 16:00**	8.67	4.34	0.00	1.08	1.08	1.08	1.08	1.08	0.00	1.08	0.00	0.00	1.08	0.00	2.17	1.08	0.00	0.00	23.85
			0.11	**16:00 ~ 17:00**	8.67	4.34	0.00	1.08	1.08	1.08	1.08	1.08	0.00	1.08	0.00	0.00	1.08	0.00	2.17	1.08	0.00	0.00	23.85
			0.11	**17:00 ~ 18:00**	8.67	4.34	0.00	1.08	1.08	1.08	1.08	1.08	0.00	1.08	0.00	0.00	1.08	0.00	2.17	1.08	0.00	0.00	23.85
			0.11	**18:00 ~ 19:00**	9.76	5.42	0.00	2.17	1.08	1.08	1.08	1.08	0.00	1.08	0.00	0.00	1.08	0.00	2.17	1.08	0.00	0.00	27.10
			0.11	**19:00 ~ 20:00**	8.67	4.34	0.00	1.08	1.08	1.08	1.08	1.08	0.00	1.08	0.00	0.00	1.08	0.00	2.17	1.08	0.00	0.00	23.85
			0.11	**20:00 ~ 21:00**	7.59	4.34	0.00	1.08	1.08	1.08	1.08	1.08	0.00	1.08	0.00	0.00	1.08	0.00	2.17	1.08	0.00	0.00	22.76
			0.11	**21:00 ~ 22:00**	7.59	4.34	0.00	1.08	1.08	1.08	1.08	1.08	0.00	1.08	0.00	0.00	1.08	0.00	2.17	1.08	0.00	0.00	22.76
			0.11	**22:00 ~ 23:00**	6.50	3.25	0.00	1.08	1.08	1.08	1.08	1.08	0.00	1.08	0.00	0.00	1.08	0.00	2.17	1.08	0.00	0.00	20.60
			0.11	**23:00 ~ 00:00**	5.42	3.25	0.00	1.08	1.08	1.08	1.08	1.08	0.00	1.08	0.00	0.00	1.08	0.00	1.08	1.08	0.00	0.00	18.43
				Whole Day Total (veh*km)	155.01	82.38	0.00	32.52	26.02	18.43	21.68	20.60	0.00	18.43	0.00	0.00	18.43	0.00	45.53	26.02	0.00	0.00	465.04
172	Pau Chung Street	SB	0.11	**00:00 ~ 01:00**	2.17	1.08	0.00	1.08	0.00	0.00	0.00	0.00	0.00	0.00	0.00	0.00	0.00	0.00	0.00	1.08	0.00	0.00	5.42
			0.11	**01:00 ~ 02:00**	1.08	1.08	0.00	1.08	0.00	0.00	0.00	0.00	0.00	0.00	0.00	0.00	0.00	0.00	0.00	1.08	0.00	0.00	4.34
			0.11	**02:00 ~ 03:00**	1.08	1.08	0.00	1.08	0.00	0.00	0.00	0.00	0.00	0.00	0.00	0.00	0.00	0.00	0.00	1.08	0.00	0.00	4.34
			0.11	**03:00 ~ 04:00**	1.08	1.08	0.00	1.08	0.00	0.00	0.00	0.00	0.00	0.00	0.00	0.00	0.00	0.00	0.00	0.00	0.00	0.00	3.25
			0.11	**04:00 ~ 05:00**	1.08	1.08	0.00	1.08	0.00	0.00	0.00	0.00	0.00	0.00	0.00	0.00	0.00	0.00	0.00	0.00	0.00	0.00	3.25
			0.11	**05:00 ~ 06:00**	1.08	1.08	0.00	1.08	0.00	0.00	0.00	0.00	0.00	0.00	0.00	0.00	0.00	0.00	0.00	1.08	0.00	0.00	4.34
			0.11	**06:00 ~ 07:00**	2.17	1.08	0.00	1.08	0.00	0.00	0.00	0.00	0.00	0.00	0.00	0.00	0.00	0.00	0.00	1.08	0.00	0.00	5.42
			0.11	**07:00 ~ 08:00**	3.25	2.17	0.00	1.08	1.08	0.00	0.00	0.00	0.00	0.00	0.00	0.00	0.00	0.00	0.00	1.08	0.00	0.00	8.67
			0.11	**08:00 ~ 09:00**	4.34	2.17	0.00	1.08	1.08	0.00	0.00	0.00	0.00	0.00	0.00	0.00	0.00	0.00	0.00	1.08	0.00	0.00	9.76
			0.11	**09:00 ~ 10:00**	3.25	2.17	0.00	1.08	1.08	0.00	0.00	0.00	0.00	0.00	0.00	0.00	0.00	0.00	0.00	1.08	0.00	0.00	8.67
			0.11	**10:00 ~ 11:00**	3.25	2.17	0.00	1.08	1.08	0.00	0.00	0.00	0.00	0.00	0.00	0.00	0.00	0.00	0.00	1.08	0.00	0.00	8.67
			0.11	**11:00 ~ 12:00**	3.25	2.17	0.00	1.08	1.08	0.00	0.00	0.00	0.00	0.00	0.00	0.00	0.00	0.00	0.00	1.08	0.00	0.00	8.67
			0.11	**12:00 ~ 13:00**	2.17	1.08	0.00	1.08	1.08	0.00	0.00	0.00	0.00	0.00	0.00	0.00	0.00	0.00	0.00	1.08	0.00	0.00	6.50
			0.11	**13:00 ~ 14:00**	2.17	1.08	0.00	1.08	1.08	0.00	0.00	0.00	0.00	0.00	0.00	0.00	0.00	0.00	0.00	1.08	0.00	0.00	6.50
			0.11	**14:00 ~ 15:00**	2.17	1.08	0.00	1.08	1.08	0.00	0.00	0.00	0.00	0.00	0.00	0.00	0.00	0.00	0.00	1.08	0.00	0.00	6.50
			0.11	**15:00 ~ 16:00**	2.17	1.08	0.00	1.08	1.08	0.00	0.00	0.00	0.00	0.00	0.00	0.00	0.00	0.00	0.00	1.08	0.00	0.00	6.50
			0.11	**16:00 ~ 17:00**	2.17	1.08	0.00	1.08	1.08	0.00	0.00	0.00	0.00	0.00	0.00	0.00	0.00	0.00	0.00	1.08	0.00	0.00	6.50
			0.11	**17:00 ~ 18:00**	2.17	1.08	0.00	1.08	1.08	0.00	0.00	0.00	0.00	0.00	0.00	0.00	0.00	0.00	0.00	1.08	0.00	0.00	6.50
			0.11	**18:00 ~ 19:00**	2.17	1.08	0.00	1.08	1.08	0.00	0.00	0.00	0.00	0.00	0.00	0.00	0.00	0.00	0.00	1.08	0.00	0.00	6.50
			0.11	**19:00 ~ 20:00**	2.17	1.08	0.00	1.08	1.08	0.00	0.00	0.00	0.00	0.00	0.00	0.00	0.00	0.00	0.00	1.08	0.00	0.00	6.50
			0.11	**20:00 ~ 21:00**	2.17	1.08	0.00	1.08	1.08	0.00	0.00	0.00	0.00	0.00	0.00	0.00	0.00	0.00	0.00	1.08	0.00	0.00	6.50
			0.11	**21:00 ~ 22:00**	2.17	1.08	0.00	1.08	1.08	0.00	0.00	0.00	0.00	0.00	0.00	0.00	0.00	0.00	0.00	1.08	0.00	0.00	6.50
			0.11	**22:00 ~ 23:00**	2.17	1.08	0.00	1.08	1.08	0.00	0.00	0.00	0.00	0.00	0.00	0.00	0.00	0.00	0.00	1.08	0.00	0.00	6.50
			0.11	**23:00 ~ 00:00**	1.08	1.08	0.00	1.08	1.08	0.00	0.00	0.00	0.00	0.00	0.00	0.00	0.00	0.00	0.00	1.08	0.00	0.00	5.42
				Whole Day Total (veh*km)	52.03	31.44	0.00	26.02	18.43	0.00	0.00	0.00	0.00	0.00	0.00	0.00	0.00	0.00	0.00	23.85	0.00	0.00	151.76

Road No.	Road Name	Bound	Road Length (km)	Hour	PC	TAXI	LGV3	LGV4	LGV6	HGV7	HGV8	PLB	PV4	PV5	NFB6	NFB7	NFB8	FBSD	FBDD	MC	HGV9	NFB9	Total
173	Ma Hang Chung Road	WB	0.04	**00:00 ~ 01:00**	0.40	0.40	0.00	0.00	0.00	0.00	0.00	0.00	0.00	0.00	0.00	0.00	0.00	0.00	0.40	0.00	0.00	0.00	1.20
			0.04	**01:00 ~ 02:00**	0.40	0.40	0.00	0.00	0.00	0.00	0.00	0.00	0.00	0.00	0.00	0.00	0.00	0.00	0.00	0.00	0.00	0.00	0.80
			0.04	**02:00 ~ 03:00**	0.40	0.40	0.00	0.00	0.00	0.00	0.00	0.00	0.00	0.00	0.00	0.00	0.00	0.00	0.00	0.00	0.00	0.00	0.80
			0.04	**03:00 ~ 04:00**	0.40	0.40	0.00	0.00	0.00	0.00	0.00	0.00	0.00	0.00	0.00	0.00	0.00	0.00	0.00	0.00	0.00	0.00	0.80
			0.04	**04:00 ~ 05:00**	0.40	0.40	0.00	0.00	0.00	0.00	0.00	0.00	0.00	0.00	0.00	0.00	0.00	0.00	0.00	0.00	0.00	0.00	0.80
			0.04	**05:00 ~ 06:00**	0.40	0.40	0.00	0.00	0.00	0.00	0.00	0.00	0.00	0.00	0.00	0.00	0.00	0.00	0.40	0.00	0.00	0.00	1.20
			0.04	**06:00 ~ 07:00**	0.40	0.40	0.00	0.00	0.00	0.00	0.00	0.40	0.00	0.00	0.00	0.00	0.00	0.00	0.40	0.00	0.00	0.00	1.60
			0.04	**07:00 ~ 08:00**	0.40	0.40	0.00	0.40	0.00	0.00	0.00	0.40	0.00	0.00	0.00	0.00	0.00	0.00	0.40	0.40	0.00	0.00	2.39
			0.04	**08:00 ~ 09:00**	0.80	0.40	0.00	0.40	0.00	0.00	0.00	0.40	0.00	0.00	0.00	0.00	0.00	0.00	0.40	0.40	0.00	0.00	2.79
			0.04	**09:00 ~ 10:00**	0.40	0.40	0.00	0.40	0.00	0.00	0.00	0.40	0.00	0.00	0.00	0.00	0.00	0.00	0.40	0.40	0.00	0.00	2.39
			0.04	**10:00 ~ 11:00**	0.40	0.40	0.00	0.40	0.00	0.00	0.00	0.40	0.00	0.00	0.00	0.00	0.00	0.00	0.40	0.40	0.00	0.00	2.39
			0.04	**11:00 ~ 12:00**	0.40	0.40	0.00	0.40	0.00	0.00	0.00	0.40	0.00	0.00	0.00	0.00	0.00	0.00	0.40	0.40	0.00	0.00	2.39
			0.04	**12:00 ~ 13:00**	0.40	0.40	0.00	0.40	0.00	0.00	0.00	0.40	0.00	0.00	0.00	0.00	0.00	0.00	0.40	0.40	0.00	0.00	2.39
			0.04	**13:00 ~ 14:00**	0.40	0.40	0.00	0.40	0.00	0.00	0.00	0.40	0.00	0.00	0.00	0.00	0.00	0.00	0.40	0.40	0.00	0.00	2.39
			0.04	**14:00 ~ 15:00**	0.40	0.40	0.00	0.40	0.00	0.00	0.00	0.40	0.00	0.00	0.00	0.00	0.00	0.00	0.40	0.40	0.00	0.00	2.39
			0.04	**15:00 ~ 16:00**	0.40	0.40	0.00	0.40	0.00	0.00	0.00	0.40	0.00	0.00	0.00	0.00	0.00	0.00	0.40	0.40	0.00	0.00	2.39
			0.04	**16:00 ~ 17:00**	0.40	0.40	0.00	0.40	0.00	0.00	0.00	0.40	0.00	0.00	0.00	0.00	0.00	0.00	0.40	0.40	0.00	0.00	2.39
			0.04	**17:00 ~ 18:00**	0.40	0.40	0.00	0.40	0.00	0.00	0.00	0.40	0.00	0.00	0.00	0.00	0.00	0.00	0.40	0.40	0.00	0.00	2.39
			0.04	**18:00 ~ 19:00**	0.80	0.40	0.00	0.40	0.00	0.00	0.00	0.40	0.00	0.00	0.00	0.00	0.00	0.00	0.40	0.40	0.00	0.00	2.79
			0.04	**19:00 ~ 20:00**	0.40	0.40	0.00	0.40	0.00	0.00	0.00	0.40	0.00	0.00	0.00	0.00	0.00	0.00	0.40	0.40	0.00	0.00	2.39
			0.04	**20:00 ~ 21:00**	0.40	0.40	0.00	0.40	0.00	0.00	0.00	0.00	0.00	0.00	0.00	0.00	0.00	0.00	0.40	0.40	0.00	0.00	2.00
			0.04	**21:00 ~ 22:00**	0.40	0.40	0.00	0.40	0.00	0.00	0.00	0.00	0.00	0.00	0.00	0.00	0.00	0.00	0.40	0.40	0.00	0.00	2.00
			0.04	**22:00 ~ 23:00**	0.40	0.40	0.00	0.40	0.00	0.00	0.00	0.00	0.00	0.00	0.00	0.00	0.00	0.00	0.40	0.40	0.00	0.00	2.00
			0.04	**23:00 ~ 00:00**	0.40	0.40	0.00	0.40	0.00	0.00	0.00	0.00	0.00	0.00	0.00	0.00	0.00	0.00	0.40	0.40	0.00	0.00	2.00
				Whole Day Total (veh*km)	10.37	9.58	0.00	6.78	0.00	0.00	0.00	5.59	0.00	0.00	0.00	0.00	0.00	0.00	7.98	6.78	0.00	0.00	47.08
174	Sheung Heung Road	EB	0.04	**00:00 ~ 01:00**	1.74	0.87	0.00	0.87	0.43	0.43	0.43	0.43	0.00	0.00	0.00	0.00	0.00	0.00	0.87	0.43	0.00	0.00	6.51
			0.04	**01:00 ~ 02:00**	1.30	0.87	0.00	0.43	0.43	0.43	0.43	0.00	0.00	0.00	0.00	0.00	0.00	0.00	0.43	0.43	0.00	0.00	4.77
			0.04	**02:00 ~ 03:00**	0.87	0.43	0.00	0.43	0.43	0.00	0.43	0.00	0.00	0.00	0.00	0.00	0.00	0.00	0.43	0.43	0.00	0.00	3.47
			0.04	**03:00 ~ 04:00**	0.87	0.43	0.00	0.43	0.43	0.00	0.43	0.00	0.00	0.00	0.00	0.00	0.00	0.00	0.43	0.43	0.00	0.00	3.47
			0.04	**04:00 ~ 05:00**	0.87	0.43	0.00	0.43	0.43	0.00	0.43	0.00	0.00	0.00	0.00	0.00	0.00	0.00	0.43	0.43	0.00	0.00	3.47
			0.04	**05:00 ~ 06:00**	0.87	0.43	0.00	0.43	0.43	0.00	0.43	0.43	0.00	0.00	0.00	0.00	0.00	0.00	0.87	0.43	0.00	0.00	4.34
			0.04	**06:00 ~ 07:00**	1.74	0.87	0.00	0.87	0.43	0.43	0.43	0.43	0.00	0.00	0.00	0.00	0.00	0.00	2.17	0.43	0.00	0.00	7.81
			0.04	**07:00 ~ 08:00**	3.04	1.74	0.00	1.30	0.43	0.43	0.43	0.87	0.00	0.43	0.00	0.00	0.43	0.00	2.60	0.43	0.43	0.00	12.59
			0.04	**08:00 ~ 09:00**	3.91	2.17	0.00	1.74	0.87	0.43	0.43	0.87	0.00	0.43	0.00	0.00	0.43	0.00	2.17	0.43	0.43	0.00	14.32
			0.04	**09:00 ~ 10:00**	3.47	1.74	0.00	1.74	0.87	0.43	0.43	0.87	0.00	0.43	0.00	0.00	0.43	0.00	2.17	0.43	0.43	0.00	13.45
			0.04	**10:00 ~ 11:00**	3.04	1.74	0.00	1.74	0.87	0.43	0.43	0.87	0.00	0.43	0.00	0.00	0.43	0.00	1.74	0.43	0.43	0.00	12.59
			0.04	**11:00 ~ 12:00**	3.47	1.74	0.00	1.74	0.87	0.43	0.43	0.87	0.00	0.43	0.00	0.00	0.43	0.00	1.74	0.43	0.43	0.00	13.02
			0.04	**12:00 ~ 13:00**	1.74	0.87	0.00	0.87	0.43	0.43	0.43	0.87	0.00	0.43	0.00	0.00	0.00	0.00	2.60	0.43	0.43	0.00	9.55
			0.04	**13:00 ~ 14:00**	1.74	0.87	0.00	0.87	0.43	0.43	0.43	0.87	0.00	0.43	0.00	0.00	0.00	0.00	2.60	0.43	0.43	0.00	9.55
			0.04	**14:00 ~ 15:00**	1.74	0.87	0.00	0.87	0.43	0.43	0.43	0.87	0.00	0.43	0.00	0.00	0.00	0.00	2.60	0.43	0.43	0.00	9.55
			0.04	**15:00 ~ 16:00**	1.74	0.87	0.00	0.87	0.43	0.43	0.43	0.87	0.00	0.43	0.00	0.00	0.00	0.00	2.60	0.43	0.43	0.00	9.55
			0.04	**16:00 ~ 17:00**	1.74	0.87	0.00	0.87	0.43	0.43	0.43	0.87	0.00	0.43	0.00	0.00	0.00	0.00	2.60	0.43	0.43	0.00	9.55
			0.04	**17:00 ~ 18:00**	1.74	0.87	0.00	0.87	0.43	0.43	0.43	1.30	0.00	0.43	0.00	0.00	0.00	0.00	2.60	0.43	0.43	0.00	9.98
			0.04	**18:00 ~ 19:00**	1.74	0.87	0.00	0.87	0.43	0.43	0.43	1.30	0.00	0.43	0.00	0.00	0.00	0.00	2.60	0.43	0.43	0.00	9.98
			0.04	**19:00 ~ 20:00**	1.74	0.87	0.00	0.87	0.43	0.43	0.43	0.87	0.00	0.43	0.00	0.00	0.00	0.00	2.17	0.43	0.43	0.00	9.11
			0.04	**20:00 ~ 21:00**	1.30	0.87	0.00	0.87	0.43	0.43	0.43	0.87	0.00	0.43	0.00	0.00	0.00	0.00	2.17	0.43	0.43	0.00	8.68
			0.04	**21:00 ~ 22:00**	1.74	0.87	0.00	0.87	0.43	0.43	0.43	0.87	0.00	0.43	0.00	0.00	0.00	0.00	2.17	0.43	0.43	0.00	9.11
			0.04	**22:00 ~ 23:00**	1.30	0.87	0.00	0.87	0.43	0.43	0.43	0.43	0.00	0.43	0.00	0.00	0.00	0.00	1.74	0.43	0.43	0.00	7.81
			0.04	**23:00 ~ 00:00**	1.30	0.87	0.00	0.87	0.43	0.43	0.43	0.43	0.00	0.43	0.00	0.00	0.00	0.00	1.74	0.43	0.43	0.00	7.81
				Whole Day Total (veh*km)	44.70	23.87	0.00	22.57	12.15	8.68	10.42	16.06	0.00	7.38	0.00	0.00	2.17	0.00	44.27	10.42	7.38	0.00	210.06
175	Sheung Heung Road	WB	0.04	**00:00 ~ 01:00**	3.47	1.74	0.00	0.43	0.43	0.00	0.43	0.00	0.00	0.43	0.00	0.00	0.00	0.00	0.43	0.43	0.00	0.00	7.81
			0.04	**01:00 ~ 02:00**	2.17	1.30	0.00	0.43	0.43	0.00	0.43	0.00	0.00	0.43	0.00	0.00	0.00	0.00	0.00	0.43	0.00	0.00	5.64
			0.04	**02:00 ~ 03:00**	1.74	0.87	0.00	0.43	0.43	0.00	0.00	0.00	0.00	0.43	0.00	0.00	0.00	0.00	0.00	0.43	0.00	0.00	4.34
			0.04	**03:00 ~ 04:00**	1.30	0.87	0.00	0.43	0.43	0.00	0.00	0.00	0.00	0.00	0.00	0.00	0.00	0.00	0.00	0.43	0.00	0.00	3.47
			0.04	**04:00 ~ 05:00**	1.30	0.87	0.00	0.43	0.43	0.00	0.00	0.00	0.00	0.00	0.00	0.00	0.00	0.00	0.00	0.43	0.00	0.00	3.47
			0.04	**05:00 ~ 06:00**	1.74	0.87	0.00	0.43	0.43	0.00	0.00	0.00	0.00	0.00	0.00	0.00	0.00	0.00	0.43	0.43	0.00	0.00	4.77
			0.04	**06:00 ~ 07:00**	3.47	1.74	0.00	0.43	0.43	0.00	0.43	0.43	0.00	0.43	0.00	0.00	0.00	0.00	0.43	0.43	0.00	0.00	8.25
			0.04	**07:00 ~ 08:00**	6.51	3.47	0.00	0.87	0.43	0.43	0.43	0.43	0.00	0.43	0.43	0.43	0.43	0.00	0.43	0.87	0.43	0.00	16.06
			0.04	**08:00 ~ 09:00**	8.25	4.34	0.00	1.30	0.43	0.43	0.43	0.43	0.00	0.43	0.43	0.43	0.43	0.00	0.43	0.87	0.43	0.00	19.10
			0.04	**09:00 ~ 10:00**	7.38	3.91	0.00	0.87	0.43	0.43	0.43	0.43	0.00	0.43	0.43	0.43	0.43	0.00	0.43	0.87	0.43	0.00	17.36
			0.04	**10:00 ~ 11:00**	6.94	3.47	0.00	0.87	0.43	0.43	0.43	0.43	0.00	0.43	0.43	0.43	0.43	0.00	0.43	0.87	0.43	0.00	16.49
			0.04	**11:00 ~ 12:00**	7.38	3.91	0.00	0.87	0.43	0.43	0.43	0.43	0.00	0.43	0.43	0.43	0.43	0.00	0.43	0.87	0.43	0.00	17.36
			0.04	**12:00 ~ 13:00**	10.85	5.64	0.00	0.43	0.43	0.43	0.43	0.43	0.43	0.43	0.43	0.43	0.43	0.00	0.43	1.30	0.00	0.00	22.57
			0.04	**13:00 ~ 14:00**	11.28	5.64	0.00	0.87	0.43	0.43	0.43	0.43	0.43	0.43	0.43	0.43	0.43	0.00	0.43	1.30	0.00	0.00	23.44
			0.04	**14:00 ~ 15:00**	11.28	5.64	0.00	0.87	0.43	0.43	0.43	0.43	0.43	0.43	0.43	0.43	0.43	0.00	0.43	1.30	0.00	0.00	23.44
			0.04	**15:00 ~ 16:00**	11.28	5.64	0.00	0.87	0.43	0.43	0.43	0.43	0.43	0.43	0.43	0.43	0.43	0.00	0.43	1.30	0.00	0.00	23.44
			0.04	**16:00 ~ 17:00**	11.72	6.08	0.00	0.87	0.43	0.43	0.43	0.43	0.43	0.43	0.43	0.43	0.43	0.00	0.43	1.30	0.00	0.00	24.30
			0.04	**17:00 ~ 18:00**	11.72	6.08	0.00	0.87	0.43	0.43	0.43	0.43	0.43	0.43	0.43	0.43	0.43	0.00	0.43	1.30	0.00	0.00	24.30
			0.04	**18:00 ~ 19:00**	12.59	6.51	0.00	0.87	0.43	0.43	0.43	0.43	0.43	0.43	0.43	0.43	0.43	0.00	0.43	1.30	0.00	0.00	25.61
			0.04	**19:00 ~ 20:00**	11.28	5.64	0.00	0.87	0.43	0.43	0.43	0.43	0.43	0.43	0.43	0.43	0.43	0.00	0.43	1.30	0.00	0.00	23.44
			0.04	**20:00 ~ 21:00**	9.55	4.77	0.00	0.43	0.43	0.43	0.43	0.00	0.43	0.43	0.43	0.43	0.43	0.00	0.43	1.30	0.00	0.00	19.96
			0.04	**21:00 ~ 22:00**	9.55	4.77	0.00	0.43	0.43	0.43	0.43	0.00	0.43	0.43	0.43	0.43	0.43	0.00	0.43	1.30	0.00	0.00	19.96
			0.04	**22:00 ~ 23:00**	9.11	4.77	0.00	0.43	0.43	0.43	0.43	0.00	0.43	0.43	0.43	0.43	0.43	0.00	0.43	1.30	0.00	0.00	19.53
			0.04	**23:00 ~ 00:00**	7.38	3.91	0.00	0.43	0.43	0.43	0.43	0.00	0.43	0.43	0.43	0.43	0.43	0.00	0.43	0.87	0.00	0.00	16.49
				Whole Day Total (veh*km)	179.24	92.44	0.00	16.06	10.42	7.38	8.68	6.08	5.21	9.55	7.38	7.38	7.38	0.00	8.68	22.57	2.17	0.00	390.60
176	Sheung Heung Road	EB	0.04	**00:00 ~ 01:00**	1.68	0.84	0.00	0.84	0.42	0.42	0.42	0.42	0.00	0.00	0.00	0.00	0.00	0.00	0.84	0.42	0.00	0.00	6.29
			0.04	**01:00 ~ 02:00**	1.26	0.42	0.00	0.42	0.42	0.42	0.42	0.00	0.00	0.00	0.00	0.00	0.00	0.00	0.42	0.42	0.00	0.00	4.19
			0.04	**02:00 ~ 03:00**	0.84	0.42	0.00	0.42	0.42	0.00	0.42	0.00	0.00	0.00	0.00	0.00	0.00	0.00	0.42	0.42	0.00	0.00	3.35
			0.04	**03:00 ~ 04:00**	0.84	0.42	0.00	0.42	0.42	0.00	0.42	0.00	0.00	0.00	0.00	0.00	0.00	0.00	0.42	0.42	0.00	0.00	3.35
			0.04	**04:00 ~ 05:00**	0.84	0.42	0.00	0.42	0.42	0.00	0.42	0.00	0.00	0.00	0.00	0.00	0.00	0.00	0.42	0.42	0.00	0.00	3.35
			0.04	**05:00 ~ 06:00**	0.84	0.42	0.00	0.42	0.42	0.00	0.42	0.42	0.00	0.00	0.00	0.00	0.00	0.00	0.84	0.42	0.00	0.00	4.19
			0.04	**06:00 ~ 07:00**	1.68	0.84	0.00	0.84	0.42	0.42	0.42	0.42	0.00	0.00	0.00	0.00	0.00	0.00	2.10	0.42	0.00	0.00	7.54
			0.04	**07:00 ~ 08:00**	2.93	1.68	0.00	1.26	0.42	0.42	0.42	0.84	0.00	0.42	0.00	0.00	0.42	0.00	2.51	0.42	0.42	0.00	12.15
			0.04	**08:00 ~ 09:00**	3.35	1.68	0.00	1.68	0.84	0.42	0.42	0.84	0.00	0.42	0.00	0.00	0.42	0.00	2.10	0.42	0.42	0.00	12.99
			0.04	**09:00 ~ 10:00**	2.93	1.68	0.00	1.68	0.84	0.42	0.42	0.84	0.00	0.42	0.00	0.00	0.42	0.00	2.10	0.42	0.42	0.00	12.57
			0.04	**10:00 ~ 11:00**	2.93	1.68	0.00	1.68	0.84	0.42	0.42	0.84	0.00	0.42	0.00	0.00	0.42	0.00	1.68	0.42	0.42	0.00	12.15
			0.04	**11:00 ~ 12:00**	3.35	1.68	0.00	1.68	0.84	0.42	0.42	0.84	0.00	0.42	0.00	0.00	0.42	0.00	1.68	0.42	0.42	0.00	12.57
			0.04	**12:00 ~ 13:00**	1.68	0.84	0.00	1.26	0.42	0.42	0.42	0.84	0.00	0.42	0.00	0.00	0.00	0.00	2.51	0.42	0.42	0.00	9.64
			0.04	**13:00 ~ 14:00**	1.68	0.84	0.00	1.26	0.42	0.42	0.42	0.84	0.00	0.42	0.00	0.00	0.00	0.00	2.51	0.42	0.42	0.00	9.64
			0.04	**14:00 ~ 15:00**	1.68	0.84	0.00	1.26	0.42	0.42	0.42	0.84	0.00	0.42	0.00	0.00	0.00	0.00	2.51	0.42	0.42	0.00	9.64
			0.04	**15:00 ~ 16:00**	1.68	0.84	0.00	1.26	0.42	0.42	0.42	0.84	0.00	0.42	0.00	0.00	0.00	0.00	2.51	0.42	0.42	0.00	9.64
			0.04	**16:00 ~ 17:00**	2.10	1.26	0.00	1.26	0.42	0.42	0.42	0.84	0.00	0.42	0.00	0.00	0.00	0.00	2.51	0.42	0.42	0.00	10.48
			0.04	**17:00 ~ 18:00**	2.10	1.26	0.00	1.26	0.42	0.42	0.42	1.26	0.00	0.42	0.00	0.00	0.00	0.00	2.51	0.42	0.42	0.00	10.89
			0.04	**18:00 ~ 19:00**	2.10	1.26	0.00	1.26	0.42	0.42	0.42	1.26	0.00	0.42	0.00	0.00	0.00	0.00	2.51	0.42	0.42	0.00	10.89
			0.04	**19:00 ~ 20:00**	1.68	0.84	0.00	1.26	0.42	0.42	0.42	0.84	0.00	0.42	0.00	0.00	0.00	0.00	2.10	0.42	0.42	0.00	9.22
			0.04	**20:00 ~ 21:00**	1.68	0.84	0.00	0.84	0.42	0.42	0.42	0.84	0.00	0.42	0.00	0.00	0.00	0.00	2.10	0.42	0.42	0.00	8.80
			0.04	**21:00 ~ 22:00**	1.68	0.84	0.00	0.84	0.42	0.42	0.42	0.84	0.00	0.42	0.00	0.00	0.00	0.00	2.10	0.42	0.42	0.00	8.80
			0.04	**22:00 ~ 23:00**	1.68	0.84	0.00	0.84	0.42	0.42	0.42	0.42	0.00	0.42	0.00	0.00	0.00	0.00	1.68	0.42	0.42	0.00	7.96
			0.04	**23:00 ~ 00:00**	1.26	0.84	0.00	0.84	0.42	0.42	0.42	0.42	0.00	0.42	0.00	0.00	0.00	0.00	1.68	0.42	0.42	0.00	7.54
				Whole Day Total (veh*km)	44.41	23.46	0.00	25.14	11.73	8.38	10.06	15.50	0.00	7.12	0.00	0.00	2.10	0.00	42.74	10.06	7.12	0.00	207.82

Road No.	Road Name	Bound	Road Length (km)	Hour	PC	TAXI	LGV3	LGV4	LGV6	HGV7	HGV8	PLB	PV4	PV5	NFB6	NFB7	NFB8	FBSD	FBDD	MC	HGV9	NFB9	Total
177	Cheung Ning Street	NB	0.04	**00:00 ~ 01:00**	0.37	0.37	0.00	0.37	0.00	0.00	0.00	0.00	0.00	0.00	0.00	0.00	0.00	0.00	0.00	0.00	0.00	0.00	1.12
			0.04	**01:00 ~ 02:00**	0.37	0.37	0.00	0.37	0.00	0.00	0.00	0.00	0.00	0.00	0.00	0.00	0.00	0.00	0.00	0.00	0.00	0.00	1.12
			0.04	**02:00 ~ 03:00**	0.37	0.00	0.00	0.00	0.00	0.00	0.00	0.00	0.00	0.00	0.00	0.00	0.00	0.00	0.00	0.00	0.00	0.00	0.37
			0.04	**03:00 ~ 04:00**	0.00	0.00	0.00	0.00	0.00	0.00	0.00	0.00	0.00	0.00	0.00	0.00	0.00	0.00	0.00	0.00	0.00	0.00	0.00
			0.04	**04:00 ~ 05:00**	0.00	0.00	0.00	0.00	0.00	0.00	0.00	0.00	0.00	0.00	0.00	0.00	0.00	0.00	0.00	0.00	0.00	0.00	0.00
			0.04	**05:00 ~ 06:00**	0.37	0.00	0.00	0.00	0.00	0.00	0.00	0.00	0.00	0.00	0.00	0.00	0.00	0.00	0.00	0.00	0.00	0.00	0.37
			0.04	**06:00 ~ 07:00**	0.37	0.37	0.00	0.37	0.00	0.00	0.00	0.00	0.00	0.00	0.00	0.00	0.00	0.00	0.00	0.00	0.00	0.00	1.12
			0.04	**07:00 ~ 08:00**	0.37	0.37	0.00	0.37	0.37	0.00	0.00	0.00	0.00	0.00	0.00	0.00	0.00	0.00	0.00	0.00	0.00	0.00	1.49
			0.04	**08:00 ~ 09:00**	0.37	0.37	0.00	0.37	0.37	0.00	0.00	0.00	0.00	0.00	0.00	0.00	0.00	0.00	0.00	0.00	0.00	0.00	1.49
			0.04	**09:00 ~ 10:00**	0.37	0.37	0.00	0.37	0.37	0.00	0.00	0.00	0.00	0.00	0.00	0.00	0.00	0.00	0.00	0.00	0.00	0.00	1.49
			0.04	**10:00 ~ 11:00**	0.37	0.37	0.00	0.37	0.37	0.00	0.00	0.00	0.00	0.00	0.00	0.00	0.00	0.00	0.00	0.00	0.00	0.00	1.49
			0.04	**11:00 ~ 12:00**	0.37	0.37	0.00	0.37	0.37	0.00	0.00	0.00	0.00	0.00	0.00	0.00	0.00	0.00	0.00	0.00	0.00	0.00	1.49
			0.04	**12:00 ~ 13:00**	0.37	0.37	0.00	0.37	0.37	0.00	0.00	0.00	0.00	0.00	0.00	0.00	0.00	0.00	0.00	0.37	0.00	0.00	1.87
			0.04	**13:00 ~ 14:00**	0.37	0.37	0.00	0.37	0.37	0.00	0.00	0.00	0.00	0.00	0.00	0.00	0.00	0.00	0.00	0.37	0.00	0.00	1.87
			0.04	**14:00 ~ 15:00**	0.37	0.37	0.00	0.37	0.37	0.00	0.00	0.00	0.00	0.00	0.00	0.00	0.00	0.00	0.00	0.37	0.00	0.00	1.87
			0.04	**15:00 ~ 16:00**	0.37	0.37	0.00	0.37	0.37	0.00	0.00	0.00	0.00	0.00	0.00	0.00	0.00	0.00	0.00	0.37	0.00	0.00	1.87
			0.04	**16:00 ~ 17:00**	0.37	0.37	0.00	0.37	0.37	0.00	0.00	0.00	0.00	0.00	0.00	0.00	0.00	0.00	0.00	0.37	0.00	0.00	1.87
			0.04	**17:00 ~ 18:00**	0.37	0.37	0.00	0.37	0.37	0.00	0.00	0.00	0.00	0.00	0.00	0.00	0.00	0.00	0.00	0.37	0.00	0.00	1.87
			0.04	**18:00 ~ 19:00**	0.37	0.37	0.00	0.37	0.37	0.00	0.00	0.00	0.00	0.00	0.00	0.00	0.00	0.00	0.00	0.37	0.00	0.00	1.87
			0.04	**19:00 ~ 20:00**	0.37	0.37	0.00	0.37	0.37	0.00	0.00	0.00	0.00	0.00	0.00	0.00	0.00	0.00	0.00	0.37	0.00	0.00	1.87
			0.04	**20:00 ~ 21:00**	0.37	0.37	0.00	0.37	0.37	0.00	0.00	0.00	0.00	0.00	0.00	0.00	0.00	0.00	0.00	0.37	0.00	0.00	1.87
			0.04	**21:00 ~ 22:00**	0.37	0.37	0.00	0.37	0.37	0.00	0.00	0.00	0.00	0.00	0.00	0.00	0.00	0.00	0.00	0.37	0.00	0.00	1.87
			0.04	**22:00 ~ 23:00**	0.37	0.37	0.00	0.37	0.37	0.00	0.00	0.00	0.00	0.00	0.00	0.00	0.00	0.00	0.00	0.37	0.00	0.00	1.87
			0.04	**23:00 ~ 00:00**	0.37	0.37	0.00	0.37	0.37	0.00	0.00	0.00	0.00	0.00	0.00	0.00	0.00	0.00	0.00	0.37	0.00	0.00	1.87
				Whole Day Total (veh*km)	8.21	7.46	0.00	7.46	6.34	0.00	0.00	0.00	0.00	0.00	0.00	0.00	0.00	0.00	0.00	4.48	0.00	0.00	33.94
178	Cheung Ning Street	SB	0.04	**00:00 ~ 01:00**	0.37	0.37	0.00	0.37	0.00	0.00	0.00	0.00	0.00	0.00	0.00	0.00	0.00	0.00	0.00	0.37	0.00	0.00	1.49
			0.04	**01:00 ~ 02:00**	0.37	0.37	0.00	0.37	0.00	0.00	0.00	0.00	0.00	0.00	0.00	0.00	0.00	0.00	0.00	0.37	0.00	0.00	1.49
			0.04	**02:00 ~ 03:00**	0.37	0.37	0.00	0.37	0.00	0.00	0.00	0.00	0.00	0.00	0.00	0.00	0.00	0.00	0.00	0.00	0.00	0.00	1.12
			0.04	**03:00 ~ 04:00**	0.37	0.37	0.00	0.00	0.00	0.00	0.00	0.00	0.00	0.00	0.00	0.00	0.00	0.00	0.00	0.00	0.00	0.00	0.75
			0.04	**04:00 ~ 05:00**	0.37	0.37	0.00	0.00	0.00	0.00	0.00	0.00	0.00	0.00	0.00	0.00	0.00	0.00	0.00	0.00	0.00	0.00	0.75
			0.04	**05:00 ~ 06:00**	0.37	0.37	0.00	0.37	0.00	0.00	0.00	0.00	0.00	0.00	0.00	0.00	0.00	0.00	0.00	0.00	0.00	0.00	1.12
			0.04	**06:00 ~ 07:00**	0.37	0.37	0.00	0.37	0.00	0.00	0.00	0.00	0.00	0.00	0.00	0.00	0.00	0.00	0.00	0.37	0.00	0.00	1.49
			0.04	**07:00 ~ 08:00**	0.75	0.37	0.00	0.37	0.37	0.00	0.00	0.00	0.00	0.00	0.00	0.00	0.00	0.00	0.00	0.37	0.00	0.00	2.24
			0.04	**08:00 ~ 09:00**	0.75	0.37	0.00	0.37	0.37	0.00	0.00	0.00	0.00	0.00	0.00	0.00	0.00	0.00	0.00	0.37	0.00	0.00	2.24
			0.04	**09:00 ~ 10:00**	0.75	0.37	0.00	0.37	0.37	0.00	0.00	0.00	0.00	0.00	0.00	0.00	0.00	0.00	0.00	0.37	0.00	0.00	2.24
			0.04	**10:00 ~ 11:00**	0.75	0.37	0.00	0.37	0.37	0.00	0.00	0.00	0.00	0.00	0.00	0.00	0.00	0.00	0.00	0.37	0.00	0.00	2.24
			0.04	**11:00 ~ 12:00**	0.75	0.37	0.00	0.37	0.37	0.00	0.00	0.00	0.00	0.00	0.00	0.00	0.00	0.00	0.00	0.37	0.00	0.00	2.24
			0.04	**12:00 ~ 13:00**	0.37	0.37	0.00	0.37	0.37	0.00	0.00	0.00	0.00	0.00	0.00	0.00	0.00	0.00	0.00	0.37	0.00	0.00	1.87
			0.04	**13:00 ~ 14:00**	0.37	0.37	0.00	0.37	0.37	0.00	0.00	0.00	0.00	0.00	0.00	0.00	0.00	0.00	0.00	0.37	0.00	0.00	1.87
			0.04	**14:00 ~ 15:00**	0.37	0.37	0.00	0.37	0.37	0.00	0.00	0.00	0.00	0.00	0.00	0.00	0.00	0.00	0.00	0.37	0.00	0.00	1.87
			0.04	**15:00 ~ 16:00**	0.37	0.37	0.00	0.37	0.37	0.00	0.00	0.00	0.00	0.00	0.00	0.00	0.00	0.00	0.00	0.37	0.00	0.00	1.87
			0.04	**16:00 ~ 17:00**	0.37	0.37	0.00	0.37	0.37	0.00	0.00	0.00	0.00	0.00	0.00	0.00	0.00	0.00	0.00	0.37	0.00	0.00	1.87
			0.04	**17:00 ~ 18:00**	0.37	0.37	0.00	0.37	0.37	0.00	0.00	0.00	0.00	0.00	0.00	0.00	0.00	0.00	0.00	0.37	0.00	0.00	1.87
			0.04	**18:00 ~ 19:00**	0.37	0.37	0.00	0.37	0.37	0.00	0.00	0.00	0.00	0.00	0.00	0.00	0.00	0.00	0.00	0.37	0.00	0.00	1.87
			0.04	**19:00 ~ 20:00**	0.37	0.37	0.00	0.37	0.37	0.00	0.00	0.00	0.00	0.00	0.00	0.00	0.00	0.00	0.00	0.37	0.00	0.00	1.87
			0.04	**20:00 ~ 21:00**	0.37	0.37	0.00	0.37	0.37	0.00	0.00	0.00	0.00	0.00	0.00	0.00	0.00	0.00	0.00	0.37	0.00	0.00	1.87
			0.04	**21:00 ~ 22:00**	0.37	0.37	0.00	0.37	0.37	0.00	0.00	0.00	0.00	0.00	0.00	0.00	0.00	0.00	0.00	0.37	0.00	0.00	1.87
			0.04	**22:00 ~ 23:00**	0.37	0.37	0.00	0.37	0.37	0.00	0.00	0.00	0.00	0.00	0.00	0.00	0.00	0.00	0.00	0.37	0.00	0.00	1.87
			0.04	**23:00 ~ 00:00**	0.37	0.37	0.00	0.37	0.37	0.00	0.00	0.00	0.00	0.00	0.00	0.00	0.00	0.00	0.00	0.37	0.00	0.00	1.87
				Whole Day Total (veh*km)	10.82	8.95	0.00	8.21	6.34	0.00	0.00	0.00	0.00	0.00	0.00	0.00	0.00	0.00	0.00	7.46	0.00	0.00	41.78
179	Sheung Heung Road	EB	0.07	**00:00 ~ 01:00**	4.63	2.64	0.00	1.98	0.66	0.66	0.66	0.66	0.00	0.66	0.00	0.00	0.00	0.00	1.32	0.66	0.66	0.00	15.20
			0.07	**01:00 ~ 02:00**	3.31	1.98	0.00	1.32	0.66	0.66	0.66	0.00	0.00	0.66	0.00	0.00	0.00	0.00	0.66	0.66	0.66	0.00	11.24
			0.07	**02:00 ~ 03:00**	2.64	1.32	0.00	1.32	0.66	0.66	0.66	0.00	0.00	0.66	0.00	0.00	0.00	0.00	0.66	0.66	0.00	0.00	9.25
			0.07	**03:00 ~ 04:00**	1.98	1.32	0.00	0.66	0.66	0.00	0.66	0.00	0.00	0.00	0.00	0.00	0.00	0.00	0.66	0.66	0.00	0.00	6.61
			0.07	**04:00 ~ 05:00**	1.98	1.32	0.00	0.66	0.66	0.00	0.66	0.00	0.00	0.00	0.00	0.00	0.00	0.00	0.66	0.66	0.00	0.00	6.61
			0.07	**05:00 ~ 06:00**	2.64	1.32	0.00	1.32	0.66	0.66	0.66	0.66	0.00	0.66	0.00	0.00	0.00	0.00	1.98	0.66	0.00	0.00	11.24
			0.07	**06:00 ~ 07:00**	4.63	2.64	0.00	1.98	0.66	0.66	0.66	1.32	0.00	0.66	0.00	0.00	0.00	0.00	3.97	0.66	0.66	0.00	18.51
			0.07	**07:00 ~ 08:00**	9.25	4.63	0.66	3.31	1.32	0.66	0.66	1.32	0.00	0.66	0.66	0.66	0.66	0.00	5.29	1.32	0.66	0.00	31.73
			0.07	**08:00 ~ 09:00**	11.24	5.95	0.66	4.63	1.98	0.66	0.66	1.98	0.00	0.66	0.66	0.66	0.66	0.00	4.63	1.32	0.66	0.00	37.02
			0.07	**09:00 ~ 10:00**	9.92	5.29	0.66	3.97	1.32	0.66	0.66	1.32	0.00	0.66	0.66	0.66	0.66	0.00	3.97	1.32	0.66	0.00	32.39
			0.07	**10:00 ~ 11:00**	9.25	5.29	0.66	3.97	1.32	0.66	0.66	1.32	0.00	0.66	0.66	0.66	0.66	0.00	3.97	1.32	0.66	0.00	31.73
			0.07	**11:00 ~ 12:00**	9.92	5.29	0.66	3.97	1.32	0.66	0.66	1.32	0.00	0.66	0.66	0.66	0.66	0.00	3.97	1.32	0.66	0.00	32.39
			0.07	**12:00 ~ 13:00**	6.61	3.97	0.00	2.64	1.32	0.66	0.66	1.98	0.00	0.66	0.66	0.00	0.66	0.00	5.29	0.66	0.66	0.00	26.44
			0.07	**13:00 ~ 14:00**	7.27	3.97	0.00	2.64	1.32	0.66	0.66	1.98	0.00	0.66	0.66	0.00	0.66	0.00	5.29	1.32	0.66	0.00	27.76
			0.07	**14:00 ~ 15:00**	7.27	3.97	0.00	2.64	1.32	0.66	0.66	1.98	0.00	0.66	0.66	0.00	0.66	0.00	5.29	1.32	0.66	0.00	27.76
			0.07	**15:00 ~ 16:00**	7.27	3.97	0.00	2.64	1.32	0.66	0.66	1.98	0.00	0.66	0.66	0.00	0.66	0.00	5.29	1.32	0.66	0.00	27.76
			0.07	**16:00 ~ 17:00**	7.27	3.97	0.00	2.64	1.32	0.66	0.66	1.98	0.00	0.66	0.66	0.00	0.66	0.00	5.29	1.32	0.66	0.00	27.76
			0.07	**17:00 ~ 18:00**	7.27	3.97	0.00	2.64	1.32	0.66	0.66	1.98	0.00	0.66	0.66	0.00	0.66	0.00	5.29	1.32	0.66	0.00	27.76
			0.07	**18:00 ~ 19:00**	7.93	3.97	0.00	2.64	1.32	0.66	0.66	1.98	0.00	0.66	0.66	0.00	0.66	0.00	5.29	1.32	0.66	0.00	28.42
			0.07	**19:00 ~ 20:00**	7.27	3.97	0.00	2.64	1.32	0.66	0.66	1.98	0.00	0.66	0.66	0.00	0.66	0.00	4.63	1.32	0.66	0.00	27.10
			0.07	**20:00 ~ 21:00**	5.95	3.31	0.00	1.98	0.66	0.66	0.66	1.32	0.00	0.66	0.66	0.00	0.66	0.00	3.97	0.66	0.66	0.00	21.81
			0.07	**21:00 ~ 22:00**	5.95	3.31	0.00	1.98	0.66	0.66	0.66	1.32	0.00	0.66	0.66	0.00	0.66	0.00	3.97	0.66	0.66	0.00	21.81
			0.07	**22:00 ~ 23:00**	5.95	3.31	0.00	1.98	0.66	0.66	0.66	1.32	0.00	0.66	0.66	0.00	0.66	0.00	3.97	0.66	0.66	0.00	21.81
			0.07	**23:00 ~ 00:00**	4.63	2.64	0.00	1.98	0.66	0.66	0.66	1.32	0.00	0.66	0.66	0.00	0.66	0.00	3.31	0.66	0.66	0.00	19.17
				Whole Day Total (veh*km)	152.03	83.29	3.31	58.17	25.12	14.54	15.86	31.07	0.00	14.54	11.24	3.31	11.24	0.00	88.57	23.80	13.22	0.00	549.29
180	Pau Chung Street	NB	0.11	**00:00 ~ 01:00**	3.36	2.24	0.00	1.12	1.12	0.00	0.00	1.12	0.00	0.00	0.00	0.00	0.00	0.00	2.24	1.12	0.00	0.00	12.31
			0.11	**01:00 ~ 02:00**	2.24	1.12	0.00	1.12	1.12	0.00	0.00	0.00	0.00	0.00	0.00	0.00	0.00	0.00	1.12	1.12	0.00	0.00	7.83
			0.11	**02:00 ~ 03:00**	1.12	1.12	0.00	1.12	1.12	0.00	0.00	0.00	0.00	0.00	0.00	0.00	0.00	0.00	1.12	1.12	0.00	0.00	6.71
			0.11	**03:00 ~ 04:00**	1.12	1.12	0.00	1.12	1.12	0.00	0.00	0.00	0.00	0.00	0.00	0.00	0.00	0.00	1.12	1.12	0.00	0.00	6.71
			0.11	**04:00 ~ 05:00**	1.12	1.12	0.00	1.12	1.12	0.00	0.00	0.00	0.00	0.00	0.00	0.00	0.00	0.00	1.12	1.12	0.00	0.00	6.71
			0.11	**05:00 ~ 06:00**	2.24	1.12	0.00	1.12	1.12	0.00	0.00	0.00	0.00	0.00	0.00	0.00	0.00	0.00	2.24	1.12	0.00	0.00	8.95
			0.11	**06:00 ~ 07:00**	3.36	2.24	0.00	1.12	1.12	0.00	0.00	1.12	0.00	0.00	0.00	0.00	0.00	0.00	4.48	1.12	0.00	0.00	14.55
			0.11	**07:00 ~ 08:00**	5.60	3.36	0.00	1.12	1.12	1.12	1.12	2.24	0.00	1.12	0.00	0.00	0.00	0.00	5.60	1.12	0.00	0.00	23.50
			0.11	**08:00 ~ 09:00**	6.71	3.36	0.00	1.12	1.12	1.12	1.12	2.24	0.00	1.12	0.00	0.00	0.00	0.00	4.48	1.12	0.00	0.00	23.50
			0.11	**09:00 ~ 10:00**	5.60	3.36	0.00	1.12	1.12	1.12	1.12	1.12	0.00	1.12	0.00	0.00	0.00	0.00	4.48	1.12	0.00	0.00	21.26
			0.11	**10:00 ~ 11:00**	5.60	3.36	0.00	1.12	1.12	1.12	1.12	1.12	0.00	1.12	0.00	0.00	0.00	0.00	3.36	1.12	0.00	0.00	20.14
			0.11	**11:00 ~ 12:00**	5.60	3.36	0.00	1.12	1.12	1.12	1.12	1.12	0.00	1.12	0.00	0.00	0.00	0.00	3.36	1.12	0.00	0.00	20.14
			0.11	**12:00 ~ 13:00**	3.36	2.24	0.00	1.12	1.12	0.00	0.00	1.12	0.00	1.12	0.00	0.00	0.00	0.00	3.36	1.12	0.00	0.00	14.55
			0.11	**13:00 ~ 14:00**	3.36	2.24	0.00	1.12	1.12	0.00	0.00	1.12	0.00	1.12	0.00	0.00	0.00	0.00	4.48	1.12	0.00	0.00	15.67
			0.11	**14:00 ~ 15:00**	3.36	2.24	0.00	1.12	1.12	0.00	0.00	1.12	0.00	1.12	0.00	0.00	0.00	0.00	4.48	1.12	0.00	0.00	15.67
			0.11	**15:00 ~ 16:00**	3.36	2.24	0.00	1.12	1.12	0.00	0.00	1.12	0.00	1.12	0.00	0.00	0.00	0.00	4.48	1.12	0.00	0.00	15.67
			0.11	**16:00 ~ 17:00**	4.48	2.24	0.00	1.12	1.12	0.00	0.00	1.12	0.00	1.12	0.00	0.00	0.00	0.00	4.48	1.12	0.00	0.00	16.79
			0.11	**17:00 ~ 18:00**	4.48	2.24	0.00	1.12	1.12	0.00	0.00	2.24	0.00	1.12	0.00	0.00	0.00	0.00	4.48	1.12	0.00	0.00	17.90
			0.11	**18:00 ~ 19:00**	4.48	2.24	0.00	1.12	1.12	0.00	0.00	2.24	0.00	1.12	0.00	0.00	0.00	0.00	4.48	1.12	0.00	0.00	17.90
			0.11	**19:00 ~ 20:00**	3.36	2.24	0.00	1.12	1.12	0.00	0.00	1.12	0.00	1.12	0.00	0.00	0.00	0.00	3.36	1.12	0.00	0.00	14.55
			0.11	**20:00 ~ 21:00**	3.36	2.24	0.00	1.12	1.12	0.00	0.00	1.12	0.00	1.12	0.00	0.00	0.00	0.00	3.36	1.12	0.00	0.00	14.55
			0.11	**21:00 ~ 22:00**	3.36	2.24	0.00	1.12	1.12	0.00	0.00	1.12	0.00	1.12	0.00	0.00	0.00	0.00	3.36	1.12	0.00	0.00	14.55
			0.11	**22:00 ~ 23:00**	3.36	2.24	0.00	1.12	1.12	0.00	0.00	1.12	0.00	1.12	0.00	0.00	0.00	0.00	3.36	1.12	0.00	0.00	14.55
			0.11	**23:00 ~ 00:00**	2.24	1.12	0.00	1.12	1.12	0.00	0.00	1.12	0.00	1.12	0.00	0.00	0.00	0.00	2.24	1.12	0.00	0.00	11.19
				Whole Day Total (veh*km)	86.16	52.59	0.00	26.86	26.86	5.60	5.60	25.74	0.00	19.02	0.00	0.00	0.00	0.00	80.57	26.86	0.00	0.00	355.84

Road No.	Road Name	Bound	Road Length (km)	Hour	PC	TAXI	LGV3	LGV4	LGV6	HGV7	HGV8	PLB	PV4	PV5	NFB6	NFB7	NFB8	FBSD	FBDD	MC	HGV9	NFB9	Total
181	Pau Chung Street	SB	0.11	**00:00 ~ 01:00**	2.24	1.12	0.00	1.12	1.12	0.00	0.00	0.00	0.00	0.00	0.00	0.00	0.00	0.00	1.12	1.12	0.00	0.00	7.83
			0.11	**01:00 ~ 02:00**	2.24	1.12	0.00	1.12	1.12	0.00	0.00	0.00	0.00	0.00	0.00	0.00	0.00	0.00	1.12	1.12	0.00	0.00	7.83
			0.11	**02:00 ~ 03:00**	1.12	1.12	0.00	1.12	0.00	0.00	0.00	0.00	0.00	0.00	0.00	0.00	0.00	0.00	1.12	1.12	0.00	0.00	5.60
			0.11	**03:00 ~ 04:00**	1.12	1.12	0.00	1.12	0.00	0.00	0.00	0.00	0.00	0.00	0.00	0.00	0.00	0.00	1.12	1.12	0.00	0.00	5.60
			0.11	**04:00 ~ 05:00**	1.12	1.12	0.00	1.12	0.00	0.00	0.00	0.00	0.00	0.00	0.00	0.00	0.00	0.00	1.12	1.12	0.00	0.00	5.60
			0.11	**05:00 ~ 06:00**	1.12	1.12	0.00	1.12	0.00	0.00	0.00	0.00	0.00	0.00	0.00	0.00	0.00	0.00	1.12	1.12	0.00	0.00	5.60
			0.11	**06:00 ~ 07:00**	2.24	1.12	0.00	1.12	1.12	0.00	0.00	1.12	0.00	0.00	0.00	0.00	0.00	0.00	1.12	1.12	0.00	0.00	8.95
			0.11	**07:00 ~ 08:00**	4.48	2.24	0.00	1.12	1.12	0.00	1.12	1.12	0.00	1.12	0.00	0.00	0.00	0.00	1.12	1.12	0.00	0.00	14.55
			0.11	**08:00 ~ 09:00**	5.60	3.36	0.00	1.12	1.12	0.00	1.12	1.12	0.00	1.12	0.00	0.00	0.00	0.00	1.12	1.12	0.00	0.00	16.79
			0.11	**09:00 ~ 10:00**	4.48	2.24	0.00	1.12	1.12	0.00	1.12	1.12	0.00	1.12	0.00	0.00	0.00	0.00	1.12	1.12	0.00	0.00	14.55
			0.11	**10:00 ~ 11:00**	4.48	2.24	0.00	1.12	1.12	0.00	1.12	1.12	0.00	1.12	0.00	0.00	0.00	0.00	1.12	1.12	0.00	0.00	14.55
			0.11	**11:00 ~ 12:00**	5.60	3.36	0.00	1.12	1.12	0.00	1.12	1.12	0.00	1.12	0.00	0.00	0.00	0.00	1.12	1.12	0.00	0.00	16.79
			0.11	**12:00 ~ 13:00**	3.36	2.24	0.00	1.12	1.12	0.00	0.00	1.12	0.00	0.00	0.00	0.00	0.00	0.00	1.12	1.12	0.00	0.00	11.19
			0.11	**13:00 ~ 14:00**	3.36	2.24	0.00	1.12	1.12	0.00	0.00	1.12	0.00	0.00	0.00	0.00	0.00	0.00	1.12	1.12	0.00	0.00	11.19
			0.11	**14:00 ~ 15:00**	3.36	2.24	0.00	1.12	1.12	0.00	0.00	1.12	0.00	0.00	0.00	0.00	0.00	0.00	1.12	1.12	0.00	0.00	11.19
			0.11	**15:00 ~ 16:00**	3.36	2.24	0.00	1.12	1.12	0.00	0.00	1.12	0.00	0.00	0.00	0.00	0.00	0.00	1.12	1.12	0.00	0.00	11.19
			0.11	**16:00 ~ 17:00**	3.36	2.24	0.00	1.12	1.12	0.00	0.00	1.12	0.00	0.00	0.00	0.00	0.00	0.00	1.12	1.12	0.00	0.00	11.19
			0.11	**17:00 ~ 18:00**	3.36	2.24	0.00	1.12	1.12	0.00	0.00	1.12	0.00	0.00	0.00	0.00	0.00	0.00	1.12	1.12	0.00	0.00	11.19
			0.11	**18:00 ~ 19:00**	3.36	2.24	0.00	1.12	1.12	0.00	0.00	1.12	0.00	0.00	0.00	0.00	0.00	0.00	1.12	1.12	0.00	0.00	11.19
			0.11	**19:00 ~ 20:00**	3.36	2.24	0.00	1.12	1.12	0.00	0.00	1.12	0.00	0.00	0.00	0.00	0.00	0.00	1.12	1.12	0.00	0.00	11.19
			0.11	**20:00 ~ 21:00**	2.24	1.12	0.00	1.12	1.12	0.00	0.00	1.12	0.00	0.00	0.00	0.00	0.00	0.00	1.12	1.12	0.00	0.00	8.95
			0.11	**21:00 ~ 22:00**	3.36	2.24	0.00	1.12	1.12	0.00	0.00	1.12	0.00	0.00	0.00	0.00	0.00	0.00	1.12	1.12	0.00	0.00	11.19
			0.11	**22:00 ~ 23:00**	2.24	1.12	0.00	1.12	1.12	0.00	0.00	1.12	0.00	0.00	0.00	0.00	0.00	0.00	1.12	1.12	0.00	0.00	8.95
			0.11	**23:00 ~ 00:00**	2.24	1.12	0.00	1.12	1.12	0.00	0.00	1.12	0.00	0.00	0.00	0.00	0.00	0.00	1.12	1.12	0.00	0.00	8.95
				Whole Day Total (veh*km)	72.74	44.76	0.00	26.86	22.38	0.00	5.60	20.14	0.00	5.60	0.00	0.00	0.00	0.00	26.86	26.86	0.00	0.00	251.78
182	Pau Chung Street	NB	0.11	**00:00 ~ 01:00**	4.24	2.12	0.00	1.06	1.06	0.00	1.06	1.06	0.00	1.06	0.00	0.00	0.00	0.00	1.06	1.06	0.00	0.00	13.77
			0.11	**01:00 ~ 02:00**	3.18	2.12	0.00	1.06	1.06	0.00	1.06	0.00	0.00	1.06	0.00	0.00	0.00	0.00	1.06	1.06	0.00	0.00	11.65
			0.11	**02:00 ~ 03:00**	2.12	1.06	0.00	1.06	1.06	0.00	0.00	0.00	0.00	0.00	0.00	0.00	0.00	0.00	1.06	1.06	0.00	0.00	7.41
			0.11	**03:00 ~ 04:00**	2.12	1.06	0.00	1.06	1.06	0.00	0.00	0.00	0.00	0.00	0.00	0.00	0.00	0.00	1.06	1.06	0.00	0.00	7.41
			0.11	**04:00 ~ 05:00**	2.12	1.06	0.00	1.06	1.06	0.00	0.00	0.00	0.00	0.00	0.00	0.00	0.00	0.00	1.06	1.06	0.00	0.00	7.41
			0.11	**05:00 ~ 06:00**	2.12	1.06	0.00	1.06	1.06	0.00	0.00	0.00	0.00	0.00	0.00	0.00	0.00	0.00	1.06	1.06	0.00	0.00	7.41
			0.11	**06:00 ~ 07:00**	4.24	2.12	0.00	1.06	1.06	0.00	1.06	1.06	0.00	1.06	0.00	0.00	0.00	0.00	2.12	1.06	0.00	0.00	14.83
			0.11	**07:00 ~ 08:00**	8.47	4.24	0.00	2.12	1.06	1.06	1.06	1.06	0.00	1.06	1.06	0.00	1.06	0.00	3.18	1.06	0.00	0.00	26.48
			0.11	**08:00 ~ 09:00**	10.59	5.30	0.00	2.12	1.06	1.06	1.06	1.06	0.00	1.06	1.06	0.00	1.06	0.00	2.12	1.06	0.00	0.00	28.59
			0.11	**09:00 ~ 10:00**	9.53	5.30	0.00	2.12	1.06	1.06	1.06	1.06	0.00	1.06	1.06	0.00	1.06	0.00	2.12	1.06	0.00	0.00	27.53
			0.11	**10:00 ~ 11:00**	9.53	5.30	0.00	2.12	1.06	1.06	1.06	1.06	0.00	1.06	1.06	0.00	1.06	0.00	2.12	1.06	0.00	0.00	27.53
			0.11	**11:00 ~ 12:00**	9.53	5.30	0.00	2.12	1.06	1.06	1.06	1.06	0.00	1.06	1.06	0.00	1.06	0.00	2.12	1.06	0.00	0.00	27.53
			0.11	**12:00 ~ 13:00**	5.30	3.18	0.00	1.06	1.06	0.00	1.06	1.06	0.00	1.06	0.00	0.00	0.00	0.00	2.12	1.06	0.00	0.00	16.94
			0.11	**13:00 ~ 14:00**	5.30	3.18	0.00	1.06	1.06	0.00	1.06	1.06	0.00	1.06	0.00	0.00	0.00	0.00	2.12	1.06	0.00	0.00	16.94
			0.11	**14:00 ~ 15:00**	6.35	3.18	0.00	1.06	1.06	0.00	1.06	1.06	0.00	1.06	0.00	0.00	0.00	0.00	2.12	1.06	0.00	0.00	18.00
			0.11	**15:00 ~ 16:00**	6.35	3.18	0.00	1.06	1.06	0.00	1.06	1.06	0.00	1.06	0.00	0.00	0.00	0.00	2.12	1.06	0.00	0.00	18.00
			0.11	**16:00 ~ 17:00**	6.35	3.18	0.00	1.06	1.06	0.00	1.06	1.06	0.00	1.06	0.00	0.00	0.00	0.00	2.12	1.06	0.00	0.00	18.00
			0.11	**17:00 ~ 18:00**	6.35	3.18	0.00	1.06	1.06	0.00	1.06	1.06	0.00	1.06	0.00	0.00	0.00	0.00	2.12	1.06	0.00	0.00	18.00
			0.11	**18:00 ~ 19:00**	6.35	3.18	0.00	1.06	1.06	0.00	1.06	1.06	0.00	1.06	0.00	0.00	0.00	0.00	2.12	1.06	0.00	0.00	18.00
			0.11	**19:00 ~ 20:00**	5.30	3.18	0.00	1.06	1.06	0.00	1.06	1.06	0.00	1.06	0.00	0.00	0.00	0.00	2.12	1.06	0.00	0.00	16.94
			0.11	**20:00 ~ 21:00**	5.30	3.18	0.00	1.06	1.06	0.00	1.06	1.06	0.00	1.06	0.00	0.00	0.00	0.00	2.12	1.06	0.00	0.00	16.94
			0.11	**21:00 ~ 22:00**	5.30	3.18	0.00	1.06	1.06	0.00	1.06	1.06	0.00	1.06	0.00	0.00	0.00	0.00	2.12	1.06	0.00	0.00	16.94
			0.11	**22:00 ~ 23:00**	4.24	2.12	0.00	1.06	1.06	0.00	1.06	1.06	0.00	1.06	0.00	0.00	0.00	0.00	2.12	1.06	0.00	0.00	14.83
			0.11	**23:00 ~ 00:00**	4.24	2.12	0.00	1.06	1.06	0.00	1.06	1.06	0.00	1.06	0.00	0.00	0.00	0.00	1.06	1.06	0.00	0.00	13.77
				Whole Day Total (veh*km)	134.49	72.01	0.00	30.71	25.42	5.30	21.18	20.12	0.00	21.18	5.30	0.00	5.30	0.00	44.48	25.42	0.00	0.00	410.89
183	Pau Chung Street	SB	0.11	**00:00 ~ 01:00**	1.06	1.06	0.00	1.06	0.00	0.00	0.00	0.00	0.00	0.00	0.00	0.00	0.00	0.00	1.06	0.00	0.00	0.00	4.24
			0.11	**01:00 ~ 02:00**	1.06	1.06	0.00	1.06	0.00	0.00	0.00	0.00	0.00	0.00	0.00	0.00	0.00	0.00	1.06	0.00	0.00	0.00	4.24
			0.11	**02:00 ~ 03:00**	1.06	1.06	0.00	1.06	0.00	0.00	0.00	0.00	0.00	0.00	0.00	0.00	0.00	0.00	1.06	0.00	0.00	0.00	4.24
			0.11	**03:00 ~ 04:00**	1.06	1.06	0.00	0.00	0.00	0.00	0.00	0.00	0.00	0.00	0.00	0.00	0.00	0.00	1.06	0.00	0.00	0.00	3.18
			0.11	**04:00 ~ 05:00**	1.06	1.06	0.00	0.00	0.00	0.00	0.00	0.00	0.00	0.00	0.00	0.00	0.00	0.00	1.06	0.00	0.00	0.00	3.18
			0.11	**05:00 ~ 06:00**	1.06	1.06	0.00	1.06	0.00	0.00	0.00	0.00	0.00	0.00	0.00	0.00	0.00	0.00	1.06	0.00	0.00	0.00	4.24
			0.11	**06:00 ~ 07:00**	1.06	1.06	0.00	1.06	0.00	0.00	0.00	1.06	0.00	0.00	0.00	0.00	0.00	0.00	1.06	0.00	0.00	0.00	5.30
			0.11	**07:00 ~ 08:00**	1.06	1.06	0.00	1.06	1.06	0.00	0.00	1.06	0.00	0.00	0.00	0.00	0.00	0.00	1.06	1.06	0.00	0.00	7.41
			0.11	**08:00 ~ 09:00**	2.12	1.06	0.00	1.06	1.06	0.00	0.00	1.06	0.00	0.00	0.00	0.00	0.00	0.00	1.06	1.06	0.00	0.00	8.47
			0.11	**09:00 ~ 10:00**	1.06	1.06	0.00	1.06	1.06	0.00	0.00	1.06	0.00	0.00	0.00	0.00	0.00	0.00	1.06	1.06	0.00	0.00	7.41
			0.11	**10:00 ~ 11:00**	1.06	1.06	0.00	1.06	1.06	0.00	0.00	1.06	0.00	0.00	0.00	0.00	0.00	0.00	1.06	1.06	0.00	0.00	7.41
			0.11	**11:00 ~ 12:00**	1.06	1.06	0.00	1.06	1.06	0.00	0.00	1.06	0.00	0.00	0.00	0.00	0.00	0.00	1.06	1.06	0.00	0.00	7.41
			0.11	**12:00 ~ 13:00**	2.12	1.06	0.00	1.06	1.06	0.00	1.06	1.06	0.00	0.00	0.00	0.00	0.00	0.00	1.06	1.06	0.00	0.00	9.53
			0.11	**13:00 ~ 14:00**	2.12	1.06	0.00	1.06	1.06	0.00	1.06	1.06	0.00	0.00	0.00	0.00	0.00	0.00	1.06	1.06	0.00	0.00	9.53
			0.11	**14:00 ~ 15:00**	2.12	1.06	0.00	1.06	1.06	0.00	1.06	1.06	0.00	0.00	0.00	0.00	0.00	0.00	1.06	1.06	0.00	0.00	9.53
			0.11	**15:00 ~ 16:00**	2.12	1.06	0.00	1.06	1.06	0.00	1.06	1.06	0.00	0.00	0.00	0.00	0.00	0.00	1.06	1.06	0.00	0.00	9.53
			0.11	**16:00 ~ 17:00**	2.12	1.06	0.00	1.06	1.06	0.00	1.06	1.06	0.00	0.00	0.00	0.00	0.00	0.00	1.06	1.06	0.00	0.00	9.53
			0.11	**17:00 ~ 18:00**	2.12	1.06	0.00	1.06	1.06	0.00	1.06	1.06	0.00	0.00	0.00	0.00	0.00	0.00	1.06	1.06	0.00	0.00	9.53
			0.11	**18:00 ~ 19:00**	2.12	1.06	0.00	1.06	1.06	0.00	1.06	1.06	0.00	0.00	0.00	0.00	0.00	0.00	1.06	1.06	0.00	0.00	9.53
			0.11	**19:00 ~ 20:00**	2.12	1.06	0.00	1.06	1.06	0.00	1.06	1.06	0.00	0.00	0.00	0.00	0.00	0.00	1.06	1.06	0.00	0.00	9.53
			0.11	**20:00 ~ 21:00**	2.12	1.06	0.00	1.06	1.06	0.00	1.06	1.06	0.00	0.00	0.00	0.00	0.00	0.00	1.06	1.06	0.00	0.00	9.53
			0.11	**21:00 ~ 22:00**	2.12	1.06	0.00	1.06	1.06	0.00	1.06	1.06	0.00	0.00	0.00	0.00	0.00	0.00	1.06	1.06	0.00	0.00	9.53
			0.11	**22:00 ~ 23:00**	2.12	1.06	0.00	1.06	1.06	0.00	1.06	1.06	0.00	0.00	0.00	0.00	0.00	0.00	1.06	1.06	0.00	0.00	9.53
			0.11	**23:00 ~ 00:00**	1.06	1.06	0.00	1.06	1.06	0.00	1.06	1.06	0.00	0.00	0.00	0.00	0.00	0.00	1.06	1.06	0.00	0.00	8.47
				Whole Day Total (veh*km)	38.12	25.42	0.00	23.30	18.00	0.00	12.71	19.06	0.00	0.00	0.00	0.00	0.00	0.00	25.42	18.00	0.00	0.00	180.03
184	San Shan Road	WB	0.04	**00:00 ~ 01:00**	0.40	0.40	0.00	0.00	0.00	0.00	0.00	0.00	0.00	0.00	0.00	0.00	0.00	0.00	0.00	0.00	0.00	0.00	0.79
			0.04	**01:00 ~ 02:00**	0.40	0.40	0.00	0.00	0.00	0.00	0.00	0.00	0.00	0.00	0.00	0.00	0.00	0.00	0.00	0.00	0.00	0.00	0.79
			0.04	**02:00 ~ 03:00**	0.40	0.40	0.00	0.00	0.00	0.00	0.00	0.00	0.00	0.00	0.00	0.00	0.00	0.00	0.00	0.00	0.00	0.00	0.79
			0.04	**03:00 ~ 04:00**	0.40	0.40	0.00	0.00	0.00	0.00	0.00	0.00	0.00	0.00	0.00	0.00	0.00	0.00	0.00	0.00	0.00	0.00	0.79
			0.04	**04:00 ~ 05:00**	0.40	0.40	0.00	0.00	0.00	0.00	0.00	0.00	0.00	0.00	0.00	0.00	0.00	0.00	0.00	0.00	0.00	0.00	0.79
			0.04	**05:00 ~ 06:00**	0.40	0.40	0.00	0.00	0.00	0.00	0.00	0.00	0.00	0.00	0.00	0.00	0.00	0.00	0.00	0.00	0.00	0.00	0.79
			0.04	**06:00 ~ 07:00**	0.40	0.40	0.00	0.00	0.00	0.00	0.00	0.00	0.00	0.00	0.00	0.00	0.00	0.00	0.00	0.00	0.00	0.00	0.79
			0.04	**07:00 ~ 08:00**	0.40	0.40	0.00	0.40	0.00	0.00	0.00	0.00	0.00	0.00	0.00	0.00	0.00	0.00	0.00	0.40	0.00	0.00	1.58
			0.04	**08:00 ~ 09:00**	0.79	0.40	0.00	0.40	0.00	0.00	0.00	0.00	0.00	0.00	0.00	0.00	0.00	0.00	0.00	0.40	0.00	0.00	1.98
			0.04	**09:00 ~ 10:00**	0.40	0.40	0.00	0.40	0.00	0.00	0.00	0.00	0.00	0.00	0.00	0.00	0.00	0.00	0.00	0.40	0.00	0.00	1.58
			0.04	**10:00 ~ 11:00**	0.40	0.40	0.00	0.40	0.00	0.00	0.00	0.00	0.00	0.00	0.00	0.00	0.00	0.00	0.00	0.40	0.00	0.00	1.58
			0.04	**11:00 ~ 12:00**	0.40	0.40	0.00	0.40	0.00	0.00	0.00	0.00	0.00	0.00	0.00	0.00	0.00	0.00	0.00	0.40	0.00	0.00	1.58
			0.04	**12:00 ~ 13:00**	0.40	0.40	0.00	0.40	0.00	0.00	0.00	0.00	0.00	0.00	0.00	0.00	0.00	0.00	0.00	0.40	0.00	0.00	1.58
			0.04	**13:00 ~ 14:00**	0.40	0.40	0.00	0.40	0.00	0.00	0.00	0.00	0.00	0.00	0.00	0.00	0.00	0.00	0.00	0.40	0.00	0.00	1.58
			0.04	**14:00 ~ 15:00**	0.40	0.40	0.00	0.40	0.00	0.00	0.00	0.00	0.00	0.00	0.00	0.00	0.00	0.00	0.00	0.40	0.00	0.00	1.58
			0.04	**15:00 ~ 16:00**	0.40	0.40	0.00	0.40	0.00	0.00	0.00	0.00	0.00	0.00	0.00	0.00	0.00	0.00	0.00	0.40	0.00	0.00	1.58
			0.04	**16:00 ~ 17:00**	0.40	0.40	0.00	0.40	0.00	0.00	0.00	0.00	0.00	0.00	0.00	0.00	0.00	0.00	0.00	0.40	0.00	0.00	1.58
			0.04	**17:00 ~ 18:00**	0.40	0.40	0.00	0.40	0.00	0.00	0.00	0.00	0.00	0.00	0.00	0.00	0.00	0.00	0.00	0.40	0.00	0.00	1.58
			0.04	**18:00 ~ 19:00**	0.79	0.40	0.00	0.40	0.00	0.00	0.00	0.00	0.00	0.00	0.00	0.00	0.00	0.00	0.00	0.40	0.00	0.00	1.98
			0.04	**19:00 ~ 20:00**	0.40	0.40	0.00	0.40	0.00	0.00	0.00	0.00	0.00	0.00	0.00	0.00	0.00	0.00	0.00	0.40	0.00	0.00	1.58
			0.04	**20:00 ~ 21:00**	0.40	0.40	0.00	0.40	0.00	0.00	0.00	0.00	0.00	0.00	0.00	0.00	0.00	0.00	0.00	0.40	0.00	0.00	1.58
			0.04	**21:00 ~ 22:00**	0.40	0.40	0.00	0.40	0.00	0.00	0.00	0.00	0.00	0.00	0.00	0.00	0.00	0.00	0.00	0.40	0.00	0.00	1.58
			0.04	**22:00 ~ 23:00**	0.40	0.40	0.00	0.40	0.00	0.00	0.00	0.00	0.00	0.00	0.00	0.00	0.00	0.00	0.00	0.40	0.00	0.00	1.58
			0.04	**23:00 ~ 00:00**	0.40	0.40	0.00	0.40	0.00	0.00	0.00	0.00	0.00	0.00	0.00	0.00	0.00	0.00	0.00	0.40	0.00	0.00	1.58
				Whole Day Total (veh*km)	10.30	9.50	0.00	6.73	0.00	0.00	0.00	0.00	0.00	0.00	0.00	0.00	0.00	0.00	0.00	6.73	0.00	0.00	33.26

Road No.	Road Name	Bound	Road Length (km)	Hour	PC	TAXI	LGV3	LGV4	LGV6	HGV7	HGV8	PLB	PV4	PV5	NFB6	NFB7	NFB8	FBSD	FBDD	MC	HGV9	NFB9	Total
185	Kowloon City Road	NB	0.11	**00:00 ~ 01:00**	11.41	5.71	0.00	2.28	1.14	1.14	1.14	0.00	0.00	1.14	0.00	0.00	1.14	0.00	1.14	1.14	0.00	0.00	27.38
			0.11	**01:00 ~ 02:00**	7.99	4.56	0.00	1.14	1.14	1.14	1.14	0.00	0.00	1.14	0.00	0.00	1.14	0.00	0.00	1.14	0.00	0.00	20.54
			0.11	**02:00 ~ 03:00**	5.71	3.42	0.00	1.14	1.14	0.00	1.14	0.00	0.00	1.14	0.00	0.00	0.00	0.00	0.00	1.14	0.00	0.00	14.83
			0.11	**03:00 ~ 04:00**	4.56	2.28	0.00	1.14	1.14	0.00	1.14	0.00	0.00	1.14	0.00	0.00	0.00	0.00	0.00	1.14	0.00	0.00	12.55
			0.11	**04:00 ~ 05:00**	4.56	2.28	0.00	1.14	1.14	0.00	1.14	0.00	0.00	1.14	0.00	0.00	0.00	0.00	0.00	1.14	0.00	0.00	12.55
			0.11	**05:00 ~ 06:00**	5.71	3.42	0.00	1.14	1.14	0.00	1.14	0.00	0.00	1.14	0.00	0.00	0.00	0.00	1.14	1.14	0.00	0.00	15.97
			0.11	**06:00 ~ 07:00**	11.41	5.71	0.00	2.28	1.14	1.14	1.14	1.14	0.00	1.14	0.00	0.00	1.14	0.00	1.14	1.14	0.00	0.00	28.53
			0.11	**07:00 ~ 08:00**	22.82	11.41	0.00	3.42	1.14	1.14	1.14	1.14	0.00	1.14	1.14	1.14	1.14	0.00	1.14	3.42	1.14	0.00	52.49
			0.11	**08:00 ~ 09:00**	27.38	14.83	0.00	4.56	2.28	1.14	1.14	1.14	0.00	1.14	1.14	1.14	1.14	0.00	1.14	3.42	1.14	0.00	62.76
			0.11	**09:00 ~ 10:00**	23.96	12.55	0.00	4.56	2.28	1.14	1.14	1.14	0.00	1.14	1.14	1.14	1.14	0.00	1.14	3.42	1.14	0.00	57.05
			0.11	**10:00 ~ 11:00**	23.96	12.55	0.00	4.56	2.28	1.14	1.14	1.14	0.00	1.14	1.14	1.14	1.14	0.00	1.14	3.42	1.14	0.00	57.05
			0.11	**11:00 ~ 12:00**	25.10	12.55	0.00	4.56	2.28	1.14	1.14	1.14	0.00	1.14	1.14	1.14	1.14	0.00	1.14	3.42	1.14	0.00	58.19
			0.11	**12:00 ~ 13:00**	34.23	17.12	1.14	5.71	2.28	1.14	1.14	1.14	1.14	1.14	1.14	1.14	1.14	0.00	1.14	4.56	1.14	0.00	76.45
			0.11	**13:00 ~ 14:00**	35.37	18.26	1.14	5.71	2.28	1.14	1.14	1.14	1.14	1.14	1.14	1.14	1.14	0.00	1.14	4.56	1.14	0.00	78.73
			0.11	**14:00 ~ 15:00**	35.37	18.26	1.14	5.71	2.28	1.14	1.14	1.14	1.14	1.14	1.14	1.14	1.14	0.00	1.14	4.56	1.14	0.00	78.73
			0.11	**15:00 ~ 16:00**	35.37	18.26	1.14	5.71	2.28	1.14	1.14	1.14	1.14	1.14	1.14	1.14	1.14	0.00	1.14	4.56	1.14	0.00	78.73
			0.11	**16:00 ~ 17:00**	37.65	19.40	1.14	5.71	2.28	1.14	1.14	1.14	1.14	1.14	1.14	1.14	1.14	0.00	1.14	4.56	1.14	0.00	82.15
			0.11	**17:00 ~ 18:00**	36.51	19.40	1.14	5.71	2.28	1.14	1.14	1.14	1.14	1.14	1.14	1.14	1.14	0.00	1.14	4.56	1.14	0.00	81.01
			0.11	**18:00 ~ 19:00**	38.79	20.54	1.14	6.85	2.28	1.14	1.14	1.14	1.14	1.14	1.14	1.14	1.14	0.00	1.14	4.56	1.14	0.00	85.58
			0.11	**19:00 ~ 20:00**	35.37	18.26	1.14	5.71	2.28	1.14	1.14	1.14	1.14	1.14	1.14	1.14	1.14	0.00	1.14	4.56	1.14	0.00	78.73
			0.11	**20:00 ~ 21:00**	29.67	14.83	1.14	4.56	2.28	1.14	1.14	0.00	1.14	1.14	1.14	1.14	1.14	0.00	1.14	3.42	1.14	0.00	66.18
			0.11	**21:00 ~ 22:00**	30.81	15.97	1.14	4.56	2.28	1.14	1.14	0.00	1.14	1.14	1.14	1.14	1.14	0.00	1.14	3.42	1.14	0.00	68.46
			0.11	**22:00 ~ 23:00**	28.53	14.83	1.14	4.56	2.28	1.14	1.14	0.00	1.14	1.14	1.14	1.14	1.14	0.00	1.14	3.42	1.14	0.00	65.04
			0.11	**23:00 ~ 00:00**	22.82	11.41	1.14	3.42	1.14	1.14	1.14	0.00	1.14	1.14	1.14	1.14	1.14	0.00	1.14	3.42	1.14	0.00	53.63
				Whole Day Total (veh*km)	575.06	297.80	13.69	95.84	44.50	22.82	27.38	15.97	13.69	27.38	19.40	19.40	22.82	0.00	22.82	75.31	19.40	0.00	1313.29
186	Kowloon City Road	NB	0.02	**00:00 ~ 01:00**	2.21	1.23	0.00	0.49	0.25	0.25	0.25	0.00	0.00	0.25	0.00	0.00	0.25	0.00	0.25	0.25	0.00	0.00	5.66
			0.02	**01:00 ~ 02:00**	1.48	0.74	0.00	0.25	0.25	0.25	0.25	0.00	0.00	0.25	0.00	0.00	0.25	0.00	0.00	0.25	0.00	0.00	3.94
			0.02	**02:00 ~ 03:00**	1.23	0.74	0.00	0.25	0.25	0.00	0.25	0.00	0.00	0.25	0.00	0.00	0.00	0.00	0.00	0.25	0.00	0.00	3.20
			0.02	**03:00 ~ 04:00**	0.98	0.49	0.00	0.25	0.25	0.00	0.25	0.00	0.00	0.25	0.00	0.00	0.00	0.00	0.00	0.25	0.00	0.00	2.71
			0.02	**04:00 ~ 05:00**	0.98	0.49	0.00	0.25	0.25	0.00	0.25	0.00	0.00	0.25	0.00	0.00	0.00	0.00	0.00	0.25	0.00	0.00	2.71
			0.02	**05:00 ~ 06:00**	1.23	0.74	0.00	0.25	0.25	0.00	0.25	0.00	0.00	0.25	0.00	0.00	0.00	0.00	0.25	0.25	0.00	0.00	3.44
			0.02	**06:00 ~ 07:00**	2.46	1.23	0.00	0.49	0.25	0.25	0.25	0.25	0.00	0.25	0.00	0.00	0.25	0.00	0.25	0.25	0.00	0.00	6.15
			0.02	**07:00 ~ 08:00**	4.67	2.46	0.00	0.74	0.25	0.25	0.25	0.25	0.00	0.25	0.25	0.25	0.25	0.00	0.25	0.49	0.25	0.00	10.82
			0.02	**08:00 ~ 09:00**	5.66	2.95	0.00	0.98	0.49	0.25	0.25	0.25	0.00	0.25	0.25	0.25	0.25	0.00	0.25	0.74	0.25	0.00	13.04
			0.02	**09:00 ~ 10:00**	4.92	2.71	0.00	0.98	0.49	0.25	0.25	0.25	0.00	0.25	0.25	0.25	0.25	0.00	0.25	0.74	0.25	0.00	12.05
			0.02	**10:00 ~ 11:00**	4.92	2.46	0.00	0.74	0.49	0.25	0.25	0.25	0.00	0.25	0.25	0.25	0.25	0.00	0.25	0.74	0.25	0.00	11.56
			0.02	**11:00 ~ 12:00**	5.17	2.71	0.00	0.98	0.49	0.25	0.25	0.25	0.00	0.25	0.25	0.25	0.25	0.00	0.25	0.74	0.25	0.00	12.30
			0.02	**12:00 ~ 13:00**	7.13	3.69	0.25	1.23	0.49	0.25	0.25	0.25	0.25	0.25	0.25	0.25	0.25	0.00	0.25	0.98	0.25	0.00	16.24
			0.02	**13:00 ~ 14:00**	7.38	3.69	0.25	1.23	0.49	0.25	0.25	0.25	0.25	0.25	0.25	0.25	0.25	0.00	0.25	0.98	0.25	0.00	16.48
			0.02	**14:00 ~ 15:00**	7.38	3.69	0.25	1.23	0.49	0.25	0.25	0.25	0.25	0.25	0.25	0.25	0.25	0.00	0.25	0.98	0.25	0.00	16.48
			0.02	**15:00 ~ 16:00**	7.38	3.94	0.25	1.23	0.49	0.25	0.25	0.25	0.25	0.25	0.25	0.25	0.25	0.00	0.25	0.98	0.25	0.00	16.73
			0.02	**16:00 ~ 17:00**	7.63	3.94	0.25	1.23	0.49	0.25	0.25	0.25	0.25	0.25	0.25	0.25	0.25	0.00	0.25	0.98	0.25	0.00	16.97
			0.02	**17:00 ~ 18:00**	7.63	3.94	0.25	1.23	0.49	0.25	0.25	0.25	0.25	0.25	0.25	0.25	0.25	0.00	0.25	0.98	0.25	0.00	16.97
			0.02	**18:00 ~ 19:00**	8.12	4.18	0.25	1.23	0.49	0.25	0.25	0.25	0.25	0.25	0.25	0.25	0.25	0.00	0.25	0.98	0.25	0.00	17.71
			0.02	**19:00 ~ 20:00**	7.38	3.69	0.25	1.23	0.49	0.25	0.25	0.25	0.25	0.25	0.25	0.25	0.25	0.00	0.25	0.98	0.25	0.00	16.48
			0.02	**20:00 ~ 21:00**	6.15	3.20	0.25	0.98	0.49	0.25	0.25	0.00	0.25	0.25	0.25	0.25	0.25	0.00	0.25	0.74	0.25	0.00	14.02
			0.02	**21:00 ~ 22:00**	6.40	3.20	0.25	0.98	0.49	0.25	0.25	0.00	0.25	0.25	0.25	0.25	0.25	0.00	0.25	0.74	0.25	0.00	14.27
			0.02	**22:00 ~ 23:00**	5.90	2.95	0.25	0.98	0.49	0.25	0.25	0.00	0.25	0.25	0.25	0.25	0.25	0.00	0.25	0.74	0.25	0.00	13.53
			0.02	**23:00 ~ 00:00**	4.92	2.46	0.25	0.74	0.25	0.25	0.25	0.00	0.25	0.25	0.25	0.25	0.25	0.00	0.25	0.49	0.25	0.00	11.32
				Whole Day Total (veh*km)	119.31	61.50	2.95	20.17	9.59	4.92	5.90	3.44	2.95	5.90	4.18	4.18	4.92	0.00	4.92	15.74	4.18	0.00	274.78
187	Kowloon City Road	NB	0.06	**00:00 ~ 01:00**	7.45	3.73	0.00	1.86	0.62	0.62	0.62	0.00	0.00	0.62	0.62	0.00	0.62	0.00	0.62	1.24	0.62	0.00	19.25
			0.06	**01:00 ~ 02:00**	4.97	2.48	0.00	1.24	0.62	0.62	0.62	0.00	0.00	0.62	0.62	0.00	0.62	0.00	0.62	0.62	0.62	0.00	14.28
			0.06	**02:00 ~ 03:00**	3.73	1.86	0.00	1.24	0.62	0.62	0.62	0.00	0.00	0.62	0.00	0.00	0.00	0.00	0.00	0.62	0.00	0.00	9.94
			0.06	**03:00 ~ 04:00**	3.11	1.86	0.00	0.62	0.62	0.62	0.62	0.00	0.00	0.62	0.00	0.00	0.00	0.00	0.00	0.62	0.00	0.00	8.69
			0.06	**04:00 ~ 05:00**	3.11	1.86	0.00	0.62	0.62	0.62	0.62	0.00	0.00	0.62	0.00	0.00	0.00	0.00	0.00	0.62	0.00	0.00	8.69
			0.06	**05:00 ~ 06:00**	3.73	1.86	0.00	1.24	0.62	0.62	0.62	0.00	0.00	0.62	0.00	0.00	0.00	0.00	0.62	0.62	0.00	0.00	10.56
			0.06	**06:00 ~ 07:00**	7.45	3.73	0.00	1.86	0.62	0.62	0.62	0.62	0.00	0.62	0.62	0.00	0.62	0.00	0.62	1.24	0.62	0.00	19.87
			0.06	**07:00 ~ 08:00**	14.90	7.45	0.62	3.73	1.24	0.62	0.62	0.62	0.62	0.62	0.62	0.62	0.62	0.00	0.62	1.86	0.62	0.00	36.02
			0.06	**08:00 ~ 09:00**	18.63	9.32	0.62	4.35	1.86	0.62	0.62	0.62	0.62	0.62	0.62	0.62	0.62	0.00	0.62	2.48	0.62	0.00	43.47
			0.06	**09:00 ~ 10:00**	16.15	8.07	0.62	3.73	1.86	0.62	0.62	0.62	0.62	0.62	0.62	0.62	0.62	0.00	0.62	1.86	0.62	0.00	38.50
			0.06	**10:00 ~ 11:00**	15.53	8.07	0.62	3.73	1.24	0.62	0.62	0.62	0.62	0.62	0.62	0.62	0.62	0.00	0.62	1.86	0.62	0.00	37.26
			0.06	**11:00 ~ 12:00**	16.77	8.69	0.62	4.35	1.86	0.62	0.62	0.62	0.62	0.62	0.62	0.62	0.62	0.00	0.62	1.86	0.62	0.00	40.37
			0.06	**12:00 ~ 13:00**	21.11	10.56	0.62	3.73	1.24	0.62	0.62	0.62	0.62	0.62	0.62	0.62	0.62	0.00	0.62	2.48	0.62	0.00	45.95
			0.06	**13:00 ~ 14:00**	21.74	11.18	0.62	3.73	1.24	0.62	0.62	0.62	0.62	0.62	0.62	0.62	0.62	0.00	0.62	2.48	0.62	0.00	47.20
			0.06	**14:00 ~ 15:00**	21.74	11.18	0.62	3.73	1.24	0.62	0.62	0.62	0.62	0.62	0.62	0.62	0.62	0.00	0.62	2.48	0.62	0.00	47.20
			0.06	**15:00 ~ 16:00**	22.36	11.18	0.62	3.73	1.24	0.62	0.62	0.62	0.62	0.62	0.62	0.62	0.62	0.00	0.62	2.48	0.62	0.00	47.82
			0.06	**16:00 ~ 17:00**	22.98	11.80	0.62	3.73	1.24	0.62	0.62	0.62	0.62	0.62	0.62	0.62	0.62	0.00	0.62	2.48	0.62	0.00	49.06
			0.06	**17:00 ~ 18:00**	22.98	11.80	0.62	3.73	1.24	0.62	0.62	0.62	0.62	0.62	0.62	0.62	0.62	0.00	0.62	2.48	0.62	0.00	49.06
			0.06	**18:00 ~ 19:00**	24.22	12.42	0.62	3.73	1.86	0.62	0.62	0.62	0.62	0.62	0.62	0.62	0.62	0.00	0.62	3.11	0.62	0.00	52.16
			0.06	**19:00 ~ 20:00**	21.74	11.18	0.62	3.73	1.24	0.62	0.62	0.62	0.62	0.62	0.62	0.62	0.62	0.00	0.62	2.48	0.62	0.00	47.20
			0.06	**20:00 ~ 21:00**	18.01	9.32	0.62	3.11	1.24	0.62	0.62	0.00	0.62	0.62	0.62	0.62	0.62	0.00	0.62	2.48	0.62	0.00	40.37
			0.06	**21:00 ~ 22:00**	18.63	9.94	0.62	3.11	1.24	0.62	0.62	0.00	0.62	0.62	0.62	0.62	0.62	0.00	0.62	2.48	0.62	0.00	41.61
			0.06	**22:00 ~ 23:00**	17.39	8.69	0.62	3.11	1.24	0.62	0.62	0.00	0.62	0.62	0.62	0.62	0.62	0.00	0.62	1.86	0.62	0.00	38.50
			0.06	**23:00 ~ 00:00**	14.28	7.45	0.62	2.48	1.24	0.62	0.62	0.00	0.62	0.62	0.62	0.62	0.62	0.00	0.62	1.86	0.62	0.00	33.53
				Whole Day Total (veh*km)	362.66	185.68	10.56	70.17	27.95	14.90	14.90	8.69	10.56	14.90	12.42	10.56	12.42	0.00	13.04	44.71	12.42	0.00	826.55
188	Bailey Street	EB	0.08	**00:00 ~ 01:00**	0.77	0.00	0.00	0.00	0.00	0.00	0.00	0.00	0.00	0.00	0.00	0.00	0.00	0.00	0.77	0.00	0.00	0.00	1.55
			0.08	**01:00 ~ 02:00**	0.77	0.00	0.00	0.00	0.00	0.00	0.00	0.00	0.00	0.00	0.00	0.00	0.00	0.00	0.77	0.00	0.00	0.00	1.55
			0.08	**02:00 ~ 03:00**	0.77	0.00	0.00	0.00	0.00	0.00	0.00	0.00	0.00	0.00	0.00	0.00	0.00	0.00	0.00	0.00	0.00	0.00	0.77
			0.08	**03:00 ~ 04:00**	0.00	0.00	0.00	0.00	0.00	0.00	0.00	0.00	0.00	0.00	0.00	0.00	0.00	0.00	0.00	0.00	0.00	0.00	0.00
			0.08	**04:00 ~ 05:00**	0.00	0.00	0.00	0.00	0.00	0.00	0.00	0.00	0.00	0.00	0.00	0.00	0.00	0.00	0.00	0.00	0.00	0.00	0.00
			0.08	**05:00 ~ 06:00**	0.77	0.00	0.00	0.00	0.00	0.00	0.00	0.00	0.00	0.00	0.00	0.00	0.00	0.00	0.77	0.00	0.00	0.00	1.55
			0.08	**06:00 ~ 07:00**	0.77	0.00	0.00	0.00	0.00	0.00	0.00	0.77	0.00	0.00	0.00	0.00	0.00	0.00	0.77	0.00	0.00	0.00	2.32
			0.08	**07:00 ~ 08:00**	0.77	0.77	0.00	0.77	0.00	0.00	0.00	0.77	0.00	0.00	0.00	0.00	0.00	0.00	0.77	0.00	0.00	0.00	3.87
			0.08	**08:00 ~ 09:00**	0.77	0.77	0.00	0.77	0.00	0.00	0.00	0.77	0.00	0.00	0.00	0.00	0.00	0.00	0.77	0.00	0.00	0.00	3.87
			0.08	**09:00 ~ 10:00**	0.77	0.77	0.00	0.77	0.00	0.00	0.00	0.77	0.00	0.00	0.00	0.00	0.00	0.00	0.77	0.00	0.00	0.00	3.87
			0.08	**10:00 ~ 11:00**	0.77	0.77	0.00	0.77	0.00	0.00	0.00	0.77	0.00	0.00	0.00	0.00	0.00	0.00	0.77	0.00	0.00	0.00	3.87
			0.08	**11:00 ~ 12:00**	0.77	0.77	0.00	0.77	0.00	0.00	0.00	0.77	0.00	0.00	0.00	0.00	0.00	0.00	0.77	0.00	0.00	0.00	3.87
			0.08	**12:00 ~ 13:00**	0.77	0.77	0.00	0.00	0.00	0.00	0.00	0.77	0.00	0.00	0.00	0.00	0.00	0.00	0.77	0.00	0.00	0.00	3.09
			0.08	**13:00 ~ 14:00**	0.77	0.77	0.00	0.00	0.00	0.00	0.00	0.77	0.00	0.00	0.00	0.00	0.00	0.00	0.77	0.00	0.00	0.00	3.09
			0.08	**14:00 ~ 15:00**	0.77	0.77	0.00	0.00	0.00	0.00	0.00	0.77	0.00	0.00	0.00	0.00	0.00	0.00	0.77	0.00	0.00	0.00	3.09
			0.08	**15:00 ~ 16:00**	0.77	0.77	0.00	0.00	0.00	0.00	0.00	0.77	0.00	0.00	0.00	0.00	0.00	0.00	0.77	0.00	0.00	0.00	3.09
			0.08	**16:00 ~ 17:00**	0.77	0.77	0.00	0.00	0.00	0.00	0.00	0.77	0.00	0.00	0.00	0.00	0.00	0.00	0.77	0.00	0.00	0.00	3.09
			0.08	**17:00 ~ 18:00**	0.77	0.77	0.00	0.00	0.00	0.00	0.00	0.77	0.00	0.00	0.00	0.00	0.00	0.00	0.77	0.00	0.00	0.00	3.09
			0.08	**18:00 ~ 19:00**	0.77	0.77	0.00	0.00	0.00	0.00	0.00	0.77	0.00	0.00	0.00	0.00	0.00	0.00	0.77	0.00	0.00	0.00	3.09
			0.08	**19:00 ~ 20:00**	0.77	0.77	0.00	0.00	0.00	0.00	0.00	0.77	0.00	0.00	0.00	0.00	0.00	0.00	0.77	0.00	0.00	0.00	3.09
			0.08	**20:00 ~ 21:00**	0.77	0.77	0.00	0.00	0.00	0.00	0.00	0.77	0.00	0.00	0.00	0.00	0.00	0.00	0.77	0.00	0.00	0.00	3.09
			0.08	**21:00 ~ 22:00**	0.77	0.77	0.00	0.00	0.00	0.00	0.00	0.77	0.00	0.00	0.00	0.00	0.00	0.00	0.77	0.00	0.00	0.00	3.09
			0.08	**22:00 ~ 23:00**	0.77	0.77	0.00	0.00	0.00	0.00	0.00	0.77	0.00	0.00	0.00	0.00	0.00	0.00	0.77	0.00	0.00	0.00	3.09
			0.08	**23:00 ~ 00:00**	0.77	0.77	0.00	0.00	0.00	0.00	0.00	0.77	0.00	0.00	0.00	0.00	0.00	0.00	0.77	0.00	0.00	0.00	3.09
				Whole Day Total (veh*km)	17.01	13.14	0.00	3.87	0.00	0.00	0.00	13.91	0.00	0.00	0.00	0.00	0.00	0.00	16.23	0.00	0.00	0.00	64.16

Road No.	Road Name	Bound	Road Length (km)	Hour	PC	TAXI	LGV3	LGV4	LGV6	HGV7	HGV8	PLB	PV4	PV5	NFB6	NFB7	NFB8	FBSD	FBDD	MC	HGV9	NFB9	Total
189	Bailey Street	WB	0.10	**00:00 ~ 01:00**	6.74	3.85	0.00	2.89	0.96	0.96	0.96	0.96	0.00	0.96	0.00	0.00	0.00	0.00	0.96	0.96	0.00	0.00	20.22
			0.10	**01:00 ~ 02:00**	3.85	1.93	0.00	1.93	0.96	0.96	0.96	0.00	0.00	0.96	0.00	0.00	0.00	0.00	0.96	0.96	0.00	0.00	13.48
			0.10	**02:00 ~ 03:00**	2.89	1.93	0.00	0.96	0.96	0.96	0.96	0.00	0.00	0.00	0.00	0.00	0.00	0.00	0.96	0.96	0.00	0.00	10.59
			0.10	**03:00 ~ 04:00**	2.89	1.93	0.00	0.96	0.96	0.00	0.96	0.00	0.00	0.00	0.00	0.00	0.00	0.00	0.96	0.96	0.00	0.00	9.63
			0.10	**04:00 ~ 05:00**	2.89	1.93	0.00	0.96	0.96	0.00	0.96	0.00	0.00	0.00	0.00	0.00	0.00	0.00	0.96	0.96	0.00	0.00	9.63
			0.10	**05:00 ~ 06:00**	3.85	1.93	0.00	1.93	0.96	0.96	0.96	0.00	0.00	0.00	0.00	0.00	0.00	0.00	0.96	0.96	0.00	0.00	12.52
			0.10	**06:00 ~ 07:00**	6.74	3.85	0.00	2.89	0.96	0.96	0.96	0.96	0.00	0.96	0.00	0.00	0.00	0.00	2.89	0.96	0.00	0.00	22.15
			0.10	**07:00 ~ 08:00**	12.52	6.74	0.96	4.82	1.93	0.96	0.96	0.96	0.00	0.96	0.96	0.96	0.96	0.00	2.89	1.93	0.96	0.00	39.48
			0.10	**08:00 ~ 09:00**	15.41	7.70	0.96	5.78	1.93	0.96	0.96	0.96	0.00	0.96	0.96	0.96	0.96	0.00	2.89	1.93	0.96	0.00	44.30
			0.10	**09:00 ~ 10:00**	13.48	6.74	0.96	4.82	1.93	0.96	0.96	0.96	0.00	0.96	0.96	0.96	0.96	0.00	2.89	1.93	0.96	0.00	40.45
			0.10	**10:00 ~ 11:00**	13.48	6.74	0.96	4.82	1.93	0.96	0.96	0.96	0.00	0.96	0.96	0.96	0.96	0.00	2.89	1.93	0.96	0.00	40.45
			0.10	**11:00 ~ 12:00**	13.48	6.74	0.96	4.82	1.93	0.96	0.96	0.96	0.00	0.96	0.96	0.96	0.96	0.00	2.89	1.93	0.96	0.00	40.45
			0.10	**12:00 ~ 13:00**	17.33	8.67	0.00	3.85	1.93	0.96	0.96	0.96	0.00	0.96	0.96	0.96	0.96	0.00	2.89	1.93	0.96	0.00	44.30
			0.10	**13:00 ~ 14:00**	17.33	8.67	0.00	3.85	1.93	0.96	0.96	0.96	0.00	0.96	0.96	0.96	0.96	0.00	2.89	1.93	0.96	0.00	44.30
			0.10	**14:00 ~ 15:00**	17.33	8.67	0.00	3.85	1.93	0.96	0.96	0.96	0.00	0.96	0.96	0.96	0.96	0.00	2.89	1.93	0.96	0.00	44.30
			0.10	**15:00 ~ 16:00**	17.33	9.63	0.00	3.85	1.93	0.96	0.96	0.96	0.00	0.96	0.96	0.96	0.96	0.00	2.89	1.93	0.96	0.00	45.26
			0.10	**16:00 ~ 17:00**	18.30	9.63	0.00	3.85	1.93	0.96	0.96	0.96	0.00	0.96	0.96	0.96	0.96	0.00	2.89	1.93	0.96	0.00	46.22
			0.10	**17:00 ~ 18:00**	18.30	9.63	0.00	3.85	1.93	0.96	0.96	0.96	0.00	0.96	0.96	0.96	0.96	0.00	2.89	1.93	0.96	0.00	46.22
			0.10	**18:00 ~ 19:00**	19.26	9.63	0.00	3.85	1.93	0.96	0.96	0.96	0.00	0.96	0.96	0.96	0.96	0.00	2.89	2.89	0.96	0.00	48.15
			0.10	**19:00 ~ 20:00**	17.33	8.67	0.00	3.85	1.93	0.96	0.96	0.96	0.00	0.96	0.96	0.96	0.96	0.00	2.89	1.93	0.96	0.00	44.30
			0.10	**20:00 ~ 21:00**	14.45	7.70	0.00	2.89	0.96	0.96	0.96	0.96	0.00	0.96	0.96	0.96	0.96	0.00	1.93	1.93	0.96	0.00	37.56
			0.10	**21:00 ~ 22:00**	15.41	7.70	0.00	3.85	1.93	0.96	0.96	0.96	0.00	0.96	0.96	0.96	0.96	0.00	1.93	1.93	0.96	0.00	40.45
			0.10	**22:00 ~ 23:00**	14.45	7.70	0.00	2.89	0.96	0.96	0.96	0.96	0.00	0.96	0.96	0.96	0.96	0.00	1.93	1.93	0.96	0.00	37.56
			0.10	**23:00 ~ 00:00**	11.56	5.78	0.00	2.89	0.96	0.96	0.96	0.96	0.00	0.96	0.96	0.96	0.96	0.00	1.93	1.93	0.96	0.00	32.74
				Whole Day Total (veh*km)	296.60	154.08	4.82	80.89	36.59	21.19	23.11	18.30	0.00	19.26	16.37	16.37	16.37	0.00	53.93	40.45	16.37	0.00	814.70
190	Sung Kit Street	NB	0.11	**00:00 ~ 01:00**	2.18	1.09	0.00	1.09	1.09	0.00	0.00	0.00	0.00	0.00	0.00	0.00	0.00	0.00	0.00	1.09	0.00	0.00	6.53
			0.11	**01:00 ~ 02:00**	1.09	1.09	0.00	1.09	1.09	0.00	0.00	0.00	0.00	0.00	0.00	0.00	0.00	0.00	0.00	1.09	0.00	0.00	5.45
			0.11	**02:00 ~ 03:00**	1.09	1.09	0.00	1.09	1.09	0.00	0.00	0.00	0.00	0.00	0.00	0.00	0.00	0.00	0.00	1.09	0.00	0.00	5.45
			0.11	**03:00 ~ 04:00**	1.09	1.09	0.00	1.09	0.00	0.00	0.00	0.00	0.00	0.00	0.00	0.00	0.00	0.00	0.00	1.09	0.00	0.00	4.36
			0.11	**04:00 ~ 05:00**	1.09	1.09	0.00	1.09	0.00	0.00	0.00	0.00	0.00	0.00	0.00	0.00	0.00	0.00	0.00	1.09	0.00	0.00	4.36
			0.11	**05:00 ~ 06:00**	1.09	1.09	0.00	1.09	1.09	0.00	0.00	0.00	0.00	0.00	0.00	0.00	0.00	0.00	0.00	1.09	0.00	0.00	5.45
			0.11	**06:00 ~ 07:00**	2.18	1.09	0.00	1.09	1.09	0.00	0.00	0.00	0.00	0.00	0.00	0.00	0.00	0.00	0.00	1.09	0.00	0.00	6.53
			0.11	**07:00 ~ 08:00**	3.27	2.18	0.00	1.09	1.09	0.00	1.09	0.00	0.00	1.09	0.00	0.00	0.00	0.00	0.00	1.09	0.00	0.00	10.89
			0.11	**08:00 ~ 09:00**	4.36	2.18	0.00	1.09	1.09	0.00	1.09	0.00	0.00	1.09	0.00	0.00	0.00	0.00	0.00	1.09	0.00	0.00	11.98
			0.11	**09:00 ~ 10:00**	4.36	2.18	0.00	1.09	1.09	0.00	1.09	0.00	0.00	1.09	0.00	0.00	0.00	0.00	0.00	1.09	0.00	0.00	11.98
			0.11	**10:00 ~ 11:00**	3.27	2.18	0.00	1.09	1.09	0.00	1.09	0.00	0.00	1.09	0.00	0.00	0.00	0.00	0.00	1.09	0.00	0.00	10.89
			0.11	**11:00 ~ 12:00**	4.36	2.18	0.00	1.09	1.09	0.00	1.09	0.00	0.00	1.09	0.00	0.00	0.00	0.00	0.00	1.09	0.00	0.00	11.98
			0.11	**12:00 ~ 13:00**	1.09	1.09	0.00	1.09	1.09	0.00	1.09	0.00	0.00	0.00	0.00	0.00	0.00	0.00	0.00	1.09	0.00	0.00	6.53
			0.11	**13:00 ~ 14:00**	1.09	1.09	0.00	1.09	1.09	0.00	1.09	0.00	0.00	0.00	0.00	0.00	0.00	0.00	0.00	1.09	0.00	0.00	6.53
			0.11	**14:00 ~ 15:00**	1.09	1.09	0.00	1.09	1.09	0.00	1.09	0.00	0.00	0.00	0.00	0.00	0.00	0.00	0.00	1.09	0.00	0.00	6.53
			0.11	**15:00 ~ 16:00**	1.09	1.09	0.00	1.09	1.09	0.00	1.09	0.00	0.00	0.00	0.00	0.00	0.00	0.00	0.00	1.09	0.00	0.00	6.53
			0.11	**16:00 ~ 17:00**	1.09	1.09	0.00	1.09	1.09	0.00	1.09	0.00	0.00	0.00	0.00	0.00	0.00	0.00	0.00	1.09	0.00	0.00	6.53
			0.11	**17:00 ~ 18:00**	1.09	1.09	0.00	1.09	1.09	0.00	1.09	0.00	0.00	0.00	0.00	0.00	0.00	0.00	0.00	1.09	0.00	0.00	6.53
			0.11	**18:00 ~ 19:00**	1.09	1.09	0.00	1.09	1.09	0.00	1.09	0.00	0.00	0.00	0.00	0.00	0.00	0.00	0.00	1.09	0.00	0.00	6.53
			0.11	**19:00 ~ 20:00**	1.09	1.09	0.00	1.09	1.09	0.00	1.09	0.00	0.00	0.00	0.00	0.00	0.00	0.00	0.00	1.09	0.00	0.00	6.53
			0.11	**20:00 ~ 21:00**	1.09	1.09	0.00	1.09	1.09	0.00	1.09	0.00	0.00	0.00	0.00	0.00	0.00	0.00	0.00	1.09	0.00	0.00	6.53
			0.11	**21:00 ~ 22:00**	1.09	1.09	0.00	1.09	1.09	0.00	1.09	0.00	0.00	0.00	0.00	0.00	0.00	0.00	0.00	1.09	0.00	0.00	6.53
			0.11	**22:00 ~ 23:00**	1.09	1.09	0.00	1.09	1.09	0.00	1.09	0.00	0.00	0.00	0.00	0.00	0.00	0.00	0.00	1.09	0.00	0.00	6.53
			0.11	**23:00 ~ 00:00**	1.09	1.09	0.00	1.09	1.09	0.00	1.09	0.00	0.00	0.00	0.00	0.00	0.00	0.00	0.00	1.09	0.00	0.00	6.53
				Whole Day Total (veh*km)	42.47	31.58	0.00	26.14	23.96	0.00	18.51	0.00	0.00	5.45	0.00	0.00	0.00	0.00	0.00	26.14	0.00	0.00	174.24
191	Bailey Street	WB	0.06	**00:00 ~ 01:00**	5.10	2.55	0.00	1.91	0.64	0.64	0.64	0.64	0.00	0.64	0.00	0.00	0.64	0.00	0.64	0.64	0.64	0.00	15.31
			0.06	**01:00 ~ 02:00**	3.19	1.91	0.00	1.28	0.64	0.64	0.64	0.00	0.00	0.64	0.00	0.00	0.64	0.00	0.64	0.64	0.64	0.00	11.48
			0.06	**02:00 ~ 03:00**	2.55	1.28	0.00	1.28	0.64	0.64	0.64	0.00	0.00	0.64	0.00	0.00	0.00	0.00	0.64	0.64	0.00	0.00	8.93
			0.06	**03:00 ~ 04:00**	1.91	1.28	0.00	0.64	0.64	0.00	0.64	0.00	0.00	0.00	0.00	0.00	0.00	0.00	0.64	0.64	0.00	0.00	6.38
			0.06	**04:00 ~ 05:00**	1.91	1.28	0.00	0.64	0.64	0.00	0.64	0.00	0.00	0.00	0.00	0.00	0.00	0.00	0.64	0.64	0.00	0.00	6.38
			0.06	**05:00 ~ 06:00**	2.55	1.28	0.00	1.28	0.64	0.64	0.64	0.00	0.00	0.64	0.00	0.00	0.00	0.00	0.64	0.64	0.00	0.00	8.93
			0.06	**06:00 ~ 07:00**	5.10	2.55	0.00	1.91	0.64	0.64	0.64	0.64	0.00	0.64	0.00	0.00	0.64	0.00	1.91	0.64	0.64	0.00	16.59
			0.06	**07:00 ~ 08:00**	10.21	5.10	0.64	3.19	1.28	0.64	0.64	0.64	0.00	0.64	0.64	0.64	0.64	0.00	1.91	1.28	0.64	0.00	28.71
			0.06	**08:00 ~ 09:00**	12.12	6.38	0.64	4.47	1.91	0.64	0.64	0.64	0.00	0.64	0.64	0.64	0.64	0.00	1.91	1.28	0.64	0.00	33.81
			0.06	**09:00 ~ 10:00**	10.85	5.74	0.64	3.83	1.28	0.64	0.64	0.64	0.00	0.64	0.64	0.64	0.64	0.00	1.91	1.28	0.64	0.00	30.62
			0.06	**10:00 ~ 11:00**	10.85	5.74	0.64	3.83	1.28	0.64	0.64	0.64	0.00	0.64	0.64	0.64	0.64	0.00	1.91	1.28	0.64	0.00	30.62
			0.06	**11:00 ~ 12:00**	10.85	5.74	0.64	3.83	1.91	0.64	0.64	0.64	0.00	0.64	0.64	0.64	0.64	0.00	1.91	1.28	0.64	0.00	31.26
			0.06	**12:00 ~ 13:00**	11.48	6.38	0.00	2.55	1.28	0.64	0.64	0.64	0.00	0.64	0.64	0.64	0.64	0.00	1.91	1.28	0.64	0.00	29.99
			0.06	**13:00 ~ 14:00**	12.12	6.38	0.00	3.19	1.28	0.64	0.64	0.64	0.00	0.64	0.64	0.64	0.64	0.00	1.91	1.28	0.64	0.00	31.26
			0.06	**14:00 ~ 15:00**	12.12	6.38	0.00	3.19	1.28	0.64	0.64	0.64	0.00	0.64	0.64	0.64	0.64	0.00	1.91	1.28	0.64	0.00	31.26
			0.06	**15:00 ~ 16:00**	12.12	6.38	0.00	3.19	1.28	0.64	0.64	0.64	0.00	0.64	0.64	0.64	0.64	0.00	1.91	1.28	0.64	0.00	31.26
			0.06	**16:00 ~ 17:00**	12.76	6.38	0.00	3.19	1.28	0.64	0.64	0.64	0.00	0.64	0.64	0.64	0.64	0.00	1.91	1.91	0.64	0.00	32.54
			0.06	**17:00 ~ 18:00**	12.76	6.38	0.00	3.19	1.28	0.64	0.64	0.64	0.00	0.64	0.64	0.64	0.64	0.00	1.91	1.91	0.64	0.00	32.54
			0.06	**18:00 ~ 19:00**	13.40	7.02	0.00	3.19	1.28	0.64	0.64	0.64	0.00	0.64	0.64	0.64	0.64	0.00	1.91	1.91	0.64	0.00	33.81
			0.06	**19:00 ~ 20:00**	12.12	6.38	0.00	3.19	1.28	0.64	0.64	0.64	0.00	0.64	0.64	0.64	0.64	0.00	1.91	1.28	0.64	0.00	31.26
			0.06	**20:00 ~ 21:00**	10.21	5.10	0.00	2.55	1.28	0.64	0.64	0.64	0.00	0.64	0.64	0.64	0.64	0.00	1.28	1.28	0.64	0.00	26.80
			0.06	**21:00 ~ 22:00**	10.21	5.10	0.00	2.55	1.28	0.64	0.64	0.64	0.00	0.64	0.64	0.64	0.64	0.00	1.28	1.28	0.64	0.00	26.80
			0.06	**22:00 ~ 23:00**	9.57	5.10	0.00	2.55	1.28	0.64	0.64	0.64	0.00	0.64	0.64	0.64	0.64	0.00	1.28	1.28	0.64	0.00	26.16
			0.06	**23:00 ~ 00:00**	7.66	4.47	0.00	1.91	0.64	0.64	0.64	0.64	0.00	0.64	0.64	0.64	0.64	0.00	1.28	1.28	0.64	0.00	22.33
				Whole Day Total (veh*km)	213.73	112.29	3.19	62.52	26.80	14.04	15.31	12.12	0.00	14.04	10.85	10.85	12.76	0.00	35.73	28.07	12.76	0.00	585.05
192	Sung On Street	NB	0.09	**00:00 ~ 01:00**	0.90	0.90	0.00	0.90	0.90	0.00	0.00	0.00	0.00	0.00	0.00	0.00	0.00	0.00	0.00	0.90	0.00	0.00	4.48
			0.09	**01:00 ~ 02:00**	0.90	0.90	0.00	0.90	0.90	0.00	0.00	0.00	0.00	0.00	0.00	0.00	0.00	0.00	0.00	0.90	0.00	0.00	4.48
			0.09	**02:00 ~ 03:00**	0.90	0.90	0.00	0.90	0.00	0.00	0.00	0.00	0.00	0.00	0.00	0.00	0.00	0.00	0.00	0.00	0.00	0.00	2.69
			0.09	**03:00 ~ 04:00**	0.90	0.90	0.00	0.90	0.00	0.00	0.00	0.00	0.00	0.00	0.00	0.00	0.00	0.00	0.00	0.00	0.00	0.00	2.69
			0.09	**04:00 ~ 05:00**	0.90	0.90	0.00	0.90	0.00	0.00	0.00	0.00	0.00	0.00	0.00	0.00	0.00	0.00	0.00	0.00	0.00	0.00	2.69
			0.09	**05:00 ~ 06:00**	0.90	0.90	0.00	0.90	0.00	0.00	0.00	0.00	0.00	0.00	0.00	0.00	0.00	0.00	0.00	0.00	0.00	0.00	2.69
			0.09	**06:00 ~ 07:00**	0.90	0.90	0.00	0.90	0.90	0.00	0.00	0.00	0.00	0.00	0.00	0.00	0.00	0.00	0.00	0.90	0.00	0.00	4.48
			0.09	**07:00 ~ 08:00**	1.79	0.90	0.00	0.90	0.90	0.00	0.00	0.00	0.00	0.00	0.00	0.00	0.00	0.00	0.00	0.90	0.00	0.00	5.37
			0.09	**08:00 ~ 09:00**	2.69	1.79	0.00	0.90	0.90	0.00	0.00	0.00	0.00	0.00	0.00	0.00	0.00	0.00	0.00	0.90	0.00	0.00	7.16
			0.09	**09:00 ~ 10:00**	1.79	0.90	0.00	0.90	0.90	0.00	0.00	0.00	0.00	0.00	0.00	0.00	0.00	0.00	0.00	0.90	0.00	0.00	5.37
			0.09	**10:00 ~ 11:00**	1.79	0.90	0.00	0.90	0.90	0.00	0.00	0.00	0.00	0.00	0.00	0.00	0.00	0.00	0.00	0.90	0.00	0.00	5.37
			0.09	**11:00 ~ 12:00**	2.69	0.90	0.00	0.90	0.90	0.00	0.00	0.00	0.00	0.00	0.00	0.00	0.00	0.00	0.00	0.90	0.00	0.00	6.27
			0.09	**12:00 ~ 13:00**	0.90	0.90	0.00	0.90	0.90	0.00	0.00	0.00	0.00	0.00	0.00	0.00	0.00	0.00	0.00	0.90	0.00	0.00	4.48
			0.09	**13:00 ~ 14:00**	0.90	0.90	0.00	0.90	0.90	0.00	0.00	0.00	0.00	0.00	0.00	0.00	0.00	0.00	0.00	0.90	0.00	0.00	4.48
			0.09	**14:00 ~ 15:00**	0.90	0.90	0.00	0.90	0.90	0.00	0.00	0.00	0.00	0.00	0.00	0.00	0.00	0.00	0.00	0.90	0.00	0.00	4.48
			0.09	**15:00 ~ 16:00**	0.90	0.90	0.00	0.90	0.90	0.00	0.00	0.00	0.00	0.00	0.00	0.00	0.00	0.00	0.00	0.90	0.00	0.00	4.48
			0.09	**16:00 ~ 17:00**	0.90	0.90	0.00	0.90	0.90	0.00	0.00	0.00	0.00	0.00	0.00	0.00	0.00	0.00	0.00	0.90	0.00	0.00	4.48
			0.09	**17:00 ~ 18:00**	0.90	0.90	0.00	0.90	0.90	0.00	0.00	0.00	0.00	0.00	0.00	0.00	0.00	0.00	0.00	0.90	0.00	0.00	4.48
			0.09	**18:00 ~ 19:00**	0.90	0.90	0.00	0.90	0.90	0.00	0.00	0.00	0.00	0.00	0.00	0.00	0.00	0.00	0.00	0.90	0.00	0.00	4.48
			0.09	**19:00 ~ 20:00**	0.90	0.90	0.00	0.90	0.90	0.00	0.00	0.00	0.00	0.00	0.00	0.00	0.00	0.00	0.00	0.90	0.00	0.00	4.48
			0.09	**20:00 ~ 21:00**	0.90	0.90	0.00	0.90	0.90	0.00	0.00	0.00	0.00	0.00	0.00	0.00	0.00	0.00	0.00	0.90	0.00	0.00	4.48
			0.09	**21:00 ~ 22:00**	0.90	0.90	0.00	0.90	0.90	0.00	0.00	0.00	0.00	0.00	0.00	0.00	0.00	0.00	0.00	0.90	0.00	0.00	4.48
			0.09	**22:00 ~ 23:00**	0.90	0.90	0.00	0.90	0.90	0.00	0.00	0.00	0.00	0.00	0.00	0.00	0.00	0.00	0.00	0.90	0.00	0.00	4.48
			0.09	**23:00 ~ 00:00**	0.90	0.90	0.00	0.90	0.90	0.00	0.00	0.00	0.00	0.00	0.00	0.00	0.00	0.00	0.00	0.90	0.00	0.00	4.48
				Whole Day Total (veh*km)	27.75	22.38	0.00	21.48	17.90	0.00	0.00	0.00	0.00	0.00	0.00	0.00	0.00	0.00	0.00	17.90	0.00	0.00	107.40

Road No.	Road Name	Bound	Road Length (km)	Hour	PC	TAXI	LGV3	LGV4	LGV6	HGV7	HGV8	PLB	PV4	PV5	NFB6	NFB7	NFB8	FBSD	FBDD	MC	HGV9	NFB9	Total
193	Sung On Street	SB	0.09	**00:00 ~ 01:00**	1.79	0.90	0.00	0.90	0.90	0.00	0.00	0.00	0.00	0.00	0.00	0.00	0.00	0.00	0.00	0.90	0.00	0.00	5.37
			0.09	**01:00 ~ 02:00**	0.90	0.90	0.00	0.90	0.90	0.00	0.00	0.00	0.00	0.00	0.00	0.00	0.00	0.00	0.00	0.90	0.00	0.00	4.48
			0.09	**02:00 ~ 03:00**	0.90	0.90	0.00	0.90	0.90	0.00	0.00	0.00	0.00	0.00	0.00	0.00	0.00	0.00	0.00	0.90	0.00	0.00	4.48
			0.09	**03:00 ~ 04:00**	0.90	0.90	0.00	0.90	0.90	0.00	0.00	0.00	0.00	0.00	0.00	0.00	0.00	0.00	0.00	0.00	0.00	0.00	3.58
			0.09	**04:00 ~ 05:00**	0.90	0.90	0.00	0.90	0.90	0.00	0.00	0.00	0.00	0.00	0.00	0.00	0.00	0.00	0.00	0.00	0.00	0.00	3.58
			0.09	**05:00 ~ 06:00**	0.90	0.90	0.00	0.90	0.90	0.00	0.00	0.00	0.00	0.00	0.00	0.00	0.00	0.00	0.00	0.90	0.00	0.00	4.48
			0.09	**06:00 ~ 07:00**	1.79	0.90	0.00	0.90	0.90	0.00	0.00	0.00	0.00	0.00	0.00	0.00	0.00	0.00	0.00	0.90	0.00	0.00	5.37
			0.09	**07:00 ~ 08:00**	2.69	1.79	0.00	0.90	0.90	0.90	0.90	0.00	0.00	0.90	0.00	0.00	0.00	0.00	0.00	0.90	0.00	0.00	9.85
			0.09	**08:00 ~ 09:00**	3.58	1.79	0.00	1.79	0.90	0.90	0.90	0.00	0.00	0.90	0.00	0.00	0.00	0.00	0.00	0.90	0.00	0.00	11.64
			0.09	**09:00 ~ 10:00**	2.69	1.79	0.00	1.79	0.90	0.90	0.90	0.00	0.00	0.90	0.00	0.00	0.00	0.00	0.00	0.90	0.00	0.00	10.74
			0.09	**10:00 ~ 11:00**	2.69	1.79	0.00	1.79	0.90	0.90	0.90	0.00	0.00	0.90	0.00	0.00	0.00	0.00	0.00	0.90	0.00	0.00	10.74
			0.09	**11:00 ~ 12:00**	2.69	1.79	0.00	1.79	0.90	0.90	0.90	0.00	0.00	0.90	0.00	0.00	0.00	0.00	0.00	0.90	0.00	0.00	10.74
			0.09	**12:00 ~ 13:00**	6.27	3.58	0.00	0.90	0.90	0.00	0.90	0.00	0.00	0.90	0.00	0.00	0.90	0.00	0.00	0.90	0.00	0.00	15.22
			0.09	**13:00 ~ 14:00**	6.27	3.58	0.00	0.90	0.90	0.00	0.90	0.00	0.00	0.90	0.00	0.00	0.90	0.00	0.00	0.90	0.00	0.00	15.22
			0.09	**14:00 ~ 15:00**	7.16	3.58	0.00	0.90	0.90	0.00	0.90	0.00	0.00	0.90	0.00	0.00	0.90	0.00	0.00	0.90	0.00	0.00	16.11
			0.09	**15:00 ~ 16:00**	7.16	3.58	0.00	0.90	0.90	0.00	0.90	0.00	0.00	0.90	0.00	0.00	0.90	0.00	0.00	0.90	0.00	0.00	16.11
			0.09	**16:00 ~ 17:00**	7.16	3.58	0.00	0.90	0.90	0.00	0.90	0.00	0.00	0.90	0.00	0.00	0.90	0.00	0.00	0.90	0.00	0.00	16.11
			0.09	**17:00 ~ 18:00**	7.16	3.58	0.00	0.90	0.90	0.00	0.90	0.00	0.00	0.90	0.00	0.00	0.90	0.00	0.00	0.90	0.00	0.00	16.11
			0.09	**18:00 ~ 19:00**	7.16	3.58	0.00	0.90	0.90	0.00	0.90	0.00	0.00	0.90	0.00	0.00	0.90	0.00	0.00	0.90	0.00	0.00	16.11
			0.09	**19:00 ~ 20:00**	6.27	3.58	0.00	0.90	0.90	0.00	0.90	0.00	0.00	0.90	0.00	0.00	0.90	0.00	0.00	0.90	0.00	0.00	15.22
			0.09	**20:00 ~ 21:00**	5.37	2.69	0.00	0.90	0.90	0.00	0.90	0.00	0.00	0.90	0.00	0.00	0.90	0.00	0.00	0.90	0.00	0.00	13.43
			0.09	**21:00 ~ 22:00**	5.37	2.69	0.00	0.90	0.90	0.00	0.90	0.00	0.00	0.90	0.00	0.00	0.90	0.00	0.00	0.90	0.00	0.00	13.43
			0.09	**22:00 ~ 23:00**	5.37	2.69	0.00	0.90	0.90	0.00	0.90	0.00	0.00	0.90	0.00	0.00	0.90	0.00	0.00	0.90	0.00	0.00	13.43
			0.09	**23:00 ~ 00:00**	4.48	2.69	0.00	0.90	0.90	0.00	0.90	0.00	0.00	0.90	0.00	0.00	0.90	0.00	0.00	0.90	0.00	0.00	12.53
				Whole Day Total (veh*km)	97.56	54.60	0.00	25.06	21.48	4.48	15.22	0.00	0.00	15.22	0.00	0.00	10.74	0.00	0.00	19.69	0.00	0.00	264.03
194	Sung On Street	NB	0.24	**00:00 ~ 01:00**	4.74	2.37	0.00	2.37	2.37	0.00	0.00	0.00	0.00	0.00	0.00	0.00	0.00	0.00	2.37	2.37	0.00	0.00	16.58
			0.24	**01:00 ~ 02:00**	4.74	2.37	0.00	2.37	2.37	0.00	0.00	0.00	0.00	0.00	0.00	0.00	0.00	0.00	0.00	2.37	0.00	0.00	14.21
			0.24	**02:00 ~ 03:00**	2.37	2.37	0.00	2.37	2.37	0.00	0.00	0.00	0.00	0.00	0.00	0.00	0.00	0.00	0.00	2.37	0.00	0.00	11.84
			0.24	**03:00 ~ 04:00**	2.37	2.37	0.00	2.37	2.37	0.00	0.00	0.00	0.00	0.00	0.00	0.00	0.00	0.00	0.00	2.37	0.00	0.00	11.84
			0.24	**04:00 ~ 05:00**	2.37	2.37	0.00	2.37	2.37	0.00	0.00	0.00	0.00	0.00	0.00	0.00	0.00	0.00	0.00	2.37	0.00	0.00	11.84
			0.24	**05:00 ~ 06:00**	2.37	2.37	0.00	2.37	2.37	0.00	0.00	0.00	0.00	0.00	0.00	0.00	0.00	0.00	2.37	2.37	0.00	0.00	14.21
			0.24	**06:00 ~ 07:00**	4.74	2.37	0.00	2.37	2.37	0.00	0.00	2.37	0.00	0.00	0.00	0.00	0.00	0.00	2.37	2.37	0.00	0.00	18.94
			0.24	**07:00 ~ 08:00**	9.47	4.74	0.00	2.37	2.37	2.37	2.37	2.37	0.00	2.37	0.00	0.00	0.00	0.00	2.37	2.37	0.00	0.00	33.15
			0.24	**08:00 ~ 09:00**	11.84	7.10	0.00	4.74	2.37	2.37	2.37	2.37	0.00	2.37	0.00	0.00	0.00	0.00	2.37	2.37	0.00	0.00	40.26
			0.24	**09:00 ~ 10:00**	11.84	7.10	0.00	2.37	2.37	2.37	2.37	2.37	0.00	2.37	0.00	0.00	0.00	0.00	2.37	2.37	0.00	0.00	37.89
			0.24	**10:00 ~ 11:00**	11.84	4.74	0.00	2.37	2.37	2.37	2.37	2.37	0.00	2.37	0.00	0.00	0.00	0.00	2.37	2.37	0.00	0.00	35.52
			0.24	**11:00 ~ 12:00**	11.84	7.10	0.00	2.37	2.37	2.37	2.37	2.37	0.00	2.37	0.00	0.00	0.00	0.00	2.37	2.37	0.00	0.00	37.89
			0.24	**12:00 ~ 13:00**	9.47	4.74	0.00	2.37	2.37	0.00	2.37	0.00	0.00	2.37	0.00	0.00	0.00	0.00	0.00	2.37	0.00	0.00	26.05
			0.24	**13:00 ~ 14:00**	9.47	4.74	0.00	2.37	2.37	0.00	2.37	0.00	0.00	2.37	0.00	0.00	0.00	0.00	0.00	2.37	0.00	0.00	26.05
			0.24	**14:00 ~ 15:00**	9.47	4.74	0.00	2.37	2.37	0.00	2.37	0.00	0.00	2.37	0.00	0.00	0.00	0.00	0.00	2.37	0.00	0.00	26.05
			0.24	**15:00 ~ 16:00**	9.47	4.74	0.00	2.37	2.37	0.00	2.37	0.00	0.00	2.37	0.00	0.00	0.00	0.00	0.00	2.37	0.00	0.00	26.05
			0.24	**16:00 ~ 17:00**	9.47	4.74	0.00	2.37	2.37	0.00	2.37	0.00	0.00	2.37	0.00	0.00	0.00	0.00	0.00	2.37	0.00	0.00	26.05
			0.24	**17:00 ~ 18:00**	9.47	4.74	0.00	2.37	2.37	0.00	2.37	0.00	0.00	2.37	0.00	0.00	0.00	0.00	0.00	2.37	0.00	0.00	26.05
			0.24	**18:00 ~ 19:00**	9.47	4.74	0.00	2.37	2.37	0.00	2.37	0.00	0.00	2.37	0.00	0.00	0.00	0.00	0.00	2.37	0.00	0.00	26.05
			0.24	**19:00 ~ 20:00**	9.47	4.74	0.00	2.37	2.37	0.00	2.37	0.00	0.00	2.37	0.00	0.00	0.00	0.00	0.00	2.37	0.00	0.00	26.05
			0.24	**20:00 ~ 21:00**	7.10	4.74	0.00	2.37	2.37	0.00	2.37	0.00	0.00	2.37	0.00	0.00	0.00	0.00	0.00	2.37	0.00	0.00	23.68
			0.24	**21:00 ~ 22:00**	7.10	4.74	0.00	2.37	2.37	0.00	2.37	0.00	0.00	2.37	0.00	0.00	0.00	0.00	0.00	2.37	0.00	0.00	23.68
			0.24	**22:00 ~ 23:00**	7.10	4.74	0.00	2.37	2.37	0.00	2.37	0.00	0.00	2.37	0.00	0.00	0.00	0.00	0.00	2.37	0.00	0.00	23.68
			0.24	**23:00 ~ 00:00**	7.10	4.74	0.00	2.37	2.37	0.00	2.37	0.00	0.00	2.37	0.00	0.00	0.00	0.00	0.00	2.37	0.00	0.00	23.68
				Whole Day Total (veh*km)	184.70	104.19	0.00	59.20	56.83	11.84	40.26	14.21	0.00	40.26	0.00	0.00	0.00	0.00	18.94	56.83	0.00	0.00	587.26
195	Sung On Street	SB	0.24	**00:00 ~ 01:00**	2.37	2.37	0.00	2.37	0.00	0.00	0.00	0.00	0.00	0.00	0.00	0.00	0.00	0.00	2.37	2.37	0.00	0.00	11.84
			0.24	**01:00 ~ 02:00**	2.37	2.37	0.00	2.37	0.00	0.00	0.00	0.00	0.00	0.00	0.00	0.00	0.00	0.00	2.37	2.37	0.00	0.00	11.84
			0.24	**02:00 ~ 03:00**	2.37	2.37	0.00	0.00	0.00	0.00	0.00	0.00	0.00	0.00	0.00	0.00	0.00	0.00	2.37	0.00	0.00	0.00	7.10
			0.24	**03:00 ~ 04:00**	2.37	2.37	0.00	0.00	0.00	0.00	0.00	0.00	0.00	0.00	0.00	0.00	0.00	0.00	2.37	0.00	0.00	0.00	7.10
			0.24	**04:00 ~ 05:00**	2.37	2.37	0.00	0.00	0.00	0.00	0.00	0.00	0.00	0.00	0.00	0.00	0.00	0.00	2.37	0.00	0.00	0.00	7.10
			0.24	**05:00 ~ 06:00**	2.37	2.37	0.00	0.00	0.00	0.00	0.00	0.00	0.00	0.00	0.00	0.00	0.00	0.00	2.37	0.00	0.00	0.00	7.10
			0.24	**06:00 ~ 07:00**	2.37	2.37	0.00	2.37	0.00	0.00	0.00	2.37	0.00	0.00	0.00	0.00	0.00	0.00	2.37	2.37	0.00	0.00	14.21
			0.24	**07:00 ~ 08:00**	4.74	2.37	0.00	2.37	2.37	0.00	0.00	2.37	0.00	0.00	0.00	0.00	0.00	0.00	2.37	2.37	0.00	0.00	18.94
			0.24	**08:00 ~ 09:00**	4.74	2.37	0.00	2.37	2.37	0.00	0.00	2.37	0.00	0.00	0.00	0.00	0.00	0.00	2.37	2.37	0.00	0.00	18.94
			0.24	**09:00 ~ 10:00**	4.74	2.37	0.00	2.37	2.37	0.00	0.00	2.37	0.00	0.00	0.00	0.00	0.00	0.00	2.37	2.37	0.00	0.00	18.94
			0.24	**10:00 ~ 11:00**	4.74	2.37	0.00	2.37	2.37	0.00	0.00	2.37	0.00	0.00	0.00	0.00	0.00	0.00	2.37	2.37	0.00	0.00	18.94
			0.24	**11:00 ~ 12:00**	4.74	2.37	0.00	2.37	2.37	0.00	0.00	2.37	0.00	0.00	0.00	0.00	0.00	0.00	2.37	2.37	0.00	0.00	18.94
			0.24	**12:00 ~ 13:00**	7.10	2.37	0.00	2.37	2.37	0.00	0.00	2.37	0.00	0.00	0.00	0.00	0.00	0.00	2.37	2.37	0.00	0.00	21.31
			0.24	**13:00 ~ 14:00**	7.10	4.74	0.00	2.37	2.37	0.00	0.00	2.37	0.00	0.00	0.00	0.00	0.00	0.00	2.37	2.37	0.00	0.00	23.68
			0.24	**14:00 ~ 15:00**	7.10	4.74	0.00	2.37	2.37	0.00	0.00	2.37	0.00	0.00	0.00	0.00	0.00	0.00	2.37	2.37	0.00	0.00	23.68
			0.24	**15:00 ~ 16:00**	7.10	4.74	0.00	2.37	2.37	0.00	0.00	2.37	0.00	0.00	0.00	0.00	0.00	0.00	2.37	2.37	0.00	0.00	23.68
			0.24	**16:00 ~ 17:00**	7.10	4.74	0.00	2.37	2.37	0.00	0.00	2.37	0.00	0.00	0.00	0.00	0.00	0.00	2.37	2.37	0.00	0.00	23.68
			0.24	**17:00 ~ 18:00**	7.10	4.74	0.00	2.37	2.37	0.00	0.00	2.37	0.00	0.00	0.00	0.00	0.00	0.00	2.37	2.37	0.00	0.00	23.68
			0.24	**18:00 ~ 19:00**	7.10	4.74	0.00	2.37	2.37	0.00	0.00	2.37	0.00	0.00	0.00	0.00	0.00	0.00	2.37	2.37	0.00	0.00	23.68
			0.24	**19:00 ~ 20:00**	7.10	4.74	0.00	2.37	2.37	0.00	0.00	2.37	0.00	0.00	0.00	0.00	0.00	0.00	2.37	2.37	0.00	0.00	23.68
			0.24	**20:00 ~ 21:00**	4.74	2.37	0.00	2.37	2.37	0.00	0.00	2.37	0.00	0.00	0.00	0.00	0.00	0.00	2.37	2.37	0.00	0.00	18.94
			0.24	**21:00 ~ 22:00**	4.74	2.37	0.00	2.37	2.37	0.00	0.00	2.37	0.00	0.00	0.00	0.00	0.00	0.00	2.37	2.37	0.00	0.00	18.94
			0.24	**22:00 ~ 23:00**	4.74	2.37	0.00	2.37	2.37	0.00	0.00	2.37	0.00	0.00	0.00	0.00	0.00	0.00	2.37	2.37	0.00	0.00	18.94
			0.24	**23:00 ~ 00:00**	4.74	2.37	0.00	2.37	2.37	0.00	0.00	2.37	0.00	0.00	0.00	0.00	0.00	0.00	2.37	2.37	0.00	0.00	18.94
				Whole Day Total (veh*km)	116.03	73.41	0.00	47.36	40.26	0.00	0.00	42.62	0.00	0.00	0.00	0.00	0.00	0.00	56.83	47.36	0.00	0.00	423.87
196	Bailey Street	EB	0.07	**00:00 ~ 01:00**	1.99	1.32	0.00	0.66	0.66	0.00	0.00	0.00	0.00	0.00	0.00	0.00	0.00	0.00	0.00	0.66	0.66	0.00	0.00	5.96
			0.07	**01:00 ~ 02:00**	1.32	0.66	0.00	0.66	0.66	0.00	0.00	0.00	0.00	0.00	0.00	0.00	0.00	0.00	0.00	0.66	0.66	0.00	0.00	4.63
			0.07	**02:00 ~ 03:00**	1.32	0.66	0.00	0.66	0.66	0.00	0.00	0.00	0.00	0.00	0.00	0.00	0.00	0.00	0.00	0.66	0.66	0.00	0.00	4.63
			0.07	**03:00 ~ 04:00**	0.66	0.66	0.00	0.66	0.66	0.00	0.00	0.00	0.00	0.00	0.00	0.00	0.00	0.00	0.00	0.66	0.66	0.00	0.00	3.97
			0.07	**04:00 ~ 05:00**	0.66	0.66	0.00	0.66	0.66	0.00	0.00	0.00	0.00	0.00	0.00	0.00	0.00	0.00	0.00	0.66	0.66	0.00	0.00	3.97
			0.07	**05:00 ~ 06:00**	1.32	0.66	0.00	0.66	0.66	0.00	0.00	0.00	0.00	0.00	0.00	0.00	0.00	0.00	0.00	0.66	0.66	0.00	0.00	4.63
			0.07	**06:00 ~ 07:00**	1.99	1.32	0.00	0.66	0.66	0.00	0.00	0.66	0.00	0.00	0.00	0.00	0.00	0.00	0.00	0.66	0.66	0.00	0.00	6.62
			0.07	**07:00 ~ 08:00**	3.31	1.99	0.00	0.66	0.66	0.66	0.66	0.66	0.00	0.66	0.00	0.00	0.66	0.00	1.32	0.66	0.00	0.00	11.92
			0.07	**08:00 ~ 09:00**	4.63	2.65	0.00	1.32	0.66	0.66	0.66	0.66	0.00	0.66	0.00	0.00	0.66	0.00	0.66	0.66	0.00	0.00	13.90
			0.07	**09:00 ~ 10:00**	3.97	1.99	0.00	1.32	0.66	0.66	0.66	0.66	0.00	0.66	0.00	0.00	0.66	0.00	0.66	0.66	0.00	0.00	12.58
			0.07	**10:00 ~ 11:00**	3.97	1.99	0.00	1.32	0.66	0.66	0.66	0.66	0.00	0.66	0.00	0.00	0.66	0.00	0.66	0.66	0.00	0.00	12.58
			0.07	**11:00 ~ 12:00**	3.97	1.99	0.00	1.32	0.66	0.66	0.66	0.66	0.00	0.66	0.00	0.00	0.66	0.00	0.66	0.66	0.00	0.00	12.58
			0.07	**12:00 ~ 13:00**	0.00	0.00	0.00	0.66	0.66	0.00	0.00	0.66	0.00	0.00	0.00	0.00	0.00	0.00	0.66	0.00	0.00	0.00	2.65
			0.07	**13:00 ~ 14:00**	0.00	0.00	0.00	0.66	0.66	0.00	0.00	0.66	0.00	0.00	0.00	0.00	0.00	0.00	0.66	0.00	0.00	0.00	2.65
			0.07	**14:00 ~ 15:00**	0.00	0.00	0.00	0.66	0.66	0.00	0.00	0.66	0.00	0.00	0.00	0.00	0.00	0.00	0.66	0.00	0.00	0.00	2.65
			0.07	**15:00 ~ 16:00**	0.00	0.00	0.00	0.66	0.66	0.00	0.00	0.66	0.00	0.00	0.00	0.00	0.00	0.00	0.66	0.00	0.00	0.00	2.65
			0.07	**16:00 ~ 17:00**	0.00	0.00	0.00	0.66	0.66	0.00	0.00	0.66	0.00	0.00	0.00	0.00	0.00	0.00	0.66	0.00	0.00	0.00	2.65
			0.07	**17:00 ~ 18:00**	0.00	0.00	0.00	0.66	0.66	0.00	0.00	0.66	0.00	0.00	0.00	0.00	0.00	0.00	0.66	0.00	0.00	0.00	2.65
			0.07	**18:00 ~ 19:00**	0.00	0.00	0.00	0.66	0.66	0.00	0.00	0.66	0.00	0.00	0.00	0.00	0.00	0.00	0.66	0.00	0.00	0.00	2.65
			0.07	**19:00 ~ 20:00**	0.00	0.00	0.00	0.66	0.66	0.00	0.00	0.66	0.00	0.00	0.00	0.00	0.00	0.00	0.66	0.00	0.00	0.00	2.65
			0.07	**20:00 ~ 21:00**	0.00	0.00	0.00	0.66	0.66	0.00	0.00	0.66	0.00	0.00	0.00	0.00	0.00	0.00	0.66	0.00	0.00	0.00	2.65
			0.07	**21:00 ~ 22:00**	0.00	0.00	0.00	0.66	0.66	0.00	0.00	0.66	0.00	0.00	0.00	0.00	0.00	0.00	0.66	0.00	0.00	0.00	2.65
			0.07	**22:00 ~ 23:00**	0.00	0.00	0.00	0.66	0.66	0.00	0.00	0.66	0.00	0.00	0.00	0.00	0.00	0.00	0.66	0.00	0.00	0.00	2.65
			0.07	**23:00 ~ 00:00**	0.00	0.00	0.00	0.66	0.66	0.00	0.00	0.66	0.00	0.00	0.00	0.00	0.00	0.00	0.66	0.00	0.00	0.00	2.65
				Whole Day Total (veh*km)	29.13	16.55	0.00	18.54	15.89	3.31	3.31	11.92	0.00	3.31	0.00	0.00	3.31	0.00	16.55	7.94	0.00	0.00	129.75

Road No.	Road Name	Bound	Road Length (km)	Hour	PC	TAXI	LGV3	LGV4	LGV6	HGV7	HGV8	PLB	PV4	PV5	NFB6	NFB7	NFB8	FBSD	FBDD	MC	HGV9	NFB9	Total
197	Bailey Street	WB	0.07	**00:00 ~ 01:00**	6.62	3.31	0.00	1.99	0.66	0.66	0.66	0.66	0.00	0.66	0.00	0.00	0.66	0.00	0.66	1.32	0.66	0.00	18.54
			0.07	**01:00 ~ 02:00**	4.63	2.65	0.00	1.32	0.66	0.66	0.66	0.00	0.00	0.66	0.00	0.00	0.66	0.00	0.66	0.66	0.66	0.00	13.90
			0.07	**02:00 ~ 03:00**	3.31	1.99	0.00	1.32	0.66	0.66	0.66	0.00	0.00	0.66	0.00	0.00	0.00	0.00	0.66	0.66	0.00	0.00	10.59
			0.07	**03:00 ~ 04:00**	2.65	1.32	0.00	0.66	0.66	0.00	0.66	0.00	0.00	0.66	0.00	0.00	0.00	0.00	0.66	0.66	0.00	0.00	7.94
			0.07	**04:00 ~ 05:00**	2.65	1.32	0.00	0.66	0.66	0.00	0.66	0.00	0.00	0.66	0.00	0.00	0.00	0.00	0.66	0.66	0.00	0.00	7.94
			0.07	**05:00 ~ 06:00**	3.31	1.99	0.00	1.32	0.66	0.66	0.66	0.00	0.00	0.66	0.00	0.00	0.00	0.00	0.66	0.66	0.00	0.00	10.59
			0.07	**06:00 ~ 07:00**	6.62	3.31	0.00	1.99	0.66	0.66	0.66	0.66	0.00	0.66	0.00	0.00	0.66	0.00	1.99	1.32	0.66	0.00	19.86
			0.07	**07:00 ~ 08:00**	13.24	6.62	0.66	3.31	1.32	0.66	0.66	0.66	0.66	0.66	0.66	0.66	0.66	0.00	2.65	1.99	0.66	0.00	35.75
			0.07	**08:00 ~ 09:00**	16.55	8.61	0.66	4.63	1.99	0.66	0.66	0.66	0.66	0.66	0.66	0.66	0.66	0.00	1.99	1.99	0.66	0.00	42.37
			0.07	**09:00 ~ 10:00**	14.56	7.28	0.66	3.97	1.32	0.66	0.66	0.66	0.66	0.66	0.66	0.66	0.66	0.00	1.99	1.99	0.66	0.00	37.73
			0.07	**10:00 ~ 11:00**	13.90	7.28	0.66	3.97	1.32	0.66	0.66	0.66	0.66	0.66	0.66	0.66	0.66	0.00	1.99	1.99	0.66	0.00	37.07
			0.07	**11:00 ~ 12:00**	15.23	7.94	0.66	3.97	1.32	0.66	0.66	0.66	0.66	0.66	0.66	0.66	0.66	0.00	1.99	1.99	0.66	0.00	39.06
			0.07	**12:00 ~ 13:00**	7.94	3.97	0.00	1.99	0.66	0.66	0.66	0.66	0.00	0.66	0.66	0.00	0.66	0.00	1.99	1.32	0.66	0.00	22.51
			0.07	**13:00 ~ 14:00**	7.94	3.97	0.00	1.99	1.32	0.66	0.66	0.66	0.00	0.66	0.66	0.00	0.66	0.00	1.99	1.32	0.66	0.00	23.17
			0.07	**14:00 ~ 15:00**	7.94	3.97	0.00	1.99	1.32	0.66	0.66	0.66	0.00	0.66	0.66	0.00	0.66	0.00	1.99	1.32	0.66	0.00	23.17
			0.07	**15:00 ~ 16:00**	7.94	3.97	0.00	1.99	1.32	0.66	0.66	0.66	0.00	0.66	0.66	0.00	0.66	0.00	1.99	1.32	0.66	0.00	23.17
			0.07	**16:00 ~ 17:00**	8.61	4.63	0.00	2.65	1.32	0.66	0.66	0.66	0.00	0.66	0.66	0.00	0.66	0.00	1.99	1.32	0.66	0.00	25.16
			0.07	**17:00 ~ 18:00**	8.61	4.63	0.00	2.65	1.32	0.66	0.66	0.66	0.00	0.66	0.66	0.00	0.66	0.00	1.99	1.32	0.66	0.00	25.16
			0.07	**18:00 ~ 19:00**	8.61	4.63	0.00	2.65	1.32	0.66	0.66	0.66	0.00	0.66	0.66	0.00	0.66	0.00	1.99	1.32	0.66	0.00	25.16
			0.07	**19:00 ~ 20:00**	7.94	3.97	0.00	1.99	1.32	0.66	0.66	0.66	0.00	0.66	0.66	0.00	0.66	0.00	1.99	1.32	0.66	0.00	23.17
			0.07	**20:00 ~ 21:00**	6.62	3.31	0.00	1.99	0.66	0.66	0.66	0.66	0.00	0.66	0.66	0.00	0.66	0.00	1.32	0.66	0.66	0.00	19.20
			0.07	**21:00 ~ 22:00**	6.62	3.31	0.00	1.99	0.66	0.66	0.66	0.66	0.00	0.66	0.66	0.00	0.66	0.00	1.32	1.32	0.66	0.00	19.86
			0.07	**22:00 ~ 23:00**	6.62	3.31	0.00	1.99	0.66	0.66	0.66	0.66	0.00	0.66	0.66	0.00	0.66	0.00	1.32	0.66	0.66	0.00	19.20
			0.07	**23:00 ~ 00:00**	5.30	2.65	0.00	1.32	0.66	0.66	0.66	0.66	0.00	0.66	0.66	0.00	0.66	0.00	1.32	0.66	0.66	0.00	16.55
				Whole Day Total (veh*km)	193.97	99.96	3.31	54.28	24.49	14.56	15.89	12.58	3.31	15.89	11.25	3.31	13.24	0.00	37.73	29.79	13.24	0.00	546.81
198	Chi Kiang Street	NB	0.32	**00:00 ~ 01:00**	3.18	3.18	0.00	0.00	0.00	0.00	0.00	0.00	0.00	0.00	0.00	0.00	0.00	0.00	0.00	0.00	0.00	0.00	6.36
			0.32	**01:00 ~ 02:00**	3.18	3.18	0.00	0.00	0.00	0.00	0.00	0.00	0.00	0.00	0.00	0.00	0.00	0.00	0.00	0.00	0.00	0.00	6.36
			0.32	**02:00 ~ 03:00**	3.18	3.18	0.00	0.00	0.00	0.00	0.00	0.00	0.00	0.00	0.00	0.00	0.00	0.00	0.00	0.00	0.00	0.00	6.36
			0.32	**03:00 ~ 04:00**	3.18	3.18	0.00	0.00	0.00	0.00	0.00	0.00	0.00	0.00	0.00	0.00	0.00	0.00	0.00	0.00	0.00	0.00	6.36
			0.32	**04:00 ~ 05:00**	3.18	3.18	0.00	0.00	0.00	0.00	0.00	0.00	0.00	0.00	0.00	0.00	0.00	0.00	0.00	0.00	0.00	0.00	6.36
			0.32	**05:00 ~ 06:00**	3.18	3.18	0.00	0.00	0.00	0.00	0.00	0.00	0.00	0.00	0.00	0.00	0.00	0.00	0.00	0.00	0.00	0.00	6.36
			0.32	**06:00 ~ 07:00**	3.18	3.18	0.00	0.00	0.00	0.00	0.00	0.00	0.00	0.00	0.00	0.00	0.00	0.00	0.00	0.00	0.00	0.00	6.36
			0.32	**07:00 ~ 08:00**	3.18	3.18	0.00	3.18	0.00	0.00	0.00	0.00	0.00	0.00	0.00	0.00	0.00	0.00	0.00	3.18	0.00	0.00	12.72
			0.32	**08:00 ~ 09:00**	6.36	3.18	0.00	3.18	0.00	0.00	0.00	0.00	0.00	0.00	0.00	0.00	0.00	0.00	0.00	3.18	0.00	0.00	15.91
			0.32	**09:00 ~ 10:00**	3.18	3.18	0.00	3.18	0.00	0.00	0.00	0.00	0.00	0.00	0.00	0.00	0.00	0.00	0.00	3.18	0.00	0.00	12.72
			0.32	**10:00 ~ 11:00**	3.18	3.18	0.00	3.18	0.00	0.00	0.00	0.00	0.00	0.00	0.00	0.00	0.00	0.00	0.00	3.18	0.00	0.00	12.72
			0.32	**11:00 ~ 12:00**	3.18	3.18	0.00	3.18	0.00	0.00	0.00	0.00	0.00	0.00	0.00	0.00	0.00	0.00	0.00	3.18	0.00	0.00	12.72
			0.32	**12:00 ~ 13:00**	3.18	3.18	0.00	3.18	0.00	0.00	0.00	0.00	0.00	0.00	0.00	0.00	0.00	0.00	0.00	3.18	0.00	0.00	12.72
			0.32	**13:00 ~ 14:00**	3.18	3.18	0.00	3.18	0.00	0.00	0.00	0.00	0.00	0.00	0.00	0.00	0.00	0.00	0.00	3.18	0.00	0.00	12.72
			0.32	**14:00 ~ 15:00**	3.18	3.18	0.00	3.18	0.00	0.00	0.00	0.00	0.00	0.00	0.00	0.00	0.00	0.00	0.00	3.18	0.00	0.00	12.72
			0.32	**15:00 ~ 16:00**	3.18	3.18	0.00	3.18	0.00	0.00	0.00	0.00	0.00	0.00	0.00	0.00	0.00	0.00	0.00	3.18	0.00	0.00	12.72
			0.32	**16:00 ~ 17:00**	3.18	3.18	0.00	3.18	0.00	0.00	0.00	0.00	0.00	0.00	0.00	0.00	0.00	0.00	0.00	3.18	0.00	0.00	12.72
			0.32	**17:00 ~ 18:00**	3.18	3.18	0.00	3.18	0.00	0.00	0.00	0.00	0.00	0.00	0.00	0.00	0.00	0.00	0.00	3.18	0.00	0.00	12.72
			0.32	**18:00 ~ 19:00**	6.36	3.18	0.00	3.18	0.00	0.00	0.00	0.00	0.00	0.00	0.00	0.00	0.00	0.00	0.00	3.18	0.00	0.00	15.91
			0.32	**19:00 ~ 20:00**	3.18	3.18	0.00	3.18	0.00	0.00	0.00	0.00	0.00	0.00	0.00	0.00	0.00	0.00	0.00	3.18	0.00	0.00	12.72
			0.32	**20:00 ~ 21:00**	3.18	3.18	0.00	3.18	0.00	0.00	0.00	0.00	0.00	0.00	0.00	0.00	0.00	0.00	0.00	3.18	0.00	0.00	12.72
			0.32	**21:00 ~ 22:00**	3.18	3.18	0.00	3.18	0.00	0.00	0.00	0.00	0.00	0.00	0.00	0.00	0.00	0.00	0.00	3.18	0.00	0.00	12.72
			0.32	**22:00 ~ 23:00**	3.18	3.18	0.00	3.18	0.00	0.00	0.00	0.00	0.00	0.00	0.00	0.00	0.00	0.00	0.00	3.18	0.00	0.00	12.72
			0.32	**23:00 ~ 00:00**	3.18	3.18	0.00	3.18	0.00	0.00	0.00	0.00	0.00	0.00	0.00	0.00	0.00	0.00	0.00	3.18	0.00	0.00	12.72
				Whole Day Total (veh*km)	82.71	76.34	0.00	54.08	0.00	0.00	0.00	0.00	0.00	0.00	0.00	0.00	0.00	0.00	0.00	54.08	0.00	0.00	267.20
199	Chi Kiang Street	SB	0.32	**00:00 ~ 01:00**	3.18	3.18	0.00	3.18	3.18	0.00	0.00	0.00	0.00	0.00	0.00	0.00	0.00	0.00	3.18	3.18	0.00	0.00	19.09
			0.32	**01:00 ~ 02:00**	3.18	3.18	0.00	3.18	3.18	0.00	0.00	0.00	0.00	0.00	0.00	0.00	0.00	0.00	0.00	3.18	0.00	0.00	15.91
			0.32	**02:00 ~ 03:00**	3.18	3.18	0.00	3.18	0.00	0.00	0.00	0.00	0.00	0.00	0.00	0.00	0.00	0.00	0.00	3.18	0.00	0.00	12.72
			0.32	**03:00 ~ 04:00**	3.18	3.18	0.00	3.18	0.00	0.00	0.00	0.00	0.00	0.00	0.00	0.00	0.00	0.00	0.00	0.00	0.00	0.00	9.54
			0.32	**04:00 ~ 05:00**	3.18	3.18	0.00	3.18	0.00	0.00	0.00	0.00	0.00	0.00	0.00	0.00	0.00	0.00	0.00	0.00	0.00	0.00	9.54
			0.32	**05:00 ~ 06:00**	3.18	3.18	0.00	3.18	0.00	0.00	0.00	0.00	0.00	0.00	0.00	0.00	0.00	0.00	3.18	3.18	0.00	0.00	15.91
			0.32	**06:00 ~ 07:00**	3.18	3.18	0.00	3.18	3.18	0.00	0.00	3.18	0.00	0.00	0.00	0.00	0.00	0.00	3.18	3.18	0.00	0.00	22.27
			0.32	**07:00 ~ 08:00**	6.36	3.18	0.00	3.18	3.18	0.00	0.00	3.18	0.00	0.00	0.00	0.00	0.00	0.00	3.18	3.18	0.00	0.00	25.45
			0.32	**08:00 ~ 09:00**	9.54	6.36	0.00	3.18	3.18	0.00	0.00	3.18	0.00	0.00	0.00	0.00	0.00	0.00	3.18	3.18	0.00	0.00	31.81
			0.32	**09:00 ~ 10:00**	9.54	6.36	0.00	3.18	3.18	0.00	0.00	3.18	0.00	0.00	0.00	0.00	0.00	0.00	3.18	3.18	0.00	0.00	31.81
			0.32	**10:00 ~ 11:00**	9.54	6.36	0.00	3.18	3.18	0.00	0.00	3.18	0.00	0.00	0.00	0.00	0.00	0.00	3.18	3.18	0.00	0.00	31.81
			0.32	**11:00 ~ 12:00**	9.54	6.36	0.00	3.18	3.18	0.00	0.00	3.18	0.00	0.00	0.00	0.00	0.00	0.00	3.18	3.18	0.00	0.00	31.81
			0.32	**12:00 ~ 13:00**	6.36	3.18	0.00	3.18	3.18	0.00	0.00	3.18	0.00	0.00	0.00	0.00	0.00	0.00	3.18	3.18	0.00	0.00	25.45
			0.32	**13:00 ~ 14:00**	6.36	3.18	0.00	3.18	3.18	0.00	0.00	3.18	0.00	0.00	0.00	0.00	0.00	0.00	3.18	3.18	0.00	0.00	25.45
			0.32	**14:00 ~ 15:00**	6.36	3.18	0.00	3.18	3.18	0.00	0.00	3.18	0.00	0.00	0.00	0.00	0.00	0.00	3.18	3.18	0.00	0.00	25.45
			0.32	**15:00 ~ 16:00**	6.36	3.18	0.00	3.18	3.18	0.00	0.00	3.18	0.00	0.00	0.00	0.00	0.00	0.00	3.18	3.18	0.00	0.00	25.45
			0.32	**16:00 ~ 17:00**	6.36	3.18	0.00	3.18	3.18	0.00	0.00	3.18	0.00	0.00	0.00	0.00	0.00	0.00	3.18	3.18	0.00	0.00	25.45
			0.32	**17:00 ~ 18:00**	6.36	3.18	0.00	3.18	3.18	0.00	0.00	3.18	0.00	0.00	0.00	0.00	0.00	0.00	3.18	3.18	0.00	0.00	25.45
			0.32	**18:00 ~ 19:00**	6.36	3.18	0.00	3.18	3.18	0.00	0.00	3.18	0.00	0.00	0.00	0.00	0.00	0.00	3.18	3.18	0.00	0.00	25.45
			0.32	**19:00 ~ 20:00**	6.36	3.18	0.00	3.18	3.18	0.00	0.00	3.18	0.00	0.00	0.00	0.00	0.00	0.00	3.18	3.18	0.00	0.00	25.45
			0.32	**20:00 ~ 21:00**	6.36	3.18	0.00	3.18	3.18	0.00	0.00	0.00	0.00	0.00	0.00	0.00	0.00	0.00	3.18	3.18	0.00	0.00	22.27
			0.32	**21:00 ~ 22:00**	6.36	3.18	0.00	3.18	3.18	0.00	0.00	0.00	0.00	0.00	0.00	0.00	0.00	0.00	3.18	3.18	0.00	0.00	22.27
			0.32	**22:00 ~ 23:00**	6.36	3.18	0.00	3.18	3.18	0.00	0.00	0.00	0.00	0.00	0.00	0.00	0.00	0.00	3.18	3.18	0.00	0.00	22.27
			0.32	**23:00 ~ 00:00**	3.18	3.18	0.00	3.18	3.18	0.00	0.00	0.00	0.00	0.00	0.00	0.00	0.00	0.00	3.18	3.18	0.00	0.00	19.09
				Whole Day Total (veh*km)	139.96	89.07	0.00	76.34	63.62	0.00	0.00	44.53	0.00	0.00	0.00	0.00	0.00	0.00	63.62	69.98	0.00	0.00	547.13
200	Yuk Yat Street	NB	0.09	**00:00 ~ 01:00**	6.43	3.68	0.00	0.92	0.92	0.00	0.92	0.00	0.00	0.92	0.00	0.00	0.00	0.00	0.92	0.92	0.00	0.00	15.62
			0.09	**01:00 ~ 02:00**	4.60	2.76	0.00	0.92	0.92	0.00	0.92	0.00	0.00	0.92	0.00	0.00	0.00	0.00	0.00	0.92	0.00	0.00	11.95
			0.09	**02:00 ~ 03:00**	3.68	1.84	0.00	0.92	0.92	0.00	0.00	0.00	0.00	0.92	0.00	0.00	0.00	0.00	0.00	0.92	0.00	0.00	9.19
			0.09	**03:00 ~ 04:00**	2.76	1.84	0.00	0.92	0.92	0.00	0.00	0.00	0.00	0.00	0.00	0.00	0.00	0.00	0.00	0.92	0.00	0.00	7.35
			0.09	**04:00 ~ 05:00**	2.76	1.84	0.00	0.92	0.92	0.00	0.00	0.00	0.00	0.00	0.00	0.00	0.00	0.00	0.00	0.92	0.00	0.00	7.35
			0.09	**05:00 ~ 06:00**	3.68	1.84	0.00	0.92	0.92	0.00	0.00	0.00	0.00	0.92	0.00	0.00	0.00	0.00	0.92	0.92	0.00	0.00	10.11
			0.09	**06:00 ~ 07:00**	6.43	3.68	0.00	0.92	0.92	0.00	0.92	0.92	0.00	0.92	0.00	0.00	0.00	0.00	0.92	0.92	0.00	0.00	16.54
			0.09	**07:00 ~ 08:00**	12.87	6.43	0.00	1.84	0.92	0.92	0.92	0.92	0.00	0.92	0.92	0.92	0.92	0.00	0.92	1.84	0.92	0.00	32.17
			0.09	**08:00 ~ 09:00**	15.62	8.27	0.00	2.76	0.92	0.92	0.92	0.92	0.00	0.92	0.92	0.92	0.92	0.00	0.92	1.84	0.92	0.00	37.68
			0.09	**09:00 ~ 10:00**	13.79	7.35	0.00	2.76	0.92	0.92	0.92	0.92	0.00	0.92	0.92	0.92	0.92	0.00	0.92	1.84	0.92	0.00	34.92
			0.09	**10:00 ~ 11:00**	13.79	7.35	0.00	1.84	0.92	0.92	0.92	0.92	0.00	0.92	0.92	0.92	0.92	0.00	0.92	1.84	0.92	0.00	34.00
			0.09	**11:00 ~ 12:00**	13.79	7.35	0.00	2.76	0.92	0.92	0.92	0.92	0.00	0.92	0.92	0.92	0.92	0.00	0.92	1.84	0.92	0.00	34.92
			0.09	**12:00 ~ 13:00**	12.87	6.43	0.00	2.76	0.92	0.92	0.92	0.92	0.00	0.00	0.92	0.92	0.92	0.00	0.00	1.84	0.92	0.00	31.25
			0.09	**13:00 ~ 14:00**	12.87	6.43	0.00	2.76	0.92	0.92	0.92	0.92	0.00	0.00	0.92	0.92	0.92	0.00	0.00	1.84	0.92	0.00	31.25
			0.09	**14:00 ~ 15:00**	13.79	7.35	0.00	2.76	0.92	0.92	0.92	0.92	0.00	0.00	0.92	0.92	0.92	0.00	0.00	1.84	0.92	0.00	33.08
			0.09	**15:00 ~ 16:00**	13.79	7.35	0.00	2.76	0.92	0.92	0.92	0.92	0.00	0.00	0.92	0.92	0.92	0.00	0.00	1.84	0.92	0.00	33.08
			0.09	**16:00 ~ 17:00**	13.79	7.35	0.00	2.76	0.92	0.92	0.92	0.92	0.00	0.00	0.92	0.92	0.92	0.00	0.00	1.84	0.92	0.00	33.08
			0.09	**17:00 ~ 18:00**	13.79	7.35	0.00	2.76	0.92	0.92	0.92	0.92	0.00	0.00	0.92	0.92	0.92	0.00	0.00	1.84	0.92	0.00	33.08
			0.09	**18:00 ~ 19:00**	14.70	7.35	0.00	2.76	0.92	0.92	0.92	0.92	0.00	0.00	0.92	0.92	0.92	0.00	0.00	1.84	0.92	0.00	34.00
			0.09	**19:00 ~ 20:00**	12.87	6.43	0.00	2.76	0.92	0.92	0.92	0.92	0.00	0.00	0.92	0.92	0.92	0.00	0.00	1.84	0.92	0.00	31.25
			0.09	**20:00 ~ 21:00**	11.03	5.51	0.00	2.76	0.92	0.92	0.92	0.92	0.00	0.00	0.92	0.92	0.92	0.00	0.00	1.84	0.92	0.00	28.49
			0.09	**21:00 ~ 22:00**	11.95	6.43	0.00	2.76	0.92	0.92	0.92	0.92	0.00	0.00	0.92	0.92	0.92	0.00	0.00	1.84	0.92	0.00	30.33
			0.09	**22:00 ~ 23:00**	11.03	5.51	0.00	1.84	0.92	0.92	0.92	0.92	0.00	0.00	0.92	0.92	0.92	0.00	0.00	1.84	0.92	0.00	27.57
			0.09	**23:00 ~ 00:00**	9.19	4.60	0.00	1.84	0.92	0.92	0.92	0.92	0.00	0.00	0.92	0.92	0.92	0.00	0.00	0.92	0.92	0.00	23.89
				Whole Day Total (veh*km)	251.81	132.34	0.00	49.63	22.06	15.62	18.38	5.51	0.00	20.22	15.62	15.62	15.62	0.00	7.35	36.76	15.62	0.00	622.16

Road No.	Road Name	Bound	Road Length (km)	Hour	PC	TAXI	LGV3	LGV4	LGV6	HGV7	HGV8	PLB	PV4	PV5	NFB6	NFB7	NFB8	FBSD	FBDD	MC	HGV9	NFB9	Total
201	Yuk Yat Street	SB	0.09	**00:00 ~ 01:00**	0.92	0.92	0.00	0.92	0.92	0.00	0.00	0.00	0.00	0.00	0.00	0.00	0.00	0.00	0.00	0.92	0.00	0.00	4.60
			0.09	**01:00 ~ 02:00**	0.92	0.92	0.00	0.92	0.92	0.00	0.00	0.00	0.00	0.00	0.00	0.00	0.00	0.00	0.00	0.92	0.00	0.00	4.60
			0.09	**02:00 ~ 03:00**	0.92	0.92	0.00	0.92	0.00	0.00	0.00	0.00	0.00	0.00	0.00	0.00	0.00	0.00	0.00	0.92	0.00	0.00	3.68
			0.09	**03:00 ~ 04:00**	0.92	0.92	0.00	0.92	0.00	0.00	0.00	0.00	0.00	0.00	0.00	0.00	0.00	0.00	0.00	0.00	0.00	0.00	2.76
			0.09	**04:00 ~ 05:00**	0.92	0.92	0.00	0.92	0.00	0.00	0.00	0.00	0.00	0.00	0.00	0.00	0.00	0.00	0.00	0.00	0.00	0.00	2.76
			0.09	**05:00 ~ 06:00**	0.92	0.92	0.00	0.92	0.00	0.00	0.00	0.00	0.00	0.00	0.00	0.00	0.00	0.00	0.00	0.92	0.00	0.00	3.68
			0.09	**06:00 ~ 07:00**	0.92	0.92	0.00	0.92	0.92	0.00	0.00	0.00	0.00	0.00	0.00	0.00	0.00	0.00	0.00	0.92	0.00	0.00	4.60
			0.09	**07:00 ~ 08:00**	1.84	0.92	0.00	0.92	0.92	0.00	0.92	0.00	0.00	0.00	0.00	0.00	0.00	0.00	0.00	0.92	0.00	0.00	6.43
			0.09	**08:00 ~ 09:00**	2.76	1.84	0.00	0.92	0.92	0.00	0.92	0.00	0.00	0.00	0.00	0.00	0.00	0.00	0.00	0.92	0.00	0.00	8.27
			0.09	**09:00 ~ 10:00**	2.76	1.84	0.00	0.92	0.92	0.00	0.92	0.00	0.00	0.00	0.00	0.00	0.00	0.00	0.00	0.92	0.00	0.00	8.27
			0.09	**10:00 ~ 11:00**	2.76	1.84	0.00	0.92	0.92	0.00	0.92	0.00	0.00	0.00	0.00	0.00	0.00	0.00	0.00	0.92	0.00	0.00	8.27
			0.09	**11:00 ~ 12:00**	2.76	1.84	0.00	0.92	0.92	0.00	0.92	0.00	0.00	0.00	0.00	0.00	0.00	0.00	0.00	0.92	0.00	0.00	8.27
			0.09	**12:00 ~ 13:00**	1.84	0.92	0.00	0.92	0.92	0.00	0.92	0.92	0.00	0.00	0.00	0.00	0.00	0.00	0.92	0.92	0.00	0.00	8.27
			0.09	**13:00 ~ 14:00**	1.84	0.92	0.00	0.92	0.92	0.00	0.92	0.92	0.00	0.00	0.00	0.00	0.00	0.00	0.92	0.92	0.00	0.00	8.27
			0.09	**14:00 ~ 15:00**	1.84	0.92	0.00	0.92	0.92	0.00	0.92	0.92	0.00	0.00	0.00	0.00	0.00	0.00	0.92	0.92	0.00	0.00	8.27
			0.09	**15:00 ~ 16:00**	1.84	0.92	0.00	0.92	0.92	0.00	0.92	0.92	0.00	0.00	0.00	0.00	0.00	0.00	0.92	0.92	0.00	0.00	8.27
			0.09	**16:00 ~ 17:00**	1.84	0.92	0.00	0.92	0.92	0.00	0.92	0.92	0.00	0.00	0.00	0.00	0.00	0.00	0.92	0.92	0.00	0.00	8.27
			0.09	**17:00 ~ 18:00**	1.84	0.92	0.00	0.92	0.92	0.00	0.92	0.92	0.00	0.00	0.00	0.00	0.00	0.00	0.92	0.92	0.00	0.00	8.27
			0.09	**18:00 ~ 19:00**	1.84	0.92	0.00	0.92	0.92	0.00	0.92	0.92	0.00	0.00	0.00	0.00	0.00	0.00	0.92	0.92	0.00	0.00	8.27
			0.09	**19:00 ~ 20:00**	1.84	0.92	0.00	0.92	0.92	0.00	0.92	0.92	0.00	0.00	0.00	0.00	0.00	0.00	0.92	0.92	0.00	0.00	8.27
			0.09	**20:00 ~ 21:00**	1.84	0.92	0.00	0.92	0.92	0.00	0.92	0.00	0.00	0.00	0.00	0.00	0.00	0.00	0.92	0.92	0.00	0.00	7.35
			0.09	**21:00 ~ 22:00**	1.84	0.92	0.00	0.92	0.92	0.00	0.92	0.00	0.00	0.00	0.00	0.00	0.00	0.00	0.92	0.92	0.00	0.00	7.35
			0.09	**22:00 ~ 23:00**	1.84	0.92	0.00	0.92	0.92	0.00	0.92	0.00	0.00	0.00	0.00	0.00	0.00	0.00	0.92	0.92	0.00	0.00	7.35
			0.09	**23:00 ~ 00:00**	0.92	0.92	0.00	0.92	0.92	0.00	0.92	0.00	0.00	0.00	0.00	0.00	0.00	0.00	0.92	0.92	0.00	0.00	6.43
				Whole Day Total (veh*km)	40.44	25.73	0.00	22.06	18.38	0.00	15.62	7.35	0.00	0.00	0.00	0.00	0.00	0.00	11.03	20.22	0.00	0.00	160.83
202	Yuk Yat Street	NB	0.08	**00:00 ~ 01:00**	2.30	1.53	0.00	0.77	0.77	0.00	0.00	0.00	0.00	0.00	0.00	0.00	0.00	0.00	0.77	0.77	0.00	0.00	6.89
			0.08	**01:00 ~ 02:00**	1.53	0.77	0.00	0.77	0.77	0.00	0.00	0.00	0.00	0.00	0.00	0.00	0.00	0.00	0.00	0.77	0.00	0.00	4.59
			0.08	**02:00 ~ 03:00**	1.53	0.77	0.00	0.77	0.77	0.00	0.00	0.00	0.00	0.00	0.00	0.00	0.00	0.00	0.00	0.77	0.00	0.00	4.59
			0.08	**03:00 ~ 04:00**	0.77	0.77	0.00	0.77	0.77	0.00	0.00	0.00	0.00	0.00	0.00	0.00	0.00	0.00	0.00	0.77	0.00	0.00	3.83
			0.08	**04:00 ~ 05:00**	0.77	0.77	0.00	0.77	0.77	0.00	0.00	0.00	0.00	0.00	0.00	0.00	0.00	0.00	0.00	0.77	0.00	0.00	3.83
			0.08	**05:00 ~ 06:00**	1.53	0.77	0.00	0.77	0.77	0.00	0.00	0.00	0.00	0.00	0.00	0.00	0.00	0.00	0.77	0.77	0.00	0.00	5.36
			0.08	**06:00 ~ 07:00**	2.30	1.53	0.00	0.77	0.77	0.00	0.00	0.77	0.00	0.00	0.00	0.00	0.00	0.00	0.77	0.77	0.00	0.00	7.65
			0.08	**07:00 ~ 08:00**	3.83	2.30	0.00	0.77	0.77	0.77	0.77	0.77	0.00	0.77	0.00	0.00	0.00	0.00	0.77	0.77	0.00	0.00	12.24
			0.08	**08:00 ~ 09:00**	5.36	3.06	0.00	1.53	0.77	0.77	0.77	0.77	0.00	0.77	0.00	0.00	0.00	0.00	0.77	0.77	0.00	0.00	15.30
			0.08	**09:00 ~ 10:00**	4.59	2.30	0.00	0.77	0.77	0.77	0.77	0.77	0.00	0.77	0.00	0.00	0.00	0.00	0.77	0.77	0.00	0.00	13.01
			0.08	**10:00 ~ 11:00**	4.59	2.30	0.00	0.77	0.77	0.77	0.77	0.77	0.00	0.77	0.00	0.00	0.00	0.00	0.77	0.77	0.00	0.00	13.01
			0.08	**11:00 ~ 12:00**	4.59	2.30	0.00	0.77	0.77	0.77	0.77	0.77	0.00	0.77	0.00	0.00	0.00	0.00	0.77	0.77	0.00	0.00	13.01
			0.08	**12:00 ~ 13:00**	1.53	0.77	0.00	0.77	0.77	0.00	0.77	0.00	0.00	0.00	0.00	0.00	0.00	0.00	0.00	0.77	0.00	0.00	5.36
			0.08	**13:00 ~ 14:00**	1.53	0.77	0.00	0.77	0.77	0.00	0.77	0.00	0.00	0.00	0.00	0.00	0.00	0.00	0.00	0.77	0.00	0.00	5.36
			0.08	**14:00 ~ 15:00**	1.53	0.77	0.00	0.77	0.77	0.00	0.77	0.00	0.00	0.00	0.00	0.00	0.00	0.00	0.00	0.77	0.00	0.00	5.36
			0.08	**15:00 ~ 16:00**	1.53	0.77	0.00	0.77	0.77	0.00	0.77	0.00	0.00	0.00	0.00	0.00	0.00	0.00	0.00	0.77	0.00	0.00	5.36
			0.08	**16:00 ~ 17:00**	1.53	0.77	0.00	0.77	0.77	0.00	0.77	0.00	0.00	0.00	0.00	0.00	0.00	0.00	0.00	0.77	0.00	0.00	5.36
			0.08	**17:00 ~ 18:00**	1.53	0.77	0.00	0.77	0.77	0.00	0.77	0.00	0.00	0.00	0.00	0.00	0.00	0.00	0.00	0.77	0.00	0.00	5.36
			0.08	**18:00 ~ 19:00**	1.53	0.77	0.00	0.77	0.77	0.00	0.77	0.00	0.00	0.00	0.00	0.00	0.00	0.00	0.00	0.77	0.00	0.00	5.36
			0.08	**19:00 ~ 20:00**	1.53	0.77	0.00	0.77	0.77	0.00	0.77	0.00	0.00	0.00	0.00	0.00	0.00	0.00	0.00	0.77	0.00	0.00	5.36
			0.08	**20:00 ~ 21:00**	1.53	0.77	0.00	0.77	0.77	0.00	0.77	0.00	0.00	0.00	0.00	0.00	0.00	0.00	0.00	0.77	0.00	0.00	5.36
			0.08	**21:00 ~ 22:00**	1.53	0.77	0.00	0.77	0.77	0.00	0.77	0.00	0.00	0.00	0.00	0.00	0.00	0.00	0.00	0.77	0.00	0.00	5.36
			0.08	**22:00 ~ 23:00**	1.53	0.77	0.00	0.77	0.77	0.00	0.77	0.00	0.00	0.00	0.00	0.00	0.00	0.00	0.00	0.77	0.00	0.00	5.36
			0.08	**23:00 ~ 00:00**	1.53	0.77	0.00	0.77	0.77	0.00	0.77	0.00	0.00	0.00	0.00	0.00	0.00	0.00	0.00	0.77	0.00	0.00	5.36
				Whole Day Total (veh*km)	52.02	28.31	0.00	19.13	18.36	3.83	13.01	4.59	0.00	3.83	0.00	0.00	0.00	0.00	6.12	18.36	0.00	0.00	167.54
203	Yuk Yat Street	SB	0.08	**00:00 ~ 01:00**	1.53	0.77	0.00	0.77	0.77	0.00	0.00	0.00	0.00	0.00	0.00	0.00	0.00	0.00	0.00	0.77	0.00	0.00	4.59
			0.08	**01:00 ~ 02:00**	0.77	0.77	0.00	0.77	0.77	0.00	0.00	0.00	0.00	0.00	0.00	0.00	0.00	0.00	0.00	0.77	0.00	0.00	3.83
			0.08	**02:00 ~ 03:00**	0.77	0.77	0.00	0.77	0.00	0.00	0.00	0.00	0.00	0.00	0.00	0.00	0.00	0.00	0.00	0.77	0.00	0.00	3.06
			0.08	**03:00 ~ 04:00**	0.77	0.77	0.00	0.77	0.00	0.00	0.00	0.00	0.00	0.00	0.00	0.00	0.00	0.00	0.00	0.77	0.00	0.00	3.06
			0.08	**04:00 ~ 05:00**	0.77	0.77	0.00	0.77	0.00	0.00	0.00	0.00	0.00	0.00	0.00	0.00	0.00	0.00	0.00	0.77	0.00	0.00	3.06
			0.08	**05:00 ~ 06:00**	0.77	0.77	0.00	0.77	0.00	0.00	0.00	0.00	0.00	0.00	0.00	0.00	0.00	0.00	0.00	0.77	0.00	0.00	3.06
			0.08	**06:00 ~ 07:00**	1.53	0.77	0.00	0.77	0.77	0.00	0.00	0.00	0.00	0.00	0.00	0.00	0.00	0.00	0.00	0.77	0.00	0.00	4.59
			0.08	**07:00 ~ 08:00**	2.30	1.53	0.00	0.77	0.77	0.00	0.77	0.00	0.00	0.77	0.00	0.00	0.00	0.00	0.00	0.77	0.00	0.00	7.65
			0.08	**08:00 ~ 09:00**	3.06	1.53	0.00	0.77	0.77	0.00	0.77	0.00	0.00	0.77	0.00	0.00	0.00	0.00	0.00	0.77	0.00	0.00	8.42
			0.08	**09:00 ~ 10:00**	3.06	1.53	0.00	0.77	0.77	0.00	0.77	0.00	0.00	0.77	0.00	0.00	0.00	0.00	0.00	0.77	0.00	0.00	8.42
			0.08	**10:00 ~ 11:00**	2.30	1.53	0.00	0.77	0.77	0.00	0.77	0.00	0.00	0.77	0.00	0.00	0.00	0.00	0.00	0.77	0.00	0.00	7.65
			0.08	**11:00 ~ 12:00**	3.06	1.53	0.00	0.77	0.77	0.00	0.77	0.00	0.00	0.77	0.00	0.00	0.00	0.00	0.00	0.77	0.00	0.00	8.42
			0.08	**12:00 ~ 13:00**	2.30	1.53	0.00	0.77	0.77	0.00	0.77	0.77	0.00	0.77	0.00	0.00	0.00	0.00	0.77	0.77	0.00	0.00	9.18
			0.08	**13:00 ~ 14:00**	2.30	1.53	0.00	0.77	0.77	0.00	0.77	0.77	0.00	0.77	0.00	0.00	0.00	0.00	0.77	0.77	0.00	0.00	9.18
			0.08	**14:00 ~ 15:00**	2.30	1.53	0.00	0.77	0.77	0.00	0.77	0.77	0.00	0.77	0.00	0.00	0.00	0.00	0.77	0.77	0.00	0.00	9.18
			0.08	**15:00 ~ 16:00**	2.30	1.53	0.00	0.77	0.77	0.00	0.77	0.77	0.00	0.77	0.00	0.00	0.00	0.00	0.77	0.77	0.00	0.00	9.18
			0.08	**16:00 ~ 17:00**	2.30	1.53	0.00	0.77	0.77	0.00	0.77	0.77	0.00	0.77	0.00	0.00	0.00	0.00	0.77	0.77	0.00	0.00	9.18
			0.08	**17:00 ~ 18:00**	2.30	1.53	0.00	0.77	0.77	0.00	0.77	0.77	0.00	0.77	0.00	0.00	0.00	0.00	0.77	0.77	0.00	0.00	9.18
			0.08	**18:00 ~ 19:00**	3.06	1.53	0.00	0.77	0.77	0.00	0.77	0.77	0.00	0.77	0.00	0.00	0.00	0.00	0.77	0.77	0.00	0.00	9.95
			0.08	**19:00 ~ 20:00**	2.30	1.53	0.00	0.77	0.77	0.00	0.77	0.77	0.00	0.77	0.00	0.00	0.00	0.00	0.77	0.77	0.00	0.00	9.18
			0.08	**20:00 ~ 21:00**	2.30	1.53	0.00	0.77	0.77	0.00	0.77	0.00	0.00	0.77	0.00	0.00	0.00	0.00	0.77	0.77	0.00	0.00	8.42
			0.08	**21:00 ~ 22:00**	2.30	1.53	0.00	0.77	0.77	0.00	0.77	0.00	0.00	0.77	0.00	0.00	0.00	0.00	0.77	0.77	0.00	0.00	8.42
			0.08	**22:00 ~ 23:00**	2.30	1.53	0.00	0.77	0.77	0.00	0.77	0.00	0.00	0.77	0.00	0.00	0.00	0.00	0.77	0.77	0.00	0.00	8.42
			0.08	**23:00 ~ 00:00**	1.53	0.77	0.00	0.77	0.77	0.00	0.77	0.00	0.00	0.77	0.00	0.00	0.00	0.00	0.77	0.77	0.00	0.00	6.89
				Whole Day Total (veh*km)	48.20	30.60	0.00	18.36	15.30	0.00	13.01	6.12	0.00	13.01	0.00	0.00	0.00	0.00	9.18	18.36	0.00	0.00	172.13
204	Lok Shan Road	WB	0.11	**00:00 ~ 01:00**	5.48	3.29	0.00	1.10	1.10	0.00	0.00	0.00	0.00	1.10	0.00	0.00	0.00	0.00	0.00	1.10	0.00	0.00	13.15
			0.11	**01:00 ~ 02:00**	4.38	2.19	0.00	1.10	1.10	0.00	0.00	0.00	0.00	1.10	0.00	0.00	0.00	0.00	0.00	1.10	0.00	0.00	10.96
			0.11	**02:00 ~ 03:00**	3.29	2.19	0.00	1.10	1.10	0.00	0.00	0.00	0.00	0.00	0.00	0.00	0.00	0.00	0.00	1.10	0.00	0.00	8.77
			0.11	**03:00 ~ 04:00**	2.19	1.10	0.00	1.10	1.10	0.00	0.00	0.00	0.00	0.00	0.00	0.00	0.00	0.00	0.00	1.10	0.00	0.00	6.58
			0.11	**04:00 ~ 05:00**	2.19	1.10	0.00	1.10	1.10	0.00	0.00	0.00	0.00	0.00	0.00	0.00	0.00	0.00	0.00	1.10	0.00	0.00	6.58
			0.11	**05:00 ~ 06:00**	3.29	2.19	0.00	1.10	1.10	0.00	0.00	0.00	0.00	0.00	0.00	0.00	0.00	0.00	0.00	1.10	0.00	0.00	8.77
			0.11	**06:00 ~ 07:00**	5.48	3.29	0.00	1.10	1.10	0.00	0.00	0.00	0.00	1.10	0.00	0.00	0.00	0.00	0.00	1.10	0.00	0.00	13.15
			0.11	**07:00 ~ 08:00**	10.96	5.48	0.00	2.19	1.10	1.10	1.10	0.00	0.00	1.10	1.10	0.00	1.10	0.00	0.00	1.10	0.00	0.00	26.30
			0.11	**08:00 ~ 09:00**	13.15	6.58	0.00	2.19	1.10	1.10	1.10	0.00	0.00	1.10	1.10	0.00	1.10	0.00	0.00	2.19	0.00	0.00	30.69
			0.11	**09:00 ~ 10:00**	12.06	6.58	0.00	2.19	1.10	1.10	1.10	0.00	0.00	1.10	1.10	0.00	1.10	0.00	0.00	2.19	0.00	0.00	29.59
			0.11	**10:00 ~ 11:00**	12.06	6.58	0.00	2.19	1.10	1.10	1.10	0.00	0.00	1.10	1.10	0.00	1.10	0.00	0.00	2.19	0.00	0.00	29.59
			0.11	**11:00 ~ 12:00**	12.06	6.58	0.00	2.19	1.10	1.10	1.10	0.00	0.00	1.10	1.10	0.00	1.10	0.00	0.00	2.19	0.00	0.00	29.59
			0.11	**12:00 ~ 13:00**	15.34	7.67	0.00	2.19	1.10	1.10	1.10	0.00	0.00	1.10	1.10	1.10	1.10	0.00	0.00	2.19	1.10	0.00	36.17
			0.11	**13:00 ~ 14:00**	15.34	7.67	0.00	2.19	1.10	1.10	1.10	0.00	0.00	1.10	1.10	1.10	1.10	0.00	0.00	2.19	1.10	0.00	36.17
			0.11	**14:00 ~ 15:00**	16.44	8.77	0.00	2.19	1.10	1.10	1.10	0.00	0.00	1.10	1.10	1.10	1.10	0.00	0.00	2.19	1.10	0.00	38.36
			0.11	**15:00 ~ 16:00**	16.44	8.77	0.00	2.19	1.10	1.10	1.10	0.00	0.00	1.10	1.10	1.10	1.10	0.00	0.00	2.19	1.10	0.00	38.36
			0.11	**16:00 ~ 17:00**	16.44	8.77	0.00	2.19	1.10	1.10	1.10	0.00	0.00	1.10	1.10	1.10	1.10	0.00	0.00	2.19	1.10	0.00	38.36
			0.11	**17:00 ~ 18:00**	16.44	8.77	0.00	2.19	1.10	1.10	1.10	0.00	0.00	1.10	1.10	1.10	1.10	0.00	0.00	2.19	1.10	0.00	38.36
			0.11	**18:00 ~ 19:00**	17.54	8.77	0.00	3.29	1.10	1.10	1.10	0.00	0.00	1.10	1.10	1.10	1.10	0.00	0.00	2.19	1.10	0.00	40.55
			0.11	**19:00 ~ 20:00**	15.34	7.67	0.00	2.19	1.10	1.10	1.10	0.00	0.00	1.10	1.10	1.10	1.10	0.00	0.00	2.19	1.10	0.00	36.17
			0.11	**20:00 ~ 21:00**	13.15	6.58	0.00	2.19	1.10	1.10	1.10	0.00	0.00	1.10	1.10	1.10	1.10	0.00	0.00	2.19	1.10	0.00	32.88
			0.11	**21:00 ~ 22:00**	14.25	7.67	0.00	2.19	1.10	1.10	1.10	0.00	0.00	1.10	1.10	1.10	1.10	0.00	0.00	2.19	1.10	0.00	35.07
			0.11	**22:00 ~ 23:00**	13.15	6.58	0.00	2.19	1.10	1.10	1.10	0.00	0.00	1.10	1.10	1.10	1.10	0.00	0.00	2.19	1.10	0.00	32.88
			0.11	**23:00 ~ 00:00**	10.96	5.48	0.00	2.19	1.10	1.10	1.10	0.00	0.00	1.10	1.10	1.10	1.10	0.00	0.00	1.10	1.10	0.00	28.50
				Whole Day Total (veh*km)	267.42	140.29	0.00	46.03	26.30	18.63	18.63	0.00	0.00	21.92	18.63	13.15	18.63	0.00	0.00	42.74	13.15	0.00	645.54

Road No.	Road Name	Bound	Road Length (km)	Hour	PC	TAXI	LGV3	LGV4	LGV6	HGV7	HGV8	PLB	PV4	PV5	NFB6	NFB7	NFB8	FBSD	FBDD	MC	HGV9	NFB9	Total
205	Shun Fung Street	WB	0.06	**00:00 ~ 01:00**	1.21	0.60	0.00	0.60	0.60	0.00	0.00	0.00	0.00	0.00	0.00	0.00	0.00	0.00	0.00	0.60	0.00	0.00	3.62
			0.06	**01:00 ~ 02:00**	0.60	0.60	0.00	0.60	0.60	0.00	0.00	0.00	0.00	0.00	0.00	0.00	0.00	0.00	0.00	0.60	0.00	0.00	3.02
			0.06	**02:00 ~ 03:00**	0.60	0.60	0.00	0.60	0.60	0.00	0.00	0.00	0.00	0.00	0.00	0.00	0.00	0.00	0.00	0.60	0.00	0.00	3.02
			0.06	**03:00 ~ 04:00**	0.60	0.60	0.00	0.60	0.00	0.00	0.00	0.00	0.00	0.00	0.00	0.00	0.00	0.00	0.00	0.60	0.00	0.00	2.41
			0.06	**04:00 ~ 05:00**	0.60	0.60	0.00	0.60	0.00	0.00	0.00	0.00	0.00	0.00	0.00	0.00	0.00	0.00	0.00	0.60	0.00	0.00	2.41
			0.06	**05:00 ~ 06:00**	0.60	0.60	0.00	0.60	0.60	0.00	0.00	0.00	0.00	0.00	0.00	0.00	0.00	0.00	0.00	0.60	0.00	0.00	3.02
			0.06	**06:00 ~ 07:00**	1.21	0.60	0.00	0.60	0.60	0.00	0.00	0.00	0.00	0.00	0.00	0.00	0.00	0.00	0.00	0.60	0.00	0.00	3.62
			0.06	**07:00 ~ 08:00**	1.81	1.21	0.00	0.60	0.60	0.00	0.60	0.00	0.00	0.60	0.00	0.00	0.00	0.00	0.00	0.60	0.00	0.00	6.03
			0.06	**08:00 ~ 09:00**	2.41	1.21	0.00	0.60	0.60	0.00	0.60	0.00	0.00	0.60	0.00	0.00	0.00	0.00	0.00	0.60	0.00	0.00	6.63
			0.06	**09:00 ~ 10:00**	2.41	1.21	0.00	0.60	0.60	0.00	0.60	0.00	0.00	0.60	0.00	0.00	0.00	0.00	0.00	0.60	0.00	0.00	6.63
			0.06	**10:00 ~ 11:00**	1.81	1.21	0.00	0.60	0.60	0.00	0.60	0.00	0.00	0.60	0.00	0.00	0.00	0.00	0.00	0.60	0.00	0.00	6.03
			0.06	**11:00 ~ 12:00**	2.41	1.21	0.00	0.60	0.60	0.00	0.60	0.00	0.00	0.60	0.00	0.00	0.00	0.00	0.00	0.60	0.00	0.00	6.63
			0.06	**12:00 ~ 13:00**	1.81	1.21	0.00	0.60	0.60	0.00	0.60	0.60	0.00	0.00	0.00	0.00	0.00	0.00	0.60	0.60	0.00	0.00	6.63
			0.06	**13:00 ~ 14:00**	1.81	1.21	0.00	0.60	0.60	0.00	0.60	0.60	0.00	0.00	0.00	0.00	0.00	0.00	0.60	0.60	0.00	0.00	6.63
			0.06	**14:00 ~ 15:00**	1.81	1.21	0.00	0.60	0.60	0.00	0.60	0.60	0.00	0.00	0.00	0.00	0.00	0.00	0.60	0.60	0.00	0.00	6.63
			0.06	**15:00 ~ 16:00**	1.81	1.21	0.00	0.60	0.60	0.00	0.60	0.60	0.00	0.00	0.00	0.00	0.00	0.00	0.60	0.60	0.00	0.00	6.63
			0.06	**16:00 ~ 17:00**	1.81	1.21	0.00	0.60	0.60	0.00	0.60	0.60	0.00	0.00	0.00	0.00	0.00	0.00	0.60	0.60	0.00	0.00	6.63
			0.06	**17:00 ~ 18:00**	1.81	1.21	0.00	0.60	0.60	0.00	0.60	0.60	0.00	0.00	0.00	0.00	0.00	0.00	0.60	0.60	0.00	0.00	6.63
			0.06	**18:00 ~ 19:00**	1.81	1.21	0.00	0.60	0.60	0.00	0.60	0.60	0.00	0.00	0.00	0.00	0.00	0.00	0.60	0.60	0.00	0.00	6.63
			0.06	**19:00 ~ 20:00**	1.81	1.21	0.00	0.60	0.60	0.00	0.60	0.60	0.00	0.00	0.00	0.00	0.00	0.00	0.60	0.60	0.00	0.00	6.63
			0.06	**20:00 ~ 21:00**	1.81	1.21	0.00	0.60	0.60	0.00	0.60	0.00	0.00	0.00	0.00	0.00	0.00	0.00	0.60	0.60	0.00	0.00	6.03
			0.06	**21:00 ~ 22:00**	1.81	1.21	0.00	0.60	0.60	0.00	0.60	0.00	0.00	0.00	0.00	0.00	0.00	0.00	0.60	0.60	0.00	0.00	6.03
			0.06	**22:00 ~ 23:00**	1.81	1.21	0.00	0.60	0.60	0.00	0.60	0.00	0.00	0.00	0.00	0.00	0.00	0.00	0.60	0.60	0.00	0.00	6.03
			0.06	**23:00 ~ 00:00**	1.21	0.60	0.00	0.60	0.60	0.00	0.60	0.00	0.00	0.00	0.00	0.00	0.00	0.00	0.60	0.60	0.00	0.00	4.82
				Whole Day Total (veh*km)	37.39	24.12	0.00	14.47	13.27	0.00	10.25	4.82	0.00	3.02	0.00	0.00	0.00	0.00	7.24	14.47	0.00	0.00	129.04
206	Yuk Yat Street	NB	0.09	**00:00 ~ 01:00**	2.58	1.72	0.00	0.86	0.86	0.00	0.00	0.00	0.00	0.00	0.00	0.00	0.00	0.00	0.86	0.86	0.00	0.00	7.73
			0.09	**01:00 ~ 02:00**	1.72	0.86	0.00	0.86	0.86	0.00	0.00	0.00	0.00	0.00	0.00	0.00	0.00	0.00	0.00	0.86	0.00	0.00	5.15
			0.09	**02:00 ~ 03:00**	1.72	0.86	0.00	0.86	0.86	0.00	0.00	0.00	0.00	0.00	0.00	0.00	0.00	0.00	0.00	0.86	0.00	0.00	5.15
			0.09	**03:00 ~ 04:00**	1.72	0.86	0.00	0.86	0.86	0.00	0.00	0.00	0.00	0.00	0.00	0.00	0.00	0.00	0.00	0.86	0.00	0.00	5.15
			0.09	**04:00 ~ 05:00**	1.72	0.86	0.00	0.86	0.86	0.00	0.00	0.00	0.00	0.00	0.00	0.00	0.00	0.00	0.00	0.86	0.00	0.00	5.15
			0.09	**05:00 ~ 06:00**	1.72	0.86	0.00	0.86	0.86	0.00	0.00	0.00	0.00	0.00	0.00	0.00	0.00	0.00	0.86	0.86	0.00	0.00	6.01
			0.09	**06:00 ~ 07:00**	2.58	1.72	0.00	0.86	0.86	0.00	0.00	0.86	0.00	0.00	0.00	0.00	0.00	0.00	0.86	0.86	0.00	0.00	8.59
			0.09	**07:00 ~ 08:00**	6.01	2.58	0.00	0.86	0.86	0.86	0.86	0.86	0.00	0.86	0.00	0.00	0.86	0.00	0.86	0.86	0.00	0.00	16.32
			0.09	**08:00 ~ 09:00**	6.87	3.44	0.00	1.72	0.86	0.86	0.86	0.86	0.00	0.86	0.00	0.00	0.86	0.00	0.86	0.86	0.00	0.00	18.90
			0.09	**09:00 ~ 10:00**	6.01	3.44	0.00	1.72	0.86	0.86	0.86	0.86	0.00	0.86	0.00	0.00	0.86	0.00	0.86	0.86	0.00	0.00	18.04
			0.09	**10:00 ~ 11:00**	6.01	3.44	0.00	1.72	0.86	0.86	0.86	0.86	0.00	0.86	0.00	0.00	0.86	0.00	0.86	0.86	0.00	0.00	18.04
			0.09	**11:00 ~ 12:00**	6.01	3.44	0.00	1.72	0.86	0.86	0.86	0.86	0.00	0.86	0.00	0.00	0.86	0.00	0.86	0.86	0.00	0.00	18.04
			0.09	**12:00 ~ 13:00**	1.72	0.86	0.00	0.86	0.86	0.86	0.86	0.00	0.00	0.00	0.00	0.00	0.00	0.00	0.00	0.86	0.00	0.00	6.87
			0.09	**13:00 ~ 14:00**	1.72	0.86	0.00	0.86	0.86	0.86	0.86	0.00	0.00	0.00	0.00	0.00	0.00	0.00	0.00	0.86	0.00	0.00	6.87
			0.09	**14:00 ~ 15:00**	1.72	0.86	0.00	0.86	0.86	0.86	0.86	0.00	0.00	0.00	0.00	0.00	0.00	0.00	0.00	0.86	0.00	0.00	6.87
			0.09	**15:00 ~ 16:00**	1.72	0.86	0.00	0.86	0.86	0.86	0.86	0.00	0.00	0.00	0.00	0.00	0.00	0.00	0.00	0.86	0.00	0.00	6.87
			0.09	**16:00 ~ 17:00**	1.72	0.86	0.00	0.86	0.86	0.86	0.86	0.00	0.00	0.00	0.00	0.00	0.00	0.00	0.00	0.86	0.00	0.00	6.87
			0.09	**17:00 ~ 18:00**	1.72	0.86	0.00	0.86	0.86	0.86	0.86	0.00	0.00	0.00	0.00	0.00	0.00	0.00	0.00	0.86	0.00	0.00	6.87
			0.09	**18:00 ~ 19:00**	2.58	1.72	0.00	0.86	0.86	0.86	0.86	0.00	0.00	0.00	0.00	0.00	0.00	0.00	0.00	0.86	0.00	0.00	8.59
			0.09	**19:00 ~ 20:00**	1.72	0.86	0.00	0.86	0.86	0.86	0.86	0.00	0.00	0.00	0.00	0.00	0.00	0.00	0.00	0.86	0.00	0.00	6.87
			0.09	**20:00 ~ 21:00**	1.72	0.86	0.00	0.86	0.86	0.86	0.86	0.00	0.00	0.00	0.00	0.00	0.00	0.00	0.00	0.86	0.00	0.00	6.87
			0.09	**21:00 ~ 22:00**	1.72	0.86	0.00	0.86	0.86	0.86	0.86	0.00	0.00	0.00	0.00	0.00	0.00	0.00	0.00	0.86	0.00	0.00	6.87
			0.09	**22:00 ~ 23:00**	1.72	0.86	0.00	0.86	0.86	0.86	0.86	0.00	0.00	0.00	0.00	0.00	0.00	0.00	0.00	0.86	0.00	0.00	6.87
			0.09	**23:00 ~ 00:00**	1.72	0.86	0.00	0.86	0.86	0.86	0.86	0.00	0.00	0.00	0.00	0.00	0.00	0.00	0.00	0.86	0.00	0.00	6.87
				Whole Day Total (veh*km)	66.14	35.22	0.00	24.05	20.62	14.60	14.60	5.15	0.00	4.30	0.00	0.00	4.30	0.00	6.87	20.62	0.00	0.00	216.47
207	Mei King Street	SB	0.08	**00:00 ~ 01:00**	0.83	0.83	0.00	0.83	0.83	0.00	0.00	0.00	0.00	0.00	0.00	0.00	0.00	0.00	0.00	0.83	0.00	0.00	4.14
			0.08	**01:00 ~ 02:00**	0.83	0.83	0.00	0.83	0.83	0.00	0.00	0.00	0.00	0.00	0.00	0.00	0.00	0.00	0.00	0.83	0.00	0.00	4.14
			0.08	**02:00 ~ 03:00**	0.83	0.83	0.00	0.83	0.83	0.00	0.00	0.00	0.00	0.00	0.00	0.00	0.00	0.00	0.00	0.00	0.00	0.00	3.31
			0.08	**03:00 ~ 04:00**	0.83	0.83	0.00	0.83	0.00	0.00	0.00	0.00	0.00	0.00	0.00	0.00	0.00	0.00	0.00	0.00	0.00	0.00	2.48
			0.08	**04:00 ~ 05:00**	0.83	0.83	0.00	0.83	0.00	0.00	0.00	0.00	0.00	0.00	0.00	0.00	0.00	0.00	0.00	0.00	0.00	0.00	2.48
			0.08	**05:00 ~ 06:00**	0.83	0.83	0.00	0.83	0.83	0.00	0.00	0.00	0.00	0.00	0.00	0.00	0.00	0.00	0.00	0.00	0.00	0.00	3.31
			0.08	**06:00 ~ 07:00**	0.83	0.83	0.00	0.83	0.83	0.00	0.00	0.00	0.00	0.00	0.00	0.00	0.00	0.00	0.00	0.83	0.00	0.00	4.14
			0.08	**07:00 ~ 08:00**	1.66	0.83	0.00	0.83	0.83	0.00	0.83	0.00	0.00	0.00	0.00	0.00	0.00	0.00	0.00	0.83	0.00	0.00	5.80
			0.08	**08:00 ~ 09:00**	1.66	0.83	0.00	0.83	0.83	0.00	0.83	0.00	0.00	0.00	0.00	0.00	0.00	0.00	0.00	0.83	0.00	0.00	5.80
			0.08	**09:00 ~ 10:00**	1.66	0.83	0.00	0.83	0.83	0.00	0.83	0.00	0.00	0.00	0.00	0.00	0.00	0.00	0.00	0.83	0.00	0.00	5.80
			0.08	**10:00 ~ 11:00**	1.66	0.83	0.00	0.83	0.83	0.00	0.83	0.00	0.00	0.00	0.00	0.00	0.00	0.00	0.00	0.83	0.00	0.00	5.80
			0.08	**11:00 ~ 12:00**	1.66	0.83	0.00	0.83	0.83	0.00	0.83	0.00	0.00	0.00	0.00	0.00	0.00	0.00	0.00	0.83	0.00	0.00	5.80
			0.08	**12:00 ~ 13:00**	3.31	1.66	0.00	0.83	0.83	0.83	0.83	0.00	0.00	0.83	0.00	0.00	0.00	0.00	0.00	0.83	0.00	0.00	9.94
			0.08	**13:00 ~ 14:00**	3.31	1.66	0.00	0.83	0.83	0.83	0.83	0.00	0.00	0.83	0.00	0.00	0.00	0.00	0.00	0.83	0.00	0.00	9.94
			0.08	**14:00 ~ 15:00**	3.31	1.66	0.00	0.83	0.83	0.83	0.83	0.00	0.00	0.83	0.00	0.00	0.00	0.00	0.00	0.83	0.00	0.00	9.94
			0.08	**15:00 ~ 16:00**	3.31	1.66	0.00	0.83	0.83	0.83	0.83	0.00	0.00	0.83	0.00	0.00	0.00	0.00	0.00	0.83	0.00	0.00	9.94
			0.08	**16:00 ~ 17:00**	3.31	1.66	0.00	0.83	0.83	0.83	0.83	0.00	0.00	0.83	0.00	0.00	0.00	0.00	0.00	0.83	0.00	0.00	9.94
			0.08	**17:00 ~ 18:00**	3.31	1.66	0.00	0.83	0.83	0.83	0.83	0.00	0.00	0.83	0.00	0.00	0.00	0.00	0.00	0.83	0.00	0.00	9.94
			0.08	**18:00 ~ 19:00**	3.31	1.66	0.00	0.83	0.83	0.83	0.83	0.00	0.00	0.83	0.00	0.00	0.00	0.00	0.00	0.83	0.00	0.00	9.94
			0.08	**19:00 ~ 20:00**	3.31	1.66	0.00	0.83	0.83	0.83	0.83	0.00	0.00	0.83	0.00	0.00	0.00	0.00	0.00	0.83	0.00	0.00	9.94
			0.08	**20:00 ~ 21:00**	2.48	1.66	0.00	0.83	0.83	0.83	0.83	0.00	0.00	0.83	0.00	0.00	0.00	0.00	0.00	0.83	0.00	0.00	9.11
			0.08	**21:00 ~ 22:00**	2.48	1.66	0.00	0.83	0.83	0.83	0.83	0.00	0.00	0.83	0.00	0.00	0.00	0.00	0.00	0.83	0.00	0.00	9.11
			0.08	**22:00 ~ 23:00**	2.48	1.66	0.00	0.83	0.83	0.83	0.83	0.00	0.00	0.83	0.00	0.00	0.00	0.00	0.00	0.83	0.00	0.00	9.11
			0.08	**23:00 ~ 00:00**	2.48	1.66	0.00	0.83	0.83	0.83	0.83	0.00	0.00	0.83	0.00	0.00	0.00	0.00	0.00	0.83	0.00	0.00	9.11
				Whole Day Total (veh*km)	50.51	29.81	0.00	19.87	18.22	9.94	14.08	0.00	0.00	9.94	0.00	0.00	0.00	0.00	0.00	16.56	0.00	0.00	168.91
208	Mei King Street	SB	0.12	**00:00 ~ 01:00**	2.39	1.19	0.00	1.19	1.19	0.00	0.00	0.00	0.00	0.00	0.00	0.00	0.00	0.00	0.00	1.19	0.00	0.00	7.16
			0.12	**01:00 ~ 02:00**	1.19	1.19	0.00	1.19	1.19	0.00	0.00	0.00	0.00	0.00	0.00	0.00	0.00	0.00	0.00	1.19	0.00	0.00	5.97
			0.12	**02:00 ~ 03:00**	1.19	1.19	0.00	1.19	1.19	0.00	0.00	0.00	0.00	0.00	0.00	0.00	0.00	0.00	0.00	1.19	0.00	0.00	5.97
			0.12	**03:00 ~ 04:00**	1.19	1.19	0.00	1.19	1.19	0.00	0.00	0.00	0.00	0.00	0.00	0.00	0.00	0.00	0.00	0.00	0.00	0.00	4.78
			0.12	**04:00 ~ 05:00**	1.19	1.19	0.00	1.19	1.19	0.00	0.00	0.00	0.00	0.00	0.00	0.00	0.00	0.00	0.00	0.00	0.00	0.00	4.78
			0.12	**05:00 ~ 06:00**	1.19	1.19	0.00	1.19	1.19	0.00	0.00	0.00	0.00	0.00	0.00	0.00	0.00	0.00	0.00	1.19	0.00	0.00	5.97
			0.12	**06:00 ~ 07:00**	2.39	1.19	0.00	1.19	1.19	0.00	0.00	0.00	0.00	0.00	0.00	0.00	0.00	0.00	0.00	1.19	0.00	0.00	7.16
			0.12	**07:00 ~ 08:00**	3.58	2.39	0.00	1.19	1.19	1.19	1.19	0.00	0.00	0.00	0.00	0.00	0.00	0.00	0.00	1.19	0.00	0.00	11.94
			0.12	**08:00 ~ 09:00**	4.78	2.39	0.00	1.19	1.19	1.19	1.19	0.00	0.00	0.00	0.00	0.00	0.00	0.00	0.00	1.19	0.00	0.00	13.13
			0.12	**09:00 ~ 10:00**	3.58	2.39	0.00	1.19	1.19	1.19	1.19	0.00	0.00	0.00	0.00	0.00	0.00	0.00	0.00	1.19	0.00	0.00	11.94
			0.12	**10:00 ~ 11:00**	3.58	2.39	0.00	1.19	1.19	1.19	1.19	0.00	0.00	0.00	0.00	0.00	0.00	0.00	0.00	1.19	0.00	0.00	11.94
			0.12	**11:00 ~ 12:00**	3.58	2.39	0.00	1.19	1.19	1.19	1.19	0.00	0.00	0.00	0.00	0.00	0.00	0.00	0.00	1.19	0.00	0.00	11.94
			0.12	**12:00 ~ 13:00**	5.97	3.58	0.00	1.19	1.19	1.19	1.19	0.00	0.00	1.19	0.00	0.00	0.00	0.00	0.00	1.19	0.00	0.00	16.72
			0.12	**13:00 ~ 14:00**	5.97	3.58	0.00	1.19	1.19	1.19	1.19	0.00	0.00	1.19	0.00	0.00	0.00	0.00	0.00	1.19	0.00	0.00	16.72
			0.12	**14:00 ~ 15:00**	5.97	3.58	0.00	1.19	1.19	1.19	1.19	0.00	0.00	1.19	0.00	0.00	0.00	0.00	0.00	1.19	0.00	0.00	16.72
			0.12	**15:00 ~ 16:00**	5.97	3.58	0.00	1.19	1.19	1.19	1.19	0.00	0.00	1.19	0.00	0.00	0.00	0.00	0.00	1.19	0.00	0.00	16.72
			0.12	**16:00 ~ 17:00**	5.97	3.58	0.00	1.19	1.19	1.19	1.19	0.00	0.00	1.19	0.00	0.00	0.00	0.00	0.00	1.19	0.00	0.00	16.72
			0.12	**17:00 ~ 18:00**	5.97	3.58	0.00	1.19	1.19	1.19	1.19	0.00	0.00	1.19	0.00	0.00	0.00	0.00	0.00	1.19	0.00	0.00	16.72
			0.12	**18:00 ~ 19:00**	5.97	3.58	0.00	2.39	1.19	1.19	1.19	0.00	0.00	1.19	0.00	0.00	0.00	0.00	0.00	1.19	0.00	0.00	17.91
			0.12	**19:00 ~ 20:00**	5.97	3.58	0.00	1.19	1.19	1.19	1.19	0.00	0.00	1.19	0.00	0.00	0.00	0.00	0.00	1.19	0.00	0.00	16.72
			0.12	**20:00 ~ 21:00**	4.78	2.39	0.00	1.19	1.19	1.19	1.19	0.00	0.00	1.19	0.00	0.00	0.00	0.00	0.00	1.19	0.00	0.00	14.33
			0.12	**21:00 ~ 22:00**	4.78	2.39	0.00	1.19	1.19	1.19	1.19	0.00	0.00	1.19	0.00	0.00	0.00	0.00	0.00	1.19	0.00	0.00	14.33
			0.12	**22:00 ~ 23:00**	4.78	2.39	0.00	1.19	1.19	1.19	1.19	0.00	0.00	1.19	0.00	0.00	0.00	0.00	0.00	1.19	0.00	0.00	14.33
			0.12	**23:00 ~ 00:00**	3.58	2.39	0.00	1.19	1.19	1.19	1.19	0.00	0.00	1.19	0.00	0.00	0.00	0.00	0.00	1.19	0.00	0.00	13.13
				Whole Day Total (veh*km)	95.52	58.51	0.00	29.85	28.66	20.30	20.30	0.00	0.00	14.33	0.00	0.00	0.00	0.00	0.00	26.27	0.00	0.00	293.72

Road No.	Road Name	Bound	Road Length (km)	Hour	PC	TAXI	LGV3	LGV4	LGV6	HGV7	HGV8	PLB	PV4	PV5	NFB6	NFB7	NFB8	FBSD	FBDD	MC	HGV9	NFB9	Total
209	Mei Kwong Street	NB	0.14	**00:00 ~ 01:00**	1.44	1.44	0.00	0.00	0.00	0.00	0.00	0.00	0.00	0.00	0.00	0.00	0.00	0.00	0.00	0.00	0.00	0.00	2.88
			0.14	**01:00 ~ 02:00**	1.44	1.44	0.00	0.00	0.00	0.00	0.00	0.00	0.00	0.00	0.00	0.00	0.00	0.00	0.00	0.00	0.00	0.00	2.88
			0.14	**02:00 ~ 03:00**	1.44	1.44	0.00	0.00	0.00	0.00	0.00	0.00	0.00	0.00	0.00	0.00	0.00	0.00	0.00	0.00	0.00	0.00	2.88
			0.14	**03:00 ~ 04:00**	1.44	1.44	0.00	0.00	0.00	0.00	0.00	0.00	0.00	0.00	0.00	0.00	0.00	0.00	0.00	0.00	0.00	0.00	2.88
			0.14	**04:00 ~ 05:00**	1.44	1.44	0.00	0.00	0.00	0.00	0.00	0.00	0.00	0.00	0.00	0.00	0.00	0.00	0.00	0.00	0.00	0.00	2.88
			0.14	**05:00 ~ 06:00**	1.44	1.44	0.00	0.00	0.00	0.00	0.00	0.00	0.00	0.00	0.00	0.00	0.00	0.00	0.00	0.00	0.00	0.00	2.88
			0.14	**06:00 ~ 07:00**	1.44	1.44	0.00	0.00	0.00	0.00	0.00	0.00	0.00	0.00	0.00	0.00	0.00	0.00	0.00	0.00	0.00	0.00	2.88
			0.14	**07:00 ~ 08:00**	1.44	1.44	0.00	1.44	0.00	0.00	0.00	0.00	0.00	0.00	0.00	0.00	0.00	0.00	0.00	1.44	0.00	0.00	5.75
			0.14	**08:00 ~ 09:00**	2.88	1.44	0.00	1.44	0.00	0.00	0.00	0.00	0.00	0.00	0.00	0.00	0.00	0.00	0.00	1.44	0.00	0.00	7.19
			0.14	**09:00 ~ 10:00**	1.44	1.44	0.00	1.44	0.00	0.00	0.00	0.00	0.00	0.00	0.00	0.00	0.00	0.00	0.00	1.44	0.00	0.00	5.75
			0.14	**10:00 ~ 11:00**	1.44	1.44	0.00	1.44	0.00	0.00	0.00	0.00	0.00	0.00	0.00	0.00	0.00	0.00	0.00	1.44	0.00	0.00	5.75
			0.14	**11:00 ~ 12:00**	1.44	1.44	0.00	1.44	0.00	0.00	0.00	0.00	0.00	0.00	0.00	0.00	0.00	0.00	0.00	1.44	0.00	0.00	5.75
			0.14	**12:00 ~ 13:00**	1.44	1.44	0.00	1.44	0.00	0.00	0.00	0.00	0.00	0.00	0.00	0.00	0.00	0.00	0.00	1.44	0.00	0.00	5.75
			0.14	**13:00 ~ 14:00**	1.44	1.44	0.00	1.44	0.00	0.00	0.00	0.00	0.00	0.00	0.00	0.00	0.00	0.00	0.00	1.44	0.00	0.00	5.75
			0.14	**14:00 ~ 15:00**	1.44	1.44	0.00	1.44	0.00	0.00	0.00	0.00	0.00	0.00	0.00	0.00	0.00	0.00	0.00	1.44	0.00	0.00	5.75
			0.14	**15:00 ~ 16:00**	1.44	1.44	0.00	1.44	0.00	0.00	0.00	0.00	0.00	0.00	0.00	0.00	0.00	0.00	0.00	1.44	0.00	0.00	5.75
			0.14	**16:00 ~ 17:00**	1.44	1.44	0.00	1.44	0.00	0.00	0.00	0.00	0.00	0.00	0.00	0.00	0.00	0.00	0.00	1.44	0.00	0.00	5.75
			0.14	**17:00 ~ 18:00**	1.44	1.44	0.00	1.44	0.00	0.00	0.00	0.00	0.00	0.00	0.00	0.00	0.00	0.00	0.00	1.44	0.00	0.00	5.75
			0.14	**18:00 ~ 19:00**	2.88	1.44	0.00	1.44	0.00	0.00	0.00	0.00	0.00	0.00	0.00	0.00	0.00	0.00	0.00	1.44	0.00	0.00	7.19
			0.14	**19:00 ~ 20:00**	1.44	1.44	0.00	1.44	0.00	0.00	0.00	0.00	0.00	0.00	0.00	0.00	0.00	0.00	0.00	1.44	0.00	0.00	5.75
			0.14	**20:00 ~ 21:00**	1.44	1.44	0.00	1.44	0.00	0.00	0.00	0.00	0.00	0.00	0.00	0.00	0.00	0.00	0.00	1.44	0.00	0.00	5.75
			0.14	**21:00 ~ 22:00**	1.44	1.44	0.00	1.44	0.00	0.00	0.00	0.00	0.00	0.00	0.00	0.00	0.00	0.00	0.00	1.44	0.00	0.00	5.75
			0.14	**22:00 ~ 23:00**	1.44	1.44	0.00	1.44	0.00	0.00	0.00	0.00	0.00	0.00	0.00	0.00	0.00	0.00	0.00	1.44	0.00	0.00	5.75
			0.14	**23:00 ~ 00:00**	1.44	1.44	0.00	1.44	0.00	0.00	0.00	0.00	0.00	0.00	0.00	0.00	0.00	0.00	0.00	1.44	0.00	0.00	5.75
				Whole Day Total (veh*km)	37.39	34.51	0.00	24.45	0.00	0.00	0.00	0.00	0.00	0.00	0.00	0.00	0.00	0.00	0.00	24.45	0.00	0.00	120.79

Road No.	Road Name	Bound	Road Length (km)	Hour	PC	TAXI	LGV3	LGV4	LGV6	HGV7	HGV8	PLB	PV4	PV5	NFB6	NFB7	NFB8	FBSD	FBDD	MC	HGV9	NFB9	Total
210	To Kwa Wan Road	NB	0.03	**00:00 ~ 01:00**	3.04	1.52	0.00	1.01	0.51	0.25	0.25	0.25	0.00	0.25	0.25	0.00	0.25	0.00	1.01	0.51	0.25	0.00	9.36
			0.03	**01:00 ~ 02:00**	2.02	1.01	0.00	0.76	0.25	0.25	0.25	0.00	0.00	0.25	0.25	0.00	0.25	0.00	0.51	0.25	0.25	0.00	6.33
			0.03	**02:00 ~ 03:00**	1.52	0.76	0.00	0.51	0.25	0.25	0.25	0.00	0.00	0.25	0.00	0.00	0.00	0.00	0.25	0.25	0.00	0.00	4.30
			0.03	**03:00 ~ 04:00**	1.27	0.76	0.00	0.51	0.25	0.25	0.25	0.00	0.00	0.25	0.00	0.00	0.00	0.00	0.51	0.25	0.00	0.00	4.30
			0.03	**04:00 ~ 05:00**	1.27	0.76	0.00	0.51	0.25	0.25	0.25	0.00	0.00	0.25	0.00	0.00	0.00	0.00	0.51	0.25	0.00	0.00	4.30
			0.03	**05:00 ~ 06:00**	1.52	0.76	0.00	0.51	0.25	0.25	0.25	0.25	0.00	0.25	0.00	0.00	0.00	0.00	1.01	0.25	0.00	0.00	5.31
			0.03	**06:00 ~ 07:00**	3.04	1.52	0.00	1.01	0.51	0.25	0.25	0.51	0.00	0.25	0.25	0.00	0.25	0.00	2.53	0.51	0.25	0.00	11.13
			0.03	**07:00 ~ 08:00**	5.82	3.04	0.25	1.77	0.76	0.25	0.25	1.01	0.25	0.25	0.25	0.25	0.25	0.00	3.04	0.76	0.25	0.00	18.47
			0.03	**08:00 ~ 09:00**	7.34	3.80	0.25	2.28	1.01	0.25	0.25	1.01	0.25	0.25	0.25	0.25	0.25	0.00	2.53	1.01	0.25	0.00	21.25
			0.03	**09:00 ~ 10:00**	6.58	3.29	0.25	2.02	0.76	0.25	0.25	0.76	0.25	0.25	0.25	0.25	0.25	0.00	2.28	0.76	0.25	0.00	18.72
			0.03	**10:00 ~ 11:00**	6.33	3.29	0.25	2.02	0.76	0.25	0.25	0.76	0.25	0.25	0.25	0.25	0.25	0.00	2.28	0.76	0.25	0.00	18.47
			0.03	**11:00 ~ 12:00**	6.58	3.29	0.25	2.02	0.76	0.25	0.25	0.76	0.25	0.25	0.25	0.25	0.25	0.00	2.28	0.76	0.25	0.00	18.72
			0.03	**12:00 ~ 13:00**	3.29	1.77	0.00	1.01	0.51	0.25	0.25	0.76	0.00	0.25	0.25	0.25	0.25	0.00	2.28	0.51	0.25	0.00	11.89
			0.03	**13:00 ~ 14:00**	3.29	1.77	0.00	1.01	0.51	0.25	0.25	0.76	0.00	0.25	0.25	0.25	0.25	0.00	2.28	0.51	0.25	0.00	11.89
			0.03	**14:00 ~ 15:00**	3.29	1.77	0.00	1.01	0.51	0.25	0.25	0.76	0.00	0.25	0.25	0.25	0.25	0.00	2.28	0.51	0.25	0.00	11.89
			0.03	**15:00 ~ 16:00**	3.29	1.77	0.00	1.01	0.51	0.25	0.25	0.76	0.00	0.25	0.25	0.25	0.25	0.00	2.28	0.51	0.25	0.00	11.89
			0.03	**16:00 ~ 17:00**	3.54	1.77	0.00	1.27	0.51	0.25	0.25	0.76	0.00	0.25	0.25	0.25	0.25	0.00	2.28	0.51	0.25	0.00	12.40
			0.03	**17:00 ~ 18:00**	3.54	1.77	0.00	1.27	0.51	0.25	0.25	1.01	0.00	0.25	0.25	0.25	0.25	0.00	2.28	0.51	0.25	0.00	12.65
			0.03	**18:00 ~ 19:00**	3.54	1.77	0.00	1.27	0.51	0.25	0.25	1.01	0.00	0.25	0.25	0.25	0.25	0.00	2.53	0.51	0.25	0.00	12.90
			0.03	**19:00 ~ 20:00**	3.29	1.77	0.00	1.01	0.51	0.25	0.25	0.76	0.00	0.25	0.25	0.25	0.25	0.00	2.02	0.51	0.25	0.00	11.64
			0.03	**20:00 ~ 21:00**	2.78	1.52	0.00	1.01	0.51	0.25	0.25	0.51	0.00	0.25	0.25	0.25	0.25	0.00	1.77	0.51	0.25	0.00	10.37
			0.03	**21:00 ~ 22:00**	2.78	1.52	0.00	1.01	0.51	0.25	0.25	0.51	0.00	0.25	0.25	0.25	0.25	0.00	1.77	0.51	0.25	0.00	10.37
			0.03	**22:00 ~ 23:00**	2.53	1.27	0.00	1.01	0.51	0.25	0.25	0.51	0.00	0.25	0.25	0.25	0.25	0.00	1.77	0.51	0.25	0.00	9.87
			0.03	**23:00 ~ 00:00**	2.28	1.27	0.00	0.76	0.25	0.25	0.25	0.51	0.00	0.25	0.25	0.25	0.25	0.00	1.52	0.25	0.25	0.00	8.60
				Whole Day Total (veh*km)	83.74	43.52	1.27	27.58	12.14	6.07	6.07	13.92	1.27	6.07	5.06	4.30	5.06	0.00	43.77	12.14	5.06	0.00	277.04

Road No.	Road Name	Bound	Road Length (km)	Hour	PC	TAXI	LGV3	LGV4	LGV6	HGV7	HGV8	PLB	PV4	PV5	NFB6	NFB7	NFB8	FBSD	FBDD	MC	HGV9	NFB9	Total
211	To Kwa Wan Road	SB	0.03	**00:00 ~ 01:00**	2.02	1.01	0.00	0.76	0.51	0.25	0.25	0.25	0.00	0.25	0.00	0.00	0.25	0.00	1.01	0.25	0.25	0.00	7.08
			0.03	**01:00 ~ 02:00**	1.27	0.76	0.00	0.51	0.25	0.25	0.25	0.00	0.00	0.25	0.00	0.00	0.25	0.00	0.51	0.25	0.25	0.00	4.81
			0.03	**02:00 ~ 03:00**	1.01	0.51	0.00	0.51	0.25	0.25	0.25	0.00	0.00	0.25	0.00	0.00	0.00	0.00	0.25	0.25	0.00	0.00	3.54
			0.03	**03:00 ~ 04:00**	0.76	0.51	0.00	0.51	0.25	0.25	0.25	0.00	0.00	0.00	0.00	0.00	0.00	0.00	0.51	0.25	0.00	0.00	3.29
			0.03	**04:00 ~ 05:00**	0.76	0.51	0.00	0.51	0.25	0.25	0.25	0.00	0.00	0.00	0.00	0.00	0.00	0.00	0.51	0.25	0.00	0.00	3.29
			0.03	**05:00 ~ 06:00**	1.01	0.51	0.00	0.51	0.25	0.25	0.25	0.25	0.00	0.25	0.00	0.00	0.00	0.00	1.01	0.25	0.00	0.00	4.55
			0.03	**06:00 ~ 07:00**	2.02	1.01	0.00	0.76	0.51	0.25	0.25	0.51	0.00	0.25	0.00	0.00	0.25	0.00	2.53	0.25	0.25	0.00	8.86
			0.03	**07:00 ~ 08:00**	4.05	2.02	0.25	1.77	0.76	0.25	0.25	1.01	0.00	0.25	0.25	0.25	0.25	0.00	3.04	0.51	0.25	0.00	15.18
			0.03	**08:00 ~ 09:00**	4.81	2.53	0.25	2.02	0.76	0.25	0.25	1.01	0.00	0.25	0.25	0.25	0.25	0.00	2.53	0.51	0.25	0.00	16.19
			0.03	**09:00 ~ 10:00**	4.30	2.28	0.25	1.77	0.76	0.25	0.25	0.76	0.00	0.25	0.25	0.25	0.25	0.00	2.28	0.51	0.25	0.00	14.67
			0.03	**10:00 ~ 11:00**	4.30	2.28	0.25	1.77	0.76	0.25	0.25	0.76	0.00	0.25	0.25	0.25	0.25	0.00	2.28	0.51	0.25	0.00	14.67
			0.03	**11:00 ~ 12:00**	4.30	2.28	0.25	1.77	0.76	0.25	0.25	0.76	0.00	0.25	0.25	0.25	0.25	0.00	2.28	0.51	0.25	0.00	14.67
			0.03	**12:00 ~ 13:00**	3.04	1.52	0.00	1.01	0.51	0.25	0.25	0.76	0.00	0.25	0.25	0.00	0.25	0.00	2.28	0.51	0.25	0.00	11.13
			0.03	**13:00 ~ 14:00**	3.04	1.52	0.00	1.01	0.51	0.25	0.25	0.76	0.00	0.25	0.25	0.00	0.25	0.00	2.28	0.51	0.25	0.00	11.13
			0.03	**14:00 ~ 15:00**	3.04	1.52	0.00	1.27	0.51	0.25	0.25	0.76	0.00	0.25	0.25	0.00	0.25	0.00	2.28	0.51	0.25	0.00	11.39
			0.03	**15:00 ~ 16:00**	3.04	1.52	0.00	1.27	0.51	0.25	0.25	0.76	0.00	0.25	0.25	0.00	0.25	0.00	2.28	0.51	0.25	0.00	11.39
			0.03	**16:00 ~ 17:00**	3.29	1.77	0.00	1.27	0.51	0.25	0.25	0.76	0.00	0.25	0.25	0.00	0.25	0.00	2.28	0.51	0.25	0.00	11.89
			0.03	**17:00 ~ 18:00**	3.04	1.52	0.00	1.27	0.51	0.25	0.25	1.01	0.00	0.25	0.25	0.00	0.25	0.00	2.28	0.51	0.25	0.00	11.64
			0.03	**18:00 ~ 19:00**	3.29	1.77	0.00	1.27	0.51	0.25	0.25	1.01	0.00	0.25	0.25	0.00	0.25	0.00	2.53	0.51	0.25	0.00	12.40
			0.03	**19:00 ~ 20:00**	3.04	1.52	0.00	1.01	0.51	0.25	0.25	0.76	0.00	0.25	0.25	0.00	0.25	0.00	2.02	0.51	0.25	0.00	10.88
			0.03	**20:00 ~ 21:00**	2.53	1.27	0.00	1.01	0.51	0.25	0.25	0.51	0.00	0.25	0.25	0.00	0.25	0.00	1.77	0.25	0.25	0.00	9.36
			0.03	**21:00 ~ 22:00**	2.53	1.27	0.00	1.01	0.51	0.25	0.25	0.51	0.00	0.25	0.25	0.00	0.25	0.00	1.77	0.51	0.25	0.00	9.61
			0.03	**22:00 ~ 23:00**	2.53	1.27	0.00	1.01	0.51	0.25	0.25	0.51	0.00	0.25	0.25	0.00	0.25	0.00	1.77	0.25	0.25	0.00	9.36
			0.03	**23:00 ~ 00:00**	2.02	1.01	0.00	0.76	0.25	0.25	0.25	0.51	0.00	0.25	0.25	0.00	0.25	0.00	1.52	0.25	0.25	0.00	7.84
				Whole Day Total (veh*km)	65.02	33.65	1.27	26.31	11.89	6.07	6.07	13.92	0.00	5.57	4.30	1.27	5.06	0.00	43.77	9.61	5.06	0.00	238.83

Road No.	Road Name	Bound	Road Length (km)	Hour	PC	TAXI	LGV3	LGV4	LGV6	HGV7	HGV8	PLB	PV4	PV5	NFB6	NFB7	NFB8	FBSD	FBDD	MC	HGV9	NFB9	Total
212	Kwei Chow Street	WB	0.04	**00:00 ~ 01:00**	2.14	1.28	0.00	0.43	0.43	0.00	0.43	0.00	0.00	0.43	0.00	0.00	0.00	0.00	0.00	0.43	0.43	0.00	5.98
			0.04	**01:00 ~ 02:00**	1.28	0.85	0.00	0.43	0.43	0.00	0.43	0.00	0.00	0.43	0.00	0.00	0.00	0.00	0.00	0.43	0.43	0.00	4.70
			0.04	**02:00 ~ 03:00**	0.85	0.43	0.00	0.43	0.43	0.00	0.00	0.00	0.00	0.00	0.00	0.00	0.00	0.00	0.00	0.43	0.43	0.00	2.99
			0.04	**03:00 ~ 04:00**	0.85	0.43	0.00	0.43	0.43	0.00	0.00	0.00	0.00	0.00	0.00	0.00	0.00	0.00	0.00	0.43	0.43	0.00	2.99
			0.04	**04:00 ~ 05:00**	0.85	0.43	0.00	0.43	0.43	0.00	0.00	0.00	0.00	0.00	0.00	0.00	0.00	0.00	0.00	0.43	0.43	0.00	2.99
			0.04	**05:00 ~ 06:00**	1.28	0.85	0.00	0.43	0.43	0.00	0.00	0.00	0.00	0.00	0.00	0.00	0.00	0.00	0.00	0.43	0.43	0.00	3.84
			0.04	**06:00 ~ 07:00**	2.14	1.28	0.00	0.43	0.43	0.00	0.43	0.43	0.00	0.43	0.00	0.00	0.00	0.00	0.00	0.43	0.43	0.00	6.41
			0.04	**07:00 ~ 08:00**	3.84	2.14	0.00	0.85	0.43	0.43	0.43	0.43	0.00	0.43	0.43	0.00	0.43	0.00	0.43	0.43	0.00	0.00	10.68
			0.04	**08:00 ~ 09:00**	4.70	2.56	0.00	0.85	0.43	0.43	0.43	0.43	0.00	0.43	0.43	0.00	0.43	0.00	0.43	0.85	0.00	0.00	12.38
			0.04	**09:00 ~ 10:00**	4.27	2.14	0.00	0.85	0.43	0.43	0.43	0.43	0.00	0.43	0.43	0.00	0.43	0.00	0.43	0.43	0.00	0.00	11.10
			0.04	**10:00 ~ 11:00**	3.84	2.14	0.00	0.85	0.43	0.43	0.43	0.43	0.00	0.43	0.43	0.00	0.43	0.00	0.43	0.43	0.00	0.00	10.68
			0.04	**11:00 ~ 12:00**	4.27	2.14	0.00	0.85	0.43	0.43	0.43	0.43	0.00	0.43	0.43	0.00	0.43	0.00	0.43	0.43	0.00	0.00	11.10
			0.04	**12:00 ~ 13:00**	1.28	0.85	0.00	0.43	0.43	0.00	0.43	0.43	0.00	0.00	0.00	0.00	0.00	0.00	0.00	0.43	0.43	0.00	4.70
			0.04	**13:00 ~ 14:00**	1.28	0.85	0.00	0.43	0.43	0.00	0.43	0.43	0.00	0.00	0.00	0.00	0.00	0.00	0.00	0.43	0.43	0.00	4.70
			0.04	**14:00 ~ 15:00**	1.28	0.85	0.00	0.43	0.43	0.00	0.43	0.43	0.00	0.00	0.00	0.00	0.00	0.00	0.00	0.43	0.43	0.00	4.70
			0.04	**15:00 ~ 16:00**	1.28	0.85	0.00	0.43	0.43	0.00	0.43	0.43	0.00	0.00	0.00	0.00	0.00	0.00	0.00	0.43	0.43	0.00	4.70
			0.04	**16:00 ~ 17:00**	1.28	0.85	0.00	0.43	0.43	0.00	0.43	0.43	0.00	0.00	0.00	0.00	0.00	0.00	0.00	0.43	0.43	0.00	4.70
			0.04	**17:00 ~ 18:00**	1.28	0.85	0.00	0.43	0.43	0.00	0.43	0.43	0.00	0.00	0.00	0.00	0.00	0.00	0.00	0.43	0.43	0.00	4.70
			0.04	**18:00 ~ 19:00**	1.28	0.85	0.00	0.43	0.43	0.00	0.43	0.43	0.00	0.00	0.00	0.00	0.00	0.00	0.00	0.43	0.43	0.00	4.70
			0.04	**19:00 ~ 20:00**	1.28	0.85	0.00	0.43	0.43	0.00	0.43	0.43	0.00	0.00	0.00	0.00	0.00	0.00	0.00	0.43	0.43	0.00	4.70
			0.04	**20:00 ~ 21:00**	0.85	0.43	0.00	0.43	0.43	0.00	0.43	0.43	0.00	0.00	0.00	0.00	0.00	0.00	0.00	0.43	0.43	0.00	3.84
			0.04	**21:00 ~ 22:00**	1.28	0.85	0.00	0.43	0.43	0.00	0.43	0.43	0.00	0.00	0.00	0.00	0.00	0.00	0.00	0.43	0.43	0.00	4.70
			0.04	**22:00 ~ 23:00**	0.85	0.43	0.00	0.43	0.43	0.00	0.43	0.43	0.00	0.00	0.00	0.00	0.00	0.00	0.00	0.43	0.43	0.00	3.84
			0.04	**23:00 ~ 00:00**	0.85	0.43	0.00	0.43	0.43	0.00	0.43	0.43	0.00	0.00	0.00	0.00	0.00	0.00	0.00	0.43	0.43	0.00	3.84
				Whole Day Total (veh*km)	44.41	25.62	0.00	12.38	10.25	2.14	8.54	7.69	0.00	3.42	2.14	0.00	2.14	0.00	10.25	10.68	0.00	0.00	139.63

Road No.	Road Name	Bound	Road Length (km)	Hour	PC	TAXI	LGV3	LGV4	LGV6	HGV7	HGV8	PLB	PV4	PV5	NFB6	NFB7	NFB8	FBSD	FBDD	MC	HGV9	NFB9	Total
213	Kwei Chow Street	WB	0.02	**00:00 ~ 01:00**	1.48	0.84	0.00	0.42	0.21	0.21	0.21	0.00	0.00	0.21	0.00	0.00	0.00	0.00	0.21	0.21	0.00	0.00	4.01
			0.02	**01:00 ~ 02:00**	1.06	0.63	0.00	0.42	0.21	0.21	0.21	0.00	0.00	0.21	0.00	0.00	0.00	0.00	0.00	0.21	0.00	0.00	3.17
			0.02	**02:00 ~ 03:00**	0.84	0.42	0.00	0.21	0.21	0.21	0.21	0.00	0.00	0.21	0.00	0.00	0.00	0.00	0.00	0.21	0.00	0.00	2.53
			0.02	**03:00 ~ 04:00**	0.63	0.42	0.00	0.21	0.21	0.00	0.21	0.00	0.00	0.00	0.00	0.00	0.00	0.00	0.00	0.21	0.00	0.00	1.90
			0.02	**04:00 ~ 05:00**	0.63	0.42	0.00	0.21	0.21	0.00	0.21	0.00	0.00	0.00	0.00	0.00	0.00	0.00	0.00	0.21	0.00	0.00	1.90
			0.02	**05:00 ~ 06:00**	0.84	0.42	0.00	0.21	0.21	0.21	0.21	0.00	0.00	0.21	0.00	0.00	0.00	0.00	0.21	0.21	0.00	0.00	2.74
			0.02	**06:00 ~ 07:00**	1.48	0.84	0.00	0.42	0.21	0.21	0.21	0.21	0.00	0.21	0.00	0.00	0.00	0.00	0.21	0.21	0.00	0.00	4.22
			0.02	**07:00 ~ 08:00**	3.17	1.69	0.21	0.84	0.42	0.21	0.21	0.21	0.00	0.21	0.21	0.21	0.21	0.00	0.21	0.42	0.21	0.00	8.65
			0.02	**08:00 ~ 09:00**	3.80	1.90	0.21	1.06	0.42	0.21	0.21	0.21	0.00	0.21	0.21	0.21	0.21	0.00	0.21	0.42	0.21	0.00	9.71
			0.02	**09:00 ~ 10:00**	3.38	1.69	0.21	1.06	0.42	0.21	0.21	0.21	0.00	0.21	0.21	0.21	0.21	0.00	0.21	0.42	0.21	0.00	9.07
			0.02	**10:00 ~ 11:00**	3.17	1.69	0.21	1.06	0.42	0.21	0.21	0.21	0.00	0.21	0.21	0.21	0.21	0.00	0.21	0.42	0.21	0.00	8.86
			0.02	**11:00 ~ 12:00**	3.38	1.69	0.21	1.06	0.42	0.21	0.21	0.21	0.00	0.21	0.21	0.21	0.21	0.00	0.21	0.42	0.21	0.00	9.07
			0.02	**12:00 ~ 13:00**	2.74	1.48	0.00	0.84	0.42	0.21	0.21	0.00	0.00	0.21	0.21	0.21	0.21	0.00	0.00	0.42	0.21	0.00	7.39
			0.02	**13:00 ~ 14:00**	2.74	1.48	0.00	1.06	0.42	0.21	0.21	0.00	0.00	0.21	0.21	0.21	0.21	0.00	0.00	0.42	0.21	0.00	7.60
			0.02	**14:00 ~ 15:00**	2.74	1.48	0.00	1.06	0.42	0.21	0.21	0.00	0.00	0.21	0.21	0.21	0.21	0.00	0.00	0.42	0.21	0.00	7.60
			0.02	**15:00 ~ 16:00**	2.74	1.48	0.00	1.06	0.42	0.21	0.21	0.00	0.00	0.21	0.21	0.21	0.21	0.00	0.00	0.42	0.21	0.00	7.60
			0.02	**16:00 ~ 17:00**	2.95	1.48	0.00	1.06	0.42	0.21	0.21	0.00	0.00	0.21	0.21	0.21	0.21	0.00	0.00	0.42	0.21	0.00	7.81
			0.02	**17:00 ~ 18:00**	2.95	1.48	0.00	1.06	0.42	0.21	0.21	0.00	0.00	0.21	0.21	0.21	0.21	0.00	0.00	0.42	0.21	0.00	7.81
			0.02	**18:00 ~ 19:00**	3.17	1.69	0.00	1.06	0.42	0.21	0.21	0.00	0.00	0.21	0.21	0.21	0.21	0.00	0.00	0.42	0.21	0.00	8.23
			0.02	**19:00 ~ 20:00**	2.74	1.48	0.00	1.06	0.42	0.21	0.21	0.00	0.00	0.21	0.21	0.21	0.21	0.00	0.00	0.42	0.21	0.00	7.60
			0.02	**20:00 ~ 21:00**	2.32	1.27	0.00	0.84	0.42	0.21	0.21	0.00	0.00	0.21	0.21	0.21	0.21	0.00	0.00	0.42	0.21	0.00	6.75
			0.02	**21:00 ~ 22:00**	2.32	1.27	0.00	0.84	0.42	0.21	0.21	0.00	0.00	0.21	0.21	0.21	0.21	0.00	0.00	0.42	0.21	0.00	6.75
			0.02	**22:00 ~ 23:00**	2.32	1.27	0.00	0.84	0.42	0.21	0.21	0.00	0.00	0.21	0.21	0.21	0.21	0.00	0.00	0.42	0.21	0.00	6.75
			0.02	**23:00 ~ 00:00**	1.90	1.06	0.00	0.63	0.21	0.21	0.21	0.00	0.00	0.21	0.21	0.21	0.21	0.00	0.00	0.21	0.21	0.00	5.49
				Whole Day Total (veh*km)	55.49	29.54	1.06	18.57	8.44	4.64	5.06	1.27	0.00	4.64	3.59	3.59	3.59	0.00	1.69	8.44	3.59	0.00	153.19
214	Kwei Chow Street	WB	0.02	**00:00 ~ 01:00**	1.42	0.81	0.00	0.41	0.20	0.20	0.20	0.00	0.00	0.20	0.00	0.00	0.00	0.00	0.20	0.20	0.00	0.00	3.86
			0.02	**01:00 ~ 02:00**	1.02	0.61	0.00	0.41	0.20	0.20	0.20	0.00	0.00	0.20	0.00	0.00	0.00	0.00	0.00	0.20	0.00	0.00	3.05
			0.02	**02:00 ~ 03:00**	0.81	0.41	0.00	0.20	0.20	0.00	0.20	0.00	0.00	0.20	0.00	0.00	0.00	0.00	0.00	0.20	0.00	0.00	2.23
			0.02	**03:00 ~ 04:00**	0.61	0.41	0.00	0.20	0.20	0.00	0.20	0.00	0.00	0.00	0.00	0.00	0.00	0.00	0.00	0.20	0.00	0.00	1.83
			0.02	**04:00 ~ 05:00**	0.61	0.41	0.00	0.20	0.20	0.00	0.20	0.00	0.00	0.00	0.00	0.00	0.00	0.00	0.00	0.20	0.00	0.00	1.83
			0.02	**05:00 ~ 06:00**	0.81	0.41	0.00	0.20	0.20	0.00	0.20	0.00	0.00	0.20	0.00	0.00	0.00	0.00	0.20	0.20	0.00	0.00	2.44
			0.02	**06:00 ~ 07:00**	1.42	0.81	0.00	0.41	0.20	0.20	0.20	0.20	0.00	0.20	0.00	0.00	0.00	0.00	0.20	0.20	0.00	0.00	4.06
			0.02	**07:00 ~ 08:00**	2.84	1.42	0.00	0.81	0.41	0.20	0.20	0.20	0.00	0.20	0.20	0.20	0.20	0.00	0.20	0.41	0.20	0.00	7.71
			0.02	**08:00 ~ 09:00**	3.45	1.83	0.00	1.02	0.41	0.20	0.20	0.20	0.00	0.20	0.20	0.20	0.20	0.00	0.20	0.41	0.20	0.00	8.93
			0.02	**09:00 ~ 10:00**	3.05	1.62	0.00	1.02	0.41	0.20	0.20	0.20	0.00	0.20	0.20	0.20	0.20	0.00	0.20	0.41	0.20	0.00	8.32
			0.02	**10:00 ~ 11:00**	3.05	1.62	0.00	1.02	0.41	0.20	0.20	0.20	0.00	0.20	0.20	0.20	0.20	0.00	0.20	0.41	0.20	0.00	8.32
			0.02	**11:00 ~ 12:00**	3.05	1.62	0.00	1.02	0.41	0.20	0.20	0.20	0.00	0.20	0.20	0.20	0.20	0.00	0.20	0.41	0.20	0.00	8.32
			0.02	**12:00 ~ 13:00**	2.44	1.22	0.00	0.81	0.41	0.20	0.20	0.00	0.00	0.20	0.20	0.00	0.20	0.00	0.00	0.41	0.20	0.00	6.50
			0.02	**13:00 ~ 14:00**	2.44	1.22	0.00	0.81	0.41	0.20	0.20	0.00	0.00	0.20	0.20	0.00	0.20	0.00	0.00	0.41	0.20	0.00	6.50
			0.02	**14:00 ~ 15:00**	2.44	1.22	0.00	1.02	0.41	0.20	0.20	0.00	0.00	0.20	0.20	0.00	0.20	0.00	0.00	0.41	0.20	0.00	6.70
			0.02	**15:00 ~ 16:00**	2.44	1.22	0.00	1.02	0.41	0.20	0.20	0.00	0.00	0.20	0.20	0.00	0.20	0.00	0.00	0.41	0.20	0.00	6.70
			0.02	**16:00 ~ 17:00**	2.64	1.42	0.00	1.02	0.41	0.20	0.20	0.00	0.00	0.20	0.20	0.00	0.20	0.00	0.00	0.41	0.20	0.00	7.11
			0.02	**17:00 ~ 18:00**	2.64	1.42	0.00	1.02	0.41	0.20	0.20	0.00	0.00	0.20	0.20	0.00	0.20	0.00	0.00	0.41	0.20	0.00	7.11
			0.02	**18:00 ~ 19:00**	2.84	1.42	0.00	1.02	0.41	0.20	0.20	0.00	0.00	0.20	0.20	0.00	0.20	0.00	0.00	0.41	0.20	0.00	7.31
			0.02	**19:00 ~ 20:00**	2.44	1.22	0.00	0.81	0.41	0.20	0.20	0.00	0.00	0.20	0.20	0.00	0.20	0.00	0.00	0.41	0.20	0.00	6.50
			0.02	**20:00 ~ 21:00**	2.03	1.02	0.00	0.81	0.41	0.20	0.20	0.00	0.00	0.20	0.20	0.00	0.20	0.00	0.00	0.20	0.20	0.00	5.68
			0.02	**21:00 ~ 22:00**	2.23	1.22	0.00	0.81	0.41	0.20	0.20	0.00	0.00	0.20	0.20	0.00	0.20	0.00	0.00	0.41	0.20	0.00	6.29
			0.02	**22:00 ~ 23:00**	2.03	1.02	0.00	0.81	0.41	0.20	0.20	0.00	0.00	0.20	0.20	0.00	0.20	0.00	0.00	0.20	0.20	0.00	5.68
			0.02	**23:00 ~ 00:00**	1.62	0.81	0.00	0.61	0.20	0.20	0.20	0.00	0.00	0.20	0.20	0.00	0.20	0.00	0.00	0.20	0.20	0.00	4.67
				Whole Day Total (veh*km)	50.34	26.39	0.00	17.46	8.12	4.06	4.87	1.22	0.00	4.47	3.45	1.02	3.45	0.00	1.62	7.71	3.45	0.00	137.63
215	Kwei Chow Street	WB	0.02	**00:00 ~ 01:00**	1.72	0.98	0.00	0.49	0.25	0.25	0.25	0.00	0.00	0.25	0.00	0.00	0.00	0.00	0.25	0.25	0.00	0.00	4.67
			0.02	**01:00 ~ 02:00**	1.23	0.74	0.00	0.49	0.25	0.25	0.25	0.00	0.00	0.25	0.00	0.00	0.00	0.00	0.00	0.25	0.00	0.00	3.69
			0.02	**02:00 ~ 03:00**	0.98	0.49	0.00	0.25	0.25	0.00	0.25	0.00	0.00	0.25	0.00	0.00	0.00	0.00	0.00	0.25	0.00	0.00	2.71
			0.02	**03:00 ~ 04:00**	0.74	0.49	0.00	0.25	0.25	0.00	0.25	0.00	0.00	0.00	0.00	0.00	0.00	0.00	0.00	0.25	0.00	0.00	2.21
			0.02	**04:00 ~ 05:00**	0.74	0.49	0.00	0.25	0.25	0.00	0.25	0.00	0.00	0.00	0.00	0.00	0.00	0.00	0.00	0.25	0.00	0.00	2.21
			0.02	**05:00 ~ 06:00**	0.98	0.49	0.00	0.25	0.25	0.00	0.25	0.00	0.00	0.25	0.00	0.00	0.00	0.00	0.25	0.25	0.00	0.00	2.95
			0.02	**06:00 ~ 07:00**	1.72	0.98	0.00	0.49	0.25	0.25	0.25	0.00	0.00	0.25	0.00	0.00	0.00	0.00	0.25	0.25	0.00	0.00	4.92
			0.02	**07:00 ~ 08:00**	3.44	1.72	0.00	0.98	0.49	0.25	0.25	0.25	0.00	0.25	0.25	0.25	0.25	0.00	0.25	0.49	0.25	0.00	9.35
			0.02	**08:00 ~ 09:00**	4.18	2.21	0.00	1.23	0.49	0.25	0.25	0.25	0.00	0.25	0.25	0.25	0.25	0.00	0.25	0.49	0.25	0.00	10.82
			0.02	**09:00 ~ 10:00**	3.69	1.97	0.00	1.23	0.49	0.25	0.25	0.25	0.00	0.25	0.25	0.25	0.25	0.00	0.25	0.49	0.25	0.00	10.09
			0.02	**10:00 ~ 11:00**	3.69	1.97	0.00	1.23	0.49	0.25	0.25	0.25	0.00	0.25	0.25	0.25	0.25	0.00	0.25	0.49	0.25	0.00	10.09
			0.02	**11:00 ~ 12:00**	3.69	1.97	0.00	1.23	0.49	0.25	0.25	0.25	0.00	0.25	0.25	0.25	0.25	0.00	0.25	0.49	0.25	0.00	10.09
			0.02	**12:00 ~ 13:00**	2.95	1.48	0.00	0.98	0.49	0.25	0.25	0.00	0.00	0.25	0.25	0.00	0.25	0.00	0.00	0.49	0.25	0.00	7.87
			0.02	**13:00 ~ 14:00**	2.95	1.48	0.00	0.98	0.49	0.25	0.25	0.00	0.00	0.25	0.25	0.00	0.25	0.00	0.00	0.49	0.25	0.00	7.87
			0.02	**14:00 ~ 15:00**	2.95	1.48	0.00	1.23	0.49	0.25	0.25	0.00	0.00	0.25	0.25	0.00	0.25	0.00	0.00	0.49	0.25	0.00	8.12
			0.02	**15:00 ~ 16:00**	2.95	1.48	0.00	1.23	0.49	0.25	0.25	0.00	0.00	0.25	0.25	0.00	0.25	0.00	0.00	0.49	0.25	0.00	8.12
			0.02	**16:00 ~ 17:00**	3.20	1.72	0.00	1.23	0.49	0.25	0.25	0.00	0.00	0.25	0.25	0.00	0.25	0.00	0.00	0.49	0.25	0.00	8.61
			0.02	**17:00 ~ 18:00**	3.20	1.72	0.00	1.23	0.49	0.25	0.25	0.00	0.00	0.25	0.25	0.00	0.25	0.00	0.00	0.49	0.25	0.00	8.61
			0.02	**18:00 ~ 19:00**	3.44	1.72	0.00	1.23	0.49	0.25	0.25	0.00	0.00	0.25	0.25	0.00	0.25	0.00	0.00	0.49	0.25	0.00	8.86
			0.02	**19:00 ~ 20:00**	2.95	1.48	0.00	0.98	0.49	0.25	0.25	0.00	0.00	0.25	0.25	0.00	0.25	0.00	0.00	0.49	0.25	0.00	7.87
			0.02	**20:00 ~ 21:00**	2.46	1.23	0.00	0.98	0.49	0.25	0.25	0.00	0.00	0.25	0.25	0.00	0.25	0.00	0.00	0.25	0.25	0.00	6.89
			0.02	**21:00 ~ 22:00**	2.71	1.48	0.00	0.98	0.49	0.25	0.25	0.00	0.00	0.25	0.25	0.00	0.25	0.00	0.00	0.49	0.25	0.00	7.63
			0.02	**22:00 ~ 23:00**	2.46	1.23	0.00	0.98	0.49	0.25	0.25	0.00	0.00	0.25	0.25	0.00	0.25	0.00	0.00	0.25	0.25	0.00	6.89
			0.02	**23:00 ~ 00:00**	1.97	0.98	0.00	0.74	0.25	0.25	0.25	0.00	0.00	0.25	0.25	0.00	0.25	0.00	0.00	0.25	0.25	0.00	5.66
				Whole Day Total (veh*km)	61.01	31.98	0.00	21.16	9.84	4.92	5.90	1.48	0.00	5.41	4.18	1.23	4.18	0.00	1.97	9.35	4.18	0.00	166.79
216	Wai King Street	SB	0.03	**00:00 ~ 01:00**	1.43	0.86	0.00	0.57	0.29	0.29	0.29	0.00	0.00	0.29	0.00	0.00	0.00	0.00	0.00	0.29	0.00	0.00	4.29
			0.03	**01:00 ~ 02:00**	1.14	0.57	0.00	0.57	0.29	0.29	0.29	0.00	0.00	0.29	0.00	0.00	0.00	0.00	0.00	0.29	0.00	0.00	3.72
			0.03	**02:00 ~ 03:00**	0.86	0.57	0.00	0.29	0.29	0.00	0.29	0.00	0.00	0.00	0.00	0.00	0.00	0.00	0.00	0.29	0.00	0.00	2.57
			0.03	**03:00 ~ 04:00**	0.57	0.29	0.00	0.29	0.29	0.00	0.29	0.00	0.00	0.00	0.00	0.00	0.00	0.00	0.00	0.29	0.00	0.00	2.00
			0.03	**04:00 ~ 05:00**	0.57	0.29	0.00	0.29	0.29	0.00	0.29	0.00	0.00	0.00	0.00	0.00	0.00	0.00	0.00	0.29	0.00	0.00	2.00
			0.03	**05:00 ~ 06:00**	0.86	0.57	0.00	0.29	0.29	0.00	0.29	0.00	0.00	0.00	0.00	0.00	0.00	0.00	0.00	0.29	0.00	0.00	2.57
			0.03	**06:00 ~ 07:00**	1.43	0.86	0.00	0.57	0.29	0.29	0.29	0.00	0.00	0.29	0.00	0.00	0.00	0.00	0.00	0.29	0.00	0.00	4.29
			0.03	**07:00 ~ 08:00**	2.86	1.43	0.00	1.14	0.57	0.29	0.29	0.00	0.00	0.29	0.29	0.00	0.29	0.00	0.00	0.29	0.29	0.00	8.01
			0.03	**08:00 ~ 09:00**	3.43	1.72	0.00	1.43	0.57	0.29	0.29	0.00	0.00	0.29	0.29	0.00	0.29	0.00	0.00	0.57	0.29	0.00	9.44
			0.03	**09:00 ~ 10:00**	3.15	1.72	0.00	1.14	0.57	0.29	0.29	0.00	0.00	0.29	0.29	0.00	0.29	0.00	0.00	0.57	0.29	0.00	8.87
			0.03	**10:00 ~ 11:00**	2.86	1.43	0.00	1.14	0.57	0.29	0.29	0.00	0.00	0.29	0.29	0.00	0.29	0.00	0.00	0.57	0.29	0.00	8.29
			0.03	**11:00 ~ 12:00**	3.15	1.72	0.00	1.14	0.57	0.29	0.29	0.00	0.00	0.29	0.29	0.00	0.29	0.00	0.00	0.57	0.29	0.00	8.87
			0.03	**12:00 ~ 13:00**	3.43	1.72	0.00	1.14	0.57	0.29	0.29	0.29	0.00	0.29	0.29	0.00	0.29	0.00	0.29	0.57	0.29	0.00	9.72
			0.03	**13:00 ~ 14:00**	3.43	2.00	0.00	1.14	0.57	0.29	0.29	0.29	0.00	0.29	0.29	0.00	0.29	0.00	0.29	0.57	0.29	0.00	10.01
			0.03	**14:00 ~ 15:00**	3.72	2.00	0.00	1.14	0.57	0.29	0.29	0.29	0.00	0.29	0.29	0.00	0.29	0.00	0.29	0.57	0.29	0.00	10.30
			0.03	**15:00 ~ 16:00**	3.72	2.00	0.00	1.14	0.57	0.29	0.29	0.29	0.00	0.29	0.29	0.00	0.29	0.00	0.29	0.57	0.29	0.00	10.30
			0.03	**16:00 ~ 17:00**	3.72	2.00	0.00	1.43	0.57	0.29	0.29	0.29	0.00	0.29	0.29	0.00	0.29	0.00	0.29	0.57	0.29	0.00	10.58
			0.03	**17:00 ~ 18:00**	3.72	2.00	0.00	1.14	0.57	0.29	0.29	0.29	0.00	0.29	0.29	0.00	0.29	0.00	0.29	0.57	0.29	0.00	10.30
			0.03	**18:00 ~ 19:00**	4.00	2.00	0.00	1.43	0.57	0.29	0.29	0.29	0.00	0.29	0.29	0.00	0.29	0.00	0.29	0.57	0.29	0.00	10.87
			0.03	**19:00 ~ 20:00**	3.43	2.00	0.00	1.14	0.57	0.29	0.29	0.29	0.00	0.29	0.29	0.00	0.29	0.00	0.29	0.57	0.29	0.00	10.01
			0.03	**20:00 ~ 21:00**	2.86	1.72	0.00	1.14	0.57	0.29	0.29	0.00	0.00	0.29	0.29	0.00	0.29	0.00	0.29	0.29	0.29	0.00	8.58
			0.03	**21:00 ~ 22:00**	3.15	1.72	0.00	1.14	0.57	0.29	0.29	0.00	0.00	0.29	0.29	0.00	0.29	0.00	0.29	0.57	0.29	0.00	9.15
			0.03	**22:00 ~ 23:00**	2.86	1.43	0.00	1.14	0.57	0.29	0.29	0.00	0.00	0.29	0.29	0.00	0.29	0.00	0.29	0.29	0.29	0.00	8.29
			0.03	**23:00 ~ 00:00**	2.29	1.14	0.00	0.86	0.29	0.29	0.29	0.00	0.00	0.29	0.29	0.00	0.29	0.00	0.29	0.29	0.29	0.00	6.86
				Whole Day Total (veh*km)	62.63	33.75	0.00	22.88	11.44	5.72	6.86	2.29	0.00	5.72	4.86	0.00	4.86	0.00	3.43	10.58	4.86	0.00	179.89

Road No.	Road Name	Bound	Road Length (km)	Hour	PC	TAXI	LGV3	LGV4	LGV6	HGV7	HGV8	PLB	PV4	PV5	NFB6	NFB7	NFB8	FBSD	FBDD	MC	HGV9	NFB9	Total
217	Mei King Street	NB	0.11	**00:00 ~ 01:00**	0.00	0.00	0.00	0.00	0.00	0.00	0.00	0.00	0.00	0.00	0.00	0.00	0.00	0.00	1.08	0.00	0.00	0.00	1.08
			0.11	**01:00 ~ 02:00**	0.00	0.00	0.00	0.00	0.00	0.00	0.00	0.00	0.00	0.00	0.00	0.00	0.00	0.00	0.00	0.00	0.00	0.00	0.00
			0.11	**02:00 ~ 03:00**	0.00	0.00	0.00	0.00	0.00	0.00	0.00	0.00	0.00	0.00	0.00	0.00	0.00	0.00	0.00	0.00	0.00	0.00	0.00
			0.11	**03:00 ~ 04:00**	0.00	0.00	0.00	0.00	0.00	0.00	0.00	0.00	0.00	0.00	0.00	0.00	0.00	0.00	0.00	0.00	0.00	0.00	0.00
			0.11	**04:00 ~ 05:00**	0.00	0.00	0.00	0.00	0.00	0.00	0.00	0.00	0.00	0.00	0.00	0.00	0.00	0.00	0.00	0.00	0.00	0.00	0.00
			0.11	**05:00 ~ 06:00**	0.00	0.00	0.00	0.00	0.00	0.00	0.00	0.00	0.00	0.00	0.00	0.00	0.00	0.00	1.08	0.00	0.00	0.00	1.08
			0.11	**06:00 ~ 07:00**	0.00	0.00	0.00	0.00	0.00	0.00	0.00	1.08	0.00	0.00	0.00	0.00	0.00	0.00	1.08	0.00	0.00	0.00	2.16
			0.11	**07:00 ~ 08:00**	0.00	0.00	0.00	0.00	0.00	0.00	0.00	1.08	0.00	0.00	0.00	0.00	0.00	0.00	1.08	0.00	0.00	0.00	2.16
			0.11	**08:00 ~ 09:00**	0.00	0.00	0.00	0.00	0.00	0.00	0.00	1.08	0.00	0.00	0.00	0.00	0.00	0.00	1.08	0.00	0.00	0.00	2.16
			0.11	**09:00 ~ 10:00**	0.00	0.00	0.00	0.00	0.00	0.00	0.00	1.08	0.00	0.00	0.00	0.00	0.00	0.00	1.08	0.00	0.00	0.00	2.16
			0.11	**10:00 ~ 11:00**	0.00	0.00	0.00	0.00	0.00	0.00	0.00	1.08	0.00	0.00	0.00	0.00	0.00	0.00	1.08	0.00	0.00	0.00	2.16
			0.11	**11:00 ~ 12:00**	0.00	0.00	0.00	0.00	0.00	0.00	0.00	1.08	0.00	0.00	0.00	0.00	0.00	0.00	1.08	0.00	0.00	0.00	2.16
			0.11	**12:00 ~ 13:00**	0.00	0.00	0.00	0.00	0.00	0.00	0.00	0.00	0.00	0.00	0.00	0.00	0.00	0.00	0.00	0.00	0.00	0.00	0.00
			0.11	**13:00 ~ 14:00**	0.00	0.00	0.00	0.00	0.00	0.00	0.00	0.00	0.00	0.00	0.00	0.00	0.00	0.00	0.00	0.00	0.00	0.00	0.00
			0.11	**14:00 ~ 15:00**	0.00	0.00	0.00	0.00	0.00	0.00	0.00	0.00	0.00	0.00	0.00	0.00	0.00	0.00	0.00	0.00	0.00	0.00	0.00
			0.11	**15:00 ~ 16:00**	0.00	0.00	0.00	0.00	0.00	0.00	0.00	0.00	0.00	0.00	0.00	0.00	0.00	0.00	0.00	0.00	0.00	0.00	0.00
			0.11	**16:00 ~ 17:00**	0.00	0.00	0.00	0.00	0.00	0.00	0.00	0.00	0.00	0.00	0.00	0.00	0.00	0.00	0.00	0.00	0.00	0.00	0.00
			0.11	**17:00 ~ 18:00**	0.00	0.00	0.00	0.00	0.00	0.00	0.00	0.00	0.00	0.00	0.00	0.00	0.00	0.00	0.00	0.00	0.00	0.00	0.00
			0.11	**18:00 ~ 19:00**	0.00	0.00	0.00	0.00	0.00	0.00	0.00	0.00	0.00	0.00	0.00	0.00	0.00	0.00	0.00	0.00	0.00	0.00	0.00
			0.11	**19:00 ~ 20:00**	0.00	0.00	0.00	0.00	0.00	0.00	0.00	0.00	0.00	0.00	0.00	0.00	0.00	0.00	0.00	0.00	0.00	0.00	0.00
			0.11	**20:00 ~ 21:00**	0.00	0.00	0.00	0.00	0.00	0.00	0.00	0.00	0.00	0.00	0.00	0.00	0.00	0.00	0.00	0.00	0.00	0.00	0.00
			0.11	**21:00 ~ 22:00**	0.00	0.00	0.00	0.00	0.00	0.00	0.00	0.00	0.00	0.00	0.00	0.00	0.00	0.00	0.00	0.00	0.00	0.00	0.00
			0.11	**22:00 ~ 23:00**	0.00	0.00	0.00	0.00	0.00	0.00	0.00	0.00	0.00	0.00	0.00	0.00	0.00	0.00	0.00	0.00	0.00	0.00	0.00
			0.11	**23:00 ~ 00:00**	0.00	0.00	0.00	0.00	0.00	0.00	0.00	0.00	0.00	0.00	0.00	0.00	0.00	0.00	0.00	0.00	0.00	0.00	0.00
				Whole Day Total (veh*km)	0.00	0.00	0.00	0.00	0.00	0.00	0.00	6.47	0.00	0.00	0.00	0.00	0.00	0.00	8.63	0.00	0.00	0.00	15.11

Road No.	Road Name	Bound	Road Length (km)	Hour	PC	TAXI	LGV3	LGV4	LGV6	HGV7	HGV8	PLB	PV4	PV5	NFB6	NFB7	NFB8	FBSD	FBDD	MC	HGV9	NFB9	Total
218	To Kwa Wan Road	NB	0.08	**00:00 ~ 01:00**	9.85	5.31	0.00	3.03	1.52	0.76	0.76	0.76	0.00	0.76	0.76	0.00	0.76	0.00	3.03	1.52	0.76	0.00	29.56
			0.08	**01:00 ~ 02:00**	6.82	3.79	0.00	2.27	0.76	0.76	0.76	0.00	0.00	0.76	0.76	0.00	0.76	0.00	1.52	0.76	0.76	0.00	20.47
			0.08	**02:00 ~ 03:00**	5.31	3.03	0.00	1.52	0.76	0.76	0.76	0.00	0.00	0.76	0.00	0.00	0.76	0.00	1.52	0.76	0.76	0.00	16.68
			0.08	**03:00 ~ 04:00**	3.79	2.27	0.00	1.52	0.76	0.76	0.76	0.00	0.00	0.76	0.00	0.00	0.00	0.00	1.52	0.76	0.00	0.00	12.89
			0.08	**04:00 ~ 05:00**	3.79	2.27	0.00	1.52	0.76	0.76	0.76	0.00	0.00	0.76	0.00	0.00	0.00	0.00	1.52	0.76	0.00	0.00	12.89
			0.08	**05:00 ~ 06:00**	5.31	3.03	0.00	1.52	0.76	0.76	0.76	0.76	0.00	0.76	0.00	0.00	0.76	0.00	3.79	0.76	0.76	0.00	19.71
			0.08	**06:00 ~ 07:00**	10.61	5.31	0.00	3.03	1.52	0.76	0.76	2.27	0.00	0.76	0.76	0.00	0.76	0.00	9.10	1.52	0.76	0.00	37.90
			0.08	**07:00 ~ 08:00**	20.47	10.61	0.76	6.06	2.27	0.76	0.76	3.03	0.76	0.76	0.76	0.76	0.76	0.00	11.37	2.27	0.76	0.00	62.91
			0.08	**08:00 ~ 09:00**	25.01	12.89	0.76	7.58	3.03	0.76	0.76	3.79	0.76	0.76	0.76	0.76	0.76	0.00	9.85	3.03	0.76	0.00	72.01
			0.08	**09:00 ~ 10:00**	21.98	11.37	0.76	6.82	3.03	0.76	0.76	3.03	0.76	0.76	0.76	0.76	0.76	0.00	8.34	3.03	0.76	0.00	64.43
			0.08	**10:00 ~ 11:00**	21.98	11.37	0.76	6.82	2.27	0.76	0.76	3.03	0.76	0.76	0.76	0.76	0.76	0.00	8.34	3.03	0.76	0.00	63.67
			0.08	**11:00 ~ 12:00**	22.74	11.37	0.76	6.82	3.03	0.76	0.76	3.03	0.76	0.76	0.76	0.76	0.76	0.00	8.34	3.03	0.76	0.00	65.19
			0.08	**12:00 ~ 13:00**	10.61	5.31	0.76	3.79	1.52	0.76	0.76	3.03	0.00	0.76	0.76	0.76	0.76	0.00	8.34	1.52	0.76	0.00	40.17
			0.08	**13:00 ~ 14:00**	10.61	5.31	0.76	3.79	1.52	0.76	0.76	3.03	0.00	0.76	0.76	0.76	0.76	0.00	8.34	1.52	0.76	0.00	40.17
			0.08	**14:00 ~ 15:00**	10.61	5.31	0.76	3.79	1.52	0.76	0.76	3.03	0.00	0.76	0.76	0.76	0.76	0.00	8.34	1.52	0.76	0.00	40.17
			0.08	**15:00 ~ 16:00**	10.61	5.31	0.76	3.79	1.52	0.76	0.76	3.03	0.00	0.76	0.76	0.76	0.76	0.00	8.34	1.52	0.76	0.00	40.17
			0.08	**16:00 ~ 17:00**	11.37	6.06	0.76	3.79	1.52	0.76	0.76	3.03	0.00	0.76	0.76	0.76	0.76	0.00	8.34	1.52	0.76	0.00	41.69
			0.08	**17:00 ~ 18:00**	11.37	6.06	0.76	3.79	1.52	0.76	0.76	3.79	0.00	0.76	0.76	0.76	0.76	0.00	8.34	1.52	0.76	0.00	42.45
			0.08	**18:00 ~ 19:00**	11.37	6.06	0.76	4.55	1.52	0.76	0.76	3.79	0.00	0.76	0.76	0.76	0.76	0.00	9.10	1.52	0.76	0.00	43.96
			0.08	**19:00 ~ 20:00**	10.61	5.31	0.76	3.79	1.52	0.76	0.76	3.03	0.00	0.76	0.76	0.76	0.76	0.00	7.58	1.52	0.76	0.00	39.42
			0.08	**20:00 ~ 21:00**	9.10	4.55	0.76	3.03	1.52	0.76	0.76	1.52	0.00	0.76	0.76	0.76	0.76	0.00	6.82	1.52	0.76	0.00	34.11
			0.08	**21:00 ~ 22:00**	9.10	4.55	0.76	3.03	1.52	0.76	0.76	1.52	0.00	0.76	0.76	0.76	0.76	0.00	6.82	1.52	0.76	0.00	34.11
			0.08	**22:00 ~ 23:00**	8.34	4.55	0.76	3.03	1.52	0.76	0.76	1.52	0.00	0.76	0.76	0.76	0.76	0.00	6.06	1.52	0.76	0.00	32.59
			0.08	**23:00 ~ 00:00**	6.82	3.79	0.76	2.27	0.76	0.76	0.76	1.52	0.00	0.76	0.76	0.76	0.76	0.00	5.31	0.76	0.76	0.00	27.29
				Whole Day Total (veh*km)	278.19	144.78	12.89	90.96	37.90	18.19	18.19	51.54	3.79	18.19	15.16	12.89	16.68	0.00	159.94	38.66	16.68	0.00	934.61

Road No.	Road Name	Bound	Road Length (km)	Hour	PC	TAXI	LGV3	LGV4	LGV6	HGV7	HGV8	PLB	PV4	PV5	NFB6	NFB7	NFB8	FBSD	FBDD	MC	HGV9	NFB9	Total
219	To Kwa Wan Road	SB	0.12	**00:00 ~ 01:00**	8.72	4.98	0.00	3.74	1.25	1.25	1.25	1.25	0.00	1.25	0.00	0.00	0.00	0.00	4.98	1.25	1.25	0.00	31.13
			0.12	**01:00 ~ 02:00**	6.23	3.74	0.00	2.49	1.25	1.25	1.25	0.00	0.00	1.25	0.00	0.00	0.00	0.00	2.49	1.25	1.25	0.00	22.41
			0.12	**02:00 ~ 03:00**	3.74	2.49	0.00	2.49	1.25	1.25	1.25	0.00	0.00	1.25	0.00	0.00	0.00	0.00	1.25	1.25	0.00	0.00	16.19
			0.12	**03:00 ~ 04:00**	3.74	2.49	0.00	1.25	1.25	0.00	1.25	0.00	0.00	0.00	0.00	0.00	0.00	0.00	2.49	1.25	0.00	0.00	13.70
			0.12	**04:00 ~ 05:00**	3.74	2.49	0.00	1.25	1.25	0.00	1.25	0.00	0.00	0.00	0.00	0.00	0.00	0.00	2.49	1.25	0.00	0.00	13.70
			0.12	**05:00 ~ 06:00**	4.98	2.49	0.00	2.49	1.25	1.25	1.25	1.25	0.00	1.25	0.00	0.00	0.00	0.00	4.98	1.25	0.00	0.00	22.41
			0.12	**06:00 ~ 07:00**	8.72	4.98	0.00	3.74	1.25	1.25	1.25	2.49	0.00	1.25	0.00	0.00	0.00	0.00	12.45	1.25	1.25	0.00	39.84
			0.12	**07:00 ~ 08:00**	16.19	8.72	1.25	7.47	2.49	1.25	1.25	4.98	0.00	1.25	1.25	1.25	1.25	0.00	14.94	2.49	1.25	0.00	67.23
			0.12	**08:00 ~ 09:00**	19.92	11.21	1.25	8.72	3.74	1.25	1.25	4.98	0.00	1.25	1.25	1.25	1.25	0.00	12.45	2.49	1.25	0.00	73.46
			0.12	**09:00 ~ 10:00**	18.68	9.96	1.25	7.47	2.49	1.25	1.25	3.74	0.00	1.25	1.25	1.25	1.25	0.00	11.21	2.49	1.25	0.00	65.99
			0.12	**10:00 ~ 11:00**	17.43	8.72	1.25	7.47	2.49	1.25	1.25	3.74	0.00	1.25	1.25	1.25	1.25	0.00	11.21	2.49	1.25	0.00	63.50
			0.12	**11:00 ~ 12:00**	18.68	9.96	1.25	7.47	3.74	1.25	1.25	3.74	0.00	1.25	1.25	1.25	1.25	0.00	11.21	2.49	1.25	0.00	67.23
			0.12	**12:00 ~ 13:00**	12.45	6.23	0.00	4.98	2.49	1.25	1.25	3.74	0.00	1.25	1.25	0.00	1.25	0.00	11.21	1.25	1.25	0.00	49.80
			0.12	**13:00 ~ 14:00**	12.45	6.23	0.00	4.98	2.49	1.25	1.25	3.74	0.00	1.25	1.25	0.00	1.25	0.00	11.21	2.49	1.25	0.00	51.05
			0.12	**14:00 ~ 15:00**	12.45	6.23	0.00	4.98	2.49	1.25	1.25	3.74	0.00	1.25	1.25	0.00	1.25	0.00	11.21	2.49	1.25	0.00	51.05
			0.12	**15:00 ~ 16:00**	12.45	6.23	0.00	4.98	2.49	1.25	1.25	3.74	0.00	1.25	1.25	0.00	1.25	0.00	11.21	2.49	1.25	0.00	51.05
			0.12	**16:00 ~ 17:00**	13.70	7.47	0.00	4.98	2.49	1.25	1.25	3.74	0.00	1.25	1.25	0.00	1.25	0.00	11.21	2.49	1.25	0.00	53.54
			0.12	**17:00 ~ 18:00**	13.70	7.47	0.00	4.98	2.49	1.25	1.25	4.98	0.00	1.25	1.25	0.00	1.25	0.00	11.21	2.49	1.25	0.00	54.78
			0.12	**18:00 ~ 19:00**	13.70	7.47	0.00	6.23	2.49	1.25	1.25	4.98	0.00	1.25	1.25	0.00	1.25	0.00	12.45	2.49	1.25	0.00	57.27
			0.12	**19:00 ~ 20:00**	12.45	6.23	0.00	4.98	2.49	1.25	1.25	3.74	0.00	1.25	1.25	0.00	1.25	0.00	9.96	2.49	1.25	0.00	49.80
			0.12	**20:00 ~ 21:00**	9.96	4.98	0.00	4.98	2.49	1.25	1.25	2.49	0.00	1.25	1.25	0.00	1.25	0.00	8.72	1.25	1.25	0.00	42.33
			0.12	**21:00 ~ 22:00**	11.21	6.23	0.00	4.98	2.49	1.25	1.25	2.49	0.00	1.25	1.25	0.00	1.25	0.00	8.72	1.25	1.25	0.00	44.82
			0.12	**22:00 ~ 23:00**	9.96	4.98	0.00	3.74	2.49	1.25	1.25	2.49	0.00	1.25	1.25	0.00	1.25	0.00	8.72	1.25	1.25	0.00	41.09
			0.12	**23:00 ~ 00:00**	8.72	4.98	0.00	3.74	1.25	1.25	1.25	2.49	0.00	1.25	1.25	0.00	1.25	0.00	7.47	1.25	1.25	0.00	37.35
				Whole Day Total (veh*km)	273.90	146.91	6.23	114.54	52.29	27.39	29.88	68.48	0.00	27.39	21.17	6.23	21.17	0.00	215.39	44.82	24.90	0.00	1080.66

Road No.	Road Name	Bound	Road Length (km)	Hour	PC	TAXI	LGV3	LGV4	LGV6	HGV7	HGV8	PLB	PV4	PV5	NFB6	NFB7	NFB8	FBSD	FBDD	MC	HGV9	NFB9	Total
220	Ma Hang Chung Road	EB	0.05	**00:00 ~ 01:00**	0.54	0.54	0.00	0.00	0.00	0.00	0.00	0.00	0.00	0.00	0.00	0.00	0.00	0.00	0.00	0.00	0.00	0.00	1.08
			0.05	**01:00 ~ 02:00**	0.54	0.54	0.00	0.00	0.00	0.00	0.00	0.00	0.00	0.00	0.00	0.00	0.00	0.00	0.00	0.00	0.00	0.00	1.08
			0.05	**02:00 ~ 03:00**	0.54	0.54	0.00	0.00	0.00	0.00	0.00	0.00	0.00	0.00	0.00	0.00	0.00	0.00	0.00	0.00	0.00	0.00	1.08
			0.05	**03:00 ~ 04:00**	0.54	0.54	0.00	0.00	0.00	0.00	0.00	0.00	0.00	0.00	0.00	0.00	0.00	0.00	0.00	0.00	0.00	0.00	1.08
			0.05	**04:00 ~ 05:00**	0.54	0.54	0.00	0.00	0.00	0.00	0.00	0.00	0.00	0.00	0.00	0.00	0.00	0.00	0.00	0.00	0.00	0.00	1.08
			0.05	**05:00 ~ 06:00**	0.54	0.54	0.00	0.00	0.00	0.00	0.00	0.00	0.00	0.00	0.00	0.00	0.00	0.00	0.00	0.00	0.00	0.00	1.08
			0.05	**06:00 ~ 07:00**	0.54	0.54	0.00	0.00	0.00	0.00	0.00	0.00	0.00	0.00	0.00	0.00	0.00	0.00	0.00	0.00	0.00	0.00	1.08
			0.05	**07:00 ~ 08:00**	0.54	0.54	0.00	0.54	0.00	0.00	0.00	0.00	0.00	0.00	0.00	0.00	0.00	0.00	0.00	0.54	0.00	0.00	2.16
			0.05	**08:00 ~ 09:00**	1.08	0.54	0.00	0.54	0.00	0.00	0.00	0.00	0.00	0.00	0.00	0.00	0.00	0.00	0.00	0.54	0.00	0.00	2.70
			0.05	**09:00 ~ 10:00**	0.54	0.54	0.00	0.54	0.00	0.00	0.00	0.00	0.00	0.00	0.00	0.00	0.00	0.00	0.00	0.54	0.00	0.00	2.16
			0.05	**10:00 ~ 11:00**	0.54	0.54	0.00	0.54	0.00	0.00	0.00	0.00	0.00	0.00	0.00	0.00	0.00	0.00	0.00	0.54	0.00	0.00	2.16
			0.05	**11:00 ~ 12:00**	0.54	0.54	0.00	0.54	0.00	0.00	0.00	0.00	0.00	0.00	0.00	0.00	0.00	0.00	0.00	0.54	0.00	0.00	2.16
			0.05	**12:00 ~ 13:00**	0.54	0.54	0.00	0.54	0.00	0.00	0.00	0.00	0.00	0.00	0.00	0.00	0.00	0.00	0.00	0.54	0.00	0.00	2.16
			0.05	**13:00 ~ 14:00**	0.54	0.54	0.00	0.54	0.00	0.00	0.00	0.00	0.00	0.00	0.00	0.00	0.00	0.00	0.00	0.54	0.00	0.00	2.16
			0.05	**14:00 ~ 15:00**	0.54	0.54	0.00	0.54	0.00	0.00	0.00	0.00	0.00	0.00	0.00	0.00	0.00	0.00	0.00	0.54	0.00	0.00	2.16
			0.05	**15:00 ~ 16:00**	0.54	0.54	0.00	0.54	0.00	0.00	0.00	0.00	0.00	0.00	0.00	0.00	0.00	0.00	0.00	0.54	0.00	0.00	2.16
			0.05	**16:00 ~ 17:00**	0.54	0.54	0.00	0.54	0.00	0.00	0.00	0.00	0.00	0.00	0.00	0.00	0.00	0.00	0.00	0.54	0.00	0.00	2.16
			0.05	**17:00 ~ 18:00**	0.54	0.54	0.00	0.54	0.00	0.00	0.00	0.00	0.00	0.00	0.00	0.00	0.00	0.00	0.00	0.54	0.00	0.00	2.16
			0.05	**18:00 ~ 19:00**	1.08	0.54	0.00	0.54	0.00	0.00	0.00	0.00	0.00	0.00	0.00	0.00	0.00	0.00	0.00	0.54	0.00	0.00	2.70
			0.05	**19:00 ~ 20:00**	0.54	0.54	0.00	0.54	0.00	0.00	0.00	0.00	0.00	0.00	0.00	0.00	0.00	0.00	0.00	0.54	0.00	0.00	2.16
			0.05	**20:00 ~ 21:00**	0.54	0.54	0.00	0.54	0.00	0.00	0.00	0.00	0.00	0.00	0.00	0.00	0.00	0.00	0.00	0.54	0.00	0.00	2.16
			0.05	**21:00 ~ 22:00**	0.54	0.54	0.00	0.54	0.00	0.00	0.00	0.00	0.00	0.00	0.00	0.00	0.00	0.00	0.00	0.54	0.00	0.00	2.16
			0.05	**22:00 ~ 23:00**	0.54	0.54	0.00	0.54	0.00	0.00	0.00	0.00	0.00	0.00	0.00	0.00	0.00	0.00	0.00	0.54	0.00	0.00	2.16
			0.05	**23:00 ~ 00:00**	0.54	0.54	0.00	0.54	0.00	0.00	0.00	0.00	0.00	0.00	0.00	0.00	0.00	0.00	0.00	0.54	0.00	0.00	2.16
				Whole Day Total (veh*km)	14.01	12.94	0.00	9.16	0.00	0.00	0.00	0.00	0.00	0.00	0.00	0.00	0.00	0.00	0.00	9.16	0.00	0.00	45.28

Road No.	Road Name	Bound	Road Length (km)	Hour	PC	TAXI	LGV3	LGV4	LGV6	HGV7	HGV8	PLB	PV4	PV5	NFB6	NFB7	NFB8	FBSD	FBDD	MC	HGV9	NFB9	Total
221	Ma Hang Chung Road	WB	0.05	**00:00 ~ 01:00**	0.54	0.54	0.00	0.00	0.00	0.00	0.00	0.00	0.00	0.00	0.00	0.00	0.00	0.00	0.00	0.00	0.00	0.00	1.08
			0.05	**01:00 ~ 02:00**	0.54	0.54	0.00	0.00	0.00	0.00	0.00	0.00	0.00	0.00	0.00	0.00	0.00	0.00	0.00	0.00	0.00	0.00	1.08
			0.05	**02:00 ~ 03:00**	0.54	0.54	0.00	0.00	0.00	0.00	0.00	0.00	0.00	0.00	0.00	0.00	0.00	0.00	0.00	0.00	0.00	0.00	1.08
			0.05	**03:00 ~ 04:00**	0.54	0.54	0.00	0.00	0.00	0.00	0.00	0.00	0.00	0.00	0.00	0.00	0.00	0.00	0.00	0.00	0.00	0.00	1.08
			0.05	**04:00 ~ 05:00**	0.54	0.54	0.00	0.00	0.00	0.00	0.00	0.00	0.00	0.00	0.00	0.00	0.00	0.00	0.00	0.00	0.00	0.00	1.08
			0.05	**05:00 ~ 06:00**	0.54	0.54	0.00	0.00	0.00	0.00	0.00	0.00	0.00	0.00	0.00	0.00	0.00	0.00	0.00	0.00	0.00	0.00	1.08
			0.05	**06:00 ~ 07:00**	0.54	0.54	0.00	0.00	0.00	0.00	0.00	0.00	0.00	0.00	0.00	0.00	0.00	0.00	0.00	0.00	0.00	0.00	1.08
			0.05	**07:00 ~ 08:00**	0.54	0.54	0.00	0.54	0.00	0.00	0.00	0.00	0.00	0.00	0.00	0.00	0.00	0.00	0.00	0.54	0.00	0.00	2.16
			0.05	**08:00 ~ 09:00**	1.08	0.54	0.00	0.54	0.00	0.00	0.00	0.00	0.00	0.00	0.00	0.00	0.00	0.00	0.00	0.54	0.00	0.00	2.70
			0.05	**09:00 ~ 10:00**	0.54	0.54	0.00	0.54	0.00	0.00	0.00	0.00	0.00	0.00	0.00	0.00	0.00	0.00	0.00	0.54	0.00	0.00	2.16
			0.05	**10:00 ~ 11:00**	0.54	0.54	0.00	0.54	0.00	0.00	0.00	0.00	0.00	0.00	0.00	0.00	0.00	0.00	0.00	0.54	0.00	0.00	2.16
			0.05	**11:00 ~ 12:00**	0.54	0.54	0.00	0.54	0.00	0.00	0.00	0.00	0.00	0.00	0.00	0.00	0.00	0.00	0.00	0.54	0.00	0.00	2.16
			0.05	**12:00 ~ 13:00**	0.54	0.54	0.00	0.54	0.00	0.00	0.00	0.00	0.00	0.00	0.00	0.00	0.00	0.00	0.00	0.54	0.00	0.00	2.16
			0.05	**13:00 ~ 14:00**	0.54	0.54	0.00	0.54	0.00	0.00	0.00	0.00	0.00	0.00	0.00	0.00	0.00	0.00	0.00	0.54	0.00	0.00	2.16
			0.05	**14:00 ~ 15:00**	0.54	0.54	0.00	0.54	0.00	0.00	0.00	0.00	0.00	0.00	0.00	0.00	0.00	0.00	0.00	0.54	0.00	0.00	2.16
			0.05	**15:00 ~ 16:00**	0.54	0.54	0.00	0.54	0.00	0.00	0.00	0.00	0.00	0.00	0.00	0.00	0.00	0.00	0.00	0.54	0.00	0.00	2.16
			0.05	**16:00 ~ 17:00**	0.54	0.54	0.00	0.54	0.00	0.00	0.00	0.00	0.00	0.00	0.00	0.00	0.00	0.00	0.00	0.54	0.00	0.00	2.16
			0.05	**17:00 ~ 18:00**	0.54	0.54	0.00	0.54	0.00	0.00	0.00	0.00	0.00	0.00	0.00	0.00	0.00	0.00	0.00	0.54	0.00	0.00	2.16
			0.05	**18:00 ~ 19:00**	1.08	0.54	0.00	0.54	0.00	0.00	0.00	0.00	0.00	0.00	0.00	0.00	0.00	0.00	0.00	0.54	0.00	0.00	2.70
			0.05	**19:00 ~ 20:00**	0.54	0.54	0.00	0.54	0.00	0.00	0.00	0.00	0.00	0.00	0.00	0.00	0.00	0.00	0.00	0.54	0.00	0.00	2.16
			0.05	**20:00 ~ 21:00**	0.54	0.54	0.00	0.54	0.00	0.00	0.00	0.00	0.00	0.00	0.00	0.00	0.00	0.00	0.00	0.54	0.00	0.00	2.16
			0.05	**21:00 ~ 22:00**	0.54	0.54	0.00	0.54	0.00	0.00	0.00	0.00	0.00	0.00	0.00	0.00	0.00	0.00	0.00	0.54	0.00	0.00	2.16
			0.05	**22:00 ~ 23:00**	0.54	0.54	0.00	0.54	0.00	0.00	0.00	0.00	0.00	0.00	0.00	0.00	0.00	0.00	0.00	0.54	0.00	0.00	2.16
			0.05	**23:00 ~ 00:00**	0.54	0.54	0.00	0.54	0.00	0.00	0.00	0.00	0.00	0.00	0.00	0.00	0.00	0.00	0.00	0.54	0.00	0.00	2.16
				Whole Day Total (veh*km)	14.01	12.94	0.00	9.16	0.00	0.00	0.00	0.00	0.00	0.00	0.00	0.00	0.00	0.00	0.00	9.16	0.00	0.00	45.28
222	To Kwa Wan Road	NB	0.03	**00:00 ~ 01:00**	4.26	2.30	0.00	1.31	0.66	0.33	0.33	0.33	0.00	0.33	0.33	0.00	0.33	0.00	1.31	0.66	0.33	0.00	12.79
			0.03	**01:00 ~ 02:00**	2.95	1.64	0.00	0.98	0.33	0.33	0.33	0.00	0.00	0.33	0.33	0.00	0.33	0.00	0.66	0.33	0.33	0.00	8.86
			0.03	**02:00 ~ 03:00**	2.30	1.31	0.00	0.66	0.33	0.33	0.33	0.00	0.00	0.33	0.00	0.00	0.33	0.00	0.66	0.33	0.33	0.00	7.22
			0.03	**03:00 ~ 04:00**	1.64	0.98	0.00	0.66	0.33	0.33	0.33	0.00	0.00	0.33	0.00	0.00	0.00	0.00	0.66	0.33	0.00	0.00	5.58
			0.03	**04:00 ~ 05:00**	1.64	0.98	0.00	0.66	0.33	0.33	0.33	0.00	0.00	0.33	0.00	0.00	0.00	0.00	0.66	0.33	0.00	0.00	5.58
			0.03	**05:00 ~ 06:00**	2.30	1.31	0.00	0.66	0.33	0.33	0.33	0.33	0.00	0.33	0.00	0.00	0.33	0.00	1.64	0.33	0.33	0.00	8.53
			0.03	**06:00 ~ 07:00**	4.59	2.30	0.00	1.31	0.66	0.33	0.33	0.98	0.00	0.33	0.33	0.00	0.33	0.00	3.94	0.66	0.33	0.00	16.40
			0.03	**07:00 ~ 08:00**	8.86	4.59	0.33	2.62	0.98	0.33	0.33	1.31	0.33	0.33	0.33	0.33	0.33	0.00	4.92	0.98	0.33	0.00	27.22
			0.03	**08:00 ~ 09:00**	10.82	5.58	0.33	3.28	1.31	0.33	0.33	1.64	0.33	0.33	0.33	0.33	0.33	0.00	4.26	1.31	0.33	0.00	31.16
			0.03	**09:00 ~ 10:00**	9.51	4.92	0.33	2.95	1.31	0.33	0.33	1.31	0.33	0.33	0.33	0.33	0.33	0.00	3.61	1.31	0.33	0.00	27.88
			0.03	**10:00 ~ 11:00**	9.51	4.92	0.33	2.95	0.98	0.33	0.33	1.31	0.33	0.33	0.33	0.33	0.33	0.00	3.61	1.31	0.33	0.00	27.55
			0.03	**11:00 ~ 12:00**	9.84	4.92	0.33	2.95	1.31	0.33	0.33	1.31	0.33	0.33	0.33	0.33	0.33	0.00	3.61	1.31	0.33	0.00	28.21
			0.03	**12:00 ~ 13:00**	4.59	2.30	0.33	1.64	0.66	0.33	0.33	1.31	0.00	0.33	0.33	0.33	0.33	0.00	3.61	0.66	0.33	0.00	17.38
			0.03	**13:00 ~ 14:00**	4.59	2.30	0.33	1.64	0.66	0.33	0.33	1.31	0.00	0.33	0.33	0.33	0.33	0.00	3.61	0.66	0.33	0.00	17.38
			0.03	**14:00 ~ 15:00**	4.59	2.30	0.33	1.64	0.66	0.33	0.33	1.31	0.00	0.33	0.33	0.33	0.33	0.00	3.61	0.66	0.33	0.00	17.38
			0.03	**15:00 ~ 16:00**	4.59	2.30	0.33	1.64	0.66	0.33	0.33	1.31	0.00	0.33	0.33	0.33	0.33	0.00	3.61	0.66	0.33	0.00	17.38
			0.03	**16:00 ~ 17:00**	4.92	2.62	0.33	1.64	0.66	0.33	0.33	1.31	0.00	0.33	0.33	0.33	0.33	0.00	3.61	0.66	0.33	0.00	18.04
			0.03	**17:00 ~ 18:00**	4.92	2.62	0.33	1.64	0.66	0.33	0.33	1.64	0.00	0.33	0.33	0.33	0.33	0.00	3.61	0.66	0.33	0.00	18.37
			0.03	**18:00 ~ 19:00**	4.92	2.62	0.33	1.97	0.66	0.33	0.33	1.64	0.00	0.33	0.33	0.33	0.33	0.00	3.94	0.66	0.33	0.00	19.02
			0.03	**19:00 ~ 20:00**	4.59	2.30	0.33	1.64	0.66	0.33	0.33	1.31	0.00	0.33	0.33	0.33	0.33	0.00	3.28	0.66	0.33	0.00	17.06
			0.03	**20:00 ~ 21:00**	3.94	1.97	0.33	1.31	0.66	0.33	0.33	0.66	0.00	0.33	0.33	0.33	0.33	0.00	2.95	0.66	0.33	0.00	14.76
			0.03	**21:00 ~ 22:00**	3.94	1.97	0.33	1.31	0.66	0.33	0.33	0.66	0.00	0.33	0.33	0.33	0.33	0.00	2.95	0.66	0.33	0.00	14.76
			0.03	**22:00 ~ 23:00**	3.61	1.97	0.33	1.31	0.66	0.33	0.33	0.66	0.00	0.33	0.33	0.33	0.33	0.00	2.62	0.66	0.33	0.00	14.10
			0.03	**23:00 ~ 00:00**	2.95	1.64	0.33	0.98	0.33	0.33	0.33	0.66	0.00	0.33	0.33	0.33	0.33	0.00	2.30	0.33	0.33	0.00	11.81
				Whole Day Total (veh*km)	120.38	62.65	5.58	39.36	16.40	7.87	7.87	22.30	1.64	7.87	6.56	5.58	7.22	0.00	69.21	16.73	7.22	0.00	404.42
223	To Kwa Wan Road	NB	0.03	**00:00 ~ 01:00**	3.82	2.06	0.00	1.18	0.59	0.29	0.29	0.29	0.00	0.29	0.29	0.00	0.29	0.00	1.18	0.59	0.29	0.00	11.47
			0.03	**01:00 ~ 02:00**	2.35	1.18	0.00	0.88	0.29	0.29	0.29	0.00	0.00	0.29	0.29	0.00	0.29	0.00	0.59	0.29	0.29	0.00	7.35
			0.03	**02:00 ~ 03:00**	1.76	0.88	0.00	0.59	0.29	0.29	0.29	0.00	0.00	0.29	0.00	0.00	0.00	0.00	0.59	0.29	0.00	0.00	5.29
			0.03	**03:00 ~ 04:00**	1.47	0.88	0.00	0.59	0.29	0.29	0.29	0.00	0.00	0.29	0.00	0.00	0.00	0.00	0.59	0.29	0.00	0.00	5.00
			0.03	**04:00 ~ 05:00**	1.47	0.88	0.00	0.59	0.29	0.29	0.29	0.00	0.00	0.29	0.00	0.00	0.00	0.00	0.59	0.29	0.00	0.00	5.00
			0.03	**05:00 ~ 06:00**	2.06	1.18	0.00	0.59	0.29	0.29	0.29	0.29	0.00	0.29	0.00	0.00	0.00	0.00	1.47	0.29	0.00	0.00	7.06
			0.03	**06:00 ~ 07:00**	3.82	2.06	0.00	1.18	0.59	0.29	0.29	0.88	0.00	0.29	0.29	0.00	0.29	0.00	3.23	0.59	0.29	0.00	14.11
			0.03	**07:00 ~ 08:00**	7.35	3.82	0.29	2.06	0.88	0.29	0.29	1.18	0.29	0.29	0.29	0.29	0.29	0.00	4.12	0.88	0.29	0.00	22.93
			0.03	**08:00 ~ 09:00**	9.11	4.70	0.29	2.35	0.88	0.29	0.29	1.47	0.29	0.29	0.29	0.29	0.29	0.00	3.53	1.18	0.29	0.00	25.87
			0.03	**09:00 ~ 10:00**	7.94	4.12	0.29	2.06	0.88	0.29	0.29	1.18	0.29	0.29	0.29	0.29	0.29	0.00	3.23	0.88	0.29	0.00	22.93
			0.03	**10:00 ~ 11:00**	7.94	4.12	0.29	2.06	0.88	0.29	0.29	0.88	0.29	0.29	0.29	0.29	0.29	0.00	2.94	0.88	0.29	0.00	22.34
			0.03	**11:00 ~ 12:00**	8.23	4.12	0.29	2.35	0.88	0.29	0.29	0.88	0.29	0.29	0.29	0.29	0.29	0.00	2.94	0.88	0.29	0.00	22.93
			0.03	**12:00 ~ 13:00**	3.53	1.76	0.00	1.18	0.59	0.29	0.29	1.18	0.00	0.29	0.29	0.29	0.29	0.00	2.94	0.59	0.29	0.00	13.82
			0.03	**13:00 ~ 14:00**	3.53	2.06	0.00	1.18	0.59	0.29	0.29	1.18	0.00	0.29	0.29	0.29	0.29	0.00	2.94	0.59	0.29	0.00	14.11
			0.03	**14:00 ~ 15:00**	3.82	2.06	0.00	1.18	0.59	0.29	0.29	1.18	0.00	0.29	0.29	0.29	0.29	0.00	3.23	0.59	0.29	0.00	14.70
			0.03	**15:00 ~ 16:00**	3.82	2.06	0.00	1.18	0.59	0.29	0.29	1.18	0.00	0.29	0.29	0.29	0.29	0.00	3.23	0.59	0.29	0.00	14.70
			0.03	**16:00 ~ 17:00**	3.82	2.06	0.00	1.47	0.59	0.29	0.29	1.18	0.00	0.29	0.29	0.29	0.29	0.00	2.94	0.59	0.29	0.00	14.70
			0.03	**17:00 ~ 18:00**	3.82	2.06	0.00	1.18	0.59	0.29	0.29	1.18	0.00	0.29	0.29	0.29	0.29	0.00	3.23	0.59	0.29	0.00	14.70
			0.03	**18:00 ~ 19:00**	4.12	2.06	0.00	1.47	0.59	0.29	0.29	1.18	0.00	0.29	0.29	0.29	0.29	0.00	3.23	0.59	0.29	0.00	15.29
			0.03	**19:00 ~ 20:00**	3.53	2.06	0.00	1.18	0.59	0.29	0.29	1.18	0.00	0.29	0.29	0.29	0.29	0.00	2.65	0.59	0.29	0.00	13.82
			0.03	**20:00 ~ 21:00**	3.23	1.76	0.00	1.18	0.59	0.29	0.29	0.59	0.00	0.29	0.29	0.29	0.29	0.00	2.35	0.59	0.29	0.00	12.35
			0.03	**21:00 ~ 22:00**	3.23	1.76	0.00	1.18	0.59	0.29	0.29	0.59	0.00	0.29	0.29	0.29	0.29	0.00	2.35	0.59	0.29	0.00	12.35
			0.03	**22:00 ~ 23:00**	2.94	1.47	0.00	1.18	0.59	0.29	0.29	0.59	0.00	0.29	0.29	0.29	0.29	0.00	2.35	0.59	0.29	0.00	11.76
			0.03	**23:00 ~ 00:00**	2.35	1.18	0.00	0.88	0.29	0.29	0.29	0.59	0.00	0.29	0.29	0.29	0.29	0.00	2.06	0.29	0.29	0.00	9.70
				Whole Day Total (veh*km)	99.08	52.33	1.47	30.87	13.82	7.06	7.06	18.82	1.47	7.06	5.88	5.00	5.88	0.00	58.51	14.11	5.88	0.00	334.28
224	To Kwa Wan Road	SB	0.03	**00:00 ~ 01:00**	2.65	1.47	0.00	1.18	0.59	0.29	0.29	0.29	0.00	0.29	0.00	0.00	0.29	0.00	1.18	0.29	0.29	0.00	9.11
			0.03	**01:00 ~ 02:00**	1.76	0.88	0.00	0.88	0.29	0.29	0.29	0.00	0.00	0.29	0.00	0.00	0.29	0.00	0.59	0.29	0.29	0.00	6.17
			0.03	**02:00 ~ 03:00**	1.47	0.88	0.00	0.59	0.29	0.29	0.29	0.00	0.00	0.29	0.00	0.00	0.00	0.00	0.59	0.29	0.00	0.00	5.00
			0.03	**03:00 ~ 04:00**	1.18	0.59	0.00	0.59	0.29	0.29	0.29	0.00	0.00	0.29	0.00	0.00	0.00	0.00	0.59	0.29	0.00	0.00	4.41
			0.03	**04:00 ~ 05:00**	1.18	0.59	0.00	0.59	0.29	0.29	0.29	0.00	0.00	0.29	0.00	0.00	0.00	0.00	0.59	0.29	0.00	0.00	4.41
			0.03	**05:00 ~ 06:00**	1.47	0.88	0.00	0.59	0.29	0.29	0.29	0.29	0.00	0.29	0.00	0.00	0.00	0.00	1.47	0.29	0.00	0.00	6.17
			0.03	**06:00 ~ 07:00**	2.65	1.47	0.00	1.18	0.59	0.29	0.29	0.88	0.00	0.29	0.00	0.00	0.29	0.00	3.23	0.29	0.29	0.00	11.76
			0.03	**07:00 ~ 08:00**	5.29	2.65	0.29	2.06	0.88	0.29	0.29	1.18	0.00	0.29	0.29	0.29	0.29	0.00	3.82	0.59	0.29	0.00	18.82
			0.03	**08:00 ~ 09:00**	6.47	3.53	0.29	2.65	0.88	0.29	0.29	1.18	0.00	0.29	0.29	0.29	0.29	0.00	3.23	0.88	0.29	0.00	21.17
			0.03	**09:00 ~ 10:00**	5.88	2.94	0.29	2.35	0.88	0.29	0.29	1.18	0.00	0.29	0.29	0.29	0.29	0.00	2.94	0.88	0.29	0.00	19.40
			0.03	**10:00 ~ 11:00**	5.59	2.94	0.29	2.35	0.88	0.29	0.29	0.88	0.00	0.29	0.29	0.29	0.29	0.00	2.94	0.59	0.29	0.00	18.52
			0.03	**11:00 ~ 12:00**	5.88	2.94	0.29	2.35	0.88	0.29	0.29	0.88	0.00	0.29	0.29	0.29	0.29	0.00	2.94	0.88	0.29	0.00	19.11
			0.03	**12:00 ~ 13:00**	5.59	2.94	0.29	2.06	0.88	0.29	0.29	0.88	0.00	0.29	0.29	0.29	0.29	0.00	2.94	0.59	0.29	0.00	18.23
			0.03	**13:00 ~ 14:00**	5.59	2.94	0.29	2.06	0.88	0.29	0.29	0.88	0.00	0.29	0.29	0.29	0.29	0.00	2.94	0.88	0.29	0.00	18.52
			0.03	**14:00 ~ 15:00**	5.88	2.94	0.29	2.06	0.88	0.29	0.29	1.18	0.00	0.29	0.29	0.29	0.29	0.00	2.94	0.88	0.29	0.00	19.11
			0.03	**15:00 ~ 16:00**	5.88	2.94	0.29	2.06	0.88	0.29	0.29	1.18	0.00	0.29	0.29	0.29	0.29	0.00	2.94	0.88	0.29	0.00	19.11
			0.03	**16:00 ~ 17:00**	6.17	3.23	0.29	2.06	0.88	0.29	0.29	1.18	0.00	0.29	0.29	0.29	0.29	0.00	2.94	0.88	0.29	0.00	19.70
			0.03	**17:00 ~ 18:00**	5.88	3.23	0.29	2.06	0.88	0.29	0.29	1.18	0.00	0.29	0.29	0.29	0.29	0.00	2.94	0.88	0.29	0.00	19.40
			0.03	**18:00 ~ 19:00**	6.47	3.23	0.29	2.35	0.88	0.29	0.29	1.18	0.00	0.29	0.29	0.29	0.29	0.00	3.23	0.88	0.29	0.00	20.58
			0.03	**19:00 ~ 20:00**	5.59	2.94	0.29	2.06	0.88	0.29	0.29	0.88	0.00	0.29	0.29	0.29	0.29	0.00	2.65	0.88	0.29	0.00	18.23
			0.03	**20:00 ~ 21:00**	4.70	2.35	0.29	1.76	0.59	0.29	0.29	0.59	0.00	0.29	0.29	0.29	0.29	0.00	2.35	0.59	0.29	0.00	15.29
			0.03	**21:00 ~ 22:00**	5.00	2.65	0.29	1.76	0.59	0.29	0.29	0.59	0.00	0.29	0.29	0.29	0.29	0.00	2.35	0.59	0.29	0.00	15.88
			0.03	**22:00 ~ 23:00**	4.70	2.35	0.29	1.76	0.59	0.29	0.29	0.59	0.00	0.29	0.29	0.29	0.29	0.00	2.06	0.59	0.29	0.00	14.99
			0.03	**23:00 ~ 00:00**	3.82	2.06	0.29	1.47	0.59	0.29	0.29	0.59	0.00	0.29	0.29	0.29	0.29	0.00	2.06	0.59	0.29	0.00	13.52
				Whole Day Total (veh*km)	106.72	55.57	5.00	40.87	16.46	7.06	7.06	17.64	0.00	7.06	5.00	5.00	5.88	0.00	56.45	14.99	5.88	0.00	356.62

Road No.	Road Name	Bound	Road Length (km)	Hour	PC	TAXI	LGV3	LGV4	LGV6	HGV7	HGV8	PLB	PV4	PV5	NFB6	NFB7	NFB8	FBSD	FBDD	MC	HGV9	NFB9	Total
225	San Ma Tau Street	EB	0.02	**00:00 ~ 01:00**	1.00	0.50	0.00	0.50	0.25	0.25	0.25	0.00	0.00	0.00	0.00	0.00	0.00	0.00	0.25	0.25	0.00	0.00	3.24
			0.02	**01:00 ~ 02:00**	0.75	0.50	0.00	0.25	0.25	0.25	0.25	0.00	0.00	0.00	0.00	0.00	0.00	0.00	0.25	0.25	0.00	0.00	2.74
			0.02	**02:00 ~ 03:00**	0.50	0.25	0.00	0.25	0.25	0.00	0.25	0.00	0.00	0.00	0.00	0.00	0.00	0.00	0.25	0.25	0.00	0.00	1.99
			0.02	**03:00 ~ 04:00**	0.50	0.25	0.00	0.25	0.25	0.00	0.25	0.00	0.00	0.00	0.00	0.00	0.00	0.00	0.25	0.25	0.00	0.00	1.99
			0.02	**04:00 ~ 05:00**	0.50	0.25	0.00	0.25	0.25	0.00	0.25	0.00	0.00	0.00	0.00	0.00	0.00	0.00	0.25	0.25	0.00	0.00	1.99
			0.02	**05:00 ~ 06:00**	0.50	0.25	0.00	0.25	0.25	0.00	0.25	0.00	0.00	0.00	0.00	0.00	0.00	0.00	0.25	0.25	0.00	0.00	1.99
			0.02	**06:00 ~ 07:00**	1.00	0.50	0.00	0.50	0.25	0.25	0.25	0.25	0.00	0.00	0.00	0.00	0.00	0.00	0.25	0.25	0.00	0.00	3.49
			0.02	**07:00 ~ 08:00**	1.74	1.00	0.00	0.75	0.25	0.25	0.25	0.25	0.00	0.25	0.00	0.00	0.25	0.00	0.25	0.25	0.25	0.00	5.73
			0.02	**08:00 ~ 09:00**	2.24	1.25	0.00	1.00	0.50	0.25	0.25	0.25	0.00	0.25	0.00	0.00	0.25	0.00	0.25	0.25	0.25	0.00	6.97
			0.02	**09:00 ~ 10:00**	1.99	1.00	0.00	1.00	0.50	0.25	0.25	0.25	0.00	0.25	0.00	0.00	0.25	0.00	0.25	0.25	0.25	0.00	6.47
			0.02	**10:00 ~ 11:00**	1.99	1.00	0.00	1.00	0.50	0.25	0.25	0.25	0.00	0.25	0.00	0.00	0.25	0.00	0.25	0.25	0.25	0.00	6.47
			0.02	**11:00 ~ 12:00**	1.99	1.00	0.00	1.00	0.50	0.25	0.25	0.25	0.00	0.25	0.00	0.00	0.25	0.00	0.25	0.25	0.25	0.00	6.47
			0.02	**12:00 ~ 13:00**	2.74	1.49	0.00	1.00	0.50	0.25	0.25	0.25	0.00	0.25	0.25	0.00	0.25	0.00	0.25	0.50	0.25	0.00	8.22
			0.02	**13:00 ~ 14:00**	2.74	1.49	0.00	1.00	0.50	0.25	0.25	0.25	0.00	0.25	0.25	0.00	0.25	0.00	0.25	0.50	0.25	0.00	8.22
			0.02	**14:00 ~ 15:00**	2.74	1.49	0.00	1.00	0.50	0.25	0.25	0.25	0.00	0.25	0.25	0.00	0.25	0.00	0.25	0.50	0.25	0.00	8.22
			0.02	**15:00 ~ 16:00**	2.74	1.49	0.00	1.00	0.50	0.25	0.25	0.25	0.00	0.25	0.25	0.00	0.25	0.00	0.25	0.50	0.25	0.00	8.22
			0.02	**16:00 ~ 17:00**	2.99	1.49	0.00	1.00	0.50	0.25	0.25	0.25	0.00	0.25	0.25	0.00	0.25	0.00	0.25	0.50	0.25	0.00	8.47
			0.02	**17:00 ~ 18:00**	2.99	1.49	0.00	1.00	0.50	0.25	0.25	0.25	0.00	0.25	0.25	0.00	0.25	0.00	0.25	0.50	0.25	0.00	8.47
			0.02	**18:00 ~ 19:00**	2.99	1.49	0.00	1.00	0.50	0.25	0.25	0.25	0.00	0.25	0.25	0.00	0.25	0.00	0.25	0.50	0.25	0.00	8.47
			0.02	**19:00 ~ 20:00**	2.74	1.49	0.00	1.00	0.50	0.25	0.25	0.25	0.00	0.25	0.25	0.00	0.25	0.00	0.25	0.50	0.25	0.00	8.22
			0.02	**20:00 ~ 21:00**	2.24	1.25	0.00	0.75	0.25	0.25	0.25	0.25	0.00	0.25	0.25	0.00	0.25	0.00	0.25	0.25	0.25	0.00	6.72
			0.02	**21:00 ~ 22:00**	2.49	1.25	0.00	1.00	0.50	0.25	0.25	0.25	0.00	0.25	0.25	0.00	0.25	0.00	0.25	0.25	0.25	0.00	7.47
			0.02	**22:00 ~ 23:00**	2.24	1.25	0.00	0.75	0.25	0.25	0.25	0.25	0.00	0.25	0.25	0.00	0.25	0.00	0.25	0.25	0.25	0.00	6.72
			0.02	**23:00 ~ 00:00**	1.74	1.00	0.00	0.75	0.25	0.25	0.25	0.25	0.00	0.25	0.25	0.00	0.25	0.00	0.25	0.25	0.25	0.00	5.98
				Whole Day Total (veh*km)	46.07	24.40	0.00	18.18	9.21	4.98	5.98	4.48	0.00	4.23	2.99	0.00	4.23	0.00	5.98	7.97	4.23	0.00	142.93
226	San Shan Road	EB	0.27	**00:00 ~ 01:00**	21.26	10.63	0.00	10.63	5.31	2.66	2.66	2.66	0.00	2.66	0.00	0.00	2.66	0.00	2.66	2.66	2.66	0.00	69.08
			0.27	**01:00 ~ 02:00**	15.94	7.97	0.00	7.97	2.66	2.66	2.66	0.00	0.00	2.66	0.00	0.00	2.66	0.00	2.66	2.66	2.66	0.00	53.14
			0.27	**02:00 ~ 03:00**	10.63	5.31	0.00	5.31	2.66	2.66	2.66	0.00	0.00	2.66	0.00	0.00	0.00	0.00	2.66	2.66	0.00	0.00	37.20
			0.27	**03:00 ~ 04:00**	7.97	5.31	0.00	5.31	2.66	2.66	2.66	0.00	0.00	0.00	0.00	0.00	0.00	0.00	2.66	2.66	0.00	0.00	31.88
			0.27	**04:00 ~ 05:00**	7.97	5.31	0.00	5.31	2.66	2.66	2.66	0.00	0.00	0.00	0.00	0.00	0.00	0.00	2.66	2.66	0.00	0.00	31.88
			0.27	**05:00 ~ 06:00**	10.63	5.31	0.00	5.31	2.66	2.66	2.66	0.00	0.00	2.66	0.00	0.00	0.00	0.00	2.66	2.66	0.00	0.00	37.20
			0.27	**06:00 ~ 07:00**	21.26	13.29	0.00	10.63	5.31	2.66	2.66	2.66	0.00	2.66	0.00	0.00	2.66	0.00	7.97	2.66	2.66	0.00	77.05
			0.27	**07:00 ~ 08:00**	45.17	23.91	2.66	18.60	7.97	2.66	2.66	2.66	0.00	2.66	2.66	2.66	2.66	0.00	7.97	5.31	2.66	0.00	132.85
			0.27	**08:00 ~ 09:00**	55.80	29.23	2.66	23.91	7.97	2.66	2.66	2.66	0.00	2.66	2.66	2.66	2.66	0.00	7.97	7.97	2.66	0.00	156.76
			0.27	**09:00 ~ 10:00**	47.83	23.91	2.66	21.26	7.97	2.66	2.66	2.66	0.00	2.66	2.66	2.66	2.66	0.00	5.31	5.31	2.66	0.00	135.51
			0.27	**10:00 ~ 11:00**	47.83	23.91	2.66	21.26	7.97	2.66	2.66	2.66	0.00	2.66	2.66	2.66	2.66	0.00	5.31	5.31	2.66	0.00	135.51
			0.27	**11:00 ~ 12:00**	50.48	26.57	2.66	21.26	7.97	2.66	2.66	2.66	0.00	2.66	2.66	2.66	2.66	0.00	5.31	5.31	2.66	0.00	140.82
			0.27	**12:00 ~ 13:00**	55.80	29.23	2.66	26.57	10.63	2.66	2.66	2.66	0.00	2.66	2.66	2.66	2.66	0.00	5.31	7.97	2.66	0.00	159.42
			0.27	**13:00 ~ 14:00**	55.80	29.23	2.66	26.57	10.63	2.66	2.66	2.66	0.00	2.66	2.66	2.66	2.66	0.00	5.31	7.97	2.66	0.00	159.42
			0.27	**14:00 ~ 15:00**	55.80	29.23	2.66	26.57	10.63	2.66	2.66	2.66	0.00	2.66	2.66	2.66	2.66	0.00	5.31	7.97	2.66	0.00	159.42
			0.27	**15:00 ~ 16:00**	58.45	29.23	2.66	26.57	10.63	2.66	2.66	2.66	0.00	2.66	2.66	2.66	2.66	0.00	5.31	7.97	2.66	0.00	162.08
			0.27	**16:00 ~ 17:00**	58.45	29.23	2.66	29.23	10.63	2.66	2.66	2.66	0.00	2.66	2.66	2.66	2.66	0.00	5.31	7.97	2.66	0.00	164.73
			0.27	**17:00 ~ 18:00**	58.45	29.23	2.66	29.23	10.63	2.66	2.66	2.66	0.00	2.66	2.66	2.66	2.66	0.00	5.31	7.97	2.66	0.00	164.73
			0.27	**18:00 ~ 19:00**	63.77	31.88	2.66	29.23	10.63	2.66	5.31	2.66	0.00	2.66	2.66	2.66	2.66	0.00	5.31	7.97	2.66	0.00	175.36
			0.27	**19:00 ~ 20:00**	55.80	29.23	2.66	26.57	10.63	2.66	2.66	2.66	0.00	2.66	2.66	2.66	2.66	0.00	5.31	7.97	2.66	0.00	159.42
			0.27	**20:00 ~ 21:00**	47.83	23.91	2.66	23.91	7.97	2.66	2.66	2.66	0.00	2.66	2.66	2.66	2.66	0.00	5.31	5.31	2.66	0.00	138.16
			0.27	**21:00 ~ 22:00**	47.83	23.91	2.66	23.91	7.97	2.66	2.66	2.66	0.00	2.66	2.66	2.66	2.66	0.00	5.31	5.31	2.66	0.00	138.16
			0.27	**22:00 ~ 23:00**	45.17	23.91	2.66	21.26	7.97	2.66	2.66	2.66	0.00	2.66	2.66	2.66	2.66	0.00	5.31	5.31	2.66	0.00	132.85
			0.27	**23:00 ~ 00:00**	37.20	18.60	2.66	18.60	7.97	2.66	2.66	2.66	0.00	2.66	2.66	2.66	2.66	0.00	2.66	5.31	2.66	0.00	114.25
				Whole Day Total (veh*km)	983.09	507.49	45.17	464.98	180.68	63.77	66.43	50.48	0.00	58.45	45.17	45.17	53.14	0.00	116.91	132.85	53.14	0.00	2866.90
227	San Shan Road	WB	0.25	**00:00 ~ 01:00**	25.17	12.59	0.00	7.55	2.52	2.52	2.52	0.00	0.00	2.52	0.00	0.00	2.52	0.00	2.52	2.52	2.52	0.00	65.44
			0.25	**01:00 ~ 02:00**	17.62	10.07	0.00	5.03	2.52	2.52	2.52	0.00	0.00	2.52	0.00	0.00	2.52	0.00	0.00	2.52	2.52	0.00	50.34
			0.25	**02:00 ~ 03:00**	12.59	7.55	0.00	5.03	2.52	2.52	2.52	0.00	0.00	2.52	0.00	0.00	0.00	0.00	0.00	2.52	0.00	0.00	37.76
			0.25	**03:00 ~ 04:00**	10.07	5.03	0.00	2.52	2.52	0.00	2.52	0.00	0.00	2.52	0.00	0.00	0.00	0.00	0.00	2.52	0.00	0.00	27.69
			0.25	**04:00 ~ 05:00**	10.07	5.03	0.00	2.52	2.52	0.00	2.52	0.00	0.00	2.52	0.00	0.00	0.00	0.00	0.00	2.52	0.00	0.00	27.69
			0.25	**05:00 ~ 06:00**	12.59	7.55	0.00	5.03	2.52	2.52	2.52	0.00	0.00	2.52	0.00	0.00	0.00	0.00	2.52	2.52	0.00	0.00	40.27
			0.25	**06:00 ~ 07:00**	25.17	12.59	0.00	7.55	2.52	2.52	2.52	0.00	0.00	2.52	0.00	0.00	2.52	0.00	2.52	2.52	2.52	0.00	67.96
			0.25	**07:00 ~ 08:00**	50.34	25.17	2.52	12.59	5.03	2.52	2.52	2.52	0.00	2.52	2.52	2.52	2.52	0.00	2.52	7.55	2.52	0.00	125.85
			0.25	**08:00 ~ 09:00**	60.41	32.72	2.52	17.62	7.55	2.52	2.52	2.52	0.00	2.52	2.52	2.52	2.52	0.00	2.52	7.55	2.52	0.00	151.02
			0.25	**09:00 ~ 10:00**	52.86	27.69	2.52	15.10	5.03	2.52	2.52	2.52	0.00	2.52	2.52	2.52	2.52	0.00	2.52	7.55	2.52	0.00	133.40
			0.25	**10:00 ~ 11:00**	52.86	27.69	2.52	15.10	5.03	2.52	2.52	2.52	0.00	2.52	2.52	2.52	2.52	0.00	2.52	7.55	2.52	0.00	133.40
			0.25	**11:00 ~ 12:00**	55.37	27.69	2.52	15.10	7.55	2.52	2.52	2.52	0.00	2.52	2.52	2.52	2.52	0.00	2.52	7.55	2.52	0.00	138.44
			0.25	**12:00 ~ 13:00**	27.69	15.10	0.00	2.52	2.52	0.00	2.52	2.52	0.00	2.52	2.52	0.00	2.52	0.00	2.52	5.03	0.00	0.00	67.96
			0.25	**13:00 ~ 14:00**	27.69	15.10	0.00	2.52	2.52	0.00	2.52	2.52	0.00	2.52	2.52	0.00	2.52	0.00	2.52	5.03	0.00	0.00	67.96
			0.25	**14:00 ~ 15:00**	27.69	15.10	0.00	2.52	2.52	0.00	2.52	2.52	0.00	2.52	2.52	0.00	2.52	0.00	2.52	5.03	0.00	0.00	67.96
			0.25	**15:00 ~ 16:00**	27.69	15.10	0.00	2.52	2.52	0.00	2.52	2.52	0.00	2.52	2.52	0.00	2.52	0.00	2.52	5.03	0.00	0.00	67.96
			0.25	**16:00 ~ 17:00**	30.20	15.10	0.00	2.52	2.52	0.00	2.52	2.52	0.00	2.52	2.52	0.00	2.52	0.00	2.52	5.03	0.00	0.00	70.48
			0.25	**17:00 ~ 18:00**	30.20	15.10	0.00	2.52	2.52	0.00	2.52	2.52	0.00	2.52	2.52	0.00	2.52	0.00	2.52	5.03	0.00	0.00	70.48
			0.25	**18:00 ~ 19:00**	30.20	15.10	0.00	2.52	2.52	0.00	2.52	2.52	0.00	2.52	2.52	0.00	2.52	0.00	2.52	5.03	0.00	0.00	70.48
			0.25	**19:00 ~ 20:00**	27.69	15.10	0.00	2.52	2.52	0.00	2.52	2.52	0.00	2.52	2.52	0.00	2.52	0.00	2.52	5.03	0.00	0.00	67.96
			0.25	**20:00 ~ 21:00**	22.65	12.59	0.00	2.52	2.52	0.00	2.52	0.00	0.00	2.52	2.52	0.00	2.52	0.00	2.52	2.52	0.00	0.00	55.37
			0.25	**21:00 ~ 22:00**	25.17	12.59	0.00	2.52	2.52	0.00	2.52	0.00	0.00	2.52	2.52	0.00	2.52	0.00	2.52	2.52	0.00	0.00	57.89
			0.25	**22:00 ~ 23:00**	22.65	12.59	0.00	2.52	2.52	0.00	2.52	0.00	0.00	2.52	2.52	0.00	2.52	0.00	2.52	2.52	0.00	0.00	55.37
			0.25	**23:00 ~ 00:00**	17.62	10.07	0.00	2.52	2.52	0.00	2.52	0.00	0.00	2.52	2.52	0.00	2.52	0.00	2.52	2.52	0.00	0.00	47.82
				Whole Day Total (veh*km)	702.24	370.00	12.59	140.95	78.03	25.17	60.41	35.24	0.00	60.41	42.79	12.59	50.34	0.00	50.34	105.71	20.14	0.00	1766.93
228	East Kowloon Corridor	NB	1.12	**00:00 ~ 01:00**	524.38	267.77	11.16	189.67	66.94	11.16	22.31	11.16	11.16	11.16	11.16	11.16	11.16	0.00	22.31	55.79	11.16	0.00	1249.58
			1.12	**01:00 ~ 02:00**	357.02	178.51	11.16	122.73	44.63	11.16	22.31	0.00	11.16	11.16	11.16	11.16	11.16	0.00	11.16	44.63	11.16	0.00	870.25
			1.12	**02:00 ~ 03:00**	256.61	133.88	11.16	89.26	33.47	11.16	11.16	0.00	0.00	11.16	11.16	11.16	11.16	0.00	11.16	33.47	11.16	0.00	647.11
			1.12	**03:00 ~ 04:00**	200.83	100.41	11.16	66.94	33.47	11.16	11.16	0.00	0.00	11.16	11.16	11.16	11.16	0.00	11.16	22.31	11.16	0.00	524.38
			1.12	**04:00 ~ 05:00**	189.67	100.41	11.16	66.94	33.47	11.16	11.16	0.00	0.00	11.16	11.16	11.16	11.16	0.00	11.16	22.31	11.16	0.00	513.22
			1.12	**05:00 ~ 06:00**	267.77	133.88	11.16	100.41	33.47	11.16	11.16	11.16	0.00	11.16	11.16	11.16	11.16	0.00	22.31	33.47	11.16	0.00	691.73
			1.12	**06:00 ~ 07:00**	535.54	267.77	11.16	189.67	66.94	11.16	22.31	11.16	11.16	11.16	11.16	11.16	11.16	0.00	44.63	66.94	11.16	0.00	1294.21
			1.12	**07:00 ~ 08:00**	######	546.69	11.16	379.34	133.88	22.31	44.63	22.31	11.16	22.31	11.16	11.16	11.16	0.00	66.94	122.73	11.16	0.00	2499.17
			1.12	**08:00 ~ 09:00**	######	680.58	11.16	468.59	167.36	33.47	55.79	22.31	11.16	22.31	11.16	11.16	11.16	0.00	55.79	145.04	22.31	0.00	3068.18
			1.12	**09:00 ~ 10:00**	######	591.32	11.16	412.81	156.20	22.31	44.63	22.31	11.16	22.31	11.16	11.16	11.16	0.00	44.63	133.88	11.16	0.00	2688.84
			1.12	**10:00 ~ 11:00**	######	580.16	11.16	401.65	145.04	22.31	44.63	22.31	11.16	22.31	11.16	11.16	11.16	0.00	44.63	122.73	11.16	0.00	2610.74
			1.12	**11:00 ~ 12:00**	######	602.48	11.16	423.97	156.20	22.31	44.63	22.31	11.16	22.31	11.16	11.16	11.16	0.00	44.63	133.88	11.16	0.00	2733.47
			1.12	**12:00 ~ 13:00**	######	859.09	11.16	290.08	100.41	22.31	33.47	22.31	11.16	33.47	11.16	11.16	22.31	0.00	55.79	189.67	11.16	0.00	3380.57
			1.12	**13:00 ~ 14:00**	######	881.40	11.16	290.08	111.57	22.31	33.47	22.31	11.16	33.47	11.16	11.16	22.31	0.00	55.79	189.67	11.16	0.00	3447.51
			1.12	**14:00 ~ 15:00**	######	892.56	11.16	290.08	111.57	22.31	33.47	22.31	11.16	33.47	11.16	11.16	22.31	0.00	55.79	189.67	11.16	0.00	3480.98
			1.12	**15:00 ~ 16:00**	######	903.72	11.16	301.24	111.57	22.31	33.47	22.31	11.16	33.47	11.16	11.16	22.31	0.00	55.79	200.83	11.16	0.00	3536.77
			1.12	**16:00 ~ 17:00**	######	926.03	11.16	312.40	111.57	22.31	33.47	22.31	11.16	33.47	11.16	11.16	22.31	0.00	55.79	200.83	11.16	0.00	3637.18
			1.12	**17:00 ~ 18:00**	######	926.03	11.16	301.24	111.57	22.31	33.47	22.31	11.16	33.47	11.16	11.16	22.31	0.00	55.79	200.83	11.16	0.00	3614.87
			1.12	**18:00 ~ 19:00**	######	981.82	11.16	323.55	122.73	22.31	33.47	22.31	11.16	33.47	11.16	11.16	22.31	0.00	55.79	211.98	11.16	0.00	3826.85
			1.12	**19:00 ~ 20:00**	######	881.40	11.16	290.08	111.57	22.31	33.47	22.31	11.16	33.47	11.16	11.16	22.31	0.00	55.79	189.67	11.16	0.00	3447.51
			1.12	**20:00 ~ 21:00**	######	736.36	11.16	245.45	89.26	22.31	33.47	11.16	11.16	33.47	11.16	11.16	11.16	0.00	44.63	156.20	11.16	0.00	2889.66
			1.12	**21:00 ~ 22:00**	######	758.68	11.16	256.61	89.26	22.31	33.47	11.16	11.16	33.47	11.16	11.16	22.31	0.00	44.63	167.36	11.16	0.00	3001.23
			1.12	**22:00 ~ 23:00**	######	702.89	11.16	234.30	89.26	22.31	33.47	11.16	11.16	22.31	11.16	11.16	11.16	0.00	44.63	156.20	11.16	0.00	2766.94
			1.12	**23:00 ~ 00:00**	######	580.16	11.16	189.67	66.94	11.16	22.31	11.16	11.16	22.31	11.16	11.16	11.16	0.00	33.47	122.73	11.16	0.00	2264.87
				Whole Day Total (veh*km)	######	######	267.77	######	######	457.44	736.36	368.18	223.14	569.01	267.77	267.77	368.18	0.00	######	######	278.93	0.00	58685.82

Road No.	Road Name	Bound	Road Length (km)	Hour	PC	TAXI	LGV3	LGV4	LGV6	HGV7	HGV8	PLB	PV4	PV5	NFB6	NFB7	NFB8	FBSD	FBDD	MC	HGV9	NFB9	Total
229	East Kowloon Corridor	SB	1.07	**00:00 ~ 01:00**	451.04	236.26	10.74	107.39	42.96	10.74	10.74	10.74	10.74	10.74	10.74	10.74	10.74	0.00	21.48	53.70	10.74	0.00	1020.21
			1.07	**01:00 ~ 02:00**	300.69	150.35	10.74	75.17	32.22	10.74	10.74	0.00	10.74	10.74	10.74	10.74	10.74	0.00	10.74	32.22	10.74	0.00	698.04
			1.07	**02:00 ~ 03:00**	214.78	118.13	10.74	53.70	21.48	10.74	10.74	0.00	0.00	10.74	10.74	10.74	10.74	0.00	10.74	32.22	10.74	0.00	536.95
			1.07	**03:00 ~ 04:00**	171.82	85.91	0.00	42.96	21.48	10.74	10.74	0.00	0.00	10.74	10.74	10.74	10.74	0.00	10.74	21.48	10.74	0.00	429.56
			1.07	**04:00 ~ 05:00**	171.82	85.91	0.00	42.96	21.48	10.74	10.74	0.00	0.00	10.74	10.74	10.74	10.74	0.00	10.74	21.48	10.74	0.00	429.56
			1.07	**05:00 ~ 06:00**	236.26	118.13	10.74	53.70	21.48	10.74	10.74	10.74	0.00	10.74	10.74	10.74	10.74	0.00	32.22	32.22	10.74	0.00	590.65
			1.07	**06:00 ~ 07:00**	461.78	236.26	10.74	107.39	42.96	10.74	10.74	21.48	10.74	10.74	10.74	10.74	10.74	0.00	64.43	53.70	10.74	0.00	1084.64
			1.07	**07:00 ~ 08:00**	923.55	461.78	10.74	214.78	75.17	10.74	21.48	21.48	10.74	21.48	10.74	10.74	10.74	0.00	75.17	107.39	10.74	0.00	1997.45
			1.07	**08:00 ~ 09:00**	######	579.91	10.74	268.48	96.65	21.48	32.22	32.22	10.74	21.48	10.74	10.74	10.74	0.00	64.43	128.87	10.74	0.00	2459.23
			1.07	**09:00 ~ 10:00**	######	515.47	10.74	236.26	85.91	21.48	32.22	21.48	10.74	21.48	10.74	10.74	10.74	0.00	64.43	118.13	10.74	0.00	2190.76
			1.07	**10:00 ~ 11:00**	977.25	493.99	10.74	225.52	85.91	21.48	32.22	21.48	10.74	21.48	10.74	10.74	10.74	0.00	53.70	107.39	10.74	0.00	2104.84
			1.07	**11:00 ~ 12:00**	######	526.21	10.74	236.26	85.91	21.48	32.22	21.48	10.74	21.48	10.74	10.74	10.74	0.00	53.70	118.13	10.74	0.00	2212.23
			1.07	**12:00 ~ 13:00**	708.77	365.13	10.74	118.13	42.96	10.74	10.74	21.48	10.74	10.74	10.74	10.74	10.74	0.00	53.70	85.91	10.74	0.00	1492.72
			1.07	**13:00 ~ 14:00**	719.51	365.13	10.74	118.13	42.96	10.74	21.48	21.48	10.74	21.48	10.74	10.74	10.74	0.00	53.70	85.91	10.74	0.00	1524.94
			1.07	**14:00 ~ 15:00**	730.25	375.87	10.74	118.13	42.96	10.74	21.48	21.48	10.74	21.48	10.74	10.74	10.74	0.00	53.70	85.91	10.74	0.00	1546.42
			1.07	**15:00 ~ 16:00**	740.99	375.87	10.74	118.13	42.96	10.74	21.48	21.48	10.74	21.48	10.74	10.74	10.74	0.00	53.70	85.91	10.74	0.00	1557.16
			1.07	**16:00 ~ 17:00**	773.21	386.60	10.74	128.87	53.70	10.74	21.48	21.48	10.74	21.48	10.74	10.74	10.74	0.00	53.70	85.91	10.74	0.00	1621.59
			1.07	**17:00 ~ 18:00**	762.47	386.60	10.74	128.87	42.96	10.74	21.48	21.48	10.74	21.48	10.74	10.74	10.74	0.00	53.70	85.91	10.74	0.00	1600.11
			1.07	**18:00 ~ 19:00**	816.16	408.08	10.74	128.87	53.70	10.74	21.48	21.48	10.74	21.48	10.74	10.74	10.74	0.00	53.70	96.65	10.74	0.00	1696.76
			1.07	**19:00 ~ 20:00**	719.51	365.13	10.74	118.13	42.96	10.74	21.48	21.48	10.74	21.48	10.74	10.74	10.74	0.00	42.96	85.91	10.74	0.00	1514.20
			1.07	**20:00 ~ 21:00**	612.12	311.43	10.74	96.65	42.96	10.74	10.74	10.74	10.74	10.74	10.74	10.74	10.74	0.00	42.96	75.17	10.74	0.00	1288.68
			1.07	**21:00 ~ 22:00**	633.60	322.17	10.74	107.39	42.96	10.74	10.74	10.74	10.74	10.74	10.74	10.74	10.74	0.00	42.96	75.17	10.74	0.00	1331.64
			1.07	**22:00 ~ 23:00**	579.91	300.69	10.74	96.65	42.96	10.74	10.74	10.74	10.74	10.74	10.74	10.74	10.74	0.00	42.96	64.43	10.74	0.00	1234.99
			1.07	**23:00 ~ 00:00**	472.52	247.00	10.74	75.17	32.22	10.74	10.74	10.74	10.74	10.74	10.74	10.74	10.74	0.00	32.22	53.70	10.74	0.00	1020.21
				Whole Day Total (veh*km)	######	######	236.26	######	######	300.69	429.56	375.87	214.78	386.60	257.74	257.74	257.74	0.00	######	######	257.74	0.00	33183.51
230	East Kowloon Corridor	NB	0.05	**00:00 ~ 01:00**	1.52	1.01	0.00	1.01	0.51	0.51	0.51	0.00	0.00	0.00	0.00	0.00	0.00	0.00	0.51	0.51	0.00	0.00	6.06
			0.05	**01:00 ~ 02:00**	1.01	0.51	0.00	0.51	0.51	0.51	0.51	0.00	0.00	0.00	0.00	0.00	0.00	0.00	0.00	0.51	0.00	0.00	4.04
			0.05	**02:00 ~ 03:00**	1.01	0.51	0.00	0.51	0.51	0.00	0.51	0.00	0.00	0.00	0.00	0.00	0.00	0.00	0.00	0.51	0.00	0.00	3.54
			0.05	**03:00 ~ 04:00**	0.51	0.51	0.00	0.51	0.51	0.00	0.00	0.00	0.00	0.00	0.00	0.00	0.00	0.00	0.00	0.51	0.00	0.00	2.53
			0.05	**04:00 ~ 05:00**	0.51	0.51	0.00	0.51	0.51	0.00	0.00	0.00	0.00	0.00	0.00	0.00	0.00	0.00	0.00	0.51	0.00	0.00	2.53
			0.05	**05:00 ~ 06:00**	1.01	0.51	0.00	0.51	0.51	0.00	0.51	0.00	0.00	0.00	0.00	0.00	0.00	0.00	0.51	0.51	0.00	0.00	4.04
			0.05	**06:00 ~ 07:00**	1.52	1.01	0.00	1.01	0.51	0.51	0.51	0.51	0.00	0.00	0.00	0.00	0.00	0.00	0.51	0.51	0.00	0.00	6.57
			0.05	**07:00 ~ 08:00**	3.03	1.52	0.00	1.52	0.51	0.51	0.51	0.51	0.00	0.51	0.00	0.00	0.51	0.00	0.51	0.51	0.51	0.00	10.61
			0.05	**08:00 ~ 09:00**	3.54	2.02	0.00	2.02	1.01	0.51	0.51	0.51	0.00	0.51	0.00	0.00	0.51	0.00	0.51	0.51	0.51	0.00	12.63
			0.05	**09:00 ~ 10:00**	3.03	1.52	0.00	1.52	1.01	0.51	0.51	0.51	0.00	0.51	0.00	0.00	0.51	0.00	0.51	0.51	0.51	0.00	11.11
			0.05	**10:00 ~ 11:00**	3.03	1.52	0.00	1.52	0.51	0.51	0.51	0.51	0.00	0.51	0.00	0.00	0.51	0.00	0.51	0.51	0.51	0.00	10.61
			0.05	**11:00 ~ 12:00**	3.03	1.52	0.00	1.52	1.01	0.51	0.51	0.51	0.00	0.51	0.00	0.00	0.51	0.00	0.51	0.51	0.51	0.00	11.11
			0.05	**12:00 ~ 13:00**	3.03	1.52	0.00	0.51	0.51	0.00	0.51	0.51	0.00	0.51	0.00	0.00	0.00	0.00	0.51	0.51	0.00	0.00	8.08
			0.05	**13:00 ~ 14:00**	3.03	1.52	0.00	0.51	0.51	0.00	0.51	0.51	0.00	0.51	0.00	0.00	0.00	0.00	0.51	0.51	0.00	0.00	8.08
			0.05	**14:00 ~ 15:00**	3.03	1.52	0.00	0.51	0.51	0.00	0.51	0.51	0.00	0.51	0.00	0.00	0.00	0.00	0.51	0.51	0.00	0.00	8.08
			0.05	**15:00 ~ 16:00**	3.03	1.52	0.00	0.51	0.51	0.00	0.51	0.51	0.00	0.51	0.00	0.00	0.00	0.00	0.51	0.51	0.00	0.00	8.08
			0.05	**16:00 ~ 17:00**	3.03	1.52	0.00	0.51	0.51	0.00	0.51	0.51	0.00	0.51	0.00	0.00	0.00	0.00	0.51	0.51	0.00	0.00	8.08
			0.05	**17:00 ~ 18:00**	3.03	1.52	0.00	0.51	0.51	0.00	0.51	0.51	0.00	0.51	0.00	0.00	0.00	0.00	0.51	0.51	0.00	0.00	8.08
			0.05	**18:00 ~ 19:00**	3.03	1.52	0.00	0.51	0.51	0.00	0.51	0.51	0.00	0.51	0.00	0.00	0.00	0.00	0.51	0.51	0.00	0.00	8.08
			0.05	**19:00 ~ 20:00**	3.03	1.52	0.00	0.51	0.51	0.00	0.51	0.51	0.00	0.51	0.00	0.00	0.00	0.00	0.51	0.51	0.00	0.00	8.08
			0.05	**20:00 ~ 21:00**	2.53	1.52	0.00	0.51	0.51	0.00	0.51	0.00	0.00	0.51	0.00	0.00	0.00	0.00	0.51	0.51	0.00	0.00	7.07
			0.05	**21:00 ~ 22:00**	2.53	1.52	0.00	0.51	0.51	0.00	0.51	0.00	0.00	0.51	0.00	0.00	0.00	0.00	0.51	0.51	0.00	0.00	7.07
			0.05	**22:00 ~ 23:00**	2.53	1.52	0.00	0.51	0.51	0.00	0.51	0.00	0.00	0.51	0.00	0.00	0.00	0.00	0.51	0.51	0.00	0.00	7.07
			0.05	**23:00 ~ 00:00**	2.02	1.01	0.00	0.51	0.51	0.00	0.51	0.00	0.00	0.51	0.00	0.00	0.00	0.00	0.51	0.51	0.00	0.00	6.06
				Whole Day Total (veh*km)	56.56	30.30	0.00	18.69	13.64	4.04	11.11	7.07	0.00	8.59	0.00	0.00	2.53	0.00	10.10	12.12	2.53	0.00	177.26
231	East Kowloon Corridor	SB	0.12	**00:00 ~ 01:00**	39.30	20.25	1.19	9.53	3.57	1.19	1.19	1.19	1.19	1.19	1.19	1.19	1.19	0.00	2.38	4.76	1.19	0.00	91.71
			0.12	**01:00 ~ 02:00**	26.20	13.10	1.19	5.96	2.38	1.19	1.19	0.00	1.19	1.19	1.19	1.19	1.19	0.00	1.19	3.57	1.19	0.00	63.12
			0.12	**02:00 ~ 03:00**	19.06	9.53	0.00	4.76	2.38	1.19	1.19	0.00	0.00	1.19	1.19	1.19	1.19	0.00	1.19	2.38	1.19	0.00	47.64
			0.12	**03:00 ~ 04:00**	14.29	7.15	0.00	3.57	1.19	1.19	1.19	0.00	0.00	1.19	1.19	0.00	1.19	0.00	1.19	2.38	1.19	0.00	36.92
			0.12	**04:00 ~ 05:00**	14.29	7.15	0.00	3.57	1.19	1.19	1.19	0.00	0.00	1.19	1.19	0.00	1.19	0.00	1.19	2.38	1.19	0.00	36.92
			0.12	**05:00 ~ 06:00**	20.25	10.72	0.00	4.76	2.38	1.19	1.19	1.19	0.00	1.19	1.19	1.19	1.19	0.00	3.57	2.38	1.19	0.00	53.60
			0.12	**06:00 ~ 07:00**	39.30	20.25	1.19	9.53	3.57	1.19	1.19	2.38	1.19	1.19	1.19	1.19	1.19	0.00	7.15	4.76	1.19	0.00	97.66
			0.12	**07:00 ~ 08:00**	78.61	40.49	1.19	17.87	7.15	1.19	2.38	2.38	1.19	1.19	1.19	1.19	1.19	0.00	8.34	9.53	1.19	0.00	176.27
			0.12	**08:00 ~ 09:00**	98.85	50.02	1.19	21.44	8.34	1.19	2.38	3.57	1.19	2.38	1.19	1.19	1.19	0.00	7.15	10.72	1.19	0.00	213.19
			0.12	**09:00 ~ 10:00**	86.94	44.07	1.19	19.06	7.15	1.19	2.38	2.38	1.19	2.38	1.19	1.19	1.19	0.00	5.96	9.53	1.19	0.00	188.18
			0.12	**10:00 ~ 11:00**	84.56	42.88	1.19	19.06	7.15	1.19	2.38	2.38	1.19	2.38	1.19	1.19	1.19	0.00	5.96	9.53	1.19	0.00	184.61
			0.12	**11:00 ~ 12:00**	88.13	45.26	1.19	19.06	7.15	1.19	2.38	2.38	1.19	2.38	1.19	1.19	1.19	0.00	5.96	9.53	1.19	0.00	190.56
			0.12	**12:00 ~ 13:00**	66.70	33.35	1.19	11.91	4.76	1.19	1.19	2.38	1.19	1.19	1.19	1.19	1.19	0.00	4.76	7.15	1.19	0.00	141.73
			0.12	**13:00 ~ 14:00**	67.89	34.54	1.19	11.91	4.76	1.19	1.19	2.38	1.19	1.19	1.19	1.19	1.19	0.00	5.96	8.34	1.19	0.00	146.49
			0.12	**14:00 ~ 15:00**	69.08	34.54	1.19	11.91	4.76	1.19	1.19	2.38	1.19	1.19	1.19	1.19	1.19	0.00	5.96	8.34	1.19	0.00	147.68
			0.12	**15:00 ~ 16:00**	69.08	35.73	1.19	13.10	4.76	1.19	1.19	2.38	1.19	1.19	1.19	1.19	1.19	0.00	5.96	8.34	1.19	0.00	150.07
			0.12	**16:00 ~ 17:00**	71.46	36.92	1.19	13.10	4.76	1.19	1.19	2.38	1.19	1.19	1.19	1.19	1.19	0.00	5.96	8.34	1.19	0.00	153.64
			0.12	**17:00 ~ 18:00**	71.46	36.92	1.19	13.10	4.76	1.19	1.19	2.38	1.19	1.19	1.19	1.19	1.19	0.00	5.96	8.34	1.19	0.00	153.64
			0.12	**18:00 ~ 19:00**	76.22	38.11	1.19	13.10	4.76	1.19	2.38	2.38	1.19	1.19	1.19	1.19	1.19	0.00	5.96	8.34	1.19	0.00	160.79
			0.12	**19:00 ~ 20:00**	67.89	34.54	1.19	11.91	4.76	1.19	1.19	2.38	1.19	1.19	1.19	1.19	1.19	0.00	4.76	8.34	1.19	0.00	145.30
			0.12	**20:00 ~ 21:00**	57.17	28.58	1.19	10.72	3.57	1.19	1.19	1.19	1.19	1.19	1.19	1.19	1.19	0.00	4.76	7.15	1.19	0.00	123.86
			0.12	**21:00 ~ 22:00**	58.36	29.78	1.19	10.72	3.57	1.19	1.19	1.19	1.19	1.19	1.19	1.19	1.19	0.00	4.76	7.15	1.19	0.00	126.25
			0.12	**22:00 ~ 23:00**	54.79	27.39	1.19	9.53	3.57	1.19	1.19	1.19	1.19	1.19	1.19	1.19	1.19	0.00	3.57	5.96	1.19	0.00	116.72
			0.12	**23:00 ~ 00:00**	44.07	22.63	1.19	8.34	3.57	1.19	1.19	1.19	1.19	1.19	1.19	1.19	1.19	0.00	3.57	4.76	1.19	0.00	98.85
				Whole Day Total (veh*km)	######	703.88	23.82	277.50	106.00	28.58	35.73	41.69	23.82	33.35	28.58	26.20	28.58	0.00	113.15	161.98	28.58	0.00	3045.39
232	Kai Tak Tunnel	NB	0.12	**00:00 ~ 01:00**	55.85	28.54	1.24	19.86	7.45	1.24	2.48	1.24	1.24	1.24	1.24	1.24	1.24	0.00	2.48	6.21	1.24	0.00	134.03
			0.12	**01:00 ~ 02:00**	37.23	18.62	1.24	12.41	4.96	1.24	1.24	0.00	1.24	1.24	1.24	1.24	1.24	0.00	1.24	4.96	1.24	0.00	90.59
			0.12	**02:00 ~ 03:00**	27.30	13.65	1.24	9.93	3.72	1.24	1.24	0.00	0.00	1.24	1.24	1.24	1.24	0.00	1.24	3.72	1.24	0.00	69.50
			0.12	**03:00 ~ 04:00**	21.10	11.17	1.24	7.45	2.48	1.24	1.24	0.00	0.00	1.24	1.24	1.24	1.24	0.00	1.24	2.48	1.24	0.00	55.85
			0.12	**04:00 ~ 05:00**	19.86	11.17	1.24	7.45	2.48	1.24	1.24	0.00	0.00	1.24	1.24	1.24	1.24	0.00	1.24	2.48	1.24	0.00	54.60
			0.12	**05:00 ~ 06:00**	28.54	14.89	1.24	9.93	3.72	1.24	1.24	1.24	0.00	1.24	1.24	1.24	1.24	0.00	2.48	3.72	1.24	0.00	74.46
			0.12	**06:00 ~ 07:00**	55.85	28.54	1.24	19.86	7.45	1.24	2.48	1.24	1.24	1.24	1.24	1.24	1.24	0.00	4.96	6.21	1.24	0.00	136.51
			0.12	**07:00 ~ 08:00**	112.93	57.09	1.24	38.47	13.65	2.48	4.96	2.48	1.24	2.48	1.24	1.24	1.24	0.00	6.21	12.41	1.24	0.00	260.61
			0.12	**08:00 ~ 09:00**	140.23	70.74	1.24	48.40	17.37	2.48	4.96	2.48	1.24	2.48	1.24	1.24	1.24	0.00	4.96	16.13	1.24	0.00	317.70
			0.12	**09:00 ~ 10:00**	122.86	62.05	1.24	42.19	16.13	2.48	4.96	2.48	1.24	2.48	1.24	1.24	1.24	0.00	4.96	13.65	1.24	0.00	281.71
			0.12	**10:00 ~ 11:00**	119.14	60.81	1.24	40.95	14.89	2.48	4.96	1.24	1.24	2.48	1.24	1.24	1.24	0.00	4.96	13.65	1.24	0.00	273.02
			0.12	**11:00 ~ 12:00**	125.34	63.29	1.24	43.44	16.13	2.48	4.96	1.24	1.24	2.48	1.24	1.24	1.24	0.00	4.96	13.65	1.24	0.00	285.43
			0.12	**12:00 ~ 13:00**	182.43	91.83	1.24	31.03	11.17	2.48	3.72	2.48	1.24	3.72	1.24	1.24	2.48	0.00	6.21	19.86	1.24	0.00	363.61
			0.12	**13:00 ~ 14:00**	186.15	94.32	1.24	31.03	11.17	2.48	3.72	2.48	1.24	3.72	1.24	1.24	2.48	0.00	6.21	21.10	1.24	0.00	371.06
			0.12	**14:00 ~ 15:00**	188.63	95.56	1.24	32.27	11.17	2.48	3.72	2.48	1.24	3.72	1.24	1.24	2.48	0.00	6.21	21.10	1.24	0.00	376.02
			0.12	**15:00 ~ 16:00**	191.11	96.80	1.24	32.27	12.41	2.48	3.72	2.48	1.24	3.72	1.24	1.24	2.48	0.00	6.21	21.10	1.24	0.00	380.99
			0.12	**16:00 ~ 17:00**	197.32	100.52	1.24	33.51	12.41	2.48	3.72	2.48	1.24	3.72	1.24	1.24	2.48	0.00	6.21	22.34	1.24	0.00	393.40
			0.12	**17:00 ~ 18:00**	196.08	99.28	1.24	33.51	12.41	2.48	3.72	2.48	1.24	3.72	1.24	1.24	2.48	0.00	6.21	21.10	1.24	0.00	389.67
			0.12	**18:00 ~ 19:00**	208.49	105.49	1.24	34.75	12.41	2.48	3.72	2.48	1.24	3.72	1.24	1.24	2.48	0.00	6.21	23.58	1.24	0.00	412.01
			0.12	**19:00 ~ 20:00**	186.15	94.32	1.24	31.03	11.17	2.48	3.72	2.48	1.24	3.72	1.24	1.24	2.48	0.00	4.96	21.10	1.24	0.00	369.82
			0.12	**20:00 ~ 21:00**	156.37	79.42	1.24	26.06	9.93	1.24	3.72	1.24	1.24	2.48	1.24	1.24	1.24	0.00	4.96	17.37	1.24	0.00	310.25
			0.12	**21:00 ~ 22:00**	161.33	81.91	1.24	27.30	9.93	2.48	3.72	1.24	1.24	3.72	1.24	1.24	2.48	0.00	4.96	17.37	1.24	0.00	322.66
			0.12	**22:00 ~ 23:00**	148.92	75.70	1.24	24.82	9.93	1.24	2.48	1.24	1.24	2.48	1.24	1.24	1.24	0.00	4.96	16.13	1.24	0.00	295.36
			0.12	**23:00 ~ 00:00**	121.62	62.05	1.24	21.10	7.45	1.24	2.48	1.24	1.24	2.48	1.24	1.24	1.24	0.00	3.72	13.65	1.24	0.00	244.48
				Whole Day Total (veh*km)	######	######	29.78	658.97	242.00	47.16	78.18	38.47	24.82	62.05	29.78	29.78	40.95	0.00	107.97	335.07	29.78	0.00	6263.33

Road No.	Road Name	Bound	Road Length (km)	Hour	PC	TAXI	LGV3	LGV4	LGV6	HGV7	HGV8	PLB	PV4	PV5	NFB6	NFB7	NFB8	FBSD	FBDD	MC	HGV9	NFB9	Total
233	Kai Tak Tunnel	SB	0.15	**00:00 ~ 01:00**	63.22	32.38	1.54	16.96	6.17	1.54	3.08	1.54	1.54	1.54	1.54	1.54	1.54	0.00	4.63	7.71	1.54	0.00	148.03
			0.15	**01:00 ~ 02:00**	41.63	21.59	1.54	10.79	4.63	1.54	1.54	0.00	1.54	1.54	1.54	1.54	1.54	0.00	3.08	4.63	1.54	0.00	100.23
			0.15	**02:00 ~ 03:00**	30.84	15.42	1.54	7.71	3.08	1.54	1.54	0.00	0.00	1.54	1.54	1.54	1.54	0.00	1.54	4.63	1.54	0.00	75.56
			0.15	**03:00 ~ 04:00**	23.13	12.34	0.00	6.17	3.08	1.54	1.54	0.00	0.00	1.54	1.54	1.54	1.54	0.00	1.54	3.08	1.54	0.00	60.14
			0.15	**04:00 ~ 05:00**	23.13	12.34	0.00	6.17	3.08	1.54	1.54	0.00	0.00	1.54	1.54	1.54	1.54	0.00	1.54	3.08	1.54	0.00	60.14
			0.15	**05:00 ~ 06:00**	32.38	16.96	1.54	9.25	3.08	1.54	1.54	1.54	0.00	1.54	1.54	1.54	1.54	0.00	4.63	4.63	1.54	0.00	84.81
			0.15	**06:00 ~ 07:00**	63.22	32.38	1.54	16.96	6.17	1.54	3.08	3.08	1.54	1.54	1.54	1.54	1.54	0.00	12.34	7.71	1.54	0.00	157.28
			0.15	**07:00 ~ 08:00**	127.99	64.76	1.54	32.38	12.34	3.08	4.63	4.63	1.54	3.08	1.54	1.54	1.54	0.00	15.42	13.88	1.54	0.00	291.44
			0.15	**08:00 ~ 09:00**	158.83	80.18	1.54	41.63	15.42	3.08	4.63	4.63	1.54	3.08	1.54	1.54	1.54	0.00	12.34	18.50	1.54	0.00	351.58
			0.15	**09:00 ~ 10:00**	140.32	70.93	1.54	35.47	13.88	3.08	4.63	4.63	1.54	3.08	1.54	1.54	1.54	0.00	10.79	15.42	1.54	0.00	311.48
			0.15	**10:00 ~ 11:00**	135.70	69.39	1.54	35.47	12.34	3.08	4.63	3.08	1.54	3.08	1.54	1.54	1.54	0.00	10.79	15.42	1.54	0.00	302.23
			0.15	**11:00 ~ 12:00**	143.41	72.47	1.54	37.01	13.88	3.08	4.63	3.08	1.54	3.08	1.54	1.54	1.54	0.00	10.79	15.42	1.54	0.00	316.11
			0.15	**12:00 ~ 13:00**	117.19	60.14	1.54	30.84	10.79	1.54	3.08	3.08	1.54	3.08	1.54	1.54	1.54	0.00	9.25	13.88	1.54	0.00	262.14
			0.15	**13:00 ~ 14:00**	118.73	60.14	1.54	30.84	10.79	1.54	3.08	3.08	1.54	3.08	1.54	1.54	1.54	0.00	9.25	13.88	1.54	0.00	263.68
			0.15	**14:00 ~ 15:00**	120.28	61.68	1.54	30.84	12.34	1.54	3.08	3.08	1.54	3.08	1.54	1.54	1.54	0.00	9.25	13.88	1.54	0.00	268.31
			0.15	**15:00 ~ 16:00**	121.82	61.68	1.54	30.84	12.34	1.54	3.08	3.08	1.54	3.08	1.54	1.54	1.54	0.00	9.25	13.88	1.54	0.00	269.85
			0.15	**16:00 ~ 17:00**	126.44	64.76	1.54	32.38	12.34	1.54	4.63	3.08	1.54	3.08	1.54	1.54	1.54	0.00	9.25	13.88	1.54	0.00	280.64
			0.15	**17:00 ~ 18:00**	126.44	63.22	1.54	32.38	12.34	1.54	4.63	4.63	1.54	3.08	1.54	1.54	1.54	0.00	9.25	13.88	1.54	0.00	280.64
			0.15	**18:00 ~ 19:00**	134.15	67.85	1.54	33.92	12.34	3.08	4.63	4.63	1.54	3.08	1.54	1.54	1.54	0.00	10.79	15.42	1.54	0.00	299.15
			0.15	**19:00 ~ 20:00**	118.73	60.14	1.54	30.84	10.79	1.54	3.08	3.08	1.54	3.08	1.54	1.54	1.54	0.00	9.25	13.88	1.54	0.00	263.68
			0.15	**20:00 ~ 21:00**	100.23	50.89	1.54	26.21	9.25	1.54	3.08	3.08	1.54	1.54	1.54	1.54	1.54	0.00	7.71	10.79	1.54	0.00	223.59
			0.15	**21:00 ~ 22:00**	103.31	52.43	1.54	26.21	10.79	1.54	3.08	3.08	1.54	3.08	1.54	1.54	1.54	0.00	7.71	12.34	1.54	0.00	232.84
			0.15	**22:00 ~ 23:00**	95.60	49.34	1.54	24.67	9.25	1.54	3.08	1.54	1.54	1.54	1.54	1.54	1.54	0.00	7.71	10.79	1.54	0.00	214.34
			0.15	**23:00 ~ 00:00**	78.64	40.09	1.54	20.05	7.71	1.54	3.08	1.54	1.54	1.54	1.54	1.54	1.54	0.00	6.17	9.25	1.54	0.00	178.87
				Whole Day Total (veh*km)	######	######	33.92	606.01	228.22	46.26	78.64	63.22	30.84	58.60	37.01	37.01	37.01	0.00	194.29	269.85	37.01	0.00	5296.77
234	Ma Tau Wai Road	SB	0.10	**00:00 ~ 01:00**	19.30	9.65	0.97	5.79	2.90	0.97	0.97	0.97	0.00	0.97	0.97	0.97	0.97	0.00	7.72	2.90	0.97	0.00	56.94
			0.10	**01:00 ~ 02:00**	12.55	6.76	0.97	3.86	1.93	0.97	0.97	0.00	0.00	0.97	0.97	0.97	0.97	0.00	3.86	1.93	0.97	0.00	38.60
			0.10	**02:00 ~ 03:00**	9.65	4.83	0.00	2.90	0.97	0.97	0.97	0.00	0.00	0.97	0.97	0.00	0.97	0.00	2.90	0.97	0.97	0.00	27.99
			0.10	**03:00 ~ 04:00**	7.72	3.86	0.00	2.90	0.97	0.97	0.97	0.00	0.00	0.97	0.00	0.00	0.97	0.00	2.90	0.97	0.97	0.00	24.13
			0.10	**04:00 ~ 05:00**	7.72	3.86	0.00	2.90	0.97	0.97	0.97	0.00	0.00	0.97	0.00	0.00	0.97	0.00	2.90	0.97	0.97	0.00	24.13
			0.10	**05:00 ~ 06:00**	9.65	5.79	0.00	2.90	1.93	0.97	0.97	0.97	0.00	0.97	0.97	0.00	0.97	0.00	9.65	1.93	0.97	0.00	38.60
			0.10	**06:00 ~ 07:00**	19.30	10.62	0.97	5.79	2.90	0.97	0.97	4.83	0.00	0.97	0.97	0.97	0.97	0.00	22.20	2.90	0.97	0.00	76.24
			0.10	**07:00 ~ 08:00**	38.60	20.27	0.97	11.58	4.83	0.97	1.93	7.72	0.97	0.97	0.97	0.97	0.97	0.00	28.95	4.83	0.97	0.00	126.42
			0.10	**08:00 ~ 09:00**	48.25	25.09	0.97	14.48	5.79	0.97	1.93	8.69	0.97	0.97	0.97	0.97	0.97	0.00	24.13	5.79	0.97	0.00	141.86
			0.10	**09:00 ~ 10:00**	42.46	22.20	0.97	12.55	4.83	0.97	1.93	7.72	0.97	0.97	0.97	0.97	0.97	0.00	21.23	4.83	0.97	0.00	125.45
			0.10	**10:00 ~ 11:00**	41.50	21.23	0.97	12.55	4.83	0.97	1.93	6.76	0.97	0.97	0.97	0.97	0.97	0.00	21.23	4.83	0.97	0.00	122.56
			0.10	**11:00 ~ 12:00**	43.43	22.20	0.97	13.51	4.83	0.97	1.93	6.76	0.97	0.97	0.97	0.97	0.97	0.00	20.27	4.83	0.97	0.00	125.45
			0.10	**12:00 ~ 13:00**	32.81	16.41	0.97	7.72	2.90	0.97	0.97	5.79	0.97	0.97	0.97	0.97	0.97	0.00	18.34	3.86	0.97	0.00	96.50
			0.10	**13:00 ~ 14:00**	32.81	17.37	0.97	7.72	2.90	0.97	0.97	5.79	0.97	0.97	0.97	0.97	0.97	0.00	18.34	3.86	0.97	0.00	97.47
			0.10	**14:00 ~ 15:00**	33.78	17.37	0.97	7.72	2.90	0.97	0.97	6.76	0.97	0.97	0.97	0.97	0.97	0.00	18.34	3.86	0.97	0.00	99.40
			0.10	**15:00 ~ 16:00**	33.78	17.37	0.97	7.72	2.90	0.97	0.97	6.76	0.97	0.97	0.97	0.97	0.97	0.00	18.34	3.86	0.97	0.00	99.40
			0.10	**16:00 ~ 17:00**	35.71	18.34	0.97	8.69	2.90	0.97	0.97	6.76	0.97	0.97	0.97	0.97	0.97	0.00	18.34	3.86	0.97	0.00	103.26
			0.10	**17:00 ~ 18:00**	34.74	17.37	0.97	8.69	2.90	0.97	0.97	7.72	0.97	0.97	0.97	0.97	0.97	0.00	19.30	3.86	0.97	0.00	103.26
			0.10	**18:00 ~ 19:00**	37.64	19.30	0.97	8.69	3.86	0.97	0.97	7.72	0.97	0.97	0.97	0.97	0.97	0.00	20.27	4.83	0.97	0.00	110.98
			0.10	**19:00 ~ 20:00**	32.81	17.37	0.97	7.72	2.90	0.97	0.97	5.79	0.97	0.97	0.97	0.97	0.97	0.00	16.41	3.86	0.97	0.00	95.54
			0.10	**20:00 ~ 21:00**	27.99	14.48	0.97	6.76	2.90	0.97	0.97	3.86	0.97	0.97	0.97	0.97	0.97	0.00	15.44	3.86	0.97	0.00	83.96
			0.10	**21:00 ~ 22:00**	28.95	14.48	0.97	6.76	2.90	0.97	0.97	3.86	0.97	0.97	0.97	0.97	0.97	0.00	14.48	3.86	0.97	0.00	83.96
			0.10	**22:00 ~ 23:00**	27.02	13.51	0.97	6.76	2.90	0.97	0.97	3.86	0.97	0.97	0.97	0.97	0.97	0.00	13.51	2.90	0.97	0.00	79.13
			0.10	**23:00 ~ 00:00**	22.20	11.58	0.97	5.79	1.93	0.97	0.97	2.90	0.97	0.97	0.97	0.97	0.97	0.00	12.55	2.90	0.97	0.00	68.52
				Whole Day Total (veh*km)	680.33	351.26	19.30	182.39	72.38	23.16	27.99	111.94	16.41	23.16	21.23	19.30	23.16	0.00	371.53	82.99	23.16	0.00	2049.66
235	To Kwa Wan Road	SB	0.05	**00:00 ~ 01:00**	9.34	5.14	0.47	3.27	1.40	0.47	0.47	0.47	0.00	0.47	0.47	0.47	0.47	0.00	2.80	1.40	0.47	0.00	27.55
			0.05	**01:00 ~ 02:00**	6.54	3.27	0.47	2.34	0.93	0.47	0.47	0.00	0.00	0.47	0.47	0.47	0.47	0.00	1.40	0.93	0.47	0.00	19.15
			0.05	**02:00 ~ 03:00**	4.67	2.34	0.00	1.87	0.93	0.47	0.47	0.00	0.00	0.47	0.47	0.00	0.47	0.00	0.93	0.47	0.47	0.00	14.01
			0.05	**03:00 ~ 04:00**	3.74	1.87	0.00	1.40	0.47	0.47	0.47	0.00	0.00	0.47	0.00	0.00	0.47	0.00	0.93	0.47	0.47	0.00	11.21
			0.05	**04:00 ~ 05:00**	3.74	1.87	0.00	1.40	0.47	0.47	0.47	0.00	0.00	0.47	0.00	0.00	0.47	0.00	0.93	0.47	0.47	0.00	11.21
			0.05	**05:00 ~ 06:00**	5.14	2.80	0.00	1.87	0.93	0.47	0.47	0.47	0.00	0.47	0.47	0.00	0.47	0.00	3.27	0.93	0.47	0.00	18.21
			0.05	**06:00 ~ 07:00**	9.81	5.14	0.47	3.27	1.40	0.47	0.47	1.87	0.00	0.47	0.47	0.47	0.47	0.00	8.41	1.40	0.47	0.00	35.03
			0.05	**07:00 ~ 08:00**	19.15	9.81	0.47	6.54	2.34	0.47	0.93	2.80	0.47	0.47	0.47	0.47	0.47	0.00	10.27	2.34	0.47	0.00	57.91
			0.05	**08:00 ~ 09:00**	23.82	12.14	0.47	8.41	3.27	0.47	0.93	3.27	0.47	0.47	0.47	0.47	0.47	0.00	8.87	2.80	0.47	0.00	67.25
			0.05	**09:00 ~ 10:00**	21.02	10.74	0.47	7.47	2.80	0.47	0.93	2.80	0.47	0.47	0.47	0.47	0.47	0.00	7.94	2.34	0.47	0.00	59.78
			0.05	**10:00 ~ 11:00**	20.55	10.27	0.47	7.01	2.80	0.47	0.93	2.34	0.47	0.47	0.47	0.47	0.47	0.00	7.47	2.34	0.47	0.00	57.44
			0.05	**11:00 ~ 12:00**	21.48	10.74	0.47	7.47	2.80	0.47	0.93	2.34	0.47	0.47	0.47	0.47	0.47	0.00	7.47	2.34	0.47	0.00	59.31
			0.05	**12:00 ~ 13:00**	18.68	9.34	0.47	2.80	1.40	0.47	0.47	2.80	0.47	0.47	0.47	0.47	0.47	0.00	7.94	2.34	0.47	0.00	49.50
			0.05	**13:00 ~ 14:00**	19.15	9.81	0.47	3.27	1.40	0.47	0.47	2.80	0.47	0.47	0.47	0.47	0.47	0.00	8.41	2.34	0.47	0.00	51.37
			0.05	**14:00 ~ 15:00**	19.15	9.81	0.47	3.27	1.40	0.47	0.47	2.80	0.47	0.47	0.47	0.47	0.47	0.00	8.41	2.34	0.47	0.00	51.37
			0.05	**15:00 ~ 16:00**	19.61	9.81	0.47	3.27	1.40	0.47	0.47	2.80	0.47	0.47	0.47	0.47	0.47	0.00	8.41	2.34	0.47	0.00	51.84
			0.05	**16:00 ~ 17:00**	20.08	10.27	0.47	3.27	1.40	0.47	0.47	2.80	0.47	0.47	0.47	0.47	0.47	0.00	8.41	2.34	0.47	0.00	52.77
			0.05	**17:00 ~ 18:00**	20.08	10.27	0.47	3.27	1.40	0.47	0.47	3.27	0.47	0.47	0.47	0.47	0.47	0.00	8.41	2.34	0.47	0.00	53.24
			0.05	**18:00 ~ 19:00**	21.48	10.74	0.47	3.27	1.40	0.47	0.47	3.27	0.47	0.47	0.47	0.47	0.47	0.00	8.87	2.34	0.47	0.00	55.57
			0.05	**19:00 ~ 20:00**	19.15	9.81	0.47	3.27	1.40	0.47	0.47	2.80	0.47	0.47	0.47	0.47	0.47	0.00	7.47	2.34	0.47	0.00	50.44
			0.05	**20:00 ~ 21:00**	15.88	8.41	0.47	2.80	0.93	0.47	0.47	1.87	0.47	0.47	0.47	0.47	0.47	0.00	6.54	1.87	0.47	0.00	42.50
			0.05	**21:00 ~ 22:00**	16.35	8.41	0.47	2.80	0.93	0.47	0.47	1.87	0.47	0.47	0.47	0.47	0.47	0.00	6.54	1.87	0.47	0.00	42.96
			0.05	**22:00 ~ 23:00**	15.41	7.94	0.47	2.34	0.93	0.47	0.47	1.87	0.47	0.47	0.47	0.47	0.47	0.00	6.07	1.87	0.47	0.00	40.63
			0.05	**23:00 ~ 00:00**	12.61	6.54	0.47	1.87	0.93	0.47	0.47	1.40	0.47	0.47	0.47	0.47	0.47	0.00	5.60	1.40	0.47	0.00	34.56
				Whole Day Total (veh*km)	366.60	187.27	9.34	87.80	35.49	11.21	13.54	46.70	7.94	11.21	10.27	9.34	11.21	0.00	151.78	43.90	11.21	0.00	1014.79
236	Chi Kiang Street	EB	0.04	**00:00 ~ 01:00**	0.44	0.44	0.00	0.44	0.00	0.00	0.00	0.00	0.00	0.00	0.00	0.00	0.00	0.00	0.44	0.44	0.00	0.00	2.19
			0.04	**01:00 ~ 02:00**	0.44	0.44	0.00	0.44	0.00	0.00	0.00	0.00	0.00	0.00	0.00	0.00	0.00	0.00	0.44	0.44	0.00	0.00	2.19
			0.04	**02:00 ~ 03:00**	0.44	0.44	0.00	0.44	0.00	0.00	0.00	0.00	0.00	0.00	0.00	0.00	0.00	0.00	0.44	0.00	0.00	0.00	1.75
			0.04	**03:00 ~ 04:00**	0.44	0.44	0.00	0.44	0.00	0.00	0.00	0.00	0.00	0.00	0.00	0.00	0.00	0.00	0.44	0.00	0.00	0.00	1.75
			0.04	**04:00 ~ 05:00**	0.44	0.44	0.00	0.44	0.00	0.00	0.00	0.00	0.00	0.00	0.00	0.00	0.00	0.00	0.44	0.00	0.00	0.00	1.75
			0.04	**05:00 ~ 06:00**	0.44	0.44	0.00	0.44	0.00	0.00	0.00	0.00	0.00	0.00	0.00	0.00	0.00	0.00	0.44	0.00	0.00	0.00	1.75
			0.04	**06:00 ~ 07:00**	0.44	0.44	0.00	0.44	0.00	0.00	0.00	0.44	0.00	0.00	0.00	0.00	0.00	0.00	0.44	0.44	0.00	0.00	2.63
			0.04	**07:00 ~ 08:00**	0.88	0.44	0.00	0.44	0.44	0.00	0.00	0.44	0.00	0.00	0.00	0.00	0.00	0.00	0.44	0.44	0.00	0.00	3.50
			0.04	**08:00 ~ 09:00**	0.88	0.44	0.00	0.44	0.44	0.00	0.00	0.44	0.00	0.00	0.00	0.00	0.00	0.00	0.44	0.44	0.00	0.00	3.50
			0.04	**09:00 ~ 10:00**	0.88	0.44	0.00	0.44	0.44	0.00	0.00	0.44	0.00	0.00	0.00	0.00	0.00	0.00	0.44	0.44	0.00	0.00	3.50
			0.04	**10:00 ~ 11:00**	0.88	0.44	0.00	0.44	0.44	0.00	0.00	0.44	0.00	0.00	0.00	0.00	0.00	0.00	0.44	0.44	0.00	0.00	3.50
			0.04	**11:00 ~ 12:00**	0.88	0.44	0.00	0.44	0.44	0.00	0.00	0.44	0.00	0.00	0.00	0.00	0.00	0.00	0.44	0.44	0.00	0.00	3.50
			0.04	**12:00 ~ 13:00**	1.31	0.88	0.00	0.88	0.44	0.44	0.44	0.44	0.00	0.44	0.00	0.00	0.00	0.00	0.44	0.44	0.00	0.00	6.13
			0.04	**13:00 ~ 14:00**	1.31	0.88	0.00	0.88	0.44	0.44	0.44	0.44	0.00	0.44	0.00	0.00	0.00	0.00	0.44	0.44	0.00	0.00	6.13
			0.04	**14:00 ~ 15:00**	1.31	0.88	0.00	0.88	0.44	0.44	0.44	0.44	0.00	0.44	0.00	0.00	0.00	0.00	0.44	0.44	0.00	0.00	6.13
			0.04	**15:00 ~ 16:00**	1.31	0.88	0.00	0.88	0.44	0.44	0.44	0.44	0.00	0.44	0.00	0.00	0.00	0.00	0.44	0.44	0.00	0.00	6.13
			0.04	**16:00 ~ 17:00**	1.75	0.88	0.00	0.88	0.44	0.44	0.44	0.44	0.00	0.44	0.00	0.00	0.00	0.00	0.44	0.44	0.00	0.00	6.57
			0.04	**17:00 ~ 18:00**	1.75	0.88	0.00	0.88	0.44	0.44	0.44	0.44	0.00	0.44	0.00	0.00	0.00	0.00	0.44	0.44	0.00	0.00	6.57
			0.04	**18:00 ~ 19:00**	1.75	0.88	0.00	0.88	0.44	0.44	0.44	0.44	0.00	0.44	0.00	0.00	0.00	0.00	0.44	0.44	0.00	0.00	6.57
			0.04	**19:00 ~ 20:00**	1.31	0.88	0.00	0.88	0.44	0.44	0.44	0.44	0.00	0.44	0.00	0.00	0.00	0.00	0.44	0.44	0.00	0.00	6.13
			0.04	**20:00 ~ 21:00**	1.31	0.88	0.00	0.88	0.44	0.44	0.44	0.44	0.00	0.44	0.00	0.00	0.00	0.00	0.44	0.44	0.00	0.00	6.13
			0.04	**21:00 ~ 22:00**	1.31	0.88	0.00	0.88	0.44	0.44	0.44	0.44	0.00	0.44	0.00	0.00	0.00	0.00	0.44	0.44	0.00	0.00	6.13
			0.04	**22:00 ~ 23:00**	1.31	0.88	0.00	0.88	0.44	0.44	0.44	0.44	0.00	0.44	0.00	0.00	0.00	0.00	0.44	0.44	0.00	0.00	6.13
			0.04	**23:00 ~ 00:00**	0.88	0.44	0.00	0.44	0.44	0.44	0.44	0.44	0.00	0.44	0.00	0.00	0.00	0.00	0.44	0.44	0.00	0.00	4.82
				Whole Day Total (veh*km)	24.09	15.33	0.00	15.33	7.45	5.26	5.26	7.88	0.00	5.26	0.00	0.00	0.00	0.00	10.51	8.76	0.00	0.00	105.12

Road No.	Road Name	Bound	Road Length (km)	Hour	PC	TAXI	LGV3	LGV4	LGV6	HGV7	HGV8	PLB	PV4	PV5	NFB6	NFB7	NFB8	FBSD	FBDD	MC	HGV9	NFB9	Total
237	Bailey Street	EB	0.08	**00:00 ~ 01:00**	0.77	0.00	0.00	0.00	0.00	0.00	0.00	0.00	0.00	0.00	0.00	0.00	0.00	0.00	0.77	0.00	0.00	0.00	1.54
			0.08	**01:00 ~ 02:00**	0.77	0.00	0.00	0.00	0.00	0.00	0.00	0.00	0.00	0.00	0.00	0.00	0.00	0.00	0.77	0.00	0.00	0.00	1.54
			0.08	**02:00 ~ 03:00**	0.77	0.00	0.00	0.00	0.00	0.00	0.00	0.00	0.00	0.00	0.00	0.00	0.00	0.00	0.00	0.00	0.00	0.00	0.77
			0.08	**03:00 ~ 04:00**	0.00	0.00	0.00	0.00	0.00	0.00	0.00	0.00	0.00	0.00	0.00	0.00	0.00	0.00	0.00	0.00	0.00	0.00	0.00
			0.08	**04:00 ~ 05:00**	0.00	0.00	0.00	0.00	0.00	0.00	0.00	0.00	0.00	0.00	0.00	0.00	0.00	0.00	0.00	0.00	0.00	0.00	0.00
			0.08	**05:00 ~ 06:00**	0.77	0.00	0.00	0.00	0.00	0.00	0.00	0.00	0.00	0.00	0.00	0.00	0.00	0.00	0.77	0.00	0.00	0.00	1.54
			0.08	**06:00 ~ 07:00**	0.77	0.00	0.00	0.00	0.00	0.00	0.00	0.77	0.00	0.00	0.00	0.00	0.00	0.00	0.77	0.00	0.00	0.00	2.31
			0.08	**07:00 ~ 08:00**	0.77	0.77	0.00	0.77	0.00	0.00	0.00	0.77	0.00	0.00	0.00	0.00	0.00	0.00	0.77	0.00	0.00	0.00	3.86
			0.08	**08:00 ~ 09:00**	0.77	0.77	0.00	0.77	0.00	0.00	0.00	0.77	0.00	0.00	0.00	0.00	0.00	0.00	0.77	0.00	0.00	0.00	3.86
			0.08	**09:00 ~ 10:00**	0.77	0.77	0.00	0.77	0.00	0.00	0.00	0.77	0.00	0.00	0.00	0.00	0.00	0.00	0.77	0.00	0.00	0.00	3.86
			0.08	**10:00 ~ 11:00**	0.77	0.77	0.00	0.77	0.00	0.00	0.00	0.77	0.00	0.00	0.00	0.00	0.00	0.00	0.77	0.00	0.00	0.00	3.86
			0.08	**11:00 ~ 12:00**	0.77	0.77	0.00	0.77	0.00	0.00	0.00	0.77	0.00	0.00	0.00	0.00	0.00	0.00	0.77	0.00	0.00	0.00	3.86
			0.08	**12:00 ~ 13:00**	0.77	0.77	0.00	0.00	0.00	0.00	0.00	0.77	0.00	0.00	0.00	0.00	0.00	0.00	0.77	0.00	0.00	0.00	3.08
			0.08	**13:00 ~ 14:00**	0.77	0.77	0.00	0.00	0.00	0.00	0.00	0.77	0.00	0.00	0.00	0.00	0.00	0.00	0.77	0.00	0.00	0.00	3.08
			0.08	**14:00 ~ 15:00**	0.77	0.77	0.00	0.00	0.00	0.00	0.00	0.77	0.00	0.00	0.00	0.00	0.00	0.00	0.77	0.00	0.00	0.00	3.08
			0.08	**15:00 ~ 16:00**	0.77	0.77	0.00	0.00	0.00	0.00	0.00	0.77	0.00	0.00	0.00	0.00	0.00	0.00	0.77	0.00	0.00	0.00	3.08
			0.08	**16:00 ~ 17:00**	0.77	0.77	0.00	0.00	0.00	0.00	0.00	0.77	0.00	0.00	0.00	0.00	0.00	0.00	0.77	0.00	0.00	0.00	3.08
			0.08	**17:00 ~ 18:00**	0.77	0.77	0.00	0.00	0.00	0.00	0.00	0.77	0.00	0.00	0.00	0.00	0.00	0.00	0.77	0.00	0.00	0.00	3.08
			0.08	**18:00 ~ 19:00**	0.77	0.77	0.00	0.00	0.00	0.00	0.00	0.77	0.00	0.00	0.00	0.00	0.00	0.00	0.77	0.00	0.00	0.00	3.08
			0.08	**19:00 ~ 20:00**	0.77	0.77	0.00	0.00	0.00	0.00	0.00	0.77	0.00	0.00	0.00	0.00	0.00	0.00	0.77	0.00	0.00	0.00	3.08
			0.08	**20:00 ~ 21:00**	0.77	0.77	0.00	0.00	0.00	0.00	0.00	0.77	0.00	0.00	0.00	0.00	0.00	0.00	0.77	0.00	0.00	0.00	3.08
			0.08	**21:00 ~ 22:00**	0.77	0.77	0.00	0.00	0.00	0.00	0.00	0.77	0.00	0.00	0.00	0.00	0.00	0.00	0.77	0.00	0.00	0.00	3.08
			0.08	**22:00 ~ 23:00**	0.77	0.77	0.00	0.00	0.00	0.00	0.00	0.77	0.00	0.00	0.00	0.00	0.00	0.00	0.77	0.00	0.00	0.00	3.08
			0.08	**23:00 ~ 00:00**	0.77	0.77	0.00	0.00	0.00	0.00	0.00	0.77	0.00	0.00	0.00	0.00	0.00	0.00	0.77	0.00	0.00	0.00	3.08
				Whole Day Total (veh*km)	16.96	13.11	0.00	3.86	0.00	0.00	0.00	13.88	0.00	0.00	0.00	0.00	0.00	0.00	16.19	0.00	0.00	0.00	63.99
238	Wan On Street	NB	0.07	**00:00 ~ 01:00**	0.72	0.72	0.00	0.00	0.00	0.00	0.00	0.00	0.00	0.00	0.00	0.00	0.00	0.00	0.00	0.00	0.00	0.00	1.43
			0.07	**01:00 ~ 02:00**	0.72	0.72	0.00	0.00	0.00	0.00	0.00	0.00	0.00	0.00	0.00	0.00	0.00	0.00	0.00	0.00	0.00	0.00	1.43
			0.07	**02:00 ~ 03:00**	0.72	0.72	0.00	0.00	0.00	0.00	0.00	0.00	0.00	0.00	0.00	0.00	0.00	0.00	0.00	0.00	0.00	0.00	1.43
			0.07	**03:00 ~ 04:00**	0.72	0.72	0.00	0.00	0.00	0.00	0.00	0.00	0.00	0.00	0.00	0.00	0.00	0.00	0.00	0.00	0.00	0.00	1.43
			0.07	**04:00 ~ 05:00**	0.72	0.72	0.00	0.00	0.00	0.00	0.00	0.00	0.00	0.00	0.00	0.00	0.00	0.00	0.00	0.00	0.00	0.00	1.43
			0.07	**05:00 ~ 06:00**	0.72	0.72	0.00	0.00	0.00	0.00	0.00	0.00	0.00	0.00	0.00	0.00	0.00	0.00	0.00	0.00	0.00	0.00	1.43
			0.07	**06:00 ~ 07:00**	0.72	0.72	0.00	0.00	0.00	0.00	0.00	0.00	0.00	0.00	0.00	0.00	0.00	0.00	0.00	0.00	0.00	0.00	1.43
			0.07	**07:00 ~ 08:00**	0.72	0.72	0.00	0.72	0.00	0.00	0.00	0.00	0.00	0.00	0.00	0.00	0.00	0.00	0.00	0.72	0.00	0.00	2.87
			0.07	**08:00 ~ 09:00**	1.43	0.72	0.00	0.72	0.00	0.00	0.00	0.00	0.00	0.00	0.00	0.00	0.00	0.00	0.00	0.72	0.00	0.00	3.59
			0.07	**09:00 ~ 10:00**	0.72	0.72	0.00	0.72	0.00	0.00	0.00	0.00	0.00	0.00	0.00	0.00	0.00	0.00	0.00	0.72	0.00	0.00	2.87
			0.07	**10:00 ~ 11:00**	0.72	0.72	0.00	0.72	0.00	0.00	0.00	0.00	0.00	0.00	0.00	0.00	0.00	0.00	0.00	0.72	0.00	0.00	2.87
			0.07	**11:00 ~ 12:00**	0.72	0.72	0.00	0.72	0.00	0.00	0.00	0.00	0.00	0.00	0.00	0.00	0.00	0.00	0.00	0.72	0.00	0.00	2.87
			0.07	**12:00 ~ 13:00**	0.72	0.72	0.00	0.72	0.00	0.00	0.00	0.00	0.00	0.00	0.00	0.00	0.00	0.00	0.00	0.72	0.00	0.00	2.87
			0.07	**13:00 ~ 14:00**	0.72	0.72	0.00	0.72	0.00	0.00	0.00	0.00	0.00	0.00	0.00	0.00	0.00	0.00	0.00	0.72	0.00	0.00	2.87
			0.07	**14:00 ~ 15:00**	0.72	0.72	0.00	0.72	0.00	0.00	0.00	0.00	0.00	0.00	0.00	0.00	0.00	0.00	0.00	0.72	0.00	0.00	2.87
			0.07	**15:00 ~ 16:00**	0.72	0.72	0.00	0.72	0.00	0.00	0.00	0.00	0.00	0.00	0.00	0.00	0.00	0.00	0.00	0.72	0.00	0.00	2.87
			0.07	**16:00 ~ 17:00**	0.72	0.72	0.00	0.72	0.00	0.00	0.00	0.00	0.00	0.00	0.00	0.00	0.00	0.00	0.00	0.72	0.00	0.00	2.87
			0.07	**17:00 ~ 18:00**	0.72	0.72	0.00	0.72	0.00	0.00	0.00	0.00	0.00	0.00	0.00	0.00	0.00	0.00	0.00	0.72	0.00	0.00	2.87
			0.07	**18:00 ~ 19:00**	1.43	0.72	0.00	0.72	0.00	0.00	0.00	0.00	0.00	0.00	0.00	0.00	0.00	0.00	0.00	0.72	0.00	0.00	3.59
			0.07	**19:00 ~ 20:00**	0.72	0.72	0.00	0.72	0.00	0.00	0.00	0.00	0.00	0.00	0.00	0.00	0.00	0.00	0.00	0.72	0.00	0.00	2.87
			0.07	**20:00 ~ 21:00**	0.72	0.72	0.00	0.72	0.00	0.00	0.00	0.00	0.00	0.00	0.00	0.00	0.00	0.00	0.00	0.72	0.00	0.00	2.87
			0.07	**21:00 ~ 22:00**	0.72	0.72	0.00	0.72	0.00	0.00	0.00	0.00	0.00	0.00	0.00	0.00	0.00	0.00	0.00	0.72	0.00	0.00	2.87
			0.07	**22:00 ~ 23:00**	0.72	0.72	0.00	0.72	0.00	0.00	0.00	0.00	0.00	0.00	0.00	0.00	0.00	0.00	0.00	0.72	0.00	0.00	2.87
			0.07	**23:00 ~ 00:00**	0.72	0.72	0.00	0.72	0.00	0.00	0.00	0.00	0.00	0.00	0.00	0.00	0.00	0.00	0.00	0.72	0.00	0.00	2.87
				Whole Day Total (veh*km)	18.64	17.21	0.00	12.19	0.00	0.00	0.00	0.00	0.00	0.00	0.00	0.00	0.00	0.00	0.00	12.19	0.00	0.00	60.23
239	Wan On Street	SB	0.07	**00:00 ~ 01:00**	0.72	0.72	0.00	0.00	0.00	0.00	0.00	0.00	0.00	0.00	0.00	0.00	0.00	0.00	0.00	0.00	0.00	0.00	1.43
			0.07	**01:00 ~ 02:00**	0.72	0.72	0.00	0.00	0.00	0.00	0.00	0.00	0.00	0.00	0.00	0.00	0.00	0.00	0.00	0.00	0.00	0.00	1.43
			0.07	**02:00 ~ 03:00**	0.72	0.72	0.00	0.00	0.00	0.00	0.00	0.00	0.00	0.00	0.00	0.00	0.00	0.00	0.00	0.00	0.00	0.00	1.43
			0.07	**03:00 ~ 04:00**	0.72	0.72	0.00	0.00	0.00	0.00	0.00	0.00	0.00	0.00	0.00	0.00	0.00	0.00	0.00	0.00	0.00	0.00	1.43
			0.07	**04:00 ~ 05:00**	0.72	0.72	0.00	0.00	0.00	0.00	0.00	0.00	0.00	0.00	0.00	0.00	0.00	0.00	0.00	0.00	0.00	0.00	1.43
			0.07	**05:00 ~ 06:00**	0.72	0.72	0.00	0.00	0.00	0.00	0.00	0.00	0.00	0.00	0.00	0.00	0.00	0.00	0.00	0.00	0.00	0.00	1.43
			0.07	**06:00 ~ 07:00**	0.72	0.72	0.00	0.00	0.00	0.00	0.00	0.00	0.00	0.00	0.00	0.00	0.00	0.00	0.00	0.00	0.00	0.00	1.43
			0.07	**07:00 ~ 08:00**	0.72	0.72	0.00	0.72	0.00	0.00	0.00	0.00	0.00	0.00	0.00	0.00	0.00	0.00	0.00	0.72	0.00	0.00	2.87
			0.07	**08:00 ~ 09:00**	1.43	0.72	0.00	0.72	0.00	0.00	0.00	0.00	0.00	0.00	0.00	0.00	0.00	0.00	0.00	0.72	0.00	0.00	3.59
			0.07	**09:00 ~ 10:00**	0.72	0.72	0.00	0.72	0.00	0.00	0.00	0.00	0.00	0.00	0.00	0.00	0.00	0.00	0.00	0.72	0.00	0.00	2.87
			0.07	**10:00 ~ 11:00**	0.72	0.72	0.00	0.72	0.00	0.00	0.00	0.00	0.00	0.00	0.00	0.00	0.00	0.00	0.00	0.72	0.00	0.00	2.87
			0.07	**11:00 ~ 12:00**	0.72	0.72	0.00	0.72	0.00	0.00	0.00	0.00	0.00	0.00	0.00	0.00	0.00	0.00	0.00	0.72	0.00	0.00	2.87
			0.07	**12:00 ~ 13:00**	0.72	0.72	0.00	0.72	0.00	0.00	0.00	0.00	0.00	0.00	0.00	0.00	0.00	0.00	0.00	0.72	0.00	0.00	2.87
			0.07	**13:00 ~ 14:00**	0.72	0.72	0.00	0.72	0.00	0.00	0.00	0.00	0.00	0.00	0.00	0.00	0.00	0.00	0.00	0.72	0.00	0.00	2.87
			0.07	**14:00 ~ 15:00**	0.72	0.72	0.00	0.72	0.00	0.00	0.00	0.00	0.00	0.00	0.00	0.00	0.00	0.00	0.00	0.72	0.00	0.00	2.87
			0.07	**15:00 ~ 16:00**	0.72	0.72	0.00	0.72	0.00	0.00	0.00	0.00	0.00	0.00	0.00	0.00	0.00	0.00	0.00	0.72	0.00	0.00	2.87
			0.07	**16:00 ~ 17:00**	0.72	0.72	0.00	0.72	0.00	0.00	0.00	0.00	0.00	0.00	0.00	0.00	0.00	0.00	0.00	0.72	0.00	0.00	2.87
			0.07	**17:00 ~ 18:00**	0.72	0.72	0.00	0.72	0.00	0.00	0.00	0.00	0.00	0.00	0.00	0.00	0.00	0.00	0.00	0.72	0.00	0.00	2.87
			0.07	**18:00 ~ 19:00**	1.43	0.72	0.00	0.72	0.00	0.00	0.00	0.00	0.00	0.00	0.00	0.00	0.00	0.00	0.00	0.72	0.00	0.00	3.59
			0.07	**19:00 ~ 20:00**	0.72	0.72	0.00	0.72	0.00	0.00	0.00	0.00	0.00	0.00	0.00	0.00	0.00	0.00	0.00	0.72	0.00	0.00	2.87
			0.07	**20:00 ~ 21:00**	0.72	0.72	0.00	0.72	0.00	0.00	0.00	0.00	0.00	0.00	0.00	0.00	0.00	0.00	0.00	0.72	0.00	0.00	2.87
			0.07	**21:00 ~ 22:00**	0.72	0.72	0.00	0.72	0.00	0.00	0.00	0.00	0.00	0.00	0.00	0.00	0.00	0.00	0.00	0.72	0.00	0.00	2.87
			0.07	**22:00 ~ 23:00**	0.72	0.72	0.00	0.72	0.00	0.00	0.00	0.00	0.00	0.00	0.00	0.00	0.00	0.00	0.00	0.72	0.00	0.00	2.87
			0.07	**23:00 ~ 00:00**	0.72	0.72	0.00	0.72	0.00	0.00	0.00	0.00	0.00	0.00	0.00	0.00	0.00	0.00	0.00	0.72	0.00	0.00	2.87
				Whole Day Total (veh*km)	18.64	17.21	0.00	12.19	0.00	0.00	0.00	0.00	0.00	0.00	0.00	0.00	0.00	0.00	0.00	12.19	0.00	0.00	60.23
240	Ha Heung Road	NB	0.01	**00:00 ~ 01:00**	0.10	0.10	0.00	0.00	0.00	0.00	0.00	0.00	0.00	0.00	0.00	0.00	0.00	0.00	0.00	0.00	0.00	0.00	0.20
			0.01	**01:00 ~ 02:00**	0.10	0.10	0.00	0.00	0.00	0.00	0.00	0.00	0.00	0.00	0.00	0.00	0.00	0.00	0.00	0.00	0.00	0.00	0.20
			0.01	**02:00 ~ 03:00**	0.10	0.10	0.00	0.00	0.00	0.00	0.00	0.00	0.00	0.00	0.00	0.00	0.00	0.00	0.00	0.00	0.00	0.00	0.20
			0.01	**03:00 ~ 04:00**	0.10	0.10	0.00	0.00	0.00	0.00	0.00	0.00	0.00	0.00	0.00	0.00	0.00	0.00	0.00	0.00	0.00	0.00	0.20
			0.01	**04:00 ~ 05:00**	0.10	0.10	0.00	0.00	0.00	0.00	0.00	0.00	0.00	0.00	0.00	0.00	0.00	0.00	0.00	0.00	0.00	0.00	0.20
			0.01	**05:00 ~ 06:00**	0.10	0.10	0.00	0.00	0.00	0.00	0.00	0.00	0.00	0.00	0.00	0.00	0.00	0.00	0.00	0.00	0.00	0.00	0.20
			0.01	**06:00 ~ 07:00**	0.10	0.10	0.00	0.00	0.00	0.00	0.00	0.00	0.00	0.00	0.00	0.00	0.00	0.00	0.00	0.00	0.00	0.00	0.20
			0.01	**07:00 ~ 08:00**	0.10	0.10	0.00	0.10	0.00	0.00	0.00	0.00	0.00	0.00	0.00	0.00	0.00	0.00	0.00	0.10	0.00	0.00	0.40
			0.01	**08:00 ~ 09:00**	0.20	0.10	0.00	0.10	0.00	0.00	0.00	0.00	0.00	0.00	0.00	0.00	0.00	0.00	0.00	0.10	0.00	0.00	0.50
			0.01	**09:00 ~ 10:00**	0.10	0.10	0.00	0.10	0.00	0.00	0.00	0.00	0.00	0.00	0.00	0.00	0.00	0.00	0.00	0.10	0.00	0.00	0.40
			0.01	**10:00 ~ 11:00**	0.10	0.10	0.00	0.10	0.00	0.00	0.00	0.00	0.00	0.00	0.00	0.00	0.00	0.00	0.00	0.10	0.00	0.00	0.40
			0.01	**11:00 ~ 12:00**	0.10	0.10	0.00	0.10	0.00	0.00	0.00	0.00	0.00	0.00	0.00	0.00	0.00	0.00	0.00	0.10	0.00	0.00	0.40
			0.01	**12:00 ~ 13:00**	2.50	1.30	0.00	0.10	0.10	0.10	0.10	0.10	0.10	0.10	0.10	0.10	0.10	0.00	0.10	0.30	0.00	0.00	5.20
			0.01	**13:00 ~ 14:00**	2.60	1.30	0.00	0.20	0.10	0.10	0.10	0.10	0.10	0.10	0.10	0.10	0.10	0.00	0.10	0.30	0.00	0.00	5.40
			0.01	**14:00 ~ 15:00**	2.60	1.30	0.00	0.20	0.10	0.10	0.10	0.10	0.10	0.10	0.10	0.10	0.10	0.00	0.10	0.30	0.00	0.00	5.40
			0.01	**15:00 ~ 16:00**	2.60	1.30	0.00	0.20	0.10	0.10	0.10	0.10	0.10	0.10	0.10	0.10	0.10	0.00	0.10	0.30	0.00	0.00	5.40
			0.01	**16:00 ~ 17:00**	2.70	1.40	0.00	0.20	0.10	0.10	0.10	0.10	0.10	0.10	0.10	0.10	0.10	0.00	0.10	0.30	0.00	0.00	5.60
			0.01	**17:00 ~ 18:00**	2.70	1.40	0.00	0.20	0.10	0.10	0.10	0.10	0.10	0.10	0.10	0.10	0.10	0.00	0.10	0.30	0.00	0.00	5.60
			0.01	**18:00 ~ 19:00**	2.90	1.50	0.00	0.20	0.10	0.10	0.10	0.10	0.10	0.10	0.10	0.10	0.10	0.00	0.10	0.30	0.00	0.00	5.90
			0.01	**19:00 ~ 20:00**	2.60	1.30	0.00	0.20	0.10	0.10	0.10	0.10	0.10	0.10	0.10	0.10	0.10	0.00	0.10	0.30	0.00	0.00	5.40
			0.01	**20:00 ~ 21:00**	2.20	1.10	0.00	0.10	0.10	0.10	0.10	0.00	0.10	0.10	0.10	0.10	0.10	0.00	0.10	0.30	0.00	0.00	4.60
			0.01	**21:00 ~ 22:00**	2.20	1.10	0.00	0.10	0.10	0.10	0.10	0.00	0.10	0.10	0.10	0.10	0.10	0.00	0.10	0.30	0.00	0.00	4.60
			0.01	**22:00 ~ 23:00**	2.10	1.10	0.00	0.10	0.10	0.10	0.10	0.00	0.10	0.10	0.10	0.10	0.10	0.00	0.10	0.30	0.00	0.00	4.50
			0.01	**23:00 ~ 00:00**	1.70	0.90	0.00	0.10	0.10	0.10	0.10	0.00	0.10	0.10	0.10	0.10	0.10	0.00	0.10	0.20	0.00	0.00	3.80
				Whole Day Total (veh*km)	30.70	16.20	0.00	2.40	1.20	1.20	1.20	0.80	1.20	1.20	1.20	1.20	1.20	0.00	1.20	4.00	0.00	0.00	64.90

Road No.	Road Name	Bound	Road Length (km)	Hour	PC	TAXI	LGV3	LGV4	LGV6	HGV7	HGV8	PLB	PV4	PV5	NFB6	NFB7	NFB8	FBSD	FBDD	MC	HGV9	NFB9	Total
241	Ha Heung Road	NB	0.01	**00:00 ~ 01:00**	0.80	0.40	0.00	0.10	0.10	0.00	0.10	0.00	0.00	0.10	0.00	0.00	0.00	0.00	0.10	0.10	0.00	0.00	1.80
			0.01	**01:00 ~ 02:00**	0.50	0.30	0.00	0.10	0.10	0.00	0.10	0.00	0.00	0.10	0.00	0.00	0.00	0.00	0.00	0.10	0.00	0.00	1.30
			0.01	**02:00 ~ 03:00**	0.40	0.20	0.00	0.10	0.10	0.00	0.00	0.00	0.00	0.10	0.00	0.00	0.00	0.00	0.00	0.10	0.00	0.00	1.00
			0.01	**03:00 ~ 04:00**	0.30	0.20	0.00	0.10	0.10	0.00	0.00	0.00	0.00	0.00	0.00	0.00	0.00	0.00	0.00	0.10	0.00	0.00	0.80
			0.01	**04:00 ~ 05:00**	0.30	0.20	0.00	0.10	0.10	0.00	0.00	0.00	0.00	0.00	0.00	0.00	0.00	0.00	0.00	0.10	0.00	0.00	0.80
			0.01	**05:00 ~ 06:00**	0.40	0.20	0.00	0.10	0.10	0.00	0.00	0.00	0.00	0.10	0.00	0.00	0.00	0.00	0.10	0.10	0.00	0.00	1.10
			0.01	**06:00 ~ 07:00**	0.80	0.40	0.00	0.10	0.10	0.00	0.10	0.10	0.00	0.10	0.00	0.00	0.00	0.00	0.10	0.10	0.00	0.00	1.90
			0.01	**07:00 ~ 08:00**	1.50	0.80	0.00	0.20	0.10	0.10	0.10	0.10	0.00	0.10	0.10	0.10	0.10	0.00	0.10	0.20	0.10	0.00	3.70
			0.01	**08:00 ~ 09:00**	1.90	1.00	0.00	0.30	0.10	0.10	0.10	0.10	0.00	0.10	0.10	0.10	0.10	0.00	0.10	0.20	0.10	0.00	4.40
			0.01	**09:00 ~ 10:00**	1.70	0.90	0.00	0.20	0.10	0.10	0.10	0.10	0.00	0.10	0.10	0.10	0.10	0.00	0.10	0.20	0.10	0.00	4.00
			0.01	**10:00 ~ 11:00**	1.60	0.80	0.00	0.20	0.10	0.10	0.10	0.10	0.00	0.10	0.10	0.10	0.10	0.00	0.10	0.20	0.10	0.00	3.80
			0.01	**11:00 ~ 12:00**	1.70	0.90	0.00	0.20	0.10	0.10	0.10	0.10	0.00	0.10	0.10	0.10	0.10	0.00	0.10	0.20	0.10	0.00	4.00
			0.01	**12:00 ~ 13:00**	0.20	0.10	0.00	0.10	0.10	0.00	0.10	0.00	0.00	0.00	0.00	0.00	0.00	0.00	0.00	0.10	0.00	0.00	0.70
			0.01	**13:00 ~ 14:00**	0.20	0.10	0.00	0.10	0.10	0.00	0.10	0.00	0.00	0.00	0.00	0.00	0.00	0.00	0.00	0.10	0.00	0.00	0.70
			0.01	**14:00 ~ 15:00**	0.20	0.10	0.00	0.10	0.10	0.00	0.10	0.00	0.00	0.00	0.00	0.00	0.00	0.00	0.00	0.10	0.00	0.00	0.70
			0.01	**15:00 ~ 16:00**	0.20	0.10	0.00	0.10	0.10	0.00	0.10	0.00	0.00	0.00	0.00	0.00	0.00	0.00	0.00	0.10	0.00	0.00	0.70
			0.01	**16:00 ~ 17:00**	0.20	0.10	0.00	0.10	0.10	0.00	0.10	0.00	0.00	0.00	0.00	0.00	0.00	0.00	0.00	0.10	0.00	0.00	0.70
			0.01	**17:00 ~ 18:00**	0.20	0.10	0.00	0.10	0.10	0.00	0.10	0.00	0.00	0.00	0.00	0.00	0.00	0.00	0.00	0.10	0.00	0.00	0.70
			0.01	**18:00 ~ 19:00**	0.20	0.10	0.00	0.10	0.10	0.00	0.10	0.00	0.00	0.00	0.00	0.00	0.00	0.00	0.00	0.10	0.00	0.00	0.70
			0.01	**19:00 ~ 20:00**	0.20	0.10	0.00	0.10	0.10	0.00	0.10	0.00	0.00	0.00	0.00	0.00	0.00	0.00	0.00	0.10	0.00	0.00	0.70
			0.01	**20:00 ~ 21:00**	0.10	0.10	0.00	0.10	0.10	0.00	0.10	0.00	0.00	0.00	0.00	0.00	0.00	0.00	0.00	0.10	0.00	0.00	0.60
			0.01	**21:00 ~ 22:00**	0.20	0.10	0.00	0.10	0.10	0.00	0.10	0.00	0.00	0.00	0.00	0.00	0.00	0.00	0.00	0.10	0.00	0.00	0.70
			0.01	**22:00 ~ 23:00**	0.10	0.10	0.00	0.10	0.10	0.00	0.10	0.00	0.00	0.00	0.00	0.00	0.00	0.00	0.00	0.10	0.00	0.00	0.60
			0.01	**23:00 ~ 00:00**	0.10	0.10	0.00	0.10	0.10	0.00	0.10	0.00	0.00	0.00	0.00	0.00	0.00	0.00	0.00	0.10	0.00	0.00	0.60
				Whole Day Total (veh*km)	14.00	7.50	0.00	3.00	2.40	0.50	2.00	0.60	0.00	1.00	0.50	0.50	0.50	0.00	0.80	2.90	0.50	0.00	36.70

Road No.	Road Name	Bound	Road Length (km)	Hour	PC	TAXI	LGV3	LGV4	LGV6	HGV7	HGV8	PLB	PV4	PV5	NFB6	NFB7	NFB8	FBSD	FBDD	MC	HGV9	NFB9	Total
242	Chun Tin Street	EB	0.03	**00:00 ~ 01:00**	0.25	0.00	0.00	0.00	0.00	0.00	0.00	0.00	0.00	0.00	0.00	0.00	0.00	0.00	0.00	0.00	0.00	0.00	0.25
			0.03	**01:00 ~ 02:00**	0.25	0.00	0.00	0.00	0.00	0.00	0.00	0.00	0.00	0.00	0.00	0.00	0.00	0.00	0.00	0.00	0.00	0.00	0.25
			0.03	**02:00 ~ 03:00**	0.00	0.00	0.00	0.00	0.00	0.00	0.00	0.00	0.00	0.00	0.00	0.00	0.00	0.00	0.00	0.00	0.00	0.00	0.00
			0.03	**03:00 ~ 04:00**	0.00	0.00	0.00	0.00	0.00	0.00	0.00	0.00	0.00	0.00	0.00	0.00	0.00	0.00	0.00	0.00	0.00	0.00	0.00
			0.03	**04:00 ~ 05:00**	0.00	0.00	0.00	0.00	0.00	0.00	0.00	0.00	0.00	0.00	0.00	0.00	0.00	0.00	0.00	0.00	0.00	0.00	0.00
			0.03	**05:00 ~ 06:00**	0.00	0.00	0.00	0.00	0.00	0.00	0.00	0.00	0.00	0.00	0.00	0.00	0.00	0.00	0.00	0.00	0.00	0.00	0.00
			0.03	**06:00 ~ 07:00**	0.25	0.00	0.00	0.00	0.00	0.00	0.00	0.00	0.00	0.00	0.00	0.00	0.00	0.00	0.00	0.00	0.00	0.00	0.25
			0.03	**07:00 ~ 08:00**	0.25	0.25	0.00	0.25	0.00	0.00	0.00	0.00	0.00	0.00	0.00	0.00	0.00	0.00	0.00	0.00	0.00	0.00	0.75
			0.03	**08:00 ~ 09:00**	0.25	0.25	0.00	0.25	0.00	0.00	0.00	0.00	0.00	0.00	0.00	0.00	0.00	0.00	0.00	0.00	0.00	0.00	0.75
			0.03	**09:00 ~ 10:00**	0.25	0.25	0.00	0.25	0.00	0.00	0.00	0.00	0.00	0.00	0.00	0.00	0.00	0.00	0.00	0.00	0.00	0.00	0.75
			0.03	**10:00 ~ 11:00**	0.25	0.25	0.00	0.25	0.00	0.00	0.00	0.00	0.00	0.00	0.00	0.00	0.00	0.00	0.00	0.00	0.00	0.00	0.75
			0.03	**11:00 ~ 12:00**	0.25	0.25	0.00	0.25	0.00	0.00	0.00	0.00	0.00	0.00	0.00	0.00	0.00	0.00	0.00	0.00	0.00	0.00	0.75
			0.03	**12:00 ~ 13:00**	0.25	0.25	0.00	0.25	0.25	0.00	0.25	0.00	0.00	0.00	0.00	0.00	0.00	0.00	0.00	0.25	0.00	0.00	1.50
			0.03	**13:00 ~ 14:00**	0.25	0.25	0.00	0.25	0.25	0.00	0.25	0.00	0.00	0.00	0.00	0.00	0.00	0.00	0.00	0.25	0.00	0.00	1.50
			0.03	**14:00 ~ 15:00**	0.25	0.25	0.00	0.25	0.25	0.00	0.25	0.00	0.00	0.00	0.00	0.00	0.00	0.00	0.00	0.25	0.00	0.00	1.50
			0.03	**15:00 ~ 16:00**	0.25	0.25	0.00	0.25	0.25	0.00	0.25	0.00	0.00	0.00	0.00	0.00	0.00	0.00	0.00	0.25	0.00	0.00	1.50
			0.03	**16:00 ~ 17:00**	0.25	0.25	0.00	0.25	0.25	0.00	0.25	0.00	0.00	0.00	0.00	0.00	0.00	0.00	0.00	0.25	0.00	0.00	1.50
			0.03	**17:00 ~ 18:00**	0.25	0.25	0.00	0.25	0.25	0.00	0.25	0.00	0.00	0.00	0.00	0.00	0.00	0.00	0.00	0.25	0.00	0.00	1.50
			0.03	**18:00 ~ 19:00**	0.25	0.25	0.00	0.25	0.25	0.00	0.25	0.00	0.00	0.00	0.00	0.00	0.00	0.00	0.00	0.25	0.00	0.00	1.50
			0.03	**19:00 ~ 20:00**	0.25	0.25	0.00	0.25	0.25	0.00	0.25	0.00	0.00	0.00	0.00	0.00	0.00	0.00	0.00	0.25	0.00	0.00	1.50
			0.03	**20:00 ~ 21:00**	0.25	0.25	0.00	0.25	0.25	0.00	0.25	0.00	0.00	0.00	0.00	0.00	0.00	0.00	0.00	0.25	0.00	0.00	1.50
			0.03	**21:00 ~ 22:00**	0.25	0.25	0.00	0.25	0.25	0.00	0.25	0.00	0.00	0.00	0.00	0.00	0.00	0.00	0.00	0.25	0.00	0.00	1.50
			0.03	**22:00 ~ 23:00**	0.25	0.25	0.00	0.25	0.25	0.00	0.25	0.00	0.00	0.00	0.00	0.00	0.00	0.00	0.00	0.25	0.00	0.00	1.50
			0.03	**23:00 ~ 00:00**	0.25	0.25	0.00	0.25	0.25	0.00	0.25	0.00	0.00	0.00	0.00	0.00	0.00	0.00	0.00	0.25	0.00	0.00	1.50
				Whole Day Total (veh*km)	5.00	4.25	0.00	4.25	3.00	0.00	3.00	0.00	0.00	0.00	0.00	0.00	0.00	0.00	0.00	3.00	0.00	0.00	22.50

Appendix E3 Traffic Forecast for Year 2043 Vehicle Kilometer Travelled (VKT)

Vehicle Kilometer Travelled for Each Road in 2038

Road No.	Road Name	Bound	Road Length (km)	Hour	PC	TAXI	LGV3	LGV4	LGV6	HGV7	HGV8	PLB	PV4	PV5	NFB6	NFB7	NFB8	FBSD	FBDD	MC	HGV9	NFB9	Total
			0.08	**00:00 ~ 01:00**	10.36	5.58	0.00	2.39	0.80	0.80	0.80	0.00	0.00	0.80	0.80	0.00	0.80	0.00	0.80	1.59	0.80	0.00	26.30
			0.08	**01:00 ~ 02:00**	7.17	3.99	0.00	1.59	0.80	0.80	0.80	0.00	0.00	0.80	0.80	0.00	0.80	0.00	0.80	0.80	0.80	0.00	19.93
			0.08	**02:00 ~ 03:00**	4.78	2.39	0.00	1.59	0.80	0.80	0.80	0.00	0.00	0.80	0.00	0.00	0.80	0.00	0.80	0.80	0.00	0.00	14.35
			0.08	**03:00 ~ 04:00**	3.99	2.39	0.00	0.80	0.80	0.00	0.80	0.00	0.00	0.80	0.00	0.00	0.00	0.00	0.80	0.80	0.00	0.00	11.16
			0.08	**04:00 ~ 05:00**	3.99	2.39	0.00	0.80	0.80	0.00	0.80	0.00	0.00	0.80	0.00	0.00	0.00	0.00	0.80	0.80	0.00	0.00	11.16
			0.08	**05:00 ~ 06:00**	5.58	3.19	0.00	1.59	0.80	0.80	0.80	0.00	0.00	0.80	0.00	0.00	0.80	0.00	0.80	0.80	0.00	0.00	15.94
			0.08	**06:00 ~ 07:00**	10.36	5.58	0.00	2.39	0.80	0.80	0.80	0.80	0.00	0.80	0.80	0.00	0.80	0.00	0.80	1.59	0.80	0.00	27.10
			0.08	**07:00 ~ 08:00**	19.93	10.36	0.80	3.99	1.59	0.80	0.80	0.80	0.80	0.80	0.80	0.80	0.80	0.00	0.80	2.39	0.80	0.00	47.02
			0.08	**08:00 ~ 09:00**	25.50	12.75	0.80	5.58	2.39	0.80	0.80	0.80	0.80	0.80	0.80	0.80	0.80	0.00	0.80	3.19	0.80	0.00	58.18
			0.08	**09:00 ~ 10:00**	22.32	11.16	0.80	4.78	1.59	0.80	0.80	0.80	0.80	0.80	0.80	0.80	0.80	0.00	0.80	2.39	0.80	0.00	51.01
			0.08	**10:00 ~ 11:00**	21.52	11.16	0.80	4.78	1.59	0.80	0.80	0.80	0.80	0.80	0.80	0.80	0.80	0.00	0.80	2.39	0.80	0.00	50.21
			0.08	**11:00 ~ 12:00**	22.32	11.96	0.80	4.78	1.59	0.80	0.80	0.80	0.80	0.80	0.80	0.80	0.80	0.00	0.80	2.39	0.80	0.00	51.81
1	Shun Yung Street	NB	0.08	**12:00 ~ 13:00**	13.55	7.17	0.80	3.99	1.59	0.80	0.80	0.80	0.00	0.80	0.80	0.80	0.80	0.00	0.80	1.59	0.80	0.00	35.87
			0.08	**13:00 ~ 14:00**	13.55	7.17	0.80	4.78	1.59	0.80	0.80	0.80	0.00	0.80	0.80	0.80	0.80	0.00	0.80	1.59	0.80	0.00	36.66
			0.08	**14:00 ~ 15:00**	14.35	7.17	0.80	4.78	1.59	0.80	0.80	0.80	0.00	0.80	0.80	0.80	0.80	0.00	0.80	1.59	0.80	0.00	37.46
			0.08	**15:00 ~ 16:00**	14.35	7.17	0.80	4.78	1.59	0.80	0.80	0.80	0.00	0.80	0.80	0.80	0.80	0.00	0.80	1.59	0.80	0.00	37.46
			0.08	**16:00 ~ 17:00**	14.35	7.97	0.80	4.78	1.59	0.80	0.80	0.80	0.00	0.80	0.80	0.80	0.80	0.00	0.80	1.59	0.80	0.00	38.26
			0.08	**17:00 ~ 18:00**	14.35	7.17	0.80	4.78	1.59	0.80	0.80	0.80	0.00	0.80	0.80	0.80	0.80	0.00	0.80	1.59	0.80	0.00	37.46
			0.08	**18:00 ~ 19:00**	15.14	7.97	0.80	4.78	1.59	0.80	0.80	0.80	0.00	0.80	0.80	0.80	0.80	0.00	0.80	1.59	0.80	0.00	39.05
			0.08	**19:00 ~ 20:00**	13.55	7.17	0.80	4.78	1.59	0.80	0.80	0.80	0.00	0.80	0.80	0.80	0.80	0.00	0.80	1.59	0.80	0.00	36.66
			0.08	**20:00 ~ 21:00**	11.96	6.38	0.80	3.99	1.59	0.80	0.80	0.80	0.00	0.80	0.80	0.80	0.80	0.00	0.80	1.59	0.80	0.00	33.47
			0.08	**21:00 ~ 22:00**	11.96	6.38	0.80	3.99	1.59	0.80	0.80	0.80	0.00	0.80	0.80	0.80	0.80	0.00	0.80	1.59	0.80	0.00	33.47
			0.08	**22:00 ~ 23:00**	11.16	5.58	0.80	3.99	1.59	0.80	0.80	0.80	0.00	0.80	0.80	0.80	0.80	0.00	0.80	1.59	0.80	0.00	31.88
			0.08	**23:00 ~ 00:00**	9.56	4.78	0.80	3.19	1.59	0.80	0.80	0.80	0.00	0.80	0.80	0.80	0.80	0.00	0.80	1.59	0.80	0.00	28.69
				Whole Day Total (veh*km)	315.61	164.98	13.55	87.67	33.47	17.53	19.13	14.35	3.99	19.13	15.94	13.55	17.53	0.00	19.13	39.05	15.94	0.00	810.55
			0.08	**00:00 ~ 01:00**	3.99	2.39	0.00	1.59	0.80	0.00	0.80	0.00	0.00	0.80	0.00	0.00	0.00	0.00	0.80	0.80	0.00	0.00	11.96
			0.08	**01:00 ~ 02:00**	2.39	1.59	0.00	0.80	0.80	0.00	0.80	0.00	0.00	0.80	0.00	0.00	0.00	0.00	0.80	0.80	0.00	0.00	8.77
			0.08	**02:00 ~ 03:00**	1.59	0.80	0.00	0.80	0.80	0.00	0.80	0.00	0.00	0.00	0.00	0.00	0.00	0.00	0.80	0.80	0.00	0.00	6.38
			0.08	**03:00 ~ 04:00**	1.59	0.80	0.00	0.80	0.80	0.00	0.00	0.00	0.00	0.00	0.00	0.00	0.00	0.00	0.80	0.80	0.00	0.00	5.58
			0.08	**04:00 ~ 05:00**	1.59	0.80	0.00	0.80	0.80	0.00	0.00	0.00	0.00	0.00	0.00	0.00	0.00	0.00	0.80	0.80	0.00	0.00	5.58
			0.08	**05:00 ~ 06:00**	2.39	1.59	0.00	0.80	0.80	0.00	0.80	0.00	0.00	0.00	0.00	0.00	0.00	0.00	0.80	0.80	0.00	0.00	7.97
			0.08	**06:00 ~ 07:00**	3.99	2.39	0.00	1.59	0.80	0.00	0.80	0.80	0.00	0.80	0.00	0.00	0.00	0.00	0.80	0.80	0.00	0.00	12.75
			0.08	**07:00 ~ 08:00**	7.17	3.99	0.00	2.39	0.80	0.80	0.80	0.80	0.00	0.80	0.80	0.00	0.80	0.00	1.59	0.80	0.80	0.00	22.32
			0.08	**08:00 ~ 09:00**	8.77	4.78	0.00	2.39	0.80	0.80	0.80	0.80	0.00	0.80	0.80	0.00	0.80	0.00	1.59	1.59	0.80	0.00	25.50
			0.08	**09:00 ~ 10:00**	7.97	3.99	0.00	2.39	0.80	0.80	0.80	0.80	0.00	0.80	0.80	0.00	0.80	0.00	0.80	0.80	0.80	0.00	22.32
			0.08	**10:00 ~ 11:00**	7.17	3.99	0.00	2.39	0.80	0.80	0.80	0.80	0.00	0.80	0.80	0.00	0.80	0.00	0.80	0.80	0.80	0.00	21.52
			0.08	**11:00 ~ 12:00**	7.97	3.99	0.00	2.39	0.80	0.80	0.80	0.80	0.00	0.80	0.80	0.00	0.80	0.00	0.80	0.80	0.80	0.00	22.32
2	Shun Yung Street	SB	0.08	**12:00 ~ 13:00**	8.77	4.78	0.00	1.59	0.80	0.80	0.80	0.80	0.00	0.80	0.80	0.00	0.80	0.00	0.80	1.59	0.80	0.00	23.91
			0.08	**13:00 ~ 14:00**	8.77	4.78	0.00	1.59	0.80	0.80	0.80	0.80	0.00	0.80	0.80	0.00	0.80	0.00	0.80	1.59	0.80	0.00	23.91
			0.08	**14:00 ~ 15:00**	8.77	4.78	0.00	1.59	0.80	0.80	0.80	0.80	0.00	0.80	0.80	0.00	0.80	0.00	0.80	1.59	0.80	0.00	23.91
			0.08	**15:00 ~ 16:00**	8.77	4.78	0.00	1.59	0.80	0.80	0.80	0.80	0.00	0.80	0.80	0.00	0.80	0.00	0.80	1.59	0.80	0.00	23.91
			0.08	**16:00 ~ 17:00**	9.56	4.78	0.00	1.59	0.80	0.80	0.80	0.80	0.00	0.80	0.80	0.00	0.80	0.00	0.80	1.59	0.80	0.00	24.71
			0.08	**17:00 ~ 18:00**	9.56	4.78	0.00	1.59	0.80	0.80	0.80	0.80	0.00	0.80	0.80	0.00	0.80	0.00	0.80	1.59	0.80	0.00	24.71
			0.08	**18:00 ~ 19:00**	9.56	4.78	0.00	2.39	0.80	0.80	0.80	0.80	0.00	0.80	0.80	0.00	0.80	0.00	0.80	1.59	0.80	0.00	25.50
			0.08	**19:00 ~ 20:00**	8.77	4.78	0.00	1.59	0.80	0.80	0.80	0.80	0.00	0.80	0.80	0.00	0.80	0.00	0.80	1.59	0.80	0.00	23.91
			0.08	**20:00 ~ 21:00**	7.17	3.99	0.00	1.59	0.80	0.80	0.80	0.80	0.00	0.80	0.80	0.00	0.80	0.00	0.80	0.80	0.80	0.00	20.72
			0.08	**21:00 ~ 22:00**	7.97	3.99	0.00	1.59	0.80	0.80	0.80	0.80	0.00	0.80	0.80	0.00	0.80	0.00	0.80	0.80	0.80	0.00	21.52
			0.08	**22:00 ~ 23:00**	7.17	3.99	0.00	1.59	0.80	0.80	0.80	0.80	0.00	0.80	0.80	0.00	0.80	0.00	0.80	0.80	0.80	0.00	20.72
			0.08	**23:00 ~ 00:00**	5.58	3.19	0.00	1.59	0.80	0.80	0.80	0.80	0.00	0.80	0.80	0.00	0.80	0.00	0.80	0.80	0.80	0.00	18.33
				Whole Day Total (veh*km)	157.01	84.48	0.00	39.05	19.13	13.55	17.53	14.35	0.00	15.94	13.55	0.00	13.55	0.00	20.72	26.30	13.55	0.00	448.71
			0.04	**00:00 ~ 01:00**	0.41	0.41	0.00	0.00	0.00	0.00	0.00	0.00	0.00	0.00	0.00	0.00	0.00	0.00	0.00	0.41	0.00	0.00	1.23
			0.04	**01:00 ~ 02:00**	0.41	0.41	0.00	0.00	0.00	0.00	0.00	0.00	0.00	0.00	0.00	0.00	0.00	0.00	0.00	0.41	0.00	0.00	1.23
			0.04	**02:00 ~ 03:00**	0.41	0.41	0.00	0.00	0.00	0.00	0.00	0.00	0.00	0.00	0.00	0.00	0.00	0.00	0.00	0.00	0.00	0.00	0.82
			0.04	**03:00 ~ 04:00**	0.41	0.41	0.00	0.00	0.00	0.00	0.00	0.00	0.00	0.00	0.00	0.00	0.00	0.00	0.00	0.00	0.00	0.00	0.82
			0.04	**04:00 ~ 05:00**	0.41	0.41	0.00	0.00	0.00	0.00	0.00	0.00	0.00	0.00	0.00	0.00	0.00	0.00	0.00	0.00	0.00	0.00	0.82
			0.04	**05:00 ~ 06:00**	0.41	0.41	0.00	0.00	0.00	0.00	0.00	0.00	0.00	0.00	0.00	0.00	0.00	0.00	0.00	0.00	0.00	0.00	0.82
			0.04	**06:00 ~ 07:00**	0.41	0.41	0.00	0.00	0.00	0.00	0.00	0.00	0.00	0.00	0.00	0.00	0.00	0.00	0.00	0.41	0.00	0.00	1.23
			0.04	**07:00 ~ 08:00**	0.82	0.41	0.00	0.41	0.00	0.00	0.00	0.00	0.00	0.00	0.00	0.00	0.00	0.00	0.00	0.41	0.00	0.00	2.05
			0.04	**08:00 ~ 09:00**	0.82	0.41	0.00	0.41	0.00	0.00	0.00	0.00	0.00	0.00	0.00	0.00	0.00	0.00	0.00	0.41	0.00	0.00	2.05
			0.04	**09:00 ~ 10:00**	0.82	0.41	0.00	0.41	0.00	0.00	0.00	0.00	0.00	0.00	0.00	0.00	0.00	0.00	0.00	0.41	0.00	0.00	2.05
			0.04	**10:00 ~ 11:00**	0.82	0.41	0.00	0.41	0.00	0.00	0.00	0.00	0.00	0.00	0.00	0.00	0.00	0.00	0.00	0.41	0.00	0.00	2.05
			0.04	**11:00 ~ 12:00**	0.82	0.41	0.00	0.41	0.00	0.00	0.00	0.00	0.00	0.00	0.00	0.00	0.00	0.00	0.00	0.41	0.00	0.00	2.05
3	Pak Kung Street	EB	0.04	**12:00 ~ 13:00**	0.82	0.41	0.00	0.41	0.41	0.00	0.00	0.00	0.00	0.00	0.00	0.00	0.00	0.00	0.00	0.41	0.00	0.00	2.46
			0.04	**13:00 ~ 14:00**	0.82	0.41	0.00	0.41	0.41	0.00	0.00	0.00	0.00	0.00	0.00	0.00	0.00	0.00	0.00	0.41	0.00	0.00	2.46
			0.04	**14:00 ~ 15:00**	0.82	0.41	0.00	0.41	0.41	0.00	0.00	0.00	0.00	0.00	0.00	0.00	0.00	0.00	0.00	0.41	0.00	0.00	2.46
			0.04	**15:00 ~ 16:00**	0.82	0.41	0.00	0.41	0.41	0.00	0.00	0.00	0.00	0.00	0.00	0.00	0.00	0.00	0.00	0.41	0.00	0.00	2.46
			0.04	**16:00 ~ 17:00**	0.82	0.41	0.00	0.41	0.41	0.00	0.00	0.00	0.00	0.00	0.00	0.00	0.00	0.00	0.00	0.41	0.00	0.00	2.46
			0.04	**17:00 ~ 18:00**	0.82	0.41	0.00	0.41	0.41	0.00	0.00	0.00	0.00	0.00	0.00	0.00	0.00	0.00	0.00	0.41	0.00	0.00	2.46
			0.04	**18:00 ~ 19:00**	0.82	0.41	0.00	0.41	0.41	0.00	0.00	0.00	0.00	0.00	0.00	0.00	0.00	0.00	0.00	0.41	0.00	0.00	2.46
			0.04	**19:00 ~ 20:00**	0.82	0.41	0.00	0.41	0.41	0.00	0.00	0.00	0.00	0.00	0.00	0.00	0.00	0.00	0.00	0.41	0.00	0.00	2.46
			0.04	**20:00 ~ 21:00**	0.82	0.41	0.00	0.41	0.41	0.00	0.00	0.00	0.00	0.00	0.00	0.00	0.00	0.00	0.00	0.41	0.00	0.00	2.46
			0.04	**21:00 ~ 22:00**	0.82	0.41	0.00	0.41	0.41	0.00	0.00	0.00	0.00	0.00	0.00	0.00	0.00	0.00	0.00	0.41	0.00	0.00	2.46
			0.04	**22:00 ~ 23:00**	0.82	0.41	0.00	0.41	0.41	0.00	0.00	0.00	0.00	0.00	0.00	0.00	0.00	0.00	0.00	0.41	0.00	0.00	2.46
			0.04	**23:00 ~ 00:00**	0.82	0.41	0.00	0.41	0.41	0.00	0.00	0.00	0.00	0.00	0.00	0.00	0.00	0.00	0.00	0.41	0.00	0.00	2.46
				Whole Day Total (veh*km)	16.81	9.84	0.00	6.97	4.92	0.00	0.00	0.00	0.00	0.00	0.00	0.00	0.00	0.00	0.00	8.20	0.00	0.00	46.74
			0.04	**00:00 ~ 01:00**	0.82	0.41	0.00	0.41	0.41	0.00	0.00	0.00	0.00	0.00	0.00	0.00	0.00	0.00	0.41	0.41	0.00	0.00	2.87
			0.04	**01:00 ~ 02:00**	0.41	0.41	0.00	0.41	0.41	0.00	0.00	0.00	0.00	0.00	0.00	0.00	0.00	0.00	0.41	0.41	0.00	0.00	2.46
			0.04	**02:00 ~ 03:00**	0.41	0.41	0.00	0.41	0.41	0.00	0.00	0.00	0.00	0.00	0.00	0.00	0.00	0.00	0.41	0.41	0.00	0.00	2.46
			0.04	**03:00 ~ 04:00**	0.41	0.41	0.00	0.41	0.41	0.00	0.00	0.00	0.00	0.00	0.00	0.00	0.00	0.00	0.41	0.00	0.00	0.00	2.05
			0.04	**04:00 ~ 05:00**	0.41	0.41	0.00	0.41	0.41	0.00	0.00	0.00	0.00	0.00	0.00	0.00	0.00	0.00	0.41	0.00	0.00	0.00	2.05
			0.04	**05:00 ~ 06:00**	0.41	0.41	0.00	0.41	0.41	0.00	0.00	0.00	0.00	0.00	0.00	0.00	0.00	0.00	0.41	0.41	0.00	0.00	2.46
			0.04	**06:00 ~ 07:00**	0.82	0.41	0.00	0.41	0.41	0.00	0.00	0.41	0.00	0.00	0.00	0.00	0.00	0.00	0.41	0.41	0.00	0.00	3.28
			0.04	**07:00 ~ 08:00**	1.23	0.82	0.00	0.41	0.41	0.41	0.41	0.41	0.00	0.00	0.00	0.00	0.00	0.00	0.41	0.41	0.00	0.00	4.92
			0.04	**08:00 ~ 09:00**	1.23	0.82	0.00	0.82	0.41	0.41	0.41	0.41	0.00	0.00	0.00	0.00	0.00	0.00	0.41	0.41	0.00	0.00	5.33
			0.04	**09:00 ~ 10:00**	1.23	0.82	0.00	0.41	0.41	0.41	0.41	0.41	0.00	0.00	0.00	0.00	0.00	0.00	0.41	0.41	0.00	0.00	4.92
			0.04	**10:00 ~ 11:00**	1.23	0.82	0.00	0.41	0.41	0.41	0.41	0.41	0.00	0.00	0.00	0.00	0.00	0.00	0.41	0.41	0.00	0.00	4.92
			0.04	**11:00 ~ 12:00**	1.23	0.82	0.00	0.41	0.41	0.41	0.41	0.41	0.00	0.00	0.00	0.00	0.00	0.00	0.41	0.41	0.00	0.00	4.92
4	Pak Kung Street	WB	0.04	**12:00 ~ 13:00**	3.28	1.64	0.00	0.82	0.41	0.41	0.41	0.41	0.00	0.41	0.00	0.00	0.41	0.00	0.41	0.41	0.41	0.00	9.43
			0.04	**13:00 ~ 14:00**	3.69	2.05	0.00	0.82	0.41	0.41	0.41	0.41	0.00	0.41	0.00	0.00	0.41	0.00	0.41	0.41	0.41	0.00	10.25
			0.04	**14:00 ~ 15:00**	3.69	2.05	0.00	0.82	0.41	0.41	0.41	0.41	0.00	0.41	0.00	0.00	0.41	0.00	0.41	0.41	0.41	0.00	10.25
			0.04	**15:00 ~ 16:00**	3.69	2.05	0.00	0.82	0.41	0.41	0.41	0.41	0.00	0.41	0.00	0.00	0.41	0.00	0.41	0.41	0.41	0.00	10.25
			0.04	**16:00 ~ 17:00**	3.69	2.05	0.00	0.82	0.41	0.41	0.41	0.41	0.00	0.41	0.00	0.00	0.41	0.00	0.41	0.41	0.41	0.00	10.25
			0.04	**17:00 ~ 18:00**	3.69	2.05	0.00	0.82	0.41	0.41	0.41	0.41	0.00	0.41	0.00	0.00	0.41	0.00	0.41	0.41	0.41	0.00	10.25
			0.04	**18:00 ~ 19:00**	4.10	2.05	0.00	0.82	0.41	0.41	0.41	0.41	0.00	0.41	0.00	0.00	0.41	0.00	0.41	0.41	0.41	0.00	10.66
			0.04	**19:00 ~ 20:00**	3.69	2.05	0.00	0.82	0.41	0.41	0.41	0.41	0.00	0.41	0.00	0.00	0.41	0.00	0.41	0.41	0.41	0.00	10.25
			0.04	**20:00 ~ 21:00**	2.87	1.64	0.00	0.82	0.41	0.41	0.41	0.41	0.00	0.41	0.00	0.00	0.41	0.00	0.41	0.41	0.41	0.00	9.02
			0.04	**21:00 ~ 22:00**	2.87	1.64	0.00	0.82	0.41	0.41	0.41	0.41	0.00	0.41	0.00	0.00	0.41	0.00	0.41	0.41	0.41	0.00	9.02
			0.04	**22:00 ~ 23:00**	2.87	1.64	0.00	0.82	0.41	0.41	0.41	0.41	0.00	0.41	0.00	0.00	0.41	0.00	0.41	0.41	0.41	0.00	9.02
			0.04	**23:00 ~ 00:00**	2.46	1.23	0.00	0.82	0.41	0.41	0.41	0.41	0.00	0.41	0.00	0.00	0.41	0.00	0.41	0.41	0.41	0.00	8.20
				Whole Day Total (veh*km)	50.43	29.11	0.00	15.17	9.84	6.97	6.97	7.38	0.00	4.92	0.00	0.00	4.92	0.00	9.84	9.02	4.92	0.00	159.49

Road No.	Road Name	Bound	Road Length (km)	Hour	PC	TAXI	LGV3	LGV4	LGV6	HGV7	HGV8	PLB	PV4	PV5	NFB6	NFB7	NFB8	FBSD	FBDD	MC	HGV9	NFB9	Total
5	Ko Shan Road	NB	0.05	**00:00 ~ 01:00**	6.57	3.54	0.00	1.52	0.51	0.51	0.51	0.00	0.00	0.51	0.51	0.00	0.51	0.00	0.51	1.01	0.51	0.00	16.67
			0.05	**01:00 ~ 02:00**	4.55	2.53	0.00	1.01	0.51	0.51	0.51	0.00	0.00	0.51	0.51	0.00	0.51	0.00	0.51	0.51	0.51	0.00	12.63
			0.05	**02:00 ~ 03:00**	3.03	1.52	0.00	1.01	0.51	0.51	0.51	0.00	0.00	0.51	0.00	0.00	0.51	0.00	0.51	0.51	0.00	0.00	9.09
			0.05	**03:00 ~ 04:00**	2.53	1.52	0.00	0.51	0.51	0.00	0.51	0.00	0.00	0.51	0.00	0.00	0.00	0.00	0.51	0.51	0.00	0.00	7.07
			0.05	**04:00 ~ 05:00**	2.53	1.52	0.00	0.51	0.51	0.00	0.51	0.00	0.00	0.51	0.00	0.00	0.00	0.00	0.51	0.51	0.00	0.00	7.07
			0.05	**05:00 ~ 06:00**	3.54	2.02	0.00	1.01	0.51	0.51	0.51	0.00	0.00	0.51	0.00	0.00	0.51	0.00	0.51	0.51	0.00	0.00	10.10
			0.05	**06:00 ~ 07:00**	6.57	3.54	0.00	1.52	0.51	0.51	0.51	0.51	0.00	0.51	0.51	0.00	0.51	0.00	0.51	1.01	0.51	0.00	17.17
			0.05	**07:00 ~ 08:00**	13.13	6.57	0.51	3.03	1.01	0.51	0.51	0.51	0.51	0.51	0.51	0.51	0.51	0.00	0.51	1.52	0.51	0.00	30.81
			0.05	**08:00 ~ 09:00**	16.16	8.08	0.51	3.54	1.52	0.51	0.51	0.51	0.51	0.51	0.51	0.51	0.51	0.00	0.51	2.02	0.51	0.00	36.87
			0.05	**09:00 ~ 10:00**	14.14	7.58	0.51	3.03	1.52	0.51	0.51	0.51	0.51	0.51	0.51	0.51	0.51	0.00	0.51	1.52	0.51	0.00	33.33
			0.05	**10:00 ~ 11:00**	13.64	7.07	0.51	3.03	1.01	0.51	0.51	0.51	0.51	0.51	0.51	0.51	0.51	0.00	0.51	1.52	0.51	0.00	31.82
			0.05	**11:00 ~ 12:00**	14.65	7.58	0.51	3.03	1.52	0.51	0.51	0.51	0.51	0.51	0.51	0.51	0.51	0.00	0.51	1.52	0.51	0.00	33.84
			0.05	**12:00 ~ 13:00**	9.09	4.55	0.51	3.54	1.52	0.51	0.51	0.51	0.00	0.51	0.51	0.51	0.51	0.00	0.51	1.01	0.51	0.00	24.75
			0.05	**13:00 ~ 14:00**	9.60	5.05	0.51	3.54	1.52	0.51	0.51	0.51	0.00	0.51	0.51	0.51	0.51	0.00	0.51	1.01	0.51	0.00	25.76
			0.05	**14:00 ~ 15:00**	9.60	5.05	0.51	3.54	1.52	0.51	0.51	0.51	0.00	0.51	0.51	0.51	0.51	0.00	0.51	1.01	0.51	0.00	25.76
			0.05	**15:00 ~ 16:00**	9.60	5.05	0.51	3.54	1.52	0.51	0.51	0.51	0.00	0.51	0.51	0.51	0.51	0.00	0.51	1.01	0.51	0.00	25.76
			0.05	**16:00 ~ 17:00**	10.10	5.05	0.51	3.54	1.52	0.51	0.51	0.51	0.00	0.51	0.51	0.51	0.51	0.00	0.51	1.52	0.51	0.00	26.77
			0.05	**17:00 ~ 18:00**	10.10	5.05	0.51	3.54	1.52	0.51	0.51	0.51	0.00	0.51	0.51	0.51	0.51	0.00	0.51	1.52	0.51	0.00	26.77
			0.05	**18:00 ~ 19:00**	10.61	5.56	0.51	3.54	1.52	0.51	0.51	0.51	0.00	0.51	0.51	0.51	0.51	0.00	0.51	1.52	0.51	0.00	27.78
			0.05	**19:00 ~ 20:00**	9.60	5.05	0.51	3.54	1.52	0.51	0.51	0.51	0.00	0.51	0.51	0.51	0.51	0.00	0.51	1.01	0.51	0.00	25.76
			0.05	**20:00 ~ 21:00**	8.08	4.04	0.51	3.03	1.01	0.51	0.51	0.51	0.00	0.51	0.51	0.51	0.51	0.00	0.51	1.01	0.51	0.00	22.22
			0.05	**21:00 ~ 22:00**	8.08	4.04	0.51	3.03	1.01	0.51	0.51	0.51	0.00	0.51	0.51	0.51	0.51	0.00	0.51	1.01	0.51	0.00	22.22
			0.05	**22:00 ~ 23:00**	7.58	4.04	0.51	2.53	1.01	0.51	0.51	0.51	0.00	0.51	0.51	0.51	0.51	0.00	0.51	1.01	0.51	0.00	21.21
			0.05	**23:00 ~ 00:00**	6.06	3.03	0.51	2.53	1.01	0.51	0.51	0.51	0.00	0.51	0.51	0.51	0.51	0.00	0.51	1.01	0.51	0.00	18.69
				Whole Day Total (veh*km)	209.07	108.58	8.59	62.12	26.26	11.11	12.12	9.09	2.53	12.12	10.10	8.59	11.11	0.00	12.12	26.26	10.10	0.00	539.85
6	Ko Shan Road	SB	0.05	**00:00 ~ 01:00**	2.53	1.52	0.00	0.51	0.51	0.00	0.51	0.00	0.00	0.51	0.00	0.00	0.00	0.00	0.51	0.51	0.00	0.00	7.07
			0.05	**01:00 ~ 02:00**	1.52	1.01	0.00	0.51	0.51	0.00	0.51	0.00	0.00	0.51	0.00	0.00	0.00	0.00	0.51	0.51	0.00	0.00	5.56
			0.05	**02:00 ~ 03:00**	1.01	0.51	0.00	0.51	0.51	0.00	0.00	0.00	0.00	0.00	0.00	0.00	0.00	0.00	0.51	0.51	0.00	0.00	3.54
			0.05	**03:00 ~ 04:00**	1.01	0.51	0.00	0.51	0.51	0.00	0.00	0.00	0.00	0.00	0.00	0.00	0.00	0.00	0.51	0.51	0.00	0.00	3.54
			0.05	**04:00 ~ 05:00**	1.01	0.51	0.00	0.51	0.51	0.00	0.00	0.00	0.00	0.00	0.00	0.00	0.00	0.00	0.51	0.51	0.00	0.00	3.54
			0.05	**05:00 ~ 06:00**	1.52	1.01	0.00	0.51	0.51	0.00	0.00	0.00	0.00	0.00	0.00	0.00	0.00	0.00	0.51	0.51	0.00	0.00	4.55
			0.05	**06:00 ~ 07:00**	2.53	1.52	0.00	0.51	0.51	0.00	0.51	0.51	0.00	0.51	0.00	0.00	0.00	0.00	0.51	0.51	0.00	0.00	7.58
			0.05	**07:00 ~ 08:00**	4.55	2.53	0.00	1.01	0.51	0.51	0.51	0.51	0.00	0.51	0.51	0.00	0.51	0.00	0.51	0.51	0.51	0.00	13.13
			0.05	**08:00 ~ 09:00**	5.56	3.03	0.00	1.52	0.51	0.51	0.51	0.51	0.00	0.51	0.51	0.00	0.51	0.00	0.51	1.01	0.51	0.00	15.66
			0.05	**09:00 ~ 10:00**	5.05	2.53	0.00	1.52	0.51	0.51	0.51	0.51	0.00	0.51	0.51	0.00	0.51	0.00	0.51	0.51	0.51	0.00	14.14
			0.05	**10:00 ~ 11:00**	4.55	2.53	0.00	1.01	0.51	0.51	0.51	0.51	0.00	0.51	0.51	0.00	0.51	0.00	0.51	0.51	0.51	0.00	13.13
			0.05	**11:00 ~ 12:00**	5.05	2.53	0.00	1.52	0.51	0.51	0.51	0.51	0.00	0.51	0.51	0.00	0.51	0.00	0.51	0.51	0.51	0.00	14.14
			0.05	**12:00 ~ 13:00**	3.54	2.02	0.00	1.01	0.51	0.51	0.51	0.51	0.00	0.51	0.00	0.00	0.51	0.00	0.51	0.51	0.00	0.00	10.61
			0.05	**13:00 ~ 14:00**	3.54	2.02	0.00	1.01	0.51	0.51	0.51	0.51	0.00	0.51	0.00	0.00	0.51	0.00	0.51	0.51	0.00	0.00	10.61
			0.05	**14:00 ~ 15:00**	3.54	2.02	0.00	1.01	0.51	0.51	0.51	0.51	0.00	0.51	0.00	0.00	0.51	0.00	0.51	0.51	0.00	0.00	10.61
			0.05	**15:00 ~ 16:00**	3.54	2.02	0.00	1.01	0.51	0.51	0.51	0.51	0.00	0.51	0.00	0.00	0.51	0.00	0.51	0.51	0.00	0.00	10.61
			0.05	**16:00 ~ 17:00**	3.54	2.02	0.00	1.01	0.51	0.51	0.51	0.51	0.00	0.51	0.00	0.00	0.51	0.00	0.51	0.51	0.00	0.00	10.61
			0.05	**17:00 ~ 18:00**	3.54	2.02	0.00	1.01	0.51	0.51	0.51	0.51	0.00	0.51	0.00	0.00	0.51	0.00	0.51	0.51	0.00	0.00	10.61
			0.05	**18:00 ~ 19:00**	4.04	2.02	0.00	1.01	0.51	0.51	0.51	0.51	0.00	0.51	0.00	0.00	0.51	0.00	0.51	0.51	0.00	0.00	11.11
			0.05	**19:00 ~ 20:00**	3.54	2.02	0.00	1.01	0.51	0.51	0.51	0.51	0.00	0.51	0.00	0.00	0.51	0.00	0.51	0.51	0.00	0.00	10.61
			0.05	**20:00 ~ 21:00**	3.03	1.52	0.00	1.01	0.51	0.51	0.51	0.51	0.00	0.51	0.00	0.00	0.51	0.00	0.51	0.51	0.00	0.00	9.60
			0.05	**21:00 ~ 22:00**	3.03	1.52	0.00	1.01	0.51	0.51	0.51	0.51	0.00	0.51	0.00	0.00	0.51	0.00	0.51	0.51	0.00	0.00	9.60
			0.05	**22:00 ~ 23:00**	3.03	1.52	0.00	1.01	0.51	0.51	0.51	0.51	0.00	0.51	0.00	0.00	0.51	0.00	0.51	0.51	0.00	0.00	9.60
			0.05	**23:00 ~ 00:00**	2.53	1.52	0.00	0.51	0.51	0.51	0.51	0.51	0.00	0.51	0.00	0.00	0.51	0.00	0.51	0.51	0.00	0.00	8.59
				Whole Day Total (veh*km)	76.26	41.92	0.00	21.72	12.12	8.59	10.10	9.09	0.00	10.10	2.53	0.00	8.59	0.00	12.12	12.63	2.53	0.00	228.26
7	Wai Yin Path	WB	0.05	**00:00 ~ 01:00**	0.47	0.47	0.00	0.00	0.00	0.00	0.00	0.00	0.00	0.00	0.00	0.00	0.00	0.00	0.00	0.00	0.00	0.00	0.94
			0.05	**01:00 ~ 02:00**	0.47	0.47	0.00	0.00	0.00	0.00	0.00	0.00	0.00	0.00	0.00	0.00	0.00	0.00	0.00	0.00	0.00	0.00	0.94
			0.05	**02:00 ~ 03:00**	0.47	0.47	0.00	0.00	0.00	0.00	0.00	0.00	0.00	0.00	0.00	0.00	0.00	0.00	0.00	0.00	0.00	0.00	0.94
			0.05	**03:00 ~ 04:00**	0.47	0.47	0.00	0.00	0.00	0.00	0.00	0.00	0.00	0.00	0.00	0.00	0.00	0.00	0.00	0.00	0.00	0.00	0.94
			0.05	**04:00 ~ 05:00**	0.47	0.47	0.00	0.00	0.00	0.00	0.00	0.00	0.00	0.00	0.00	0.00	0.00	0.00	0.00	0.00	0.00	0.00	0.94
			0.05	**05:00 ~ 06:00**	0.47	0.47	0.00	0.00	0.00	0.00	0.00	0.00	0.00	0.00	0.00	0.00	0.00	0.00	0.00	0.00	0.00	0.00	0.94
			0.05	**06:00 ~ 07:00**	0.47	0.47	0.00	0.00	0.00	0.00	0.00	0.00	0.00	0.00	0.00	0.00	0.00	0.00	0.00	0.00	0.00	0.00	0.94
			0.05	**07:00 ~ 08:00**	0.47	0.47	0.00	0.47	0.00	0.00	0.00	0.00	0.00	0.00	0.00	0.00	0.00	0.00	0.00	0.47	0.00	0.00	1.88
			0.05	**08:00 ~ 09:00**	0.94	0.47	0.00	0.47	0.00	0.00	0.00	0.00	0.00	0.00	0.00	0.00	0.00	0.00	0.00	0.47	0.00	0.00	2.35
			0.05	**09:00 ~ 10:00**	0.47	0.47	0.00	0.47	0.00	0.00	0.00	0.00	0.00	0.00	0.00	0.00	0.00	0.00	0.00	0.47	0.00	0.00	1.88
			0.05	**10:00 ~ 11:00**	0.47	0.47	0.00	0.47	0.00	0.00	0.00	0.00	0.00	0.00	0.00	0.00	0.00	0.00	0.00	0.47	0.00	0.00	1.88
			0.05	**11:00 ~ 12:00**	0.47	0.47	0.00	0.47	0.00	0.00	0.00	0.00	0.00	0.00	0.00	0.00	0.00	0.00	0.00	0.47	0.00	0.00	1.88
			0.05	**12:00 ~ 13:00**	0.47	0.47	0.00	0.47	0.00	0.00	0.00	0.00	0.00	0.00	0.00	0.00	0.00	0.00	0.00	0.47	0.00	0.00	1.88
			0.05	**13:00 ~ 14:00**	0.94	0.47	0.00	0.47	0.00	0.00	0.00	0.00	0.00	0.00	0.00	0.00	0.00	0.00	0.00	0.47	0.00	0.00	2.35
			0.05	**14:00 ~ 15:00**	0.94	0.47	0.00	0.47	0.00	0.00	0.00	0.00	0.00	0.00	0.00	0.00	0.00	0.00	0.00	0.47	0.00	0.00	2.35
			0.05	**15:00 ~ 16:00**	0.94	0.47	0.00	0.47	0.00	0.00	0.00	0.00	0.00	0.00	0.00	0.00	0.00	0.00	0.00	0.47	0.00	0.00	2.35
			0.05	**16:00 ~ 17:00**	0.94	0.47	0.00	0.47	0.00	0.00	0.00	0.00	0.00	0.00	0.00	0.00	0.00	0.00	0.00	0.47	0.00	0.00	2.35
			0.05	**17:00 ~ 18:00**	0.94	0.47	0.00	0.47	0.00	0.00	0.00	0.00	0.00	0.00	0.00	0.00	0.00	0.00	0.00	0.47	0.00	0.00	2.35
			0.05	**18:00 ~ 19:00**	0.94	0.47	0.00	0.47	0.00	0.00	0.00	0.00	0.00	0.00	0.00	0.00	0.00	0.00	0.00	0.47	0.00	0.00	2.35
			0.05	**19:00 ~ 20:00**	0.94	0.47	0.00	0.47	0.00	0.00	0.00	0.00	0.00	0.00	0.00	0.00	0.00	0.00	0.00	0.47	0.00	0.00	2.35
			0.05	**20:00 ~ 21:00**	0.47	0.47	0.00	0.47	0.00	0.00	0.00	0.00	0.00	0.00	0.00	0.00	0.00	0.00	0.00	0.47	0.00	0.00	1.88
			0.05	**21:00 ~ 22:00**	0.47	0.47	0.00	0.47	0.00	0.00	0.00	0.00	0.00	0.00	0.00	0.00	0.00	0.00	0.00	0.47	0.00	0.00	1.88
			0.05	**22:00 ~ 23:00**	0.47	0.47	0.00	0.47	0.00	0.00	0.00	0.00	0.00	0.00	0.00	0.00	0.00	0.00	0.00	0.47	0.00	0.00	1.88
			0.05	**23:00 ~ 00:00**	0.47	0.47	0.00	0.47	0.00	0.00	0.00	0.00	0.00	0.00	0.00	0.00	0.00	0.00	0.00	0.47	0.00	0.00	1.88
				Whole Day Total (veh*km)	15.01	11.26	0.00	7.97	0.00	0.00	0.00	0.00	0.00	0.00	0.00	0.00	0.00	0.00	0.00	7.97	0.00	0.00	42.21
8	Wai Yin Path	EB	0.05	**00:00 ~ 01:00**	0.47	0.47	0.00	0.00	0.00	0.00	0.00	0.00	0.00	0.00	0.00	0.00	0.00	0.00	0.00	0.00	0.00	0.00	0.94
			0.05	**01:00 ~ 02:00**	0.47	0.47	0.00	0.00	0.00	0.00	0.00	0.00	0.00	0.00	0.00	0.00	0.00	0.00	0.00	0.00	0.00	0.00	0.94
			0.05	**02:00 ~ 03:00**	0.47	0.47	0.00	0.00	0.00	0.00	0.00	0.00	0.00	0.00	0.00	0.00	0.00	0.00	0.00	0.00	0.00	0.00	0.94
			0.05	**03:00 ~ 04:00**	0.47	0.47	0.00	0.00	0.00	0.00	0.00	0.00	0.00	0.00	0.00	0.00	0.00	0.00	0.00	0.00	0.00	0.00	0.94
			0.05	**04:00 ~ 05:00**	0.47	0.47	0.00	0.00	0.00	0.00	0.00	0.00	0.00	0.00	0.00	0.00	0.00	0.00	0.00	0.00	0.00	0.00	0.94
			0.05	**05:00 ~ 06:00**	0.47	0.47	0.00	0.00	0.00	0.00	0.00	0.00	0.00	0.00	0.00	0.00	0.00	0.00	0.00	0.00	0.00	0.00	0.94
			0.05	**06:00 ~ 07:00**	0.47	0.47	0.00	0.00	0.00	0.00	0.00	0.00	0.00	0.00	0.00	0.00	0.00	0.00	0.00	0.00	0.00	0.00	0.94
			0.05	**07:00 ~ 08:00**	0.47	0.47	0.00	0.47	0.00	0.00	0.00	0.00	0.00	0.00	0.00	0.00	0.00	0.00	0.00	0.47	0.00	0.00	1.88
			0.05	**08:00 ~ 09:00**	0.94	0.47	0.00	0.47	0.00	0.00	0.00	0.00	0.00	0.00	0.00	0.00	0.00	0.00	0.00	0.47	0.00	0.00	2.35
			0.05	**09:00 ~ 10:00**	0.47	0.47	0.00	0.47	0.00	0.00	0.00	0.00	0.00	0.00	0.00	0.00	0.00	0.00	0.00	0.47	0.00	0.00	1.88
			0.05	**10:00 ~ 11:00**	0.47	0.47	0.00	0.47	0.00	0.00	0.00	0.00	0.00	0.00	0.00	0.00	0.00	0.00	0.00	0.47	0.00	0.00	1.88
			0.05	**11:00 ~ 12:00**	0.47	0.47	0.00	0.47	0.00	0.00	0.00	0.00	0.00	0.00	0.00	0.00	0.00	0.00	0.00	0.47	0.00	0.00	1.88
			0.05	**12:00 ~ 13:00**	0.47	0.47	0.00	0.47	0.00	0.00	0.00	0.00	0.00	0.00	0.00	0.00	0.00	0.00	0.00	0.47	0.00	0.00	1.88
			0.05	**13:00 ~ 14:00**	0.94	0.47	0.00	0.47	0.00	0.00	0.00	0.00	0.00	0.00	0.00	0.00	0.00	0.00	0.00	0.47	0.00	0.00	2.35
			0.05	**14:00 ~ 15:00**	0.94	0.47	0.00	0.47	0.00	0.00	0.00	0.00	0.00	0.00	0.00	0.00	0.00	0.00	0.00	0.47	0.00	0.00	2.35
			0.05	**15:00 ~ 16:00**	0.94	0.47	0.00	0.47	0.00	0.00	0.00	0.00	0.00	0.00	0.00	0.00	0.00	0.00	0.00	0.47	0.00	0.00	2.35
			0.05	**16:00 ~ 17:00**	0.94	0.47	0.00	0.47	0.00	0.00	0.00	0.00	0.00	0.00	0.00	0.00	0.00	0.00	0.00	0.47	0.00	0.00	2.35
			0.05	**17:00 ~ 18:00**	0.94	0.47	0.00	0.47	0.00	0.00	0.00	0.00	0.00	0.00	0.00	0.00	0.00	0.00	0.00	0.47	0.00	0.00	2.35
			0.05	**18:00 ~ 19:00**	0.94	0.47	0.00	0.47	0.00	0.00	0.00	0.00	0.00	0.00	0.00	0.00	0.00	0.00	0.00	0.47	0.00	0.00	2.35
			0.05	**19:00 ~ 20:00**	0.94	0.47	0.00	0.47	0.00	0.00	0.00	0.00	0.00	0.00	0.00	0.00	0.00	0.00	0.00	0.47	0.00	0.00	2.35
			0.05	**20:00 ~ 21:00**	0.47	0.47	0.00	0.47	0.00	0.00	0.00	0.00	0.00	0.00	0.00	0.00	0.00	0.00	0.00	0.47	0.00	0.00	1.88
			0.05	**21:00 ~ 22:00**	0.47	0.47	0.00	0.47	0.00	0.00	0.00	0.00	0.00	0.00	0.00	0.00	0.00	0.00	0.00	0.47	0.00	0.00	1.88
			0.05	**22:00 ~ 23:00**	0.47	0.47	0.00	0.47	0.00	0.00	0.00	0.00	0.00	0.00	0.00	0.00	0.00	0.00	0.00	0.47	0.00	0.00	1.88
			0.05	**23:00 ~ 00:00**	0.47	0.47	0.00	0.47	0.00	0.00	0.00	0.00	0.00	0.00	0.00	0.00	0.00	0.00	0.00	0.47	0.00	0.00	1.88
				Whole Day Total (veh*km)	15.01	11.26	0.00	7.97	0.00	0.00	0.00	0.00	0.00	0.00	0.00	0.00	0.00	0.00	0.00	7.97	0.00	0.00	42.21

Road No.	Road Name	Bound	Road Length (km)	Hour	PC	TAXI	LGV3	LGV4	LGV6	HGV7	HGV8	PLB	PV4	PV5	NFB6	NFB7	NFB8	FBSD	FBDD	MC	HGV9	NFB9	Total
9	Ko Shan Road	NB	0.04	**00:00 ~ 01:00**	5.08	2.74	0.00	1.17	0.39	0.39	0.39	0.00	0.00	0.39	0.39	0.00	0.39	0.00	0.39	0.78	0.39	0.00	12.90
			0.04	**01:00 ~ 02:00**	3.52	1.96	0.00	0.78	0.39	0.39	0.39	0.00	0.00	0.39	0.39	0.00	0.39	0.00	0.39	0.39	0.39	0.00	9.78
			0.04	**02:00 ~ 03:00**	2.35	1.17	0.00	0.78	0.39	0.39	0.39	0.00	0.00	0.39	0.00	0.00	0.39	0.00	0.39	0.39	0.00	0.00	7.04
			0.04	**03:00 ~ 04:00**	1.96	1.17	0.00	0.39	0.39	0.00	0.39	0.00	0.00	0.39	0.00	0.00	0.00	0.00	0.39	0.39	0.00	0.00	5.47
			0.04	**04:00 ~ 05:00**	1.96	1.17	0.00	0.39	0.39	0.00	0.39	0.00	0.00	0.39	0.00	0.00	0.00	0.00	0.39	0.39	0.00	0.00	5.47
			0.04	**05:00 ~ 06:00**	2.74	1.56	0.00	0.78	0.39	0.39	0.39	0.00	0.00	0.39	0.00	0.00	0.39	0.00	0.39	0.39	0.00	0.00	7.82
			0.04	**06:00 ~ 07:00**	5.08	2.74	0.00	1.17	0.39	0.39	0.39	0.00	0.00	0.39	0.39	0.00	0.39	0.00	0.39	0.78	0.39	0.00	13.29
			0.04	**07:00 ~ 08:00**	10.17	5.08	0.39	2.35	0.78	0.39	0.39	0.39	0.39	0.39	0.39	0.39	0.39	0.00	0.39	1.17	0.39	0.00	23.85
			0.04	**08:00 ~ 09:00**	12.51	6.26	0.39	2.74	1.17	0.39	0.39	0.39	0.39	0.39	0.39	0.39	0.39	0.00	0.39	1.56	0.39	0.00	28.54
			0.04	**09:00 ~ 10:00**	10.95	5.87	0.39	2.35	1.17	0.39	0.39	0.39	0.39	0.39	0.39	0.39	0.39	0.00	0.39	1.17	0.39	0.00	25.81
			0.04	**10:00 ~ 11:00**	10.56	5.47	0.39	2.35	0.78	0.39	0.39	0.39	0.39	0.39	0.39	0.39	0.39	0.00	0.39	1.17	0.39	0.00	24.63
			0.04	**11:00 ~ 12:00**	11.34	5.87	0.39	2.35	1.17	0.39	0.39	0.39	0.39	0.39	0.39	0.39	0.39	0.00	0.39	1.17	0.39	0.00	26.20
			0.04	**12:00 ~ 13:00**	7.04	3.52	0.39	2.74	1.17	0.39	0.39	0.39	0.00	0.39	0.39	0.39	0.39	0.00	0.39	0.78	0.39	0.00	19.16
			0.04	**13:00 ~ 14:00**	7.43	3.91	0.39	2.74	1.17	0.39	0.39	0.39	0.00	0.39	0.39	0.39	0.39	0.00	0.39	0.78	0.39	0.00	19.94
			0.04	**14:00 ~ 15:00**	7.43	3.91	0.39	2.74	1.17	0.39	0.39	0.39	0.00	0.39	0.39	0.39	0.39	0.00	0.39	0.78	0.39	0.00	19.94
			0.04	**15:00 ~ 16:00**	7.43	3.91	0.39	2.74	1.17	0.39	0.39	0.39	0.00	0.39	0.39	0.39	0.39	0.00	0.39	0.78	0.39	0.00	19.94
			0.04	**16:00 ~ 17:00**	7.82	3.91	0.39	2.74	1.17	0.39	0.39	0.39	0.00	0.39	0.39	0.39	0.39	0.00	0.39	1.17	0.39	0.00	20.72
			0.04	**17:00 ~ 18:00**	7.82	3.91	0.39	2.74	1.17	0.39	0.39	0.39	0.00	0.39	0.39	0.39	0.39	0.00	0.39	1.17	0.39	0.00	20.72
			0.04	**18:00 ~ 19:00**	8.21	4.30	0.39	2.74	1.17	0.39	0.39	0.39	0.00	0.39	0.39	0.39	0.39	0.00	0.39	1.17	0.39	0.00	21.51
			0.04	**19:00 ~ 20:00**	7.43	3.91	0.39	2.74	1.17	0.39	0.39	0.39	0.00	0.39	0.39	0.39	0.39	0.00	0.39	0.78	0.39	0.00	19.94
			0.04	**20:00 ~ 21:00**	6.26	3.13	0.39	2.35	0.78	0.39	0.39	0.39	0.00	0.39	0.39	0.39	0.39	0.00	0.39	0.78	0.39	0.00	17.20
			0.04	**21:00 ~ 22:00**	6.26	3.13	0.39	2.35	0.78	0.39	0.39	0.39	0.00	0.39	0.39	0.39	0.39	0.00	0.39	0.78	0.39	0.00	17.20
			0.04	**22:00 ~ 23:00**	5.87	3.13	0.39	1.96	0.78	0.39	0.39	0.39	0.00	0.39	0.39	0.39	0.39	0.00	0.39	0.78	0.39	0.00	16.42
			0.04	**23:00 ~ 00:00**	4.69	2.35	0.39	1.96	0.78	0.39	0.39	0.39	0.00	0.39	0.39	0.39	0.39	0.00	0.39	0.78	0.39	0.00	14.47
				Whole Day Total (veh*km)	161.87	84.07	6.65	48.09	20.33	8.60	9.38	7.04	1.96	9.38	7.82	6.65	8.60	0.00	9.38	20.33	7.82	0.00	417.98

Road No.	Road Name	Bound	Road Length (km)	Hour	PC	TAXI	LGV3	LGV4	LGV6	HGV7	HGV8	PLB	PV4	PV5	NFB6	NFB7	NFB8	FBSD	FBDD	MC	HGV9	NFB9	Total
10	Ko Shan Road	SB	0.04	**00:00 ~ 01:00**	1.96	1.17	0.00	0.39	0.39	0.00	0.39	0.00	0.00	0.39	0.00	0.00	0.00	0.00	0.39	0.39	0.00	0.00	5.47
			0.04	**01:00 ~ 02:00**	1.17	0.78	0.00	0.39	0.39	0.00	0.39	0.00	0.00	0.39	0.00	0.00	0.00	0.00	0.39	0.39	0.00	0.00	4.30
			0.04	**02:00 ~ 03:00**	0.78	0.39	0.00	0.39	0.39	0.00	0.00	0.00	0.00	0.00	0.00	0.00	0.00	0.00	0.39	0.39	0.00	0.00	2.74
			0.04	**03:00 ~ 04:00**	0.78	0.39	0.00	0.39	0.39	0.00	0.00	0.00	0.00	0.00	0.00	0.00	0.00	0.00	0.39	0.39	0.00	0.00	2.74
			0.04	**04:00 ~ 05:00**	0.78	0.39	0.00	0.39	0.39	0.00	0.00	0.00	0.00	0.00	0.00	0.00	0.00	0.00	0.39	0.39	0.00	0.00	2.74
			0.04	**05:00 ~ 06:00**	1.17	0.78	0.00	0.39	0.39	0.00	0.00	0.00	0.00	0.00	0.00	0.00	0.00	0.00	0.39	0.39	0.00	0.00	3.52
			0.04	**06:00 ~ 07:00**	1.96	1.17	0.00	0.39	0.39	0.00	0.39	0.39	0.00	0.39	0.00	0.00	0.00	0.00	0.39	0.39	0.00	0.00	5.87
			0.04	**07:00 ~ 08:00**	3.52	1.96	0.00	0.78	0.39	0.39	0.39	0.39	0.00	0.39	0.39	0.00	0.39	0.00	0.39	0.39	0.39	0.00	10.17
			0.04	**08:00 ~ 09:00**	4.30	2.35	0.00	1.17	0.39	0.39	0.39	0.39	0.00	0.39	0.39	0.00	0.39	0.00	0.39	0.78	0.39	0.00	12.12
			0.04	**09:00 ~ 10:00**	3.91	1.96	0.00	1.17	0.39	0.39	0.39	0.39	0.00	0.39	0.39	0.00	0.39	0.00	0.39	0.39	0.39	0.00	10.95
			0.04	**10:00 ~ 11:00**	3.52	1.96	0.00	0.78	0.39	0.39	0.39	0.39	0.00	0.39	0.39	0.00	0.39	0.00	0.39	0.39	0.39	0.00	10.17
			0.04	**11:00 ~ 12:00**	3.91	1.96	0.00	1.17	0.39	0.39	0.39	0.39	0.00	0.39	0.39	0.00	0.39	0.00	0.39	0.39	0.39	0.00	10.95
			0.04	**12:00 ~ 13:00**	2.74	1.56	0.00	0.78	0.39	0.39	0.39	0.39	0.00	0.39	0.00	0.00	0.39	0.00	0.39	0.39	0.00	0.00	8.21
			0.04	**13:00 ~ 14:00**	2.74	1.56	0.00	0.78	0.39	0.39	0.39	0.39	0.00	0.39	0.00	0.00	0.39	0.00	0.39	0.39	0.00	0.00	8.21
			0.04	**14:00 ~ 15:00**	2.74	1.56	0.00	0.78	0.39	0.39	0.39	0.39	0.00	0.39	0.00	0.00	0.39	0.00	0.39	0.39	0.00	0.00	8.21
			0.04	**15:00 ~ 16:00**	2.74	1.56	0.00	0.78	0.39	0.39	0.39	0.39	0.00	0.39	0.00	0.00	0.39	0.00	0.39	0.39	0.00	0.00	8.21
			0.04	**16:00 ~ 17:00**	2.74	1.56	0.00	0.78	0.39	0.39	0.39	0.39	0.00	0.39	0.00	0.00	0.39	0.00	0.39	0.39	0.00	0.00	8.21
			0.04	**17:00 ~ 18:00**	2.74	1.56	0.00	0.78	0.39	0.39	0.39	0.39	0.00	0.39	0.00	0.00	0.39	0.00	0.39	0.39	0.00	0.00	8.21
			0.04	**18:00 ~ 19:00**	3.13	1.56	0.00	0.78	0.39	0.39	0.39	0.39	0.00	0.39	0.00	0.00	0.39	0.00	0.39	0.39	0.00	0.00	8.60
			0.04	**19:00 ~ 20:00**	2.74	1.56	0.00	0.78	0.39	0.39	0.39	0.39	0.00	0.39	0.00	0.00	0.39	0.00	0.39	0.39	0.00	0.00	8.21
			0.04	**20:00 ~ 21:00**	2.35	1.17	0.00	0.78	0.39	0.39	0.39	0.39	0.00	0.39	0.00	0.00	0.39	0.00	0.39	0.39	0.00	0.00	7.43
			0.04	**21:00 ~ 22:00**	2.35	1.17	0.00	0.78	0.39	0.39	0.39	0.39	0.00	0.39	0.00	0.00	0.39	0.00	0.39	0.39	0.00	0.00	7.43
			0.04	**22:00 ~ 23:00**	2.35	1.17	0.00	0.78	0.39	0.39	0.39	0.39	0.00	0.39	0.00	0.00	0.39	0.00	0.39	0.39	0.00	0.00	7.43
			0.04	**23:00 ~ 00:00**	1.96	1.17	0.00	0.39	0.39	0.39	0.39	0.39	0.00	0.39	0.00	0.00	0.39	0.00	0.39	0.39	0.00	0.00	6.65
				Whole Day Total (veh*km)	59.04	32.45	0.00	16.81	9.38	6.65	7.82	7.04	0.00	7.82	1.96	0.00	6.65	0.00	9.38	9.78	1.96	0.00	176.73

Road No.	Road Name	Bound	Road Length (km)	Hour	PC	TAXI	LGV3	LGV4	LGV6	HGV7	HGV8	PLB	PV4	PV5	NFB6	NFB7	NFB8	FBSD	FBDD	MC	HGV9	NFB9	Total
11	San Lau Street	WB	0.04	**00:00 ~ 01:00**	1.19	0.79	0.00	0.40	0.40	0.00	0.00	0.00	0.00	0.00	0.00	0.00	0.00	0.00	0.40	0.40	0.00	0.00	3.57
			0.04	**01:00 ~ 02:00**	0.79	0.40	0.00	0.40	0.40	0.00	0.00	0.00	0.00	0.00	0.00	0.00	0.00	0.00	0.40	0.40	0.00	0.00	2.78
			0.04	**02:00 ~ 03:00**	0.79	0.40	0.00	0.40	0.40	0.00	0.00	0.00	0.00	0.00	0.00	0.00	0.00	0.00	0.40	0.40	0.00	0.00	2.78
			0.04	**03:00 ~ 04:00**	0.40	0.40	0.00	0.40	0.40	0.00	0.00	0.00	0.00	0.00	0.00	0.00	0.00	0.00	0.40	0.40	0.00	0.00	2.38
			0.04	**04:00 ~ 05:00**	0.40	0.40	0.00	0.40	0.40	0.00	0.00	0.00	0.00	0.00	0.00	0.00	0.00	0.00	0.40	0.40	0.00	0.00	2.38
			0.04	**05:00 ~ 06:00**	0.79	0.40	0.00	0.40	0.40	0.00	0.00	0.00	0.00	0.00	0.00	0.00	0.00	0.00	0.40	0.40	0.00	0.00	2.78
			0.04	**06:00 ~ 07:00**	1.19	0.79	0.00	0.40	0.40	0.00	0.00	0.40	0.00	0.00	0.00	0.00	0.00	0.00	0.40	0.40	0.00	0.00	3.97
			0.04	**07:00 ~ 08:00**	1.99	1.19	0.00	0.40	0.40	0.40	0.40	0.40	0.00	0.40	0.00	0.00	0.00	0.00	0.40	0.40	0.00	0.00	6.35
			0.04	**08:00 ~ 09:00**	2.38	1.19	0.00	0.40	0.40	0.40	0.40	0.40	0.00	0.40	0.00	0.00	0.00	0.00	0.40	0.40	0.00	0.00	6.75
			0.04	**09:00 ~ 10:00**	2.38	1.19	0.00	0.40	0.40	0.40	0.40	0.40	0.00	0.40	0.00	0.00	0.00	0.00	0.40	0.40	0.00	0.00	6.75
			0.04	**10:00 ~ 11:00**	2.38	1.19	0.00	0.40	0.40	0.40	0.40	0.40	0.00	0.40	0.00	0.00	0.00	0.00	0.40	0.40	0.00	0.00	6.75
			0.04	**11:00 ~ 12:00**	2.38	1.19	0.00	0.40	0.40	0.40	0.40	0.40	0.00	0.40	0.00	0.00	0.00	0.00	0.40	0.40	0.00	0.00	6.75
			0.04	**12:00 ~ 13:00**	0.40	0.40	0.00	0.40	0.40	0.00	0.00	0.40	0.00	0.00	0.00	0.00	0.00	0.00	0.40	0.40	0.00	0.00	2.78
			0.04	**13:00 ~ 14:00**	0.79	0.40	0.00	0.40	0.40	0.00	0.00	0.40	0.00	0.00	0.00	0.00	0.00	0.00	0.40	0.40	0.00	0.00	3.18
			0.04	**14:00 ~ 15:00**	0.79	0.40	0.00	0.40	0.40	0.00	0.00	0.40	0.00	0.00	0.00	0.00	0.00	0.00	0.40	0.40	0.00	0.00	3.18
			0.04	**15:00 ~ 16:00**	0.79	0.40	0.00	0.40	0.40	0.00	0.00	0.40	0.00	0.00	0.00	0.00	0.00	0.00	0.40	0.40	0.00	0.00	3.18
			0.04	**16:00 ~ 17:00**	0.79	0.40	0.00	0.40	0.40	0.00	0.00	0.40	0.00	0.00	0.00	0.00	0.00	0.00	0.40	0.40	0.00	0.00	3.18
			0.04	**17:00 ~ 18:00**	0.79	0.40	0.00	0.40	0.40	0.00	0.00	0.40	0.00	0.00	0.00	0.00	0.00	0.00	0.40	0.40	0.00	0.00	3.18
			0.04	**18:00 ~ 19:00**	0.79	0.40	0.00	0.40	0.40	0.00	0.00	0.40	0.00	0.00	0.00	0.00	0.00	0.00	0.40	0.40	0.00	0.00	3.18
			0.04	**19:00 ~ 20:00**	0.79	0.40	0.00	0.40	0.40	0.00	0.00	0.40	0.00	0.00	0.00	0.00	0.00	0.00	0.40	0.40	0.00	0.00	3.18
			0.04	**20:00 ~ 21:00**	0.40	0.40	0.00	0.40	0.40	0.00	0.00	0.40	0.00	0.00	0.00	0.00	0.00	0.00	0.40	0.40	0.00	0.00	2.78
			0.04	**21:00 ~ 22:00**	0.40	0.40	0.00	0.40	0.40	0.00	0.00	0.40	0.00	0.00	0.00	0.00	0.00	0.00	0.40	0.40	0.00	0.00	2.78
			0.04	**22:00 ~ 23:00**	0.40	0.40	0.00	0.40	0.40	0.00	0.00	0.40	0.00	0.00	0.00	0.00	0.00	0.00	0.40	0.40	0.00	0.00	2.78
			0.04	**23:00 ~ 00:00**	0.40	0.40	0.00	0.40	0.40	0.00	0.00	0.40	0.00	0.00	0.00	0.00	0.00	0.00	0.40	0.40	0.00	0.00	2.78
				Whole Day Total (veh*km)	24.61	14.29	0.00	9.53	9.53	1.99	1.99	7.15	0.00	1.99	0.00	0.00	0.00	0.00	9.53	9.53	0.00	0.00	90.12

Road No.	Road Name	Bound	Road Length (km)	Hour	PC	TAXI	LGV3	LGV4	LGV6	HGV7	HGV8	PLB	PV4	PV5	NFB6	NFB7	NFB8	FBSD	FBDD	MC	HGV9	NFB9	Total
12	Ko Shan Road	NB	0.08	**00:00 ~ 01:00**	10.23	5.51	0.00	2.36	0.79	0.79	0.79	0.00	0.00	0.79	0.79	0.00	0.79	0.00	0.79	1.57	0.79	0.00	25.97
			0.08	**01:00 ~ 02:00**	7.08	3.94	0.00	1.57	0.79	0.79	0.79	0.00	0.00	0.79	0.79	0.00	0.79	0.00	0.79	0.79	0.79	0.00	19.68
			0.08	**02:00 ~ 03:00**	5.51	3.15	0.00	1.57	0.79	0.79	0.79	0.00	0.00	0.79	0.00	0.00	0.79	0.00	0.79	0.79	0.00	0.00	15.74
			0.08	**03:00 ~ 04:00**	3.94	2.36	0.00	0.79	0.79	0.00	0.79	0.00	0.00	0.79	0.00	0.00	0.00	0.00	0.79	0.79	0.00	0.00	11.02
			0.08	**04:00 ~ 05:00**	3.94	2.36	0.00	0.79	0.79	0.00	0.79	0.00	0.00	0.79	0.00	0.00	0.00	0.00	0.79	0.79	0.00	0.00	11.02
			0.08	**05:00 ~ 06:00**	5.51	3.15	0.00	1.57	0.79	0.79	0.79	0.00	0.00	0.79	0.00	0.00	0.79	0.00	0.79	0.79	0.00	0.00	15.74
			0.08	**06:00 ~ 07:00**	11.02	5.51	0.00	2.36	0.79	0.79	0.79	0.79	0.00	0.79	0.79	0.00	0.79	0.00	1.57	1.57	0.79	0.00	28.33
			0.08	**07:00 ~ 08:00**	21.25	11.02	0.79	4.72	1.57	0.79	0.79	0.79	0.79	0.79	0.79	0.79	0.79	0.00	1.57	2.36	0.79	0.00	50.37
			0.08	**08:00 ~ 09:00**	25.97	13.38	0.79	5.51	2.36	0.79	0.79	0.79	0.79	0.79	0.79	0.79	0.79	0.00	1.57	3.15	0.79	0.00	59.81
			0.08	**09:00 ~ 10:00**	22.82	11.81	0.79	4.72	2.36	0.79	0.79	0.79	0.79	0.79	0.79	0.79	0.79	0.00	1.57	3.15	0.79	0.00	54.30
			0.08	**10:00 ~ 11:00**	22.04	11.81	0.79	4.72	1.57	0.79	0.79	0.79	0.79	0.79	0.79	0.79	0.79	0.00	1.57	2.36	0.79	0.00	51.94
			0.08	**11:00 ~ 12:00**	23.61	11.81	0.79	4.72	2.36	0.79	0.79	0.79	0.79	0.79	0.79	0.79	0.79	0.00	1.57	3.15	0.79	0.00	55.09
			0.08	**12:00 ~ 13:00**	14.95	7.87	0.79	5.51	2.36	0.79	0.79	0.79	0.00	0.79	0.79	0.79	0.79	0.00	1.57	1.57	0.79	0.00	40.92
			0.08	**13:00 ~ 14:00**	14.95	7.87	0.79	5.51	2.36	0.79	0.79	0.79	0.00	0.79	0.79	0.79	0.79	0.00	1.57	1.57	0.79	0.00	40.92
			0.08	**14:00 ~ 15:00**	14.95	7.87	0.79	5.51	2.36	0.79	0.79	0.79	0.00	0.79	0.79	0.79	0.79	0.00	1.57	1.57	0.79	0.00	40.92
			0.08	**15:00 ~ 16:00**	14.95	7.87	0.79	5.51	2.36	0.79	0.79	0.79	0.00	0.79	0.79	0.79	0.79	0.00	1.57	1.57	0.79	0.00	40.92
			0.08	**16:00 ~ 17:00**	15.74	7.87	0.79	5.51	2.36	0.79	0.79	0.79	0.00	0.79	0.79	0.79	0.79	0.00	1.57	2.36	0.79	0.00	42.50
			0.08	**17:00 ~ 18:00**	15.74	7.87	0.79	5.51	2.36	0.79	0.79	0.79	0.00	0.79	0.79	0.79	0.79	0.00	1.57	2.36	0.79	0.00	42.50
			0.08	**18:00 ~ 19:00**	16.53	8.66	0.79	6.30	2.36	0.79	0.79	0.79	0.00	0.79	0.79	0.79	0.79	0.00	1.57	2.36	0.79	0.00	44.86
			0.08	**19:00 ~ 20:00**	14.95	7.87	0.79	5.51	2.36	0.79	0.79	0.79	0.00	0.79	0.79	0.79	0.79	0.00	0.79	1.57	0.79	0.00	40.14
			0.08	**20:00 ~ 21:00**	12.59	6.30	0.79	4.72	1.57	0.79	0.79	0.79	0.00	0.79	0.79	0.79	0.79	0.00	0.79	1.57	0.79	0.00	34.63
			0.08	**21:00 ~ 22:00**	13.38	7.08	0.79	4.72	1.57	0.79	0.79	0.79	0.00	0.79	0.79	0.79	0.79	0.00	0.79	1.57	0.79	0.00	36.20
			0.08	**22:00 ~ 23:00**	11.81	6.30	0.79	4.72	1.57	0.79	0.79	0.79	0.00	0.79	0.79	0.79	0.79	0.00	0.79	1.57	0.79	0.00	33.84
			0.08	**23:00 ~ 00:00**	10.23	5.51	0.79	3.94	1.57	0.79	0.79	0.79	0.00	0.79	0.79	0.79	0.79	0.00	0.79	1.57	0.79	0.00	30.69
				Whole Day Total (veh*km)	333.69	174.71	13.38	98.38	40.92	17.31	18.89	14.17	3.94	18.89	15.74	13.38	17.31	0.00	29.12	42.50	15.74	0.00	868.06

Road No.	Road Name	Bound	Road Length (km)	Hour	PC	TAXI	LGV3	LGV4	LGV6	HGV7	HGV8	PLB	PV4	PV5	NFB6	NFB7	NFB8	FBSD	FBDD	MC	HGV9	NFB9	Total
13	Ko Shan Road	SB	0.08	**00:00 ~ 01:00**	1.57	0.79	0.00	0.79	0.79	0.00	0.00	0.00	0.00	0.00	0.00	0.00	0.00	0.00	0.79	0.79	0.00	0.00	5.51
			0.08	**01:00 ~ 02:00**	0.79	0.79	0.00	0.79	0.79	0.00	0.00	0.00	0.00	0.00	0.00	0.00	0.00	0.00	0.79	0.79	0.00	0.00	4.72
			0.08	**02:00 ~ 03:00**	0.79	0.79	0.00	0.79	0.79	0.00	0.00	0.00	0.00	0.00	0.00	0.00	0.00	0.00	0.79	0.79	0.00	0.00	4.72
			0.08	**03:00 ~ 04:00**	0.79	0.79	0.00	0.79	0.79	0.00	0.00	0.00	0.00	0.00	0.00	0.00	0.00	0.00	0.79	0.79	0.00	0.00	4.72
			0.08	**04:00 ~ 05:00**	0.79	0.79	0.00	0.79	0.79	0.00	0.00	0.00	0.00	0.00	0.00	0.00	0.00	0.00	0.79	0.79	0.00	0.00	4.72
			0.08	**05:00 ~ 06:00**	0.79	0.79	0.00	0.79	0.79	0.00	0.00	0.00	0.00	0.00	0.00	0.00	0.00	0.00	0.79	0.79	0.00	0.00	4.72
			0.08	**06:00 ~ 07:00**	1.57	0.79	0.00	0.79	0.79	0.00	0.00	0.79	0.00	0.00	0.00	0.00	0.00	0.00	0.79	0.79	0.00	0.00	6.30
			0.08	**07:00 ~ 08:00**	2.36	1.57	0.00	0.79	0.79	0.79	0.79	0.79	0.00	0.79	0.00	0.00	0.00	0.00	0.79	0.79	0.00	0.00	10.23
			0.08	**08:00 ~ 09:00**	3.15	1.57	0.00	1.57	0.79	0.79	0.79	0.79	0.00	0.79	0.00	0.00	0.00	0.00	0.79	0.79	0.00	0.00	11.81
			0.08	**09:00 ~ 10:00**	2.36	1.57	0.00	0.79	0.79	0.79	0.79	0.79	0.00	0.79	0.00	0.00	0.00	0.00	0.79	0.79	0.00	0.00	10.23
			0.08	**10:00 ~ 11:00**	2.36	1.57	0.00	0.79	0.79	0.79	0.79	0.79	0.00	0.79	0.00	0.00	0.00	0.00	0.79	0.79	0.00	0.00	10.23
			0.08	**11:00 ~ 12:00**	2.36	1.57	0.00	0.79	0.79	0.79	0.79	0.79	0.00	0.79	0.00	0.00	0.00	0.00	0.79	0.79	0.00	0.00	10.23
			0.08	**12:00 ~ 13:00**	3.15	1.57	0.00	0.79	0.79	0.79	0.79	0.79	0.00	0.79	0.00	0.00	0.00	0.00	0.79	0.79	0.00	0.00	11.02
			0.08	**13:00 ~ 14:00**	3.15	1.57	0.00	0.79	0.79	0.79	0.79	0.79	0.00	0.79	0.00	0.00	0.00	0.00	0.79	0.79	0.00	0.00	11.02
			0.08	**14:00 ~ 15:00**	3.15	1.57	0.00	0.79	0.79	0.79	0.79	0.79	0.00	0.79	0.00	0.00	0.00	0.00	0.79	0.79	0.00	0.00	11.02
			0.08	**15:00 ~ 16:00**	3.15	1.57	0.00	0.79	0.79	0.79	0.79	0.79	0.00	0.79	0.00	0.00	0.00	0.00	0.79	0.79	0.00	0.00	11.02
			0.08	**16:00 ~ 17:00**	3.15	1.57	0.00	0.79	0.79	0.79	0.79	0.79	0.00	0.79	0.00	0.00	0.00	0.00	0.79	0.79	0.00	0.00	11.02
			0.08	**17:00 ~ 18:00**	3.15	1.57	0.00	0.79	0.79	0.79	0.79	0.79	0.00	0.79	0.00	0.00	0.00	0.00	0.79	0.79	0.00	0.00	11.02
			0.08	**18:00 ~ 19:00**	3.15	1.57	0.00	1.57	0.79	0.79	0.79	0.79	0.00	0.79	0.00	0.00	0.00	0.00	0.79	0.79	0.00	0.00	11.81
			0.08	**19:00 ~ 20:00**	3.15	1.57	0.00	0.79	0.79	0.79	0.79	0.79	0.00	0.79	0.00	0.00	0.00	0.00	0.79	0.79	0.00	0.00	11.02
			0.08	**20:00 ~ 21:00**	2.36	1.57	0.00	0.79	0.79	0.79	0.79	0.79	0.00	0.79	0.00	0.00	0.00	0.00	0.79	0.79	0.00	0.00	10.23
			0.08	**21:00 ~ 22:00**	2.36	1.57	0.00	0.79	0.79	0.79	0.79	0.79	0.00	0.79	0.00	0.00	0.00	0.00	0.79	0.79	0.00	0.00	10.23
			0.08	**22:00 ~ 23:00**	2.36	1.57	0.00	0.79	0.79	0.79	0.79	0.79	0.00	0.79	0.00	0.00	0.00	0.00	0.79	0.79	0.00	0.00	10.23
			0.08	**23:00 ~ 00:00**	2.36	0.79	0.00	0.79	0.79	0.79	0.79	0.79	0.00	0.79	0.00	0.00	0.00	0.00	0.79	0.79	0.00	0.00	9.44
				Whole Day Total (veh*km)	54.30	31.48	0.00	20.46	18.89	13.38	13.38	14.17	0.00	13.38	0.00	0.00	0.00	0.00	18.89	18.89	0.00	0.00	217.21

Road No.	Road Name	Bound	Road Length (km)	Hour	PC	TAXI	LGV3	LGV4	LGV6	HGV7	HGV8	PLB	PV4	PV5	NFB6	NFB7	NFB8	FBSD	FBDD	MC	HGV9	NFB9	Total
14	Shansi Street	EB	0.04	**00:00 ~ 01:00**	3.55	2.22	0.00	0.89	0.44	0.44	0.44	0.00	0.00	0.44	0.00	0.00	0.44	0.00	0.44	0.44	0.00	0.00	9.77
			0.04	**01:00 ~ 02:00**	2.66	1.33	0.00	0.89	0.44	0.44	0.44	0.00	0.00	0.44	0.00	0.00	0.44	0.00	0.44	0.44	0.00	0.00	7.99
			0.04	**02:00 ~ 03:00**	1.78	0.89	0.00	0.44	0.44	0.00	0.44	0.00	0.00	0.44	0.00	0.00	0.00	0.00	0.44	0.44	0.00	0.00	5.33
			0.04	**03:00 ~ 04:00**	1.33	0.89	0.00	0.44	0.44	0.00	0.44	0.00	0.00	0.00	0.00	0.00	0.00	0.00	0.44	0.44	0.00	0.00	4.44
			0.04	**04:00 ~ 05:00**	1.33	0.89	0.00	0.44	0.44	0.00	0.44	0.00	0.00	0.00	0.00	0.00	0.00	0.00	0.44	0.44	0.00	0.00	4.44
			0.04	**05:00 ~ 06:00**	2.22	1.33	0.00	0.44	0.44	0.00	0.44	0.00	0.00	0.44	0.00	0.00	0.00	0.00	0.44	0.44	0.00	0.00	6.22
			0.04	**06:00 ~ 07:00**	4.00	2.22	0.00	0.89	0.44	0.44	0.44	0.44	0.00	0.44	0.00	0.00	0.44	0.00	0.44	0.44	0.00	0.00	10.66
			0.04	**07:00 ~ 08:00**	7.55	4.00	0.00	1.78	0.89	0.44	0.44	0.44	0.00	0.44	0.44	0.44	0.44	0.00	0.44	0.89	0.44	0.00	19.09
			0.04	**08:00 ~ 09:00**	9.32	4.88	0.00	2.22	0.89	0.44	0.44	0.44	0.00	0.44	0.44	0.44	0.44	0.00	0.44	1.33	0.44	0.00	22.64
			0.04	**09:00 ~ 10:00**	7.99	4.00	0.00	1.78	0.89	0.44	0.44	0.44	0.00	0.44	0.44	0.44	0.44	0.00	0.44	0.89	0.44	0.00	19.54
			0.04	**10:00 ~ 11:00**	7.99	4.00	0.00	1.78	0.89	0.44	0.44	0.44	0.00	0.44	0.44	0.44	0.44	0.00	0.44	0.89	0.44	0.00	19.54
			0.04	**11:00 ~ 12:00**	8.44	4.44	0.00	1.78	0.89	0.44	0.44	0.44	0.00	0.44	0.44	0.44	0.44	0.00	0.44	0.89	0.44	0.00	20.42
			0.04	**12:00 ~ 13:00**	2.66	1.33	0.00	1.33	0.44	0.44	0.44	0.44	0.00	0.44	0.00	0.00	0.44	0.00	0.44	0.44	0.44	0.00	9.32
			0.04	**13:00 ~ 14:00**	2.66	1.33	0.00	1.33	0.44	0.44	0.44	0.44	0.00	0.44	0.00	0.00	0.44	0.00	0.44	0.44	0.44	0.00	9.32
			0.04	**14:00 ~ 15:00**	2.66	1.78	0.00	1.33	0.44	0.44	0.44	0.44	0.00	0.44	0.00	0.00	0.44	0.00	0.44	0.44	0.44	0.00	9.77
			0.04	**15:00 ~ 16:00**	2.66	1.78	0.00	1.33	0.44	0.44	0.44	0.44	0.00	0.44	0.00	0.00	0.44	0.00	0.44	0.44	0.44	0.00	9.77
			0.04	**16:00 ~ 17:00**	3.11	1.78	0.00	1.33	0.44	0.44	0.44	0.44	0.00	0.44	0.00	0.00	0.44	0.00	0.44	0.44	0.44	0.00	10.21
			0.04	**17:00 ~ 18:00**	3.11	1.78	0.00	1.33	0.44	0.44	0.44	0.44	0.00	0.44	0.00	0.00	0.44	0.00	0.44	0.44	0.44	0.00	10.21
			0.04	**18:00 ~ 19:00**	3.11	1.78	0.00	1.33	0.44	0.44	0.44	0.44	0.00	0.44	0.00	0.00	0.44	0.00	0.44	0.44	0.44	0.00	10.21
			0.04	**19:00 ~ 20:00**	2.66	1.33	0.00	1.33	0.44	0.44	0.44	0.44	0.00	0.44	0.00	0.00	0.44	0.00	0.44	0.44	0.44	0.00	9.32
			0.04	**20:00 ~ 21:00**	2.22	1.33	0.00	1.33	0.44	0.44	0.44	0.44	0.00	0.44	0.00	0.00	0.44	0.00	0.44	0.44	0.44	0.00	8.88
			0.04	**21:00 ~ 22:00**	2.66	1.33	0.00	1.33	0.44	0.44	0.44	0.44	0.00	0.44	0.00	0.00	0.44	0.00	0.44	0.44	0.44	0.00	9.32
			0.04	**22:00 ~ 23:00**	2.22	1.33	0.00	1.33	0.44	0.44	0.44	0.44	0.00	0.44	0.00	0.00	0.44	0.00	0.44	0.44	0.44	0.00	8.88
			0.04	**23:00 ~ 00:00**	1.78	0.89	0.00	0.89	0.44	0.44	0.44	0.44	0.00	0.44	0.00	0.00	0.44	0.00	0.44	0.44	0.44	0.00	7.55
				Whole Day Total (veh*km)	89.69	48.84	0.00	29.30	12.88	8.88	10.66	7.99	0.00	9.77	2.22	2.22	8.88	0.00	10.66	13.32	7.55	0.00	262.85

Road No.	Road Name	Bound	Road Length (km)	Hour	PC	TAXI	LGV3	LGV4	LGV6	HGV7	HGV8	PLB	PV4	PV5	NFB6	NFB7	NFB8	FBSD	FBDD	MC	HGV9	NFB9	Total
15	Ko Shan Road	NB	0.10	**00:00 ~ 01:00**	4.78	2.87	0.00	1.91	0.96	0.00	0.96	0.00	0.00	0.96	0.00	0.00	0.00	0.00	0.96	0.96	0.00	0.00	14.34
			0.10	**01:00 ~ 02:00**	3.82	1.91	0.00	0.96	0.96	0.00	0.96	0.00	0.00	0.96	0.00	0.00	0.00	0.00	0.96	0.96	0.00	0.00	11.47
			0.10	**02:00 ~ 03:00**	2.87	1.91	0.00	0.96	0.96	0.00	0.96	0.00	0.00	0.00	0.00	0.00	0.00	0.00	0.96	0.96	0.00	0.00	9.56
			0.10	**03:00 ~ 04:00**	1.91	0.96	0.00	0.96	0.96	0.00	0.00	0.00	0.00	0.00	0.00	0.00	0.00	0.00	0.96	0.96	0.00	0.00	6.69
			0.10	**04:00 ~ 05:00**	1.91	0.96	0.00	0.96	0.96	0.00	0.00	0.00	0.00	0.00	0.00	0.00	0.00	0.00	0.96	0.96	0.00	0.00	6.69
			0.10	**05:00 ~ 06:00**	2.87	1.91	0.00	0.96	0.96	0.00	0.96	0.00	0.00	0.00	0.00	0.00	0.00	0.00	0.96	0.96	0.00	0.00	9.56
			0.10	**06:00 ~ 07:00**	4.78	2.87	0.00	1.91	0.96	0.00	0.96	0.96	0.00	0.96	0.00	0.00	0.00	0.00	0.96	0.96	0.00	0.00	15.30
			0.10	**07:00 ~ 08:00**	9.56	4.78	0.00	2.87	0.96	0.96	0.96	0.96	0.00	0.96	0.96	0.00	0.96	0.00	0.96	0.96	0.96	0.00	26.77
			0.10	**08:00 ~ 09:00**	12.43	6.69	0.00	2.87	0.96	0.96	0.96	0.96	0.00	0.96	0.96	0.00	0.96	0.00	0.96	1.91	0.96	0.00	32.50
			0.10	**09:00 ~ 10:00**	10.52	5.74	0.00	2.87	0.96	0.96	0.96	0.96	0.00	0.96	0.96	0.00	0.96	0.00	0.96	1.91	0.96	0.00	29.64
			0.10	**10:00 ~ 11:00**	10.52	5.74	0.00	2.87	0.96	0.96	0.96	0.96	0.00	0.96	0.96	0.00	0.96	0.00	0.96	1.91	0.96	0.00	29.64
			0.10	**11:00 ~ 12:00**	11.47	5.74	0.00	2.87	0.96	0.96	0.96	0.96	0.00	0.96	0.96	0.00	0.96	0.00	0.96	1.91	0.96	0.00	30.59
			0.10	**12:00 ~ 13:00**	12.43	6.69	0.00	3.82	1.91	0.96	0.96	0.96	0.00	0.96	0.96	0.96	0.96	0.00	0.96	1.91	0.96	0.00	35.37
			0.10	**13:00 ~ 14:00**	12.43	6.69	0.00	3.82	1.91	0.96	0.96	0.96	0.00	0.96	0.96	0.96	0.96	0.00	0.96	1.91	0.96	0.00	35.37
			0.10	**14:00 ~ 15:00**	12.43	6.69	0.00	3.82	1.91	0.96	0.96	0.96	0.00	0.96	0.96	0.96	0.96	0.00	0.96	1.91	0.96	0.00	35.37
			0.10	**15:00 ~ 16:00**	12.43	6.69	0.00	3.82	1.91	0.96	0.96	0.96	0.00	0.96	0.96	0.96	0.96	0.00	0.96	1.91	0.96	0.00	35.37
			0.10	**16:00 ~ 17:00**	13.38	6.69	0.00	4.78	1.91	0.96	0.96	0.96	0.00	0.96	0.96	0.96	0.96	0.00	0.96	1.91	0.96	0.00	37.28
			0.10	**17:00 ~ 18:00**	13.38	6.69	0.00	3.82	1.91	0.96	0.96	0.96	0.00	0.96	0.96	0.96	0.96	0.00	0.96	1.91	0.96	0.00	36.33
			0.10	**18:00 ~ 19:00**	14.34	7.65	0.00	4.78	1.91	0.96	0.96	0.96	0.00	0.96	0.96	0.96	0.96	0.00	0.96	1.91	0.96	0.00	39.20
			0.10	**19:00 ~ 20:00**	12.43	6.69	0.00	3.82	1.91	0.96	0.96	0.96	0.00	0.96	0.96	0.96	0.96	0.00	0.96	1.91	0.96	0.00	35.37
			0.10	**20:00 ~ 21:00**	10.52	5.74	0.00	3.82	1.91	0.96	0.96	0.96	0.00	0.96	0.96	0.96	0.96	0.00	0.96	1.91	0.96	0.00	32.50
			0.10	**21:00 ~ 22:00**	10.52	5.74	0.00	3.82	1.91	0.96	0.96	0.96	0.00	0.96	0.96	0.96	0.96	0.00	0.96	1.91	0.96	0.00	32.50
			0.10	**22:00 ~ 23:00**	10.52	5.74	0.00	3.82	1.91	0.96	0.96	0.96	0.00	0.96	0.96	0.96	0.96	0.00	0.96	1.91	0.96	0.00	32.50
			0.10	**23:00 ~ 00:00**	8.60	4.78	0.00	2.87	0.96	0.96	0.96	0.96	0.00	0.96	0.96	0.96	0.96	0.00	0.96	0.96	0.96	0.00	26.77
				Whole Day Total (veh*km)	220.84	118.54	0.00	69.79	33.46	16.25	21.03	17.21	0.00	19.12	16.25	11.47	16.25	0.00	22.94	37.28	16.25	0.00	636.70

Road No.	Road Name	Bound	Road Length (km)	Hour	PC	TAXI	LGV3	LGV4	LGV6	HGV7	HGV8	PLB	PV4	PV5	NFB6	NFB7	NFB8	FBSD	FBDD	MC	HGV9	NFB9	Total
16	Ko Shan Road	SB	0.10	**00:00 ~ 01:00**	3.82	1.91	0.00	0.96	0.96	0.00	0.96	0.00	0.00	0.96	0.00	0.00	0.00	0.00	0.96	0.96	0.00	0.00	11.47
			0.10	**01:00 ~ 02:00**	2.87	1.91	0.00	0.96	0.96	0.00	0.96	0.00	0.00	0.96	0.00	0.00	0.00	0.00	0.96	0.96	0.00	0.00	10.52
			0.10	**02:00 ~ 03:00**	1.91	0.96	0.00	0.96	0.96	0.00	0.00	0.00	0.00	0.00	0.00	0.00	0.00	0.00	0.96	0.96	0.00	0.00	6.69
			0.10	**03:00 ~ 04:00**	1.91	0.96	0.00	0.96	0.96	0.00	0.00	0.00	0.00	0.00	0.00	0.00	0.00	0.00	0.96	0.96	0.00	0.00	6.69
			0.10	**04:00 ~ 05:00**	1.91	0.96	0.00	0.96	0.96	0.00	0.00	0.00	0.00	0.00	0.00	0.00	0.00	0.00	0.96	0.96	0.00	0.00	6.69
			0.10	**05:00 ~ 06:00**	1.91	0.96	0.00	0.96	0.96	0.00	0.00	0.00	0.00	0.00	0.00	0.00	0.00	0.00	0.96	0.96	0.00	0.00	6.69
			0.10	**06:00 ~ 07:00**	3.82	1.91	0.00	0.96	0.96	0.00	0.96	0.96	0.00	0.96	0.00	0.00	0.00	0.00	0.96	0.96	0.00	0.00	12.43
			0.10	**07:00 ~ 08:00**	8.60	4.78	0.00	1.91	0.96	0.96	0.96	0.96	0.00	0.96	0.96	0.00	0.96	0.00	0.96	0.96	0.96	0.00	24.86
			0.10	**08:00 ~ 09:00**	10.52	5.74	0.00	1.91	0.96	0.96	0.96	0.96	0.00	0.96	0.96	0.00	0.96	0.00	0.96	1.91	0.96	0.00	28.68
			0.10	**09:00 ~ 10:00**	8.60	4.78	0.00	1.91	0.96	0.96	0.96	0.96	0.00	0.96	0.96	0.00	0.96	0.00	0.96	0.96	0.96	0.00	24.86
			0.10	**10:00 ~ 11:00**	8.60	4.78	0.00	1.91	0.96	0.96	0.96	0.96	0.00	0.96	0.96	0.00	0.96	0.00	0.96	0.96	0.96	0.00	24.86
			0.10	**11:00 ~ 12:00**	8.60	4.78	0.00	1.91	0.96	0.96	0.96	0.96	0.00	0.96	0.96	0.00	0.96	0.00	0.96	0.96	0.96	0.00	24.86
			0.10	**12:00 ~ 13:00**	8.60	4.78	0.00	2.87	0.96	0.96	0.96	0.96	0.00	0.96	0.96	0.00	0.96	0.00	0.96	0.96	0.96	0.00	25.81
			0.10	**13:00 ~ 14:00**	9.56	4.78	0.00	2.87	0.96	0.96	0.96	0.96	0.00	0.96	0.96	0.00	0.96	0.00	0.96	0.96	0.96	0.00	26.77
			0.10	**14:00 ~ 15:00**	9.56	4.78	0.00	2.87	0.96	0.96	0.96	0.96	0.00	0.96	0.96	0.00	0.96	0.00	0.96	0.96	0.96	0.00	26.77
			0.10	**15:00 ~ 16:00**	9.56	4.78	0.00	2.87	0.96	0.96	0.96	0.96	0.00	0.96	0.96	0.00	0.96	0.00	0.96	0.96	0.96	0.00	26.77
			0.10	**16:00 ~ 17:00**	9.56	4.78	0.00	2.87	0.96	0.96	0.96	0.96	0.00	0.96	0.96	0.00	0.96	0.00	0.96	0.96	0.96	0.00	26.77
			0.10	**17:00 ~ 18:00**	9.56	4.78	0.00	2.87	0.96	0.96	0.96	0.96	0.00	0.96	0.96	0.00	0.96	0.00	0.96	0.96	0.96	0.00	26.77
			0.10	**18:00 ~ 19:00**	10.52	5.74	0.00	2.87	0.96	0.96	0.96	0.96	0.00	0.96	0.96	0.00	0.96	0.00	0.96	1.91	0.96	0.00	29.64
			0.10	**19:00 ~ 20:00**	9.56	4.78	0.00	2.87	0.96	0.96	0.96	0.96	0.00	0.96	0.96	0.00	0.96	0.00	0.96	0.96	0.96	0.00	26.77
			0.10	**20:00 ~ 21:00**	7.65	3.82	0.00	2.87	0.96	0.96	0.96	0.96	0.00	0.96	0.96	0.00	0.96	0.00	0.96	0.96	0.96	0.00	23.90
			0.10	**21:00 ~ 22:00**	7.65	3.82	0.00	2.87	0.96	0.96	0.96	0.96	0.00	0.96	0.96	0.00	0.96	0.00	0.96	0.96	0.96	0.00	23.90
			0.10	**22:00 ~ 23:00**	7.65	3.82	0.00	1.91	0.96	0.96	0.96	0.96	0.00	0.96	0.96	0.00	0.96	0.00	0.96	0.96	0.96	0.00	22.94
			0.10	**23:00 ~ 00:00**	5.74	2.87	0.00	1.91	0.96	0.96	0.96	0.96	0.00	0.96	0.96	0.00	0.96	0.00	0.96	0.96	0.96	0.00	20.08
				Whole Day Total (veh*km)	168.26	87.95	0.00	48.76	22.94	16.25	19.12	17.21	0.00	19.12	16.25	0.00	16.25	0.00	22.94	24.86	16.25	0.00	496.16

Road No.	Road Name	Bound	Road Length (km)	Hour	PC	TAXI	LGV3	LGV4	LGV6	HGV7	HGV8	PLB	PV4	PV5	NFB6	NFB7	NFB8	FBSD	FBDD	MC	HGV9	NFB9	Total
17	Kiang Hsi Street	EB	0.04	**00:00 ~ 01:00**	1.24	0.41	0.00	0.41	0.41	0.00	0.00	0.00	0.00	0.00	0.00	0.00	0.00	0.00	0.00	0.41	0.00	0.00	2.89
			0.04	**01:00 ~ 02:00**	0.83	0.41	0.00	0.41	0.41	0.00	0.00	0.00	0.00	0.00	0.00	0.00	0.00	0.00	0.00	0.41	0.00	0.00	2.48
			0.04	**02:00 ~ 03:00**	0.83	0.41	0.00	0.41	0.41	0.00	0.00	0.00	0.00	0.00	0.00	0.00	0.00	0.00	0.00	0.41	0.00	0.00	2.48
			0.04	**03:00 ~ 04:00**	0.41	0.41	0.00	0.41	0.00	0.00	0.00	0.00	0.00	0.00	0.00	0.00	0.00	0.00	0.00	0.41	0.00	0.00	1.65
			0.04	**04:00 ~ 05:00**	0.41	0.41	0.00	0.41	0.00	0.00	0.00	0.00	0.00	0.00	0.00	0.00	0.00	0.00	0.00	0.41	0.00	0.00	1.65
			0.04	**05:00 ~ 06:00**	0.83	0.41	0.00	0.41	0.41	0.00	0.00	0.00	0.00	0.00	0.00	0.00	0.00	0.00	0.00	0.41	0.00	0.00	2.48
			0.04	**06:00 ~ 07:00**	1.24	0.41	0.00	0.41	0.41	0.00	0.00	0.00	0.00	0.00	0.00	0.00	0.00	0.00	0.00	0.41	0.00	0.00	2.89
			0.04	**07:00 ~ 08:00**	2.07	0.41	0.00	0.41	0.41	0.00	0.00	0.00	0.00	0.00	0.00	0.00	0.00	0.00	0.00	0.41	0.00	0.00	3.72
			0.04	**08:00 ~ 09:00**	2.48	0.83	0.00	0.41	0.41	0.00	0.00	0.00	0.00	0.00	0.00	0.00	0.00	0.00	0.00	0.41	0.00	0.00	4.54
			0.04	**09:00 ~ 10:00**	2.48	0.41	0.00	0.41	0.41	0.00	0.00	0.00	0.00	0.00	0.00	0.00	0.00	0.00	0.00	0.41	0.00	0.00	4.13
			0.04	**10:00 ~ 11:00**	2.07	0.41	0.00	0.41	0.41	0.00	0.00	0.00	0.00	0.00	0.00	0.00	0.00	0.00	0.00	0.41	0.00	0.00	3.72
			0.04	**11:00 ~ 12:00**	2.48	0.41	0.00	0.41	0.41	0.00	0.00	0.00	0.00	0.00	0.00	0.00	0.00	0.00	0.00	0.41	0.00	0.00	4.13
			0.04	**12:00 ~ 13:00**	4.13	1.65	0.00	0.83	0.41	0.41	0.41	0.00	0.00	0.41	0.00	0.00	0.41	0.00	0.00	0.41	0.00	0.00	9.09
			0.04	**13:00 ~ 14:00**	4.54	1.65	0.00	0.83	0.41	0.41	0.41	0.00	0.00	0.41	0.00	0.00	0.41	0.00	0.00	0.83	0.00	0.00	9.91
			0.04	**14:00 ~ 15:00**	4.54	1.65	0.00	0.83	0.41	0.41	0.41	0.00	0.00	0.41	0.00	0.00	0.41	0.00	0.00	0.83	0.00	0.00	9.91
			0.04	**15:00 ~ 16:00**	4.54	1.65	0.00	0.83	0.41	0.41	0.41	0.00	0.00	0.41	0.00	0.00	0.41	0.00	0.00	0.83	0.00	0.00	9.91
			0.04	**16:00 ~ 17:00**	4.54	2.07	0.00	1.24	0.41	0.41	0.41	0.00	0.00	0.41	0.00	0.00	0.41	0.00	0.00	0.83	0.00	0.00	10.74
			0.04	**17:00 ~ 18:00**	4.54	1.65	0.00	1.24	0.41	0.41	0.41	0.00	0.00	0.41	0.00	0.00	0.41	0.00	0.00	0.83	0.00	0.00	10.33
			0.04	**18:00 ~ 19:00**	4.96	2.07	0.00	1.24	0.41	0.41	0.41	0.00	0.00	0.41	0.00	0.00	0.41	0.00	0.00	0.83	0.00	0.00	11.15
			0.04	**19:00 ~ 20:00**	4.54	1.65	0.00	0.83	0.41	0.41	0.41	0.00	0.00	0.41	0.00	0.00	0.41	0.00	0.00	0.83	0.00	0.00	9.91
			0.04	**20:00 ~ 21:00**	3.72	1.65	0.00	0.83	0.41	0.41	0.41	0.00	0.00	0.41	0.00	0.00	0.41	0.00	0.00	0.41	0.00	0.00	8.67
			0.04	**21:00 ~ 22:00**	3.72	1.65	0.00	0.83	0.41	0.41	0.41	0.00	0.00	0.41	0.00	0.00	0.41	0.00	0.00	0.41	0.00	0.00	8.67
			0.04	**22:00 ~ 23:00**	3.72	1.65	0.00	0.83	0.41	0.41	0.41	0.00	0.00	0.41	0.00	0.00	0.41	0.00	0.00	0.41	0.00	0.00	8.67
			0.04	**23:00 ~ 00:00**	2.89	1.24	0.00	0.83	0.41	0.41	0.41	0.00	0.00	0.41	0.00	0.00	0.41	0.00	0.00	0.41	0.00	0.00	7.43
				Whole Day Total (veh*km)	67.73	25.61	0.00	16.11	9.09	4.96	4.96	0.00	0.00	4.96	0.00	0.00	4.96	0.00	0.00	12.80	0.00	0.00	151.16
18	Ko Shan Road	NB	0.05	**00:00 ~ 01:00**	0.99	0.49	0.00	0.49	0.49	0.00	0.49	0.00	0.00	0.00	0.00	0.00	0.00	0.00	0.49	0.49	0.00	0.00	3.94
			0.05	**01:00 ~ 02:00**	0.99	0.49	0.00	0.49	0.49	0.00	0.49	0.00	0.00	0.00	0.00	0.00	0.00	0.00	0.49	0.49	0.00	0.00	3.94
			0.05	**02:00 ~ 03:00**	0.49	0.49	0.00	0.49	0.49	0.00	0.00	0.00	0.00	0.00	0.00	0.00	0.00	0.00	0.49	0.49	0.00	0.00	2.96
			0.05	**03:00 ~ 04:00**	0.49	0.49	0.00	0.49	0.49	0.00	0.00	0.00	0.00	0.00	0.00	0.00	0.00	0.00	0.49	0.49	0.00	0.00	2.96
			0.05	**04:00 ~ 05:00**	0.49	0.49	0.00	0.49	0.49	0.00	0.00	0.00	0.00	0.00	0.00	0.00	0.00	0.00	0.49	0.49	0.00	0.00	2.96
			0.05	**05:00 ~ 06:00**	0.49	0.49	0.00	0.49	0.49	0.00	0.00	0.00	0.00	0.00	0.00	0.00	0.00	0.00	0.49	0.49	0.00	0.00	2.96
			0.05	**06:00 ~ 07:00**	0.99	0.49	0.00	0.49	0.49	0.00	0.49	0.49	0.00	0.00	0.00	0.00	0.00	0.00	0.49	0.49	0.00	0.00	4.44
			0.05	**07:00 ~ 08:00**	1.97	0.99	0.00	0.99	0.49	0.49	0.49	0.49	0.00	0.49	0.00	0.00	0.00	0.00	0.49	0.49	0.00	0.00	7.40
			0.05	**08:00 ~ 09:00**	2.47	1.48	0.00	0.99	0.49	0.49	0.49	0.49	0.00	0.49	0.00	0.00	0.00	0.00	0.49	0.49	0.00	0.00	8.38
			0.05	**09:00 ~ 10:00**	1.97	0.99	0.00	0.99	0.49	0.49	0.49	0.49	0.00	0.49	0.00	0.00	0.00	0.00	0.49	0.49	0.00	0.00	7.40
			0.05	**10:00 ~ 11:00**	1.97	0.99	0.00	0.99	0.49	0.49	0.49	0.49	0.00	0.49	0.00	0.00	0.00	0.00	0.49	0.49	0.00	0.00	7.40
			0.05	**11:00 ~ 12:00**	1.97	0.99	0.00	0.99	0.49	0.49	0.49	0.49	0.00	0.49	0.00	0.00	0.00	0.00	0.49	0.49	0.00	0.00	7.40
			0.05	**12:00 ~ 13:00**	2.96	1.48	0.00	1.48	0.49	0.49	0.49	0.49	0.00	0.49	0.00	0.00	0.00	0.00	0.49	0.49	0.49	0.00	9.86
			0.05	**13:00 ~ 14:00**	2.96	1.48	0.00	1.48	0.49	0.49	0.49	0.49	0.00	0.49	0.00	0.00	0.00	0.00	0.49	0.49	0.49	0.00	9.86
			0.05	**14:00 ~ 15:00**	2.96	1.48	0.00	1.48	0.49	0.49	0.49	0.49	0.00	0.49	0.00	0.00	0.00	0.00	0.49	0.49	0.49	0.00	9.86
			0.05	**15:00 ~ 16:00**	2.96	1.48	0.00	1.48	0.49	0.49	0.49	0.49	0.00	0.49	0.00	0.00	0.00	0.00	0.49	0.49	0.49	0.00	9.86
			0.05	**16:00 ~ 17:00**	2.96	1.48	0.00	1.48	0.49	0.49	0.49	0.49	0.00	0.49	0.00	0.00	0.00	0.00	0.49	0.49	0.49	0.00	9.86
			0.05	**17:00 ~ 18:00**	2.96	1.48	0.00	1.48	0.49	0.49	0.49	0.49	0.00	0.49	0.00	0.00	0.00	0.00	0.49	0.49	0.49	0.00	9.86
			0.05	**18:00 ~ 19:00**	2.96	1.48	0.00	1.48	0.49	0.49	0.49	0.49	0.00	0.49	0.00	0.00	0.00	0.00	0.49	0.49	0.49	0.00	9.86
			0.05	**19:00 ~ 20:00**	2.96	1.48	0.00	1.48	0.49	0.49	0.49	0.49	0.00	0.49	0.00	0.00	0.00	0.00	0.49	0.49	0.49	0.00	9.86
			0.05	**20:00 ~ 21:00**	2.47	1.48	0.00	0.99	0.49	0.49	0.49	0.49	0.00	0.49	0.00	0.00	0.00	0.00	0.49	0.49	0.49	0.00	8.87
			0.05	**21:00 ~ 22:00**	2.47	1.48	0.00	0.99	0.49	0.49	0.49	0.49	0.00	0.49	0.00	0.00	0.00	0.00	0.49	0.49	0.49	0.00	8.87
			0.05	**22:00 ~ 23:00**	2.47	1.48	0.00	0.99	0.49	0.49	0.49	0.49	0.00	0.49	0.00	0.00	0.00	0.00	0.49	0.49	0.49	0.00	8.87
			0.05	**23:00 ~ 00:00**	1.97	0.99	0.00	0.99	0.49	0.49	0.49	0.49	0.00	0.49	0.00	0.00	0.00	0.00	0.49	0.49	0.49	0.00	7.89
				Whole Day Total (veh*km)	48.31	26.13	0.00	24.16	11.83	8.38	9.86	8.87	0.00	8.38	0.00	0.00	0.00	0.00	11.83	11.83	5.92	0.00	175.51
19	Ko Shan Road	SB	0.05	**00:00 ~ 01:00**	3.45	1.48	0.00	0.99	0.49	0.00	0.49	0.00	0.00	0.49	0.00	0.00	0.00	0.00	0.49	0.49	0.00	0.00	8.38
			0.05	**01:00 ~ 02:00**	2.47	0.99	0.00	0.49	0.49	0.00	0.49	0.00	0.00	0.49	0.00	0.00	0.00	0.00	0.49	0.49	0.00	0.00	6.41
			0.05	**02:00 ~ 03:00**	1.48	0.99	0.00	0.49	0.49	0.00	0.00	0.00	0.00	0.00	0.00	0.00	0.00	0.00	0.49	0.49	0.00	0.00	4.44
			0.05	**03:00 ~ 04:00**	1.48	0.49	0.00	0.49	0.49	0.00	0.00	0.00	0.00	0.00	0.00	0.00	0.00	0.00	0.49	0.49	0.00	0.00	3.94
			0.05	**04:00 ~ 05:00**	1.48	0.49	0.00	0.49	0.49	0.00	0.00	0.00	0.00	0.00	0.00	0.00	0.00	0.00	0.49	0.49	0.00	0.00	3.94
			0.05	**05:00 ~ 06:00**	1.97	0.99	0.00	0.49	0.49	0.00	0.00	0.00	0.00	0.00	0.00	0.00	0.00	0.00	0.49	0.49	0.00	0.00	4.93
			0.05	**06:00 ~ 07:00**	3.45	1.48	0.00	0.99	0.49	0.00	0.49	0.49	0.00	0.49	0.00	0.00	0.00	0.00	0.49	0.49	0.00	0.00	8.87
			0.05	**07:00 ~ 08:00**	6.41	2.47	0.00	1.48	0.49	0.49	0.49	0.49	0.00	0.49	0.49	0.00	0.49	0.00	0.49	0.99	0.49	0.00	15.78
			0.05	**08:00 ~ 09:00**	7.89	3.45	0.00	1.48	0.49	0.49	0.49	0.49	0.00	0.49	0.49	0.00	0.49	0.00	0.49	0.99	0.49	0.00	18.24
			0.05	**09:00 ~ 10:00**	6.90	2.96	0.00	1.48	0.49	0.49	0.49	0.49	0.00	0.49	0.49	0.00	0.49	0.00	0.49	0.99	0.49	0.00	16.76
			0.05	**10:00 ~ 11:00**	6.90	2.96	0.00	1.48	0.49	0.49	0.49	0.49	0.00	0.49	0.49	0.00	0.49	0.00	0.49	0.99	0.49	0.00	16.76
			0.05	**11:00 ~ 12:00**	7.40	2.96	0.00	1.48	0.49	0.49	0.49	0.49	0.00	0.49	0.49	0.00	0.49	0.00	0.49	0.99	0.49	0.00	17.26
			0.05	**12:00 ~ 13:00**	6.41	2.96	0.00	1.48	0.49	0.49	0.49	0.49	0.00	0.49	0.49	0.00	0.49	0.00	0.49	0.99	0.49	0.00	16.27
			0.05	**13:00 ~ 14:00**	6.41	2.96	0.00	1.48	0.99	0.49	0.49	0.49	0.00	0.49	0.49	0.00	0.49	0.00	0.49	0.99	0.49	0.00	16.76
			0.05	**14:00 ~ 15:00**	6.90	2.96	0.00	1.97	0.99	0.49	0.49	0.49	0.00	0.49	0.49	0.00	0.49	0.00	0.49	0.99	0.49	0.00	17.75
			0.05	**15:00 ~ 16:00**	6.90	2.96	0.00	1.97	0.99	0.49	0.49	0.49	0.00	0.49	0.49	0.00	0.49	0.00	0.49	0.99	0.49	0.00	17.75
			0.05	**16:00 ~ 17:00**	6.90	2.96	0.00	1.97	0.99	0.49	0.49	0.49	0.00	0.49	0.49	0.00	0.49	0.00	0.49	0.99	0.49	0.00	17.75
			0.05	**17:00 ~ 18:00**	6.90	2.96	0.00	1.97	0.99	0.49	0.49	0.49	0.00	0.49	0.49	0.00	0.49	0.00	0.49	0.99	0.49	0.00	17.75
			0.05	**18:00 ~ 19:00**	7.40	2.96	0.00	1.97	0.99	0.49	0.49	0.49	0.00	0.49	0.49	0.00	0.49	0.00	0.49	0.99	0.49	0.00	18.24
			0.05	**19:00 ~ 20:00**	6.41	2.96	0.00	1.48	0.99	0.49	0.49	0.49	0.00	0.49	0.49	0.00	0.49	0.00	0.49	0.99	0.49	0.00	16.76
			0.05	**20:00 ~ 21:00**	5.42	2.47	0.00	1.48	0.49	0.49	0.49	0.49	0.00	0.49	0.49	0.00	0.49	0.00	0.49	0.99	0.49	0.00	14.79
			0.05	**21:00 ~ 22:00**	5.92	2.47	0.00	1.48	0.49	0.49	0.49	0.49	0.00	0.49	0.49	0.00	0.49	0.00	0.49	0.99	0.49	0.00	15.28
			0.05	**22:00 ~ 23:00**	5.42	2.47	0.00	1.48	0.49	0.49	0.49	0.49	0.00	0.49	0.49	0.00	0.49	0.00	0.49	0.99	0.49	0.00	14.79
			0.05	**23:00 ~ 00:00**	4.44	1.97	0.00	0.99	0.49	0.49	0.49	0.49	0.00	0.49	0.49	0.00	0.49	0.00	0.49	0.49	0.49	0.00	12.33
				Whole Day Total (veh*km)	126.70	54.72	0.00	31.55	15.28	8.38	9.86	8.87	0.00	9.86	8.38	0.00	8.38	0.00	11.83	19.72	8.38	0.00	321.93
20	Anhui Street	WB	0.04	**00:00 ~ 01:00**	1.25	0.83	0.00	0.42	0.42	0.00	0.00	0.00	0.00	0.00	0.00	0.00	0.00	0.00	0.00	0.42	0.00	0.00	3.32
			0.04	**01:00 ~ 02:00**	0.83	0.42	0.00	0.42	0.42	0.00	0.00	0.00	0.00	0.00	0.00	0.00	0.00	0.00	0.00	0.42	0.00	0.00	2.49
			0.04	**02:00 ~ 03:00**	0.83	0.42	0.00	0.42	0.42	0.00	0.00	0.00	0.00	0.00	0.00	0.00	0.00	0.00	0.00	0.42	0.00	0.00	2.49
			0.04	**03:00 ~ 04:00**	0.42	0.42	0.00	0.42	0.00	0.00	0.00	0.00	0.00	0.00	0.00	0.00	0.00	0.00	0.00	0.42	0.00	0.00	1.66
			0.04	**04:00 ~ 05:00**	0.42	0.42	0.00	0.42	0.00	0.00	0.00	0.00	0.00	0.00	0.00	0.00	0.00	0.00	0.00	0.42	0.00	0.00	1.66
			0.04	**05:00 ~ 06:00**	0.83	0.42	0.00	0.42	0.42	0.00	0.00	0.00	0.00	0.00	0.00	0.00	0.00	0.00	0.00	0.42	0.00	0.00	2.49
			0.04	**06:00 ~ 07:00**	1.25	0.83	0.00	0.42	0.42	0.00	0.00	0.00	0.00	0.00	0.00	0.00	0.00	0.00	0.00	0.42	0.00	0.00	3.32
			0.04	**07:00 ~ 08:00**	2.49	1.25	0.00	0.42	0.42	0.00	0.42	0.00	0.00	0.42	0.00	0.00	0.42	0.00	0.00	0.42	0.00	0.00	6.23
			0.04	**08:00 ~ 09:00**	2.91	1.66	0.00	0.42	0.42	0.00	0.42	0.00	0.00	0.42	0.00	0.00	0.42	0.00	0.00	0.42	0.00	0.00	7.06
			0.04	**09:00 ~ 10:00**	2.49	1.25	0.00	0.42	0.42	0.00	0.42	0.00	0.00	0.42	0.00	0.00	0.42	0.00	0.00	0.42	0.00	0.00	6.23
			0.04	**10:00 ~ 11:00**	2.49	1.25	0.00	0.42	0.42	0.00	0.42	0.00	0.00	0.42	0.00	0.00	0.42	0.00	0.00	0.42	0.00	0.00	6.23
			0.04	**11:00 ~ 12:00**	2.49	1.25	0.00	0.42	0.42	0.00	0.42	0.00	0.00	0.42	0.00	0.00	0.42	0.00	0.00	0.42	0.00	0.00	6.23
			0.04	**12:00 ~ 13:00**	2.49	1.25	0.00	0.83	0.42	0.42	0.42	0.00	0.00	0.42	0.00	0.00	0.00	0.00	0.00	0.42	0.00	0.00	6.64
			0.04	**13:00 ~ 14:00**	2.49	1.25	0.00	0.83	0.42	0.42	0.42	0.00	0.00	0.42	0.00	0.00	0.00	0.00	0.00	0.42	0.00	0.00	6.64
			0.04	**14:00 ~ 15:00**	2.49	1.25	0.00	0.83	0.42	0.42	0.42	0.00	0.00	0.42	0.00	0.00	0.00	0.00	0.00	0.42	0.00	0.00	6.64
			0.04	**15:00 ~ 16:00**	2.49	1.25	0.00	0.83	0.42	0.42	0.42	0.00	0.00	0.42	0.00	0.00	0.00	0.00	0.00	0.42	0.00	0.00	6.64
			0.04	**16:00 ~ 17:00**	2.49	1.25	0.00	0.83	0.42	0.42	0.42	0.00	0.00	0.42	0.00	0.00	0.00	0.00	0.00	0.42	0.00	0.00	6.64
			0.04	**17:00 ~ 18:00**	2.49	1.25	0.00	0.83	0.42	0.42	0.42	0.00	0.00	0.42	0.00	0.00	0.00	0.00	0.00	0.42	0.00	0.00	6.64
			0.04	**18:00 ~ 19:00**	2.49	1.25	0.00	0.83	0.42	0.42	0.42	0.00	0.00	0.42	0.00	0.00	0.00	0.00	0.00	0.42	0.00	0.00	6.64
			0.04	**19:00 ~ 20:00**	2.49	1.25	0.00	0.83	0.42	0.42	0.42	0.00	0.00	0.42	0.00	0.00	0.00	0.00	0.00	0.42	0.00	0.00	6.64
			0.04	**20:00 ~ 21:00**	2.08	1.25	0.00	0.83	0.42	0.42	0.42	0.00	0.00	0.42	0.00	0.00	0.00	0.00	0.00	0.42	0.00	0.00	6.23
			0.04	**21:00 ~ 22:00**	2.08	1.25	0.00	0.83	0.42	0.42	0.42	0.00	0.00	0.42	0.00	0.00	0.00	0.00	0.00	0.42	0.00	0.00	6.23
			0.04	**22:00 ~ 23:00**	2.08	1.25	0.00	0.83	0.42	0.42	0.42	0.00	0.00	0.42	0.00	0.00	0.00	0.00	0.00	0.42	0.00	0.00	6.23
			0.04	**23:00 ~ 00:00**	1.66	0.83	0.00	0.42	0.42	0.42	0.42	0.00	0.00	0.42	0.00	0.00	0.00	0.00	0.00	0.42	0.00	0.00	4.98
				Whole Day Total (veh*km)	46.48	24.90	0.00	14.53	9.13	4.98	7.06	0.00	0.00	7.06	0.00	0.00	2.08	0.00	0.00	9.96	0.00	0.00	126.16

Road No.	Road Name	Bound	Road Length (km)	Hour	PC	TAXI	LGV3	LGV4	LGV6	HGV7	HGV8	PLB	PV4	PV5	NFB6	NFB7	NFB8	FBSD	FBDD	MC	HGV9	NFB9	Total
21	Ko Shan Road	NB	0.04	**00:00 ~ 01:00**	1.61	0.80	0.00	0.40	0.40	0.00	0.40	0.00	0.00	0.40	0.00	0.00	0.00	0.00	0.40	0.40	0.00	0.00	4.82
			0.04	**01:00 ~ 02:00**	1.21	0.80	0.00	0.40	0.40	0.00	0.40	0.00	0.00	0.40	0.00	0.00	0.00	0.00	0.40	0.40	0.00	0.00	4.42
			0.04	**02:00 ~ 03:00**	0.80	0.40	0.00	0.40	0.40	0.00	0.00	0.00	0.00	0.00	0.00	0.00	0.00	0.00	0.40	0.40	0.00	0.00	2.81
			0.04	**03:00 ~ 04:00**	0.80	0.40	0.00	0.40	0.40	0.00	0.00	0.00	0.00	0.00	0.00	0.00	0.00	0.00	0.40	0.40	0.00	0.00	2.81
			0.04	**04:00 ~ 05:00**	0.80	0.40	0.00	0.40	0.40	0.00	0.00	0.00	0.00	0.00	0.00	0.00	0.00	0.00	0.40	0.40	0.00	0.00	2.81
			0.04	**05:00 ~ 06:00**	0.80	0.40	0.00	0.40	0.40	0.00	0.00	0.00	0.00	0.00	0.00	0.00	0.00	0.00	0.40	0.40	0.00	0.00	2.81
			0.04	**06:00 ~ 07:00**	2.01	1.21	0.00	0.40	0.40	0.00	0.40	0.40	0.00	0.40	0.00	0.00	0.00	0.00	0.40	0.40	0.00	0.00	6.03
			0.04	**07:00 ~ 08:00**	3.62	2.01	0.00	0.80	0.40	0.40	0.40	0.40	0.00	0.40	0.40	0.00	0.40	0.00	0.40	0.40	0.40	0.00	10.45
			0.04	**08:00 ~ 09:00**	4.42	2.41	0.00	0.80	0.40	0.40	0.40	0.40	0.00	0.40	0.40	0.00	0.40	0.00	0.40	0.80	0.40	0.00	12.06
			0.04	**09:00 ~ 10:00**	3.62	2.01	0.00	0.80	0.40	0.40	0.40	0.40	0.00	0.40	0.40	0.00	0.40	0.00	0.40	0.40	0.40	0.00	10.45
			0.04	**10:00 ~ 11:00**	3.62	2.01	0.00	0.80	0.40	0.40	0.40	0.40	0.00	0.40	0.40	0.00	0.40	0.00	0.40	0.40	0.40	0.00	10.45
			0.04	**11:00 ~ 12:00**	4.02	2.01	0.00	0.80	0.40	0.40	0.40	0.40	0.00	0.40	0.40	0.00	0.40	0.00	0.40	0.40	0.40	0.00	10.85
			0.04	**12:00 ~ 13:00**	2.81	1.61	0.00	1.21	0.40	0.40	0.40	0.40	0.00	0.40	0.00	0.00	0.40	0.00	0.40	0.40	0.40	0.00	9.25
			0.04	**13:00 ~ 14:00**	2.81	1.61	0.00	1.21	0.40	0.40	0.40	0.40	0.00	0.40	0.00	0.00	0.40	0.00	0.40	0.40	0.40	0.00	9.25
			0.04	**14:00 ~ 15:00**	2.81	1.61	0.00	1.21	0.40	0.40	0.40	0.40	0.00	0.40	0.00	0.00	0.40	0.00	0.40	0.40	0.40	0.00	9.25
			0.04	**15:00 ~ 16:00**	2.81	1.61	0.00	1.21	0.40	0.40	0.40	0.40	0.00	0.40	0.00	0.00	0.40	0.00	0.40	0.40	0.40	0.00	9.25
			0.04	**16:00 ~ 17:00**	2.81	1.61	0.00	1.21	0.40	0.40	0.40	0.40	0.00	0.40	0.00	0.00	0.40	0.00	0.40	0.40	0.40	0.00	9.25
			0.04	**17:00 ~ 18:00**	2.81	1.61	0.00	1.21	0.40	0.40	0.40	0.40	0.00	0.40	0.00	0.00	0.40	0.00	0.40	0.40	0.40	0.00	9.25
			0.04	**18:00 ~ 19:00**	3.22	1.61	0.00	1.21	0.40	0.40	0.40	0.40	0.00	0.40	0.00	0.00	0.40	0.00	0.40	0.40	0.40	0.00	9.65
			0.04	**19:00 ~ 20:00**	2.81	1.61	0.00	1.21	0.40	0.40	0.40	0.40	0.00	0.40	0.00	0.00	0.40	0.00	0.40	0.40	0.40	0.00	9.25
			0.04	**20:00 ~ 21:00**	2.41	1.21	0.00	0.80	0.40	0.40	0.40	0.40	0.00	0.40	0.00	0.00	0.40	0.00	0.40	0.40	0.40	0.00	8.04
			0.04	**21:00 ~ 22:00**	2.41	1.21	0.00	1.21	0.40	0.40	0.40	0.40	0.00	0.40	0.00	0.00	0.40	0.00	0.40	0.40	0.40	0.00	8.44
			0.04	**22:00 ~ 23:00**	2.41	1.21	0.00	0.80	0.40	0.40	0.40	0.40	0.00	0.40	0.00	0.00	0.40	0.00	0.40	0.40	0.40	0.00	8.04
			0.04	**23:00 ~ 00:00**	2.01	1.21	0.00	0.80	0.40	0.40	0.40	0.40	0.00	0.40	0.00	0.00	0.40	0.00	0.40	0.40	0.40	0.00	7.64
				Whole Day Total (veh*km)	59.50	32.56	0.00	20.10	9.65	6.83	8.04	7.24	0.00	8.04	2.01	0.00	6.83	0.00	9.65	10.05	6.83	0.00	187.33

22	Ko Shan Road	SB	0.04	**00:00 ~ 01:00**	2.01	0.80	0.00	0.40	0.40	0.00	0.40	0.00	0.00	0.00	0.00	0.00	0.00	0.00	0.40	0.40	0.00	0.00	4.82
			0.04	**01:00 ~ 02:00**	1.61	0.80	0.00	0.40	0.40	0.00	0.40	0.00	0.00	0.00	0.00	0.00	0.00	0.00	0.40	0.40	0.00	0.00	4.42
			0.04	**02:00 ~ 03:00**	1.21	0.40	0.00	0.40	0.40	0.00	0.00	0.00	0.00	0.00	0.00	0.00	0.00	0.00	0.40	0.40	0.00	0.00	3.22
			0.04	**03:00 ~ 04:00**	0.80	0.40	0.00	0.40	0.40	0.00	0.00	0.00	0.00	0.00	0.00	0.00	0.00	0.00	0.40	0.40	0.00	0.00	2.81
			0.04	**04:00 ~ 05:00**	0.80	0.40	0.00	0.40	0.40	0.00	0.00	0.00	0.00	0.00	0.00	0.00	0.00	0.00	0.40	0.40	0.00	0.00	2.81
			0.04	**05:00 ~ 06:00**	1.21	0.40	0.00	0.40	0.40	0.00	0.00	0.00	0.00	0.00	0.00	0.00	0.00	0.00	0.40	0.40	0.00	0.00	3.22
			0.04	**06:00 ~ 07:00**	2.01	0.80	0.00	0.40	0.40	0.00	0.40	0.40	0.00	0.00	0.00	0.00	0.00	0.00	0.40	0.40	0.00	0.00	5.23
			0.04	**07:00 ~ 08:00**	4.02	1.61	0.00	0.80	0.40	0.40	0.40	0.40	0.00	0.40	0.00	0.00	0.40	0.00	0.40	0.40	0.00	0.00	9.65
			0.04	**08:00 ~ 09:00**	4.82	2.01	0.00	1.21	0.40	0.40	0.40	0.40	0.00	0.40	0.00	0.00	0.40	0.00	0.40	0.80	0.00	0.00	11.66
			0.04	**09:00 ~ 10:00**	4.42	1.61	0.00	0.80	0.40	0.40	0.40	0.40	0.00	0.40	0.00	0.00	0.40	0.00	0.40	0.80	0.00	0.00	10.45
			0.04	**10:00 ~ 11:00**	4.02	1.61	0.00	0.80	0.40	0.40	0.40	0.40	0.00	0.40	0.00	0.00	0.40	0.00	0.40	0.40	0.00	0.00	9.65
			0.04	**11:00 ~ 12:00**	4.42	1.61	0.00	0.80	0.40	0.40	0.40	0.40	0.00	0.40	0.00	0.00	0.40	0.00	0.40	0.80	0.00	0.00	10.45
			0.04	**12:00 ~ 13:00**	3.22	1.21	0.00	0.80	0.40	0.40	0.40	0.40	0.00	0.40	0.00	0.00	0.00	0.00	0.40	0.40	0.00	0.00	8.04
			0.04	**13:00 ~ 14:00**	3.22	1.21	0.00	0.80	0.40	0.40	0.40	0.40	0.00	0.40	0.00	0.00	0.00	0.00	0.40	0.40	0.00	0.00	8.04
			0.04	**14:00 ~ 15:00**	3.22	1.21	0.00	0.80	0.40	0.40	0.40	0.40	0.00	0.40	0.00	0.00	0.00	0.00	0.40	0.40	0.00	0.00	8.04
			0.04	**15:00 ~ 16:00**	3.22	1.21	0.00	0.80	0.40	0.40	0.40	0.40	0.00	0.40	0.00	0.00	0.00	0.00	0.40	0.40	0.00	0.00	8.04
			0.04	**16:00 ~ 17:00**	3.22	1.21	0.00	0.80	0.40	0.40	0.40	0.40	0.00	0.40	0.00	0.00	0.00	0.00	0.40	0.40	0.00	0.00	8.04
			0.04	**17:00 ~ 18:00**	3.22	1.21	0.00	0.80	0.40	0.40	0.40	0.40	0.00	0.40	0.00	0.00	0.00	0.00	0.40	0.40	0.00	0.00	8.04
			0.04	**18:00 ~ 19:00**	3.62	1.21	0.00	0.80	0.40	0.40	0.40	0.40	0.00	0.40	0.00	0.00	0.00	0.00	0.40	0.40	0.00	0.00	8.44
			0.04	**19:00 ~ 20:00**	3.22	1.21	0.00	0.80	0.40	0.40	0.40	0.40	0.00	0.40	0.00	0.00	0.00	0.00	0.40	0.40	0.00	0.00	8.04
			0.04	**20:00 ~ 21:00**	2.81	1.21	0.00	0.80	0.40	0.40	0.40	0.40	0.00	0.40	0.00	0.00	0.00	0.00	0.40	0.40	0.00	0.00	7.64
			0.04	**21:00 ~ 22:00**	2.81	1.21	0.00	0.80	0.40	0.40	0.40	0.40	0.00	0.40	0.00	0.00	0.00	0.00	0.40	0.40	0.00	0.00	7.64
			0.04	**22:00 ~ 23:00**	2.81	1.21	0.00	0.80	0.40	0.40	0.40	0.40	0.00	0.40	0.00	0.00	0.00	0.00	0.40	0.40	0.00	0.00	7.24
			0.04	**23:00 ~ 00:00**	2.01	0.80	0.00	0.40	0.40	0.40	0.40	0.40	0.00	0.40	0.00	0.00	0.00	0.00	0.40	0.40	0.00	0.00	6.03
				Whole Day Total (veh*km)	67.94	26.13	0.00	16.48	9.65	6.83	8.04	7.24	0.00	6.83	0.00	0.00	2.01	0.00	9.65	10.85	0.00	0.00	171.65

23	Chi Kiang Street	WB	0.04	**00:00 ~ 01:00**	1.12	0.37	0.00	0.37	0.37	0.00	0.00	0.00	0.00	0.00	0.00	0.00	0.00	0.00	0.37	0.37	0.00	0.00	2.98
			0.04	**01:00 ~ 02:00**	0.74	0.37	0.00	0.37	0.37	0.00	0.00	0.00	0.00	0.00	0.00	0.00	0.00	0.00	0.37	0.37	0.00	0.00	2.60
			0.04	**02:00 ~ 03:00**	0.74	0.37	0.00	0.37	0.37	0.00	0.00	0.00	0.00	0.00	0.00	0.00	0.00	0.00	0.37	0.37	0.00	0.00	2.60
			0.04	**03:00 ~ 04:00**	0.74	0.37	0.00	0.37	0.37	0.00	0.00	0.00	0.00	0.00	0.00	0.00	0.00	0.00	0.37	0.37	0.00	0.00	2.60
			0.04	**04:00 ~ 05:00**	0.74	0.37	0.00	0.37	0.37	0.00	0.00	0.00	0.00	0.00	0.00	0.00	0.00	0.00	0.37	0.37	0.00	0.00	2.60
			0.04	**05:00 ~ 06:00**	0.74	0.37	0.00	0.37	0.37	0.00	0.00	0.00	0.00	0.00	0.00	0.00	0.00	0.00	0.37	0.37	0.00	0.00	2.60
			0.04	**06:00 ~ 07:00**	1.12	0.37	0.00	0.37	0.37	0.00	0.00	0.37	0.00	0.00	0.00	0.00	0.00	0.00	0.37	0.37	0.00	0.00	3.35
			0.04	**07:00 ~ 08:00**	2.23	0.37	0.00	0.37	0.37	0.00	0.00	0.37	0.00	0.00	0.00	0.00	0.00	0.00	0.37	0.37	0.00	0.00	4.46
			0.04	**08:00 ~ 09:00**	2.98	0.37	0.00	0.74	0.37	0.00	0.00	0.37	0.00	0.00	0.00	0.00	0.00	0.00	0.37	0.37	0.00	0.00	5.58
			0.04	**09:00 ~ 10:00**	2.60	0.37	0.00	0.74	0.37	0.00	0.00	0.37	0.00	0.00	0.00	0.00	0.00	0.00	0.37	0.37	0.00	0.00	5.21
			0.04	**10:00 ~ 11:00**	2.60	0.37	0.00	0.74	0.37	0.00	0.00	0.37	0.00	0.00	0.00	0.00	0.00	0.00	0.37	0.37	0.00	0.00	5.21
			0.04	**11:00 ~ 12:00**	2.60	0.37	0.00	0.74	0.37	0.00	0.00	0.37	0.00	0.00	0.00	0.00	0.00	0.00	0.37	0.37	0.00	0.00	5.21
			0.04	**12:00 ~ 13:00**	2.98	0.74	0.00	0.37	0.37	0.00	0.00	0.37	0.00	0.00	0.00	0.00	0.00	0.00	0.37	0.37	0.00	0.00	5.58
			0.04	**13:00 ~ 14:00**	2.98	0.74	0.00	0.74	0.37	0.00	0.00	0.37	0.00	0.00	0.00	0.00	0.00	0.00	0.37	0.37	0.00	0.00	5.95
			0.04	**14:00 ~ 15:00**	2.98	0.74	0.00	0.74	0.37	0.00	0.00	0.37	0.00	0.00	0.00	0.00	0.00	0.00	0.37	0.37	0.00	0.00	5.95
			0.04	**15:00 ~ 16:00**	3.35	0.74	0.00	0.74	0.37	0.00	0.00	0.37	0.00	0.00	0.00	0.00	0.00	0.00	0.37	0.37	0.00	0.00	6.32
			0.04	**16:00 ~ 17:00**	3.35	0.74	0.00	0.74	0.37	0.00	0.00	0.37	0.00	0.00	0.00	0.00	0.00	0.00	0.37	0.37	0.00	0.00	6.32
			0.04	**17:00 ~ 18:00**	3.35	0.74	0.00	0.74	0.37	0.00	0.00	0.37	0.00	0.00	0.00	0.00	0.00	0.00	0.37	0.37	0.00	0.00	6.32
			0.04	**18:00 ~ 19:00**	3.35	0.74	0.00	0.74	0.37	0.00	0.00	0.37	0.00	0.00	0.00	0.00	0.00	0.00	0.37	0.37	0.00	0.00	6.32
			0.04	**19:00 ~ 20:00**	2.98	0.74	0.00	0.74	0.37	0.00	0.00	0.37	0.00	0.00	0.00	0.00	0.00	0.00	0.37	0.37	0.00	0.00	5.95
			0.04	**20:00 ~ 21:00**	2.60	0.74	0.00	0.37	0.37	0.00	0.00	0.37	0.00	0.00	0.00	0.00	0.00	0.00	0.37	0.37	0.00	0.00	5.21
			0.04	**21:00 ~ 22:00**	2.60	0.74	0.00	0.37	0.37	0.00	0.00	0.37	0.00	0.00	0.00	0.00	0.00	0.00	0.37	0.37	0.00	0.00	5.21
			0.04	**22:00 ~ 23:00**	2.60	0.74	0.00	0.37	0.37	0.00	0.00	0.37	0.00	0.00	0.00	0.00	0.00	0.00	0.37	0.37	0.00	0.00	5.21
			0.04	**23:00 ~ 00:00**	2.23	0.37	0.00	0.37	0.37	0.00	0.00	0.37	0.00	0.00	0.00	0.00	0.00	0.00	0.37	0.37	0.00	0.00	4.46
				Whole Day Total (veh*km)	54.31	13.02	0.00	13.02	8.93	0.00	0.00	6.70	0.00	0.00	0.00	0.00	0.00	0.00	8.93	8.93	0.00	0.00	113.83

24	Chi Kiang Street	EB	0.04	**00:00 ~ 01:00**	2.05	0.82	0.00	0.41	0.41	0.00	0.41	0.00	0.00	0.00	0.00	0.00	0.00	0.00	0.41	0.41	0.00	0.00	4.91
			0.04	**01:00 ~ 02:00**	1.23	0.82	0.00	0.41	0.41	0.00	0.41	0.00	0.00	0.00	0.00	0.00	0.00	0.00	0.41	0.41	0.00	0.00	4.09
			0.04	**02:00 ~ 03:00**	1.23	0.41	0.00	0.41	0.41	0.00	0.00	0.00	0.00	0.00	0.00	0.00	0.00	0.00	0.41	0.41	0.00	0.00	3.27
			0.04	**03:00 ~ 04:00**	0.82	0.41	0.00	0.41	0.41	0.00	0.00	0.00	0.00	0.00	0.00	0.00	0.00	0.00	0.41	0.41	0.00	0.00	2.86
			0.04	**04:00 ~ 05:00**	0.82	0.41	0.00	0.41	0.41	0.00	0.00	0.00	0.00	0.00	0.00	0.00	0.00	0.00	0.41	0.41	0.00	0.00	2.86
			0.04	**05:00 ~ 06:00**	1.23	0.41	0.00	0.41	0.41	0.00	0.00	0.00	0.00	0.00	0.00	0.00	0.00	0.00	0.41	0.41	0.00	0.00	3.27
			0.04	**06:00 ~ 07:00**	2.05	0.82	0.00	0.41	0.41	0.00	0.41	0.41	0.00	0.00	0.00	0.00	0.00	0.00	0.41	0.41	0.00	0.00	5.32
			0.04	**07:00 ~ 08:00**	4.09	1.64	0.00	0.82	0.41	0.41	0.41	0.41	0.00	0.41	0.00	0.00	0.41	0.00	0.41	0.41	0.00	0.00	9.82
			0.04	**08:00 ~ 09:00**	4.91	2.05	0.00	1.23	0.41	0.41	0.41	0.41	0.00	0.41	0.00	0.00	0.41	0.00	0.41	0.82	0.00	0.00	11.86
			0.04	**09:00 ~ 10:00**	4.50	1.64	0.00	0.82	0.41	0.41	0.41	0.41	0.00	0.41	0.00	0.00	0.41	0.00	0.41	0.82	0.00	0.00	10.63
			0.04	**10:00 ~ 11:00**	4.09	1.64	0.00	0.82	0.41	0.41	0.41	0.41	0.00	0.41	0.00	0.00	0.41	0.00	0.41	0.41	0.00	0.00	9.82
			0.04	**11:00 ~ 12:00**	4.50	1.64	0.00	0.82	0.41	0.41	0.41	0.41	0.00	0.41	0.00	0.00	0.41	0.00	0.41	0.82	0.00	0.00	10.63
			0.04	**12:00 ~ 13:00**	3.27	1.23	0.00	0.82	0.41	0.41	0.41	0.41	0.00	0.41	0.00	0.00	0.00	0.00	0.41	0.41	0.00	0.00	8.18
			0.04	**13:00 ~ 14:00**	3.27	1.23	0.00	0.82	0.41	0.41	0.41	0.41	0.00	0.41	0.00	0.00	0.00	0.00	0.41	0.41	0.00	0.00	8.18
			0.04	**14:00 ~ 15:00**	3.27	1.23	0.00	0.82	0.41	0.41	0.41	0.41	0.00	0.41	0.00	0.00	0.00	0.00	0.41	0.41	0.00	0.00	8.18
			0.04	**15:00 ~ 16:00**	3.27	1.23	0.00	0.82	0.41	0.41	0.41	0.41	0.00	0.41	0.00	0.00	0.00	0.00	0.41	0.41	0.00	0.00	8.18
			0.04	**16:00 ~ 17:00**	3.27	1.23	0.00	0.82	0.41	0.41	0.41	0.41	0.00	0.41	0.00	0.00	0.00	0.00	0.41	0.41	0.00	0.00	8.18
			0.04	**17:00 ~ 18:00**	3.27	1.23	0.00	0.82	0.41	0.41	0.41	0.41	0.00	0.41	0.00	0.00	0.00	0.00	0.41	0.41	0.00	0.00	8.18
			0.04	**18:00 ~ 19:00**	3.68	1.23	0.00	0.82	0.41	0.41	0.41	0.41	0.00	0.41	0.00	0.00	0.00	0.00	0.41	0.41	0.00	0.00	8.59
			0.04	**19:00 ~ 20:00**	3.27	1.23	0.00	0.82	0.41	0.41	0.41	0.41	0.00	0.41	0.00	0.00	0.00	0.00	0.41	0.41	0.00	0.00	8.18
			0.04	**20:00 ~ 21:00**	2.86	1.23	0.00	0.82	0.41	0.41	0.41	0.41	0.00	0.41	0.00	0.00	0.00	0.00	0.41	0.41	0.00	0.00	7.77
			0.04	**21:00 ~ 22:00**	2.86	1.23	0.00	0.82	0.41	0.41	0.41	0.41	0.00	0.41	0.00	0.00	0.00	0.00	0.41	0.41	0.00	0.00	7.77
			0.04	**22:00 ~ 23:00**	2.86	0.82	0.00	0.82	0.41	0.41	0.41	0.41	0.00	0.41	0.00	0.00	0.00	0.00	0.41	0.41	0.00	0.00	7.36
			0.04	**23:00 ~ 00:00**	2.05	0.82	0.00	0.41	0.41	0.41	0.41	0.41	0.00	0.41	0.00	0.00	0.00	0.00	0.41	0.41	0.00	0.00	6.14
				Whole Day Total (veh*km)	68.71	26.59	0.00	16.77	9.82	6.95	8.18	7.36	0.00	6.95	0.00	0.00	2.05	0.00	9.82	11.04	0.00	0.00	174.23

Road No.	Road Name	Bound	Road Length (km)	Hour	PC	TAXI	LGV3	LGV4	LGV6	HGV7	HGV8	PLB	PV4	PV5	NFB6	NFB7	NFB8	FBSD	FBDD	MC	HGV9	NFB9	Total
25	Chi Kiang Street	WB	0.04	**00:00 ~ 01:00**	2.86	1.23	0.00	0.82	0.41	0.00	0.41	0.00	0.00	0.41	0.00	0.00	0.00	0.00	0.41	0.41	0.00	0.00	6.95
			0.04	**01:00 ~ 02:00**	2.05	0.82	0.00	0.41	0.41	0.00	0.41	0.00	0.00	0.41	0.00	0.00	0.00	0.00	0.41	0.41	0.00	0.00	5.32
			0.04	**02:00 ~ 03:00**	1.64	0.41	0.00	0.41	0.41	0.00	0.00	0.00	0.00	0.00	0.00	0.00	0.00	0.00	0.41	0.41	0.00	0.00	3.68
			0.04	**03:00 ~ 04:00**	1.23	0.41	0.00	0.41	0.41	0.00	0.00	0.00	0.00	0.00	0.00	0.00	0.00	0.00	0.41	0.41	0.00	0.00	3.27
			0.04	**04:00 ~ 05:00**	1.23	0.41	0.00	0.41	0.41	0.00	0.00	0.00	0.00	0.00	0.00	0.00	0.00	0.00	0.41	0.41	0.00	0.00	3.27
			0.04	**05:00 ~ 06:00**	1.64	0.82	0.00	0.41	0.41	0.00	0.00	0.00	0.00	0.00	0.00	0.00	0.00	0.00	0.41	0.41	0.00	0.00	4.09
			0.04	**06:00 ~ 07:00**	2.86	1.23	0.00	0.82	0.41	0.00	0.41	0.00	0.00	0.41	0.00	0.00	0.00	0.00	0.41	0.41	0.00	0.00	7.36
			0.04	**07:00 ~ 08:00**	5.73	2.05	0.00	1.23	0.41	0.41	0.41	0.41	0.00	0.41	0.41	0.00	0.41	0.00	0.82	0.82	0.41	0.00	13.91
			0.04	**08:00 ~ 09:00**	7.36	2.45	0.00	1.64	0.82	0.41	0.41	0.41	0.00	0.41	0.41	0.00	0.41	0.00	0.82	0.82	0.41	0.00	16.77
			0.04	**09:00 ~ 10:00**	6.54	2.05	0.00	1.23	0.82	0.41	0.41	0.41	0.00	0.41	0.41	0.00	0.41	0.00	0.41	0.82	0.41	0.00	14.72
			0.04	**10:00 ~ 11:00**	6.14	2.05	0.00	1.23	0.41	0.41	0.41	0.41	0.00	0.41	0.41	0.00	0.41	0.00	0.41	0.82	0.41	0.00	13.91
			0.04	**11:00 ~ 12:00**	6.54	2.05	0.00	1.23	0.82	0.41	0.41	0.41	0.00	0.41	0.41	0.00	0.41	0.00	0.41	0.82	0.41	0.00	14.72
			0.04	**12:00 ~ 13:00**	6.14	2.05	0.00	1.64	0.82	0.41	0.41	0.41	0.00	0.41	0.41	0.00	0.41	0.00	0.41	0.82	0.41	0.00	14.72
			0.04	**13:00 ~ 14:00**	6.14	2.05	0.00	1.64	0.82	0.41	0.41	0.41	0.00	0.41	0.41	0.00	0.41	0.00	0.41	0.82	0.41	0.00	14.72
			0.04	**14:00 ~ 15:00**	6.14	2.05	0.00	1.64	0.82	0.41	0.41	0.41	0.00	0.41	0.41	0.00	0.41	0.00	0.41	0.82	0.41	0.00	14.72
			0.04	**15:00 ~ 16:00**	6.14	2.05	0.00	1.64	0.82	0.41	0.41	0.41	0.00	0.41	0.41	0.00	0.41	0.00	0.41	0.82	0.41	0.00	14.72
			0.04	**16:00 ~ 17:00**	6.54	2.05	0.00	1.64	0.82	0.41	0.41	0.41	0.00	0.41	0.41	0.00	0.41	0.00	0.41	0.82	0.41	0.00	15.13
			0.04	**17:00 ~ 18:00**	6.54	2.05	0.00	1.64	0.82	0.41	0.41	0.41	0.00	0.41	0.41	0.00	0.41	0.00	0.41	0.82	0.41	0.00	15.13
			0.04	**18:00 ~ 19:00**	6.95	2.45	0.00	1.64	0.82	0.41	0.41	0.41	0.00	0.41	0.41	0.00	0.41	0.00	0.41	0.82	0.41	0.00	15.95
			0.04	**19:00 ~ 20:00**	6.14	2.05	0.00	1.64	0.82	0.41	0.41	0.41	0.00	0.41	0.41	0.00	0.41	0.00	0.41	0.82	0.41	0.00	14.72
			0.04	**20:00 ~ 21:00**	4.91	1.64	0.00	1.23	0.41	0.41	0.41	0.41	0.00	0.41	0.41	0.00	0.41	0.00	0.41	0.82	0.41	0.00	12.27
			0.04	**21:00 ~ 22:00**	5.32	1.64	0.00	1.23	0.41	0.41	0.41	0.41	0.00	0.41	0.41	0.00	0.41	0.00	0.41	0.82	0.41	0.00	12.68
			0.04	**22:00 ~ 23:00**	4.91	1.64	0.00	1.23	0.41	0.41	0.41	0.41	0.00	0.41	0.41	0.00	0.41	0.00	0.41	0.82	0.41	0.00	12.27
			0.04	**23:00 ~ 00:00**	4.09	1.23	0.00	1.23	0.41	0.41	0.41	0.41	0.00	0.41	0.41	0.00	0.41	0.00	0.41	0.41	0.41	0.00	10.63
				Whole Day Total (veh*km)	115.75	38.86	0.00	28.22	14.32	6.95	8.18	7.36	0.00	8.18	6.95	0.00	6.95	0.00	10.63	16.36	6.95	0.00	275.67
26	Kau Pui Lung Road	NB	0.27	**00:00 ~ 01:00**	31.94	7.99	0.00	5.32	2.66	0.00	2.66	0.00	0.00	2.66	0.00	0.00	0.00	0.00	2.66	5.32	0.00	0.00	61.23
			0.27	**01:00 ~ 02:00**	21.30	5.32	0.00	5.32	2.66	0.00	2.66	0.00	0.00	2.66	0.00	0.00	0.00	0.00	2.66	2.66	0.00	0.00	45.25
			0.27	**02:00 ~ 03:00**	15.97	5.32	0.00	2.66	2.66	0.00	0.00	0.00	0.00	0.00	0.00	0.00	0.00	0.00	2.66	2.66	0.00	0.00	31.94
			0.27	**03:00 ~ 04:00**	13.31	2.66	0.00	2.66	2.66	0.00	0.00	0.00	0.00	0.00	0.00	0.00	0.00	0.00	2.66	2.66	0.00	0.00	26.62
			0.27	**04:00 ~ 05:00**	13.31	2.66	0.00	2.66	2.66	0.00	0.00	0.00	0.00	0.00	0.00	0.00	0.00	0.00	2.66	2.66	0.00	0.00	26.62
			0.27	**05:00 ~ 06:00**	15.97	5.32	0.00	2.66	2.66	0.00	0.00	0.00	0.00	0.00	0.00	0.00	0.00	0.00	2.66	2.66	0.00	0.00	31.94
			0.27	**06:00 ~ 07:00**	31.94	7.99	0.00	5.32	2.66	0.00	2.66	2.66	0.00	2.66	0.00	0.00	0.00	0.00	2.66	5.32	0.00	0.00	63.89
			0.27	**07:00 ~ 08:00**	63.89	13.31	2.66	10.65	5.32	2.66	2.66	2.66	0.00	2.66	2.66	0.00	2.66	0.00	2.66	7.99	2.66	0.00	125.11
			0.27	**08:00 ~ 09:00**	79.86	15.97	2.66	13.31	5.32	2.66	2.66	2.66	0.00	2.66	2.66	0.00	2.66	0.00	2.66	7.99	2.66	0.00	146.41
			0.27	**09:00 ~ 10:00**	69.21	15.97	2.66	13.31	5.32	2.66	2.66	2.66	0.00	2.66	2.66	0.00	2.66	0.00	2.66	7.99	2.66	0.00	135.76
			0.27	**10:00 ~ 11:00**	66.55	15.97	2.66	13.31	5.32	2.66	2.66	2.66	0.00	2.66	2.66	0.00	2.66	0.00	2.66	7.99	2.66	0.00	133.10
			0.27	**11:00 ~ 12:00**	71.87	15.97	2.66	13.31	5.32	2.66	2.66	2.66	0.00	2.66	2.66	0.00	2.66	0.00	2.66	7.99	2.66	0.00	138.42
			0.27	**12:00 ~ 13:00**	61.23	13.31	0.00	13.31	5.32	2.66	2.66	2.66	0.00	2.66	2.66	0.00	2.66	0.00	2.66	7.99	2.66	0.00	122.45
			0.27	**13:00 ~ 14:00**	61.23	13.31	0.00	13.31	5.32	2.66	2.66	2.66	0.00	2.66	2.66	0.00	2.66	0.00	2.66	7.99	2.66	0.00	122.45
			0.27	**14:00 ~ 15:00**	63.89	13.31	0.00	13.31	5.32	2.66	2.66	2.66	0.00	2.66	2.66	0.00	2.66	0.00	2.66	7.99	2.66	0.00	125.11
			0.27	**15:00 ~ 16:00**	63.89	13.31	0.00	13.31	5.32	2.66	2.66	2.66	0.00	2.66	2.66	0.00	2.66	0.00	2.66	7.99	2.66	0.00	125.11
			0.27	**16:00 ~ 17:00**	66.55	15.97	0.00	13.31	5.32	2.66	2.66	2.66	0.00	2.66	2.66	0.00	2.66	0.00	2.66	7.99	2.66	0.00	130.44
			0.27	**17:00 ~ 18:00**	66.55	15.97	0.00	13.31	5.32	2.66	2.66	2.66	0.00	2.66	2.66	0.00	2.66	0.00	2.66	7.99	2.66	0.00	130.44
			0.27	**18:00 ~ 19:00**	69.21	15.97	0.00	13.31	5.32	2.66	2.66	2.66	0.00	2.66	2.66	0.00	2.66	0.00	2.66	7.99	2.66	0.00	133.10
			0.27	**19:00 ~ 20:00**	61.23	13.31	0.00	13.31	5.32	2.66	2.66	2.66	0.00	2.66	2.66	0.00	2.66	0.00	2.66	7.99	2.66	0.00	122.45
			0.27	**20:00 ~ 21:00**	53.24	13.31	0.00	10.65	5.32	2.66	2.66	2.66	0.00	2.66	2.66	0.00	2.66	0.00	2.66	5.32	2.66	0.00	109.14
			0.27	**21:00 ~ 22:00**	53.24	13.31	0.00	10.65	5.32	2.66	2.66	2.66	0.00	2.66	2.66	0.00	2.66	0.00	2.66	7.99	2.66	0.00	111.80
			0.27	**22:00 ~ 23:00**	50.58	10.65	0.00	10.65	5.32	2.66	2.66	2.66	0.00	2.66	2.66	0.00	2.66	0.00	2.66	5.32	2.66	0.00	103.82
			0.27	**23:00 ~ 00:00**	39.93	10.65	0.00	7.99	2.66	2.66	2.66	2.66	0.00	2.66	2.66	0.00	2.66	0.00	2.66	5.32	2.66	0.00	87.85
				Whole Day Total (veh*km)	######	276.85	13.31	236.92	106.48	45.25	53.24	47.92	0.00	53.24	45.25	0.00	45.25	0.00	63.89	151.73	45.25	0.00	2390.48
27	Kau Pui Lung Road	SB	0.27	**00:00 ~ 01:00**	21.30	5.32	0.00	5.32	2.66	0.00	2.66	0.00	0.00	0.00	0.00	0.00	0.00	0.00	0.00	2.66	0.00	0.00	39.93
			0.27	**01:00 ~ 02:00**	13.31	5.32	0.00	2.66	2.66	0.00	2.66	0.00	0.00	0.00	0.00	0.00	0.00	0.00	0.00	2.66	0.00	0.00	29.28
			0.27	**02:00 ~ 03:00**	10.65	2.66	0.00	2.66	2.66	0.00	0.00	0.00	0.00	0.00	0.00	0.00	0.00	0.00	0.00	2.66	0.00	0.00	21.30
			0.27	**03:00 ~ 04:00**	7.99	2.66	0.00	2.66	2.66	0.00	0.00	0.00	0.00	0.00	0.00	0.00	0.00	0.00	0.00	2.66	0.00	0.00	18.63
			0.27	**04:00 ~ 05:00**	7.99	2.66	0.00	2.66	2.66	0.00	0.00	0.00	0.00	0.00	0.00	0.00	0.00	0.00	0.00	2.66	0.00	0.00	18.63
			0.27	**05:00 ~ 06:00**	10.65	2.66	0.00	2.66	2.66	0.00	0.00	0.00	0.00	0.00	0.00	0.00	0.00	0.00	0.00	2.66	0.00	0.00	21.30
			0.27	**06:00 ~ 07:00**	21.30	5.32	0.00	5.32	2.66	0.00	2.66	0.00	0.00	0.00	0.00	0.00	0.00	0.00	0.00	2.66	0.00	0.00	39.93
			0.27	**07:00 ~ 08:00**	42.59	10.65	0.00	7.99	2.66	2.66	2.66	0.00	0.00	2.66	0.00	0.00	2.66	0.00	0.00	5.32	0.00	0.00	79.86
			0.27	**08:00 ~ 09:00**	53.24	13.31	0.00	10.65	5.32	2.66	2.66	0.00	0.00	2.66	0.00	0.00	2.66	0.00	0.00	5.32	0.00	0.00	98.49
			0.27	**09:00 ~ 10:00**	45.25	10.65	0.00	7.99	2.66	2.66	2.66	0.00	0.00	2.66	0.00	0.00	2.66	0.00	0.00	5.32	0.00	0.00	82.52
			0.27	**10:00 ~ 11:00**	45.25	10.65	0.00	7.99	2.66	2.66	2.66	0.00	0.00	2.66	0.00	0.00	2.66	0.00	0.00	5.32	0.00	0.00	82.52
			0.27	**11:00 ~ 12:00**	47.92	10.65	0.00	7.99	2.66	2.66	2.66	0.00	0.00	2.66	0.00	0.00	2.66	0.00	0.00	5.32	0.00	0.00	85.18
			0.27	**12:00 ~ 13:00**	37.27	7.99	0.00	7.99	2.66	2.66	2.66	0.00	0.00	2.66	0.00	0.00	0.00	0.00	0.00	5.32	0.00	0.00	69.21
			0.27	**13:00 ~ 14:00**	37.27	7.99	0.00	7.99	2.66	2.66	2.66	0.00	0.00	2.66	0.00	0.00	0.00	0.00	0.00	5.32	0.00	0.00	69.21
			0.27	**14:00 ~ 15:00**	37.27	7.99	0.00	7.99	2.66	2.66	2.66	0.00	0.00	2.66	0.00	0.00	0.00	0.00	0.00	5.32	0.00	0.00	69.21
			0.27	**15:00 ~ 16:00**	37.27	7.99	0.00	7.99	2.66	2.66	2.66	0.00	0.00	2.66	0.00	0.00	0.00	0.00	0.00	5.32	0.00	0.00	69.21
			0.27	**16:00 ~ 17:00**	39.93	10.65	0.00	7.99	2.66	2.66	2.66	0.00	0.00	2.66	0.00	0.00	0.00	0.00	0.00	5.32	0.00	0.00	74.54
			0.27	**17:00 ~ 18:00**	39.93	10.65	0.00	7.99	2.66	2.66	2.66	0.00	0.00	2.66	0.00	0.00	0.00	0.00	0.00	5.32	0.00	0.00	74.54
			0.27	**18:00 ~ 19:00**	42.59	10.65	0.00	7.99	2.66	2.66	2.66	0.00	0.00	2.66	0.00	0.00	0.00	0.00	0.00	5.32	0.00	0.00	77.20
			0.27	**19:00 ~ 20:00**	37.27	7.99	0.00	7.99	2.66	2.66	2.66	0.00	0.00	2.66	0.00	0.00	0.00	0.00	0.00	5.32	0.00	0.00	69.21
			0.27	**20:00 ~ 21:00**	31.94	7.99	0.00	7.99	2.66	2.66	2.66	0.00	0.00	2.66	0.00	0.00	0.00	0.00	0.00	5.32	0.00	0.00	63.89
			0.27	**21:00 ~ 22:00**	31.94	7.99	0.00	7.99	2.66	2.66	2.66	0.00	0.00	2.66	0.00	0.00	0.00	0.00	0.00	5.32	0.00	0.00	63.89
			0.27	**22:00 ~ 23:00**	29.28	7.99	0.00	5.32	2.66	2.66	2.66	0.00	0.00	2.66	0.00	0.00	0.00	0.00	0.00	5.32	0.00	0.00	58.56
			0.27	**23:00 ~ 00:00**	23.96	5.32	0.00	5.32	2.66	2.66	2.66	0.00	0.00	2.66	0.00	0.00	0.00	0.00	0.00	2.66	0.00	0.00	47.92
				Whole Day Total (veh*km)	753.35	183.68	0.00	157.06	66.55	45.25	53.24	0.00	0.00	45.25	0.00	0.00	13.31	0.00	0.00	106.48	0.00	0.00	1424.17
28	Kau Pui Lung Road	NB	0.16	**00:00 ~ 01:00**	13.07	6.54	0.00	3.27	1.63	0.00	1.63	0.00	0.00	1.63	0.00	0.00	0.00	0.00	0.00	1.63	0.00	0.00	29.41
			0.16	**01:00 ~ 02:00**	9.80	4.90	0.00	1.63	1.63	0.00	1.63	0.00	0.00	1.63	0.00	0.00	0.00	0.00	0.00	1.63	0.00	0.00	22.88
			0.16	**02:00 ~ 03:00**	6.54	3.27	0.00	1.63	1.63	0.00	0.00	0.00	0.00	1.63	0.00	0.00	0.00	0.00	0.00	1.63	0.00	0.00	16.34
			0.16	**03:00 ~ 04:00**	4.90	3.27	0.00	1.63	1.63	0.00	0.00	0.00	0.00	0.00	0.00	0.00	0.00	0.00	0.00	1.63	0.00	0.00	13.07
			0.16	**04:00 ~ 05:00**	4.90	3.27	0.00	1.63	1.63	0.00	0.00	0.00	0.00	0.00	0.00	0.00	0.00	0.00	0.00	1.63	0.00	0.00	13.07
			0.16	**05:00 ~ 06:00**	6.54	3.27	0.00	1.63	1.63	0.00	0.00	0.00	0.00	1.63	0.00	0.00	0.00	0.00	0.00	1.63	0.00	0.00	16.34
			0.16	**06:00 ~ 07:00**	13.07	6.54	0.00	3.27	1.63	0.00	1.63	0.00	0.00	1.63	0.00	0.00	0.00	0.00	0.00	1.63	0.00	0.00	29.41
			0.16	**07:00 ~ 08:00**	26.14	11.44	0.00	4.90	1.63	1.63	1.63	0.00	0.00	1.63	1.63	1.63	1.63	0.00	0.00	3.27	1.63	0.00	58.82
			0.16	**08:00 ~ 09:00**	32.68	14.71	0.00	4.90	1.63	1.63	1.63	0.00	0.00	1.63	1.63	1.63	1.63	0.00	0.00	4.90	1.63	0.00	70.26
			0.16	**09:00 ~ 10:00**	29.41	13.07	0.00	4.90	1.63	1.63	1.63	0.00	0.00	1.63	1.63	1.63	1.63	0.00	0.00	3.27	1.63	0.00	63.73
			0.16	**10:00 ~ 11:00**	27.78	11.44	0.00	4.90	1.63	1.63	1.63	0.00	0.00	1.63	1.63	1.63	1.63	0.00	0.00	3.27	1.63	0.00	60.46
			0.16	**11:00 ~ 12:00**	29.41	13.07	0.00	4.90	1.63	1.63	1.63	0.00	0.00	1.63	1.63	1.63	1.63	0.00	0.00	3.27	1.63	0.00	63.73
			0.16	**12:00 ~ 13:00**	21.24	9.80	0.00	4.90	1.63	1.63	1.63	0.00	0.00	1.63	1.63	0.00	1.63	0.00	0.00	3.27	1.63	0.00	50.65
			0.16	**13:00 ~ 14:00**	22.88	9.80	0.00	4.90	1.63	1.63	1.63	0.00	0.00	1.63	1.63	0.00	1.63	0.00	0.00	3.27	1.63	0.00	52.29
			0.16	**14:00 ~ 15:00**	22.88	9.80	0.00	4.90	1.63	1.63	1.63	0.00	0.00	1.63	1.63	0.00	1.63	0.00	0.00	3.27	1.63	0.00	52.29
			0.16	**15:00 ~ 16:00**	22.88	9.80	0.00	4.90	1.63	1.63	1.63	0.00	0.00	1.63	1.63	0.00	1.63	0.00	0.00	3.27	1.63	0.00	52.29
			0.16	**16:00 ~ 17:00**	22.88	9.80	0.00	4.90	1.63	1.63	1.63	0.00	0.00	1.63	1.63	0.00	1.63	0.00	0.00	3.27	1.63	0.00	52.29
			0.16	**17:00 ~ 18:00**	22.88	9.80	0.00	4.90	1.63	1.63	1.63	0.00	0.00	1.63	1.63	0.00	1.63	0.00	0.00	3.27	1.63	0.00	52.29
			0.16	**18:00 ~ 19:00**	24.51	9.80	0.00	4.90	1.63	1.63	1.63	0.00	0.00	1.63	1.63	0.00	1.63	0.00	0.00	3.27	1.63	0.00	53.92
			0.16	**19:00 ~ 20:00**	22.88	9.80	0.00	4.90	1.63	1.63	1.63	0.00	0.00	1.63	1.63	0.00	1.63	0.00	0.00	3.27	1.63	0.00	52.29
			0.16	**20:00 ~ 21:00**	17.97	8.17	0.00	3.27	1.63	1.63	1.63	0.00	0.00	1.63	1.63	0.00	1.63	0.00	0.00	3.27	1.63	0.00	44.12
			0.16	**21:00 ~ 22:00**	19.61	8.17	0.00	3.27	1.63	1.63	1.63	0.00	0.00	1.63	1.63	0.00	1.63	0.00	0.00	3.27	1.63	0.00	45.75
			0.16	**22:00 ~ 23:00**	17.97	8.17	0.00	3.27	1.63	1.63	1.63	0.00	0.00	1.63	1.63	0.00	1.63	0.00	0.00	3.27	1.63	0.00	44.12
			0.16	**23:00 ~ 00:00**	14.71	6.54	0.00	3.27	1.63	1.63	1.63	0.00	0.00	1.63	1.63	0.00	1.63	0.00	0.00	1.63	1.63	0.00	37.58
				Whole Day Total (veh*km)	457.52	204.25	0.00	91.50	39.22	27.78	32.68	0.00	0.00	35.95	27.78	8.17	27.78	0.00	0.00	66.99	27.78	0.00	1047.39

Road No.	Road Name	Bound	Road Length (km)	Hour	PC	TAXI	LGV3	LGV4	LGV6	HGV7	HGV8	PLB	PV4	PV5	NFB6	NFB7	NFB8	FBSD	FBDD	MC	HGV9	NFB9	Total
29	Kau Pui Lung Road	SB	0.16	**00:00 ~ 01:00**	11.44	4.90	0.00	3.27	1.63	0.00	1.63	0.00	0.00	1.63	0.00	0.00	0.00	0.00	0.00	1.63	0.00	0.00	26.14
			0.16	**01:00 ~ 02:00**	8.17	3.27	0.00	1.63	1.63	0.00	1.63	0.00	0.00	1.63	0.00	0.00	0.00	0.00	0.00	1.63	0.00	0.00	19.61
			0.16	**02:00 ~ 03:00**	6.54	1.63	0.00	1.63	1.63	0.00	0.00	0.00	0.00	0.00	0.00	0.00	0.00	0.00	0.00	1.63	0.00	0.00	13.07
			0.16	**03:00 ~ 04:00**	4.90	1.63	0.00	1.63	1.63	0.00	0.00	0.00	0.00	0.00	0.00	0.00	0.00	0.00	0.00	1.63	0.00	0.00	11.44
			0.16	**04:00 ~ 05:00**	4.90	1.63	0.00	1.63	1.63	0.00	0.00	0.00	0.00	0.00	0.00	0.00	0.00	0.00	0.00	1.63	0.00	0.00	11.44
			0.16	**05:00 ~ 06:00**	6.54	3.27	0.00	1.63	1.63	0.00	0.00	0.00	0.00	0.00	0.00	0.00	0.00	0.00	0.00	1.63	0.00	0.00	14.71
			0.16	**06:00 ~ 07:00**	11.44	4.90	0.00	3.27	1.63	0.00	1.63	0.00	0.00	1.63	0.00	0.00	0.00	0.00	0.00	1.63	0.00	0.00	26.14
			0.16	**07:00 ~ 08:00**	22.88	8.17	0.00	4.90	1.63	1.63	1.63	0.00	0.00	1.63	1.63	0.00	1.63	0.00	0.00	3.27	1.63	0.00	50.65
			0.16	**08:00 ~ 09:00**	29.41	9.80	0.00	4.90	3.27	1.63	1.63	0.00	0.00	1.63	1.63	0.00	1.63	0.00	0.00	3.27	1.63	0.00	60.46
			0.16	**09:00 ~ 10:00**	26.14	8.17	0.00	4.90	1.63	1.63	1.63	0.00	0.00	1.63	1.63	0.00	1.63	0.00	0.00	3.27	1.63	0.00	53.92
			0.16	**10:00 ~ 11:00**	24.51	8.17	0.00	4.90	1.63	1.63	1.63	0.00	0.00	1.63	1.63	0.00	1.63	0.00	0.00	3.27	1.63	0.00	52.29
			0.16	**11:00 ~ 12:00**	26.14	8.17	0.00	4.90	1.63	1.63	1.63	0.00	0.00	1.63	1.63	0.00	1.63	0.00	0.00	3.27	1.63	0.00	53.92
			0.16	**12:00 ~ 13:00**	24.51	8.17	0.00	4.90	1.63	1.63	1.63	0.00	0.00	1.63	1.63	0.00	1.63	0.00	0.00	3.27	0.00	0.00	50.65
			0.16	**13:00 ~ 14:00**	26.14	9.80	0.00	4.90	1.63	1.63	1.63	0.00	0.00	1.63	1.63	0.00	1.63	0.00	0.00	3.27	0.00	0.00	53.92
			0.16	**14:00 ~ 15:00**	26.14	9.80	0.00	4.90	1.63	1.63	1.63	0.00	0.00	1.63	1.63	0.00	1.63	0.00	0.00	3.27	0.00	0.00	53.92
			0.16	**15:00 ~ 16:00**	26.14	9.80	0.00	4.90	1.63	1.63	1.63	0.00	0.00	1.63	1.63	0.00	1.63	0.00	0.00	3.27	0.00	0.00	53.92
			0.16	**16:00 ~ 17:00**	27.78	9.80	0.00	4.90	1.63	1.63	1.63	0.00	0.00	1.63	1.63	0.00	1.63	0.00	0.00	3.27	0.00	0.00	55.56
			0.16	**17:00 ~ 18:00**	27.78	9.80	0.00	4.90	1.63	1.63	1.63	0.00	0.00	1.63	1.63	0.00	1.63	0.00	0.00	3.27	0.00	0.00	55.56
			0.16	**18:00 ~ 19:00**	29.41	9.80	0.00	4.90	1.63	1.63	1.63	0.00	0.00	1.63	1.63	0.00	1.63	0.00	0.00	3.27	0.00	0.00	57.19
			0.16	**19:00 ~ 20:00**	26.14	9.80	0.00	4.90	1.63	1.63	1.63	0.00	0.00	1.63	1.63	0.00	1.63	0.00	0.00	3.27	0.00	0.00	53.92
			0.16	**20:00 ~ 21:00**	21.24	8.17	0.00	3.27	1.63	1.63	1.63	0.00	0.00	1.63	1.63	0.00	1.63	0.00	0.00	3.27	0.00	0.00	45.75
			0.16	**21:00 ~ 22:00**	22.88	8.17	0.00	3.27	1.63	1.63	1.63	0.00	0.00	1.63	1.63	0.00	1.63	0.00	0.00	3.27	0.00	0.00	47.39
			0.16	**22:00 ~ 23:00**	21.24	8.17	0.00	3.27	1.63	1.63	1.63	0.00	0.00	1.63	1.63	0.00	1.63	0.00	0.00	3.27	0.00	0.00	45.75
			0.16	**23:00 ~ 00:00**	16.34	6.54	0.00	3.27	1.63	1.63	1.63	0.00	0.00	1.63	1.63	0.00	1.63	0.00	0.00	1.63	0.00	0.00	37.58
				Whole Day Total (veh*km)	478.76	171.57	0.00	91.50	40.85	27.78	32.68	0.00	0.00	32.68	27.78	0.00	27.78	0.00	0.00	65.36	8.17	0.00	1004.91

Road No.	Road Name	Bound	Road Length (km)	Hour	PC	TAXI	LGV3	LGV4	LGV6	HGV7	HGV8	PLB	PV4	PV5	NFB6	NFB7	NFB8	FBSD	FBDD	MC	HGV9	NFB9	Total
30	Lok Shan Road	EB	0.04	**00:00 ~ 01:00**	2.63	0.88	0.00	0.88	0.44	0.00	0.44	0.00	0.00	0.00	0.00	0.00	0.00	0.00	0.00	0.44	0.00	0.00	5.71
			0.04	**01:00 ~ 02:00**	1.76	0.44	0.00	0.44	0.44	0.00	0.44	0.00	0.00	0.00	0.00	0.00	0.00	0.00	0.00	0.44	0.00	0.00	3.95
			0.04	**02:00 ~ 03:00**	1.32	0.44	0.00	0.44	0.44	0.00	0.00	0.00	0.00	0.00	0.00	0.00	0.00	0.00	0.00	0.44	0.00	0.00	3.07
			0.04	**03:00 ~ 04:00**	0.88	0.44	0.00	0.44	0.44	0.00	0.00	0.00	0.00	0.00	0.00	0.00	0.00	0.00	0.00	0.44	0.00	0.00	2.63
			0.04	**04:00 ~ 05:00**	0.88	0.44	0.00	0.44	0.44	0.00	0.00	0.00	0.00	0.00	0.00	0.00	0.00	0.00	0.00	0.44	0.00	0.00	2.63
			0.04	**05:00 ~ 06:00**	1.32	0.44	0.00	0.44	0.44	0.00	0.00	0.00	0.00	0.00	0.00	0.00	0.00	0.00	0.00	0.44	0.00	0.00	3.07
			0.04	**06:00 ~ 07:00**	2.63	0.88	0.00	0.88	0.44	0.00	0.44	0.00	0.00	0.00	0.00	0.00	0.00	0.00	0.44	0.44	0.00	0.00	6.15
			0.04	**07:00 ~ 08:00**	4.83	1.32	0.00	1.32	0.44	0.44	0.44	0.00	0.00	0.44	0.00	0.00	0.00	0.00	0.44	0.88	0.00	0.00	10.54
			0.04	**08:00 ~ 09:00**	6.15	1.32	0.00	1.32	0.88	0.44	0.44	0.00	0.00	0.44	0.00	0.00	0.00	0.00	0.44	0.88	0.00	0.00	12.29
			0.04	**09:00 ~ 10:00**	5.27	1.32	0.00	1.32	0.44	0.44	0.44	0.00	0.00	0.44	0.00	0.00	0.00	0.00	0.44	0.88	0.00	0.00	10.98
			0.04	**10:00 ~ 11:00**	5.27	1.32	0.00	1.32	0.44	0.44	0.44	0.00	0.00	0.44	0.00	0.00	0.00	0.00	0.44	0.88	0.00	0.00	10.98
			0.04	**11:00 ~ 12:00**	5.27	1.32	0.00	1.32	0.44	0.44	0.44	0.00	0.00	0.44	0.00	0.00	0.00	0.00	0.44	0.88	0.00	0.00	10.98
			0.04	**12:00 ~ 13:00**	4.39	1.32	0.00	1.32	0.44	0.44	0.44	0.00	0.00	0.44	0.00	0.00	0.00	0.00	0.44	0.44	0.44	0.00	10.10
			0.04	**13:00 ~ 14:00**	4.83	1.32	0.00	1.32	0.44	0.44	0.44	0.00	0.00	0.44	0.00	0.00	0.00	0.00	0.44	0.88	0.44	0.00	10.98
			0.04	**14:00 ~ 15:00**	4.83	1.32	0.00	1.32	0.44	0.44	0.44	0.00	0.00	0.44	0.00	0.00	0.00	0.00	0.44	0.88	0.44	0.00	10.98
			0.04	**15:00 ~ 16:00**	4.83	1.32	0.00	1.32	0.44	0.44	0.44	0.00	0.00	0.44	0.00	0.00	0.00	0.00	0.44	0.88	0.44	0.00	10.98
			0.04	**16:00 ~ 17:00**	4.83	1.32	0.00	1.32	0.44	0.44	0.44	0.00	0.00	0.44	0.00	0.00	0.00	0.00	0.44	0.88	0.44	0.00	10.98
			0.04	**17:00 ~ 18:00**	4.83	1.32	0.00	1.32	0.44	0.44	0.44	0.00	0.00	0.44	0.00	0.00	0.00	0.00	0.44	0.88	0.44	0.00	10.98
			0.04	**18:00 ~ 19:00**	5.27	1.32	0.00	1.32	0.88	0.44	0.44	0.00	0.00	0.44	0.00	0.00	0.00	0.00	0.44	0.88	0.44	0.00	11.85
			0.04	**19:00 ~ 20:00**	4.83	1.32	0.00	1.32	0.44	0.44	0.44	0.00	0.00	0.44	0.00	0.00	0.00	0.00	0.44	0.88	0.44	0.00	10.98
			0.04	**20:00 ~ 21:00**	3.95	1.32	0.00	1.32	0.44	0.44	0.44	0.00	0.00	0.44	0.00	0.00	0.00	0.00	0.44	0.44	0.44	0.00	9.66
			0.04	**21:00 ~ 22:00**	3.95	1.32	0.00	1.32	0.44	0.44	0.44	0.00	0.00	0.44	0.00	0.00	0.00	0.00	0.44	0.44	0.44	0.00	9.66
			0.04	**22:00 ~ 23:00**	3.95	0.88	0.00	1.32	0.44	0.44	0.44	0.00	0.00	0.44	0.00	0.00	0.00	0.00	0.44	0.44	0.44	0.00	9.22
			0.04	**23:00 ~ 00:00**	3.07	0.88	0.00	0.88	0.44	0.44	0.44	0.00	0.00	0.44	0.00	0.00	0.00	0.00	0.44	0.44	0.44	0.00	7.90
				Whole Day Total (veh*km)	91.75	25.46	0.00	25.90	11.41	7.46	8.78	0.00	0.00	7.46	0.00	0.00	0.00	0.00	7.90	15.80	5.27	0.00	207.21

Road No.	Road Name	Bound	Road Length (km)	Hour	PC	TAXI	LGV3	LGV4	LGV6	HGV7	HGV8	PLB	PV4	PV5	NFB6	NFB7	NFB8	FBSD	FBDD	MC	HGV9	NFB9	Total
31	Lok Shan Road	EB	0.04	**00:00 ~ 01:00**	3.07	1.32	0.00	0.88	0.44	0.44	0.44	0.00	0.00	0.44	0.00	0.00	0.00	0.00	0.44	0.44	0.00	0.00	7.90
			0.04	**01:00 ~ 02:00**	2.20	0.88	0.00	0.88	0.44	0.44	0.44	0.00	0.00	0.44	0.00	0.00	0.00	0.00	0.44	0.44	0.00	0.00	6.59
			0.04	**02:00 ~ 03:00**	1.76	0.44	0.00	0.44	0.44	0.00	0.44	0.00	0.00	0.00	0.00	0.00	0.00	0.00	0.44	0.44	0.00	0.00	4.39
			0.04	**03:00 ~ 04:00**	1.32	0.44	0.00	0.44	0.44	0.00	0.00	0.00	0.00	0.00	0.00	0.00	0.00	0.00	0.44	0.44	0.00	0.00	3.51
			0.04	**04:00 ~ 05:00**	1.32	0.44	0.00	0.44	0.44	0.00	0.00	0.00	0.00	0.00	0.00	0.00	0.00	0.00	0.44	0.44	0.00	0.00	3.51
			0.04	**05:00 ~ 06:00**	1.76	0.88	0.00	0.44	0.44	0.00	0.44	0.00	0.00	0.00	0.00	0.00	0.00	0.00	0.44	0.44	0.00	0.00	4.83
			0.04	**06:00 ~ 07:00**	3.07	1.32	0.00	0.88	0.44	0.44	0.44	0.00	0.00	0.44	0.00	0.00	0.00	0.00	0.44	0.44	0.00	0.00	8.34
			0.04	**07:00 ~ 08:00**	6.59	2.20	0.00	1.76	0.88	0.44	0.44	0.44	0.00	0.44	0.44	0.00	0.44	0.00	0.44	0.88	0.44	0.00	15.80
			0.04	**08:00 ~ 09:00**	7.90	2.63	0.00	2.20	0.88	0.44	0.44	0.44	0.00	0.44	0.44	0.00	0.44	0.00	0.44	0.88	0.44	0.00	18.00
			0.04	**09:00 ~ 10:00**	7.02	2.20	0.00	1.76	0.88	0.44	0.44	0.44	0.00	0.44	0.44	0.00	0.44	0.00	0.44	0.88	0.44	0.00	16.24
			0.04	**10:00 ~ 11:00**	6.59	2.20	0.00	1.76	0.88	0.44	0.44	0.44	0.00	0.44	0.44	0.00	0.44	0.00	0.44	0.88	0.44	0.00	15.80
			0.04	**11:00 ~ 12:00**	7.02	2.20	0.00	1.76	0.88	0.44	0.44	0.44	0.00	0.44	0.44	0.00	0.44	0.00	0.44	0.88	0.44	0.00	16.24
			0.04	**12:00 ~ 13:00**	6.59	2.20	0.00	1.76	0.88	0.44	0.44	0.44	0.00	0.44	0.44	0.00	0.44	0.00	0.44	0.88	0.44	0.00	15.80
			0.04	**13:00 ~ 14:00**	6.59	2.20	0.00	1.76	0.88	0.44	0.44	0.44	0.00	0.44	0.44	0.00	0.44	0.00	0.44	0.88	0.44	0.00	15.80
			0.04	**14:00 ~ 15:00**	7.02	2.20	0.00	1.76	0.88	0.44	0.44	0.44	0.00	0.44	0.44	0.00	0.44	0.00	0.44	0.88	0.44	0.00	16.24
			0.04	**15:00 ~ 16:00**	7.02	2.20	0.00	1.76	0.88	0.44	0.44	0.44	0.00	0.44	0.44	0.00	0.44	0.00	0.44	0.88	0.44	0.00	16.24
			0.04	**16:00 ~ 17:00**	7.02	2.63	0.00	2.20	0.88	0.44	0.44	0.44	0.00	0.44	0.44	0.00	0.44	0.00	0.44	0.88	0.44	0.00	17.12
			0.04	**17:00 ~ 18:00**	7.02	2.63	0.00	2.20	0.88	0.44	0.44	0.44	0.00	0.44	0.44	0.00	0.44	0.00	0.44	0.88	0.44	0.00	17.12
			0.04	**18:00 ~ 19:00**	7.46	2.63	0.00	2.20	0.88	0.44	0.44	0.44	0.00	0.44	0.44	0.00	0.44	0.00	0.44	0.88	0.44	0.00	17.56
			0.04	**19:00 ~ 20:00**	6.59	2.20	0.00	1.76	0.88	0.44	0.44	0.44	0.00	0.44	0.44	0.00	0.44	0.00	0.44	0.88	0.44	0.00	15.80
			0.04	**20:00 ~ 21:00**	5.71	2.20	0.00	1.76	0.88	0.44	0.44	0.44	0.00	0.44	0.44	0.00	0.44	0.00	0.44	0.88	0.44	0.00	14.93
			0.04	**21:00 ~ 22:00**	5.71	2.20	0.00	1.76	0.88	0.44	0.44	0.44	0.00	0.44	0.44	0.00	0.44	0.00	0.44	0.88	0.44	0.00	14.93
			0.04	**22:00 ~ 23:00**	5.27	1.76	0.00	1.76	0.88	0.44	0.44	0.44	0.00	0.44	0.44	0.00	0.44	0.00	0.44	0.88	0.44	0.00	14.05
			0.04	**23:00 ~ 00:00**	4.39	1.76	0.00	1.32	0.44	0.44	0.44	0.44	0.00	0.44	0.44	0.00	0.44	0.00	0.44	0.44	0.44	0.00	11.85
				Whole Day Total (veh*km)	125.99	43.90	0.00	35.56	17.56	8.78	9.66	7.90	0.00	8.78	7.46	0.00	7.46	0.00	10.54	17.56	7.46	0.00	308.62

Road No.	Road Name	Bound	Road Length (km)	Hour	PC	TAXI	LGV3	LGV4	LGV6	HGV7	HGV8	PLB	PV4	PV5	NFB6	NFB7	NFB8	FBSD	FBDD	MC	HGV9	NFB9	Total
32	Maidstone Road	NB	0.03	**00:00 ~ 01:00**	0.28	0.28	0.00	0.00	0.00	0.00	0.00	0.00	0.00	0.00	0.00	0.00	0.00	0.00	0.00	0.00	0.00	0.00	0.56
			0.03	**01:00 ~ 02:00**	0.28	0.28	0.00	0.00	0.00	0.00	0.00	0.00	0.00	0.00	0.00	0.00	0.00	0.00	0.00	0.00	0.00	0.00	0.56
			0.03	**02:00 ~ 03:00**	0.28	0.28	0.00	0.00	0.00	0.00	0.00	0.00	0.00	0.00	0.00	0.00	0.00	0.00	0.00	0.00	0.00	0.00	0.56
			0.03	**03:00 ~ 04:00**	0.28	0.28	0.00	0.00	0.00	0.00	0.00	0.00	0.00	0.00	0.00	0.00	0.00	0.00	0.00	0.00	0.00	0.00	0.56
			0.03	**04:00 ~ 05:00**	0.28	0.28	0.00	0.00	0.00	0.00	0.00	0.00	0.00	0.00	0.00	0.00	0.00	0.00	0.00	0.00	0.00	0.00	0.56
			0.03	**05:00 ~ 06:00**	0.28	0.28	0.00	0.00	0.00	0.00	0.00	0.00	0.00	0.00	0.00	0.00	0.00	0.00	0.00	0.00	0.00	0.00	0.56
			0.03	**06:00 ~ 07:00**	0.28	0.28	0.00	0.00	0.00	0.00	0.00	0.00	0.00	0.00	0.00	0.00	0.00	0.00	0.00	0.00	0.00	0.00	0.56
			0.03	**07:00 ~ 08:00**	0.28	0.28	0.00	0.28	0.00	0.00	0.00	0.00	0.00	0.00	0.00	0.00	0.00	0.00	0.00	0.28	0.00	0.00	1.11
			0.03	**08:00 ~ 09:00**	0.56	0.28	0.00	0.28	0.00	0.00	0.00	0.00	0.00	0.00	0.00	0.00	0.00	0.00	0.00	0.28	0.00	0.00	1.39
			0.03	**09:00 ~ 10:00**	0.28	0.28	0.00	0.28	0.00	0.00	0.00	0.00	0.00	0.00	0.00	0.00	0.00	0.00	0.00	0.28	0.00	0.00	1.11
			0.03	**10:00 ~ 11:00**	0.28	0.28	0.00	0.28	0.00	0.00	0.00	0.00	0.00	0.00	0.00	0.00	0.00	0.00	0.00	0.28	0.00	0.00	1.11
			0.03	**11:00 ~ 12:00**	0.28	0.28	0.00	0.28	0.00	0.00	0.00	0.00	0.00	0.00	0.00	0.00	0.00	0.00	0.00	0.28	0.00	0.00	1.11
			0.03	**12:00 ~ 13:00**	0.28	0.28	0.00	0.28	0.00	0.00	0.00	0.00	0.00	0.00	0.00	0.00	0.00	0.00	0.00	0.28	0.00	0.00	1.11
			0.03	**13:00 ~ 14:00**	0.56	0.28	0.00	0.28	0.00	0.00	0.00	0.00	0.00	0.00	0.00	0.00	0.00	0.00	0.00	0.28	0.00	0.00	1.39
			0.03	**14:00 ~ 15:00**	0.56	0.28	0.00	0.28	0.00	0.00	0.00	0.00	0.00	0.00	0.00	0.00	0.00	0.00	0.00	0.28	0.00	0.00	1.39
			0.03	**15:00 ~ 16:00**	0.56	0.28	0.00	0.28	0.00	0.00	0.00	0.00	0.00	0.00	0.00	0.00	0.00	0.00	0.00	0.28	0.00	0.00	1.39
			0.03	**16:00 ~ 17:00**	0.56	0.28	0.00	0.28	0.00	0.00	0.00	0.00	0.00	0.00	0.00	0.00	0.00	0.00	0.00	0.28	0.00	0.00	1.39
			0.03	**17:00 ~ 18:00**	0.56	0.28	0.00	0.28	0.00	0.00	0.00	0.00	0.00	0.00	0.00	0.00	0.00	0.00	0.00	0.28	0.00	0.00	1.39
			0.03	**18:00 ~ 19:00**	0.56	0.28	0.00	0.28	0.00	0.00	0.00	0.00	0.00	0.00	0.00	0.00	0.00	0.00	0.00	0.28	0.00	0.00	1.39
			0.03	**19:00 ~ 20:00**	0.56	0.28	0.00	0.28	0.00	0.00	0.00	0.00	0.00	0.00	0.00	0.00	0.00	0.00	0.00	0.28	0.00	0.00	1.39
			0.03	**20:00 ~ 21:00**	0.28	0.28	0.00	0.28	0.00	0.00	0.00	0.00	0.00	0.00	0.00	0.00	0.00	0.00	0.00	0.28	0.00	0.00	1.11
			0.03	**21:00 ~ 22:00**	0.28	0.28	0.00	0.28	0.00	0.00	0.00	0.00	0.00	0.00	0.00	0.00	0.00	0.00	0.00	0.28	0.00	0.00	1.11
			0.03	**22:00 ~ 23:00**	0.28	0.28	0.00	0.28	0.00	0.00	0.00	0.00	0.00	0.00	0.00	0.00	0.00	0.00	0.00	0.28	0.00	0.00	1.11
			0.03	**23:00 ~ 00:00**	0.28	0.28	0.00	0.28	0.00	0.00	0.00	0.00	0.00	0.00	0.00	0.00	0.00	0.00	0.00	0.28	0.00	0.00	1.11
				Whole Day Total (veh*km)	8.90	6.67	0.00	4.73	0.00	0.00	0.00	0.00	0.00	0.00	0.00	0.00	0.00	0.00	0.00	4.73	0.00	0.00	25.02

Road No.	Road Name	Bound	Road Length (km)	Hour	PC	TAXI	LGV3	LGV4	LGV6	HGV7	HGV8	PLB	PV4	PV5	NFB6	NFB7	NFB8	FBSD	FBDD	MC	HGV9	NFB9	Total
33	Maidstone Road	SB	0.03	**00:00 ~ 01:00**	0.28	0.28	0.00	0.00	0.00	0.00	0.00	0.00	0.00	0.00	0.00	0.00	0.00	0.00	0.00	0.00	0.00	0.00	0.56
			0.03	**01:00 ~ 02:00**	0.28	0.28	0.00	0.00	0.00	0.00	0.00	0.00	0.00	0.00	0.00	0.00	0.00	0.00	0.00	0.00	0.00	0.00	0.56
			0.03	**02:00 ~ 03:00**	0.28	0.28	0.00	0.00	0.00	0.00	0.00	0.00	0.00	0.00	0.00	0.00	0.00	0.00	0.00	0.00	0.00	0.00	0.56
			0.03	**03:00 ~ 04:00**	0.28	0.28	0.00	0.00	0.00	0.00	0.00	0.00	0.00	0.00	0.00	0.00	0.00	0.00	0.00	0.00	0.00	0.00	0.56
			0.03	**04:00 ~ 05:00**	0.28	0.28	0.00	0.00	0.00	0.00	0.00	0.00	0.00	0.00	0.00	0.00	0.00	0.00	0.00	0.00	0.00	0.00	0.56
			0.03	**05:00 ~ 06:00**	0.28	0.28	0.00	0.00	0.00	0.00	0.00	0.00	0.00	0.00	0.00	0.00	0.00	0.00	0.00	0.00	0.00	0.00	0.56
			0.03	**06:00 ~ 07:00**	0.28	0.28	0.00	0.00	0.00	0.00	0.00	0.00	0.00	0.00	0.00	0.00	0.00	0.00	0.00	0.00	0.00	0.00	0.56
			0.03	**07:00 ~ 08:00**	0.28	0.28	0.00	0.28	0.00	0.00	0.00	0.00	0.00	0.00	0.00	0.00	0.00	0.00	0.00	0.28	0.00	0.00	1.11
			0.03	**08:00 ~ 09:00**	0.56	0.28	0.00	0.28	0.00	0.00	0.00	0.00	0.00	0.00	0.00	0.00	0.00	0.00	0.00	0.28	0.00	0.00	1.39
			0.03	**09:00 ~ 10:00**	0.28	0.28	0.00	0.28	0.00	0.00	0.00	0.00	0.00	0.00	0.00	0.00	0.00	0.00	0.00	0.28	0.00	0.00	1.11
			0.03	**10:00 ~ 11:00**	0.28	0.28	0.00	0.28	0.00	0.00	0.00	0.00	0.00	0.00	0.00	0.00	0.00	0.00	0.00	0.28	0.00	0.00	1.11
			0.03	**11:00 ~ 12:00**	0.28	0.28	0.00	0.28	0.00	0.00	0.00	0.00	0.00	0.00	0.00	0.00	0.00	0.00	0.00	0.28	0.00	0.00	1.11
			0.03	**12:00 ~ 13:00**	0.28	0.28	0.00	0.28	0.00	0.00	0.00	0.00	0.00	0.00	0.00	0.00	0.00	0.00	0.00	0.28	0.00	0.00	1.11
			0.03	**13:00 ~ 14:00**	0.56	0.28	0.00	0.28	0.00	0.00	0.00	0.00	0.00	0.00	0.00	0.00	0.00	0.00	0.00	0.28	0.00	0.00	1.39
			0.03	**14:00 ~ 15:00**	0.56	0.28	0.00	0.28	0.00	0.00	0.00	0.00	0.00	0.00	0.00	0.00	0.00	0.00	0.00	0.28	0.00	0.00	1.39
			0.03	**15:00 ~ 16:00**	0.56	0.28	0.00	0.28	0.00	0.00	0.00	0.00	0.00	0.00	0.00	0.00	0.00	0.00	0.00	0.28	0.00	0.00	1.39
			0.03	**16:00 ~ 17:00**	0.56	0.28	0.00	0.28	0.00	0.00	0.00	0.00	0.00	0.00	0.00	0.00	0.00	0.00	0.00	0.28	0.00	0.00	1.39
			0.03	**17:00 ~ 18:00**	0.56	0.28	0.00	0.28	0.00	0.00	0.00	0.00	0.00	0.00	0.00	0.00	0.00	0.00	0.00	0.28	0.00	0.00	1.39
			0.03	**18:00 ~ 19:00**	0.56	0.28	0.00	0.28	0.00	0.00	0.00	0.00	0.00	0.00	0.00	0.00	0.00	0.00	0.00	0.28	0.00	0.00	1.39
			0.03	**19:00 ~ 20:00**	0.56	0.28	0.00	0.28	0.00	0.00	0.00	0.00	0.00	0.00	0.00	0.00	0.00	0.00	0.00	0.28	0.00	0.00	1.39
			0.03	**20:00 ~ 21:00**	0.28	0.28	0.00	0.28	0.00	0.00	0.00	0.00	0.00	0.00	0.00	0.00	0.00	0.00	0.00	0.28	0.00	0.00	1.11
			0.03	**21:00 ~ 22:00**	0.28	0.28	0.00	0.28	0.00	0.00	0.00	0.00	0.00	0.00	0.00	0.00	0.00	0.00	0.00	0.28	0.00	0.00	1.11
			0.03	**22:00 ~ 23:00**	0.28	0.28	0.00	0.28	0.00	0.00	0.00	0.00	0.00	0.00	0.00	0.00	0.00	0.00	0.00	0.28	0.00	0.00	1.11
			0.03	**23:00 ~ 00:00**	0.28	0.28	0.00	0.28	0.00	0.00	0.00	0.00	0.00	0.00	0.00	0.00	0.00	0.00	0.00	0.28	0.00	0.00	1.11
				Whole Day Total (veh*km)	8.90	6.67	0.00	4.73	0.00	0.00	0.00	0.00	0.00	0.00	0.00	0.00	0.00	0.00	0.00	4.73	0.00	0.00	25.02
34	Maidstone Road	SB	0.16	**00:00 ~ 01:00**	3.19	1.59	0.00	1.59	1.59	0.00	0.00	0.00	0.00	0.00	0.00	0.00	0.00	0.00	1.59	1.59	0.00	0.00	11.16
			0.16	**01:00 ~ 02:00**	3.19	1.59	0.00	1.59	1.59	0.00	0.00	0.00	0.00	0.00	0.00	0.00	0.00	0.00	1.59	1.59	0.00	0.00	11.16
			0.16	**02:00 ~ 03:00**	1.59	1.59	0.00	1.59	1.59	0.00	0.00	0.00	0.00	0.00	0.00	0.00	0.00	0.00	1.59	1.59	0.00	0.00	9.56
			0.16	**03:00 ~ 04:00**	1.59	1.59	0.00	1.59	1.59	0.00	0.00	0.00	0.00	0.00	0.00	0.00	0.00	0.00	1.59	1.59	0.00	0.00	9.56
			0.16	**04:00 ~ 05:00**	1.59	1.59	0.00	1.59	1.59	0.00	0.00	0.00	0.00	0.00	0.00	0.00	0.00	0.00	1.59	1.59	0.00	0.00	9.56
			0.16	**05:00 ~ 06:00**	1.59	1.59	0.00	1.59	1.59	0.00	0.00	0.00	0.00	0.00	0.00	0.00	0.00	0.00	1.59	1.59	0.00	0.00	9.56
			0.16	**06:00 ~ 07:00**	3.19	1.59	0.00	1.59	1.59	0.00	0.00	1.59	0.00	0.00	0.00	0.00	0.00	0.00	1.59	1.59	0.00	0.00	12.75
			0.16	**07:00 ~ 08:00**	6.38	3.19	0.00	1.59	1.59	1.59	1.59	1.59	0.00	1.59	0.00	0.00	0.00	0.00	1.59	1.59	0.00	0.00	22.32
			0.16	**08:00 ~ 09:00**	7.97	4.78	0.00	3.19	1.59	1.59	1.59	1.59	0.00	1.59	0.00	0.00	0.00	0.00	1.59	1.59	0.00	0.00	27.10
			0.16	**09:00 ~ 10:00**	6.38	3.19	0.00	3.19	1.59	1.59	1.59	1.59	0.00	1.59	0.00	0.00	0.00	0.00	1.59	1.59	0.00	0.00	23.91
			0.16	**10:00 ~ 11:00**	6.38	3.19	0.00	1.59	1.59	1.59	1.59	1.59	0.00	1.59	0.00	0.00	0.00	0.00	1.59	1.59	0.00	0.00	22.32
			0.16	**11:00 ~ 12:00**	6.38	3.19	0.00	3.19	1.59	1.59	1.59	1.59	0.00	1.59	0.00	0.00	0.00	0.00	1.59	1.59	0.00	0.00	23.91
			0.16	**12:00 ~ 13:00**	7.97	4.78	0.00	3.19	1.59	1.59	1.59	1.59	0.00	1.59	0.00	0.00	0.00	0.00	1.59	1.59	0.00	0.00	27.10
			0.16	**13:00 ~ 14:00**	7.97	4.78	0.00	3.19	1.59	1.59	1.59	1.59	0.00	1.59	0.00	0.00	0.00	0.00	1.59	1.59	0.00	0.00	27.10
			0.16	**14:00 ~ 15:00**	7.97	4.78	0.00	3.19	1.59	1.59	1.59	1.59	0.00	1.59	0.00	0.00	0.00	0.00	1.59	1.59	0.00	0.00	27.10
			0.16	**15:00 ~ 16:00**	7.97	4.78	0.00	3.19	1.59	1.59	1.59	1.59	0.00	1.59	0.00	0.00	0.00	0.00	1.59	1.59	0.00	0.00	27.10
			0.16	**16:00 ~ 17:00**	9.56	4.78	0.00	3.19	1.59	1.59	1.59	1.59	0.00	1.59	0.00	0.00	0.00	0.00	1.59	1.59	0.00	0.00	28.69
			0.16	**17:00 ~ 18:00**	9.56	4.78	0.00	3.19	1.59	1.59	1.59	1.59	0.00	1.59	0.00	0.00	0.00	0.00	1.59	1.59	0.00	0.00	28.69
			0.16	**18:00 ~ 19:00**	9.56	4.78	0.00	3.19	1.59	1.59	1.59	1.59	0.00	1.59	0.00	0.00	0.00	0.00	1.59	1.59	0.00	0.00	28.69
			0.16	**19:00 ~ 20:00**	7.97	4.78	0.00	3.19	1.59	1.59	1.59	1.59	0.00	1.59	0.00	0.00	0.00	0.00	1.59	1.59	0.00	0.00	27.10
			0.16	**20:00 ~ 21:00**	6.38	3.19	0.00	3.19	1.59	1.59	1.59	1.59	0.00	1.59	0.00	0.00	0.00	0.00	1.59	1.59	0.00	0.00	23.91
			0.16	**21:00 ~ 22:00**	7.97	4.78	0.00	3.19	1.59	1.59	1.59	1.59	0.00	1.59	0.00	0.00	0.00	0.00	1.59	1.59	0.00	0.00	27.10
			0.16	**22:00 ~ 23:00**	6.38	3.19	0.00	3.19	1.59	1.59	1.59	1.59	0.00	1.59	0.00	0.00	0.00	0.00	1.59	1.59	0.00	0.00	23.91
			0.16	**23:00 ~ 00:00**	6.38	3.19	0.00	1.59	1.59	1.59	1.59	1.59	0.00	1.59	0.00	0.00	0.00	0.00	1.59	1.59	0.00	0.00	22.32
				Whole Day Total (veh*km)	145.05	81.29	0.00	60.57	38.26	27.10	27.10	28.69	0.00	27.10	0.00	0.00	0.00	0.00	38.26	38.26	0.00	0.00	511.67
35	Maidstone Lane	EB	0.04	**00:00 ~ 01:00**	0.88	0.44	0.00	0.44	0.44	0.00	0.00	0.00	0.00	0.00	0.00	0.00	0.00	0.00	0.44	0.44	0.00	0.00	3.07
			0.04	**01:00 ~ 02:00**	0.88	0.44	0.00	0.44	0.44	0.00	0.00	0.00	0.00	0.00	0.00	0.00	0.00	0.00	0.44	0.44	0.00	0.00	3.07
			0.04	**02:00 ~ 03:00**	0.44	0.44	0.00	0.44	0.44	0.00	0.00	0.00	0.00	0.00	0.00	0.00	0.00	0.00	0.44	0.44	0.00	0.00	2.63
			0.04	**03:00 ~ 04:00**	0.44	0.44	0.00	0.44	0.44	0.00	0.00	0.00	0.00	0.00	0.00	0.00	0.00	0.00	0.44	0.44	0.00	0.00	2.63
			0.04	**04:00 ~ 05:00**	0.44	0.44	0.00	0.44	0.44	0.00	0.00	0.00	0.00	0.00	0.00	0.00	0.00	0.00	0.44	0.44	0.00	0.00	2.63
			0.04	**05:00 ~ 06:00**	0.44	0.44	0.00	0.44	0.44	0.00	0.00	0.00	0.00	0.00	0.00	0.00	0.00	0.00	0.44	0.44	0.00	0.00	2.63
			0.04	**06:00 ~ 07:00**	0.88	0.44	0.00	0.44	0.44	0.00	0.00	0.44	0.00	0.00	0.00	0.00	0.00	0.00	0.44	0.44	0.00	0.00	3.51
			0.04	**07:00 ~ 08:00**	1.76	0.88	0.00	0.44	0.44	0.44	0.44	0.44	0.00	0.44	0.00	0.00	0.00	0.00	0.44	0.44	0.00	0.00	6.15
			0.04	**08:00 ~ 09:00**	2.20	1.32	0.00	0.88	0.44	0.44	0.44	0.44	0.00	0.44	0.00	0.00	0.00	0.00	0.44	0.44	0.00	0.00	7.46
			0.04	**09:00 ~ 10:00**	1.76	0.88	0.00	0.88	0.44	0.44	0.44	0.44	0.00	0.44	0.00	0.00	0.00	0.00	0.44	0.44	0.00	0.00	6.59
			0.04	**10:00 ~ 11:00**	1.76	0.88	0.00	0.44	0.44	0.44	0.44	0.44	0.00	0.44	0.00	0.00	0.00	0.00	0.44	0.44	0.00	0.00	6.15
			0.04	**11:00 ~ 12:00**	1.76	0.88	0.00	0.88	0.44	0.44	0.44	0.44	0.00	0.44	0.00	0.00	0.00	0.00	0.44	0.44	0.00	0.00	6.59
			0.04	**12:00 ~ 13:00**	2.20	1.32	0.00	0.88	0.44	0.44	0.44	0.44	0.00	0.44	0.00	0.00	0.00	0.00	0.44	0.44	0.00	0.00	7.46
			0.04	**13:00 ~ 14:00**	2.20	1.32	0.00	0.88	0.44	0.44	0.44	0.44	0.00	0.44	0.00	0.00	0.00	0.00	0.44	0.44	0.00	0.00	7.46
			0.04	**14:00 ~ 15:00**	2.20	1.32	0.00	0.88	0.44	0.44	0.44	0.44	0.00	0.44	0.00	0.00	0.00	0.00	0.44	0.44	0.00	0.00	7.46
			0.04	**15:00 ~ 16:00**	2.20	1.32	0.00	0.88	0.44	0.44	0.44	0.44	0.00	0.44	0.00	0.00	0.00	0.00	0.44	0.44	0.00	0.00	7.46
			0.04	**16:00 ~ 17:00**	2.20	1.32	0.00	0.88	0.44	0.44	0.44	0.44	0.00	0.44	0.00	0.00	0.00	0.00	0.44	0.44	0.00	0.00	7.46
			0.04	**17:00 ~ 18:00**	2.20	1.32	0.00	0.88	0.44	0.44	0.44	0.44	0.00	0.44	0.00	0.00	0.00	0.00	0.44	0.44	0.00	0.00	7.46
			0.04	**18:00 ~ 19:00**	2.63	1.32	0.00	0.88	0.44	0.44	0.44	0.44	0.00	0.44	0.00	0.00	0.00	0.00	0.44	0.44	0.00	0.00	7.90
			0.04	**19:00 ~ 20:00**	2.20	1.32	0.00	0.88	0.44	0.44	0.44	0.44	0.00	0.44	0.00	0.00	0.00	0.00	0.44	0.44	0.00	0.00	7.46
			0.04	**20:00 ~ 21:00**	1.76	0.88	0.00	0.88	0.44	0.44	0.44	0.44	0.00	0.44	0.00	0.00	0.00	0.00	0.44	0.44	0.00	0.00	6.59
			0.04	**21:00 ~ 22:00**	2.20	1.32	0.00	0.88	0.44	0.44	0.44	0.44	0.00	0.44	0.00	0.00	0.00	0.00	0.44	0.44	0.00	0.00	7.46
			0.04	**22:00 ~ 23:00**	1.76	0.88	0.00	0.88	0.44	0.44	0.44	0.44	0.00	0.44	0.00	0.00	0.00	0.00	0.44	0.44	0.00	0.00	6.59
			0.04	**23:00 ~ 00:00**	1.76	0.88	0.00	0.44	0.44	0.44	0.44	0.44	0.00	0.44	0.00	0.00	0.00	0.00	0.44	0.44	0.00	0.00	6.15
				Whole Day Total (veh*km)	39.07	22.39	0.00	16.68	10.54	7.46	7.46	7.90	0.00	7.46	0.00	0.00	0.00	0.00	10.54	10.54	0.00	0.00	140.04
36	Maidstone Lane	EB	0.02	**00:00 ~ 01:00**	0.18	0.18	0.00	0.00	0.00	0.00	0.00	0.00	0.00	0.00	0.00	0.00	0.00	0.00	0.00	0.00	0.00	0.00	0.36
			0.02	**01:00 ~ 02:00**	0.18	0.18	0.00	0.00	0.00	0.00	0.00	0.00	0.00	0.00	0.00	0.00	0.00	0.00	0.00	0.00	0.00	0.00	0.36
			0.02	**02:00 ~ 03:00**	0.18	0.18	0.00	0.00	0.00	0.00	0.00	0.00	0.00	0.00	0.00	0.00	0.00	0.00	0.00	0.00	0.00	0.00	0.36
			0.02	**03:00 ~ 04:00**	0.18	0.00	0.00	0.00	0.00	0.00	0.00	0.00	0.00	0.00	0.00	0.00	0.00	0.00	0.00	0.00	0.00	0.00	0.18
			0.02	**04:00 ~ 05:00**	0.18	0.00	0.00	0.00	0.00	0.00	0.00	0.00	0.00	0.00	0.00	0.00	0.00	0.00	0.00	0.00	0.00	0.00	0.18
			0.02	**05:00 ~ 06:00**	0.18	0.18	0.00	0.00	0.00	0.00	0.00	0.00	0.00	0.00	0.00	0.00	0.00	0.00	0.00	0.00	0.00	0.00	0.36
			0.02	**06:00 ~ 07:00**	0.18	0.18	0.00	0.00	0.00	0.00	0.00	0.00	0.00	0.00	0.00	0.00	0.00	0.00	0.00	0.00	0.00	0.00	0.36
			0.02	**07:00 ~ 08:00**	0.18	0.18	0.00	0.18	0.00	0.00	0.00	0.00	0.00	0.00	0.00	0.00	0.00	0.00	0.00	0.18	0.00	0.00	0.73
			0.02	**08:00 ~ 09:00**	0.18	0.18	0.00	0.18	0.00	0.00	0.00	0.00	0.00	0.00	0.00	0.00	0.00	0.00	0.00	0.18	0.00	0.00	0.73
			0.02	**09:00 ~ 10:00**	0.18	0.18	0.00	0.18	0.00	0.00	0.00	0.00	0.00	0.00	0.00	0.00	0.00	0.00	0.00	0.18	0.00	0.00	0.73
			0.02	**10:00 ~ 11:00**	0.18	0.18	0.00	0.18	0.00	0.00	0.00	0.00	0.00	0.00	0.00	0.00	0.00	0.00	0.00	0.18	0.00	0.00	0.73
			0.02	**11:00 ~ 12:00**	0.18	0.18	0.00	0.18	0.00	0.00	0.00	0.00	0.00	0.00	0.00	0.00	0.00	0.00	0.00	0.18	0.00	0.00	0.73
			0.02	**12:00 ~ 13:00**	0.18	0.18	0.00	0.18	0.00	0.00	0.00	0.00	0.00	0.00	0.00	0.00	0.00	0.00	0.00	0.18	0.00	0.00	0.73
			0.02	**13:00 ~ 14:00**	0.18	0.18	0.00	0.18	0.00	0.00	0.00	0.00	0.00	0.00	0.00	0.00	0.00	0.00	0.00	0.18	0.00	0.00	0.73
			0.02	**14:00 ~ 15:00**	0.18	0.18	0.00	0.18	0.00	0.00	0.00	0.00	0.00	0.00	0.00	0.00	0.00	0.00	0.00	0.18	0.00	0.00	0.73
			0.02	**15:00 ~ 16:00**	0.18	0.18	0.00	0.18	0.00	0.00	0.00	0.00	0.00	0.00	0.00	0.00	0.00	0.00	0.00	0.18	0.00	0.00	0.73
			0.02	**16:00 ~ 17:00**	0.18	0.18	0.00	0.18	0.00	0.00	0.00	0.00	0.00	0.00	0.00	0.00	0.00	0.00	0.00	0.18	0.00	0.00	0.73
			0.02	**17:00 ~ 18:00**	0.18	0.18	0.00	0.18	0.00	0.00	0.00	0.00	0.00	0.00	0.00	0.00	0.00	0.00	0.00	0.18	0.00	0.00	0.73
			0.02	**18:00 ~ 19:00**	0.18	0.18	0.00	0.18	0.00	0.00	0.00	0.00	0.00	0.00	0.00	0.00	0.00	0.00	0.00	0.18	0.00	0.00	0.73
			0.02	**19:00 ~ 20:00**	0.18	0.18	0.00	0.18	0.00	0.00	0.00	0.00	0.00	0.00	0.00	0.00	0.00	0.00	0.00	0.18	0.00	0.00	0.73
			0.02	**20:00 ~ 21:00**	0.18	0.18	0.00	0.18	0.00	0.00	0.00	0.00	0.00	0.00	0.00	0.00	0.00	0.00	0.00	0.18	0.00	0.00	0.73
			0.02	**21:00 ~ 22:00**	0.18	0.18	0.00	0.18	0.00	0.00	0.00	0.00	0.00	0.00	0.00	0.00	0.00	0.00	0.00	0.18	0.00	0.00	0.73
			0.02	**22:00 ~ 23:00**	0.18	0.18	0.00	0.18	0.00	0.00	0.00	0.00	0.00	0.00	0.00	0.00	0.00	0.00	0.00	0.18	0.00	0.00	0.73
			0.02	**23:00 ~ 00:00**	0.18	0.18	0.00	0.18	0.00	0.00	0.00	0.00	0.00	0.00	0.00	0.00	0.00	0.00	0.00	0.18	0.00	0.00	0.73
				Whole Day Total (veh*km)	4.37	4.00	0.00	3.09	0.00	0.00	0.00	0.00	0.00	0.00	0.00	0.00	0.00	0.00	0.00	3.09	0.00	0.00	14.56

Road No.	Road Name	Bound	Road Length (km)	Hour	PC	TAXI	LGV3	LGV4	LGV6	HGV7	HGV8	PLB	PV4	PV5	NFB6	NFB7	NFB8	FBSD	FBDD	MC	HGV9	NFB9	Total
37	Maidstone Lane	WB	0.02	**00:00 ~ 01:00**	0.18	0.18	0.00	0.00	0.00	0.00	0.00	0.00	0.00	0.00	0.00	0.00	0.00	0.00	0.00	0.00	0.00	0.00	0.36
			0.02	**01:00 ~ 02:00**	0.18	0.18	0.00	0.00	0.00	0.00	0.00	0.00	0.00	0.00	0.00	0.00	0.00	0.00	0.00	0.00	0.00	0.00	0.36
			0.02	**02:00 ~ 03:00**	0.18	0.18	0.00	0.00	0.00	0.00	0.00	0.00	0.00	0.00	0.00	0.00	0.00	0.00	0.00	0.00	0.00	0.00	0.36
			0.02	**03:00 ~ 04:00**	0.18	0.00	0.00	0.00	0.00	0.00	0.00	0.00	0.00	0.00	0.00	0.00	0.00	0.00	0.00	0.00	0.00	0.00	0.18
			0.02	**04:00 ~ 05:00**	0.18	0.00	0.00	0.00	0.00	0.00	0.00	0.00	0.00	0.00	0.00	0.00	0.00	0.00	0.00	0.00	0.00	0.00	0.18
			0.02	**05:00 ~ 06:00**	0.18	0.18	0.00	0.00	0.00	0.00	0.00	0.00	0.00	0.00	0.00	0.00	0.00	0.00	0.00	0.00	0.00	0.00	0.36
			0.02	**06:00 ~ 07:00**	0.18	0.18	0.00	0.00	0.00	0.00	0.00	0.00	0.00	0.00	0.00	0.00	0.00	0.00	0.00	0.00	0.00	0.00	0.36
			0.02	**07:00 ~ 08:00**	0.18	0.18	0.00	0.18	0.00	0.00	0.00	0.00	0.00	0.00	0.00	0.00	0.00	0.00	0.00	0.18	0.00	0.00	0.73
			0.02	**08:00 ~ 09:00**	0.18	0.18	0.00	0.18	0.00	0.00	0.00	0.00	0.00	0.00	0.00	0.00	0.00	0.00	0.00	0.18	0.00	0.00	0.73
			0.02	**09:00 ~ 10:00**	0.18	0.18	0.00	0.18	0.00	0.00	0.00	0.00	0.00	0.00	0.00	0.00	0.00	0.00	0.00	0.18	0.00	0.00	0.73
			0.02	**10:00 ~ 11:00**	0.18	0.18	0.00	0.18	0.00	0.00	0.00	0.00	0.00	0.00	0.00	0.00	0.00	0.00	0.00	0.18	0.00	0.00	0.73
			0.02	**11:00 ~ 12:00**	0.18	0.18	0.00	0.18	0.00	0.00	0.00	0.00	0.00	0.00	0.00	0.00	0.00	0.00	0.00	0.18	0.00	0.00	0.73
			0.02	**12:00 ~ 13:00**	0.18	0.18	0.00	0.18	0.00	0.00	0.00	0.00	0.00	0.00	0.00	0.00	0.00	0.00	0.00	0.18	0.00	0.00	0.73
			0.02	**13:00 ~ 14:00**	0.18	0.18	0.00	0.18	0.00	0.00	0.00	0.00	0.00	0.00	0.00	0.00	0.00	0.00	0.00	0.18	0.00	0.00	0.73
			0.02	**14:00 ~ 15:00**	0.18	0.18	0.00	0.18	0.00	0.00	0.00	0.00	0.00	0.00	0.00	0.00	0.00	0.00	0.00	0.18	0.00	0.00	0.73
			0.02	**15:00 ~ 16:00**	0.18	0.18	0.00	0.18	0.00	0.00	0.00	0.00	0.00	0.00	0.00	0.00	0.00	0.00	0.00	0.18	0.00	0.00	0.73
			0.02	**16:00 ~ 17:00**	0.18	0.18	0.00	0.18	0.00	0.00	0.00	0.00	0.00	0.00	0.00	0.00	0.00	0.00	0.00	0.18	0.00	0.00	0.73
			0.02	**17:00 ~ 18:00**	0.18	0.18	0.00	0.18	0.00	0.00	0.00	0.00	0.00	0.00	0.00	0.00	0.00	0.00	0.00	0.18	0.00	0.00	0.73
			0.02	**18:00 ~ 19:00**	0.18	0.18	0.00	0.18	0.00	0.00	0.00	0.00	0.00	0.00	0.00	0.00	0.00	0.00	0.00	0.18	0.00	0.00	0.73
			0.02	**19:00 ~ 20:00**	0.18	0.18	0.00	0.18	0.00	0.00	0.00	0.00	0.00	0.00	0.00	0.00	0.00	0.00	0.00	0.18	0.00	0.00	0.73
			0.02	**20:00 ~ 21:00**	0.18	0.18	0.00	0.18	0.00	0.00	0.00	0.00	0.00	0.00	0.00	0.00	0.00	0.00	0.00	0.18	0.00	0.00	0.73
			0.02	**21:00 ~ 22:00**	0.18	0.18	0.00	0.18	0.00	0.00	0.00	0.00	0.00	0.00	0.00	0.00	0.00	0.00	0.00	0.18	0.00	0.00	0.73
			0.02	**22:00 ~ 23:00**	0.18	0.18	0.00	0.18	0.00	0.00	0.00	0.00	0.00	0.00	0.00	0.00	0.00	0.00	0.00	0.18	0.00	0.00	0.73
			0.02	**23:00 ~ 00:00**	0.18	0.18	0.00	0.18	0.00	0.00	0.00	0.00	0.00	0.00	0.00	0.00	0.00	0.00	0.00	0.18	0.00	0.00	0.73
				Whole Day Total (veh*km)	4.37	4.00	0.00	3.09	0.00	0.00	0.00	0.00	0.00	0.00	0.00	0.00	0.00	0.00	0.00	3.09	0.00	0.00	14.56
38	Kau Pui Lung Road	NB	0.04	**00:00 ~ 01:00**	3.47	1.74	0.00	0.87	0.43	0.00	0.43	0.00	0.00	0.43	0.00	0.00	0.00	0.00	0.00	0.43	0.00	0.00	7.81
			0.04	**01:00 ~ 02:00**	2.60	1.30	0.00	0.43	0.43	0.00	0.43	0.00	0.00	0.43	0.00	0.00	0.00	0.00	0.00	0.43	0.00	0.00	6.08
			0.04	**02:00 ~ 03:00**	1.74	0.87	0.00	0.43	0.43	0.00	0.00	0.00	0.00	0.43	0.00	0.00	0.00	0.00	0.00	0.43	0.00	0.00	4.34
			0.04	**03:00 ~ 04:00**	1.30	0.87	0.00	0.43	0.43	0.00	0.00	0.00	0.00	0.00	0.00	0.00	0.00	0.00	0.00	0.43	0.00	0.00	3.47
			0.04	**04:00 ~ 05:00**	1.30	0.87	0.00	0.43	0.43	0.00	0.00	0.00	0.00	0.00	0.00	0.00	0.00	0.00	0.00	0.43	0.00	0.00	3.47
			0.04	**05:00 ~ 06:00**	1.74	0.87	0.00	0.43	0.43	0.00	0.00	0.00	0.00	0.43	0.00	0.00	0.00	0.00	0.00	0.43	0.00	0.00	4.34
			0.04	**06:00 ~ 07:00**	3.47	1.74	0.00	0.87	0.43	0.00	0.43	0.00	0.00	0.43	0.00	0.00	0.00	0.00	0.00	0.43	0.00	0.00	7.81
			0.04	**07:00 ~ 08:00**	6.94	3.04	0.00	1.30	0.43	0.43	0.43	0.00	0.00	0.43	0.43	0.43	0.43	0.00	0.00	0.87	0.43	0.00	15.62
			0.04	**08:00 ~ 09:00**	8.68	3.91	0.00	1.30	0.43	0.43	0.43	0.00	0.00	0.43	0.43	0.43	0.43	0.00	0.00	1.30	0.43	0.00	18.66
			0.04	**09:00 ~ 10:00**	7.81	3.47	0.00	1.30	0.43	0.43	0.43	0.00	0.00	0.43	0.43	0.43	0.43	0.00	0.00	0.87	0.43	0.00	16.93
			0.04	**10:00 ~ 11:00**	7.38	3.04	0.00	1.30	0.43	0.43	0.43	0.00	0.00	0.43	0.43	0.43	0.43	0.00	0.00	0.87	0.43	0.00	16.06
			0.04	**11:00 ~ 12:00**	7.81	3.47	0.00	1.30	0.43	0.43	0.43	0.00	0.00	0.43	0.43	0.43	0.43	0.00	0.00	0.87	0.43	0.00	16.93
			0.04	**12:00 ~ 13:00**	5.64	2.60	0.00	1.30	0.43	0.43	0.43	0.00	0.00	0.43	0.43	0.00	0.43	0.00	0.00	0.87	0.43	0.00	13.45
			0.04	**13:00 ~ 14:00**	6.08	2.60	0.00	1.30	0.43	0.43	0.43	0.00	0.00	0.43	0.43	0.00	0.43	0.00	0.00	0.87	0.43	0.00	13.89
			0.04	**14:00 ~ 15:00**	6.08	2.60	0.00	1.30	0.43	0.43	0.43	0.00	0.00	0.43	0.43	0.00	0.43	0.00	0.00	0.87	0.43	0.00	13.89
			0.04	**15:00 ~ 16:00**	6.08	2.60	0.00	1.30	0.43	0.43	0.43	0.00	0.00	0.43	0.43	0.00	0.43	0.00	0.00	0.87	0.43	0.00	13.89
			0.04	**16:00 ~ 17:00**	6.08	2.60	0.00	1.30	0.43	0.43	0.43	0.00	0.00	0.43	0.43	0.00	0.43	0.00	0.00	0.87	0.43	0.00	13.89
			0.04	**17:00 ~ 18:00**	6.08	2.60	0.00	1.30	0.43	0.43	0.43	0.00	0.00	0.43	0.43	0.00	0.43	0.00	0.00	0.87	0.43	0.00	13.89
			0.04	**18:00 ~ 19:00**	6.51	2.60	0.00	1.30	0.43	0.43	0.43	0.00	0.00	0.43	0.43	0.00	0.43	0.00	0.00	0.87	0.43	0.00	14.32
			0.04	**19:00 ~ 20:00**	6.08	2.60	0.00	1.30	0.43	0.43	0.43	0.00	0.00	0.43	0.43	0.00	0.43	0.00	0.00	0.87	0.43	0.00	13.89
			0.04	**20:00 ~ 21:00**	4.77	2.17	0.00	0.87	0.43	0.43	0.43	0.00	0.00	0.43	0.43	0.00	0.43	0.00	0.00	0.87	0.43	0.00	11.72
			0.04	**21:00 ~ 22:00**	5.21	2.17	0.00	0.87	0.43	0.43	0.43	0.00	0.00	0.43	0.43	0.00	0.43	0.00	0.00	0.87	0.43	0.00	12.15
			0.04	**22:00 ~ 23:00**	4.77	2.17	0.00	0.87	0.43	0.43	0.43	0.00	0.00	0.43	0.43	0.00	0.43	0.00	0.00	0.87	0.43	0.00	11.72
			0.04	**23:00 ~ 00:00**	3.91	1.74	0.00	0.87	0.43	0.43	0.43	0.00	0.00	0.43	0.43	0.00	0.43	0.00	0.00	0.43	0.43	0.00	9.98
				Whole Day Total (veh*km)	121.52	54.25	0.00	24.30	10.42	7.38	8.68	0.00	0.00	9.55	7.38	2.17	7.38	0.00	0.00	17.79	7.38	0.00	278.19
39	Kau Pui Lung Road	SB	0.04	**00:00 ~ 01:00**	3.04	1.30	0.00	0.87	0.43	0.00	0.43	0.00	0.00	0.43	0.00	0.00	0.00	0.00	0.00	0.43	0.00	0.00	6.94
			0.04	**01:00 ~ 02:00**	2.17	0.87	0.00	0.43	0.43	0.00	0.43	0.00	0.00	0.43	0.00	0.00	0.00	0.00	0.00	0.43	0.00	0.00	5.21
			0.04	**02:00 ~ 03:00**	1.74	0.43	0.00	0.43	0.43	0.00	0.00	0.00	0.00	0.00	0.00	0.00	0.00	0.00	0.00	0.43	0.00	0.00	3.47
			0.04	**03:00 ~ 04:00**	1.30	0.43	0.00	0.43	0.43	0.00	0.00	0.00	0.00	0.00	0.00	0.00	0.00	0.00	0.00	0.43	0.00	0.00	3.04
			0.04	**04:00 ~ 05:00**	1.30	0.43	0.00	0.43	0.43	0.00	0.00	0.00	0.00	0.00	0.00	0.00	0.00	0.00	0.00	0.43	0.00	0.00	3.04
			0.04	**05:00 ~ 06:00**	1.74	0.87	0.00	0.43	0.43	0.00	0.00	0.00	0.00	0.00	0.00	0.00	0.00	0.00	0.00	0.43	0.00	0.00	3.91
			0.04	**06:00 ~ 07:00**	3.04	1.30	0.00	0.87	0.43	0.00	0.43	0.00	0.00	0.43	0.00	0.00	0.00	0.00	0.00	0.43	0.00	0.00	6.94
			0.04	**07:00 ~ 08:00**	6.08	2.17	0.00	1.30	0.43	0.43	0.43	0.00	0.00	0.43	0.43	0.00	0.43	0.00	0.00	0.87	0.43	0.00	13.45
			0.04	**08:00 ~ 09:00**	7.81	2.60	0.00	1.30	0.87	0.43	0.43	0.00	0.00	0.43	0.43	0.00	0.43	0.00	0.00	0.87	0.43	0.00	16.06
			0.04	**09:00 ~ 10:00**	6.94	2.17	0.00	1.30	0.43	0.43	0.43	0.00	0.00	0.43	0.43	0.00	0.43	0.00	0.00	0.87	0.43	0.00	14.32
			0.04	**10:00 ~ 11:00**	6.51	2.17	0.00	1.30	0.43	0.43	0.43	0.00	0.00	0.43	0.43	0.00	0.43	0.00	0.00	0.87	0.43	0.00	13.89
			0.04	**11:00 ~ 12:00**	6.94	2.17	0.00	1.30	0.43	0.43	0.43	0.00	0.00	0.43	0.43	0.00	0.43	0.00	0.00	0.87	0.43	0.00	14.32
			0.04	**12:00 ~ 13:00**	6.51	2.17	0.00	1.30	0.43	0.43	0.43	0.00	0.00	0.43	0.43	0.00	0.43	0.00	0.00	0.87	0.00	0.00	13.45
			0.04	**13:00 ~ 14:00**	6.94	2.60	0.00	1.30	0.43	0.43	0.43	0.00	0.00	0.43	0.43	0.00	0.43	0.00	0.00	0.87	0.00	0.00	14.32
			0.04	**14:00 ~ 15:00**	6.94	2.60	0.00	1.30	0.43	0.43	0.43	0.00	0.00	0.43	0.43	0.00	0.43	0.00	0.00	0.87	0.00	0.00	14.32
			0.04	**15:00 ~ 16:00**	6.94	2.60	0.00	1.30	0.43	0.43	0.43	0.00	0.00	0.43	0.43	0.00	0.43	0.00	0.00	0.87	0.00	0.00	14.32
			0.04	**16:00 ~ 17:00**	7.38	2.60	0.00	1.30	0.43	0.43	0.43	0.00	0.00	0.43	0.43	0.00	0.43	0.00	0.00	0.87	0.00	0.00	14.76
			0.04	**17:00 ~ 18:00**	7.38	2.60	0.00	1.30	0.43	0.43	0.43	0.00	0.00	0.43	0.43	0.00	0.43	0.00	0.00	0.87	0.00	0.00	14.76
			0.04	**18:00 ~ 19:00**	7.81	2.60	0.00	1.30	0.43	0.43	0.43	0.00	0.00	0.43	0.43	0.00	0.43	0.00	0.00	0.87	0.00	0.00	15.19
			0.04	**19:00 ~ 20:00**	6.94	2.60	0.00	1.30	0.43	0.43	0.43	0.00	0.00	0.43	0.43	0.00	0.43	0.00	0.00	0.87	0.00	0.00	14.32
			0.04	**20:00 ~ 21:00**	5.64	2.17	0.00	0.87	0.43	0.43	0.43	0.00	0.00	0.43	0.43	0.00	0.43	0.00	0.00	0.87	0.00	0.00	12.15
			0.04	**21:00 ~ 22:00**	6.08	2.17	0.00	0.87	0.43	0.43	0.43	0.00	0.00	0.43	0.43	0.00	0.43	0.00	0.00	0.87	0.00	0.00	12.59
			0.04	**22:00 ~ 23:00**	5.64	2.17	0.00	0.87	0.43	0.43	0.43	0.00	0.00	0.43	0.43	0.00	0.43	0.00	0.00	0.87	0.00	0.00	12.15
			0.04	**23:00 ~ 00:00**	4.34	1.74	0.00	0.87	0.43	0.43	0.43	0.00	0.00	0.43	0.43	0.00	0.43	0.00	0.00	0.43	0.00	0.00	9.98
				Whole Day Total (veh*km)	127.16	45.57	0.00	24.30	10.85	7.38	8.68	0.00	0.00	8.68	7.38	0.00	7.38	0.00	0.00	17.36	2.17	0.00	266.91
40	Tin Kwong Road	EB	0.05	**00:00 ~ 01:00**	11.81	5.91	0.00	2.69	1.07	0.54	0.54	0.54	0.00	0.54	0.54	0.54	0.54	0.00	1.07	1.61	0.54	0.00	28.46
			0.05	**01:00 ~ 02:00**	7.52	4.30	0.00	1.61	1.07	0.54	0.54	0.00	0.00	0.54	0.54	0.54	0.54	0.00	0.54	1.07	0.54	0.00	19.87
			0.05	**02:00 ~ 03:00**	5.91	3.22	0.00	1.61	0.54	0.54	0.54	0.00	0.00	0.54	0.54	0.00	0.54	0.00	0.54	1.07	0.54	0.00	16.11
			0.05	**03:00 ~ 04:00**	4.30	2.15	0.00	1.07	0.54	0.54	0.54	0.00	0.00	0.54	0.00	0.00	0.54	0.00	0.54	0.54	0.00	0.00	11.28
			0.05	**04:00 ~ 05:00**	4.30	2.15	0.00	1.07	0.54	0.54	0.54	0.00	0.00	0.54	0.00	0.00	0.54	0.00	0.54	0.54	0.00	0.00	11.28
			0.05	**05:00 ~ 06:00**	5.91	3.22	0.00	1.61	0.54	0.54	0.54	0.00	0.00	0.54	0.54	0.00	0.54	0.00	1.07	1.07	0.54	0.00	17.18
			0.05	**06:00 ~ 07:00**	11.81	5.91	0.00	2.69	1.07	0.54	0.54	0.54	0.00	0.54	0.54	0.54	0.54	0.00	2.15	1.61	0.54	0.00	29.54
			0.05	**07:00 ~ 08:00**	23.09	11.81	0.54	5.37	2.15	0.54	0.54	1.07	0.54	0.54	0.54	0.54	0.54	0.00	2.69	2.69	0.54	0.00	53.70
			0.05	**08:00 ~ 09:00**	29.00	15.04	0.54	6.44	2.69	0.54	1.07	1.07	0.54	0.54	0.54	0.54	0.54	0.00	2.15	3.22	0.54	0.00	64.98
			0.05	**09:00 ~ 10:00**	25.78	12.89	0.54	5.37	2.15	0.54	1.07	1.07	0.54	0.54	0.54	0.54	0.54	0.00	2.15	3.22	0.54	0.00	58.00
			0.05	**10:00 ~ 11:00**	24.70	12.89	0.54	5.37	2.15	0.54	0.54	0.54	0.54	0.54	0.54	0.54	0.54	0.00	2.15	2.69	0.54	0.00	55.31
			0.05	**11:00 ~ 12:00**	26.31	13.43	0.54	5.91	2.15	0.54	1.07	0.54	0.54	0.54	0.54	0.54	0.54	0.00	2.15	3.22	0.54	0.00	59.07
			0.05	**12:00 ~ 13:00**	11.81	5.91	0.54	2.69	1.07	0.54	0.54	0.54	0.54	0.54	0.54	0.54	0.54	0.00	2.15	1.61	0.54	0.00	30.61
			0.05	**13:00 ~ 14:00**	12.35	6.44	0.54	2.69	1.07	0.54	0.54	0.54	0.54	0.54	0.54	0.54	0.54	0.00	2.15	1.61	0.54	0.00	31.68
			0.05	**14:00 ~ 15:00**	12.35	6.44	0.54	3.22	1.07	0.54	0.54	1.07	0.54	0.54	0.54	0.54	0.54	0.00	2.15	1.61	0.54	0.00	32.76
			0.05	**15:00 ~ 16:00**	12.35	6.44	0.54	3.22	1.07	0.54	0.54	1.07	0.54	0.54	0.54	0.54	0.54	0.00	2.15	1.61	0.54	0.00	32.76
			0.05	**16:00 ~ 17:00**	12.89	6.44	0.54	3.22	1.07	0.54	0.54	1.07	0.54	0.54	0.54	0.54	0.54	0.00	2.15	1.61	0.54	0.00	33.29
			0.05	**17:00 ~ 18:00**	12.89	6.44	0.54	3.22	1.07	0.54	0.54	1.07	0.54	0.54	0.54	0.54	0.54	0.00	2.15	1.61	0.54	0.00	33.29
			0.05	**18:00 ~ 19:00**	13.43	6.98	0.54	3.22	1.07	0.54	0.54	1.07	0.54	0.54	0.54	0.54	0.54	0.00	2.15	1.61	0.54	0.00	34.37
			0.05	**19:00 ~ 20:00**	12.35	6.44	0.54	2.69	1.07	0.54	0.54	0.54	0.54	0.54	0.54	0.54	0.54	0.00	1.61	1.61	0.54	0.00	31.15
			0.05	**20:00 ~ 21:00**	10.20	5.37	0.54	2.69	1.07	0.54	0.54	0.54	0.54	0.54	0.54	0.54	0.54	0.00	1.61	1.07	0.54	0.00	27.39
			0.05	**21:00 ~ 22:00**	10.74	5.37	0.54	2.69	1.07	0.54	0.54	0.54	0.54	0.54	0.54	0.54	0.54	0.00	1.61	1.61	0.54	0.00	28.46
			0.05	**22:00 ~ 23:00**	9.67	4.83	0.54	2.15	1.07	0.54	0.54	0.54	0.54	0.54	0.54	0.54	0.54	0.00	1.61	1.07	0.54	0.00	25.78
			0.05	**23:00 ~ 00:00**	8.06	4.30	0.54	2.15	1.07	0.54	0.54	0.54	0.54	0.54	0.54	0.54	0.54	0.00	1.61	1.07	0.54	0.00	23.63
				Whole Day Total (veh*km)	319.52	164.32	9.13	74.64	29.54	12.89	14.50	15.04	9.13	12.89	11.81	10.74	12.89	0.00	40.81	40.28	11.81	0.00	789.93

Road No.	Road Name	Bound	Road Length (km)	Hour	PC	TAXI	LGV3	LGV4	LGV6	HGV7	HGV8	PLB	PV4	PV5	NFB6	NFB7	NFB8	FBSD	FBDD	MC	HGV9	NFB9	Total
41	Tin Kwong Road	WB	0.05	**00:00 ~ 01:00**	6.44	3.22	0.00	1.07	0.54	0.54	0.54	0.54	0.00	0.54	0.00	0.00	0.54	0.00	1.07	1.07	0.00	0.00	16.11
			0.05	**01:00 ~ 02:00**	4.30	2.15	0.00	0.54	0.54	0.54	0.54	0.00	0.00	0.54	0.00	0.00	0.54	0.00	0.54	0.54	0.00	0.00	10.74
			0.05	**02:00 ~ 03:00**	3.22	1.61	0.00	0.54	0.54	0.00	0.54	0.00	0.00	0.54	0.00	0.00	0.00	0.00	0.54	0.54	0.00	0.00	8.06
			0.05	**03:00 ~ 04:00**	2.69	1.07	0.00	0.54	0.54	0.00	0.54	0.00	0.00	0.54	0.00	0.00	0.00	0.00	0.54	0.54	0.00	0.00	6.98
			0.05	**04:00 ~ 05:00**	2.69	1.07	0.00	0.54	0.54	0.00	0.54	0.00	0.00	0.54	0.00	0.00	0.00	0.00	0.54	0.54	0.00	0.00	6.98
			0.05	**05:00 ~ 06:00**	3.22	1.61	0.00	0.54	0.54	0.00	0.54	0.54	0.00	0.54	0.00	0.00	0.00	0.00	1.07	0.54	0.00	0.00	9.13
			0.05	**06:00 ~ 07:00**	6.44	3.22	0.00	1.07	0.54	0.54	0.54	0.54	0.00	0.54	0.00	0.00	0.54	0.00	2.15	1.07	0.00	0.00	17.18
			0.05	**07:00 ~ 08:00**	12.89	5.91	0.00	2.15	1.07	0.54	0.54	1.07	0.54	0.54	0.54	0.54	0.54	0.00	2.69	1.61	0.54	0.00	31.68
			0.05	**08:00 ~ 09:00**	16.11	7.52	0.00	2.15	1.07	0.54	0.54	1.07	0.54	0.54	0.54	0.54	0.54	0.00	2.15	2.15	0.54	0.00	36.52
			0.05	**09:00 ~ 10:00**	14.50	6.44	0.00	2.15	1.07	0.54	0.54	1.07	0.54	0.54	0.54	0.54	0.54	0.00	2.15	1.61	0.54	0.00	33.29
			0.05	**10:00 ~ 11:00**	13.96	6.44	0.00	2.15	1.07	0.54	0.54	0.54	0.54	0.54	0.54	0.54	0.54	0.00	2.15	1.61	0.54	0.00	32.22
			0.05	**11:00 ~ 12:00**	14.50	6.98	0.00	2.15	1.07	0.54	0.54	0.54	0.54	0.54	0.54	0.54	0.54	0.00	2.15	1.61	0.54	0.00	33.29
			0.05	**12:00 ~ 13:00**	10.74	4.83	0.00	1.61	0.54	0.54	0.54	1.07	0.00	0.54	0.54	0.54	0.54	0.00	2.15	1.61	0.54	0.00	26.31
			0.05	**13:00 ~ 14:00**	11.28	4.83	0.00	1.61	0.54	0.54	0.54	1.07	0.00	0.54	0.54	0.54	0.54	0.00	2.15	1.61	0.54	0.00	26.85
			0.05	**14:00 ~ 15:00**	11.28	5.37	0.00	1.61	0.54	0.54	0.54	1.07	0.00	0.54	0.54	0.54	0.54	0.00	2.15	1.61	0.54	0.00	27.39
			0.05	**15:00 ~ 16:00**	11.28	5.37	0.00	1.61	0.54	0.54	0.54	1.07	0.00	0.54	0.54	0.54	0.54	0.00	2.15	1.61	0.54	0.00	27.39
			0.05	**16:00 ~ 17:00**	11.81	5.37	0.00	1.61	0.54	0.54	0.54	1.07	0.00	0.54	0.54	0.54	0.54	0.00	2.15	1.61	0.54	0.00	27.92
			0.05	**17:00 ~ 18:00**	11.81	5.37	0.00	1.61	0.54	0.54	0.54	1.07	0.00	0.54	0.54	0.54	0.54	0.00	2.15	1.61	0.54	0.00	27.92
			0.05	**18:00 ~ 19:00**	12.35	5.91	0.00	1.61	0.54	0.54	0.54	1.07	0.00	0.54	0.54	0.54	0.54	0.00	2.15	1.61	0.54	0.00	29.00
			0.05	**19:00 ~ 20:00**	11.28	4.83	0.00	1.61	0.54	0.54	0.54	1.07	0.00	0.54	0.54	0.54	0.54	0.00	2.15	1.61	0.54	0.00	26.85
			0.05	**20:00 ~ 21:00**	9.67	4.30	0.00	1.07	0.54	0.54	0.54	0.54	0.00	0.54	0.54	0.54	0.54	0.00	1.61	1.07	0.54	0.00	22.55
			0.05	**21:00 ~ 22:00**	9.67	4.30	0.00	1.07	0.54	0.54	0.54	0.54	0.00	0.54	0.54	0.54	0.54	0.00	1.61	1.07	0.54	0.00	22.55
			0.05	**22:00 ~ 23:00**	9.13	4.30	0.00	1.07	0.54	0.54	0.54	0.54	0.00	0.54	0.54	0.54	0.54	0.00	1.61	1.07	0.54	0.00	22.02
			0.05	**23:00 ~ 00:00**	7.52	3.22	0.00	1.07	0.54	0.54	0.54	0.54	0.00	0.54	0.54	0.54	0.54	0.00	1.61	1.07	0.54	0.00	19.33
				Whole Day Total (veh*km)	228.76	105.25	0.00	32.76	15.57	10.74	12.89	16.65	2.69	12.89	9.13	9.13	10.74	0.00	41.35	30.61	9.13	0.00	548.28
42	Tin Kwong Road	EB	0.04	**00:00 ~ 01:00**	8.16	4.08	0.00	1.86	0.74	0.37	0.37	0.37	0.00	0.37	0.37	0.37	0.37	0.00	0.74	1.11	0.37	0.00	19.66
			0.04	**01:00 ~ 02:00**	5.19	2.97	0.00	1.11	0.74	0.37	0.37	0.00	0.00	0.37	0.37	0.37	0.37	0.00	0.37	0.74	0.37	0.00	13.73
			0.04	**02:00 ~ 03:00**	4.08	2.23	0.00	1.11	0.37	0.37	0.37	0.00	0.00	0.37	0.37	0.00	0.37	0.00	0.37	0.74	0.37	0.00	11.13
			0.04	**03:00 ~ 04:00**	2.97	1.48	0.00	0.74	0.37	0.37	0.37	0.00	0.00	0.37	0.00	0.00	0.37	0.00	0.37	0.37	0.00	0.00	7.79
			0.04	**04:00 ~ 05:00**	2.97	1.48	0.00	0.74	0.37	0.37	0.37	0.00	0.00	0.37	0.00	0.00	0.37	0.00	0.37	0.37	0.00	0.00	7.79
			0.04	**05:00 ~ 06:00**	4.08	2.23	0.00	1.11	0.37	0.37	0.37	0.37	0.00	0.37	0.37	0.00	0.37	0.00	0.74	0.74	0.37	0.00	11.87
			0.04	**06:00 ~ 07:00**	8.16	4.08	0.00	1.86	0.74	0.37	0.37	0.37	0.00	0.37	0.37	0.37	0.37	0.00	1.48	1.11	0.37	0.00	20.41
			0.04	**07:00 ~ 08:00**	15.95	8.16	0.37	3.71	1.48	0.37	0.37	0.74	0.37	0.37	0.37	0.37	0.37	0.00	1.86	1.86	0.37	0.00	37.10
			0.04	**08:00 ~ 09:00**	20.03	10.39	0.37	4.45	1.86	0.37	0.74	0.74	0.37	0.37	0.37	0.37	0.37	0.00	1.48	2.23	0.37	0.00	44.89
			0.04	**09:00 ~ 10:00**	17.81	8.90	0.37	3.71	1.48	0.37	0.74	0.74	0.37	0.37	0.37	0.37	0.37	0.00	1.48	2.23	0.37	0.00	40.07
			0.04	**10:00 ~ 11:00**	17.07	8.90	0.37	3.71	1.48	0.37	0.37	0.37	0.37	0.37	0.37	0.37	0.37	0.00	1.48	1.86	0.37	0.00	38.21
			0.04	**11:00 ~ 12:00**	18.18	9.28	0.37	4.08	1.48	0.37	0.74	0.37	0.37	0.37	0.37	0.37	0.37	0.00	1.48	2.23	0.37	0.00	40.81
			0.04	**12:00 ~ 13:00**	8.16	4.08	0.37	1.86	0.74	0.37	0.37	0.37	0.37	0.37	0.37	0.37	0.37	0.00	1.48	1.11	0.37	0.00	21.15
			0.04	**13:00 ~ 14:00**	8.53	4.45	0.37	1.86	0.74	0.37	0.37	0.37	0.37	0.37	0.37	0.37	0.37	0.00	1.48	1.11	0.37	0.00	21.89
			0.04	**14:00 ~ 15:00**	8.53	4.45	0.37	2.23	0.74	0.37	0.37	0.74	0.37	0.37	0.37	0.37	0.37	0.00	1.48	1.11	0.37	0.00	22.63
			0.04	**15:00 ~ 16:00**	8.53	4.45	0.37	2.23	0.74	0.37	0.37	0.74	0.37	0.37	0.37	0.37	0.37	0.00	1.48	1.11	0.37	0.00	22.63
			0.04	**16:00 ~ 17:00**	8.90	4.45	0.37	2.23	0.74	0.37	0.37	0.74	0.37	0.37	0.37	0.37	0.37	0.00	1.48	1.11	0.37	0.00	23.00
			0.04	**17:00 ~ 18:00**	8.90	4.45	0.37	2.23	0.74	0.37	0.37	0.74	0.37	0.37	0.37	0.37	0.37	0.00	1.48	1.11	0.37	0.00	23.00
			0.04	**18:00 ~ 19:00**	9.28	4.82	0.37	2.23	0.74	0.37	0.37	0.74	0.37	0.37	0.37	0.37	0.37	0.00	1.48	1.11	0.37	0.00	23.74
			0.04	**19:00 ~ 20:00**	8.53	4.45	0.37	1.86	0.74	0.37	0.37	0.37	0.37	0.37	0.37	0.37	0.37	0.00	1.11	1.11	0.37	0.00	21.52
			0.04	**20:00 ~ 21:00**	7.05	3.71	0.37	1.86	0.74	0.37	0.37	0.37	0.37	0.37	0.37	0.37	0.37	0.00	1.11	0.74	0.37	0.00	18.92
			0.04	**21:00 ~ 22:00**	7.42	3.71	0.37	1.86	0.74	0.37	0.37	0.37	0.37	0.37	0.37	0.37	0.37	0.00	1.11	1.11	0.37	0.00	19.66
			0.04	**22:00 ~ 23:00**	6.68	3.34	0.37	1.48	0.74	0.37	0.37	0.37	0.37	0.37	0.37	0.37	0.37	0.00	1.11	0.74	0.37	0.00	17.81
			0.04	**23:00 ~ 00:00**	5.57	2.97	0.37	1.48	0.74	0.37	0.37	0.37	0.37	0.37	0.37	0.37	0.37	0.00	1.11	0.74	0.37	0.00	16.32
				Whole Day Total (veh*km)	220.75	113.53	6.31	51.57	20.41	8.90	10.02	10.39	6.31	8.90	8.16	7.42	8.90	0.00	28.20	27.83	8.16	0.00	545.74
43	Tin Kwong Road	WB	0.04	**00:00 ~ 01:00**	4.45	2.23	0.00	0.74	0.37	0.37	0.37	0.37	0.00	0.37	0.00	0.00	0.37	0.00	0.74	0.74	0.00	0.00	11.13
			0.04	**01:00 ~ 02:00**	2.97	1.48	0.00	0.37	0.37	0.37	0.37	0.00	0.00	0.37	0.00	0.00	0.37	0.00	0.37	0.37	0.00	0.00	7.42
			0.04	**02:00 ~ 03:00**	2.23	1.11	0.00	0.37	0.37	0.00	0.37	0.00	0.00	0.37	0.00	0.00	0.00	0.00	0.37	0.37	0.00	0.00	5.57
			0.04	**03:00 ~ 04:00**	1.86	0.74	0.00	0.37	0.37	0.00	0.37	0.00	0.00	0.37	0.00	0.00	0.00	0.00	0.37	0.37	0.00	0.00	4.82
			0.04	**04:00 ~ 05:00**	1.86	0.74	0.00	0.37	0.37	0.00	0.37	0.00	0.00	0.37	0.00	0.00	0.00	0.00	0.37	0.37	0.00	0.00	4.82
			0.04	**05:00 ~ 06:00**	2.23	1.11	0.00	0.37	0.37	0.00	0.37	0.37	0.00	0.37	0.00	0.00	0.00	0.00	0.74	0.37	0.00	0.00	6.31
			0.04	**06:00 ~ 07:00**	4.45	2.23	0.00	0.74	0.37	0.37	0.37	0.37	0.00	0.37	0.00	0.00	0.37	0.00	1.48	0.74	0.00	0.00	11.87
			0.04	**07:00 ~ 08:00**	8.90	4.08	0.00	1.48	0.74	0.37	0.37	0.74	0.37	0.37	0.37	0.37	0.37	0.00	1.86	1.11	0.37	0.00	21.89
			0.04	**08:00 ~ 09:00**	11.13	5.19	0.00	1.48	0.74	0.37	0.37	0.74	0.37	0.37	0.37	0.37	0.37	0.00	1.48	1.48	0.37	0.00	25.23
			0.04	**09:00 ~ 10:00**	10.02	4.45	0.00	1.48	0.74	0.37	0.37	0.74	0.37	0.37	0.37	0.37	0.37	0.00	1.48	1.11	0.37	0.00	23.00
			0.04	**10:00 ~ 11:00**	9.65	4.45	0.00	1.48	0.74	0.37	0.37	0.37	0.37	0.37	0.37	0.37	0.37	0.00	1.48	1.11	0.37	0.00	22.26
			0.04	**11:00 ~ 12:00**	10.02	4.82	0.00	1.48	0.74	0.37	0.37	0.37	0.37	0.37	0.37	0.37	0.37	0.00	1.48	1.11	0.37	0.00	23.00
			0.04	**12:00 ~ 13:00**	7.42	3.34	0.00	1.11	0.37	0.37	0.37	0.74	0.00	0.37	0.37	0.37	0.37	0.00	1.48	1.11	0.37	0.00	18.18
			0.04	**13:00 ~ 14:00**	7.79	3.34	0.00	1.11	0.37	0.37	0.37	0.74	0.00	0.37	0.37	0.37	0.37	0.00	1.48	1.11	0.37	0.00	18.55
			0.04	**14:00 ~ 15:00**	7.79	3.71	0.00	1.11	0.37	0.37	0.37	0.74	0.00	0.37	0.37	0.37	0.37	0.00	1.48	1.11	0.37	0.00	18.92
			0.04	**15:00 ~ 16:00**	7.79	3.71	0.00	1.11	0.37	0.37	0.37	0.74	0.00	0.37	0.37	0.37	0.37	0.00	1.48	1.11	0.37	0.00	18.92
			0.04	**16:00 ~ 17:00**	8.16	3.71	0.00	1.11	0.37	0.37	0.37	0.74	0.00	0.37	0.37	0.37	0.37	0.00	1.48	1.11	0.37	0.00	19.29
			0.04	**17:00 ~ 18:00**	8.16	3.71	0.00	1.11	0.37	0.37	0.37	0.74	0.00	0.37	0.37	0.37	0.37	0.00	1.48	1.11	0.37	0.00	19.29
			0.04	**18:00 ~ 19:00**	8.53	4.08	0.00	1.11	0.37	0.37	0.37	0.74	0.00	0.37	0.37	0.37	0.37	0.00	1.48	1.11	0.37	0.00	20.03
			0.04	**19:00 ~ 20:00**	7.79	3.34	0.00	1.11	0.37	0.37	0.37	0.74	0.00	0.37	0.37	0.37	0.37	0.00	1.48	1.11	0.37	0.00	18.55
			0.04	**20:00 ~ 21:00**	6.68	2.97	0.00	0.74	0.37	0.37	0.37	0.37	0.00	0.37	0.37	0.37	0.37	0.00	1.11	0.74	0.37	0.00	15.58
			0.04	**21:00 ~ 22:00**	6.68	2.97	0.00	0.74	0.37	0.37	0.37	0.37	0.00	0.37	0.37	0.37	0.37	0.00	1.11	0.74	0.37	0.00	15.58
			0.04	**22:00 ~ 23:00**	6.31	2.97	0.00	0.74	0.37	0.37	0.37	0.37	0.00	0.37	0.37	0.37	0.37	0.00	1.11	0.74	0.37	0.00	15.21
			0.04	**23:00 ~ 00:00**	5.19	2.23	0.00	0.74	0.37	0.37	0.37	0.37	0.00	0.37	0.37	0.37	0.37	0.00	1.11	0.74	0.37	0.00	13.36
				Whole Day Total (veh*km)	158.05	72.72	0.00	22.63	10.76	7.42	8.90	11.50	1.86	8.90	6.31	6.31	7.42	0.00	28.57	21.15	6.31	0.00	378.79
44	Hop Yat Road	SB	0.12	**00:00 ~ 01:00**	1.24	1.24	0.00	0.00	0.00	0.00	0.00	0.00	0.00	0.00	0.00	0.00	0.00	0.00	0.00	0.00	0.00	0.00	2.48
			0.12	**01:00 ~ 02:00**	1.24	1.24	0.00	0.00	0.00	0.00	0.00	0.00	0.00	0.00	0.00	0.00	0.00	0.00	0.00	0.00	0.00	0.00	2.48
			0.12	**02:00 ~ 03:00**	1.24	1.24	0.00	0.00	0.00	0.00	0.00	0.00	0.00	0.00	0.00	0.00	0.00	0.00	0.00	0.00	0.00	0.00	2.48
			0.12	**03:00 ~ 04:00**	1.24	1.24	0.00	0.00	0.00	0.00	0.00	0.00	0.00	0.00	0.00	0.00	0.00	0.00	0.00	0.00	0.00	0.00	2.48
			0.12	**04:00 ~ 05:00**	1.24	1.24	0.00	0.00	0.00	0.00	0.00	0.00	0.00	0.00	0.00	0.00	0.00	0.00	0.00	0.00	0.00	0.00	2.48
			0.12	**05:00 ~ 06:00**	1.24	1.24	0.00	0.00	0.00	0.00	0.00	0.00	0.00	0.00	0.00	0.00	0.00	0.00	0.00	0.00	0.00	0.00	2.48
			0.12	**06:00 ~ 07:00**	1.24	1.24	0.00	0.00	0.00	0.00	0.00	0.00	0.00	0.00	0.00	0.00	0.00	0.00	0.00	0.00	0.00	0.00	2.48
			0.12	**07:00 ~ 08:00**	1.24	1.24	0.00	1.24	0.00	0.00	0.00	0.00	0.00	0.00	0.00	0.00	0.00	0.00	0.00	1.24	0.00	0.00	4.96
			0.12	**08:00 ~ 09:00**	2.48	1.24	0.00	1.24	0.00	0.00	0.00	0.00	0.00	0.00	0.00	0.00	0.00	0.00	0.00	1.24	0.00	0.00	6.20
			0.12	**09:00 ~ 10:00**	1.24	1.24	0.00	1.24	0.00	0.00	0.00	0.00	0.00	0.00	0.00	0.00	0.00	0.00	0.00	1.24	0.00	0.00	4.96
			0.12	**10:00 ~ 11:00**	1.24	1.24	0.00	1.24	0.00	0.00	0.00	0.00	0.00	0.00	0.00	0.00	0.00	0.00	0.00	1.24	0.00	0.00	4.96
			0.12	**11:00 ~ 12:00**	1.24	1.24	0.00	1.24	0.00	0.00	0.00	0.00	0.00	0.00	0.00	0.00	0.00	0.00	0.00	1.24	0.00	0.00	4.96
			0.12	**12:00 ~ 13:00**	1.24	1.24	0.00	1.24	0.00	0.00	0.00	0.00	0.00	0.00	0.00	0.00	0.00	0.00	0.00	1.24	0.00	0.00	4.96
			0.12	**13:00 ~ 14:00**	2.48	1.24	0.00	1.24	0.00	0.00	0.00	0.00	0.00	0.00	0.00	0.00	0.00	0.00	0.00	1.24	0.00	0.00	6.20
			0.12	**14:00 ~ 15:00**	2.48	1.24	0.00	1.24	0.00	0.00	0.00	0.00	0.00	0.00	0.00	0.00	0.00	0.00	0.00	1.24	0.00	0.00	6.20
			0.12	**15:00 ~ 16:00**	2.48	1.24	0.00	1.24	0.00	0.00	0.00	0.00	0.00	0.00	0.00	0.00	0.00	0.00	0.00	1.24	0.00	0.00	6.20
			0.12	**16:00 ~ 17:00**	2.48	1.24	0.00	1.24	0.00	0.00	0.00	0.00	0.00	0.00	0.00	0.00	0.00	0.00	0.00	1.24	0.00	0.00	6.20
			0.12	**17:00 ~ 18:00**	2.48	1.24	0.00	1.24	0.00	0.00	0.00	0.00	0.00	0.00	0.00	0.00	0.00	0.00	0.00	1.24	0.00	0.00	6.20
			0.12	**18:00 ~ 19:00**	2.48	1.24	0.00	1.24	0.00	0.00	0.00	0.00	0.00	0.00	0.00	0.00	0.00	0.00	0.00	1.24	0.00	0.00	6.20
			0.12	**19:00 ~ 20:00**	2.48	1.24	0.00	1.24	0.00	0.00	0.00	0.00	0.00	0.00	0.00	0.00	0.00	0.00	0.00	1.24	0.00	0.00	6.20
			0.12	**20:00 ~ 21:00**	1.24	1.24	0.00	1.24	0.00	0.00	0.00	0.00	0.00	0.00	0.00	0.00	0.00	0.00	0.00	1.24	0.00	0.00	4.96
			0.12	**21:00 ~ 22:00**	1.24	1.24	0.00	1.24	0.00	0.00	0.00	0.00	0.00	0.00	0.00	0.00	0.00	0.00	0.00	1.24	0.00	0.00	4.96
			0.12	**22:00 ~ 23:00**	1.24	1.24	0.00	1.24	0.00	0.00	0.00	0.00	0.00	0.00	0.00	0.00	0.00	0.00	0.00	1.24	0.00	0.00	4.96
			0.12	**23:00 ~ 00:00**	1.24	1.24	0.00	1.24	0.00	0.00	0.00	0.00	0.00	0.00	0.00	0.00	0.00	0.00	0.00	1.24	0.00	0.00	4.96
				Whole Day Total (veh*km)	39.65	29.74	0.00	21.06	0.00	0.00	0.00	0.00	0.00	0.00	0.00	0.00	0.00	0.00	0.00	21.06	0.00	0.00	111.51

Road No.	Road Name	Bound	Road Length (km)	Hour	PC	TAXI	LGV3	LGV4	LGV6	HGV7	HGV8	PLB	PV4	PV5	NFB6	NFB7	NFB8	FBSD	FBDD	MC	HGV9	NFB9	Total
45	Tin Kwong Road	EB	0.06	**00:00 ~ 01:00**	13.98	6.69	0.00	3.04	1.22	0.61	0.61	0.61	0.00	0.61	0.61	0.61	0.61	0.00	1.22	1.82	0.61	0.00	32.83
			0.06	**01:00 ~ 02:00**	9.12	4.26	0.00	2.43	1.22	0.61	0.61	0.00	0.00	0.61	0.61	0.61	0.61	0.00	0.61	1.22	0.61	0.00	23.10
			0.06	**02:00 ~ 03:00**	6.69	3.04	0.00	1.82	0.61	0.61	0.61	0.00	0.00	0.61	0.61	0.00	0.61	0.00	0.61	1.22	0.61	0.00	17.63
			0.06	**03:00 ~ 04:00**	5.47	2.43	0.00	1.22	0.61	0.61	0.61	0.00	0.00	0.61	0.00	0.00	0.61	0.00	0.61	0.61	0.00	0.00	13.38
			0.06	**04:00 ~ 05:00**	4.86	2.43	0.00	1.22	0.61	0.61	0.61	0.00	0.00	0.61	0.00	0.00	0.61	0.00	0.61	0.61	0.00	0.00	12.77
			0.06	**05:00 ~ 06:00**	7.30	3.65	0.00	1.82	0.61	0.61	0.61	0.61	0.00	0.61	0.61	0.00	0.61	0.00	1.22	1.22	0.61	0.00	20.06
			0.06	**06:00 ~ 07:00**	13.98	6.69	0.00	3.65	1.22	0.61	0.61	0.61	0.00	0.61	0.61	0.61	0.61	0.00	2.43	1.82	0.61	0.00	34.66
			0.06	**07:00 ~ 08:00**	27.97	13.38	0.61	6.69	2.43	0.61	0.61	1.22	0.61	0.61	0.61	0.61	0.61	0.00	3.04	3.04	0.61	0.00	63.23
			0.06	**08:00 ~ 09:00**	34.66	16.42	0.61	7.90	3.04	0.61	1.22	1.22	0.61	0.61	0.61	0.61	0.61	0.00	2.43	4.26	0.61	0.00	76.00
			0.06	**09:00 ~ 10:00**	30.40	14.59	0.61	7.30	2.43	0.61	1.22	1.22	0.61	0.61	0.61	0.61	0.61	0.00	2.43	3.65	0.61	0.00	68.10
			0.06	**10:00 ~ 11:00**	29.79	13.98	0.61	6.69	2.43	0.61	0.61	0.61	0.61	0.61	0.61	0.61	0.61	0.00	2.43	3.65	0.61	0.00	65.06
			0.06	**11:00 ~ 12:00**	31.01	15.20	0.61	7.30	3.04	0.61	1.22	0.61	0.61	0.61	0.61	0.61	0.61	0.00	2.43	3.65	0.61	0.00	69.31
			0.06	**12:00 ~ 13:00**	18.85	8.51	0.61	4.26	1.82	0.61	0.61	0.61	0.61	0.61	0.61	0.61	0.61	0.00	2.43	2.43	0.61	0.00	44.38
			0.06	**13:00 ~ 14:00**	18.85	9.12	0.61	4.26	1.82	0.61	0.61	0.61	0.61	0.61	0.61	0.61	0.61	0.00	2.43	2.43	0.61	0.00	44.99
			0.06	**14:00 ~ 15:00**	19.46	9.12	0.61	4.26	1.82	0.61	0.61	1.22	0.61	0.61	0.61	0.61	0.61	0.00	2.43	2.43	0.61	0.00	46.21
			0.06	**15:00 ~ 16:00**	19.46	9.12	0.61	4.26	1.82	0.61	0.61	1.22	0.61	0.61	0.61	0.61	0.61	0.00	2.43	2.43	0.61	0.00	46.21
			0.06	**16:00 ~ 17:00**	20.06	9.12	0.61	4.26	1.82	0.61	0.61	1.22	0.61	0.61	0.61	0.61	0.61	0.00	2.43	2.43	0.61	0.00	46.82
			0.06	**17:00 ~ 18:00**	20.06	9.12	0.61	4.26	1.82	0.61	0.61	1.22	0.61	0.61	0.61	0.61	0.61	0.00	2.43	2.43	0.61	0.00	46.82
			0.06	**18:00 ~ 19:00**	21.28	9.73	0.61	4.26	1.82	0.61	0.61	1.22	0.61	0.61	0.61	0.61	0.61	0.00	2.43	2.43	0.61	0.00	48.64
			0.06	**19:00 ~ 20:00**	18.85	9.12	0.61	4.26	1.82	0.61	0.61	0.61	0.61	0.61	0.61	0.61	0.61	0.00	1.82	2.43	0.61	0.00	44.38
			0.06	**20:00 ~ 21:00**	15.81	7.30	0.61	3.65	1.22	0.61	0.61	0.61	0.61	0.61	0.61	0.61	0.61	0.00	1.82	1.82	0.61	0.00	37.70
			0.06	**21:00 ~ 22:00**	16.42	7.90	0.61	3.65	1.22	0.61	0.61	0.61	0.61	0.61	0.61	0.61	0.61	0.00	1.82	1.82	0.61	0.00	38.91
			0.06	**22:00 ~ 23:00**	15.20	7.30	0.61	3.04	1.22	0.61	0.61	0.61	0.61	0.61	0.61	0.61	0.61	0.00	1.82	1.82	0.61	0.00	36.48
			0.06	**23:00 ~ 00:00**	12.77	6.08	0.61	3.04	1.22	0.61	0.61	0.61	0.61	0.61	0.61	0.61	0.61	0.00	1.82	1.82	0.61	0.00	32.83
				Whole Day Total (veh*km)	432.29	204.29	10.34	98.50	38.91	14.59	16.42	17.02	10.34	14.59	13.38	12.16	14.59	0.00	46.21	53.50	13.38	0.00	1010.50
46	Tin Kwong Road	WB	0.06	**00:00 ~ 01:00**	9.73	4.86	0.00	1.82	0.61	0.61	0.61	0.61	0.00	0.61	0.61	0.00	0.61	0.00	1.22	1.22	0.00	0.00	23.10
			0.06	**01:00 ~ 02:00**	6.69	3.04	0.00	1.22	0.61	0.61	0.61	0.00	0.00	0.61	0.61	0.00	0.61	0.00	0.61	1.22	0.00	0.00	16.42
			0.06	**02:00 ~ 03:00**	4.86	2.43	0.00	0.61	0.61	0.00	0.61	0.00	0.00	0.61	0.00	0.00	0.61	0.00	0.61	0.61	0.00	0.00	11.55
			0.06	**03:00 ~ 04:00**	3.65	1.82	0.00	0.61	0.61	0.00	0.61	0.00	0.00	0.61	0.00	0.00	0.00	0.00	0.61	0.61	0.00	0.00	9.12
			0.06	**04:00 ~ 05:00**	3.65	1.82	0.00	0.61	0.61	0.00	0.61	0.00	0.00	0.61	0.00	0.00	0.00	0.00	0.61	0.61	0.00	0.00	9.12
			0.06	**05:00 ~ 06:00**	4.86	2.43	0.00	1.22	0.61	0.00	0.61	0.61	0.00	0.61	0.00	0.00	0.61	0.00	1.22	0.61	0.00	0.00	13.38
			0.06	**06:00 ~ 07:00**	9.73	4.86	0.00	1.82	0.61	0.61	0.61	0.61	0.00	0.61	0.61	0.00	0.61	0.00	2.43	1.22	0.00	0.00	24.32
			0.06	**07:00 ~ 08:00**	19.46	9.12	0.61	3.04	1.22	0.61	0.61	1.22	0.61	0.61	0.61	0.61	0.61	0.00	3.04	2.43	0.61	0.00	44.99
			0.06	**08:00 ~ 09:00**	24.32	11.55	0.61	3.65	1.22	0.61	0.61	1.22	0.61	0.61	0.61	0.61	0.61	0.00	2.43	3.04	0.61	0.00	52.90
			0.06	**09:00 ~ 10:00**	21.28	10.34	0.61	3.04	1.22	0.61	0.61	1.22	0.61	0.61	0.61	0.61	0.61	0.00	2.43	2.43	0.61	0.00	47.42
			0.06	**10:00 ~ 11:00**	20.67	9.73	0.61	3.04	1.22	0.61	0.61	0.61	0.61	0.61	0.61	0.61	0.61	0.00	2.43	2.43	0.61	0.00	45.60
			0.06	**11:00 ~ 12:00**	21.89	10.34	0.61	3.04	1.22	0.61	0.61	0.61	0.61	0.61	0.61	0.61	0.61	0.00	2.43	2.43	0.61	0.00	47.42
			0.06	**12:00 ~ 13:00**	15.81	7.30	0.00	2.43	1.22	0.61	0.61	1.22	0.61	0.61	0.61	0.61	0.61	0.00	2.43	1.82	0.61	0.00	37.09
			0.06	**13:00 ~ 14:00**	15.81	7.30	0.00	2.43	1.22	0.61	0.61	1.22	0.61	0.61	0.61	0.61	0.61	0.00	2.43	1.82	0.61	0.00	37.09
			0.06	**14:00 ~ 15:00**	16.42	7.30	0.00	2.43	1.22	0.61	0.61	1.22	0.61	0.61	0.61	0.61	0.61	0.00	2.43	1.82	0.61	0.00	37.70
			0.06	**15:00 ~ 16:00**	16.42	7.30	0.00	2.43	1.22	0.61	0.61	1.22	0.61	0.61	0.61	0.61	0.61	0.00	2.43	1.82	0.61	0.00	37.70
			0.06	**16:00 ~ 17:00**	17.02	7.90	0.00	2.43	1.22	0.61	0.61	1.22	0.61	0.61	0.61	0.61	0.61	0.00	2.43	1.82	0.61	0.00	38.91
			0.06	**17:00 ~ 18:00**	17.02	7.90	0.00	2.43	1.22	0.61	0.61	1.22	0.61	0.61	0.61	0.61	0.61	0.00	2.43	1.82	0.61	0.00	38.91
			0.06	**18:00 ~ 19:00**	17.63	8.51	0.00	2.43	1.22	0.61	0.61	1.22	0.61	0.61	0.61	0.61	0.61	0.00	2.43	2.43	0.61	0.00	40.74
			0.06	**19:00 ~ 20:00**	15.81	7.30	0.00	2.43	1.22	0.61	0.61	1.22	0.61	0.61	0.61	0.61	0.61	0.00	2.43	1.82	0.61	0.00	37.09
			0.06	**20:00 ~ 21:00**	13.38	6.08	0.00	1.82	0.61	0.61	0.61	0.61	0.61	0.61	0.61	0.61	0.61	0.00	1.82	1.82	0.61	0.00	31.01
			0.06	**21:00 ~ 22:00**	13.98	6.69	0.00	1.82	0.61	0.61	0.61	0.61	0.61	0.61	0.61	0.61	0.61	0.00	1.82	1.82	0.61	0.00	32.22
			0.06	**22:00 ~ 23:00**	12.77	6.08	0.00	1.82	0.61	0.61	0.61	0.61	0.61	0.61	0.61	0.61	0.61	0.00	1.82	1.82	0.61	0.00	30.40
			0.06	**23:00 ~ 00:00**	10.34	4.86	0.00	1.82	0.61	0.61	0.61	0.61	0.61	0.61	0.61	0.61	0.61	0.00	1.82	1.22	0.61	0.00	26.14
				Whole Day Total (veh*km)	333.18	156.86	3.04	50.46	22.50	12.16	14.59	18.85	10.34	14.59	12.16	10.34	13.38	0.00	46.82	40.74	10.34	0.00	770.34
47	Sheung Shing Street	NB	0.10	**00:00 ~ 01:00**	12.52	6.26	0.00	1.04	1.04	0.00	0.00	1.04	0.00	1.04	1.04	0.00	1.04	0.00	2.09	2.09	0.00	0.00	29.20
			0.10	**01:00 ~ 02:00**	8.34	4.17	0.00	1.04	1.04	0.00	0.00	0.00	0.00	1.04	1.04	0.00	1.04	0.00	1.04	1.04	0.00	0.00	19.82
			0.10	**02:00 ~ 03:00**	6.26	3.13	0.00	1.04	1.04	0.00	0.00	0.00	0.00	1.04	0.00	0.00	0.00	0.00	1.04	1.04	0.00	0.00	14.60
			0.10	**03:00 ~ 04:00**	5.22	3.13	0.00	1.04	1.04	0.00	0.00	0.00	0.00	1.04	0.00	0.00	0.00	0.00	1.04	1.04	0.00	0.00	13.56
			0.10	**04:00 ~ 05:00**	5.22	3.13	0.00	1.04	1.04	0.00	0.00	0.00	0.00	1.04	0.00	0.00	0.00	0.00	1.04	1.04	0.00	0.00	13.56
			0.10	**05:00 ~ 06:00**	6.26	3.13	0.00	1.04	1.04	0.00	0.00	0.00	0.00	1.04	0.00	0.00	0.00	0.00	2.09	1.04	0.00	0.00	15.65
			0.10	**06:00 ~ 07:00**	12.52	6.26	0.00	1.04	1.04	0.00	0.00	1.04	0.00	1.04	1.04	0.00	1.04	0.00	4.17	2.09	0.00	0.00	31.29
			0.10	**07:00 ~ 08:00**	25.03	12.52	0.00	2.09	1.04	1.04	1.04	2.09	1.04	1.04	1.04	1.04	1.04	0.00	5.22	3.13	0.00	0.00	58.41
			0.10	**08:00 ~ 09:00**	30.25	15.65	0.00	2.09	1.04	1.04	1.04	2.09	1.04	1.04	1.04	1.04	1.04	0.00	4.17	4.17	0.00	0.00	66.75
			0.10	**09:00 ~ 10:00**	27.12	13.56	0.00	2.09	1.04	1.04	1.04	1.04	1.04	1.04	1.04	1.04	1.04	0.00	4.17	3.13	0.00	0.00	59.45
			0.10	**10:00 ~ 11:00**	26.08	13.56	0.00	2.09	1.04	1.04	1.04	1.04	1.04	1.04	1.04	1.04	1.04	0.00	3.13	3.13	0.00	0.00	57.37
			0.10	**11:00 ~ 12:00**	27.12	14.60	0.00	2.09	1.04	1.04	1.04	1.04	1.04	1.04	1.04	1.04	1.04	0.00	3.13	3.13	0.00	0.00	59.45
			0.10	**12:00 ~ 13:00**	20.86	10.43	0.00	2.09	1.04	1.04	1.04	1.04	0.00	1.04	1.04	1.04	1.04	0.00	4.17	3.13	1.04	0.00	50.06
			0.10	**13:00 ~ 14:00**	20.86	10.43	0.00	2.09	1.04	1.04	1.04	1.04	0.00	1.04	1.04	1.04	1.04	0.00	4.17	3.13	1.04	0.00	50.06
			0.10	**14:00 ~ 15:00**	20.86	10.43	0.00	2.09	1.04	1.04	1.04	1.04	0.00	1.04	1.04	1.04	1.04	0.00	4.17	3.13	1.04	0.00	50.06
			0.10	**15:00 ~ 16:00**	20.86	11.47	0.00	2.09	1.04	1.04	1.04	1.04	0.00	1.04	1.04	1.04	1.04	0.00	4.17	3.13	1.04	0.00	51.11
			0.10	**16:00 ~ 17:00**	21.90	11.47	0.00	3.13	1.04	1.04	1.04	1.04	0.00	1.04	1.04	1.04	1.04	0.00	4.17	3.13	1.04	0.00	53.19
			0.10	**17:00 ~ 18:00**	21.90	11.47	0.00	3.13	1.04	1.04	1.04	2.09	0.00	1.04	1.04	1.04	1.04	0.00	4.17	3.13	1.04	0.00	54.24
			0.10	**18:00 ~ 19:00**	22.95	11.47	0.00	3.13	1.04	1.04	1.04	2.09	0.00	1.04	1.04	1.04	1.04	0.00	4.17	3.13	1.04	0.00	55.28
			0.10	**19:00 ~ 20:00**	20.86	10.43	0.00	2.09	1.04	1.04	1.04	1.04	0.00	1.04	1.04	1.04	1.04	0.00	3.13	3.13	1.04	0.00	49.02
			0.10	**20:00 ~ 21:00**	17.73	9.39	0.00	2.09	1.04	1.04	1.04	1.04	0.00	1.04	1.04	1.04	1.04	0.00	3.13	2.09	1.04	0.00	43.81
			0.10	**21:00 ~ 22:00**	17.73	9.39	0.00	2.09	1.04	1.04	1.04	1.04	0.00	1.04	1.04	1.04	1.04	0.00	3.13	2.09	1.04	0.00	43.81
			0.10	**22:00 ~ 23:00**	16.69	8.34	0.00	2.09	1.04	1.04	1.04	1.04	0.00	1.04	1.04	1.04	1.04	0.00	3.13	2.09	1.04	0.00	41.72
			0.10	**23:00 ~ 00:00**	13.56	7.30	0.00	2.09	1.04	1.04	1.04	1.04	0.00	1.04	1.04	1.04	1.04	0.00	3.13	2.09	1.04	0.00	37.55
				Whole Day Total (veh*km)	428.67	221.12	0.00	45.89	25.03	17.73	17.73	23.99	5.22	25.03	20.86	17.73	20.86	0.00	77.18	59.45	12.52	0.00	1019.01
48	Sheung Shing Street	SB	0.10	**00:00 ~ 01:00**	7.30	4.17	0.00	1.04	1.04	0.00	0.00	1.04	0.00	1.04	0.00	0.00	0.00	0.00	2.09	1.04	0.00	0.00	18.77
			0.10	**01:00 ~ 02:00**	5.22	3.13	0.00	1.04	1.04	0.00	0.00	0.00	0.00	1.04	0.00	0.00	0.00	0.00	1.04	1.04	0.00	0.00	13.56
			0.10	**02:00 ~ 03:00**	4.17	2.09	0.00	1.04	1.04	0.00	0.00	0.00	0.00	1.04	0.00	0.00	0.00	0.00	1.04	1.04	0.00	0.00	11.47
			0.10	**03:00 ~ 04:00**	3.13	2.09	0.00	1.04	1.04	0.00	0.00	0.00	0.00	0.00	0.00	0.00	0.00	0.00	1.04	1.04	0.00	0.00	9.39
			0.10	**04:00 ~ 05:00**	3.13	2.09	0.00	1.04	1.04	0.00	0.00	0.00	0.00	0.00	0.00	0.00	0.00	0.00	1.04	1.04	0.00	0.00	9.39
			0.10	**05:00 ~ 06:00**	4.17	2.09	0.00	1.04	1.04	0.00	0.00	1.04	0.00	1.04	0.00	0.00	0.00	0.00	2.09	1.04	0.00	0.00	13.56
			0.10	**06:00 ~ 07:00**	7.30	4.17	0.00	1.04	1.04	0.00	0.00	1.04	0.00	1.04	0.00	0.00	0.00	0.00	4.17	1.04	0.00	0.00	20.86
			0.10	**07:00 ~ 08:00**	14.60	7.30	0.00	1.04	1.04	1.04	1.04	2.09	0.00	1.04	1.04	1.04	1.04	0.00	5.22	2.09	0.00	0.00	39.63
			0.10	**08:00 ~ 09:00**	17.73	9.39	0.00	2.09	1.04	1.04	1.04	2.09	0.00	1.04	1.04	1.04	1.04	0.00	4.17	2.09	0.00	0.00	44.85
			0.10	**09:00 ~ 10:00**	15.65	8.34	0.00	2.09	1.04	1.04	1.04	2.09	0.00	1.04	1.04	1.04	1.04	0.00	4.17	2.09	0.00	0.00	41.72
			0.10	**10:00 ~ 11:00**	15.65	8.34	0.00	2.09	1.04	1.04	1.04	1.04	0.00	1.04	1.04	1.04	1.04	0.00	4.17	2.09	0.00	0.00	40.68
			0.10	**11:00 ~ 12:00**	16.69	8.34	0.00	2.09	1.04	1.04	1.04	1.04	0.00	1.04	1.04	1.04	1.04	0.00	4.17	2.09	0.00	0.00	41.72
			0.10	**12:00 ~ 13:00**	13.56	7.30	0.00	1.04	1.04	1.04	1.04	1.04	0.00	1.04	1.04	1.04	1.04	0.00	4.17	2.09	0.00	0.00	36.51
			0.10	**13:00 ~ 14:00**	13.56	7.30	0.00	1.04	1.04	1.04	1.04	1.04	0.00	1.04	1.04	1.04	1.04	0.00	4.17	2.09	0.00	0.00	36.51
			0.10	**14:00 ~ 15:00**	13.56	7.30	0.00	1.04	1.04	1.04	1.04	2.09	0.00	1.04	1.04	1.04	1.04	0.00	4.17	2.09	0.00	0.00	37.55
			0.10	**15:00 ~ 16:00**	14.60	7.30	0.00	1.04	1.04	1.04	1.04	2.09	0.00	1.04	1.04	1.04	1.04	0.00	4.17	2.09	0.00	0.00	38.59
			0.10	**16:00 ~ 17:00**	14.60	7.30	0.00	1.04	1.04	1.04	1.04	2.09	0.00	1.04	1.04	1.04	1.04	0.00	4.17	2.09	0.00	0.00	38.59
			0.10	**17:00 ~ 18:00**	14.60	7.30	0.00	1.04	1.04	1.04	1.04	2.09	0.00	1.04	1.04	1.04	1.04	0.00	4.17	2.09	0.00	0.00	38.59
			0.10	**18:00 ~ 19:00**	15.65	8.34	0.00	1.04	1.04	1.04	1.04	2.09	0.00	1.04	1.04	1.04	1.04	0.00	4.17	2.09	0.00	0.00	40.68
			0.10	**19:00 ~ 20:00**	13.56	7.30	0.00	1.04	1.04	1.04	1.04	1.04	0.00	1.04	1.04	1.04	1.04	0.00	3.13	2.09	0.00	0.00	35.46
			0.10	**20:00 ~ 21:00**	11.47	6.26	0.00	1.04	1.04	1.04	1.04	1.04	0.00	1.04	1.04	1.04	1.04	0.00	3.13	2.09	0.00	0.00	32.33
			0.10	**21:00 ~ 22:00**	12.52	6.26	0.00	1.04	1.04	1.04	1.04	1.04	0.00	1.04	1.04	1.04	1.04	0.00	3.13	2.09	0.00	0.00	33.38
			0.10	**22:00 ~ 23:00**	11.47	6.26	0.00	1.04	1.04	1.04	1.04	1.04	0.00	1.04	1.04	1.04	1.04	0.00	3.13	2.09	0.00	0.00	32.33
			0.10	**23:00 ~ 00:00**	9.39	5.22	0.00	1.04	1.04	1.04	1.04	1.04	0.00	1.04	1.04	1.04	1.04	0.00	3.13	1.04	0.00	0.00	28.16
				Whole Day Total (veh*km)	273.27	144.98	0.00	29.20	25.03	17.73	17.73	29.20	0.00	22.95	17.73	17.73	17.73	0.00	79.27	41.72	0.00	0.00	734.27

Road No.	Road Name	Bound	Road Length (km)	Hour	PC	TAXI	LGV3	LGV4	LGV6	HGV7	HGV8	PLB	PV4	PV5	NFB6	NFB7	NFB8	FBSD	FBDD	MC	HGV9	NFB9	Total
49	Sheung Shing Street	EB	0.17	**00:00 ~ 01:00**	10.05	5.03	0.00	1.68	1.68	0.00	0.00	1.68	0.00	1.68	0.00	0.00	0.00	0.00	3.35	1.68	0.00	0.00	26.80
			0.17	**01:00 ~ 02:00**	6.70	3.35	0.00	1.68	1.68	0.00	0.00	0.00	0.00	1.68	0.00	0.00	0.00	0.00	1.68	1.68	0.00	0.00	18.43
			0.17	**02:00 ~ 03:00**	5.03	3.35	0.00	1.68	1.68	0.00	0.00	0.00	0.00	0.00	0.00	0.00	0.00	0.00	1.68	1.68	0.00	0.00	15.08
			0.17	**03:00 ~ 04:00**	3.35	1.68	0.00	1.68	1.68	0.00	0.00	0.00	0.00	0.00	0.00	0.00	0.00	0.00	1.68	1.68	0.00	0.00	11.73
			0.17	**04:00 ~ 05:00**	3.35	1.68	0.00	1.68	1.68	0.00	0.00	0.00	0.00	0.00	0.00	0.00	0.00	0.00	1.68	1.68	0.00	0.00	11.73
			0.17	**05:00 ~ 06:00**	5.03	3.35	0.00	1.68	1.68	0.00	0.00	1.68	0.00	0.00	0.00	0.00	0.00	0.00	3.35	1.68	0.00	0.00	18.43
			0.17	**06:00 ~ 07:00**	10.05	5.03	0.00	1.68	1.68	0.00	0.00	1.68	0.00	1.68	0.00	0.00	0.00	0.00	6.70	1.68	0.00	0.00	30.15
			0.17	**07:00 ~ 08:00**	18.43	10.05	0.00	1.68	1.68	1.68	1.68	3.35	0.00	1.68	1.68	1.68	1.68	0.00	8.38	3.35	0.00	0.00	56.95
			0.17	**08:00 ~ 09:00**	23.45	11.73	0.00	3.35	1.68	1.68	1.68	3.35	0.00	1.68	1.68	1.68	1.68	0.00	6.70	3.35	0.00	0.00	63.65
			0.17	**09:00 ~ 10:00**	20.10	11.73	0.00	3.35	1.68	1.68	1.68	3.35	0.00	1.68	1.68	1.68	1.68	0.00	6.70	3.35	0.00	0.00	60.30
			0.17	**10:00 ~ 11:00**	20.10	10.05	0.00	1.68	1.68	1.68	1.68	1.68	0.00	1.68	1.68	1.68	1.68	0.00	6.70	3.35	0.00	0.00	55.28
			0.17	**11:00 ~ 12:00**	21.78	11.73	0.00	3.35	1.68	1.68	1.68	1.68	0.00	1.68	1.68	1.68	1.68	0.00	6.70	3.35	0.00	0.00	60.30
			0.17	**12:00 ~ 13:00**	20.10	10.05	0.00	1.68	1.68	1.68	1.68	1.68	0.00	1.68	1.68	0.00	1.68	0.00	6.70	3.35	0.00	0.00	53.60
			0.17	**13:00 ~ 14:00**	20.10	10.05	0.00	1.68	1.68	1.68	1.68	1.68	0.00	1.68	1.68	0.00	1.68	0.00	6.70	3.35	0.00	0.00	53.60
			0.17	**14:00 ~ 15:00**	20.10	10.05	0.00	1.68	1.68	1.68	1.68	3.35	0.00	1.68	1.68	0.00	1.68	0.00	6.70	3.35	0.00	0.00	55.28
			0.17	**15:00 ~ 16:00**	20.10	10.05	0.00	1.68	1.68	1.68	1.68	3.35	0.00	1.68	1.68	0.00	1.68	0.00	6.70	3.35	0.00	0.00	55.28
			0.17	**16:00 ~ 17:00**	21.78	11.73	0.00	1.68	1.68	1.68	1.68	3.35	0.00	1.68	1.68	0.00	1.68	0.00	6.70	3.35	0.00	0.00	58.63
			0.17	**17:00 ~ 18:00**	21.78	11.73	0.00	1.68	1.68	1.68	1.68	3.35	0.00	1.68	1.68	0.00	1.68	0.00	6.70	3.35	0.00	0.00	58.63
			0.17	**18:00 ~ 19:00**	21.78	11.73	0.00	1.68	1.68	1.68	1.68	3.35	0.00	1.68	1.68	0.00	1.68	0.00	6.70	3.35	0.00	0.00	58.63
			0.17	**19:00 ~ 20:00**	20.10	10.05	0.00	1.68	1.68	1.68	1.68	1.68	0.00	1.68	1.68	0.00	1.68	0.00	5.03	3.35	0.00	0.00	51.93
			0.17	**20:00 ~ 21:00**	16.75	8.38	0.00	1.68	1.68	1.68	1.68	1.68	0.00	1.68	1.68	0.00	1.68	0.00	5.03	1.68	0.00	0.00	45.23
			0.17	**21:00 ~ 22:00**	16.75	10.05	0.00	1.68	1.68	1.68	1.68	1.68	0.00	1.68	1.68	0.00	1.68	0.00	5.03	3.35	0.00	0.00	48.58
			0.17	**22:00 ~ 23:00**	16.75	8.38	0.00	1.68	1.68	1.68	1.68	1.68	0.00	1.68	1.68	0.00	1.68	0.00	5.03	1.68	0.00	0.00	45.23
			0.17	**23:00 ~ 00:00**	13.40	6.70	0.00	1.68	1.68	1.68	1.68	1.68	0.00	1.68	1.68	0.00	1.68	0.00	5.03	1.68	0.00	0.00	40.20
				Whole Day Total (veh*km)	376.88	197.65	0.00	45.23	40.20	28.48	28.48	46.90	0.00	33.50	28.48	8.38	28.48	0.00	127.30	63.65	0.00	0.00	1053.58
50	Sheung Shing Street	WB	0.17	**00:00 ~ 01:00**	18.43	10.05	0.00	1.68	1.68	0.00	0.00	1.68	0.00	1.68	0.00	0.00	1.68	0.00	3.35	3.35	0.00	0.00	43.55
			0.17	**01:00 ~ 02:00**	13.40	6.70	0.00	1.68	1.68	0.00	0.00	0.00	0.00	1.68	0.00	0.00	1.68	0.00	1.68	1.68	0.00	0.00	30.15
			0.17	**02:00 ~ 03:00**	10.05	5.03	0.00	1.68	1.68	0.00	0.00	0.00	0.00	1.68	0.00	0.00	0.00	0.00	1.68	1.68	0.00	0.00	23.45
			0.17	**03:00 ~ 04:00**	6.70	3.35	0.00	1.68	1.68	0.00	0.00	0.00	0.00	1.68	0.00	0.00	0.00	0.00	1.68	1.68	0.00	0.00	18.43
			0.17	**04:00 ~ 05:00**	6.70	3.35	0.00	1.68	1.68	0.00	0.00	0.00	0.00	1.68	0.00	0.00	0.00	0.00	1.68	1.68	0.00	0.00	18.43
			0.17	**05:00 ~ 06:00**	10.05	5.03	0.00	1.68	1.68	0.00	0.00	0.00	0.00	1.68	0.00	0.00	0.00	0.00	3.35	1.68	0.00	0.00	25.13
			0.17	**06:00 ~ 07:00**	18.43	10.05	0.00	1.68	1.68	0.00	0.00	1.68	0.00	1.68	0.00	0.00	1.68	0.00	6.70	3.35	0.00	0.00	46.90
			0.17	**07:00 ~ 08:00**	36.85	18.43	0.00	1.68	1.68	1.68	1.68	3.35	1.68	1.68	1.68	1.68	1.68	0.00	8.38	5.03	0.00	0.00	87.10
			0.17	**08:00 ~ 09:00**	46.90	23.45	0.00	3.35	1.68	1.68	1.68	3.35	1.68	1.68	1.68	1.68	1.68	0.00	6.70	5.03	0.00	0.00	102.18
			0.17	**09:00 ~ 10:00**	41.88	21.78	0.00	3.35	1.68	1.68	1.68	1.68	1.68	1.68	1.68	1.68	1.68	0.00	6.70	5.03	0.00	0.00	93.80
			0.17	**10:00 ~ 11:00**	40.20	20.10	0.00	3.35	1.68	1.68	1.68	1.68	1.68	1.68	1.68	1.68	1.68	0.00	5.03	5.03	0.00	0.00	88.78
			0.17	**11:00 ~ 12:00**	41.88	21.78	0.00	3.35	1.68	1.68	1.68	1.68	1.68	1.68	1.68	1.68	1.68	0.00	5.03	5.03	0.00	0.00	92.13
			0.17	**12:00 ~ 13:00**	28.48	15.08	0.00	3.35	1.68	1.68	1.68	1.68	0.00	1.68	1.68	1.68	1.68	0.00	6.70	3.35	1.68	0.00	72.03
			0.17	**13:00 ~ 14:00**	30.15	15.08	0.00	3.35	1.68	1.68	1.68	1.68	0.00	1.68	1.68	1.68	1.68	0.00	6.70	3.35	1.68	0.00	73.70
			0.17	**14:00 ~ 15:00**	30.15	15.08	0.00	3.35	1.68	1.68	1.68	1.68	0.00	1.68	1.68	1.68	1.68	0.00	6.70	3.35	1.68	0.00	73.70
			0.17	**15:00 ~ 16:00**	30.15	15.08	0.00	3.35	1.68	1.68	1.68	1.68	0.00	1.68	1.68	1.68	1.68	0.00	6.70	3.35	1.68	0.00	73.70
			0.17	**16:00 ~ 17:00**	31.83	16.75	0.00	3.35	1.68	1.68	1.68	1.68	0.00	1.68	1.68	1.68	1.68	0.00	6.70	3.35	1.68	0.00	77.05
			0.17	**17:00 ~ 18:00**	30.15	16.75	0.00	3.35	1.68	1.68	1.68	3.35	0.00	1.68	1.68	1.68	1.68	0.00	6.70	3.35	1.68	0.00	77.05
			0.17	**18:00 ~ 19:00**	33.50	16.75	0.00	5.03	1.68	1.68	1.68	3.35	0.00	1.68	1.68	1.68	1.68	0.00	6.70	5.03	1.68	0.00	83.75
			0.17	**19:00 ~ 20:00**	30.15	15.08	0.00	3.35	1.68	1.68	1.68	1.68	0.00	1.68	1.68	1.68	1.68	0.00	5.03	3.35	1.68	0.00	72.03
			0.17	**20:00 ~ 21:00**	25.13	13.40	0.00	3.35	1.68	1.68	1.68	1.68	0.00	1.68	1.68	1.68	1.68	0.00	5.03	3.35	1.68	0.00	65.33
			0.17	**21:00 ~ 22:00**	25.13	13.40	0.00	3.35	1.68	1.68	1.68	1.68	0.00	1.68	1.68	1.68	1.68	0.00	5.03	3.35	1.68	0.00	65.33
			0.17	**22:00 ~ 23:00**	23.45	11.73	0.00	3.35	1.68	1.68	1.68	1.68	0.00	1.68	1.68	1.68	1.68	0.00	5.03	3.35	1.68	0.00	61.98
			0.17	**23:00 ~ 00:00**	20.10	10.05	0.00	3.35	1.68	1.68	1.68	1.68	0.00	1.68	1.68	1.68	1.68	0.00	5.03	3.35	1.68	0.00	56.95
				Whole Day Total (veh*km)	629.80	323.28	0.00	68.68	40.20	28.48	28.48	38.53	8.38	40.20	28.48	28.48	33.50	0.00	123.95	82.08	20.10	0.00	1522.58
51	Sheung Hong Street	NB	0.05	**00:00 ~ 01:00**	0.52	0.52	0.00	0.00	0.00	0.00	0.00	0.00	0.00	0.00	0.00	0.00	0.00	0.00	0.00	0.00	0.00	0.00	1.04
			0.05	**01:00 ~ 02:00**	0.52	0.52	0.00	0.00	0.00	0.00	0.00	0.00	0.00	0.00	0.00	0.00	0.00	0.00	0.00	0.00	0.00	0.00	1.04
			0.05	**02:00 ~ 03:00**	0.52	0.52	0.00	0.00	0.00	0.00	0.00	0.00	0.00	0.00	0.00	0.00	0.00	0.00	0.00	0.00	0.00	0.00	1.04
			0.05	**03:00 ~ 04:00**	0.52	0.52	0.00	0.00	0.00	0.00	0.00	0.00	0.00	0.00	0.00	0.00	0.00	0.00	0.00	0.00	0.00	0.00	1.04
			0.05	**04:00 ~ 05:00**	0.52	0.52	0.00	0.00	0.00	0.00	0.00	0.00	0.00	0.00	0.00	0.00	0.00	0.00	0.00	0.00	0.00	0.00	1.04
			0.05	**05:00 ~ 06:00**	0.52	0.52	0.00	0.00	0.00	0.00	0.00	0.00	0.00	0.00	0.00	0.00	0.00	0.00	0.00	0.00	0.00	0.00	1.04
			0.05	**06:00 ~ 07:00**	0.52	0.52	0.00	0.00	0.00	0.00	0.00	0.00	0.00	0.00	0.00	0.00	0.00	0.00	0.00	0.00	0.00	0.00	1.04
			0.05	**07:00 ~ 08:00**	0.52	0.52	0.00	0.52	0.00	0.00	0.00	0.00	0.00	0.00	0.00	0.00	0.00	0.00	0.00	0.52	0.00	0.00	2.09
			0.05	**08:00 ~ 09:00**	1.04	0.52	0.00	0.52	0.00	0.00	0.00	0.00	0.00	0.00	0.00	0.00	0.00	0.00	0.00	0.52	0.00	0.00	2.61
			0.05	**09:00 ~ 10:00**	0.52	0.52	0.00	0.52	0.00	0.00	0.00	0.00	0.00	0.00	0.00	0.00	0.00	0.00	0.00	0.52	0.00	0.00	2.09
			0.05	**10:00 ~ 11:00**	0.52	0.52	0.00	0.52	0.00	0.00	0.00	0.00	0.00	0.00	0.00	0.00	0.00	0.00	0.00	0.52	0.00	0.00	2.09
			0.05	**11:00 ~ 12:00**	0.52	0.52	0.00	0.52	0.00	0.00	0.00	0.00	0.00	0.00	0.00	0.00	0.00	0.00	0.00	0.52	0.00	0.00	2.09
			0.05	**12:00 ~ 13:00**	0.52	0.52	0.00	0.52	0.00	0.00	0.00	0.00	0.00	0.00	0.00	0.00	0.00	0.00	0.00	0.52	0.00	0.00	2.09
			0.05	**13:00 ~ 14:00**	1.04	0.52	0.00	0.52	0.00	0.00	0.00	0.00	0.00	0.00	0.00	0.00	0.00	0.00	0.00	0.52	0.00	0.00	2.61
			0.05	**14:00 ~ 15:00**	1.04	0.52	0.00	0.52	0.00	0.00	0.00	0.00	0.00	0.00	0.00	0.00	0.00	0.00	0.00	0.52	0.00	0.00	2.61
			0.05	**15:00 ~ 16:00**	1.04	0.52	0.00	0.52	0.00	0.00	0.00	0.00	0.00	0.00	0.00	0.00	0.00	0.00	0.00	0.52	0.00	0.00	2.61
			0.05	**16:00 ~ 17:00**	1.04	0.52	0.00	0.52	0.00	0.00	0.00	0.00	0.00	0.00	0.00	0.00	0.00	0.00	0.00	0.52	0.00	0.00	2.61
			0.05	**17:00 ~ 18:00**	1.04	0.52	0.00	0.52	0.00	0.00	0.00	0.00	0.00	0.00	0.00	0.00	0.00	0.00	0.00	0.52	0.00	0.00	2.61
			0.05	**18:00 ~ 19:00**	1.04	0.52	0.00	0.52	0.00	0.00	0.00	0.00	0.00	0.00	0.00	0.00	0.00	0.00	0.00	0.52	0.00	0.00	2.61
			0.05	**19:00 ~ 20:00**	1.04	0.52	0.00	0.52	0.00	0.00	0.00	0.00	0.00	0.00	0.00	0.00	0.00	0.00	0.00	0.52	0.00	0.00	2.61
			0.05	**20:00 ~ 21:00**	0.52	0.52	0.00	0.52	0.00	0.00	0.00	0.00	0.00	0.00	0.00	0.00	0.00	0.00	0.00	0.52	0.00	0.00	2.09
			0.05	**21:00 ~ 22:00**	0.52	0.52	0.00	0.52	0.00	0.00	0.00	0.00	0.00	0.00	0.00	0.00	0.00	0.00	0.00	0.52	0.00	0.00	2.09
			0.05	**22:00 ~ 23:00**	0.52	0.52	0.00	0.52	0.00	0.00	0.00	0.00	0.00	0.00	0.00	0.00	0.00	0.00	0.00	0.52	0.00	0.00	2.09
			0.05	**23:00 ~ 00:00**	0.52	0.52	0.00	0.52	0.00	0.00	0.00	0.00	0.00	0.00	0.00	0.00	0.00	0.00	0.00	0.52	0.00	0.00	2.09
				Whole Day Total (veh*km)	16.70	12.53	0.00	8.87	0.00	0.00	0.00	0.00	0.00	0.00	0.00	0.00	0.00	0.00	0.00	8.87	0.00	0.00	46.98
52	Sheung Hong Street	SB	0.05	**00:00 ~ 01:00**	0.52	0.52	0.00	0.00	0.00	0.00	0.00	0.00	0.00	0.00	0.00	0.00	0.00	0.00	0.00	0.00	0.00	0.00	1.04
			0.05	**01:00 ~ 02:00**	0.52	0.52	0.00	0.00	0.00	0.00	0.00	0.00	0.00	0.00	0.00	0.00	0.00	0.00	0.00	0.00	0.00	0.00	1.04
			0.05	**02:00 ~ 03:00**	0.52	0.52	0.00	0.00	0.00	0.00	0.00	0.00	0.00	0.00	0.00	0.00	0.00	0.00	0.00	0.00	0.00	0.00	1.04
			0.05	**03:00 ~ 04:00**	0.52	0.52	0.00	0.00	0.00	0.00	0.00	0.00	0.00	0.00	0.00	0.00	0.00	0.00	0.00	0.00	0.00	0.00	1.04
			0.05	**04:00 ~ 05:00**	0.52	0.52	0.00	0.00	0.00	0.00	0.00	0.00	0.00	0.00	0.00	0.00	0.00	0.00	0.00	0.00	0.00	0.00	1.04
			0.05	**05:00 ~ 06:00**	0.52	0.52	0.00	0.00	0.00	0.00	0.00	0.00	0.00	0.00	0.00	0.00	0.00	0.00	0.00	0.00	0.00	0.00	1.04
			0.05	**06:00 ~ 07:00**	0.52	0.52	0.00	0.00	0.00	0.00	0.00	0.00	0.00	0.00	0.00	0.00	0.00	0.00	0.00	0.00	0.00	0.00	1.04
			0.05	**07:00 ~ 08:00**	0.52	0.52	0.00	0.52	0.00	0.00	0.00	0.00	0.00	0.00	0.00	0.00	0.00	0.00	0.00	0.52	0.00	0.00	2.09
			0.05	**08:00 ~ 09:00**	1.04	0.52	0.00	0.52	0.00	0.00	0.00	0.00	0.00	0.00	0.00	0.00	0.00	0.00	0.00	0.52	0.00	0.00	2.61
			0.05	**09:00 ~ 10:00**	0.52	0.52	0.00	0.52	0.00	0.00	0.00	0.00	0.00	0.00	0.00	0.00	0.00	0.00	0.00	0.52	0.00	0.00	2.09
			0.05	**10:00 ~ 11:00**	0.52	0.52	0.00	0.52	0.00	0.00	0.00	0.00	0.00	0.00	0.00	0.00	0.00	0.00	0.00	0.52	0.00	0.00	2.09
			0.05	**11:00 ~ 12:00**	0.52	0.52	0.00	0.52	0.00	0.00	0.00	0.00	0.00	0.00	0.00	0.00	0.00	0.00	0.00	0.52	0.00	0.00	2.09
			0.05	**12:00 ~ 13:00**	0.52	0.52	0.00	0.52	0.00	0.00	0.00	0.00	0.00	0.00	0.00	0.00	0.00	0.00	0.00	0.52	0.00	0.00	2.09
			0.05	**13:00 ~ 14:00**	1.04	0.52	0.00	0.52	0.00	0.00	0.00	0.00	0.00	0.00	0.00	0.00	0.00	0.00	0.00	0.52	0.00	0.00	2.61
			0.05	**14:00 ~ 15:00**	1.04	0.52	0.00	0.52	0.00	0.00	0.00	0.00	0.00	0.00	0.00	0.00	0.00	0.00	0.00	0.52	0.00	0.00	2.61
			0.05	**15:00 ~ 16:00**	1.04	0.52	0.00	0.52	0.00	0.00	0.00	0.00	0.00	0.00	0.00	0.00	0.00	0.00	0.00	0.52	0.00	0.00	2.61
			0.05	**16:00 ~ 17:00**	1.04	0.52	0.00	0.52	0.00	0.00	0.00	0.00	0.00	0.00	0.00	0.00	0.00	0.00	0.00	0.52	0.00	0.00	2.61
			0.05	**17:00 ~ 18:00**	1.04	0.52	0.00	0.52	0.00	0.00	0.00	0.00	0.00	0.00	0.00	0.00	0.00	0.00	0.00	0.52	0.00	0.00	2.61
			0.05	**18:00 ~ 19:00**	1.04	0.52	0.00	0.52	0.00	0.00	0.00	0.00	0.00	0.00	0.00	0.00	0.00	0.00	0.00	0.52	0.00	0.00	2.61
			0.05	**19:00 ~ 20:00**	1.04	0.52	0.00	0.52	0.00	0.00	0.00	0.00	0.00	0.00	0.00	0.00	0.00	0.00	0.00	0.52	0.00	0.00	2.61
			0.05	**20:00 ~ 21:00**	0.52	0.52	0.00	0.52	0.00	0.00	0.00	0.00	0.00	0.00	0.00	0.00	0.00	0.00	0.00	0.52	0.00	0.00	2.09
			0.05	**21:00 ~ 22:00**	0.52	0.52	0.00	0.52	0.00	0.00	0.00	0.00	0.00	0.00	0.00	0.00	0.00	0.00	0.00	0.52	0.00	0.00	2.09
			0.05	**22:00 ~ 23:00**	0.52	0.52	0.00	0.52	0.00	0.00	0.00	0.00	0.00	0.00	0.00	0.00	0.00	0.00	0.00	0.52	0.00	0.00	2.09
			0.05	**23:00 ~ 00:00**	0.52	0.52	0.00	0.52	0.00	0.00	0.00	0.00	0.00	0.00	0.00	0.00	0.00	0.00	0.00	0.52	0.00	0.00	2.09
				Whole Day Total (veh*km)	16.70	12.53	0.00	8.87	0.00	0.00	0.00	0.00	0.00	0.00	0.00	0.00	0.00	0.00	0.00	8.87	0.00	0.00	46.98

Road No.	Road Name	Bound	Road Length (km)	Hour	PC	TAXI	LGV3	LGV4	LGV6	HGV7	HGV8	PLB	PV4	PV5	NFB6	NFB7	NFB8	FBSD	FBDD	MC	HGV9	NFB9	Total
53	Sheung Shing Street	EB	0.05	**00:00 ~ 01:00**	3.02	1.51	0.00	0.50	0.50	0.00	0.00	0.50	0.00	0.50	0.00	0.00	0.00	0.00	1.01	0.50	0.00	0.00	8.05
			0.05	**01:00 ~ 02:00**	2.01	1.01	0.00	0.50	0.50	0.00	0.00	0.00	0.00	0.50	0.00	0.00	0.00	0.00	0.50	0.50	0.00	0.00	5.53
			0.05	**02:00 ~ 03:00**	1.51	1.01	0.00	0.50	0.50	0.00	0.00	0.00	0.00	0.00	0.00	0.00	0.00	0.00	0.50	0.50	0.00	0.00	4.53
			0.05	**03:00 ~ 04:00**	1.01	0.50	0.00	0.50	0.50	0.00	0.00	0.00	0.00	0.00	0.00	0.00	0.00	0.00	0.50	0.50	0.00	0.00	3.52
			0.05	**04:00 ~ 05:00**	1.01	0.50	0.00	0.50	0.50	0.00	0.00	0.00	0.00	0.00	0.00	0.00	0.00	0.00	0.50	0.50	0.00	0.00	3.52
			0.05	**05:00 ~ 06:00**	1.51	1.01	0.00	0.50	0.50	0.00	0.00	0.50	0.00	0.00	0.00	0.00	0.00	0.00	1.01	0.50	0.00	0.00	5.53
			0.05	**06:00 ~ 07:00**	3.02	1.51	0.00	0.50	0.50	0.00	0.00	0.50	0.00	0.50	0.00	0.00	0.00	0.00	2.01	0.50	0.00	0.00	9.05
			0.05	**07:00 ~ 08:00**	5.53	3.02	0.00	0.50	0.50	0.50	0.50	1.01	0.00	0.50	0.50	0.50	0.50	0.00	2.52	1.01	0.00	0.00	17.10
			0.05	**08:00 ~ 09:00**	7.04	3.52	0.00	1.01	0.50	0.50	0.50	1.01	0.00	0.50	0.50	0.50	0.50	0.00	2.01	1.01	0.00	0.00	19.11
			0.05	**09:00 ~ 10:00**	6.04	3.52	0.00	1.01	0.50	0.50	0.50	1.01	0.00	0.50	0.50	0.50	0.50	0.00	2.01	1.01	0.00	0.00	18.11
			0.05	**10:00 ~ 11:00**	6.04	3.02	0.00	0.50	0.50	0.50	0.50	0.50	0.00	0.50	0.50	0.50	0.50	0.00	2.01	1.01	0.00	0.00	16.60
			0.05	**11:00 ~ 12:00**	6.54	3.52	0.00	1.01	0.50	0.50	0.50	0.50	0.00	0.50	0.50	0.50	0.50	0.00	2.01	1.01	0.00	0.00	18.11
			0.05	**12:00 ~ 13:00**	6.04	3.02	0.00	0.50	0.50	0.50	0.50	0.50	0.00	0.50	0.50	0.00	0.50	0.00	2.01	1.01	0.00	0.00	16.10
			0.05	**13:00 ~ 14:00**	6.04	3.02	0.00	0.50	0.50	0.50	0.50	0.50	0.00	0.50	0.50	0.00	0.50	0.00	2.01	1.01	0.00	0.00	16.10
			0.05	**14:00 ~ 15:00**	6.04	3.02	0.00	0.50	0.50	0.50	0.50	1.01	0.00	0.50	0.50	0.00	0.50	0.00	2.01	1.01	0.00	0.00	16.60
			0.05	**15:00 ~ 16:00**	6.04	3.02	0.00	0.50	0.50	0.50	0.50	1.01	0.00	0.50	0.50	0.00	0.50	0.00	2.01	1.01	0.00	0.00	16.60
			0.05	**16:00 ~ 17:00**	6.54	3.52	0.00	0.50	0.50	0.50	0.50	1.01	0.00	0.50	0.50	0.00	0.50	0.00	2.01	1.01	0.00	0.00	17.61
			0.05	**17:00 ~ 18:00**	6.54	3.52	0.00	0.50	0.50	0.50	0.50	1.01	0.00	0.50	0.50	0.00	0.50	0.00	2.01	1.01	0.00	0.00	17.61
			0.05	**18:00 ~ 19:00**	6.54	3.52	0.00	0.50	0.50	0.50	0.50	1.01	0.00	0.50	0.50	0.00	0.50	0.00	2.01	1.01	0.00	0.00	17.61
			0.05	**19:00 ~ 20:00**	6.04	3.02	0.00	0.50	0.50	0.50	0.50	0.50	0.00	0.50	0.50	0.00	0.50	0.00	1.51	1.01	0.00	0.00	15.59
			0.05	**20:00 ~ 21:00**	5.03	2.52	0.00	0.50	0.50	0.50	0.50	0.50	0.00	0.50	0.50	0.00	0.50	0.00	1.51	0.50	0.00	0.00	13.58
			0.05	**21:00 ~ 22:00**	5.03	3.02	0.00	0.50	0.50	0.50	0.50	0.50	0.00	0.50	0.50	0.00	0.50	0.00	1.51	1.01	0.00	0.00	14.59
			0.05	**22:00 ~ 23:00**	5.03	2.52	0.00	0.50	0.50	0.50	0.50	0.50	0.00	0.50	0.50	0.00	0.50	0.00	1.51	0.50	0.00	0.00	13.58
			0.05	**23:00 ~ 00:00**	4.02	2.01	0.00	0.50	0.50	0.50	0.50	0.50	0.00	0.50	0.50	0.00	0.50	0.00	1.51	0.50	0.00	0.00	12.07
				Whole Day Total (veh*km)	113.18	59.35	0.00	13.58	12.07	8.55	8.55	14.08	0.00	10.06	8.55	2.52	8.55	0.00	38.23	19.11	0.00	0.00	316.39
54	Sheung Shing Street	WB	0.05	**00:00 ~ 01:00**	5.53	3.02	0.00	0.50	0.50	0.00	0.00	0.50	0.00	0.50	0.00	0.00	0.50	0.00	1.01	1.01	0.00	0.00	13.08
			0.05	**01:00 ~ 02:00**	4.02	2.01	0.00	0.50	0.50	0.00	0.00	0.00	0.00	0.50	0.00	0.00	0.50	0.00	0.50	0.50	0.00	0.00	9.05
			0.05	**02:00 ~ 03:00**	3.02	1.51	0.00	0.50	0.50	0.00	0.00	0.00	0.00	0.50	0.00	0.00	0.00	0.00	0.50	0.50	0.00	0.00	7.04
			0.05	**03:00 ~ 04:00**	2.01	1.01	0.00	0.50	0.50	0.00	0.00	0.00	0.00	0.50	0.00	0.00	0.00	0.00	0.50	0.50	0.00	0.00	5.53
			0.05	**04:00 ~ 05:00**	2.01	1.01	0.00	0.50	0.50	0.00	0.00	0.00	0.00	0.50	0.00	0.00	0.00	0.00	0.50	0.50	0.00	0.00	5.53
			0.05	**05:00 ~ 06:00**	3.02	1.51	0.00	0.50	0.50	0.00	0.00	0.00	0.00	0.50	0.00	0.00	0.00	0.00	1.01	0.50	0.00	0.00	7.55
			0.05	**06:00 ~ 07:00**	5.53	3.02	0.00	0.50	0.50	0.00	0.00	0.50	0.00	0.50	0.00	0.00	0.50	0.00	2.01	1.01	0.00	0.00	14.08
			0.05	**07:00 ~ 08:00**	11.07	5.53	0.00	0.50	0.50	0.50	0.50	1.01	0.50	0.50	0.50	0.50	0.50	0.00	2.52	1.51	0.00	0.00	26.16
			0.05	**08:00 ~ 09:00**	14.08	7.04	0.00	1.01	0.50	0.50	0.50	1.01	0.50	0.50	0.50	0.50	0.50	0.00	2.01	1.51	0.00	0.00	30.68
			0.05	**09:00 ~ 10:00**	12.58	6.54	0.00	1.01	0.50	0.50	0.50	0.50	0.50	0.50	0.50	0.50	0.50	0.00	2.01	1.51	0.00	0.00	28.17
			0.05	**10:00 ~ 11:00**	12.07	6.04	0.00	1.01	0.50	0.50	0.50	0.50	0.50	0.50	0.50	0.50	0.50	0.00	1.51	1.51	0.00	0.00	26.66
			0.05	**11:00 ~ 12:00**	12.58	6.54	0.00	1.01	0.50	0.50	0.50	0.50	0.50	0.50	0.50	0.50	0.50	0.00	1.51	1.51	0.00	0.00	27.67
			0.05	**12:00 ~ 13:00**	8.55	4.53	0.00	1.01	0.50	0.50	0.50	0.50	0.00	0.50	0.50	0.50	0.50	0.00	2.01	1.01	0.50	0.00	21.63
			0.05	**13:00 ~ 14:00**	9.05	4.53	0.00	1.01	0.50	0.50	0.50	0.50	0.00	0.50	0.50	0.50	0.50	0.00	2.01	1.01	0.50	0.00	22.13
			0.05	**14:00 ~ 15:00**	9.05	4.53	0.00	1.01	0.50	0.50	0.50	0.50	0.00	0.50	0.50	0.50	0.50	0.00	2.01	1.01	0.50	0.00	22.13
			0.05	**15:00 ~ 16:00**	9.05	4.53	0.00	1.01	0.50	0.50	0.50	0.50	0.00	0.50	0.50	0.50	0.50	0.00	2.01	1.01	0.50	0.00	22.13
			0.05	**16:00 ~ 17:00**	9.56	5.03	0.00	1.01	0.50	0.50	0.50	0.50	0.00	0.50	0.50	0.50	0.50	0.00	2.01	1.01	0.50	0.00	23.14
			0.05	**17:00 ~ 18:00**	9.05	5.03	0.00	1.01	0.50	0.50	0.50	1.01	0.00	0.50	0.50	0.50	0.50	0.00	2.01	1.01	0.50	0.00	23.14
			0.05	**18:00 ~ 19:00**	10.06	5.03	0.00	1.51	0.50	0.50	0.50	1.01	0.00	0.50	0.50	0.50	0.50	0.00	2.01	1.51	0.50	0.00	25.15
			0.05	**19:00 ~ 20:00**	9.05	4.53	0.00	1.01	0.50	0.50	0.50	0.50	0.00	0.50	0.50	0.50	0.50	0.00	1.51	1.01	0.50	0.00	21.63
			0.05	**20:00 ~ 21:00**	7.55	4.02	0.00	1.01	0.50	0.50	0.50	0.50	0.00	0.50	0.50	0.50	0.50	0.00	1.51	1.01	0.50	0.00	19.62
			0.05	**21:00 ~ 22:00**	7.55	4.02	0.00	1.01	0.50	0.50	0.50	0.50	0.00	0.50	0.50	0.50	0.50	0.00	1.51	1.01	0.50	0.00	19.62
			0.05	**22:00 ~ 23:00**	7.04	3.52	0.00	1.01	0.50	0.50	0.50	0.50	0.00	0.50	0.50	0.50	0.50	0.00	1.51	1.01	0.50	0.00	18.61
			0.05	**23:00 ~ 00:00**	6.04	3.02	0.00	1.01	0.50	0.50	0.50	0.50	0.00	0.50	0.50	0.50	0.50	0.00	1.51	1.01	0.50	0.00	17.10
				Whole Day Total (veh*km)	189.13	97.08	0.00	20.62	12.07	8.55	8.55	11.57	2.52	12.07	8.55	8.55	10.06	0.00	37.22	24.65	6.04	0.00	457.23
55	Sheung Lok Street	NB	0.04	**00:00 ~ 01:00**	1.88	1.13	0.00	0.38	0.38	0.00	0.00	0.00	0.00	0.38	0.00	0.00	0.00	0.00	0.38	0.38	0.00	0.00	4.88
			0.04	**01:00 ~ 02:00**	1.13	0.75	0.00	0.38	0.38	0.00	0.00	0.00	0.00	0.38	0.00	0.00	0.00	0.00	0.38	0.38	0.00	0.00	3.75
			0.04	**02:00 ~ 03:00**	0.75	0.38	0.00	0.38	0.38	0.00	0.00	0.00	0.00	0.00	0.00	0.00	0.00	0.00	0.38	0.38	0.00	0.00	2.63
			0.04	**03:00 ~ 04:00**	0.75	0.38	0.00	0.38	0.38	0.00	0.00	0.00	0.00	0.00	0.00	0.00	0.00	0.00	0.38	0.38	0.00	0.00	2.63
			0.04	**04:00 ~ 05:00**	0.75	0.38	0.00	0.38	0.38	0.00	0.00	0.00	0.00	0.00	0.00	0.00	0.00	0.00	0.38	0.38	0.00	0.00	2.63
			0.04	**05:00 ~ 06:00**	1.13	0.75	0.00	0.38	0.38	0.00	0.00	0.00	0.00	0.00	0.00	0.00	0.00	0.00	0.38	0.38	0.00	0.00	3.38
			0.04	**06:00 ~ 07:00**	1.88	1.13	0.00	0.38	0.38	0.00	0.00	0.38	0.00	0.38	0.00	0.00	0.00	0.00	0.75	0.38	0.00	0.00	5.63
			0.04	**07:00 ~ 08:00**	3.38	1.88	0.00	0.38	0.38	0.38	0.38	0.38	0.00	0.38	0.38	0.00	0.38	0.00	0.75	0.38	0.00	0.00	9.38
			0.04	**08:00 ~ 09:00**	4.13	2.25	0.00	0.38	0.38	0.38	0.38	0.38	0.00	0.38	0.38	0.00	0.38	0.00	0.75	0.75	0.00	0.00	10.88
			0.04	**09:00 ~ 10:00**	3.75	1.88	0.00	0.38	0.38	0.38	0.38	0.38	0.00	0.38	0.38	0.00	0.38	0.00	0.75	0.75	0.00	0.00	10.13
			0.04	**10:00 ~ 11:00**	3.75	1.88	0.00	0.38	0.38	0.38	0.38	0.38	0.00	0.38	0.38	0.00	0.38	0.00	0.75	0.38	0.00	0.00	9.75
			0.04	**11:00 ~ 12:00**	3.75	1.88	0.00	0.38	0.38	0.38	0.38	0.38	0.00	0.38	0.38	0.00	0.38	0.00	0.75	0.75	0.00	0.00	10.13
			0.04	**12:00 ~ 13:00**	2.25	1.13	0.00	0.38	0.38	0.00	0.38	0.38	0.00	0.38	0.00	0.00	0.38	0.00	0.38	0.38	0.00	0.00	6.38
			0.04	**13:00 ~ 14:00**	2.25	1.13	0.00	0.38	0.38	0.00	0.38	0.38	0.00	0.38	0.00	0.00	0.38	0.00	0.38	0.38	0.00	0.00	6.38
			0.04	**14:00 ~ 15:00**	2.25	1.13	0.00	0.38	0.38	0.00	0.38	0.38	0.00	0.38	0.00	0.00	0.38	0.00	0.38	0.38	0.00	0.00	6.38
			0.04	**15:00 ~ 16:00**	2.25	1.13	0.00	0.38	0.38	0.00	0.38	0.38	0.00	0.38	0.00	0.00	0.38	0.00	0.38	0.38	0.00	0.00	6.38
			0.04	**16:00 ~ 17:00**	2.63	1.50	0.00	0.38	0.38	0.00	0.38	0.38	0.00	0.38	0.00	0.00	0.38	0.00	0.38	0.38	0.00	0.00	7.13
			0.04	**17:00 ~ 18:00**	2.63	1.50	0.00	0.38	0.38	0.00	0.38	0.38	0.00	0.38	0.00	0.00	0.38	0.00	0.38	0.38	0.00	0.00	7.13
			0.04	**18:00 ~ 19:00**	2.63	1.50	0.00	0.38	0.38	0.00	0.38	0.38	0.00	0.38	0.00	0.00	0.38	0.00	0.38	0.38	0.00	0.00	7.13
			0.04	**19:00 ~ 20:00**	2.25	1.13	0.00	0.38	0.38	0.00	0.38	0.38	0.00	0.38	0.00	0.00	0.38	0.00	0.38	0.38	0.00	0.00	6.38
			0.04	**20:00 ~ 21:00**	1.88	1.13	0.00	0.38	0.38	0.00	0.38	0.38	0.00	0.38	0.00	0.00	0.38	0.00	0.38	0.38	0.00	0.00	6.00
			0.04	**21:00 ~ 22:00**	1.88	1.13	0.00	0.38	0.38	0.00	0.38	0.38	0.00	0.38	0.00	0.00	0.38	0.00	0.38	0.38	0.00	0.00	6.00
			0.04	**22:00 ~ 23:00**	1.88	1.13	0.00	0.38	0.38	0.00	0.38	0.38	0.00	0.38	0.00	0.00	0.38	0.00	0.38	0.38	0.00	0.00	6.00
			0.04	**23:00 ~ 00:00**	1.50	0.75	0.00	0.38	0.38	0.00	0.38	0.38	0.00	0.38	0.00	0.00	0.38	0.00	0.38	0.38	0.00	0.00	5.25
				Whole Day Total (veh*km)	53.25	28.88	0.00	9.00	9.00	1.88	6.38	6.75	0.00	7.50	1.88	0.00	6.38	0.00	11.25	10.13	0.00	0.00	152.25
56	Sheung Lok Street	SB	0.04	**00:00 ~ 01:00**	3.00	1.50	0.00	0.38	0.38	0.00	0.00	0.38	0.00	0.38	0.00	0.00	0.00	0.00	0.38	0.38	0.00	0.00	6.75
			0.04	**01:00 ~ 02:00**	1.88	1.13	0.00	0.38	0.38	0.00	0.00	0.00	0.00	0.38	0.00	0.00	0.00	0.00	0.38	0.38	0.00	0.00	4.88
			0.04	**02:00 ~ 03:00**	1.50	0.75	0.00	0.38	0.38	0.00	0.00	0.00	0.00	0.38	0.00	0.00	0.00	0.00	0.38	0.38	0.00	0.00	4.13
			0.04	**03:00 ~ 04:00**	1.13	0.75	0.00	0.38	0.00	0.00	0.00	0.00	0.00	0.00	0.00	0.00	0.00	0.00	0.38	0.38	0.00	0.00	3.00
			0.04	**04:00 ~ 05:00**	1.13	0.75	0.00	0.38	0.00	0.00	0.00	0.00	0.00	0.00	0.00	0.00	0.00	0.00	0.38	0.38	0.00	0.00	3.00
			0.04	**05:00 ~ 06:00**	1.50	0.75	0.00	0.38	0.38	0.00	0.00	0.00	0.00	0.38	0.00	0.00	0.00	0.00	0.38	0.38	0.00	0.00	4.13
			0.04	**06:00 ~ 07:00**	3.00	1.50	0.00	0.38	0.38	0.00	0.00	0.38	0.00	0.38	0.00	0.00	0.00	0.00	0.75	0.38	0.00	0.00	7.13
			0.04	**07:00 ~ 08:00**	5.63	3.00	0.00	0.38	0.38	0.00	0.38	0.38	0.00	0.38	0.38	0.38	0.38	0.00	1.13	0.75	0.00	0.00	13.50
			0.04	**08:00 ~ 09:00**	7.13	3.75	0.00	0.38	0.38	0.00	0.38	0.38	0.00	0.38	0.38	0.38	0.38	0.00	0.75	0.75	0.00	0.00	15.38
			0.04	**09:00 ~ 10:00**	6.00	3.38	0.00	0.38	0.38	0.00	0.38	0.38	0.00	0.38	0.38	0.38	0.38	0.00	0.75	0.75	0.00	0.00	13.88
			0.04	**10:00 ~ 11:00**	6.00	3.00	0.00	0.38	0.38	0.00	0.38	0.38	0.00	0.38	0.38	0.38	0.38	0.00	0.75	0.75	0.00	0.00	13.50
			0.04	**11:00 ~ 12:00**	6.38	3.38	0.00	0.38	0.38	0.00	0.38	0.38	0.00	0.38	0.38	0.38	0.38	0.00	0.75	0.75	0.00	0.00	14.25
			0.04	**12:00 ~ 13:00**	1.88	1.13	0.00	0.38	0.38	0.00	0.38	0.38	0.00	0.38	0.00	0.00	0.00	0.00	0.38	0.38	0.00	0.00	5.63
			0.04	**13:00 ~ 14:00**	1.88	1.13	0.00	0.38	0.38	0.00	0.38	0.38	0.00	0.38	0.00	0.00	0.00	0.00	0.38	0.38	0.00	0.00	5.63
			0.04	**14:00 ~ 15:00**	1.88	1.13	0.00	0.38	0.38	0.00	0.38	0.38	0.00	0.38	0.00	0.00	0.00	0.00	0.38	0.38	0.00	0.00	5.63
			0.04	**15:00 ~ 16:00**	1.88	1.13	0.00	0.38	0.38	0.00	0.38	0.38	0.00	0.38	0.00	0.00	0.00	0.00	0.38	0.38	0.00	0.00	5.63
			0.04	**16:00 ~ 17:00**	1.88	1.13	0.00	0.38	0.38	0.00	0.38	0.38	0.00	0.38	0.00	0.00	0.00	0.00	0.38	0.38	0.00	0.00	5.63
			0.04	**17:00 ~ 18:00**	1.88	1.13	0.00	0.38	0.38	0.00	0.38	0.38	0.00	0.38	0.00	0.00	0.00	0.00	0.38	0.38	0.00	0.00	5.63
			0.04	**18:00 ~ 19:00**	2.25	1.13	0.00	0.38	0.38	0.00	0.38	0.38	0.00	0.38	0.00	0.00	0.00	0.00	0.38	0.38	0.00	0.00	6.00
			0.04	**19:00 ~ 20:00**	1.88	1.13	0.00	0.38	0.38	0.00	0.38	0.38	0.00	0.38	0.00	0.00	0.00	0.00	0.38	0.38	0.00	0.00	5.63
			0.04	**20:00 ~ 21:00**	1.50	0.75	0.00	0.38	0.38	0.00	0.38	0.38	0.00	0.38	0.00	0.00	0.00	0.00	0.38	0.38	0.00	0.00	4.88
			0.04	**21:00 ~ 22:00**	1.88	1.13	0.00	0.38	0.38	0.00	0.38	0.38	0.00	0.38	0.00	0.00	0.00	0.00	0.38	0.38	0.00	0.00	5.63
			0.04	**22:00 ~ 23:00**	1.50	0.75	0.00	0.38	0.38	0.00	0.38	0.38	0.00	0.38	0.00	0.00	0.00	0.00	0.38	0.38	0.00	0.00	4.88
			0.04	**23:00 ~ 00:00**	1.50	0.75	0.00	0.38	0.38	0.00	0.38	0.38	0.00	0.38	0.00	0.00	0.00	0.00	0.38	0.38	0.00	0.00	4.88
				Whole Day Total (veh*km)	66.00	36.00	0.00	9.00	8.25	0.00	6.38	7.13	0.00	8.25	1.88	1.88	1.88	0.00	11.63	10.88	0.00	0.00	169.13

Road No.	Road Name	Bound	Road Length (km)	Hour	PC	TAXI	LGV3	LGV4	LGV6	HGV7	HGV8	PLB	PV4	PV5	NFB6	NFB7	NFB8	FBSD	FBDD	MC	HGV9	NFB9	Total
57	Sheung Wo Street	EB	0.07	**00:00 ~ 01:00**	4.31	2.16	0.00	0.72	0.72	0.00	0.00	0.72	0.00	0.72	0.00	0.00	0.00	0.00	0.72	0.72	0.00	0.00	10.79
			0.07	**01:00 ~ 02:00**	2.88	1.44	0.00	0.72	0.72	0.00	0.00	0.00	0.00	0.72	0.00	0.00	0.00	0.00	0.72	0.72	0.00	0.00	7.91
			0.07	**02:00 ~ 03:00**	2.16	1.44	0.00	0.72	0.72	0.00	0.00	0.00	0.00	0.00	0.00	0.00	0.00	0.00	0.72	0.72	0.00	0.00	6.47
			0.07	**03:00 ~ 04:00**	1.44	0.72	0.00	0.72	0.00	0.00	0.00	0.00	0.00	0.00	0.00	0.00	0.00	0.00	0.72	0.72	0.00	0.00	4.31
			0.07	**04:00 ~ 05:00**	1.44	0.72	0.00	0.72	0.00	0.00	0.00	0.00	0.00	0.00	0.00	0.00	0.00	0.00	0.72	0.72	0.00	0.00	4.31
			0.07	**05:00 ~ 06:00**	2.16	1.44	0.00	0.72	0.72	0.00	0.00	0.00	0.00	0.00	0.00	0.00	0.00	0.00	1.44	0.72	0.00	0.00	7.19
			0.07	**06:00 ~ 07:00**	4.31	2.16	0.00	0.72	0.72	0.00	0.00	0.72	0.00	0.72	0.00	0.00	0.00	0.00	2.16	0.72	0.00	0.00	12.22
			0.07	**07:00 ~ 08:00**	7.91	4.31	0.00	0.72	0.72	0.00	0.72	1.44	0.00	0.72	0.72	0.72	0.72	0.00	2.88	1.44	0.00	0.00	23.01
			0.07	**08:00 ~ 09:00**	10.07	5.03	0.00	0.72	0.72	0.00	0.72	1.44	0.00	0.72	0.72	0.72	0.72	0.00	2.88	1.44	0.00	0.00	25.88
			0.07	**09:00 ~ 10:00**	8.63	5.03	0.00	0.72	0.72	0.00	0.72	0.72	0.00	0.72	0.72	0.72	0.72	0.00	2.16	1.44	0.00	0.00	23.01
			0.07	**10:00 ~ 11:00**	8.63	4.31	0.00	0.72	0.72	0.00	0.72	0.72	0.00	0.72	0.72	0.72	0.72	0.00	2.16	1.44	0.00	0.00	22.29
			0.07	**11:00 ~ 12:00**	9.35	5.03	0.00	0.72	0.72	0.00	0.72	0.72	0.00	0.72	0.72	0.72	0.72	0.00	2.16	1.44	0.00	0.00	23.73
			0.07	**12:00 ~ 13:00**	2.88	1.44	0.00	0.72	0.72	0.00	0.00	0.72	0.00	0.72	0.00	0.00	0.00	0.00	1.44	0.72	0.00	0.00	9.35
			0.07	**13:00 ~ 14:00**	2.88	1.44	0.00	0.72	0.72	0.00	0.00	0.72	0.00	0.72	0.00	0.00	0.00	0.00	1.44	0.72	0.00	0.00	9.35
			0.07	**14:00 ~ 15:00**	2.88	1.44	0.00	0.72	0.72	0.00	0.00	0.72	0.00	0.72	0.00	0.00	0.00	0.00	1.44	0.72	0.00	0.00	9.35
			0.07	**15:00 ~ 16:00**	2.88	1.44	0.00	0.72	0.72	0.00	0.00	0.72	0.00	0.72	0.00	0.00	0.00	0.00	1.44	0.72	0.00	0.00	9.35
			0.07	**16:00 ~ 17:00**	2.88	1.44	0.00	0.72	0.72	0.00	0.00	0.72	0.00	0.72	0.00	0.00	0.00	0.00	1.44	0.72	0.00	0.00	9.35
			0.07	**17:00 ~ 18:00**	2.88	1.44	0.00	0.72	0.72	0.00	0.00	0.72	0.00	0.72	0.00	0.00	0.00	0.00	1.44	0.72	0.00	0.00	9.35
			0.07	**18:00 ~ 19:00**	2.88	1.44	0.00	0.72	0.72	0.00	0.00	0.72	0.00	0.72	0.00	0.00	0.00	0.00	1.44	0.72	0.00	0.00	9.35
			0.07	**19:00 ~ 20:00**	2.88	1.44	0.00	0.72	0.72	0.00	0.00	0.72	0.00	0.72	0.00	0.00	0.00	0.00	1.44	0.72	0.00	0.00	9.35
			0.07	**20:00 ~ 21:00**	2.16	1.44	0.00	0.72	0.72	0.00	0.00	0.72	0.00	0.72	0.00	0.00	0.00	0.00	1.44	0.72	0.00	0.00	8.63
			0.07	**21:00 ~ 22:00**	2.16	1.44	0.00	0.72	0.72	0.00	0.00	0.72	0.00	0.72	0.00	0.00	0.00	0.00	1.44	0.72	0.00	0.00	8.63
			0.07	**22:00 ~ 23:00**	2.16	1.44	0.00	0.72	0.72	0.00	0.00	0.72	0.00	0.72	0.00	0.00	0.00	0.00	1.44	0.72	0.00	0.00	8.63
			0.07	**23:00 ~ 00:00**	1.44	0.72	0.00	0.72	0.72	0.00	0.00	0.72	0.00	0.72	0.00	0.00	0.00	0.00	1.44	0.72	0.00	0.00	7.19
				Whole Day Total (veh*km)	94.19	50.33	0.00	17.26	15.82	0.00	3.60	15.10	0.00	14.38	3.60	3.60	3.60	0.00	36.67	20.85	0.00	0.00	278.97
58	Sheung Wo Street	WB	0.07	**00:00 ~ 01:00**	2.88	1.44	0.00	0.72	0.72	0.00	0.00	0.00	0.00	0.00	0.00	0.00	0.00	0.00	0.72	0.72	0.00	0.00	7.19
			0.07	**01:00 ~ 02:00**	2.16	1.44	0.00	0.72	0.72	0.00	0.00	0.00	0.00	0.00	0.00	0.00	0.00	0.00	0.72	0.72	0.00	0.00	6.47
			0.07	**02:00 ~ 03:00**	1.44	0.72	0.00	0.72	0.00	0.00	0.00	0.00	0.00	0.00	0.00	0.00	0.00	0.00	0.00	0.72	0.00	0.00	3.60
			0.07	**03:00 ~ 04:00**	1.44	0.72	0.00	0.72	0.00	0.00	0.00	0.00	0.00	0.00	0.00	0.00	0.00	0.00	0.00	0.72	0.00	0.00	3.60
			0.07	**04:00 ~ 05:00**	1.44	0.72	0.00	0.72	0.00	0.00	0.00	0.00	0.00	0.00	0.00	0.00	0.00	0.00	0.00	0.72	0.00	0.00	3.60
			0.07	**05:00 ~ 06:00**	1.44	0.72	0.00	0.72	0.00	0.00	0.00	0.00	0.00	0.00	0.00	0.00	0.00	0.00	0.72	0.72	0.00	0.00	4.31
			0.07	**06:00 ~ 07:00**	2.88	1.44	0.00	0.72	0.72	0.00	0.00	0.72	0.00	0.00	0.00	0.00	0.00	0.00	0.72	0.72	0.00	0.00	7.91
			0.07	**07:00 ~ 08:00**	5.75	2.88	0.00	0.72	0.72	0.00	0.72	0.72	0.00	0.72	0.00	0.00	0.72	0.00	0.72	0.72	0.00	0.00	14.38
			0.07	**08:00 ~ 09:00**	7.19	3.60	0.00	0.72	0.72	0.00	0.72	0.72	0.00	0.72	0.00	0.00	0.72	0.00	0.72	0.72	0.00	0.00	16.54
			0.07	**09:00 ~ 10:00**	6.47	3.60	0.00	0.72	0.72	0.00	0.72	0.72	0.00	0.72	0.00	0.00	0.72	0.00	0.72	0.72	0.00	0.00	15.82
			0.07	**10:00 ~ 11:00**	5.75	2.88	0.00	0.72	0.72	0.00	0.72	0.72	0.00	0.72	0.00	0.00	0.72	0.00	0.72	0.72	0.00	0.00	14.38
			0.07	**11:00 ~ 12:00**	6.47	3.60	0.00	0.72	0.72	0.00	0.72	0.72	0.00	0.72	0.00	0.00	0.72	0.00	0.72	0.72	0.00	0.00	15.82
			0.07	**12:00 ~ 13:00**	0.72	0.72	0.00	0.72	0.00	0.00	0.00	0.00	0.00	0.00	0.00	0.00	0.00	0.00	0.72	0.72	0.00	0.00	3.60
			0.07	**13:00 ~ 14:00**	0.72	0.72	0.00	0.72	0.00	0.00	0.00	0.00	0.00	0.00	0.00	0.00	0.00	0.00	0.72	0.72	0.00	0.00	3.60
			0.07	**14:00 ~ 15:00**	0.72	0.72	0.00	0.72	0.00	0.00	0.00	0.00	0.00	0.00	0.00	0.00	0.00	0.00	0.72	0.72	0.00	0.00	3.60
			0.07	**15:00 ~ 16:00**	0.72	0.72	0.00	0.72	0.00	0.00	0.00	0.00	0.00	0.00	0.00	0.00	0.00	0.00	0.72	0.72	0.00	0.00	3.60
			0.07	**16:00 ~ 17:00**	0.72	0.72	0.00	0.72	0.00	0.00	0.00	0.00	0.00	0.00	0.00	0.00	0.00	0.00	0.72	0.72	0.00	0.00	3.60
			0.07	**17:00 ~ 18:00**	0.72	0.72	0.00	0.72	0.00	0.00	0.00	0.00	0.00	0.00	0.00	0.00	0.00	0.00	0.72	0.72	0.00	0.00	3.60
			0.07	**18:00 ~ 19:00**	0.72	0.72	0.00	0.72	0.00	0.00	0.00	0.00	0.00	0.00	0.00	0.00	0.00	0.00	0.72	0.72	0.00	0.00	3.60
			0.07	**19:00 ~ 20:00**	0.72	0.72	0.00	0.72	0.00	0.00	0.00	0.00	0.00	0.00	0.00	0.00	0.00	0.00	0.72	0.72	0.00	0.00	3.60
			0.07	**20:00 ~ 21:00**	0.72	0.72	0.00	0.72	0.00	0.00	0.00	0.00	0.00	0.00	0.00	0.00	0.00	0.00	0.72	0.72	0.00	0.00	3.60
			0.07	**21:00 ~ 22:00**	0.72	0.72	0.00	0.72	0.00	0.00	0.00	0.00	0.00	0.00	0.00	0.00	0.00	0.00	0.72	0.72	0.00	0.00	3.60
			0.07	**22:00 ~ 23:00**	0.72	0.72	0.00	0.72	0.00	0.00	0.00	0.00	0.00	0.00	0.00	0.00	0.00	0.00	0.72	0.72	0.00	0.00	3.60
			0.07	**23:00 ~ 00:00**	0.72	0.72	0.00	0.72	0.00	0.00	0.00	0.00	0.00	0.00	0.00	0.00	0.00	0.00	0.72	0.72	0.00	0.00	3.60
				Whole Day Total (veh*km)	53.93	32.36	0.00	17.26	5.75	0.00	3.60	4.31	0.00	3.60	0.00	0.00	3.60	0.00	15.10	17.26	0.00	0.00	156.74
59	Sheung Lok Street	NB	0.80	**00:00 ~ 01:00**	40.16	24.09	0.00	8.03	8.03	0.00	0.00	0.00	0.00	8.03	0.00	0.00	0.00	0.00	8.03	8.03	0.00	0.00	104.40
			0.80	**01:00 ~ 02:00**	24.09	16.06	0.00	8.03	8.03	0.00	0.00	0.00	0.00	8.03	0.00	0.00	0.00	0.00	8.03	8.03	0.00	0.00	80.31
			0.80	**02:00 ~ 03:00**	16.06	8.03	0.00	8.03	8.03	0.00	0.00	0.00	0.00	0.00	0.00	0.00	0.00	0.00	8.03	8.03	0.00	0.00	56.22
			0.80	**03:00 ~ 04:00**	16.06	8.03	0.00	8.03	8.03	0.00	0.00	0.00	0.00	0.00	0.00	0.00	0.00	0.00	8.03	8.03	0.00	0.00	56.22
			0.80	**04:00 ~ 05:00**	16.06	8.03	0.00	8.03	8.03	0.00	0.00	0.00	0.00	0.00	0.00	0.00	0.00	0.00	8.03	8.03	0.00	0.00	56.22
			0.80	**05:00 ~ 06:00**	24.09	16.06	0.00	8.03	8.03	0.00	0.00	0.00	0.00	0.00	0.00	0.00	0.00	0.00	8.03	8.03	0.00	0.00	72.28
			0.80	**06:00 ~ 07:00**	40.16	24.09	0.00	8.03	8.03	0.00	0.00	8.03	0.00	8.03	0.00	0.00	0.00	0.00	16.06	8.03	0.00	0.00	120.47
			0.80	**07:00 ~ 08:00**	72.28	40.16	0.00	8.03	8.03	8.03	8.03	8.03	0.00	8.03	8.03	0.00	8.03	0.00	16.06	8.03	0.00	0.00	200.78
			0.80	**08:00 ~ 09:00**	88.34	48.19	0.00	8.03	8.03	8.03	8.03	8.03	0.00	8.03	8.03	0.00	8.03	0.00	16.06	16.06	0.00	0.00	232.90
			0.80	**09:00 ~ 10:00**	80.31	40.16	0.00	8.03	8.03	8.03	8.03	8.03	0.00	8.03	8.03	0.00	8.03	0.00	16.06	16.06	0.00	0.00	216.84
			0.80	**10:00 ~ 11:00**	80.31	40.16	0.00	8.03	8.03	8.03	8.03	8.03	0.00	8.03	8.03	0.00	8.03	0.00	16.06	8.03	0.00	0.00	208.81
			0.80	**11:00 ~ 12:00**	80.31	40.16	0.00	8.03	8.03	8.03	8.03	8.03	0.00	8.03	8.03	0.00	8.03	0.00	16.06	16.06	0.00	0.00	216.84
			0.80	**12:00 ~ 13:00**	48.19	24.09	0.00	8.03	8.03	0.00	8.03	8.03	0.00	8.03	0.00	0.00	8.03	0.00	8.03	8.03	0.00	0.00	136.53
			0.80	**13:00 ~ 14:00**	48.19	24.09	0.00	8.03	8.03	0.00	8.03	8.03	0.00	8.03	0.00	0.00	8.03	0.00	8.03	8.03	0.00	0.00	136.53
			0.80	**14:00 ~ 15:00**	48.19	24.09	0.00	8.03	8.03	0.00	8.03	8.03	0.00	8.03	0.00	0.00	8.03	0.00	8.03	8.03	0.00	0.00	136.53
			0.80	**15:00 ~ 16:00**	48.19	24.09	0.00	8.03	8.03	0.00	8.03	8.03	0.00	8.03	0.00	0.00	8.03	0.00	8.03	8.03	0.00	0.00	136.53
			0.80	**16:00 ~ 17:00**	56.22	32.12	0.00	8.03	8.03	0.00	8.03	8.03	0.00	8.03	0.00	0.00	8.03	0.00	8.03	8.03	0.00	0.00	152.59
			0.80	**17:00 ~ 18:00**	56.22	32.12	0.00	8.03	8.03	0.00	8.03	8.03	0.00	8.03	0.00	0.00	8.03	0.00	8.03	8.03	0.00	0.00	152.59
			0.80	**18:00 ~ 19:00**	56.22	32.12	0.00	8.03	8.03	0.00	8.03	8.03	0.00	8.03	0.00	0.00	8.03	0.00	8.03	8.03	0.00	0.00	152.59
			0.80	**19:00 ~ 20:00**	48.19	24.09	0.00	8.03	8.03	0.00	8.03	8.03	0.00	8.03	0.00	0.00	8.03	0.00	8.03	8.03	0.00	0.00	136.53
			0.80	**20:00 ~ 21:00**	40.16	24.09	0.00	8.03	8.03	0.00	8.03	8.03	0.00	8.03	0.00	0.00	8.03	0.00	8.03	8.03	0.00	0.00	128.50
			0.80	**21:00 ~ 22:00**	40.16	24.09	0.00	8.03	8.03	0.00	8.03	8.03	0.00	8.03	0.00	0.00	8.03	0.00	8.03	8.03	0.00	0.00	128.50
			0.80	**22:00 ~ 23:00**	40.16	24.09	0.00	8.03	8.03	0.00	8.03	8.03	0.00	8.03	0.00	0.00	8.03	0.00	8.03	8.03	0.00	0.00	128.50
			0.80	**23:00 ~ 00:00**	32.12	16.06	0.00	8.03	8.03	0.00	8.03	8.03	0.00	8.03	0.00	0.00	8.03	0.00	8.03	8.03	0.00	0.00	112.43
				Whole Day Total (veh*km)	######	618.39	0.00	192.74	192.74	40.16	136.53	144.56	0.00	160.62	40.16	0.00	136.53	0.00	240.93	216.84	0.00	0.00	3260.59
60	Sheung Lok Street	SB	0.80	**00:00 ~ 01:00**	64.25	32.12	0.00	8.03	8.03	0.00	0.00	8.03	0.00	8.03	0.00	0.00	0.00	0.00	8.03	8.03	0.00	0.00	144.56
			0.80	**01:00 ~ 02:00**	40.16	24.09	0.00	8.03	8.03	0.00	0.00	0.00	0.00	8.03	0.00	0.00	0.00	0.00	8.03	8.03	0.00	0.00	104.40
			0.80	**02:00 ~ 03:00**	32.12	16.06	0.00	8.03	8.03	0.00	0.00	0.00	0.00	8.03	0.00	0.00	0.00	0.00	8.03	8.03	0.00	0.00	88.34
			0.80	**03:00 ~ 04:00**	24.09	16.06	0.00	8.03	0.00	0.00	0.00	0.00	0.00	0.00	0.00	0.00	0.00	0.00	8.03	8.03	0.00	0.00	64.25
			0.80	**04:00 ~ 05:00**	24.09	16.06	0.00	8.03	0.00	0.00	0.00	0.00	0.00	0.00	0.00	0.00	0.00	0.00	8.03	8.03	0.00	0.00	64.25
			0.80	**05:00 ~ 06:00**	32.12	16.06	0.00	8.03	8.03	0.00	0.00	0.00	0.00	8.03	0.00	0.00	0.00	0.00	8.03	8.03	0.00	0.00	88.34
			0.80	**06:00 ~ 07:00**	64.25	32.12	0.00	8.03	8.03	0.00	0.00	8.03	0.00	8.03	0.00	0.00	0.00	0.00	16.06	8.03	0.00	0.00	152.59
			0.80	**07:00 ~ 08:00**	120.47	64.25	0.00	8.03	8.03	0.00	8.03	8.03	0.00	8.03	8.03	8.03	8.03	0.00	24.09	16.06	0.00	0.00	289.12
			0.80	**08:00 ~ 09:00**	152.59	80.31	0.00	8.03	8.03	0.00	8.03	8.03	0.00	8.03	8.03	8.03	8.03	0.00	16.06	16.06	0.00	0.00	329.27
			0.80	**09:00 ~ 10:00**	128.50	72.28	0.00	8.03	8.03	0.00	8.03	8.03	0.00	8.03	8.03	8.03	8.03	0.00	16.06	16.06	0.00	0.00	297.15
			0.80	**10:00 ~ 11:00**	128.50	64.25	0.00	8.03	8.03	0.00	8.03	8.03	0.00	8.03	8.03	8.03	8.03	0.00	16.06	16.06	0.00	0.00	289.12
			0.80	**11:00 ~ 12:00**	136.53	72.28	0.00	8.03	8.03	0.00	8.03	8.03	0.00	8.03	8.03	8.03	8.03	0.00	16.06	16.06	0.00	0.00	305.18
			0.80	**12:00 ~ 13:00**	40.16	24.09	0.00	8.03	8.03	0.00	8.03	8.03	0.00	8.03	0.00	0.00	0.00	0.00	8.03	8.03	0.00	0.00	120.47
			0.80	**13:00 ~ 14:00**	40.16	24.09	0.00	8.03	8.03	0.00	8.03	8.03	0.00	8.03	0.00	0.00	0.00	0.00	8.03	8.03	0.00	0.00	120.47
			0.80	**14:00 ~ 15:00**	40.16	24.09	0.00	8.03	8.03	0.00	8.03	8.03	0.00	8.03	0.00	0.00	0.00	0.00	8.03	8.03	0.00	0.00	120.47
			0.80	**15:00 ~ 16:00**	40.16	24.09	0.00	8.03	8.03	0.00	8.03	8.03	0.00	8.03	0.00	0.00	0.00	0.00	8.03	8.03	0.00	0.00	120.47
			0.80	**16:00 ~ 17:00**	40.16	24.09	0.00	8.03	8.03	0.00	8.03	8.03	0.00	8.03	0.00	0.00	0.00	0.00	8.03	8.03	0.00	0.00	120.47
			0.80	**17:00 ~ 18:00**	40.16	24.09	0.00	8.03	8.03	0.00	8.03	8.03	0.00	8.03	0.00	0.00	0.00	0.00	8.03	8.03	0.00	0.00	120.47
			0.80	**18:00 ~ 19:00**	48.19	24.09	0.00	8.03	8.03	0.00	8.03	8.03	0.00	8.03	0.00	0.00	0.00	0.00	8.03	8.03	0.00	0.00	128.50
			0.80	**19:00 ~ 20:00**	40.16	24.09	0.00	8.03	8.03	0.00	8.03	8.03	0.00	8.03	0.00	0.00	0.00	0.00	8.03	8.03	0.00	0.00	120.47
			0.80	**20:00 ~ 21:00**	32.12	16.06	0.00	8.03	8.03	0.00	8.03	8.03	0.00	8.03	0.00	0.00	0.00	0.00	8.03	8.03	0.00	0.00	104.40
			0.80	**21:00 ~ 22:00**	40.16	24.09	0.00	8.03	8.03	0.00	8.03	8.03	0.00	8.03	0.00	0.00	0.00	0.00	8.03	8.03	0.00	0.00	120.47
			0.80	**22:00 ~ 23:00**	32.12	16.06	0.00	8.03	8.03	0.00	8.03	8.03	0.00	8.03	0.00	0.00	0.00	0.00	8.03	8.03	0.00	0.00	104.40
			0.80	**23:00 ~ 00:00**	32.12	16.06	0.00	8.03	8.03	0.00	8.03	8.03	0.00	8.03	0.00	0.00	0.00	0.00	8.03	8.03	0.00	0.00	104.40
				Whole Day Total (veh*km)	######	770.98	0.00	192.74	176.68	0.00	136.53	152.59	0.00	176.68	40.16	40.16	40.16	0.00	248.96	232.90	0.00	0.00	3621.98

Road No.	Road Name	Bound	Road Length (km)	Hour	PC	TAXI	LGV3	LGV4	LGV6	HGV7	HGV8	PLB	PV4	PV5	NFB6	NFB7	NFB8	FBSD	FBDD	MC	HGV9	NFB9	Total
61	Sheung Foo Street	WB	0.05	**00:00 ~ 01:00**	2.57	1.54	0.00	0.51	0.51	0.00	0.51	0.51	0.00	0.51	0.00	0.00	0.00	0.00	0.51	0.51	0.00	0.00	7.70
			0.05	**01:00 ~ 02:00**	1.54	1.03	0.00	0.51	0.51	0.00	0.51	0.00	0.00	0.51	0.00	0.00	0.00	0.00	0.51	0.51	0.00	0.00	5.64
			0.05	**02:00 ~ 03:00**	1.54	1.03	0.00	0.51	0.51	0.00	0.00	0.00	0.00	0.00	0.00	0.00	0.00	0.00	0.51	0.51	0.00	0.00	4.62
			0.05	**03:00 ~ 04:00**	1.03	0.51	0.00	0.51	0.51	0.00	0.00	0.00	0.00	0.00	0.00	0.00	0.00	0.00	0.51	0.51	0.00	0.00	3.59
			0.05	**04:00 ~ 05:00**	1.03	0.51	0.00	0.51	0.51	0.00	0.00	0.00	0.00	0.00	0.00	0.00	0.00	0.00	0.51	0.51	0.00	0.00	3.59
			0.05	**05:00 ~ 06:00**	1.54	1.03	0.00	0.51	0.51	0.00	0.00	0.00	0.00	0.00	0.00	0.00	0.00	0.00	1.03	0.51	0.00	0.00	5.13
			0.05	**06:00 ~ 07:00**	2.57	1.54	0.00	0.51	0.51	0.00	0.51	0.51	0.00	0.51	0.00	0.00	0.00	0.00	1.54	0.51	0.00	0.00	8.72
			0.05	**07:00 ~ 08:00**	5.13	2.57	0.00	1.03	0.51	0.51	0.51	0.51	0.00	0.51	0.51	0.00	0.51	0.00	2.05	0.51	0.51	0.00	15.39
			0.05	**08:00 ~ 09:00**	6.16	3.08	0.00	1.03	0.51	0.51	0.51	1.03	0.00	0.51	0.51	0.00	0.51	0.00	1.54	1.03	0.51	0.00	17.44
			0.05	**09:00 ~ 10:00**	5.64	3.08	0.00	1.03	0.51	0.51	0.51	0.51	0.00	0.51	0.51	0.00	0.51	0.00	1.54	1.03	0.51	0.00	16.42
			0.05	**10:00 ~ 11:00**	5.13	2.57	0.00	1.03	0.51	0.51	0.51	0.51	0.00	0.51	0.51	0.00	0.51	0.00	1.54	0.51	0.51	0.00	14.88
			0.05	**11:00 ~ 12:00**	5.64	3.08	0.00	1.03	0.51	0.51	0.51	0.51	0.00	0.51	0.51	0.00	0.51	0.00	1.54	1.03	0.51	0.00	16.42
			0.05	**12:00 ~ 13:00**	8.21	4.62	0.00	0.51	0.51	0.00	0.51	0.51	0.00	0.51	0.51	0.51	0.51	0.00	1.54	1.03	0.00	0.00	19.49
			0.05	**13:00 ~ 14:00**	8.72	4.62	0.00	0.51	0.51	0.00	0.51	0.51	0.00	0.51	0.51	0.51	0.51	0.00	1.54	1.03	0.00	0.00	20.01
			0.05	**14:00 ~ 15:00**	8.72	4.62	0.00	0.51	0.51	0.00	0.51	0.51	0.00	0.51	0.51	0.51	0.51	0.00	1.54	1.03	0.00	0.00	20.01
			0.05	**15:00 ~ 16:00**	8.72	4.62	0.00	0.51	0.51	0.00	0.51	0.51	0.00	0.51	0.51	0.51	0.51	0.00	1.54	1.03	0.00	0.00	20.01
			0.05	**16:00 ~ 17:00**	9.23	4.62	0.00	0.51	0.51	0.00	0.51	0.51	0.00	0.51	0.51	0.51	0.51	0.00	1.54	1.03	0.00	0.00	20.52
			0.05	**17:00 ~ 18:00**	9.23	4.62	0.00	0.51	0.51	0.00	0.51	0.51	0.00	0.51	0.51	0.51	0.51	0.00	1.54	1.03	0.00	0.00	20.52
			0.05	**18:00 ~ 19:00**	9.75	5.13	0.00	0.51	0.51	0.00	0.51	0.51	0.00	0.51	0.51	0.51	0.51	0.00	1.54	1.03	0.00	0.00	21.55
			0.05	**19:00 ~ 20:00**	8.72	4.62	0.00	0.51	0.51	0.00	0.51	0.51	0.00	0.51	0.51	0.51	0.51	0.00	1.54	1.03	0.00	0.00	20.01
			0.05	**20:00 ~ 21:00**	7.18	3.59	0.00	0.51	0.51	0.00	0.51	0.51	0.00	0.51	0.51	0.51	0.51	0.00	1.03	1.03	0.00	0.00	16.93
			0.05	**21:00 ~ 22:00**	7.70	4.10	0.00	0.51	0.51	0.00	0.51	0.51	0.00	0.51	0.51	0.51	0.51	0.00	1.03	1.03	0.00	0.00	17.96
			0.05	**22:00 ~ 23:00**	7.18	3.59	0.00	0.51	0.51	0.00	0.51	0.51	0.00	0.51	0.51	0.51	0.51	0.00	1.03	1.03	0.00	0.00	16.93
			0.05	**23:00 ~ 00:00**	5.64	3.08	0.00	0.51	0.51	0.00	0.51	0.51	0.00	0.51	0.51	0.51	0.51	0.00	1.03	1.03	0.00	0.00	14.88
				Whole Day Total (veh*km)	138.51	73.36	0.00	14.88	12.31	2.57	10.26	10.26	0.00	10.26	8.72	6.16	8.72	0.00	29.75	20.01	2.57	0.00	348.33
62	Sheung Foo Street	EB	0.05	**00:00 ~ 01:00**	3.08	1.54	0.00	0.51	0.51	0.00	0.51	0.51	0.00	0.51	0.00	0.00	0.00	0.00	0.51	0.51	0.00	0.00	8.21
			0.05	**01:00 ~ 02:00**	2.05	1.03	0.00	0.51	0.51	0.00	0.51	0.00	0.00	0.51	0.00	0.00	0.00	0.00	0.51	0.51	0.00	0.00	6.16
			0.05	**02:00 ~ 03:00**	1.54	1.03	0.00	0.51	0.51	0.00	0.00	0.00	0.00	0.00	0.00	0.00	0.00	0.00	0.51	0.51	0.00	0.00	4.62
			0.05	**03:00 ~ 04:00**	1.54	1.03	0.00	0.51	0.51	0.00	0.00	0.00	0.00	0.00	0.00	0.00	0.00	0.00	0.51	0.51	0.00	0.00	4.62
			0.05	**04:00 ~ 05:00**	1.54	1.03	0.00	0.51	0.51	0.00	0.00	0.00	0.00	0.00	0.00	0.00	0.00	0.00	0.51	0.51	0.00	0.00	4.62
			0.05	**05:00 ~ 06:00**	1.54	1.03	0.00	0.51	0.51	0.00	0.00	0.00	0.00	0.00	0.00	0.00	0.00	0.00	1.03	0.51	0.00	0.00	5.13
			0.05	**06:00 ~ 07:00**	3.08	1.54	0.00	0.51	0.51	0.00	0.51	0.51	0.00	0.51	0.00	0.00	0.00	0.00	1.54	0.51	0.00	0.00	9.23
			0.05	**07:00 ~ 08:00**	6.67	3.59	0.00	1.03	0.51	0.51	0.51	1.03	0.00	0.51	0.51	0.51	0.51	0.00	2.05	1.03	0.51	0.00	19.49
			0.05	**08:00 ~ 09:00**	8.21	4.10	0.00	1.54	0.51	0.51	0.51	1.03	0.00	0.51	0.51	0.51	0.51	0.00	2.05	1.03	0.51	0.00	22.06
			0.05	**09:00 ~ 10:00**	7.18	3.59	0.00	1.03	0.51	0.51	0.51	0.51	0.00	0.51	0.51	0.51	0.51	0.00	1.54	1.03	0.51	0.00	18.98
			0.05	**10:00 ~ 11:00**	6.67	3.59	0.00	1.03	0.51	0.51	0.51	0.51	0.00	0.51	0.51	0.51	0.51	0.00	1.54	1.03	0.51	0.00	18.47
			0.05	**11:00 ~ 12:00**	7.18	3.59	0.00	1.03	0.51	0.51	0.51	0.51	0.00	0.51	0.51	0.51	0.51	0.00	1.54	1.03	0.51	0.00	18.98
			0.05	**12:00 ~ 13:00**	4.62	2.57	0.00	0.51	0.51	0.51	0.51	0.51	0.00	0.51	0.51	0.00	0.51	0.00	1.54	0.51	0.00	0.00	13.34
			0.05	**13:00 ~ 14:00**	5.13	2.57	0.00	1.03	0.51	0.51	0.51	0.51	0.00	0.51	0.51	0.00	0.51	0.00	1.54	0.51	0.00	0.00	14.36
			0.05	**14:00 ~ 15:00**	5.13	2.57	0.00	1.03	0.51	0.51	0.51	0.51	0.00	0.51	0.51	0.00	0.51	0.00	1.54	0.51	0.00	0.00	14.36
			0.05	**15:00 ~ 16:00**	5.13	2.57	0.00	1.03	0.51	0.51	0.51	0.51	0.00	0.51	0.51	0.00	0.51	0.00	1.54	0.51	0.00	0.00	14.36
			0.05	**16:00 ~ 17:00**	5.13	2.57	0.00	1.03	0.51	0.51	0.51	0.51	0.00	0.51	0.51	0.00	0.51	0.00	1.54	0.51	0.00	0.00	14.36
			0.05	**17:00 ~ 18:00**	5.13	2.57	0.00	1.03	0.51	0.51	0.51	0.51	0.00	0.51	0.51	0.00	0.51	0.00	1.54	0.51	0.00	0.00	14.36
			0.05	**18:00 ~ 19:00**	5.64	3.08	0.00	1.03	0.51	0.51	0.51	0.51	0.00	0.51	0.51	0.00	0.51	0.00	1.54	1.03	0.00	0.00	15.90
			0.05	**19:00 ~ 20:00**	5.13	2.57	0.00	1.03	0.51	0.51	0.51	0.51	0.00	0.51	0.51	0.00	0.51	0.00	1.03	0.51	0.00	0.00	13.85
			0.05	**20:00 ~ 21:00**	4.10	2.05	0.00	0.51	0.51	0.51	0.51	0.51	0.00	0.51	0.51	0.00	0.51	0.00	1.03	0.51	0.00	0.00	11.80
			0.05	**21:00 ~ 22:00**	4.10	2.05	0.00	0.51	0.51	0.51	0.51	0.51	0.00	0.51	0.51	0.00	0.51	0.00	1.03	0.51	0.00	0.00	11.80
			0.05	**22:00 ~ 23:00**	4.10	2.05	0.00	0.51	0.51	0.51	0.51	0.51	0.00	0.51	0.51	0.00	0.51	0.00	1.03	0.51	0.00	0.00	11.80
			0.05	**23:00 ~ 00:00**	3.08	1.54	0.00	0.51	0.51	0.51	0.51	0.51	0.00	0.51	0.51	0.00	0.51	0.00	1.03	0.51	0.00	0.00	10.26
				Whole Day Total (veh*km)	106.70	55.40	0.00	18.98	12.31	8.72	10.26	10.77	0.00	10.26	8.72	2.57	8.72	0.00	29.75	15.39	2.57	0.00	301.13
63	Sheung Foo Street	NB	0.10	**00:00 ~ 01:00**	5.04	3.02	0.00	1.01	1.01	0.00	1.01	1.01	0.00	1.01	0.00	0.00	0.00	0.00	1.01	1.01	0.00	0.00	15.12
			0.10	**01:00 ~ 02:00**	3.02	2.02	0.00	1.01	1.01	0.00	1.01	0.00	0.00	1.01	0.00	0.00	0.00	0.00	1.01	1.01	0.00	0.00	11.09
			0.10	**02:00 ~ 03:00**	3.02	2.02	0.00	1.01	1.01	0.00	0.00	0.00	0.00	0.00	0.00	0.00	0.00	0.00	1.01	1.01	0.00	0.00	9.07
			0.10	**03:00 ~ 04:00**	2.02	1.01	0.00	1.01	1.01	0.00	0.00	0.00	0.00	0.00	0.00	0.00	0.00	0.00	1.01	1.01	0.00	0.00	7.06
			0.10	**04:00 ~ 05:00**	2.02	1.01	0.00	1.01	1.01	0.00	0.00	0.00	0.00	0.00	0.00	0.00	0.00	0.00	1.01	1.01	0.00	0.00	7.06
			0.10	**05:00 ~ 06:00**	3.02	2.02	0.00	1.01	1.01	0.00	0.00	0.00	0.00	0.00	0.00	0.00	0.00	0.00	2.02	1.01	0.00	0.00	10.08
			0.10	**06:00 ~ 07:00**	5.04	3.02	0.00	1.01	1.01	0.00	1.01	1.01	0.00	1.01	0.00	0.00	0.00	0.00	3.02	1.01	0.00	0.00	17.14
			0.10	**07:00 ~ 08:00**	10.08	5.04	0.00	2.02	1.01	1.01	1.01	1.01	0.00	1.01	1.01	0.00	1.01	0.00	4.03	1.01	1.01	0.00	30.24
			0.10	**08:00 ~ 09:00**	12.10	6.05	0.00	2.02	1.01	1.01	1.01	2.02	0.00	1.01	1.01	0.00	1.01	0.00	3.02	2.02	1.01	0.00	34.27
			0.10	**09:00 ~ 10:00**	11.09	6.05	0.00	2.02	1.01	1.01	1.01	1.01	0.00	1.01	1.01	0.00	1.01	0.00	3.02	2.02	1.01	0.00	32.26
			0.10	**10:00 ~ 11:00**	10.08	5.04	0.00	2.02	1.01	1.01	1.01	1.01	0.00	1.01	1.01	0.00	1.01	0.00	3.02	1.01	1.01	0.00	29.23
			0.10	**11:00 ~ 12:00**	11.09	6.05	0.00	2.02	1.01	1.01	1.01	1.01	0.00	1.01	1.01	0.00	1.01	0.00	3.02	2.02	1.01	0.00	32.26
			0.10	**12:00 ~ 13:00**	16.13	9.07	0.00	1.01	1.01	0.00	1.01	1.01	0.00	1.01	1.01	1.01	1.01	0.00	3.02	2.02	0.00	0.00	38.30
			0.10	**13:00 ~ 14:00**	17.14	9.07	0.00	1.01	1.01	0.00	1.01	1.01	0.00	1.01	1.01	1.01	1.01	0.00	3.02	2.02	0.00	0.00	39.31
			0.10	**14:00 ~ 15:00**	17.14	9.07	0.00	1.01	1.01	0.00	1.01	1.01	0.00	1.01	1.01	1.01	1.01	0.00	3.02	2.02	0.00	0.00	39.31
			0.10	**15:00 ~ 16:00**	17.14	9.07	0.00	1.01	1.01	0.00	1.01	1.01	0.00	1.01	1.01	1.01	1.01	0.00	3.02	2.02	0.00	0.00	39.31
			0.10	**16:00 ~ 17:00**	18.14	9.07	0.00	1.01	1.01	0.00	1.01	1.01	0.00	1.01	1.01	1.01	1.01	0.00	3.02	2.02	0.00	0.00	40.32
			0.10	**17:00 ~ 18:00**	18.14	9.07	0.00	1.01	1.01	0.00	1.01	1.01	0.00	1.01	1.01	1.01	1.01	0.00	3.02	2.02	0.00	0.00	40.32
			0.10	**18:00 ~ 19:00**	19.15	10.08	0.00	1.01	1.01	0.00	1.01	1.01	0.00	1.01	1.01	1.01	1.01	0.00	3.02	2.02	0.00	0.00	42.34
			0.10	**19:00 ~ 20:00**	17.14	9.07	0.00	1.01	1.01	0.00	1.01	1.01	0.00	1.01	1.01	1.01	1.01	0.00	3.02	2.02	0.00	0.00	39.31
			0.10	**20:00 ~ 21:00**	14.11	7.06	0.00	1.01	1.01	0.00	1.01	1.01	0.00	1.01	1.01	1.01	1.01	0.00	2.02	2.02	0.00	0.00	33.26
			0.10	**21:00 ~ 22:00**	15.12	8.06	0.00	1.01	1.01	0.00	1.01	1.01	0.00	1.01	1.01	1.01	1.01	0.00	2.02	2.02	0.00	0.00	35.28
			0.10	**22:00 ~ 23:00**	14.11	7.06	0.00	1.01	1.01	0.00	1.01	1.01	0.00	1.01	1.01	1.01	1.01	0.00	2.02	2.02	0.00	0.00	33.26
			0.10	**23:00 ~ 00:00**	11.09	6.05	0.00	1.01	1.01	0.00	1.01	1.01	0.00	1.01	1.01	1.01	1.01	0.00	2.02	2.02	0.00	0.00	29.23
				Whole Day Total (veh*km)	272.16	144.14	0.00	29.23	24.19	5.04	20.16	20.16	0.00	20.16	17.14	12.10	17.14	0.00	58.46	39.31	5.04	0.00	684.43
64	Sheung Foo Street	SB	0.10	**00:00 ~ 01:00**	6.05	3.02	0.00	1.01	1.01	0.00	1.01	1.01	0.00	1.01	0.00	0.00	0.00	0.00	1.01	1.01	0.00	0.00	16.13
			0.10	**01:00 ~ 02:00**	4.03	2.02	0.00	1.01	1.01	0.00	1.01	0.00	0.00	1.01	0.00	0.00	0.00	0.00	1.01	1.01	0.00	0.00	12.10
			0.10	**02:00 ~ 03:00**	3.02	2.02	0.00	1.01	1.01	0.00	0.00	0.00	0.00	0.00	0.00	0.00	0.00	0.00	1.01	1.01	0.00	0.00	9.07
			0.10	**03:00 ~ 04:00**	3.02	2.02	0.00	1.01	1.01	0.00	0.00	0.00	0.00	0.00	0.00	0.00	0.00	0.00	1.01	1.01	0.00	0.00	9.07
			0.10	**04:00 ~ 05:00**	3.02	2.02	0.00	1.01	1.01	0.00	0.00	0.00	0.00	0.00	0.00	0.00	0.00	0.00	1.01	1.01	0.00	0.00	9.07
			0.10	**05:00 ~ 06:00**	3.02	2.02	0.00	1.01	1.01	0.00	0.00	0.00	0.00	0.00	0.00	0.00	0.00	0.00	2.02	1.01	0.00	0.00	10.08
			0.10	**06:00 ~ 07:00**	6.05	3.02	0.00	1.01	1.01	0.00	1.01	1.01	0.00	1.01	0.00	0.00	0.00	0.00	3.02	1.01	0.00	0.00	18.14
			0.10	**07:00 ~ 08:00**	13.10	7.06	0.00	2.02	1.01	1.01	1.01	2.02	0.00	1.01	1.01	1.01	1.01	0.00	4.03	2.02	1.01	0.00	38.30
			0.10	**08:00 ~ 09:00**	16.13	8.06	0.00	3.02	1.01	1.01	1.01	2.02	0.00	1.01	1.01	1.01	1.01	0.00	4.03	2.02	1.01	0.00	43.34
			0.10	**09:00 ~ 10:00**	14.11	7.06	0.00	2.02	1.01	1.01	1.01	1.01	0.00	1.01	1.01	1.01	1.01	0.00	3.02	2.02	1.01	0.00	37.30
			0.10	**10:00 ~ 11:00**	13.10	7.06	0.00	2.02	1.01	1.01	1.01	1.01	0.00	1.01	1.01	1.01	1.01	0.00	3.02	2.02	1.01	0.00	36.29
			0.10	**11:00 ~ 12:00**	14.11	7.06	0.00	2.02	1.01	1.01	1.01	1.01	0.00	1.01	1.01	1.01	1.01	0.00	3.02	2.02	1.01	0.00	37.30
			0.10	**12:00 ~ 13:00**	9.07	5.04	0.00	1.01	1.01	1.01	1.01	1.01	0.00	1.01	1.01	0.00	1.01	0.00	3.02	1.01	0.00	0.00	26.21
			0.10	**13:00 ~ 14:00**	10.08	5.04	0.00	2.02	1.01	1.01	1.01	1.01	0.00	1.01	1.01	0.00	1.01	0.00	3.02	1.01	0.00	0.00	28.22
			0.10	**14:00 ~ 15:00**	10.08	5.04	0.00	2.02	1.01	1.01	1.01	1.01	0.00	1.01	1.01	0.00	1.01	0.00	3.02	1.01	0.00	0.00	28.22
			0.10	**15:00 ~ 16:00**	10.08	5.04	0.00	2.02	1.01	1.01	1.01	1.01	0.00	1.01	1.01	0.00	1.01	0.00	3.02	1.01	0.00	0.00	28.22
			0.10	**16:00 ~ 17:00**	10.08	5.04	0.00	2.02	1.01	1.01	1.01	1.01	0.00	1.01	1.01	0.00	1.01	0.00	3.02	1.01	0.00	0.00	28.22
			0.10	**17:00 ~ 18:00**	10.08	5.04	0.00	2.02	1.01	1.01	1.01	1.01	0.00	1.01	1.01	0.00	1.01	0.00	3.02	1.01	0.00	0.00	28.22
			0.10	**18:00 ~ 19:00**	11.09	6.05	0.00	2.02	1.01	1.01	1.01	1.01	0.00	1.01	1.01	0.00	1.01	0.00	3.02	2.02	0.00	0.00	31.25
			0.10	**19:00 ~ 20:00**	10.08	5.04	0.00	2.02	1.01	1.01	1.01	1.01	0.00	1.01	1.01	0.00	1.01	0.00	2.02	1.01	0.00	0.00	27.22
			0.10	**20:00 ~ 21:00**	8.06	4.03	0.00	1.01	1.01	1.01	1.01	1.01	0.00	1.01	1.01	0.00	1.01	0.00	2.02	1.01	0.00	0.00	23.18
			0.10	**21:00 ~ 22:00**	8.06	4.03	0.00	1.01	1.01	1.01	1.01	1.01	0.00	1.01	1.01	0.00	1.01	0.00	2.02	1.01	0.00	0.00	23.18
			0.10	**22:00 ~ 23:00**	8.06	4.03	0.00	1.01	1.01	1.01	1.01	1.01	0.00	1.01	1.01	0.00	1.01	0.00	2.02	1.01	0.00	0.00	23.18
			0.10	**23:00 ~ 00:00**	6.05	3.02	0.00	1.01	1.01	1.01	1.01	1.01	0.00	1.01	1.01	0.00	1.01	0.00	2.02	1.01	0.00	0.00	20.16
				Whole Day Total (veh*km)	209.66	108.86	0.00	37.30	24.19	17.14	20.16	21.17	0.00	20.16	17.14	5.04	17.14	0.00	58.46	30.24	5.04	0.00	591.70

Road No.	Road Name	Bound	Road Length (km)	Hour	PC	TAXI	LGV3	LGV4	LGV6	HGV7	HGV8	PLB	PV4	PV5	NFB6	NFB7	NFB8	FBSD	FBDD	MC	HGV9	NFB9	Total
65	Tin Kwong Road	NB	0.10	**00:00 ~ 01:00**	13.58	5.82	0.00	1.94	0.97	0.97	0.97	0.00	0.00	0.97	0.97	0.00	0.97	0.00	0.97	1.94	0.00	0.00	30.07
			0.10	**01:00 ~ 02:00**	8.73	3.88	0.00	1.94	0.97	0.97	0.97	0.00	0.00	0.97	0.97	0.00	0.97	0.00	0.00	0.97	0.00	0.00	21.34
			0.10	**02:00 ~ 03:00**	6.79	2.91	0.00	0.97	0.97	0.00	0.97	0.00	0.00	0.97	0.00	0.00	0.00	0.00	0.00	0.97	0.00	0.00	14.55
			0.10	**03:00 ~ 04:00**	4.85	2.91	0.00	0.97	0.97	0.00	0.97	0.00	0.00	0.97	0.00	0.00	0.00	0.00	0.00	0.97	0.00	0.00	12.61
			0.10	**04:00 ~ 05:00**	4.85	2.91	0.00	0.97	0.97	0.00	0.97	0.00	0.00	0.97	0.00	0.00	0.00	0.00	0.00	0.97	0.00	0.00	12.61
			0.10	**05:00 ~ 06:00**	6.79	3.88	0.00	0.97	0.97	0.00	0.97	0.00	0.00	0.97	0.00	0.00	0.00	0.00	0.97	0.97	0.00	0.00	16.49
			0.10	**06:00 ~ 07:00**	13.58	6.79	0.00	1.94	0.97	0.97	0.97	0.97	0.00	0.97	0.97	0.00	0.97	0.00	0.97	1.94	0.00	0.00	32.01
			0.10	**07:00 ~ 08:00**	27.16	12.61	0.00	3.88	1.94	0.97	0.97	0.97	0.97	0.97	0.97	0.97	0.97	0.00	0.97	2.91	0.97	0.00	58.20
			0.10	**08:00 ~ 09:00**	32.98	15.52	0.00	4.85	1.94	0.97	0.97	0.97	0.97	0.97	0.97	0.97	0.97	0.00	0.97	3.88	0.97	0.00	68.87
			0.10	**09:00 ~ 10:00**	29.10	13.58	0.00	4.85	1.94	0.97	0.97	0.97	0.97	0.97	0.97	0.97	0.97	0.00	0.97	3.88	0.97	0.00	63.05
			0.10	**10:00 ~ 11:00**	28.13	12.61	0.00	4.85	1.94	0.97	0.97	0.97	0.97	0.97	0.97	0.97	0.97	0.00	0.97	3.88	0.97	0.00	61.11
			0.10	**11:00 ~ 12:00**	30.07	13.58	0.00	4.85	1.94	0.97	0.97	0.97	0.97	0.97	0.97	0.97	0.97	0.00	0.97	3.88	0.97	0.00	64.02
			0.10	**12:00 ~ 13:00**	19.40	8.73	0.00	2.91	0.97	0.97	0.97	0.97	0.00	0.97	0.97	0.97	0.97	0.00	0.97	2.91	0.97	0.00	43.65
			0.10	**13:00 ~ 14:00**	19.40	8.73	0.00	2.91	0.97	0.97	0.97	0.97	0.00	0.97	0.97	0.97	0.97	0.00	0.97	2.91	0.97	0.00	43.65
			0.10	**14:00 ~ 15:00**	20.37	8.73	0.00	2.91	0.97	0.97	0.97	0.97	0.00	0.97	0.97	0.97	0.97	0.00	0.97	2.91	0.97	0.00	44.62
			0.10	**15:00 ~ 16:00**	20.37	8.73	0.00	2.91	0.97	0.97	0.97	0.97	0.00	0.97	0.97	0.97	0.97	0.00	0.97	2.91	0.97	0.00	44.62
			0.10	**16:00 ~ 17:00**	21.34	9.70	0.00	2.91	0.97	0.97	0.97	0.97	0.00	0.97	0.97	0.97	0.97	0.00	0.97	2.91	0.97	0.00	46.56
			0.10	**17:00 ~ 18:00**	20.37	9.70	0.00	2.91	0.97	0.97	0.97	0.97	0.00	0.97	0.97	0.97	0.97	0.00	0.97	2.91	0.97	0.00	45.59
			0.10	**18:00 ~ 19:00**	22.31	9.70	0.00	3.88	1.94	0.97	0.97	0.97	0.00	0.97	0.97	0.97	0.97	0.00	0.97	2.91	0.97	0.00	49.47
			0.10	**19:00 ~ 20:00**	19.40	8.73	0.00	2.91	0.97	0.97	0.97	0.97	0.00	0.97	0.97	0.97	0.97	0.00	0.97	2.91	0.97	0.00	43.65
			0.10	**20:00 ~ 21:00**	16.49	7.76	0.00	2.91	0.97	0.97	0.97	0.00	0.00	0.97	0.97	0.97	0.97	0.00	0.97	1.94	0.97	0.00	37.83
			0.10	**21:00 ~ 22:00**	17.46	7.76	0.00	2.91	0.97	0.97	0.97	0.00	0.00	0.97	0.97	0.97	0.97	0.00	0.97	1.94	0.97	0.00	38.80
			0.10	**22:00 ~ 23:00**	15.52	6.79	0.00	2.91	0.97	0.97	0.97	0.00	0.00	0.97	0.97	0.97	0.97	0.00	0.97	1.94	0.97	0.00	35.89
			0.10	**23:00 ~ 00:00**	13.58	5.82	0.00	1.94	0.97	0.97	0.97	0.00	0.00	0.97	0.97	0.97	0.97	0.00	0.97	1.94	0.97	0.00	32.01
				Whole Day Total (veh*km)	432.62	197.88	0.00	67.90	29.10	19.40	23.28	13.58	4.85	23.28	19.40	16.49	19.40	0.00	19.40	58.20	16.49	0.00	961.27
66	Tin Kwong Road	SB	0.10	**00:00 ~ 01:00**	12.61	5.82	0.00	4.85	1.94	0.97	0.97	0.00	0.00	0.97	0.97	0.00	0.97	0.00	0.97	1.94	0.97	0.00	33.95
			0.10	**01:00 ~ 02:00**	8.73	3.88	0.00	2.91	1.94	0.97	0.97	0.00	0.00	0.97	0.97	0.00	0.97	0.00	0.00	0.97	0.97	0.00	24.25
			0.10	**02:00 ~ 03:00**	6.79	2.91	0.00	2.91	0.97	0.97	0.97	0.00	0.00	0.97	0.00	0.00	0.00	0.00	0.00	0.97	0.97	0.00	18.43
			0.10	**03:00 ~ 04:00**	4.85	2.91	0.00	1.94	0.97	0.97	0.97	0.00	0.00	0.97	0.00	0.00	0.00	0.00	0.00	0.97	0.00	0.00	14.55
			0.10	**04:00 ~ 05:00**	4.85	2.91	0.00	1.94	0.97	0.97	0.97	0.00	0.00	0.97	0.00	0.00	0.00	0.00	0.00	0.97	0.00	0.00	14.55
			0.10	**05:00 ~ 06:00**	6.79	2.91	0.00	2.91	0.97	0.97	0.97	0.00	0.00	0.97	0.00	0.00	0.00	0.00	0.00	0.97	0.97	0.00	19.40
			0.10	**06:00 ~ 07:00**	12.61	5.82	0.00	4.85	1.94	0.97	0.97	0.97	0.00	0.97	0.97	0.00	0.97	0.00	0.97	1.94	0.97	0.00	34.92
			0.10	**07:00 ~ 08:00**	25.22	11.64	0.97	9.70	3.88	0.97	0.97	0.97	0.97	0.97	0.97	0.97	0.97	0.00	0.97	2.91	0.97	0.00	64.02
			0.10	**08:00 ~ 09:00**	32.01	14.55	0.97	11.64	4.85	0.97	1.94	0.97	0.97	0.97	0.97	0.97	0.97	0.00	0.97	3.88	0.97	0.00	78.57
			0.10	**09:00 ~ 10:00**	28.13	12.61	0.97	9.70	3.88	0.97	0.97	0.97	0.97	0.97	0.97	0.97	0.97	0.00	0.97	3.88	0.97	0.00	68.87
			0.10	**10:00 ~ 11:00**	27.16	12.61	0.97	9.70	3.88	0.97	0.97	0.97	0.97	0.97	0.97	0.97	0.97	0.00	0.97	2.91	0.97	0.00	66.93
			0.10	**11:00 ~ 12:00**	29.10	13.58	0.97	10.67	3.88	0.97	0.97	0.97	0.97	0.97	0.97	0.97	0.97	0.00	0.97	3.88	0.97	0.00	71.78
			0.10	**12:00 ~ 13:00**	15.52	6.79	0.97	4.85	1.94	0.97	0.97	0.97	0.00	0.97	0.97	0.97	0.97	0.00	0.97	1.94	0.97	0.00	40.74
			0.10	**13:00 ~ 14:00**	15.52	6.79	0.97	4.85	1.94	0.97	0.97	0.97	0.00	0.97	0.97	0.97	0.97	0.00	0.97	1.94	0.97	0.00	40.74
			0.10	**14:00 ~ 15:00**	15.52	6.79	0.97	4.85	1.94	0.97	0.97	0.97	0.00	0.97	0.97	0.97	0.97	0.00	0.97	1.94	0.97	0.00	40.74
			0.10	**15:00 ~ 16:00**	16.49	6.79	0.97	4.85	1.94	0.97	0.97	0.97	0.00	0.97	0.97	0.97	0.97	0.00	0.97	1.94	0.97	0.00	41.71
			0.10	**16:00 ~ 17:00**	16.49	7.76	0.97	4.85	1.94	0.97	0.97	0.97	0.00	0.97	0.97	0.97	0.97	0.00	0.97	1.94	0.97	0.00	42.68
			0.10	**17:00 ~ 18:00**	16.49	6.79	0.97	4.85	1.94	0.97	0.97	0.97	0.00	0.97	0.97	0.97	0.97	0.00	0.97	1.94	0.97	0.00	41.71
			0.10	**18:00 ~ 19:00**	17.46	7.76	0.97	4.85	1.94	0.97	0.97	0.97	0.00	0.97	0.97	0.97	0.97	0.00	0.97	1.94	0.97	0.00	43.65
			0.10	**19:00 ~ 20:00**	15.52	6.79	0.97	4.85	1.94	0.97	0.97	0.97	0.00	0.97	0.97	0.97	0.97	0.00	0.97	1.94	0.97	0.00	40.74
			0.10	**20:00 ~ 21:00**	13.58	5.82	0.97	3.88	1.94	0.97	0.97	0.00	0.00	0.97	0.97	0.97	0.97	0.00	0.97	1.94	0.97	0.00	35.89
			0.10	**21:00 ~ 22:00**	13.58	5.82	0.97	3.88	1.94	0.97	0.97	0.00	0.00	0.97	0.97	0.97	0.97	0.00	0.97	1.94	0.97	0.00	35.89
			0.10	**22:00 ~ 23:00**	12.61	5.82	0.97	3.88	1.94	0.97	0.97	0.00	0.00	0.97	0.97	0.97	0.97	0.00	0.97	1.94	0.97	0.00	34.92
			0.10	**23:00 ~ 00:00**	10.67	4.85	0.97	2.91	0.97	0.97	0.97	0.00	0.00	0.97	0.97	0.97	0.97	0.00	0.97	1.94	0.97	0.00	30.07
				Whole Day Total (veh*km)	378.30	170.72	16.49	127.07	52.38	23.28	24.25	13.58	4.85	23.28	19.40	16.49	19.40	0.00	19.40	49.47	21.34	0.00	979.70
67	Tin Kwong Road	NB	0.10	**00:00 ~ 01:00**	17.44	8.21	0.00	2.05	1.03	1.03	1.03	0.00	0.00	1.03	1.03	0.00	1.03	0.00	1.03	2.05	0.00	0.00	36.94
			0.10	**01:00 ~ 02:00**	12.31	6.16	0.00	2.05	1.03	1.03	1.03	0.00	0.00	1.03	1.03	0.00	1.03	0.00	0.00	2.05	0.00	0.00	28.73
			0.10	**02:00 ~ 03:00**	8.21	4.10	0.00	1.03	1.03	0.00	1.03	0.00	0.00	1.03	0.00	0.00	1.03	0.00	0.00	1.03	0.00	0.00	18.47
			0.10	**03:00 ~ 04:00**	7.18	3.08	0.00	1.03	1.03	0.00	1.03	0.00	0.00	1.03	0.00	0.00	0.00	0.00	0.00	1.03	0.00	0.00	15.39
			0.10	**04:00 ~ 05:00**	7.18	3.08	0.00	1.03	1.03	0.00	1.03	0.00	0.00	1.03	0.00	0.00	0.00	0.00	0.00	1.03	0.00	0.00	15.39
			0.10	**05:00 ~ 06:00**	9.23	4.10	0.00	1.03	1.03	0.00	1.03	0.00	0.00	1.03	0.00	0.00	1.03	0.00	1.03	1.03	0.00	0.00	20.52
			0.10	**06:00 ~ 07:00**	17.44	8.21	0.00	2.05	1.03	1.03	1.03	0.00	0.00	1.03	1.03	0.00	1.03	0.00	1.03	2.05	0.00	0.00	37.96
			0.10	**07:00 ~ 08:00**	35.91	16.42	1.03	5.13	2.05	1.03	1.03	1.03	1.03	1.03	1.03	1.03	1.03	0.00	1.03	4.10	1.03	0.00	74.90
			0.10	**08:00 ~ 09:00**	44.12	20.52	1.03	6.16	2.05	1.03	1.03	1.03	1.03	1.03	1.03	1.03	1.03	0.00	1.03	5.13	1.03	0.00	89.26
			0.10	**09:00 ~ 10:00**	38.99	18.47	1.03	5.13	2.05	1.03	1.03	1.03	1.03	1.03	1.03	1.03	1.03	0.00	1.03	4.10	1.03	0.00	80.03
			0.10	**10:00 ~ 11:00**	37.96	17.44	1.03	5.13	2.05	1.03	1.03	1.03	1.03	1.03	1.03	1.03	1.03	0.00	1.03	4.10	1.03	0.00	77.98
			0.10	**11:00 ~ 12:00**	40.01	18.47	1.03	5.13	2.05	1.03	1.03	1.03	1.03	1.03	1.03	1.03	1.03	0.00	1.03	5.13	1.03	0.00	82.08
			0.10	**12:00 ~ 13:00**	25.65	12.31	0.00	4.10	2.05	1.03	1.03	1.03	1.03	1.03	1.03	1.03	1.03	0.00	1.03	3.08	1.03	0.00	57.46
			0.10	**13:00 ~ 14:00**	26.68	12.31	0.00	4.10	2.05	1.03	1.03	1.03	1.03	1.03	1.03	1.03	1.03	0.00	1.03	3.08	1.03	0.00	58.48
			0.10	**14:00 ~ 15:00**	26.68	12.31	0.00	4.10	2.05	1.03	1.03	1.03	1.03	1.03	1.03	1.03	1.03	0.00	1.03	3.08	1.03	0.00	58.48
			0.10	**15:00 ~ 16:00**	26.68	12.31	0.00	4.10	2.05	1.03	1.03	1.03	1.03	1.03	1.03	1.03	1.03	0.00	1.03	3.08	1.03	0.00	58.48
			0.10	**16:00 ~ 17:00**	27.70	13.34	0.00	4.10	2.05	1.03	1.03	1.03	1.03	1.03	1.03	1.03	1.03	0.00	1.03	3.08	1.03	0.00	60.53
			0.10	**17:00 ~ 18:00**	27.70	12.31	0.00	4.10	2.05	1.03	1.03	1.03	1.03	1.03	1.03	1.03	1.03	0.00	1.03	3.08	1.03	0.00	59.51
			0.10	**18:00 ~ 19:00**	29.75	13.34	0.00	4.10	2.05	1.03	1.03	1.03	1.03	1.03	1.03	1.03	1.03	0.00	1.03	3.08	1.03	0.00	62.59
			0.10	**19:00 ~ 20:00**	26.68	12.31	0.00	4.10	2.05	1.03	1.03	1.03	1.03	1.03	1.03	1.03	1.03	0.00	1.03	3.08	1.03	0.00	58.48
			0.10	**20:00 ~ 21:00**	22.57	10.26	0.00	3.08	1.03	1.03	1.03	0.00	1.03	1.03	1.03	1.03	1.03	0.00	1.03	3.08	1.03	0.00	49.25
			0.10	**21:00 ~ 22:00**	22.57	10.26	0.00	3.08	1.03	1.03	1.03	0.00	1.03	1.03	1.03	1.03	1.03	0.00	1.03	3.08	1.03	0.00	49.25
			0.10	**22:00 ~ 23:00**	21.55	10.26	0.00	3.08	1.03	1.03	1.03	0.00	1.03	1.03	1.03	1.03	1.03	0.00	1.03	3.08	1.03	0.00	48.22
			0.10	**23:00 ~ 00:00**	17.44	8.21	0.00	3.08	1.03	1.03	1.03	0.00	1.03	1.03	1.03	1.03	1.03	0.00	1.03	2.05	1.03	0.00	41.04
				Whole Day Total (veh*km)	577.64	267.79	5.13	82.08	37.96	20.52	24.62	14.36	17.44	24.62	20.52	17.44	22.57	0.00	20.52	68.74	17.44	0.00	1239.41
68	Tin Kwong Road	SB	0.10	**00:00 ~ 01:00**	17.44	8.21	0.00	5.13	2.05	1.03	1.03	0.00	0.00	1.03	1.03	0.00	1.03	0.00	1.03	2.05	1.03	0.00	42.07
			0.10	**01:00 ~ 02:00**	12.31	6.16	0.00	4.10	2.05	1.03	1.03	0.00	0.00	1.03	1.03	0.00	1.03	0.00	0.00	2.05	1.03	0.00	32.83
			0.10	**02:00 ~ 03:00**	8.21	4.10	0.00	3.08	1.03	1.03	1.03	0.00	0.00	1.03	0.00	0.00	1.03	0.00	0.00	1.03	1.03	0.00	22.57
			0.10	**03:00 ~ 04:00**	7.18	3.08	0.00	2.05	1.03	1.03	1.03	0.00	0.00	1.03	0.00	0.00	0.00	0.00	0.00	1.03	0.00	0.00	17.44
			0.10	**04:00 ~ 05:00**	7.18	3.08	0.00	2.05	1.03	1.03	1.03	0.00	0.00	1.03	0.00	0.00	0.00	0.00	0.00	1.03	0.00	0.00	17.44
			0.10	**05:00 ~ 06:00**	9.23	4.10	0.00	3.08	1.03	1.03	1.03	0.00	0.00	1.03	0.00	0.00	1.03	0.00	1.03	1.03	1.03	0.00	24.62
			0.10	**06:00 ~ 07:00**	18.47	8.21	0.00	5.13	2.05	1.03	1.03	1.03	0.00	1.03	1.03	0.00	1.03	0.00	1.03	2.05	1.03	0.00	44.12
			0.10	**07:00 ~ 08:00**	35.91	16.42	1.03	10.26	4.10	1.03	1.03	1.03	1.03	1.03	1.03	1.03	1.03	0.00	1.03	4.10	1.03	0.00	82.08
			0.10	**08:00 ~ 09:00**	44.12	20.52	1.03	12.31	5.13	1.03	2.05	1.03	1.03	1.03	1.03	1.03	1.03	0.00	1.03	5.13	1.03	0.00	99.52
			0.10	**09:00 ~ 10:00**	38.99	18.47	1.03	11.29	4.10	1.03	2.05	1.03	1.03	1.03	1.03	1.03	1.03	0.00	1.03	4.10	1.03	0.00	89.26
			0.10	**10:00 ~ 11:00**	37.96	17.44	1.03	11.29	4.10	1.03	1.03	1.03	1.03	1.03	1.03	1.03	1.03	0.00	1.03	4.10	1.03	0.00	86.18
			0.10	**11:00 ~ 12:00**	40.01	18.47	1.03	11.29	4.10	1.03	2.05	1.03	1.03	1.03	1.03	1.03	1.03	0.00	1.03	5.13	1.03	0.00	91.31
			0.10	**12:00 ~ 13:00**	22.57	10.26	1.03	5.13	2.05	1.03	1.03	1.03	0.00	1.03	1.03	1.03	1.03	0.00	1.03	3.08	1.03	0.00	53.35
			0.10	**13:00 ~ 14:00**	22.57	10.26	1.03	6.16	2.05	1.03	1.03	1.03	0.00	1.03	1.03	1.03	1.03	0.00	1.03	3.08	1.03	0.00	54.38
			0.10	**14:00 ~ 15:00**	23.60	10.26	1.03	6.16	2.05	1.03	1.03	1.03	0.00	1.03	1.03	1.03	1.03	0.00	1.03	3.08	1.03	0.00	55.40
			0.10	**15:00 ~ 16:00**	23.60	11.29	1.03	6.16	2.05	1.03	1.03	1.03	0.00	1.03	1.03	1.03	1.03	0.00	1.03	3.08	1.03	0.00	56.43
			0.10	**16:00 ~ 17:00**	24.62	11.29	1.03	6.16	2.05	1.03	1.03	1.03	0.00	1.03	1.03	1.03	1.03	0.00	1.03	3.08	1.03	0.00	57.46
			0.10	**17:00 ~ 18:00**	24.62	11.29	1.03	6.16	2.05	1.03	1.03	1.03	0.00	1.03	1.03	1.03	1.03	0.00	1.03	3.08	1.03	0.00	57.46
			0.10	**18:00 ~ 19:00**	25.65	11.29	1.03	6.16	3.08	1.03	1.03	1.03	0.00	1.03	1.03	1.03	1.03	0.00	1.03	3.08	1.03	0.00	59.51
			0.10	**19:00 ~ 20:00**	22.57	10.26	1.03	6.16	2.05	1.03	1.03	1.03	0.00	1.03	1.03	1.03	1.03	0.00	1.03	3.08	1.03	0.00	54.38
			0.10	**20:00 ~ 21:00**	19.49	9.23	1.03	5.13	2.05	1.03	1.03	0.00	0.00	1.03	1.03	1.03	1.03	0.00	1.03	2.05	1.03	0.00	47.20
			0.10	**21:00 ~ 22:00**	20.52	9.23	1.03	5.13	2.05	1.03	1.03	0.00	0.00	1.03	1.03	1.03	1.03	0.00	1.03	2.05	1.03	0.00	48.22
			0.10	**22:00 ~ 23:00**	18.47	8.21	1.03	5.13	2.05	1.03	1.03	0.00	0.00	1.03	1.03	1.03	1.03	0.00	1.03	2.05	1.03	0.00	45.14
			0.10	**23:00 ~ 00:00**	15.39	7.18	1.03	4.10	2.05	1.03	1.03	0.00	0.00	1.03	1.03	1.03	1.03	0.00	1.03	2.05	1.03	0.00	40.01
				Whole Day Total (veh*km)	540.70	248.29	17.44	148.77	57.46	24.62	27.70	14.36	5.13	24.62	20.52	17.44	22.57	0.00	20.52	65.66	22.57	0.00	1278.40

Road No.	Road Name	Bound	Road Length (km)	Hour	PC	TAXI	LGV3	LGV4	LGV6	HGV7	HGV8	PLB	PV4	PV5	NFB6	NFB7	NFB8	FBSD	FBDD	MC	HGV9	NFB9	Total
69	Farm Road	WB	0.06	**00:00 ~ 01:00**	1.20	0.60	0.00	0.60	0.00	0.00	0.00	0.00	0.00	0.00	0.00	0.00	0.00	0.00	0.00	0.60	0.00	0.00	3.00
			0.06	**01:00 ~ 02:00**	0.60	0.60	0.00	0.60	0.00	0.00	0.00	0.00	0.00	0.00	0.00	0.00	0.00	0.00	0.00	0.60	0.00	0.00	2.40
			0.06	**02:00 ~ 03:00**	0.60	0.60	0.00	0.60	0.00	0.00	0.00	0.00	0.00	0.00	0.00	0.00	0.00	0.00	0.00	0.60	0.00	0.00	2.40
			0.06	**03:00 ~ 04:00**	0.60	0.60	0.00	0.00	0.00	0.00	0.00	0.00	0.00	0.00	0.00	0.00	0.00	0.00	0.00	0.00	0.00	0.00	1.20
			0.06	**04:00 ~ 05:00**	0.60	0.60	0.00	0.00	0.00	0.00	0.00	0.00	0.00	0.00	0.00	0.00	0.00	0.00	0.00	0.00	0.00	0.00	1.20
			0.06	**05:00 ~ 06:00**	0.60	0.60	0.00	0.60	0.00	0.00	0.00	0.00	0.00	0.00	0.00	0.00	0.00	0.00	0.00	0.60	0.00	0.00	2.40
			0.06	**06:00 ~ 07:00**	1.20	0.60	0.00	0.60	0.00	0.00	0.00	0.00	0.00	0.00	0.00	0.00	0.00	0.00	0.00	0.60	0.00	0.00	3.00
			0.06	**07:00 ~ 08:00**	1.80	1.20	0.00	0.60	0.60	0.00	0.00	0.00	0.00	0.00	0.00	0.00	0.00	0.00	0.00	0.60	0.00	0.00	4.79
			0.06	**08:00 ~ 09:00**	1.80	1.20	0.00	0.60	0.60	0.00	0.00	0.00	0.00	0.00	0.00	0.00	0.00	0.00	0.00	0.60	0.00	0.00	4.79
			0.06	**09:00 ~ 10:00**	1.80	1.20	0.00	0.60	0.60	0.00	0.00	0.00	0.00	0.00	0.00	0.00	0.00	0.00	0.00	0.60	0.00	0.00	4.79
			0.06	**10:00 ~ 11:00**	1.80	1.20	0.00	0.60	0.60	0.00	0.00	0.00	0.00	0.00	0.00	0.00	0.00	0.00	0.00	0.60	0.00	0.00	4.79
			0.06	**11:00 ~ 12:00**	1.80	1.20	0.00	0.60	0.60	0.00	0.00	0.00	0.00	0.00	0.00	0.00	0.00	0.00	0.00	0.60	0.00	0.00	4.79
			0.06	**12:00 ~ 13:00**	1.80	1.20	0.00	0.60	0.60	0.00	0.00	0.00	0.00	0.00	0.00	0.00	0.00	0.00	0.00	0.60	0.00	0.00	4.79
			0.06	**13:00 ~ 14:00**	1.80	1.20	0.00	0.60	0.60	0.00	0.00	0.00	0.00	0.00	0.00	0.00	0.00	0.00	0.00	0.60	0.00	0.00	4.79
			0.06	**14:00 ~ 15:00**	1.80	1.20	0.00	0.60	0.60	0.00	0.00	0.00	0.00	0.00	0.00	0.00	0.00	0.00	0.00	0.60	0.00	0.00	4.79
			0.06	**15:00 ~ 16:00**	1.80	1.20	0.00	0.60	0.60	0.00	0.00	0.00	0.00	0.00	0.00	0.00	0.00	0.00	0.00	0.60	0.00	0.00	4.79
			0.06	**16:00 ~ 17:00**	1.80	1.20	0.00	0.60	0.60	0.00	0.00	0.00	0.00	0.00	0.00	0.00	0.00	0.00	0.00	0.60	0.00	0.00	4.79
			0.06	**17:00 ~ 18:00**	1.80	1.20	0.00	0.60	0.60	0.00	0.00	0.00	0.00	0.00	0.00	0.00	0.00	0.00	0.00	0.60	0.00	0.00	4.79
			0.06	**18:00 ~ 19:00**	1.80	1.20	0.00	0.60	0.60	0.00	0.00	0.00	0.00	0.00	0.00	0.00	0.00	0.00	0.00	0.60	0.00	0.00	4.79
			0.06	**19:00 ~ 20:00**	1.80	1.20	0.00	0.60	0.60	0.00	0.00	0.00	0.00	0.00	0.00	0.00	0.00	0.00	0.00	0.60	0.00	0.00	4.79
			0.06	**20:00 ~ 21:00**	1.80	1.20	0.00	0.60	0.60	0.00	0.00	0.00	0.00	0.00	0.00	0.00	0.00	0.00	0.00	0.60	0.00	0.00	4.79
			0.06	**21:00 ~ 22:00**	1.80	1.20	0.00	0.60	0.60	0.00	0.00	0.00	0.00	0.00	0.00	0.00	0.00	0.00	0.00	0.60	0.00	0.00	4.79
			0.06	**22:00 ~ 23:00**	1.80	1.20	0.00	0.60	0.60	0.00	0.00	0.00	0.00	0.00	0.00	0.00	0.00	0.00	0.00	0.60	0.00	0.00	4.79
			0.06	**23:00 ~ 00:00**	1.20	0.60	0.00	0.60	0.60	0.00	0.00	0.00	0.00	0.00	0.00	0.00	0.00	0.00	0.00	0.60	0.00	0.00	3.59
				Whole Day Total (veh*km)	35.34	23.96	0.00	13.18	10.18	0.00	0.00	0.00	0.00	0.00	0.00	0.00	0.00	0.00	0.00	13.18	0.00	0.00	95.84

Road No.	Road Name	Bound	Road Length (km)	Hour	PC	TAXI	LGV3	LGV4	LGV6	HGV7	HGV8	PLB	PV4	PV5	NFB6	NFB7	NFB8	FBSD	FBDD	MC	HGV9	NFB9	Total
70	Farm Road	WB	0.16	**00:00 ~ 01:00**	3.11	1.55	0.00	1.55	0.00	0.00	0.00	0.00	0.00	0.00	0.00	0.00	0.00	0.00	0.00	1.55	0.00	0.00	7.77
			0.16	**01:00 ~ 02:00**	1.55	1.55	0.00	1.55	0.00	0.00	0.00	0.00	0.00	0.00	0.00	0.00	0.00	0.00	0.00	1.55	0.00	0.00	6.21
			0.16	**02:00 ~ 03:00**	1.55	1.55	0.00	1.55	0.00	0.00	0.00	0.00	0.00	0.00	0.00	0.00	0.00	0.00	0.00	1.55	0.00	0.00	6.21
			0.16	**03:00 ~ 04:00**	1.55	1.55	0.00	0.00	0.00	0.00	0.00	0.00	0.00	0.00	0.00	0.00	0.00	0.00	0.00	0.00	0.00	0.00	3.11
			0.16	**04:00 ~ 05:00**	1.55	1.55	0.00	0.00	0.00	0.00	0.00	0.00	0.00	0.00	0.00	0.00	0.00	0.00	0.00	0.00	0.00	0.00	3.11
			0.16	**05:00 ~ 06:00**	1.55	1.55	0.00	1.55	0.00	0.00	0.00	0.00	0.00	0.00	0.00	0.00	0.00	0.00	0.00	1.55	0.00	0.00	6.21
			0.16	**06:00 ~ 07:00**	3.11	1.55	0.00	1.55	0.00	0.00	0.00	0.00	0.00	0.00	0.00	0.00	0.00	0.00	0.00	1.55	0.00	0.00	7.77
			0.16	**07:00 ~ 08:00**	4.66	3.11	0.00	1.55	1.55	0.00	0.00	0.00	0.00	0.00	0.00	0.00	0.00	0.00	0.00	1.55	0.00	0.00	12.42
			0.16	**08:00 ~ 09:00**	4.66	3.11	0.00	1.55	1.55	0.00	0.00	0.00	0.00	0.00	0.00	0.00	0.00	0.00	0.00	1.55	0.00	0.00	12.42
			0.16	**09:00 ~ 10:00**	4.66	3.11	0.00	1.55	1.55	0.00	0.00	0.00	0.00	0.00	0.00	0.00	0.00	0.00	0.00	1.55	0.00	0.00	12.42
			0.16	**10:00 ~ 11:00**	4.66	3.11	0.00	1.55	1.55	0.00	0.00	0.00	0.00	0.00	0.00	0.00	0.00	0.00	0.00	1.55	0.00	0.00	12.42
			0.16	**11:00 ~ 12:00**	4.66	3.11	0.00	1.55	1.55	0.00	0.00	0.00	0.00	0.00	0.00	0.00	0.00	0.00	0.00	1.55	0.00	0.00	12.42
			0.16	**12:00 ~ 13:00**	4.66	3.11	0.00	1.55	1.55	0.00	0.00	0.00	0.00	0.00	0.00	0.00	0.00	0.00	0.00	1.55	0.00	0.00	12.42
			0.16	**13:00 ~ 14:00**	4.66	3.11	0.00	1.55	1.55	0.00	0.00	0.00	0.00	0.00	0.00	0.00	0.00	0.00	0.00	1.55	0.00	0.00	12.42
			0.16	**14:00 ~ 15:00**	4.66	3.11	0.00	1.55	1.55	0.00	0.00	0.00	0.00	0.00	0.00	0.00	0.00	0.00	0.00	1.55	0.00	0.00	12.42
			0.16	**15:00 ~ 16:00**	4.66	3.11	0.00	1.55	1.55	0.00	0.00	0.00	0.00	0.00	0.00	0.00	0.00	0.00	0.00	1.55	0.00	0.00	12.42
			0.16	**16:00 ~ 17:00**	4.66	3.11	0.00	1.55	1.55	0.00	0.00	0.00	0.00	0.00	0.00	0.00	0.00	0.00	0.00	1.55	0.00	0.00	12.42
			0.16	**17:00 ~ 18:00**	4.66	3.11	0.00	1.55	1.55	0.00	0.00	0.00	0.00	0.00	0.00	0.00	0.00	0.00	0.00	1.55	0.00	0.00	12.42
			0.16	**18:00 ~ 19:00**	4.66	3.11	0.00	1.55	1.55	0.00	0.00	0.00	0.00	0.00	0.00	0.00	0.00	0.00	0.00	1.55	0.00	0.00	12.42
			0.16	**19:00 ~ 20:00**	4.66	3.11	0.00	1.55	1.55	0.00	0.00	0.00	0.00	0.00	0.00	0.00	0.00	0.00	0.00	1.55	0.00	0.00	12.42
			0.16	**20:00 ~ 21:00**	4.66	3.11	0.00	1.55	1.55	0.00	0.00	0.00	0.00	0.00	0.00	0.00	0.00	0.00	0.00	1.55	0.00	0.00	12.42
			0.16	**21:00 ~ 22:00**	4.66	3.11	0.00	1.55	1.55	0.00	0.00	0.00	0.00	0.00	0.00	0.00	0.00	0.00	0.00	1.55	0.00	0.00	12.42
			0.16	**22:00 ~ 23:00**	4.66	3.11	0.00	1.55	1.55	0.00	0.00	0.00	0.00	0.00	0.00	0.00	0.00	0.00	0.00	1.55	0.00	0.00	12.42
			0.16	**23:00 ~ 00:00**	3.11	1.55	0.00	1.55	1.55	0.00	0.00	0.00	0.00	0.00	0.00	0.00	0.00	0.00	0.00	1.55	0.00	0.00	9.32
				Whole Day Total (veh*km)	91.63	62.12	0.00	34.17	26.40	0.00	0.00	0.00	0.00	0.00	0.00	0.00	0.00	0.00	0.00	34.17	0.00	0.00	248.48

Road No.	Road Name	Bound	Road Length (km)	Hour	PC	TAXI	LGV3	LGV4	LGV6	HGV7	HGV8	PLB	PV4	PV5	NFB6	NFB7	NFB8	FBSD	FBDD	MC	HGV9	NFB9	Total
71	Ying Choi Path	NB	0.05	**00:00 ~ 01:00**	0.51	0.51	0.00	0.00	0.00	0.00	0.00	0.00	0.00	0.00	0.00	0.00	0.00	0.00	0.00	0.00	0.00	0.00	1.02
			0.05	**01:00 ~ 02:00**	0.51	0.51	0.00	0.00	0.00	0.00	0.00	0.00	0.00	0.00	0.00	0.00	0.00	0.00	0.00	0.00	0.00	0.00	1.02
			0.05	**02:00 ~ 03:00**	0.51	0.51	0.00	0.00	0.00	0.00	0.00	0.00	0.00	0.00	0.00	0.00	0.00	0.00	0.00	0.00	0.00	0.00	1.02
			0.05	**03:00 ~ 04:00**	0.51	0.51	0.00	0.00	0.00	0.00	0.00	0.00	0.00	0.00	0.00	0.00	0.00	0.00	0.00	0.00	0.00	0.00	1.02
			0.05	**04:00 ~ 05:00**	0.51	0.51	0.00	0.00	0.00	0.00	0.00	0.00	0.00	0.00	0.00	0.00	0.00	0.00	0.00	0.00	0.00	0.00	1.02
			0.05	**05:00 ~ 06:00**	0.51	0.51	0.00	0.00	0.00	0.00	0.00	0.00	0.00	0.00	0.00	0.00	0.00	0.00	0.00	0.00	0.00	0.00	1.02
			0.05	**06:00 ~ 07:00**	0.51	0.51	0.00	0.00	0.00	0.00	0.00	0.00	0.00	0.00	0.00	0.00	0.00	0.00	0.00	0.00	0.00	0.00	1.02
			0.05	**07:00 ~ 08:00**	0.51	0.51	0.00	0.51	0.00	0.00	0.00	0.00	0.00	0.00	0.00	0.00	0.00	0.00	0.00	0.51	0.00	0.00	2.03
			0.05	**08:00 ~ 09:00**	1.02	0.51	0.00	0.51	0.00	0.00	0.00	0.00	0.00	0.00	0.00	0.00	0.00	0.00	0.00	0.51	0.00	0.00	2.54
			0.05	**09:00 ~ 10:00**	0.51	0.51	0.00	0.51	0.00	0.00	0.00	0.00	0.00	0.00	0.00	0.00	0.00	0.00	0.00	0.51	0.00	0.00	2.03
			0.05	**10:00 ~ 11:00**	0.51	0.51	0.00	0.51	0.00	0.00	0.00	0.00	0.00	0.00	0.00	0.00	0.00	0.00	0.00	0.51	0.00	0.00	2.03
			0.05	**11:00 ~ 12:00**	0.51	0.51	0.00	0.51	0.00	0.00	0.00	0.00	0.00	0.00	0.00	0.00	0.00	0.00	0.00	0.51	0.00	0.00	2.03
			0.05	**12:00 ~ 13:00**	0.51	0.51	0.00	0.51	0.00	0.00	0.00	0.00	0.00	0.00	0.00	0.00	0.00	0.00	0.00	0.51	0.00	0.00	2.03
			0.05	**13:00 ~ 14:00**	1.02	0.51	0.00	0.51	0.00	0.00	0.00	0.00	0.00	0.00	0.00	0.00	0.00	0.00	0.00	0.51	0.00	0.00	2.54
			0.05	**14:00 ~ 15:00**	1.02	0.51	0.00	0.51	0.00	0.00	0.00	0.00	0.00	0.00	0.00	0.00	0.00	0.00	0.00	0.51	0.00	0.00	2.54
			0.05	**15:00 ~ 16:00**	1.02	0.51	0.00	0.51	0.00	0.00	0.00	0.00	0.00	0.00	0.00	0.00	0.00	0.00	0.00	0.51	0.00	0.00	2.54
			0.05	**16:00 ~ 17:00**	1.02	0.51	0.00	0.51	0.00	0.00	0.00	0.00	0.00	0.00	0.00	0.00	0.00	0.00	0.00	0.51	0.00	0.00	2.54
			0.05	**17:00 ~ 18:00**	1.02	0.51	0.00	0.51	0.00	0.00	0.00	0.00	0.00	0.00	0.00	0.00	0.00	0.00	0.00	0.51	0.00	0.00	2.54
			0.05	**18:00 ~ 19:00**	1.02	0.51	0.00	0.51	0.00	0.00	0.00	0.00	0.00	0.00	0.00	0.00	0.00	0.00	0.00	0.51	0.00	0.00	2.54
			0.05	**19:00 ~ 20:00**	1.02	0.51	0.00	0.51	0.00	0.00	0.00	0.00	0.00	0.00	0.00	0.00	0.00	0.00	0.00	0.51	0.00	0.00	2.54
			0.05	**20:00 ~ 21:00**	0.51	0.51	0.00	0.51	0.00	0.00	0.00	0.00	0.00	0.00	0.00	0.00	0.00	0.00	0.00	0.51	0.00	0.00	2.03
			0.05	**21:00 ~ 22:00**	0.51	0.51	0.00	0.51	0.00	0.00	0.00	0.00	0.00	0.00	0.00	0.00	0.00	0.00	0.00	0.51	0.00	0.00	2.03
			0.05	**22:00 ~ 23:00**	0.51	0.51	0.00	0.51	0.00	0.00	0.00	0.00	0.00	0.00	0.00	0.00	0.00	0.00	0.00	0.51	0.00	0.00	2.03
			0.05	**23:00 ~ 00:00**	0.51	0.51	0.00	0.51	0.00	0.00	0.00	0.00	0.00	0.00	0.00	0.00	0.00	0.00	0.00	0.51	0.00	0.00	2.03
				Whole Day Total (veh*km)	16.26	12.19	0.00	8.64	0.00	0.00	0.00	0.00	0.00	0.00	0.00	0.00	0.00	0.00	0.00	8.64	0.00	0.00	45.72

Road No.	Road Name	Bound	Road Length (km)	Hour	PC	TAXI	LGV3	LGV4	LGV6	HGV7	HGV8	PLB	PV4	PV5	NFB6	NFB7	NFB8	FBSD	FBDD	MC	HGV9	NFB9	Total
72	Ying Choi Path	SB	0.05	**00:00 ~ 01:00**	0.51	0.51	0.00	0.00	0.00	0.00	0.00	0.00	0.00	0.00	0.00	0.00	0.00	0.00	0.00	0.00	0.00	0.00	1.02
			0.05	**01:00 ~ 02:00**	0.51	0.51	0.00	0.00	0.00	0.00	0.00	0.00	0.00	0.00	0.00	0.00	0.00	0.00	0.00	0.00	0.00	0.00	1.02
			0.05	**02:00 ~ 03:00**	0.51	0.51	0.00	0.00	0.00	0.00	0.00	0.00	0.00	0.00	0.00	0.00	0.00	0.00	0.00	0.00	0.00	0.00	1.02
			0.05	**03:00 ~ 04:00**	0.51	0.51	0.00	0.00	0.00	0.00	0.00	0.00	0.00	0.00	0.00	0.00	0.00	0.00	0.00	0.00	0.00	0.00	1.02
			0.05	**04:00 ~ 05:00**	0.51	0.51	0.00	0.00	0.00	0.00	0.00	0.00	0.00	0.00	0.00	0.00	0.00	0.00	0.00	0.00	0.00	0.00	1.02
			0.05	**05:00 ~ 06:00**	0.51	0.51	0.00	0.00	0.00	0.00	0.00	0.00	0.00	0.00	0.00	0.00	0.00	0.00	0.00	0.00	0.00	0.00	1.02
			0.05	**06:00 ~ 07:00**	0.51	0.51	0.00	0.00	0.00	0.00	0.00	0.00	0.00	0.00	0.00	0.00	0.00	0.00	0.00	0.00	0.00	0.00	1.02
			0.05	**07:00 ~ 08:00**	0.51	0.51	0.00	0.51	0.00	0.00	0.00	0.00	0.00	0.00	0.00	0.00	0.00	0.00	0.00	0.51	0.00	0.00	2.03
			0.05	**08:00 ~ 09:00**	1.02	0.51	0.00	0.51	0.00	0.00	0.00	0.00	0.00	0.00	0.00	0.00	0.00	0.00	0.00	0.51	0.00	0.00	2.54
			0.05	**09:00 ~ 10:00**	0.51	0.51	0.00	0.51	0.00	0.00	0.00	0.00	0.00	0.00	0.00	0.00	0.00	0.00	0.00	0.51	0.00	0.00	2.03
			0.05	**10:00 ~ 11:00**	0.51	0.51	0.00	0.51	0.00	0.00	0.00	0.00	0.00	0.00	0.00	0.00	0.00	0.00	0.00	0.51	0.00	0.00	2.03
			0.05	**11:00 ~ 12:00**	0.51	0.51	0.00	0.51	0.00	0.00	0.00	0.00	0.00	0.00	0.00	0.00	0.00	0.00	0.00	0.51	0.00	0.00	2.03
			0.05	**12:00 ~ 13:00**	0.51	0.51	0.00	0.51	0.00	0.00	0.00	0.00	0.00	0.00	0.00	0.00	0.00	0.00	0.00	0.51	0.00	0.00	2.03
			0.05	**13:00 ~ 14:00**	1.02	0.51	0.00	0.51	0.00	0.00	0.00	0.00	0.00	0.00	0.00	0.00	0.00	0.00	0.00	0.51	0.00	0.00	2.54
			0.05	**14:00 ~ 15:00**	1.02	0.51	0.00	0.51	0.00	0.00	0.00	0.00	0.00	0.00	0.00	0.00	0.00	0.00	0.00	0.51	0.00	0.00	2.54
			0.05	**15:00 ~ 16:00**	1.02	0.51	0.00	0.51	0.00	0.00	0.00	0.00	0.00	0.00	0.00	0.00	0.00	0.00	0.00	0.51	0.00	0.00	2.54
			0.05	**16:00 ~ 17:00**	1.02	0.51	0.00	0.51	0.00	0.00	0.00	0.00	0.00	0.00	0.00	0.00	0.00	0.00	0.00	0.51	0.00	0.00	2.54
			0.05	**17:00 ~ 18:00**	1.02	0.51	0.00	0.51	0.00	0.00	0.00	0.00	0.00	0.00	0.00	0.00	0.00	0.00	0.00	0.51	0.00	0.00	2.54
			0.05	**18:00 ~ 19:00**	1.02	0.51	0.00	0.51	0.00	0.00	0.00	0.00	0.00	0.00	0.00	0.00	0.00	0.00	0.00	0.51	0.00	0.00	2.54
			0.05	**19:00 ~ 20:00**	1.02	0.51	0.00	0.51	0.00	0.00	0.00	0.00	0.00	0.00	0.00	0.00	0.00	0.00	0.00	0.51	0.00	0.00	2.54
			0.05	**20:00 ~ 21:00**	0.51	0.51	0.00	0.51	0.00	0.00	0.00	0.00	0.00	0.00	0.00	0.00	0.00	0.00	0.00	0.51	0.00	0.00	2.03
			0.05	**21:00 ~ 22:00**	0.51	0.51	0.00	0.51	0.00	0.00	0.00	0.00	0.00	0.00	0.00	0.00	0.00	0.00	0.00	0.51	0.00	0.00	2.03
			0.05	**22:00 ~ 23:00**	0.51	0.51	0.00	0.51	0.00	0.00	0.00	0.00	0.00	0.00	0.00	0.00	0.00	0.00	0.00	0.51	0.00	0.00	2.03
			0.05	**23:00 ~ 00:00**	0.51	0.51	0.00	0.51	0.00	0.00	0.00	0.00	0.00	0.00	0.00	0.00	0.00	0.00	0.00	0.51	0.00	0.00	2.03
				Whole Day Total (veh*km)	16.26	12.19	0.00	8.64	0.00	0.00	0.00	0.00	0.00	0.00	0.00	0.00	0.00	0.00	0.00	8.64	0.00	0.00	45.72

Road No.	Road Name	Bound	Road Length (km)	Hour	PC	TAXI	LGV3	LGV4	LGV6	HGV7	HGV8	PLB	PV4	PV5	NFB6	NFB7	NFB8	FBSD	FBDD	MC	HGV9	NFB9	Total
73	Chatham Road North	NB	0.06	**00:00 ~ 01:00**	10.32	4.52	0.00	1.94	1.29	0.65	0.65	0.65	0.00	0.65	0.65	0.00	0.65	0.00	3.23	1.29	0.65	0.00	27.09
			0.06	**01:00 ~ 02:00**	7.10	3.23	0.00	1.29	0.65	0.65	0.65	0.00	0.00	0.65	0.65	0.00	0.65	0.00	1.29	1.29	0.65	0.00	18.71
			0.06	**02:00 ~ 03:00**	5.16	2.58	0.00	1.29	0.65	0.65	0.65	0.00	0.00	0.65	0.00	0.00	0.65	0.00	1.29	0.65	0.00	0.00	14.19
			0.06	**03:00 ~ 04:00**	3.87	1.94	0.00	1.29	0.65	0.00	0.65	0.00	0.00	0.65	0.00	0.00	0.00	0.00	1.29	0.65	0.00	0.00	10.97
			0.06	**04:00 ~ 05:00**	3.87	1.94	0.00	1.29	0.65	0.00	0.65	0.00	0.00	0.65	0.00	0.00	0.00	0.00	1.29	0.65	0.00	0.00	10.97
			0.06	**05:00 ~ 06:00**	5.16	2.58	0.00	1.29	0.65	0.65	0.65	0.65	0.00	0.65	0.00	0.00	0.65	0.00	3.23	0.65	0.00	0.00	16.77
			0.06	**06:00 ~ 07:00**	10.32	4.52	0.00	1.94	1.29	0.65	0.65	1.94	0.00	0.65	0.65	0.00	0.65	0.00	8.39	1.29	0.65	0.00	33.54
			0.06	**07:00 ~ 08:00**	20.64	9.03	0.65	4.52	1.94	0.65	0.65	3.23	0.65	0.65	0.65	0.65	0.65	0.00	10.32	2.58	0.65	0.00	58.05
			0.06	**08:00 ~ 09:00**	25.80	10.97	0.65	5.16	1.94	0.65	0.65	3.23	0.65	0.65	0.65	0.65	0.65	0.00	8.39	3.23	0.65	0.00	64.50
			0.06	**09:00 ~ 10:00**	22.58	9.68	0.65	4.52	1.94	0.65	0.65	2.58	0.65	0.65	0.65	0.65	0.65	0.00	7.74	2.58	0.65	0.00	57.41
			0.06	**10:00 ~ 11:00**	21.93	9.68	0.65	4.52	1.94	0.65	0.65	2.58	0.65	0.65	0.65	0.65	0.65	0.00	7.74	2.58	0.65	0.00	56.76
			0.06	**11:00 ~ 12:00**	23.22	9.68	0.65	4.52	1.94	0.65	0.65	2.58	0.65	0.65	0.65	0.65	0.65	0.00	7.10	2.58	0.65	0.00	57.41
			0.06	**12:00 ~ 13:00**	35.48	16.13	0.65	5.81	1.94	0.65	0.65	3.23	0.65	0.65	0.65	0.65	0.65	0.00	9.03	3.87	0.65	0.00	81.27
			0.06	**13:00 ~ 14:00**	36.12	16.77	0.65	5.81	1.94	0.65	0.65	3.23	0.65	0.65	0.65	0.65	0.65	0.00	9.03	3.87	0.65	0.00	82.56
			0.06	**14:00 ~ 15:00**	36.12	16.77	0.65	5.81	2.58	0.65	0.65	3.23	0.65	0.65	0.65	0.65	0.65	0.00	9.03	3.87	0.65	0.00	83.21
			0.06	**15:00 ~ 16:00**	36.77	16.77	0.65	5.81	2.58	0.65	0.65	3.23	0.65	0.65	0.65	0.65	0.65	0.00	9.03	3.87	0.65	0.00	83.85
			0.06	**16:00 ~ 17:00**	38.06	17.42	0.65	5.81	2.58	0.65	0.65	3.23	0.65	0.65	0.65	0.65	0.65	0.00	9.03	4.52	0.65	0.00	86.43
			0.06	**17:00 ~ 18:00**	38.06	17.42	0.65	5.81	2.58	0.65	0.65	3.87	0.65	0.65	0.65	0.65	0.65	0.00	9.03	4.52	0.65	0.00	87.08
			0.06	**18:00 ~ 19:00**	39.99	18.71	0.65	6.45	2.58	0.65	0.65	3.87	0.65	0.65	0.65	0.65	0.65	0.00	9.68	4.52	0.65	0.00	91.59
			0.06	**19:00 ~ 20:00**	36.12	16.77	0.65	5.81	1.94	0.65	0.65	3.23	0.65	0.65	0.65	0.65	0.65	0.00	7.74	3.87	0.65	0.00	81.27
			0.06	**20:00 ~ 21:00**	30.32	14.19	0.65	4.52	1.94	0.65	0.65	1.94	0.65	0.65	0.65	0.65	0.65	0.00	7.10	3.23	0.65	0.00	69.02
			0.06	**21:00 ~ 22:00**	30.96	14.19	0.65	5.16	1.94	0.65	0.65	1.94	0.65	0.65	0.65	0.65	0.65	0.00	7.10	3.87	0.65	0.00	70.95
			0.06	**22:00 ~ 23:00**	29.03	13.55	0.65	4.52	1.94	0.65	0.65	1.94	0.65	0.65	0.65	0.65	0.65	0.00	6.45	3.23	0.65	0.00	66.44
			0.06	**23:00 ~ 00:00**	23.87	10.97	0.65	3.87	1.29	0.65	0.65	1.29	0.65	0.65	0.65	0.65	0.65	0.00	5.81	2.58	0.65	0.00	55.47
				Whole Day Total (veh*km)	570.83	259.94	10.97	98.69	41.28	14.19	15.48	51.60	10.97	15.48	12.90	10.97	14.19	0.00	159.32	65.79	12.90	0.00	1365.47
74	Chatham Road North	SB	0.06	**00:00 ~ 01:00**	19.35	9.03	0.65	5.81	2.58	0.65	0.65	0.65	0.00	0.65	0.65	0.65	0.65	0.00	3.87	2.58	0.65	0.00	49.02
			0.06	**01:00 ~ 02:00**	12.90	5.81	0.65	3.87	1.94	0.65	0.65	0.00	0.00	0.65	0.65	0.65	0.65	0.00	1.94	1.94	0.65	0.00	33.54
			0.06	**02:00 ~ 03:00**	9.03	4.52	0.00	3.23	1.29	0.65	0.65	0.00	0.00	0.65	0.65	0.00	0.65	0.00	1.29	1.29	0.65	0.00	24.51
			0.06	**03:00 ~ 04:00**	7.10	3.23	0.00	2.58	1.29	0.65	0.65	0.00	0.00	0.65	0.65	0.00	0.65	0.00	1.29	1.29	0.65	0.00	20.64
			0.06	**04:00 ~ 05:00**	7.10	3.23	0.00	2.58	1.29	0.65	0.65	0.00	0.00	0.65	0.65	0.00	0.65	0.00	1.29	1.29	0.65	0.00	20.64
			0.06	**05:00 ~ 06:00**	9.68	4.52	0.00	3.23	1.29	0.65	0.65	0.65	0.00	0.65	0.65	0.00	0.65	0.00	4.52	1.29	0.65	0.00	29.03
			0.06	**06:00 ~ 07:00**	19.35	9.03	0.65	5.81	2.58	0.65	0.65	2.58	0.00	0.65	0.65	0.65	0.65	0.00	10.32	2.58	0.65	0.00	57.41
			0.06	**07:00 ~ 08:00**	38.70	18.06	0.65	11.61	4.52	0.65	1.29	3.87	0.65	0.65	0.65	0.65	0.65	0.00	12.90	4.52	0.65	0.00	100.62
			0.06	**08:00 ~ 09:00**	48.38	21.93	0.65	14.84	5.16	1.29	1.94	3.87	0.65	1.29	0.65	0.65	0.65	0.00	10.32	5.16	0.65	0.00	118.04
			0.06	**09:00 ~ 10:00**	42.57	19.35	0.65	12.90	4.52	0.65	1.29	3.23	0.65	0.65	0.65	0.65	0.65	0.00	9.68	4.52	0.65	0.00	103.20
			0.06	**10:00 ~ 11:00**	41.28	18.71	0.65	12.26	4.52	0.65	1.29	3.23	0.65	0.65	0.65	0.65	0.65	0.00	9.03	4.52	0.65	0.00	99.98
			0.06	**11:00 ~ 12:00**	43.22	20.00	0.65	12.90	5.16	0.65	1.29	3.23	0.65	0.65	0.65	0.65	0.65	0.00	9.03	5.16	0.65	0.00	105.14
			0.06	**12:00 ~ 13:00**	42.57	20.00	0.65	9.68	3.87	0.65	1.29	2.58	0.65	0.65	0.65	0.65	0.65	0.00	7.10	4.52	0.65	0.00	96.75
			0.06	**13:00 ~ 14:00**	43.22	20.00	0.65	10.32	3.87	0.65	1.29	2.58	0.65	0.65	0.65	0.65	0.65	0.00	7.10	5.16	0.65	0.00	98.69
			0.06	**14:00 ~ 15:00**	43.86	20.64	0.65	10.32	3.87	0.65	1.29	2.58	0.65	0.65	0.65	0.65	0.65	0.00	7.10	5.16	0.65	0.00	99.98
			0.06	**15:00 ~ 16:00**	44.51	20.64	0.65	10.32	3.87	0.65	1.29	2.58	0.65	0.65	0.65	0.65	0.65	0.00	7.10	5.16	0.65	0.00	100.62
			0.06	**16:00 ~ 17:00**	45.80	21.29	0.65	10.97	3.87	0.65	1.29	2.58	0.65	0.65	0.65	0.65	0.65	0.00	7.10	5.16	0.65	0.00	103.20
			0.06	**17:00 ~ 18:00**	45.80	21.29	0.65	10.97	3.87	0.65	1.29	3.23	0.65	0.65	0.65	0.65	0.65	0.00	7.74	5.16	0.65	0.00	104.49
			0.06	**18:00 ~ 19:00**	48.38	22.58	0.65	11.61	4.52	0.65	1.29	3.23	0.65	1.29	0.65	0.65	0.65	0.00	7.74	5.16	0.65	0.00	110.30
			0.06	**19:00 ~ 20:00**	43.22	20.00	0.65	10.32	3.87	0.65	1.29	2.58	0.65	0.65	0.65	0.65	0.65	0.00	6.45	5.16	0.65	0.00	98.04
			0.06	**20:00 ~ 21:00**	36.12	16.77	0.65	8.39	3.23	0.65	1.29	1.94	0.65	0.65	0.65	0.65	0.65	0.00	5.81	3.87	0.65	0.00	82.56
			0.06	**21:00 ~ 22:00**	37.41	17.42	0.65	9.03	3.23	0.65	1.29	1.94	0.65	0.65	0.65	0.65	0.65	0.00	5.81	4.52	0.65	0.00	85.79
			0.06	**22:00 ~ 23:00**	34.83	16.13	0.65	8.39	3.23	0.65	1.29	1.29	0.65	0.65	0.65	0.65	0.65	0.00	5.16	3.87	0.65	0.00	79.34
			0.06	**23:00 ~ 00:00**	28.38	13.55	0.65	6.45	2.58	0.65	0.65	1.29	0.65	0.65	0.65	0.65	0.65	0.00	4.52	3.23	0.65	0.00	65.79
				Whole Day Total (veh*km)	792.71	367.65	12.90	208.34	79.98	16.13	26.45	49.67	10.97	16.77	15.48	12.90	15.48	0.00	154.16	92.24	15.48	0.00	1887.27
75	Chatham Road North	NB	0.10	**00:00 ~ 01:00**	16.29	7.13	0.00	3.05	1.02	1.02	1.02	1.02	0.00	1.02	1.02	0.00	1.02	0.00	4.07	2.04	1.02	0.00	40.72
			0.10	**01:00 ~ 02:00**	11.20	5.09	0.00	2.04	1.02	1.02	1.02	0.00	0.00	1.02	1.02	0.00	1.02	0.00	2.04	2.04	1.02	0.00	29.52
			0.10	**02:00 ~ 03:00**	8.14	3.05	0.00	2.04	1.02	1.02	1.02	0.00	0.00	1.02	0.00	0.00	1.02	0.00	2.04	1.02	0.00	0.00	21.38
			0.10	**03:00 ~ 04:00**	6.11	3.05	0.00	1.02	1.02	0.00	1.02	0.00	0.00	1.02	0.00	0.00	0.00	0.00	2.04	1.02	0.00	0.00	16.29
			0.10	**04:00 ~ 05:00**	6.11	3.05	0.00	1.02	1.02	0.00	1.02	0.00	0.00	1.02	0.00	0.00	0.00	0.00	2.04	1.02	0.00	0.00	16.29
			0.10	**05:00 ~ 06:00**	8.14	4.07	0.00	2.04	1.02	1.02	1.02	1.02	0.00	1.02	0.00	0.00	1.02	0.00	5.09	1.02	0.00	0.00	26.47
			0.10	**06:00 ~ 07:00**	16.29	7.13	0.00	3.05	1.02	1.02	1.02	3.05	0.00	1.02	1.02	0.00	1.02	0.00	12.22	2.04	1.02	0.00	50.90
			0.10	**07:00 ~ 08:00**	31.56	13.23	1.02	6.11	2.04	1.02	1.02	4.07	1.02	1.02	1.02	1.02	1.02	0.00	15.27	4.07	1.02	0.00	85.51
			0.10	**08:00 ~ 09:00**	39.70	17.31	1.02	7.13	3.05	1.02	1.02	5.09	1.02	1.02	1.02	1.02	1.02	0.00	13.23	5.09	1.02	0.00	99.76
			0.10	**09:00 ~ 10:00**	34.61	15.27	1.02	6.11	3.05	1.02	1.02	4.07	1.02	1.02	1.02	1.02	1.02	0.00	11.20	4.07	1.02	0.00	87.55
			0.10	**10:00 ~ 11:00**	33.59	14.25	1.02	6.11	2.04	1.02	1.02	4.07	1.02	1.02	1.02	1.02	1.02	0.00	11.20	4.07	1.02	0.00	84.49
			0.10	**11:00 ~ 12:00**	35.63	15.27	1.02	6.11	3.05	1.02	1.02	4.07	1.02	1.02	1.02	1.02	1.02	0.00	11.20	4.07	1.02	0.00	88.57
			0.10	**12:00 ~ 13:00**	48.86	22.40	1.02	7.13	3.05	1.02	1.02	5.09	1.02	1.02	1.02	1.02	1.02	0.00	13.23	6.11	1.02	0.00	115.03
			0.10	**13:00 ~ 14:00**	49.88	22.40	1.02	7.13	3.05	1.02	1.02	5.09	1.02	1.02	1.02	1.02	1.02	0.00	13.23	6.11	1.02	0.00	116.05
			0.10	**14:00 ~ 15:00**	50.90	23.41	1.02	7.13	3.05	1.02	1.02	5.09	1.02	1.02	1.02	1.02	1.02	0.00	13.23	6.11	1.02	0.00	118.09
			0.10	**15:00 ~ 16:00**	50.90	23.41	1.02	7.13	3.05	1.02	1.02	5.09	1.02	1.02	1.02	1.02	1.02	0.00	13.23	6.11	1.02	0.00	118.09
			0.10	**16:00 ~ 17:00**	52.94	24.43	1.02	8.14	3.05	1.02	1.02	5.09	1.02	1.02	1.02	1.02	1.02	0.00	13.23	6.11	1.02	0.00	122.16
			0.10	**17:00 ~ 18:00**	52.94	24.43	1.02	8.14	3.05	1.02	1.02	5.09	1.02	1.02	1.02	1.02	1.02	0.00	14.25	6.11	1.02	0.00	123.18
			0.10	**18:00 ~ 19:00**	55.99	25.45	1.02	8.14	3.05	1.02	1.02	6.11	1.02	1.02	1.02	1.02	1.02	0.00	14.25	6.11	1.02	0.00	128.27
			0.10	**19:00 ~ 20:00**	49.88	22.40	1.02	7.13	3.05	1.02	1.02	4.07	1.02	1.02	1.02	1.02	1.02	0.00	12.22	6.11	1.02	0.00	114.02
			0.10	**20:00 ~ 21:00**	41.74	19.34	1.02	6.11	3.05	1.02	1.02	3.05	1.02	1.02	1.02	1.02	1.02	0.00	11.20	5.09	1.02	0.00	98.75
			0.10	**21:00 ~ 22:00**	43.77	20.36	1.02	6.11	3.05	1.02	1.02	3.05	1.02	1.02	1.02	1.02	1.02	0.00	10.18	5.09	1.02	0.00	100.78
			0.10	**22:00 ~ 23:00**	40.72	18.32	1.02	6.11	2.04	1.02	1.02	3.05	1.02	1.02	1.02	1.02	1.02	0.00	10.18	5.09	1.02	0.00	94.67
			0.10	**23:00 ~ 00:00**	32.58	15.27	1.02	5.09	2.04	1.02	1.02	2.04	1.02	1.02	1.02	1.02	1.02	0.00	9.16	4.07	1.02	0.00	79.40
				Whole Day Total (veh*km)	818.47	369.53	17.31	129.29	54.97	22.40	24.43	78.39	17.31	24.43	20.36	17.31	22.40	0.00	239.23	99.76	20.36	0.00	1975.94
76	Chatham Road North	SB	0.04	**00:00 ~ 01:00**	7.90	3.33	0.00	2.08	0.83	0.42	0.42	0.42	0.00	0.42	0.42	0.00	0.42	0.00	2.50	0.83	0.42	0.00	20.38
			0.04	**01:00 ~ 02:00**	5.41	2.50	0.00	1.25	0.83	0.42	0.42	0.00	0.00	0.42	0.42	0.00	0.42	0.00	1.25	0.83	0.42	0.00	14.56
			0.04	**02:00 ~ 03:00**	3.74	1.66	0.00	1.25	0.42	0.42	0.42	0.00	0.00	0.42	0.00	0.00	0.42	0.00	0.83	0.42	0.42	0.00	10.40
			0.04	**03:00 ~ 04:00**	2.91	1.25	0.00	0.83	0.42	0.42	0.42	0.00	0.00	0.42	0.00	0.00	0.00	0.00	0.83	0.42	0.00	0.00	7.90
			0.04	**04:00 ~ 05:00**	2.91	1.25	0.00	0.83	0.42	0.42	0.42	0.00	0.00	0.42	0.00	0.00	0.00	0.00	0.83	0.42	0.00	0.00	7.90
			0.04	**05:00 ~ 06:00**	4.16	1.66	0.00	1.25	0.42	0.42	0.42	0.42	0.00	0.42	0.00	0.00	0.42	0.00	2.91	0.42	0.42	0.00	13.31
			0.04	**06:00 ~ 07:00**	7.90	3.33	0.00	2.08	0.83	0.42	0.42	1.66	0.00	0.42	0.42	0.00	0.42	0.00	6.66	0.83	0.42	0.00	25.79
			0.04	**07:00 ~ 08:00**	15.81	7.07	0.42	4.16	1.66	0.42	0.42	2.50	0.42	0.42	0.42	0.42	0.42	0.00	8.32	1.66	0.42	0.00	44.93
			0.04	**08:00 ~ 09:00**	19.97	8.74	0.42	4.99	2.08	0.42	0.83	2.50	0.42	0.42	0.42	0.42	0.42	0.00	6.66	2.08	0.42	0.00	51.17
			0.04	**09:00 ~ 10:00**	17.47	7.49	0.42	4.58	1.66	0.42	0.42	2.08	0.42	0.42	0.42	0.42	0.42	0.00	6.24	2.08	0.42	0.00	45.34
			0.04	**10:00 ~ 11:00**	17.06	7.49	0.42	4.16	1.66	0.42	0.42	2.08	0.42	0.42	0.42	0.42	0.42	0.00	5.82	2.08	0.42	0.00	44.10
			0.04	**11:00 ~ 12:00**	17.89	7.90	0.42	4.58	1.66	0.42	0.42	2.08	0.42	0.42	0.42	0.42	0.42	0.00	5.82	2.08	0.42	0.00	45.76
			0.04	**12:00 ~ 13:00**	14.56	6.24	0.42	4.16	1.66	0.42	0.42	1.25	0.42	0.42	0.42	0.42	0.42	0.00	3.74	1.66	0.42	0.00	37.02
			0.04	**13:00 ~ 14:00**	14.98	6.66	0.42	4.16	1.66	0.42	0.42	1.25	0.42	0.42	0.42	0.42	0.42	0.00	4.16	1.66	0.42	0.00	38.27
			0.04	**14:00 ~ 15:00**	14.98	6.66	0.42	4.16	1.66	0.42	0.42	1.25	0.42	0.42	0.42	0.42	0.42	0.00	4.16	1.66	0.42	0.00	38.27
			0.04	**15:00 ~ 16:00**	15.39	6.66	0.42	4.16	1.66	0.42	0.42	1.25	0.42	0.42	0.42	0.42	0.42	0.00	4.16	1.66	0.42	0.00	38.69
			0.04	**16:00 ~ 17:00**	15.81	7.07	0.42	4.16	1.66	0.42	0.42	1.25	0.42	0.42	0.42	0.42	0.42	0.00	4.16	1.66	0.42	0.00	39.52
			0.04	**17:00 ~ 18:00**	15.81	7.07	0.42	4.16	1.66	0.42	0.42	1.66	0.42	0.42	0.42	0.42	0.42	0.00	4.16	1.66	0.42	0.00	39.94
			0.04	**18:00 ~ 19:00**	16.64	7.49	0.42	4.58	1.66	0.42	0.42	1.66	0.42	0.42	0.42	0.42	0.42	0.00	4.16	2.08	0.42	0.00	42.02
			0.04	**19:00 ~ 20:00**	14.98	6.66	0.42	4.16	1.66	0.42	0.42	1.25	0.42	0.42	0.42	0.42	0.42	0.00	3.74	1.66	0.42	0.00	37.86
			0.04	**20:00 ~ 21:00**	12.48	5.41	0.42	3.33	1.25	0.42	0.42	0.83	0.42	0.42	0.42	0.42	0.42	0.00	3.33	1.66	0.42	0.00	32.03
			0.04	**21:00 ~ 22:00**	12.90	5.82	0.42	3.74	1.25	0.42	0.42	0.83	0.42	0.42	0.42	0.42	0.42	0.00	3.33	1.66	0.42	0.00	33.28
			0.04	**22:00 ~ 23:00**	12.06	5.41	0.42	3.33	1.25	0.42	0.42	0.83	0.42	0.42	0.42	0.42	0.42	0.00	2.91	1.25	0.42	0.00	30.78
			0.04	**23:00 ~ 00:00**	9.98	4.16	0.42	2.91	1.25	0.42	0.42	0.83	0.42	0.42	0.42	0.42	0.42	0.00	2.50	1.25	0.42	0.00	26.62
				Whole Day Total (veh*km)	293.70	128.96	7.07	79.04	31.20	9.98	10.40	27.87	7.07	9.98	8.32	7.07	9.15	0.00	93.18	33.70	9.15	0.00	765.86

Road No.	Road Name	Bound	Road Length (km)	Hour	PC	TAXI	LGV3	LGV4	LGV6	HGV7	HGV8	PLB	PV4	PV5	NFB6	NFB7	NFB8	FBSD	FBDD	MC	HGV9	NFB9	Total
77	Chatham Road North	SB	0.05	**00:00 ~ 01:00**	10.45	4.75	0.48	3.33	1.43	0.48	0.48	0.48	0.00	0.48	0.48	0.48	0.48	0.00	2.85	1.43	0.48	0.00	28.50
			0.05	**01:00 ~ 02:00**	7.13	3.33	0.48	2.38	0.95	0.48	0.48	0.00	0.00	0.48	0.48	0.48	0.48	0.00	1.43	0.95	0.48	0.00	19.95
			0.05	**02:00 ~ 03:00**	5.23	2.38	0.00	1.43	0.95	0.48	0.48	0.00	0.00	0.48	0.00	0.00	0.48	0.00	0.95	0.95	0.48	0.00	14.25
			0.05	**03:00 ~ 04:00**	3.80	1.90	0.00	1.43	0.48	0.48	0.48	0.00	0.00	0.48	0.00	0.00	0.48	0.00	0.95	0.48	0.48	0.00	11.40
			0.05	**04:00 ~ 05:00**	3.80	1.90	0.00	1.43	0.48	0.48	0.48	0.00	0.00	0.48	0.00	0.00	0.48	0.00	0.95	0.48	0.48	0.00	11.40
			0.05	**05:00 ~ 06:00**	5.23	2.38	0.00	1.90	0.95	0.48	0.48	0.48	0.00	0.48	0.00	0.00	0.48	0.00	3.33	0.95	0.48	0.00	17.58
			0.05	**06:00 ~ 07:00**	10.45	4.75	0.48	3.33	1.43	0.48	0.48	1.90	0.00	0.48	0.48	0.48	0.48	0.00	7.60	1.43	0.48	0.00	34.68
			0.05	**07:00 ~ 08:00**	20.90	9.03	0.48	6.18	2.38	0.48	0.95	2.85	0.48	0.48	0.48	0.48	0.48	0.00	9.50	2.38	0.48	0.00	57.95
			0.05	**08:00 ~ 09:00**	26.13	11.40	0.48	8.08	2.85	0.48	0.95	2.85	0.48	0.48	0.48	0.48	0.48	0.00	7.60	2.85	0.48	0.00	66.50
			0.05	**09:00 ~ 10:00**	22.80	9.98	0.48	7.13	2.85	0.48	0.95	2.38	0.48	0.48	0.48	0.48	0.48	0.00	7.13	2.85	0.48	0.00	59.85
			0.05	**10:00 ~ 11:00**	22.33	9.98	0.48	6.65	2.38	0.48	0.95	2.38	0.48	0.48	0.48	0.48	0.48	0.00	6.65	2.38	0.48	0.00	57.48
			0.05	**11:00 ~ 12:00**	23.28	10.45	0.48	7.13	2.85	0.48	0.95	2.38	0.48	0.48	0.48	0.48	0.48	0.00	6.65	2.85	0.48	0.00	60.33
			0.05	**12:00 ~ 13:00**	21.85	9.98	0.48	5.70	2.38	0.48	0.48	1.43	0.48	0.48	0.48	0.48	0.48	0.00	4.28	2.38	0.48	0.00	52.25
			0.05	**13:00 ~ 14:00**	22.33	9.98	0.48	5.70	2.38	0.48	0.95	1.43	0.48	0.48	0.48	0.48	0.48	0.00	4.75	2.38	0.48	0.00	53.68
			0.05	**14:00 ~ 15:00**	22.33	10.45	0.48	5.70	2.38	0.48	0.95	1.43	0.48	0.48	0.48	0.48	0.48	0.00	4.75	2.85	0.48	0.00	54.63
			0.05	**15:00 ~ 16:00**	22.80	10.45	0.48	5.70	2.38	0.48	0.95	1.43	0.48	0.48	0.48	0.48	0.48	0.00	4.75	2.85	0.48	0.00	55.10
			0.05	**16:00 ~ 17:00**	23.75	10.45	0.48	6.18	2.38	0.48	0.95	1.43	0.48	0.48	0.48	0.48	0.48	0.00	4.75	2.85	0.48	0.00	56.53
			0.05	**17:00 ~ 18:00**	23.28	10.45	0.48	6.18	2.38	0.48	0.95	1.90	0.48	0.48	0.48	0.48	0.48	0.00	4.75	2.85	0.48	0.00	56.53
			0.05	**18:00 ~ 19:00**	24.70	11.40	0.48	6.65	2.38	0.48	0.95	1.90	0.48	0.48	0.48	0.48	0.48	0.00	4.75	2.85	0.48	0.00	59.38
			0.05	**19:00 ~ 20:00**	22.33	9.98	0.48	5.70	2.38	0.48	0.95	1.43	0.48	0.48	0.48	0.48	0.48	0.00	4.28	2.38	0.48	0.00	53.20
			0.05	**20:00 ~ 21:00**	18.53	8.55	0.48	4.75	1.90	0.48	0.48	0.95	0.48	0.48	0.48	0.48	0.48	0.00	3.80	2.38	0.48	0.00	45.13
			0.05	**21:00 ~ 22:00**	19.48	8.55	0.48	5.23	1.90	0.48	0.48	0.95	0.48	0.48	0.48	0.48	0.48	0.00	3.80	2.38	0.48	0.00	46.55
			0.05	**22:00 ~ 23:00**	18.05	8.08	0.48	4.75	1.90	0.48	0.48	0.95	0.48	0.48	0.48	0.48	0.48	0.00	3.33	1.90	0.48	0.00	43.23
			0.05	**23:00 ~ 00:00**	14.73	6.65	0.48	3.80	1.43	0.48	0.48	0.95	0.48	0.48	0.48	0.48	0.48	0.00	2.85	1.90	0.48	0.00	36.58
				Whole Day Total (veh*km)	415.63	187.15	9.50	116.38	46.08	11.40	17.10	31.83	8.08	11.40	9.50	9.50	11.40	0.00	106.40	49.88	11.40	0.00	1052.60
78	Pak Kung Street	EB	0.09	**00:00 ~ 01:00**	1.77	0.88	0.00	0.88	0.88	0.00	0.00	0.00	0.00	0.00	0.00	0.00	0.00	0.00	0.00	0.88	0.00	0.00	5.30
			0.09	**01:00 ~ 02:00**	0.88	0.88	0.00	0.88	0.88	0.00	0.00	0.00	0.00	0.00	0.00	0.00	0.00	0.00	0.00	0.88	0.00	0.00	4.42
			0.09	**02:00 ~ 03:00**	0.88	0.88	0.00	0.88	0.88	0.00	0.00	0.00	0.00	0.00	0.00	0.00	0.00	0.00	0.00	0.88	0.00	0.00	4.42
			0.09	**03:00 ~ 04:00**	0.88	0.88	0.00	0.88	0.00	0.00	0.00	0.00	0.00	0.00	0.00	0.00	0.00	0.00	0.00	0.00	0.00	0.00	2.65
			0.09	**04:00 ~ 05:00**	0.88	0.88	0.00	0.88	0.00	0.00	0.00	0.00	0.00	0.00	0.00	0.00	0.00	0.00	0.00	0.00	0.00	0.00	2.65
			0.09	**05:00 ~ 06:00**	0.88	0.88	0.00	0.88	0.88	0.00	0.00	0.00	0.00	0.00	0.00	0.00	0.00	0.00	0.00	0.88	0.00	0.00	4.42
			0.09	**06:00 ~ 07:00**	1.77	0.88	0.00	0.88	0.88	0.00	0.00	0.00	0.00	0.00	0.00	0.00	0.00	0.00	0.00	0.88	0.00	0.00	5.30
			0.09	**07:00 ~ 08:00**	2.65	0.88	0.00	0.88	0.88	0.00	0.88	0.00	0.00	0.00	0.00	0.00	0.00	0.00	0.00	0.88	0.00	0.00	7.07
			0.09	**08:00 ~ 09:00**	2.65	1.77	0.00	0.88	0.88	0.00	0.88	0.00	0.00	0.00	0.00	0.00	0.00	0.00	0.00	0.88	0.00	0.00	7.96
			0.09	**09:00 ~ 10:00**	2.65	1.77	0.00	0.88	0.88	0.00	0.88	0.00	0.00	0.00	0.00	0.00	0.00	0.00	0.00	0.88	0.00	0.00	7.96
			0.09	**10:00 ~ 11:00**	2.65	1.77	0.00	0.88	0.88	0.00	0.88	0.00	0.00	0.00	0.00	0.00	0.00	0.00	0.00	0.88	0.00	0.00	7.96
			0.09	**11:00 ~ 12:00**	2.65	1.77	0.00	0.88	0.88	0.00	0.88	0.00	0.00	0.00	0.00	0.00	0.00	0.00	0.00	0.88	0.00	0.00	7.96
			0.09	**12:00 ~ 13:00**	2.65	1.77	0.00	0.88	0.88	0.00	0.00	0.00	0.00	0.00	0.00	0.00	0.00	0.00	0.00	0.88	0.00	0.00	7.07
			0.09	**13:00 ~ 14:00**	2.65	1.77	0.00	0.88	0.88	0.00	0.00	0.00	0.00	0.00	0.00	0.00	0.00	0.00	0.00	0.88	0.00	0.00	7.07
			0.09	**14:00 ~ 15:00**	2.65	1.77	0.00	0.88	0.88	0.00	0.00	0.00	0.00	0.00	0.00	0.00	0.00	0.00	0.00	0.88	0.00	0.00	7.07
			0.09	**15:00 ~ 16:00**	2.65	1.77	0.00	0.88	0.88	0.00	0.00	0.00	0.00	0.00	0.00	0.00	0.00	0.00	0.00	0.88	0.00	0.00	7.07
			0.09	**16:00 ~ 17:00**	2.65	1.77	0.00	0.88	0.88	0.00	0.00	0.00	0.00	0.00	0.00	0.00	0.00	0.00	0.00	0.88	0.00	0.00	7.07
			0.09	**17:00 ~ 18:00**	2.65	1.77	0.00	0.88	0.88	0.00	0.00	0.00	0.00	0.00	0.00	0.00	0.00	0.00	0.00	0.88	0.00	0.00	7.07
			0.09	**18:00 ~ 19:00**	2.65	1.77	0.00	0.88	0.88	0.00	0.00	0.00	0.00	0.00	0.00	0.00	0.00	0.00	0.00	0.88	0.00	0.00	7.07
			0.09	**19:00 ~ 20:00**	2.65	1.77	0.00	0.88	0.88	0.00	0.00	0.00	0.00	0.00	0.00	0.00	0.00	0.00	0.00	0.88	0.00	0.00	7.07
			0.09	**20:00 ~ 21:00**	2.65	0.88	0.00	0.88	0.88	0.00	0.00	0.00	0.00	0.00	0.00	0.00	0.00	0.00	0.00	0.88	0.00	0.00	6.19
			0.09	**21:00 ~ 22:00**	2.65	1.77	0.00	0.88	0.88	0.00	0.00	0.00	0.00	0.00	0.00	0.00	0.00	0.00	0.00	0.88	0.00	0.00	7.07
			0.09	**22:00 ~ 23:00**	2.65	0.88	0.00	0.88	0.88	0.00	0.00	0.00	0.00	0.00	0.00	0.00	0.00	0.00	0.00	0.88	0.00	0.00	6.19
			0.09	**23:00 ~ 00:00**	1.77	0.88	0.00	0.88	0.88	0.00	0.00	0.00	0.00	0.00	0.00	0.00	0.00	0.00	0.00	0.88	0.00	0.00	5.30
				Whole Day Total (veh*km)	52.16	32.71	0.00	21.22	19.45	0.00	4.42	0.00	0.00	0.00	0.00	0.00	0.00	0.00	0.00	19.45	0.00	0.00	149.40
79	Pak Kung Street	WB	0.09	**00:00 ~ 01:00**	7.96	4.42	0.00	2.65	0.88	0.88	0.88	0.00	0.00	0.88	0.00	0.00	0.88	0.00	0.00	0.88	0.88	0.00	21.22
			0.09	**01:00 ~ 02:00**	5.30	2.65	0.00	1.77	0.88	0.88	0.88	0.00	0.00	0.88	0.00	0.00	0.88	0.00	0.00	0.88	0.88	0.00	15.91
			0.09	**02:00 ~ 03:00**	4.42	2.65	0.00	1.77	0.88	0.88	0.88	0.00	0.00	0.88	0.00	0.00	0.88	0.00	0.00	0.88	0.88	0.00	13.26
			0.09	**03:00 ~ 04:00**	3.54	1.77	0.00	0.88	0.88	0.00	0.88	0.00	0.00	0.88	0.00	0.00	0.00	0.00	0.00	0.88	0.00	0.00	9.72
			0.09	**04:00 ~ 05:00**	3.54	1.77	0.00	0.88	0.88	0.00	0.88	0.00	0.00	0.88	0.00	0.00	0.00	0.00	0.00	0.88	0.00	0.00	9.72
			0.09	**05:00 ~ 06:00**	4.42	2.65	0.00	1.77	0.88	0.88	0.88	0.00	0.00	0.88	0.00	0.00	0.00	0.00	0.00	0.88	0.00	0.00	13.26
			0.09	**06:00 ~ 07:00**	7.96	4.42	0.00	2.65	0.88	0.88	0.88	0.00	0.00	0.88	0.00	0.00	0.88	0.00	0.00	0.88	0.88	0.00	21.22
			0.09	**07:00 ~ 08:00**	15.91	7.96	0.88	4.42	1.77	0.88	0.88	0.00	0.00	0.88	0.88	0.88	0.88	0.00	0.00	1.77	0.88	0.00	38.90
			0.09	**08:00 ~ 09:00**	19.45	10.61	0.88	5.30	2.65	0.88	0.88	0.00	0.00	0.88	0.88	0.88	0.88	0.00	0.00	2.65	0.88	0.00	47.74
			0.09	**09:00 ~ 10:00**	17.68	8.84	0.88	5.30	1.77	0.88	0.88	0.00	0.00	0.88	0.88	0.88	0.88	0.00	0.00	2.65	0.88	0.00	43.32
			0.09	**10:00 ~ 11:00**	16.80	8.84	0.88	5.30	1.77	0.88	0.88	0.00	0.00	0.88	0.88	0.88	0.88	0.00	0.00	1.77	0.88	0.00	41.55
			0.09	**11:00 ~ 12:00**	17.68	8.84	0.88	5.30	1.77	0.88	0.88	0.00	0.00	0.88	0.88	0.88	0.88	0.00	0.00	2.65	0.88	0.00	43.32
			0.09	**12:00 ~ 13:00**	17.68	8.84	0.00	2.65	0.88	0.88	0.88	0.00	0.00	0.88	0.88	0.88	0.88	0.00	1.77	2.65	0.88	0.00	41.55
			0.09	**13:00 ~ 14:00**	17.68	9.72	0.00	2.65	1.77	0.88	0.88	0.88	0.00	0.88	0.88	0.88	0.88	0.00	1.77	2.65	0.88	0.00	43.32
			0.09	**14:00 ~ 15:00**	18.56	9.72	0.00	2.65	1.77	0.88	0.88	0.88	0.00	0.88	0.88	0.88	0.88	0.00	1.77	2.65	0.88	0.00	44.20
			0.09	**15:00 ~ 16:00**	18.56	9.72	0.00	2.65	1.77	0.88	0.88	0.88	0.00	0.88	0.88	0.88	0.88	0.00	1.77	2.65	0.88	0.00	44.20
			0.09	**16:00 ~ 17:00**	19.45	9.72	0.00	3.54	1.77	0.88	0.88	0.88	0.00	0.88	0.88	0.88	0.88	0.00	1.77	2.65	0.88	0.00	45.97
			0.09	**17:00 ~ 18:00**	18.56	9.72	0.00	3.54	1.77	0.88	0.88	0.88	0.00	0.88	0.88	0.88	0.88	0.00	1.77	2.65	0.88	0.00	45.08
			0.09	**18:00 ~ 19:00**	20.33	10.61	0.00	3.54	1.77	0.88	0.88	0.88	0.00	0.88	0.88	0.88	0.88	0.00	1.77	2.65	0.88	0.00	47.74
			0.09	**19:00 ~ 20:00**	17.68	9.72	0.00	2.65	1.77	0.88	0.88	0.88	0.00	0.88	0.88	0.88	0.88	0.00	1.77	2.65	0.88	0.00	43.32
			0.09	**20:00 ~ 21:00**	15.03	7.96	0.00	2.65	0.88	0.88	0.88	0.88	0.00	0.88	0.88	0.88	0.88	0.00	1.77	1.77	0.88	0.00	37.13
			0.09	**21:00 ~ 22:00**	15.91	7.96	0.00	2.65	0.88	0.88	0.88	0.88	0.00	0.88	0.88	0.88	0.88	0.00	1.77	1.77	0.88	0.00	38.01
			0.09	**22:00 ~ 23:00**	14.14	7.96	0.00	2.65	0.88	0.88	0.88	0.88	0.00	0.88	0.88	0.88	0.88	0.00	1.77	1.77	0.88	0.00	36.24
			0.09	**23:00 ~ 00:00**	12.38	6.19	0.00	1.77	0.88	0.88	0.88	0.88	0.00	0.88	0.88	0.88	0.88	0.00	0.88	1.77	0.88	0.00	30.94
				Whole Day Total (veh*km)	330.62	173.26	4.42	71.60	32.71	19.45	21.22	10.61	0.00	21.22	15.03	15.03	17.68	0.00	20.33	45.97	17.68	0.00	816.82
80	San Wai Street	EB	0.08	**00:00 ~ 01:00**	0.81	0.81	0.00	0.81	0.00	0.00	0.00	0.00	0.00	0.00	0.00	0.00	0.00	0.00	0.00	0.00	0.00	0.00	2.43
			0.08	**01:00 ~ 02:00**	0.81	0.81	0.00	0.81	0.00	0.00	0.00	0.00	0.00	0.00	0.00	0.00	0.00	0.00	0.00	0.00	0.00	0.00	2.43
			0.08	**02:00 ~ 03:00**	0.81	0.81	0.00	0.00	0.00	0.00	0.00	0.00	0.00	0.00	0.00	0.00	0.00	0.00	0.00	0.00	0.00	0.00	1.62
			0.08	**03:00 ~ 04:00**	0.81	0.81	0.00	0.00	0.00	0.00	0.00	0.00	0.00	0.00	0.00	0.00	0.00	0.00	0.00	0.00	0.00	0.00	1.62
			0.08	**04:00 ~ 05:00**	0.81	0.81	0.00	0.00	0.00	0.00	0.00	0.00	0.00	0.00	0.00	0.00	0.00	0.00	0.00	0.00	0.00	0.00	1.62
			0.08	**05:00 ~ 06:00**	0.81	0.81	0.00	0.00	0.00	0.00	0.00	0.00	0.00	0.00	0.00	0.00	0.00	0.00	0.00	0.00	0.00	0.00	1.62
			0.08	**06:00 ~ 07:00**	0.81	0.81	0.00	0.81	0.00	0.00	0.00	0.00	0.00	0.00	0.00	0.00	0.00	0.00	0.00	0.00	0.00	0.00	2.43
			0.08	**07:00 ~ 08:00**	0.81	0.81	0.00	0.81	0.81	0.00	0.00	0.00	0.00	0.00	0.00	0.00	0.00	0.00	0.00	0.81	0.00	0.00	4.05
			0.08	**08:00 ~ 09:00**	1.62	0.81	0.00	0.81	0.81	0.00	0.00	0.00	0.00	0.00	0.00	0.00	0.00	0.00	0.00	0.81	0.00	0.00	4.86
			0.08	**09:00 ~ 10:00**	0.81	0.81	0.00	0.81	0.81	0.00	0.00	0.00	0.00	0.00	0.00	0.00	0.00	0.00	0.00	0.81	0.00	0.00	4.05
			0.08	**10:00 ~ 11:00**	0.81	0.81	0.00	0.81	0.81	0.00	0.00	0.00	0.00	0.00	0.00	0.00	0.00	0.00	0.00	0.81	0.00	0.00	4.05
			0.08	**11:00 ~ 12:00**	0.81	0.81	0.00	0.81	0.81	0.00	0.00	0.00	0.00	0.00	0.00	0.00	0.00	0.00	0.00	0.81	0.00	0.00	4.05
			0.08	**12:00 ~ 13:00**	1.62	0.81	0.00	0.81	0.81	0.00	0.00	0.00	0.00	0.00	0.00	0.00	0.00	0.00	0.00	0.81	0.00	0.00	4.86
			0.08	**13:00 ~ 14:00**	1.62	0.81	0.00	0.81	0.81	0.00	0.00	0.00	0.00	0.00	0.00	0.00	0.00	0.00	0.00	0.81	0.00	0.00	4.86
			0.08	**14:00 ~ 15:00**	1.62	0.81	0.00	0.81	0.81	0.00	0.00	0.00	0.00	0.00	0.00	0.00	0.00	0.00	0.00	0.81	0.00	0.00	4.86
			0.08	**15:00 ~ 16:00**	1.62	0.81	0.00	0.81	0.81	0.00	0.00	0.00	0.00	0.00	0.00	0.00	0.00	0.00	0.00	0.81	0.00	0.00	4.86
			0.08	**16:00 ~ 17:00**	1.62	0.81	0.00	0.81	0.81	0.00	0.00	0.00	0.00	0.00	0.00	0.00	0.00	0.00	0.00	0.81	0.00	0.00	4.86
			0.08	**17:00 ~ 18:00**	1.62	0.81	0.00	0.81	0.81	0.00	0.00	0.00	0.00	0.00	0.00	0.00	0.00	0.00	0.00	0.81	0.00	0.00	4.86
			0.08	**18:00 ~ 19:00**	1.62	0.81	0.00	0.81	0.81	0.00	0.00	0.00	0.00	0.00	0.00	0.00	0.00	0.00	0.00	0.81	0.00	0.00	4.86
			0.08	**19:00 ~ 20:00**	1.62	0.81	0.00	0.81	0.81	0.00	0.00	0.00	0.00	0.00	0.00	0.00	0.00	0.00	0.00	0.81	0.00	0.00	4.86
			0.08	**20:00 ~ 21:00**	0.81	0.81	0.00	0.81	0.81	0.00	0.00	0.00	0.00	0.00	0.00	0.00	0.00	0.00	0.00	0.81	0.00	0.00	4.05
			0.08	**21:00 ~ 22:00**	0.81	0.81	0.00	0.81	0.81	0.00	0.00	0.00	0.00	0.00	0.00	0.00	0.00	0.00	0.00	0.81	0.00	0.00	4.05
			0.08	**22:00 ~ 23:00**	0.81	0.81	0.00	0.81	0.81	0.00	0.00	0.00	0.00	0.00	0.00	0.00	0.00	0.00	0.00	0.81	0.00	0.00	4.05
			0.08	**23:00 ~ 00:00**	0.81	0.81	0.00	0.81	0.81	0.00	0.00	0.00	0.00	0.00	0.00	0.00	0.00	0.00	0.00	0.81	0.00	0.00	4.05
				Whole Day Total (veh*km)	26.73	19.44	0.00	16.20	13.77	0.00	0.00	0.00	0.00	0.00	0.00	0.00	0.00	0.00	0.00	13.77	0.00	0.00	89.91

Road No.	Road Name	Bound	Road Length (km)	Hour	PC	TAXI	LGV3	LGV4	LGV6	HGV7	HGV8	PLB	PV4	PV5	NFB6	NFB7	NFB8	FBSD	FBDD	MC	HGV9	NFB9	Total
81	San Wai Street	WB	0.08	**00:00 ~ 01:00**	3.24	1.62	0.00	1.62	0.81	0.81	0.81	0.00	0.00	0.00	0.00	0.00	0.00	0.00	0.00	0.81	0.00	0.00	9.72
			0.08	**01:00 ~ 02:00**	2.43	1.62	0.00	1.62	0.81	0.81	0.81	0.00	0.00	0.00	0.00	0.00	0.00	0.00	0.00	0.81	0.00	0.00	8.91
			0.08	**02:00 ~ 03:00**	1.62	0.81	0.00	0.81	0.81	0.00	0.81	0.00	0.00	0.00	0.00	0.00	0.00	0.00	0.00	0.81	0.00	0.00	5.67
			0.08	**03:00 ~ 04:00**	1.62	0.81	0.00	0.81	0.81	0.00	0.81	0.00	0.00	0.00	0.00	0.00	0.00	0.00	0.00	0.81	0.00	0.00	5.67
			0.08	**04:00 ~ 05:00**	1.62	0.81	0.00	0.81	0.81	0.00	0.81	0.00	0.00	0.00	0.00	0.00	0.00	0.00	0.00	0.81	0.00	0.00	5.67
			0.08	**05:00 ~ 06:00**	1.62	0.81	0.00	0.81	0.81	0.00	0.81	0.00	0.00	0.00	0.00	0.00	0.00	0.00	0.00	0.81	0.00	0.00	5.67
			0.08	**06:00 ~ 07:00**	3.24	1.62	0.00	1.62	0.81	0.81	0.81	0.00	0.00	0.00	0.00	0.00	0.00	0.00	0.00	0.81	0.00	0.00	9.72
			0.08	**07:00 ~ 08:00**	5.67	3.24	0.00	3.24	1.62	0.81	0.81	0.00	0.00	0.81	0.00	0.00	0.81	0.00	0.00	0.81	0.81	0.00	18.63
			0.08	**08:00 ~ 09:00**	7.29	4.05	0.00	4.05	1.62	0.81	0.81	0.00	0.00	0.81	0.00	0.00	0.81	0.00	0.00	0.81	0.81	0.00	21.87
			0.08	**09:00 ~ 10:00**	6.48	3.24	0.00	4.05	1.62	0.81	0.81	0.00	0.00	0.81	0.00	0.00	0.81	0.00	0.00	0.81	0.81	0.00	20.25
			0.08	**10:00 ~ 11:00**	6.48	3.24	0.00	3.24	1.62	0.81	0.81	0.00	0.00	0.81	0.00	0.00	0.81	0.00	0.00	0.81	0.81	0.00	19.44
			0.08	**11:00 ~ 12:00**	6.48	3.24	0.00	4.05	1.62	0.81	0.81	0.00	0.00	0.81	0.00	0.00	0.81	0.00	0.00	0.81	0.81	0.00	20.25
			0.08	**12:00 ~ 13:00**	9.72	4.86	0.00	2.43	0.81	0.81	0.81	0.00	0.00	0.81	0.81	0.81	0.81	0.00	0.00	1.62	0.81	0.00	25.11
			0.08	**13:00 ~ 14:00**	9.72	5.67	0.00	2.43	0.81	0.81	0.81	0.00	0.00	0.81	0.81	0.81	0.81	0.00	0.00	1.62	0.81	0.00	25.92
			0.08	**14:00 ~ 15:00**	10.53	5.67	0.00	2.43	0.81	0.81	0.81	0.00	0.00	0.81	0.81	0.81	0.81	0.00	0.00	1.62	0.81	0.00	26.73
			0.08	**15:00 ~ 16:00**	10.53	5.67	0.00	2.43	0.81	0.81	0.81	0.00	0.00	0.81	0.81	0.81	0.81	0.00	0.00	1.62	0.81	0.00	26.73
			0.08	**16:00 ~ 17:00**	10.53	5.67	0.00	2.43	0.81	0.81	0.81	0.00	0.00	0.81	0.81	0.81	0.81	0.00	0.00	1.62	0.81	0.00	26.73
			0.08	**17:00 ~ 18:00**	10.53	5.67	0.00	2.43	0.81	0.81	0.81	0.00	0.00	0.81	0.81	0.81	0.81	0.00	0.00	1.62	0.81	0.00	26.73
			0.08	**18:00 ~ 19:00**	11.34	5.67	0.00	2.43	0.81	0.81	0.81	0.00	0.00	0.81	0.81	0.81	0.81	0.00	0.00	1.62	0.81	0.00	27.54
			0.08	**19:00 ~ 20:00**	9.72	5.67	0.00	2.43	0.81	0.81	0.81	0.00	0.00	0.81	0.81	0.81	0.81	0.00	0.00	1.62	0.81	0.00	25.92
			0.08	**20:00 ~ 21:00**	8.91	4.86	0.00	1.62	0.81	0.81	0.81	0.00	0.00	0.81	0.81	0.81	0.81	0.00	0.00	1.62	0.81	0.00	23.49
			0.08	**21:00 ~ 22:00**	8.91	4.86	0.00	2.43	0.81	0.81	0.81	0.00	0.00	0.81	0.81	0.81	0.81	0.00	0.00	1.62	0.81	0.00	24.30
			0.08	**22:00 ~ 23:00**	8.10	4.05	0.00	1.62	0.81	0.81	0.81	0.00	0.00	0.81	0.81	0.81	0.81	0.00	0.00	1.62	0.81	0.00	21.87
			0.08	**23:00 ~ 00:00**	6.48	3.24	0.00	1.62	0.81	0.81	0.81	0.00	0.00	0.81	0.81	0.81	0.81	0.00	0.00	0.81	0.81	0.00	18.63
				Whole Day Total (veh*km)	162.81	86.67	0.00	53.46	23.49	16.20	19.44	0.00	0.00	13.77	9.72	9.72	13.77	0.00	0.00	28.35	13.77	0.00	451.17
82	San Lau Strteet	WB	0.07	**00:00 ~ 01:00**	2.71	1.36	0.00	0.68	0.68	0.00	0.68	0.68	0.00	0.68	0.00	0.00	0.00	0.00	1.36	0.68	0.00	0.00	9.49
			0.07	**01:00 ~ 02:00**	2.03	1.36	0.00	0.68	0.68	0.00	0.68	0.00	0.00	0.68	0.00	0.00	0.00	0.00	0.68	0.68	0.00	0.00	7.46
			0.07	**02:00 ~ 03:00**	1.36	0.68	0.00	0.68	0.68	0.00	0.00	0.00	0.00	0.00	0.00	0.00	0.00	0.00	0.68	0.68	0.00	0.00	4.75
			0.07	**03:00 ~ 04:00**	1.36	0.68	0.00	0.68	0.68	0.00	0.00	0.00	0.00	0.00	0.00	0.00	0.00	0.00	0.68	0.68	0.00	0.00	4.75
			0.07	**04:00 ~ 05:00**	1.36	0.68	0.00	0.68	0.68	0.00	0.00	0.00	0.00	0.00	0.00	0.00	0.00	0.00	0.68	0.68	0.00	0.00	4.75
			0.07	**05:00 ~ 06:00**	1.36	0.68	0.00	0.68	0.68	0.00	0.00	0.68	0.00	0.00	0.00	0.00	0.00	0.00	2.03	0.68	0.00	0.00	6.78
			0.07	**06:00 ~ 07:00**	2.71	1.36	0.00	0.68	0.68	0.00	0.68	1.36	0.00	0.68	0.00	0.00	0.00	0.00	4.07	0.68	0.00	0.00	12.88
			0.07	**07:00 ~ 08:00**	5.42	2.71	0.00	1.36	0.68	0.68	0.68	1.36	0.00	0.68	0.68	0.00	0.68	0.00	4.75	0.68	0.68	0.00	21.02
			0.07	**08:00 ~ 09:00**	6.78	3.39	0.00	1.36	0.68	0.68	0.68	1.36	0.00	0.68	0.68	0.00	0.68	0.00	4.07	0.68	0.68	0.00	22.37
			0.07	**09:00 ~ 10:00**	6.10	3.39	0.00	1.36	0.68	0.68	0.68	1.36	0.00	0.68	0.68	0.00	0.68	0.00	3.39	0.68	0.68	0.00	21.02
			0.07	**10:00 ~ 11:00**	6.10	3.39	0.00	1.36	0.68	0.68	0.68	1.36	0.00	0.68	0.68	0.00	0.68	0.00	3.39	0.68	0.68	0.00	21.02
			0.07	**11:00 ~ 12:00**	6.10	3.39	0.00	1.36	0.68	0.68	0.68	1.36	0.00	0.68	0.68	0.00	0.68	0.00	3.39	0.68	0.68	0.00	21.02
			0.07	**12:00 ~ 13:00**	7.46	4.07	0.00	1.36	0.68	0.68	0.68	1.36	0.00	0.68	0.68	0.00	0.68	0.00	4.07	1.36	0.00	0.00	23.73
			0.07	**13:00 ~ 14:00**	7.46	4.07	0.00	1.36	0.68	0.68	0.68	1.36	0.00	0.68	0.68	0.00	0.68	0.00	4.07	1.36	0.00	0.00	23.73
			0.07	**14:00 ~ 15:00**	7.46	4.07	0.00	1.36	0.68	0.68	0.68	1.36	0.00	0.68	0.68	0.00	0.68	0.00	4.07	1.36	0.00	0.00	23.73
			0.07	**15:00 ~ 16:00**	7.46	4.07	0.00	1.36	0.68	0.68	0.68	1.36	0.00	0.68	0.68	0.00	0.68	0.00	4.07	1.36	0.00	0.00	23.73
			0.07	**16:00 ~ 17:00**	8.14	4.07	0.00	1.36	0.68	0.68	0.68	1.36	0.00	0.68	0.68	0.00	0.68	0.00	4.07	1.36	0.00	0.00	24.41
			0.07	**17:00 ~ 18:00**	8.14	4.07	0.00	1.36	0.68	0.68	0.68	2.03	0.00	0.68	0.68	0.00	0.68	0.00	4.07	1.36	0.00	0.00	25.09
			0.07	**18:00 ~ 19:00**	8.14	4.07	0.00	1.36	0.68	0.68	0.68	2.03	0.00	0.68	0.68	0.00	0.68	0.00	4.07	1.36	0.00	0.00	25.09
			0.07	**19:00 ~ 20:00**	7.46	4.07	0.00	1.36	0.68	0.68	0.68	1.36	0.00	0.68	0.68	0.00	0.68	0.00	3.39	1.36	0.00	0.00	23.05
			0.07	**20:00 ~ 21:00**	6.10	3.39	0.00	1.36	0.68	0.68	0.68	1.36	0.00	0.68	0.68	0.00	0.68	0.00	3.39	0.68	0.00	0.00	20.34
			0.07	**21:00 ~ 22:00**	6.78	3.39	0.00	1.36	0.68	0.68	0.68	1.36	0.00	0.68	0.68	0.00	0.68	0.00	3.39	0.68	0.00	0.00	21.02
			0.07	**22:00 ~ 23:00**	6.10	3.39	0.00	1.36	0.68	0.68	0.68	0.68	0.00	0.68	0.68	0.00	0.68	0.00	2.71	0.68	0.00	0.00	18.98
			0.07	**23:00 ~ 00:00**	4.75	2.71	0.00	0.68	0.68	0.68	0.68	0.68	0.00	0.68	0.68	0.00	0.68	0.00	2.71	0.68	0.00	0.00	16.27
				Whole Day Total (veh*km)	128.82	68.48	0.00	27.12	16.27	11.53	13.56	25.76	0.00	13.56	11.53	0.00	11.53	0.00	73.22	21.70	3.39	0.00	426.46
83	Shek Tong Street	EB	0.07	**00:00 ~ 01:00**	0.68	0.68	0.00	0.00	0.00	0.00	0.00	0.00	0.00	0.00	0.00	0.00	0.00	0.00	0.00	0.00	0.00	0.00	1.37
			0.07	**01:00 ~ 02:00**	0.68	0.68	0.00	0.00	0.00	0.00	0.00	0.00	0.00	0.00	0.00	0.00	0.00	0.00	0.00	0.00	0.00	0.00	1.37
			0.07	**02:00 ~ 03:00**	0.68	0.68	0.00	0.00	0.00	0.00	0.00	0.00	0.00	0.00	0.00	0.00	0.00	0.00	0.00	0.00	0.00	0.00	1.37
			0.07	**03:00 ~ 04:00**	0.68	0.68	0.00	0.00	0.00	0.00	0.00	0.00	0.00	0.00	0.00	0.00	0.00	0.00	0.00	0.00	0.00	0.00	1.37
			0.07	**04:00 ~ 05:00**	0.68	0.68	0.00	0.00	0.00	0.00	0.00	0.00	0.00	0.00	0.00	0.00	0.00	0.00	0.00	0.00	0.00	0.00	1.37
			0.07	**05:00 ~ 06:00**	0.68	0.68	0.00	0.00	0.00	0.00	0.00	0.00	0.00	0.00	0.00	0.00	0.00	0.00	0.00	0.00	0.00	0.00	1.37
			0.07	**06:00 ~ 07:00**	0.68	0.68	0.00	0.00	0.00	0.00	0.00	0.00	0.00	0.00	0.00	0.00	0.00	0.00	0.00	0.00	0.00	0.00	1.37
			0.07	**07:00 ~ 08:00**	0.68	0.68	0.00	0.68	0.00	0.00	0.00	0.00	0.00	0.00	0.00	0.00	0.00	0.00	0.00	0.68	0.00	0.00	2.74
			0.07	**08:00 ~ 09:00**	1.37	0.68	0.00	0.68	0.00	0.00	0.00	0.00	0.00	0.00	0.00	0.00	0.00	0.00	0.00	0.68	0.00	0.00	3.42
			0.07	**09:00 ~ 10:00**	0.68	0.68	0.00	0.68	0.00	0.00	0.00	0.00	0.00	0.00	0.00	0.00	0.00	0.00	0.00	0.68	0.00	0.00	2.74
			0.07	**10:00 ~ 11:00**	0.68	0.68	0.00	0.68	0.00	0.00	0.00	0.00	0.00	0.00	0.00	0.00	0.00	0.00	0.00	0.68	0.00	0.00	2.74
			0.07	**11:00 ~ 12:00**	0.68	0.68	0.00	0.68	0.00	0.00	0.00	0.00	0.00	0.00	0.00	0.00	0.00	0.00	0.00	0.68	0.00	0.00	2.74
			0.07	**12:00 ~ 13:00**	0.68	0.68	0.00	0.68	0.00	0.00	0.00	0.00	0.00	0.00	0.00	0.00	0.00	0.00	0.00	0.68	0.00	0.00	2.74
			0.07	**13:00 ~ 14:00**	1.37	0.68	0.00	0.68	0.00	0.00	0.00	0.00	0.00	0.00	0.00	0.00	0.00	0.00	0.00	0.68	0.00	0.00	3.42
			0.07	**14:00 ~ 15:00**	1.37	0.68	0.00	0.68	0.00	0.00	0.00	0.00	0.00	0.00	0.00	0.00	0.00	0.00	0.00	0.68	0.00	0.00	3.42
			0.07	**15:00 ~ 16:00**	1.37	0.68	0.00	0.68	0.00	0.00	0.00	0.00	0.00	0.00	0.00	0.00	0.00	0.00	0.00	0.68	0.00	0.00	3.42
			0.07	**16:00 ~ 17:00**	1.37	0.68	0.00	0.68	0.00	0.00	0.00	0.00	0.00	0.00	0.00	0.00	0.00	0.00	0.00	0.68	0.00	0.00	3.42
			0.07	**17:00 ~ 18:00**	1.37	0.68	0.00	0.68	0.00	0.00	0.00	0.00	0.00	0.00	0.00	0.00	0.00	0.00	0.00	0.68	0.00	0.00	3.42
			0.07	**18:00 ~ 19:00**	1.37	0.68	0.00	0.68	0.00	0.00	0.00	0.00	0.00	0.00	0.00	0.00	0.00	0.00	0.00	0.68	0.00	0.00	3.42
			0.07	**19:00 ~ 20:00**	1.37	0.68	0.00	0.68	0.00	0.00	0.00	0.00	0.00	0.00	0.00	0.00	0.00	0.00	0.00	0.68	0.00	0.00	3.42
			0.07	**20:00 ~ 21:00**	0.68	0.68	0.00	0.68	0.00	0.00	0.00	0.00	0.00	0.00	0.00	0.00	0.00	0.00	0.00	0.68	0.00	0.00	2.74
			0.07	**21:00 ~ 22:00**	0.68	0.68	0.00	0.68	0.00	0.00	0.00	0.00	0.00	0.00	0.00	0.00	0.00	0.00	0.00	0.68	0.00	0.00	2.74
			0.07	**22:00 ~ 23:00**	0.68	0.68	0.00	0.68	0.00	0.00	0.00	0.00	0.00	0.00	0.00	0.00	0.00	0.00	0.00	0.68	0.00	0.00	2.74
			0.07	**23:00 ~ 00:00**	0.68	0.68	0.00	0.68	0.00	0.00	0.00	0.00	0.00	0.00	0.00	0.00	0.00	0.00	0.00	0.68	0.00	0.00	2.74
				Whole Day Total (veh*km)	21.89	16.42	0.00	11.63	0.00	0.00	0.00	0.00	0.00	0.00	0.00	0.00	0.00	0.00	0.00	11.63	0.00	0.00	61.56
84	Chatham Road North	NB	0.08	**00:00 ~ 01:00**	14.51	6.45	0.00	3.22	1.61	0.81	0.81	0.81	0.00	0.81	0.81	0.00	0.81	0.00	4.84	1.61	0.81	0.00	37.88
			0.08	**01:00 ~ 02:00**	9.67	4.03	0.00	1.61	0.81	0.81	0.81	0.00	0.00	0.81	0.81	0.00	0.81	0.00	2.42	1.61	0.81	0.00	24.99
			0.08	**02:00 ~ 03:00**	7.25	3.22	0.00	1.61	0.81	0.81	0.81	0.00	0.00	0.81	0.00	0.00	0.81	0.00	1.61	0.81	0.00	0.00	18.54
			0.08	**03:00 ~ 04:00**	5.64	2.42	0.00	1.61	0.81	0.81	0.81	0.00	0.00	0.81	0.00	0.00	0.00	0.00	1.61	0.81	0.00	0.00	15.31
			0.08	**04:00 ~ 05:00**	5.64	2.42	0.00	1.61	0.81	0.81	0.81	0.00	0.00	0.81	0.00	0.00	0.00	0.00	1.61	0.81	0.00	0.00	15.31
			0.08	**05:00 ~ 06:00**	7.25	3.22	0.00	1.61	0.81	0.81	0.81	0.81	0.00	0.81	0.00	0.00	0.81	0.00	5.64	0.81	0.00	0.00	23.37
			0.08	**06:00 ~ 07:00**	14.51	6.45	0.00	3.22	1.61	0.81	0.81	3.22	0.00	0.81	0.81	0.00	0.81	0.00	12.90	1.61	0.81	0.00	48.36
			0.08	**07:00 ~ 08:00**	28.21	12.09	0.81	5.64	2.42	0.81	0.81	4.84	0.81	0.81	0.81	0.81	0.81	0.00	16.93	3.22	0.81	0.00	80.60
			0.08	**08:00 ~ 09:00**	35.46	15.31	0.81	6.45	2.42	0.81	0.81	5.64	0.81	0.81	0.81	0.81	0.81	0.00	13.70	4.03	0.81	0.00	90.27
			0.08	**09:00 ~ 10:00**	31.43	13.70	0.81	5.64	2.42	0.81	0.81	4.03	0.81	0.81	0.81	0.81	0.81	0.00	12.90	3.22	0.81	0.00	80.60
			0.08	**10:00 ~ 11:00**	29.82	12.90	0.81	5.64	2.42	0.81	0.81	4.03	0.81	0.81	0.81	0.81	0.81	0.00	12.09	3.22	0.81	0.00	77.38
			0.08	**11:00 ~ 12:00**	31.43	13.70	0.81	5.64	2.42	0.81	0.81	4.03	0.81	0.81	0.81	0.81	0.81	0.00	12.09	4.03	0.81	0.00	80.60
			0.08	**12:00 ~ 13:00**	47.55	21.76	0.81	6.45	2.42	0.81	0.81	4.84	0.81	0.81	0.81	0.81	0.81	0.00	14.51	5.64	0.81	0.00	110.42
			0.08	**13:00 ~ 14:00**	48.36	22.57	0.81	7.25	2.42	0.81	0.81	4.84	0.81	0.81	0.81	0.81	0.81	0.00	14.51	5.64	0.81	0.00	112.84
			0.08	**14:00 ~ 15:00**	49.17	22.57	0.81	7.25	2.42	0.81	0.81	4.84	0.81	0.81	0.81	0.81	0.81	0.00	14.51	5.64	0.81	0.00	113.65
			0.08	**15:00 ~ 16:00**	49.17	22.57	0.81	7.25	2.42	0.81	0.81	4.84	0.81	0.81	0.81	0.81	0.81	0.00	14.51	5.64	0.81	0.00	113.65
			0.08	**16:00 ~ 17:00**	50.78	23.37	0.81	7.25	3.22	0.81	0.81	4.84	0.81	0.81	0.81	0.81	0.81	0.00	14.51	5.64	0.81	0.00	116.87
			0.08	**17:00 ~ 18:00**	50.78	23.37	0.81	7.25	3.22	0.81	0.81	5.64	0.81	0.81	0.81	0.81	0.81	0.00	15.31	5.64	0.81	0.00	118.48
			0.08	**18:00 ~ 19:00**	54.00	24.99	0.81	8.06	3.22	0.81	0.81	5.64	0.81	0.81	0.81	0.81	0.81	0.00	15.31	6.45	0.81	0.00	124.93
			0.08	**19:00 ~ 20:00**	48.36	22.57	0.81	7.25	2.42	0.81	0.81	4.84	0.81	0.81	0.81	0.81	0.81	0.00	12.90	5.64	0.81	0.00	111.23
			0.08	**20:00 ~ 21:00**	40.30	18.54	0.81	5.64	2.42	0.81	0.81	3.22	0.81	0.81	0.81	0.81	0.81	0.00	12.09	4.84	0.81	0.00	94.30
			0.08	**21:00 ~ 22:00**	41.91	19.34	0.81	6.45	2.42	0.81	0.81	3.22	0.81	0.81	0.81	0.81	0.81	0.00	11.28	4.84	0.81	0.00	96.72
			0.08	**22:00 ~ 23:00**	38.69	17.73	0.81	5.64	2.42	0.81	0.81	3.22	0.81	0.81	0.81	0.81	0.81	0.00	10.48	4.84	0.81	0.00	90.27
			0.08	**23:00 ~ 00:00**	31.43	14.51	0.81	4.84	1.61	0.81	0.81	2.42	0.81	0.81	0.81	0.81	0.81	0.00	9.67	4.03	0.81	0.00	75.76
				Whole Day Total (veh*km)	771.34	349.80	13.70	124.12	49.97	19.34	19.34	79.79	13.70	19.34	16.12	13.70	17.73	0.00	257.92	90.27	16.12	0.00	1872.34

Road No.	Road Name	Bound	Road Length (km)	Hour	PC	TAXI	LGV3	LGV4	LGV6	HGV7	HGV8	PLB	PV4	PV5	NFB6	NFB7	NFB8	FBSD	FBDD	MC	HGV9	NFB9	Total
85	Chatham Road North	SB	0.03	**00:00 ~ 01:00**	6.42	3.04	0.00	1.69	0.68	0.34	0.34	0.34	0.00	0.34	0.34	0.34	0.34	0.00	2.03	0.68	0.34	0.00	17.24
			0.03	**01:00 ~ 02:00**	4.39	2.03	0.00	1.35	0.68	0.34	0.34	0.00	0.00	0.34	0.34	0.34	0.34	0.00	1.01	0.68	0.34	0.00	12.51
			0.03	**02:00 ~ 03:00**	3.04	1.35	0.00	1.01	0.34	0.34	0.34	0.00	0.00	0.34	0.00	0.00	0.34	0.00	0.68	0.34	0.34	0.00	8.45
			0.03	**03:00 ~ 04:00**	2.37	1.01	0.00	0.68	0.34	0.34	0.34	0.00	0.00	0.34	0.00	0.00	0.00	0.00	0.68	0.34	0.00	0.00	6.42
			0.03	**04:00 ~ 05:00**	2.37	1.01	0.00	0.68	0.34	0.34	0.34	0.00	0.00	0.34	0.00	0.00	0.00	0.00	0.68	0.34	0.00	0.00	6.42
			0.03	**05:00 ~ 06:00**	3.38	1.69	0.00	1.01	0.34	0.34	0.34	0.34	0.00	0.34	0.00	0.00	0.34	0.00	2.37	0.34	0.34	0.00	11.15
			0.03	**06:00 ~ 07:00**	6.76	3.04	0.00	1.69	0.68	0.34	0.34	1.35	0.00	0.34	0.34	0.34	0.34	0.00	5.41	0.68	0.34	0.00	21.97
			0.03	**07:00 ~ 08:00**	13.18	5.75	0.34	3.38	1.35	0.34	0.34	2.03	0.34	0.34	0.34	0.34	0.34	0.00	6.76	1.69	0.34	0.00	37.18
			0.03	**08:00 ~ 09:00**	16.56	7.10	0.34	4.06	1.69	0.34	0.68	2.03	0.34	0.34	0.34	0.34	0.34	0.00	5.41	2.03	0.34	0.00	42.25
			0.03	**09:00 ~ 10:00**	14.53	6.42	0.34	3.72	1.35	0.34	0.34	1.69	0.34	0.34	0.34	0.34	0.34	0.00	5.07	1.69	0.34	0.00	37.52
			0.03	**10:00 ~ 11:00**	14.20	6.08	0.34	3.38	1.35	0.34	0.34	1.69	0.34	0.34	0.34	0.34	0.34	0.00	4.73	1.69	0.34	0.00	36.17
			0.03	**11:00 ~ 12:00**	14.87	6.42	0.34	3.72	1.35	0.34	0.34	1.69	0.34	0.34	0.34	0.34	0.34	0.00	4.73	1.69	0.34	0.00	37.52
			0.03	**12:00 ~ 13:00**	12.17	5.41	0.34	3.38	1.35	0.34	0.34	1.01	0.34	0.34	0.34	0.34	0.34	0.00	3.04	1.35	0.34	0.00	30.76
			0.03	**13:00 ~ 14:00**	12.51	5.41	0.34	3.38	1.35	0.34	0.34	1.01	0.34	0.34	0.34	0.34	0.34	0.00	3.38	1.35	0.34	0.00	31.43
			0.03	**14:00 ~ 15:00**	12.51	5.41	0.34	3.38	1.35	0.34	0.34	1.01	0.34	0.34	0.34	0.34	0.34	0.00	3.38	1.35	0.34	0.00	31.43
			0.03	**15:00 ~ 16:00**	12.84	5.75	0.34	3.38	1.35	0.34	0.34	1.01	0.34	0.34	0.34	0.34	0.34	0.00	3.38	1.35	0.34	0.00	32.11
			0.03	**16:00 ~ 17:00**	13.18	5.75	0.34	3.72	1.35	0.34	0.34	1.01	0.34	0.34	0.34	0.34	0.34	0.00	3.38	1.69	0.34	0.00	33.12
			0.03	**17:00 ~ 18:00**	13.18	5.75	0.34	3.72	1.35	0.34	0.34	1.35	0.34	0.34	0.34	0.34	0.34	0.00	3.38	1.69	0.34	0.00	33.46
			0.03	**18:00 ~ 19:00**	13.86	6.08	0.34	3.72	1.35	0.34	0.34	1.35	0.34	0.34	0.34	0.34	0.34	0.00	3.38	1.69	0.34	0.00	34.48
			0.03	**19:00 ~ 20:00**	12.51	5.41	0.34	3.38	1.35	0.34	0.34	1.01	0.34	0.34	0.34	0.34	0.34	0.00	3.04	1.35	0.34	0.00	31.10
			0.03	**20:00 ~ 21:00**	10.48	4.73	0.34	3.04	1.01	0.34	0.34	0.68	0.34	0.34	0.34	0.34	0.34	0.00	2.70	1.35	0.34	0.00	27.04
			0.03	**21:00 ~ 22:00**	10.82	4.73	0.34	3.04	1.01	0.34	0.34	0.68	0.34	0.34	0.34	0.34	0.34	0.00	2.70	1.35	0.34	0.00	27.38
			0.03	**22:00 ~ 23:00**	10.14	4.39	0.34	2.70	1.01	0.34	0.34	0.68	0.34	0.34	0.34	0.34	0.34	0.00	2.37	1.35	0.34	0.00	25.69
			0.03	**23:00 ~ 00:00**	8.11	3.72	0.34	2.37	1.01	0.34	0.34	0.68	0.34	0.34	0.34	0.34	0.34	0.00	2.03	1.01	0.34	0.00	21.97
				Whole Day Total (veh*km)	244.37	107.48	5.75	65.57	25.35	8.11	8.45	22.65	5.75	8.11	6.76	6.76	7.44	0.00	75.71	29.07	7.44	0.00	634.76
86	Chatham Road North	NB	0.11	**00:00 ~ 01:00**	28.48	13.67	0.00	5.70	2.28	1.14	1.14	1.14	0.00	1.14	1.14	1.14	1.14	0.00	6.83	3.42	1.14	0.00	69.48
			0.11	**01:00 ~ 02:00**	19.36	9.11	0.00	4.56	2.28	1.14	1.14	0.00	0.00	1.14	1.14	1.14	1.14	0.00	3.42	2.28	1.14	0.00	48.98
			0.11	**02:00 ~ 03:00**	13.67	6.83	0.00	3.42	1.14	1.14	1.14	0.00	0.00	1.14	1.14	0.00	1.14	0.00	2.28	2.28	1.14	0.00	36.45
			0.11	**03:00 ~ 04:00**	10.25	5.70	0.00	2.28	1.14	1.14	1.14	0.00	0.00	1.14	0.00	0.00	1.14	0.00	2.28	1.14	0.00	0.00	27.34
			0.11	**04:00 ~ 05:00**	10.25	4.56	0.00	2.28	1.14	1.14	1.14	0.00	0.00	1.14	0.00	0.00	1.14	0.00	2.28	1.14	0.00	0.00	26.20
			0.11	**05:00 ~ 06:00**	14.81	6.83	0.00	3.42	1.14	1.14	1.14	1.14	0.00	1.14	1.14	0.00	1.14	0.00	7.97	2.28	1.14	0.00	44.42
			0.11	**06:00 ~ 07:00**	28.48	13.67	0.00	5.70	2.28	1.14	1.14	4.56	0.00	1.14	1.14	1.14	1.14	0.00	19.36	3.42	1.14	0.00	85.43
			0.11	**07:00 ~ 08:00**	58.09	26.20	1.14	11.39	4.56	1.14	1.14	6.83	1.14	1.14	1.14	1.14	1.14	0.00	25.06	6.83	1.14	0.00	149.21
			0.11	**08:00 ~ 09:00**	71.76	33.03	1.14	13.67	5.70	1.14	2.28	7.97	1.14	1.14	1.14	1.14	1.14	0.00	20.50	7.97	1.14	0.00	171.99
			0.11	**09:00 ~ 10:00**	63.78	28.48	1.14	12.53	4.56	1.14	1.14	6.83	1.14	1.14	1.14	1.14	1.14	0.00	18.22	6.83	1.14	0.00	151.49
			0.11	**10:00 ~ 11:00**	61.51	28.48	1.14	12.53	4.56	1.14	1.14	5.70	1.14	1.14	1.14	1.14	1.14	0.00	18.22	6.83	1.14	0.00	148.07
			0.11	**11:00 ~ 12:00**	64.92	29.61	1.14	12.53	4.56	1.14	1.14	5.70	1.14	1.14	1.14	1.14	1.14	0.00	17.09	6.83	1.14	0.00	151.49
			0.11	**12:00 ~ 13:00**	71.76	34.17	1.14	12.53	4.56	1.14	1.14	6.83	1.14	1.14	1.14	1.14	1.14	0.00	21.64	7.97	1.14	0.00	169.71
			0.11	**13:00 ~ 14:00**	74.04	34.17	1.14	12.53	4.56	1.14	1.14	6.83	1.14	1.14	1.14	1.14	1.14	0.00	21.64	7.97	1.14	0.00	171.99
			0.11	**14:00 ~ 15:00**	75.17	35.31	1.14	12.53	4.56	1.14	1.14	6.83	1.14	1.14	1.14	1.14	1.14	0.00	21.64	7.97	1.14	0.00	174.27
			0.11	**15:00 ~ 16:00**	75.17	35.31	1.14	12.53	4.56	1.14	1.14	6.83	1.14	1.14	1.14	1.14	1.14	0.00	21.64	7.97	1.14	0.00	174.27
			0.11	**16:00 ~ 17:00**	78.59	36.45	1.14	13.67	5.70	1.14	1.14	6.83	1.14	1.14	1.14	1.14	1.14	0.00	21.64	9.11	1.14	0.00	182.24
			0.11	**17:00 ~ 18:00**	77.45	36.45	1.14	13.67	4.56	1.14	1.14	7.97	1.14	1.14	1.14	1.14	1.14	0.00	21.64	9.11	1.14	0.00	181.10
			0.11	**18:00 ~ 19:00**	82.01	38.73	1.14	13.67	5.70	1.14	2.28	9.11	1.14	1.14	1.14	1.14	1.14	0.00	22.78	9.11	1.14	0.00	192.49
			0.11	**19:00 ~ 20:00**	74.04	34.17	1.14	12.53	4.56	1.14	1.14	6.83	1.14	1.14	1.14	1.14	1.14	0.00	19.36	7.97	1.14	0.00	169.71
			0.11	**20:00 ~ 21:00**	61.51	28.48	1.14	10.25	4.56	1.14	1.14	4.56	1.14	1.14	1.14	1.14	1.14	0.00	17.09	6.83	1.14	0.00	143.51
			0.11	**21:00 ~ 22:00**	63.78	29.61	1.14	11.39	4.56	1.14	1.14	4.56	1.14	1.14	1.14	1.14	1.14	0.00	17.09	6.83	1.14	0.00	148.07
			0.11	**22:00 ~ 23:00**	59.23	27.34	1.14	10.25	4.56	1.14	1.14	4.56	1.14	1.14	1.14	1.14	1.14	0.00	15.95	6.83	1.14	0.00	138.96
			0.11	**23:00 ~ 00:00**	47.84	22.78	1.14	7.97	3.42	1.14	1.14	3.42	1.14	1.14	1.14	1.14	1.14	0.00	13.67	5.70	1.14	0.00	115.04
				Whole Day Total (veh*km)	######	599.11	19.36	233.50	91.12	27.34	29.61	115.04	19.36	27.34	25.06	22.78	27.34	0.00	379.29	144.65	25.06	0.00	3071.88
87	Chatham Road North	SB	0.32	**00:00 ~ 01:00**	63.62	28.63	0.00	15.91	6.36	3.18	3.18	3.18	0.00	3.18	3.18	3.18	3.18	0.00	19.09	9.54	3.18	0.00	168.59
			0.32	**01:00 ~ 02:00**	41.35	19.09	0.00	12.72	6.36	3.18	3.18	0.00	0.00	3.18	3.18	3.18	3.18	0.00	9.54	6.36	3.18	0.00	117.70
			0.32	**02:00 ~ 03:00**	31.81	12.72	0.00	9.54	3.18	3.18	3.18	0.00	0.00	3.18	0.00	0.00	3.18	0.00	6.36	3.18	3.18	0.00	82.71
			0.32	**03:00 ~ 04:00**	25.45	12.72	0.00	6.36	3.18	3.18	3.18	0.00	0.00	3.18	0.00	0.00	0.00	0.00	6.36	3.18	0.00	0.00	66.80
			0.32	**04:00 ~ 05:00**	22.27	9.54	0.00	6.36	3.18	3.18	3.18	0.00	0.00	3.18	0.00	0.00	0.00	0.00	6.36	3.18	0.00	0.00	60.44
			0.32	**05:00 ~ 06:00**	31.81	15.91	0.00	9.54	3.18	3.18	3.18	3.18	0.00	3.18	0.00	0.00	3.18	0.00	22.27	6.36	3.18	0.00	108.15
			0.32	**06:00 ~ 07:00**	63.62	28.63	0.00	15.91	6.36	3.18	3.18	12.72	0.00	3.18	3.18	3.18	3.18	0.00	50.90	9.54	3.18	0.00	209.95
			0.32	**07:00 ~ 08:00**	127.24	54.08	3.18	31.81	12.72	3.18	3.18	19.09	3.18	3.18	3.18	3.18	3.18	0.00	63.62	15.91	3.18	0.00	353.09
			0.32	**08:00 ~ 09:00**	159.05	69.98	3.18	38.17	15.91	3.18	6.36	19.09	3.18	3.18	3.18	3.18	3.18	0.00	50.90	19.09	3.18	0.00	403.99
			0.32	**09:00 ~ 10:00**	139.96	60.44	3.18	34.99	12.72	3.18	3.18	15.91	3.18	3.18	3.18	3.18	3.18	0.00	47.72	15.91	3.18	0.00	356.27
			0.32	**10:00 ~ 11:00**	133.60	60.44	3.18	34.99	12.72	3.18	3.18	15.91	3.18	3.18	3.18	3.18	3.18	0.00	44.53	15.91	3.18	0.00	346.73
			0.32	**11:00 ~ 12:00**	143.15	63.62	3.18	34.99	12.72	3.18	3.18	15.91	3.18	3.18	3.18	3.18	3.18	0.00	44.53	15.91	3.18	0.00	359.45
			0.32	**12:00 ~ 13:00**	117.70	50.90	3.18	31.81	12.72	3.18	3.18	9.54	3.18	3.18	3.18	3.18	3.18	0.00	28.63	12.72	3.18	0.00	292.65
			0.32	**13:00 ~ 14:00**	120.88	54.08	3.18	34.99	12.72	3.18	3.18	9.54	3.18	3.18	3.18	3.18	3.18	0.00	31.81	12.72	3.18	0.00	305.38
			0.32	**14:00 ~ 15:00**	124.06	54.08	3.18	34.99	12.72	3.18	3.18	9.54	3.18	3.18	3.18	3.18	3.18	0.00	31.81	15.91	3.18	0.00	311.74
			0.32	**15:00 ~ 16:00**	124.06	54.08	3.18	34.99	12.72	3.18	3.18	9.54	3.18	3.18	3.18	3.18	3.18	0.00	31.81	15.91	3.18	0.00	311.74
			0.32	**16:00 ~ 17:00**	127.24	57.26	3.18	34.99	12.72	3.18	3.18	9.54	3.18	3.18	3.18	3.18	3.18	0.00	31.81	15.91	3.18	0.00	318.10
			0.32	**17:00 ~ 18:00**	127.24	57.26	3.18	34.99	12.72	3.18	3.18	12.72	3.18	3.18	3.18	3.18	3.18	0.00	31.81	15.91	3.18	0.00	321.28
			0.32	**18:00 ~ 19:00**	136.78	60.44	3.18	38.17	15.91	3.18	6.36	12.72	3.18	3.18	3.18	3.18	3.18	0.00	31.81	15.91	3.18	0.00	343.55
			0.32	**19:00 ~ 20:00**	120.88	54.08	3.18	34.99	12.72	3.18	3.18	9.54	3.18	3.18	3.18	3.18	3.18	0.00	28.63	12.72	3.18	0.00	302.20
			0.32	**20:00 ~ 21:00**	101.79	44.53	3.18	28.63	12.72	3.18	3.18	6.36	3.18	3.18	3.18	3.18	3.18	0.00	25.45	12.72	3.18	0.00	260.84
			0.32	**21:00 ~ 22:00**	104.97	47.72	3.18	28.63	12.72	3.18	3.18	6.36	3.18	3.18	3.18	3.18	3.18	0.00	25.45	12.72	3.18	0.00	267.20
			0.32	**22:00 ~ 23:00**	98.61	44.53	3.18	28.63	9.54	3.18	3.18	6.36	3.18	3.18	3.18	3.18	3.18	0.00	22.27	12.72	3.18	0.00	251.30
			0.32	**23:00 ~ 00:00**	79.53	34.99	3.18	22.27	9.54	3.18	3.18	6.36	3.18	3.18	3.18	3.18	3.18	0.00	19.09	9.54	3.18	0.00	209.95
				Whole Day Total (veh*km)	######	######	54.08	639.38	248.12	76.34	82.71	213.13	54.08	76.34	63.62	63.62	69.98	0.00	712.54	289.47	69.98	0.00	6129.79
88	Ma Tau Wai Road	NB	0.06	**00:00 ~ 01:00**	15.31	6.80	0.00	2.84	1.13	0.57	0.57	0.57	0.00	0.57	0.57	0.57	0.57	0.00	3.40	1.70	0.57	0.00	35.72
			0.06	**01:00 ~ 02:00**	10.21	4.54	0.00	2.27	1.13	0.57	0.57	0.00	0.00	0.57	0.57	0.57	0.57	0.00	1.70	1.13	0.57	0.00	24.95
			0.06	**02:00 ~ 03:00**	7.37	3.40	0.00	1.70	0.57	0.57	0.57	0.00	0.00	0.57	0.57	0.00	0.57	0.00	1.13	1.13	0.57	0.00	18.71
			0.06	**03:00 ~ 04:00**	5.67	2.84	0.00	1.13	0.57	0.57	0.57	0.00	0.00	0.57	0.00	0.00	0.57	0.00	1.13	1.13	0.00	0.00	14.74
			0.06	**04:00 ~ 05:00**	5.67	2.84	0.00	1.13	0.57	0.57	0.57	0.00	0.00	0.57	0.00	0.00	0.57	0.00	1.13	0.57	0.00	0.00	14.18
			0.06	**05:00 ~ 06:00**	7.94	3.40	0.00	1.70	0.57	0.57	0.57	0.57	0.00	0.57	0.57	0.00	0.57	0.00	3.97	1.13	0.57	0.00	22.68
			0.06	**06:00 ~ 07:00**	15.88	6.80	0.00	2.84	1.13	0.57	0.57	2.27	0.00	0.57	0.57	0.57	0.57	0.00	9.64	1.70	0.57	0.00	44.23
			0.06	**07:00 ~ 08:00**	31.19	13.61	0.57	5.67	2.27	0.57	0.57	3.40	0.57	0.57	0.57	0.57	0.57	0.00	12.47	3.40	0.57	0.00	77.11
			0.06	**08:00 ~ 09:00**	39.12	17.01	0.57	7.37	2.84	0.57	1.13	3.97	0.57	0.57	0.57	0.57	0.57	0.00	10.21	4.54	0.57	0.00	90.72
			0.06	**09:00 ~ 10:00**	34.59	14.74	0.57	6.24	2.27	0.57	0.57	3.40	0.57	0.57	0.57	0.57	0.57	0.00	9.07	3.97	0.57	0.00	79.38
			0.06	**10:00 ~ 11:00**	33.45	14.74	0.57	6.24	2.27	0.57	0.57	2.84	0.57	0.57	0.57	0.57	0.57	0.00	9.07	3.97	0.57	0.00	77.68
			0.06	**11:00 ~ 12:00**	35.15	15.31	0.57	6.80	2.27	0.57	0.57	2.84	0.57	0.57	0.57	0.57	0.57	0.00	8.51	3.97	0.57	0.00	79.95
			0.06	**12:00 ~ 13:00**	41.39	18.71	0.57	7.37	2.84	0.57	1.13	3.40	0.57	0.57	0.57	0.57	0.57	0.00	10.77	4.54	0.57	0.00	94.69
			0.06	**13:00 ~ 14:00**	42.53	19.28	0.57	7.37	2.84	0.57	1.13	3.40	0.57	1.13	0.57	0.57	0.57	0.00	10.77	4.54	0.57	0.00	96.96
			0.06	**14:00 ~ 15:00**	43.09	19.85	0.57	7.37	2.84	0.57	1.13	3.40	0.57	1.13	0.57	0.57	0.57	0.00	10.77	4.54	0.57	0.00	98.09
			0.06	**15:00 ~ 16:00**	43.66	19.85	0.57	7.37	2.84	0.57	1.13	3.40	0.57	1.13	0.57	0.57	0.57	0.00	10.77	5.10	0.57	0.00	99.22
			0.06	**16:00 ~ 17:00**	44.79	20.41	0.57	7.94	2.84	0.57	1.13	3.40	0.57	1.13	0.57	0.57	0.57	0.00	10.77	5.10	0.57	0.00	101.49
			0.06	**17:00 ~ 18:00**	44.79	20.41	0.57	7.94	2.84	0.57	1.13	3.97	0.57	1.13	0.57	0.57	0.57	0.00	10.77	5.10	0.57	0.00	102.06
			0.06	**18:00 ~ 19:00**	47.63	21.55	0.57	8.51	3.40	0.57	1.13	4.54	0.57	1.13	0.57	0.57	0.57	0.00	11.34	5.10	0.57	0.00	108.30
			0.06	**19:00 ~ 20:00**	42.53	19.28	0.57	7.37	2.84	0.57	1.13	3.40	0.57	1.13	0.57	0.57	0.57	0.00	9.64	4.54	0.57	0.00	95.82
			0.06	**20:00 ~ 21:00**	35.72	16.44	0.57	6.24	2.27	0.57	0.57	2.27	0.57	0.57	0.57	0.57	0.57	0.00	8.51	3.97	0.57	0.00	80.51
			0.06	**21:00 ~ 22:00**	36.86	17.01	0.57	6.24	2.27	0.57	0.57	2.27	0.57	0.57	0.57	0.57	0.57	0.00	8.51	3.97	0.57	0.00	82.21
			0.06	**22:00 ~ 23:00**	34.02	15.31	0.57	6.24	2.27	0.57	0.57	2.27	0.57	0.57	0.57	0.57	0.57	0.00	7.94	3.97	0.57	0.00	77.11
			0.06	**23:00 ~ 00:00**	27.78	12.47	0.57	5.10	1.70	0.57	0.57	1.70	0.57	0.57	0.57	0.57	0.57	0.00	6.80	3.40	0.57	0.00	64.07
				Whole Day Total (veh*km)	726.33	326.59	9.64	130.98	49.33	13.61	18.71	57.27	9.64	17.58	12.47	11.34	13.61	0.00	188.81	82.22	12.47	0.00	1680.59

Road No.	Road Name	Bound	Road Length (km)	Hour	PC	TAXI	LGV3	LGV4	LGV6	HGV7	HGV8	PLB	PV4	PV5	NFB6	NFB7	NFB8	FBSD	FBDD	MC	HGV9	NFB9	Total
89	Ma Tau Wai Road	NB	0.04	**00:00 ~ 01:00**	10.75	4.73	0.00	2.15	0.86	0.43	0.43	0.43	0.00	0.43	0.43	0.43	0.43	0.00	2.58	1.29	0.43	0.00	25.80
			0.04	**01:00 ~ 02:00**	7.31	3.01	0.00	1.72	0.86	0.43	0.43	0.00	0.00	0.43	0.43	0.43	0.43	0.00	1.29	0.86	0.43	0.00	18.06
			0.04	**02:00 ~ 03:00**	5.16	2.15	0.00	1.29	0.43	0.43	0.43	0.00	0.00	0.43	0.43	0.00	0.43	0.00	0.86	0.86	0.43	0.00	13.33
			0.04	**03:00 ~ 04:00**	3.87	1.72	0.00	0.86	0.43	0.43	0.43	0.00	0.00	0.43	0.00	0.00	0.43	0.00	0.86	0.43	0.00	0.00	9.89
			0.04	**04:00 ~ 05:00**	3.87	1.72	0.00	0.86	0.43	0.43	0.43	0.00	0.00	0.43	0.00	0.00	0.43	0.00	0.86	0.43	0.00	0.00	9.89
			0.04	**05:00 ~ 06:00**	5.59	2.58	0.00	1.29	0.43	0.43	0.43	0.43	0.00	0.43	0.43	0.00	0.43	0.00	3.01	0.86	0.43	0.00	16.77
			0.04	**06:00 ~ 07:00**	10.75	4.73	0.00	2.15	0.86	0.43	0.43	1.72	0.00	0.43	0.43	0.43	0.43	0.00	7.31	1.29	0.43	0.00	31.82
			0.04	**07:00 ~ 08:00**	21.50	9.03	0.43	4.30	1.72	0.43	0.43	2.58	0.43	0.43	0.43	0.43	0.43	0.00	9.46	2.58	0.43	0.00	55.04
			0.04	**08:00 ~ 09:00**	27.09	11.61	0.43	5.16	2.15	0.43	0.43	3.01	0.43	0.43	0.43	0.43	0.43	0.00	7.74	3.01	0.43	0.00	63.64
			0.04	**09:00 ~ 10:00**	23.65	10.32	0.43	4.73	1.72	0.43	0.43	2.58	0.43	0.43	0.43	0.43	0.43	0.00	6.88	2.58	0.43	0.00	56.33
			0.04	**10:00 ~ 11:00**	22.79	9.89	0.43	4.73	1.72	0.43	0.43	2.15	0.43	0.43	0.43	0.43	0.43	0.00	6.88	2.58	0.43	0.00	54.61
			0.04	**11:00 ~ 12:00**	24.08	10.32	0.43	4.73	1.72	0.43	0.43	2.15	0.43	0.43	0.43	0.43	0.43	0.00	6.45	2.58	0.43	0.00	55.90
			0.04	**12:00 ~ 13:00**	29.24	13.33	0.43	4.73	1.72	0.43	0.43	2.58	0.43	0.43	0.43	0.43	0.43	0.00	8.17	3.44	0.43	0.00	67.08
			0.04	**13:00 ~ 14:00**	30.10	13.33	0.43	5.16	1.72	0.43	0.43	2.58	0.43	0.43	0.43	0.43	0.43	0.00	8.17	3.44	0.43	0.00	68.37
			0.04	**14:00 ~ 15:00**	30.53	13.76	0.43	5.16	2.15	0.43	0.43	2.58	0.43	0.43	0.43	0.43	0.43	0.00	8.17	3.44	0.43	0.00	69.66
			0.04	**15:00 ~ 16:00**	30.53	13.76	0.43	5.16	2.15	0.43	0.43	2.58	0.43	0.43	0.43	0.43	0.43	0.00	8.17	3.44	0.43	0.00	69.66
			0.04	**16:00 ~ 17:00**	31.82	14.19	0.43	5.16	2.15	0.43	0.43	2.58	0.43	0.43	0.43	0.43	0.43	0.00	8.17	3.44	0.43	0.00	71.38
			0.04	**17:00 ~ 18:00**	31.39	14.19	0.43	5.16	2.15	0.43	0.43	3.01	0.43	0.43	0.43	0.43	0.43	0.00	8.17	3.44	0.43	0.00	71.38
			0.04	**18:00 ~ 19:00**	33.54	15.05	0.43	5.59	2.15	0.43	0.86	3.44	0.43	0.86	0.43	0.43	0.43	0.00	8.60	3.87	0.43	0.00	76.97
			0.04	**19:00 ~ 20:00**	30.10	13.33	0.43	5.16	1.72	0.43	0.43	2.58	0.43	0.43	0.43	0.43	0.43	0.00	7.31	3.44	0.43	0.00	67.51
			0.04	**20:00 ~ 21:00**	24.94	11.18	0.43	4.30	1.72	0.43	0.43	1.72	0.43	0.43	0.43	0.43	0.43	0.00	6.45	3.01	0.43	0.00	57.19
			0.04	**21:00 ~ 22:00**	25.80	11.61	0.43	4.30	1.72	0.43	0.43	1.72	0.43	0.43	0.43	0.43	0.43	0.00	6.45	3.01	0.43	0.00	58.48
			0.04	**22:00 ~ 23:00**	24.08	10.75	0.43	3.87	1.72	0.43	0.43	1.72	0.43	0.43	0.43	0.43	0.43	0.00	6.02	2.58	0.43	0.00	54.61
			0.04	**23:00 ~ 00:00**	19.78	9.03	0.43	3.44	1.29	0.43	0.43	1.29	0.43	0.43	0.43	0.43	0.43	0.00	5.16	2.15	0.43	0.00	46.01
				Whole Day Total (veh*km)	508.26	225.32	7.31	91.16	35.69	10.32	10.75	43.43	7.31	10.75	9.46	8.60	10.32	0.00	143.19	58.05	9.46	0.00	1189.38
90	Chi Kiang Street	EB	0.02	**00:00 ~ 01:00**	1.90	0.95	0.00	0.71	0.24	0.24	0.24	0.00	0.00	0.24	0.00	0.00	0.00	0.00	0.00	0.24	0.24	0.00	5.00
			0.02	**01:00 ~ 02:00**	1.19	0.71	0.00	0.48	0.24	0.24	0.24	0.00	0.00	0.24	0.00	0.00	0.00	0.00	0.00	0.24	0.24	0.00	3.81
			0.02	**02:00 ~ 03:00**	0.95	0.48	0.00	0.48	0.24	0.24	0.24	0.00	0.00	0.24	0.00	0.00	0.00	0.00	0.00	0.24	0.00	0.00	3.09
			0.02	**03:00 ~ 04:00**	0.71	0.48	0.00	0.24	0.24	0.00	0.24	0.00	0.00	0.00	0.00	0.00	0.00	0.00	0.00	0.24	0.00	0.00	2.14
			0.02	**04:00 ~ 05:00**	0.71	0.48	0.00	0.24	0.24	0.00	0.24	0.00	0.00	0.00	0.00	0.00	0.00	0.00	0.00	0.24	0.00	0.00	2.14
			0.02	**05:00 ~ 06:00**	0.95	0.48	0.00	0.48	0.24	0.24	0.24	0.00	0.00	0.24	0.00	0.00	0.00	0.00	0.00	0.24	0.00	0.00	3.09
			0.02	**06:00 ~ 07:00**	1.90	0.95	0.00	0.71	0.24	0.24	0.24	0.00	0.00	0.24	0.00	0.00	0.00	0.00	0.00	0.24	0.24	0.00	5.00
			0.02	**07:00 ~ 08:00**	3.57	1.90	0.24	1.19	0.48	0.24	0.24	0.00	0.00	0.24	0.24	0.24	0.24	0.00	0.00	0.48	0.24	0.00	9.52
			0.02	**08:00 ~ 09:00**	4.52	2.38	0.24	1.67	0.71	0.24	0.24	0.00	0.00	0.24	0.24	0.24	0.24	0.00	0.00	0.48	0.24	0.00	11.66
			0.02	**09:00 ~ 10:00**	4.05	2.14	0.24	1.43	0.48	0.24	0.24	0.00	0.00	0.24	0.24	0.24	0.24	0.00	0.00	0.48	0.24	0.00	10.47
			0.02	**10:00 ~ 11:00**	3.81	1.90	0.24	1.43	0.48	0.24	0.24	0.00	0.00	0.24	0.24	0.24	0.24	0.00	0.00	0.48	0.24	0.00	10.00
			0.02	**11:00 ~ 12:00**	4.05	2.14	0.24	1.43	0.48	0.24	0.24	0.00	0.00	0.24	0.24	0.24	0.24	0.00	0.00	0.48	0.24	0.00	10.47
			0.02	**12:00 ~ 13:00**	5.24	2.62	0.24	1.43	0.71	0.24	0.24	0.00	0.24	0.24	0.24	0.24	0.24	0.00	0.00	0.71	0.24	0.00	12.85
			0.02	**13:00 ~ 14:00**	5.24	2.86	0.24	1.43	0.71	0.24	0.24	0.00	0.24	0.24	0.24	0.24	0.24	0.00	0.00	0.71	0.24	0.00	13.09
			0.02	**14:00 ~ 15:00**	5.47	2.86	0.24	1.67	0.71	0.24	0.24	0.00	0.24	0.24	0.24	0.24	0.24	0.00	0.00	0.71	0.24	0.00	13.57
			0.02	**15:00 ~ 16:00**	5.47	2.86	0.24	1.67	0.71	0.24	0.24	0.00	0.24	0.24	0.24	0.24	0.24	0.00	0.00	0.71	0.24	0.00	13.57
			0.02	**16:00 ~ 17:00**	5.71	2.86	0.24	1.67	0.71	0.24	0.24	0.00	0.24	0.24	0.24	0.24	0.24	0.00	0.00	0.71	0.24	0.00	13.80
			0.02	**17:00 ~ 18:00**	5.47	2.86	0.24	1.67	0.71	0.24	0.24	0.00	0.24	0.24	0.24	0.24	0.24	0.00	0.00	0.71	0.24	0.00	13.57
			0.02	**18:00 ~ 19:00**	5.95	3.09	0.24	1.67	0.71	0.24	0.24	0.00	0.24	0.24	0.24	0.24	0.24	0.00	0.00	0.71	0.24	0.00	14.28
			0.02	**19:00 ~ 20:00**	5.24	2.86	0.24	1.43	0.71	0.24	0.24	0.00	0.24	0.24	0.24	0.24	0.24	0.00	0.00	0.71	0.24	0.00	13.09
			0.02	**20:00 ~ 21:00**	4.52	2.38	0.24	1.19	0.48	0.24	0.24	0.00	0.24	0.24	0.24	0.24	0.24	0.00	0.00	0.48	0.24	0.00	11.19
			0.02	**21:00 ~ 22:00**	4.52	2.38	0.24	1.43	0.48	0.24	0.24	0.00	0.24	0.24	0.24	0.24	0.24	0.00	0.00	0.48	0.24	0.00	11.42
			0.02	**22:00 ~ 23:00**	4.28	2.14	0.24	1.19	0.48	0.24	0.24	0.00	0.24	0.24	0.24	0.24	0.24	0.00	0.00	0.48	0.24	0.00	10.71
			0.02	**23:00 ~ 00:00**	3.57	1.90	0.24	0.95	0.48	0.24	0.24	0.00	0.24	0.24	0.24	0.24	0.24	0.00	0.00	0.48	0.24	0.00	9.52
				Whole Day Total (veh*km)	89.01	46.65	4.05	27.85	11.90	5.24	5.71	0.00	2.86	5.24	4.05	4.05	4.05	0.00	0.00	11.66	4.76	0.00	227.05
91	Ma Tau Wai Road	NB	0.27	**00:00 ~ 01:00**	39.98	18.66	0.00	5.33	2.67	2.67	2.67	2.67	0.00	2.67	2.67	0.00	2.67	0.00	15.99	5.33	0.00	0.00	103.94
			0.27	**01:00 ~ 02:00**	26.65	13.33	0.00	5.33	2.67	2.67	2.67	0.00	0.00	2.67	2.67	0.00	2.67	0.00	8.00	2.67	0.00	0.00	71.96
			0.27	**02:00 ~ 03:00**	18.66	10.66	0.00	2.67	2.67	0.00	2.67	0.00	0.00	2.67	0.00	0.00	2.67	0.00	5.33	2.67	0.00	0.00	50.64
			0.27	**03:00 ~ 04:00**	15.99	8.00	0.00	2.67	2.67	0.00	2.67	0.00	0.00	2.67	0.00	0.00	0.00	0.00	5.33	2.67	0.00	0.00	42.64
			0.27	**04:00 ~ 05:00**	15.99	8.00	0.00	2.67	2.67	0.00	2.67	0.00	0.00	2.67	0.00	0.00	0.00	0.00	5.33	2.67	0.00	0.00	42.64
			0.27	**05:00 ~ 06:00**	21.32	10.66	0.00	2.67	2.67	0.00	2.67	2.67	0.00	2.67	0.00	0.00	2.67	0.00	18.66	2.67	0.00	0.00	69.29
			0.27	**06:00 ~ 07:00**	39.98	18.66	0.00	5.33	2.67	2.67	2.67	10.66	0.00	2.67	2.67	0.00	2.67	0.00	45.31	5.33	0.00	0.00	141.25
			0.27	**07:00 ~ 08:00**	77.29	37.31	0.00	10.66	5.33	2.67	2.67	15.99	2.67	2.67	2.67	2.67	2.67	0.00	58.63	10.66	2.67	0.00	237.19
			0.27	**08:00 ~ 09:00**	98.61	45.31	0.00	13.33	5.33	2.67	2.67	18.66	2.67	2.67	2.67	2.67	2.67	0.00	47.97	10.66	2.67	0.00	261.17
			0.27	**09:00 ~ 10:00**	85.28	39.98	0.00	10.66	5.33	2.67	2.67	15.99	2.67	2.67	2.67	2.67	2.67	0.00	42.64	10.66	2.67	0.00	231.86
			0.27	**10:00 ~ 11:00**	82.62	39.98	0.00	10.66	5.33	2.67	2.67	13.33	2.67	2.67	2.67	2.67	2.67	0.00	42.64	10.66	2.67	0.00	226.53
			0.27	**11:00 ~ 12:00**	87.95	39.98	0.00	10.66	5.33	2.67	2.67	13.33	2.67	2.67	2.67	2.67	2.67	0.00	39.98	10.66	2.67	0.00	229.19
			0.27	**12:00 ~ 13:00**	103.94	50.64	0.00	13.33	5.33	2.67	2.67	15.99	2.67	2.67	2.67	2.67	2.67	0.00	50.64	13.33	2.67	0.00	274.50
			0.27	**13:00 ~ 14:00**	106.60	50.64	0.00	13.33	5.33	2.67	2.67	15.99	2.67	2.67	2.67	2.67	2.67	0.00	50.64	13.33	2.67	0.00	277.16
			0.27	**14:00 ~ 15:00**	106.60	50.64	0.00	13.33	5.33	2.67	2.67	15.99	2.67	2.67	2.67	2.67	2.67	0.00	50.64	13.33	2.67	0.00	277.16
			0.27	**15:00 ~ 16:00**	109.27	50.64	0.00	13.33	5.33	2.67	2.67	15.99	2.67	2.67	2.67	2.67	2.67	0.00	50.64	13.33	2.67	0.00	279.83
			0.27	**16:00 ~ 17:00**	111.93	53.30	0.00	13.33	5.33	2.67	2.67	15.99	2.67	2.67	2.67	2.67	2.67	0.00	50.64	13.33	2.67	0.00	285.16
			0.27	**17:00 ~ 18:00**	111.93	53.30	0.00	13.33	5.33	2.67	2.67	18.66	2.67	2.67	2.67	2.67	2.67	0.00	50.64	13.33	2.67	0.00	287.82
			0.27	**18:00 ~ 19:00**	119.93	55.97	0.00	13.33	5.33	2.67	2.67	21.32	2.67	2.67	2.67	2.67	2.67	0.00	53.30	13.33	2.67	0.00	303.81
			0.27	**19:00 ~ 20:00**	106.60	50.64	0.00	13.33	5.33	2.67	2.67	15.99	2.67	2.67	2.67	2.67	2.67	0.00	45.31	13.33	2.67	0.00	271.83
			0.27	**20:00 ~ 21:00**	87.95	42.64	0.00	10.66	5.33	2.67	2.67	10.66	2.67	2.67	2.67	2.67	2.67	0.00	39.98	10.66	2.67	0.00	229.19
			0.27	**21:00 ~ 22:00**	93.28	45.31	0.00	10.66	5.33	2.67	2.67	10.66	2.67	2.67	2.67	2.67	2.67	0.00	39.98	10.66	2.67	0.00	237.19
			0.27	**22:00 ~ 23:00**	85.28	39.98	0.00	10.66	5.33	2.67	2.67	10.66	2.67	2.67	2.67	2.67	2.67	0.00	37.31	10.66	2.67	0.00	221.20
			0.27	**23:00 ~ 00:00**	69.29	34.65	0.00	8.00	2.67	2.67	2.67	8.00	2.67	2.67	2.67	2.67	2.67	0.00	31.98	8.00	2.67	0.00	183.89
				Whole Day Total (veh*km)	######	868.79	0.00	229.19	106.60	53.30	63.96	269.17	45.31	63.96	53.30	45.31	58.63	0.00	887.45	223.86	45.31	0.00	4836.98
92	Ma Tau Wai Road	SB	0.24	**00:00 ~ 01:00**	61.18	28.24	2.35	16.47	7.06	2.35	2.35	2.35	0.00	2.35	2.35	2.35	2.35	0.00	14.12	7.06	2.35	0.00	155.30
			0.24	**01:00 ~ 02:00**	40.00	18.82	2.35	9.41	4.71	2.35	2.35	0.00	0.00	2.35	2.35	2.35	2.35	0.00	7.06	4.71	2.35	0.00	103.53
			0.24	**02:00 ~ 03:00**	28.24	14.12	0.00	7.06	2.35	2.35	2.35	0.00	0.00	2.35	2.35	0.00	2.35	0.00	4.71	4.71	2.35	0.00	75.30
			0.24	**03:00 ~ 04:00**	23.53	11.77	0.00	7.06	2.35	2.35	2.35	0.00	0.00	2.35	0.00	0.00	2.35	0.00	7.06	2.35	2.35	0.00	65.88
			0.24	**04:00 ~ 05:00**	23.53	11.77	0.00	7.06	2.35	2.35	2.35	0.00	0.00	2.35	0.00	0.00	2.35	0.00	7.06	2.35	2.35	0.00	65.88
			0.24	**05:00 ~ 06:00**	30.59	14.12	0.00	9.41	4.71	2.35	2.35	2.35	0.00	2.35	2.35	0.00	2.35	0.00	18.82	4.71	2.35	0.00	98.83
			0.24	**06:00 ~ 07:00**	61.18	28.24	2.35	16.47	7.06	2.35	2.35	9.41	0.00	2.35	2.35	2.35	2.35	0.00	42.35	7.06	2.35	0.00	190.59
			0.24	**07:00 ~ 08:00**	122.36	54.12	2.35	30.59	11.77	2.35	4.71	16.47	2.35	2.35	2.35	2.35	2.35	0.00	54.12	14.12	2.35	0.00	327.07
			0.24	**08:00 ~ 09:00**	150.59	68.24	2.35	37.65	14.12	2.35	4.71	16.47	2.35	2.35	2.35	2.35	2.35	0.00	47.06	16.47	2.35	0.00	374.13
			0.24	**09:00 ~ 10:00**	134.12	61.18	2.35	32.94	11.77	2.35	4.71	14.12	2.35	2.35	2.35	2.35	2.35	0.00	42.35	16.47	2.35	0.00	336.48
			0.24	**10:00 ~ 11:00**	129.42	58.83	2.35	32.94	11.77	2.35	4.71	11.77	2.35	2.35	2.35	2.35	2.35	0.00	40.00	14.12	2.35	0.00	322.36
			0.24	**11:00 ~ 12:00**	136.47	61.18	2.35	32.94	11.77	2.35	4.71	11.77	2.35	2.35	2.35	2.35	2.35	0.00	40.00	16.47	2.35	0.00	334.13
			0.24	**12:00 ~ 13:00**	112.94	51.77	2.35	28.24	9.41	2.35	2.35	9.41	2.35	2.35	2.35	2.35	2.35	0.00	28.24	14.12	2.35	0.00	275.30
			0.24	**13:00 ~ 14:00**	115.30	51.77	2.35	28.24	11.77	2.35	4.71	9.41	2.35	2.35	2.35	2.35	2.35	0.00	30.59	14.12	2.35	0.00	284.71
			0.24	**14:00 ~ 15:00**	117.65	54.12	2.35	28.24	11.77	2.35	4.71	9.41	2.35	2.35	2.35	2.35	2.35	0.00	30.59	14.12	2.35	0.00	289.42
			0.24	**15:00 ~ 16:00**	117.65	54.12	2.35	28.24	11.77	2.35	4.71	9.41	2.35	2.35	2.35	2.35	2.35	0.00	30.59	14.12	2.35	0.00	289.42
			0.24	**16:00 ~ 17:00**	122.36	56.47	2.35	28.24	11.77	2.35	4.71	9.41	2.35	2.35	2.35	2.35	2.35	0.00	30.59	14.12	2.35	0.00	296.48
			0.24	**17:00 ~ 18:00**	122.36	56.47	2.35	28.24	11.77	2.35	4.71	11.77	2.35	2.35	2.35	2.35	2.35	0.00	30.59	14.12	2.35	0.00	298.83
			0.24	**18:00 ~ 19:00**	129.42	58.83	2.35	30.59	11.77	2.35	4.71	11.77	2.35	2.35	2.35	2.35	2.35	0.00	30.59	14.12	2.35	0.00	310.60
			0.24	**19:00 ~ 20:00**	115.30	51.77	2.35	28.24	11.77	2.35	4.71	9.41	2.35	2.35	2.35	2.35	2.35	0.00	25.88	14.12	2.35	0.00	280.01
			0.24	**20:00 ~ 21:00**	96.47	44.71	2.35	23.53	9.41	2.35	2.35	7.06	2.35	2.35	2.35	2.35	2.35	0.00	23.53	11.77	2.35	0.00	237.65
			0.24	**21:00 ~ 22:00**	101.18	44.71	2.35	23.53	9.41	2.35	2.35	7.06	2.35	2.35	2.35	2.35	2.35	0.00	23.53	11.77	2.35	0.00	242.36
			0.24	**22:00 ~ 23:00**	91.77	42.35	2.35	23.53	9.41	2.35	2.35	7.06	2.35	2.35	2.35	2.35	2.35	0.00	21.18	11.77	2.35	0.00	228.24
			0.24	**23:00 ~ 00:00**	75.30	35.30	2.35	18.82	7.06	2.35	2.35	4.71	2.35	2.35	2.35	2.35	2.35	0.00	18.82	9.41	2.35	0.00	190.59
				Whole Day Total (veh*km)	######	######	47.06	557.66	218.83	56.47	84.71	190.59	40.00	56.47	51.77	47.06	56.47	0.00	649.43	268.24	56.47	0.00	5673.08

Road No.	Road Name	Bound	Road Length (km)	Hour	PC	TAXI	LGV3	LGV4	LGV6	HGV7	HGV8	PLB	PV4	PV5	NFB6	NFB7	NFB8	FBSD	FBDD	MC	HGV9	NFB9	Total
93	Ma Tau Wai Road	NB	0.22	**00:00 ~ 01:00**	23.89	10.86	0.00	4.34	2.17	0.00	2.17	2.17	0.00	2.17	0.00	0.00	2.17	0.00	13.03	4.34	0.00	0.00	67.33
			0.22	**01:00 ~ 02:00**	15.20	6.52	0.00	2.17	2.17	0.00	2.17	0.00	0.00	2.17	0.00	0.00	2.17	0.00	6.52	2.17	0.00	0.00	41.27
			0.22	**02:00 ~ 03:00**	10.86	6.52	0.00	2.17	2.17	0.00	0.00	0.00	0.00	2.17	0.00	0.00	0.00	0.00	4.34	2.17	0.00	0.00	30.41
			0.22	**03:00 ~ 04:00**	8.69	4.34	0.00	2.17	2.17	0.00	0.00	0.00	0.00	2.17	0.00	0.00	0.00	0.00	4.34	2.17	0.00	0.00	26.06
			0.22	**04:00 ~ 05:00**	8.69	4.34	0.00	2.17	2.17	0.00	0.00	0.00	0.00	2.17	0.00	0.00	0.00	0.00	4.34	2.17	0.00	0.00	26.06
			0.22	**05:00 ~ 06:00**	13.03	6.52	0.00	2.17	2.17	0.00	0.00	2.17	0.00	2.17	0.00	0.00	0.00	0.00	15.20	2.17	0.00	0.00	45.61
			0.22	**06:00 ~ 07:00**	23.89	10.86	0.00	4.34	2.17	0.00	2.17	8.69	0.00	2.17	0.00	0.00	2.17	0.00	36.92	4.34	0.00	0.00	97.74
			0.22	**07:00 ~ 08:00**	47.78	21.72	0.00	6.52	2.17	2.17	2.17	13.03	0.00	2.17	2.17	2.17	2.17	0.00	47.78	6.52	2.17	0.00	160.73
			0.22	**08:00 ~ 09:00**	58.64	26.06	0.00	6.52	2.17	2.17	2.17	15.20	0.00	2.17	2.17	2.17	2.17	0.00	39.10	6.52	2.17	0.00	169.42
			0.22	**09:00 ~ 10:00**	52.13	23.89	0.00	6.52	2.17	2.17	2.17	13.03	0.00	2.17	2.17	2.17	2.17	0.00	34.75	6.52	2.17	0.00	154.21
			0.22	**10:00 ~ 11:00**	49.96	21.72	0.00	6.52	2.17	2.17	2.17	10.86	0.00	2.17	2.17	2.17	2.17	0.00	34.75	6.52	2.17	0.00	147.70
			0.22	**11:00 ~ 12:00**	52.13	23.89	0.00	6.52	2.17	2.17	2.17	10.86	0.00	2.17	2.17	2.17	2.17	0.00	32.58	6.52	2.17	0.00	149.87
			0.22	**12:00 ~ 13:00**	69.50	32.58	0.00	6.52	2.17	2.17	2.17	13.03	2.17	2.17	2.17	2.17	2.17	0.00	41.27	8.69	2.17	0.00	191.14
			0.22	**13:00 ~ 14:00**	69.50	32.58	0.00	6.52	4.34	2.17	2.17	13.03	2.17	2.17	2.17	2.17	2.17	0.00	41.27	8.69	2.17	0.00	193.31
			0.22	**14:00 ~ 15:00**	71.68	32.58	0.00	6.52	4.34	2.17	2.17	13.03	2.17	2.17	2.17	2.17	2.17	0.00	41.27	8.69	2.17	0.00	195.48
			0.22	**15:00 ~ 16:00**	71.68	34.75	0.00	6.52	4.34	2.17	2.17	13.03	2.17	2.17	2.17	2.17	2.17	0.00	41.27	8.69	2.17	0.00	197.65
			0.22	**16:00 ~ 17:00**	73.85	34.75	0.00	8.69	4.34	2.17	2.17	13.03	2.17	2.17	2.17	2.17	2.17	0.00	41.27	8.69	2.17	0.00	202.00
			0.22	**17:00 ~ 18:00**	73.85	34.75	0.00	8.69	4.34	2.17	2.17	15.20	2.17	2.17	2.17	2.17	2.17	0.00	41.27	8.69	2.17	0.00	204.17
			0.22	**18:00 ~ 19:00**	78.19	36.92	0.00	8.69	4.34	2.17	2.17	17.38	2.17	2.17	2.17	2.17	2.17	0.00	43.44	8.69	2.17	0.00	215.03
			0.22	**19:00 ~ 20:00**	69.50	32.58	0.00	6.52	4.34	2.17	2.17	13.03	2.17	2.17	2.17	2.17	2.17	0.00	36.92	8.69	2.17	0.00	188.96
			0.22	**20:00 ~ 21:00**	58.64	28.24	0.00	6.52	2.17	2.17	2.17	8.69	2.17	2.17	2.17	2.17	2.17	0.00	32.58	6.52	2.17	0.00	160.73
			0.22	**21:00 ~ 22:00**	60.82	28.24	0.00	6.52	2.17	2.17	2.17	8.69	2.17	2.17	2.17	2.17	2.17	0.00	32.58	6.52	2.17	0.00	162.90
			0.22	**22:00 ~ 23:00**	56.47	26.06	0.00	6.52	2.17	2.17	2.17	8.69	2.17	2.17	2.17	2.17	2.17	0.00	30.41	6.52	2.17	0.00	154.21
			0.22	**23:00 ~ 00:00**	45.61	21.72	0.00	4.34	2.17	2.17	2.17	6.52	2.17	2.17	2.17	2.17	2.17	0.00	26.06	6.52	2.17	0.00	130.32
				Whole Day Total (veh*km)	######	543.00	0.00	134.66	67.33	36.92	43.44	219.37	26.06	52.13	36.92	36.92	43.44	0.00	723.28	147.70	36.92	0.00	3312.30
94	Ma Tau Wai Road	SB	0.11	**00:00 ~ 01:00**	18.29	9.68	0.00	5.38	2.15	1.08	1.08	1.08	0.00	1.08	1.08	1.08	1.08	0.00	6.46	2.15	1.08	0.00	52.72
			0.11	**01:00 ~ 02:00**	11.84	6.46	0.00	3.23	1.08	1.08	1.08	0.00	0.00	1.08	1.08	1.08	1.08	0.00	3.23	2.15	1.08	0.00	35.51
			0.11	**02:00 ~ 03:00**	8.61	4.30	0.00	2.15	1.08	1.08	1.08	0.00	0.00	1.08	0.00	0.00	1.08	0.00	2.15	1.08	1.08	0.00	24.75
			0.11	**03:00 ~ 04:00**	6.46	3.23	0.00	2.15	1.08	1.08	1.08	0.00	0.00	1.08	0.00	0.00	0.00	0.00	2.15	1.08	0.00	0.00	19.37
			0.11	**04:00 ~ 05:00**	6.46	3.23	0.00	2.15	1.08	1.08	1.08	0.00	0.00	1.08	0.00	0.00	0.00	0.00	2.15	1.08	0.00	0.00	19.37
			0.11	**05:00 ~ 06:00**	9.68	5.38	0.00	3.23	1.08	1.08	1.08	1.08	0.00	1.08	0.00	0.00	1.08	0.00	7.53	1.08	1.08	0.00	34.43
			0.11	**06:00 ~ 07:00**	18.29	9.68	0.00	5.38	2.15	1.08	1.08	4.30	0.00	1.08	1.08	1.08	1.08	0.00	19.37	2.15	1.08	0.00	68.86
			0.11	**07:00 ~ 08:00**	36.58	18.29	1.08	9.68	4.30	1.08	1.08	6.46	1.08	1.08	1.08	1.08	1.08	0.00	23.67	4.30	1.08	0.00	112.98
			0.11	**08:00 ~ 09:00**	45.19	22.60	1.08	11.84	4.30	1.08	2.15	7.53	1.08	1.08	1.08	1.08	1.08	0.00	20.44	5.38	1.08	0.00	128.04
			0.11	**09:00 ~ 10:00**	39.81	20.44	1.08	10.76	4.30	1.08	1.08	6.46	1.08	1.08	1.08	1.08	1.08	0.00	18.29	4.30	1.08	0.00	114.06
			0.11	**10:00 ~ 11:00**	38.74	19.37	1.08	10.76	4.30	1.08	1.08	5.38	1.08	1.08	1.08	1.08	1.08	0.00	17.22	4.30	1.08	0.00	109.75
			0.11	**11:00 ~ 12:00**	40.89	20.44	1.08	10.76	4.30	1.08	1.08	5.38	1.08	1.08	1.08	1.08	1.08	0.00	17.22	4.30	1.08	0.00	112.98
			0.11	**12:00 ~ 13:00**	33.36	17.22	1.08	6.46	3.23	1.08	1.08	4.30	1.08	1.08	1.08	1.08	1.08	0.00	12.91	4.30	1.08	0.00	91.46
			0.11	**13:00 ~ 14:00**	33.36	17.22	1.08	7.53	3.23	1.08	1.08	4.30	1.08	1.08	1.08	1.08	1.08	0.00	12.91	4.30	1.08	0.00	92.54
			0.11	**14:00 ~ 15:00**	34.43	17.22	1.08	7.53	3.23	1.08	1.08	4.30	1.08	1.08	1.08	1.08	1.08	0.00	12.91	4.30	1.08	0.00	93.61
			0.11	**15:00 ~ 16:00**	34.43	17.22	1.08	7.53	3.23	1.08	1.08	4.30	1.08	1.08	1.08	1.08	1.08	0.00	12.91	4.30	1.08	0.00	93.61
			0.11	**16:00 ~ 17:00**	35.51	18.29	1.08	7.53	3.23	1.08	1.08	4.30	1.08	1.08	1.08	1.08	1.08	0.00	12.91	4.30	1.08	0.00	95.76
			0.11	**17:00 ~ 18:00**	35.51	18.29	1.08	7.53	3.23	1.08	1.08	5.38	1.08	1.08	1.08	1.08	1.08	0.00	13.99	4.30	1.08	0.00	97.92
			0.11	**18:00 ~ 19:00**	37.66	19.37	1.08	7.53	3.23	1.08	1.08	5.38	1.08	1.08	1.08	1.08	1.08	0.00	13.99	4.30	1.08	0.00	101.14
			0.11	**19:00 ~ 20:00**	33.36	17.22	1.08	7.53	3.23	1.08	1.08	4.30	1.08	1.08	1.08	1.08	1.08	0.00	11.84	4.30	1.08	0.00	91.46
			0.11	**20:00 ~ 21:00**	27.98	13.99	1.08	6.46	2.15	1.08	1.08	3.23	1.08	1.08	1.08	1.08	1.08	0.00	10.76	3.23	1.08	0.00	77.47
			0.11	**21:00 ~ 22:00**	29.05	15.06	1.08	6.46	2.15	1.08	1.08	3.23	1.08	1.08	1.08	1.08	1.08	0.00	10.76	3.23	1.08	0.00	79.62
			0.11	**22:00 ~ 23:00**	26.90	13.99	1.08	5.38	2.15	1.08	1.08	3.23	1.08	1.08	1.08	1.08	1.08	0.00	9.68	3.23	1.08	0.00	74.24
			0.11	**23:00 ~ 00:00**	22.60	11.84	1.08	4.30	2.15	1.08	1.08	2.15	1.08	1.08	1.08	1.08	1.08	0.00	8.61	3.23	1.08	0.00	64.56
				Whole Day Total (veh*km)	664.97	340.02	18.29	159.25	65.64	25.82	26.90	86.08	18.29	25.82	21.52	21.52	23.67	0.00	284.06	80.70	23.67	0.00	1886.23
95	Ma Tau Wai Road	NB	0.10	**00:00 ~ 01:00**	29.73	14.39	0.96	6.71	2.88	0.96	0.96	0.96	0.00	0.96	0.96	0.96	0.96	0.00	5.75	3.84	0.96	0.00	71.93
			0.10	**01:00 ~ 02:00**	19.18	9.59	0.96	4.80	1.92	0.96	0.96	0.00	0.00	0.96	0.96	0.96	0.96	0.00	2.88	2.88	0.96	0.00	48.91
			0.10	**02:00 ~ 03:00**	14.39	6.71	0.00	2.88	0.96	0.96	0.96	0.00	0.00	0.96	0.96	0.96	0.96	0.00	1.92	1.92	0.96	0.00	35.48
			0.10	**03:00 ~ 04:00**	11.51	5.75	0.00	2.88	0.96	0.96	0.96	0.00	0.00	0.96	0.96	0.00	0.96	0.00	2.88	1.92	0.96	0.00	31.65
			0.10	**04:00 ~ 05:00**	10.55	5.75	0.00	2.88	0.96	0.96	0.96	0.00	0.00	0.96	0.96	0.00	0.96	0.00	2.88	1.92	0.96	0.00	30.69
			0.10	**05:00 ~ 06:00**	15.34	7.67	0.00	3.84	1.92	0.96	0.96	0.96	0.00	0.96	0.96	0.96	0.96	0.00	7.67	1.92	0.96	0.00	46.03
			0.10	**06:00 ~ 07:00**	29.73	14.39	0.96	6.71	2.88	0.96	0.96	3.84	0.00	0.96	0.96	0.96	0.96	0.00	17.26	3.84	0.96	0.00	86.31
			0.10	**07:00 ~ 08:00**	59.46	28.77	0.96	12.47	4.80	0.96	1.92	6.71	0.96	0.96	0.96	0.96	0.96	0.00	22.06	6.71	0.96	0.00	150.56
			0.10	**08:00 ~ 09:00**	73.84	35.48	0.96	15.34	5.75	0.96	1.92	6.71	0.96	1.92	0.96	0.96	0.96	0.00	18.22	8.63	0.96	0.00	174.54
			0.10	**09:00 ~ 10:00**	65.21	31.65	0.96	13.43	4.80	0.96	1.92	5.75	0.96	1.92	0.96	0.96	0.96	0.00	16.30	7.67	0.96	0.00	155.36
			0.10	**10:00 ~ 11:00**	63.29	30.69	0.96	13.43	4.80	0.96	1.92	4.80	0.96	0.96	0.96	0.96	0.96	0.00	16.30	7.67	0.96	0.00	150.56
			0.10	**11:00 ~ 12:00**	66.17	32.61	0.96	13.43	4.80	0.96	1.92	4.80	0.96	1.92	0.96	0.96	0.96	0.00	15.34	7.67	0.96	0.00	155.36
			0.10	**12:00 ~ 13:00**	42.20	20.14	0.96	5.75	2.88	0.96	0.96	6.71	0.96	0.96	0.96	0.96	0.96	0.00	18.22	4.80	0.96	0.00	109.33
			0.10	**13:00 ~ 14:00**	43.16	21.10	0.96	6.71	2.88	0.96	0.96	6.71	0.96	0.96	0.96	0.96	0.96	0.00	19.18	4.80	0.96	0.00	113.16
			0.10	**14:00 ~ 15:00**	44.11	21.10	0.96	6.71	2.88	0.96	0.96	6.71	0.96	0.96	0.96	0.96	0.96	0.00	19.18	4.80	0.96	0.00	114.12
			0.10	**15:00 ~ 16:00**	44.11	21.10	0.96	6.71	2.88	0.96	0.96	6.71	0.96	0.96	0.96	0.96	0.96	0.00	19.18	4.80	0.96	0.00	114.12
			0.10	**16:00 ~ 17:00**	46.03	22.06	0.96	6.71	2.88	0.96	0.96	6.71	0.96	0.96	0.96	0.96	0.96	0.00	19.18	5.75	0.96	0.00	117.96
			0.10	**17:00 ~ 18:00**	46.03	22.06	0.96	6.71	2.88	0.96	0.96	7.67	0.96	0.96	0.96	0.96	0.96	0.00	19.18	5.75	0.96	0.00	118.92
			0.10	**18:00 ~ 19:00**	48.91	23.02	0.96	6.71	2.88	0.96	0.96	7.67	0.96	0.96	0.96	0.96	0.96	0.00	20.14	5.75	0.96	0.00	123.71
			0.10	**19:00 ~ 20:00**	43.16	21.10	0.96	6.71	2.88	0.96	0.96	5.75	0.96	0.96	0.96	0.96	0.96	0.00	17.26	4.80	0.96	0.00	110.29
			0.10	**20:00 ~ 21:00**	36.44	17.26	0.96	5.75	1.92	0.96	0.96	3.84	0.96	0.96	0.96	0.96	0.96	0.00	15.34	3.84	0.96	0.00	93.02
			0.10	**21:00 ~ 22:00**	37.40	18.22	0.96	5.75	1.92	0.96	0.96	3.84	0.96	0.96	0.96	0.96	0.96	0.00	14.39	4.80	0.96	0.00	94.94
			0.10	**22:00 ~ 23:00**	34.52	17.26	0.96	4.80	1.92	0.96	0.96	3.84	0.96	0.96	0.96	0.96	0.96	0.00	13.43	3.84	0.96	0.00	88.23
			0.10	**23:00 ~ 00:00**	28.77	13.43	0.96	3.84	1.92	0.96	0.96	2.88	0.96	0.96	0.96	0.96	0.96	0.00	12.47	3.84	0.96	0.00	75.76
				Whole Day Total (veh*km)	953.25	461.28	19.18	171.66	68.09	23.02	27.81	103.57	16.30	25.89	23.02	21.10	23.02	0.00	336.61	114.12	23.02	0.00	2410.93
96	Ma Tau Wai Road	SB	0.08	**00:00 ~ 01:00**	18.93	9.08	0.76	5.30	2.27	0.76	0.76	0.76	0.00	0.76	0.76	0.76	0.76	0.00	6.06	2.27	0.76	0.00	50.72
			0.08	**01:00 ~ 02:00**	12.87	6.06	0.76	3.79	1.51	0.76	0.76	0.00	0.00	0.76	0.76	0.76	0.76	0.00	3.03	1.51	0.76	0.00	34.82
			0.08	**02:00 ~ 03:00**	9.08	4.54	0.00	3.03	1.51	0.76	0.76	0.00	0.00	0.76	0.76	0.00	0.76	0.00	2.27	1.51	0.76	0.00	26.50
			0.08	**03:00 ~ 04:00**	6.81	3.79	0.00	2.27	0.76	0.76	0.76	0.00	0.00	0.76	0.00	0.00	0.76	0.00	2.27	0.76	0.76	0.00	20.44
			0.08	**04:00 ~ 05:00**	6.81	3.79	0.00	2.27	0.76	0.76	0.76	0.00	0.00	0.76	0.00	0.00	0.76	0.00	2.27	0.76	0.76	0.00	20.44
			0.08	**05:00 ~ 06:00**	9.84	4.54	0.00	3.03	1.51	0.76	0.76	0.76	0.00	0.76	0.76	0.00	0.76	0.00	7.57	1.51	0.76	0.00	33.31
			0.08	**06:00 ~ 07:00**	18.93	9.08	0.76	5.30	2.27	0.76	0.76	4.54	0.00	0.76	0.76	0.76	0.76	0.00	18.17	2.27	0.76	0.00	66.62
			0.08	**07:00 ~ 08:00**	37.85	18.17	0.76	10.60	3.79	0.76	1.51	6.81	0.76	0.76	0.76	0.76	0.76	0.00	23.47	4.54	0.76	0.00	112.79
			0.08	**08:00 ~ 09:00**	47.69	22.71	0.76	12.87	4.54	0.76	1.51	7.57	0.76	0.76	0.76	0.76	0.76	0.00	19.68	5.30	0.76	0.00	127.93
			0.08	**09:00 ~ 10:00**	41.64	20.44	0.76	11.36	4.54	0.76	1.51	6.06	0.76	0.76	0.76	0.76	0.76	0.00	17.41	4.54	0.76	0.00	113.55
			0.08	**10:00 ~ 11:00**	40.88	19.68	0.76	11.36	4.54	0.76	1.51	5.30	0.76	0.76	0.76	0.76	0.76	0.00	16.65	4.54	0.76	0.00	110.52
			0.08	**11:00 ~ 12:00**	42.39	20.44	0.76	11.36	4.54	0.76	1.51	5.30	0.76	0.76	0.76	0.76	0.76	0.00	16.65	4.54	0.76	0.00	112.79
			0.08	**12:00 ~ 13:00**	32.55	15.90	0.76	6.81	3.03	0.76	0.76	5.30	0.76	0.76	0.76	0.76	0.76	0.00	15.14	3.79	0.76	0.00	89.33
			0.08	**13:00 ~ 14:00**	33.31	15.90	0.76	6.81	3.03	0.76	0.76	5.30	0.76	0.76	0.76	0.76	0.76	0.00	15.14	3.79	0.76	0.00	90.08
			0.08	**14:00 ~ 15:00**	33.31	15.90	0.76	6.81	3.03	0.76	0.76	5.30	0.76	0.76	0.76	0.76	0.76	0.00	15.14	3.79	0.76	0.00	90.08
			0.08	**15:00 ~ 16:00**	34.07	16.65	0.76	7.57	3.03	0.76	0.76	5.30	0.76	0.76	0.76	0.76	0.76	0.00	15.14	3.79	0.76	0.00	92.35
			0.08	**16:00 ~ 17:00**	35.58	16.65	0.76	7.57	3.03	0.76	0.76	5.30	0.76	0.76	0.76	0.76	0.76	0.00	15.14	3.79	0.76	0.00	93.87
			0.08	**17:00 ~ 18:00**	34.82	16.65	0.76	7.57	3.03	0.76	0.76	6.06	0.76	0.76	0.76	0.76	0.76	0.00	15.90	3.79	0.76	0.00	94.63
			0.08	**18:00 ~ 19:00**	37.09	18.17	0.76	7.57	3.03	0.76	0.76	6.06	0.76	0.76	0.76	0.76	0.76	0.00	15.90	4.54	0.76	0.00	99.17
			0.08	**19:00 ~ 20:00**	33.31	15.90	0.76	6.81	3.03	0.76	0.76	4.54	0.76	0.76	0.76	0.76	0.76	0.00	13.63	3.79	0.76	0.00	87.81
			0.08	**20:00 ~ 21:00**	28.01	13.63	0.76	6.06	2.27	0.76	0.76	3.03	0.76	0.76	0.76	0.76	0.76	0.00	12.11	3.03	0.76	0.00	74.94
			0.08	**21:00 ~ 22:00**	28.77	13.63	0.76	6.06	2.27	0.76	0.76	3.03	0.76	0.76	0.76	0.76	0.76	0.00	12.11	3.03	0.76	0.00	75.70
			0.08	**22:00 ~ 23:00**	26.50	12.87	0.76	6.06	2.27	0.76	0.76	3.03	0.76	0.76	0.76	0.76	0.76	0.00	10.60	3.03	0.76	0.00	71.16
			0.08	**23:00 ~ 00:00**	21.95	10.60	0.76	4.54	2.27	0.76	0.76	2.27	0.76	0.76	0.76	0.76	0.76	0.00	9.84	2.27	0.76	0.00	60.56
				Whole Day Total (veh*km)	672.97	324.75	15.14	162.76	65.86	18.17	21.95	91.60	12.87	18.17	16.65	15.14	18.17	0.00	301.29	76.46	18.17	0.00	1850.11

Road No.	Road Name	Bound	Road Length (km)	Hour	PC	TAXI	LGV3	LGV4	LGV6	HGV7	HGV8	PLB	PV4	PV5	NFB6	NFB7	NFB8	FBSD	FBDD	MC	HGV9	NFB9	Total
97	Ma Tau Wai Road	NB	0.15	**00:00 ~ 01:00**	35.23	16.15	0.00	5.87	2.94	1.47	1.47	1.47	0.00	1.47	1.47	1.47	1.47	0.00	8.81	4.40	1.47	0.00	85.14
			0.15	**01:00 ~ 02:00**	23.49	11.74	0.00	4.40	1.47	1.47	1.47	0.00	0.00	1.47	1.47	1.47	1.47	0.00	4.40	2.94	1.47	0.00	58.72
			0.15	**02:00 ~ 03:00**	16.15	8.81	0.00	2.94	1.47	1.47	1.47	0.00	0.00	1.47	1.47	0.00	1.47	0.00	2.94	2.94	0.00	0.00	42.57
			0.15	**03:00 ~ 04:00**	13.21	5.87	0.00	2.94	1.47	1.47	1.47	0.00	0.00	1.47	0.00	0.00	1.47	0.00	4.40	1.47	0.00	0.00	35.23
			0.15	**04:00 ~ 05:00**	13.21	5.87	0.00	2.94	1.47	1.47	1.47	0.00	0.00	1.47	0.00	0.00	1.47	0.00	4.40	1.47	0.00	0.00	35.23
			0.15	**05:00 ~ 06:00**	17.62	8.81	0.00	2.94	1.47	1.47	1.47	1.47	0.00	1.47	1.47	0.00	1.47	0.00	11.74	2.94	0.00	0.00	54.32
			0.15	**06:00 ~ 07:00**	35.23	17.62	0.00	5.87	2.94	1.47	1.47	5.87	0.00	1.47	1.47	1.47	1.47	0.00	26.42	4.40	1.47	0.00	108.63
			0.15	**07:00 ~ 08:00**	70.46	33.76	1.47	11.74	4.40	1.47	1.47	10.28	1.47	1.47	1.47	1.47	1.47	0.00	33.76	7.34	1.47	0.00	184.97
			0.15	**08:00 ~ 09:00**	86.61	41.10	1.47	14.68	5.87	1.47	1.47	10.28	1.47	1.47	1.47	1.47	1.47	0.00	27.89	10.28	1.47	0.00	209.92
			0.15	**09:00 ~ 10:00**	76.34	36.70	1.47	13.21	4.40	1.47	1.47	8.81	1.47	1.47	1.47	1.47	1.47	0.00	24.96	8.81	1.47	0.00	186.44
			0.15	**10:00 ~ 11:00**	74.87	35.23	1.47	13.21	4.40	1.47	1.47	7.34	1.47	1.47	1.47	1.47	1.47	0.00	24.96	8.81	1.47	0.00	182.03
			0.15	**11:00 ~ 12:00**	77.80	38.17	1.47	13.21	4.40	1.47	1.47	7.34	1.47	1.47	1.47	1.47	1.47	0.00	23.49	8.81	1.47	0.00	186.44
			0.15	**12:00 ~ 13:00**	70.46	33.76	1.47	10.28	4.40	1.47	1.47	10.28	1.47	1.47	1.47	1.47	1.47	0.00	27.89	8.81	1.47	0.00	179.10
			0.15	**13:00 ~ 14:00**	71.93	35.23	1.47	10.28	4.40	1.47	1.47	10.28	1.47	1.47	1.47	1.47	1.47	0.00	29.36	8.81	1.47	0.00	183.50
			0.15	**14:00 ~ 15:00**	73.40	35.23	1.47	10.28	4.40	1.47	1.47	10.28	1.47	1.47	1.47	1.47	1.47	0.00	29.36	8.81	1.47	0.00	184.97
			0.15	**15:00 ~ 16:00**	73.40	35.23	1.47	10.28	4.40	1.47	1.47	10.28	1.47	1.47	1.47	1.47	1.47	0.00	29.36	8.81	1.47	0.00	184.97
			0.15	**16:00 ~ 17:00**	76.34	36.70	1.47	10.28	4.40	1.47	1.47	10.28	1.47	1.47	1.47	1.47	1.47	0.00	29.36	8.81	1.47	0.00	189.37
			0.15	**17:00 ~ 18:00**	76.34	36.70	1.47	10.28	4.40	1.47	1.47	11.74	1.47	1.47	1.47	1.47	1.47	0.00	29.36	8.81	1.47	0.00	190.84
			0.15	**18:00 ~ 19:00**	80.74	39.64	1.47	11.74	4.40	1.47	1.47	11.74	1.47	1.47	1.47	1.47	1.47	0.00	30.83	8.81	1.47	0.00	201.12
			0.15	**19:00 ~ 20:00**	71.93	35.23	1.47	10.28	4.40	1.47	1.47	8.81	1.47	1.47	1.47	1.47	1.47	0.00	26.42	8.81	1.47	0.00	179.10
			0.15	**20:00 ~ 21:00**	60.19	29.36	1.47	8.81	2.94	1.47	1.47	5.87	1.47	1.47	1.47	1.47	1.47	0.00	23.49	7.34	1.47	0.00	151.20
			0.15	**21:00 ~ 22:00**	63.12	30.83	1.47	8.81	2.94	1.47	1.47	5.87	1.47	1.47	1.47	1.47	1.47	0.00	22.02	7.34	1.47	0.00	154.14
			0.15	**22:00 ~ 23:00**	57.25	27.89	1.47	8.81	2.94	1.47	1.47	5.87	1.47	1.47	1.47	1.47	1.47	0.00	20.55	7.34	1.47	0.00	143.86
			0.15	**23:00 ~ 00:00**	46.98	23.49	1.47	7.34	2.94	1.47	1.47	4.40	1.47	1.47	1.47	1.47	1.47	0.00	19.08	5.87	1.47	0.00	123.31
				Whole Day Total (veh*km)	#######	659.13	24.96	211.39	83.68	35.23	35.23	158.54	24.96	35.23	32.30	29.36	35.23	0.00	515.27	162.95	29.36	0.00	3435.12
98	Ma Tau Wai Road	SB	0.09	**00:00 ~ 01:00**	16.78	8.39	0.00	4.66	1.86	0.93	0.93	0.93	0.00	0.93	0.93	0.93	0.93	0.00	6.52	1.86	0.93	0.00	47.53
			0.09	**01:00 ~ 02:00**	11.18	5.59	0.00	2.80	0.93	0.93	0.93	0.00	0.00	0.93	0.93	0.93	0.93	0.00	2.80	1.86	0.93	0.00	31.69
			0.09	**02:00 ~ 03:00**	8.39	3.73	0.00	1.86	0.93	0.93	0.93	0.00	0.00	0.93	0.00	0.00	0.93	0.00	2.80	0.93	0.93	0.00	23.30
			0.09	**03:00 ~ 04:00**	6.52	2.80	0.00	1.86	0.93	0.93	0.93	0.00	0.00	0.93	0.00	0.00	0.00	0.00	2.80	0.93	0.00	0.00	18.64
			0.09	**04:00 ~ 05:00**	6.52	2.80	0.00	1.86	0.93	0.93	0.93	0.00	0.00	0.93	0.00	0.00	0.00	0.00	2.80	0.93	0.00	0.00	18.64
			0.09	**05:00 ~ 06:00**	8.39	4.66	0.00	2.80	0.93	0.93	0.93	0.93	0.00	0.93	0.00	0.00	0.93	0.00	7.46	0.93	0.93	0.00	30.76
			0.09	**06:00 ~ 07:00**	16.78	8.39	0.00	4.66	1.86	0.93	0.93	4.66	0.00	0.93	0.93	0.93	0.93	0.00	18.64	1.86	0.93	0.00	63.38
			0.09	**07:00 ~ 08:00**	33.55	15.84	0.93	8.39	2.80	0.93	0.93	6.52	0.93	0.93	0.93	0.93	0.93	0.00	23.30	3.73	0.93	0.00	102.52
			0.09	**08:00 ~ 09:00**	41.94	19.57	0.93	10.25	3.73	0.93	0.93	7.46	0.93	0.93	0.93	0.93	0.93	0.00	19.57	4.66	0.93	0.00	115.57
			0.09	**09:00 ~ 10:00**	36.35	17.71	0.93	9.32	3.73	0.93	0.93	5.59	0.93	0.93	0.93	0.93	0.93	0.00	17.71	4.66	0.93	0.00	103.45
			0.09	**10:00 ~ 11:00**	35.42	16.78	0.93	8.39	3.73	0.93	0.93	5.59	0.93	0.93	0.93	0.93	0.93	0.00	16.78	3.73	0.93	0.00	98.79
			0.09	**11:00 ~ 12:00**	37.28	17.71	0.93	9.32	3.73	0.93	0.93	5.59	0.93	0.93	0.93	0.93	0.93	0.00	16.78	4.66	0.93	0.00	103.45
			0.09	**12:00 ~ 13:00**	32.62	15.84	0.93	6.52	2.80	0.93	0.93	4.66	0.93	0.93	0.93	0.93	0.93	0.00	13.05	3.73	0.93	0.00	87.61
			0.09	**13:00 ~ 14:00**	33.55	15.84	0.93	6.52	2.80	0.93	0.93	4.66	0.93	0.93	0.93	0.93	0.93	0.00	13.05	3.73	0.93	0.00	88.54
			0.09	**14:00 ~ 15:00**	33.55	15.84	0.93	6.52	2.80	0.93	0.93	4.66	0.93	0.93	0.93	0.93	0.93	0.00	13.05	3.73	0.93	0.00	88.54
			0.09	**15:00 ~ 16:00**	33.55	15.84	0.93	6.52	2.80	0.93	0.93	4.66	0.93	0.93	0.93	0.93	0.93	0.00	13.05	3.73	0.93	0.00	88.54
			0.09	**16:00 ~ 17:00**	35.42	16.78	0.93	6.52	2.80	0.93	0.93	4.66	0.93	0.93	0.93	0.93	0.93	0.00	13.05	3.73	0.93	0.00	91.34
			0.09	**17:00 ~ 18:00**	34.48	16.78	0.93	6.52	2.80	0.93	0.93	5.59	0.93	0.93	0.93	0.93	0.93	0.00	13.98	3.73	0.93	0.00	92.27
			0.09	**18:00 ~ 19:00**	37.28	17.71	0.93	7.46	2.80	0.93	0.93	5.59	0.93	0.93	0.93	0.93	0.93	0.00	13.98	4.66	0.93	0.00	97.86
			0.09	**19:00 ~ 20:00**	33.55	15.84	0.93	6.52	2.80	0.93	0.93	4.66	0.93	0.93	0.93	0.93	0.93	0.00	12.12	3.73	0.93	0.00	87.61
			0.09	**20:00 ~ 21:00**	27.96	13.05	0.93	5.59	1.86	0.93	0.93	2.80	0.93	0.93	0.93	0.93	0.93	0.00	10.25	3.73	0.93	0.00	73.63
			0.09	**21:00 ~ 22:00**	28.89	13.98	0.93	5.59	1.86	0.93	0.93	2.80	0.93	0.93	0.93	0.93	0.93	0.00	10.25	3.73	0.93	0.00	75.49
			0.09	**22:00 ~ 23:00**	27.03	13.05	0.93	5.59	1.86	0.93	0.93	2.80	0.93	0.93	0.93	0.93	0.93	0.00	9.32	2.80	0.93	0.00	70.83
			0.09	**23:00 ~ 00:00**	21.44	10.25	0.93	4.66	1.86	0.93	0.93	2.80	0.93	0.93	0.93	0.93	0.93	0.00	8.39	2.80	0.93	0.00	60.58
				Whole Day Total (veh*km)	638.42	304.76	15.84	140.73	55.92	22.37	22.37	87.61	15.84	22.37	18.64	18.64	20.50	0.00	281.46	74.56	20.50	0.00	1760.55
99	San Shan Road	EB	0.02	**00:00 ~ 01:00**	0.22	0.22	0.00	0.22	0.00	0.00	0.00	0.00	0.00	0.00	0.00	0.00	0.00	0.00	0.00	0.00	0.00	0.00	0.67
			0.02	**01:00 ~ 02:00**	0.22	0.22	0.00	0.22	0.00	0.00	0.00	0.00	0.00	0.00	0.00	0.00	0.00	0.00	0.00	0.00	0.00	0.00	0.67
			0.02	**02:00 ~ 03:00**	0.22	0.22	0.00	0.22	0.00	0.00	0.00	0.00	0.00	0.00	0.00	0.00	0.00	0.00	0.00	0.00	0.00	0.00	0.67
			0.02	**03:00 ~ 04:00**	0.22	0.22	0.00	0.00	0.00	0.00	0.00	0.00	0.00	0.00	0.00	0.00	0.00	0.00	0.00	0.00	0.00	0.00	0.45
			0.02	**04:00 ~ 05:00**	0.22	0.22	0.00	0.00	0.00	0.00	0.00	0.00	0.00	0.00	0.00	0.00	0.00	0.00	0.00	0.00	0.00	0.00	0.45
			0.02	**05:00 ~ 06:00**	0.22	0.22	0.00	0.22	0.00	0.00	0.00	0.00	0.00	0.00	0.00	0.00	0.00	0.00	0.00	0.00	0.00	0.00	0.67
			0.02	**06:00 ~ 07:00**	0.22	0.22	0.00	0.22	0.00	0.00	0.00	0.00	0.00	0.00	0.00	0.00	0.00	0.00	0.22	0.00	0.00	0.00	0.89
			0.02	**07:00 ~ 08:00**	0.22	0.22	0.00	0.22	0.22	0.00	0.00	0.00	0.00	0.00	0.00	0.00	0.00	0.00	0.22	0.22	0.00	0.00	1.34
			0.02	**08:00 ~ 09:00**	0.22	0.22	0.00	0.22	0.22	0.00	0.00	0.00	0.00	0.00	0.00	0.00	0.00	0.00	0.22	0.22	0.00	0.00	1.34
			0.02	**09:00 ~ 10:00**	0.22	0.22	0.00	0.22	0.22	0.00	0.00	0.00	0.00	0.00	0.00	0.00	0.00	0.00	0.22	0.22	0.00	0.00	1.34
			0.02	**10:00 ~ 11:00**	0.22	0.22	0.00	0.22	0.22	0.00	0.00	0.00	0.00	0.00	0.00	0.00	0.00	0.00	0.22	0.22	0.00	0.00	1.34
			0.02	**11:00 ~ 12:00**	0.22	0.22	0.00	0.22	0.22	0.00	0.00	0.00	0.00	0.00	0.00	0.00	0.00	0.00	0.22	0.22	0.00	0.00	1.34
			0.02	**12:00 ~ 13:00**	0.45	0.22	0.00	0.22	0.22	0.00	0.00	0.00	0.00	0.00	0.00	0.00	0.00	0.00	0.00	0.22	0.00	0.00	1.34
			0.02	**13:00 ~ 14:00**	0.45	0.22	0.00	0.22	0.22	0.00	0.00	0.00	0.00	0.00	0.00	0.00	0.00	0.00	0.00	0.22	0.00	0.00	1.34
			0.02	**14:00 ~ 15:00**	0.45	0.22	0.00	0.22	0.22	0.00	0.00	0.00	0.00	0.00	0.00	0.00	0.00	0.00	0.00	0.22	0.00	0.00	1.34
			0.02	**15:00 ~ 16:00**	0.45	0.22	0.00	0.22	0.22	0.00	0.00	0.00	0.00	0.00	0.00	0.00	0.00	0.00	0.00	0.22	0.00	0.00	1.34
			0.02	**16:00 ~ 17:00**	0.45	0.22	0.00	0.22	0.22	0.00	0.00	0.00	0.00	0.00	0.00	0.00	0.00	0.00	0.00	0.22	0.00	0.00	1.34
			0.02	**17:00 ~ 18:00**	0.45	0.22	0.00	0.22	0.22	0.00	0.00	0.00	0.00	0.00	0.00	0.00	0.00	0.00	0.00	0.22	0.00	0.00	1.34
			0.02	**18:00 ~ 19:00**	0.45	0.22	0.00	0.22	0.22	0.00	0.00	0.00	0.00	0.00	0.00	0.00	0.00	0.00	0.00	0.22	0.00	0.00	1.34
			0.02	**19:00 ~ 20:00**	0.45	0.22	0.00	0.22	0.22	0.00	0.00	0.00	0.00	0.00	0.00	0.00	0.00	0.00	0.00	0.22	0.00	0.00	1.34
			0.02	**20:00 ~ 21:00**	0.45	0.22	0.00	0.22	0.22	0.00	0.00	0.00	0.00	0.00	0.00	0.00	0.00	0.00	0.00	0.22	0.00	0.00	1.34
			0.02	**21:00 ~ 22:00**	0.45	0.22	0.00	0.22	0.22	0.00	0.00	0.00	0.00	0.00	0.00	0.00	0.00	0.00	0.00	0.22	0.00	0.00	1.34
			0.02	**22:00 ~ 23:00**	0.45	0.22	0.00	0.22	0.22	0.00	0.00	0.00	0.00	0.00	0.00	0.00	0.00	0.00	0.00	0.22	0.00	0.00	1.34
			0.02	**23:00 ~ 00:00**	0.22	0.22	0.00	0.22	0.22	0.00	0.00	0.00	0.00	0.00	0.00	0.00	0.00	0.00	0.00	0.22	0.00	0.00	1.12
				Whole Day Total (veh*km)	7.81	5.35	0.00	4.91	3.79	0.00	0.00	0.00	0.00	0.00	0.00	0.00	0.00	0.00	1.34	3.79	0.00	0.00	26.98
100	Ma Tau Wai Road	SB	0.05	**00:00 ~ 01:00**	9.04	4.52	0.00	2.51	1.00	0.50	0.50	0.50	0.00	0.50	0.50	0.50	0.50	0.00	3.51	1.00	0.50	0.00	25.60
			0.05	**01:00 ~ 02:00**	6.02	3.01	0.00	1.51	0.50	0.50	0.50	0.00	0.00	0.50	0.50	0.50	0.50	0.00	1.51	1.00	0.50	0.00	17.07
			0.05	**02:00 ~ 03:00**	4.52	2.01	0.00	1.00	0.50	0.50	0.50	0.00	0.00	0.50	0.00	0.00	0.50	0.00	1.51	0.50	0.50	0.00	12.55
			0.05	**03:00 ~ 04:00**	3.51	1.51	0.00	1.00	0.50	0.50	0.50	0.00	0.00	0.50	0.00	0.00	0.00	0.00	1.51	0.50	0.00	0.00	10.04
			0.05	**04:00 ~ 05:00**	3.51	1.51	0.00	1.00	0.50	0.50	0.50	0.00	0.00	0.50	0.00	0.00	0.00	0.00	1.51	0.50	0.00	0.00	10.04
			0.05	**05:00 ~ 06:00**	4.52	2.51	0.00	1.51	0.50	0.50	0.50	0.50	0.00	0.50	0.00	0.00	0.50	0.00	4.02	0.50	0.50	0.00	16.57
			0.05	**06:00 ~ 07:00**	9.04	4.52	0.00	2.51	1.00	0.50	0.50	2.51	0.00	0.50	0.50	0.50	0.50	0.00	10.04	1.00	0.50	0.00	34.14
			0.05	**07:00 ~ 08:00**	18.07	8.53	0.50	4.52	1.51	0.50	0.50	3.51	0.50	0.50	0.50	0.50	0.50	0.00	12.55	2.01	0.50	0.00	55.22
			0.05	**08:00 ~ 09:00**	22.59	10.54	0.50	5.52	2.01	0.50	0.50	4.02	0.50	0.50	0.50	0.50	0.50	0.00	10.54	2.51	0.50	0.00	62.25
			0.05	**09:00 ~ 10:00**	19.58	9.54	0.50	5.02	2.01	0.50	0.50	3.01	0.50	0.50	0.50	0.50	0.50	0.00	9.54	2.51	0.50	0.00	55.72
			0.05	**10:00 ~ 11:00**	19.08	9.04	0.50	4.52	2.01	0.50	0.50	3.01	0.50	0.50	0.50	0.50	0.50	0.00	9.04	2.01	0.50	0.00	53.21
			0.05	**11:00 ~ 12:00**	20.08	9.54	0.50	5.02	2.01	0.50	0.50	3.01	0.50	0.50	0.50	0.50	0.50	0.00	9.04	2.51	0.50	0.00	55.72
			0.05	**12:00 ~ 13:00**	17.57	8.53	0.50	3.51	1.51	0.50	0.50	2.51	0.50	0.50	0.50	0.50	0.50	0.00	7.03	2.01	0.50	0.00	47.19
			0.05	**13:00 ~ 14:00**	18.07	8.53	0.50	3.51	1.51	0.50	0.50	2.51	0.50	0.50	0.50	0.50	0.50	0.00	7.03	2.01	0.50	0.00	47.69
			0.05	**14:00 ~ 15:00**	18.07	8.53	0.50	3.51	1.51	0.50	0.50	2.51	0.50	0.50	0.50	0.50	0.50	0.00	7.03	2.01	0.50	0.00	47.69
			0.05	**15:00 ~ 16:00**	18.07	8.53	0.50	3.51	1.51	0.50	0.50	2.51	0.50	0.50	0.50	0.50	0.50	0.00	7.03	2.01	0.50	0.00	47.69
			0.05	**16:00 ~ 17:00**	19.08	9.04	0.50	3.51	1.51	0.50	0.50	2.51	0.50	0.50	0.50	0.50	0.50	0.00	7.03	2.01	0.50	0.00	49.20
			0.05	**17:00 ~ 18:00**	18.57	9.04	0.50	3.51	1.51	0.50	0.50	3.01	0.50	0.50	0.50	0.50	0.50	0.00	7.53	2.01	0.50	0.00	49.70
			0.05	**18:00 ~ 19:00**	20.08	9.54	0.50	4.02	1.51	0.50	0.50	3.01	0.50	0.50	0.50	0.50	0.50	0.00	7.53	2.51	0.50	0.00	52.71
			0.05	**19:00 ~ 20:00**	18.07	8.53	0.50	3.51	1.51	0.50	0.50	2.51	0.50	0.50	0.50	0.50	0.50	0.00	6.53	2.01	0.50	0.00	47.19
			0.05	**20:00 ~ 21:00**	15.06	7.03	0.50	3.01	1.00	0.50	0.50	1.51	0.50	0.50	0.50	0.50	0.50	0.00	5.52	2.01	0.50	0.00	39.66
			0.05	**21:00 ~ 22:00**	15.56	7.53	0.50	3.01	1.00	0.50	0.50	1.51	0.50	0.50	0.50	0.50	0.50	0.00	5.52	2.01	0.50	0.00	40.66
			0.05	**22:00 ~ 23:00**	14.56	7.03	0.50	3.01	1.00	0.50	0.50	1.51	0.50	0.50	0.50	0.50	0.50	0.00	5.02	1.51	0.50	0.00	38.15
			0.05	**23:00 ~ 00:00**	11.55	5.52	0.50	2.51	1.00	0.50	0.50	1.51	0.50	0.50	0.50	0.50	0.50	0.00	4.52	1.51	0.50	0.00	32.63
				Whole Day Total (veh*km)	343.87	164.15	8.53	75.80	30.12	12.05	12.05	47.19	8.53	12.05	10.04	10.04	11.04	0.00	151.60	40.16	11.04	0.00	948.28

Road No.	Road Name	Bound	Road Length (km)	Hour	PC	TAXI	LGV3	LGV4	LGV6	HGV7	HGV8	PLB	PV4	PV5	NFB6	NFB7	NFB8	FBSD	FBDD	MC	HGV9	NFB9	Total
101	Tam Kung Road	NB	0.09	**00:00 ~ 01:00**	0.93	0.93	0.00	0.93	0.00	0.00	0.00	0.00	0.00	0.00	0.00	0.00	0.00	0.00	0.00	0.00	0.00	0.00	2.79
			0.09	**01:00 ~ 02:00**	0.93	0.93	0.00	0.93	0.00	0.00	0.00	0.00	0.00	0.00	0.00	0.00	0.00	0.00	0.00	0.00	0.00	0.00	2.79
			0.09	**02:00 ~ 03:00**	0.93	0.93	0.00	0.93	0.00	0.00	0.00	0.00	0.00	0.00	0.00	0.00	0.00	0.00	0.00	0.00	0.00	0.00	2.79
			0.09	**03:00 ~ 04:00**	0.93	0.93	0.00	0.00	0.00	0.00	0.00	0.00	0.00	0.00	0.00	0.00	0.00	0.00	0.00	0.00	0.00	0.00	1.86
			0.09	**04:00 ~ 05:00**	0.93	0.93	0.00	0.00	0.00	0.00	0.00	0.00	0.00	0.00	0.00	0.00	0.00	0.00	0.00	0.00	0.00	0.00	1.86
			0.09	**05:00 ~ 06:00**	0.93	0.93	0.00	0.93	0.00	0.00	0.00	0.00	0.00	0.00	0.00	0.00	0.00	0.00	0.00	0.00	0.00	0.00	2.79
			0.09	**06:00 ~ 07:00**	0.93	0.93	0.00	0.93	0.00	0.00	0.00	0.00	0.00	0.00	0.00	0.00	0.00	0.00	0.93	0.00	0.00	0.00	3.72
			0.09	**07:00 ~ 08:00**	0.93	0.93	0.00	0.93	0.93	0.00	0.00	0.00	0.00	0.00	0.00	0.00	0.00	0.00	0.93	0.93	0.00	0.00	5.57
			0.09	**08:00 ~ 09:00**	0.93	0.93	0.00	0.93	0.93	0.00	0.00	0.00	0.00	0.00	0.00	0.00	0.00	0.00	0.93	0.93	0.00	0.00	5.57
			0.09	**09:00 ~ 10:00**	0.93	0.93	0.00	0.93	0.93	0.00	0.00	0.00	0.00	0.00	0.00	0.00	0.00	0.00	0.93	0.93	0.00	0.00	5.57
			0.09	**10:00 ~ 11:00**	0.93	0.93	0.00	0.93	0.93	0.00	0.00	0.00	0.00	0.00	0.00	0.00	0.00	0.00	0.93	0.93	0.00	0.00	5.57
			0.09	**11:00 ~ 12:00**	0.93	0.93	0.00	0.93	0.93	0.00	0.00	0.00	0.00	0.00	0.00	0.00	0.00	0.00	0.93	0.93	0.00	0.00	5.57
			0.09	**12:00 ~ 13:00**	1.86	0.93	0.00	0.93	0.93	0.00	0.00	0.00	0.00	0.00	0.00	0.00	0.00	0.00	0.00	0.93	0.00	0.00	5.57
			0.09	**13:00 ~ 14:00**	1.86	0.93	0.00	0.93	0.93	0.00	0.00	0.00	0.00	0.00	0.00	0.00	0.00	0.00	0.00	0.93	0.00	0.00	5.57
			0.09	**14:00 ~ 15:00**	1.86	0.93	0.00	0.93	0.93	0.00	0.00	0.00	0.00	0.00	0.00	0.00	0.00	0.00	0.00	0.93	0.00	0.00	5.57
			0.09	**15:00 ~ 16:00**	1.86	0.93	0.00	0.93	0.93	0.00	0.00	0.00	0.00	0.00	0.00	0.00	0.00	0.00	0.00	0.93	0.00	0.00	5.57
			0.09	**16:00 ~ 17:00**	1.86	0.93	0.00	0.93	0.93	0.00	0.00	0.00	0.00	0.00	0.00	0.00	0.00	0.00	0.00	0.93	0.00	0.00	5.57
			0.09	**17:00 ~ 18:00**	1.86	0.93	0.00	0.93	0.93	0.00	0.00	0.00	0.00	0.00	0.00	0.00	0.00	0.00	0.00	0.93	0.00	0.00	5.57
			0.09	**18:00 ~ 19:00**	1.86	0.93	0.00	0.93	0.93	0.00	0.00	0.00	0.00	0.00	0.00	0.00	0.00	0.00	0.00	0.93	0.00	0.00	5.57
			0.09	**19:00 ~ 20:00**	1.86	0.93	0.00	0.93	0.93	0.00	0.00	0.00	0.00	0.00	0.00	0.00	0.00	0.00	0.00	0.93	0.00	0.00	5.57
			0.09	**20:00 ~ 21:00**	1.86	0.93	0.00	0.93	0.93	0.00	0.00	0.00	0.00	0.00	0.00	0.00	0.00	0.00	0.00	0.93	0.00	0.00	5.57
			0.09	**21:00 ~ 22:00**	1.86	0.93	0.00	0.93	0.93	0.00	0.00	0.00	0.00	0.00	0.00	0.00	0.00	0.00	0.00	0.93	0.00	0.00	5.57
			0.09	**22:00 ~ 23:00**	1.86	0.93	0.00	0.93	0.93	0.00	0.00	0.00	0.00	0.00	0.00	0.00	0.00	0.00	0.00	0.93	0.00	0.00	5.57
			0.09	**23:00 ~ 00:00**	0.93	0.93	0.00	0.93	0.93	0.00	0.00	0.00	0.00	0.00	0.00	0.00	0.00	0.00	0.00	0.93	0.00	0.00	4.65
				Whole Day Total (veh*km)	32.52	22.30	0.00	20.44	15.79	0.00	0.00	0.00	0.00	0.00	0.00	0.00	0.00	0.00	5.57	15.79	0.00	0.00	112.41
102	Tam Kung Road	SB	0.09	**00:00 ~ 01:00**	1.86	0.93	0.00	0.93	0.93	0.00	0.00	0.93	0.00	0.00	0.00	0.00	0.00	0.00	1.86	0.93	0.00	0.00	8.36
			0.09	**01:00 ~ 02:00**	1.86	0.93	0.00	0.93	0.93	0.00	0.00	0.00	0.00	0.00	0.00	0.00	0.00	0.00	0.93	0.93	0.00	0.00	6.50
			0.09	**02:00 ~ 03:00**	0.93	0.93	0.00	0.93	0.00	0.00	0.00	0.00	0.00	0.00	0.00	0.00	0.00	0.00	0.93	0.93	0.00	0.00	4.65
			0.09	**03:00 ~ 04:00**	0.93	0.93	0.00	0.93	0.00	0.00	0.00	0.00	0.00	0.00	0.00	0.00	0.00	0.00	0.93	0.93	0.00	0.00	4.65
			0.09	**04:00 ~ 05:00**	0.93	0.93	0.00	0.93	0.00	0.00	0.00	0.00	0.00	0.00	0.00	0.00	0.00	0.00	0.93	0.93	0.00	0.00	4.65
			0.09	**05:00 ~ 06:00**	0.93	0.93	0.00	0.93	0.00	0.00	0.00	0.93	0.00	0.00	0.00	0.00	0.00	0.00	1.86	0.93	0.00	0.00	6.50
			0.09	**06:00 ~ 07:00**	1.86	0.93	0.00	0.93	0.93	0.00	0.00	0.93	0.00	0.00	0.00	0.00	0.00	0.00	4.65	0.93	0.00	0.00	11.15
			0.09	**07:00 ~ 08:00**	3.72	1.86	0.00	0.93	0.93	0.00	0.93	1.86	0.00	0.93	0.00	0.00	0.00	0.00	5.57	0.93	0.00	0.00	17.65
			0.09	**08:00 ~ 09:00**	4.65	2.79	0.00	0.93	0.93	0.00	0.93	1.86	0.00	0.93	0.00	0.00	0.00	0.00	4.65	0.93	0.00	0.00	18.58
			0.09	**09:00 ~ 10:00**	3.72	1.86	0.00	0.93	0.93	0.00	0.93	1.86	0.00	0.93	0.00	0.00	0.00	0.00	4.65	0.93	0.00	0.00	16.72
			0.09	**10:00 ~ 11:00**	3.72	1.86	0.00	0.93	0.93	0.00	0.93	1.86	0.00	0.93	0.00	0.00	0.00	0.00	4.65	0.93	0.00	0.00	16.72
			0.09	**11:00 ~ 12:00**	3.72	1.86	0.00	0.93	0.93	0.00	0.93	1.86	0.00	0.93	0.00	0.00	0.00	0.00	3.72	0.93	0.00	0.00	15.79
			0.09	**12:00 ~ 13:00**	5.57	2.79	0.00	0.93	0.93	0.00	0.93	1.86	0.00	0.93	0.00	0.00	0.00	0.00	5.57	0.93	0.00	0.00	20.44
			0.09	**13:00 ~ 14:00**	5.57	2.79	0.00	0.93	0.93	0.00	0.93	1.86	0.00	0.93	0.00	0.00	0.00	0.00	5.57	0.93	0.00	0.00	20.44
			0.09	**14:00 ~ 15:00**	5.57	2.79	0.00	0.93	0.93	0.00	0.93	1.86	0.00	0.93	0.00	0.00	0.00	0.00	5.57	0.93	0.00	0.00	20.44
			0.09	**15:00 ~ 16:00**	5.57	2.79	0.00	0.93	0.93	0.00	0.93	1.86	0.00	0.93	0.00	0.00	0.00	0.00	5.57	0.93	0.00	0.00	20.44
			0.09	**16:00 ~ 17:00**	5.57	2.79	0.00	0.93	0.93	0.00	0.93	1.86	0.00	0.93	0.00	0.00	0.00	0.00	5.57	0.93	0.00	0.00	20.44
			0.09	**17:00 ~ 18:00**	5.57	2.79	0.00	0.93	0.93	0.00	0.93	2.79	0.00	0.93	0.00	0.00	0.00	0.00	6.50	0.93	0.00	0.00	22.30
			0.09	**18:00 ~ 19:00**	5.57	2.79	0.00	0.93	0.93	0.00	0.93	2.79	0.00	0.93	0.00	0.00	0.00	0.00	6.50	0.93	0.00	0.00	22.30
			0.09	**19:00 ~ 20:00**	5.57	2.79	0.00	0.93	0.93	0.00	0.93	1.86	0.00	0.93	0.00	0.00	0.00	0.00	5.57	0.93	0.00	0.00	20.44
			0.09	**20:00 ~ 21:00**	4.65	2.79	0.00	0.93	0.93	0.00	0.93	1.86	0.00	0.93	0.00	0.00	0.00	0.00	4.65	0.93	0.00	0.00	18.58
			0.09	**21:00 ~ 22:00**	4.65	2.79	0.00	0.93	0.93	0.00	0.93	1.86	0.00	0.93	0.00	0.00	0.00	0.00	4.65	0.93	0.00	0.00	18.58
			0.09	**22:00 ~ 23:00**	4.65	2.79	0.00	0.93	0.93	0.00	0.93	1.86	0.00	0.93	0.00	0.00	0.00	0.00	4.65	0.93	0.00	0.00	18.58
			0.09	**23:00 ~ 00:00**	3.72	1.86	0.00	0.93	0.93	0.00	0.93	0.93	0.00	0.93	0.00	0.00	0.00	0.00	3.72	0.93	0.00	0.00	14.86
				Whole Day Total (veh*km)	91.04	49.24	0.00	22.30	18.58	0.00	15.79	35.30	0.00	15.79	0.00	0.00	0.00	0.00	99.40	22.30	0.00	0.00	369.74
103	San Shan Road	EB	0.04	**00:00 ~ 01:00**	0.42	0.42	0.00	0.42	0.00	0.00	0.00	0.00	0.00	0.00	0.00	0.00	0.00	0.00	0.00	0.42	0.00	0.00	1.69
			0.04	**01:00 ~ 02:00**	0.42	0.42	0.00	0.42	0.00	0.00	0.00	0.00	0.00	0.00	0.00	0.00	0.00	0.00	0.00	0.42	0.00	0.00	1.69
			0.04	**02:00 ~ 03:00**	0.42	0.42	0.00	0.42	0.00	0.00	0.00	0.00	0.00	0.00	0.00	0.00	0.00	0.00	0.00	0.00	0.00	0.00	1.27
			0.04	**03:00 ~ 04:00**	0.42	0.42	0.00	0.42	0.00	0.00	0.00	0.00	0.00	0.00	0.00	0.00	0.00	0.00	0.00	0.00	0.00	0.00	1.27
			0.04	**04:00 ~ 05:00**	0.42	0.42	0.00	0.42	0.00	0.00	0.00	0.00	0.00	0.00	0.00	0.00	0.00	0.00	0.00	0.00	0.00	0.00	1.27
			0.04	**05:00 ~ 06:00**	0.42	0.42	0.00	0.42	0.00	0.00	0.00	0.00	0.00	0.00	0.00	0.00	0.00	0.00	0.00	0.00	0.00	0.00	1.27
			0.04	**06:00 ~ 07:00**	0.42	0.42	0.00	0.42	0.00	0.00	0.00	0.00	0.00	0.00	0.00	0.00	0.00	0.00	0.00	0.42	0.00	0.00	1.69
			0.04	**07:00 ~ 08:00**	0.84	0.42	0.00	0.42	0.42	0.00	0.00	0.00	0.00	0.00	0.00	0.00	0.00	0.00	0.00	0.42	0.00	0.00	2.53
			0.04	**08:00 ~ 09:00**	0.84	0.42	0.00	0.42	0.42	0.00	0.00	0.00	0.00	0.00	0.00	0.00	0.00	0.00	0.00	0.42	0.00	0.00	2.53
			0.04	**09:00 ~ 10:00**	0.84	0.42	0.00	0.42	0.42	0.00	0.00	0.00	0.00	0.00	0.00	0.00	0.00	0.00	0.00	0.42	0.00	0.00	2.53
			0.04	**10:00 ~ 11:00**	0.84	0.42	0.00	0.42	0.42	0.00	0.00	0.00	0.00	0.00	0.00	0.00	0.00	0.00	0.00	0.42	0.00	0.00	2.53
			0.04	**11:00 ~ 12:00**	0.84	0.42	0.00	0.42	0.42	0.00	0.00	0.00	0.00	0.00	0.00	0.00	0.00	0.00	0.00	0.42	0.00	0.00	2.53
			0.04	**12:00 ~ 13:00**	1.27	0.84	0.00	0.42	0.42	0.00	0.00	0.00	0.00	0.00	0.00	0.00	0.00	0.00	0.00	0.42	0.00	0.00	3.38
			0.04	**13:00 ~ 14:00**	1.27	0.84	0.00	0.42	0.42	0.00	0.00	0.00	0.00	0.00	0.00	0.00	0.00	0.00	0.00	0.42	0.00	0.00	3.38
			0.04	**14:00 ~ 15:00**	1.27	0.84	0.00	0.42	0.42	0.00	0.00	0.00	0.00	0.00	0.00	0.00	0.00	0.00	0.00	0.42	0.00	0.00	3.38
			0.04	**15:00 ~ 16:00**	1.27	0.84	0.00	0.42	0.42	0.00	0.00	0.00	0.00	0.00	0.00	0.00	0.00	0.00	0.00	0.42	0.00	0.00	3.38
			0.04	**16:00 ~ 17:00**	1.27	0.84	0.00	0.42	0.42	0.00	0.00	0.00	0.00	0.00	0.00	0.00	0.00	0.00	0.00	0.42	0.00	0.00	3.38
			0.04	**17:00 ~ 18:00**	1.27	0.84	0.00	0.42	0.42	0.00	0.00	0.00	0.00	0.00	0.00	0.00	0.00	0.00	0.00	0.42	0.00	0.00	3.38
			0.04	**18:00 ~ 19:00**	1.27	0.84	0.00	0.42	0.42	0.00	0.00	0.00	0.00	0.00	0.00	0.00	0.00	0.00	0.00	0.42	0.00	0.00	3.38
			0.04	**19:00 ~ 20:00**	1.27	0.84	0.00	0.42	0.42	0.00	0.00	0.00	0.00	0.00	0.00	0.00	0.00	0.00	0.00	0.42	0.00	0.00	3.38
			0.04	**20:00 ~ 21:00**	0.84	0.42	0.00	0.42	0.42	0.00	0.00	0.00	0.00	0.00	0.00	0.00	0.00	0.00	0.00	0.42	0.00	0.00	2.53
			0.04	**21:00 ~ 22:00**	1.27	0.42	0.00	0.42	0.42	0.00	0.00	0.00	0.00	0.00	0.00	0.00	0.00	0.00	0.00	0.42	0.00	0.00	2.95
			0.04	**22:00 ~ 23:00**	0.84	0.42	0.00	0.42	0.42	0.00	0.00	0.00	0.00	0.00	0.00	0.00	0.00	0.00	0.00	0.42	0.00	0.00	2.53
			0.04	**23:00 ~ 00:00**	0.84	0.42	0.00	0.42	0.42	0.00	0.00	0.00	0.00	0.00	0.00	0.00	0.00	0.00	0.00	0.42	0.00	0.00	2.53
				Whole Day Total (veh*km)	21.10	13.50	0.00	10.13	7.17	0.00	0.00	0.00	0.00	0.00	0.00	0.00	0.00	0.00	0.00	8.44	0.00	0.00	60.35
104	Tam Kung Road	SB	0.06	**00:00 ~ 01:00**	1.17	0.58	0.00	0.58	0.58	0.00	0.00	0.58	0.00	0.00	0.00	0.00	0.00	0.00	1.17	0.58	0.00	0.00	5.26
			0.06	**01:00 ~ 02:00**	0.58	0.58	0.00	0.58	0.58	0.00	0.00	0.00	0.00	0.00	0.00	0.00	0.00	0.00	0.58	0.58	0.00	0.00	3.50
			0.06	**02:00 ~ 03:00**	0.58	0.58	0.00	0.58	0.00	0.00	0.00	0.00	0.00	0.00	0.00	0.00	0.00	0.00	0.58	0.58	0.00	0.00	2.92
			0.06	**03:00 ~ 04:00**	0.58	0.58	0.00	0.58	0.00	0.00	0.00	0.00	0.00	0.00	0.00	0.00	0.00	0.00	0.58	0.58	0.00	0.00	2.92
			0.06	**04:00 ~ 05:00**	0.58	0.58	0.00	0.58	0.00	0.00	0.00	0.00	0.00	0.00	0.00	0.00	0.00	0.00	0.58	0.58	0.00	0.00	2.92
			0.06	**05:00 ~ 06:00**	0.58	0.58	0.00	0.58	0.00	0.00	0.00	0.58	0.00	0.00	0.00	0.00	0.00	0.00	1.17	0.58	0.00	0.00	4.09
			0.06	**06:00 ~ 07:00**	1.17	0.58	0.00	0.58	0.58	0.00	0.00	0.58	0.00	0.00	0.00	0.00	0.00	0.00	2.92	0.58	0.00	0.00	7.01
			0.06	**07:00 ~ 08:00**	2.34	1.17	0.00	0.58	0.58	0.00	0.58	1.17	0.00	0.58	0.00	0.00	0.00	0.00	3.50	0.58	0.00	0.00	11.10
			0.06	**08:00 ~ 09:00**	2.34	1.17	0.00	0.58	0.58	0.00	0.58	1.17	0.00	0.58	0.00	0.00	0.00	0.00	2.92	0.58	0.00	0.00	10.51
			0.06	**09:00 ~ 10:00**	2.34	1.17	0.00	0.58	0.58	0.00	0.58	1.17	0.00	0.58	0.00	0.00	0.00	0.00	2.92	0.58	0.00	0.00	10.51
			0.06	**10:00 ~ 11:00**	2.34	1.17	0.00	0.58	0.58	0.00	0.58	1.17	0.00	0.58	0.00	0.00	0.00	0.00	2.92	0.58	0.00	0.00	10.51
			0.06	**11:00 ~ 12:00**	2.34	1.17	0.00	0.58	0.58	0.00	0.58	1.17	0.00	0.58	0.00	0.00	0.00	0.00	2.92	0.58	0.00	0.00	10.51
			0.06	**12:00 ~ 13:00**	2.34	1.17	0.00	0.58	0.58	0.00	0.00	1.17	0.00	0.58	0.00	0.00	0.00	0.00	3.50	0.58	0.00	0.00	10.51
			0.06	**13:00 ~ 14:00**	2.34	1.17	0.00	0.58	0.58	0.00	0.00	1.17	0.00	0.58	0.00	0.00	0.00	0.00	3.50	0.58	0.00	0.00	10.51
			0.06	**14:00 ~ 15:00**	2.34	1.17	0.00	0.58	0.58	0.00	0.00	1.17	0.00	0.58	0.00	0.00	0.00	0.00	3.50	0.58	0.00	0.00	10.51
			0.06	**15:00 ~ 16:00**	2.34	1.17	0.00	0.58	0.58	0.00	0.00	1.17	0.00	0.58	0.00	0.00	0.00	0.00	3.50	0.58	0.00	0.00	10.51
			0.06	**16:00 ~ 17:00**	2.92	1.75	0.00	0.58	0.58	0.00	0.00	1.17	0.00	0.58	0.00	0.00	0.00	0.00	3.50	0.58	0.00	0.00	11.68
			0.06	**17:00 ~ 18:00**	2.34	1.75	0.00	0.58	0.58	0.00	0.00	1.75	0.00	0.58	0.00	0.00	0.00	0.00	4.09	0.58	0.00	0.00	12.26
			0.06	**18:00 ~ 19:00**	2.92	1.75	0.00	0.58	0.58	0.00	0.00	1.75	0.00	0.58	0.00	0.00	0.00	0.00	4.09	0.58	0.00	0.00	12.85
			0.06	**19:00 ~ 20:00**	2.34	1.17	0.00	0.58	0.58	0.00	0.00	1.17	0.00	0.58	0.00	0.00	0.00	0.00	3.50	0.58	0.00	0.00	10.51
			0.06	**20:00 ~ 21:00**	2.34	1.17	0.00	0.58	0.58	0.00	0.00	1.17	0.00	0.58	0.00	0.00	0.00	0.00	2.92	0.58	0.00	0.00	9.93
			0.06	**21:00 ~ 22:00**	2.34	1.17	0.00	0.58	0.58	0.00	0.00	1.17	0.00	0.58	0.00	0.00	0.00	0.00	2.92	0.58	0.00	0.00	9.93
			0.06	**22:00 ~ 23:00**	2.34	1.17	0.00	0.58	0.58	0.00	0.00	1.17	0.00	0.58	0.00	0.00	0.00	0.00	2.92	0.58	0.00	0.00	9.93
			0.06	**23:00 ~ 00:00**	1.75	1.17	0.00	0.58	0.58	0.00	0.00	0.58	0.00	0.58	0.00	0.00	0.00	0.00	2.34	0.58	0.00	0.00	8.18
				Whole Day Total (veh*km)	45.55	25.70	0.00	14.02	11.68	0.00	2.92	22.19	0.00	9.93	0.00	0.00	0.00	0.00	63.07	14.02	0.00	0.00	209.07

Road No.	Road Name	Bound	Road Length (km)	Hour	PC	TAXI	LGV3	LGV4	LGV6	HGV7	HGV8	PLB	PV4	PV5	NFB6	NFB7	NFB8	FBSD	FBDD	MC	HGV9	NFB9	Total
105	Pak Tai Street	NB	0.11	**00:00 ~ 01:00**	4.22	2.11	0.00	1.06	1.06	0.00	0.00	0.00	0.00	0.00	0.00	0.00	0.00	0.00	0.00	1.06	0.00	0.00	9.50
			0.11	**01:00 ~ 02:00**	3.17	2.11	0.00	1.06	1.06	0.00	0.00	0.00	0.00	0.00	0.00	0.00	0.00	0.00	0.00	1.06	0.00	0.00	8.45
			0.11	**02:00 ~ 03:00**	2.11	1.06	0.00	1.06	1.06	0.00	0.00	0.00	0.00	0.00	0.00	0.00	0.00	0.00	0.00	1.06	0.00	0.00	6.34
			0.11	**03:00 ~ 04:00**	2.11	1.06	0.00	1.06	0.00	0.00	0.00	0.00	0.00	0.00	0.00	0.00	0.00	0.00	0.00	1.06	0.00	0.00	5.28
			0.11	**04:00 ~ 05:00**	2.11	1.06	0.00	1.06	0.00	0.00	0.00	0.00	0.00	0.00	0.00	0.00	0.00	0.00	0.00	1.06	0.00	0.00	5.28
			0.11	**05:00 ~ 06:00**	2.11	1.06	0.00	1.06	1.06	0.00	0.00	0.00	0.00	0.00	0.00	0.00	0.00	0.00	0.00	1.06	0.00	0.00	6.34
			0.11	**06:00 ~ 07:00**	4.22	2.11	0.00	1.06	1.06	0.00	0.00	0.00	0.00	0.00	0.00	0.00	0.00	0.00	0.00	1.06	0.00	0.00	9.50
			0.11	**07:00 ~ 08:00**	8.45	4.22	0.00	1.06	1.06	0.00	1.06	0.00	0.00	1.06	0.00	0.00	1.06	0.00	0.00	1.06	0.00	0.00	19.01
			0.11	**08:00 ~ 09:00**	9.50	5.28	0.00	1.06	1.06	0.00	1.06	0.00	0.00	1.06	0.00	0.00	1.06	0.00	0.00	1.06	0.00	0.00	21.12
			0.11	**09:00 ~ 10:00**	8.45	4.22	0.00	1.06	1.06	0.00	1.06	0.00	0.00	1.06	0.00	0.00	1.06	0.00	0.00	1.06	0.00	0.00	19.01
			0.11	**10:00 ~ 11:00**	8.45	4.22	0.00	1.06	1.06	0.00	1.06	0.00	0.00	1.06	0.00	0.00	1.06	0.00	0.00	1.06	0.00	0.00	19.01
			0.11	**11:00 ~ 12:00**	8.45	4.22	0.00	1.06	1.06	0.00	1.06	0.00	0.00	1.06	0.00	0.00	1.06	0.00	0.00	1.06	0.00	0.00	19.01
			0.11	**12:00 ~ 13:00**	8.45	4.22	0.00	1.06	1.06	0.00	1.06	0.00	0.00	1.06	0.00	0.00	1.06	0.00	0.00	1.06	0.00	0.00	19.01
			0.11	**13:00 ~ 14:00**	8.45	4.22	0.00	1.06	1.06	0.00	1.06	0.00	0.00	1.06	0.00	0.00	1.06	0.00	0.00	1.06	0.00	0.00	19.01
			0.11	**14:00 ~ 15:00**	8.45	4.22	0.00	1.06	1.06	0.00	1.06	0.00	0.00	1.06	0.00	0.00	1.06	0.00	0.00	1.06	0.00	0.00	19.01
			0.11	**15:00 ~ 16:00**	8.45	4.22	0.00	1.06	1.06	0.00	1.06	0.00	0.00	1.06	0.00	0.00	1.06	0.00	0.00	1.06	0.00	0.00	19.01
			0.11	**16:00 ~ 17:00**	9.50	5.28	0.00	1.06	1.06	0.00	1.06	0.00	0.00	1.06	0.00	0.00	1.06	0.00	0.00	1.06	0.00	0.00	21.12
			0.11	**17:00 ~ 18:00**	9.50	4.22	0.00	1.06	1.06	0.00	1.06	0.00	0.00	1.06	0.00	0.00	1.06	0.00	0.00	1.06	0.00	0.00	20.06
			0.11	**18:00 ~ 19:00**	9.50	5.28	0.00	1.06	1.06	0.00	1.06	0.00	0.00	1.06	0.00	0.00	1.06	0.00	0.00	1.06	0.00	0.00	21.12
			0.11	**19:00 ~ 20:00**	8.45	4.22	0.00	1.06	1.06	0.00	1.06	0.00	0.00	1.06	0.00	0.00	1.06	0.00	0.00	1.06	0.00	0.00	19.01
			0.11	**20:00 ~ 21:00**	7.39	4.22	0.00	1.06	1.06	0.00	1.06	0.00	0.00	1.06	0.00	0.00	1.06	0.00	0.00	1.06	0.00	0.00	17.95
			0.11	**21:00 ~ 22:00**	7.39	4.22	0.00	1.06	1.06	0.00	1.06	0.00	0.00	1.06	0.00	0.00	1.06	0.00	0.00	1.06	0.00	0.00	17.95
			0.11	**22:00 ~ 23:00**	7.39	4.22	0.00	1.06	1.06	0.00	1.06	0.00	0.00	1.06	0.00	0.00	1.06	0.00	0.00	1.06	0.00	0.00	17.95
			0.11	**23:00 ~ 00:00**	5.28	3.17	0.00	1.06	1.06	0.00	1.06	0.00	0.00	1.06	0.00	0.00	1.06	0.00	0.00	1.06	0.00	0.00	14.78
				Whole Day Total (veh*km)	161.57	84.48	0.00	25.34	23.23	0.00	17.95	0.00	0.00	17.95	0.00	0.00	17.95	0.00	0.00	25.34	0.00	0.00	373.82
106	Pak Tai Street	NB	0.11	**00:00 ~ 01:00**	7.71	4.41	0.00	1.10	1.10	0.00	1.10	0.00	0.00	1.10	0.00	0.00	0.00	0.00	0.00	1.10	0.00	0.00	17.63
			0.11	**01:00 ~ 02:00**	5.51	3.31	0.00	1.10	1.10	0.00	1.10	0.00	0.00	1.10	0.00	0.00	0.00	0.00	0.00	1.10	0.00	0.00	14.33
			0.11	**02:00 ~ 03:00**	3.31	2.20	0.00	1.10	1.10	0.00	0.00	0.00	0.00	1.10	0.00	0.00	0.00	0.00	0.00	1.10	0.00	0.00	9.92
			0.11	**03:00 ~ 04:00**	3.31	2.20	0.00	1.10	1.10	0.00	0.00	0.00	0.00	0.00	0.00	0.00	0.00	0.00	0.00	1.10	0.00	0.00	8.82
			0.11	**04:00 ~ 05:00**	3.31	2.20	0.00	1.10	1.10	0.00	0.00	0.00	0.00	0.00	0.00	0.00	0.00	0.00	0.00	1.10	0.00	0.00	8.82
			0.11	**05:00 ~ 06:00**	4.41	2.20	0.00	1.10	1.10	0.00	0.00	0.00	0.00	1.10	0.00	0.00	0.00	0.00	0.00	1.10	0.00	0.00	11.02
			0.11	**06:00 ~ 07:00**	7.71	4.41	0.00	1.10	1.10	0.00	1.10	0.00	0.00	1.10	0.00	0.00	0.00	0.00	0.00	1.10	0.00	0.00	17.63
			0.11	**07:00 ~ 08:00**	14.33	7.71	0.00	2.20	1.10	1.10	1.10	0.00	0.00	1.10	1.10	1.10	1.10	0.00	0.00	2.20	1.10	0.00	35.26
			0.11	**08:00 ~ 09:00**	17.63	8.82	0.00	3.31	1.10	1.10	1.10	0.00	0.00	1.10	1.10	1.10	1.10	0.00	0.00	2.20	1.10	0.00	40.77
			0.11	**09:00 ~ 10:00**	15.43	7.71	0.00	2.20	1.10	1.10	1.10	0.00	0.00	1.10	1.10	1.10	1.10	0.00	0.00	2.20	1.10	0.00	36.37
			0.11	**10:00 ~ 11:00**	15.43	7.71	0.00	2.20	1.10	1.10	1.10	0.00	0.00	1.10	1.10	1.10	1.10	0.00	0.00	2.20	1.10	0.00	36.37
			0.11	**11:00 ~ 12:00**	16.53	8.82	0.00	2.20	1.10	1.10	1.10	0.00	0.00	1.10	1.10	1.10	1.10	0.00	0.00	2.20	1.10	0.00	38.57
			0.11	**12:00 ~ 13:00**	11.02	5.51	0.00	2.20	1.10	1.10	1.10	0.00	0.00	1.10	1.10	0.00	1.10	0.00	0.00	1.10	0.00	0.00	26.45
			0.11	**13:00 ~ 14:00**	11.02	5.51	0.00	2.20	1.10	1.10	1.10	0.00	0.00	1.10	1.10	0.00	1.10	0.00	0.00	1.10	0.00	0.00	26.45
			0.11	**14:00 ~ 15:00**	11.02	5.51	0.00	2.20	1.10	1.10	1.10	0.00	0.00	1.10	1.10	0.00	1.10	0.00	0.00	1.10	0.00	0.00	26.45
			0.11	**15:00 ~ 16:00**	11.02	5.51	0.00	2.20	1.10	1.10	1.10	0.00	0.00	1.10	1.10	0.00	1.10	0.00	0.00	1.10	0.00	0.00	26.45
			0.11	**16:00 ~ 17:00**	11.02	6.61	0.00	2.20	1.10	1.10	1.10	0.00	0.00	1.10	1.10	0.00	1.10	0.00	0.00	1.10	0.00	0.00	27.55
			0.11	**17:00 ~ 18:00**	11.02	6.61	0.00	2.20	1.10	1.10	1.10	0.00	0.00	1.10	1.10	0.00	1.10	0.00	0.00	1.10	0.00	0.00	27.55
			0.11	**18:00 ~ 19:00**	12.12	6.61	0.00	2.20	1.10	1.10	1.10	0.00	0.00	1.10	1.10	0.00	1.10	0.00	0.00	2.20	0.00	0.00	29.75
			0.11	**19:00 ~ 20:00**	11.02	5.51	0.00	2.20	1.10	1.10	1.10	0.00	0.00	1.10	1.10	0.00	1.10	0.00	0.00	1.10	0.00	0.00	26.45
			0.11	**20:00 ~ 21:00**	8.82	4.41	0.00	2.20	1.10	1.10	1.10	0.00	0.00	1.10	1.10	0.00	1.10	0.00	0.00	1.10	0.00	0.00	23.14
			0.11	**21:00 ~ 22:00**	9.92	5.51	0.00	2.20	1.10	1.10	1.10	0.00	0.00	1.10	1.10	0.00	1.10	0.00	0.00	1.10	0.00	0.00	25.35
			0.11	**22:00 ~ 23:00**	8.82	4.41	0.00	2.20	1.10	1.10	1.10	0.00	0.00	1.10	1.10	0.00	1.10	0.00	0.00	1.10	0.00	0.00	23.14
			0.11	**23:00 ~ 00:00**	7.71	4.41	0.00	1.10	1.10	1.10	1.10	0.00	0.00	1.10	1.10	0.00	1.10	0.00	0.00	1.10	0.00	0.00	20.94
				Whole Day Total (veh*km)	239.13	127.83	0.00	45.18	26.45	18.73	22.04	0.00	0.00	24.24	18.73	5.51	18.73	0.00	0.00	33.06	5.51	0.00	585.16
107	Ma Hang Chung Road	EB	0.02	**00:00 ~ 01:00**	0.62	0.41	0.00	0.21	0.21	0.00	0.00	0.00	0.00	0.00	0.00	0.00	0.00	0.00	0.00	0.21	0.00	0.00	1.65
			0.02	**01:00 ~ 02:00**	0.41	0.21	0.00	0.21	0.21	0.00	0.00	0.00	0.00	0.00	0.00	0.00	0.00	0.00	0.00	0.21	0.00	0.00	1.24
			0.02	**02:00 ~ 03:00**	0.41	0.21	0.00	0.21	0.21	0.00	0.00	0.00	0.00	0.00	0.00	0.00	0.00	0.00	0.00	0.21	0.00	0.00	1.24
			0.02	**03:00 ~ 04:00**	0.21	0.21	0.00	0.21	0.00	0.00	0.00	0.00	0.00	0.00	0.00	0.00	0.00	0.00	0.00	0.21	0.00	0.00	0.82
			0.02	**04:00 ~ 05:00**	0.21	0.21	0.00	0.21	0.00	0.00	0.00	0.00	0.00	0.00	0.00	0.00	0.00	0.00	0.00	0.21	0.00	0.00	0.82
			0.02	**05:00 ~ 06:00**	0.41	0.21	0.00	0.21	0.21	0.00	0.00	0.00	0.00	0.00	0.00	0.00	0.00	0.00	0.00	0.21	0.00	0.00	1.24
			0.02	**06:00 ~ 07:00**	0.62	0.41	0.00	0.21	0.21	0.00	0.00	0.00	0.00	0.00	0.00	0.00	0.00	0.00	0.00	0.21	0.00	0.00	1.65
			0.02	**07:00 ~ 08:00**	1.24	0.62	0.00	0.21	0.21	0.00	0.21	0.00	0.00	0.21	0.00	0.00	0.21	0.00	0.00	0.21	0.00	0.00	3.09
			0.02	**08:00 ~ 09:00**	1.44	0.82	0.00	0.21	0.21	0.00	0.21	0.00	0.00	0.21	0.00	0.00	0.21	0.00	0.00	0.21	0.00	0.00	3.50
			0.02	**09:00 ~ 10:00**	1.24	0.62	0.00	0.21	0.21	0.00	0.21	0.00	0.00	0.21	0.00	0.00	0.21	0.00	0.00	0.21	0.00	0.00	3.09
			0.02	**10:00 ~ 11:00**	1.24	0.62	0.00	0.21	0.21	0.00	0.21	0.00	0.00	0.21	0.00	0.00	0.21	0.00	0.00	0.21	0.00	0.00	3.09
			0.02	**11:00 ~ 12:00**	1.24	0.62	0.00	0.21	0.21	0.00	0.21	0.00	0.00	0.21	0.00	0.00	0.21	0.00	0.00	0.21	0.00	0.00	3.09
			0.02	**12:00 ~ 13:00**	0.41	0.21	0.00	0.21	0.21	0.00	0.00	0.00	0.00	0.00	0.00	0.00	0.00	0.00	0.00	0.21	0.00	0.00	1.24
			0.02	**13:00 ~ 14:00**	0.41	0.21	0.00	0.21	0.21	0.00	0.00	0.00	0.00	0.00	0.00	0.00	0.00	0.00	0.00	0.21	0.00	0.00	1.24
			0.02	**14:00 ~ 15:00**	0.41	0.21	0.00	0.21	0.21	0.00	0.00	0.00	0.00	0.00	0.00	0.00	0.00	0.00	0.00	0.21	0.00	0.00	1.24
			0.02	**15:00 ~ 16:00**	0.41	0.21	0.00	0.21	0.21	0.00	0.00	0.00	0.00	0.00	0.00	0.00	0.00	0.00	0.00	0.21	0.00	0.00	1.24
			0.02	**16:00 ~ 17:00**	0.41	0.21	0.00	0.21	0.21	0.00	0.00	0.00	0.00	0.00	0.00	0.00	0.00	0.00	0.00	0.21	0.00	0.00	1.24
			0.02	**17:00 ~ 18:00**	0.41	0.21	0.00	0.21	0.21	0.00	0.00	0.00	0.00	0.00	0.00	0.00	0.00	0.00	0.00	0.21	0.00	0.00	1.24
			0.02	**18:00 ~ 19:00**	0.41	0.21	0.00	0.21	0.21	0.00	0.00	0.00	0.00	0.00	0.00	0.00	0.00	0.00	0.00	0.21	0.00	0.00	1.24
			0.02	**19:00 ~ 20:00**	0.41	0.21	0.00	0.21	0.21	0.00	0.00	0.00	0.00	0.00	0.00	0.00	0.00	0.00	0.00	0.21	0.00	0.00	1.24
			0.02	**20:00 ~ 21:00**	0.41	0.21	0.00	0.21	0.21	0.00	0.00	0.00	0.00	0.00	0.00	0.00	0.00	0.00	0.00	0.21	0.00	0.00	1.24
			0.02	**21:00 ~ 22:00**	0.41	0.21	0.00	0.21	0.21	0.00	0.00	0.00	0.00	0.00	0.00	0.00	0.00	0.00	0.00	0.21	0.00	0.00	1.24
			0.02	**22:00 ~ 23:00**	0.41	0.21	0.00	0.21	0.21	0.00	0.00	0.00	0.00	0.00	0.00	0.00	0.00	0.00	0.00	0.21	0.00	0.00	1.24
			0.02	**23:00 ~ 00:00**	0.21	0.21	0.00	0.21	0.21	0.00	0.00	0.00	0.00	0.00	0.00	0.00	0.00	0.00	0.00	0.21	0.00	0.00	1.03
				Whole Day Total (veh*km)	14.01	7.62	0.00	4.94	4.53	0.00	1.03	0.00	0.00	1.03	0.00	0.00	1.03	0.00	0.00	4.94	0.00	0.00	39.14
108	Ma Hang Chung Road	WB	0.03	**00:00 ~ 01:00**	2.25	1.28	0.00	0.32	0.32	0.00	0.32	0.00	0.00	0.32	0.00	0.00	0.00	0.00	0.00	0.32	0.32	0.00	5.46
			0.03	**01:00 ~ 02:00**	1.61	0.96	0.00	0.32	0.32	0.00	0.32	0.00	0.00	0.32	0.00	0.00	0.00	0.00	0.00	0.32	0.32	0.00	4.49
			0.03	**02:00 ~ 03:00**	0.96	0.64	0.00	0.32	0.32	0.00	0.00	0.00	0.00	0.32	0.00	0.00	0.00	0.00	0.00	0.32	0.32	0.00	3.21
			0.03	**03:00 ~ 04:00**	0.96	0.64	0.00	0.32	0.32	0.00	0.00	0.00	0.00	0.00	0.00	0.00	0.00	0.00	0.00	0.32	0.32	0.00	2.89
			0.03	**04:00 ~ 05:00**	0.96	0.64	0.00	0.32	0.32	0.00	0.00	0.00	0.00	0.00	0.00	0.00	0.00	0.00	0.00	0.32	0.32	0.00	2.89
			0.03	**05:00 ~ 06:00**	1.28	0.64	0.00	0.32	0.32	0.00	0.00	0.00	0.00	0.32	0.00	0.00	0.00	0.00	0.00	0.32	0.32	0.00	3.53
			0.03	**06:00 ~ 07:00**	2.25	1.28	0.00	0.32	0.32	0.00	0.32	0.32	0.00	0.32	0.00	0.00	0.00	0.00	0.32	0.32	0.00	0.00	5.78
			0.03	**07:00 ~ 08:00**	4.17	2.25	0.00	0.64	0.32	0.32	0.32	0.32	0.00	0.32	0.32	0.32	0.32	0.00	0.64	0.64	0.32	0.00	11.24
			0.03	**08:00 ~ 09:00**	5.14	2.57	0.00	0.96	0.32	0.32	0.32	0.32	0.00	0.32	0.32	0.32	0.32	0.00	0.32	0.64	0.32	0.00	12.52
			0.03	**09:00 ~ 10:00**	4.49	2.25	0.00	0.64	0.32	0.32	0.32	0.32	0.00	0.32	0.32	0.32	0.32	0.00	0.32	0.64	0.32	0.00	11.24
			0.03	**10:00 ~ 11:00**	4.49	2.25	0.00	0.64	0.32	0.32	0.32	0.32	0.00	0.32	0.32	0.32	0.32	0.00	0.32	0.64	0.32	0.00	11.24
			0.03	**11:00 ~ 12:00**	4.82	2.57	0.00	0.64	0.32	0.32	0.32	0.32	0.00	0.32	0.32	0.32	0.32	0.00	0.32	0.64	0.32	0.00	11.88
			0.03	**12:00 ~ 13:00**	3.53	1.93	0.00	0.64	0.32	0.32	0.32	0.32	0.00	0.32	0.32	0.00	0.32	0.00	0.32	0.64	0.00	0.00	9.31
			0.03	**13:00 ~ 14:00**	3.53	1.93	0.00	0.64	0.32	0.32	0.32	0.32	0.00	0.32	0.32	0.00	0.32	0.00	0.32	0.64	0.00	0.00	9.31
			0.03	**14:00 ~ 15:00**	3.85	1.93	0.00	0.64	0.32	0.32	0.32	0.32	0.00	0.32	0.32	0.00	0.32	0.00	0.32	0.64	0.00	0.00	9.63
			0.03	**15:00 ~ 16:00**	3.85	1.93	0.00	0.64	0.32	0.32	0.32	0.32	0.00	0.32	0.32	0.00	0.32	0.00	0.32	0.64	0.00	0.00	9.63
			0.03	**16:00 ~ 17:00**	3.85	1.93	0.00	0.64	0.32	0.32	0.32	0.32	0.00	0.32	0.32	0.00	0.32	0.00	0.32	0.64	0.00	0.00	9.63
			0.03	**17:00 ~ 18:00**	3.85	1.93	0.00	0.64	0.32	0.32	0.32	0.32	0.00	0.32	0.32	0.00	0.32	0.00	0.32	0.64	0.00	0.00	9.63
			0.03	**18:00 ~ 19:00**	4.17	2.25	0.00	0.64	0.32	0.32	0.32	0.32	0.00	0.32	0.32	0.00	0.32	0.00	0.32	0.64	0.00	0.00	10.27
			0.03	**19:00 ~ 20:00**	3.53	1.93	0.00	0.64	0.32	0.32	0.32	0.32	0.00	0.32	0.32	0.00	0.32	0.00	0.32	0.64	0.00	0.00	9.31
			0.03	**20:00 ~ 21:00**	3.21	1.61	0.00	0.32	0.32	0.32	0.32	0.32	0.00	0.32	0.32	0.00	0.32	0.00	0.32	0.32	0.00	0.00	8.03
			0.03	**21:00 ~ 22:00**	3.21	1.61	0.00	0.32	0.32	0.32	0.32	0.32	0.00	0.32	0.32	0.00	0.32	0.00	0.32	0.32	0.00	0.00	8.03
			0.03	**22:00 ~ 23:00**	2.89	1.61	0.00	0.32	0.32	0.32	0.32	0.32	0.00	0.32	0.32	0.00	0.32	0.00	0.32	0.32	0.00	0.00	7.70
			0.03	**23:00 ~ 00:00**	2.57	1.28	0.00	0.32	0.32	0.32	0.32	0.32	0.00	0.32	0.32	0.00	0.32	0.00	0.32	0.32	0.00	0.00	7.06
				Whole Day Total (veh*km)	75.44	39.80	0.00	12.20	7.70	5.46	6.42	5.78	0.00	7.06	5.46	1.61	5.46	0.00	8.03	11.88	1.61	0.00	193.88

Road No.	Road Name	Bound	Road Length (km)	Hour	PC	TAXI	LGV3	LGV4	LGV6	HGV7	HGV8	PLB	PV4	PV5	NFB6	NFB7	NFB8	FBSD	FBDD	MC	HGV9	NFB9	Total
109	Ma Hang Chung Road	WB	0.02	**00:00 ~ 01:00**	0.49	0.32	0.00	0.16	0.16	0.00	0.00	0.00	0.00	0.00	0.00	0.00	0.00	0.00	0.00	0.16	0.00	0.00	1.30
			0.02	**01:00 ~ 02:00**	0.32	0.16	0.00	0.16	0.16	0.00	0.00	0.00	0.00	0.00	0.00	0.00	0.00	0.00	0.00	0.16	0.00	0.00	0.97
			0.02	**02:00 ~ 03:00**	0.16	0.16	0.00	0.16	0.00	0.00	0.00	0.00	0.00	0.00	0.00	0.00	0.00	0.00	0.00	0.16	0.00	0.00	0.65
			0.02	**03:00 ~ 04:00**	0.16	0.16	0.00	0.16	0.00	0.00	0.00	0.00	0.00	0.00	0.00	0.00	0.00	0.00	0.00	0.16	0.00	0.00	0.65
			0.02	**04:00 ~ 05:00**	0.16	0.16	0.00	0.16	0.00	0.00	0.00	0.00	0.00	0.00	0.00	0.00	0.00	0.00	0.00	0.16	0.00	0.00	0.65
			0.02	**05:00 ~ 06:00**	0.32	0.16	0.00	0.16	0.00	0.00	0.00	0.00	0.00	0.00	0.00	0.00	0.00	0.00	0.00	0.16	0.00	0.00	0.81
			0.02	**06:00 ~ 07:00**	0.49	0.32	0.00	0.16	0.16	0.00	0.00	0.00	0.00	0.00	0.00	0.00	0.00	0.00	0.00	0.16	0.00	0.00	1.30
			0.02	**07:00 ~ 08:00**	0.81	0.49	0.00	0.16	0.16	0.00	0.00	0.00	0.00	0.16	0.00	0.00	0.00	0.00	0.00	0.16	0.00	0.00	1.94
			0.02	**08:00 ~ 09:00**	0.97	0.49	0.00	0.16	0.16	0.00	0.00	0.00	0.00	0.16	0.00	0.00	0.00	0.00	0.00	0.16	0.00	0.00	2.11
			0.02	**09:00 ~ 10:00**	0.81	0.49	0.00	0.16	0.16	0.00	0.00	0.00	0.00	0.16	0.00	0.00	0.00	0.00	0.00	0.16	0.00	0.00	1.94
			0.02	**10:00 ~ 11:00**	0.81	0.49	0.00	0.16	0.16	0.00	0.00	0.00	0.00	0.16	0.00	0.00	0.00	0.00	0.00	0.16	0.00	0.00	1.94
			0.02	**11:00 ~ 12:00**	0.81	0.49	0.00	0.16	0.16	0.00	0.00	0.00	0.00	0.16	0.00	0.00	0.00	0.00	0.00	0.16	0.00	0.00	1.94
			0.02	**12:00 ~ 13:00**	1.13	0.65	0.00	0.16	0.16	0.00	0.16	0.00	0.00	0.16	0.00	0.00	0.16	0.00	0.00	0.16	0.00	0.00	2.75
			0.02	**13:00 ~ 14:00**	1.30	0.65	0.00	0.16	0.16	0.00	0.16	0.00	0.00	0.16	0.00	0.00	0.16	0.00	0.00	0.16	0.00	0.00	2.92
			0.02	**14:00 ~ 15:00**	1.30	0.65	0.00	0.16	0.16	0.00	0.16	0.00	0.00	0.16	0.00	0.00	0.16	0.00	0.00	0.16	0.00	0.00	2.92
			0.02	**15:00 ~ 16:00**	1.30	0.65	0.00	0.16	0.16	0.00	0.16	0.00	0.00	0.16	0.00	0.00	0.16	0.00	0.00	0.16	0.00	0.00	2.92
			0.02	**16:00 ~ 17:00**	1.30	0.65	0.00	0.16	0.16	0.00	0.16	0.00	0.00	0.16	0.00	0.00	0.16	0.00	0.00	0.16	0.00	0.00	2.92
			0.02	**17:00 ~ 18:00**	1.30	0.65	0.00	0.16	0.16	0.00	0.16	0.00	0.00	0.16	0.00	0.00	0.16	0.00	0.00	0.16	0.00	0.00	2.92
			0.02	**18:00 ~ 19:00**	1.30	0.65	0.00	0.16	0.16	0.00	0.16	0.00	0.00	0.16	0.00	0.00	0.16	0.00	0.00	0.16	0.00	0.00	2.92
			0.02	**19:00 ~ 20:00**	1.30	0.65	0.00	0.16	0.16	0.00	0.16	0.00	0.00	0.16	0.00	0.00	0.16	0.00	0.00	0.16	0.00	0.00	2.92
			0.02	**20:00 ~ 21:00**	0.97	0.49	0.00	0.16	0.16	0.00	0.16	0.00	0.00	0.16	0.00	0.00	0.16	0.00	0.00	0.16	0.00	0.00	2.43
			0.02	**21:00 ~ 22:00**	1.13	0.65	0.00	0.16	0.16	0.00	0.16	0.00	0.00	0.16	0.00	0.00	0.16	0.00	0.00	0.16	0.00	0.00	2.75
			0.02	**22:00 ~ 23:00**	0.97	0.49	0.00	0.16	0.16	0.00	0.16	0.00	0.00	0.16	0.00	0.00	0.16	0.00	0.00	0.16	0.00	0.00	2.43
			0.02	**23:00 ~ 00:00**	0.81	0.49	0.00	0.16	0.16	0.00	0.16	0.00	0.00	0.16	0.00	0.00	0.16	0.00	0.00	0.16	0.00	0.00	2.27
				Whole Day Total (veh*km)	20.41	11.18	0.00	3.89	3.24	0.00	1.94	0.00	0.00	2.75	0.00	0.00	1.94	0.00	0.00	3.89	0.00	0.00	49.25
110	Ma Hang Chung Road	WB	0.09	**00:00 ~ 01:00**	5.57	2.79	0.00	0.93	0.93	0.00	0.93	0.00	0.00	0.93	0.00	0.00	0.00	0.00	0.93	0.93	0.00	0.00	13.94
			0.09	**01:00 ~ 02:00**	3.72	1.86	0.00	0.93	0.93	0.00	0.93	0.00	0.00	0.93	0.00	0.00	0.00	0.00	0.93	0.93	0.00	0.00	11.15
			0.09	**02:00 ~ 03:00**	2.79	1.86	0.00	0.93	0.93	0.00	0.00	0.00	0.00	0.00	0.00	0.00	0.00	0.00	0.93	0.93	0.00	0.00	8.36
			0.09	**03:00 ~ 04:00**	2.79	1.86	0.00	0.93	0.93	0.00	0.00	0.00	0.00	0.00	0.00	0.00	0.00	0.00	0.93	0.93	0.00	0.00	8.36
			0.09	**04:00 ~ 05:00**	2.79	1.86	0.00	0.93	0.93	0.00	0.00	0.00	0.00	0.00	0.00	0.00	0.00	0.00	0.93	0.93	0.00	0.00	8.36
			0.09	**05:00 ~ 06:00**	2.79	1.86	0.00	0.93	0.93	0.00	0.00	0.00	0.00	0.00	0.00	0.00	0.00	0.00	0.93	0.93	0.00	0.00	8.36
			0.09	**06:00 ~ 07:00**	5.57	2.79	0.00	0.93	0.93	0.00	0.93	0.93	0.00	0.93	0.00	0.00	0.00	0.00	0.93	0.93	0.00	0.00	14.86
			0.09	**07:00 ~ 08:00**	11.15	5.57	0.00	1.86	0.93	0.93	0.93	0.93	0.00	0.93	0.93	0.93	0.93	0.00	1.86	1.86	0.93	0.00	30.66
			0.09	**08:00 ~ 09:00**	13.94	7.43	0.00	2.79	0.93	0.93	0.93	0.93	0.00	0.93	0.93	0.93	0.93	0.00	0.93	1.86	0.93	0.00	35.30
			0.09	**09:00 ~ 10:00**	12.08	6.50	0.00	1.86	0.93	0.93	0.93	0.93	0.00	0.93	0.93	0.93	0.93	0.00	0.93	1.86	0.93	0.00	31.59
			0.09	**10:00 ~ 11:00**	12.08	6.50	0.00	1.86	0.93	0.93	0.93	0.93	0.00	0.93	0.93	0.93	0.93	0.00	0.93	1.86	0.93	0.00	31.59
			0.09	**11:00 ~ 12:00**	13.01	6.50	0.00	1.86	0.93	0.93	0.93	0.93	0.00	0.93	0.93	0.93	0.93	0.00	0.93	1.86	0.93	0.00	32.52
			0.09	**12:00 ~ 13:00**	13.94	7.43	0.00	1.86	0.93	0.93	0.93	0.93	0.00	0.93	0.93	0.93	0.93	0.00	0.93	1.86	0.00	0.00	33.44
			0.09	**13:00 ~ 14:00**	13.94	7.43	0.00	1.86	0.93	0.93	0.93	0.93	0.00	0.93	0.93	0.93	0.93	0.00	0.93	1.86	0.00	0.00	33.44
			0.09	**14:00 ~ 15:00**	13.94	7.43	0.00	1.86	0.93	0.93	0.93	0.93	0.00	0.93	0.93	0.93	0.93	0.00	0.93	1.86	0.00	0.00	33.44
			0.09	**15:00 ~ 16:00**	13.94	7.43	0.00	1.86	0.93	0.93	0.93	0.93	0.00	0.93	0.93	0.93	0.93	0.00	0.93	1.86	0.00	0.00	33.44
			0.09	**16:00 ~ 17:00**	14.86	7.43	0.00	1.86	0.93	0.93	0.93	0.93	0.00	0.93	0.93	0.93	0.93	0.00	0.93	1.86	0.00	0.00	34.37
			0.09	**17:00 ~ 18:00**	14.86	7.43	0.00	1.86	0.93	0.93	0.93	0.93	0.00	0.93	0.93	0.93	0.93	0.00	0.93	1.86	0.00	0.00	34.37
			0.09	**18:00 ~ 19:00**	15.79	8.36	0.00	1.86	0.93	0.93	0.93	0.93	0.00	0.93	0.93	0.93	0.93	0.00	0.93	1.86	0.00	0.00	36.23
			0.09	**19:00 ~ 20:00**	13.94	7.43	0.00	1.86	0.93	0.93	0.93	0.93	0.00	0.93	0.93	0.93	0.93	0.00	0.93	1.86	0.00	0.00	33.44
			0.09	**20:00 ~ 21:00**	12.08	6.50	0.00	1.86	0.93	0.93	0.93	0.93	0.00	0.93	0.93	0.93	0.93	0.00	0.93	1.86	0.00	0.00	30.66
			0.09	**21:00 ~ 22:00**	12.08	6.50	0.00	1.86	0.93	0.93	0.93	0.93	0.00	0.93	0.93	0.93	0.93	0.00	0.93	1.86	0.00	0.00	30.66
			0.09	**22:00 ~ 23:00**	11.15	5.57	0.00	1.86	0.93	0.93	0.93	0.93	0.00	0.93	0.93	0.93	0.93	0.00	0.93	1.86	0.00	0.00	28.80
			0.09	**23:00 ~ 00:00**	9.29	4.65	0.00	0.93	0.93	0.93	0.93	0.93	0.00	0.93	0.93	0.93	0.93	0.00	0.93	0.93	0.00	0.00	24.15
				Whole Day Total (veh*km)	248.04	130.99	0.00	38.09	22.30	15.79	18.58	16.72	0.00	18.58	15.79	15.79	15.79	0.00	23.23	37.16	4.65	0.00	621.50
111	Sheung Heung Road	EB	0.08	**00:00 ~ 01:00**	4.99	2.49	0.00	1.66	0.83	0.83	0.83	0.83	0.00	0.83	0.00	0.00	0.00	0.00	2.49	0.83	0.00	0.00	16.62
			0.08	**01:00 ~ 02:00**	3.32	1.66	0.00	1.66	0.83	0.83	0.83	0.00	0.00	0.83	0.00	0.00	0.00	0.00	0.83	0.83	0.00	0.00	11.63
			0.08	**02:00 ~ 03:00**	2.49	1.66	0.00	0.83	0.83	0.83	0.83	0.00	0.00	0.00	0.00	0.00	0.00	0.00	0.83	0.83	0.00	0.00	9.14
			0.08	**03:00 ~ 04:00**	1.66	0.83	0.00	0.83	0.83	0.00	0.83	0.00	0.00	0.00	0.00	0.00	0.00	0.00	0.83	0.83	0.00	0.00	6.65
			0.08	**04:00 ~ 05:00**	1.66	0.83	0.00	0.83	0.83	0.00	0.83	0.00	0.00	0.00	0.00	0.00	0.00	0.00	0.83	0.83	0.00	0.00	6.65
			0.08	**05:00 ~ 06:00**	2.49	1.66	0.00	0.83	0.83	0.83	0.83	0.83	0.00	0.00	0.00	0.00	0.00	0.00	2.49	0.83	0.00	0.00	11.63
			0.08	**06:00 ~ 07:00**	4.99	2.49	0.00	1.66	0.83	0.83	0.83	1.66	0.00	0.83	0.00	0.00	0.00	0.00	5.82	0.83	0.00	0.00	20.78
			0.08	**07:00 ~ 08:00**	9.14	4.99	0.83	3.32	1.66	0.83	0.83	2.49	0.00	0.83	0.83	0.00	0.83	0.00	7.48	1.66	0.83	0.00	36.56
			0.08	**08:00 ~ 09:00**	10.80	5.82	0.83	4.16	1.66	0.83	0.83	2.49	0.00	0.83	0.83	0.00	0.83	0.00	5.82	1.66	0.83	0.00	38.23
			0.08	**09:00 ~ 10:00**	9.97	4.99	0.83	4.16	1.66	0.83	0.83	1.66	0.00	0.83	0.83	0.00	0.83	0.00	4.99	1.66	0.83	0.00	34.90
			0.08	**10:00 ~ 11:00**	9.14	4.99	0.83	4.16	1.66	0.83	0.83	1.66	0.00	0.83	0.83	0.00	0.83	0.00	4.99	1.66	0.83	0.00	34.07
			0.08	**11:00 ~ 12:00**	9.97	4.99	0.83	4.16	1.66	0.83	0.83	1.66	0.00	0.83	0.83	0.00	0.83	0.00	4.99	1.66	0.83	0.00	34.90
			0.08	**12:00 ~ 13:00**	4.99	3.32	0.00	2.49	0.83	0.83	0.83	2.49	0.00	0.83	0.00	0.00	0.83	0.00	6.65	0.83	0.83	0.00	25.76
			0.08	**13:00 ~ 14:00**	5.82	3.32	0.00	2.49	0.83	0.83	0.83	2.49	0.00	0.83	0.00	0.00	0.83	0.00	6.65	0.83	0.83	0.00	26.59
			0.08	**14:00 ~ 15:00**	5.82	3.32	0.00	2.49	0.83	0.83	0.83	2.49	0.00	0.83	0.00	0.00	0.83	0.00	6.65	0.83	0.83	0.00	26.59
			0.08	**15:00 ~ 16:00**	5.82	3.32	0.00	2.49	0.83	0.83	0.83	2.49	0.00	0.83	0.00	0.00	0.83	0.00	6.65	0.83	0.83	0.00	26.59
			0.08	**16:00 ~ 17:00**	5.82	3.32	0.00	2.49	0.83	0.83	0.83	2.49	0.00	0.83	0.00	0.00	0.83	0.00	6.65	0.83	0.83	0.00	26.59
			0.08	**17:00 ~ 18:00**	5.82	3.32	0.00	2.49	0.83	0.83	0.83	2.49	0.00	0.83	0.00	0.00	0.83	0.00	6.65	0.83	0.83	0.00	26.59
			0.08	**18:00 ~ 19:00**	5.82	3.32	0.00	2.49	0.83	0.83	0.83	2.49	0.00	0.83	0.00	0.00	0.83	0.00	7.48	0.83	0.83	0.00	27.42
			0.08	**19:00 ~ 20:00**	5.82	3.32	0.00	2.49	0.83	0.83	0.83	2.49	0.00	0.83	0.00	0.00	0.83	0.00	5.82	0.83	0.83	0.00	25.76
			0.08	**20:00 ~ 21:00**	4.99	2.49	0.00	2.49	0.83	0.83	0.83	1.66	0.00	0.83	0.00	0.00	0.83	0.00	5.82	0.83	0.83	0.00	23.27
			0.08	**21:00 ~ 22:00**	4.99	2.49	0.00	2.49	0.83	0.83	0.83	1.66	0.00	0.83	0.00	0.00	0.83	0.00	4.99	0.83	0.83	0.00	22.44
			0.08	**22:00 ~ 23:00**	4.16	2.49	0.00	1.66	0.83	0.83	0.83	1.66	0.00	0.83	0.00	0.00	0.83	0.00	4.99	0.83	0.83	0.00	20.78
			0.08	**23:00 ~ 00:00**	3.32	1.66	0.00	1.66	0.83	0.83	0.83	1.66	0.00	0.83	0.00	0.00	0.83	0.00	4.16	0.83	0.83	0.00	18.28
				Whole Day Total (veh*km)	133.79	73.13	4.16	56.51	24.10	18.28	19.94	39.89	0.00	16.62	4.16	0.00	14.13	0.00	115.51	24.10	14.13	0.00	558.43
112	Sheung Heung Road	WB	0.08	**00:00 ~ 01:00**	1.66	0.83	0.00	0.83	0.83	0.00	0.00	0.00	0.00	0.00	0.00	0.00	0.00	0.00	0.00	0.83	0.00	0.00	4.99
			0.08	**01:00 ~ 02:00**	0.83	0.83	0.00	0.83	0.83	0.00	0.00	0.00	0.00	0.00	0.00	0.00	0.00	0.00	0.00	0.83	0.00	0.00	4.16
			0.08	**02:00 ~ 03:00**	0.83	0.83	0.00	0.83	0.00	0.00	0.00	0.00	0.00	0.00	0.00	0.00	0.00	0.00	0.00	0.83	0.00	0.00	3.32
			0.08	**03:00 ~ 04:00**	0.83	0.83	0.00	0.83	0.00	0.00	0.00	0.00	0.00	0.00	0.00	0.00	0.00	0.00	0.00	0.83	0.00	0.00	3.32
			0.08	**04:00 ~ 05:00**	0.83	0.83	0.00	0.83	0.00	0.00	0.00	0.00	0.00	0.00	0.00	0.00	0.00	0.00	0.00	0.83	0.00	0.00	3.32
			0.08	**05:00 ~ 06:00**	0.83	0.83	0.00	0.83	0.00	0.00	0.00	0.00	0.00	0.00	0.00	0.00	0.00	0.00	0.00	0.83	0.00	0.00	3.32
			0.08	**06:00 ~ 07:00**	1.66	0.83	0.00	0.83	0.83	0.00	0.00	0.00	0.00	0.00	0.00	0.00	0.00	0.00	0.00	0.83	0.00	0.00	4.99
			0.08	**07:00 ~ 08:00**	2.49	1.66	0.00	0.83	0.83	0.00	0.83	0.00	0.00	0.83	0.00	0.00	0.00	0.00	0.00	0.83	0.00	0.00	8.31
			0.08	**08:00 ~ 09:00**	3.32	1.66	0.00	0.83	0.83	0.00	0.83	0.00	0.00	0.83	0.00	0.00	0.00	0.00	0.00	0.83	0.00	0.00	9.14
			0.08	**09:00 ~ 10:00**	2.49	1.66	0.00	0.83	0.83	0.00	0.83	0.00	0.00	0.83	0.00	0.00	0.00	0.00	0.00	0.83	0.00	0.00	8.31
			0.08	**10:00 ~ 11:00**	2.49	1.66	0.00	0.83	0.83	0.00	0.83	0.00	0.00	0.83	0.00	0.00	0.00	0.00	0.00	0.83	0.00	0.00	8.31
			0.08	**11:00 ~ 12:00**	2.49	1.66	0.00	0.83	0.83	0.00	0.83	0.00	0.00	0.83	0.00	0.00	0.00	0.00	0.00	0.83	0.00	0.00	8.31
			0.08	**12:00 ~ 13:00**	2.49	0.83	0.00	0.83	0.83	0.00	0.83	0.00	0.00	0.00	0.00	0.00	0.00	0.00	0.00	0.83	0.00	0.00	6.65
			0.08	**13:00 ~ 14:00**	2.49	1.66	0.00	0.83	0.83	0.00	0.83	0.00	0.00	0.00	0.00	0.00	0.00	0.00	0.00	0.83	0.00	0.00	7.48
			0.08	**14:00 ~ 15:00**	2.49	1.66	0.00	0.83	0.83	0.00	0.83	0.00	0.00	0.00	0.00	0.00	0.00	0.00	0.00	0.83	0.00	0.00	7.48
			0.08	**15:00 ~ 16:00**	2.49	1.66	0.00	0.83	0.83	0.00	0.83	0.00	0.00	0.00	0.00	0.00	0.00	0.00	0.00	0.83	0.00	0.00	7.48
			0.08	**16:00 ~ 17:00**	2.49	1.66	0.00	0.83	0.83	0.00	0.83	0.00	0.00	0.00	0.00	0.00	0.00	0.00	0.00	0.83	0.00	0.00	7.48
			0.08	**17:00 ~ 18:00**	2.49	1.66	0.00	0.83	0.83	0.00	0.83	0.00	0.00	0.00	0.00	0.00	0.00	0.00	0.00	0.83	0.00	0.00	7.48
			0.08	**18:00 ~ 19:00**	2.49	1.66	0.00	0.83	0.83	0.00	0.83	0.00	0.00	0.00	0.00	0.00	0.00	0.00	0.00	0.83	0.00	0.00	7.48
			0.08	**19:00 ~ 20:00**	2.49	1.66	0.00	0.83	0.83	0.00	0.83	0.00	0.00	0.00	0.00	0.00	0.00	0.00	0.00	0.83	0.00	0.00	7.48
			0.08	**20:00 ~ 21:00**	1.66	0.83	0.00	0.83	0.83	0.00	0.83	0.00	0.00	0.00	0.00	0.00	0.00	0.00	0.00	0.83	0.00	0.00	5.82
			0.08	**21:00 ~ 22:00**	1.66	0.83	0.00	0.83	0.83	0.00	0.83	0.00	0.00	0.00	0.00	0.00	0.00	0.00	0.00	0.83	0.00	0.00	5.82
			0.08	**22:00 ~ 23:00**	1.66	0.83	0.00	0.83	0.83	0.00	0.83	0.00	0.00	0.00	0.00	0.00	0.00	0.00	0.00	0.83	0.00	0.00	5.82
			0.08	**23:00 ~ 00:00**	1.66	0.83	0.00	0.83	0.83	0.00	0.83	0.00	0.00	0.00	0.00	0.00	0.00	0.00	0.00	0.83	0.00	0.00	5.82
				Whole Day Total (veh*km)	47.37	29.92	0.00	19.94	16.62	0.00	14.13	0.00	0.00	4.16	0.00	0.00	0.00	0.00	0.00	19.94	0.00	0.00	152.07

Road No.	Road Name	Bound	Road Length (km)	Hour	PC	TAXI	LGV3	LGV4	LGV6	HGV7	HGV8	PLB	PV4	PV5	NFB6	NFB7	NFB8	FBSD	FBDD	MC	HGV9	NFB9	Total
113	San Shan Road	EB	0.11	**00:00 ~ 01:00**	2.14	1.07	0.00	1.07	1.07	0.00	0.00	0.00	0.00	0.00	0.00	0.00	0.00	0.00	0.00	1.07	0.00	0.00	6.43
			0.11	**01:00 ~ 02:00**	1.07	1.07	0.00	1.07	1.07	0.00	0.00	0.00	0.00	0.00	0.00	0.00	0.00	0.00	0.00	1.07	0.00	0.00	5.36
			0.11	**02:00 ~ 03:00**	1.07	1.07	0.00	1.07	0.00	0.00	0.00	0.00	0.00	0.00	0.00	0.00	0.00	0.00	0.00	1.07	0.00	0.00	4.28
			0.11	**03:00 ~ 04:00**	1.07	1.07	0.00	1.07	0.00	0.00	0.00	0.00	0.00	0.00	0.00	0.00	0.00	0.00	0.00	1.07	0.00	0.00	4.28
			0.11	**04:00 ~ 05:00**	1.07	1.07	0.00	1.07	0.00	0.00	0.00	0.00	0.00	0.00	0.00	0.00	0.00	0.00	0.00	1.07	0.00	0.00	4.28
			0.11	**05:00 ~ 06:00**	1.07	1.07	0.00	1.07	0.00	0.00	0.00	0.00	0.00	0.00	0.00	0.00	0.00	0.00	0.00	1.07	0.00	0.00	4.28
			0.11	**06:00 ~ 07:00**	2.14	1.07	0.00	1.07	1.07	0.00	0.00	0.00	0.00	0.00	0.00	0.00	0.00	0.00	0.00	1.07	0.00	0.00	6.43
			0.11	**07:00 ~ 08:00**	3.21	2.14	0.00	1.07	1.07	0.00	1.07	0.00	0.00	1.07	0.00	0.00	0.00	0.00	0.00	1.07	0.00	0.00	10.71
			0.11	**08:00 ~ 09:00**	4.28	2.14	0.00	1.07	1.07	0.00	1.07	0.00	0.00	1.07	0.00	0.00	0.00	0.00	0.00	1.07	0.00	0.00	11.78
			0.11	**09:00 ~ 10:00**	3.21	2.14	0.00	1.07	1.07	0.00	1.07	0.00	0.00	1.07	0.00	0.00	0.00	0.00	0.00	1.07	0.00	0.00	10.71
			0.11	**10:00 ~ 11:00**	3.21	2.14	0.00	1.07	1.07	0.00	1.07	0.00	0.00	1.07	0.00	0.00	0.00	0.00	0.00	1.07	0.00	0.00	10.71
			0.11	**11:00 ~ 12:00**	3.21	2.14	0.00	1.07	1.07	0.00	1.07	0.00	0.00	1.07	0.00	0.00	0.00	0.00	0.00	1.07	0.00	0.00	10.71
			0.11	**12:00 ~ 13:00**	2.14	1.07	0.00	1.07	1.07	0.00	0.00	0.00	0.00	0.00	0.00	0.00	0.00	0.00	0.00	1.07	0.00	0.00	6.43
			0.11	**13:00 ~ 14:00**	2.14	1.07	0.00	1.07	1.07	0.00	0.00	0.00	0.00	0.00	0.00	0.00	0.00	0.00	0.00	1.07	0.00	0.00	6.43
			0.11	**14:00 ~ 15:00**	2.14	1.07	0.00	1.07	1.07	0.00	0.00	0.00	0.00	0.00	0.00	0.00	0.00	0.00	0.00	1.07	0.00	0.00	6.43
			0.11	**15:00 ~ 16:00**	2.14	1.07	0.00	1.07	1.07	0.00	0.00	0.00	0.00	0.00	0.00	0.00	0.00	0.00	0.00	1.07	0.00	0.00	6.43
			0.11	**16:00 ~ 17:00**	2.14	1.07	0.00	1.07	1.07	0.00	0.00	0.00	0.00	0.00	0.00	0.00	0.00	0.00	0.00	1.07	0.00	0.00	6.43
			0.11	**17:00 ~ 18:00**	2.14	1.07	0.00	1.07	1.07	0.00	0.00	0.00	0.00	0.00	0.00	0.00	0.00	0.00	0.00	1.07	0.00	0.00	6.43
			0.11	**18:00 ~ 19:00**	2.14	1.07	0.00	1.07	1.07	0.00	0.00	0.00	0.00	0.00	0.00	0.00	0.00	0.00	0.00	1.07	0.00	0.00	6.43
			0.11	**19:00 ~ 20:00**	2.14	1.07	0.00	1.07	1.07	0.00	0.00	0.00	0.00	0.00	0.00	0.00	0.00	0.00	0.00	1.07	0.00	0.00	6.43
			0.11	**20:00 ~ 21:00**	1.07	1.07	0.00	1.07	1.07	0.00	0.00	0.00	0.00	0.00	0.00	0.00	0.00	0.00	0.00	1.07	0.00	0.00	5.36
			0.11	**21:00 ~ 22:00**	1.07	1.07	0.00	1.07	1.07	0.00	0.00	0.00	0.00	0.00	0.00	0.00	0.00	0.00	0.00	1.07	0.00	0.00	5.36
			0.11	**22:00 ~ 23:00**	1.07	1.07	0.00	1.07	1.07	0.00	0.00	0.00	0.00	0.00	0.00	0.00	0.00	0.00	0.00	1.07	0.00	0.00	5.36
			0.11	**23:00 ~ 00:00**	1.07	1.07	0.00	1.07	1.07	0.00	0.00	0.00	0.00	0.00	0.00	0.00	0.00	0.00	0.00	1.07	0.00	0.00	5.36
				Whole Day Total (veh*km)	48.20	31.06	0.00	25.70	21.42	0.00	5.36	0.00	0.00	5.36	0.00	0.00	0.00	0.00	0.00	25.70	0.00	0.00	162.79
114	Gillies Avenue North	SB	0.04	**00:00 ~ 01:00**	1.52	0.76	0.00	0.38	0.38	0.00	0.38	0.00	0.00	0.00	0.00	0.00	0.00	0.00	0.38	0.38	0.00	0.00	4.19
			0.04	**01:00 ~ 02:00**	1.14	0.76	0.00	0.38	0.38	0.00	0.38	0.00	0.00	0.00	0.00	0.00	0.00	0.00	0.38	0.38	0.00	0.00	3.81
			0.04	**02:00 ~ 03:00**	0.76	0.38	0.00	0.38	0.38	0.00	0.00	0.00	0.00	0.00	0.00	0.00	0.00	0.00	0.38	0.38	0.00	0.00	2.67
			0.04	**03:00 ~ 04:00**	0.76	0.38	0.00	0.38	0.38	0.00	0.00	0.00	0.00	0.00	0.00	0.00	0.00	0.00	0.38	0.38	0.00	0.00	2.67
			0.04	**04:00 ~ 05:00**	0.76	0.38	0.00	0.38	0.38	0.00	0.00	0.00	0.00	0.00	0.00	0.00	0.00	0.00	0.38	0.38	0.00	0.00	2.67
			0.04	**05:00 ~ 06:00**	0.76	0.38	0.00	0.38	0.38	0.00	0.00	0.00	0.00	0.00	0.00	0.00	0.00	0.00	0.38	0.38	0.00	0.00	2.67
			0.04	**06:00 ~ 07:00**	1.52	0.76	0.00	0.38	0.38	0.00	0.38	0.38	0.00	0.00	0.00	0.00	0.00	0.00	0.38	0.38	0.00	0.00	4.57
			0.04	**07:00 ~ 08:00**	2.67	1.52	0.00	0.76	0.38	0.38	0.38	0.38	0.00	0.38	0.00	0.00	0.38	0.00	0.38	0.38	0.38	0.00	8.38
			0.04	**08:00 ~ 09:00**	3.43	1.91	0.00	1.14	0.38	0.38	0.38	0.38	0.00	0.38	0.00	0.00	0.38	0.00	0.38	0.38	0.38	0.00	9.91
			0.04	**09:00 ~ 10:00**	3.05	1.52	0.00	1.14	0.38	0.38	0.38	0.38	0.00	0.38	0.00	0.00	0.38	0.00	0.38	0.38	0.38	0.00	9.14
			0.04	**10:00 ~ 11:00**	3.05	1.52	0.00	0.76	0.38	0.38	0.38	0.38	0.00	0.38	0.00	0.00	0.38	0.00	0.38	0.38	0.38	0.00	8.76
			0.04	**11:00 ~ 12:00**	3.05	1.52	0.00	1.14	0.38	0.38	0.38	0.38	0.00	0.38	0.00	0.00	0.38	0.00	0.38	0.38	0.38	0.00	9.14
			0.04	**12:00 ~ 13:00**	1.91	1.14	0.00	0.38	0.38	0.00	0.38	0.38	0.00	0.38	0.00	0.00	0.00	0.00	0.38	0.38	0.00	0.00	5.72
			0.04	**13:00 ~ 14:00**	1.91	1.14	0.00	0.38	0.38	0.00	0.38	0.38	0.00	0.38	0.00	0.00	0.00	0.00	0.38	0.38	0.00	0.00	5.72
			0.04	**14:00 ~ 15:00**	1.91	1.14	0.00	0.38	0.38	0.00	0.38	0.38	0.00	0.38	0.00	0.00	0.00	0.00	0.38	0.38	0.00	0.00	5.72
			0.04	**15:00 ~ 16:00**	1.91	1.14	0.00	0.38	0.38	0.00	0.38	0.38	0.00	0.38	0.00	0.00	0.00	0.00	0.38	0.38	0.00	0.00	5.72
			0.04	**16:00 ~ 17:00**	1.91	1.14	0.00	0.38	0.38	0.00	0.38	0.38	0.00	0.38	0.00	0.00	0.00	0.00	0.38	0.38	0.00	0.00	5.72
			0.04	**17:00 ~ 18:00**	1.91	1.14	0.00	0.38	0.38	0.00	0.38	0.38	0.00	0.38	0.00	0.00	0.00	0.00	0.38	0.38	0.00	0.00	5.72
			0.04	**18:00 ~ 19:00**	2.29	1.14	0.00	0.38	0.38	0.00	0.38	0.38	0.00	0.38	0.00	0.00	0.00	0.00	0.38	0.38	0.00	0.00	6.10
			0.04	**19:00 ~ 20:00**	1.91	1.14	0.00	0.38	0.38	0.00	0.38	0.38	0.00	0.38	0.00	0.00	0.00	0.00	0.38	0.38	0.00	0.00	5.72
			0.04	**20:00 ~ 21:00**	1.52	0.76	0.00	0.38	0.38	0.00	0.38	0.38	0.00	0.38	0.00	0.00	0.00	0.00	0.38	0.38	0.00	0.00	4.95
			0.04	**21:00 ~ 22:00**	1.91	1.14	0.00	0.38	0.38	0.00	0.38	0.38	0.00	0.38	0.00	0.00	0.00	0.00	0.38	0.38	0.00	0.00	5.72
			0.04	**22:00 ~ 23:00**	1.52	0.76	0.00	0.38	0.38	0.00	0.38	0.38	0.00	0.38	0.00	0.00	0.00	0.00	0.38	0.38	0.00	0.00	4.95
			0.04	**23:00 ~ 00:00**	1.52	0.76	0.00	0.38	0.38	0.00	0.38	0.38	0.00	0.38	0.00	0.00	0.00	0.00	0.38	0.38	0.00	0.00	4.95
				Whole Day Total (veh*km)	44.58	24.38	0.00	12.19	9.14	1.91	7.62	6.86	0.00	6.48	0.00	0.00	1.91	0.00	9.14	9.14	1.91	0.00	135.26
115	Pak Kung Street	EB	0.06	**00:00 ~ 01:00**	0.61	0.61	0.00	0.61	0.61	0.00	0.00	0.00	0.00	0.00	0.00	0.00	0.00	0.00	0.00	0.00	0.00	0.00	2.45
			0.06	**01:00 ~ 02:00**	0.61	0.61	0.00	0.61	0.61	0.00	0.00	0.00	0.00	0.00	0.00	0.00	0.00	0.00	0.00	0.00	0.00	0.00	2.45
			0.06	**02:00 ~ 03:00**	0.61	0.61	0.00	0.61	0.00	0.00	0.00	0.00	0.00	0.00	0.00	0.00	0.00	0.00	0.00	0.00	0.00	0.00	1.84
			0.06	**03:00 ~ 04:00**	0.61	0.61	0.00	0.61	0.00	0.00	0.00	0.00	0.00	0.00	0.00	0.00	0.00	0.00	0.00	0.00	0.00	0.00	1.84
			0.06	**04:00 ~ 05:00**	0.61	0.61	0.00	0.61	0.00	0.00	0.00	0.00	0.00	0.00	0.00	0.00	0.00	0.00	0.00	0.00	0.00	0.00	1.84
			0.06	**05:00 ~ 06:00**	0.61	0.61	0.00	0.61	0.00	0.00	0.00	0.00	0.00	0.00	0.00	0.00	0.00	0.00	0.00	0.00	0.00	0.00	1.84
			0.06	**06:00 ~ 07:00**	0.61	0.61	0.00	0.61	0.61	0.00	0.00	0.00	0.00	0.00	0.00	0.00	0.00	0.00	0.00	0.00	0.00	0.00	2.45
			0.06	**07:00 ~ 08:00**	0.61	0.61	0.00	0.61	0.61	0.00	0.61	0.00	0.00	0.00	0.00	0.00	0.00	0.00	0.00	0.61	0.00	0.00	3.67
			0.06	**08:00 ~ 09:00**	0.61	0.61	0.00	0.61	0.61	0.00	0.61	0.00	0.00	0.00	0.00	0.00	0.00	0.00	0.00	0.61	0.00	0.00	3.67
			0.06	**09:00 ~ 10:00**	0.61	0.61	0.00	0.61	0.61	0.00	0.61	0.00	0.00	0.00	0.00	0.00	0.00	0.00	0.00	0.61	0.00	0.00	3.67
			0.06	**10:00 ~ 11:00**	0.61	0.61	0.00	0.61	0.61	0.00	0.61	0.00	0.00	0.00	0.00	0.00	0.00	0.00	0.00	0.61	0.00	0.00	3.67
			0.06	**11:00 ~ 12:00**	0.61	0.61	0.00	0.61	0.61	0.00	0.61	0.00	0.00	0.00	0.00	0.00	0.00	0.00	0.00	0.61	0.00	0.00	3.67
			0.06	**12:00 ~ 13:00**	1.22	0.61	0.00	0.61	0.61	0.00	0.00	0.00	0.00	0.00	0.00	0.00	0.00	0.00	0.00	0.61	0.00	0.00	3.67
			0.06	**13:00 ~ 14:00**	1.22	0.61	0.00	0.61	0.61	0.00	0.00	0.00	0.00	0.00	0.00	0.00	0.00	0.00	0.00	0.61	0.00	0.00	3.67
			0.06	**14:00 ~ 15:00**	1.22	0.61	0.00	0.61	0.61	0.00	0.00	0.00	0.00	0.00	0.00	0.00	0.00	0.00	0.00	0.61	0.00	0.00	3.67
			0.06	**15:00 ~ 16:00**	1.22	0.61	0.00	0.61	0.61	0.00	0.00	0.00	0.00	0.00	0.00	0.00	0.00	0.00	0.00	0.61	0.00	0.00	3.67
			0.06	**16:00 ~ 17:00**	1.22	0.61	0.00	0.61	0.61	0.00	0.00	0.00	0.00	0.00	0.00	0.00	0.00	0.00	0.00	0.61	0.00	0.00	3.67
			0.06	**17:00 ~ 18:00**	1.22	0.61	0.00	0.61	0.61	0.00	0.00	0.00	0.00	0.00	0.00	0.00	0.00	0.00	0.00	0.61	0.00	0.00	3.67
			0.06	**18:00 ~ 19:00**	1.22	0.61	0.00	0.61	0.61	0.00	0.00	0.00	0.00	0.00	0.00	0.00	0.00	0.00	0.00	0.61	0.00	0.00	3.67
			0.06	**19:00 ~ 20:00**	1.22	0.61	0.00	0.61	0.61	0.00	0.00	0.00	0.00	0.00	0.00	0.00	0.00	0.00	0.00	0.61	0.00	0.00	3.67
			0.06	**20:00 ~ 21:00**	1.22	0.61	0.00	0.61	0.61	0.00	0.00	0.00	0.00	0.00	0.00	0.00	0.00	0.00	0.00	0.61	0.00	0.00	3.67
			0.06	**21:00 ~ 22:00**	1.22	0.61	0.00	0.61	0.61	0.00	0.00	0.00	0.00	0.00	0.00	0.00	0.00	0.00	0.00	0.61	0.00	0.00	3.67
			0.06	**22:00 ~ 23:00**	1.22	0.61	0.00	0.61	0.61	0.00	0.00	0.00	0.00	0.00	0.00	0.00	0.00	0.00	0.00	0.61	0.00	0.00	3.67
			0.06	**23:00 ~ 00:00**	1.22	0.61	0.00	0.61	0.61	0.00	0.00	0.00	0.00	0.00	0.00	0.00	0.00	0.00	0.00	0.61	0.00	0.00	3.67
				Whole Day Total (veh*km)	22.03	14.69	0.00	14.69	12.24	0.00	3.06	0.00	0.00	0.00	0.00	0.00	0.00	0.00	0.00	10.40	0.00	0.00	77.11
116	Pak Kung Street	WB	0.06	**00:00 ~ 01:00**	7.34	3.67	0.00	2.45	1.22	0.61	0.61	0.00	0.00	0.61	0.61	0.00	0.61	0.00	0.00	1.22	0.61	0.00	19.58
			0.06	**01:00 ~ 02:00**	4.90	2.45	0.00	1.84	0.61	0.61	0.61	0.00	0.00	0.61	0.61	0.00	0.61	0.00	0.00	0.61	0.61	0.00	14.08
			0.06	**02:00 ~ 03:00**	3.67	1.84	0.00	1.22	0.61	0.61	0.61	0.00	0.00	0.61	0.00	0.00	0.00	0.00	0.00	0.61	0.00	0.00	9.79
			0.06	**03:00 ~ 04:00**	3.06	1.84	0.00	1.22	0.61	0.61	0.61	0.00	0.00	0.61	0.00	0.00	0.00	0.00	0.00	0.61	0.00	0.00	9.18
			0.06	**04:00 ~ 05:00**	3.06	1.84	0.00	1.22	0.61	0.61	0.61	0.00	0.00	0.61	0.00	0.00	0.00	0.00	0.00	0.61	0.00	0.00	9.18
			0.06	**05:00 ~ 06:00**	3.67	1.84	0.00	1.22	0.61	0.61	0.61	0.00	0.00	0.61	0.00	0.00	0.00	0.00	0.00	0.61	0.00	0.00	9.79
			0.06	**06:00 ~ 07:00**	7.34	3.67	0.00	2.45	1.22	0.61	0.61	0.00	0.00	0.61	0.61	0.00	0.61	0.00	0.00	1.22	0.61	0.00	19.58
			0.06	**07:00 ~ 08:00**	14.69	7.34	0.61	4.28	1.84	0.61	0.61	0.00	0.61	0.61	0.61	0.61	0.61	0.00	0.00	1.84	0.61	0.00	35.50
			0.06	**08:00 ~ 09:00**	18.36	9.18	0.61	5.51	1.84	0.61	0.61	0.00	0.61	0.61	0.61	0.61	0.61	0.00	0.00	2.45	0.61	0.00	42.84
			0.06	**09:00 ~ 10:00**	15.91	8.57	0.61	4.90	1.84	0.61	0.61	0.00	0.61	0.61	0.61	0.61	0.61	0.00	0.00	1.84	0.61	0.00	38.56
			0.06	**10:00 ~ 11:00**	15.91	7.96	0.61	4.90	1.84	0.61	0.61	0.00	0.61	0.61	0.61	0.61	0.61	0.00	0.00	1.84	0.61	0.00	37.94
			0.06	**11:00 ~ 12:00**	16.52	8.57	0.61	4.90	1.84	0.61	0.61	0.00	0.61	0.61	0.61	0.61	0.61	0.00	0.00	1.84	0.61	0.00	39.17
			0.06	**12:00 ~ 13:00**	10.40	5.51	0.00	2.45	1.22	0.61	0.61	0.00	0.00	0.61	0.61	0.61	0.61	0.00	0.00	1.22	0.61	0.00	25.09
			0.06	**13:00 ~ 14:00**	11.02	5.51	0.00	2.45	1.22	0.61	0.61	0.00	0.00	0.61	0.61	0.61	0.61	0.00	0.00	1.22	0.61	0.00	25.70
			0.06	**14:00 ~ 15:00**	11.02	5.51	0.00	2.45	1.22	0.61	0.61	0.00	0.00	0.61	0.61	0.61	0.61	0.00	0.00	1.22	0.61	0.00	25.70
			0.06	**15:00 ~ 16:00**	11.02	5.51	0.00	2.45	1.22	0.61	0.61	0.00	0.00	0.61	0.61	0.61	0.61	0.00	0.00	1.22	0.61	0.00	25.70
			0.06	**16:00 ~ 17:00**	11.63	6.12	0.00	2.45	1.22	0.61	0.61	0.00	0.00	0.61	0.61	0.61	0.61	0.00	0.00	1.22	0.61	0.00	26.93
			0.06	**17:00 ~ 18:00**	11.63	6.12	0.00	2.45	1.22	0.61	0.61	0.00	0.00	0.61	0.61	0.61	0.61	0.00	0.00	1.22	0.61	0.00	26.93
			0.06	**18:00 ~ 19:00**	12.24	6.12	0.00	3.06	1.22	0.61	0.61	0.00	0.00	0.61	0.61	0.61	0.61	0.00	0.00	1.84	0.61	0.00	28.76
			0.06	**19:00 ~ 20:00**	11.02	5.51	0.00	2.45	1.22	0.61	0.61	0.00	0.00	0.61	0.61	0.61	0.61	0.00	0.00	1.22	0.61	0.00	25.70
			0.06	**20:00 ~ 21:00**	9.18	4.90	0.00	2.45	1.22	0.61	0.61	0.00	0.00	0.61	0.61	0.61	0.61	0.00	0.00	1.22	0.61	0.00	23.26
			0.06	**21:00 ~ 22:00**	9.18	4.90	0.00	2.45	1.22	0.61	0.61	0.00	0.00	0.61	0.61	0.61	0.61	0.00	0.00	1.22	0.61	0.00	23.26
			0.06	**22:00 ~ 23:00**	8.57	4.28	0.00	1.84	1.22	0.61	0.61	0.00	0.00	0.61	0.61	0.61	0.61	0.00	0.00	1.22	0.61	0.00	21.42
			0.06	**23:00 ~ 00:00**	7.34	3.67	0.00	1.84	0.61	0.61	0.61	0.00	0.00	0.61	0.61	0.61	0.61	0.00	0.00	1.22	0.61	0.00	18.97
				Whole Day Total (veh*km)	238.68	122.40	3.06	64.87	28.76	14.69	14.69	0.00	3.06	14.69	12.24	10.40	12.24	0.00	0.00	30.60	12.24	0.00	582.62

Road No.	Road Name	Bound	Road Length (km)	Hour	PC	TAXI	LGV3	LGV4	LGV6	HGV7	HGV8	PLB	PV4	PV5	NFB6	NFB7	NFB8	FBSD	FBDD	MC	HGV9	NFB9	Total
117	Gillies Avenue North	NB	0.05	**00:00 ~ 01:00**	0.46	0.46	0.00	0.46	0.46	0.00	0.00	0.00	0.00	0.00	0.00	0.00	0.00	0.00	0.00	0.46	0.00	0.00	2.31
			0.05	**01:00 ~ 02:00**	0.46	0.46	0.00	0.46	0.46	0.00	0.00	0.00	0.00	0.00	0.00	0.00	0.00	0.00	0.00	0.46	0.00	0.00	2.31
			0.05	**02:00 ~ 03:00**	0.46	0.46	0.00	0.46	0.00	0.00	0.00	0.00	0.00	0.00	0.00	0.00	0.00	0.00	0.00	0.00	0.00	0.00	1.38
			0.05	**03:00 ~ 04:00**	0.46	0.46	0.00	0.46	0.00	0.00	0.00	0.00	0.00	0.00	0.00	0.00	0.00	0.00	0.00	0.00	0.00	0.00	1.38
			0.05	**04:00 ~ 05:00**	0.46	0.46	0.00	0.46	0.00	0.00	0.00	0.00	0.00	0.00	0.00	0.00	0.00	0.00	0.00	0.00	0.00	0.00	1.38
			0.05	**05:00 ~ 06:00**	0.46	0.46	0.00	0.46	0.00	0.00	0.00	0.00	0.00	0.00	0.00	0.00	0.00	0.00	0.00	0.00	0.00	0.00	1.38
			0.05	**06:00 ~ 07:00**	0.46	0.46	0.00	0.46	0.46	0.00	0.00	0.00	0.00	0.00	0.00	0.00	0.00	0.00	0.00	0.46	0.00	0.00	2.31
			0.05	**07:00 ~ 08:00**	0.92	0.46	0.00	0.46	0.46	0.00	0.46	0.00	0.00	0.00	0.00	0.00	0.00	0.00	0.00	0.46	0.00	0.00	3.23
			0.05	**08:00 ~ 09:00**	0.92	0.46	0.00	0.46	0.46	0.00	0.46	0.00	0.00	0.00	0.00	0.00	0.00	0.00	0.00	0.46	0.00	0.00	3.23
			0.05	**09:00 ~ 10:00**	0.92	0.46	0.00	0.46	0.46	0.00	0.46	0.00	0.00	0.00	0.00	0.00	0.00	0.00	0.00	0.46	0.00	0.00	3.23
			0.05	**10:00 ~ 11:00**	0.92	0.46	0.00	0.46	0.46	0.00	0.46	0.00	0.00	0.00	0.00	0.00	0.00	0.00	0.00	0.46	0.00	0.00	3.23
			0.05	**11:00 ~ 12:00**	0.92	0.46	0.00	0.46	0.46	0.00	0.46	0.00	0.00	0.00	0.00	0.00	0.00	0.00	0.00	0.46	0.00	0.00	3.23
			0.05	**12:00 ~ 13:00**	1.84	0.92	0.00	0.46	0.46	0.00	0.46	0.00	0.00	0.46	0.00	0.00	0.00	0.00	0.00	0.46	0.00	0.00	5.07
			0.05	**13:00 ~ 14:00**	1.84	0.92	0.00	0.46	0.46	0.00	0.46	0.00	0.00	0.46	0.00	0.00	0.00	0.00	0.00	0.46	0.00	0.00	5.07
			0.05	**14:00 ~ 15:00**	1.84	0.92	0.00	0.46	0.46	0.00	0.46	0.00	0.00	0.46	0.00	0.00	0.00	0.00	0.00	0.46	0.00	0.00	5.07
			0.05	**15:00 ~ 16:00**	1.84	0.92	0.00	0.46	0.46	0.00	0.46	0.00	0.00	0.46	0.00	0.00	0.00	0.00	0.00	0.46	0.00	0.00	5.07
			0.05	**16:00 ~ 17:00**	2.31	1.38	0.00	0.46	0.46	0.00	0.46	0.00	0.00	0.46	0.00	0.00	0.00	0.00	0.00	0.46	0.00	0.00	5.99
			0.05	**17:00 ~ 18:00**	1.84	1.38	0.00	0.46	0.46	0.00	0.46	0.00	0.00	0.46	0.00	0.00	0.00	0.00	0.00	0.46	0.00	0.00	5.53
			0.05	**18:00 ~ 19:00**	2.31	1.38	0.00	0.46	0.46	0.00	0.46	0.00	0.00	0.46	0.00	0.00	0.00	0.00	0.00	0.46	0.00	0.00	5.99
			0.05	**19:00 ~ 20:00**	1.84	0.92	0.00	0.46	0.46	0.00	0.46	0.00	0.00	0.46	0.00	0.00	0.00	0.00	0.00	0.46	0.00	0.00	5.07
			0.05	**20:00 ~ 21:00**	1.84	0.92	0.00	0.46	0.46	0.00	0.46	0.00	0.00	0.46	0.00	0.00	0.00	0.00	0.00	0.46	0.00	0.00	5.07
			0.05	**21:00 ~ 22:00**	1.84	0.92	0.00	0.46	0.46	0.00	0.46	0.00	0.00	0.46	0.00	0.00	0.00	0.00	0.00	0.46	0.00	0.00	5.07
			0.05	**22:00 ~ 23:00**	1.84	0.92	0.00	0.46	0.46	0.00	0.46	0.00	0.00	0.46	0.00	0.00	0.00	0.00	0.00	0.46	0.00	0.00	5.07
			0.05	**23:00 ~ 00:00**	1.38	0.92	0.00	0.46	0.46	0.00	0.46	0.00	0.00	0.46	0.00	0.00	0.00	0.00	0.00	0.46	0.00	0.00	4.61
				Whole Day Total (veh*km)	30.43	17.98	0.00	11.06	9.22	0.00	7.84	0.00	0.00	5.53	0.00	0.00	0.00	0.00	0.00	9.22	0.00	0.00	91.28
118	Gillies Avenue North	SB	0.05	**00:00 ~ 01:00**	4.15	2.31	0.00	1.38	0.46	0.46	0.46	0.00	0.00	0.46	0.00	0.00	0.46	0.00	0.46	0.46	0.46	0.00	11.53
			0.05	**01:00 ~ 02:00**	2.77	1.38	0.00	0.92	0.46	0.46	0.46	0.00	0.00	0.46	0.00	0.00	0.46	0.00	0.46	0.46	0.46	0.00	8.76
			0.05	**02:00 ~ 03:00**	2.31	1.38	0.00	0.92	0.46	0.46	0.46	0.00	0.00	0.46	0.00	0.00	0.00	0.00	0.46	0.46	0.00	0.00	7.38
			0.05	**03:00 ~ 04:00**	1.84	0.92	0.00	0.46	0.46	0.00	0.46	0.00	0.00	0.46	0.00	0.00	0.00	0.00	0.46	0.46	0.00	0.00	5.53
			0.05	**04:00 ~ 05:00**	1.84	0.92	0.00	0.46	0.46	0.00	0.46	0.00	0.00	0.46	0.00	0.00	0.00	0.00	0.46	0.46	0.00	0.00	5.53
			0.05	**05:00 ~ 06:00**	2.31	1.38	0.00	0.92	0.46	0.46	0.46	0.00	0.00	0.46	0.00	0.00	0.00	0.00	0.46	0.46	0.00	0.00	7.38
			0.05	**06:00 ~ 07:00**	4.15	2.31	0.00	1.38	0.46	0.46	0.46	0.46	0.00	0.46	0.00	0.00	0.46	0.00	0.46	0.46	0.46	0.00	11.99
			0.05	**07:00 ~ 08:00**	8.76	4.61	0.46	2.31	0.92	0.46	0.46	0.46	0.00	0.46	0.46	0.46	0.46	0.00	0.46	0.92	0.46	0.00	22.13
			0.05	**08:00 ~ 09:00**	10.60	5.53	0.46	3.23	1.38	0.46	0.46	0.46	0.00	0.46	0.46	0.46	0.46	0.00	0.46	1.38	0.46	0.00	26.74
			0.05	**09:00 ~ 10:00**	9.22	5.07	0.46	2.77	0.92	0.46	0.46	0.46	0.00	0.46	0.46	0.46	0.46	0.00	0.46	1.38	0.46	0.00	23.97
			0.05	**10:00 ~ 11:00**	9.22	4.61	0.46	2.77	0.92	0.46	0.46	0.46	0.00	0.46	0.46	0.46	0.46	0.00	0.46	1.38	0.46	0.00	23.51
			0.05	**11:00 ~ 12:00**	9.68	5.07	0.46	2.77	0.92	0.46	0.46	0.46	0.00	0.46	0.46	0.46	0.46	0.00	0.46	1.38	0.46	0.00	24.43
			0.05	**12:00 ~ 13:00**	6.45	3.23	0.00	0.92	0.46	0.46	0.46	0.46	0.00	0.46	0.46	0.46	0.46	0.00	0.46	0.92	0.46	0.00	16.14
			0.05	**13:00 ~ 14:00**	6.45	3.23	0.00	1.38	0.46	0.46	0.46	0.46	0.00	0.46	0.46	0.46	0.46	0.00	0.46	0.92	0.46	0.00	16.60
			0.05	**14:00 ~ 15:00**	6.92	3.69	0.00	1.38	0.46	0.46	0.46	0.46	0.00	0.46	0.46	0.46	0.46	0.00	0.46	0.92	0.46	0.00	17.52
			0.05	**15:00 ~ 16:00**	6.92	3.69	0.00	1.38	0.46	0.46	0.46	0.46	0.00	0.46	0.46	0.46	0.46	0.00	0.46	0.92	0.46	0.00	17.52
			0.05	**16:00 ~ 17:00**	6.92	3.69	0.00	1.38	0.46	0.46	0.46	0.46	0.00	0.46	0.46	0.46	0.46	0.00	0.46	0.92	0.46	0.00	17.52
			0.05	**17:00 ~ 18:00**	6.92	3.69	0.00	1.38	0.46	0.46	0.46	0.46	0.00	0.46	0.46	0.46	0.46	0.00	0.46	0.92	0.46	0.00	17.52
			0.05	**18:00 ~ 19:00**	7.38	3.69	0.00	1.38	0.46	0.46	0.46	0.46	0.00	0.46	0.46	0.46	0.46	0.00	0.46	0.92	0.46	0.00	17.98
			0.05	**19:00 ~ 20:00**	6.45	3.23	0.00	1.38	0.46	0.46	0.46	0.46	0.00	0.46	0.46	0.46	0.46	0.00	0.46	0.92	0.46	0.00	16.60
			0.05	**20:00 ~ 21:00**	5.53	2.77	0.00	0.92	0.46	0.46	0.46	0.46	0.00	0.46	0.46	0.46	0.46	0.00	0.46	0.92	0.46	0.00	14.75
			0.05	**21:00 ~ 22:00**	5.99	3.23	0.00	0.92	0.46	0.46	0.46	0.46	0.00	0.46	0.46	0.46	0.46	0.00	0.46	0.92	0.46	0.00	15.67
			0.05	**22:00 ~ 23:00**	5.53	2.77	0.00	0.92	0.46	0.46	0.46	0.46	0.00	0.46	0.46	0.46	0.46	0.00	0.46	0.92	0.46	0.00	14.75
			0.05	**23:00 ~ 00:00**	4.61	2.31	0.00	0.92	0.46	0.46	0.46	0.46	0.00	0.46	0.46	0.46	0.46	0.00	0.46	0.46	0.46	0.00	12.91
				Whole Day Total (veh*km)	142.91	74.68	2.31	34.58	13.83	10.14	11.06	8.30	0.00	11.06	7.84	7.84	9.22	0.00	11.06	20.28	9.22	0.00	374.33
119	Gillies Avenue North	NB	0.05	**00:00 ~ 01:00**	0.50	0.50	0.00	0.50	0.50	0.00	0.00	0.00	0.00	0.00	0.00	0.00	0.00	0.00	0.00	0.50	0.00	0.00	2.51
			0.05	**01:00 ~ 02:00**	0.50	0.50	0.00	0.50	0.50	0.00	0.00	0.00	0.00	0.00	0.00	0.00	0.00	0.00	0.00	0.50	0.00	0.00	2.51
			0.05	**02:00 ~ 03:00**	0.50	0.50	0.00	0.50	0.50	0.00	0.00	0.00	0.00	0.00	0.00	0.00	0.00	0.00	0.00	0.00	0.00	0.00	2.00
			0.05	**03:00 ~ 04:00**	0.50	0.50	0.00	0.50	0.00	0.00	0.00	0.00	0.00	0.00	0.00	0.00	0.00	0.00	0.00	0.00	0.00	0.00	1.50
			0.05	**04:00 ~ 05:00**	0.50	0.50	0.00	0.50	0.00	0.00	0.00	0.00	0.00	0.00	0.00	0.00	0.00	0.00	0.00	0.00	0.00	0.00	1.50
			0.05	**05:00 ~ 06:00**	0.50	0.50	0.00	0.50	0.50	0.00	0.00	0.00	0.00	0.00	0.00	0.00	0.00	0.00	0.00	0.00	0.00	0.00	2.00
			0.05	**06:00 ~ 07:00**	0.50	0.50	0.00	0.50	0.50	0.00	0.00	0.00	0.00	0.00	0.00	0.00	0.00	0.00	0.00	0.50	0.00	0.00	2.51
			0.05	**07:00 ~ 08:00**	1.00	0.50	0.00	0.50	0.50	0.00	0.50	0.00	0.00	0.00	0.00	0.00	0.00	0.00	0.00	0.50	0.00	0.00	3.51
			0.05	**08:00 ~ 09:00**	1.00	0.50	0.00	0.50	0.50	0.00	0.50	0.00	0.00	0.00	0.00	0.00	0.00	0.00	0.00	0.50	0.00	0.00	3.51
			0.05	**09:00 ~ 10:00**	1.00	0.50	0.00	0.50	0.50	0.00	0.50	0.00	0.00	0.00	0.00	0.00	0.00	0.00	0.00	0.50	0.00	0.00	3.51
			0.05	**10:00 ~ 11:00**	1.00	0.50	0.00	0.50	0.50	0.00	0.50	0.00	0.00	0.00	0.00	0.00	0.00	0.00	0.00	0.50	0.00	0.00	3.51
			0.05	**11:00 ~ 12:00**	1.00	0.50	0.00	0.50	0.50	0.00	0.50	0.00	0.00	0.00	0.00	0.00	0.00	0.00	0.00	0.50	0.00	0.00	3.51
			0.05	**12:00 ~ 13:00**	2.00	1.00	0.00	0.50	0.50	0.00	0.50	0.00	0.00	0.50	0.00	0.00	0.00	0.00	0.00	0.50	0.00	0.00	5.51
			0.05	**13:00 ~ 14:00**	2.00	1.00	0.00	0.50	0.50	0.00	0.50	0.00	0.00	0.50	0.00	0.00	0.00	0.00	0.00	0.50	0.00	0.00	5.51
			0.05	**14:00 ~ 15:00**	2.00	1.00	0.00	0.50	0.50	0.00	0.50	0.00	0.00	0.50	0.00	0.00	0.00	0.00	0.00	0.50	0.00	0.00	5.51
			0.05	**15:00 ~ 16:00**	2.00	1.00	0.00	0.50	0.50	0.00	0.50	0.00	0.00	0.50	0.00	0.00	0.00	0.00	0.00	0.50	0.00	0.00	5.51
			0.05	**16:00 ~ 17:00**	2.51	1.50	0.00	0.50	0.50	0.00	0.50	0.00	0.00	0.50	0.00	0.00	0.00	0.00	0.00	0.50	0.00	0.00	6.51
			0.05	**17:00 ~ 18:00**	2.51	1.50	0.00	0.50	0.50	0.00	0.50	0.00	0.00	0.50	0.00	0.00	0.00	0.00	0.00	0.50	0.00	0.00	6.51
			0.05	**18:00 ~ 19:00**	2.51	1.50	0.00	0.50	0.50	0.00	0.50	0.00	0.00	0.50	0.00	0.00	0.00	0.00	0.00	0.50	0.00	0.00	6.51
			0.05	**19:00 ~ 20:00**	2.00	1.00	0.00	0.50	0.50	0.00	0.50	0.00	0.00	0.50	0.00	0.00	0.00	0.00	0.00	0.50	0.00	0.00	5.51
			0.05	**20:00 ~ 21:00**	2.00	1.00	0.00	0.50	0.50	0.00	0.50	0.00	0.00	0.50	0.00	0.00	0.00	0.00	0.00	0.50	0.00	0.00	5.51
			0.05	**21:00 ~ 22:00**	2.00	1.00	0.00	0.50	0.50	0.00	0.50	0.00	0.00	0.50	0.00	0.00	0.00	0.00	0.00	0.50	0.00	0.00	5.51
			0.05	**22:00 ~ 23:00**	2.00	1.00	0.00	0.50	0.50	0.00	0.50	0.00	0.00	0.50	0.00	0.00	0.00	0.00	0.00	0.50	0.00	0.00	5.51
			0.05	**23:00 ~ 00:00**	1.50	1.00	0.00	0.50	0.50	0.00	0.50	0.00	0.00	0.50	0.00	0.00	0.00	0.00	0.00	0.50	0.00	0.00	5.01
				Whole Day Total (veh*km)	33.57	19.54	0.00	12.02	11.02	0.00	8.52	0.00	0.00	6.01	0.00	0.00	0.00	0.00	0.00	10.02	0.00	0.00	100.70
120	Gillies Avenue North	SB	0.07	**00:00 ~ 01:00**	8.60	4.30	0.00	3.59	1.43	0.72	0.72	0.00	0.00	0.72	0.72	0.00	0.72	0.00	0.72	1.43	0.72	0.00	24.38
			0.07	**01:00 ~ 02:00**	5.74	2.87	0.00	2.15	0.72	0.72	0.72	0.00	0.00	0.72	0.72	0.00	0.72	0.00	0.72	0.72	0.72	0.00	17.21
			0.07	**02:00 ~ 03:00**	4.30	2.15	0.00	1.43	0.72	0.72	0.72	0.00	0.00	0.72	0.00	0.00	0.00	0.00	0.72	0.72	0.72	0.00	12.91
			0.07	**03:00 ~ 04:00**	3.59	2.15	0.00	1.43	0.72	0.72	0.72	0.00	0.00	0.72	0.00	0.00	0.00	0.00	0.72	0.72	0.00	0.00	11.47
			0.07	**04:00 ~ 05:00**	3.59	2.15	0.00	1.43	0.72	0.72	0.72	0.00	0.00	0.72	0.00	0.00	0.00	0.00	0.72	0.72	0.00	0.00	11.47
			0.07	**05:00 ~ 06:00**	4.30	2.15	0.00	2.15	0.72	0.72	0.72	0.00	0.00	0.72	0.00	0.00	0.00	0.00	0.72	0.72	0.72	0.00	13.62
			0.07	**06:00 ~ 07:00**	8.60	4.30	0.00	3.59	1.43	0.72	0.72	0.72	0.00	0.72	0.72	0.00	0.72	0.00	0.72	1.43	0.72	0.00	25.10
			0.07	**07:00 ~ 08:00**	17.21	9.32	0.72	6.45	2.87	0.72	0.72	0.72	0.72	0.72	0.72	0.72	0.72	0.00	0.72	2.15	0.72	0.00	45.89
			0.07	**08:00 ~ 09:00**	21.51	11.47	0.72	7.89	2.87	0.72	1.43	0.72	0.72	0.72	0.72	0.72	0.72	0.00	0.72	2.87	0.72	0.00	55.21
			0.07	**09:00 ~ 10:00**	19.36	10.04	0.72	7.17	2.87	0.72	0.72	0.72	0.72	0.72	0.72	0.72	0.72	0.00	0.72	2.15	0.72	0.00	49.47
			0.07	**10:00 ~ 11:00**	18.64	9.32	0.72	7.17	2.87	0.72	0.72	0.72	0.72	0.72	0.72	0.72	0.72	0.00	0.72	2.15	0.72	0.00	48.04
			0.07	**11:00 ~ 12:00**	19.36	10.04	0.72	7.17	2.87	0.72	0.72	0.72	0.72	0.72	0.72	0.72	0.72	0.00	0.72	2.15	0.72	0.00	49.47
			0.07	**12:00 ~ 13:00**	17.93	9.32	0.72	3.59	1.43	0.72	0.72	0.72	0.72	0.72	0.72	0.72	0.72	0.00	0.72	2.15	0.72	0.00	42.30
			0.07	**13:00 ~ 14:00**	17.93	9.32	0.72	3.59	1.43	0.72	0.72	0.72	0.72	0.72	0.72	0.72	0.72	0.00	0.72	2.15	0.72	0.00	42.30
			0.07	**14:00 ~ 15:00**	18.64	9.32	0.72	3.59	1.43	0.72	0.72	0.72	0.72	0.72	0.72	0.72	0.72	0.00	0.72	2.15	0.72	0.00	43.02
			0.07	**15:00 ~ 16:00**	18.64	9.32	0.72	3.59	1.43	0.72	0.72	0.72	0.72	0.72	0.72	0.72	0.72	0.00	0.72	2.15	0.72	0.00	43.02
			0.07	**16:00 ~ 17:00**	19.36	10.04	0.72	3.59	1.43	0.72	0.72	0.72	0.72	0.72	0.72	0.72	0.72	0.00	0.72	2.15	0.72	0.00	44.45
			0.07	**17:00 ~ 18:00**	19.36	10.04	0.72	3.59	1.43	0.72	0.72	0.72	0.72	0.72	0.72	0.72	0.72	0.00	0.72	2.15	0.72	0.00	44.45
			0.07	**18:00 ~ 19:00**	20.08	10.76	0.72	3.59	1.43	0.72	0.72	0.72	0.72	0.72	0.72	0.72	0.72	0.00	0.72	2.15	0.72	0.00	45.89
			0.07	**19:00 ~ 20:00**	17.93	9.32	0.72	3.59	1.43	0.72	0.72	0.72	0.72	0.72	0.72	0.72	0.72	0.00	0.72	2.15	0.72	0.00	42.30
			0.07	**20:00 ~ 21:00**	15.06	7.89	0.72	2.87	1.43	0.72	0.72	0.72	0.72	0.72	0.72	0.72	0.72	0.00	0.72	2.15	0.72	0.00	37.28
			0.07	**21:00 ~ 22:00**	15.77	7.89	0.72	2.87	1.43	0.72	0.72	0.72	0.72	0.72	0.72	0.72	0.72	0.00	0.72	2.15	0.72	0.00	38.00
			0.07	**22:00 ~ 23:00**	14.34	7.89	0.72	2.87	1.43	0.72	0.72	0.72	0.72	0.72	0.72	0.72	0.72	0.00	0.72	2.15	0.72	0.00	36.57
			0.07	**23:00 ~ 00:00**	12.19	6.45	0.72	2.15	0.72	0.72	0.72	0.72	0.72	0.72	0.72	0.72	0.72	0.00	0.72	1.43	0.72	0.00	30.83
				Whole Day Total (veh*km)	342.01	177.82	12.19	91.06	37.28	17.21	17.93	12.91	12.19	17.21	14.34	12.19	14.34	0.00	17.21	43.02	15.77	0.00	854.66

Road No.	Road Name	Bound	Road Length (km)	Hour	PC	TAXI	LGV3	LGV4	LGV6	HGV7	HGV8	PLB	PV4	PV5	NFB6	NFB7	NFB8	FBSD	FBDD	MC	HGV9	NFB9	Total
121	Gillies Avenue North	WB	0.03	**00:00 ~ 01:00**	1.04	0.52	0.00	0.26	0.26	0.00	0.00	0.26	0.00	0.00	0.00	0.00	0.00	0.00	0.52	0.26	0.00	0.00	3.11
			0.03	**01:00 ~ 02:00**	0.78	0.26	0.00	0.26	0.26	0.00	0.00	0.00	0.00	0.00	0.00	0.00	0.00	0.00	0.26	0.26	0.00	0.00	2.07
			0.03	**02:00 ~ 03:00**	0.52	0.26	0.00	0.26	0.26	0.00	0.00	0.00	0.00	0.00	0.00	0.00	0.00	0.00	0.26	0.26	0.00	0.00	1.81
			0.03	**03:00 ~ 04:00**	0.52	0.26	0.00	0.26	0.26	0.00	0.00	0.00	0.00	0.00	0.00	0.00	0.00	0.00	0.26	0.26	0.00	0.00	1.81
			0.03	**04:00 ~ 05:00**	0.52	0.26	0.00	0.26	0.26	0.00	0.00	0.00	0.00	0.00	0.00	0.00	0.00	0.00	0.26	0.26	0.00	0.00	1.81
			0.03	**05:00 ~ 06:00**	0.52	0.26	0.00	0.26	0.26	0.00	0.00	0.26	0.00	0.00	0.00	0.00	0.00	0.00	0.78	0.26	0.00	0.00	2.59
			0.03	**06:00 ~ 07:00**	1.04	0.52	0.00	0.26	0.26	0.00	0.00	0.52	0.00	0.00	0.00	0.00	0.00	0.00	1.55	0.26	0.00	0.00	4.40
			0.03	**07:00 ~ 08:00**	1.81	1.04	0.00	0.26	0.26	0.26	0.26	0.52	0.00	0.26	0.00	0.00	0.26	0.00	1.81	0.26	0.00	0.00	6.99
			0.03	**08:00 ~ 09:00**	2.07	1.04	0.00	0.52	0.26	0.26	0.26	0.52	0.00	0.26	0.00	0.00	0.26	0.00	1.55	0.26	0.00	0.00	7.25
			0.03	**09:00 ~ 10:00**	1.81	1.04	0.00	0.52	0.26	0.26	0.26	0.52	0.00	0.26	0.00	0.00	0.26	0.00	1.30	0.26	0.00	0.00	6.73
			0.03	**10:00 ~ 11:00**	1.81	1.04	0.00	0.52	0.26	0.26	0.26	0.52	0.00	0.26	0.00	0.00	0.26	0.00	1.30	0.26	0.00	0.00	6.73
			0.03	**11:00 ~ 12:00**	2.07	1.04	0.00	0.52	0.26	0.26	0.26	0.52	0.00	0.26	0.00	0.00	0.26	0.00	1.30	0.26	0.00	0.00	6.99
			0.03	**12:00 ~ 13:00**	1.81	1.04	0.00	0.26	0.26	0.00	0.26	0.52	0.00	0.26	0.00	0.00	0.26	0.00	1.55	0.26	0.00	0.00	6.48
			0.03	**13:00 ~ 14:00**	1.81	1.04	0.00	0.26	0.26	0.00	0.26	0.52	0.00	0.26	0.00	0.00	0.26	0.00	1.55	0.26	0.00	0.00	6.48
			0.03	**14:00 ~ 15:00**	1.81	1.04	0.00	0.26	0.26	0.00	0.26	0.52	0.00	0.26	0.00	0.00	0.26	0.00	1.55	0.26	0.00	0.00	6.48
			0.03	**15:00 ~ 16:00**	1.81	1.04	0.00	0.26	0.26	0.00	0.26	0.52	0.00	0.26	0.00	0.00	0.26	0.00	1.55	0.26	0.00	0.00	6.48
			0.03	**16:00 ~ 17:00**	2.07	1.04	0.00	0.26	0.26	0.00	0.26	0.52	0.00	0.26	0.00	0.00	0.26	0.00	1.55	0.26	0.00	0.00	6.73
			0.03	**17:00 ~ 18:00**	1.81	1.04	0.00	0.26	0.26	0.00	0.26	0.78	0.00	0.26	0.00	0.00	0.26	0.00	1.55	0.26	0.00	0.00	6.73
			0.03	**18:00 ~ 19:00**	2.07	1.04	0.00	0.26	0.26	0.00	0.26	0.78	0.00	0.26	0.00	0.00	0.26	0.00	1.55	0.26	0.00	0.00	6.99
			0.03	**19:00 ~ 20:00**	1.81	1.04	0.00	0.26	0.26	0.00	0.26	0.52	0.00	0.26	0.00	0.00	0.26	0.00	1.30	0.26	0.00	0.00	6.22
			0.03	**20:00 ~ 21:00**	1.55	0.78	0.00	0.26	0.26	0.00	0.26	0.52	0.00	0.26	0.00	0.00	0.26	0.00	1.30	0.26	0.00	0.00	5.70
			0.03	**21:00 ~ 22:00**	1.55	0.78	0.00	0.26	0.26	0.00	0.26	0.52	0.00	0.26	0.00	0.00	0.26	0.00	1.30	0.26	0.00	0.00	5.70
			0.03	**22:00 ~ 23:00**	1.55	0.78	0.00	0.26	0.26	0.00	0.26	0.26	0.00	0.26	0.00	0.00	0.26	0.00	1.04	0.26	0.00	0.00	5.18
			0.03	**23:00 ~ 00:00**	1.30	0.78	0.00	0.26	0.26	0.00	0.26	0.26	0.00	0.26	0.00	0.00	0.26	0.00	1.04	0.26	0.00	0.00	4.92
				Whole Day Total (veh*km)	35.48	18.91	0.00	7.25	6.22	1.30	4.40	9.84	0.00	4.40	0.00	0.00	4.40	0.00	27.97	6.22	0.00	0.00	126.39
122	Ma Tau Wai Road	NB	0.10	**00:00 ~ 01:00**	2.07	1.04	0.00	1.04	1.04	0.00	1.04	1.04	0.00	0.00	0.00	0.00	0.00	0.00	5.19	1.04	0.00	0.00	13.48
			0.10	**01:00 ~ 02:00**	2.07	1.04	0.00	1.04	1.04	0.00	1.04	0.00	0.00	0.00	0.00	0.00	0.00	0.00	3.11	1.04	0.00	0.00	10.37
			0.10	**02:00 ~ 03:00**	1.04	1.04	0.00	1.04	1.04	0.00	0.00	0.00	0.00	0.00	0.00	0.00	0.00	0.00	2.07	1.04	0.00	0.00	7.26
			0.10	**03:00 ~ 04:00**	1.04	1.04	0.00	1.04	1.04	0.00	0.00	0.00	0.00	0.00	0.00	0.00	0.00	0.00	2.07	1.04	0.00	0.00	7.26
			0.10	**04:00 ~ 05:00**	1.04	1.04	0.00	1.04	1.04	0.00	0.00	0.00	0.00	0.00	0.00	0.00	0.00	0.00	2.07	1.04	0.00	0.00	7.26
			0.10	**05:00 ~ 06:00**	1.04	1.04	0.00	1.04	1.04	0.00	0.00	1.04	0.00	0.00	0.00	0.00	0.00	0.00	6.22	1.04	0.00	0.00	12.44
			0.10	**06:00 ~ 07:00**	2.07	1.04	0.00	1.04	1.04	0.00	1.04	4.15	0.00	0.00	0.00	0.00	0.00	0.00	15.56	1.04	0.00	0.00	26.96
			0.10	**07:00 ~ 08:00**	4.15	2.07	0.00	2.07	1.04	1.04	1.04	6.22	0.00	1.04	0.00	0.00	0.00	0.00	19.70	1.04	1.04	0.00	40.44
			0.10	**08:00 ~ 09:00**	5.19	3.11	0.00	3.11	1.04	1.04	1.04	6.22	0.00	1.04	0.00	0.00	0.00	0.00	16.59	1.04	1.04	0.00	40.44
			0.10	**09:00 ~ 10:00**	4.15	2.07	0.00	3.11	1.04	1.04	1.04	5.19	0.00	1.04	0.00	0.00	0.00	0.00	14.52	1.04	1.04	0.00	35.26
			0.10	**10:00 ~ 11:00**	4.15	2.07	0.00	2.07	1.04	1.04	1.04	4.15	0.00	1.04	0.00	0.00	0.00	0.00	14.52	1.04	1.04	0.00	33.18
			0.10	**11:00 ~ 12:00**	4.15	2.07	0.00	3.11	1.04	1.04	1.04	4.15	0.00	1.04	0.00	0.00	0.00	0.00	14.52	1.04	1.04	0.00	34.22
			0.10	**12:00 ~ 13:00**	3.11	2.07	0.00	1.04	1.04	0.00	1.04	5.19	0.00	0.00	0.00	0.00	0.00	0.00	14.52	1.04	0.00	0.00	29.04
			0.10	**13:00 ~ 14:00**	3.11	2.07	0.00	1.04	1.04	0.00	1.04	5.19	0.00	0.00	0.00	0.00	0.00	0.00	14.52	1.04	0.00	0.00	29.04
			0.10	**14:00 ~ 15:00**	3.11	2.07	0.00	1.04	1.04	0.00	1.04	5.19	0.00	0.00	0.00	0.00	0.00	0.00	14.52	1.04	0.00	0.00	29.04
			0.10	**15:00 ~ 16:00**	3.11	2.07	0.00	1.04	1.04	0.00	1.04	5.19	0.00	0.00	0.00	0.00	0.00	0.00	14.52	1.04	0.00	0.00	29.04
			0.10	**16:00 ~ 17:00**	3.11	2.07	0.00	1.04	1.04	0.00	1.04	5.19	0.00	0.00	0.00	0.00	0.00	0.00	14.52	1.04	0.00	0.00	29.04
			0.10	**17:00 ~ 18:00**	3.11	2.07	0.00	1.04	1.04	0.00	1.04	6.22	0.00	0.00	0.00	0.00	0.00	0.00	15.56	1.04	0.00	0.00	31.11
			0.10	**18:00 ~ 19:00**	3.11	2.07	0.00	1.04	1.04	0.00	1.04	6.22	0.00	0.00	0.00	0.00	0.00	0.00	15.56	1.04	0.00	0.00	31.11
			0.10	**19:00 ~ 20:00**	3.11	2.07	0.00	1.04	1.04	0.00	1.04	5.19	0.00	0.00	0.00	0.00	0.00	0.00	13.48	1.04	0.00	0.00	28.00
			0.10	**20:00 ~ 21:00**	2.07	1.04	0.00	1.04	1.04	0.00	1.04	3.11	0.00	0.00	0.00	0.00	0.00	0.00	11.41	1.04	0.00	0.00	21.78
			0.10	**21:00 ~ 22:00**	3.11	2.07	0.00	1.04	1.04	0.00	1.04	3.11	0.00	0.00	0.00	0.00	0.00	0.00	11.41	1.04	0.00	0.00	23.85
			0.10	**22:00 ~ 23:00**	2.07	1.04	0.00	1.04	1.04	0.00	1.04	3.11	0.00	0.00	0.00	0.00	0.00	0.00	10.37	1.04	0.00	0.00	20.74
			0.10	**23:00 ~ 00:00**	2.07	1.04	0.00	1.04	1.04	0.00	1.04	3.11	0.00	0.00	0.00	0.00	0.00	0.00	9.33	1.04	0.00	0.00	19.70
				Whole Day Total (veh*km)	66.37	40.44	0.00	33.18	24.89	5.19	20.74	88.15	0.00	5.19	0.00	0.00	0.00	0.00	275.84	24.89	5.19	0.00	590.05
123	Ma Tau Wai Road	SB	0.10	**00:00 ~ 01:00**	3.08	2.05	0.00	1.03	1.03	0.00	1.03	1.03	0.00	0.00	0.00	0.00	0.00	0.00	5.13	1.03	0.00	0.00	15.38
			0.10	**01:00 ~ 02:00**	2.05	1.03	0.00	1.03	1.03	0.00	1.03	0.00	0.00	0.00	0.00	0.00	0.00	0.00	3.08	1.03	0.00	0.00	10.25
			0.10	**02:00 ~ 03:00**	1.03	1.03	0.00	1.03	1.03	0.00	0.00	0.00	0.00	0.00	0.00	0.00	0.00	0.00	2.05	1.03	0.00	0.00	7.18
			0.10	**03:00 ~ 04:00**	1.03	1.03	0.00	1.03	1.03	0.00	0.00	0.00	0.00	0.00	0.00	0.00	0.00	0.00	2.05	1.03	0.00	0.00	7.18
			0.10	**04:00 ~ 05:00**	1.03	1.03	0.00	1.03	1.03	0.00	0.00	0.00	0.00	0.00	0.00	0.00	0.00	0.00	2.05	1.03	0.00	0.00	7.18
			0.10	**05:00 ~ 06:00**	2.05	1.03	0.00	1.03	1.03	0.00	0.00	1.03	0.00	0.00	0.00	0.00	0.00	0.00	6.15	1.03	0.00	0.00	13.33
			0.10	**06:00 ~ 07:00**	3.08	2.05	0.00	1.03	1.03	0.00	1.03	3.08	0.00	0.00	0.00	0.00	0.00	0.00	14.35	1.03	0.00	0.00	26.65
			0.10	**07:00 ~ 08:00**	5.13	3.08	0.00	2.05	1.03	1.03	1.03	5.13	0.00	1.03	0.00	0.00	0.00	0.00	18.45	1.03	1.03	0.00	39.98
			0.10	**08:00 ~ 09:00**	6.15	3.08	0.00	3.08	1.03	1.03	1.03	6.15	0.00	1.03	0.00	0.00	0.00	0.00	15.38	1.03	1.03	0.00	39.98
			0.10	**09:00 ~ 10:00**	5.13	3.08	0.00	2.05	1.03	1.03	1.03	5.13	0.00	1.03	0.00	0.00	0.00	0.00	14.35	1.03	1.03	0.00	35.88
			0.10	**10:00 ~ 11:00**	5.13	3.08	0.00	2.05	1.03	1.03	1.03	4.10	0.00	1.03	0.00	0.00	0.00	0.00	13.33	1.03	1.03	0.00	33.83
			0.10	**11:00 ~ 12:00**	5.13	3.08	0.00	2.05	1.03	1.03	1.03	4.10	0.00	1.03	0.00	0.00	0.00	0.00	13.33	1.03	1.03	0.00	33.83
			0.10	**12:00 ~ 13:00**	2.05	1.03	0.00	1.03	1.03	1.03	1.03	5.13	0.00	0.00	0.00	0.00	0.00	0.00	15.38	1.03	0.00	0.00	28.70
			0.10	**13:00 ~ 14:00**	2.05	1.03	0.00	1.03	1.03	1.03	1.03	5.13	0.00	0.00	0.00	0.00	0.00	0.00	15.38	1.03	0.00	0.00	28.70
			0.10	**14:00 ~ 15:00**	2.05	1.03	0.00	1.03	1.03	1.03	1.03	5.13	0.00	0.00	0.00	0.00	0.00	0.00	15.38	1.03	0.00	0.00	28.70
			0.10	**15:00 ~ 16:00**	2.05	1.03	0.00	1.03	1.03	1.03	1.03	5.13	0.00	0.00	0.00	0.00	0.00	0.00	15.38	1.03	0.00	0.00	28.70
			0.10	**16:00 ~ 17:00**	3.08	1.03	0.00	1.03	1.03	1.03	1.03	5.13	0.00	0.00	0.00	0.00	0.00	0.00	15.38	1.03	0.00	0.00	29.73
			0.10	**17:00 ~ 18:00**	3.08	1.03	0.00	1.03	1.03	1.03	1.03	6.15	0.00	0.00	0.00	0.00	0.00	0.00	15.38	1.03	0.00	0.00	30.75
			0.10	**18:00 ~ 19:00**	3.08	2.05	0.00	2.05	1.03	1.03	1.03	6.15	0.00	0.00	0.00	0.00	0.00	0.00	16.40	1.03	0.00	0.00	33.83
			0.10	**19:00 ~ 20:00**	2.05	1.03	0.00	1.03	1.03	1.03	1.03	5.13	0.00	0.00	0.00	0.00	0.00	0.00	13.33	1.03	0.00	0.00	26.65
			0.10	**20:00 ~ 21:00**	2.05	1.03	0.00	1.03	1.03	1.03	1.03	3.08	0.00	0.00	0.00	0.00	0.00	0.00	12.30	1.03	0.00	0.00	23.58
			0.10	**21:00 ~ 22:00**	2.05	1.03	0.00	1.03	1.03	1.03	1.03	3.08	0.00	0.00	0.00	0.00	0.00	0.00	12.30	1.03	0.00	0.00	23.58
			0.10	**22:00 ~ 23:00**	2.05	1.03	0.00	1.03	1.03	1.03	1.03	3.08	0.00	0.00	0.00	0.00	0.00	0.00	11.28	1.03	0.00	0.00	22.55
			0.10	**23:00 ~ 00:00**	2.05	1.03	0.00	1.03	1.03	1.03	1.03	3.08	0.00	0.00	0.00	0.00	0.00	0.00	10.25	1.03	0.00	0.00	21.53
				Whole Day Total (veh*km)	67.65	37.93	0.00	31.78	24.60	17.43	20.50	85.08	0.00	5.13	0.00	0.00	0.00	0.00	277.78	24.60	5.13	0.00	597.58
124	Ma Tau Wai Road	NB	0.03	**00:00 ~ 01:00**	0.99	0.66	0.00	0.66	0.33	0.33	0.33	0.33	0.00	0.00	0.00	0.00	0.00	0.00	1.65	0.33	0.00	0.00	5.59
			0.03	**01:00 ~ 02:00**	0.66	0.33	0.00	0.33	0.33	0.33	0.33	0.00	0.00	0.00	0.00	0.00	0.00	0.00	0.99	0.33	0.00	0.00	3.62
			0.03	**02:00 ~ 03:00**	0.33	0.33	0.00	0.33	0.33	0.00	0.33	0.00	0.00	0.00	0.00	0.00	0.00	0.00	0.66	0.33	0.00	0.00	2.63
			0.03	**03:00 ~ 04:00**	0.33	0.33	0.00	0.33	0.33	0.00	0.00	0.00	0.00	0.00	0.00	0.00	0.00	0.00	0.66	0.33	0.00	0.00	2.30
			0.03	**04:00 ~ 05:00**	0.33	0.33	0.00	0.33	0.33	0.00	0.00	0.00	0.00	0.00	0.00	0.00	0.00	0.00	0.66	0.33	0.00	0.00	2.30
			0.03	**05:00 ~ 06:00**	0.66	0.33	0.00	0.33	0.33	0.00	0.33	0.33	0.00	0.00	0.00	0.00	0.00	0.00	1.97	0.33	0.00	0.00	4.61
			0.03	**06:00 ~ 07:00**	0.99	0.66	0.00	0.66	0.33	0.33	0.33	1.32	0.00	0.00	0.00	0.00	0.00	0.00	4.94	0.33	0.00	0.00	9.87
			0.03	**07:00 ~ 08:00**	1.65	0.99	0.00	0.99	0.33	0.33	0.33	1.97	0.00	0.33	0.00	0.00	0.00	0.00	6.25	0.33	0.33	0.00	13.82
			0.03	**08:00 ~ 09:00**	1.97	0.99	0.00	0.99	0.66	0.33	0.33	1.97	0.00	0.33	0.00	0.00	0.00	0.00	5.26	0.33	0.33	0.00	13.49
			0.03	**09:00 ~ 10:00**	1.65	0.99	0.00	0.99	0.33	0.33	0.33	1.65	0.00	0.33	0.00	0.00	0.00	0.00	4.61	0.33	0.33	0.00	11.84
			0.03	**10:00 ~ 11:00**	1.65	0.99	0.00	0.99	0.33	0.33	0.33	1.32	0.00	0.33	0.00	0.00	0.00	0.00	4.61	0.33	0.33	0.00	11.52
			0.03	**11:00 ~ 12:00**	1.65	0.99	0.00	0.99	0.33	0.33	0.33	1.32	0.00	0.33	0.00	0.00	0.00	0.00	4.28	0.33	0.33	0.00	11.19
			0.03	**12:00 ~ 13:00**	1.65	0.99	0.00	0.66	0.33	0.33	0.33	1.65	0.00	0.33	0.00	0.00	0.00	0.00	4.28	0.33	0.00	0.00	10.86
			0.03	**13:00 ~ 14:00**	1.65	0.99	0.00	0.66	0.33	0.33	0.33	1.65	0.00	0.33	0.00	0.00	0.00	0.00	4.61	0.33	0.00	0.00	11.19
			0.03	**14:00 ~ 15:00**	1.65	0.99	0.00	0.66	0.33	0.33	0.33	1.65	0.00	0.33	0.00	0.00	0.00	0.00	4.61	0.33	0.00	0.00	11.19
			0.03	**15:00 ~ 16:00**	1.65	0.99	0.00	0.66	0.33	0.33	0.33	1.65	0.00	0.33	0.00	0.00	0.00	0.00	4.61	0.33	0.00	0.00	11.19
			0.03	**16:00 ~ 17:00**	1.97	0.99	0.00	0.66	0.33	0.33	0.33	1.65	0.00	0.33	0.00	0.00	0.00	0.00	4.61	0.33	0.00	0.00	11.52
			0.03	**17:00 ~ 18:00**	1.97	0.99	0.00	0.66	0.33	0.33	0.33	1.97	0.00	0.33	0.00	0.00	0.00	0.00	4.61	0.33	0.00	0.00	11.84
			0.03	**18:00 ~ 19:00**	1.97	0.99	0.00	0.66	0.33	0.33	0.33	1.97	0.00	0.33	0.00	0.00	0.00	0.00	4.94	0.33	0.00	0.00	12.17
			0.03	**19:00 ~ 20:00**	1.65	0.99	0.00	0.66	0.33	0.33	0.33	1.65	0.00	0.33	0.00	0.00	0.00	0.00	3.95	0.33	0.00	0.00	10.53
			0.03	**20:00 ~ 21:00**	1.65	0.99	0.00	0.66	0.33	0.33	0.33	0.99	0.00	0.33	0.00	0.00	0.00	0.00	3.62	0.33	0.00	0.00	9.54
			0.03	**21:00 ~ 22:00**	1.65	0.99	0.00	0.66	0.33	0.33	0.33	0.99	0.00	0.33	0.00	0.00	0.00	0.00	3.62	0.33	0.00	0.00	9.54
			0.03	**22:00 ~ 23:00**	1.32	0.66	0.00	0.66	0.33	0.33	0.33	0.99	0.00	0.33	0.00	0.00	0.00	0.00	3.29	0.33	0.00	0.00	8.55
			0.03	**23:00 ~ 00:00**	1.32	0.66	0.00	0.33	0.33	0.33	0.33	0.66	0.00	0.33	0.00	0.00	0.00	0.00	2.96	0.33	0.00	0.00	7.57
				Whole Day Total (veh*km)	32.90	19.08	0.00	15.46	8.23	6.58	7.24	27.64	0.00	5.59	0.00	0.00	0.00	0.00	86.20	7.90	1.65	0.00	218.46

Road No.	Road Name	Bound	Road Length (km)	Hour	PC	TAXI	LGV3	LGV4	LGV6	HGV7	HGV8	PLB	PV4	PV5	NFB6	NFB7	NFB8	FBSD	FBDD	MC	HGV9	NFB9	Total
125	To Kwa Wan Road	NB	0.32	**00:00 ~ 01:00**	12.69	6.35	0.00	6.35	3.17	3.17	3.17	3.17	0.00	0.00	0.00	0.00	0.00	0.00	15.87	3.17	0.00	0.00	57.11
			0.32	**01:00 ~ 02:00**	9.52	6.35	0.00	3.17	3.17	3.17	3.17	0.00	0.00	0.00	0.00	0.00	0.00	0.00	9.52	3.17	0.00	0.00	41.25
			0.32	**02:00 ~ 03:00**	6.35	3.17	0.00	3.17	3.17	0.00	3.17	0.00	0.00	0.00	0.00	0.00	0.00	0.00	6.35	3.17	0.00	0.00	28.56
			0.32	**03:00 ~ 04:00**	6.35	3.17	0.00	3.17	3.17	0.00	0.00	0.00	0.00	0.00	0.00	0.00	0.00	0.00	6.35	3.17	0.00	0.00	25.38
			0.32	**04:00 ~ 05:00**	6.35	3.17	0.00	3.17	3.17	0.00	0.00	0.00	0.00	0.00	0.00	0.00	0.00	0.00	6.35	3.17	0.00	0.00	25.38
			0.32	**05:00 ~ 06:00**	6.35	3.17	0.00	3.17	3.17	0.00	3.17	3.17	0.00	0.00	0.00	0.00	0.00	0.00	19.04	3.17	0.00	0.00	44.42
			0.32	**06:00 ~ 07:00**	12.69	6.35	0.00	6.35	3.17	3.17	3.17	12.69	0.00	0.00	0.00	0.00	0.00	0.00	47.60	3.17	0.00	0.00	98.36
			0.32	**07:00 ~ 08:00**	25.38	12.69	0.00	9.52	3.17	3.17	3.17	19.04	0.00	3.17	0.00	0.00	3.17	0.00	60.29	3.17	3.17	0.00	149.13
			0.32	**08:00 ~ 09:00**	28.56	15.87	0.00	12.69	6.35	3.17	3.17	19.04	0.00	3.17	0.00	0.00	3.17	0.00	50.77	3.17	3.17	0.00	152.30
			0.32	**09:00 ~ 10:00**	25.38	12.69	0.00	9.52	3.17	3.17	3.17	15.87	0.00	3.17	0.00	0.00	3.17	0.00	44.42	3.17	3.17	0.00	130.09
			0.32	**10:00 ~ 11:00**	25.38	12.69	0.00	9.52	3.17	3.17	3.17	12.69	0.00	3.17	0.00	0.00	3.17	0.00	44.42	3.17	3.17	0.00	126.92
			0.32	**11:00 ~ 12:00**	25.38	12.69	0.00	9.52	3.17	3.17	3.17	12.69	0.00	3.17	0.00	0.00	3.17	0.00	41.25	3.17	3.17	0.00	123.75
			0.32	**12:00 ~ 13:00**	25.38	12.69	0.00	6.35	3.17	3.17	3.17	15.87	0.00	3.17	0.00	0.00	3.17	0.00	41.25	3.17	0.00	0.00	120.57
			0.32	**13:00 ~ 14:00**	25.38	12.69	0.00	6.35	3.17	3.17	3.17	15.87	0.00	3.17	0.00	0.00	3.17	0.00	44.42	3.17	0.00	0.00	123.75
			0.32	**14:00 ~ 15:00**	25.38	15.87	0.00	6.35	3.17	3.17	3.17	15.87	0.00	3.17	0.00	0.00	3.17	0.00	44.42	3.17	0.00	0.00	126.92
			0.32	**15:00 ~ 16:00**	28.56	15.87	0.00	6.35	3.17	3.17	3.17	15.87	0.00	3.17	0.00	0.00	3.17	0.00	44.42	3.17	0.00	0.00	130.09
			0.32	**16:00 ~ 17:00**	28.56	15.87	0.00	6.35	3.17	3.17	3.17	15.87	0.00	3.17	0.00	0.00	3.17	0.00	44.42	3.17	0.00	0.00	130.09
			0.32	**17:00 ~ 18:00**	28.56	15.87	0.00	6.35	3.17	3.17	3.17	19.04	0.00	3.17	0.00	0.00	3.17	0.00	44.42	3.17	0.00	0.00	133.27
			0.32	**18:00 ~ 19:00**	28.56	15.87	0.00	6.35	3.17	3.17	3.17	19.04	0.00	3.17	0.00	0.00	3.17	0.00	47.60	3.17	0.00	0.00	136.44
			0.32	**19:00 ~ 20:00**	25.38	12.69	0.00	6.35	3.17	3.17	3.17	15.87	0.00	3.17	0.00	0.00	3.17	0.00	38.08	3.17	0.00	0.00	117.40
			0.32	**20:00 ~ 21:00**	22.21	12.69	0.00	6.35	3.17	3.17	3.17	9.52	0.00	3.17	0.00	0.00	3.17	0.00	34.90	3.17	0.00	0.00	104.71
			0.32	**21:00 ~ 22:00**	22.21	12.69	0.00	6.35	3.17	3.17	3.17	9.52	0.00	3.17	0.00	0.00	3.17	0.00	34.90	3.17	0.00	0.00	104.71
			0.32	**22:00 ~ 23:00**	22.21	12.69	0.00	6.35	3.17	3.17	3.17	9.52	0.00	3.17	0.00	0.00	3.17	0.00	31.73	3.17	0.00	0.00	101.54
			0.32	**23:00 ~ 00:00**	19.04	9.52	0.00	3.17	3.17	3.17	3.17	6.35	0.00	3.17	0.00	0.00	3.17	0.00	28.56	3.17	0.00	0.00	85.67
				Whole Day Total (veh*km)	491.82	263.36	0.00	152.30	79.33	63.46	69.81	266.53	0.00	53.94	0.00	0.00	53.94	0.00	831.33	76.15	15.87	0.00	2417.83
126	To Kwa Wan Road	SB	0.17	**00:00 ~ 01:00**	15.55	8.64	0.00	6.91	3.46	1.73	1.73	1.73	0.00	1.73	0.00	0.00	1.73	0.00	10.37	1.73	1.73	0.00	57.02
			0.17	**01:00 ~ 02:00**	10.37	5.18	0.00	5.18	1.73	1.73	1.73	0.00	0.00	1.73	0.00	0.00	1.73	0.00	5.18	1.73	1.73	0.00	38.02
			0.17	**02:00 ~ 03:00**	8.64	5.18	0.00	3.46	1.73	1.73	1.73	0.00	0.00	1.73	0.00	0.00	0.00	0.00	3.46	1.73	0.00	0.00	29.38
			0.17	**03:00 ~ 04:00**	6.91	3.46	0.00	3.46	1.73	1.73	1.73	0.00	0.00	1.73	0.00	0.00	0.00	0.00	5.18	1.73	0.00	0.00	27.65
			0.17	**04:00 ~ 05:00**	6.91	3.46	0.00	3.46	1.73	1.73	1.73	0.00	0.00	1.73	0.00	0.00	0.00	0.00	5.18	1.73	0.00	0.00	27.65
			0.17	**05:00 ~ 06:00**	8.64	5.18	0.00	3.46	1.73	1.73	1.73	1.73	0.00	1.73	0.00	0.00	0.00	0.00	13.82	1.73	0.00	0.00	41.47
			0.17	**06:00 ~ 07:00**	15.55	8.64	0.00	6.91	3.46	1.73	1.73	6.91	0.00	1.73	0.00	0.00	1.73	0.00	31.10	1.73	1.73	0.00	82.94
			0.17	**07:00 ~ 08:00**	32.83	17.28	1.73	13.82	5.18	1.73	1.73	12.10	0.00	1.73	1.73	1.73	1.73	0.00	39.74	3.46	1.73	0.00	138.24
			0.17	**08:00 ~ 09:00**	39.74	20.74	1.73	15.55	6.91	1.73	1.73	12.10	0.00	1.73	1.73	1.73	1.73	0.00	32.83	5.18	1.73	0.00	146.88
			0.17	**09:00 ~ 10:00**	34.56	17.28	1.73	13.82	5.18	1.73	1.73	10.37	0.00	1.73	1.73	1.73	1.73	0.00	29.38	5.18	1.73	0.00	129.60
			0.17	**10:00 ~ 11:00**	34.56	17.28	1.73	13.82	5.18	1.73	1.73	8.64	0.00	1.73	1.73	1.73	1.73	0.00	29.38	3.46	1.73	0.00	126.14
			0.17	**11:00 ~ 12:00**	36.29	19.01	1.73	13.82	5.18	1.73	1.73	8.64	0.00	1.73	1.73	1.73	1.73	0.00	27.65	5.18	1.73	0.00	129.60
			0.17	**12:00 ~ 13:00**	25.92	13.82	0.00	3.46	1.73	1.73	1.73	10.37	0.00	1.73	1.73	1.73	1.73	0.00	31.10	3.46	1.73	0.00	101.95
			0.17	**13:00 ~ 14:00**	25.92	13.82	0.00	3.46	1.73	1.73	1.73	10.37	0.00	1.73	1.73	1.73	1.73	0.00	31.10	3.46	1.73	0.00	101.95
			0.17	**14:00 ~ 15:00**	25.92	13.82	0.00	3.46	1.73	1.73	1.73	10.37	0.00	1.73	1.73	1.73	1.73	0.00	31.10	3.46	1.73	0.00	101.95
			0.17	**15:00 ~ 16:00**	25.92	13.82	0.00	3.46	1.73	1.73	1.73	10.37	0.00	1.73	1.73	1.73	1.73	0.00	31.10	3.46	1.73	0.00	101.95
			0.17	**16:00 ~ 17:00**	27.65	13.82	0.00	5.18	1.73	1.73	1.73	10.37	0.00	1.73	1.73	1.73	1.73	0.00	31.10	3.46	1.73	0.00	105.41
			0.17	**17:00 ~ 18:00**	27.65	13.82	0.00	5.18	1.73	1.73	1.73	12.10	0.00	1.73	1.73	1.73	1.73	0.00	32.83	3.46	1.73	0.00	108.86
			0.17	**18:00 ~ 19:00**	29.38	15.55	0.00	5.18	1.73	1.73	1.73	12.10	0.00	1.73	1.73	1.73	1.73	0.00	34.56	3.46	1.73	0.00	114.05
			0.17	**19:00 ~ 20:00**	25.92	13.82	0.00	3.46	1.73	1.73	1.73	10.37	0.00	1.73	1.73	1.73	1.73	0.00	27.65	3.46	1.73	0.00	98.50
			0.17	**20:00 ~ 21:00**	20.74	12.10	0.00	3.46	1.73	1.73	1.73	6.91	0.00	1.73	1.73	1.73	1.73	0.00	25.92	3.46	1.73	0.00	86.40
			0.17	**21:00 ~ 22:00**	22.46	12.10	0.00	3.46	1.73	1.73	1.73	6.91	0.00	1.73	1.73	1.73	1.73	0.00	24.19	3.46	1.73	0.00	86.40
			0.17	**22:00 ~ 23:00**	20.74	10.37	0.00	3.46	1.73	1.73	1.73	6.91	0.00	1.73	1.73	1.73	1.73	0.00	22.46	3.46	1.73	0.00	81.22
			0.17	**23:00 ~ 00:00**	17.28	8.64	0.00	3.46	1.73	1.73	1.73	5.18	0.00	1.73	1.73	1.73	1.73	0.00	20.74	1.73	1.73	0.00	70.85
				Whole Day Total (veh*km)	546.05	286.85	8.64	150.34	63.94	41.47	41.47	174.53	0.00	41.47	29.38	29.38	34.56	0.00	577.15	74.30	34.56	0.00	2134.08
127	Ma Tau Wai Road	SB	0.11	**00:00 ~ 01:00**	16.22	8.65	0.00	5.41	2.16	1.08	1.08	1.08	0.00	1.08	1.08	0.00	1.08	0.00	6.49	2.16	1.08	0.00	48.65
			0.11	**01:00 ~ 02:00**	10.81	5.41	0.00	4.32	2.16	1.08	1.08	0.00	0.00	1.08	1.08	0.00	1.08	0.00	3.24	1.08	1.08	0.00	33.51
			0.11	**02:00 ~ 03:00**	7.57	4.32	0.00	3.24	1.08	1.08	1.08	0.00	0.00	1.08	0.00	0.00	1.08	0.00	2.16	1.08	1.08	0.00	24.86
			0.11	**03:00 ~ 04:00**	6.49	3.24	0.00	2.16	1.08	1.08	1.08	0.00	0.00	1.08	0.00	0.00	0.00	0.00	3.24	1.08	0.00	0.00	20.54
			0.11	**04:00 ~ 05:00**	6.49	3.24	0.00	2.16	1.08	1.08	1.08	0.00	0.00	1.08	0.00	0.00	0.00	0.00	3.24	1.08	0.00	0.00	20.54
			0.11	**05:00 ~ 06:00**	8.65	4.32	0.00	3.24	1.08	1.08	1.08	1.08	0.00	1.08	0.00	0.00	1.08	0.00	8.65	1.08	1.08	0.00	33.51
			0.11	**06:00 ~ 07:00**	16.22	8.65	0.00	5.41	2.16	1.08	1.08	4.32	0.00	1.08	1.08	0.00	1.08	0.00	19.46	2.16	1.08	0.00	64.86
			0.11	**07:00 ~ 08:00**	32.43	17.30	1.08	10.81	4.32	1.08	1.08	7.57	1.08	1.08	1.08	1.08	1.08	0.00	24.86	4.32	1.08	0.00	111.34
			0.11	**08:00 ~ 09:00**	41.08	20.54	1.08	14.05	5.41	1.08	2.16	7.57	1.08	1.08	1.08	1.08	1.08	0.00	20.54	4.32	1.08	0.00	124.32
			0.11	**09:00 ~ 10:00**	35.67	18.38	1.08	11.89	4.32	1.08	2.16	6.49	1.08	1.08	1.08	1.08	1.08	0.00	18.38	4.32	1.08	0.00	110.26
			0.11	**10:00 ~ 11:00**	34.59	18.38	1.08	11.89	4.32	1.08	1.08	5.41	1.08	1.08	1.08	1.08	1.08	0.00	18.38	4.32	1.08	0.00	107.02
			0.11	**11:00 ~ 12:00**	36.75	18.38	1.08	11.89	4.32	1.08	2.16	5.41	1.08	1.08	1.08	1.08	1.08	0.00	17.30	4.32	1.08	0.00	109.18
			0.11	**12:00 ~ 13:00**	24.86	12.97	0.00	4.32	2.16	1.08	1.08	6.49	1.08	1.08	1.08	1.08	1.08	0.00	19.46	3.24	1.08	0.00	82.16
			0.11	**13:00 ~ 14:00**	25.94	12.97	0.00	4.32	2.16	1.08	1.08	6.49	1.08	1.08	1.08	1.08	1.08	0.00	19.46	3.24	1.08	0.00	83.24
			0.11	**14:00 ~ 15:00**	25.94	12.97	0.00	4.32	2.16	1.08	1.08	6.49	1.08	1.08	1.08	1.08	1.08	0.00	19.46	3.24	1.08	0.00	83.24
			0.11	**15:00 ~ 16:00**	25.94	14.05	0.00	4.32	2.16	1.08	1.08	6.49	1.08	1.08	1.08	1.08	1.08	0.00	19.46	3.24	1.08	0.00	84.32
			0.11	**16:00 ~ 17:00**	27.03	14.05	0.00	4.32	2.16	1.08	1.08	6.49	1.08	1.08	1.08	1.08	1.08	0.00	19.46	3.24	1.08	0.00	85.40
			0.11	**17:00 ~ 18:00**	27.03	14.05	0.00	4.32	2.16	1.08	1.08	7.57	1.08	1.08	1.08	1.08	1.08	0.00	20.54	3.24	1.08	0.00	87.56
			0.11	**18:00 ~ 19:00**	29.19	15.13	0.00	4.32	2.16	1.08	1.08	7.57	1.08	1.08	1.08	1.08	1.08	0.00	21.62	3.24	1.08	0.00	91.89
			0.11	**19:00 ~ 20:00**	25.94	12.97	0.00	4.32	2.16	1.08	1.08	6.49	1.08	1.08	1.08	1.08	1.08	0.00	17.30	3.24	1.08	0.00	81.08
			0.11	**20:00 ~ 21:00**	21.62	10.81	0.00	3.24	1.08	1.08	1.08	4.32	1.08	1.08	1.08	1.08	1.08	0.00	16.22	3.24	1.08	0.00	69.18
			0.11	**21:00 ~ 22:00**	22.70	11.89	0.00	4.32	2.16	1.08	1.08	4.32	1.08	1.08	1.08	1.08	1.08	0.00	15.13	3.24	1.08	0.00	72.43
			0.11	**22:00 ~ 23:00**	20.54	10.81	0.00	3.24	1.08	1.08	1.08	4.32	1.08	1.08	1.08	1.08	1.08	0.00	14.05	2.16	1.08	0.00	64.86
			0.11	**23:00 ~ 00:00**	17.30	8.65	0.00	3.24	1.08	1.08	1.08	3.24	1.08	1.08	1.08	1.08	1.08	0.00	12.97	2.16	1.08	0.00	57.29
				Whole Day Total (veh*km)	546.99	282.14	5.41	135.13	56.21	25.94	29.19	109.18	18.38	25.94	21.62	18.38	23.78	0.00	361.05	68.10	23.78	0.00	1751.22
128	Wing Kwong Street	WB	0.14	**00:00 ~ 01:00**	5.53	2.76	0.00	1.38	1.38	0.00	1.38	0.00	0.00	0.00	0.00	0.00	0.00	0.00	0.00	1.38	0.00	0.00	13.82
			0.14	**01:00 ~ 02:00**	4.15	2.76	0.00	1.38	1.38	0.00	1.38	0.00	0.00	0.00	0.00	0.00	0.00	0.00	0.00	1.38	0.00	0.00	12.44
			0.14	**02:00 ~ 03:00**	2.76	1.38	0.00	1.38	1.38	0.00	0.00	0.00	0.00	0.00	0.00	0.00	0.00	0.00	0.00	1.38	0.00	0.00	8.29
			0.14	**03:00 ~ 04:00**	2.76	1.38	0.00	1.38	1.38	0.00	0.00	0.00	0.00	0.00	0.00	0.00	0.00	0.00	0.00	1.38	0.00	0.00	8.29
			0.14	**04:00 ~ 05:00**	2.76	1.38	0.00	1.38	1.38	0.00	0.00	0.00	0.00	0.00	0.00	0.00	0.00	0.00	0.00	1.38	0.00	0.00	8.29
			0.14	**05:00 ~ 06:00**	2.76	1.38	0.00	1.38	1.38	0.00	0.00	0.00	0.00	0.00	0.00	0.00	0.00	0.00	0.00	1.38	0.00	0.00	8.29
			0.14	**06:00 ~ 07:00**	5.53	2.76	0.00	1.38	1.38	0.00	1.38	0.00	0.00	0.00	0.00	0.00	0.00	0.00	0.00	1.38	0.00	0.00	13.82
			0.14	**07:00 ~ 08:00**	9.67	5.53	0.00	2.76	1.38	1.38	1.38	0.00	0.00	1.38	0.00	0.00	1.38	0.00	0.00	1.38	0.00	0.00	26.26
			0.14	**08:00 ~ 09:00**	12.44	6.91	0.00	2.76	1.38	1.38	1.38	0.00	0.00	1.38	0.00	0.00	1.38	0.00	0.00	1.38	0.00	0.00	30.40
			0.14	**09:00 ~ 10:00**	11.06	5.53	0.00	2.76	1.38	1.38	1.38	0.00	0.00	1.38	0.00	0.00	1.38	0.00	0.00	1.38	0.00	0.00	27.64
			0.14	**10:00 ~ 11:00**	11.06	5.53	0.00	2.76	1.38	1.38	1.38	0.00	0.00	1.38	0.00	0.00	1.38	0.00	0.00	1.38	0.00	0.00	27.64
			0.14	**11:00 ~ 12:00**	11.06	5.53	0.00	2.76	1.38	1.38	1.38	0.00	0.00	1.38	0.00	0.00	1.38	0.00	0.00	1.38	0.00	0.00	27.64
			0.14	**12:00 ~ 13:00**	5.53	2.76	0.00	1.38	1.38	0.00	1.38	0.00	0.00	1.38	0.00	0.00	0.00	0.00	0.00	1.38	0.00	0.00	15.20
			0.14	**13:00 ~ 14:00**	5.53	2.76	0.00	1.38	1.38	0.00	1.38	0.00	0.00	1.38	0.00	0.00	0.00	0.00	0.00	1.38	0.00	0.00	15.20
			0.14	**14:00 ~ 15:00**	5.53	2.76	0.00	1.38	1.38	0.00	1.38	0.00	0.00	1.38	0.00	0.00	0.00	0.00	0.00	1.38	0.00	0.00	15.20
			0.14	**15:00 ~ 16:00**	5.53	2.76	0.00	1.38	1.38	0.00	1.38	0.00	0.00	1.38	0.00	0.00	0.00	0.00	0.00	1.38	0.00	0.00	15.20
			0.14	**16:00 ~ 17:00**	5.53	2.76	0.00	1.38	1.38	0.00	1.38	0.00	0.00	1.38	0.00	0.00	0.00	0.00	0.00	1.38	0.00	0.00	15.20
			0.14	**17:00 ~ 18:00**	5.53	2.76	0.00	1.38	1.38	0.00	1.38	0.00	0.00	1.38	0.00	0.00	0.00	0.00	0.00	1.38	0.00	0.00	15.20
			0.14	**18:00 ~ 19:00**	5.53	2.76	0.00	1.38	1.38	0.00	1.38	0.00	0.00	1.38	0.00	0.00	0.00	0.00	0.00	1.38	0.00	0.00	15.20
			0.14	**19:00 ~ 20:00**	5.53	2.76	0.00	1.38	1.38	0.00	1.38	0.00	0.00	1.38	0.00	0.00	0.00	0.00	0.00	1.38	0.00	0.00	15.20
			0.14	**20:00 ~ 21:00**	4.15	2.76	0.00	1.38	1.38	0.00	1.38	0.00	0.00	1.38	0.00	0.00	0.00	0.00	0.00	1.38	0.00	0.00	13.82
			0.14	**21:00 ~ 22:00**	4.15	2.76	0.00	1.38	1.38	0.00	1.38	0.00	0.00	1.38	0.00	0.00	0.00	0.00	0.00	1.38	0.00	0.00	13.82
			0.14	**22:00 ~ 23:00**	4.15	2.76	0.00	1.38	1.38	0.00	1.38	0.00	0.00	1.38	0.00	0.00	0.00	0.00	0.00	1.38	0.00	0.00	13.82
			0.14	**23:00 ~ 00:00**	4.15	2.76	0.00	1.38	1.38	0.00	1.38	0.00	0.00	1.38	0.00	0.00	0.00	0.00	0.00	1.38	0.00	0.00	13.82
				Whole Day Total (veh*km)	142.35	76.01	0.00	40.08	33.17	6.91	27.64	0.00	0.00	23.49	0.00	0.00	6.91	0.00	0.00	33.17	0.00	0.00	389.72

Road No.	Road Name	Bound	Road Length (km)	Hour	PC	TAXI	LGV3	LGV4	LGV6	HGV7	HGV8	PLB	PV4	PV5	NFB6	NFB7	NFB8	FBSD	FBDD	MC	HGV9	NFB9	Total
129	Kai Ming Street	EB	0.03	**00:00 ~ 01:00**	0.35	0.35	0.00	0.00	0.00	0.00	0.00	0.00	0.00	0.00	0.00	0.00	0.00	0.00	0.00	0.00	0.00	0.00	0.69
			0.03	**01:00 ~ 02:00**	0.35	0.35	0.00	0.00	0.00	0.00	0.00	0.00	0.00	0.00	0.00	0.00	0.00	0.00	0.00	0.00	0.00	0.00	0.69
			0.03	**02:00 ~ 03:00**	0.35	0.35	0.00	0.00	0.00	0.00	0.00	0.00	0.00	0.00	0.00	0.00	0.00	0.00	0.00	0.00	0.00	0.00	0.69
			0.03	**03:00 ~ 04:00**	0.35	0.35	0.00	0.00	0.00	0.00	0.00	0.00	0.00	0.00	0.00	0.00	0.00	0.00	0.00	0.00	0.00	0.00	0.69
			0.03	**04:00 ~ 05:00**	0.35	0.35	0.00	0.00	0.00	0.00	0.00	0.00	0.00	0.00	0.00	0.00	0.00	0.00	0.00	0.00	0.00	0.00	0.69
			0.03	**05:00 ~ 06:00**	0.35	0.35	0.00	0.00	0.00	0.00	0.00	0.00	0.00	0.00	0.00	0.00	0.00	0.00	0.00	0.00	0.00	0.00	0.69
			0.03	**06:00 ~ 07:00**	0.35	0.35	0.00	0.00	0.00	0.00	0.00	0.00	0.00	0.00	0.00	0.00	0.00	0.00	0.00	0.00	0.00	0.00	0.69
			0.03	**07:00 ~ 08:00**	0.35	0.35	0.00	0.35	0.00	0.00	0.00	0.00	0.00	0.00	0.00	0.00	0.00	0.00	0.00	0.35	0.00	0.00	1.38
			0.03	**08:00 ~ 09:00**	0.69	0.35	0.00	0.35	0.00	0.00	0.00	0.00	0.00	0.00	0.00	0.00	0.00	0.00	0.00	0.35	0.00	0.00	1.73
			0.03	**09:00 ~ 10:00**	0.35	0.35	0.00	0.35	0.00	0.00	0.00	0.00	0.00	0.00	0.00	0.00	0.00	0.00	0.00	0.35	0.00	0.00	1.38
			0.03	**10:00 ~ 11:00**	0.35	0.35	0.00	0.35	0.00	0.00	0.00	0.00	0.00	0.00	0.00	0.00	0.00	0.00	0.00	0.35	0.00	0.00	1.38
			0.03	**11:00 ~ 12:00**	0.35	0.35	0.00	0.35	0.00	0.00	0.00	0.00	0.00	0.00	0.00	0.00	0.00	0.00	0.00	0.35	0.00	0.00	1.38
			0.03	**12:00 ~ 13:00**	0.35	0.35	0.00	0.35	0.00	0.00	0.00	0.00	0.00	0.00	0.00	0.00	0.00	0.00	0.00	0.35	0.00	0.00	1.38
			0.03	**13:00 ~ 14:00**	0.69	0.35	0.00	0.35	0.00	0.00	0.00	0.00	0.00	0.00	0.00	0.00	0.00	0.00	0.00	0.35	0.00	0.00	1.73
			0.03	**14:00 ~ 15:00**	0.69	0.35	0.00	0.35	0.00	0.00	0.00	0.00	0.00	0.00	0.00	0.00	0.00	0.00	0.00	0.35	0.00	0.00	1.73
			0.03	**15:00 ~ 16:00**	0.69	0.35	0.00	0.35	0.00	0.00	0.00	0.00	0.00	0.00	0.00	0.00	0.00	0.00	0.00	0.35	0.00	0.00	1.73
			0.03	**16:00 ~ 17:00**	0.69	0.35	0.00	0.35	0.00	0.00	0.00	0.00	0.00	0.00	0.00	0.00	0.00	0.00	0.00	0.35	0.00	0.00	1.73
			0.03	**17:00 ~ 18:00**	0.69	0.35	0.00	0.35	0.00	0.00	0.00	0.00	0.00	0.00	0.00	0.00	0.00	0.00	0.00	0.35	0.00	0.00	1.73
			0.03	**18:00 ~ 19:00**	0.69	0.35	0.00	0.35	0.00	0.00	0.00	0.00	0.00	0.00	0.00	0.00	0.00	0.00	0.00	0.35	0.00	0.00	1.73
			0.03	**19:00 ~ 20:00**	0.69	0.35	0.00	0.35	0.00	0.00	0.00	0.00	0.00	0.00	0.00	0.00	0.00	0.00	0.00	0.35	0.00	0.00	1.73
			0.03	**20:00 ~ 21:00**	0.35	0.35	0.00	0.35	0.00	0.00	0.00	0.00	0.00	0.00	0.00	0.00	0.00	0.00	0.00	0.35	0.00	0.00	1.38
			0.03	**21:00 ~ 22:00**	0.35	0.35	0.00	0.35	0.00	0.00	0.00	0.00	0.00	0.00	0.00	0.00	0.00	0.00	0.00	0.35	0.00	0.00	1.38
			0.03	**22:00 ~ 23:00**	0.35	0.35	0.00	0.35	0.00	0.00	0.00	0.00	0.00	0.00	0.00	0.00	0.00	0.00	0.00	0.35	0.00	0.00	1.38
			0.03	**23:00 ~ 00:00**	0.35	0.35	0.00	0.35	0.00	0.00	0.00	0.00	0.00	0.00	0.00	0.00	0.00	0.00	0.00	0.35	0.00	0.00	1.38
				Whole Day Total (veh*km)	11.04	8.28	0.00	5.87	0.00	0.00	0.00	0.00	0.00	0.00	0.00	0.00	0.00	0.00	0.00	5.87	0.00	0.00	31.05

Road No.	Road Name	Bound	Road Length (km)	Hour	PC	TAXI	LGV3	LGV4	LGV6	HGV7	HGV8	PLB	PV4	PV5	NFB6	NFB7	NFB8	FBSD	FBDD	MC	HGV9	NFB9	Total
130	Kai Ming Street	WB	0.03	**00:00 ~ 01:00**	0.35	0.35	0.00	0.00	0.00	0.00	0.00	0.00	0.00	0.00	0.00	0.00	0.00	0.00	0.00	0.00	0.00	0.00	0.69
			0.03	**01:00 ~ 02:00**	0.35	0.35	0.00	0.00	0.00	0.00	0.00	0.00	0.00	0.00	0.00	0.00	0.00	0.00	0.00	0.00	0.00	0.00	0.69
			0.03	**02:00 ~ 03:00**	0.35	0.35	0.00	0.00	0.00	0.00	0.00	0.00	0.00	0.00	0.00	0.00	0.00	0.00	0.00	0.00	0.00	0.00	0.69
			0.03	**03:00 ~ 04:00**	0.35	0.35	0.00	0.00	0.00	0.00	0.00	0.00	0.00	0.00	0.00	0.00	0.00	0.00	0.00	0.00	0.00	0.00	0.69
			0.03	**04:00 ~ 05:00**	0.35	0.35	0.00	0.00	0.00	0.00	0.00	0.00	0.00	0.00	0.00	0.00	0.00	0.00	0.00	0.00	0.00	0.00	0.69
			0.03	**05:00 ~ 06:00**	0.35	0.35	0.00	0.00	0.00	0.00	0.00	0.00	0.00	0.00	0.00	0.00	0.00	0.00	0.00	0.00	0.00	0.00	0.69
			0.03	**06:00 ~ 07:00**	0.35	0.35	0.00	0.00	0.00	0.00	0.00	0.00	0.00	0.00	0.00	0.00	0.00	0.00	0.00	0.00	0.00	0.00	0.69
			0.03	**07:00 ~ 08:00**	0.35	0.35	0.00	0.35	0.00	0.00	0.00	0.00	0.00	0.00	0.00	0.00	0.00	0.00	0.00	0.35	0.00	0.00	1.38
			0.03	**08:00 ~ 09:00**	0.69	0.35	0.00	0.35	0.00	0.00	0.00	0.00	0.00	0.00	0.00	0.00	0.00	0.00	0.00	0.35	0.00	0.00	1.73
			0.03	**09:00 ~ 10:00**	0.35	0.35	0.00	0.35	0.00	0.00	0.00	0.00	0.00	0.00	0.00	0.00	0.00	0.00	0.00	0.35	0.00	0.00	1.38
			0.03	**10:00 ~ 11:00**	0.35	0.35	0.00	0.35	0.00	0.00	0.00	0.00	0.00	0.00	0.00	0.00	0.00	0.00	0.00	0.35	0.00	0.00	1.38
			0.03	**11:00 ~ 12:00**	0.35	0.35	0.00	0.35	0.00	0.00	0.00	0.00	0.00	0.00	0.00	0.00	0.00	0.00	0.00	0.35	0.00	0.00	1.38
			0.03	**12:00 ~ 13:00**	0.35	0.35	0.00	0.35	0.00	0.00	0.00	0.00	0.00	0.00	0.00	0.00	0.00	0.00	0.00	0.35	0.00	0.00	1.38
			0.03	**13:00 ~ 14:00**	0.69	0.35	0.00	0.35	0.00	0.00	0.00	0.00	0.00	0.00	0.00	0.00	0.00	0.00	0.00	0.35	0.00	0.00	1.73
			0.03	**14:00 ~ 15:00**	0.69	0.35	0.00	0.35	0.00	0.00	0.00	0.00	0.00	0.00	0.00	0.00	0.00	0.00	0.00	0.35	0.00	0.00	1.73
			0.03	**15:00 ~ 16:00**	0.69	0.35	0.00	0.35	0.00	0.00	0.00	0.00	0.00	0.00	0.00	0.00	0.00	0.00	0.00	0.35	0.00	0.00	1.73
			0.03	**16:00 ~ 17:00**	0.69	0.35	0.00	0.35	0.00	0.00	0.00	0.00	0.00	0.00	0.00	0.00	0.00	0.00	0.00	0.35	0.00	0.00	1.73
			0.03	**17:00 ~ 18:00**	0.69	0.35	0.00	0.35	0.00	0.00	0.00	0.00	0.00	0.00	0.00	0.00	0.00	0.00	0.00	0.35	0.00	0.00	1.73
			0.03	**18:00 ~ 19:00**	0.69	0.35	0.00	0.35	0.00	0.00	0.00	0.00	0.00	0.00	0.00	0.00	0.00	0.00	0.00	0.35	0.00	0.00	1.73
			0.03	**19:00 ~ 20:00**	0.69	0.35	0.00	0.35	0.00	0.00	0.00	0.00	0.00	0.00	0.00	0.00	0.00	0.00	0.00	0.35	0.00	0.00	1.73
			0.03	**20:00 ~ 21:00**	0.35	0.35	0.00	0.35	0.00	0.00	0.00	0.00	0.00	0.00	0.00	0.00	0.00	0.00	0.00	0.35	0.00	0.00	1.38
			0.03	**21:00 ~ 22:00**	0.35	0.35	0.00	0.35	0.00	0.00	0.00	0.00	0.00	0.00	0.00	0.00	0.00	0.00	0.00	0.35	0.00	0.00	1.38
			0.03	**22:00 ~ 23:00**	0.35	0.35	0.00	0.35	0.00	0.00	0.00	0.00	0.00	0.00	0.00	0.00	0.00	0.00	0.00	0.35	0.00	0.00	1.38
			0.03	**23:00 ~ 00:00**	0.35	0.35	0.00	0.35	0.00	0.00	0.00	0.00	0.00	0.00	0.00	0.00	0.00	0.00	0.00	0.35	0.00	0.00	1.38
				Whole Day Total (veh*km)	11.04	8.28	0.00	5.87	0.00	0.00	0.00	0.00	0.00	0.00	0.00	0.00	0.00	0.00	0.00	5.87	0.00	0.00	31.05

Road No.	Road Name	Bound	Road Length (km)	Hour	PC	TAXI	LGV3	LGV4	LGV6	HGV7	HGV8	PLB	PV4	PV5	NFB6	NFB7	NFB8	FBSD	FBDD	MC	HGV9	NFB9	Total
131	Kai Ming Street	WB	0.10	**00:00 ~ 01:00**	0.96	0.96	0.00	0.96	0.00	0.00	0.00	0.00	0.00	0.00	0.00	0.00	0.00	0.00	0.00	0.96	0.00	0.00	3.82
			0.10	**01:00 ~ 02:00**	0.96	0.96	0.00	0.96	0.00	0.00	0.00	0.00	0.00	0.00	0.00	0.00	0.00	0.00	0.00	0.96	0.00	0.00	3.82
			0.10	**02:00 ~ 03:00**	0.96	0.96	0.00	0.00	0.00	0.00	0.00	0.00	0.00	0.00	0.00	0.00	0.00	0.00	0.00	0.00	0.00	0.00	1.91
			0.10	**03:00 ~ 04:00**	0.96	0.96	0.00	0.00	0.00	0.00	0.00	0.00	0.00	0.00	0.00	0.00	0.00	0.00	0.00	0.00	0.00	0.00	1.91
			0.10	**04:00 ~ 05:00**	0.96	0.96	0.00	0.00	0.00	0.00	0.00	0.00	0.00	0.00	0.00	0.00	0.00	0.00	0.00	0.00	0.00	0.00	1.91
			0.10	**05:00 ~ 06:00**	0.96	0.96	0.00	0.00	0.00	0.00	0.00	0.00	0.00	0.00	0.00	0.00	0.00	0.00	0.00	0.00	0.00	0.00	1.91
			0.10	**06:00 ~ 07:00**	0.96	0.96	0.00	0.96	0.00	0.00	0.00	0.00	0.00	0.00	0.00	0.00	0.00	0.00	0.00	0.96	0.00	0.00	3.82
			0.10	**07:00 ~ 08:00**	1.91	0.96	0.00	0.96	0.96	0.00	0.00	0.00	0.00	0.00	0.00	0.00	0.00	0.00	0.00	0.96	0.00	0.00	5.73
			0.10	**08:00 ~ 09:00**	1.91	0.96	0.00	0.96	0.96	0.00	0.00	0.00	0.00	0.00	0.00	0.00	0.00	0.00	0.00	0.96	0.00	0.00	5.73
			0.10	**09:00 ~ 10:00**	1.91	0.96	0.00	0.96	0.96	0.00	0.00	0.00	0.00	0.00	0.00	0.00	0.00	0.00	0.00	0.96	0.00	0.00	5.73
			0.10	**10:00 ~ 11:00**	1.91	0.96	0.00	0.96	0.96	0.00	0.00	0.00	0.00	0.00	0.00	0.00	0.00	0.00	0.00	0.96	0.00	0.00	5.73
			0.10	**11:00 ~ 12:00**	1.91	0.96	0.00	0.96	0.96	0.00	0.00	0.00	0.00	0.00	0.00	0.00	0.00	0.00	0.00	0.96	0.00	0.00	5.73
			0.10	**12:00 ~ 13:00**	1.91	0.96	0.00	0.96	0.96	0.00	0.00	0.00	0.00	0.00	0.00	0.00	0.00	0.00	0.00	0.96	0.00	0.00	5.73
			0.10	**13:00 ~ 14:00**	1.91	0.96	0.00	0.96	0.96	0.00	0.00	0.00	0.00	0.00	0.00	0.00	0.00	0.00	0.00	0.96	0.00	0.00	5.73
			0.10	**14:00 ~ 15:00**	1.91	0.96	0.00	0.96	0.96	0.00	0.00	0.00	0.00	0.00	0.00	0.00	0.00	0.00	0.00	0.96	0.00	0.00	5.73
			0.10	**15:00 ~ 16:00**	1.91	0.96	0.00	0.96	0.96	0.00	0.00	0.00	0.00	0.00	0.00	0.00	0.00	0.00	0.00	0.96	0.00	0.00	5.73
			0.10	**16:00 ~ 17:00**	1.91	0.96	0.00	0.96	0.96	0.00	0.00	0.00	0.00	0.00	0.00	0.00	0.00	0.00	0.00	0.96	0.00	0.00	5.73
			0.10	**17:00 ~ 18:00**	1.91	0.96	0.00	0.96	0.96	0.00	0.00	0.00	0.00	0.00	0.00	0.00	0.00	0.00	0.00	0.96	0.00	0.00	5.73
			0.10	**18:00 ~ 19:00**	1.91	0.96	0.00	0.96	0.96	0.00	0.00	0.00	0.00	0.00	0.00	0.00	0.00	0.00	0.00	0.96	0.00	0.00	5.73
			0.10	**19:00 ~ 20:00**	1.91	0.96	0.00	0.96	0.96	0.00	0.00	0.00	0.00	0.00	0.00	0.00	0.00	0.00	0.00	0.96	0.00	0.00	5.73
			0.10	**20:00 ~ 21:00**	1.91	0.96	0.00	0.96	0.96	0.00	0.00	0.00	0.00	0.00	0.00	0.00	0.00	0.00	0.00	0.96	0.00	0.00	5.73
			0.10	**21:00 ~ 22:00**	1.91	0.96	0.00	0.96	0.96	0.00	0.00	0.00	0.00	0.00	0.00	0.00	0.00	0.00	0.00	0.96	0.00	0.00	5.73
			0.10	**22:00 ~ 23:00**	1.91	0.96	0.00	0.96	0.96	0.00	0.00	0.00	0.00	0.00	0.00	0.00	0.00	0.00	0.00	0.96	0.00	0.00	5.73
			0.10	**23:00 ~ 00:00**	0.96	0.96	0.00	0.96	0.96	0.00	0.00	0.00	0.00	0.00	0.00	0.00	0.00	0.00	0.00	0.96	0.00	0.00	4.78
				Whole Day Total (veh*km)	38.20	22.92	0.00	19.10	16.24	0.00	0.00	0.00	0.00	0.00	0.00	0.00	0.00	0.00	0.00	19.10	0.00	0.00	115.56

Road No.	Road Name	Bound	Road Length (km)	Hour	PC	TAXI	LGV3	LGV4	LGV6	HGV7	HGV8	PLB	PV4	PV5	NFB6	NFB7	NFB8	FBSD	FBDD	MC	HGV9	NFB9	Total
132	Hung Fook Street	EB	0.03	**00:00 ~ 01:00**	0.33	0.33	0.00	0.00	0.00	0.00	0.00	0.00	0.00	0.00	0.00	0.00	0.00	0.00	0.00	0.00	0.00	0.00	0.66
			0.03	**01:00 ~ 02:00**	0.33	0.33	0.00	0.00	0.00	0.00	0.00	0.00	0.00	0.00	0.00	0.00	0.00	0.00	0.00	0.00	0.00	0.00	0.66
			0.03	**02:00 ~ 03:00**	0.33	0.33	0.00	0.00	0.00	0.00	0.00	0.00	0.00	0.00	0.00	0.00	0.00	0.00	0.00	0.00	0.00	0.00	0.66
			0.03	**03:00 ~ 04:00**	0.33	0.33	0.00	0.00	0.00	0.00	0.00	0.00	0.00	0.00	0.00	0.00	0.00	0.00	0.00	0.00	0.00	0.00	0.66
			0.03	**04:00 ~ 05:00**	0.33	0.33	0.00	0.00	0.00	0.00	0.00	0.00	0.00	0.00	0.00	0.00	0.00	0.00	0.00	0.00	0.00	0.00	0.66
			0.03	**05:00 ~ 06:00**	0.33	0.33	0.00	0.00	0.00	0.00	0.00	0.00	0.00	0.00	0.00	0.00	0.00	0.00	0.00	0.00	0.00	0.00	0.66
			0.03	**06:00 ~ 07:00**	0.33	0.33	0.00	0.00	0.00	0.00	0.00	0.00	0.00	0.00	0.00	0.00	0.00	0.00	0.00	0.00	0.00	0.00	0.66
			0.03	**07:00 ~ 08:00**	0.33	0.33	0.00	0.33	0.00	0.00	0.00	0.00	0.00	0.00	0.00	0.00	0.00	0.00	0.00	0.33	0.00	0.00	1.33
			0.03	**08:00 ~ 09:00**	0.66	0.33	0.00	0.33	0.00	0.00	0.00	0.00	0.00	0.00	0.00	0.00	0.00	0.00	0.00	0.33	0.00	0.00	1.66
			0.03	**09:00 ~ 10:00**	0.33	0.33	0.00	0.33	0.00	0.00	0.00	0.00	0.00	0.00	0.00	0.00	0.00	0.00	0.00	0.33	0.00	0.00	1.33
			0.03	**10:00 ~ 11:00**	0.33	0.33	0.00	0.33	0.00	0.00	0.00	0.00	0.00	0.00	0.00	0.00	0.00	0.00	0.00	0.33	0.00	0.00	1.33
			0.03	**11:00 ~ 12:00**	0.33	0.33	0.00	0.33	0.00	0.00	0.00	0.00	0.00	0.00	0.00	0.00	0.00	0.00	0.00	0.33	0.00	0.00	1.33
			0.03	**12:00 ~ 13:00**	0.33	0.33	0.00	0.33	0.00	0.00	0.00	0.00	0.00	0.00	0.00	0.00	0.00	0.00	0.00	0.33	0.00	0.00	1.33
			0.03	**13:00 ~ 14:00**	0.66	0.33	0.00	0.33	0.00	0.00	0.00	0.00	0.00	0.00	0.00	0.00	0.00	0.00	0.00	0.33	0.00	0.00	1.66
			0.03	**14:00 ~ 15:00**	0.66	0.33	0.00	0.33	0.00	0.00	0.00	0.00	0.00	0.00	0.00	0.00	0.00	0.00	0.00	0.33	0.00	0.00	1.66
			0.03	**15:00 ~ 16:00**	0.66	0.33	0.00	0.33	0.00	0.00	0.00	0.00	0.00	0.00	0.00	0.00	0.00	0.00	0.00	0.33	0.00	0.00	1.66
			0.03	**16:00 ~ 17:00**	0.66	0.33	0.00	0.33	0.00	0.00	0.00	0.00	0.00	0.00	0.00	0.00	0.00	0.00	0.00	0.33	0.00	0.00	1.66
			0.03	**17:00 ~ 18:00**	0.66	0.33	0.00	0.33	0.00	0.00	0.00	0.00	0.00	0.00	0.00	0.00	0.00	0.00	0.00	0.33	0.00	0.00	1.66
			0.03	**18:00 ~ 19:00**	0.66	0.33	0.00	0.33	0.00	0.00	0.00	0.00	0.00	0.00	0.00	0.00	0.00	0.00	0.00	0.33	0.00	0.00	1.66
			0.03	**19:00 ~ 20:00**	0.66	0.33	0.00	0.33	0.00	0.00	0.00	0.00	0.00	0.00	0.00	0.00	0.00	0.00	0.00	0.33	0.00	0.00	1.66
			0.03	**20:00 ~ 21:00**	0.33	0.33	0.00	0.33	0.00	0.00	0.00	0.00	0.00	0.00	0.00	0.00	0.00	0.00	0.00	0.33	0.00	0.00	1.33
			0.03	**21:00 ~ 22:00**	0.33	0.33	0.00	0.33	0.00	0.00	0.00	0.00	0.00	0.00	0.00	0.00	0.00	0.00	0.00	0.33	0.00	0.00	1.33
			0.03	**22:00 ~ 23:00**	0.33	0.33	0.00	0.33	0.00	0.00	0.00	0.00	0.00	0.00	0.00	0.00	0.00	0.00	0.00	0.33	0.00	0.00	1.33
			0.03	**23:00 ~ 00:00**	0.33	0.33	0.00	0.33	0.00	0.00	0.00	0.00	0.00	0.00	0.00	0.00	0.00	0.00	0.00	0.33	0.00	0.00	1.33
				Whole Day Total (veh*km)	10.62	7.97	0.00	5.64	0.00	0.00	0.00	0.00	0.00	0.00	0.00	0.00	0.00	0.00	0.00	5.64	0.00	0.00	29.88

Road No.	Road Name	Bound	Road Length (km)	Hour	PC	TAXI	LGV3	LGV4	LGV6	HGV7	HGV8	PLB	PV4	PV5	NFB6	NFB7	NFB8	FBSD	FBDD	MC	HGV9	NFB9	Total
133	Hung Fook Street	WB	0.03	**00:00 ~ 01:00**	0.33	0.33	0.00	0.00	0.00	0.00	0.00	0.00	0.00	0.00	0.00	0.00	0.00	0.00	0.00	0.00	0.00	0.00	0.66
			0.03	**01:00 ~ 02:00**	0.33	0.33	0.00	0.00	0.00	0.00	0.00	0.00	0.00	0.00	0.00	0.00	0.00	0.00	0.00	0.00	0.00	0.00	0.66
			0.03	**02:00 ~ 03:00**	0.33	0.33	0.00	0.00	0.00	0.00	0.00	0.00	0.00	0.00	0.00	0.00	0.00	0.00	0.00	0.00	0.00	0.00	0.66
			0.03	**03:00 ~ 04:00**	0.33	0.33	0.00	0.00	0.00	0.00	0.00	0.00	0.00	0.00	0.00	0.00	0.00	0.00	0.00	0.00	0.00	0.00	0.66
			0.03	**04:00 ~ 05:00**	0.33	0.33	0.00	0.00	0.00	0.00	0.00	0.00	0.00	0.00	0.00	0.00	0.00	0.00	0.00	0.00	0.00	0.00	0.66
			0.03	**05:00 ~ 06:00**	0.33	0.33	0.00	0.00	0.00	0.00	0.00	0.00	0.00	0.00	0.00	0.00	0.00	0.00	0.00	0.00	0.00	0.00	0.66
			0.03	**06:00 ~ 07:00**	0.33	0.33	0.00	0.00	0.00	0.00	0.00	0.00	0.00	0.00	0.00	0.00	0.00	0.00	0.00	0.00	0.00	0.00	0.66
			0.03	**07:00 ~ 08:00**	0.33	0.33	0.00	0.33	0.00	0.00	0.00	0.00	0.00	0.00	0.00	0.00	0.00	0.00	0.00	0.33	0.00	0.00	1.33
			0.03	**08:00 ~ 09:00**	0.66	0.33	0.00	0.33	0.00	0.00	0.00	0.00	0.00	0.00	0.00	0.00	0.00	0.00	0.00	0.33	0.00	0.00	1.66
			0.03	**09:00 ~ 10:00**	0.33	0.33	0.00	0.33	0.00	0.00	0.00	0.00	0.00	0.00	0.00	0.00	0.00	0.00	0.00	0.33	0.00	0.00	1.33
			0.03	**10:00 ~ 11:00**	0.33	0.33	0.00	0.33	0.00	0.00	0.00	0.00	0.00	0.00	0.00	0.00	0.00	0.00	0.00	0.33	0.00	0.00	1.33
			0.03	**11:00 ~ 12:00**	0.33	0.33	0.00	0.33	0.00	0.00	0.00	0.00	0.00	0.00	0.00	0.00	0.00	0.00	0.00	0.33	0.00	0.00	1.33
			0.03	**12:00 ~ 13:00**	0.33	0.33	0.00	0.33	0.00	0.00	0.00	0.00	0.00	0.00	0.00	0.00	0.00	0.00	0.00	0.33	0.00	0.00	1.33
			0.03	**13:00 ~ 14:00**	0.66	0.33	0.00	0.33	0.00	0.00	0.00	0.00	0.00	0.00	0.00	0.00	0.00	0.00	0.00	0.33	0.00	0.00	1.66
			0.03	**14:00 ~ 15:00**	0.66	0.33	0.00	0.33	0.00	0.00	0.00	0.00	0.00	0.00	0.00	0.00	0.00	0.00	0.00	0.33	0.00	0.00	1.66
			0.03	**15:00 ~ 16:00**	0.66	0.33	0.00	0.33	0.00	0.00	0.00	0.00	0.00	0.00	0.00	0.00	0.00	0.00	0.00	0.33	0.00	0.00	1.66
			0.03	**16:00 ~ 17:00**	0.66	0.33	0.00	0.33	0.00	0.00	0.00	0.00	0.00	0.00	0.00	0.00	0.00	0.00	0.00	0.33	0.00	0.00	1.66
			0.03	**17:00 ~ 18:00**	0.66	0.33	0.00	0.33	0.00	0.00	0.00	0.00	0.00	0.00	0.00	0.00	0.00	0.00	0.00	0.33	0.00	0.00	1.66
			0.03	**18:00 ~ 19:00**	0.66	0.33	0.00	0.33	0.00	0.00	0.00	0.00	0.00	0.00	0.00	0.00	0.00	0.00	0.00	0.33	0.00	0.00	1.66
			0.03	**19:00 ~ 20:00**	0.66	0.33	0.00	0.33	0.00	0.00	0.00	0.00	0.00	0.00	0.00	0.00	0.00	0.00	0.00	0.33	0.00	0.00	1.66
			0.03	**20:00 ~ 21:00**	0.33	0.33	0.00	0.33	0.00	0.00	0.00	0.00	0.00	0.00	0.00	0.00	0.00	0.00	0.00	0.33	0.00	0.00	1.33
			0.03	**21:00 ~ 22:00**	0.33	0.33	0.00	0.33	0.00	0.00	0.00	0.00	0.00	0.00	0.00	0.00	0.00	0.00	0.00	0.33	0.00	0.00	1.33
			0.03	**22:00 ~ 23:00**	0.33	0.33	0.00	0.33	0.00	0.00	0.00	0.00	0.00	0.00	0.00	0.00	0.00	0.00	0.00	0.33	0.00	0.00	1.33
			0.03	**23:00 ~ 00:00**	0.33	0.33	0.00	0.33	0.00	0.00	0.00	0.00	0.00	0.00	0.00	0.00	0.00	0.00	0.00	0.33	0.00	0.00	1.33
				Whole Day Total (veh*km)	10.62	7.97	0.00	5.64	0.00	0.00	0.00	0.00	0.00	0.00	0.00	0.00	0.00	0.00	0.00	5.64	0.00	0.00	29.88
134	Yuk Shing Street	NB	0.04	**00:00 ~ 01:00**	0.45	0.45	0.00	0.45	0.00	0.00	0.00	0.00	0.00	0.00	0.00	0.00	0.00	0.00	0.00	0.45	0.00	0.00	1.79
			0.04	**01:00 ~ 02:00**	0.45	0.45	0.00	0.45	0.00	0.00	0.00	0.00	0.00	0.00	0.00	0.00	0.00	0.00	0.00	0.45	0.00	0.00	1.79
			0.04	**02:00 ~ 03:00**	0.45	0.45	0.00	0.00	0.00	0.00	0.00	0.00	0.00	0.00	0.00	0.00	0.00	0.00	0.00	0.00	0.00	0.00	0.90
			0.04	**03:00 ~ 04:00**	0.45	0.45	0.00	0.00	0.00	0.00	0.00	0.00	0.00	0.00	0.00	0.00	0.00	0.00	0.00	0.00	0.00	0.00	0.90
			0.04	**04:00 ~ 05:00**	0.45	0.45	0.00	0.00	0.00	0.00	0.00	0.00	0.00	0.00	0.00	0.00	0.00	0.00	0.00	0.00	0.00	0.00	0.90
			0.04	**05:00 ~ 06:00**	0.45	0.45	0.00	0.00	0.00	0.00	0.00	0.00	0.00	0.00	0.00	0.00	0.00	0.00	0.00	0.00	0.00	0.00	0.90
			0.04	**06:00 ~ 07:00**	0.45	0.45	0.00	0.45	0.00	0.00	0.00	0.00	0.00	0.00	0.00	0.00	0.00	0.00	0.00	0.45	0.00	0.00	1.79
			0.04	**07:00 ~ 08:00**	0.90	0.45	0.00	0.45	0.45	0.00	0.00	0.00	0.00	0.00	0.00	0.00	0.00	0.00	0.00	0.45	0.00	0.00	2.69
			0.04	**08:00 ~ 09:00**	0.90	0.45	0.00	0.45	0.45	0.00	0.00	0.00	0.00	0.00	0.00	0.00	0.00	0.00	0.00	0.45	0.00	0.00	2.69
			0.04	**09:00 ~ 10:00**	0.90	0.45	0.00	0.45	0.45	0.00	0.00	0.00	0.00	0.00	0.00	0.00	0.00	0.00	0.00	0.45	0.00	0.00	2.69
			0.04	**10:00 ~ 11:00**	0.90	0.45	0.00	0.45	0.45	0.00	0.00	0.00	0.00	0.00	0.00	0.00	0.00	0.00	0.00	0.45	0.00	0.00	2.69
			0.04	**11:00 ~ 12:00**	0.90	0.45	0.00	0.45	0.45	0.00	0.00	0.00	0.00	0.00	0.00	0.00	0.00	0.00	0.00	0.45	0.00	0.00	2.69
			0.04	**12:00 ~ 13:00**	0.90	0.45	0.00	0.45	0.45	0.00	0.00	0.00	0.00	0.00	0.00	0.00	0.00	0.00	0.00	0.45	0.00	0.00	2.69
			0.04	**13:00 ~ 14:00**	0.90	0.45	0.00	0.45	0.45	0.00	0.00	0.00	0.00	0.00	0.00	0.00	0.00	0.00	0.00	0.45	0.00	0.00	2.69
			0.04	**14:00 ~ 15:00**	0.90	0.45	0.00	0.45	0.45	0.00	0.00	0.00	0.00	0.00	0.00	0.00	0.00	0.00	0.00	0.45	0.00	0.00	2.69
			0.04	**15:00 ~ 16:00**	0.90	0.45	0.00	0.45	0.45	0.00	0.00	0.00	0.00	0.00	0.00	0.00	0.00	0.00	0.00	0.45	0.00	0.00	2.69
			0.04	**16:00 ~ 17:00**	0.90	0.45	0.00	0.45	0.45	0.00	0.00	0.00	0.00	0.00	0.00	0.00	0.00	0.00	0.00	0.45	0.00	0.00	2.69
			0.04	**17:00 ~ 18:00**	0.90	0.45	0.00	0.45	0.45	0.00	0.00	0.00	0.00	0.00	0.00	0.00	0.00	0.00	0.00	0.45	0.00	0.00	2.69
			0.04	**18:00 ~ 19:00**	0.90	0.45	0.00	0.45	0.45	0.00	0.00	0.00	0.00	0.00	0.00	0.00	0.00	0.00	0.00	0.45	0.00	0.00	2.69
			0.04	**19:00 ~ 20:00**	0.90	0.45	0.00	0.45	0.45	0.00	0.00	0.00	0.00	0.00	0.00	0.00	0.00	0.00	0.00	0.45	0.00	0.00	2.69
			0.04	**20:00 ~ 21:00**	0.90	0.45	0.00	0.45	0.45	0.00	0.00	0.00	0.00	0.00	0.00	0.00	0.00	0.00	0.00	0.45	0.00	0.00	2.69
			0.04	**21:00 ~ 22:00**	0.90	0.45	0.00	0.45	0.45	0.00	0.00	0.00	0.00	0.00	0.00	0.00	0.00	0.00	0.00	0.45	0.00	0.00	2.69
			0.04	**22:00 ~ 23:00**	0.90	0.45	0.00	0.45	0.45	0.00	0.00	0.00	0.00	0.00	0.00	0.00	0.00	0.00	0.00	0.45	0.00	0.00	2.69
			0.04	**23:00 ~ 00:00**	0.45	0.45	0.00	0.45	0.45	0.00	0.00	0.00	0.00	0.00	0.00	0.00	0.00	0.00	0.00	0.45	0.00	0.00	2.24
				Whole Day Total (veh*km)	17.92	10.75	0.00	8.96	7.62	0.00	0.00	0.00	0.00	0.00	0.00	0.00	0.00	0.00	0.00	8.96	0.00	0.00	54.21
135	Hung Fook Street	EB	0.09	**00:00 ~ 01:00**	0.93	0.93	0.00	0.93	0.00	0.00	0.00	0.00	0.00	0.00	0.00	0.00	0.00	0.00	0.00	0.93	0.00	0.00	3.72
			0.09	**01:00 ~ 02:00**	0.93	0.93	0.00	0.93	0.00	0.00	0.00	0.00	0.00	0.00	0.00	0.00	0.00	0.00	0.00	0.93	0.00	0.00	3.72
			0.09	**02:00 ~ 03:00**	0.93	0.93	0.00	0.00	0.00	0.00	0.00	0.00	0.00	0.00	0.00	0.00	0.00	0.00	0.00	0.00	0.00	0.00	1.86
			0.09	**03:00 ~ 04:00**	0.93	0.93	0.00	0.00	0.00	0.00	0.00	0.00	0.00	0.00	0.00	0.00	0.00	0.00	0.00	0.00	0.00	0.00	1.86
			0.09	**04:00 ~ 05:00**	0.93	0.93	0.00	0.00	0.00	0.00	0.00	0.00	0.00	0.00	0.00	0.00	0.00	0.00	0.00	0.00	0.00	0.00	1.86
			0.09	**05:00 ~ 06:00**	0.93	0.93	0.00	0.00	0.00	0.00	0.00	0.00	0.00	0.00	0.00	0.00	0.00	0.00	0.00	0.00	0.00	0.00	1.86
			0.09	**06:00 ~ 07:00**	0.93	0.93	0.00	0.93	0.00	0.00	0.00	0.00	0.00	0.00	0.00	0.00	0.00	0.00	0.00	0.93	0.00	0.00	3.72
			0.09	**07:00 ~ 08:00**	1.86	0.93	0.00	0.93	0.93	0.00	0.00	0.00	0.00	0.00	0.00	0.00	0.00	0.00	0.00	0.93	0.00	0.00	5.59
			0.09	**08:00 ~ 09:00**	1.86	0.93	0.00	0.93	0.93	0.00	0.00	0.00	0.00	0.00	0.00	0.00	0.00	0.00	0.00	0.93	0.00	0.00	5.59
			0.09	**09:00 ~ 10:00**	1.86	0.93	0.00	0.93	0.93	0.00	0.00	0.00	0.00	0.00	0.00	0.00	0.00	0.00	0.00	0.93	0.00	0.00	5.59
			0.09	**10:00 ~ 11:00**	1.86	0.93	0.00	0.93	0.93	0.00	0.00	0.00	0.00	0.00	0.00	0.00	0.00	0.00	0.00	0.93	0.00	0.00	5.59
			0.09	**11:00 ~ 12:00**	1.86	0.93	0.00	0.93	0.93	0.00	0.00	0.00	0.00	0.00	0.00	0.00	0.00	0.00	0.00	0.93	0.00	0.00	5.59
			0.09	**12:00 ~ 13:00**	1.86	0.93	0.00	0.93	0.93	0.00	0.00	0.00	0.00	0.00	0.00	0.00	0.00	0.00	0.00	0.93	0.00	0.00	5.59
			0.09	**13:00 ~ 14:00**	1.86	0.93	0.00	0.93	0.93	0.00	0.00	0.00	0.00	0.00	0.00	0.00	0.00	0.00	0.00	0.93	0.00	0.00	5.59
			0.09	**14:00 ~ 15:00**	1.86	0.93	0.00	0.93	0.93	0.00	0.00	0.00	0.00	0.00	0.00	0.00	0.00	0.00	0.00	0.93	0.00	0.00	5.59
			0.09	**15:00 ~ 16:00**	1.86	0.93	0.00	0.93	0.93	0.00	0.00	0.00	0.00	0.00	0.00	0.00	0.00	0.00	0.00	0.93	0.00	0.00	5.59
			0.09	**16:00 ~ 17:00**	1.86	0.93	0.00	0.93	0.93	0.00	0.00	0.00	0.00	0.00	0.00	0.00	0.00	0.00	0.00	0.93	0.00	0.00	5.59
			0.09	**17:00 ~ 18:00**	1.86	0.93	0.00	0.93	0.93	0.00	0.00	0.00	0.00	0.00	0.00	0.00	0.00	0.00	0.00	0.93	0.00	0.00	5.59
			0.09	**18:00 ~ 19:00**	1.86	0.93	0.00	0.93	0.93	0.00	0.00	0.00	0.00	0.00	0.00	0.00	0.00	0.00	0.00	0.93	0.00	0.00	5.59
			0.09	**19:00 ~ 20:00**	1.86	0.93	0.00	0.93	0.93	0.00	0.00	0.00	0.00	0.00	0.00	0.00	0.00	0.00	0.00	0.93	0.00	0.00	5.59
			0.09	**20:00 ~ 21:00**	1.86	0.93	0.00	0.93	0.93	0.00	0.00	0.00	0.00	0.00	0.00	0.00	0.00	0.00	0.00	0.93	0.00	0.00	5.59
			0.09	**21:00 ~ 22:00**	1.86	0.93	0.00	0.93	0.93	0.00	0.00	0.00	0.00	0.00	0.00	0.00	0.00	0.00	0.00	0.93	0.00	0.00	5.59
			0.09	**22:00 ~ 23:00**	1.86	0.93	0.00	0.93	0.93	0.00	0.00	0.00	0.00	0.00	0.00	0.00	0.00	0.00	0.00	0.93	0.00	0.00	5.59
			0.09	**23:00 ~ 00:00**	0.93	0.93	0.00	0.93	0.93	0.00	0.00	0.00	0.00	0.00	0.00	0.00	0.00	0.00	0.00	0.93	0.00	0.00	4.66
				Whole Day Total (veh*km)	37.24	22.34	0.00	18.62	15.83	0.00	0.00	0.00	0.00	0.00	0.00	0.00	0.00	0.00	0.00	18.62	0.00	0.00	112.65
136	Wing Kwong Street	SB	0.04	**00:00 ~ 01:00**	1.27	0.84	0.00	0.42	0.42	0.00	0.42	0.00	0.00	0.00	0.00	0.00	0.00	0.00	0.00	0.42	0.00	0.00	3.80
			0.04	**01:00 ~ 02:00**	0.84	0.42	0.00	0.42	0.42	0.00	0.42	0.00	0.00	0.00	0.00	0.00	0.00	0.00	0.00	0.42	0.00	0.00	2.95
			0.04	**02:00 ~ 03:00**	0.84	0.42	0.00	0.42	0.42	0.00	0.00	0.00	0.00	0.00	0.00	0.00	0.00	0.00	0.00	0.42	0.00	0.00	2.53
			0.04	**03:00 ~ 04:00**	0.84	0.42	0.00	0.42	0.42	0.00	0.00	0.00	0.00	0.00	0.00	0.00	0.00	0.00	0.00	0.42	0.00	0.00	2.53
			0.04	**04:00 ~ 05:00**	0.84	0.42	0.00	0.42	0.42	0.00	0.00	0.00	0.00	0.00	0.00	0.00	0.00	0.00	0.00	0.42	0.00	0.00	2.53
			0.04	**05:00 ~ 06:00**	0.84	0.42	0.00	0.42	0.42	0.00	0.00	0.00	0.00	0.00	0.00	0.00	0.00	0.00	0.00	0.42	0.00	0.00	2.53
			0.04	**06:00 ~ 07:00**	1.27	0.84	0.00	0.42	0.42	0.00	0.42	0.00	0.00	0.00	0.00	0.00	0.00	0.00	0.00	0.42	0.00	0.00	3.80
			0.04	**07:00 ~ 08:00**	2.53	1.27	0.00	0.84	0.42	0.42	0.42	0.00	0.00	0.42	0.00	0.00	0.42	0.00	0.00	0.42	0.42	0.00	7.60
			0.04	**08:00 ~ 09:00**	3.38	1.69	0.00	1.27	0.42	0.42	0.42	0.00	0.00	0.42	0.00	0.00	0.42	0.00	0.00	0.42	0.42	0.00	9.28
			0.04	**09:00 ~ 10:00**	2.95	1.69	0.00	1.27	0.42	0.42	0.42	0.00	0.00	0.42	0.00	0.00	0.42	0.00	0.00	0.42	0.42	0.00	8.86
			0.04	**10:00 ~ 11:00**	2.95	1.69	0.00	0.84	0.42	0.42	0.42	0.00	0.00	0.42	0.00	0.00	0.42	0.00	0.00	0.42	0.42	0.00	8.44
			0.04	**11:00 ~ 12:00**	2.95	1.69	0.00	1.27	0.42	0.42	0.42	0.00	0.00	0.42	0.00	0.00	0.42	0.00	0.00	0.42	0.42	0.00	8.86
			0.04	**12:00 ~ 13:00**	2.11	1.27	0.00	0.84	0.42	0.42	0.42	0.00	0.00	0.42	0.00	0.00	0.00	0.00	0.00	0.42	0.00	0.00	6.33
			0.04	**13:00 ~ 14:00**	2.11	1.27	0.00	0.84	0.42	0.42	0.42	0.00	0.00	0.42	0.00	0.00	0.00	0.00	0.00	0.42	0.00	0.00	6.33
			0.04	**14:00 ~ 15:00**	2.53	1.27	0.00	0.84	0.42	0.42	0.42	0.00	0.00	0.42	0.00	0.00	0.00	0.00	0.00	0.42	0.00	0.00	6.75
			0.04	**15:00 ~ 16:00**	2.53	1.27	0.00	0.84	0.42	0.42	0.42	0.00	0.00	0.42	0.00	0.00	0.00	0.00	0.00	0.42	0.00	0.00	6.75
			0.04	**16:00 ~ 17:00**	2.53	1.27	0.00	0.84	0.42	0.42	0.42	0.00	0.00	0.42	0.00	0.00	0.00	0.00	0.00	0.42	0.00	0.00	6.75
			0.04	**17:00 ~ 18:00**	2.53	1.27	0.00	0.84	0.42	0.42	0.42	0.00	0.00	0.42	0.00	0.00	0.00	0.00	0.00	0.42	0.00	0.00	6.75
			0.04	**18:00 ~ 19:00**	2.53	1.27	0.00	0.84	0.42	0.42	0.42	0.00	0.00	0.42	0.00	0.00	0.00	0.00	0.00	0.42	0.00	0.00	6.75
			0.04	**19:00 ~ 20:00**	2.11	1.27	0.00	0.84	0.42	0.42	0.42	0.00	0.00	0.42	0.00	0.00	0.00	0.00	0.00	0.42	0.00	0.00	6.33
			0.04	**20:00 ~ 21:00**	2.11	1.27	0.00	0.42	0.42	0.42	0.42	0.00	0.00	0.42	0.00	0.00	0.00	0.00	0.00	0.42	0.00	0.00	5.91
			0.04	**21:00 ~ 22:00**	2.11	1.27	0.00	0.84	0.42	0.42	0.42	0.00	0.00	0.42	0.00	0.00	0.00	0.00	0.00	0.42	0.00	0.00	6.33
			0.04	**22:00 ~ 23:00**	1.69	0.84	0.00	0.42	0.42	0.42	0.42	0.00	0.00	0.42	0.00	0.00	0.00	0.00	0.00	0.42	0.00	0.00	5.06
			0.04	**23:00 ~ 00:00**	1.69	0.84	0.00	0.42	0.42	0.42	0.42	0.00	0.00	0.42	0.00	0.00	0.00	0.00	0.00	0.42	0.00	0.00	5.06
				Whole Day Total (veh*km)	48.11	26.16	0.00	17.30	10.13	7.17	8.44	0.00	0.00	7.17	0.00	0.00	2.11	0.00	0.00	10.13	2.11	0.00	138.84

Road No.	Road Name	Bound	Road Length (km)	Hour	PC	TAXI	LGV3	LGV4	LGV6	HGV7	HGV8	PLB	PV4	PV5	NFB6	NFB7	NFB8	FBSD	FBDD	MC	HGV9	NFB9	Total
137	Wing Kwong Street	SB	0.04	**00:00 ~ 01:00**	1.69	0.84	0.00	0.42	0.42	0.00	0.42	0.00	0.00	0.00	0.00	0.00	0.00	0.00	0.00	0.42	0.00	0.00	4.22
			0.04	**01:00 ~ 02:00**	1.27	0.84	0.00	0.42	0.42	0.00	0.42	0.00	0.00	0.00	0.00	0.00	0.00	0.00	0.00	0.42	0.00	0.00	3.80
			0.04	**02:00 ~ 03:00**	0.84	0.42	0.00	0.42	0.42	0.00	0.42	0.00	0.00	0.00	0.00	0.00	0.00	0.00	0.00	0.42	0.00	0.00	2.95
			0.04	**03:00 ~ 04:00**	0.84	0.42	0.00	0.42	0.42	0.00	0.00	0.00	0.00	0.00	0.00	0.00	0.00	0.00	0.00	0.42	0.00	0.00	2.53
			0.04	**04:00 ~ 05:00**	0.84	0.42	0.00	0.42	0.42	0.00	0.00	0.00	0.00	0.00	0.00	0.00	0.00	0.00	0.00	0.42	0.00	0.00	2.53
			0.04	**05:00 ~ 06:00**	0.84	0.42	0.00	0.42	0.42	0.00	0.42	0.00	0.00	0.00	0.00	0.00	0.00	0.00	0.00	0.42	0.00	0.00	2.95
			0.04	**06:00 ~ 07:00**	1.69	0.84	0.00	0.42	0.42	0.00	0.42	0.00	0.00	0.00	0.00	0.00	0.00	0.00	0.00	0.42	0.00	0.00	4.22
			0.04	**07:00 ~ 08:00**	3.38	1.69	0.00	1.27	0.42	0.42	0.42	0.00	0.00	0.42	0.00	0.00	0.42	0.00	0.00	0.42	0.42	0.00	9.28
			0.04	**08:00 ~ 09:00**	3.80	2.11	0.00	1.27	0.42	0.42	0.42	0.00	0.00	0.42	0.00	0.00	0.42	0.00	0.00	0.42	0.42	0.00	10.13
			0.04	**09:00 ~ 10:00**	3.38	1.69	0.00	1.27	0.42	0.42	0.42	0.00	0.00	0.42	0.00	0.00	0.42	0.00	0.00	0.42	0.42	0.00	9.28
			0.04	**10:00 ~ 11:00**	3.38	1.69	0.00	1.27	0.42	0.42	0.42	0.00	0.00	0.42	0.00	0.00	0.42	0.00	0.00	0.42	0.42	0.00	9.28
			0.04	**11:00 ~ 12:00**	3.80	2.11	0.00	1.27	0.42	0.42	0.42	0.00	0.00	0.42	0.00	0.00	0.42	0.00	0.00	0.42	0.42	0.00	10.13
			0.04	**12:00 ~ 13:00**	2.95	1.69	0.00	0.84	0.42	0.42	0.42	0.00	0.00	0.42	0.00	0.00	0.42	0.00	0.00	0.42	0.00	0.00	8.02
			0.04	**13:00 ~ 14:00**	2.95	1.69	0.00	0.84	0.42	0.42	0.42	0.00	0.00	0.42	0.00	0.00	0.42	0.00	0.00	0.42	0.00	0.00	8.02
			0.04	**14:00 ~ 15:00**	2.95	1.69	0.00	0.84	0.42	0.42	0.42	0.00	0.00	0.42	0.00	0.00	0.42	0.00	0.00	0.42	0.00	0.00	8.02
			0.04	**15:00 ~ 16:00**	2.95	1.69	0.00	0.84	0.42	0.42	0.42	0.00	0.00	0.42	0.00	0.00	0.42	0.00	0.00	0.42	0.00	0.00	8.02
			0.04	**16:00 ~ 17:00**	2.95	1.69	0.00	0.84	0.42	0.42	0.42	0.00	0.00	0.42	0.00	0.00	0.42	0.00	0.00	0.42	0.00	0.00	8.02
			0.04	**17:00 ~ 18:00**	2.95	1.69	0.00	0.84	0.42	0.42	0.42	0.00	0.00	0.42	0.00	0.00	0.42	0.00	0.00	0.42	0.00	0.00	8.02
			0.04	**18:00 ~ 19:00**	3.38	1.69	0.00	0.84	0.42	0.42	0.42	0.00	0.00	0.42	0.00	0.00	0.42	0.00	0.00	0.42	0.00	0.00	8.44
			0.04	**19:00 ~ 20:00**	2.95	1.69	0.00	0.84	0.42	0.42	0.42	0.00	0.00	0.42	0.00	0.00	0.42	0.00	0.00	0.42	0.00	0.00	8.02
			0.04	**20:00 ~ 21:00**	2.53	1.27	0.00	0.84	0.42	0.42	0.42	0.00	0.00	0.42	0.00	0.00	0.42	0.00	0.00	0.42	0.00	0.00	7.17
			0.04	**21:00 ~ 22:00**	2.53	1.27	0.00	0.84	0.42	0.42	0.42	0.00	0.00	0.42	0.00	0.00	0.42	0.00	0.00	0.42	0.00	0.00	7.17
			0.04	**22:00 ~ 23:00**	2.53	1.27	0.00	0.84	0.42	0.42	0.42	0.00	0.00	0.42	0.00	0.00	0.42	0.00	0.00	0.42	0.00	0.00	7.17
			0.04	**23:00 ~ 00:00**	2.11	1.27	0.00	0.42	0.42	0.42	0.42	0.00	0.00	0.42	0.00	0.00	0.42	0.00	0.00	0.42	0.00	0.00	6.33
				Whole Day Total (veh*km)	59.50	32.07	0.00	18.99	10.13	7.17	9.28	0.00	0.00	7.17	0.00	0.00	7.17	0.00	0.00	10.13	2.11	0.00	163.74
138	Ngan Hon Street	EB	0.06	**00:00 ~ 01:00**	1.85	1.24	0.00	0.62	0.62	0.00	0.62	0.00	0.00	0.00	0.00	0.00	0.00	0.00	0.00	0.62	0.00	0.00	5.56
			0.06	**01:00 ~ 02:00**	1.24	0.62	0.00	0.62	0.62	0.00	0.62	0.00	0.00	0.00	0.00	0.00	0.00	0.00	0.00	0.62	0.00	0.00	4.33
			0.06	**02:00 ~ 03:00**	1.24	0.62	0.00	0.62	0.62	0.00	0.00	0.00	0.00	0.00	0.00	0.00	0.00	0.00	0.00	0.62	0.00	0.00	3.71
			0.06	**03:00 ~ 04:00**	1.24	0.62	0.00	0.62	0.62	0.00	0.00	0.00	0.00	0.00	0.00	0.00	0.00	0.00	0.00	0.62	0.00	0.00	3.71
			0.06	**04:00 ~ 05:00**	1.24	0.62	0.00	0.62	0.62	0.00	0.00	0.00	0.00	0.00	0.00	0.00	0.00	0.00	0.00	0.62	0.00	0.00	3.71
			0.06	**05:00 ~ 06:00**	1.24	0.62	0.00	0.62	0.62	0.00	0.00	0.00	0.00	0.00	0.00	0.00	0.00	0.00	0.00	0.62	0.00	0.00	3.71
			0.06	**06:00 ~ 07:00**	1.85	1.24	0.00	0.62	0.62	0.00	0.62	0.00	0.00	0.00	0.00	0.00	0.00	0.00	0.00	0.62	0.00	0.00	5.56
			0.06	**07:00 ~ 08:00**	3.71	1.85	0.00	1.24	0.62	0.62	0.62	0.00	0.00	0.62	0.00	0.00	0.62	0.00	0.00	0.62	0.62	0.00	11.12
			0.06	**08:00 ~ 09:00**	4.94	2.47	0.00	1.85	0.62	0.62	0.62	0.00	0.00	0.62	0.00	0.00	0.62	0.00	0.00	0.62	0.62	0.00	13.60
			0.06	**09:00 ~ 10:00**	4.33	2.47	0.00	1.85	0.62	0.62	0.62	0.00	0.00	0.62	0.00	0.00	0.62	0.00	0.00	0.62	0.62	0.00	12.98
			0.06	**10:00 ~ 11:00**	4.33	2.47	0.00	1.24	0.62	0.62	0.62	0.00	0.00	0.62	0.00	0.00	0.62	0.00	0.00	0.62	0.62	0.00	12.36
			0.06	**11:00 ~ 12:00**	4.33	2.47	0.00	1.85	0.62	0.62	0.62	0.00	0.00	0.62	0.00	0.00	0.62	0.00	0.00	0.62	0.62	0.00	12.98
			0.06	**12:00 ~ 13:00**	3.09	1.85	0.00	1.24	0.62	0.62	0.62	0.00	0.00	0.62	0.00	0.00	0.00	0.00	0.00	0.62	0.00	0.00	9.27
			0.06	**13:00 ~ 14:00**	3.09	1.85	0.00	1.24	0.62	0.62	0.62	0.00	0.00	0.62	0.00	0.00	0.00	0.00	0.00	0.62	0.00	0.00	9.27
			0.06	**14:00 ~ 15:00**	3.71	1.85	0.00	1.24	0.62	0.62	0.62	0.00	0.00	0.62	0.00	0.00	0.00	0.00	0.00	0.62	0.00	0.00	9.89
			0.06	**15:00 ~ 16:00**	3.71	1.85	0.00	1.24	0.62	0.62	0.62	0.00	0.00	0.62	0.00	0.00	0.00	0.00	0.00	0.62	0.00	0.00	9.89
			0.06	**16:00 ~ 17:00**	3.71	1.85	0.00	1.24	0.62	0.62	0.62	0.00	0.00	0.62	0.00	0.00	0.00	0.00	0.00	0.62	0.00	0.00	9.89
			0.06	**17:00 ~ 18:00**	3.71	1.85	0.00	1.24	0.62	0.62	0.62	0.00	0.00	0.62	0.00	0.00	0.00	0.00	0.00	0.62	0.00	0.00	9.89
			0.06	**18:00 ~ 19:00**	3.71	1.85	0.00	1.24	0.62	0.62	0.62	0.00	0.00	0.62	0.00	0.00	0.00	0.00	0.00	0.62	0.00	0.00	9.89
			0.06	**19:00 ~ 20:00**	3.09	1.85	0.00	1.24	0.62	0.62	0.62	0.00	0.00	0.62	0.00	0.00	0.00	0.00	0.00	0.62	0.00	0.00	9.27
			0.06	**20:00 ~ 21:00**	3.09	1.85	0.00	0.62	0.62	0.62	0.62	0.00	0.00	0.62	0.00	0.00	0.00	0.00	0.00	0.62	0.00	0.00	8.65
			0.06	**21:00 ~ 22:00**	3.09	1.85	0.00	1.24	0.62	0.62	0.62	0.00	0.00	0.62	0.00	0.00	0.00	0.00	0.00	0.62	0.00	0.00	9.27
			0.06	**22:00 ~ 23:00**	2.47	1.24	0.00	0.62	0.62	0.62	0.62	0.00	0.00	0.62	0.00	0.00	0.00	0.00	0.00	0.62	0.00	0.00	7.42
			0.06	**23:00 ~ 00:00**	2.47	1.24	0.00	0.62	0.62	0.62	0.62	0.00	0.00	0.62	0.00	0.00	0.00	0.00	0.00	0.62	0.00	0.00	7.42
				Whole Day Total (veh*km)	70.45	38.32	0.00	25.34	14.83	10.51	12.36	0.00	0.00	10.51	0.00	0.00	3.09	0.00	0.00	14.83	3.09	0.00	203.32
139	Ngan Hon Street	EB	0.06	**00:00 ~ 01:00**	1.84	1.23	0.00	0.61	0.61	0.00	0.61	0.00	0.00	0.00	0.00	0.00	0.00	0.00	0.00	0.61	0.00	0.00	5.53
			0.06	**01:00 ~ 02:00**	1.23	0.61	0.00	0.61	0.61	0.00	0.61	0.00	0.00	0.00	0.00	0.00	0.00	0.00	0.00	0.61	0.00	0.00	4.30
			0.06	**02:00 ~ 03:00**	1.23	0.61	0.00	0.61	0.61	0.00	0.00	0.00	0.00	0.00	0.00	0.00	0.00	0.00	0.00	0.61	0.00	0.00	3.68
			0.06	**03:00 ~ 04:00**	1.23	0.61	0.00	0.61	0.61	0.00	0.00	0.00	0.00	0.00	0.00	0.00	0.00	0.00	0.00	0.61	0.00	0.00	3.68
			0.06	**04:00 ~ 05:00**	1.23	0.61	0.00	0.61	0.61	0.00	0.00	0.00	0.00	0.00	0.00	0.00	0.00	0.00	0.00	0.61	0.00	0.00	3.68
			0.06	**05:00 ~ 06:00**	1.23	0.61	0.00	0.61	0.61	0.00	0.00	0.00	0.00	0.00	0.00	0.00	0.00	0.00	0.00	0.61	0.00	0.00	3.68
			0.06	**06:00 ~ 07:00**	1.84	1.23	0.00	0.61	0.61	0.00	0.61	0.00	0.00	0.00	0.00	0.00	0.00	0.00	0.00	0.61	0.00	0.00	5.53
			0.06	**07:00 ~ 08:00**	3.68	1.84	0.00	1.23	0.61	0.61	0.61	0.00	0.00	0.61	0.00	0.00	0.61	0.00	0.00	0.61	0.61	0.00	11.05
			0.06	**08:00 ~ 09:00**	4.91	2.46	0.00	1.84	0.61	0.61	0.61	0.00	0.00	0.61	0.00	0.00	0.61	0.00	0.00	0.61	0.61	0.00	13.51
			0.06	**09:00 ~ 10:00**	4.30	2.46	0.00	1.84	0.61	0.61	0.61	0.00	0.00	0.61	0.00	0.00	0.61	0.00	0.00	0.61	0.61	0.00	12.89
			0.06	**10:00 ~ 11:00**	4.30	2.46	0.00	1.23	0.61	0.61	0.61	0.00	0.00	0.61	0.00	0.00	0.61	0.00	0.00	0.61	0.61	0.00	12.28
			0.06	**11:00 ~ 12:00**	4.30	2.46	0.00	1.84	0.61	0.61	0.61	0.00	0.00	0.61	0.00	0.00	0.61	0.00	0.00	0.61	0.61	0.00	12.89
			0.06	**12:00 ~ 13:00**	3.07	1.84	0.00	1.23	0.61	0.61	0.61	0.00	0.00	0.61	0.00	0.00	0.00	0.00	0.00	0.61	0.00	0.00	9.21
			0.06	**13:00 ~ 14:00**	3.07	1.84	0.00	1.23	0.61	0.61	0.61	0.00	0.00	0.61	0.00	0.00	0.00	0.00	0.00	0.61	0.00	0.00	9.21
			0.06	**14:00 ~ 15:00**	3.68	1.84	0.00	1.23	0.61	0.61	0.61	0.00	0.00	0.61	0.00	0.00	0.00	0.00	0.00	0.61	0.00	0.00	9.82
			0.06	**15:00 ~ 16:00**	3.68	1.84	0.00	1.23	0.61	0.61	0.61	0.00	0.00	0.61	0.00	0.00	0.00	0.00	0.00	0.61	0.00	0.00	9.82
			0.06	**16:00 ~ 17:00**	3.68	1.84	0.00	1.23	0.61	0.61	0.61	0.00	0.00	0.61	0.00	0.00	0.00	0.00	0.00	0.61	0.00	0.00	9.82
			0.06	**17:00 ~ 18:00**	3.68	1.84	0.00	1.23	0.61	0.61	0.61	0.00	0.00	0.61	0.00	0.00	0.00	0.00	0.00	0.61	0.00	0.00	9.82
			0.06	**18:00 ~ 19:00**	3.68	1.84	0.00	1.23	0.61	0.61	0.61	0.00	0.00	0.61	0.00	0.00	0.00	0.00	0.00	0.61	0.00	0.00	9.82
			0.06	**19:00 ~ 20:00**	3.07	1.84	0.00	1.23	0.61	0.61	0.61	0.00	0.00	0.61	0.00	0.00	0.00	0.00	0.00	0.61	0.00	0.00	9.21
			0.06	**20:00 ~ 21:00**	3.07	1.84	0.00	0.61	0.61	0.61	0.61	0.00	0.00	0.61	0.00	0.00	0.00	0.00	0.00	0.61	0.00	0.00	8.60
			0.06	**21:00 ~ 22:00**	3.07	1.84	0.00	1.23	0.61	0.61	0.61	0.00	0.00	0.61	0.00	0.00	0.00	0.00	0.00	0.61	0.00	0.00	9.21
			0.06	**22:00 ~ 23:00**	2.46	1.23	0.00	0.61	0.61	0.61	0.61	0.00	0.00	0.61	0.00	0.00	0.00	0.00	0.00	0.61	0.00	0.00	7.37
			0.06	**23:00 ~ 00:00**	2.46	1.23	0.00	0.61	0.61	0.61	0.61	0.00	0.00	0.61	0.00	0.00	0.00	0.00	0.00	0.61	0.00	0.00	7.37
				Whole Day Total (veh*km)	70.00	38.07	0.00	25.17	14.74	10.44	12.28	0.00	0.00	10.44	0.00	0.00	3.07	0.00	0.00	14.74	3.07	0.00	202.01
140	Ngan Hon Street	EB	0.04	**00:00 ~ 01:00**	0.40	0.40	0.00	0.00	0.00	0.00	0.00	0.00	0.00	0.00	0.00	0.00	0.00	0.00	0.00	0.00	0.00	0.00	0.81
			0.04	**01:00 ~ 02:00**	0.40	0.40	0.00	0.00	0.00	0.00	0.00	0.00	0.00	0.00	0.00	0.00	0.00	0.00	0.00	0.00	0.00	0.00	0.81
			0.04	**02:00 ~ 03:00**	0.40	0.40	0.00	0.00	0.00	0.00	0.00	0.00	0.00	0.00	0.00	0.00	0.00	0.00	0.00	0.00	0.00	0.00	0.81
			0.04	**03:00 ~ 04:00**	0.40	0.40	0.00	0.00	0.00	0.00	0.00	0.00	0.00	0.00	0.00	0.00	0.00	0.00	0.00	0.00	0.00	0.00	0.81
			0.04	**04:00 ~ 05:00**	0.40	0.40	0.00	0.00	0.00	0.00	0.00	0.00	0.00	0.00	0.00	0.00	0.00	0.00	0.00	0.00	0.00	0.00	0.81
			0.04	**05:00 ~ 06:00**	0.40	0.40	0.00	0.00	0.00	0.00	0.00	0.00	0.00	0.00	0.00	0.00	0.00	0.00	0.00	0.00	0.00	0.00	0.81
			0.04	**06:00 ~ 07:00**	0.40	0.40	0.00	0.00	0.00	0.00	0.00	0.00	0.00	0.00	0.00	0.00	0.00	0.00	0.00	0.00	0.00	0.00	0.81
			0.04	**07:00 ~ 08:00**	0.40	0.40	0.00	0.40	0.00	0.00	0.00	0.00	0.00	0.00	0.00	0.00	0.00	0.00	0.00	0.40	0.00	0.00	1.62
			0.04	**08:00 ~ 09:00**	0.81	0.40	0.00	0.40	0.00	0.00	0.00	0.00	0.00	0.00	0.00	0.00	0.00	0.00	0.00	0.40	0.00	0.00	2.02
			0.04	**09:00 ~ 10:00**	0.40	0.40	0.00	0.40	0.00	0.00	0.00	0.00	0.00	0.00	0.00	0.00	0.00	0.00	0.00	0.40	0.00	0.00	1.62
			0.04	**10:00 ~ 11:00**	0.40	0.40	0.00	0.40	0.00	0.00	0.00	0.00	0.00	0.00	0.00	0.00	0.00	0.00	0.00	0.40	0.00	0.00	1.62
			0.04	**11:00 ~ 12:00**	0.40	0.40	0.00	0.40	0.00	0.00	0.00	0.00	0.00	0.00	0.00	0.00	0.00	0.00	0.00	0.40	0.00	0.00	1.62
			0.04	**12:00 ~ 13:00**	0.40	0.40	0.00	0.40	0.00	0.00	0.00	0.00	0.00	0.00	0.00	0.00	0.00	0.00	0.00	0.40	0.00	0.00	1.62
			0.04	**13:00 ~ 14:00**	0.81	0.40	0.00	0.40	0.00	0.00	0.00	0.00	0.00	0.00	0.00	0.00	0.00	0.00	0.00	0.40	0.00	0.00	2.02
			0.04	**14:00 ~ 15:00**	0.81	0.40	0.00	0.40	0.00	0.00	0.00	0.00	0.00	0.00	0.00	0.00	0.00	0.00	0.00	0.40	0.00	0.00	2.02
			0.04	**15:00 ~ 16:00**	0.81	0.40	0.00	0.40	0.00	0.00	0.00	0.00	0.00	0.00	0.00	0.00	0.00	0.00	0.00	0.40	0.00	0.00	2.02
			0.04	**16:00 ~ 17:00**	0.81	0.40	0.00	0.40	0.00	0.00	0.00	0.00	0.00	0.00	0.00	0.00	0.00	0.00	0.00	0.40	0.00	0.00	2.02
			0.04	**17:00 ~ 18:00**	0.81	0.40	0.00	0.40	0.00	0.00	0.00	0.00	0.00	0.00	0.00	0.00	0.00	0.00	0.00	0.40	0.00	0.00	2.02
			0.04	**18:00 ~ 19:00**	0.81	0.40	0.00	0.40	0.00	0.00	0.00	0.00	0.00	0.00	0.00	0.00	0.00	0.00	0.00	0.40	0.00	0.00	2.02
			0.04	**19:00 ~ 20:00**	0.81	0.40	0.00	0.40	0.00	0.00	0.00	0.00	0.00	0.00	0.00	0.00	0.00	0.00	0.00	0.40	0.00	0.00	2.02
			0.04	**20:00 ~ 21:00**	0.40	0.40	0.00	0.40	0.00	0.00	0.00	0.00	0.00	0.00	0.00	0.00	0.00	0.00	0.00	0.40	0.00	0.00	1.62
			0.04	**21:00 ~ 22:00**	0.40	0.40	0.00	0.40	0.00	0.00	0.00	0.00	0.00	0.00	0.00	0.00	0.00	0.00	0.00	0.40	0.00	0.00	1.62
			0.04	**22:00 ~ 23:00**	0.40	0.40	0.00	0.40	0.00	0.00	0.00	0.00	0.00	0.00	0.00	0.00	0.00	0.00	0.00	0.40	0.00	0.00	1.62
			0.04	**23:00 ~ 00:00**	0.40	0.40	0.00	0.40	0.00	0.00	0.00	0.00	0.00	0.00	0.00	0.00	0.00	0.00	0.00	0.40	0.00	0.00	1.62
				Whole Day Total (veh*km)	12.93	9.70	0.00	6.87	0.00	0.00	0.00	0.00	0.00	0.00	0.00	0.00	0.00	0.00	0.00	6.87	0.00	0.00	36.36

Road No.	Road Name	Bound	Road Length (km)	Hour	PC	TAXI	LGV3	LGV4	LGV6	HGV7	HGV8	PLB	PV4	PV5	NFB6	NFB7	NFB8	FBSD	FBDD	MC	HGV9	NFB9	Total
141	Ngan Hon Street	WB	0.04	**00:00 ~ 01:00**	0.40	0.40	0.00	0.00	0.00	0.00	0.00	0.00	0.00	0.00	0.00	0.00	0.00	0.00	0.00	0.00	0.00	0.00	0.81
			0.04	**01:00 ~ 02:00**	0.40	0.40	0.00	0.00	0.00	0.00	0.00	0.00	0.00	0.00	0.00	0.00	0.00	0.00	0.00	0.00	0.00	0.00	0.81
			0.04	**02:00 ~ 03:00**	0.40	0.40	0.00	0.00	0.00	0.00	0.00	0.00	0.00	0.00	0.00	0.00	0.00	0.00	0.00	0.00	0.00	0.00	0.81
			0.04	**03:00 ~ 04:00**	0.40	0.40	0.00	0.00	0.00	0.00	0.00	0.00	0.00	0.00	0.00	0.00	0.00	0.00	0.00	0.00	0.00	0.00	0.81
			0.04	**04:00 ~ 05:00**	0.40	0.40	0.00	0.00	0.00	0.00	0.00	0.00	0.00	0.00	0.00	0.00	0.00	0.00	0.00	0.00	0.00	0.00	0.81
			0.04	**05:00 ~ 06:00**	0.40	0.40	0.00	0.00	0.00	0.00	0.00	0.00	0.00	0.00	0.00	0.00	0.00	0.00	0.00	0.00	0.00	0.00	0.81
			0.04	**06:00 ~ 07:00**	0.40	0.40	0.00	0.00	0.00	0.00	0.00	0.00	0.00	0.00	0.00	0.00	0.00	0.00	0.00	0.00	0.00	0.00	0.81
			0.04	**07:00 ~ 08:00**	0.40	0.40	0.00	0.40	0.00	0.00	0.00	0.00	0.00	0.00	0.00	0.00	0.00	0.00	0.00	0.40	0.00	0.00	1.62
			0.04	**08:00 ~ 09:00**	0.81	0.40	0.00	0.40	0.00	0.00	0.00	0.00	0.00	0.00	0.00	0.00	0.00	0.00	0.00	0.40	0.00	0.00	2.02
			0.04	**09:00 ~ 10:00**	0.40	0.40	0.00	0.40	0.00	0.00	0.00	0.00	0.00	0.00	0.00	0.00	0.00	0.00	0.00	0.40	0.00	0.00	1.62
			0.04	**10:00 ~ 11:00**	0.40	0.40	0.00	0.40	0.00	0.00	0.00	0.00	0.00	0.00	0.00	0.00	0.00	0.00	0.00	0.40	0.00	0.00	1.62
			0.04	**11:00 ~ 12:00**	0.40	0.40	0.00	0.40	0.00	0.00	0.00	0.00	0.00	0.00	0.00	0.00	0.00	0.00	0.00	0.40	0.00	0.00	1.62
			0.04	**12:00 ~ 13:00**	0.40	0.40	0.00	0.40	0.00	0.00	0.00	0.00	0.00	0.00	0.00	0.00	0.00	0.00	0.00	0.40	0.00	0.00	1.62
			0.04	**13:00 ~ 14:00**	0.81	0.40	0.00	0.40	0.00	0.00	0.00	0.00	0.00	0.00	0.00	0.00	0.00	0.00	0.00	0.40	0.00	0.00	2.02
			0.04	**14:00 ~ 15:00**	0.81	0.40	0.00	0.40	0.00	0.00	0.00	0.00	0.00	0.00	0.00	0.00	0.00	0.00	0.00	0.40	0.00	0.00	2.02
			0.04	**15:00 ~ 16:00**	0.81	0.40	0.00	0.40	0.00	0.00	0.00	0.00	0.00	0.00	0.00	0.00	0.00	0.00	0.00	0.40	0.00	0.00	2.02
			0.04	**16:00 ~ 17:00**	0.81	0.40	0.00	0.40	0.00	0.00	0.00	0.00	0.00	0.00	0.00	0.00	0.00	0.00	0.00	0.40	0.00	0.00	2.02
			0.04	**17:00 ~ 18:00**	0.81	0.40	0.00	0.40	0.00	0.00	0.00	0.00	0.00	0.00	0.00	0.00	0.00	0.00	0.00	0.40	0.00	0.00	2.02
			0.04	**18:00 ~ 19:00**	0.81	0.40	0.00	0.40	0.00	0.00	0.00	0.00	0.00	0.00	0.00	0.00	0.00	0.00	0.00	0.40	0.00	0.00	2.02
			0.04	**19:00 ~ 20:00**	0.81	0.40	0.00	0.40	0.00	0.00	0.00	0.00	0.00	0.00	0.00	0.00	0.00	0.00	0.00	0.40	0.00	0.00	2.02
			0.04	**20:00 ~ 21:00**	0.40	0.40	0.00	0.40	0.00	0.00	0.00	0.00	0.00	0.00	0.00	0.00	0.00	0.00	0.00	0.40	0.00	0.00	1.62
			0.04	**21:00 ~ 22:00**	0.40	0.40	0.00	0.40	0.00	0.00	0.00	0.00	0.00	0.00	0.00	0.00	0.00	0.00	0.00	0.40	0.00	0.00	1.62
			0.04	**22:00 ~ 23:00**	0.40	0.40	0.00	0.40	0.00	0.00	0.00	0.00	0.00	0.00	0.00	0.00	0.00	0.00	0.00	0.40	0.00	0.00	1.62
			0.04	**23:00 ~ 00:00**	0.40	0.40	0.00	0.40	0.00	0.00	0.00	0.00	0.00	0.00	0.00	0.00	0.00	0.00	0.00	0.40	0.00	0.00	1.62
				Whole Day Total (veh*km)	12.93	9.70	0.00	6.87	0.00	0.00	0.00	0.00	0.00	0.00	0.00	0.00	0.00	0.00	0.00	6.87	0.00	0.00	36.36
142	Lung Tak Street	NB	0.05	**00:00 ~ 01:00**	0.47	0.47	0.00	0.00	0.00	0.00	0.00	0.00	0.00	0.00	0.00	0.00	0.00	0.00	0.00	0.00	0.00	0.00	0.95
			0.05	**01:00 ~ 02:00**	0.47	0.47	0.00	0.00	0.00	0.00	0.00	0.00	0.00	0.00	0.00	0.00	0.00	0.00	0.00	0.00	0.00	0.00	0.95
			0.05	**02:00 ~ 03:00**	0.47	0.47	0.00	0.00	0.00	0.00	0.00	0.00	0.00	0.00	0.00	0.00	0.00	0.00	0.00	0.00	0.00	0.00	0.95
			0.05	**03:00 ~ 04:00**	0.47	0.00	0.00	0.00	0.00	0.00	0.00	0.00	0.00	0.00	0.00	0.00	0.00	0.00	0.00	0.00	0.00	0.00	0.47
			0.05	**04:00 ~ 05:00**	0.47	0.00	0.00	0.00	0.00	0.00	0.00	0.00	0.00	0.00	0.00	0.00	0.00	0.00	0.00	0.00	0.00	0.00	0.47
			0.05	**05:00 ~ 06:00**	0.47	0.47	0.00	0.00	0.00	0.00	0.00	0.00	0.00	0.00	0.00	0.00	0.00	0.00	0.00	0.00	0.00	0.00	0.95
			0.05	**06:00 ~ 07:00**	0.47	0.47	0.00	0.00	0.00	0.00	0.00	0.00	0.00	0.00	0.00	0.00	0.00	0.00	0.00	0.00	0.00	0.00	0.95
			0.05	**07:00 ~ 08:00**	0.47	0.47	0.00	0.47	0.00	0.00	0.00	0.00	0.00	0.00	0.00	0.00	0.00	0.00	0.00	0.47	0.00	0.00	1.90
			0.05	**08:00 ~ 09:00**	0.47	0.47	0.00	0.47	0.00	0.00	0.00	0.00	0.00	0.00	0.00	0.00	0.00	0.00	0.00	0.47	0.00	0.00	1.90
			0.05	**09:00 ~ 10:00**	0.47	0.47	0.00	0.47	0.00	0.00	0.00	0.00	0.00	0.00	0.00	0.00	0.00	0.00	0.00	0.47	0.00	0.00	1.90
			0.05	**10:00 ~ 11:00**	0.47	0.47	0.00	0.47	0.00	0.00	0.00	0.00	0.00	0.00	0.00	0.00	0.00	0.00	0.00	0.47	0.00	0.00	1.90
			0.05	**11:00 ~ 12:00**	0.47	0.47	0.00	0.47	0.00	0.00	0.00	0.00	0.00	0.00	0.00	0.00	0.00	0.00	0.00	0.47	0.00	0.00	1.90
			0.05	**12:00 ~ 13:00**	0.47	0.47	0.00	0.47	0.00	0.00	0.00	0.00	0.00	0.00	0.00	0.00	0.00	0.00	0.00	0.47	0.00	0.00	1.90
			0.05	**13:00 ~ 14:00**	0.47	0.47	0.00	0.47	0.00	0.00	0.00	0.00	0.00	0.00	0.00	0.00	0.00	0.00	0.00	0.47	0.00	0.00	1.90
			0.05	**14:00 ~ 15:00**	0.47	0.47	0.00	0.47	0.00	0.00	0.00	0.00	0.00	0.00	0.00	0.00	0.00	0.00	0.00	0.47	0.00	0.00	1.90
			0.05	**15:00 ~ 16:00**	0.47	0.47	0.00	0.47	0.00	0.00	0.00	0.00	0.00	0.00	0.00	0.00	0.00	0.00	0.00	0.47	0.00	0.00	1.90
			0.05	**16:00 ~ 17:00**	0.47	0.47	0.00	0.47	0.00	0.00	0.00	0.00	0.00	0.00	0.00	0.00	0.00	0.00	0.00	0.47	0.00	0.00	1.90
			0.05	**17:00 ~ 18:00**	0.47	0.47	0.00	0.47	0.00	0.00	0.00	0.00	0.00	0.00	0.00	0.00	0.00	0.00	0.00	0.47	0.00	0.00	1.90
			0.05	**18:00 ~ 19:00**	0.47	0.47	0.00	0.47	0.00	0.00	0.00	0.00	0.00	0.00	0.00	0.00	0.00	0.00	0.00	0.47	0.00	0.00	1.90
			0.05	**19:00 ~ 20:00**	0.47	0.47	0.00	0.47	0.00	0.00	0.00	0.00	0.00	0.00	0.00	0.00	0.00	0.00	0.00	0.47	0.00	0.00	1.90
			0.05	**20:00 ~ 21:00**	0.47	0.47	0.00	0.47	0.00	0.00	0.00	0.00	0.00	0.00	0.00	0.00	0.00	0.00	0.00	0.47	0.00	0.00	1.90
			0.05	**21:00 ~ 22:00**	0.47	0.47	0.00	0.47	0.00	0.00	0.00	0.00	0.00	0.00	0.00	0.00	0.00	0.00	0.00	0.47	0.00	0.00	1.90
			0.05	**22:00 ~ 23:00**	0.47	0.47	0.00	0.47	0.00	0.00	0.00	0.00	0.00	0.00	0.00	0.00	0.00	0.00	0.00	0.47	0.00	0.00	1.90
			0.05	**23:00 ~ 00:00**	0.47	0.47	0.00	0.47	0.00	0.00	0.00	0.00	0.00	0.00	0.00	0.00	0.00	0.00	0.00	0.47	0.00	0.00	1.90
				Whole Day Total (veh*km)	11.38	10.43	0.00	8.06	0.00	0.00	0.00	0.00	0.00	0.00	0.00	0.00	0.00	0.00	0.00	8.06	0.00	0.00	37.92
143	Chi Kiang Street	EB	0.11	**00:00 ~ 01:00**	1.12	1.12	0.00	1.12	1.12	0.00	0.00	0.00	0.00	0.00	0.00	0.00	0.00	0.00	1.12	1.12	0.00	0.00	6.73
			0.11	**01:00 ~ 02:00**	1.12	1.12	0.00	1.12	1.12	0.00	0.00	0.00	0.00	0.00	0.00	0.00	0.00	0.00	1.12	1.12	0.00	0.00	6.73
			0.11	**02:00 ~ 03:00**	1.12	1.12	0.00	1.12	0.00	0.00	0.00	0.00	0.00	0.00	0.00	0.00	0.00	0.00	1.12	1.12	0.00	0.00	5.61
			0.11	**03:00 ~ 04:00**	1.12	1.12	0.00	1.12	0.00	0.00	0.00	0.00	0.00	0.00	0.00	0.00	0.00	0.00	1.12	0.00	0.00	0.00	4.49
			0.11	**04:00 ~ 05:00**	1.12	1.12	0.00	1.12	0.00	0.00	0.00	0.00	0.00	0.00	0.00	0.00	0.00	0.00	1.12	0.00	0.00	0.00	4.49
			0.11	**05:00 ~ 06:00**	1.12	1.12	0.00	1.12	0.00	0.00	0.00	0.00	0.00	0.00	0.00	0.00	0.00	0.00	1.12	1.12	0.00	0.00	5.61
			0.11	**06:00 ~ 07:00**	1.12	1.12	0.00	1.12	1.12	0.00	0.00	1.12	0.00	0.00	0.00	0.00	0.00	0.00	1.12	1.12	0.00	0.00	7.85
			0.11	**07:00 ~ 08:00**	3.37	1.12	0.00	1.12	1.12	0.00	0.00	1.12	0.00	0.00	0.00	0.00	0.00	0.00	1.12	1.12	0.00	0.00	10.10
			0.11	**08:00 ~ 09:00**	3.37	2.24	0.00	1.12	1.12	0.00	0.00	1.12	0.00	0.00	0.00	0.00	0.00	0.00	1.12	1.12	0.00	0.00	11.22
			0.11	**09:00 ~ 10:00**	3.37	2.24	0.00	1.12	1.12	0.00	0.00	1.12	0.00	0.00	0.00	0.00	0.00	0.00	1.12	1.12	0.00	0.00	11.22
			0.11	**10:00 ~ 11:00**	3.37	2.24	0.00	1.12	1.12	0.00	0.00	1.12	0.00	0.00	0.00	0.00	0.00	0.00	1.12	1.12	0.00	0.00	11.22
			0.11	**11:00 ~ 12:00**	3.37	2.24	0.00	1.12	1.12	0.00	0.00	1.12	0.00	0.00	0.00	0.00	0.00	0.00	1.12	1.12	0.00	0.00	11.22
			0.11	**12:00 ~ 13:00**	4.49	2.24	0.00	2.24	1.12	1.12	1.12	1.12	0.00	1.12	0.00	0.00	0.00	0.00	1.12	1.12	0.00	0.00	16.83
			0.11	**13:00 ~ 14:00**	4.49	2.24	0.00	2.24	1.12	1.12	1.12	1.12	0.00	1.12	0.00	0.00	0.00	0.00	1.12	1.12	0.00	0.00	16.83
			0.11	**14:00 ~ 15:00**	4.49	2.24	0.00	2.24	1.12	1.12	1.12	1.12	0.00	1.12	0.00	0.00	0.00	0.00	1.12	1.12	0.00	0.00	16.83
			0.11	**15:00 ~ 16:00**	4.49	2.24	0.00	2.24	1.12	1.12	1.12	1.12	0.00	1.12	0.00	0.00	0.00	0.00	1.12	1.12	0.00	0.00	16.83
			0.11	**16:00 ~ 17:00**	4.49	2.24	0.00	2.24	1.12	1.12	1.12	1.12	0.00	1.12	0.00	0.00	0.00	0.00	1.12	1.12	0.00	0.00	16.83
			0.11	**17:00 ~ 18:00**	4.49	2.24	0.00	2.24	1.12	1.12	1.12	1.12	0.00	1.12	0.00	0.00	0.00	0.00	1.12	1.12	0.00	0.00	16.83
			0.11	**18:00 ~ 19:00**	4.49	2.24	0.00	2.24	1.12	1.12	1.12	1.12	0.00	1.12	0.00	0.00	0.00	0.00	1.12	1.12	0.00	0.00	16.83
			0.11	**19:00 ~ 20:00**	4.49	2.24	0.00	2.24	1.12	1.12	1.12	1.12	0.00	1.12	0.00	0.00	0.00	0.00	1.12	1.12	0.00	0.00	16.83
			0.11	**20:00 ~ 21:00**	3.37	2.24	0.00	2.24	1.12	1.12	1.12	1.12	0.00	1.12	0.00	0.00	0.00	0.00	1.12	1.12	0.00	0.00	15.71
			0.11	**21:00 ~ 22:00**	4.49	2.24	0.00	2.24	1.12	1.12	1.12	1.12	0.00	1.12	0.00	0.00	0.00	0.00	1.12	1.12	0.00	0.00	16.83
			0.11	**22:00 ~ 23:00**	3.37	2.24	0.00	2.24	1.12	1.12	1.12	1.12	0.00	1.12	0.00	0.00	0.00	0.00	1.12	1.12	0.00	0.00	15.71
			0.11	**23:00 ~ 00:00**	3.37	2.24	0.00	1.12	1.12	1.12	1.12	1.12	0.00	1.12	0.00	0.00	0.00	0.00	1.12	1.12	0.00	0.00	14.59
				Whole Day Total (veh*km)	75.17	44.88	0.00	39.27	22.44	13.46	13.46	20.20	0.00	13.46	0.00	0.00	0.00	0.00	26.93	24.68	0.00	0.00	293.96
144	Chi Kiang Street	EB	0.03	**00:00 ~ 01:00**	4.02	2.16	0.00	1.24	0.62	0.31	0.31	0.31	0.00	0.31	0.31	0.00	0.31	0.00	0.31	0.62	0.31	0.00	11.12
			0.03	**01:00 ~ 02:00**	2.78	1.55	0.00	0.93	0.31	0.31	0.31	0.00	0.00	0.31	0.31	0.00	0.31	0.00	0.31	0.31	0.31	0.00	8.03
			0.03	**02:00 ~ 03:00**	1.85	0.93	0.00	0.62	0.31	0.31	0.31	0.00	0.00	0.31	0.00	0.00	0.31	0.00	0.31	0.31	0.00	0.00	5.56
			0.03	**03:00 ~ 04:00**	1.55	0.93	0.00	0.62	0.31	0.31	0.31	0.00	0.00	0.31	0.00	0.00	0.00	0.00	0.31	0.31	0.00	0.00	4.94
			0.03	**04:00 ~ 05:00**	1.55	0.93	0.00	0.62	0.31	0.31	0.31	0.00	0.00	0.31	0.00	0.00	0.00	0.00	0.31	0.31	0.00	0.00	4.94
			0.03	**05:00 ~ 06:00**	2.16	1.24	0.00	0.62	0.31	0.31	0.31	0.00	0.00	0.31	0.00	0.00	0.31	0.00	0.62	0.31	0.00	0.00	6.49
			0.03	**06:00 ~ 07:00**	4.02	2.16	0.00	1.24	0.62	0.31	0.31	0.31	0.00	0.31	0.31	0.00	0.31	0.00	0.93	0.62	0.31	0.00	11.74
			0.03	**07:00 ~ 08:00**	7.73	4.02	0.31	2.47	0.93	0.31	0.31	0.31	0.31	0.31	0.31	0.31	0.31	0.00	1.24	0.93	0.31	0.00	20.39
			0.03	**08:00 ~ 09:00**	9.58	4.94	0.31	3.09	1.24	0.31	0.31	0.62	0.31	0.31	0.31	0.31	0.31	0.00	1.24	1.24	0.31	0.00	24.72
			0.03	**09:00 ~ 10:00**	8.65	4.33	0.31	2.47	0.93	0.31	0.31	0.31	0.31	0.31	0.31	0.31	0.31	0.00	0.93	0.93	0.31	0.00	21.32
			0.03	**10:00 ~ 11:00**	8.34	4.33	0.31	2.47	0.93	0.31	0.31	0.31	0.31	0.31	0.31	0.31	0.31	0.00	0.93	0.93	0.31	0.00	21.01
			0.03	**11:00 ~ 12:00**	8.65	4.33	0.31	2.78	0.93	0.31	0.31	0.31	0.31	0.31	0.31	0.31	0.31	0.00	0.93	0.93	0.31	0.00	21.63
			0.03	**12:00 ~ 13:00**	9.58	4.94	0.31	1.85	0.93	0.31	0.31	0.31	0.31	0.31	0.31	0.31	0.31	0.00	0.93	1.24	0.31	0.00	22.56
			0.03	**13:00 ~ 14:00**	9.58	4.94	0.31	1.85	0.93	0.31	0.31	0.31	0.31	0.31	0.31	0.31	0.31	0.00	0.93	1.24	0.31	0.00	22.56
			0.03	**14:00 ~ 15:00**	9.89	4.94	0.31	1.85	0.93	0.31	0.31	0.31	0.31	0.31	0.31	0.31	0.31	0.00	0.93	1.24	0.31	0.00	22.87
			0.03	**15:00 ~ 16:00**	9.89	4.94	0.31	1.85	0.93	0.31	0.31	0.31	0.31	0.31	0.31	0.31	0.31	0.00	0.93	1.24	0.31	0.00	22.87
			0.03	**16:00 ~ 17:00**	10.20	5.25	0.31	2.16	0.93	0.31	0.31	0.31	0.31	0.31	0.31	0.31	0.31	0.00	0.93	1.24	0.31	0.00	23.79
			0.03	**17:00 ~ 18:00**	10.20	5.25	0.31	2.16	0.93	0.31	0.31	0.62	0.31	0.31	0.31	0.31	0.31	0.00	1.24	1.24	0.31	0.00	24.41
			0.03	**18:00 ~ 19:00**	10.82	5.56	0.31	2.16	0.93	0.31	0.31	0.62	0.31	0.31	0.31	0.31	0.31	0.00	1.24	1.24	0.31	0.00	25.34
			0.03	**19:00 ~ 20:00**	9.58	4.94	0.31	1.85	0.93	0.31	0.31	0.31	0.31	0.31	0.31	0.31	0.31	0.00	0.93	1.24	0.31	0.00	22.56
			0.03	**20:00 ~ 21:00**	8.03	4.02	0.31	1.55	0.62	0.31	0.31	0.31	0.31	0.31	0.31	0.31	0.31	0.00	0.93	0.93	0.31	0.00	19.16
			0.03	**21:00 ~ 22:00**	8.34	4.33	0.31	1.85	0.62	0.31	0.31	0.31	0.31	0.31	0.31	0.31	0.31	0.00	0.93	0.93	0.31	0.00	20.09
			0.03	**22:00 ~ 23:00**	7.73	4.02	0.31	1.55	0.62	0.31	0.31	0.31	0.31	0.31	0.31	0.31	0.31	0.00	0.93	0.93	0.31	0.00	18.85
			0.03	**23:00 ~ 00:00**	6.49	3.40	0.31	1.24	0.62	0.31	0.31	0.31	0.31	0.31	0.31	0.31	0.31	0.00	0.62	0.93	0.31	0.00	16.38
				Whole Day Total (veh*km)	171.19	88.37	5.25	41.10	17.61	7.42	7.42	6.80	5.25	7.42	6.18	5.25	6.80	0.00	19.78	21.32	6.18	0.00	423.33

Road No.	Road Name	Bound	Road Length (km)	Hour	PC	TAXI	LGV3	LGV4	LGV6	HGV7	HGV8	PLB	PV4	PV5	NFB6	NFB7	NFB8	FBSD	FBDD	MC	HGV9	NFB9	Total
145	Chi Kiang Street	EB	0.04	**00:00 ~ 01:00**	5.28	2.84	0.00	1.62	0.81	0.41	0.41	0.41	0.00	0.41	0.41	0.00	0.41	0.00	0.41	0.81	0.41	0.00	14.62
			0.04	**01:00 ~ 02:00**	3.65	2.03	0.00	1.22	0.41	0.41	0.41	0.00	0.00	0.41	0.41	0.00	0.41	0.00	0.41	0.41	0.41	0.00	10.56
			0.04	**02:00 ~ 03:00**	2.84	1.62	0.00	0.81	0.41	0.41	0.41	0.00	0.00	0.41	0.00	0.00	0.41	0.00	0.41	0.41	0.41	0.00	8.53
			0.04	**03:00 ~ 04:00**	2.03	1.22	0.00	0.81	0.41	0.41	0.41	0.00	0.00	0.41	0.00	0.00	0.00	0.00	0.41	0.41	0.00	0.00	6.50
			0.04	**04:00 ~ 05:00**	2.03	1.22	0.00	0.81	0.41	0.41	0.41	0.00	0.00	0.41	0.00	0.00	0.00	0.00	0.41	0.41	0.00	0.00	6.50
			0.04	**05:00 ~ 06:00**	2.84	1.62	0.00	0.81	0.41	0.41	0.41	0.00	0.00	0.41	0.00	0.00	0.41	0.00	0.81	0.41	0.41	0.00	8.93
			0.04	**06:00 ~ 07:00**	5.68	2.84	0.00	1.62	0.81	0.41	0.41	0.41	0.00	0.41	0.41	0.00	0.41	0.00	1.22	0.81	0.41	0.00	15.83
			0.04	**07:00 ~ 08:00**	10.96	5.68	0.41	3.25	1.22	0.41	0.41	0.41	0.41	0.41	0.41	0.41	0.41	0.00	1.62	1.22	0.41	0.00	28.01
			0.04	**08:00 ~ 09:00**	13.40	6.90	0.41	4.06	1.62	0.41	0.41	0.81	0.41	0.41	0.41	0.41	0.41	0.00	1.62	1.62	0.41	0.00	33.70
			0.04	**09:00 ~ 10:00**	11.77	6.09	0.41	3.65	1.62	0.41	0.41	0.41	0.41	0.41	0.41	0.41	0.41	0.00	1.22	1.62	0.41	0.00	30.04
			0.04	**10:00 ~ 11:00**	11.77	6.09	0.41	3.65	1.22	0.41	0.41	0.41	0.41	0.41	0.41	0.41	0.41	0.00	1.22	1.62	0.41	0.00	29.64
			0.04	**11:00 ~ 12:00**	12.18	6.09	0.41	3.65	1.62	0.41	0.41	0.41	0.41	0.41	0.41	0.41	0.41	0.00	1.22	1.62	0.41	0.00	30.45
			0.04	**12:00 ~ 13:00**	13.40	6.90	0.41	2.84	1.22	0.41	0.41	0.41	0.41	0.41	0.41	0.41	0.41	0.00	1.22	1.62	0.41	0.00	31.26
			0.04	**13:00 ~ 14:00**	13.80	6.90	0.41	2.84	1.22	0.41	0.41	0.41	0.41	0.41	0.41	0.41	0.41	0.00	1.22	1.62	0.41	0.00	31.67
			0.04	**14:00 ~ 15:00**	13.80	6.90	0.41	3.25	1.22	0.41	0.41	0.41	0.41	0.41	0.41	0.41	0.41	0.00	1.22	1.62	0.41	0.00	32.07
			0.04	**15:00 ~ 16:00**	13.80	7.31	0.41	3.25	1.22	0.41	0.41	0.41	0.41	0.41	0.41	0.41	0.41	0.00	1.22	1.62	0.41	0.00	32.48
			0.04	**16:00 ~ 17:00**	14.62	7.31	0.41	3.25	1.22	0.41	0.41	0.41	0.41	0.41	0.41	0.41	0.41	0.00	1.22	1.62	0.41	0.00	33.29
			0.04	**17:00 ~ 18:00**	14.21	7.31	0.41	3.25	1.22	0.41	0.41	0.81	0.41	0.41	0.41	0.41	0.41	0.00	1.62	1.62	0.41	0.00	33.70
			0.04	**18:00 ~ 19:00**	15.43	7.71	0.41	3.25	1.22	0.41	0.41	0.81	0.41	0.41	0.41	0.41	0.41	0.00	1.62	1.62	0.41	0.00	35.32
			0.04	**19:00 ~ 20:00**	13.80	6.90	0.41	2.84	1.22	0.41	0.41	0.41	0.41	0.41	0.41	0.41	0.41	0.00	1.22	1.62	0.41	0.00	31.67
			0.04	**20:00 ~ 21:00**	11.37	5.68	0.41	2.44	1.22	0.41	0.41	0.41	0.41	0.41	0.41	0.41	0.41	0.00	1.22	1.22	0.41	0.00	27.20
			0.04	**21:00 ~ 22:00**	11.77	6.09	0.41	2.84	1.22	0.41	0.41	0.41	0.41	0.41	0.41	0.41	0.41	0.00	1.22	1.62	0.41	0.00	28.83
			0.04	**22:00 ~ 23:00**	10.96	5.68	0.41	2.44	0.81	0.41	0.41	0.41	0.41	0.41	0.41	0.41	0.41	0.00	1.22	1.22	0.41	0.00	26.39
			0.04	**23:00 ~ 00:00**	8.93	4.47	0.41	2.03	0.81	0.41	0.41	0.41	0.41	0.41	0.41	0.41	0.41	0.00	0.81	1.22	0.41	0.00	22.33
				Whole Day Total (veh*km)	240.35	123.42	6.90	60.49	24.77	9.74	9.74	8.93	6.90	9.74	8.12	6.90	8.93	0.00	25.98	29.64	8.93	0.00	589.51
146	Ha Heung Road	NB	0.10	**00:00 ~ 01:00**	0.95	0.95	0.00	0.95	0.95	0.00	0.00	0.00	0.00	0.00	0.00	0.00	0.00	0.00	0.00	0.95	0.00	0.00	4.77
			0.10	**01:00 ~ 02:00**	0.95	0.95	0.00	0.95	0.95	0.00	0.00	0.00	0.00	0.00	0.00	0.00	0.00	0.00	0.00	0.95	0.00	0.00	4.77
			0.10	**02:00 ~ 03:00**	0.95	0.95	0.00	0.95	0.95	0.00	0.00	0.00	0.00	0.00	0.00	0.00	0.00	0.00	0.00	0.00	0.00	0.00	3.82
			0.10	**03:00 ~ 04:00**	0.95	0.95	0.00	0.95	0.00	0.00	0.00	0.00	0.00	0.00	0.00	0.00	0.00	0.00	0.00	0.00	0.00	0.00	2.86
			0.10	**04:00 ~ 05:00**	0.95	0.95	0.00	0.95	0.00	0.00	0.00	0.00	0.00	0.00	0.00	0.00	0.00	0.00	0.00	0.00	0.00	0.00	2.86
			0.10	**05:00 ~ 06:00**	0.95	0.95	0.00	0.95	0.95	0.00	0.00	0.00	0.00	0.00	0.00	0.00	0.00	0.00	0.00	0.00	0.00	0.00	3.82
			0.10	**06:00 ~ 07:00**	0.95	0.95	0.00	0.95	0.95	0.00	0.00	0.00	0.00	0.00	0.00	0.00	0.00	0.00	0.00	0.95	0.00	0.00	4.77
			0.10	**07:00 ~ 08:00**	1.91	0.95	0.00	0.95	0.95	0.00	0.95	0.00	0.00	0.00	0.00	0.00	0.00	0.00	0.00	0.95	0.00	0.00	6.68
			0.10	**08:00 ~ 09:00**	2.86	0.95	0.00	0.95	0.95	0.00	0.95	0.00	0.00	0.00	0.00	0.00	0.00	0.00	0.00	0.95	0.00	0.00	7.63
			0.10	**09:00 ~ 10:00**	1.91	0.95	0.00	0.95	0.95	0.00	0.95	0.00	0.00	0.00	0.00	0.00	0.00	0.00	0.00	0.95	0.00	0.00	6.68
			0.10	**10:00 ~ 11:00**	1.91	0.95	0.00	0.95	0.95	0.00	0.95	0.00	0.00	0.00	0.00	0.00	0.00	0.00	0.00	0.95	0.00	0.00	6.68
			0.10	**11:00 ~ 12:00**	1.91	0.95	0.00	0.95	0.95	0.00	0.95	0.00	0.00	0.00	0.00	0.00	0.00	0.00	0.00	0.95	0.00	0.00	6.68
			0.10	**12:00 ~ 13:00**	2.86	1.91	0.00	1.91	0.95	0.95	0.95	0.00	0.00	0.00	0.00	0.00	0.00	0.00	0.00	0.95	0.00	0.00	10.49
			0.10	**13:00 ~ 14:00**	2.86	1.91	0.00	1.91	0.95	0.95	0.95	0.00	0.00	0.00	0.00	0.00	0.00	0.00	0.00	0.95	0.00	0.00	10.49
			0.10	**14:00 ~ 15:00**	2.86	1.91	0.00	1.91	0.95	0.95	0.95	0.00	0.00	0.00	0.00	0.00	0.00	0.00	0.00	0.95	0.00	0.00	10.49
			0.10	**15:00 ~ 16:00**	2.86	1.91	0.00	1.91	0.95	0.95	0.95	0.00	0.00	0.00	0.00	0.00	0.00	0.00	0.00	0.95	0.00	0.00	10.49
			0.10	**16:00 ~ 17:00**	2.86	1.91	0.00	1.91	0.95	0.95	0.95	0.00	0.00	0.00	0.00	0.00	0.00	0.00	0.00	0.95	0.00	0.00	10.49
			0.10	**17:00 ~ 18:00**	2.86	1.91	0.00	1.91	0.95	0.95	0.95	0.00	0.00	0.00	0.00	0.00	0.00	0.00	0.00	0.95	0.00	0.00	10.49
			0.10	**18:00 ~ 19:00**	2.86	1.91	0.00	1.91	0.95	0.95	0.95	0.00	0.00	0.00	0.00	0.00	0.00	0.00	0.00	0.95	0.00	0.00	10.49
			0.10	**19:00 ~ 20:00**	2.86	1.91	0.00	1.91	0.95	0.95	0.95	0.00	0.00	0.00	0.00	0.00	0.00	0.00	0.00	0.95	0.00	0.00	10.49
			0.10	**20:00 ~ 21:00**	1.91	0.95	0.00	0.95	0.95	0.95	0.95	0.00	0.00	0.00	0.00	0.00	0.00	0.00	0.00	0.95	0.00	0.00	7.63
			0.10	**21:00 ~ 22:00**	2.86	0.95	0.00	0.95	0.95	0.95	0.95	0.00	0.00	0.00	0.00	0.00	0.00	0.00	0.00	0.95	0.00	0.00	8.59
			0.10	**22:00 ~ 23:00**	1.91	0.95	0.00	0.95	0.95	0.95	0.95	0.00	0.00	0.00	0.00	0.00	0.00	0.00	0.00	0.95	0.00	0.00	7.63
			0.10	**23:00 ~ 00:00**	1.91	0.95	0.00	0.95	0.95	0.95	0.95	0.00	0.00	0.00	0.00	0.00	0.00	0.00	0.00	0.95	0.00	0.00	7.63
				Whole Day Total (veh*km)	48.65	30.53	0.00	30.53	20.99	11.45	16.22	0.00	0.00	0.00	0.00	0.00	0.00	0.00	0.00	19.08	0.00	0.00	177.44
147	Sze Chuen Street	EB	0.04	**00:00 ~ 01:00**	0.42	0.42	0.00	0.00	0.00	0.00	0.00	0.00	0.00	0.00	0.00	0.00	0.00	0.00	0.00	0.00	0.00	0.00	0.84
			0.04	**01:00 ~ 02:00**	0.42	0.42	0.00	0.00	0.00	0.00	0.00	0.00	0.00	0.00	0.00	0.00	0.00	0.00	0.00	0.00	0.00	0.00	0.84
			0.04	**02:00 ~ 03:00**	0.42	0.42	0.00	0.00	0.00	0.00	0.00	0.00	0.00	0.00	0.00	0.00	0.00	0.00	0.00	0.00	0.00	0.00	0.84
			0.04	**03:00 ~ 04:00**	0.42	0.42	0.00	0.00	0.00	0.00	0.00	0.00	0.00	0.00	0.00	0.00	0.00	0.00	0.00	0.00	0.00	0.00	0.84
			0.04	**04:00 ~ 05:00**	0.42	0.42	0.00	0.00	0.00	0.00	0.00	0.00	0.00	0.00	0.00	0.00	0.00	0.00	0.00	0.00	0.00	0.00	0.84
			0.04	**05:00 ~ 06:00**	0.42	0.42	0.00	0.00	0.00	0.00	0.00	0.00	0.00	0.00	0.00	0.00	0.00	0.00	0.00	0.00	0.00	0.00	0.84
			0.04	**06:00 ~ 07:00**	0.42	0.42	0.00	0.00	0.00	0.00	0.00	0.00	0.00	0.00	0.00	0.00	0.00	0.00	0.00	0.00	0.00	0.00	0.84
			0.04	**07:00 ~ 08:00**	0.42	0.42	0.00	0.42	0.00	0.00	0.00	0.00	0.00	0.00	0.00	0.00	0.00	0.00	0.00	0.42	0.00	0.00	1.68
			0.04	**08:00 ~ 09:00**	0.84	0.42	0.00	0.42	0.00	0.00	0.00	0.00	0.00	0.00	0.00	0.00	0.00	0.00	0.00	0.42	0.00	0.00	2.11
			0.04	**09:00 ~ 10:00**	0.42	0.42	0.00	0.42	0.00	0.00	0.00	0.00	0.00	0.00	0.00	0.00	0.00	0.00	0.00	0.42	0.00	0.00	1.68
			0.04	**10:00 ~ 11:00**	0.42	0.42	0.00	0.42	0.00	0.00	0.00	0.00	0.00	0.00	0.00	0.00	0.00	0.00	0.00	0.42	0.00	0.00	1.68
			0.04	**11:00 ~ 12:00**	0.42	0.42	0.00	0.42	0.00	0.00	0.00	0.00	0.00	0.00	0.00	0.00	0.00	0.00	0.00	0.42	0.00	0.00	1.68
			0.04	**12:00 ~ 13:00**	0.42	0.42	0.00	0.42	0.00	0.00	0.00	0.00	0.00	0.00	0.00	0.00	0.00	0.00	0.00	0.42	0.00	0.00	1.68
			0.04	**13:00 ~ 14:00**	0.84	0.42	0.00	0.42	0.00	0.00	0.00	0.00	0.00	0.00	0.00	0.00	0.00	0.00	0.00	0.42	0.00	0.00	2.11
			0.04	**14:00 ~ 15:00**	0.84	0.42	0.00	0.42	0.00	0.00	0.00	0.00	0.00	0.00	0.00	0.00	0.00	0.00	0.00	0.42	0.00	0.00	2.11
			0.04	**15:00 ~ 16:00**	0.84	0.42	0.00	0.42	0.00	0.00	0.00	0.00	0.00	0.00	0.00	0.00	0.00	0.00	0.00	0.42	0.00	0.00	2.11
			0.04	**16:00 ~ 17:00**	0.84	0.42	0.00	0.42	0.00	0.00	0.00	0.00	0.00	0.00	0.00	0.00	0.00	0.00	0.00	0.42	0.00	0.00	2.11
			0.04	**17:00 ~ 18:00**	0.84	0.42	0.00	0.42	0.00	0.00	0.00	0.00	0.00	0.00	0.00	0.00	0.00	0.00	0.00	0.42	0.00	0.00	2.11
			0.04	**18:00 ~ 19:00**	0.84	0.42	0.00	0.42	0.00	0.00	0.00	0.00	0.00	0.00	0.00	0.00	0.00	0.00	0.00	0.42	0.00	0.00	2.11
			0.04	**19:00 ~ 20:00**	0.84	0.42	0.00	0.42	0.00	0.00	0.00	0.00	0.00	0.00	0.00	0.00	0.00	0.00	0.00	0.42	0.00	0.00	2.11
			0.04	**20:00 ~ 21:00**	0.42	0.42	0.00	0.42	0.00	0.00	0.00	0.00	0.00	0.00	0.00	0.00	0.00	0.00	0.00	0.42	0.00	0.00	1.68
			0.04	**21:00 ~ 22:00**	0.42	0.42	0.00	0.42	0.00	0.00	0.00	0.00	0.00	0.00	0.00	0.00	0.00	0.00	0.00	0.42	0.00	0.00	1.68
			0.04	**22:00 ~ 23:00**	0.42	0.42	0.00	0.42	0.00	0.00	0.00	0.00	0.00	0.00	0.00	0.00	0.00	0.00	0.00	0.42	0.00	0.00	1.68
			0.04	**23:00 ~ 00:00**	0.42	0.42	0.00	0.42	0.00	0.00	0.00	0.00	0.00	0.00	0.00	0.00	0.00	0.00	0.00	0.42	0.00	0.00	1.68
				Whole Day Total (veh*km)	13.47	10.10	0.00	7.16	0.00	0.00	0.00	0.00	0.00	0.00	0.00	0.00	0.00	0.00	0.00	7.16	0.00	0.00	37.89
148	Sze Chuen Street	WB	0.04	**00:00 ~ 01:00**	0.42	0.42	0.00	0.00	0.00	0.00	0.00	0.00	0.00	0.00	0.00	0.00	0.00	0.00	0.00	0.00	0.00	0.00	0.84
			0.04	**01:00 ~ 02:00**	0.42	0.42	0.00	0.00	0.00	0.00	0.00	0.00	0.00	0.00	0.00	0.00	0.00	0.00	0.00	0.00	0.00	0.00	0.84
			0.04	**02:00 ~ 03:00**	0.42	0.42	0.00	0.00	0.00	0.00	0.00	0.00	0.00	0.00	0.00	0.00	0.00	0.00	0.00	0.00	0.00	0.00	0.84
			0.04	**03:00 ~ 04:00**	0.42	0.42	0.00	0.00	0.00	0.00	0.00	0.00	0.00	0.00	0.00	0.00	0.00	0.00	0.00	0.00	0.00	0.00	0.84
			0.04	**04:00 ~ 05:00**	0.42	0.42	0.00	0.00	0.00	0.00	0.00	0.00	0.00	0.00	0.00	0.00	0.00	0.00	0.00	0.00	0.00	0.00	0.84
			0.04	**05:00 ~ 06:00**	0.42	0.42	0.00	0.00	0.00	0.00	0.00	0.00	0.00	0.00	0.00	0.00	0.00	0.00	0.00	0.00	0.00	0.00	0.84
			0.04	**06:00 ~ 07:00**	0.42	0.42	0.00	0.00	0.00	0.00	0.00	0.00	0.00	0.00	0.00	0.00	0.00	0.00	0.00	0.00	0.00	0.00	0.84
			0.04	**07:00 ~ 08:00**	0.42	0.42	0.00	0.42	0.00	0.00	0.00	0.00	0.00	0.00	0.00	0.00	0.00	0.00	0.00	0.42	0.00	0.00	1.68
			0.04	**08:00 ~ 09:00**	0.84	0.42	0.00	0.42	0.00	0.00	0.00	0.00	0.00	0.00	0.00	0.00	0.00	0.00	0.00	0.42	0.00	0.00	2.11
			0.04	**09:00 ~ 10:00**	0.42	0.42	0.00	0.42	0.00	0.00	0.00	0.00	0.00	0.00	0.00	0.00	0.00	0.00	0.00	0.42	0.00	0.00	1.68
			0.04	**10:00 ~ 11:00**	0.42	0.42	0.00	0.42	0.00	0.00	0.00	0.00	0.00	0.00	0.00	0.00	0.00	0.00	0.00	0.42	0.00	0.00	1.68
			0.04	**11:00 ~ 12:00**	0.42	0.42	0.00	0.42	0.00	0.00	0.00	0.00	0.00	0.00	0.00	0.00	0.00	0.00	0.00	0.42	0.00	0.00	1.68
			0.04	**12:00 ~ 13:00**	0.42	0.42	0.00	0.42	0.00	0.00	0.00	0.00	0.00	0.00	0.00	0.00	0.00	0.00	0.00	0.42	0.00	0.00	1.68
			0.04	**13:00 ~ 14:00**	0.84	0.42	0.00	0.42	0.00	0.00	0.00	0.00	0.00	0.00	0.00	0.00	0.00	0.00	0.00	0.42	0.00	0.00	2.11
			0.04	**14:00 ~ 15:00**	0.84	0.42	0.00	0.42	0.00	0.00	0.00	0.00	0.00	0.00	0.00	0.00	0.00	0.00	0.00	0.42	0.00	0.00	2.11
			0.04	**15:00 ~ 16:00**	0.84	0.42	0.00	0.42	0.00	0.00	0.00	0.00	0.00	0.00	0.00	0.00	0.00	0.00	0.00	0.42	0.00	0.00	2.11
			0.04	**16:00 ~ 17:00**	0.84	0.42	0.00	0.42	0.00	0.00	0.00	0.00	0.00	0.00	0.00	0.00	0.00	0.00	0.00	0.42	0.00	0.00	2.11
			0.04	**17:00 ~ 18:00**	0.84	0.42	0.00	0.42	0.00	0.00	0.00	0.00	0.00	0.00	0.00	0.00	0.00	0.00	0.00	0.42	0.00	0.00	2.11
			0.04	**18:00 ~ 19:00**	0.84	0.42	0.00	0.42	0.00	0.00	0.00	0.00	0.00	0.00	0.00	0.00	0.00	0.00	0.00	0.42	0.00	0.00	2.11
			0.04	**19:00 ~ 20:00**	0.84	0.42	0.00	0.42	0.00	0.00	0.00	0.00	0.00	0.00	0.00	0.00	0.00	0.00	0.00	0.42	0.00	0.00	2.11
			0.04	**20:00 ~ 21:00**	0.42	0.42	0.00	0.42	0.00	0.00	0.00	0.00	0.00	0.00	0.00	0.00	0.00	0.00	0.00	0.42	0.00	0.00	1.68
			0.04	**21:00 ~ 22:00**	0.42	0.42	0.00	0.42	0.00	0.00	0.00	0.00	0.00	0.00	0.00	0.00	0.00	0.00	0.00	0.42	0.00	0.00	1.68
			0.04	**22:00 ~ 23:00**	0.42	0.42	0.00	0.42	0.00	0.00	0.00	0.00	0.00	0.00	0.00	0.00	0.00	0.00	0.00	0.42	0.00	0.00	1.68
			0.04	**23:00 ~ 00:00**	0.42	0.42	0.00	0.42	0.00	0.00	0.00	0.00	0.00	0.00	0.00	0.00	0.00	0.00	0.00	0.42	0.00	0.00	1.68
				Whole Day Total (veh*km)	13.47	10.10	0.00	7.16	0.00	0.00	0.00	0.00	0.00	0.00	0.00	0.00	0.00	0.00	0.00	7.16	0.00	0.00	37.89

Road No.	Road Name	Bound	Road Length (km)	Hour	PC	TAXI	LGV3	LGV4	LGV6	HGV7	HGV8	PLB	PV4	PV5	NFB6	NFB7	NFB8	FBSD	FBDD	MC	HGV9	NFB9	Total
149	Ha Heung Road	NB	0.05	**00:00 ~ 01:00**	0.49	0.49	0.00	0.49	0.49	0.00	0.00	0.00	0.00	0.00	0.00	0.00	0.00	0.00	0.00	0.49	0.00	0.00	2.46
			0.05	**01:00 ~ 02:00**	0.49	0.49	0.00	0.49	0.49	0.00	0.00	0.00	0.00	0.00	0.00	0.00	0.00	0.00	0.00	0.49	0.00	0.00	2.46
			0.05	**02:00 ~ 03:00**	0.49	0.49	0.00	0.49	0.49	0.00	0.00	0.00	0.00	0.00	0.00	0.00	0.00	0.00	0.00	0.00	0.00	0.00	1.96
			0.05	**03:00 ~ 04:00**	0.49	0.49	0.00	0.49	0.00	0.00	0.00	0.00	0.00	0.00	0.00	0.00	0.00	0.00	0.00	0.00	0.00	0.00	1.47
			0.05	**04:00 ~ 05:00**	0.49	0.49	0.00	0.49	0.00	0.00	0.00	0.00	0.00	0.00	0.00	0.00	0.00	0.00	0.00	0.00	0.00	0.00	1.47
			0.05	**05:00 ~ 06:00**	0.49	0.49	0.00	0.49	0.49	0.00	0.00	0.00	0.00	0.00	0.00	0.00	0.00	0.00	0.00	0.00	0.00	0.00	1.96
			0.05	**06:00 ~ 07:00**	0.49	0.49	0.00	0.49	0.49	0.00	0.00	0.00	0.00	0.00	0.00	0.00	0.00	0.00	0.00	0.49	0.00	0.00	2.46
			0.05	**07:00 ~ 08:00**	0.98	0.49	0.00	0.49	0.49	0.00	0.49	0.00	0.00	0.00	0.00	0.00	0.00	0.00	0.00	0.49	0.00	0.00	3.44
			0.05	**08:00 ~ 09:00**	1.47	0.49	0.00	0.49	0.49	0.00	0.49	0.00	0.00	0.00	0.00	0.00	0.00	0.00	0.00	0.49	0.00	0.00	3.93
			0.05	**09:00 ~ 10:00**	0.98	0.49	0.00	0.49	0.49	0.00	0.49	0.00	0.00	0.00	0.00	0.00	0.00	0.00	0.00	0.49	0.00	0.00	3.44
			0.05	**10:00 ~ 11:00**	0.98	0.49	0.00	0.49	0.49	0.00	0.49	0.00	0.00	0.00	0.00	0.00	0.00	0.00	0.00	0.49	0.00	0.00	3.44
			0.05	**11:00 ~ 12:00**	0.98	0.49	0.00	0.49	0.49	0.00	0.49	0.00	0.00	0.00	0.00	0.00	0.00	0.00	0.00	0.49	0.00	0.00	3.44
			0.05	**12:00 ~ 13:00**	1.47	0.98	0.00	0.98	0.49	0.49	0.49	0.00	0.00	0.00	0.00	0.00	0.00	0.00	0.00	0.49	0.00	0.00	5.40
			0.05	**13:00 ~ 14:00**	1.47	0.98	0.00	0.98	0.49	0.49	0.49	0.00	0.00	0.00	0.00	0.00	0.00	0.00	0.00	0.49	0.00	0.00	5.40
			0.05	**14:00 ~ 15:00**	1.47	0.98	0.00	0.98	0.49	0.49	0.49	0.00	0.00	0.00	0.00	0.00	0.00	0.00	0.00	0.49	0.00	0.00	5.40
			0.05	**15:00 ~ 16:00**	1.47	0.98	0.00	0.98	0.49	0.49	0.49	0.00	0.00	0.00	0.00	0.00	0.00	0.00	0.00	0.49	0.00	0.00	5.40
			0.05	**16:00 ~ 17:00**	1.47	0.98	0.00	0.98	0.49	0.49	0.49	0.00	0.00	0.00	0.00	0.00	0.00	0.00	0.00	0.49	0.00	0.00	5.40
			0.05	**17:00 ~ 18:00**	1.47	0.98	0.00	0.98	0.49	0.49	0.49	0.00	0.00	0.00	0.00	0.00	0.00	0.00	0.00	0.49	0.00	0.00	5.40
			0.05	**18:00 ~ 19:00**	1.47	0.98	0.00	0.98	0.49	0.49	0.49	0.00	0.00	0.00	0.00	0.00	0.00	0.00	0.00	0.49	0.00	0.00	5.40
			0.05	**19:00 ~ 20:00**	1.47	0.98	0.00	0.98	0.49	0.49	0.49	0.00	0.00	0.00	0.00	0.00	0.00	0.00	0.00	0.49	0.00	0.00	5.40
			0.05	**20:00 ~ 21:00**	0.98	0.49	0.00	0.49	0.49	0.49	0.49	0.00	0.00	0.00	0.00	0.00	0.00	0.00	0.00	0.49	0.00	0.00	3.93
			0.05	**21:00 ~ 22:00**	1.47	0.49	0.00	0.49	0.49	0.49	0.49	0.00	0.00	0.00	0.00	0.00	0.00	0.00	0.00	0.49	0.00	0.00	4.42
			0.05	**22:00 ~ 23:00**	0.98	0.49	0.00	0.49	0.49	0.49	0.49	0.00	0.00	0.00	0.00	0.00	0.00	0.00	0.00	0.49	0.00	0.00	3.93
			0.05	**23:00 ~ 00:00**	0.98	0.49	0.00	0.49	0.49	0.49	0.49	0.00	0.00	0.00	0.00	0.00	0.00	0.00	0.00	0.49	0.00	0.00	3.93
				Whole Day Total (veh*km)	25.04	15.71	0.00	15.71	10.80	5.89	8.35	0.00	0.00	0.00	0.00	0.00	0.00	0.00	0.00	9.82	0.00	0.00	91.33
150	Kowloon City Road	NB	0.13	**00:00 ~ 01:00**	1.31	1.31	0.00	1.31	0.00	0.00	0.00	0.00	0.00	0.00	0.00	0.00	0.00	0.00	0.00	1.31	0.00	0.00	5.24
			0.13	**01:00 ~ 02:00**	1.31	1.31	0.00	1.31	0.00	0.00	0.00	0.00	0.00	0.00	0.00	0.00	0.00	0.00	0.00	1.31	0.00	0.00	5.24
			0.13	**02:00 ~ 03:00**	1.31	1.31	0.00	1.31	0.00	0.00	0.00	0.00	0.00	0.00	0.00	0.00	0.00	0.00	0.00	1.31	0.00	0.00	5.24
			0.13	**03:00 ~ 04:00**	1.31	1.31	0.00	1.31	0.00	0.00	0.00	0.00	0.00	0.00	0.00	0.00	0.00	0.00	0.00	0.00	0.00	0.00	3.93
			0.13	**04:00 ~ 05:00**	1.31	1.31	0.00	1.31	0.00	0.00	0.00	0.00	0.00	0.00	0.00	0.00	0.00	0.00	0.00	0.00	0.00	0.00	3.93
			0.13	**05:00 ~ 06:00**	1.31	1.31	0.00	1.31	0.00	0.00	0.00	0.00	0.00	0.00	0.00	0.00	0.00	0.00	0.00	1.31	0.00	0.00	5.24
			0.13	**06:00 ~ 07:00**	1.31	1.31	0.00	1.31	0.00	0.00	0.00	0.00	0.00	0.00	0.00	0.00	0.00	0.00	0.00	1.31	0.00	0.00	5.24
			0.13	**07:00 ~ 08:00**	2.62	1.31	0.00	1.31	1.31	0.00	0.00	0.00	0.00	0.00	0.00	0.00	0.00	0.00	0.00	1.31	0.00	0.00	7.87
			0.13	**08:00 ~ 09:00**	3.93	2.62	0.00	1.31	1.31	0.00	0.00	0.00	0.00	0.00	0.00	0.00	0.00	0.00	0.00	1.31	0.00	0.00	10.49
			0.13	**09:00 ~ 10:00**	3.93	2.62	0.00	1.31	1.31	0.00	0.00	0.00	0.00	0.00	0.00	0.00	0.00	0.00	0.00	1.31	0.00	0.00	10.49
			0.13	**10:00 ~ 11:00**	3.93	2.62	0.00	1.31	1.31	0.00	0.00	0.00	0.00	0.00	0.00	0.00	0.00	0.00	0.00	1.31	0.00	0.00	10.49
			0.13	**11:00 ~ 12:00**	3.93	2.62	0.00	1.31	1.31	0.00	0.00	0.00	0.00	0.00	0.00	0.00	0.00	0.00	0.00	1.31	0.00	0.00	10.49
			0.13	**12:00 ~ 13:00**	2.62	1.31	0.00	1.31	1.31	0.00	0.00	0.00	0.00	0.00	0.00	0.00	0.00	0.00	0.00	1.31	0.00	0.00	7.87
			0.13	**13:00 ~ 14:00**	2.62	1.31	0.00	1.31	1.31	0.00	0.00	0.00	0.00	0.00	0.00	0.00	0.00	0.00	0.00	1.31	0.00	0.00	7.87
			0.13	**14:00 ~ 15:00**	2.62	1.31	0.00	1.31	1.31	0.00	0.00	0.00	0.00	0.00	0.00	0.00	0.00	0.00	0.00	1.31	0.00	0.00	7.87
			0.13	**15:00 ~ 16:00**	2.62	1.31	0.00	1.31	1.31	0.00	0.00	0.00	0.00	0.00	0.00	0.00	0.00	0.00	0.00	1.31	0.00	0.00	7.87
			0.13	**16:00 ~ 17:00**	2.62	1.31	0.00	1.31	1.31	0.00	0.00	0.00	0.00	0.00	0.00	0.00	0.00	0.00	0.00	1.31	0.00	0.00	7.87
			0.13	**17:00 ~ 18:00**	2.62	1.31	0.00	1.31	1.31	0.00	0.00	0.00	0.00	0.00	0.00	0.00	0.00	0.00	0.00	1.31	0.00	0.00	7.87
			0.13	**18:00 ~ 19:00**	2.62	1.31	0.00	1.31	1.31	0.00	0.00	0.00	0.00	0.00	0.00	0.00	0.00	0.00	0.00	1.31	0.00	0.00	7.87
			0.13	**19:00 ~ 20:00**	2.62	1.31	0.00	1.31	1.31	0.00	0.00	0.00	0.00	0.00	0.00	0.00	0.00	0.00	0.00	1.31	0.00	0.00	7.87
			0.13	**20:00 ~ 21:00**	2.62	1.31	0.00	1.31	1.31	0.00	0.00	0.00	0.00	0.00	0.00	0.00	0.00	0.00	0.00	1.31	0.00	0.00	7.87
			0.13	**21:00 ~ 22:00**	2.62	1.31	0.00	1.31	1.31	0.00	0.00	0.00	0.00	0.00	0.00	0.00	0.00	0.00	0.00	1.31	0.00	0.00	7.87
			0.13	**22:00 ~ 23:00**	2.62	1.31	0.00	1.31	1.31	0.00	0.00	0.00	0.00	0.00	0.00	0.00	0.00	0.00	0.00	1.31	0.00	0.00	7.87
			0.13	**23:00 ~ 00:00**	1.31	1.31	0.00	1.31	1.31	0.00	0.00	0.00	0.00	0.00	0.00	0.00	0.00	0.00	0.00	1.31	0.00	0.00	6.56
				Whole Day Total (veh*km)	57.68	36.71	0.00	31.46	22.29	0.00	0.00	0.00	0.00	0.00	0.00	0.00	0.00	0.00	0.00	28.84	0.00	0.00	176.99
151	Kowloon City Road	NB	0.08	**00:00 ~ 01:00**	0.79	0.79	0.00	0.79	0.00	0.00	0.00	0.00	0.00	0.00	0.00	0.00	0.00	0.00	0.00	0.79	0.00	0.00	3.16
			0.08	**01:00 ~ 02:00**	0.79	0.79	0.00	0.79	0.00	0.00	0.00	0.00	0.00	0.00	0.00	0.00	0.00	0.00	0.00	0.79	0.00	0.00	3.16
			0.08	**02:00 ~ 03:00**	0.79	0.79	0.00	0.79	0.00	0.00	0.00	0.00	0.00	0.00	0.00	0.00	0.00	0.00	0.00	0.79	0.00	0.00	3.16
			0.08	**03:00 ~ 04:00**	0.79	0.79	0.00	0.79	0.00	0.00	0.00	0.00	0.00	0.00	0.00	0.00	0.00	0.00	0.00	0.00	0.00	0.00	2.37
			0.08	**04:00 ~ 05:00**	0.79	0.79	0.00	0.79	0.00	0.00	0.00	0.00	0.00	0.00	0.00	0.00	0.00	0.00	0.00	0.00	0.00	0.00	2.37
			0.08	**05:00 ~ 06:00**	0.79	0.79	0.00	0.79	0.00	0.00	0.00	0.00	0.00	0.00	0.00	0.00	0.00	0.00	0.00	0.79	0.00	0.00	3.16
			0.08	**06:00 ~ 07:00**	0.79	0.79	0.00	0.79	0.00	0.00	0.00	0.00	0.00	0.00	0.00	0.00	0.00	0.00	0.00	0.79	0.00	0.00	3.16
			0.08	**07:00 ~ 08:00**	1.58	0.79	0.00	0.79	0.79	0.00	0.00	0.00	0.00	0.00	0.00	0.00	0.00	0.00	0.00	0.79	0.00	0.00	4.73
			0.08	**08:00 ~ 09:00**	2.37	1.58	0.00	0.79	0.79	0.00	0.00	0.00	0.00	0.00	0.00	0.00	0.00	0.00	0.00	0.79	0.00	0.00	6.31
			0.08	**09:00 ~ 10:00**	2.37	1.58	0.00	0.79	0.79	0.00	0.00	0.00	0.00	0.00	0.00	0.00	0.00	0.00	0.00	0.79	0.00	0.00	6.31
			0.08	**10:00 ~ 11:00**	2.37	1.58	0.00	0.79	0.79	0.00	0.00	0.00	0.00	0.00	0.00	0.00	0.00	0.00	0.00	0.79	0.00	0.00	6.31
			0.08	**11:00 ~ 12:00**	2.37	1.58	0.00	0.79	0.79	0.00	0.00	0.00	0.00	0.00	0.00	0.00	0.00	0.00	0.00	0.79	0.00	0.00	6.31
			0.08	**12:00 ~ 13:00**	1.58	0.79	0.00	0.79	0.79	0.00	0.00	0.00	0.00	0.00	0.00	0.00	0.00	0.00	0.00	0.79	0.00	0.00	4.73
			0.08	**13:00 ~ 14:00**	1.58	0.79	0.00	0.79	0.79	0.00	0.00	0.00	0.00	0.00	0.00	0.00	0.00	0.00	0.00	0.79	0.00	0.00	4.73
			0.08	**14:00 ~ 15:00**	1.58	0.79	0.00	0.79	0.79	0.00	0.00	0.00	0.00	0.00	0.00	0.00	0.00	0.00	0.00	0.79	0.00	0.00	4.73
			0.08	**15:00 ~ 16:00**	1.58	0.79	0.00	0.79	0.79	0.00	0.00	0.00	0.00	0.00	0.00	0.00	0.00	0.00	0.00	0.79	0.00	0.00	4.73
			0.08	**16:00 ~ 17:00**	1.58	0.79	0.00	0.79	0.79	0.00	0.00	0.00	0.00	0.00	0.00	0.00	0.00	0.00	0.00	0.79	0.00	0.00	4.73
			0.08	**17:00 ~ 18:00**	1.58	0.79	0.00	0.79	0.79	0.00	0.00	0.00	0.00	0.00	0.00	0.00	0.00	0.00	0.00	0.79	0.00	0.00	4.73
			0.08	**18:00 ~ 19:00**	1.58	0.79	0.00	0.79	0.79	0.00	0.00	0.00	0.00	0.00	0.00	0.00	0.00	0.00	0.00	0.79	0.00	0.00	4.73
			0.08	**19:00 ~ 20:00**	1.58	0.79	0.00	0.79	0.79	0.00	0.00	0.00	0.00	0.00	0.00	0.00	0.00	0.00	0.00	0.79	0.00	0.00	4.73
			0.08	**20:00 ~ 21:00**	1.58	0.79	0.00	0.79	0.79	0.00	0.00	0.00	0.00	0.00	0.00	0.00	0.00	0.00	0.00	0.79	0.00	0.00	4.73
			0.08	**21:00 ~ 22:00**	1.58	0.79	0.00	0.79	0.79	0.00	0.00	0.00	0.00	0.00	0.00	0.00	0.00	0.00	0.00	0.79	0.00	0.00	4.73
			0.08	**22:00 ~ 23:00**	1.58	0.79	0.00	0.79	0.79	0.00	0.00	0.00	0.00	0.00	0.00	0.00	0.00	0.00	0.00	0.79	0.00	0.00	4.73
			0.08	**23:00 ~ 00:00**	0.79	0.79	0.00	0.79	0.79	0.00	0.00	0.00	0.00	0.00	0.00	0.00	0.00	0.00	0.00	0.79	0.00	0.00	3.95
				Whole Day Total (veh*km)	34.72	22.09	0.00	18.94	13.41	0.00	0.00	0.00	0.00	0.00	0.00	0.00	0.00	0.00	0.00	17.36	0.00	0.00	106.52
152	Kowloon City Road	SB	0.08	**00:00 ~ 01:00**	0.79	0.79	0.00	0.79	0.00	0.00	0.00	0.00	0.00	0.00	0.00	0.00	0.00	0.00	0.00	0.79	0.00	0.00	3.16
			0.08	**01:00 ~ 02:00**	0.79	0.79	0.00	0.79	0.00	0.00	0.00	0.00	0.00	0.00	0.00	0.00	0.00	0.00	0.00	0.79	0.00	0.00	3.16
			0.08	**02:00 ~ 03:00**	0.79	0.79	0.00	0.79	0.00	0.00	0.00	0.00	0.00	0.00	0.00	0.00	0.00	0.00	0.00	0.79	0.00	0.00	3.16
			0.08	**03:00 ~ 04:00**	0.79	0.79	0.00	0.79	0.00	0.00	0.00	0.00	0.00	0.00	0.00	0.00	0.00	0.00	0.00	0.00	0.00	0.00	2.37
			0.08	**04:00 ~ 05:00**	0.79	0.79	0.00	0.79	0.00	0.00	0.00	0.00	0.00	0.00	0.00	0.00	0.00	0.00	0.00	0.00	0.00	0.00	2.37
			0.08	**05:00 ~ 06:00**	0.79	0.79	0.00	0.79	0.00	0.00	0.00	0.00	0.00	0.00	0.00	0.00	0.00	0.00	0.00	0.79	0.00	0.00	3.16
			0.08	**06:00 ~ 07:00**	0.79	0.79	0.00	0.79	0.00	0.00	0.00	0.00	0.00	0.00	0.00	0.00	0.00	0.00	0.00	0.79	0.00	0.00	3.16
			0.08	**07:00 ~ 08:00**	1.58	0.79	0.00	0.79	0.79	0.00	0.00	0.00	0.00	0.00	0.00	0.00	0.00	0.00	0.00	0.79	0.00	0.00	4.73
			0.08	**08:00 ~ 09:00**	2.37	1.58	0.00	0.79	0.79	0.00	0.00	0.00	0.00	0.00	0.00	0.00	0.00	0.00	0.00	0.79	0.00	0.00	6.31
			0.08	**09:00 ~ 10:00**	2.37	1.58	0.00	0.79	0.79	0.00	0.00	0.00	0.00	0.00	0.00	0.00	0.00	0.00	0.00	0.79	0.00	0.00	6.31
			0.08	**10:00 ~ 11:00**	2.37	1.58	0.00	0.79	0.79	0.00	0.00	0.00	0.00	0.00	0.00	0.00	0.00	0.00	0.00	0.79	0.00	0.00	6.31
			0.08	**11:00 ~ 12:00**	2.37	1.58	0.00	0.79	0.79	0.00	0.00	0.00	0.00	0.00	0.00	0.00	0.00	0.00	0.00	0.79	0.00	0.00	6.31
			0.08	**12:00 ~ 13:00**	1.58	0.79	0.00	0.79	0.79	0.00	0.00	0.00	0.00	0.00	0.00	0.00	0.00	0.00	0.00	0.79	0.00	0.00	4.73
			0.08	**13:00 ~ 14:00**	1.58	0.79	0.00	0.79	0.79	0.00	0.00	0.00	0.00	0.00	0.00	0.00	0.00	0.00	0.00	0.79	0.00	0.00	4.73
			0.08	**14:00 ~ 15:00**	1.58	0.79	0.00	0.79	0.79	0.00	0.00	0.00	0.00	0.00	0.00	0.00	0.00	0.00	0.00	0.79	0.00	0.00	4.73
			0.08	**15:00 ~ 16:00**	1.58	0.79	0.00	0.79	0.79	0.00	0.00	0.00	0.00	0.00	0.00	0.00	0.00	0.00	0.00	0.79	0.00	0.00	4.73
			0.08	**16:00 ~ 17:00**	1.58	0.79	0.00	0.79	0.79	0.00	0.00	0.00	0.00	0.00	0.00	0.00	0.00	0.00	0.00	0.79	0.00	0.00	4.73
			0.08	**17:00 ~ 18:00**	1.58	0.79	0.00	0.79	0.79	0.00	0.00	0.00	0.00	0.00	0.00	0.00	0.00	0.00	0.00	0.79	0.00	0.00	4.73
			0.08	**18:00 ~ 19:00**	1.58	0.79	0.00	0.79	0.79	0.00	0.00	0.00	0.00	0.00	0.00	0.00	0.00	0.00	0.00	0.79	0.00	0.00	4.73
			0.08	**19:00 ~ 20:00**	1.58	0.79	0.00	0.79	0.79	0.00	0.00	0.00	0.00	0.00	0.00	0.00	0.00	0.00	0.00	0.79	0.00	0.00	4.73
			0.08	**20:00 ~ 21:00**	1.58	0.79	0.00	0.79	0.79	0.00	0.00	0.00	0.00	0.00	0.00	0.00	0.00	0.00	0.00	0.79	0.00	0.00	4.73
			0.08	**21:00 ~ 22:00**	1.58	0.79	0.00	0.79	0.79	0.00	0.00	0.00	0.00	0.00	0.00	0.00	0.00	0.00	0.00	0.79	0.00	0.00	4.73
			0.08	**22:00 ~ 23:00**	1.58	0.79	0.00	0.79	0.79	0.00	0.00	0.00	0.00	0.00	0.00	0.00	0.00	0.00	0.00	0.79	0.00	0.00	4.73
			0.08	**23:00 ~ 00:00**	0.79	0.79	0.00	0.79	0.79	0.00	0.00	0.00	0.00	0.00	0.00	0.00	0.00	0.00	0.00	0.79	0.00	0.00	3.95
				Whole Day Total (veh*km)	34.72	22.09	0.00	18.94	13.41	0.00	0.00	0.00	0.00	0.00	0.00	0.00	0.00	0.00	0.00	17.36	0.00	0.00	106.52

Road No.	Road Name	Bound	Road Length (km)	Hour	PC	TAXI	LGV3	LGV4	LGV6	HGV7	HGV8	PLB	PV4	PV5	NFB6	NFB7	NFB8	FBSD	FBDD	MC	HGV9	NFB9	Total
153	Pau Chung Street	NB	0.16	**00:00 ~ 01:00**	3.26	1.63	0.00	1.63	1.63	0.00	0.00	1.63	0.00	0.00	0.00	0.00	0.00	0.00	1.63	1.63	0.00	0.00	13.05
			0.16	**01:00 ~ 02:00**	3.26	1.63	0.00	1.63	1.63	0.00	0.00	0.00	0.00	0.00	0.00	0.00	0.00	0.00	1.63	1.63	0.00	0.00	11.42
			0.16	**02:00 ~ 03:00**	1.63	1.63	0.00	1.63	1.63	0.00	0.00	0.00	0.00	0.00	0.00	0.00	0.00	0.00	1.63	1.63	0.00	0.00	9.79
			0.16	**03:00 ~ 04:00**	1.63	1.63	0.00	1.63	1.63	0.00	0.00	0.00	0.00	0.00	0.00	0.00	0.00	0.00	1.63	1.63	0.00	0.00	9.79
			0.16	**04:00 ~ 05:00**	1.63	1.63	0.00	1.63	1.63	0.00	0.00	0.00	0.00	0.00	0.00	0.00	0.00	0.00	1.63	1.63	0.00	0.00	9.79
			0.16	**05:00 ~ 06:00**	1.63	1.63	0.00	1.63	1.63	0.00	0.00	0.00	0.00	0.00	0.00	0.00	0.00	0.00	3.26	1.63	0.00	0.00	11.42
			0.16	**06:00 ~ 07:00**	3.26	1.63	0.00	1.63	1.63	0.00	0.00	1.63	0.00	0.00	0.00	0.00	0.00	0.00	4.89	1.63	0.00	0.00	16.31
			0.16	**07:00 ~ 08:00**	6.52	3.26	0.00	1.63	1.63	1.63	1.63	1.63	0.00	1.63	0.00	0.00	0.00	0.00	6.52	1.63	0.00	0.00	27.73
			0.16	**08:00 ~ 09:00**	8.16	4.89	0.00	1.63	1.63	1.63	1.63	3.26	0.00	1.63	0.00	0.00	0.00	0.00	4.89	1.63	0.00	0.00	30.99
			0.16	**09:00 ~ 10:00**	8.16	4.89	0.00	1.63	1.63	1.63	1.63	1.63	0.00	1.63	0.00	0.00	0.00	0.00	4.89	1.63	0.00	0.00	29.36
			0.16	**10:00 ~ 11:00**	6.52	3.26	0.00	1.63	1.63	1.63	1.63	1.63	0.00	1.63	0.00	0.00	0.00	0.00	4.89	1.63	0.00	0.00	26.10
			0.16	**11:00 ~ 12:00**	8.16	4.89	0.00	1.63	1.63	1.63	1.63	1.63	0.00	1.63	0.00	0.00	0.00	0.00	4.89	1.63	0.00	0.00	29.36
			0.16	**12:00 ~ 13:00**	8.16	4.89	0.00	1.63	1.63	0.00	1.63	1.63	0.00	1.63	0.00	0.00	0.00	0.00	4.89	1.63	0.00	0.00	27.73
			0.16	**13:00 ~ 14:00**	8.16	4.89	0.00	1.63	1.63	0.00	1.63	1.63	0.00	1.63	0.00	0.00	0.00	0.00	4.89	1.63	0.00	0.00	27.73
			0.16	**14:00 ~ 15:00**	8.16	4.89	0.00	1.63	1.63	0.00	1.63	1.63	0.00	1.63	0.00	0.00	0.00	0.00	4.89	1.63	0.00	0.00	27.73
			0.16	**15:00 ~ 16:00**	8.16	4.89	0.00	1.63	1.63	0.00	1.63	1.63	0.00	1.63	0.00	0.00	0.00	0.00	4.89	1.63	0.00	0.00	27.73
			0.16	**16:00 ~ 17:00**	9.79	4.89	0.00	1.63	1.63	0.00	1.63	1.63	0.00	1.63	0.00	0.00	0.00	0.00	4.89	1.63	0.00	0.00	29.36
			0.16	**17:00 ~ 18:00**	9.79	4.89	0.00	1.63	1.63	0.00	1.63	3.26	0.00	1.63	0.00	0.00	0.00	0.00	4.89	1.63	0.00	0.00	30.99
			0.16	**18:00 ~ 19:00**	9.79	4.89	0.00	1.63	1.63	0.00	1.63	3.26	0.00	1.63	0.00	0.00	0.00	0.00	4.89	1.63	0.00	0.00	30.99
			0.16	**19:00 ~ 20:00**	8.16	4.89	0.00	1.63	1.63	0.00	1.63	1.63	0.00	1.63	0.00	0.00	0.00	0.00	4.89	1.63	0.00	0.00	27.73
			0.16	**20:00 ~ 21:00**	6.52	3.26	0.00	1.63	1.63	0.00	1.63	1.63	0.00	1.63	0.00	0.00	0.00	0.00	4.89	1.63	0.00	0.00	24.47
			0.16	**21:00 ~ 22:00**	8.16	4.89	0.00	1.63	1.63	0.00	1.63	1.63	0.00	1.63	0.00	0.00	0.00	0.00	4.89	1.63	0.00	0.00	27.73
			0.16	**22:00 ~ 23:00**	6.52	3.26	0.00	1.63	1.63	0.00	1.63	1.63	0.00	1.63	0.00	0.00	0.00	0.00	3.26	1.63	0.00	0.00	22.83
			0.16	**23:00 ~ 00:00**	6.52	3.26	0.00	1.63	1.63	0.00	1.63	1.63	0.00	1.63	0.00	0.00	0.00	0.00	3.26	1.63	0.00	0.00	22.83
				Whole Day Total (veh*km)	151.68	86.44	0.00	39.14	39.14	8.16	27.73	35.88	0.00	27.73	0.00	0.00	0.00	0.00	97.86	39.14	0.00	0.00	552.91
154	Pau Chung Street	SB	0.16	**00:00 ~ 01:00**	1.63	1.63	0.00	1.63	0.00	0.00	0.00	0.00	0.00	0.00	0.00	0.00	0.00	0.00	0.00	1.63	0.00	0.00	6.52
			0.16	**01:00 ~ 02:00**	1.63	1.63	0.00	1.63	0.00	0.00	0.00	0.00	0.00	0.00	0.00	0.00	0.00	0.00	0.00	1.63	0.00	0.00	6.52
			0.16	**02:00 ~ 03:00**	1.63	1.63	0.00	0.00	0.00	0.00	0.00	0.00	0.00	0.00	0.00	0.00	0.00	0.00	0.00	0.00	0.00	0.00	3.26
			0.16	**03:00 ~ 04:00**	1.63	1.63	0.00	0.00	0.00	0.00	0.00	0.00	0.00	0.00	0.00	0.00	0.00	0.00	0.00	0.00	0.00	0.00	3.26
			0.16	**04:00 ~ 05:00**	1.63	1.63	0.00	0.00	0.00	0.00	0.00	0.00	0.00	0.00	0.00	0.00	0.00	0.00	0.00	0.00	0.00	0.00	3.26
			0.16	**05:00 ~ 06:00**	1.63	1.63	0.00	0.00	0.00	0.00	0.00	0.00	0.00	0.00	0.00	0.00	0.00	0.00	0.00	0.00	0.00	0.00	3.26
			0.16	**06:00 ~ 07:00**	1.63	1.63	0.00	1.63	0.00	0.00	0.00	0.00	0.00	0.00	0.00	0.00	0.00	0.00	0.00	1.63	0.00	0.00	6.52
			0.16	**07:00 ~ 08:00**	3.26	1.63	0.00	1.63	1.63	0.00	0.00	0.00	0.00	0.00	0.00	0.00	0.00	0.00	0.00	1.63	0.00	0.00	9.79
			0.16	**08:00 ~ 09:00**	3.26	1.63	0.00	1.63	1.63	0.00	0.00	0.00	0.00	0.00	0.00	0.00	0.00	0.00	0.00	1.63	0.00	0.00	9.79
			0.16	**09:00 ~ 10:00**	3.26	1.63	0.00	1.63	1.63	0.00	0.00	0.00	0.00	0.00	0.00	0.00	0.00	0.00	0.00	1.63	0.00	0.00	9.79
			0.16	**10:00 ~ 11:00**	3.26	1.63	0.00	1.63	1.63	0.00	0.00	0.00	0.00	0.00	0.00	0.00	0.00	0.00	0.00	1.63	0.00	0.00	9.79
			0.16	**11:00 ~ 12:00**	3.26	1.63	0.00	1.63	1.63	0.00	0.00	0.00	0.00	0.00	0.00	0.00	0.00	0.00	0.00	1.63	0.00	0.00	9.79
			0.16	**12:00 ~ 13:00**	3.26	1.63	0.00	1.63	0.00	0.00	0.00	0.00	0.00	0.00	0.00	0.00	0.00	0.00	0.00	1.63	0.00	0.00	8.16
			0.16	**13:00 ~ 14:00**	3.26	1.63	0.00	1.63	0.00	0.00	0.00	0.00	0.00	0.00	0.00	0.00	0.00	0.00	0.00	1.63	0.00	0.00	8.16
			0.16	**14:00 ~ 15:00**	3.26	1.63	0.00	1.63	0.00	0.00	0.00	0.00	0.00	0.00	0.00	0.00	0.00	0.00	0.00	1.63	0.00	0.00	8.16
			0.16	**15:00 ~ 16:00**	3.26	1.63	0.00	1.63	0.00	0.00	0.00	0.00	0.00	0.00	0.00	0.00	0.00	0.00	0.00	1.63	0.00	0.00	8.16
			0.16	**16:00 ~ 17:00**	3.26	1.63	0.00	1.63	0.00	0.00	0.00	0.00	0.00	0.00	0.00	0.00	0.00	0.00	0.00	1.63	0.00	0.00	8.16
			0.16	**17:00 ~ 18:00**	3.26	1.63	0.00	1.63	0.00	0.00	0.00	0.00	0.00	0.00	0.00	0.00	0.00	0.00	0.00	1.63	0.00	0.00	8.16
			0.16	**18:00 ~ 19:00**	3.26	1.63	0.00	1.63	0.00	0.00	0.00	0.00	0.00	0.00	0.00	0.00	0.00	0.00	0.00	1.63	0.00	0.00	8.16
			0.16	**19:00 ~ 20:00**	3.26	1.63	0.00	1.63	0.00	0.00	0.00	0.00	0.00	0.00	0.00	0.00	0.00	0.00	0.00	1.63	0.00	0.00	8.16
			0.16	**20:00 ~ 21:00**	1.63	1.63	0.00	1.63	0.00	0.00	0.00	0.00	0.00	0.00	0.00	0.00	0.00	0.00	0.00	1.63	0.00	0.00	6.52
			0.16	**21:00 ~ 22:00**	1.63	1.63	0.00	1.63	0.00	0.00	0.00	0.00	0.00	0.00	0.00	0.00	0.00	0.00	0.00	1.63	0.00	0.00	6.52
			0.16	**22:00 ~ 23:00**	1.63	1.63	0.00	1.63	0.00	0.00	0.00	0.00	0.00	0.00	0.00	0.00	0.00	0.00	0.00	1.63	0.00	0.00	6.52
			0.16	**23:00 ~ 00:00**	1.63	1.63	0.00	1.63	0.00	0.00	0.00	0.00	0.00	0.00	0.00	0.00	0.00	0.00	0.00	1.63	0.00	0.00	6.52
				Whole Day Total (veh*km)	60.35	39.14	0.00	32.62	8.16	0.00	0.00	0.00	0.00	0.00	0.00	0.00	0.00	0.00	0.00	32.62	0.00	0.00	172.89
155	Lok Shan Road	WB	0.05	**00:00 ~ 01:00**	1.35	0.90	0.00	0.45	0.45	0.00	0.45	0.45	0.00	0.00	0.00	0.00	0.00	0.00	0.45	0.45	0.00	0.00	4.96
			0.05	**01:00 ~ 02:00**	0.90	0.45	0.00	0.45	0.45	0.00	0.45	0.00	0.00	0.00	0.00	0.00	0.00	0.00	0.45	0.45	0.00	0.00	3.61
			0.05	**02:00 ~ 03:00**	0.90	0.45	0.00	0.45	0.45	0.00	0.00	0.00	0.00	0.00	0.00	0.00	0.00	0.00	0.45	0.45	0.00	0.00	3.16
			0.05	**03:00 ~ 04:00**	0.45	0.45	0.00	0.45	0.45	0.00	0.00	0.00	0.00	0.00	0.00	0.00	0.00	0.00	0.45	0.45	0.00	0.00	2.71
			0.05	**04:00 ~ 05:00**	0.45	0.45	0.00	0.45	0.45	0.00	0.00	0.00	0.00	0.00	0.00	0.00	0.00	0.00	0.45	0.45	0.00	0.00	2.71
			0.05	**05:00 ~ 06:00**	0.90	0.45	0.00	0.45	0.45	0.00	0.00	0.00	0.00	0.00	0.00	0.00	0.00	0.00	0.90	0.45	0.00	0.00	3.61
			0.05	**06:00 ~ 07:00**	1.35	0.90	0.00	0.45	0.45	0.00	0.45	0.45	0.00	0.00	0.00	0.00	0.00	0.00	1.35	0.45	0.00	0.00	5.86
			0.05	**07:00 ~ 08:00**	2.71	1.35	0.00	0.90	0.45	0.45	0.45	0.45	0.00	0.45	0.00	0.00	0.45	0.00	1.80	0.45	0.00	0.00	9.92
			0.05	**08:00 ~ 09:00**	3.16	1.80	0.00	0.90	0.45	0.45	0.45	0.90	0.00	0.45	0.00	0.00	0.45	0.00	1.35	0.45	0.00	0.00	10.82
			0.05	**09:00 ~ 10:00**	2.71	1.35	0.00	0.90	0.45	0.45	0.45	0.45	0.00	0.45	0.00	0.00	0.45	0.00	1.35	0.45	0.00	0.00	9.47
			0.05	**10:00 ~ 11:00**	2.71	1.35	0.00	0.90	0.45	0.45	0.45	0.45	0.00	0.45	0.00	0.00	0.45	0.00	1.35	0.45	0.00	0.00	9.47
			0.05	**11:00 ~ 12:00**	2.71	1.35	0.00	0.90	0.45	0.45	0.45	0.45	0.00	0.45	0.00	0.00	0.45	0.00	1.35	0.45	0.00	0.00	9.47
			0.05	**12:00 ~ 13:00**	4.06	2.26	0.00	1.80	0.90	0.45	0.45	0.45	0.00	0.45	0.45	0.00	0.45	0.00	1.35	0.45	0.45	0.00	13.98
			0.05	**13:00 ~ 14:00**	4.51	2.26	0.00	2.26	0.90	0.45	0.45	0.45	0.00	0.45	0.45	0.00	0.45	0.00	1.35	0.45	0.45	0.00	14.88
			0.05	**14:00 ~ 15:00**	4.51	2.26	0.00	2.26	0.90	0.45	0.45	0.45	0.00	0.45	0.45	0.00	0.45	0.00	1.35	0.45	0.45	0.00	14.88
			0.05	**15:00 ~ 16:00**	4.51	2.26	0.00	2.26	0.90	0.45	0.45	0.45	0.00	0.45	0.45	0.00	0.45	0.00	1.35	0.45	0.45	0.00	14.88
			0.05	**16:00 ~ 17:00**	4.51	2.26	0.00	2.26	0.90	0.45	0.45	0.45	0.00	0.45	0.45	0.00	0.45	0.00	1.35	0.45	0.45	0.00	14.88
			0.05	**17:00 ~ 18:00**	4.51	2.26	0.00	2.26	0.90	0.45	0.45	0.90	0.00	0.45	0.45	0.00	0.45	0.00	1.35	0.45	0.45	0.00	15.33
			0.05	**18:00 ~ 19:00**	4.96	2.71	0.00	2.26	0.90	0.45	0.45	0.90	0.00	0.45	0.45	0.00	0.45	0.00	1.35	0.90	0.45	0.00	16.69
			0.05	**19:00 ~ 20:00**	4.51	2.26	0.00	2.26	0.90	0.45	0.45	0.45	0.00	0.45	0.45	0.00	0.45	0.00	1.35	0.45	0.45	0.00	14.88
			0.05	**20:00 ~ 21:00**	3.61	1.80	0.00	1.80	0.90	0.45	0.45	0.45	0.00	0.45	0.45	0.00	0.45	0.00	1.35	0.45	0.45	0.00	13.08
			0.05	**21:00 ~ 22:00**	3.61	1.80	0.00	1.80	0.90	0.45	0.45	0.45	0.00	0.45	0.45	0.00	0.45	0.00	1.35	0.45	0.45	0.00	13.08
			0.05	**22:00 ~ 23:00**	3.61	1.80	0.00	1.80	0.90	0.45	0.45	0.45	0.00	0.45	0.45	0.00	0.45	0.00	0.90	0.45	0.45	0.00	12.63
			0.05	**23:00 ~ 00:00**	2.71	1.35	0.00	1.35	0.45	0.45	0.45	0.45	0.00	0.45	0.45	0.00	0.45	0.00	0.90	0.45	0.45	0.00	10.37
				Whole Day Total (veh*km)	69.91	36.53	0.00	32.02	15.79	7.67	9.02	9.92	0.00	7.67	5.41	0.00	7.67	0.00	27.06	11.28	5.41	0.00	245.34
156	Lok Shan Road	WB	0.04	**00:00 ~ 01:00**	3.99	2.00	0.00	0.80	0.40	0.40	0.40	0.40	0.00	0.40	0.00	0.00	0.40	0.00	0.40	0.40	0.00	0.00	9.98
			0.04	**01:00 ~ 02:00**	2.79	1.60	0.00	0.40	0.40	0.40	0.40	0.00	0.00	0.40	0.00	0.00	0.40	0.00	0.40	0.40	0.00	0.00	7.58
			0.04	**02:00 ~ 03:00**	2.00	1.20	0.00	0.40	0.40	0.00	0.40	0.00	0.00	0.40	0.00	0.00	0.00	0.00	0.40	0.40	0.00	0.00	5.59
			0.04	**03:00 ~ 04:00**	1.60	0.80	0.00	0.40	0.40	0.00	0.00	0.00	0.00	0.40	0.00	0.00	0.00	0.00	0.40	0.40	0.00	0.00	4.39
			0.04	**04:00 ~ 05:00**	1.60	0.80	0.00	0.40	0.40	0.00	0.00	0.00	0.00	0.40	0.00	0.00	0.00	0.00	0.40	0.40	0.00	0.00	4.39
			0.04	**05:00 ~ 06:00**	2.00	1.20	0.00	0.40	0.40	0.00	0.40	0.00	0.00	0.40	0.00	0.00	0.00	0.00	0.80	0.40	0.00	0.00	5.99
			0.04	**06:00 ~ 07:00**	3.99	2.00	0.00	0.80	0.40	0.40	0.40	0.40	0.00	0.40	0.00	0.00	0.40	0.00	1.60	0.40	0.00	0.00	11.17
			0.04	**07:00 ~ 08:00**	7.58	3.99	0.00	1.20	0.40	0.40	0.40	0.80	0.00	0.40	0.40	0.40	0.40	0.00	1.60	0.80	0.40	0.00	19.15
			0.04	**08:00 ~ 09:00**	9.58	4.79	0.00	1.60	0.80	0.40	0.40	0.80	0.00	0.40	0.40	0.40	0.40	0.00	1.60	1.20	0.40	0.00	23.14
			0.04	**09:00 ~ 10:00**	8.38	4.39	0.00	1.20	0.80	0.40	0.40	0.40	0.00	0.40	0.40	0.40	0.40	0.00	1.20	1.20	0.40	0.00	20.35
			0.04	**10:00 ~ 11:00**	7.98	4.39	0.00	1.20	0.40	0.40	0.40	0.40	0.00	0.40	0.40	0.40	0.40	0.00	1.20	1.20	0.40	0.00	19.55
			0.04	**11:00 ~ 12:00**	8.38	4.39	0.00	1.20	0.80	0.40	0.40	0.40	0.00	0.40	0.40	0.40	0.40	0.00	1.20	1.20	0.40	0.00	20.35
			0.04	**12:00 ~ 13:00**	13.57	6.78	0.40	2.00	0.80	0.40	0.40	0.40	0.40	0.40	0.40	0.40	0.40	0.00	1.20	1.60	0.40	0.00	29.93
			0.04	**13:00 ~ 14:00**	13.57	6.78	0.40	2.00	0.80	0.40	0.40	0.40	0.40	0.40	0.40	0.40	0.40	0.00	1.20	1.60	0.40	0.00	29.93
			0.04	**14:00 ~ 15:00**	13.97	7.18	0.40	2.00	0.80	0.40	0.40	0.40	0.40	0.40	0.40	0.40	0.40	0.00	1.20	1.60	0.40	0.00	30.72
			0.04	**15:00 ~ 16:00**	13.97	7.18	0.40	2.00	0.80	0.40	0.40	0.40	0.40	0.40	0.40	0.40	0.40	0.00	1.20	1.60	0.40	0.00	30.72
			0.04	**16:00 ~ 17:00**	14.36	7.58	0.40	2.39	0.80	0.40	0.40	0.40	0.40	0.40	0.40	0.40	0.40	0.00	1.20	1.60	0.40	0.00	31.92
			0.04	**17:00 ~ 18:00**	14.36	7.18	0.40	2.39	0.80	0.40	0.40	0.80	0.40	0.40	0.40	0.40	0.40	0.00	1.20	1.60	0.40	0.00	31.92
			0.04	**18:00 ~ 19:00**	15.16	7.98	0.40	2.39	0.80	0.40	0.40	0.80	0.40	0.40	0.40	0.40	0.40	0.00	1.60	2.00	0.40	0.00	34.31
			0.04	**19:00 ~ 20:00**	13.57	6.78	0.40	2.00	0.80	0.40	0.40	0.40	0.40	0.40	0.40	0.40	0.40	0.00	1.20	1.60	0.40	0.00	29.93
			0.04	**20:00 ~ 21:00**	11.57	5.99	0.40	1.60	0.80	0.40	0.40	0.40	0.40	0.40	0.40	0.40	0.40	0.00	1.20	1.60	0.40	0.00	26.73
			0.04	**21:00 ~ 22:00**	11.97	5.99	0.40	2.00	0.80	0.40	0.40	0.40	0.40	0.40	0.40	0.40	0.40	0.00	1.20	1.60	0.40	0.00	27.53
			0.04	**22:00 ~ 23:00**	11.17	5.59	0.40	1.60	0.80	0.40	0.40	0.40	0.40	0.40	0.40	0.40	0.40	0.00	1.20	1.20	0.40	0.00	25.54
			0.04	**23:00 ~ 00:00**	9.18	4.79	0.40	1.60	0.80	0.40	0.40	0.40	0.40	0.40	0.40	0.40	0.40	0.00	0.80	1.20	0.40	0.00	22.34
				Whole Day Total (veh*km)	216.26	111.32	4.79	33.92	15.56	7.98	8.78	9.18	4.79	9.58	6.78	6.78	7.98	0.00	25.54	27.13	6.78	0.00	503.14

Road No.	Road Name	Bound	Road Length (km)	Hour	PC	TAXI	LGV3	LGV4	LGV6	HGV7	HGV8	PLB	PV4	PV5	NFB6	NFB7	NFB8	FBSD	FBDD	MC	HGV9	NFB9	Total
157	Lok Shan Road	WB	0.02	**00:00 ~ 01:00**	2.44	1.33	0.00	0.44	0.22	0.22	0.22	0.22	0.00	0.22	0.00	0.00	0.22	0.00	0.44	0.44	0.00	0.00	6.44
			0.02	**01:00 ~ 02:00**	1.55	0.89	0.00	0.44	0.22	0.22	0.22	0.00	0.00	0.22	0.00	0.00	0.22	0.00	0.22	0.22	0.00	0.00	4.44
			0.02	**02:00 ~ 03:00**	1.11	0.67	0.00	0.22	0.22	0.22	0.22	0.00	0.00	0.22	0.00	0.00	0.00	0.00	0.22	0.22	0.00	0.00	3.33
			0.02	**03:00 ~ 04:00**	0.89	0.44	0.00	0.22	0.22	0.00	0.22	0.00	0.00	0.22	0.00	0.00	0.00	0.00	0.22	0.22	0.00	0.00	2.66
			0.02	**04:00 ~ 05:00**	0.89	0.44	0.00	0.22	0.22	0.00	0.22	0.00	0.00	0.22	0.00	0.00	0.00	0.00	0.22	0.22	0.00	0.00	2.66
			0.02	**05:00 ~ 06:00**	1.33	0.67	0.00	0.22	0.22	0.22	0.22	0.22	0.00	0.22	0.00	0.00	0.00	0.00	0.44	0.22	0.00	0.00	4.00
			0.02	**06:00 ~ 07:00**	2.44	1.33	0.00	0.44	0.22	0.22	0.22	0.22	0.00	0.22	0.00	0.00	0.22	0.00	1.11	0.44	0.00	0.00	7.10
			0.02	**07:00 ~ 08:00**	4.88	2.44	0.22	1.11	0.44	0.22	0.22	0.44	0.22	0.22	0.22	0.22	0.22	0.00	1.55	0.67	0.22	0.00	13.54
			0.02	**08:00 ~ 09:00**	5.99	3.11	0.22	1.33	0.44	0.22	0.22	0.44	0.22	0.22	0.22	0.22	0.22	0.00	1.33	0.67	0.22	0.00	15.32
			0.02	**09:00 ~ 10:00**	5.33	2.66	0.22	1.11	0.44	0.22	0.22	0.44	0.22	0.22	0.22	0.22	0.22	0.00	1.11	0.67	0.22	0.00	13.76
			0.02	**10:00 ~ 11:00**	5.11	2.66	0.22	1.11	0.44	0.22	0.22	0.44	0.22	0.22	0.22	0.22	0.22	0.00	1.11	0.67	0.22	0.00	13.54
			0.02	**11:00 ~ 12:00**	5.33	2.66	0.22	1.11	0.44	0.22	0.22	0.44	0.22	0.22	0.22	0.22	0.22	0.00	1.11	0.67	0.22	0.00	13.76
			0.02	**12:00 ~ 13:00**	8.21	4.22	0.22	1.55	0.67	0.22	0.22	0.44	0.22	0.22	0.22	0.22	0.22	0.00	1.11	0.89	0.22	0.00	19.09
			0.02	**13:00 ~ 14:00**	8.21	4.22	0.22	1.55	0.67	0.22	0.22	0.44	0.22	0.22	0.22	0.22	0.22	0.00	1.11	0.89	0.22	0.00	19.09
			0.02	**14:00 ~ 15:00**	8.44	4.22	0.22	1.55	0.67	0.22	0.22	0.44	0.22	0.22	0.22	0.22	0.22	0.00	1.11	1.11	0.22	0.00	19.54
			0.02	**15:00 ~ 16:00**	8.44	4.44	0.22	1.55	0.67	0.22	0.22	0.44	0.22	0.22	0.22	0.22	0.22	0.00	1.11	1.11	0.22	0.00	19.76
			0.02	**16:00 ~ 17:00**	8.88	4.44	0.22	1.78	0.67	0.22	0.22	0.44	0.22	0.22	0.22	0.22	0.22	0.00	1.11	1.11	0.22	0.00	20.42
			0.02	**17:00 ~ 18:00**	8.66	4.44	0.22	1.78	0.67	0.22	0.22	0.44	0.22	0.22	0.22	0.22	0.22	0.00	1.11	1.11	0.22	0.00	20.20
			0.02	**18:00 ~ 19:00**	9.32	4.66	0.22	1.78	0.67	0.22	0.22	0.44	0.22	0.22	0.22	0.22	0.22	0.00	1.11	1.11	0.22	0.00	21.09
			0.02	**19:00 ~ 20:00**	8.21	4.22	0.22	1.55	0.67	0.22	0.22	0.44	0.22	0.22	0.22	0.22	0.22	0.00	0.89	0.89	0.22	0.00	18.87
			0.02	**20:00 ~ 21:00**	6.88	3.55	0.22	1.33	0.67	0.22	0.22	0.22	0.22	0.22	0.22	0.22	0.22	0.00	0.89	0.89	0.22	0.00	16.43
			0.02	**21:00 ~ 22:00**	7.10	3.77	0.22	1.33	0.67	0.22	0.22	0.22	0.22	0.22	0.22	0.22	0.22	0.00	0.89	0.89	0.22	0.00	16.87
			0.02	**22:00 ~ 23:00**	6.66	3.33	0.22	1.33	0.44	0.22	0.22	0.22	0.22	0.22	0.22	0.22	0.22	0.00	0.89	0.89	0.22	0.00	15.76
			0.02	**23:00 ~ 00:00**	5.55	2.89	0.22	1.11	0.44	0.22	0.22	0.22	0.22	0.22	0.22	0.22	0.22	0.00	0.67	0.67	0.22	0.00	13.54
				Whole Day Total (veh*km)	131.87	67.71	3.77	26.20	11.32	4.88	5.33	7.33	3.77	5.33	3.77	3.77	4.44	0.00	21.09	16.87	3.77	0.00	321.23
158	To Kwa Wan Road	NB	0.15	**00:00 ~ 01:00**	5.85	2.93	0.00	2.93	1.46	1.46	1.46	1.46	0.00	1.46	0.00	0.00	0.00	0.00	8.78	1.46	0.00	0.00	29.26
			0.15	**01:00 ~ 02:00**	4.39	2.93	0.00	1.46	1.46	1.46	1.46	0.00	0.00	1.46	0.00	0.00	0.00	0.00	4.39	1.46	0.00	0.00	20.48
			0.15	**02:00 ~ 03:00**	2.93	1.46	0.00	1.46	1.46	0.00	1.46	0.00	0.00	0.00	0.00	0.00	0.00	0.00	2.93	1.46	0.00	0.00	13.17
			0.15	**03:00 ~ 04:00**	2.93	1.46	0.00	1.46	1.46	0.00	0.00	0.00	0.00	0.00	0.00	0.00	0.00	0.00	2.93	1.46	0.00	0.00	11.70
			0.15	**04:00 ~ 05:00**	2.93	1.46	0.00	1.46	1.46	0.00	0.00	0.00	0.00	0.00	0.00	0.00	0.00	0.00	2.93	1.46	0.00	0.00	11.70
			0.15	**05:00 ~ 06:00**	2.93	1.46	0.00	1.46	1.46	0.00	1.46	1.46	0.00	0.00	0.00	0.00	0.00	0.00	10.24	1.46	0.00	0.00	21.95
			0.15	**06:00 ~ 07:00**	5.85	2.93	0.00	2.93	1.46	1.46	1.46	5.85	0.00	1.46	0.00	0.00	0.00	0.00	23.41	1.46	0.00	0.00	48.28
			0.15	**07:00 ~ 08:00**	11.70	5.85	0.00	4.39	1.46	1.46	1.46	8.78	0.00	1.46	1.46	0.00	1.46	0.00	29.26	1.46	1.46	0.00	71.69
			0.15	**08:00 ~ 09:00**	14.63	7.32	0.00	4.39	2.93	1.46	1.46	8.78	0.00	1.46	1.46	0.00	1.46	0.00	24.87	2.93	1.46	0.00	74.61
			0.15	**09:00 ~ 10:00**	13.17	7.32	0.00	4.39	1.46	1.46	1.46	7.32	0.00	1.46	1.46	0.00	1.46	0.00	21.95	1.46	1.46	0.00	65.84
			0.15	**10:00 ~ 11:00**	13.17	7.32	0.00	4.39	1.46	1.46	1.46	7.32	0.00	1.46	1.46	0.00	1.46	0.00	20.48	1.46	1.46	0.00	64.37
			0.15	**11:00 ~ 12:00**	13.17	7.32	0.00	4.39	1.46	1.46	1.46	7.32	0.00	1.46	1.46	0.00	1.46	0.00	20.48	1.46	1.46	0.00	64.37
			0.15	**12:00 ~ 13:00**	17.56	8.78	0.00	2.93	1.46	1.46	1.46	7.32	0.00	1.46	1.46	0.00	1.46	0.00	20.48	2.93	1.46	0.00	70.22
			0.15	**13:00 ~ 14:00**	17.56	8.78	0.00	2.93	1.46	1.46	1.46	7.32	0.00	1.46	1.46	0.00	1.46	0.00	21.95	2.93	1.46	0.00	71.69
			0.15	**14:00 ~ 15:00**	17.56	8.78	0.00	2.93	1.46	1.46	1.46	7.32	0.00	1.46	1.46	0.00	1.46	0.00	21.95	2.93	1.46	0.00	71.69
			0.15	**15:00 ~ 16:00**	17.56	8.78	0.00	2.93	1.46	1.46	1.46	7.32	0.00	1.46	1.46	0.00	1.46	0.00	21.95	2.93	1.46	0.00	71.69
			0.15	**16:00 ~ 17:00**	19.02	10.24	0.00	2.93	1.46	1.46	1.46	7.32	0.00	1.46	1.46	0.00	1.46	0.00	21.95	2.93	1.46	0.00	74.61
			0.15	**17:00 ~ 18:00**	19.02	10.24	0.00	2.93	1.46	1.46	1.46	8.78	0.00	1.46	1.46	0.00	1.46	0.00	21.95	2.93	1.46	0.00	76.08
			0.15	**18:00 ~ 19:00**	19.02	10.24	0.00	4.39	1.46	1.46	1.46	8.78	0.00	1.46	1.46	0.00	1.46	0.00	23.41	2.93	1.46	0.00	79.00
			0.15	**19:00 ~ 20:00**	17.56	8.78	0.00	2.93	1.46	1.46	1.46	7.32	0.00	1.46	1.46	0.00	1.46	0.00	19.02	2.93	1.46	0.00	68.76
			0.15	**20:00 ~ 21:00**	14.63	7.32	0.00	2.93	1.46	1.46	1.46	4.39	0.00	1.46	1.46	0.00	1.46	0.00	17.56	1.46	1.46	0.00	58.52
			0.15	**21:00 ~ 22:00**	14.63	8.78	0.00	2.93	1.46	1.46	1.46	4.39	0.00	1.46	1.46	0.00	1.46	0.00	16.09	2.93	1.46	0.00	59.98
			0.15	**22:00 ~ 23:00**	14.63	7.32	0.00	2.93	1.46	1.46	1.46	4.39	0.00	1.46	1.46	0.00	1.46	0.00	16.09	1.46	1.46	0.00	57.06
			0.15	**23:00 ~ 00:00**	11.70	5.85	0.00	2.93	1.46	1.46	1.46	4.39	0.00	1.46	1.46	0.00	1.46	0.00	14.63	1.46	1.46	0.00	51.21
				Whole Day Total (veh*km)	294.06	153.62	0.00	71.69	36.58	29.26	32.19	127.28	0.00	29.26	24.87	0.00	24.87	0.00	409.64	49.74	24.87	0.00	1307.92
159	To Kwa Wan Road	SB	0.15	**00:00 ~ 01:00**	14.63	7.32	0.00	5.85	2.93	1.46	1.46	1.46	0.00	1.46	0.00	0.00	1.46	0.00	8.78	1.46	1.46	0.00	49.74
			0.15	**01:00 ~ 02:00**	10.24	5.85	0.00	4.39	1.46	1.46	1.46	0.00	0.00	1.46	0.00	0.00	1.46	0.00	4.39	1.46	1.46	0.00	35.11
			0.15	**02:00 ~ 03:00**	7.32	4.39	0.00	2.93	1.46	1.46	1.46	0.00	0.00	1.46	0.00	0.00	0.00	0.00	2.93	1.46	1.46	0.00	26.33
			0.15	**03:00 ~ 04:00**	5.85	2.93	0.00	2.93	1.46	1.46	1.46	0.00	0.00	1.46	0.00	0.00	0.00	0.00	2.93	1.46	0.00	0.00	21.95
			0.15	**04:00 ~ 05:00**	5.85	2.93	0.00	2.93	1.46	1.46	1.46	0.00	0.00	1.46	0.00	0.00	0.00	0.00	2.93	1.46	0.00	0.00	21.95
			0.15	**05:00 ~ 06:00**	7.32	4.39	0.00	2.93	1.46	1.46	1.46	1.46	0.00	1.46	0.00	0.00	0.00	0.00	10.24	1.46	1.46	0.00	35.11
			0.15	**06:00 ~ 07:00**	14.63	7.32	0.00	5.85	2.93	1.46	1.46	5.85	0.00	1.46	0.00	0.00	1.46	0.00	23.41	1.46	1.46	0.00	68.76
			0.15	**07:00 ~ 08:00**	29.26	14.63	1.46	11.70	4.39	1.46	1.46	8.78	0.00	1.46	1.46	1.46	1.46	0.00	30.72	4.39	1.46	0.00	115.58
			0.15	**08:00 ~ 09:00**	36.58	19.02	1.46	14.63	5.85	1.46	1.46	10.24	0.00	1.46	1.46	1.46	1.46	0.00	24.87	4.39	1.46	0.00	127.28
			0.15	**09:00 ~ 10:00**	32.19	16.09	1.46	13.17	4.39	1.46	1.46	7.32	0.00	1.46	1.46	1.46	1.46	0.00	23.41	4.39	1.46	0.00	112.65
			0.15	**10:00 ~ 11:00**	30.72	16.09	1.46	13.17	4.39	1.46	1.46	7.32	0.00	1.46	1.46	1.46	1.46	0.00	21.95	4.39	1.46	0.00	109.73
			0.15	**11:00 ~ 12:00**	32.19	16.09	1.46	13.17	4.39	1.46	1.46	7.32	0.00	1.46	1.46	1.46	1.46	0.00	21.95	4.39	1.46	0.00	111.19
			0.15	**12:00 ~ 13:00**	23.41	11.70	0.00	4.39	1.46	1.46	1.46	8.78	0.00	1.46	1.46	1.46	1.46	0.00	24.87	2.93	1.46	0.00	87.78
			0.15	**13:00 ~ 14:00**	23.41	11.70	0.00	4.39	1.46	1.46	1.46	8.78	0.00	1.46	1.46	1.46	1.46	0.00	24.87	2.93	1.46	0.00	87.78
			0.15	**14:00 ~ 15:00**	23.41	11.70	0.00	4.39	1.46	1.46	1.46	8.78	0.00	1.46	1.46	1.46	1.46	0.00	24.87	2.93	1.46	0.00	87.78
			0.15	**15:00 ~ 16:00**	23.41	11.70	0.00	4.39	1.46	1.46	1.46	8.78	0.00	1.46	1.46	1.46	1.46	0.00	24.87	2.93	1.46	0.00	87.78
			0.15	**16:00 ~ 17:00**	24.87	13.17	0.00	4.39	1.46	1.46	1.46	8.78	0.00	1.46	1.46	1.46	1.46	0.00	24.87	2.93	1.46	0.00	90.71
			0.15	**17:00 ~ 18:00**	24.87	13.17	0.00	4.39	1.46	1.46	1.46	10.24	0.00	1.46	1.46	1.46	1.46	0.00	24.87	2.93	1.46	0.00	92.17
			0.15	**18:00 ~ 19:00**	26.33	13.17	0.00	5.85	2.93	1.46	1.46	10.24	0.00	1.46	1.46	1.46	1.46	0.00	26.33	2.93	1.46	0.00	98.02
			0.15	**19:00 ~ 20:00**	23.41	11.70	0.00	4.39	1.46	1.46	1.46	7.32	0.00	1.46	1.46	1.46	1.46	0.00	21.95	2.93	1.46	0.00	83.39
			0.15	**20:00 ~ 21:00**	19.02	10.24	0.00	4.39	1.46	1.46	1.46	5.85	0.00	1.46	1.46	1.46	1.46	0.00	20.48	2.93	1.46	0.00	74.61
			0.15	**21:00 ~ 22:00**	20.48	10.24	0.00	4.39	1.46	1.46	1.46	5.85	0.00	1.46	1.46	1.46	1.46	0.00	19.02	2.93	1.46	0.00	74.61
			0.15	**22:00 ~ 23:00**	19.02	10.24	0.00	4.39	1.46	1.46	1.46	4.39	0.00	1.46	1.46	1.46	1.46	0.00	17.56	2.93	1.46	0.00	70.22
			0.15	**23:00 ~ 00:00**	16.09	8.78	0.00	2.93	1.46	1.46	1.46	4.39	0.00	1.46	1.46	1.46	1.46	0.00	16.09	2.93	1.46	0.00	62.91
				Whole Day Total (veh*km)	494.49	254.56	7.32	146.30	55.59	35.11	35.11	141.91	0.00	35.11	24.87	24.87	29.26	0.00	449.14	67.30	32.19	0.00	1833.14
160	Lok Shan Road	WB	0.04	**00:00 ~ 01:00**	3.38	1.88	0.00	0.75	0.38	0.38	0.38	0.00	0.00	0.38	0.00	0.00	0.38	0.00	0.00	0.38	0.00	0.00	8.27
			0.04	**01:00 ~ 02:00**	2.26	1.13	0.00	0.75	0.38	0.38	0.38	0.00	0.00	0.38	0.00	0.00	0.38	0.00	0.00	0.38	0.00	0.00	6.39
			0.04	**02:00 ~ 03:00**	1.50	0.75	0.00	0.38	0.38	0.38	0.38	0.00	0.00	0.38	0.00	0.00	0.00	0.00	0.00	0.38	0.00	0.00	4.51
			0.04	**03:00 ~ 04:00**	1.50	0.75	0.00	0.38	0.38	0.00	0.38	0.00	0.00	0.00	0.00	0.00	0.00	0.00	0.00	0.38	0.00	0.00	3.76
			0.04	**04:00 ~ 05:00**	1.13	0.75	0.00	0.38	0.38	0.00	0.38	0.00	0.00	0.00	0.00	0.00	0.00	0.00	0.00	0.38	0.00	0.00	3.38
			0.04	**05:00 ~ 06:00**	1.88	1.13	0.00	0.38	0.38	0.38	0.38	0.00	0.00	0.38	0.00	0.00	0.00	0.00	0.00	0.38	0.00	0.00	5.26
			0.04	**06:00 ~ 07:00**	3.38	1.88	0.00	0.75	0.38	0.38	0.38	0.00	0.00	0.38	0.00	0.00	0.38	0.00	0.00	0.38	0.00	0.00	8.27
			0.04	**07:00 ~ 08:00**	6.39	3.38	0.38	1.50	0.75	0.38	0.38	0.00	0.00	0.38	0.38	0.38	0.38	0.00	0.00	0.75	0.38	0.00	15.79
			0.04	**08:00 ~ 09:00**	8.27	4.14	0.38	1.88	0.75	0.38	0.38	0.00	0.00	0.38	0.38	0.38	0.38	0.00	0.00	1.13	0.38	0.00	19.18
			0.04	**09:00 ~ 10:00**	7.14	3.76	0.38	1.88	0.75	0.38	0.38	0.00	0.00	0.38	0.38	0.38	0.38	0.00	0.00	0.75	0.38	0.00	17.30
			0.04	**10:00 ~ 11:00**	7.14	3.76	0.38	1.88	0.75	0.38	0.38	0.00	0.00	0.38	0.38	0.38	0.38	0.00	0.00	0.75	0.38	0.00	17.30
			0.04	**11:00 ~ 12:00**	7.52	3.76	0.38	1.88	0.75	0.38	0.38	0.00	0.00	0.38	0.38	0.38	0.38	0.00	0.00	1.13	0.38	0.00	18.05
			0.04	**12:00 ~ 13:00**	9.40	4.89	0.00	1.50	0.75	0.38	0.38	0.00	0.38	0.38	0.38	0.38	0.38	0.00	0.00	1.13	0.38	0.00	20.68
			0.04	**13:00 ~ 14:00**	9.78	4.89	0.00	1.50	0.75	0.38	0.38	0.00	0.38	0.38	0.38	0.38	0.38	0.00	0.00	1.13	0.38	0.00	21.06
			0.04	**14:00 ~ 15:00**	9.78	4.89	0.00	1.50	0.75	0.38	0.38	0.00	0.38	0.38	0.38	0.38	0.38	0.00	0.00	1.13	0.38	0.00	21.06
			0.04	**15:00 ~ 16:00**	9.78	4.89	0.00	1.50	0.75	0.38	0.38	0.00	0.38	0.38	0.38	0.38	0.38	0.00	0.00	1.13	0.38	0.00	21.06
			0.04	**16:00 ~ 17:00**	10.15	5.26	0.00	1.50	0.75	0.38	0.38	0.00	0.38	0.38	0.38	0.38	0.38	0.00	0.00	1.13	0.38	0.00	21.81
			0.04	**17:00 ~ 18:00**	10.15	5.26	0.00	1.50	0.75	0.38	0.38	0.00	0.38	0.38	0.38	0.38	0.38	0.00	0.00	1.13	0.38	0.00	21.81
			0.04	**18:00 ~ 19:00**	10.90	5.64	0.00	1.50	0.75	0.38	0.38	0.00	0.38	0.38	0.38	0.38	0.38	0.00	0.00	1.13	0.38	0.00	22.94
			0.04	**19:00 ~ 20:00**	9.78	4.89	0.00	1.50	0.75	0.38	0.38	0.00	0.38	0.38	0.38	0.38	0.38	0.00	0.00	1.13	0.38	0.00	21.06
			0.04	**20:00 ~ 21:00**	7.90	4.14	0.00	1.13	0.38	0.38	0.38	0.00	0.38	0.38	0.38	0.38	0.38	0.00	0.00	1.13	0.38	0.00	17.67
			0.04	**21:00 ~ 22:00**	8.27	4.14	0.00	1.50	0.75	0.38	0.38	0.00	0.38	0.38	0.38	0.38	0.38	0.00	0.00	1.13	0.38	0.00	18.80
			0.04	**22:00 ~ 23:00**	7.90	4.14	0.00	1.13	0.38	0.38	0.38	0.00	0.38	0.38	0.38	0.38	0.38	0.00	0.00	1.13	0.38	0.00	17.67
			0.04	**23:00 ~ 00:00**	6.39	3.38	0.00	1.13	0.38	0.38	0.38	0.00	0.38	0.38	0.38	0.38	0.38	0.00	0.00	0.75	0.38	0.00	15.04
				Whole Day Total (veh*km)	161.68	83.47	1.88	29.70	14.29	8.27	9.02	0.00	4.51	8.27	6.39	6.39	7.52	0.00	0.00	20.30	6.39	0.00	368.10

Road No.	Road Name	Bound	Road Length (km)	Hour	PC	TAXI	LGV3	LGV4	LGV6	HGV7	HGV8	PLB	PV4	PV5	NFB6	NFB7	NFB8	FBSD	FBDD	MC	HGV9	NFB9	Total
161	To Kwa Wan Road	NB	0.17	**00:00 ~ 01:00**	6.82	3.41	0.00	3.41	1.70	1.70	1.70	0.00	0.00	1.70	0.00	0.00	0.00	0.00	0.00	1.70	0.00	0.00	22.15
			0.17	**01:00 ~ 02:00**	5.11	3.41	0.00	1.70	1.70	1.70	1.70	0.00	0.00	1.70	0.00	0.00	0.00	0.00	0.00	1.70	0.00	0.00	18.74
			0.17	**02:00 ~ 03:00**	3.41	1.70	0.00	1.70	1.70	0.00	1.70	0.00	0.00	0.00	0.00	0.00	0.00	0.00	0.00	1.70	0.00	0.00	11.93
			0.17	**03:00 ~ 04:00**	3.41	1.70	0.00	1.70	1.70	0.00	1.70	0.00	0.00	0.00	0.00	0.00	0.00	0.00	0.00	1.70	0.00	0.00	11.93
			0.17	**04:00 ~ 05:00**	3.41	1.70	0.00	1.70	1.70	0.00	1.70	0.00	0.00	0.00	0.00	0.00	0.00	0.00	0.00	1.70	0.00	0.00	11.93
			0.17	**05:00 ~ 06:00**	3.41	1.70	0.00	1.70	1.70	0.00	1.70	0.00	0.00	0.00	0.00	0.00	0.00	0.00	0.00	1.70	0.00	0.00	11.93
			0.17	**06:00 ~ 07:00**	6.82	3.41	0.00	3.41	1.70	1.70	1.70	0.00	0.00	1.70	0.00	0.00	0.00	0.00	0.00	1.70	0.00	0.00	22.15
			0.17	**07:00 ~ 08:00**	15.34	8.52	0.00	5.11	3.41	1.70	1.70	0.00	0.00	1.70	1.70	0.00	1.70	0.00	0.00	1.70	1.70	0.00	44.30
			0.17	**08:00 ~ 09:00**	18.74	10.22	0.00	6.82	3.41	1.70	1.70	0.00	0.00	1.70	1.70	0.00	1.70	0.00	0.00	3.41	1.70	0.00	52.82
			0.17	**09:00 ~ 10:00**	15.34	8.52	0.00	6.82	3.41	1.70	1.70	0.00	0.00	1.70	1.70	0.00	1.70	0.00	0.00	1.70	1.70	0.00	46.01
			0.17	**10:00 ~ 11:00**	15.34	8.52	0.00	6.82	3.41	1.70	1.70	0.00	0.00	1.70	1.70	0.00	1.70	0.00	0.00	1.70	1.70	0.00	46.01
			0.17	**11:00 ~ 12:00**	15.34	8.52	0.00	6.82	3.41	1.70	1.70	0.00	0.00	1.70	1.70	0.00	1.70	0.00	0.00	1.70	1.70	0.00	46.01
			0.17	**12:00 ~ 13:00**	6.82	3.41	0.00	3.41	1.70	1.70	1.70	0.00	0.00	1.70	0.00	0.00	0.00	0.00	0.00	1.70	0.00	0.00	22.15
			0.17	**13:00 ~ 14:00**	6.82	3.41	0.00	3.41	1.70	1.70	1.70	0.00	0.00	1.70	0.00	0.00	0.00	0.00	0.00	1.70	0.00	0.00	22.15
			0.17	**14:00 ~ 15:00**	6.82	3.41	0.00	3.41	1.70	1.70	1.70	0.00	0.00	1.70	0.00	0.00	0.00	0.00	0.00	1.70	0.00	0.00	22.15
			0.17	**15:00 ~ 16:00**	6.82	3.41	0.00	3.41	1.70	1.70	1.70	0.00	0.00	1.70	0.00	0.00	0.00	0.00	0.00	1.70	0.00	0.00	22.15
			0.17	**16:00 ~ 17:00**	6.82	3.41	0.00	3.41	1.70	1.70	1.70	0.00	0.00	1.70	0.00	0.00	0.00	0.00	0.00	1.70	0.00	0.00	22.15
			0.17	**17:00 ~ 18:00**	6.82	3.41	0.00	3.41	1.70	1.70	1.70	0.00	0.00	1.70	0.00	0.00	0.00	0.00	0.00	1.70	0.00	0.00	22.15
			0.17	**18:00 ~ 19:00**	6.82	3.41	0.00	3.41	1.70	1.70	1.70	0.00	0.00	1.70	0.00	0.00	0.00	0.00	0.00	1.70	0.00	0.00	22.15
			0.17	**19:00 ~ 20:00**	6.82	3.41	0.00	3.41	1.70	1.70	1.70	0.00	0.00	1.70	0.00	0.00	0.00	0.00	0.00	1.70	0.00	0.00	22.15
			0.17	**20:00 ~ 21:00**	5.11	3.41	0.00	3.41	1.70	1.70	1.70	0.00	0.00	1.70	0.00	0.00	0.00	0.00	0.00	1.70	0.00	0.00	20.45
			0.17	**21:00 ~ 22:00**	5.11	3.41	0.00	3.41	1.70	1.70	1.70	0.00	0.00	1.70	0.00	0.00	0.00	0.00	0.00	1.70	0.00	0.00	20.45
			0.17	**22:00 ~ 23:00**	5.11	3.41	0.00	3.41	1.70	1.70	1.70	0.00	0.00	1.70	0.00	0.00	0.00	0.00	0.00	1.70	0.00	0.00	20.45
			0.17	**23:00 ~ 00:00**	5.11	1.70	0.00	1.70	1.70	1.70	1.70	0.00	0.00	1.70	0.00	0.00	0.00	0.00	0.00	1.70	0.00	0.00	17.04
				Whole Day Total (veh*km)	187.44	100.54	0.00	86.90	49.42	34.08	40.90	0.00	0.00	34.08	8.52	0.00	8.52	0.00	0.00	42.60	8.52	0.00	601.51
162	To Kwa Wan Road	SB	0.17	**00:00 ~ 01:00**	13.63	6.82	0.00	6.82	3.41	1.70	1.70	1.70	0.00	1.70	0.00	0.00	1.70	0.00	6.82	1.70	1.70	0.00	49.42
			0.17	**01:00 ~ 02:00**	10.22	5.11	0.00	5.11	1.70	1.70	1.70	0.00	0.00	1.70	0.00	0.00	1.70	0.00	3.41	1.70	1.70	0.00	35.78
			0.17	**02:00 ~ 03:00**	6.82	3.41	0.00	3.41	1.70	1.70	1.70	0.00	0.00	1.70	0.00	0.00	0.00	0.00	3.41	1.70	0.00	0.00	25.56
			0.17	**03:00 ~ 04:00**	5.11	3.41	0.00	3.41	1.70	1.70	1.70	0.00	0.00	0.00	0.00	0.00	0.00	0.00	3.41	1.70	0.00	0.00	22.15
			0.17	**04:00 ~ 05:00**	5.11	3.41	0.00	3.41	1.70	1.70	1.70	0.00	0.00	0.00	0.00	0.00	0.00	0.00	3.41	1.70	0.00	0.00	22.15
			0.17	**05:00 ~ 06:00**	6.82	3.41	0.00	3.41	1.70	1.70	1.70	1.70	0.00	1.70	0.00	0.00	0.00	0.00	6.82	1.70	0.00	0.00	30.67
			0.17	**06:00 ~ 07:00**	13.63	8.52	0.00	6.82	3.41	1.70	1.70	3.41	0.00	1.70	0.00	0.00	1.70	0.00	17.04	1.70	1.70	0.00	63.05
			0.17	**07:00 ~ 08:00**	28.97	15.34	1.70	11.93	5.11	1.70	1.70	6.82	0.00	1.70	1.70	1.70	1.70	0.00	20.45	3.41	1.70	0.00	105.65
			0.17	**08:00 ~ 09:00**	35.78	18.74	1.70	15.34	5.11	1.70	1.70	6.82	0.00	1.70	1.70	1.70	1.70	0.00	17.04	5.11	1.70	0.00	117.58
			0.17	**09:00 ~ 10:00**	30.67	15.34	1.70	13.63	5.11	1.70	1.70	5.11	0.00	1.70	1.70	1.70	1.70	0.00	15.34	3.41	1.70	0.00	102.24
			0.17	**10:00 ~ 11:00**	30.67	15.34	1.70	13.63	5.11	1.70	1.70	5.11	0.00	1.70	1.70	1.70	1.70	0.00	15.34	3.41	1.70	0.00	102.24
			0.17	**11:00 ~ 12:00**	30.67	17.04	1.70	13.63	5.11	1.70	1.70	5.11	0.00	1.70	1.70	1.70	1.70	0.00	15.34	3.41	1.70	0.00	103.94
			0.17	**12:00 ~ 13:00**	22.15	11.93	1.70	8.52	3.41	1.70	1.70	5.11	0.00	1.70	1.70	1.70	1.70	0.00	15.34	3.41	1.70	0.00	83.50
			0.17	**13:00 ~ 14:00**	22.15	11.93	1.70	8.52	3.41	1.70	1.70	5.11	0.00	1.70	1.70	1.70	1.70	0.00	15.34	3.41	1.70	0.00	83.50
			0.17	**14:00 ~ 15:00**	22.15	11.93	1.70	8.52	3.41	1.70	1.70	5.11	0.00	1.70	1.70	1.70	1.70	0.00	15.34	3.41	1.70	0.00	83.50
			0.17	**15:00 ~ 16:00**	22.15	11.93	1.70	8.52	3.41	1.70	1.70	5.11	0.00	1.70	1.70	1.70	1.70	0.00	15.34	3.41	1.70	0.00	83.50
			0.17	**16:00 ~ 17:00**	23.86	11.93	1.70	8.52	3.41	1.70	1.70	5.11	0.00	1.70	1.70	1.70	1.70	0.00	15.34	3.41	1.70	0.00	85.20
			0.17	**17:00 ~ 18:00**	23.86	11.93	1.70	8.52	3.41	1.70	1.70	6.82	0.00	1.70	1.70	1.70	1.70	0.00	17.04	3.41	1.70	0.00	88.61
			0.17	**18:00 ~ 19:00**	23.86	11.93	1.70	8.52	3.41	1.70	1.70	6.82	0.00	1.70	1.70	1.70	1.70	0.00	17.04	3.41	1.70	0.00	88.61
			0.17	**19:00 ~ 20:00**	22.15	11.93	1.70	8.52	3.41	1.70	1.70	5.11	0.00	1.70	1.70	1.70	1.70	0.00	13.63	3.41	1.70	0.00	81.79
			0.17	**20:00 ~ 21:00**	18.74	10.22	1.70	6.82	3.41	1.70	1.70	3.41	0.00	1.70	1.70	1.70	1.70	0.00	13.63	3.41	1.70	0.00	73.27
			0.17	**21:00 ~ 22:00**	18.74	10.22	1.70	6.82	3.41	1.70	1.70	3.41	0.00	1.70	1.70	1.70	1.70	0.00	11.93	3.41	1.70	0.00	71.57
			0.17	**22:00 ~ 23:00**	17.04	8.52	1.70	6.82	3.41	1.70	1.70	3.41	0.00	1.70	1.70	1.70	1.70	0.00	11.93	3.41	1.70	0.00	68.16
			0.17	**23:00 ~ 00:00**	15.34	8.52	1.70	5.11	1.70	1.70	1.70	3.41	0.00	1.70	1.70	1.70	1.70	0.00	10.22	1.70	1.70	0.00	59.64
				Whole Day Total (veh*km)	470.30	248.78	28.97	194.26	80.09	40.90	40.90	93.72	0.00	37.49	28.97	28.97	34.08	0.00	299.90	69.86	34.08	0.00	1731.26
163	Cheung Ning Street	NB	0.15	**00:00 ~ 01:00**	4.48	2.99	0.00	1.49	1.49	0.00	1.49	1.49	0.00	0.00	0.00	0.00	0.00	0.00	1.49	1.49	0.00	0.00	16.42
			0.15	**01:00 ~ 02:00**	2.99	1.49	0.00	1.49	1.49	0.00	1.49	0.00	0.00	0.00	0.00	0.00	0.00	0.00	1.49	1.49	0.00	0.00	11.94
			0.15	**02:00 ~ 03:00**	2.99	1.49	0.00	1.49	1.49	0.00	1.49	0.00	0.00	0.00	0.00	0.00	0.00	0.00	1.49	1.49	0.00	0.00	11.94
			0.15	**03:00 ~ 04:00**	1.49	1.49	0.00	1.49	1.49	0.00	0.00	0.00	0.00	0.00	0.00	0.00	0.00	0.00	1.49	1.49	0.00	0.00	8.96
			0.15	**04:00 ~ 05:00**	1.49	1.49	0.00	1.49	1.49	0.00	0.00	0.00	0.00	0.00	0.00	0.00	0.00	0.00	1.49	1.49	0.00	0.00	8.96
			0.15	**05:00 ~ 06:00**	2.99	1.49	0.00	1.49	1.49	0.00	1.49	0.00	0.00	0.00	0.00	0.00	0.00	0.00	1.49	1.49	0.00	0.00	11.94
			0.15	**06:00 ~ 07:00**	4.48	2.99	0.00	1.49	1.49	0.00	1.49	1.49	0.00	0.00	0.00	0.00	0.00	0.00	2.99	1.49	0.00	0.00	17.92
			0.15	**07:00 ~ 08:00**	8.96	4.48	0.00	4.48	1.49	1.49	1.49	1.49	0.00	1.49	0.00	0.00	1.49	0.00	4.48	1.49	1.49	0.00	34.34
			0.15	**08:00 ~ 09:00**	11.94	5.97	0.00	4.48	1.49	1.49	1.49	1.49	0.00	1.49	0.00	0.00	1.49	0.00	2.99	1.49	1.49	0.00	37.33
			0.15	**09:00 ~ 10:00**	10.45	5.97	0.00	4.48	1.49	1.49	1.49	1.49	0.00	1.49	0.00	0.00	1.49	0.00	2.99	1.49	1.49	0.00	35.83
			0.15	**10:00 ~ 11:00**	10.45	5.97	0.00	4.48	1.49	1.49	1.49	1.49	0.00	1.49	0.00	0.00	1.49	0.00	2.99	1.49	1.49	0.00	35.83
			0.15	**11:00 ~ 12:00**	10.45	5.97	0.00	4.48	1.49	1.49	1.49	1.49	0.00	1.49	0.00	0.00	1.49	0.00	2.99	1.49	1.49	0.00	35.83
			0.15	**12:00 ~ 13:00**	10.45	5.97	0.00	4.48	1.49	1.49	1.49	1.49	0.00	1.49	0.00	0.00	1.49	0.00	2.99	1.49	1.49	0.00	35.83
			0.15	**13:00 ~ 14:00**	10.45	5.97	0.00	4.48	1.49	1.49	1.49	1.49	0.00	1.49	0.00	0.00	1.49	0.00	2.99	1.49	1.49	0.00	35.83
			0.15	**14:00 ~ 15:00**	10.45	5.97	0.00	4.48	1.49	1.49	1.49	1.49	0.00	1.49	0.00	0.00	1.49	0.00	2.99	1.49	1.49	0.00	35.83
			0.15	**15:00 ~ 16:00**	10.45	5.97	0.00	4.48	1.49	1.49	1.49	1.49	0.00	1.49	0.00	0.00	1.49	0.00	2.99	1.49	1.49	0.00	35.83
			0.15	**16:00 ~ 17:00**	10.45	5.97	0.00	4.48	1.49	1.49	1.49	1.49	0.00	1.49	0.00	0.00	1.49	0.00	2.99	1.49	1.49	0.00	35.83
			0.15	**17:00 ~ 18:00**	10.45	5.97	0.00	4.48	1.49	1.49	1.49	1.49	0.00	1.49	0.00	0.00	1.49	0.00	2.99	1.49	1.49	0.00	35.83
			0.15	**18:00 ~ 19:00**	11.94	5.97	0.00	4.48	1.49	1.49	1.49	1.49	0.00	1.49	0.00	0.00	1.49	0.00	2.99	1.49	1.49	0.00	37.33
			0.15	**19:00 ~ 20:00**	10.45	5.97	0.00	4.48	1.49	1.49	1.49	1.49	0.00	1.49	0.00	0.00	1.49	0.00	2.99	1.49	1.49	0.00	35.83
			0.15	**20:00 ~ 21:00**	8.96	4.48	0.00	2.99	1.49	1.49	1.49	1.49	0.00	1.49	0.00	0.00	1.49	0.00	2.99	1.49	1.49	0.00	31.35
			0.15	**21:00 ~ 22:00**	8.96	4.48	0.00	2.99	1.49	1.49	1.49	1.49	0.00	1.49	0.00	0.00	1.49	0.00	2.99	1.49	1.49	0.00	31.35
			0.15	**22:00 ~ 23:00**	8.96	4.48	0.00	2.99	1.49	1.49	1.49	1.49	0.00	1.49	0.00	0.00	1.49	0.00	2.99	1.49	1.49	0.00	31.35
			0.15	**23:00 ~ 00:00**	7.47	4.48	0.00	2.99	1.49	1.49	1.49	1.49	0.00	1.49	0.00	0.00	1.49	0.00	1.49	1.49	1.49	0.00	28.37
				Whole Day Total (veh*km)	192.60	107.50	0.00	80.62	35.83	25.38	32.85	28.37	0.00	25.38	0.00	0.00	25.38	0.00	62.71	35.83	25.38	0.00	677.82
164	Ha Heung Road	NB	0.13	**00:00 ~ 01:00**	10.38	5.19	0.00	1.30	1.30	0.00	1.30	0.00	0.00	1.30	0.00	0.00	1.30	0.00	1.30	1.30	0.00	0.00	24.66
			0.13	**01:00 ~ 02:00**	6.49	3.89	0.00	1.30	1.30	0.00	1.30	0.00	0.00	1.30	0.00	0.00	1.30	0.00	0.00	1.30	0.00	0.00	18.17
			0.13	**02:00 ~ 03:00**	5.19	2.60	0.00	1.30	1.30	0.00	0.00	0.00	0.00	1.30	0.00	0.00	0.00	0.00	0.00	1.30	0.00	0.00	12.98
			0.13	**03:00 ~ 04:00**	3.89	2.60	0.00	1.30	1.30	0.00	0.00	0.00	0.00	0.00	0.00	0.00	0.00	0.00	0.00	1.30	0.00	0.00	10.38
			0.13	**04:00 ~ 05:00**	3.89	2.60	0.00	1.30	1.30	0.00	0.00	0.00	0.00	0.00	0.00	0.00	0.00	0.00	0.00	1.30	0.00	0.00	10.38
			0.13	**05:00 ~ 06:00**	5.19	2.60	0.00	1.30	1.30	0.00	0.00	0.00	0.00	1.30	0.00	0.00	0.00	0.00	1.30	1.30	0.00	0.00	14.28
			0.13	**06:00 ~ 07:00**	10.38	5.19	0.00	1.30	1.30	0.00	1.30	1.30	0.00	1.30	0.00	0.00	1.30	0.00	1.30	1.30	0.00	0.00	25.96
			0.13	**07:00 ~ 08:00**	20.77	10.38	0.00	2.60	1.30	1.30	1.30	1.30	0.00	1.30	1.30	1.30	1.30	0.00	1.30	2.60	1.30	0.00	49.32
			0.13	**08:00 ~ 09:00**	24.66	12.98	0.00	3.89	1.30	1.30	1.30	1.30	0.00	1.30	1.30	1.30	1.30	0.00	1.30	2.60	1.30	0.00	57.11
			0.13	**09:00 ~ 10:00**	22.07	11.68	0.00	2.60	1.30	1.30	1.30	1.30	0.00	1.30	1.30	1.30	1.30	0.00	1.30	2.60	1.30	0.00	51.92
			0.13	**10:00 ~ 11:00**	22.07	11.68	0.00	2.60	1.30	1.30	1.30	1.30	0.00	1.30	1.30	1.30	1.30	0.00	1.30	2.60	1.30	0.00	51.92
			0.13	**11:00 ~ 12:00**	22.07	11.68	0.00	3.89	1.30	1.30	1.30	1.30	0.00	1.30	1.30	1.30	1.30	0.00	1.30	2.60	1.30	0.00	53.22
			0.13	**12:00 ~ 13:00**	35.05	18.17	0.00	2.60	1.30	1.30	1.30	1.30	1.30	1.30	1.30	1.30	1.30	0.00	1.30	3.89	1.30	0.00	73.99
			0.13	**13:00 ~ 14:00**	35.05	18.17	0.00	2.60	1.30	1.30	1.30	1.30	1.30	1.30	1.30	1.30	1.30	0.00	1.30	3.89	1.30	0.00	73.99
			0.13	**14:00 ~ 15:00**	36.34	18.17	0.00	2.60	1.30	1.30	1.30	1.30	1.30	1.30	1.30	1.30	1.30	0.00	1.30	3.89	1.30	0.00	75.28
			0.13	**15:00 ~ 16:00**	36.34	18.17	0.00	2.60	1.30	1.30	1.30	1.30	1.30	1.30	1.30	1.30	1.30	0.00	1.30	3.89	1.30	0.00	75.28
			0.13	**16:00 ~ 17:00**	37.64	19.47	0.00	2.60	1.30	1.30	1.30	1.30	1.30	1.30	1.30	1.30	1.30	0.00	1.30	5.19	1.30	0.00	79.18
			0.13	**17:00 ~ 18:00**	37.64	19.47	0.00	2.60	1.30	1.30	1.30	1.30	1.30	1.30	1.30	1.30	1.30	0.00	1.30	5.19	1.30	0.00	79.18
			0.13	**18:00 ~ 19:00**	40.24	20.77	0.00	3.89	1.30	1.30	1.30	1.30	1.30	1.30	1.30	1.30	1.30	0.00	1.30	5.19	1.30	0.00	84.37
			0.13	**19:00 ~ 20:00**	35.05	18.17	0.00	2.60	1.30	1.30	1.30	1.30	1.30	1.30	1.30	1.30	1.30	0.00	1.30	3.89	1.30	0.00	73.99
			0.13	**20:00 ~ 21:00**	29.85	15.58	0.00	2.60	1.30	1.30	1.30	0.00	1.30	1.30	1.30	1.30	1.30	0.00	1.30	3.89	1.30	0.00	64.90
			0.13	**21:00 ~ 22:00**	31.15	15.58	0.00	2.60	1.30	1.30	1.30	0.00	1.30	1.30	1.30	1.30	1.30	0.00	1.30	3.89	1.30	0.00	66.20
			0.13	**22:00 ~ 23:00**	28.56	14.28	0.00	2.60	1.30	1.30	1.30	0.00	1.30	1.30	1.30	1.30	1.30	0.00	1.30	3.89	1.30	0.00	62.30
			0.13	**23:00 ~ 00:00**	23.36	11.68	0.00	2.60	1.30	1.30	1.30	0.00	1.30	1.30	1.30	1.30	1.30	0.00	1.30	2.60	1.30	0.00	53.22
				Whole Day Total (veh*km)	563.33	290.75	0.00	57.11	31.15	22.07	25.96	18.17	15.58	28.56	22.07	22.07	25.96	0.00	25.96	71.39	22.07	0.00	1242.19

Road No.	Road Name	Bound	Road Length (km)	Hour	PC	TAXI	LGV3	LGV4	LGV6	HGV7	HGV8	PLB	PV4	PV5	NFB6	NFB7	NFB8	FBSD	FBDD	MC	HGV9	NFB9	Total
165	Kowloon City Road	NB	0.12	**00:00 ~ 01:00**	2.34	1.17	0.00	1.17	1.17	0.00	0.00	0.00	0.00	0.00	0.00	0.00	0.00	0.00	0.00	1.17	0.00	0.00	7.02
			0.12	**01:00 ~ 02:00**	2.34	1.17	0.00	1.17	1.17	0.00	0.00	0.00	0.00	0.00	0.00	0.00	0.00	0.00	0.00	1.17	0.00	0.00	7.02
			0.12	**02:00 ~ 03:00**	1.17	1.17	0.00	1.17	1.17	0.00	0.00	0.00	0.00	0.00	0.00	0.00	0.00	0.00	0.00	1.17	0.00	0.00	5.85
			0.12	**03:00 ~ 04:00**	1.17	1.17	0.00	1.17	0.00	0.00	0.00	0.00	0.00	0.00	0.00	0.00	0.00	0.00	0.00	1.17	0.00	0.00	4.68
			0.12	**04:00 ~ 05:00**	1.17	1.17	0.00	1.17	0.00	0.00	0.00	0.00	0.00	0.00	0.00	0.00	0.00	0.00	0.00	1.17	0.00	0.00	4.68
			0.12	**05:00 ~ 06:00**	1.17	1.17	0.00	1.17	1.17	0.00	0.00	0.00	0.00	0.00	0.00	0.00	0.00	0.00	0.00	1.17	0.00	0.00	5.85
			0.12	**06:00 ~ 07:00**	2.34	1.17	0.00	1.17	1.17	0.00	0.00	0.00	0.00	0.00	0.00	0.00	0.00	0.00	0.00	1.17	0.00	0.00	7.02
			0.12	**07:00 ~ 08:00**	4.68	2.34	0.00	1.17	1.17	0.00	1.17	0.00	0.00	1.17	0.00	0.00	0.00	0.00	0.00	1.17	0.00	0.00	12.87
			0.12	**08:00 ~ 09:00**	5.85	3.51	0.00	1.17	1.17	0.00	1.17	0.00	0.00	1.17	0.00	0.00	0.00	0.00	0.00	1.17	0.00	0.00	15.21
			0.12	**09:00 ~ 10:00**	4.68	2.34	0.00	1.17	1.17	0.00	1.17	0.00	0.00	1.17	0.00	0.00	0.00	0.00	0.00	1.17	0.00	0.00	12.87
			0.12	**10:00 ~ 11:00**	4.68	2.34	0.00	1.17	1.17	0.00	1.17	0.00	0.00	1.17	0.00	0.00	0.00	0.00	0.00	1.17	0.00	0.00	12.87
			0.12	**11:00 ~ 12:00**	4.68	2.34	0.00	1.17	1.17	0.00	1.17	0.00	0.00	1.17	0.00	0.00	0.00	0.00	0.00	1.17	0.00	0.00	12.87
			0.12	**12:00 ~ 13:00**	7.02	3.51	0.00	4.68	2.34	1.17	1.17	0.00	0.00	1.17	0.00	0.00	1.17	0.00	0.00	1.17	1.17	0.00	24.57
			0.12	**13:00 ~ 14:00**	8.19	3.51	0.00	4.68	2.34	1.17	1.17	0.00	0.00	1.17	0.00	0.00	1.17	0.00	0.00	1.17	1.17	0.00	25.74
			0.12	**14:00 ~ 15:00**	8.19	4.68	0.00	4.68	2.34	1.17	1.17	0.00	0.00	1.17	0.00	0.00	1.17	0.00	0.00	1.17	1.17	0.00	26.91
			0.12	**15:00 ~ 16:00**	8.19	4.68	0.00	4.68	2.34	1.17	1.17	0.00	0.00	1.17	0.00	0.00	1.17	0.00	0.00	1.17	1.17	0.00	26.91
			0.12	**16:00 ~ 17:00**	8.19	4.68	0.00	4.68	2.34	1.17	1.17	0.00	0.00	1.17	0.00	0.00	1.17	0.00	0.00	1.17	1.17	0.00	26.91
			0.12	**17:00 ~ 18:00**	8.19	4.68	0.00	4.68	2.34	1.17	1.17	0.00	0.00	1.17	0.00	0.00	1.17	0.00	0.00	1.17	1.17	0.00	26.91
			0.12	**18:00 ~ 19:00**	8.19	4.68	0.00	4.68	2.34	1.17	1.17	0.00	0.00	1.17	0.00	0.00	1.17	0.00	0.00	1.17	1.17	0.00	26.91
			0.12	**19:00 ~ 20:00**	8.19	3.51	0.00	4.68	2.34	1.17	1.17	0.00	0.00	1.17	0.00	0.00	1.17	0.00	0.00	1.17	1.17	0.00	25.74
			0.12	**20:00 ~ 21:00**	7.02	3.51	0.00	3.51	1.17	1.17	1.17	0.00	0.00	1.17	0.00	0.00	1.17	0.00	0.00	1.17	1.17	0.00	22.23
			0.12	**21:00 ~ 22:00**	7.02	3.51	0.00	3.51	1.17	1.17	1.17	0.00	0.00	1.17	0.00	0.00	1.17	0.00	0.00	1.17	1.17	0.00	22.23
			0.12	**22:00 ~ 23:00**	5.85	3.51	0.00	3.51	1.17	1.17	1.17	0.00	0.00	1.17	0.00	0.00	1.17	0.00	0.00	1.17	1.17	0.00	21.06
			0.12	**23:00 ~ 00:00**	4.68	2.34	0.00	3.51	1.17	1.17	1.17	0.00	0.00	1.17	0.00	0.00	1.17	0.00	0.00	1.17	1.17	0.00	18.72
				Whole Day Total (veh*km)	125.19	67.86	0.00	65.52	35.10	14.04	19.89	0.00	0.00	19.89	0.00	0.00	14.04	0.00	0.00	28.08	14.04	0.00	403.65
166	Kowloon City Road	SB	0.12	**00:00 ~ 01:00**	1.17	1.17	0.00	1.17	0.00	0.00	0.00	0.00	0.00	0.00	0.00	0.00	0.00	0.00	0.00	1.17	0.00	0.00	4.68
			0.12	**01:00 ~ 02:00**	1.17	1.17	0.00	1.17	0.00	0.00	0.00	0.00	0.00	0.00	0.00	0.00	0.00	0.00	0.00	1.17	0.00	0.00	4.68
			0.12	**02:00 ~ 03:00**	1.17	1.17	0.00	1.17	0.00	0.00	0.00	0.00	0.00	0.00	0.00	0.00	0.00	0.00	0.00	1.17	0.00	0.00	4.68
			0.12	**03:00 ~ 04:00**	1.17	1.17	0.00	1.17	0.00	0.00	0.00	0.00	0.00	0.00	0.00	0.00	0.00	0.00	0.00	0.00	0.00	0.00	3.51
			0.12	**04:00 ~ 05:00**	1.17	1.17	0.00	1.17	0.00	0.00	0.00	0.00	0.00	0.00	0.00	0.00	0.00	0.00	0.00	0.00	0.00	0.00	3.51
			0.12	**05:00 ~ 06:00**	1.17	1.17	0.00	1.17	0.00	0.00	0.00	0.00	0.00	0.00	0.00	0.00	0.00	0.00	0.00	1.17	0.00	0.00	4.68
			0.12	**06:00 ~ 07:00**	1.17	1.17	0.00	1.17	0.00	0.00	0.00	0.00	0.00	0.00	0.00	0.00	0.00	0.00	0.00	1.17	0.00	0.00	4.68
			0.12	**07:00 ~ 08:00**	2.34	1.17	0.00	1.17	1.17	0.00	0.00	0.00	0.00	0.00	0.00	0.00	0.00	0.00	0.00	1.17	0.00	0.00	7.02
			0.12	**08:00 ~ 09:00**	3.51	2.34	0.00	1.17	1.17	0.00	0.00	0.00	0.00	0.00	0.00	0.00	0.00	0.00	0.00	1.17	0.00	0.00	9.36
			0.12	**09:00 ~ 10:00**	3.51	2.34	0.00	1.17	1.17	0.00	0.00	0.00	0.00	0.00	0.00	0.00	0.00	0.00	0.00	1.17	0.00	0.00	9.36
			0.12	**10:00 ~ 11:00**	3.51	2.34	0.00	1.17	1.17	0.00	0.00	0.00	0.00	0.00	0.00	0.00	0.00	0.00	0.00	1.17	0.00	0.00	9.36
			0.12	**11:00 ~ 12:00**	3.51	2.34	0.00	1.17	1.17	0.00	0.00	0.00	0.00	0.00	0.00	0.00	0.00	0.00	0.00	1.17	0.00	0.00	9.36
			0.12	**12:00 ~ 13:00**	2.34	1.17	0.00	1.17	1.17	0.00	0.00	0.00	0.00	0.00	0.00	0.00	0.00	0.00	0.00	1.17	0.00	0.00	7.02
			0.12	**13:00 ~ 14:00**	2.34	1.17	0.00	1.17	1.17	0.00	0.00	0.00	0.00	0.00	0.00	0.00	0.00	0.00	0.00	1.17	0.00	0.00	7.02
			0.12	**14:00 ~ 15:00**	2.34	1.17	0.00	1.17	1.17	0.00	0.00	0.00	0.00	0.00	0.00	0.00	0.00	0.00	0.00	1.17	0.00	0.00	7.02
			0.12	**15:00 ~ 16:00**	2.34	1.17	0.00	1.17	1.17	0.00	0.00	0.00	0.00	0.00	0.00	0.00	0.00	0.00	0.00	1.17	0.00	0.00	7.02
			0.12	**16:00 ~ 17:00**	2.34	1.17	0.00	1.17	1.17	0.00	0.00	0.00	0.00	0.00	0.00	0.00	0.00	0.00	0.00	1.17	0.00	0.00	7.02
			0.12	**17:00 ~ 18:00**	2.34	1.17	0.00	1.17	1.17	0.00	0.00	0.00	0.00	0.00	0.00	0.00	0.00	0.00	0.00	1.17	0.00	0.00	7.02
			0.12	**18:00 ~ 19:00**	2.34	1.17	0.00	1.17	1.17	0.00	0.00	0.00	0.00	0.00	0.00	0.00	0.00	0.00	0.00	1.17	0.00	0.00	7.02
			0.12	**19:00 ~ 20:00**	2.34	1.17	0.00	1.17	1.17	0.00	0.00	0.00	0.00	0.00	0.00	0.00	0.00	0.00	0.00	1.17	0.00	0.00	7.02
			0.12	**20:00 ~ 21:00**	2.34	1.17	0.00	1.17	1.17	0.00	0.00	0.00	0.00	0.00	0.00	0.00	0.00	0.00	0.00	1.17	0.00	0.00	7.02
			0.12	**21:00 ~ 22:00**	2.34	1.17	0.00	1.17	1.17	0.00	0.00	0.00	0.00	0.00	0.00	0.00	0.00	0.00	0.00	1.17	0.00	0.00	7.02
			0.12	**22:00 ~ 23:00**	2.34	1.17	0.00	1.17	1.17	0.00	0.00	0.00	0.00	0.00	0.00	0.00	0.00	0.00	0.00	1.17	0.00	0.00	7.02
			0.12	**23:00 ~ 00:00**	1.17	1.17	0.00	1.17	1.17	0.00	0.00	0.00	0.00	0.00	0.00	0.00	0.00	0.00	0.00	1.17	0.00	0.00	5.85
				Whole Day Total (veh*km)	51.48	32.76	0.00	28.08	19.89	0.00	0.00	0.00	0.00	0.00	0.00	0.00	0.00	0.00	0.00	25.74	0.00	0.00	157.95
167	Kowloon City Road	NB	0.11	**00:00 ~ 01:00**	11.70	6.38	0.00	2.13	1.06	1.06	1.06	0.00	0.00	1.06	0.00	0.00	1.06	0.00	1.06	2.13	0.00	0.00	28.73
			0.11	**01:00 ~ 02:00**	7.45	4.26	0.00	1.06	1.06	1.06	1.06	0.00	0.00	1.06	0.00	0.00	1.06	0.00	1.06	1.06	0.00	0.00	20.22
			0.11	**02:00 ~ 03:00**	5.32	3.19	0.00	1.06	1.06	0.00	1.06	0.00	0.00	1.06	0.00	0.00	0.00	0.00	0.00	1.06	0.00	0.00	13.83
			0.11	**03:00 ~ 04:00**	4.26	2.13	0.00	1.06	1.06	0.00	1.06	0.00	0.00	1.06	0.00	0.00	0.00	0.00	0.00	1.06	0.00	0.00	11.70
			0.11	**04:00 ~ 05:00**	4.26	2.13	0.00	1.06	1.06	0.00	1.06	0.00	0.00	1.06	0.00	0.00	0.00	0.00	0.00	1.06	0.00	0.00	11.70
			0.11	**05:00 ~ 06:00**	6.38	3.19	0.00	1.06	1.06	0.00	1.06	0.00	0.00	1.06	0.00	0.00	0.00	0.00	1.06	1.06	0.00	0.00	15.96
			0.11	**06:00 ~ 07:00**	11.70	6.38	0.00	2.13	1.06	1.06	1.06	0.00	0.00	1.06	0.00	0.00	1.06	0.00	1.06	2.13	0.00	0.00	29.79
			0.11	**07:00 ~ 08:00**	22.34	11.70	0.00	3.19	2.13	1.06	1.06	1.06	1.06	1.06	1.06	1.06	1.06	0.00	1.06	3.19	1.06	0.00	53.20
			0.11	**08:00 ~ 09:00**	27.66	13.83	0.00	4.26	2.13	1.06	1.06	1.06	1.06	1.06	1.06	1.06	1.06	0.00	1.06	3.19	1.06	0.00	61.71
			0.11	**09:00 ~ 10:00**	24.47	12.77	0.00	4.26	2.13	1.06	1.06	1.06	1.06	1.06	1.06	1.06	1.06	0.00	1.06	3.19	1.06	0.00	57.46
			0.11	**10:00 ~ 11:00**	23.41	12.77	0.00	4.26	2.13	1.06	1.06	1.06	1.06	1.06	1.06	1.06	1.06	0.00	1.06	3.19	1.06	0.00	56.39
			0.11	**11:00 ~ 12:00**	24.47	12.77	0.00	4.26	2.13	1.06	1.06	1.06	1.06	1.06	1.06	1.06	1.06	0.00	1.06	3.19	1.06	0.00	57.46
			0.11	**12:00 ~ 13:00**	34.05	17.02	1.06	5.32	2.13	1.06	1.06	1.06	1.06	1.06	1.06	1.06	1.06	0.00	1.06	4.26	1.06	0.00	74.48
			0.11	**13:00 ~ 14:00**	34.05	18.09	1.06	5.32	2.13	1.06	1.06	1.06	1.06	1.06	1.06	1.06	1.06	0.00	1.06	4.26	1.06	0.00	75.54
			0.11	**14:00 ~ 15:00**	35.11	18.09	1.06	5.32	2.13	1.06	1.06	1.06	1.06	1.06	1.06	1.06	1.06	0.00	1.06	4.26	1.06	0.00	76.61
			0.11	**15:00 ~ 16:00**	35.11	18.09	1.06	5.32	2.13	1.06	1.06	1.06	1.06	1.06	1.06	1.06	1.06	0.00	1.06	4.26	1.06	0.00	76.61
			0.11	**16:00 ~ 17:00**	36.18	19.15	1.06	6.38	2.13	1.06	1.06	1.06	1.06	1.06	1.06	1.06	1.06	0.00	1.06	4.26	1.06	0.00	79.80
			0.11	**17:00 ~ 18:00**	36.18	18.09	1.06	6.38	2.13	1.06	1.06	1.06	1.06	1.06	1.06	1.06	1.06	0.00	1.06	4.26	1.06	0.00	78.74
			0.11	**18:00 ~ 19:00**	38.30	20.22	1.06	6.38	2.13	1.06	1.06	1.06	1.06	1.06	1.06	1.06	1.06	0.00	1.06	4.26	1.06	0.00	82.99
			0.11	**19:00 ~ 20:00**	34.05	18.09	1.06	5.32	2.13	1.06	1.06	1.06	1.06	1.06	1.06	1.06	1.06	0.00	1.06	4.26	1.06	0.00	75.54
			0.11	**20:00 ~ 21:00**	28.73	14.90	1.06	4.26	2.13	1.06	1.06	0.00	1.06	1.06	1.06	1.06	1.06	0.00	1.06	3.19	1.06	0.00	63.84
			0.11	**21:00 ~ 22:00**	29.79	14.90	1.06	5.32	2.13	1.06	1.06	0.00	1.06	1.06	1.06	1.06	1.06	0.00	1.06	3.19	1.06	0.00	65.97
			0.11	**22:00 ~ 23:00**	27.66	13.83	1.06	4.26	2.13	1.06	1.06	0.00	1.06	1.06	1.06	1.06	1.06	0.00	1.06	3.19	1.06	0.00	61.71
			0.11	**23:00 ~ 00:00**	22.34	11.70	1.06	4.26	2.13	1.06	1.06	0.00	1.06	1.06	1.06	1.06	1.06	0.00	1.06	3.19	1.06	0.00	54.26
				Whole Day Total (veh*km)	564.98	293.66	12.77	93.63	43.62	21.28	25.54	14.90	18.09	25.54	18.09	18.09	21.28	0.00	22.34	72.35	18.09	0.00	1284.25
168	Kowloon City Road	SB	0.20	**00:00 ~ 01:00**	1.99	1.99	0.00	1.99	0.00	0.00	0.00	0.00	0.00	0.00	0.00	0.00	0.00	0.00	0.00	1.99	0.00	0.00	7.98
			0.20	**01:00 ~ 02:00**	1.99	1.99	0.00	1.99	0.00	0.00	0.00	0.00	0.00	0.00	0.00	0.00	0.00	0.00	0.00	1.99	0.00	0.00	7.98
			0.20	**02:00 ~ 03:00**	1.99	1.99	0.00	1.99	0.00	0.00	0.00	0.00	0.00	0.00	0.00	0.00	0.00	0.00	0.00	1.99	0.00	0.00	7.98
			0.20	**03:00 ~ 04:00**	1.99	1.99	0.00	1.99	0.00	0.00	0.00	0.00	0.00	0.00	0.00	0.00	0.00	0.00	0.00	0.00	0.00	0.00	5.98
			0.20	**04:00 ~ 05:00**	1.99	1.99	0.00	1.99	0.00	0.00	0.00	0.00	0.00	0.00	0.00	0.00	0.00	0.00	0.00	0.00	0.00	0.00	5.98
			0.20	**05:00 ~ 06:00**	1.99	1.99	0.00	1.99	0.00	0.00	0.00	0.00	0.00	0.00	0.00	0.00	0.00	0.00	0.00	1.99	0.00	0.00	7.98
			0.20	**06:00 ~ 07:00**	1.99	1.99	0.00	1.99	0.00	0.00	0.00	0.00	0.00	0.00	0.00	0.00	0.00	0.00	0.00	1.99	0.00	0.00	7.98
			0.20	**07:00 ~ 08:00**	3.99	1.99	0.00	1.99	1.99	0.00	0.00	0.00	0.00	0.00	0.00	0.00	0.00	0.00	0.00	1.99	0.00	0.00	11.96
			0.20	**08:00 ~ 09:00**	5.98	3.99	0.00	1.99	1.99	0.00	0.00	0.00	0.00	0.00	0.00	0.00	0.00	0.00	0.00	1.99	0.00	0.00	15.95
			0.20	**09:00 ~ 10:00**	5.98	3.99	0.00	1.99	1.99	0.00	0.00	0.00	0.00	0.00	0.00	0.00	0.00	0.00	0.00	1.99	0.00	0.00	15.95
			0.20	**10:00 ~ 11:00**	5.98	3.99	0.00	1.99	1.99	0.00	0.00	0.00	0.00	0.00	0.00	0.00	0.00	0.00	0.00	1.99	0.00	0.00	15.95
			0.20	**11:00 ~ 12:00**	5.98	3.99	0.00	1.99	1.99	0.00	0.00	0.00	0.00	0.00	0.00	0.00	0.00	0.00	0.00	1.99	0.00	0.00	15.95
			0.20	**12:00 ~ 13:00**	3.99	1.99	0.00	1.99	1.99	0.00	0.00	0.00	0.00	0.00	0.00	0.00	0.00	0.00	0.00	1.99	0.00	0.00	11.96
			0.20	**13:00 ~ 14:00**	3.99	1.99	0.00	1.99	1.99	0.00	0.00	0.00	0.00	0.00	0.00	0.00	0.00	0.00	0.00	1.99	0.00	0.00	11.96
			0.20	**14:00 ~ 15:00**	3.99	1.99	0.00	1.99	1.99	0.00	0.00	0.00	0.00	0.00	0.00	0.00	0.00	0.00	0.00	1.99	0.00	0.00	11.96
			0.20	**15:00 ~ 16:00**	3.99	1.99	0.00	1.99	1.99	0.00	0.00	0.00	0.00	0.00	0.00	0.00	0.00	0.00	0.00	1.99	0.00	0.00	11.96
			0.20	**16:00 ~ 17:00**	3.99	1.99	0.00	1.99	1.99	0.00	0.00	0.00	0.00	0.00	0.00	0.00	0.00	0.00	0.00	1.99	0.00	0.00	11.96
			0.20	**17:00 ~ 18:00**	3.99	1.99	0.00	1.99	1.99	0.00	0.00	0.00	0.00	0.00	0.00	0.00	0.00	0.00	0.00	1.99	0.00	0.00	11.96
			0.20	**18:00 ~ 19:00**	3.99	1.99	0.00	1.99	1.99	0.00	0.00	0.00	0.00	0.00	0.00	0.00	0.00	0.00	0.00	1.99	0.00	0.00	11.96
			0.20	**19:00 ~ 20:00**	3.99	1.99	0.00	1.99	1.99	0.00	0.00	0.00	0.00	0.00	0.00	0.00	0.00	0.00	0.00	1.99	0.00	0.00	11.96
			0.20	**20:00 ~ 21:00**	3.99	1.99	0.00	1.99	1.99	0.00	0.00	0.00	0.00	0.00	0.00	0.00	0.00	0.00	0.00	1.99	0.00	0.00	11.96
			0.20	**21:00 ~ 22:00**	3.99	1.99	0.00	1.99	1.99	0.00	0.00	0.00	0.00	0.00	0.00	0.00	0.00	0.00	0.00	1.99	0.00	0.00	11.96
			0.20	**22:00 ~ 23:00**	3.99	1.99	0.00	1.99	1.99	0.00	0.00	0.00	0.00	0.00	0.00	0.00	0.00	0.00	0.00	1.99	0.00	0.00	11.96
			0.20	**23:00 ~ 00:00**	1.99	1.99	0.00	1.99	1.99	0.00	0.00	0.00	0.00	0.00	0.00	0.00	0.00	0.00	0.00	1.99	0.00	0.00	9.97
				Whole Day Total (veh*km)	87.74	55.83	0.00	47.86	33.90	0.00	0.00	0.00	0.00	0.00	0.00	0.00	0.00	0.00	0.00	43.87	0.00	0.00	269.19

Road No.	Road Name	Bound	Road Length (km)	Hour	PC	TAXI	LGV3	LGV4	LGV6	HGV7	HGV8	PLB	PV4	PV5	NFB6	NFB7	NFB8	FBSD	FBDD	MC	HGV9	NFB9	Total
169	Sheung Heung Road	EB	0.04	**00:00 ~ 01:00**	2.09	1.25	0.00	0.83	0.42	0.42	0.42	0.42	0.00	0.42	0.00	0.00	0.00	0.00	0.83	0.42	0.00	0.00	7.51
			0.04	**01:00 ~ 02:00**	1.67	0.83	0.00	0.83	0.42	0.42	0.42	0.00	0.00	0.42	0.00	0.00	0.00	0.00	0.42	0.42	0.00	0.00	5.84
			0.04	**02:00 ~ 03:00**	1.25	0.83	0.00	0.42	0.42	0.00	0.42	0.00	0.00	0.00	0.00	0.00	0.00	0.00	0.42	0.42	0.00	0.00	4.17
			0.04	**03:00 ~ 04:00**	0.83	0.42	0.00	0.42	0.42	0.00	0.42	0.00	0.00	0.00	0.00	0.00	0.00	0.00	0.42	0.42	0.00	0.00	3.34
			0.04	**04:00 ~ 05:00**	0.83	0.42	0.00	0.42	0.42	0.00	0.42	0.00	0.00	0.00	0.00	0.00	0.00	0.00	0.42	0.42	0.00	0.00	3.34
			0.04	**05:00 ~ 06:00**	1.25	0.83	0.00	0.42	0.42	0.00	0.42	0.42	0.00	0.00	0.00	0.00	0.00	0.00	0.83	0.42	0.00	0.00	5.00
			0.04	**06:00 ~ 07:00**	2.09	1.25	0.00	0.83	0.42	0.42	0.42	0.42	0.00	0.42	0.00	0.00	0.00	0.00	2.09	0.42	0.00	0.00	8.76
			0.04	**07:00 ~ 08:00**	4.17	2.09	0.00	1.67	0.83	0.42	0.42	0.83	0.00	0.42	0.42	0.00	0.42	0.00	2.50	0.42	0.42	0.00	15.01
			0.04	**08:00 ~ 09:00**	5.42	2.92	0.00	2.09	0.83	0.42	0.42	0.83	0.00	0.42	0.42	0.00	0.42	0.00	2.09	0.83	0.42	0.00	17.51
			0.04	**09:00 ~ 10:00**	4.59	2.50	0.00	2.09	0.83	0.42	0.42	0.83	0.00	0.42	0.42	0.00	0.42	0.00	2.09	0.83	0.42	0.00	16.26
			0.04	**10:00 ~ 11:00**	4.59	2.50	0.00	1.67	0.83	0.42	0.42	0.83	0.00	0.42	0.42	0.00	0.42	0.00	2.09	0.83	0.42	0.00	15.85
			0.04	**11:00 ~ 12:00**	5.00	2.50	0.00	2.09	0.83	0.42	0.42	0.83	0.00	0.42	0.42	0.00	0.42	0.00	2.09	0.83	0.42	0.00	16.68
			0.04	**12:00 ~ 13:00**	2.09	1.25	0.00	1.25	0.42	0.42	0.42	0.83	0.00	0.42	0.00	0.00	0.00	0.00	2.50	0.42	0.42	0.00	10.43
			0.04	**13:00 ~ 14:00**	2.09	1.25	0.00	1.25	0.42	0.42	0.42	0.83	0.00	0.42	0.00	0.00	0.00	0.00	2.50	0.42	0.42	0.00	10.43
			0.04	**14:00 ~ 15:00**	2.09	1.25	0.00	1.25	0.42	0.42	0.42	0.83	0.00	0.42	0.00	0.00	0.00	0.00	2.50	0.42	0.42	0.00	10.43
			0.04	**15:00 ~ 16:00**	2.09	1.25	0.00	1.25	0.42	0.42	0.42	0.83	0.00	0.42	0.00	0.00	0.00	0.00	2.50	0.42	0.42	0.00	10.43
			0.04	**16:00 ~ 17:00**	2.50	1.25	0.00	1.25	0.42	0.42	0.42	0.83	0.00	0.42	0.00	0.00	0.00	0.00	2.50	0.42	0.42	0.00	10.84
			0.04	**17:00 ~ 18:00**	2.50	1.25	0.00	1.25	0.42	0.42	0.42	1.25	0.00	0.42	0.00	0.00	0.00	0.00	2.92	0.42	0.42	0.00	11.68
			0.04	**18:00 ~ 19:00**	2.50	1.25	0.00	1.25	0.42	0.42	0.42	1.25	0.00	0.42	0.00	0.00	0.00	0.00	2.92	0.42	0.42	0.00	11.68
			0.04	**19:00 ~ 20:00**	2.09	1.25	0.00	1.25	0.42	0.42	0.42	0.83	0.00	0.42	0.00	0.00	0.00	0.00	2.50	0.42	0.42	0.00	10.43
			0.04	**20:00 ~ 21:00**	2.09	1.25	0.00	0.83	0.42	0.42	0.42	0.83	0.00	0.42	0.00	0.00	0.00	0.00	2.09	0.42	0.42	0.00	9.59
			0.04	**21:00 ~ 22:00**	2.09	1.25	0.00	0.83	0.42	0.42	0.42	0.83	0.00	0.42	0.00	0.00	0.00	0.00	2.09	0.42	0.42	0.00	9.59
			0.04	**22:00 ~ 23:00**	1.67	0.83	0.00	0.83	0.42	0.42	0.42	0.83	0.00	0.42	0.00	0.00	0.00	0.00	2.09	0.42	0.42	0.00	8.76
			0.04	**23:00 ~ 00:00**	1.67	0.83	0.00	0.83	0.42	0.42	0.42	0.42	0.00	0.42	0.00	0.00	0.00	0.00	1.67	0.42	0.42	0.00	7.92
				Whole Day Total (veh*km)	59.21	32.53	0.00	27.11	12.09	8.34	10.01	15.85	0.00	8.34	2.09	0.00	2.09	0.00	45.04	11.68	7.09	0.00	241.44
170	Sheung Heung Road	WB	0.04	**00:00 ~ 01:00**	0.83	0.42	0.00	0.42	0.42	0.00	0.00	0.00	0.00	0.00	0.00	0.00	0.00	0.00	0.00	0.42	0.00	0.00	2.50
			0.04	**01:00 ~ 02:00**	0.42	0.42	0.00	0.42	0.42	0.00	0.00	0.00	0.00	0.00	0.00	0.00	0.00	0.00	0.00	0.42	0.00	0.00	2.09
			0.04	**02:00 ~ 03:00**	0.42	0.42	0.00	0.42	0.00	0.00	0.00	0.00	0.00	0.00	0.00	0.00	0.00	0.00	0.00	0.42	0.00	0.00	1.67
			0.04	**03:00 ~ 04:00**	0.42	0.42	0.00	0.42	0.00	0.00	0.00	0.00	0.00	0.00	0.00	0.00	0.00	0.00	0.00	0.42	0.00	0.00	1.67
			0.04	**04:00 ~ 05:00**	0.42	0.42	0.00	0.42	0.00	0.00	0.00	0.00	0.00	0.00	0.00	0.00	0.00	0.00	0.00	0.42	0.00	0.00	1.67
			0.04	**05:00 ~ 06:00**	0.42	0.42	0.00	0.42	0.00	0.00	0.00	0.00	0.00	0.00	0.00	0.00	0.00	0.00	0.00	0.42	0.00	0.00	1.67
			0.04	**06:00 ~ 07:00**	0.83	0.42	0.00	0.42	0.42	0.00	0.00	0.00	0.00	0.00	0.00	0.00	0.00	0.00	0.00	0.42	0.00	0.00	2.50
			0.04	**07:00 ~ 08:00**	1.67	0.83	0.00	0.42	0.42	0.00	0.42	0.00	0.00	0.42	0.00	0.00	0.00	0.00	0.00	0.42	0.00	0.00	4.59
			0.04	**08:00 ~ 09:00**	1.67	0.83	0.00	0.42	0.42	0.00	0.42	0.00	0.00	0.42	0.00	0.00	0.00	0.00	0.00	0.42	0.00	0.00	4.59
			0.04	**09:00 ~ 10:00**	1.67	0.83	0.00	0.42	0.42	0.00	0.42	0.00	0.00	0.42	0.00	0.00	0.00	0.00	0.00	0.42	0.00	0.00	4.59
			0.04	**10:00 ~ 11:00**	1.67	0.83	0.00	0.42	0.42	0.00	0.42	0.00	0.00	0.42	0.00	0.00	0.00	0.00	0.00	0.42	0.00	0.00	4.59
			0.04	**11:00 ~ 12:00**	1.67	0.83	0.00	0.42	0.42	0.00	0.42	0.00	0.00	0.42	0.00	0.00	0.00	0.00	0.00	0.42	0.00	0.00	4.59
			0.04	**12:00 ~ 13:00**	1.25	0.83	0.00	0.42	0.42	0.00	0.00	0.00	0.00	0.00	0.00	0.00	0.00	0.00	0.00	0.42	0.00	0.00	3.34
			0.04	**13:00 ~ 14:00**	1.25	0.83	0.00	0.42	0.42	0.00	0.00	0.00	0.00	0.00	0.00	0.00	0.00	0.00	0.00	0.42	0.00	0.00	3.34
			0.04	**14:00 ~ 15:00**	1.25	0.83	0.00	0.42	0.42	0.00	0.00	0.00	0.00	0.00	0.00	0.00	0.00	0.00	0.00	0.42	0.00	0.00	3.34
			0.04	**15:00 ~ 16:00**	1.25	0.83	0.00	0.42	0.42	0.00	0.00	0.00	0.00	0.00	0.00	0.00	0.00	0.00	0.00	0.42	0.00	0.00	3.34
			0.04	**16:00 ~ 17:00**	1.25	0.83	0.00	0.42	0.42	0.00	0.00	0.00	0.00	0.00	0.00	0.00	0.00	0.00	0.00	0.42	0.00	0.00	3.34
			0.04	**17:00 ~ 18:00**	1.25	0.83	0.00	0.42	0.42	0.00	0.00	0.00	0.00	0.00	0.00	0.00	0.00	0.00	0.00	0.42	0.00	0.00	3.34
			0.04	**18:00 ~ 19:00**	1.25	0.83	0.00	0.42	0.42	0.00	0.00	0.00	0.00	0.00	0.00	0.00	0.00	0.00	0.00	0.42	0.00	0.00	3.34
			0.04	**19:00 ~ 20:00**	1.25	0.83	0.00	0.42	0.42	0.00	0.00	0.00	0.00	0.00	0.00	0.00	0.00	0.00	0.00	0.42	0.00	0.00	3.34
			0.04	**20:00 ~ 21:00**	0.83	0.42	0.00	0.42	0.42	0.00	0.00	0.00	0.00	0.00	0.00	0.00	0.00	0.00	0.00	0.42	0.00	0.00	2.50
			0.04	**21:00 ~ 22:00**	1.25	0.83	0.00	0.42	0.42	0.00	0.00	0.00	0.00	0.00	0.00	0.00	0.00	0.00	0.00	0.42	0.00	0.00	3.34
			0.04	**22:00 ~ 23:00**	0.83	0.42	0.00	0.42	0.42	0.00	0.00	0.00	0.00	0.00	0.00	0.00	0.00	0.00	0.00	0.42	0.00	0.00	2.50
			0.04	**23:00 ~ 00:00**	0.83	0.42	0.00	0.42	0.42	0.00	0.00	0.00	0.00	0.00	0.00	0.00	0.00	0.00	0.00	0.42	0.00	0.00	2.50
				Whole Day Total (veh*km)	25.85	15.85	0.00	10.01	8.34	0.00	2.09	0.00	0.00	2.09	0.00	0.00	0.00	0.00	0.00	10.01	0.00	0.00	74.23
171	Pau Chung Street	NB	0.11	**00:00 ~ 01:00**	4.34	2.17	0.00	1.08	1.08	0.00	1.08	1.08	0.00	0.00	0.00	0.00	0.00	0.00	1.08	1.08	0.00	0.00	13.01
			0.11	**01:00 ~ 02:00**	2.17	1.08	0.00	1.08	1.08	0.00	1.08	0.00	0.00	0.00	0.00	0.00	0.00	0.00	1.08	1.08	0.00	0.00	8.67
			0.11	**02:00 ~ 03:00**	2.17	1.08	0.00	1.08	1.08	0.00	0.00	0.00	0.00	0.00	0.00	0.00	0.00	0.00	1.08	1.08	0.00	0.00	7.59
			0.11	**03:00 ~ 04:00**	2.17	1.08	0.00	1.08	1.08	0.00	0.00	0.00	0.00	0.00	0.00	0.00	0.00	0.00	1.08	1.08	0.00	0.00	7.59
			0.11	**04:00 ~ 05:00**	2.17	1.08	0.00	1.08	1.08	0.00	0.00	0.00	0.00	0.00	0.00	0.00	0.00	0.00	1.08	1.08	0.00	0.00	7.59
			0.11	**05:00 ~ 06:00**	2.17	1.08	0.00	1.08	1.08	0.00	0.00	0.00	0.00	0.00	0.00	0.00	0.00	0.00	1.08	1.08	0.00	0.00	7.59
			0.11	**06:00 ~ 07:00**	4.34	2.17	0.00	1.08	1.08	0.00	1.08	1.08	0.00	0.00	0.00	0.00	0.00	0.00	2.17	1.08	0.00	0.00	14.09
			0.11	**07:00 ~ 08:00**	7.59	4.34	0.00	2.17	1.08	1.08	1.08	1.08	0.00	1.08	0.00	0.00	1.08	0.00	3.25	1.08	0.00	0.00	24.93
			0.11	**08:00 ~ 09:00**	8.67	4.34	0.00	2.17	1.08	1.08	1.08	1.08	0.00	1.08	0.00	0.00	1.08	0.00	2.17	1.08	0.00	0.00	24.93
			0.11	**09:00 ~ 10:00**	7.59	4.34	0.00	2.17	1.08	1.08	1.08	1.08	0.00	1.08	0.00	0.00	1.08	0.00	2.17	1.08	0.00	0.00	23.85
			0.11	**10:00 ~ 11:00**	7.59	4.34	0.00	2.17	1.08	1.08	1.08	1.08	0.00	1.08	0.00	0.00	1.08	0.00	2.17	1.08	0.00	0.00	23.85
			0.11	**11:00 ~ 12:00**	7.59	4.34	0.00	2.17	1.08	1.08	1.08	1.08	0.00	1.08	0.00	0.00	1.08	0.00	2.17	1.08	0.00	0.00	23.85
			0.11	**12:00 ~ 13:00**	8.67	4.34	0.00	1.08	1.08	1.08	1.08	1.08	0.00	1.08	0.00	0.00	1.08	0.00	2.17	1.08	0.00	0.00	23.85
			0.11	**13:00 ~ 14:00**	8.67	4.34	0.00	1.08	1.08	1.08	1.08	1.08	0.00	1.08	0.00	0.00	1.08	0.00	2.17	1.08	0.00	0.00	23.85
			0.11	**14:00 ~ 15:00**	8.67	4.34	0.00	1.08	1.08	1.08	1.08	1.08	0.00	1.08	0.00	0.00	1.08	0.00	2.17	1.08	0.00	0.00	23.85
			0.11	**15:00 ~ 16:00**	8.67	4.34	0.00	1.08	1.08	1.08	1.08	1.08	0.00	1.08	0.00	0.00	1.08	0.00	2.17	1.08	0.00	0.00	23.85
			0.11	**16:00 ~ 17:00**	8.67	5.42	0.00	1.08	1.08	1.08	1.08	1.08	0.00	1.08	0.00	0.00	1.08	0.00	2.17	1.08	0.00	0.00	24.93
			0.11	**17:00 ~ 18:00**	8.67	4.34	0.00	1.08	1.08	1.08	1.08	1.08	0.00	1.08	0.00	0.00	1.08	0.00	2.17	1.08	0.00	0.00	23.85
			0.11	**18:00 ~ 19:00**	9.76	5.42	0.00	2.17	1.08	1.08	1.08	1.08	0.00	1.08	0.00	0.00	1.08	0.00	2.17	1.08	0.00	0.00	27.10
			0.11	**19:00 ~ 20:00**	8.67	4.34	0.00	1.08	1.08	1.08	1.08	1.08	0.00	1.08	0.00	0.00	1.08	0.00	2.17	1.08	0.00	0.00	23.85
			0.11	**20:00 ~ 21:00**	7.59	4.34	0.00	1.08	1.08	1.08	1.08	1.08	0.00	1.08	0.00	0.00	1.08	0.00	2.17	1.08	0.00	0.00	22.76
			0.11	**21:00 ~ 22:00**	7.59	4.34	0.00	1.08	1.08	1.08	1.08	1.08	0.00	1.08	0.00	0.00	1.08	0.00	2.17	1.08	0.00	0.00	22.76
			0.11	**22:00 ~ 23:00**	7.59	4.34	0.00	1.08	1.08	1.08	1.08	1.08	0.00	1.08	0.00	0.00	1.08	0.00	2.17	1.08	0.00	0.00	22.76
			0.11	**23:00 ~ 00:00**	5.42	3.25	0.00	1.08	1.08	1.08	1.08	1.08	0.00	1.08	0.00	0.00	1.08	0.00	1.08	1.08	0.00	0.00	18.43
				Whole Day Total (veh*km)	157.18	84.55	0.00	32.52	26.02	18.43	21.68	20.60	0.00	18.43	0.00	0.00	18.43	0.00	45.53	26.02	0.00	0.00	469.37
172	Pau Chung Street	SB	0.11	**00:00 ~ 01:00**	2.17	1.08	0.00	1.08	1.08	0.00	0.00	0.00	0.00	0.00	0.00	0.00	0.00	0.00	0.00	1.08	0.00	0.00	6.50
			0.11	**01:00 ~ 02:00**	1.08	1.08	0.00	1.08	1.08	0.00	0.00	0.00	0.00	0.00	0.00	0.00	0.00	0.00	0.00	1.08	0.00	0.00	5.42
			0.11	**02:00 ~ 03:00**	1.08	1.08	0.00	1.08	0.00	0.00	0.00	0.00	0.00	0.00	0.00	0.00	0.00	0.00	0.00	1.08	0.00	0.00	4.34
			0.11	**03:00 ~ 04:00**	1.08	1.08	0.00	1.08	0.00	0.00	0.00	0.00	0.00	0.00	0.00	0.00	0.00	0.00	0.00	0.00	0.00	0.00	3.25
			0.11	**04:00 ~ 05:00**	1.08	1.08	0.00	1.08	0.00	0.00	0.00	0.00	0.00	0.00	0.00	0.00	0.00	0.00	0.00	0.00	0.00	0.00	3.25
			0.11	**05:00 ~ 06:00**	1.08	1.08	0.00	1.08	0.00	0.00	0.00	0.00	0.00	0.00	0.00	0.00	0.00	0.00	0.00	1.08	0.00	0.00	4.34
			0.11	**06:00 ~ 07:00**	2.17	1.08	0.00	1.08	1.08	0.00	0.00	0.00	0.00	0.00	0.00	0.00	0.00	0.00	0.00	1.08	0.00	0.00	6.50
			0.11	**07:00 ~ 08:00**	3.25	2.17	0.00	1.08	1.08	0.00	0.00	0.00	0.00	1.08	0.00	0.00	0.00	0.00	0.00	1.08	0.00	0.00	9.76
			0.11	**08:00 ~ 09:00**	4.34	2.17	0.00	1.08	1.08	0.00	0.00	0.00	0.00	1.08	0.00	0.00	0.00	0.00	0.00	1.08	0.00	0.00	10.84
			0.11	**09:00 ~ 10:00**	3.25	2.17	0.00	1.08	1.08	0.00	0.00	0.00	0.00	1.08	0.00	0.00	0.00	0.00	0.00	1.08	0.00	0.00	9.76
			0.11	**10:00 ~ 11:00**	3.25	2.17	0.00	1.08	1.08	0.00	0.00	0.00	0.00	1.08	0.00	0.00	0.00	0.00	0.00	1.08	0.00	0.00	9.76
			0.11	**11:00 ~ 12:00**	3.25	2.17	0.00	1.08	1.08	0.00	0.00	0.00	0.00	1.08	0.00	0.00	0.00	0.00	0.00	1.08	0.00	0.00	9.76
			0.11	**12:00 ~ 13:00**	2.17	1.08	0.00	1.08	1.08	0.00	0.00	0.00	0.00	0.00	0.00	0.00	0.00	0.00	0.00	1.08	0.00	0.00	6.50
			0.11	**13:00 ~ 14:00**	2.17	1.08	0.00	1.08	1.08	0.00	0.00	0.00	0.00	0.00	0.00	0.00	0.00	0.00	0.00	1.08	0.00	0.00	6.50
			0.11	**14:00 ~ 15:00**	2.17	1.08	0.00	1.08	1.08	0.00	0.00	0.00	0.00	0.00	0.00	0.00	0.00	0.00	0.00	1.08	0.00	0.00	6.50
			0.11	**15:00 ~ 16:00**	2.17	1.08	0.00	1.08	1.08	0.00	0.00	0.00	0.00	0.00	0.00	0.00	0.00	0.00	0.00	1.08	0.00	0.00	6.50
			0.11	**16:00 ~ 17:00**	2.17	1.08	0.00	1.08	1.08	0.00	0.00	0.00	0.00	0.00	0.00	0.00	0.00	0.00	0.00	1.08	0.00	0.00	6.50
			0.11	**17:00 ~ 18:00**	2.17	1.08	0.00	1.08	1.08	0.00	0.00	0.00	0.00	0.00	0.00	0.00	0.00	0.00	0.00	1.08	0.00	0.00	6.50
			0.11	**18:00 ~ 19:00**	2.17	1.08	0.00	1.08	1.08	0.00	0.00	0.00	0.00	0.00	0.00	0.00	0.00	0.00	0.00	1.08	0.00	0.00	6.50
			0.11	**19:00 ~ 20:00**	2.17	1.08	0.00	1.08	1.08	0.00	0.00	0.00	0.00	0.00	0.00	0.00	0.00	0.00	0.00	1.08	0.00	0.00	6.50
			0.11	**20:00 ~ 21:00**	2.17	1.08	0.00	1.08	1.08	0.00	0.00	0.00	0.00	0.00	0.00	0.00	0.00	0.00	0.00	1.08	0.00	0.00	6.50
			0.11	**21:00 ~ 22:00**	2.17	1.08	0.00	1.08	1.08	0.00	0.00	0.00	0.00	0.00	0.00	0.00	0.00	0.00	0.00	1.08	0.00	0.00	6.50
			0.11	**22:00 ~ 23:00**	2.17	1.08	0.00	1.08	1.08	0.00	0.00	0.00	0.00	0.00	0.00	0.00	0.00	0.00	0.00	1.08	0.00	0.00	6.50
			0.11	**23:00 ~ 00:00**	1.08	1.08	0.00	1.08	1.08	0.00	0.00	0.00	0.00	0.00	0.00	0.00	0.00	0.00	0.00	1.08	0.00	0.00	5.42
				Whole Day Total (veh*km)	52.03	31.44	0.00	26.02	21.68	0.00	0.00	0.00	0.00	5.42	0.00	0.00	0.00	0.00	0.00	23.85	0.00	0.00	160.43

Road No.	Road Name	Bound	Road Length (km)	Hour	PC	TAXI	LGV3	LGV4	LGV6	HGV7	HGV8	PLB	PV4	PV5	NFB6	NFB7	NFB8	FBSD	FBDD	MC	HGV9	NFB9	Total
173	Ma Hang Chung Road	WB	0.04	**00:00 ~ 01:00**	0.40	0.40	0.00	0.00	0.00	0.00	0.00	0.00	0.00	0.00	0.00	0.00	0.00	0.00	0.40	0.00	0.00	0.00	1.20
			0.04	**01:00 ~ 02:00**	0.40	0.40	0.00	0.00	0.00	0.00	0.00	0.00	0.00	0.00	0.00	0.00	0.00	0.00	0.00	0.00	0.00	0.00	0.80
			0.04	**02:00 ~ 03:00**	0.40	0.40	0.00	0.00	0.00	0.00	0.00	0.00	0.00	0.00	0.00	0.00	0.00	0.00	0.00	0.00	0.00	0.00	0.80
			0.04	**03:00 ~ 04:00**	0.40	0.40	0.00	0.00	0.00	0.00	0.00	0.00	0.00	0.00	0.00	0.00	0.00	0.00	0.00	0.00	0.00	0.00	0.80
			0.04	**04:00 ~ 05:00**	0.40	0.40	0.00	0.00	0.00	0.00	0.00	0.00	0.00	0.00	0.00	0.00	0.00	0.00	0.00	0.00	0.00	0.00	0.80
			0.04	**05:00 ~ 06:00**	0.40	0.40	0.00	0.00	0.00	0.00	0.00	0.00	0.00	0.00	0.00	0.00	0.00	0.00	0.40	0.00	0.00	0.00	1.20
			0.04	**06:00 ~ 07:00**	0.40	0.40	0.00	0.00	0.00	0.00	0.00	0.40	0.00	0.00	0.00	0.00	0.00	0.00	0.40	0.00	0.00	0.00	1.60
			0.04	**07:00 ~ 08:00**	0.40	0.40	0.00	0.40	0.00	0.00	0.00	0.40	0.00	0.00	0.00	0.00	0.00	0.00	0.40	0.40	0.00	0.00	2.39
			0.04	**08:00 ~ 09:00**	0.80	0.40	0.00	0.40	0.00	0.00	0.00	0.40	0.00	0.00	0.00	0.00	0.00	0.00	0.40	0.40	0.00	0.00	2.79
			0.04	**09:00 ~ 10:00**	0.40	0.40	0.00	0.40	0.00	0.00	0.00	0.40	0.00	0.00	0.00	0.00	0.00	0.00	0.40	0.40	0.00	0.00	2.39
			0.04	**10:00 ~ 11:00**	0.40	0.40	0.00	0.40	0.00	0.00	0.00	0.40	0.00	0.00	0.00	0.00	0.00	0.00	0.40	0.40	0.00	0.00	2.39
			0.04	**11:00 ~ 12:00**	0.40	0.40	0.00	0.40	0.00	0.00	0.00	0.40	0.00	0.00	0.00	0.00	0.00	0.00	0.40	0.40	0.00	0.00	2.39
			0.04	**12:00 ~ 13:00**	0.40	0.40	0.00	0.40	0.00	0.00	0.00	0.40	0.00	0.00	0.00	0.00	0.00	0.00	0.40	0.40	0.00	0.00	2.39
			0.04	**13:00 ~ 14:00**	0.80	0.40	0.00	0.40	0.00	0.00	0.00	0.40	0.00	0.00	0.00	0.00	0.00	0.00	0.40	0.40	0.00	0.00	2.79
			0.04	**14:00 ~ 15:00**	0.80	0.40	0.00	0.40	0.00	0.00	0.00	0.40	0.00	0.00	0.00	0.00	0.00	0.00	0.40	0.40	0.00	0.00	2.79
			0.04	**15:00 ~ 16:00**	0.80	0.40	0.00	0.40	0.00	0.00	0.00	0.40	0.00	0.00	0.00	0.00	0.00	0.00	0.40	0.40	0.00	0.00	2.79
			0.04	**16:00 ~ 17:00**	0.80	0.40	0.00	0.40	0.00	0.00	0.00	0.40	0.00	0.00	0.00	0.00	0.00	0.00	0.40	0.40	0.00	0.00	2.79
			0.04	**17:00 ~ 18:00**	0.80	0.40	0.00	0.40	0.00	0.00	0.00	0.40	0.00	0.00	0.00	0.00	0.00	0.00	0.40	0.40	0.00	0.00	2.79
			0.04	**18:00 ~ 19:00**	0.80	0.40	0.00	0.40	0.00	0.00	0.00	0.40	0.00	0.00	0.00	0.00	0.00	0.00	0.40	0.40	0.00	0.00	2.79
			0.04	**19:00 ~ 20:00**	0.80	0.40	0.00	0.40	0.00	0.00	0.00	0.40	0.00	0.00	0.00	0.00	0.00	0.00	0.40	0.40	0.00	0.00	2.79
			0.04	**20:00 ~ 21:00**	0.40	0.40	0.00	0.40	0.00	0.00	0.00	0.00	0.00	0.00	0.00	0.00	0.00	0.00	0.40	0.40	0.00	0.00	2.00
			0.04	**21:00 ~ 22:00**	0.40	0.40	0.00	0.40	0.00	0.00	0.00	0.00	0.00	0.00	0.00	0.00	0.00	0.00	0.40	0.40	0.00	0.00	2.00
			0.04	**22:00 ~ 23:00**	0.40	0.40	0.00	0.40	0.00	0.00	0.00	0.00	0.00	0.00	0.00	0.00	0.00	0.00	0.40	0.40	0.00	0.00	2.00
			0.04	**23:00 ~ 00:00**	0.40	0.40	0.00	0.40	0.00	0.00	0.00	0.00	0.00	0.00	0.00	0.00	0.00	0.00	0.40	0.40	0.00	0.00	2.00
				Whole Day Total (veh*km)	12.77	9.58	0.00	6.78	0.00	0.00	0.00	5.59	0.00	0.00	0.00	0.00	0.00	0.00	7.98	6.78	0.00	0.00	49.48
174	Sheung Heung Road	EB	0.04	**00:00 ~ 01:00**	1.74	0.87	0.00	0.87	0.43	0.43	0.43	0.43	0.00	0.00	0.00	0.00	0.00	0.00	0.87	0.43	0.00	0.00	6.51
			0.04	**01:00 ~ 02:00**	1.30	0.87	0.00	0.43	0.43	0.43	0.43	0.00	0.00	0.00	0.00	0.00	0.00	0.00	0.43	0.43	0.00	0.00	4.77
			0.04	**02:00 ~ 03:00**	0.87	0.43	0.00	0.43	0.43	0.00	0.43	0.00	0.00	0.00	0.00	0.00	0.00	0.00	0.43	0.43	0.00	0.00	3.47
			0.04	**03:00 ~ 04:00**	0.87	0.43	0.00	0.43	0.43	0.00	0.43	0.00	0.00	0.00	0.00	0.00	0.00	0.00	0.43	0.43	0.00	0.00	3.47
			0.04	**04:00 ~ 05:00**	0.87	0.43	0.00	0.43	0.43	0.00	0.43	0.00	0.00	0.00	0.00	0.00	0.00	0.00	0.43	0.43	0.00	0.00	3.47
			0.04	**05:00 ~ 06:00**	0.87	0.43	0.00	0.43	0.43	0.00	0.43	0.43	0.00	0.00	0.00	0.00	0.00	0.00	0.87	0.43	0.00	0.00	4.34
			0.04	**06:00 ~ 07:00**	1.74	0.87	0.00	0.87	0.43	0.43	0.43	0.43	0.00	0.00	0.00	0.00	0.00	0.00	2.17	0.43	0.00	0.00	7.81
			0.04	**07:00 ~ 08:00**	3.04	1.74	0.00	1.30	0.87	0.43	0.43	0.87	0.00	0.43	0.00	0.00	0.43	0.00	2.60	0.43	0.43	0.00	13.02
			0.04	**08:00 ~ 09:00**	3.91	2.17	0.00	1.74	0.87	0.43	0.43	0.87	0.00	0.43	0.00	0.00	0.43	0.00	2.17	0.43	0.43	0.00	14.32
			0.04	**09:00 ~ 10:00**	3.47	1.74	0.00	1.74	0.87	0.43	0.43	0.87	0.00	0.43	0.00	0.00	0.43	0.00	2.17	0.43	0.43	0.00	13.45
			0.04	**10:00 ~ 11:00**	3.47	1.74	0.00	1.74	0.87	0.43	0.43	0.87	0.00	0.43	0.00	0.00	0.43	0.00	2.17	0.43	0.43	0.00	13.45
			0.04	**11:00 ~ 12:00**	3.47	1.74	0.00	1.74	0.87	0.43	0.43	0.87	0.00	0.43	0.00	0.00	0.43	0.00	1.74	0.43	0.43	0.00	13.02
			0.04	**12:00 ~ 13:00**	1.74	0.87	0.00	0.87	0.43	0.43	0.43	0.87	0.00	0.43	0.00	0.00	0.00	0.00	2.60	0.43	0.43	0.00	9.55
			0.04	**13:00 ~ 14:00**	1.74	0.87	0.00	0.87	0.43	0.43	0.43	0.87	0.00	0.43	0.00	0.00	0.00	0.00	2.60	0.43	0.43	0.00	9.55
			0.04	**14:00 ~ 15:00**	1.74	0.87	0.00	0.87	0.43	0.43	0.43	0.87	0.00	0.43	0.00	0.00	0.00	0.00	2.60	0.43	0.43	0.00	9.55
			0.04	**15:00 ~ 16:00**	1.74	0.87	0.00	0.87	0.43	0.43	0.43	0.87	0.00	0.43	0.00	0.00	0.00	0.00	2.60	0.43	0.43	0.00	9.55
			0.04	**16:00 ~ 17:00**	1.74	0.87	0.00	0.87	0.43	0.43	0.43	0.87	0.00	0.43	0.00	0.00	0.00	0.00	2.60	0.43	0.43	0.00	9.55
			0.04	**17:00 ~ 18:00**	1.74	0.87	0.00	0.87	0.43	0.43	0.43	1.30	0.00	0.43	0.00	0.00	0.00	0.00	2.60	0.43	0.43	0.00	9.98
			0.04	**18:00 ~ 19:00**	2.17	1.30	0.00	0.87	0.43	0.43	0.43	1.30	0.00	0.43	0.00	0.00	0.00	0.00	3.04	0.43	0.43	0.00	11.28
			0.04	**19:00 ~ 20:00**	1.74	0.87	0.00	0.87	0.43	0.43	0.43	0.87	0.00	0.43	0.00	0.00	0.00	0.00	2.60	0.43	0.43	0.00	9.55
			0.04	**20:00 ~ 21:00**	1.74	0.87	0.00	0.87	0.43	0.43	0.43	0.87	0.00	0.43	0.00	0.00	0.00	0.00	2.17	0.43	0.43	0.00	9.11
			0.04	**21:00 ~ 22:00**	1.74	0.87	0.00	0.87	0.43	0.43	0.43	0.87	0.00	0.43	0.00	0.00	0.00	0.00	2.17	0.43	0.43	0.00	9.11
			0.04	**22:00 ~ 23:00**	1.30	0.87	0.00	0.87	0.43	0.43	0.43	0.87	0.00	0.43	0.00	0.00	0.00	0.00	2.17	0.43	0.43	0.00	8.68
			0.04	**23:00 ~ 00:00**	1.30	0.87	0.00	0.87	0.43	0.43	0.43	0.43	0.00	0.43	0.00	0.00	0.00	0.00	1.74	0.43	0.43	0.00	7.81
				Whole Day Total (veh*km)	46.00	24.30	0.00	22.57	12.59	8.68	10.42	16.49	0.00	7.38	0.00	0.00	2.17	0.00	46.00	10.42	7.38	0.00	214.40
175	Sheung Heung Road	WB	0.04	**00:00 ~ 01:00**	3.47	1.74	0.00	0.43	0.43	0.00	0.43	0.00	0.00	0.43	0.00	0.00	0.43	0.00	0.43	0.43	0.00	0.00	8.25
			0.04	**01:00 ~ 02:00**	2.17	1.30	0.00	0.43	0.43	0.00	0.43	0.00	0.00	0.43	0.00	0.00	0.43	0.00	0.00	0.43	0.00	0.00	6.08
			0.04	**02:00 ~ 03:00**	1.74	0.87	0.00	0.43	0.43	0.00	0.00	0.00	0.00	0.43	0.00	0.00	0.00	0.00	0.00	0.43	0.00	0.00	4.34
			0.04	**03:00 ~ 04:00**	1.30	0.87	0.00	0.43	0.43	0.00	0.00	0.00	0.00	0.00	0.00	0.00	0.00	0.00	0.00	0.43	0.00	0.00	3.47
			0.04	**04:00 ~ 05:00**	1.30	0.87	0.00	0.43	0.43	0.00	0.00	0.00	0.00	0.00	0.00	0.00	0.00	0.00	0.00	0.43	0.00	0.00	3.47
			0.04	**05:00 ~ 06:00**	1.74	0.87	0.00	0.43	0.43	0.00	0.00	0.00	0.00	0.43	0.00	0.00	0.00	0.00	0.43	0.43	0.00	0.00	4.77
			0.04	**06:00 ~ 07:00**	3.47	1.74	0.00	0.43	0.43	0.00	0.43	0.43	0.00	0.43	0.00	0.00	0.43	0.00	0.43	0.43	0.00	0.00	8.68
			0.04	**07:00 ~ 08:00**	6.51	3.47	0.00	0.87	0.43	0.43	0.43	0.43	0.00	0.43	0.43	0.43	0.43	0.00	0.43	0.87	0.43	0.00	16.06
			0.04	**08:00 ~ 09:00**	8.25	4.34	0.00	1.30	0.43	0.43	0.43	0.43	0.00	0.43	0.43	0.43	0.43	0.00	0.43	0.87	0.43	0.00	19.10
			0.04	**09:00 ~ 10:00**	7.38	3.91	0.00	0.87	0.43	0.43	0.43	0.43	0.00	0.43	0.43	0.43	0.43	0.00	0.43	0.87	0.43	0.00	17.36
			0.04	**10:00 ~ 11:00**	6.94	3.91	0.00	0.87	0.43	0.43	0.43	0.43	0.00	0.43	0.43	0.43	0.43	0.00	0.43	0.87	0.43	0.00	16.93
			0.04	**11:00 ~ 12:00**	7.38	3.91	0.00	0.87	0.43	0.43	0.43	0.43	0.00	0.43	0.43	0.43	0.43	0.00	0.43	0.87	0.43	0.00	17.36
			0.04	**12:00 ~ 13:00**	11.28	5.64	0.00	0.43	0.43	0.43	0.43	0.43	0.43	0.43	0.43	0.43	0.43	0.00	0.43	1.30	0.00	0.00	23.00
			0.04	**13:00 ~ 14:00**	11.28	5.64	0.00	0.87	0.43	0.43	0.43	0.43	0.43	0.43	0.43	0.43	0.43	0.00	0.43	1.30	0.00	0.00	23.44
			0.04	**14:00 ~ 15:00**	11.72	6.08	0.00	0.87	0.43	0.43	0.43	0.43	0.43	0.43	0.43	0.43	0.43	0.00	0.43	1.30	0.00	0.00	24.30
			0.04	**15:00 ~ 16:00**	11.72	6.08	0.00	0.87	0.43	0.43	0.43	0.43	0.43	0.43	0.43	0.43	0.43	0.00	0.43	1.30	0.00	0.00	24.30
			0.04	**16:00 ~ 17:00**	12.15	6.08	0.00	0.87	0.43	0.43	0.43	0.43	0.43	0.43	0.43	0.43	0.43	0.00	0.43	1.30	0.00	0.00	24.74
			0.04	**17:00 ~ 18:00**	12.15	6.08	0.00	0.87	0.43	0.43	0.43	0.43	0.43	0.43	0.43	0.43	0.43	0.00	0.43	1.30	0.00	0.00	24.74
			0.04	**18:00 ~ 19:00**	12.59	6.51	0.00	0.87	0.43	0.43	0.43	0.43	0.43	0.43	0.43	0.43	0.43	0.00	0.43	1.74	0.00	0.00	26.04
			0.04	**19:00 ~ 20:00**	11.28	5.64	0.00	0.87	0.43	0.43	0.43	0.43	0.43	0.43	0.43	0.43	0.43	0.00	0.43	1.30	0.00	0.00	23.44
			0.04	**20:00 ~ 21:00**	9.55	4.77	0.00	0.43	0.43	0.43	0.43	0.00	0.43	0.43	0.43	0.43	0.43	0.00	0.43	1.30	0.00	0.00	19.96
			0.04	**21:00 ~ 22:00**	9.98	5.21	0.00	0.43	0.43	0.43	0.43	0.00	0.43	0.43	0.43	0.43	0.43	0.00	0.43	1.30	0.00	0.00	20.83
			0.04	**22:00 ~ 23:00**	9.11	4.77	0.00	0.43	0.43	0.43	0.43	0.00	0.43	0.43	0.43	0.43	0.43	0.00	0.43	1.30	0.00	0.00	19.53
			0.04	**23:00 ~ 00:00**	7.38	3.91	0.00	0.43	0.43	0.43	0.43	0.00	0.43	0.43	0.43	0.43	0.43	0.00	0.43	0.87	0.00	0.00	16.49
				Whole Day Total (veh*km)	181.85	94.18	0.00	16.06	10.42	7.38	8.68	6.08	5.21	9.55	7.38	7.38	8.68	0.00	8.68	23.00	2.17	0.00	396.68
176	Sheung Heung Road	EB	0.04	**00:00 ~ 01:00**	1.68	0.84	0.00	0.84	0.42	0.42	0.42	0.42	0.00	0.00	0.00	0.00	0.00	0.00	0.84	0.42	0.00	0.00	6.29
			0.04	**01:00 ~ 02:00**	1.26	0.84	0.00	0.42	0.42	0.42	0.42	0.00	0.00	0.00	0.00	0.00	0.00	0.00	0.42	0.42	0.00	0.00	4.61
			0.04	**02:00 ~ 03:00**	0.84	0.42	0.00	0.42	0.42	0.00	0.42	0.00	0.00	0.00	0.00	0.00	0.00	0.00	0.42	0.42	0.00	0.00	3.35
			0.04	**03:00 ~ 04:00**	0.84	0.42	0.00	0.42	0.42	0.00	0.42	0.00	0.00	0.00	0.00	0.00	0.00	0.00	0.42	0.42	0.00	0.00	3.35
			0.04	**04:00 ~ 05:00**	0.84	0.42	0.00	0.42	0.42	0.00	0.42	0.00	0.00	0.00	0.00	0.00	0.00	0.00	0.42	0.42	0.00	0.00	3.35
			0.04	**05:00 ~ 06:00**	0.84	0.42	0.00	0.42	0.42	0.00	0.42	0.42	0.00	0.00	0.00	0.00	0.00	0.00	0.84	0.42	0.00	0.00	4.19
			0.04	**06:00 ~ 07:00**	1.68	0.84	0.00	0.84	0.42	0.42	0.42	0.42	0.00	0.00	0.00	0.00	0.00	0.00	2.10	0.42	0.00	0.00	7.54
			0.04	**07:00 ~ 08:00**	2.93	1.68	0.00	1.26	0.42	0.42	0.42	0.84	0.00	0.42	0.00	0.00	0.42	0.00	2.51	0.42	0.42	0.00	12.15
			0.04	**08:00 ~ 09:00**	3.77	2.10	0.00	1.68	0.84	0.42	0.42	0.84	0.00	0.42	0.00	0.00	0.42	0.00	2.10	0.42	0.42	0.00	13.83
			0.04	**09:00 ~ 10:00**	3.35	1.68	0.00	1.68	0.84	0.42	0.42	0.84	0.00	0.42	0.00	0.00	0.42	0.00	2.10	0.42	0.42	0.00	12.99
			0.04	**10:00 ~ 11:00**	2.93	1.68	0.00	1.68	0.84	0.42	0.42	0.84	0.00	0.42	0.00	0.00	0.42	0.00	2.10	0.42	0.42	0.00	12.57
			0.04	**11:00 ~ 12:00**	3.35	1.68	0.00	1.68	0.84	0.42	0.42	0.84	0.00	0.42	0.00	0.00	0.42	0.00	1.68	0.42	0.42	0.00	12.57
			0.04	**12:00 ~ 13:00**	1.68	0.84	0.00	1.26	0.42	0.42	0.42	0.84	0.00	0.42	0.00	0.00	0.00	0.00	2.51	0.42	0.42	0.00	9.64
			0.04	**13:00 ~ 14:00**	1.68	1.26	0.00	1.26	0.42	0.42	0.42	0.84	0.00	0.42	0.00	0.00	0.00	0.00	2.51	0.42	0.42	0.00	10.06
			0.04	**14:00 ~ 15:00**	2.10	1.26	0.00	1.26	0.42	0.42	0.42	0.84	0.00	0.42	0.00	0.00	0.00	0.00	2.51	0.42	0.42	0.00	10.48
			0.04	**15:00 ~ 16:00**	2.10	1.26	0.00	1.26	0.42	0.42	0.42	0.84	0.00	0.42	0.00	0.00	0.00	0.00	2.51	0.42	0.42	0.00	10.48
			0.04	**16:00 ~ 17:00**	2.10	1.26	0.00	1.26	0.42	0.42	0.42	0.84	0.00	0.42	0.00	0.00	0.00	0.00	2.51	0.42	0.42	0.00	10.48
			0.04	**17:00 ~ 18:00**	2.10	1.26	0.00	1.26	0.42	0.42	0.42	1.26	0.00	0.42	0.00	0.00	0.00	0.00	2.51	0.42	0.42	0.00	10.89
			0.04	**18:00 ~ 19:00**	2.10	1.26	0.00	1.26	0.42	0.42	0.42	1.26	0.00	0.42	0.00	0.00	0.00	0.00	2.93	0.42	0.42	0.00	11.31
			0.04	**19:00 ~ 20:00**	1.68	1.26	0.00	1.26	0.42	0.42	0.42	0.84	0.00	0.42	0.00	0.00	0.00	0.00	2.51	0.42	0.42	0.00	10.06
			0.04	**20:00 ~ 21:00**	1.68	0.84	0.00	0.84	0.42	0.42	0.42	0.84	0.00	0.42	0.00	0.00	0.00	0.00	2.10	0.42	0.42	0.00	8.80
			0.04	**21:00 ~ 22:00**	1.68	0.84	0.00	0.84	0.42	0.42	0.42	0.84	0.00	0.42	0.00	0.00	0.00	0.00	2.10	0.42	0.42	0.00	8.80
			0.04	**22:00 ~ 23:00**	1.68	0.84	0.00	0.84	0.42	0.42	0.42	0.84	0.00	0.42	0.00	0.00	0.00	0.00	2.10	0.42	0.42	0.00	8.80
			0.04	**23:00 ~ 00:00**	1.26	0.84	0.00	0.84	0.42	0.42	0.42	0.42	0.00	0.42	0.00	0.00	0.00	0.00	1.68	0.42	0.42	0.00	7.54
				Whole Day Total (veh*km)	46.09	25.98	0.00	25.14	11.73	8.38	10.06	15.92	0.00	7.12	0.00	0.00	2.10	0.00	44.41	10.06	7.12	0.00	214.11

Road No.	Road Name	Bound	Road Length (km)	Hour	PC	TAXI	LGV3	LGV4	LGV6	HGV7	HGV8	PLB	PV4	PV5	NFB6	NFB7	NFB8	FBSD	FBDD	MC	HGV9	NFB9	Total
177	Cheung Ning Street	NB	0.04	**00:00 ~ 01:00**	0.37	0.37	0.00	0.37	0.00	0.00	0.00	0.00	0.00	0.00	0.00	0.00	0.00	0.00	0.00	0.00	0.00	0.00	1.12
			0.04	**01:00 ~ 02:00**	0.37	0.37	0.00	0.37	0.00	0.00	0.00	0.00	0.00	0.00	0.00	0.00	0.00	0.00	0.00	0.00	0.00	0.00	1.12
			0.04	**02:00 ~ 03:00**	0.37	0.00	0.00	0.00	0.00	0.00	0.00	0.00	0.00	0.00	0.00	0.00	0.00	0.00	0.00	0.00	0.00	0.00	0.37
			0.04	**03:00 ~ 04:00**	0.37	0.00	0.00	0.00	0.00	0.00	0.00	0.00	0.00	0.00	0.00	0.00	0.00	0.00	0.00	0.00	0.00	0.00	0.37
			0.04	**04:00 ~ 05:00**	0.37	0.00	0.00	0.00	0.00	0.00	0.00	0.00	0.00	0.00	0.00	0.00	0.00	0.00	0.00	0.00	0.00	0.00	0.37
			0.04	**05:00 ~ 06:00**	0.37	0.00	0.00	0.00	0.00	0.00	0.00	0.00	0.00	0.00	0.00	0.00	0.00	0.00	0.00	0.00	0.00	0.00	0.37
			0.04	**06:00 ~ 07:00**	0.37	0.37	0.00	0.37	0.00	0.00	0.00	0.00	0.00	0.00	0.00	0.00	0.00	0.00	0.00	0.00	0.00	0.00	1.12
			0.04	**07:00 ~ 08:00**	0.37	0.37	0.00	0.37	0.37	0.00	0.00	0.00	0.00	0.00	0.00	0.00	0.00	0.00	0.00	0.00	0.00	0.00	1.49
			0.04	**08:00 ~ 09:00**	0.37	0.37	0.00	0.37	0.37	0.00	0.00	0.00	0.00	0.00	0.00	0.00	0.00	0.00	0.00	0.00	0.00	0.00	1.49
			0.04	**09:00 ~ 10:00**	0.37	0.37	0.00	0.37	0.37	0.00	0.00	0.00	0.00	0.00	0.00	0.00	0.00	0.00	0.00	0.00	0.00	0.00	1.49
			0.04	**10:00 ~ 11:00**	0.37	0.37	0.00	0.37	0.37	0.00	0.00	0.00	0.00	0.00	0.00	0.00	0.00	0.00	0.00	0.00	0.00	0.00	1.49
			0.04	**11:00 ~ 12:00**	0.37	0.37	0.00	0.37	0.37	0.00	0.00	0.00	0.00	0.00	0.00	0.00	0.00	0.00	0.00	0.00	0.00	0.00	1.49
			0.04	**12:00 ~ 13:00**	0.37	0.37	0.00	0.37	0.37	0.00	0.00	0.00	0.00	0.00	0.00	0.00	0.00	0.00	0.00	0.37	0.00	0.00	1.87
			0.04	**13:00 ~ 14:00**	0.37	0.37	0.00	0.37	0.37	0.00	0.00	0.00	0.00	0.00	0.00	0.00	0.00	0.00	0.00	0.37	0.00	0.00	1.87
			0.04	**14:00 ~ 15:00**	0.37	0.37	0.00	0.37	0.37	0.00	0.00	0.00	0.00	0.00	0.00	0.00	0.00	0.00	0.00	0.37	0.00	0.00	1.87
			0.04	**15:00 ~ 16:00**	0.37	0.37	0.00	0.37	0.37	0.00	0.00	0.00	0.00	0.00	0.00	0.00	0.00	0.00	0.00	0.37	0.00	0.00	1.87
			0.04	**16:00 ~ 17:00**	0.37	0.37	0.00	0.37	0.37	0.00	0.00	0.00	0.00	0.00	0.00	0.00	0.00	0.00	0.00	0.37	0.00	0.00	1.87
			0.04	**17:00 ~ 18:00**	0.37	0.37	0.00	0.37	0.37	0.00	0.00	0.00	0.00	0.00	0.00	0.00	0.00	0.00	0.00	0.37	0.00	0.00	1.87
			0.04	**18:00 ~ 19:00**	0.37	0.37	0.00	0.37	0.37	0.00	0.00	0.00	0.00	0.00	0.00	0.00	0.00	0.00	0.00	0.37	0.00	0.00	1.87
			0.04	**19:00 ~ 20:00**	0.37	0.37	0.00	0.37	0.37	0.00	0.00	0.00	0.00	0.00	0.00	0.00	0.00	0.00	0.00	0.37	0.00	0.00	1.87
			0.04	**20:00 ~ 21:00**	0.37	0.37	0.00	0.37	0.37	0.00	0.00	0.00	0.00	0.00	0.00	0.00	0.00	0.00	0.00	0.37	0.00	0.00	1.87
			0.04	**21:00 ~ 22:00**	0.37	0.37	0.00	0.37	0.37	0.00	0.00	0.00	0.00	0.00	0.00	0.00	0.00	0.00	0.00	0.37	0.00	0.00	1.87
			0.04	**22:00 ~ 23:00**	0.37	0.37	0.00	0.37	0.37	0.00	0.00	0.00	0.00	0.00	0.00	0.00	0.00	0.00	0.00	0.37	0.00	0.00	1.87
			0.04	**23:00 ~ 00:00**	0.37	0.37	0.00	0.37	0.37	0.00	0.00	0.00	0.00	0.00	0.00	0.00	0.00	0.00	0.00	0.37	0.00	0.00	1.87
				Whole Day Total (veh*km)	8.95	7.46	0.00	7.46	6.34	0.00	0.00	0.00	0.00	0.00	0.00	0.00	0.00	0.00	0.00	4.48	0.00	0.00	34.69
178	Cheung Ning Street	SB	0.04	**00:00 ~ 01:00**	0.37	0.37	0.00	0.37	0.00	0.00	0.00	0.00	0.00	0.00	0.00	0.00	0.00	0.00	0.00	0.37	0.00	0.00	1.49
			0.04	**01:00 ~ 02:00**	0.37	0.37	0.00	0.37	0.00	0.00	0.00	0.00	0.00	0.00	0.00	0.00	0.00	0.00	0.00	0.37	0.00	0.00	1.49
			0.04	**02:00 ~ 03:00**	0.37	0.37	0.00	0.37	0.00	0.00	0.00	0.00	0.00	0.00	0.00	0.00	0.00	0.00	0.00	0.00	0.00	0.00	1.12
			0.04	**03:00 ~ 04:00**	0.37	0.37	0.00	0.00	0.00	0.00	0.00	0.00	0.00	0.00	0.00	0.00	0.00	0.00	0.00	0.00	0.00	0.00	0.75
			0.04	**04:00 ~ 05:00**	0.37	0.37	0.00	0.00	0.00	0.00	0.00	0.00	0.00	0.00	0.00	0.00	0.00	0.00	0.00	0.00	0.00	0.00	0.75
			0.04	**05:00 ~ 06:00**	0.37	0.37	0.00	0.37	0.00	0.00	0.00	0.00	0.00	0.00	0.00	0.00	0.00	0.00	0.00	0.00	0.00	0.00	1.12
			0.04	**06:00 ~ 07:00**	0.37	0.37	0.00	0.37	0.00	0.00	0.00	0.00	0.00	0.00	0.00	0.00	0.00	0.00	0.00	0.37	0.00	0.00	1.49
			0.04	**07:00 ~ 08:00**	0.75	0.37	0.00	0.37	0.37	0.00	0.00	0.00	0.00	0.00	0.00	0.00	0.00	0.00	0.00	0.37	0.00	0.00	2.24
			0.04	**08:00 ~ 09:00**	0.75	0.37	0.00	0.37	0.37	0.00	0.00	0.00	0.00	0.00	0.00	0.00	0.00	0.00	0.00	0.37	0.00	0.00	2.24
			0.04	**09:00 ~ 10:00**	0.75	0.37	0.00	0.37	0.37	0.00	0.00	0.00	0.00	0.00	0.00	0.00	0.00	0.00	0.00	0.37	0.00	0.00	2.24
			0.04	**10:00 ~ 11:00**	0.75	0.37	0.00	0.37	0.37	0.00	0.00	0.00	0.00	0.00	0.00	0.00	0.00	0.00	0.00	0.37	0.00	0.00	2.24
			0.04	**11:00 ~ 12:00**	0.75	0.37	0.00	0.37	0.37	0.00	0.00	0.00	0.00	0.00	0.00	0.00	0.00	0.00	0.00	0.37	0.00	0.00	2.24
			0.04	**12:00 ~ 13:00**	0.37	0.37	0.00	0.37	0.37	0.00	0.00	0.00	0.00	0.00	0.00	0.00	0.00	0.00	0.00	0.37	0.00	0.00	1.87
			0.04	**13:00 ~ 14:00**	0.37	0.37	0.00	0.37	0.37	0.00	0.00	0.00	0.00	0.00	0.00	0.00	0.00	0.00	0.00	0.37	0.00	0.00	1.87
			0.04	**14:00 ~ 15:00**	0.37	0.37	0.00	0.37	0.37	0.00	0.00	0.00	0.00	0.00	0.00	0.00	0.00	0.00	0.00	0.37	0.00	0.00	1.87
			0.04	**15:00 ~ 16:00**	0.37	0.37	0.00	0.37	0.37	0.00	0.00	0.00	0.00	0.00	0.00	0.00	0.00	0.00	0.00	0.37	0.00	0.00	1.87
			0.04	**16:00 ~ 17:00**	0.37	0.37	0.00	0.37	0.37	0.00	0.00	0.00	0.00	0.00	0.00	0.00	0.00	0.00	0.00	0.37	0.00	0.00	1.87
			0.04	**17:00 ~ 18:00**	0.37	0.37	0.00	0.37	0.37	0.00	0.00	0.00	0.00	0.00	0.00	0.00	0.00	0.00	0.00	0.37	0.00	0.00	1.87
			0.04	**18:00 ~ 19:00**	0.37	0.37	0.00	0.37	0.37	0.00	0.00	0.00	0.00	0.00	0.00	0.00	0.00	0.00	0.00	0.37	0.00	0.00	1.87
			0.04	**19:00 ~ 20:00**	0.37	0.37	0.00	0.37	0.37	0.00	0.00	0.00	0.00	0.00	0.00	0.00	0.00	0.00	0.00	0.37	0.00	0.00	1.87
			0.04	**20:00 ~ 21:00**	0.37	0.37	0.00	0.37	0.37	0.00	0.00	0.00	0.00	0.00	0.00	0.00	0.00	0.00	0.00	0.37	0.00	0.00	1.87
			0.04	**21:00 ~ 22:00**	0.37	0.37	0.00	0.37	0.37	0.00	0.00	0.00	0.00	0.00	0.00	0.00	0.00	0.00	0.00	0.37	0.00	0.00	1.87
			0.04	**22:00 ~ 23:00**	0.37	0.37	0.00	0.37	0.37	0.00	0.00	0.00	0.00	0.00	0.00	0.00	0.00	0.00	0.00	0.37	0.00	0.00	1.87
			0.04	**23:00 ~ 00:00**	0.37	0.37	0.00	0.37	0.37	0.00	0.00	0.00	0.00	0.00	0.00	0.00	0.00	0.00	0.00	0.37	0.00	0.00	1.87
				Whole Day Total (veh*km)	10.82	8.95	0.00	8.21	6.34	0.00	0.00	0.00	0.00	0.00	0.00	0.00	0.00	0.00	0.00	7.46	0.00	0.00	41.78
179	Sheung Heung Road	EB	0.07	**00:00 ~ 01:00**	4.63	2.64	0.00	1.98	0.66	0.66	0.66	0.66	0.00	0.66	0.00	0.00	0.00	0.00	1.98	0.66	0.66	0.00	15.86
			0.07	**01:00 ~ 02:00**	3.31	1.98	0.00	1.32	0.66	0.66	0.66	0.00	0.00	0.66	0.00	0.00	0.00	0.00	0.66	0.66	0.66	0.00	11.24
			0.07	**02:00 ~ 03:00**	2.64	1.32	0.00	1.32	0.66	0.66	0.66	0.00	0.00	0.66	0.00	0.00	0.00	0.00	0.66	0.66	0.00	0.00	9.25
			0.07	**03:00 ~ 04:00**	1.98	1.32	0.00	0.66	0.66	0.00	0.66	0.00	0.00	0.00	0.00	0.00	0.00	0.00	0.66	0.66	0.00	0.00	6.61
			0.07	**04:00 ~ 05:00**	1.98	1.32	0.00	0.66	0.66	0.00	0.66	0.00	0.00	0.00	0.00	0.00	0.00	0.00	0.66	0.66	0.00	0.00	6.61
			0.07	**05:00 ~ 06:00**	2.64	1.32	0.00	1.32	0.66	0.66	0.66	0.66	0.00	0.66	0.00	0.00	0.00	0.00	1.98	0.66	0.00	0.00	11.24
			0.07	**06:00 ~ 07:00**	4.63	2.64	0.00	1.98	0.66	0.66	0.66	1.32	0.00	0.66	0.00	0.00	0.00	0.00	4.63	0.66	0.66	0.00	19.17
			0.07	**07:00 ~ 08:00**	9.25	4.63	0.66	3.97	1.32	0.66	0.66	1.98	0.00	0.66	0.66	0.66	0.66	0.00	5.29	1.32	0.66	0.00	33.05
			0.07	**08:00 ~ 09:00**	11.24	5.95	0.66	4.63	1.98	0.66	0.66	1.98	0.00	0.66	0.66	0.66	0.66	0.00	4.63	1.32	0.66	0.00	37.02
			0.07	**09:00 ~ 10:00**	9.92	5.29	0.66	3.97	1.32	0.66	0.66	1.32	0.00	0.66	0.66	0.66	0.66	0.00	3.97	1.32	0.66	0.00	32.39
			0.07	**10:00 ~ 11:00**	9.92	5.29	0.66	3.97	1.32	0.66	0.66	1.32	0.00	0.66	0.66	0.66	0.66	0.00	3.97	1.32	0.66	0.00	32.39
			0.07	**11:00 ~ 12:00**	9.92	5.29	0.66	3.97	1.98	0.66	0.66	1.32	0.00	0.66	0.66	0.66	0.66	0.00	3.97	1.32	0.66	0.00	33.05
			0.07	**12:00 ~ 13:00**	7.27	3.97	0.00	2.64	1.32	0.66	0.66	1.98	0.00	0.66	0.66	0.00	0.66	0.00	5.29	1.32	0.66	0.00	27.76
			0.07	**13:00 ~ 14:00**	7.27	3.97	0.00	2.64	1.32	0.66	0.66	1.98	0.00	0.66	0.66	0.00	0.66	0.00	5.29	1.32	0.66	0.00	27.76
			0.07	**14:00 ~ 15:00**	7.27	3.97	0.00	2.64	1.32	0.66	0.66	1.98	0.00	0.66	0.66	0.00	0.66	0.00	5.29	1.32	0.66	0.00	27.76
			0.07	**15:00 ~ 16:00**	7.27	3.97	0.00	2.64	1.32	0.66	0.66	1.98	0.00	0.66	0.66	0.00	0.66	0.00	5.29	1.32	0.66	0.00	27.76
			0.07	**16:00 ~ 17:00**	7.93	3.97	0.00	2.64	1.32	0.66	0.66	1.98	0.00	0.66	0.66	0.00	0.66	0.00	5.29	1.32	0.66	0.00	28.42
			0.07	**17:00 ~ 18:00**	7.93	3.97	0.00	2.64	1.32	0.66	0.66	1.98	0.00	0.66	0.66	0.00	0.66	0.00	5.29	1.32	0.66	0.00	28.42
			0.07	**18:00 ~ 19:00**	7.93	3.97	0.00	2.64	1.32	0.66	0.66	1.98	0.00	0.66	0.66	0.00	0.66	0.00	5.29	1.32	0.66	0.00	28.42
			0.07	**19:00 ~ 20:00**	7.27	3.97	0.00	2.64	1.32	0.66	0.66	1.98	0.00	0.66	0.66	0.00	0.66	0.00	4.63	1.32	0.66	0.00	27.10
			0.07	**20:00 ~ 21:00**	5.95	3.31	0.00	1.98	0.66	0.66	0.66	1.32	0.00	0.66	0.66	0.00	0.66	0.00	3.97	0.66	0.66	0.00	21.81
			0.07	**21:00 ~ 22:00**	6.61	3.31	0.00	1.98	1.32	0.66	0.66	1.32	0.00	0.66	0.66	0.00	0.66	0.00	3.97	0.66	0.66	0.00	23.14
			0.07	**22:00 ~ 23:00**	5.95	3.31	0.00	1.98	0.66	0.66	0.66	1.32	0.00	0.66	0.66	0.00	0.66	0.00	3.97	0.66	0.66	0.00	21.81
			0.07	**23:00 ~ 00:00**	4.63	2.64	0.00	1.98	0.66	0.66	0.66	1.32	0.00	0.66	0.66	0.00	0.66	0.00	3.31	0.66	0.66	0.00	19.17
				Whole Day Total (veh*km)	155.34	83.29	3.31	58.83	26.44	14.54	15.86	31.73	0.00	14.54	11.24	3.31	11.24	0.00	89.90	24.46	13.22	0.00	557.22
180	Pau Chung Street	NB	0.11	**00:00 ~ 01:00**	3.36	2.24	0.00	1.12	1.12	0.00	0.00	1.12	0.00	0.00	0.00	0.00	0.00	0.00	2.24	1.12	0.00	0.00	12.31
			0.11	**01:00 ~ 02:00**	2.24	1.12	0.00	1.12	1.12	0.00	0.00	0.00	0.00	0.00	0.00	0.00	0.00	0.00	1.12	1.12	0.00	0.00	7.83
			0.11	**02:00 ~ 03:00**	1.12	1.12	0.00	1.12	1.12	0.00	0.00	0.00	0.00	0.00	0.00	0.00	0.00	0.00	1.12	1.12	0.00	0.00	6.71
			0.11	**03:00 ~ 04:00**	1.12	1.12	0.00	1.12	1.12	0.00	0.00	0.00	0.00	0.00	0.00	0.00	0.00	0.00	1.12	1.12	0.00	0.00	6.71
			0.11	**04:00 ~ 05:00**	1.12	1.12	0.00	1.12	1.12	0.00	0.00	0.00	0.00	0.00	0.00	0.00	0.00	0.00	1.12	1.12	0.00	0.00	6.71
			0.11	**05:00 ~ 06:00**	2.24	1.12	0.00	1.12	1.12	0.00	0.00	0.00	0.00	0.00	0.00	0.00	0.00	0.00	2.24	1.12	0.00	0.00	8.95
			0.11	**06:00 ~ 07:00**	3.36	2.24	0.00	1.12	1.12	0.00	0.00	1.12	0.00	0.00	0.00	0.00	0.00	0.00	4.48	1.12	0.00	0.00	14.55
			0.11	**07:00 ~ 08:00**	5.60	3.36	0.00	1.12	1.12	1.12	1.12	2.24	0.00	1.12	0.00	0.00	0.00	0.00	5.60	1.12	0.00	0.00	23.50
			0.11	**08:00 ~ 09:00**	6.71	3.36	0.00	1.12	1.12	1.12	1.12	2.24	0.00	1.12	0.00	0.00	0.00	0.00	4.48	1.12	0.00	0.00	23.50
			0.11	**09:00 ~ 10:00**	5.60	3.36	0.00	1.12	1.12	1.12	1.12	1.12	0.00	1.12	0.00	0.00	0.00	0.00	4.48	1.12	0.00	0.00	21.26
			0.11	**10:00 ~ 11:00**	5.60	3.36	0.00	1.12	1.12	1.12	1.12	1.12	0.00	1.12	0.00	0.00	0.00	0.00	4.48	1.12	0.00	0.00	21.26
			0.11	**11:00 ~ 12:00**	5.60	3.36	0.00	1.12	1.12	1.12	1.12	1.12	0.00	1.12	0.00	0.00	0.00	0.00	3.36	1.12	0.00	0.00	20.14
			0.11	**12:00 ~ 13:00**	3.36	2.24	0.00	1.12	1.12	0.00	1.12	1.12	0.00	1.12	0.00	0.00	0.00	0.00	4.48	1.12	0.00	0.00	16.79
			0.11	**13:00 ~ 14:00**	3.36	2.24	0.00	1.12	1.12	0.00	1.12	1.12	0.00	1.12	0.00	0.00	0.00	0.00	4.48	1.12	0.00	0.00	16.79
			0.11	**14:00 ~ 15:00**	4.48	2.24	0.00	1.12	1.12	0.00	1.12	2.24	0.00	1.12	0.00	0.00	0.00	0.00	4.48	1.12	0.00	0.00	19.02
			0.11	**15:00 ~ 16:00**	4.48	2.24	0.00	1.12	1.12	0.00	1.12	2.24	0.00	1.12	0.00	0.00	0.00	0.00	4.48	1.12	0.00	0.00	19.02
			0.11	**16:00 ~ 17:00**	4.48	2.24	0.00	1.12	1.12	0.00	1.12	2.24	0.00	1.12	0.00	0.00	0.00	0.00	4.48	1.12	0.00	0.00	19.02
			0.11	**17:00 ~ 18:00**	4.48	2.24	0.00	1.12	1.12	0.00	1.12	2.24	0.00	1.12	0.00	0.00	0.00	0.00	4.48	1.12	0.00	0.00	19.02
			0.11	**18:00 ~ 19:00**	4.48	2.24	0.00	1.12	1.12	0.00	1.12	2.24	0.00	1.12	0.00	0.00	0.00	0.00	4.48	1.12	0.00	0.00	19.02
			0.11	**19:00 ~ 20:00**	3.36	2.24	0.00	1.12	1.12	0.00	1.12	1.12	0.00	1.12	0.00	0.00	0.00	0.00	3.36	1.12	0.00	0.00	15.67
			0.11	**20:00 ~ 21:00**	3.36	2.24	0.00	1.12	1.12	0.00	1.12	1.12	0.00	1.12	0.00	0.00	0.00	0.00	3.36	1.12	0.00	0.00	15.67
			0.11	**21:00 ~ 22:00**	3.36	2.24	0.00	1.12	1.12	0.00	1.12	1.12	0.00	1.12	0.00	0.00	0.00	0.00	3.36	1.12	0.00	0.00	15.67
			0.11	**22:00 ~ 23:00**	3.36	2.24	0.00	1.12	1.12	0.00	1.12	1.12	0.00	1.12	0.00	0.00	0.00	0.00	3.36	1.12	0.00	0.00	15.67
			0.11	**23:00 ~ 00:00**	2.24	1.12	0.00	1.12	1.12	0.00	1.12	1.12	0.00	1.12	0.00	0.00	0.00	0.00	3.36	1.12	0.00	0.00	13.43
				Whole Day Total (veh*km)	88.40	52.59	0.00	26.86	26.86	5.60	19.02	29.09	0.00	19.02	0.00	0.00	0.00	0.00	83.93	26.86	0.00	0.00	378.22

Road No.	Road Name	Bound	Road Length (km)	Hour	PC	TAXI	LGV3	LGV4	LGV6	HGV7	HGV8	PLB	PV4	PV5	NFB6	NFB7	NFB8	FBSD	FBDD	MC	HGV9	NFB9	Total
181	Pau Chung Street	SB	0.11	**00:00 ~ 01:00**	2.24	1.12	0.00	1.12	1.12	0.00	0.00	0.00	0.00	0.00	0.00	0.00	0.00	0.00	1.12	1.12	0.00	0.00	7.83
			0.11	**01:00 ~ 02:00**	2.24	1.12	0.00	1.12	1.12	0.00	0.00	0.00	0.00	0.00	0.00	0.00	0.00	0.00	1.12	1.12	0.00	0.00	7.83
			0.11	**02:00 ~ 03:00**	1.12	1.12	0.00	1.12	0.00	0.00	0.00	0.00	0.00	0.00	0.00	0.00	0.00	0.00	1.12	1.12	0.00	0.00	5.60
			0.11	**03:00 ~ 04:00**	1.12	1.12	0.00	1.12	0.00	0.00	0.00	0.00	0.00	0.00	0.00	0.00	0.00	0.00	1.12	1.12	0.00	0.00	5.60
			0.11	**04:00 ~ 05:00**	1.12	1.12	0.00	1.12	0.00	0.00	0.00	0.00	0.00	0.00	0.00	0.00	0.00	0.00	1.12	1.12	0.00	0.00	5.60
			0.11	**05:00 ~ 06:00**	1.12	1.12	0.00	1.12	0.00	0.00	0.00	0.00	0.00	0.00	0.00	0.00	0.00	0.00	1.12	1.12	0.00	0.00	5.60
			0.11	**06:00 ~ 07:00**	2.24	1.12	0.00	1.12	1.12	0.00	0.00	1.12	0.00	0.00	0.00	0.00	0.00	0.00	1.12	1.12	0.00	0.00	8.95
			0.11	**07:00 ~ 08:00**	4.48	2.24	0.00	1.12	1.12	0.00	1.12	1.12	0.00	1.12	0.00	0.00	0.00	0.00	1.12	1.12	0.00	0.00	14.55
			0.11	**08:00 ~ 09:00**	5.60	3.36	0.00	1.12	1.12	0.00	1.12	1.12	0.00	1.12	0.00	0.00	0.00	0.00	1.12	1.12	0.00	0.00	16.79
			0.11	**09:00 ~ 10:00**	5.60	3.36	0.00	1.12	1.12	0.00	1.12	1.12	0.00	1.12	0.00	0.00	0.00	0.00	1.12	1.12	0.00	0.00	16.79
			0.11	**10:00 ~ 11:00**	4.48	2.24	0.00	1.12	1.12	0.00	1.12	1.12	0.00	1.12	0.00	0.00	0.00	0.00	1.12	1.12	0.00	0.00	14.55
			0.11	**11:00 ~ 12:00**	5.60	3.36	0.00	1.12	1.12	0.00	1.12	1.12	0.00	1.12	0.00	0.00	0.00	0.00	1.12	1.12	0.00	0.00	16.79
			0.11	**12:00 ~ 13:00**	3.36	2.24	0.00	1.12	1.12	0.00	0.00	1.12	0.00	0.00	0.00	0.00	0.00	0.00	1.12	1.12	0.00	0.00	11.19
			0.11	**13:00 ~ 14:00**	3.36	2.24	0.00	1.12	1.12	0.00	0.00	1.12	0.00	0.00	0.00	0.00	0.00	0.00	1.12	1.12	0.00	0.00	11.19
			0.11	**14:00 ~ 15:00**	3.36	2.24	0.00	1.12	1.12	0.00	0.00	1.12	0.00	0.00	0.00	0.00	0.00	0.00	1.12	1.12	0.00	0.00	11.19
			0.11	**15:00 ~ 16:00**	3.36	2.24	0.00	1.12	1.12	0.00	0.00	1.12	0.00	0.00	0.00	0.00	0.00	0.00	1.12	1.12	0.00	0.00	11.19
			0.11	**16:00 ~ 17:00**	3.36	2.24	0.00	1.12	1.12	0.00	0.00	1.12	0.00	0.00	0.00	0.00	0.00	0.00	1.12	1.12	0.00	0.00	11.19
			0.11	**17:00 ~ 18:00**	3.36	2.24	0.00	1.12	1.12	0.00	0.00	1.12	0.00	0.00	0.00	0.00	0.00	0.00	1.12	1.12	0.00	0.00	11.19
			0.11	**18:00 ~ 19:00**	3.36	2.24	0.00	1.12	1.12	0.00	0.00	1.12	0.00	0.00	0.00	0.00	0.00	0.00	1.12	1.12	0.00	0.00	11.19
			0.11	**19:00 ~ 20:00**	3.36	2.24	0.00	1.12	1.12	0.00	0.00	1.12	0.00	0.00	0.00	0.00	0.00	0.00	1.12	1.12	0.00	0.00	11.19
			0.11	**20:00 ~ 21:00**	3.36	1.12	0.00	1.12	1.12	0.00	0.00	1.12	0.00	0.00	0.00	0.00	0.00	0.00	1.12	1.12	0.00	0.00	10.07
			0.11	**21:00 ~ 22:00**	3.36	2.24	0.00	1.12	1.12	0.00	0.00	1.12	0.00	0.00	0.00	0.00	0.00	0.00	1.12	1.12	0.00	0.00	11.19
			0.11	**22:00 ~ 23:00**	2.24	1.12	0.00	1.12	1.12	0.00	0.00	1.12	0.00	0.00	0.00	0.00	0.00	0.00	1.12	1.12	0.00	0.00	8.95
			0.11	**23:00 ~ 00:00**	2.24	1.12	0.00	1.12	1.12	0.00	0.00	1.12	0.00	0.00	0.00	0.00	0.00	0.00	1.12	1.12	0.00	0.00	8.95
				Whole Day Total (veh*km)	74.97	45.88	0.00	26.86	22.38	0.00	5.60	20.14	0.00	5.60	0.00	0.00	0.00	0.00	26.86	26.86	0.00	0.00	255.13
182	Pau Chung Street	NB	0.11	**00:00 ~ 01:00**	4.24	2.12	0.00	1.06	1.06	0.00	1.06	1.06	0.00	1.06	0.00	0.00	0.00	0.00	1.06	1.06	0.00	0.00	13.77
			0.11	**01:00 ~ 02:00**	3.18	2.12	0.00	1.06	1.06	0.00	1.06	0.00	0.00	1.06	0.00	0.00	0.00	0.00	1.06	1.06	0.00	0.00	11.65
			0.11	**02:00 ~ 03:00**	2.12	1.06	0.00	1.06	1.06	0.00	0.00	0.00	0.00	0.00	0.00	0.00	0.00	0.00	1.06	1.06	0.00	0.00	7.41
			0.11	**03:00 ~ 04:00**	2.12	1.06	0.00	1.06	1.06	0.00	0.00	0.00	0.00	0.00	0.00	0.00	0.00	0.00	1.06	1.06	0.00	0.00	7.41
			0.11	**04:00 ~ 05:00**	2.12	1.06	0.00	1.06	1.06	0.00	0.00	0.00	0.00	0.00	0.00	0.00	0.00	0.00	1.06	1.06	0.00	0.00	7.41
			0.11	**05:00 ~ 06:00**	2.12	1.06	0.00	1.06	1.06	0.00	0.00	0.00	0.00	0.00	0.00	0.00	0.00	0.00	1.06	1.06	0.00	0.00	7.41
			0.11	**06:00 ~ 07:00**	4.24	2.12	0.00	1.06	1.06	0.00	1.06	1.06	0.00	1.06	0.00	0.00	0.00	0.00	2.12	1.06	0.00	0.00	14.83
			0.11	**07:00 ~ 08:00**	8.47	4.24	0.00	2.12	1.06	1.06	1.06	1.06	0.00	1.06	1.06	0.00	1.06	0.00	3.18	1.06	0.00	0.00	26.48
			0.11	**08:00 ~ 09:00**	10.59	5.30	0.00	2.12	1.06	1.06	1.06	1.06	0.00	1.06	1.06	0.00	1.06	0.00	2.12	2.12	0.00	0.00	29.65
			0.11	**09:00 ~ 10:00**	9.53	5.30	0.00	2.12	1.06	1.06	1.06	1.06	0.00	1.06	1.06	0.00	1.06	0.00	2.12	1.06	0.00	0.00	27.53
			0.11	**10:00 ~ 11:00**	9.53	5.30	0.00	2.12	1.06	1.06	1.06	1.06	0.00	1.06	1.06	0.00	1.06	0.00	2.12	1.06	0.00	0.00	27.53
			0.11	**11:00 ~ 12:00**	9.53	5.30	0.00	2.12	1.06	1.06	1.06	1.06	0.00	1.06	1.06	0.00	1.06	0.00	2.12	1.06	0.00	0.00	27.53
			0.11	**12:00 ~ 13:00**	6.35	3.18	0.00	1.06	1.06	0.00	1.06	1.06	0.00	1.06	0.00	0.00	0.00	0.00	2.12	1.06	0.00	0.00	18.00
			0.11	**13:00 ~ 14:00**	6.35	3.18	0.00	1.06	1.06	0.00	1.06	1.06	0.00	1.06	0.00	0.00	0.00	0.00	2.12	1.06	0.00	0.00	18.00
			0.11	**14:00 ~ 15:00**	6.35	3.18	0.00	1.06	1.06	0.00	1.06	1.06	0.00	1.06	0.00	0.00	0.00	0.00	2.12	1.06	0.00	0.00	18.00
			0.11	**15:00 ~ 16:00**	6.35	3.18	0.00	1.06	1.06	0.00	1.06	1.06	0.00	1.06	0.00	0.00	0.00	0.00	2.12	1.06	0.00	0.00	18.00
			0.11	**16:00 ~ 17:00**	6.35	3.18	0.00	1.06	1.06	0.00	1.06	1.06	0.00	1.06	0.00	0.00	0.00	0.00	2.12	1.06	0.00	0.00	18.00
			0.11	**17:00 ~ 18:00**	6.35	3.18	0.00	1.06	1.06	0.00	1.06	1.06	0.00	1.06	0.00	0.00	0.00	0.00	2.12	1.06	0.00	0.00	18.00
			0.11	**18:00 ~ 19:00**	6.35	3.18	0.00	1.06	1.06	0.00	1.06	1.06	0.00	1.06	0.00	0.00	0.00	0.00	2.12	1.06	0.00	0.00	18.00
			0.11	**19:00 ~ 20:00**	6.35	3.18	0.00	1.06	1.06	0.00	1.06	1.06	0.00	1.06	0.00	0.00	0.00	0.00	2.12	1.06	0.00	0.00	18.00
			0.11	**20:00 ~ 21:00**	5.30	3.18	0.00	1.06	1.06	0.00	1.06	1.06	0.00	1.06	0.00	0.00	0.00	0.00	2.12	1.06	0.00	0.00	16.94
			0.11	**21:00 ~ 22:00**	5.30	3.18	0.00	1.06	1.06	0.00	1.06	1.06	0.00	1.06	0.00	0.00	0.00	0.00	2.12	1.06	0.00	0.00	16.94
			0.11	**22:00 ~ 23:00**	5.30	3.18	0.00	1.06	1.06	0.00	1.06	1.06	0.00	1.06	0.00	0.00	0.00	0.00	2.12	1.06	0.00	0.00	16.94
			0.11	**23:00 ~ 00:00**	4.24	2.12	0.00	1.06	1.06	0.00	1.06	1.06	0.00	1.06	0.00	0.00	0.00	0.00	1.06	1.06	0.00	0.00	13.77
				Whole Day Total (veh*km)	138.73	73.07	0.00	30.71	25.42	5.30	21.18	20.12	0.00	21.18	5.30	0.00	5.30	0.00	44.48	26.48	0.00	0.00	417.25
183	Pau Chung Street	SB	0.11	**00:00 ~ 01:00**	1.06	1.06	0.00	1.06	0.00	0.00	0.00	0.00	0.00	0.00	0.00	0.00	0.00	0.00	1.06	0.00	0.00	0.00	4.24
			0.11	**01:00 ~ 02:00**	1.06	1.06	0.00	1.06	0.00	0.00	0.00	0.00	0.00	0.00	0.00	0.00	0.00	0.00	1.06	0.00	0.00	0.00	4.24
			0.11	**02:00 ~ 03:00**	1.06	1.06	0.00	1.06	0.00	0.00	0.00	0.00	0.00	0.00	0.00	0.00	0.00	0.00	1.06	0.00	0.00	0.00	4.24
			0.11	**03:00 ~ 04:00**	1.06	1.06	0.00	0.00	0.00	0.00	0.00	0.00	0.00	0.00	0.00	0.00	0.00	0.00	1.06	0.00	0.00	0.00	3.18
			0.11	**04:00 ~ 05:00**	1.06	1.06	0.00	0.00	0.00	0.00	0.00	0.00	0.00	0.00	0.00	0.00	0.00	0.00	1.06	0.00	0.00	0.00	3.18
			0.11	**05:00 ~ 06:00**	1.06	1.06	0.00	1.06	0.00	0.00	0.00	0.00	0.00	0.00	0.00	0.00	0.00	0.00	1.06	0.00	0.00	0.00	4.24
			0.11	**06:00 ~ 07:00**	1.06	1.06	0.00	1.06	0.00	0.00	0.00	1.06	0.00	0.00	0.00	0.00	0.00	0.00	1.06	0.00	0.00	0.00	5.30
			0.11	**07:00 ~ 08:00**	1.06	1.06	0.00	1.06	1.06	0.00	0.00	1.06	0.00	0.00	0.00	0.00	0.00	0.00	1.06	1.06	0.00	0.00	7.41
			0.11	**08:00 ~ 09:00**	2.12	1.06	0.00	1.06	1.06	0.00	0.00	1.06	0.00	0.00	0.00	0.00	0.00	0.00	1.06	1.06	0.00	0.00	8.47
			0.11	**09:00 ~ 10:00**	1.06	1.06	0.00	1.06	1.06	0.00	0.00	1.06	0.00	0.00	0.00	0.00	0.00	0.00	1.06	1.06	0.00	0.00	7.41
			0.11	**10:00 ~ 11:00**	1.06	1.06	0.00	1.06	1.06	0.00	0.00	1.06	0.00	0.00	0.00	0.00	0.00	0.00	1.06	1.06	0.00	0.00	7.41
			0.11	**11:00 ~ 12:00**	1.06	1.06	0.00	1.06	1.06	0.00	0.00	1.06	0.00	0.00	0.00	0.00	0.00	0.00	1.06	1.06	0.00	0.00	7.41
			0.11	**12:00 ~ 13:00**	2.12	1.06	0.00	1.06	1.06	0.00	1.06	1.06	0.00	0.00	0.00	0.00	0.00	0.00	1.06	1.06	0.00	0.00	9.53
			0.11	**13:00 ~ 14:00**	2.12	1.06	0.00	1.06	1.06	0.00	1.06	1.06	0.00	0.00	0.00	0.00	0.00	0.00	1.06	1.06	0.00	0.00	9.53
			0.11	**14:00 ~ 15:00**	2.12	1.06	0.00	1.06	1.06	0.00	1.06	1.06	0.00	0.00	0.00	0.00	0.00	0.00	1.06	1.06	0.00	0.00	9.53
			0.11	**15:00 ~ 16:00**	2.12	1.06	0.00	1.06	1.06	0.00	1.06	1.06	0.00	0.00	0.00	0.00	0.00	0.00	1.06	1.06	0.00	0.00	9.53
			0.11	**16:00 ~ 17:00**	2.12	1.06	0.00	1.06	1.06	0.00	1.06	1.06	0.00	0.00	0.00	0.00	0.00	0.00	1.06	1.06	0.00	0.00	9.53
			0.11	**17:00 ~ 18:00**	2.12	1.06	0.00	1.06	1.06	0.00	1.06	1.06	0.00	0.00	0.00	0.00	0.00	0.00	1.06	1.06	0.00	0.00	9.53
			0.11	**18:00 ~ 19:00**	2.12	1.06	0.00	1.06	1.06	0.00	1.06	1.06	0.00	0.00	0.00	0.00	0.00	0.00	1.06	1.06	0.00	0.00	9.53
			0.11	**19:00 ~ 20:00**	2.12	1.06	0.00	1.06	1.06	0.00	1.06	1.06	0.00	0.00	0.00	0.00	0.00	0.00	1.06	1.06	0.00	0.00	9.53
			0.11	**20:00 ~ 21:00**	2.12	1.06	0.00	1.06	1.06	0.00	1.06	1.06	0.00	0.00	0.00	0.00	0.00	0.00	1.06	1.06	0.00	0.00	9.53
			0.11	**21:00 ~ 22:00**	2.12	1.06	0.00	1.06	1.06	0.00	1.06	1.06	0.00	0.00	0.00	0.00	0.00	0.00	1.06	1.06	0.00	0.00	9.53
			0.11	**22:00 ~ 23:00**	2.12	1.06	0.00	1.06	1.06	0.00	1.06	1.06	0.00	0.00	0.00	0.00	0.00	0.00	1.06	1.06	0.00	0.00	9.53
			0.11	**23:00 ~ 00:00**	1.06	1.06	0.00	1.06	1.06	0.00	1.06	1.06	0.00	0.00	0.00	0.00	0.00	0.00	1.06	1.06	0.00	0.00	8.47
				Whole Day Total (veh*km)	38.12	25.42	0.00	23.30	18.00	0.00	12.71	19.06	0.00	0.00	0.00	0.00	0.00	0.00	25.42	18.00	0.00	0.00	180.03
184	San Shan Road	WB	0.04	**00:00 ~ 01:00**	0.40	0.40	0.00	0.00	0.00	0.00	0.00	0.00	0.00	0.00	0.00	0.00	0.00	0.00	0.00	0.00	0.00	0.00	0.79
			0.04	**01:00 ~ 02:00**	0.40	0.40	0.00	0.00	0.00	0.00	0.00	0.00	0.00	0.00	0.00	0.00	0.00	0.00	0.00	0.00	0.00	0.00	0.79
			0.04	**02:00 ~ 03:00**	0.40	0.40	0.00	0.00	0.00	0.00	0.00	0.00	0.00	0.00	0.00	0.00	0.00	0.00	0.00	0.00	0.00	0.00	0.79
			0.04	**03:00 ~ 04:00**	0.40	0.40	0.00	0.00	0.00	0.00	0.00	0.00	0.00	0.00	0.00	0.00	0.00	0.00	0.00	0.00	0.00	0.00	0.79
			0.04	**04:00 ~ 05:00**	0.40	0.40	0.00	0.00	0.00	0.00	0.00	0.00	0.00	0.00	0.00	0.00	0.00	0.00	0.00	0.00	0.00	0.00	0.79
			0.04	**05:00 ~ 06:00**	0.40	0.40	0.00	0.00	0.00	0.00	0.00	0.00	0.00	0.00	0.00	0.00	0.00	0.00	0.00	0.00	0.00	0.00	0.79
			0.04	**06:00 ~ 07:00**	0.40	0.40	0.00	0.00	0.00	0.00	0.00	0.00	0.00	0.00	0.00	0.00	0.00	0.00	0.00	0.00	0.00	0.00	0.79
			0.04	**07:00 ~ 08:00**	0.40	0.40	0.00	0.40	0.00	0.00	0.00	0.00	0.00	0.00	0.00	0.00	0.00	0.00	0.00	0.40	0.00	0.00	1.58
			0.04	**08:00 ~ 09:00**	0.79	0.40	0.00	0.40	0.00	0.00	0.00	0.00	0.00	0.00	0.00	0.00	0.00	0.00	0.00	0.40	0.00	0.00	1.98
			0.04	**09:00 ~ 10:00**	0.40	0.40	0.00	0.40	0.00	0.00	0.00	0.00	0.00	0.00	0.00	0.00	0.00	0.00	0.00	0.40	0.00	0.00	1.58
			0.04	**10:00 ~ 11:00**	0.40	0.40	0.00	0.40	0.00	0.00	0.00	0.00	0.00	0.00	0.00	0.00	0.00	0.00	0.00	0.40	0.00	0.00	1.58
			0.04	**11:00 ~ 12:00**	0.40	0.40	0.00	0.40	0.00	0.00	0.00	0.00	0.00	0.00	0.00	0.00	0.00	0.00	0.00	0.40	0.00	0.00	1.58
			0.04	**12:00 ~ 13:00**	0.40	0.40	0.00	0.40	0.00	0.00	0.00	0.00	0.00	0.00	0.00	0.00	0.00	0.00	0.00	0.40	0.00	0.00	1.58
			0.04	**13:00 ~ 14:00**	0.79	0.40	0.00	0.40	0.00	0.00	0.00	0.00	0.00	0.00	0.00	0.00	0.00	0.00	0.00	0.40	0.00	0.00	1.98
			0.04	**14:00 ~ 15:00**	0.79	0.40	0.00	0.40	0.00	0.00	0.00	0.00	0.00	0.00	0.00	0.00	0.00	0.00	0.00	0.40	0.00	0.00	1.98
			0.04	**15:00 ~ 16:00**	0.79	0.40	0.00	0.40	0.00	0.00	0.00	0.00	0.00	0.00	0.00	0.00	0.00	0.00	0.00	0.40	0.00	0.00	1.98
			0.04	**16:00 ~ 17:00**	0.79	0.40	0.00	0.40	0.00	0.00	0.00	0.00	0.00	0.00	0.00	0.00	0.00	0.00	0.00	0.40	0.00	0.00	1.98
			0.04	**17:00 ~ 18:00**	0.79	0.40	0.00	0.40	0.00	0.00	0.00	0.00	0.00	0.00	0.00	0.00	0.00	0.00	0.00	0.40	0.00	0.00	1.98
			0.04	**18:00 ~ 19:00**	0.79	0.40	0.00	0.40	0.00	0.00	0.00	0.00	0.00	0.00	0.00	0.00	0.00	0.00	0.00	0.40	0.00	0.00	1.98
			0.04	**19:00 ~ 20:00**	0.79	0.40	0.00	0.40	0.00	0.00	0.00	0.00	0.00	0.00	0.00	0.00	0.00	0.00	0.00	0.40	0.00	0.00	1.98
			0.04	**20:00 ~ 21:00**	0.40	0.40	0.00	0.40	0.00	0.00	0.00	0.00	0.00	0.00	0.00	0.00	0.00	0.00	0.00	0.40	0.00	0.00	1.58
			0.04	**21:00 ~ 22:00**	0.40	0.40	0.00	0.40	0.00	0.00	0.00	0.00	0.00	0.00	0.00	0.00	0.00	0.00	0.00	0.40	0.00	0.00	1.58
			0.04	**22:00 ~ 23:00**	0.40	0.40	0.00	0.40	0.00	0.00	0.00	0.00	0.00	0.00	0.00	0.00	0.00	0.00	0.00	0.40	0.00	0.00	1.58
			0.04	**23:00 ~ 00:00**	0.40	0.40	0.00	0.40	0.00	0.00	0.00	0.00	0.00	0.00	0.00	0.00	0.00	0.00	0.00	0.40	0.00	0.00	1.58
				Whole Day Total (veh*km)	12.67	9.50	0.00	6.73	0.00	0.00	0.00	0.00	0.00	0.00	0.00	0.00	0.00	0.00	0.00	6.73	0.00	0.00	35.64

Road No.	Road Name	Bound	Road Length (km)	Hour	PC	TAXI	LGV3	LGV4	LGV6	HGV7	HGV8	PLB	PV4	PV5	NFB6	NFB7	NFB8	FBSD	FBDD	MC	HGV9	NFB9	Total
185	Kowloon City Road	NB	0.11	**00:00 ~ 01:00**	11.41	5.71	0.00	2.28	1.14	1.14	1.14	0.00	0.00	1.14	0.00	0.00	1.14	0.00	1.14	1.14	0.00	0.00	27.38
			0.11	**01:00 ~ 02:00**	7.99	4.56	0.00	1.14	1.14	1.14	1.14	0.00	0.00	1.14	0.00	0.00	1.14	0.00	0.00	1.14	0.00	0.00	20.54
			0.11	**02:00 ~ 03:00**	5.71	3.42	0.00	1.14	1.14	0.00	1.14	0.00	0.00	1.14	0.00	0.00	0.00	0.00	0.00	1.14	0.00	0.00	14.83
			0.11	**03:00 ~ 04:00**	4.56	2.28	0.00	1.14	1.14	0.00	1.14	0.00	0.00	1.14	0.00	0.00	0.00	0.00	0.00	1.14	0.00	0.00	12.55
			0.11	**04:00 ~ 05:00**	4.56	2.28	0.00	1.14	1.14	0.00	1.14	0.00	0.00	1.14	0.00	0.00	0.00	0.00	0.00	1.14	0.00	0.00	12.55
			0.11	**05:00 ~ 06:00**	5.71	3.42	0.00	1.14	1.14	0.00	1.14	0.00	0.00	1.14	0.00	0.00	0.00	0.00	1.14	1.14	0.00	0.00	15.97
			0.11	**06:00 ~ 07:00**	11.41	5.71	0.00	2.28	1.14	1.14	1.14	1.14	0.00	1.14	0.00	0.00	1.14	0.00	1.14	1.14	0.00	0.00	28.53
			0.11	**07:00 ~ 08:00**	22.82	11.41	0.00	3.42	1.14	1.14	1.14	1.14	1.14	1.14	1.14	1.14	1.14	0.00	1.14	3.42	1.14	0.00	53.63
			0.11	**08:00 ~ 09:00**	28.53	14.83	0.00	4.56	2.28	1.14	1.14	1.14	1.14	1.14	1.14	1.14	1.14	0.00	1.14	3.42	1.14	0.00	65.04
			0.11	**09:00 ~ 10:00**	25.10	12.55	0.00	4.56	2.28	1.14	1.14	1.14	1.14	1.14	1.14	1.14	1.14	0.00	1.14	3.42	1.14	0.00	59.33
			0.11	**10:00 ~ 11:00**	23.96	12.55	0.00	4.56	2.28	1.14	1.14	1.14	1.14	1.14	1.14	1.14	1.14	0.00	1.14	3.42	1.14	0.00	58.19
			0.11	**11:00 ~ 12:00**	25.10	13.69	0.00	4.56	2.28	1.14	1.14	1.14	1.14	1.14	1.14	1.14	1.14	0.00	1.14	3.42	1.14	0.00	60.47
			0.11	**12:00 ~ 13:00**	35.37	18.26	1.14	5.71	2.28	1.14	1.14	1.14	1.14	1.14	1.14	1.14	1.14	0.00	1.14	4.56	1.14	0.00	78.73
			0.11	**13:00 ~ 14:00**	35.37	18.26	1.14	5.71	2.28	1.14	1.14	1.14	1.14	1.14	1.14	1.14	1.14	0.00	1.14	4.56	1.14	0.00	78.73
			0.11	**14:00 ~ 15:00**	36.51	18.26	1.14	5.71	2.28	1.14	1.14	1.14	1.14	1.14	1.14	1.14	1.14	0.00	1.14	4.56	1.14	0.00	79.87
			0.11	**15:00 ~ 16:00**	36.51	19.40	1.14	5.71	2.28	1.14	1.14	1.14	1.14	1.14	1.14	1.14	1.14	0.00	1.14	4.56	1.14	0.00	81.01
			0.11	**16:00 ~ 17:00**	37.65	19.40	1.14	5.71	2.28	1.14	1.14	1.14	1.14	1.14	1.14	1.14	1.14	0.00	1.14	4.56	1.14	0.00	82.15
			0.11	**17:00 ~ 18:00**	37.65	19.40	1.14	5.71	2.28	1.14	1.14	1.14	1.14	1.14	1.14	1.14	1.14	0.00	1.14	4.56	1.14	0.00	82.15
			0.11	**18:00 ~ 19:00**	39.94	20.54	1.14	6.85	2.28	1.14	1.14	1.14	1.14	1.14	1.14	1.14	1.14	0.00	1.14	4.56	1.14	0.00	86.72
			0.11	**19:00 ~ 20:00**	35.37	18.26	1.14	5.71	2.28	1.14	1.14	1.14	1.14	1.14	1.14	1.14	1.14	0.00	1.14	4.56	1.14	0.00	78.73
			0.11	**20:00 ~ 21:00**	29.67	15.97	1.14	4.56	2.28	1.14	1.14	0.00	1.14	1.14	1.14	1.14	1.14	0.00	1.14	3.42	1.14	0.00	67.32
			0.11	**21:00 ~ 22:00**	30.81	15.97	1.14	5.71	2.28	1.14	1.14	0.00	1.14	1.14	1.14	1.14	1.14	0.00	1.14	3.42	1.14	0.00	69.60
			0.11	**22:00 ~ 23:00**	28.53	14.83	1.14	4.56	2.28	1.14	1.14	0.00	1.14	1.14	1.14	1.14	1.14	0.00	1.14	3.42	1.14	0.00	65.04
			0.11	**23:00 ~ 00:00**	23.96	12.55	1.14	4.56	2.28	1.14	1.14	0.00	1.14	1.14	1.14	1.14	1.14	0.00	1.14	3.42	1.14	0.00	58.19
				Whole Day Total (veh*km)	584.19	303.51	13.69	98.13	45.64	22.82	27.38	15.97	19.40	27.38	19.40	19.40	22.82	0.00	22.82	75.31	19.40	0.00	1337.25
186	Kowloon City Road	NB	0.02	**00:00 ~ 01:00**	2.46	1.23	0.00	0.49	0.25	0.25	0.25	0.00	0.00	0.25	0.00	0.00	0.25	0.00	0.25	0.25	0.00	0.00	5.90
			0.02	**01:00 ~ 02:00**	1.72	0.98	0.00	0.25	0.25	0.25	0.25	0.00	0.00	0.25	0.00	0.00	0.25	0.00	0.00	0.25	0.00	0.00	4.43
			0.02	**02:00 ~ 03:00**	1.23	0.74	0.00	0.25	0.25	0.00	0.25	0.00	0.00	0.25	0.00	0.00	0.00	0.00	0.00	0.25	0.00	0.00	3.20
			0.02	**03:00 ~ 04:00**	0.98	0.49	0.00	0.25	0.25	0.00	0.25	0.00	0.00	0.25	0.00	0.00	0.00	0.00	0.00	0.25	0.00	0.00	2.71
			0.02	**04:00 ~ 05:00**	0.98	0.49	0.00	0.25	0.25	0.00	0.25	0.00	0.00	0.25	0.00	0.00	0.00	0.00	0.00	0.25	0.00	0.00	2.71
			0.02	**05:00 ~ 06:00**	1.23	0.74	0.00	0.25	0.25	0.00	0.25	0.00	0.00	0.25	0.00	0.00	0.00	0.00	0.25	0.25	0.00	0.00	3.44
			0.02	**06:00 ~ 07:00**	2.46	1.23	0.00	0.49	0.25	0.25	0.25	0.25	0.00	0.25	0.00	0.00	0.25	0.00	0.25	0.25	0.00	0.00	6.15
			0.02	**07:00 ~ 08:00**	4.67	2.46	0.00	0.74	0.25	0.25	0.25	0.25	0.00	0.25	0.25	0.25	0.25	0.00	0.25	0.49	0.25	0.00	10.82
			0.02	**08:00 ~ 09:00**	5.90	2.95	0.00	0.98	0.49	0.25	0.25	0.25	0.00	0.25	0.25	0.25	0.25	0.00	0.25	0.74	0.25	0.00	13.28
			0.02	**09:00 ~ 10:00**	5.17	2.71	0.00	0.98	0.49	0.25	0.25	0.25	0.00	0.25	0.25	0.25	0.25	0.00	0.25	0.74	0.25	0.00	12.30
			0.02	**10:00 ~ 11:00**	4.92	2.71	0.00	0.98	0.49	0.25	0.25	0.25	0.00	0.25	0.25	0.25	0.25	0.00	0.25	0.74	0.25	0.00	12.05
			0.02	**11:00 ~ 12:00**	5.17	2.71	0.00	0.98	0.49	0.25	0.25	0.25	0.00	0.25	0.25	0.25	0.25	0.00	0.25	0.74	0.25	0.00	12.30
			0.02	**12:00 ~ 13:00**	7.38	3.69	0.25	1.23	0.49	0.25	0.25	0.25	0.25	0.25	0.25	0.25	0.25	0.00	0.25	0.98	0.25	0.00	16.48
			0.02	**13:00 ~ 14:00**	7.38	3.94	0.25	1.23	0.49	0.25	0.25	0.25	0.25	0.25	0.25	0.25	0.25	0.00	0.25	0.98	0.25	0.00	16.73
			0.02	**14:00 ~ 15:00**	7.63	3.94	0.25	1.23	0.49	0.25	0.25	0.25	0.25	0.25	0.25	0.25	0.25	0.00	0.25	0.98	0.25	0.00	16.97
			0.02	**15:00 ~ 16:00**	7.63	3.94	0.25	1.23	0.49	0.25	0.25	0.25	0.25	0.25	0.25	0.25	0.25	0.00	0.25	0.98	0.25	0.00	16.97
			0.02	**16:00 ~ 17:00**	7.87	4.18	0.25	1.23	0.49	0.25	0.25	0.25	0.25	0.25	0.25	0.25	0.25	0.00	0.25	0.98	0.25	0.00	17.47
			0.02	**17:00 ~ 18:00**	7.87	3.94	0.25	1.23	0.49	0.25	0.25	0.25	0.25	0.25	0.25	0.25	0.25	0.00	0.25	0.98	0.25	0.00	17.22
			0.02	**18:00 ~ 19:00**	8.36	4.18	0.25	1.48	0.49	0.25	0.25	0.25	0.25	0.25	0.25	0.25	0.25	0.00	0.25	0.98	0.25	0.00	18.20
			0.02	**19:00 ~ 20:00**	7.38	3.94	0.25	1.23	0.49	0.25	0.25	0.25	0.25	0.25	0.25	0.25	0.25	0.00	0.25	0.98	0.25	0.00	16.73
			0.02	**20:00 ~ 21:00**	6.40	3.20	0.25	0.98	0.49	0.25	0.25	0.00	0.25	0.25	0.25	0.25	0.25	0.00	0.25	0.74	0.25	0.00	14.27
			0.02	**21:00 ~ 22:00**	6.40	3.44	0.25	0.98	0.49	0.25	0.25	0.00	0.25	0.25	0.25	0.25	0.25	0.00	0.25	0.74	0.25	0.00	14.51
			0.02	**22:00 ~ 23:00**	5.90	3.20	0.25	0.98	0.49	0.25	0.25	0.00	0.25	0.25	0.25	0.25	0.25	0.00	0.25	0.74	0.25	0.00	13.78
			0.02	**23:00 ~ 00:00**	4.92	2.46	0.25	0.74	0.25	0.25	0.25	0.00	0.25	0.25	0.25	0.25	0.25	0.00	0.25	0.74	0.25	0.00	11.56
				Whole Day Total (veh*km)	122.02	63.47	2.95	20.66	9.59	4.92	5.90	3.44	2.95	5.90	4.18	4.18	4.92	0.00	4.92	15.99	4.18	0.00	280.19
187	Kowloon City Road	NB	0.06	**00:00 ~ 01:00**	7.45	3.73	0.00	1.86	0.62	0.62	0.62	0.00	0.00	0.62	0.62	0.00	0.62	0.00	0.62	1.24	0.62	0.00	19.25
			0.06	**01:00 ~ 02:00**	4.97	2.48	0.00	1.24	0.62	0.62	0.62	0.00	0.00	0.62	0.62	0.00	0.62	0.00	0.62	0.62	0.62	0.00	14.28
			0.06	**02:00 ~ 03:00**	3.73	1.86	0.00	1.24	0.62	0.62	0.62	0.00	0.00	0.62	0.00	0.00	0.00	0.00	0.00	0.62	0.00	0.00	9.94
			0.06	**03:00 ~ 04:00**	3.11	1.86	0.00	0.62	0.62	0.62	0.62	0.00	0.00	0.62	0.00	0.00	0.00	0.00	0.00	0.62	0.00	0.00	8.69
			0.06	**04:00 ~ 05:00**	3.11	1.86	0.00	0.62	0.62	0.62	0.62	0.00	0.00	0.62	0.00	0.00	0.00	0.00	0.00	0.62	0.00	0.00	8.69
			0.06	**05:00 ~ 06:00**	3.73	1.86	0.00	1.24	0.62	0.62	0.62	0.00	0.00	0.62	0.00	0.00	0.00	0.00	0.62	0.62	0.00	0.00	10.56
			0.06	**06:00 ~ 07:00**	7.45	4.35	0.00	1.86	0.62	0.62	0.62	0.62	0.00	0.62	0.62	0.00	0.62	0.00	0.62	1.24	0.62	0.00	20.49
			0.06	**07:00 ~ 08:00**	14.90	8.07	0.62	3.73	1.24	0.62	0.62	0.62	0.62	0.62	0.62	0.62	0.62	0.00	0.62	1.86	0.62	0.00	36.64
			0.06	**08:00 ~ 09:00**	18.63	9.94	0.62	4.35	1.86	0.62	0.62	0.62	0.62	0.62	0.62	0.62	0.62	0.00	0.62	2.48	0.62	0.00	44.09
			0.06	**09:00 ~ 10:00**	16.77	8.69	0.62	4.35	1.86	0.62	0.62	0.62	0.62	0.62	0.62	0.62	0.62	0.00	0.62	1.86	0.62	0.00	40.37
			0.06	**10:00 ~ 11:00**	16.15	8.07	0.62	3.73	1.86	0.62	0.62	0.62	0.62	0.62	0.62	0.62	0.62	0.00	0.62	1.86	0.62	0.00	38.50
			0.06	**11:00 ~ 12:00**	16.77	8.69	0.62	4.35	1.86	0.62	0.62	0.62	0.62	0.62	0.62	0.62	0.62	0.00	0.62	1.86	0.62	0.00	40.37
			0.06	**12:00 ~ 13:00**	21.74	11.18	0.62	3.73	1.24	0.62	0.62	0.62	0.62	0.62	0.62	0.62	0.62	0.00	0.62	2.48	0.62	0.00	47.20
			0.06	**13:00 ~ 14:00**	22.36	11.18	0.62	3.73	1.24	0.62	0.62	0.62	0.62	0.62	0.62	0.62	0.62	0.00	0.62	2.48	0.62	0.00	47.82
			0.06	**14:00 ~ 15:00**	22.36	11.80	0.62	3.73	1.24	0.62	0.62	0.62	0.62	0.62	0.62	0.62	0.62	0.00	0.62	2.48	0.62	0.00	48.44
			0.06	**15:00 ~ 16:00**	22.98	11.80	0.62	3.73	1.24	0.62	0.62	0.62	0.62	0.62	0.62	0.62	0.62	0.00	0.62	2.48	0.62	0.00	49.06
			0.06	**16:00 ~ 17:00**	23.60	11.80	0.62	3.73	1.24	0.62	0.62	0.62	0.62	0.62	0.62	0.62	0.62	0.00	0.62	3.11	0.62	0.00	50.30
			0.06	**17:00 ~ 18:00**	23.60	11.80	0.62	3.73	1.24	0.62	0.62	0.62	0.62	0.62	0.62	0.62	0.62	0.00	0.62	2.48	0.62	0.00	49.68
			0.06	**18:00 ~ 19:00**	24.84	12.42	0.62	3.73	1.86	0.62	0.62	0.62	0.62	0.62	0.62	0.62	0.62	0.00	0.62	3.11	0.62	0.00	52.79
			0.06	**19:00 ~ 20:00**	22.36	11.18	0.62	3.73	1.24	0.62	0.62	0.62	0.62	0.62	0.62	0.62	0.62	0.00	0.62	2.48	0.62	0.00	47.82
			0.06	**20:00 ~ 21:00**	18.63	9.32	0.62	3.11	1.24	0.62	0.62	0.00	0.62	0.62	0.62	0.62	0.62	0.00	0.62	2.48	0.62	0.00	40.99
			0.06	**21:00 ~ 22:00**	19.25	9.94	0.62	3.11	1.24	0.62	0.62	0.00	0.62	0.62	0.62	0.62	0.62	0.00	0.62	2.48	0.62	0.00	42.23
			0.06	**22:00 ~ 23:00**	18.01	9.32	0.62	3.11	1.24	0.62	0.62	0.00	0.62	0.62	0.62	0.62	0.62	0.00	0.62	2.48	0.62	0.00	40.37
			0.06	**23:00 ~ 00:00**	14.90	7.45	0.62	2.48	1.24	0.62	0.62	0.00	0.62	0.62	0.62	0.62	0.62	0.00	0.62	1.86	0.62	0.00	34.16
				Whole Day Total (veh*km)	371.36	190.65	10.56	70.79	28.57	14.90	14.90	8.69	10.56	14.90	12.42	10.56	12.42	0.00	13.04	45.95	12.42	0.00	842.70
188	Bailey Street	EB	0.08	**00:00 ~ 01:00**	0.77	0.00	0.00	0.00	0.00	0.00	0.00	0.00	0.00	0.00	0.00	0.00	0.00	0.00	0.77	0.00	0.00	0.00	1.55
			0.08	**01:00 ~ 02:00**	0.77	0.00	0.00	0.00	0.00	0.00	0.00	0.00	0.00	0.00	0.00	0.00	0.00	0.00	0.77	0.00	0.00	0.00	1.55
			0.08	**02:00 ~ 03:00**	0.77	0.00	0.00	0.00	0.00	0.00	0.00	0.00	0.00	0.00	0.00	0.00	0.00	0.00	0.00	0.00	0.00	0.00	0.77
			0.08	**03:00 ~ 04:00**	0.00	0.00	0.00	0.00	0.00	0.00	0.00	0.00	0.00	0.00	0.00	0.00	0.00	0.00	0.00	0.00	0.00	0.00	0.00
			0.08	**04:00 ~ 05:00**	0.00	0.00	0.00	0.00	0.00	0.00	0.00	0.00	0.00	0.00	0.00	0.00	0.00	0.00	0.00	0.00	0.00	0.00	0.00
			0.08	**05:00 ~ 06:00**	0.77	0.00	0.00	0.00	0.00	0.00	0.00	0.00	0.00	0.00	0.00	0.00	0.00	0.00	0.77	0.00	0.00	0.00	1.55
			0.08	**06:00 ~ 07:00**	0.77	0.00	0.00	0.00	0.00	0.00	0.00	0.77	0.00	0.00	0.00	0.00	0.00	0.00	0.77	0.00	0.00	0.00	2.32
			0.08	**07:00 ~ 08:00**	0.77	0.77	0.00	0.77	0.00	0.00	0.00	0.77	0.00	0.00	0.00	0.00	0.00	0.00	0.77	0.00	0.00	0.00	3.87
			0.08	**08:00 ~ 09:00**	0.77	0.77	0.00	0.77	0.00	0.00	0.00	0.77	0.00	0.00	0.00	0.00	0.00	0.00	0.77	0.00	0.00	0.00	3.87
			0.08	**09:00 ~ 10:00**	0.77	0.77	0.00	0.77	0.00	0.00	0.00	0.77	0.00	0.00	0.00	0.00	0.00	0.00	0.77	0.00	0.00	0.00	3.87
			0.08	**10:00 ~ 11:00**	0.77	0.77	0.00	0.77	0.00	0.00	0.00	0.77	0.00	0.00	0.00	0.00	0.00	0.00	0.77	0.00	0.00	0.00	3.87
			0.08	**11:00 ~ 12:00**	0.77	0.77	0.00	0.77	0.00	0.00	0.00	0.77	0.00	0.00	0.00	0.00	0.00	0.00	0.77	0.00	0.00	0.00	3.87
			0.08	**12:00 ~ 13:00**	0.77	0.77	0.00	0.00	0.00	0.00	0.00	0.77	0.00	0.00	0.00	0.00	0.00	0.00	0.77	0.00	0.00	0.00	3.09
			0.08	**13:00 ~ 14:00**	0.77	0.77	0.00	0.00	0.00	0.00	0.00	0.77	0.00	0.00	0.00	0.00	0.00	0.00	0.77	0.00	0.00	0.00	3.09
			0.08	**14:00 ~ 15:00**	0.77	0.77	0.00	0.00	0.00	0.00	0.00	0.77	0.00	0.00	0.00	0.00	0.00	0.00	0.77	0.00	0.00	0.00	3.09
			0.08	**15:00 ~ 16:00**	0.77	0.77	0.00	0.00	0.00	0.00	0.00	0.77	0.00	0.00	0.00	0.00	0.00	0.00	0.77	0.00	0.00	0.00	3.09
			0.08	**16:00 ~ 17:00**	0.77	0.77	0.00	0.00	0.00	0.00	0.00	0.77	0.00	0.00	0.00	0.00	0.00	0.00	0.77	0.00	0.00	0.00	3.09
			0.08	**17:00 ~ 18:00**	0.77	0.77	0.00	0.00	0.00	0.00	0.00	0.77	0.00	0.00	0.00	0.00	0.00	0.00	0.77	0.00	0.00	0.00	3.09
			0.08	**18:00 ~ 19:00**	0.77	0.77	0.00	0.00	0.00	0.00	0.00	0.77	0.00	0.00	0.00	0.00	0.00	0.00	0.77	0.00	0.00	0.00	3.09
			0.08	**19:00 ~ 20:00**	0.77	0.77	0.00	0.00	0.00	0.00	0.00	0.77	0.00	0.00	0.00	0.00	0.00	0.00	0.77	0.00	0.00	0.00	3.09
			0.08	**20:00 ~ 21:00**	0.77	0.77	0.00	0.00	0.00	0.00	0.00	0.77	0.00	0.00	0.00	0.00	0.00	0.00	0.77	0.00	0.00	0.00	3.09
			0.08	**21:00 ~ 22:00**	0.77	0.77	0.00	0.00	0.00	0.00	0.00	0.77	0.00	0.00	0.00	0.00	0.00	0.00	0.77	0.00	0.00	0.00	3.09
			0.08	**22:00 ~ 23:00**	0.77	0.77	0.00	0.00	0.00	0.00	0.00	0.77	0.00	0.00	0.00	0.00	0.00	0.00	0.77	0.00	0.00	0.00	3.09
			0.08	**23:00 ~ 00:00**	0.77	0.77	0.00	0.00	0.00	0.00	0.00	0.77	0.00	0.00	0.00	0.00	0.00	0.00	0.77	0.00	0.00	0.00	3.09
				Whole Day Total (veh*km)	17.01	13.14	0.00	3.87	0.00	0.00	0.00	13.91	0.00	0.00	0.00	0.00	0.00	0.00	16.23	0.00	0.00	0.00	64.16

Road No.	Road Name	Bound	Road Length (km)	Hour	PC	TAXI	LGV3	LGV4	LGV6	HGV7	HGV8	PLB	PV4	PV5	NFB6	NFB7	NFB8	FBSD	FBDD	MC	HGV9	NFB9	Total
189	Bailey Street	WB	0.10	**00:00 ~ 01:00**	6.74	3.85	0.00	2.89	0.96	0.96	0.96	0.96	0.00	0.96	0.00	0.00	0.00	0.00	0.96	0.96	0.96	0.00	21.19
			0.10	**01:00 ~ 02:00**	4.82	2.89	0.00	1.93	0.96	0.96	0.96	0.00	0.00	0.96	0.00	0.00	0.00	0.00	0.96	0.96	0.96	0.00	16.37
			0.10	**02:00 ~ 03:00**	2.89	1.93	0.00	1.93	0.96	0.96	0.96	0.00	0.00	0.96	0.00	0.00	0.00	0.00	0.96	0.96	0.00	0.00	12.52
			0.10	**03:00 ~ 04:00**	2.89	1.93	0.00	0.96	0.96	0.00	0.96	0.00	0.00	0.00	0.00	0.00	0.00	0.00	0.96	0.96	0.00	0.00	9.63
			0.10	**04:00 ~ 05:00**	2.89	1.93	0.00	0.96	0.96	0.00	0.96	0.00	0.00	0.00	0.00	0.00	0.00	0.00	0.96	0.96	0.00	0.00	9.63
			0.10	**05:00 ~ 06:00**	3.85	1.93	0.00	1.93	0.96	0.96	0.96	0.00	0.00	0.96	0.00	0.00	0.00	0.00	0.96	0.96	0.00	0.00	13.48
			0.10	**06:00 ~ 07:00**	6.74	3.85	0.00	2.89	0.96	0.96	0.96	0.96	0.00	0.96	0.00	0.00	0.00	0.00	2.89	0.96	0.96	0.00	23.11
			0.10	**07:00 ~ 08:00**	12.52	6.74	0.96	4.82	1.93	0.96	0.96	0.96	0.00	0.96	0.96	0.96	0.96	0.00	2.89	1.93	0.96	0.00	39.48
			0.10	**08:00 ~ 09:00**	15.41	7.70	0.96	5.78	1.93	0.96	0.96	0.96	0.00	0.96	0.96	0.96	0.96	0.00	2.89	1.93	0.96	0.00	44.30
			0.10	**09:00 ~ 10:00**	13.48	6.74	0.96	4.82	1.93	0.96	0.96	0.96	0.00	0.96	0.96	0.96	0.96	0.00	2.89	1.93	0.96	0.00	40.45
			0.10	**10:00 ~ 11:00**	13.48	6.74	0.96	4.82	1.93	0.96	0.96	0.96	0.00	0.96	0.96	0.96	0.96	0.00	2.89	1.93	0.96	0.00	40.45
			0.10	**11:00 ~ 12:00**	14.45	7.70	0.96	5.78	1.93	0.96	0.96	0.96	0.00	0.96	0.96	0.96	0.96	0.00	2.89	1.93	0.96	0.00	43.34
			0.10	**12:00 ~ 13:00**	17.33	8.67	0.00	3.85	1.93	0.96	0.96	0.96	0.00	0.96	0.96	0.96	0.96	0.00	2.89	1.93	0.96	0.00	44.30
			0.10	**13:00 ~ 14:00**	17.33	9.63	0.00	3.85	1.93	0.96	0.96	0.96	0.00	0.96	0.96	0.96	0.96	0.00	2.89	1.93	0.96	0.00	45.26
			0.10	**14:00 ~ 15:00**	18.30	9.63	0.00	3.85	1.93	0.96	0.96	0.96	0.00	0.96	0.96	0.96	0.96	0.00	2.89	1.93	0.96	0.00	46.22
			0.10	**15:00 ~ 16:00**	18.30	9.63	0.00	3.85	1.93	0.96	0.96	0.96	0.00	0.96	0.96	0.96	0.96	0.00	2.89	1.93	0.96	0.00	46.22
			0.10	**16:00 ~ 17:00**	19.26	9.63	0.00	3.85	1.93	0.96	0.96	0.96	0.00	0.96	0.96	0.96	0.96	0.00	2.89	2.89	0.96	0.00	48.15
			0.10	**17:00 ~ 18:00**	18.30	9.63	0.00	3.85	1.93	0.96	0.96	0.96	0.00	0.96	0.96	0.96	0.96	0.00	2.89	2.89	0.96	0.00	47.19
			0.10	**18:00 ~ 19:00**	20.22	10.59	0.00	4.82	1.93	0.96	0.96	0.96	0.00	0.96	0.96	0.96	0.96	0.00	2.89	2.89	0.96	0.00	51.04
			0.10	**19:00 ~ 20:00**	17.33	9.63	0.00	3.85	1.93	0.96	0.96	0.96	0.00	0.96	0.96	0.96	0.96	0.00	2.89	1.93	0.96	0.00	45.26
			0.10	**20:00 ~ 21:00**	15.41	7.70	0.00	3.85	1.93	0.96	0.96	0.96	0.00	0.96	0.96	0.96	0.96	0.00	1.93	1.93	0.96	0.00	40.45
			0.10	**21:00 ~ 22:00**	15.41	7.70	0.00	3.85	1.93	0.96	0.96	0.96	0.00	0.96	0.96	0.96	0.96	0.00	1.93	1.93	0.96	0.00	40.45
			0.10	**22:00 ~ 23:00**	14.45	7.70	0.00	2.89	1.93	0.96	0.96	0.96	0.00	0.96	0.96	0.96	0.96	0.00	1.93	1.93	0.96	0.00	38.52
			0.10	**23:00 ~ 00:00**	11.56	5.78	0.00	2.89	0.96	0.96	0.96	0.96	0.00	0.96	0.96	0.96	0.96	0.00	1.93	1.93	0.96	0.00	32.74
				Whole Day Total (veh*km)	303.35	159.86	4.82	84.74	38.52	21.19	23.11	18.30	0.00	21.19	16.37	16.37	16.37	0.00	53.93	42.37	19.26	0.00	839.74
190	Sung Kit Street	NB	0.11	**00:00 ~ 01:00**	2.18	1.09	0.00	1.09	1.09	0.00	0.00	0.00	0.00	0.00	0.00	0.00	0.00	0.00	0.00	1.09	0.00	0.00	6.53
			0.11	**01:00 ~ 02:00**	1.09	1.09	0.00	1.09	1.09	0.00	0.00	0.00	0.00	0.00	0.00	0.00	0.00	0.00	0.00	1.09	0.00	0.00	5.45
			0.11	**02:00 ~ 03:00**	1.09	1.09	0.00	1.09	1.09	0.00	0.00	0.00	0.00	0.00	0.00	0.00	0.00	0.00	0.00	1.09	0.00	0.00	5.45
			0.11	**03:00 ~ 04:00**	1.09	1.09	0.00	1.09	0.00	0.00	0.00	0.00	0.00	0.00	0.00	0.00	0.00	0.00	0.00	1.09	0.00	0.00	4.36
			0.11	**04:00 ~ 05:00**	1.09	1.09	0.00	1.09	0.00	0.00	0.00	0.00	0.00	0.00	0.00	0.00	0.00	0.00	0.00	1.09	0.00	0.00	4.36
			0.11	**05:00 ~ 06:00**	1.09	1.09	0.00	1.09	1.09	0.00	0.00	0.00	0.00	0.00	0.00	0.00	0.00	0.00	0.00	1.09	0.00	0.00	5.45
			0.11	**06:00 ~ 07:00**	2.18	1.09	0.00	1.09	1.09	0.00	0.00	0.00	0.00	0.00	0.00	0.00	0.00	0.00	0.00	1.09	0.00	0.00	6.53
			0.11	**07:00 ~ 08:00**	3.27	2.18	0.00	1.09	1.09	0.00	1.09	0.00	0.00	1.09	0.00	0.00	0.00	0.00	0.00	1.09	0.00	0.00	10.89
			0.11	**08:00 ~ 09:00**	4.36	2.18	0.00	1.09	1.09	0.00	1.09	0.00	0.00	1.09	0.00	0.00	0.00	0.00	0.00	1.09	0.00	0.00	11.98
			0.11	**09:00 ~ 10:00**	4.36	2.18	0.00	1.09	1.09	0.00	1.09	0.00	0.00	1.09	0.00	0.00	0.00	0.00	0.00	1.09	0.00	0.00	11.98
			0.11	**10:00 ~ 11:00**	4.36	2.18	0.00	1.09	1.09	0.00	1.09	0.00	0.00	1.09	0.00	0.00	0.00	0.00	0.00	1.09	0.00	0.00	11.98
			0.11	**11:00 ~ 12:00**	4.36	2.18	0.00	1.09	1.09	0.00	1.09	0.00	0.00	1.09	0.00	0.00	0.00	0.00	0.00	1.09	0.00	0.00	11.98
			0.11	**12:00 ~ 13:00**	1.09	1.09	0.00	1.09	1.09	0.00	1.09	0.00	0.00	0.00	0.00	0.00	0.00	0.00	0.00	1.09	0.00	0.00	6.53
			0.11	**13:00 ~ 14:00**	1.09	1.09	0.00	1.09	1.09	0.00	1.09	0.00	0.00	0.00	0.00	0.00	0.00	0.00	0.00	1.09	0.00	0.00	6.53
			0.11	**14:00 ~ 15:00**	1.09	1.09	0.00	1.09	1.09	0.00	1.09	0.00	0.00	0.00	0.00	0.00	0.00	0.00	0.00	1.09	0.00	0.00	6.53
			0.11	**15:00 ~ 16:00**	1.09	1.09	0.00	1.09	1.09	0.00	1.09	0.00	0.00	0.00	0.00	0.00	0.00	0.00	0.00	1.09	0.00	0.00	6.53
			0.11	**16:00 ~ 17:00**	1.09	1.09	0.00	1.09	1.09	0.00	1.09	0.00	0.00	0.00	0.00	0.00	0.00	0.00	0.00	1.09	0.00	0.00	6.53
			0.11	**17:00 ~ 18:00**	1.09	1.09	0.00	1.09	1.09	0.00	1.09	0.00	0.00	0.00	0.00	0.00	0.00	0.00	0.00	1.09	0.00	0.00	6.53
			0.11	**18:00 ~ 19:00**	1.09	1.09	0.00	1.09	1.09	0.00	1.09	0.00	0.00	0.00	0.00	0.00	0.00	0.00	0.00	1.09	0.00	0.00	6.53
			0.11	**19:00 ~ 20:00**	1.09	1.09	0.00	1.09	1.09	0.00	1.09	0.00	0.00	0.00	0.00	0.00	0.00	0.00	0.00	1.09	0.00	0.00	6.53
			0.11	**20:00 ~ 21:00**	1.09	1.09	0.00	1.09	1.09	0.00	1.09	0.00	0.00	0.00	0.00	0.00	0.00	0.00	0.00	1.09	0.00	0.00	6.53
			0.11	**21:00 ~ 22:00**	1.09	1.09	0.00	1.09	1.09	0.00	1.09	0.00	0.00	0.00	0.00	0.00	0.00	0.00	0.00	1.09	0.00	0.00	6.53
			0.11	**22:00 ~ 23:00**	1.09	1.09	0.00	1.09	1.09	0.00	1.09	0.00	0.00	0.00	0.00	0.00	0.00	0.00	0.00	1.09	0.00	0.00	6.53
			0.11	**23:00 ~ 00:00**	1.09	1.09	0.00	1.09	1.09	0.00	1.09	0.00	0.00	0.00	0.00	0.00	0.00	0.00	0.00	1.09	0.00	0.00	6.53
				Whole Day Total (veh*km)	43.56	31.58	0.00	26.14	23.96	0.00	18.51	0.00	0.00	5.45	0.00	0.00	0.00	0.00	0.00	26.14	0.00	0.00	175.33
191	Bailey Street	WB	0.06	**00:00 ~ 01:00**	5.10	2.55	0.00	1.91	0.64	0.64	0.64	0.64	0.00	0.64	0.00	0.00	0.64	0.00	0.64	0.64	0.64	0.00	15.31
			0.06	**01:00 ~ 02:00**	3.83	1.91	0.00	1.28	0.64	0.64	0.64	0.00	0.00	0.64	0.00	0.00	0.64	0.00	0.64	0.64	0.64	0.00	12.12
			0.06	**02:00 ~ 03:00**	2.55	1.28	0.00	1.28	0.64	0.64	0.64	0.00	0.00	0.64	0.00	0.00	0.00	0.00	0.64	0.64	0.00	0.00	8.93
			0.06	**03:00 ~ 04:00**	1.91	1.28	0.00	0.64	0.64	0.00	0.64	0.00	0.00	0.00	0.00	0.00	0.00	0.00	0.64	0.64	0.00	0.00	6.38
			0.06	**04:00 ~ 05:00**	1.91	1.28	0.00	0.64	0.64	0.00	0.64	0.00	0.00	0.00	0.00	0.00	0.00	0.00	0.64	0.64	0.00	0.00	6.38
			0.06	**05:00 ~ 06:00**	2.55	1.28	0.00	1.28	0.64	0.64	0.64	0.00	0.00	0.64	0.00	0.00	0.00	0.00	0.64	0.64	0.00	0.00	8.93
			0.06	**06:00 ~ 07:00**	5.10	2.55	0.00	1.91	0.64	0.64	0.64	0.64	0.00	0.64	0.00	0.00	0.64	0.00	1.91	0.64	0.64	0.00	16.59
			0.06	**07:00 ~ 08:00**	10.21	5.10	0.64	3.83	1.28	0.64	0.64	0.64	0.00	0.64	0.64	0.64	0.64	0.00	1.91	1.28	0.64	0.00	29.35
			0.06	**08:00 ~ 09:00**	12.76	6.38	0.64	4.47	1.91	0.64	0.64	0.64	0.00	0.64	0.64	0.64	0.64	0.00	1.91	1.91	0.64	0.00	35.09
			0.06	**09:00 ~ 10:00**	10.85	5.74	0.64	3.83	1.28	0.64	0.64	0.64	0.00	0.64	0.64	0.64	0.64	0.00	1.91	1.28	0.64	0.00	30.62
			0.06	**10:00 ~ 11:00**	10.85	5.74	0.64	3.83	1.28	0.64	0.64	0.64	0.00	0.64	0.64	0.64	0.64	0.00	1.91	1.28	0.64	0.00	30.62
			0.06	**11:00 ~ 12:00**	11.48	5.74	0.64	3.83	1.91	0.64	0.64	0.64	0.00	0.64	0.64	0.64	0.64	0.00	1.91	1.28	0.64	0.00	31.90
			0.06	**12:00 ~ 13:00**	12.12	6.38	0.00	3.19	1.28	0.64	0.64	0.64	0.00	0.64	0.64	0.64	0.64	0.00	1.91	1.28	0.64	0.00	31.26
			0.06	**13:00 ~ 14:00**	12.12	6.38	0.00	3.19	1.28	0.64	0.64	0.64	0.00	0.64	0.64	0.64	0.64	0.00	1.91	1.91	0.64	0.00	31.90
			0.06	**14:00 ~ 15:00**	12.12	6.38	0.00	3.19	1.28	0.64	0.64	0.64	0.00	0.64	0.64	0.64	0.64	0.00	1.91	1.91	0.64	0.00	31.90
			0.06	**15:00 ~ 16:00**	12.76	6.38	0.00	3.19	1.28	0.64	0.64	0.64	0.00	0.64	0.64	0.64	0.64	0.00	1.91	1.91	0.64	0.00	32.54
			0.06	**16:00 ~ 17:00**	12.76	6.38	0.00	3.19	1.28	0.64	0.64	0.64	0.00	0.64	0.64	0.64	0.64	0.00	1.91	1.91	0.64	0.00	32.54
			0.06	**17:00 ~ 18:00**	12.76	6.38	0.00	3.19	1.28	0.64	0.64	0.64	0.00	0.64	0.64	0.64	0.64	0.00	1.91	1.91	0.64	0.00	32.54
			0.06	**18:00 ~ 19:00**	13.40	7.02	0.00	3.19	1.28	0.64	0.64	0.64	0.00	0.64	0.64	0.64	0.64	0.00	1.91	1.91	0.64	0.00	33.81
			0.06	**19:00 ~ 20:00**	12.12	6.38	0.00	3.19	1.28	0.64	0.64	0.64	0.00	0.64	0.64	0.64	0.64	0.00	1.91	1.91	0.64	0.00	31.90
			0.06	**20:00 ~ 21:00**	10.21	5.10	0.00	2.55	1.28	0.64	0.64	0.64	0.00	0.64	0.64	0.64	0.64	0.00	1.28	1.28	0.64	0.00	26.80
			0.06	**21:00 ~ 22:00**	10.85	5.74	0.00	2.55	1.28	0.64	0.64	0.64	0.00	0.64	0.64	0.64	0.64	0.00	1.28	1.28	0.64	0.00	28.07
			0.06	**22:00 ~ 23:00**	9.57	5.10	0.00	2.55	1.28	0.64	0.64	0.64	0.00	0.64	0.64	0.64	0.64	0.00	1.28	1.28	0.64	0.00	26.16
			0.06	**23:00 ~ 00:00**	8.29	4.47	0.00	1.91	0.64	0.64	0.64	0.64	0.00	0.64	0.64	0.64	0.64	0.00	1.28	1.28	0.64	0.00	22.97
				Whole Day Total (veh*km)	218.20	112.93	3.19	63.80	26.80	14.04	15.31	12.12	0.00	14.04	10.85	10.85	12.76	0.00	35.73	31.26	12.76	0.00	594.62
192	Sung On Street	NB	0.09	**00:00 ~ 01:00**	0.90	0.90	0.00	0.90	0.90	0.00	0.00	0.00	0.00	0.00	0.00	0.00	0.00	0.00	0.00	0.90	0.00	0.00	4.48
			0.09	**01:00 ~ 02:00**	0.90	0.90	0.00	0.90	0.90	0.00	0.00	0.00	0.00	0.00	0.00	0.00	0.00	0.00	0.00	0.90	0.00	0.00	4.48
			0.09	**02:00 ~ 03:00**	0.90	0.90	0.00	0.90	0.00	0.00	0.00	0.00	0.00	0.00	0.00	0.00	0.00	0.00	0.00	0.90	0.00	0.00	3.58
			0.09	**03:00 ~ 04:00**	0.90	0.90	0.00	0.90	0.00	0.00	0.00	0.00	0.00	0.00	0.00	0.00	0.00	0.00	0.00	0.00	0.00	0.00	2.69
			0.09	**04:00 ~ 05:00**	0.90	0.90	0.00	0.90	0.00	0.00	0.00	0.00	0.00	0.00	0.00	0.00	0.00	0.00	0.00	0.00	0.00	0.00	2.69
			0.09	**05:00 ~ 06:00**	0.90	0.90	0.00	0.90	0.00	0.00	0.00	0.00	0.00	0.00	0.00	0.00	0.00	0.00	0.00	0.90	0.00	0.00	3.58
			0.09	**06:00 ~ 07:00**	0.90	0.90	0.00	0.90	0.90	0.00	0.00	0.00	0.00	0.00	0.00	0.00	0.00	0.00	0.00	0.90	0.00	0.00	4.48
			0.09	**07:00 ~ 08:00**	1.79	0.90	0.00	0.90	0.90	0.00	0.00	0.00	0.00	0.00	0.00	0.00	0.00	0.00	0.00	0.90	0.00	0.00	5.37
			0.09	**08:00 ~ 09:00**	2.69	1.79	0.00	0.90	0.90	0.00	0.00	0.00	0.00	0.00	0.00	0.00	0.00	0.00	0.00	0.90	0.00	0.00	7.16
			0.09	**09:00 ~ 10:00**	1.79	1.79	0.00	0.90	0.90	0.00	0.00	0.00	0.00	0.00	0.00	0.00	0.00	0.00	0.00	0.90	0.00	0.00	6.27
			0.09	**10:00 ~ 11:00**	1.79	0.90	0.00	0.90	0.90	0.00	0.00	0.00	0.00	0.00	0.00	0.00	0.00	0.00	0.00	0.90	0.00	0.00	5.37
			0.09	**11:00 ~ 12:00**	2.69	1.79	0.00	0.90	0.90	0.00	0.00	0.00	0.00	0.00	0.00	0.00	0.00	0.00	0.00	0.90	0.00	0.00	7.16
			0.09	**12:00 ~ 13:00**	0.90	0.90	0.00	0.90	0.90	0.00	0.00	0.00	0.00	0.00	0.00	0.00	0.00	0.00	0.00	0.90	0.00	0.00	4.48
			0.09	**13:00 ~ 14:00**	0.90	0.90	0.00	0.90	0.90	0.00	0.00	0.00	0.00	0.00	0.00	0.00	0.00	0.00	0.00	0.90	0.00	0.00	4.48
			0.09	**14:00 ~ 15:00**	0.90	0.90	0.00	0.90	0.90	0.00	0.00	0.00	0.00	0.00	0.00	0.00	0.00	0.00	0.00	0.90	0.00	0.00	4.48
			0.09	**15:00 ~ 16:00**	0.90	0.90	0.00	0.90	0.90	0.00	0.00	0.00	0.00	0.00	0.00	0.00	0.00	0.00	0.00	0.90	0.00	0.00	4.48
			0.09	**16:00 ~ 17:00**	0.90	0.90	0.00	0.90	0.90	0.00	0.00	0.00	0.00	0.00	0.00	0.00	0.00	0.00	0.00	0.90	0.00	0.00	4.48
			0.09	**17:00 ~ 18:00**	0.90	0.90	0.00	0.90	0.90	0.00	0.00	0.00	0.00	0.00	0.00	0.00	0.00	0.00	0.00	0.90	0.00	0.00	4.48
			0.09	**18:00 ~ 19:00**	0.90	0.90	0.00	0.90	0.90	0.00	0.00	0.00	0.00	0.00	0.00	0.00	0.00	0.00	0.00	0.90	0.00	0.00	4.48
			0.09	**19:00 ~ 20:00**	0.90	0.90	0.00	0.90	0.90	0.00	0.00	0.00	0.00	0.00	0.00	0.00	0.00	0.00	0.00	0.90	0.00	0.00	4.48
			0.09	**20:00 ~ 21:00**	0.90	0.90	0.00	0.90	0.90	0.00	0.00	0.00	0.00	0.00	0.00	0.00	0.00	0.00	0.00	0.90	0.00	0.00	4.48
			0.09	**21:00 ~ 22:00**	0.90	0.90	0.00	0.90	0.90	0.00	0.00	0.00	0.00	0.00	0.00	0.00	0.00	0.00	0.00	0.90	0.00	0.00	4.48
			0.09	**22:00 ~ 23:00**	0.90	0.90	0.00	0.90	0.90	0.00	0.00	0.00	0.00	0.00	0.00	0.00	0.00	0.00	0.00	0.90	0.00	0.00	4.48
			0.09	**23:00 ~ 00:00**	0.90	0.90	0.00	0.90	0.90	0.00	0.00	0.00	0.00	0.00	0.00	0.00	0.00	0.00	0.00	0.90	0.00	0.00	4.48
				Whole Day Total (veh*km)	27.75	24.17	0.00	21.48	17.90	0.00	0.00	0.00	0.00	0.00	0.00	0.00	0.00	0.00	0.00	19.69	0.00	0.00	110.98

Road No.	Road Name	Bound	Road Length (km)	Hour	PC	TAXI	LGV3	LGV4	LGV6	HGV7	HGV8	PLB	PV4	PV5	NFB6	NFB7	NFB8	FBSD	FBDD	MC	HGV9	NFB9	Total
193	Sung On Street	SB	0.09	**00:00 ~ 01:00**	1.79	0.90	0.00	0.90	0.90	0.00	0.00	0.00	0.00	0.00	0.00	0.00	0.00	0.00	0.00	0.90	0.00	0.00	5.37
			0.09	**01:00 ~ 02:00**	0.90	0.90	0.00	0.90	0.90	0.00	0.00	0.00	0.00	0.00	0.00	0.00	0.00	0.00	0.00	0.90	0.00	0.00	4.48
			0.09	**02:00 ~ 03:00**	0.90	0.90	0.00	0.90	0.90	0.00	0.00	0.00	0.00	0.00	0.00	0.00	0.00	0.00	0.00	0.90	0.00	0.00	4.48
			0.09	**03:00 ~ 04:00**	0.90	0.90	0.00	0.90	0.90	0.00	0.00	0.00	0.00	0.00	0.00	0.00	0.00	0.00	0.00	0.00	0.00	0.00	3.58
			0.09	**04:00 ~ 05:00**	0.90	0.90	0.00	0.90	0.90	0.00	0.00	0.00	0.00	0.00	0.00	0.00	0.00	0.00	0.00	0.00	0.00	0.00	3.58
			0.09	**05:00 ~ 06:00**	0.90	0.90	0.00	0.90	0.90	0.00	0.00	0.00	0.00	0.00	0.00	0.00	0.00	0.00	0.00	0.90	0.00	0.00	4.48
			0.09	**06:00 ~ 07:00**	1.79	0.90	0.00	0.90	0.90	0.00	0.00	0.00	0.00	0.00	0.00	0.00	0.00	0.00	0.00	0.90	0.00	0.00	5.37
			0.09	**07:00 ~ 08:00**	2.69	1.79	0.00	0.90	0.90	0.90	0.90	0.00	0.00	0.90	0.00	0.00	0.00	0.00	0.00	0.90	0.00	0.00	9.85
			0.09	**08:00 ~ 09:00**	3.58	1.79	0.00	1.79	0.90	0.90	0.90	0.00	0.00	0.90	0.00	0.00	0.00	0.00	0.00	0.90	0.00	0.00	11.64
			0.09	**09:00 ~ 10:00**	2.69	1.79	0.00	1.79	0.90	0.90	0.90	0.00	0.00	0.90	0.00	0.00	0.00	0.00	0.00	0.90	0.00	0.00	10.74
			0.09	**10:00 ~ 11:00**	2.69	1.79	0.00	1.79	0.90	0.90	0.90	0.00	0.00	0.90	0.00	0.00	0.00	0.00	0.00	0.90	0.00	0.00	10.74
			0.09	**11:00 ~ 12:00**	2.69	1.79	0.00	1.79	0.90	0.90	0.90	0.00	0.00	0.90	0.00	0.00	0.00	0.00	0.00	0.90	0.00	0.00	10.74
			0.09	**12:00 ~ 13:00**	6.27	3.58	0.00	0.90	0.90	0.00	0.90	0.00	0.00	0.90	0.00	0.00	0.90	0.00	0.00	0.90	0.00	0.00	15.22
			0.09	**13:00 ~ 14:00**	7.16	3.58	0.00	0.90	0.90	0.00	0.90	0.00	0.00	0.90	0.00	0.00	0.90	0.00	0.00	0.90	0.00	0.00	16.11
			0.09	**14:00 ~ 15:00**	7.16	3.58	0.00	0.90	0.90	0.00	0.90	0.00	0.00	0.90	0.00	0.00	0.90	0.00	0.00	0.90	0.00	0.00	16.11
			0.09	**15:00 ~ 16:00**	7.16	3.58	0.00	0.90	0.90	0.00	0.90	0.00	0.00	0.90	0.00	0.00	0.90	0.00	0.00	0.90	0.00	0.00	16.11
			0.09	**16:00 ~ 17:00**	7.16	3.58	0.00	0.90	0.90	0.00	0.90	0.00	0.00	0.90	0.00	0.00	0.90	0.00	0.00	0.90	0.00	0.00	16.11
			0.09	**17:00 ~ 18:00**	7.16	3.58	0.00	0.90	0.90	0.00	0.90	0.00	0.00	0.90	0.00	0.00	0.90	0.00	0.00	0.90	0.00	0.00	16.11
			0.09	**18:00 ~ 19:00**	7.16	3.58	0.00	0.90	0.90	0.00	0.90	0.00	0.00	0.90	0.00	0.00	0.90	0.00	0.00	0.90	0.00	0.00	16.11
			0.09	**19:00 ~ 20:00**	7.16	3.58	0.00	0.90	0.90	0.00	0.90	0.00	0.00	0.90	0.00	0.00	0.90	0.00	0.00	0.90	0.00	0.00	16.11
			0.09	**20:00 ~ 21:00**	5.37	2.69	0.00	0.90	0.90	0.00	0.90	0.00	0.00	0.90	0.00	0.00	0.90	0.00	0.00	0.90	0.00	0.00	13.43
			0.09	**21:00 ~ 22:00**	6.27	3.58	0.00	0.90	0.90	0.00	0.90	0.00	0.00	0.90	0.00	0.00	0.90	0.00	0.00	0.90	0.00	0.00	15.22
			0.09	**22:00 ~ 23:00**	5.37	2.69	0.00	0.90	0.90	0.00	0.90	0.00	0.00	0.90	0.00	0.00	0.90	0.00	0.00	0.90	0.00	0.00	13.43
			0.09	**23:00 ~ 00:00**	4.48	2.69	0.00	0.90	0.90	0.00	0.90	0.00	0.00	0.90	0.00	0.00	0.90	0.00	0.00	0.90	0.00	0.00	12.53
				Whole Day Total (veh*km)	100.24	55.49	0.00	25.06	21.48	4.48	15.22	0.00	0.00	15.22	0.00	0.00	10.74	0.00	0.00	19.69	0.00	0.00	267.61
194	Sung On Street	NB	0.24	**00:00 ~ 01:00**	4.74	2.37	0.00	2.37	2.37	0.00	0.00	0.00	0.00	0.00	0.00	0.00	0.00	0.00	2.37	2.37	0.00	0.00	16.58
			0.24	**01:00 ~ 02:00**	4.74	2.37	0.00	2.37	2.37	0.00	0.00	0.00	0.00	0.00	0.00	0.00	0.00	0.00	0.00	2.37	0.00	0.00	14.21
			0.24	**02:00 ~ 03:00**	2.37	2.37	0.00	2.37	2.37	0.00	0.00	0.00	0.00	0.00	0.00	0.00	0.00	0.00	0.00	2.37	0.00	0.00	11.84
			0.24	**03:00 ~ 04:00**	2.37	2.37	0.00	2.37	2.37	0.00	0.00	0.00	0.00	0.00	0.00	0.00	0.00	0.00	0.00	2.37	0.00	0.00	11.84
			0.24	**04:00 ~ 05:00**	2.37	2.37	0.00	2.37	2.37	0.00	0.00	0.00	0.00	0.00	0.00	0.00	0.00	0.00	0.00	2.37	0.00	0.00	11.84
			0.24	**05:00 ~ 06:00**	2.37	2.37	0.00	2.37	2.37	0.00	0.00	0.00	0.00	0.00	0.00	0.00	0.00	0.00	2.37	2.37	0.00	0.00	14.21
			0.24	**06:00 ~ 07:00**	4.74	2.37	0.00	2.37	2.37	0.00	0.00	2.37	0.00	0.00	0.00	0.00	0.00	0.00	2.37	2.37	0.00	0.00	18.94
			0.24	**07:00 ~ 08:00**	9.47	4.74	0.00	2.37	2.37	2.37	2.37	2.37	0.00	2.37	0.00	0.00	0.00	0.00	2.37	2.37	0.00	0.00	33.15
			0.24	**08:00 ~ 09:00**	11.84	7.10	0.00	4.74	2.37	2.37	2.37	2.37	0.00	2.37	0.00	0.00	0.00	0.00	2.37	2.37	0.00	0.00	40.26
			0.24	**09:00 ~ 10:00**	11.84	7.10	0.00	2.37	2.37	2.37	2.37	2.37	0.00	2.37	0.00	0.00	0.00	0.00	2.37	2.37	0.00	0.00	37.89
			0.24	**10:00 ~ 11:00**	11.84	7.10	0.00	2.37	2.37	2.37	2.37	2.37	0.00	2.37	0.00	0.00	0.00	0.00	2.37	2.37	0.00	0.00	37.89
			0.24	**11:00 ~ 12:00**	11.84	7.10	0.00	2.37	2.37	2.37	2.37	2.37	0.00	2.37	0.00	0.00	0.00	0.00	2.37	2.37	0.00	0.00	37.89
			0.24	**12:00 ~ 13:00**	9.47	4.74	0.00	2.37	2.37	0.00	2.37	0.00	0.00	2.37	0.00	0.00	0.00	0.00	0.00	2.37	0.00	0.00	26.05
			0.24	**13:00 ~ 14:00**	9.47	4.74	0.00	2.37	2.37	0.00	2.37	0.00	0.00	2.37	0.00	0.00	0.00	0.00	0.00	2.37	0.00	0.00	26.05
			0.24	**14:00 ~ 15:00**	9.47	4.74	0.00	2.37	2.37	0.00	2.37	0.00	0.00	2.37	0.00	0.00	0.00	0.00	0.00	2.37	0.00	0.00	26.05
			0.24	**15:00 ~ 16:00**	9.47	4.74	0.00	2.37	2.37	0.00	2.37	0.00	0.00	2.37	0.00	0.00	0.00	0.00	0.00	2.37	0.00	0.00	26.05
			0.24	**16:00 ~ 17:00**	9.47	4.74	0.00	2.37	2.37	0.00	2.37	0.00	0.00	2.37	0.00	0.00	0.00	0.00	0.00	2.37	0.00	0.00	26.05
			0.24	**17:00 ~ 18:00**	9.47	4.74	0.00	2.37	2.37	0.00	2.37	0.00	0.00	2.37	0.00	0.00	0.00	0.00	0.00	2.37	0.00	0.00	26.05
			0.24	**18:00 ~ 19:00**	9.47	4.74	0.00	2.37	2.37	0.00	2.37	0.00	0.00	2.37	0.00	0.00	0.00	0.00	0.00	2.37	0.00	0.00	26.05
			0.24	**19:00 ~ 20:00**	9.47	4.74	0.00	2.37	2.37	0.00	2.37	0.00	0.00	2.37	0.00	0.00	0.00	0.00	0.00	2.37	0.00	0.00	26.05
			0.24	**20:00 ~ 21:00**	7.10	4.74	0.00	2.37	2.37	0.00	2.37	0.00	0.00	2.37	0.00	0.00	0.00	0.00	0.00	2.37	0.00	0.00	23.68
			0.24	**21:00 ~ 22:00**	7.10	4.74	0.00	2.37	2.37	0.00	2.37	0.00	0.00	2.37	0.00	0.00	0.00	0.00	0.00	2.37	0.00	0.00	23.68
			0.24	**22:00 ~ 23:00**	7.10	4.74	0.00	2.37	2.37	0.00	2.37	0.00	0.00	2.37	0.00	0.00	0.00	0.00	0.00	2.37	0.00	0.00	23.68
			0.24	**23:00 ~ 00:00**	7.10	4.74	0.00	2.37	2.37	0.00	2.37	0.00	0.00	2.37	0.00	0.00	0.00	0.00	0.00	2.37	0.00	0.00	23.68
				Whole Day Total (veh*km)	184.70	106.56	0.00	59.20	56.83	11.84	40.26	14.21	0.00	40.26	0.00	0.00	0.00	0.00	18.94	56.83	0.00	0.00	589.63
195	Sung On Street	SB	0.24	**00:00 ~ 01:00**	2.37	2.37	0.00	2.37	0.00	0.00	0.00	0.00	0.00	0.00	0.00	0.00	0.00	0.00	2.37	2.37	0.00	0.00	11.84
			0.24	**01:00 ~ 02:00**	2.37	2.37	0.00	2.37	0.00	0.00	0.00	0.00	0.00	0.00	0.00	0.00	0.00	0.00	2.37	2.37	0.00	0.00	11.84
			0.24	**02:00 ~ 03:00**	2.37	2.37	0.00	0.00	0.00	0.00	0.00	0.00	0.00	0.00	0.00	0.00	0.00	0.00	2.37	0.00	0.00	0.00	7.10
			0.24	**03:00 ~ 04:00**	2.37	2.37	0.00	0.00	0.00	0.00	0.00	0.00	0.00	0.00	0.00	0.00	0.00	0.00	2.37	0.00	0.00	0.00	7.10
			0.24	**04:00 ~ 05:00**	2.37	2.37	0.00	0.00	0.00	0.00	0.00	0.00	0.00	0.00	0.00	0.00	0.00	0.00	2.37	0.00	0.00	0.00	7.10
			0.24	**05:00 ~ 06:00**	2.37	2.37	0.00	0.00	0.00	0.00	0.00	0.00	0.00	0.00	0.00	0.00	0.00	0.00	2.37	0.00	0.00	0.00	7.10
			0.24	**06:00 ~ 07:00**	2.37	2.37	0.00	2.37	0.00	0.00	0.00	2.37	0.00	0.00	0.00	0.00	0.00	0.00	2.37	2.37	0.00	0.00	14.21
			0.24	**07:00 ~ 08:00**	4.74	2.37	0.00	2.37	2.37	0.00	0.00	2.37	0.00	0.00	0.00	0.00	0.00	0.00	2.37	2.37	0.00	0.00	18.94
			0.24	**08:00 ~ 09:00**	7.10	4.74	0.00	2.37	2.37	0.00	0.00	2.37	0.00	0.00	0.00	0.00	0.00	0.00	2.37	2.37	0.00	0.00	23.68
			0.24	**09:00 ~ 10:00**	4.74	2.37	0.00	2.37	2.37	0.00	0.00	2.37	0.00	0.00	0.00	0.00	0.00	0.00	2.37	2.37	0.00	0.00	18.94
			0.24	**10:00 ~ 11:00**	4.74	2.37	0.00	2.37	2.37	0.00	0.00	2.37	0.00	0.00	0.00	0.00	0.00	0.00	2.37	2.37	0.00	0.00	18.94
			0.24	**11:00 ~ 12:00**	4.74	2.37	0.00	2.37	2.37	0.00	0.00	2.37	0.00	0.00	0.00	0.00	0.00	0.00	2.37	2.37	0.00	0.00	18.94
			0.24	**12:00 ~ 13:00**	7.10	2.37	0.00	2.37	2.37	0.00	2.37	2.37	0.00	0.00	0.00	0.00	0.00	0.00	2.37	2.37	0.00	0.00	23.68
			0.24	**13:00 ~ 14:00**	7.10	4.74	0.00	2.37	2.37	0.00	2.37	2.37	0.00	0.00	0.00	0.00	0.00	0.00	2.37	2.37	0.00	0.00	26.05
			0.24	**14:00 ~ 15:00**	7.10	4.74	0.00	2.37	2.37	0.00	2.37	2.37	0.00	0.00	0.00	0.00	0.00	0.00	2.37	2.37	0.00	0.00	26.05
			0.24	**15:00 ~ 16:00**	7.10	4.74	0.00	2.37	2.37	0.00	2.37	2.37	0.00	0.00	0.00	0.00	0.00	0.00	2.37	2.37	0.00	0.00	26.05
			0.24	**16:00 ~ 17:00**	7.10	4.74	0.00	2.37	2.37	0.00	2.37	2.37	0.00	0.00	0.00	0.00	0.00	0.00	2.37	2.37	0.00	0.00	26.05
			0.24	**17:00 ~ 18:00**	7.10	4.74	0.00	2.37	2.37	0.00	2.37	2.37	0.00	0.00	0.00	0.00	0.00	0.00	2.37	2.37	0.00	0.00	26.05
			0.24	**18:00 ~ 19:00**	7.10	4.74	0.00	2.37	2.37	0.00	2.37	2.37	0.00	0.00	0.00	0.00	0.00	0.00	2.37	2.37	0.00	0.00	26.05
			0.24	**19:00 ~ 20:00**	7.10	4.74	0.00	2.37	2.37	0.00	2.37	2.37	0.00	0.00	0.00	0.00	0.00	0.00	2.37	2.37	0.00	0.00	26.05
			0.24	**20:00 ~ 21:00**	4.74	2.37	0.00	2.37	2.37	0.00	2.37	2.37	0.00	0.00	0.00	0.00	0.00	0.00	2.37	2.37	0.00	0.00	21.31
			0.24	**21:00 ~ 22:00**	4.74	2.37	0.00	2.37	2.37	0.00	2.37	2.37	0.00	0.00	0.00	0.00	0.00	0.00	2.37	2.37	0.00	0.00	21.31
			0.24	**22:00 ~ 23:00**	4.74	2.37	0.00	2.37	2.37	0.00	2.37	2.37	0.00	0.00	0.00	0.00	0.00	0.00	2.37	2.37	0.00	0.00	21.31
			0.24	**23:00 ~ 00:00**	4.74	2.37	0.00	2.37	2.37	0.00	2.37	2.37	0.00	0.00	0.00	0.00	0.00	0.00	2.37	2.37	0.00	0.00	21.31
				Whole Day Total (veh*km)	118.40	75.78	0.00	47.36	40.26	0.00	28.42	42.62	0.00	0.00	0.00	0.00	0.00	0.00	56.83	47.36	0.00	0.00	457.02
196	Bailey Street	EB	0.07	**00:00 ~ 01:00**	1.99	1.32	0.00	0.66	0.66	0.00	0.00	0.00	0.00	0.00	0.00	0.00	0.00	0.00	0.00	0.66	0.66	0.00	0.00	5.96
			0.07	**01:00 ~ 02:00**	1.32	0.66	0.00	0.66	0.66	0.00	0.00	0.00	0.00	0.00	0.00	0.00	0.00	0.00	0.00	0.66	0.66	0.00	0.00	4.63
			0.07	**02:00 ~ 03:00**	1.32	0.66	0.00	0.66	0.66	0.00	0.00	0.00	0.00	0.00	0.00	0.00	0.00	0.00	0.00	0.66	0.66	0.00	0.00	4.63
			0.07	**03:00 ~ 04:00**	0.66	0.66	0.00	0.66	0.66	0.00	0.00	0.00	0.00	0.00	0.00	0.00	0.00	0.00	0.00	0.66	0.66	0.00	0.00	3.97
			0.07	**04:00 ~ 05:00**	0.66	0.66	0.00	0.66	0.66	0.00	0.00	0.00	0.00	0.00	0.00	0.00	0.00	0.00	0.00	0.66	0.66	0.00	0.00	3.97
			0.07	**05:00 ~ 06:00**	1.32	0.66	0.00	0.66	0.66	0.00	0.00	0.00	0.00	0.00	0.00	0.00	0.00	0.00	0.00	0.66	0.66	0.00	0.00	4.63
			0.07	**06:00 ~ 07:00**	1.99	1.32	0.00	0.66	0.66	0.00	0.00	0.66	0.00	0.00	0.00	0.00	0.00	0.00	0.00	0.66	0.66	0.00	0.00	6.62
			0.07	**07:00 ~ 08:00**	3.31	1.99	0.00	0.66	0.66	0.66	0.66	0.66	0.00	0.66	0.00	0.00	0.66	0.00	1.32	0.66	0.00	0.00	11.92
			0.07	**08:00 ~ 09:00**	4.63	2.65	0.00	1.32	0.66	0.66	0.66	0.66	0.00	0.66	0.00	0.00	0.66	0.00	0.66	0.66	0.00	0.00	13.90
			0.07	**09:00 ~ 10:00**	3.97	1.99	0.00	1.32	0.66	0.66	0.66	0.66	0.00	0.66	0.00	0.00	0.66	0.00	0.66	0.66	0.00	0.00	12.58
			0.07	**10:00 ~ 11:00**	3.97	1.99	0.00	1.32	0.66	0.66	0.66	0.66	0.00	0.66	0.00	0.00	0.66	0.00	0.66	0.66	0.00	0.00	12.58
			0.07	**11:00 ~ 12:00**	3.97	1.99	0.00	1.32	0.66	0.66	0.66	0.66	0.00	0.66	0.00	0.00	0.66	0.00	0.66	0.66	0.00	0.00	12.58
			0.07	**12:00 ~ 13:00**	0.00	0.00	0.00	0.66	0.66	0.00	0.00	0.66	0.00	0.00	0.00	0.00	0.00	0.00	0.66	0.00	0.00	0.00	2.65
			0.07	**13:00 ~ 14:00**	0.00	0.00	0.00	0.66	0.66	0.00	0.00	0.66	0.00	0.00	0.00	0.00	0.00	0.00	0.66	0.00	0.00	0.00	2.65
			0.07	**14:00 ~ 15:00**	0.00	0.00	0.00	0.66	0.66	0.00	0.00	0.66	0.00	0.00	0.00	0.00	0.00	0.00	0.66	0.00	0.00	0.00	2.65
			0.07	**15:00 ~ 16:00**	0.00	0.00	0.00	0.66	0.66	0.00	0.00	0.66	0.00	0.00	0.00	0.00	0.00	0.00	0.66	0.00	0.00	0.00	2.65
			0.07	**16:00 ~ 17:00**	0.00	0.00	0.00	0.66	0.66	0.00	0.00	0.66	0.00	0.00	0.00	0.00	0.00	0.00	0.66	0.00	0.00	0.00	2.65
			0.07	**17:00 ~ 18:00**	0.00	0.00	0.00	0.66	0.66	0.00	0.00	0.66	0.00	0.00	0.00	0.00	0.00	0.00	0.66	0.00	0.00	0.00	2.65
			0.07	**18:00 ~ 19:00**	0.00	0.00	0.00	0.66	0.66	0.00	0.00	0.66	0.00	0.00	0.00	0.00	0.00	0.00	0.66	0.00	0.00	0.00	2.65
			0.07	**19:00 ~ 20:00**	0.00	0.00	0.00	0.66	0.66	0.00	0.00	0.66	0.00	0.00	0.00	0.00	0.00	0.00	0.66	0.00	0.00	0.00	2.65
			0.07	**20:00 ~ 21:00**	0.00	0.00	0.00	0.66	0.66	0.00	0.00	0.66	0.00	0.00	0.00	0.00	0.00	0.00	0.66	0.00	0.00	0.00	2.65
			0.07	**21:00 ~ 22:00**	0.00	0.00	0.00	0.66	0.66	0.00	0.00	0.66	0.00	0.00	0.00	0.00	0.00	0.00	0.66	0.00	0.00	0.00	2.65
			0.07	**22:00 ~ 23:00**	0.00	0.00	0.00	0.66	0.66	0.00	0.00	0.66	0.00	0.00	0.00	0.00	0.00	0.00	0.66	0.00	0.00	0.00	2.65
			0.07	**23:00 ~ 00:00**	0.00	0.00	0.00	0.66	0.66	0.00	0.00	0.66	0.00	0.00	0.00	0.00	0.00	0.00	0.66	0.00	0.00	0.00	2.65
				Whole Day Total (veh*km)	29.13	16.55	0.00	18.54	15.89	3.31	3.31	11.92	0.00	3.31	0.00	0.00	3.31	0.00	16.55	7.94	0.00	0.00	129.75

Road No.	Road Name	Bound	Road Length (km)	Hour	PC	TAXI	LGV3	LGV4	LGV6	HGV7	HGV8	PLB	PV4	PV5	NFB6	NFB7	NFB8	FBSD	FBDD	MC	HGV9	NFB9	Total
197	Bailey Street	WB	0.07	**00:00 ~ 01:00**	6.62	3.31	0.00	1.99	0.66	0.66	0.66	0.66	0.00	0.66	0.00	0.00	0.66	0.00	0.66	1.32	0.66	0.00	18.54
			0.07	**01:00 ~ 02:00**	4.63	2.65	0.00	1.32	0.66	0.66	0.66	0.00	0.00	0.66	0.00	0.00	0.66	0.00	0.66	0.66	0.66	0.00	13.90
			0.07	**02:00 ~ 03:00**	3.31	1.99	0.00	1.32	0.66	0.66	0.66	0.00	0.00	0.66	0.00	0.00	0.00	0.00	0.66	0.66	0.00	0.00	10.59
			0.07	**03:00 ~ 04:00**	2.65	1.32	0.00	0.66	0.66	0.00	0.66	0.00	0.00	0.66	0.00	0.00	0.00	0.00	0.66	0.66	0.00	0.00	7.94
			0.07	**04:00 ~ 05:00**	2.65	1.32	0.00	0.66	0.66	0.00	0.66	0.00	0.00	0.66	0.00	0.00	0.00	0.00	0.66	0.66	0.00	0.00	7.94
			0.07	**05:00 ~ 06:00**	3.97	1.99	0.00	1.32	0.66	0.66	0.66	0.00	0.00	0.66	0.00	0.00	0.00	0.00	1.32	0.66	0.00	0.00	11.92
			0.07	**06:00 ~ 07:00**	7.28	3.97	0.00	1.99	0.66	0.66	0.66	0.66	0.00	0.66	0.00	0.00	0.66	0.00	1.99	1.32	0.66	0.00	21.18
			0.07	**07:00 ~ 08:00**	13.90	7.28	0.66	3.31	1.32	0.66	0.66	0.66	0.66	0.66	0.66	0.66	0.66	0.00	2.65	1.99	0.66	0.00	37.07
			0.07	**08:00 ~ 09:00**	17.21	8.61	0.66	4.63	1.99	0.66	0.66	0.66	0.66	0.66	0.66	0.66	0.66	0.00	1.99	1.99	0.66	0.00	43.03
			0.07	**09:00 ~ 10:00**	15.23	7.94	0.66	3.97	1.32	0.66	0.66	0.66	0.66	0.66	0.66	0.66	0.66	0.00	1.99	1.99	0.66	0.00	39.06
			0.07	**10:00 ~ 11:00**	14.56	7.28	0.66	3.97	1.32	0.66	0.66	0.66	0.66	0.66	0.66	0.66	0.66	0.00	1.99	1.99	0.66	0.00	37.73
			0.07	**11:00 ~ 12:00**	15.23	7.94	0.66	3.97	1.99	0.66	0.66	0.66	0.66	0.66	0.66	0.66	0.66	0.00	1.99	1.99	0.66	0.00	39.72
			0.07	**12:00 ~ 13:00**	7.94	3.97	0.00	1.99	0.66	0.66	0.66	0.66	0.00	0.66	0.66	0.00	0.66	0.00	1.99	1.32	0.66	0.00	22.51
			0.07	**13:00 ~ 14:00**	7.94	3.97	0.00	1.99	1.32	0.66	0.66	0.66	0.00	0.66	0.66	0.00	0.66	0.00	1.99	1.32	0.66	0.00	23.17
			0.07	**14:00 ~ 15:00**	7.94	4.63	0.00	2.65	1.32	0.66	0.66	0.66	0.00	0.66	0.66	0.00	0.66	0.00	1.99	1.32	0.66	0.00	24.49
			0.07	**15:00 ~ 16:00**	8.61	4.63	0.00	2.65	1.32	0.66	0.66	0.66	0.00	0.66	0.66	0.00	0.66	0.00	1.99	1.32	0.66	0.00	25.16
			0.07	**16:00 ~ 17:00**	8.61	4.63	0.00	2.65	1.32	0.66	0.66	0.66	0.00	0.66	0.66	0.00	0.66	0.00	1.99	1.32	0.66	0.00	25.16
			0.07	**17:00 ~ 18:00**	8.61	4.63	0.00	2.65	1.32	0.66	0.66	0.66	0.00	0.66	0.66	0.00	0.66	0.00	1.99	1.32	0.66	0.00	25.16
			0.07	**18:00 ~ 19:00**	9.27	4.63	0.00	2.65	1.32	0.66	0.66	0.66	0.00	0.66	0.66	0.00	0.66	0.00	1.99	1.32	0.66	0.00	25.82
			0.07	**19:00 ~ 20:00**	7.94	3.97	0.00	1.99	1.32	0.66	0.66	0.66	0.00	0.66	0.66	0.00	0.66	0.00	1.99	1.32	0.66	0.00	23.17
			0.07	**20:00 ~ 21:00**	6.62	3.31	0.00	1.99	0.66	0.66	0.66	0.66	0.00	0.66	0.66	0.00	0.66	0.00	1.32	0.66	0.66	0.00	19.20
			0.07	**21:00 ~ 22:00**	7.28	3.97	0.00	1.99	0.66	0.66	0.66	0.66	0.00	0.66	0.66	0.00	0.66	0.00	1.32	1.32	0.66	0.00	21.18
			0.07	**22:00 ~ 23:00**	6.62	3.31	0.00	1.99	0.66	0.66	0.66	0.66	0.00	0.66	0.66	0.00	0.66	0.00	1.32	0.66	0.66	0.00	19.20
			0.07	**23:00 ~ 00:00**	5.30	2.65	0.00	1.32	0.66	0.66	0.66	0.66	0.00	0.66	0.66	0.00	0.66	0.00	1.32	0.66	0.66	0.00	16.55
				Whole Day Total (veh*km)	199.92	103.93	3.31	55.61	25.16	14.56	15.89	12.58	3.31	15.89	11.25	3.31	13.24	0.00	38.40	29.79	13.24	0.00	559.39
198	Chi Kiang Street	NB	0.32	**00:00 ~ 01:00**	3.18	3.18	0.00	0.00	0.00	0.00	0.00	0.00	0.00	0.00	0.00	0.00	0.00	0.00	0.00	0.00	0.00	0.00	6.36
			0.32	**01:00 ~ 02:00**	3.18	3.18	0.00	0.00	0.00	0.00	0.00	0.00	0.00	0.00	0.00	0.00	0.00	0.00	0.00	0.00	0.00	0.00	6.36
			0.32	**02:00 ~ 03:00**	3.18	3.18	0.00	0.00	0.00	0.00	0.00	0.00	0.00	0.00	0.00	0.00	0.00	0.00	0.00	0.00	0.00	0.00	6.36
			0.32	**03:00 ~ 04:00**	3.18	3.18	0.00	0.00	0.00	0.00	0.00	0.00	0.00	0.00	0.00	0.00	0.00	0.00	0.00	0.00	0.00	0.00	6.36
			0.32	**04:00 ~ 05:00**	3.18	3.18	0.00	0.00	0.00	0.00	0.00	0.00	0.00	0.00	0.00	0.00	0.00	0.00	0.00	0.00	0.00	0.00	6.36
			0.32	**05:00 ~ 06:00**	3.18	3.18	0.00	0.00	0.00	0.00	0.00	0.00	0.00	0.00	0.00	0.00	0.00	0.00	0.00	0.00	0.00	0.00	6.36
			0.32	**06:00 ~ 07:00**	3.18	3.18	0.00	0.00	0.00	0.00	0.00	0.00	0.00	0.00	0.00	0.00	0.00	0.00	0.00	0.00	0.00	0.00	6.36
			0.32	**07:00 ~ 08:00**	3.18	3.18	0.00	3.18	0.00	0.00	0.00	0.00	0.00	0.00	0.00	0.00	0.00	0.00	0.00	3.18	0.00	0.00	12.72
			0.32	**08:00 ~ 09:00**	6.36	3.18	0.00	3.18	0.00	0.00	0.00	0.00	0.00	0.00	0.00	0.00	0.00	0.00	0.00	3.18	0.00	0.00	15.91
			0.32	**09:00 ~ 10:00**	3.18	3.18	0.00	3.18	0.00	0.00	0.00	0.00	0.00	0.00	0.00	0.00	0.00	0.00	0.00	3.18	0.00	0.00	12.72
			0.32	**10:00 ~ 11:00**	3.18	3.18	0.00	3.18	0.00	0.00	0.00	0.00	0.00	0.00	0.00	0.00	0.00	0.00	0.00	3.18	0.00	0.00	12.72
			0.32	**11:00 ~ 12:00**	3.18	3.18	0.00	3.18	0.00	0.00	0.00	0.00	0.00	0.00	0.00	0.00	0.00	0.00	0.00	3.18	0.00	0.00	12.72
			0.32	**12:00 ~ 13:00**	3.18	3.18	0.00	3.18	0.00	0.00	0.00	0.00	0.00	0.00	0.00	0.00	0.00	0.00	0.00	3.18	0.00	0.00	12.72
			0.32	**13:00 ~ 14:00**	6.36	3.18	0.00	3.18	0.00	0.00	0.00	0.00	0.00	0.00	0.00	0.00	0.00	0.00	0.00	3.18	0.00	0.00	15.91
			0.32	**14:00 ~ 15:00**	6.36	3.18	0.00	3.18	0.00	0.00	0.00	0.00	0.00	0.00	0.00	0.00	0.00	0.00	0.00	3.18	0.00	0.00	15.91
			0.32	**15:00 ~ 16:00**	6.36	3.18	0.00	3.18	0.00	0.00	0.00	0.00	0.00	0.00	0.00	0.00	0.00	0.00	0.00	3.18	0.00	0.00	15.91
			0.32	**16:00 ~ 17:00**	6.36	3.18	0.00	3.18	0.00	0.00	0.00	0.00	0.00	0.00	0.00	0.00	0.00	0.00	0.00	3.18	0.00	0.00	15.91
			0.32	**17:00 ~ 18:00**	6.36	3.18	0.00	3.18	0.00	0.00	0.00	0.00	0.00	0.00	0.00	0.00	0.00	0.00	0.00	3.18	0.00	0.00	15.91
			0.32	**18:00 ~ 19:00**	6.36	3.18	0.00	3.18	0.00	0.00	0.00	0.00	0.00	0.00	0.00	0.00	0.00	0.00	0.00	3.18	0.00	0.00	15.91
			0.32	**19:00 ~ 20:00**	6.36	3.18	0.00	3.18	0.00	0.00	0.00	0.00	0.00	0.00	0.00	0.00	0.00	0.00	0.00	3.18	0.00	0.00	15.91
			0.32	**20:00 ~ 21:00**	3.18	3.18	0.00	3.18	0.00	0.00	0.00	0.00	0.00	0.00	0.00	0.00	0.00	0.00	0.00	3.18	0.00	0.00	12.72
			0.32	**21:00 ~ 22:00**	3.18	3.18	0.00	3.18	0.00	0.00	0.00	0.00	0.00	0.00	0.00	0.00	0.00	0.00	0.00	3.18	0.00	0.00	12.72
			0.32	**22:00 ~ 23:00**	3.18	3.18	0.00	3.18	0.00	0.00	0.00	0.00	0.00	0.00	0.00	0.00	0.00	0.00	0.00	3.18	0.00	0.00	12.72
			0.32	**23:00 ~ 00:00**	3.18	3.18	0.00	3.18	0.00	0.00	0.00	0.00	0.00	0.00	0.00	0.00	0.00	0.00	0.00	3.18	0.00	0.00	12.72
				Whole Day Total (veh*km)	101.79	76.34	0.00	54.08	0.00	0.00	0.00	0.00	0.00	0.00	0.00	0.00	0.00	0.00	0.00	54.08	0.00	0.00	286.29
199	Chi Kiang Street	SB	0.32	**00:00 ~ 01:00**	3.18	3.18	0.00	3.18	3.18	0.00	0.00	0.00	0.00	0.00	0.00	0.00	0.00	0.00	3.18	3.18	0.00	0.00	19.09
			0.32	**01:00 ~ 02:00**	3.18	3.18	0.00	3.18	3.18	0.00	0.00	0.00	0.00	0.00	0.00	0.00	0.00	0.00	0.00	3.18	0.00	0.00	15.91
			0.32	**02:00 ~ 03:00**	3.18	3.18	0.00	3.18	0.00	0.00	0.00	0.00	0.00	0.00	0.00	0.00	0.00	0.00	0.00	3.18	0.00	0.00	12.72
			0.32	**03:00 ~ 04:00**	3.18	3.18	0.00	3.18	0.00	0.00	0.00	0.00	0.00	0.00	0.00	0.00	0.00	0.00	0.00	0.00	0.00	0.00	9.54
			0.32	**04:00 ~ 05:00**	3.18	3.18	0.00	3.18	0.00	0.00	0.00	0.00	0.00	0.00	0.00	0.00	0.00	0.00	0.00	0.00	0.00	0.00	9.54
			0.32	**05:00 ~ 06:00**	3.18	3.18	0.00	3.18	0.00	0.00	0.00	0.00	0.00	0.00	0.00	0.00	0.00	0.00	3.18	3.18	0.00	0.00	15.91
			0.32	**06:00 ~ 07:00**	3.18	3.18	0.00	3.18	3.18	0.00	0.00	3.18	0.00	0.00	0.00	0.00	0.00	0.00	3.18	3.18	0.00	0.00	22.27
			0.32	**07:00 ~ 08:00**	9.54	3.18	0.00	3.18	3.18	0.00	0.00	3.18	0.00	0.00	0.00	0.00	0.00	0.00	3.18	3.18	0.00	0.00	28.63
			0.32	**08:00 ~ 09:00**	9.54	6.36	0.00	3.18	3.18	0.00	0.00	3.18	0.00	0.00	0.00	0.00	0.00	0.00	3.18	3.18	0.00	0.00	31.81
			0.32	**09:00 ~ 10:00**	9.54	6.36	0.00	3.18	3.18	0.00	0.00	3.18	0.00	0.00	0.00	0.00	0.00	0.00	3.18	3.18	0.00	0.00	31.81
			0.32	**10:00 ~ 11:00**	9.54	6.36	0.00	3.18	3.18	0.00	0.00	3.18	0.00	0.00	0.00	0.00	0.00	0.00	3.18	3.18	0.00	0.00	31.81
			0.32	**11:00 ~ 12:00**	9.54	6.36	0.00	3.18	3.18	0.00	0.00	3.18	0.00	0.00	0.00	0.00	0.00	0.00	3.18	3.18	0.00	0.00	31.81
			0.32	**12:00 ~ 13:00**	6.36	3.18	0.00	3.18	3.18	0.00	0.00	3.18	0.00	0.00	0.00	0.00	0.00	0.00	3.18	3.18	0.00	0.00	25.45
			0.32	**13:00 ~ 14:00**	6.36	3.18	0.00	3.18	3.18	0.00	0.00	3.18	0.00	0.00	0.00	0.00	0.00	0.00	3.18	3.18	0.00	0.00	25.45
			0.32	**14:00 ~ 15:00**	6.36	3.18	0.00	3.18	3.18	0.00	0.00	3.18	0.00	0.00	0.00	0.00	0.00	0.00	3.18	3.18	0.00	0.00	25.45
			0.32	**15:00 ~ 16:00**	6.36	3.18	0.00	3.18	3.18	0.00	0.00	3.18	0.00	0.00	0.00	0.00	0.00	0.00	3.18	3.18	0.00	0.00	25.45
			0.32	**16:00 ~ 17:00**	6.36	3.18	0.00	3.18	3.18	0.00	0.00	3.18	0.00	0.00	0.00	0.00	0.00	0.00	3.18	3.18	0.00	0.00	25.45
			0.32	**17:00 ~ 18:00**	6.36	3.18	0.00	3.18	3.18	0.00	0.00	3.18	0.00	0.00	0.00	0.00	0.00	0.00	3.18	3.18	0.00	0.00	25.45
			0.32	**18:00 ~ 19:00**	6.36	3.18	0.00	3.18	3.18	0.00	0.00	3.18	0.00	0.00	0.00	0.00	0.00	0.00	3.18	3.18	0.00	0.00	25.45
			0.32	**19:00 ~ 20:00**	6.36	3.18	0.00	3.18	3.18	0.00	0.00	3.18	0.00	0.00	0.00	0.00	0.00	0.00	3.18	3.18	0.00	0.00	25.45
			0.32	**20:00 ~ 21:00**	6.36	3.18	0.00	3.18	3.18	0.00	0.00	0.00	0.00	0.00	0.00	0.00	0.00	0.00	3.18	3.18	0.00	0.00	22.27
			0.32	**21:00 ~ 22:00**	6.36	3.18	0.00	3.18	3.18	0.00	0.00	0.00	0.00	0.00	0.00	0.00	0.00	0.00	3.18	3.18	0.00	0.00	22.27
			0.32	**22:00 ~ 23:00**	6.36	3.18	0.00	3.18	3.18	0.00	0.00	0.00	0.00	0.00	0.00	0.00	0.00	0.00	3.18	3.18	0.00	0.00	22.27
			0.32	**23:00 ~ 00:00**	3.18	3.18	0.00	3.18	3.18	0.00	0.00	0.00	0.00	0.00	0.00	0.00	0.00	0.00	3.18	3.18	0.00	0.00	19.09
				Whole Day Total (veh*km)	143.15	89.07	0.00	76.34	63.62	0.00	0.00	44.53	0.00	0.00	0.00	0.00	0.00	0.00	63.62	69.98	0.00	0.00	550.31
200	Yuk Yat Street	NB	0.09	**00:00 ~ 01:00**	6.43	3.68	0.00	0.92	0.92	0.00	0.92	0.00	0.00	0.92	0.00	0.00	0.00	0.00	0.92	0.92	0.00	0.00	15.62
			0.09	**01:00 ~ 02:00**	4.60	2.76	0.00	0.92	0.92	0.00	0.92	0.00	0.00	0.92	0.00	0.00	0.00	0.00	0.00	0.92	0.00	0.00	11.95
			0.09	**02:00 ~ 03:00**	3.68	1.84	0.00	0.92	0.92	0.00	0.92	0.00	0.00	0.92	0.00	0.00	0.00	0.00	0.00	0.92	0.00	0.00	10.11
			0.09	**03:00 ~ 04:00**	2.76	1.84	0.00	0.92	0.92	0.00	0.00	0.00	0.00	0.00	0.00	0.00	0.00	0.00	0.00	0.92	0.00	0.00	7.35
			0.09	**04:00 ~ 05:00**	2.76	1.84	0.00	0.92	0.92	0.00	0.00	0.00	0.00	0.00	0.00	0.00	0.00	0.00	0.00	0.92	0.00	0.00	7.35
			0.09	**05:00 ~ 06:00**	3.68	1.84	0.00	0.92	0.92	0.00	0.92	0.00	0.00	0.92	0.00	0.00	0.00	0.00	0.92	0.92	0.00	0.00	11.03
			0.09	**06:00 ~ 07:00**	6.43	3.68	0.00	0.92	0.92	0.00	0.92	0.92	0.00	0.92	0.00	0.00	0.00	0.00	0.92	0.92	0.00	0.00	16.54
			0.09	**07:00 ~ 08:00**	12.87	6.43	0.00	1.84	0.92	0.92	0.92	0.92	0.00	0.92	0.92	0.92	0.92	0.00	0.92	1.84	0.92	0.00	32.17
			0.09	**08:00 ~ 09:00**	16.54	8.27	0.00	2.76	0.92	0.92	0.92	0.92	0.00	0.92	0.92	0.92	0.92	0.00	0.92	1.84	0.92	0.00	38.60
			0.09	**09:00 ~ 10:00**	14.70	7.35	0.00	2.76	0.92	0.92	0.92	0.92	0.00	0.92	0.92	0.92	0.92	0.00	0.92	1.84	0.92	0.00	35.84
			0.09	**10:00 ~ 11:00**	13.79	7.35	0.00	2.76	0.92	0.92	0.92	0.92	0.00	0.92	0.92	0.92	0.92	0.00	0.92	1.84	0.92	0.00	34.92
			0.09	**11:00 ~ 12:00**	14.70	7.35	0.00	2.76	0.92	0.92	0.92	0.92	0.00	0.92	0.92	0.92	0.92	0.00	0.92	1.84	0.92	0.00	35.84
			0.09	**12:00 ~ 13:00**	13.79	7.35	0.00	2.76	0.92	0.92	0.92	0.92	0.00	0.00	0.92	0.92	0.92	0.00	0.00	1.84	0.92	0.00	33.08
			0.09	**13:00 ~ 14:00**	13.79	7.35	0.00	2.76	0.92	0.92	0.92	0.92	0.00	0.00	0.92	0.92	0.92	0.00	0.00	1.84	0.92	0.00	33.08
			0.09	**14:00 ~ 15:00**	13.79	7.35	0.00	2.76	0.92	0.92	0.92	0.92	0.00	0.00	0.92	0.92	0.92	0.00	0.00	1.84	0.92	0.00	33.08
			0.09	**15:00 ~ 16:00**	13.79	7.35	0.00	2.76	0.92	0.92	0.92	0.92	0.00	0.00	0.92	0.92	0.92	0.00	0.00	1.84	0.92	0.00	33.08
			0.09	**16:00 ~ 17:00**	14.70	7.35	0.00	2.76	0.92	0.92	0.92	0.92	0.00	0.00	0.92	0.92	0.92	0.00	0.00	1.84	0.92	0.00	34.00
			0.09	**17:00 ~ 18:00**	14.70	7.35	0.00	2.76	0.92	0.92	0.92	0.92	0.00	0.00	0.92	0.92	0.92	0.00	0.00	1.84	0.92	0.00	34.00
			0.09	**18:00 ~ 19:00**	15.62	8.27	0.00	2.76	0.92	0.92	0.92	0.92	0.00	0.00	0.92	0.92	0.92	0.00	0.00	1.84	0.92	0.00	35.84
			0.09	**19:00 ~ 20:00**	13.79	7.35	0.00	2.76	0.92	0.92	0.92	0.92	0.00	0.00	0.92	0.92	0.92	0.00	0.00	1.84	0.92	0.00	33.08
			0.09	**20:00 ~ 21:00**	11.03	6.43	0.00	2.76	0.92	0.92	0.92	0.92	0.00	0.00	0.92	0.92	0.92	0.00	0.00	1.84	0.92	0.00	29.41
			0.09	**21:00 ~ 22:00**	11.95	6.43	0.00	2.76	0.92	0.92	0.92	0.92	0.00	0.00	0.92	0.92	0.92	0.00	0.00	1.84	0.92	0.00	30.33
			0.09	**22:00 ~ 23:00**	11.03	5.51	0.00	2.76	0.92	0.92	0.92	0.92	0.00	0.00	0.92	0.92	0.92	0.00	0.00	1.84	0.92	0.00	28.49
			0.09	**23:00 ~ 00:00**	9.19	4.60	0.00	1.84	0.92	0.92	0.92	0.92	0.00	0.00	0.92	0.92	0.92	0.00	0.00	0.92	0.92	0.00	23.89
				Whole Day Total (veh*km)	260.08	136.93	0.00	51.46	22.06	15.62	20.22	5.51	0.00	20.22	15.62	15.62	15.62	0.00	7.35	36.76	15.62	0.00	638.71

Road No.	Road Name	Bound	Road Length (km)	Hour	PC	TAXI	LGV3	LGV4	LGV6	HGV7	HGV8	PLB	PV4	PV5	NFB6	NFB7	NFB8	FBSD	FBDD	MC	HGV9	NFB9	Total
201	Yuk Yat Street	SB	0.09	**00:00 ~ 01:00**	0.92	0.92	0.00	0.92	0.92	0.00	0.00	0.00	0.00	0.00	0.00	0.00	0.00	0.00	0.00	0.92	0.00	0.00	4.60
			0.09	**01:00 ~ 02:00**	0.92	0.92	0.00	0.92	0.92	0.00	0.00	0.00	0.00	0.00	0.00	0.00	0.00	0.00	0.00	0.92	0.00	0.00	4.60
			0.09	**02:00 ~ 03:00**	0.92	0.92	0.00	0.92	0.00	0.00	0.00	0.00	0.00	0.00	0.00	0.00	0.00	0.00	0.00	0.92	0.00	0.00	3.68
			0.09	**03:00 ~ 04:00**	0.92	0.92	0.00	0.92	0.00	0.00	0.00	0.00	0.00	0.00	0.00	0.00	0.00	0.00	0.00	0.00	0.00	0.00	2.76
			0.09	**04:00 ~ 05:00**	0.92	0.92	0.00	0.92	0.00	0.00	0.00	0.00	0.00	0.00	0.00	0.00	0.00	0.00	0.00	0.00	0.00	0.00	2.76
			0.09	**05:00 ~ 06:00**	0.92	0.92	0.00	0.92	0.00	0.00	0.00	0.00	0.00	0.00	0.00	0.00	0.00	0.00	0.00	0.92	0.00	0.00	3.68
			0.09	**06:00 ~ 07:00**	0.92	0.92	0.00	0.92	0.92	0.00	0.00	0.00	0.00	0.00	0.00	0.00	0.00	0.00	0.00	0.92	0.00	0.00	4.60
			0.09	**07:00 ~ 08:00**	2.76	0.92	0.00	0.92	0.92	0.00	0.92	0.00	0.00	0.00	0.00	0.00	0.00	0.00	0.00	0.92	0.00	0.00	7.35
			0.09	**08:00 ~ 09:00**	2.76	1.84	0.00	0.92	0.92	0.00	0.92	0.00	0.00	0.00	0.00	0.00	0.00	0.00	0.00	0.92	0.00	0.00	8.27
			0.09	**09:00 ~ 10:00**	2.76	1.84	0.00	0.92	0.92	0.00	0.92	0.00	0.00	0.00	0.00	0.00	0.00	0.00	0.00	0.92	0.00	0.00	8.27
			0.09	**10:00 ~ 11:00**	2.76	1.84	0.00	0.92	0.92	0.00	0.92	0.00	0.00	0.00	0.00	0.00	0.00	0.00	0.00	0.92	0.00	0.00	8.27
			0.09	**11:00 ~ 12:00**	2.76	1.84	0.00	0.92	0.92	0.00	0.92	0.00	0.00	0.00	0.00	0.00	0.00	0.00	0.00	0.92	0.00	0.00	8.27
			0.09	**12:00 ~ 13:00**	1.84	0.92	0.00	0.92	0.92	0.00	0.92	0.92	0.00	0.00	0.00	0.00	0.00	0.00	0.92	0.92	0.00	0.00	8.27
			0.09	**13:00 ~ 14:00**	1.84	0.92	0.00	0.92	0.92	0.00	0.92	0.92	0.00	0.00	0.00	0.00	0.00	0.00	0.92	0.92	0.00	0.00	8.27
			0.09	**14:00 ~ 15:00**	1.84	0.92	0.00	0.92	0.92	0.00	0.92	0.92	0.00	0.00	0.00	0.00	0.00	0.00	0.92	0.92	0.00	0.00	8.27
			0.09	**15:00 ~ 16:00**	1.84	0.92	0.00	0.92	0.92	0.00	0.92	0.92	0.00	0.00	0.00	0.00	0.00	0.00	0.92	0.92	0.00	0.00	8.27
			0.09	**16:00 ~ 17:00**	1.84	0.92	0.00	0.92	0.92	0.00	0.92	0.92	0.00	0.00	0.00	0.00	0.00	0.00	0.92	0.92	0.00	0.00	8.27
			0.09	**17:00 ~ 18:00**	1.84	0.92	0.00	0.92	0.92	0.00	0.92	0.92	0.00	0.00	0.00	0.00	0.00	0.00	0.92	0.92	0.00	0.00	8.27
			0.09	**18:00 ~ 19:00**	1.84	0.92	0.00	0.92	0.92	0.00	0.92	0.92	0.00	0.00	0.00	0.00	0.00	0.00	0.92	0.92	0.00	0.00	8.27
			0.09	**19:00 ~ 20:00**	1.84	0.92	0.00	0.92	0.92	0.00	0.92	0.92	0.00	0.00	0.00	0.00	0.00	0.00	0.92	0.92	0.00	0.00	8.27
			0.09	**20:00 ~ 21:00**	1.84	0.92	0.00	0.92	0.92	0.00	0.92	0.00	0.00	0.00	0.00	0.00	0.00	0.00	0.92	0.92	0.00	0.00	7.35
			0.09	**21:00 ~ 22:00**	1.84	0.92	0.00	0.92	0.92	0.00	0.92	0.00	0.00	0.00	0.00	0.00	0.00	0.00	0.92	0.92	0.00	0.00	7.35
			0.09	**22:00 ~ 23:00**	1.84	0.92	0.00	0.92	0.92	0.00	0.92	0.00	0.00	0.00	0.00	0.00	0.00	0.00	0.92	0.92	0.00	0.00	7.35
			0.09	**23:00 ~ 00:00**	0.92	0.92	0.00	0.92	0.92	0.00	0.92	0.00	0.00	0.00	0.00	0.00	0.00	0.00	0.92	0.92	0.00	0.00	6.43
				Whole Day Total (veh*km)	41.36	25.73	0.00	22.06	18.38	0.00	15.62	7.35	0.00	0.00	0.00	0.00	0.00	0.00	11.03	20.22	0.00	0.00	161.74
202	Yuk Yat Street	NB	0.08	**00:00 ~ 01:00**	2.30	1.53	0.00	0.77	0.77	0.00	0.00	0.00	0.00	0.00	0.00	0.00	0.00	0.00	0.77	0.77	0.00	0.00	6.89
			0.08	**01:00 ~ 02:00**	1.53	0.77	0.00	0.77	0.77	0.00	0.00	0.00	0.00	0.00	0.00	0.00	0.00	0.00	0.00	0.77	0.00	0.00	4.59
			0.08	**02:00 ~ 03:00**	1.53	0.77	0.00	0.77	0.77	0.00	0.00	0.00	0.00	0.00	0.00	0.00	0.00	0.00	0.00	0.77	0.00	0.00	4.59
			0.08	**03:00 ~ 04:00**	0.77	0.77	0.00	0.77	0.77	0.00	0.00	0.00	0.00	0.00	0.00	0.00	0.00	0.00	0.00	0.77	0.00	0.00	3.83
			0.08	**04:00 ~ 05:00**	0.77	0.77	0.00	0.77	0.77	0.00	0.00	0.00	0.00	0.00	0.00	0.00	0.00	0.00	0.00	0.77	0.00	0.00	3.83
			0.08	**05:00 ~ 06:00**	1.53	0.77	0.00	0.77	0.77	0.00	0.00	0.00	0.00	0.00	0.00	0.00	0.00	0.00	0.77	0.77	0.00	0.00	5.36
			0.08	**06:00 ~ 07:00**	2.30	1.53	0.00	0.77	0.77	0.00	0.00	0.77	0.00	0.00	0.00	0.00	0.00	0.00	0.77	0.77	0.00	0.00	7.65
			0.08	**07:00 ~ 08:00**	3.83	2.30	0.00	0.77	0.77	0.77	0.77	0.77	0.00	0.77	0.00	0.00	0.77	0.00	0.77	0.77	0.00	0.00	13.01
			0.08	**08:00 ~ 09:00**	5.36	3.06	0.00	1.53	0.77	0.77	0.77	0.77	0.00	0.77	0.00	0.00	0.77	0.00	0.77	0.77	0.00	0.00	16.07
			0.08	**09:00 ~ 10:00**	4.59	2.30	0.00	0.77	0.77	0.77	0.77	0.77	0.00	0.77	0.00	0.00	0.77	0.00	0.77	0.77	0.00	0.00	13.77
			0.08	**10:00 ~ 11:00**	4.59	2.30	0.00	0.77	0.77	0.77	0.77	0.77	0.00	0.77	0.00	0.00	0.77	0.00	0.77	0.77	0.00	0.00	13.77
			0.08	**11:00 ~ 12:00**	4.59	2.30	0.00	0.77	0.77	0.77	0.77	0.77	0.00	0.77	0.00	0.00	0.77	0.00	0.77	0.77	0.00	0.00	13.77
			0.08	**12:00 ~ 13:00**	1.53	0.77	0.00	0.77	0.77	0.00	0.77	0.00	0.00	0.00	0.00	0.00	0.00	0.00	0.00	0.77	0.00	0.00	5.36
			0.08	**13:00 ~ 14:00**	1.53	0.77	0.00	0.77	0.77	0.00	0.77	0.00	0.00	0.00	0.00	0.00	0.00	0.00	0.00	0.77	0.00	0.00	5.36
			0.08	**14:00 ~ 15:00**	1.53	0.77	0.00	0.77	0.77	0.00	0.77	0.00	0.00	0.00	0.00	0.00	0.00	0.00	0.00	0.77	0.00	0.00	5.36
			0.08	**15:00 ~ 16:00**	1.53	0.77	0.00	0.77	0.77	0.00	0.77	0.00	0.00	0.00	0.00	0.00	0.00	0.00	0.00	0.77	0.00	0.00	5.36
			0.08	**16:00 ~ 17:00**	1.53	0.77	0.00	0.77	0.77	0.00	0.77	0.00	0.00	0.00	0.00	0.00	0.00	0.00	0.00	0.77	0.00	0.00	5.36
			0.08	**17:00 ~ 18:00**	1.53	0.77	0.00	0.77	0.77	0.00	0.77	0.00	0.00	0.00	0.00	0.00	0.00	0.00	0.00	0.77	0.00	0.00	5.36
			0.08	**18:00 ~ 19:00**	1.53	0.77	0.00	0.77	0.77	0.00	0.77	0.00	0.00	0.00	0.00	0.00	0.00	0.00	0.00	0.77	0.00	0.00	5.36
			0.08	**19:00 ~ 20:00**	1.53	0.77	0.00	0.77	0.77	0.00	0.77	0.00	0.00	0.00	0.00	0.00	0.00	0.00	0.00	0.77	0.00	0.00	5.36
			0.08	**20:00 ~ 21:00**	1.53	0.77	0.00	0.77	0.77	0.00	0.77	0.00	0.00	0.00	0.00	0.00	0.00	0.00	0.00	0.77	0.00	0.00	5.36
			0.08	**21:00 ~ 22:00**	1.53	0.77	0.00	0.77	0.77	0.00	0.77	0.00	0.00	0.00	0.00	0.00	0.00	0.00	0.00	0.77	0.00	0.00	5.36
			0.08	**22:00 ~ 23:00**	1.53	0.77	0.00	0.77	0.77	0.00	0.77	0.00	0.00	0.00	0.00	0.00	0.00	0.00	0.00	0.77	0.00	0.00	5.36
			0.08	**23:00 ~ 00:00**	1.53	0.77	0.00	0.77	0.77	0.00	0.77	0.00	0.00	0.00	0.00	0.00	0.00	0.00	0.00	0.77	0.00	0.00	5.36
				Whole Day Total (veh*km)	52.02	28.31	0.00	19.13	18.36	3.83	13.01	4.59	0.00	3.83	0.00	0.00	3.83	0.00	6.12	18.36	0.00	0.00	171.36
203	Yuk Yat Street	SB	0.08	**00:00 ~ 01:00**	1.53	0.77	0.00	0.77	0.77	0.00	0.00	0.00	0.00	0.00	0.00	0.00	0.00	0.00	0.00	0.77	0.00	0.00	4.59
			0.08	**01:00 ~ 02:00**	0.77	0.77	0.00	0.77	0.77	0.00	0.00	0.00	0.00	0.00	0.00	0.00	0.00	0.00	0.00	0.77	0.00	0.00	3.83
			0.08	**02:00 ~ 03:00**	0.77	0.77	0.00	0.77	0.77	0.00	0.00	0.00	0.00	0.00	0.00	0.00	0.00	0.00	0.00	0.77	0.00	0.00	3.83
			0.08	**03:00 ~ 04:00**	0.77	0.77	0.00	0.77	0.00	0.00	0.00	0.00	0.00	0.00	0.00	0.00	0.00	0.00	0.00	0.77	0.00	0.00	3.06
			0.08	**04:00 ~ 05:00**	0.77	0.77	0.00	0.77	0.00	0.00	0.00	0.00	0.00	0.00	0.00	0.00	0.00	0.00	0.00	0.77	0.00	0.00	3.06
			0.08	**05:00 ~ 06:00**	0.77	0.77	0.00	0.77	0.77	0.00	0.00	0.00	0.00	0.00	0.00	0.00	0.00	0.00	0.00	0.77	0.00	0.00	3.83
			0.08	**06:00 ~ 07:00**	1.53	0.77	0.00	0.77	0.77	0.00	0.00	0.00	0.00	0.00	0.00	0.00	0.00	0.00	0.00	0.77	0.00	0.00	4.59
			0.08	**07:00 ~ 08:00**	2.30	1.53	0.00	0.77	0.77	0.00	0.77	0.00	0.00	0.77	0.00	0.00	0.00	0.00	0.00	0.77	0.00	0.00	7.65
			0.08	**08:00 ~ 09:00**	3.06	1.53	0.00	0.77	0.77	0.00	0.77	0.00	0.00	0.77	0.00	0.00	0.00	0.00	0.00	0.77	0.00	0.00	8.42
			0.08	**09:00 ~ 10:00**	3.06	1.53	0.00	0.77	0.77	0.00	0.77	0.00	0.00	0.77	0.00	0.00	0.00	0.00	0.00	0.77	0.00	0.00	8.42
			0.08	**10:00 ~ 11:00**	3.06	1.53	0.00	0.77	0.77	0.00	0.77	0.00	0.00	0.77	0.00	0.00	0.00	0.00	0.00	0.77	0.00	0.00	8.42
			0.08	**11:00 ~ 12:00**	3.06	1.53	0.00	0.77	0.77	0.00	0.77	0.00	0.00	0.77	0.00	0.00	0.00	0.00	0.00	0.77	0.00	0.00	8.42
			0.08	**12:00 ~ 13:00**	2.30	1.53	0.00	0.77	0.77	0.00	0.77	0.77	0.00	0.77	0.00	0.00	0.00	0.00	0.77	0.77	0.00	0.00	9.18
			0.08	**13:00 ~ 14:00**	2.30	1.53	0.00	0.77	0.77	0.00	0.77	0.77	0.00	0.77	0.00	0.00	0.00	0.00	0.77	0.77	0.00	0.00	9.18
			0.08	**14:00 ~ 15:00**	2.30	1.53	0.00	0.77	0.77	0.00	0.77	0.77	0.00	0.77	0.00	0.00	0.00	0.00	0.77	0.77	0.00	0.00	9.18
			0.08	**15:00 ~ 16:00**	2.30	1.53	0.00	0.77	0.77	0.00	0.77	0.77	0.00	0.77	0.00	0.00	0.00	0.00	0.77	0.77	0.00	0.00	9.18
			0.08	**16:00 ~ 17:00**	3.06	1.53	0.00	0.77	0.77	0.00	0.77	0.77	0.00	0.77	0.00	0.00	0.00	0.00	0.77	0.77	0.00	0.00	9.95
			0.08	**17:00 ~ 18:00**	3.06	1.53	0.00	0.77	0.77	0.00	0.77	0.77	0.00	0.77	0.00	0.00	0.00	0.00	0.77	0.77	0.00	0.00	9.95
			0.08	**18:00 ~ 19:00**	3.06	1.53	0.00	0.77	0.77	0.00	0.77	0.77	0.00	0.77	0.00	0.00	0.00	0.00	0.77	0.77	0.00	0.00	9.95
			0.08	**19:00 ~ 20:00**	2.30	1.53	0.00	0.77	0.77	0.00	0.77	0.77	0.00	0.77	0.00	0.00	0.00	0.00	0.77	0.77	0.00	0.00	9.18
			0.08	**20:00 ~ 21:00**	2.30	1.53	0.00	0.77	0.77	0.00	0.77	0.00	0.00	0.77	0.00	0.00	0.00	0.00	0.77	0.77	0.00	0.00	8.42
			0.08	**21:00 ~ 22:00**	2.30	1.53	0.00	0.77	0.77	0.00	0.77	0.00	0.00	0.77	0.00	0.00	0.00	0.00	0.77	0.77	0.00	0.00	8.42
			0.08	**22:00 ~ 23:00**	2.30	1.53	0.00	0.77	0.77	0.00	0.77	0.00	0.00	0.77	0.00	0.00	0.00	0.00	0.77	0.77	0.00	0.00	8.42
			0.08	**23:00 ~ 00:00**	1.53	0.77	0.00	0.77	0.77	0.00	0.77	0.00	0.00	0.77	0.00	0.00	0.00	0.00	0.77	0.77	0.00	0.00	6.89
				Whole Day Total (veh*km)	50.49	30.60	0.00	18.36	16.83	0.00	13.01	6.12	0.00	13.01	0.00	0.00	0.00	0.00	9.18	18.36	0.00	0.00	175.95
204	Lok Shan Road	WB	0.11	**00:00 ~ 01:00**	5.48	3.29	0.00	1.10	1.10	0.00	0.00	0.00	0.00	1.10	0.00	0.00	0.00	0.00	0.00	1.10	0.00	0.00	13.15
			0.11	**01:00 ~ 02:00**	4.38	2.19	0.00	1.10	1.10	0.00	0.00	0.00	0.00	1.10	0.00	0.00	0.00	0.00	0.00	1.10	0.00	0.00	10.96
			0.11	**02:00 ~ 03:00**	3.29	2.19	0.00	1.10	1.10	0.00	0.00	0.00	0.00	0.00	0.00	0.00	0.00	0.00	0.00	1.10	0.00	0.00	8.77
			0.11	**03:00 ~ 04:00**	2.19	1.10	0.00	1.10	1.10	0.00	0.00	0.00	0.00	0.00	0.00	0.00	0.00	0.00	0.00	1.10	0.00	0.00	6.58
			0.11	**04:00 ~ 05:00**	2.19	1.10	0.00	1.10	1.10	0.00	0.00	0.00	0.00	0.00	0.00	0.00	0.00	0.00	0.00	1.10	0.00	0.00	6.58
			0.11	**05:00 ~ 06:00**	3.29	2.19	0.00	1.10	1.10	0.00	0.00	0.00	0.00	0.00	0.00	0.00	0.00	0.00	0.00	1.10	0.00	0.00	8.77
			0.11	**06:00 ~ 07:00**	5.48	3.29	0.00	1.10	1.10	0.00	0.00	0.00	0.00	1.10	0.00	0.00	0.00	0.00	0.00	1.10	0.00	0.00	13.15
			0.11	**07:00 ~ 08:00**	10.96	5.48	0.00	2.19	1.10	1.10	1.10	0.00	0.00	1.10	1.10	0.00	1.10	0.00	0.00	1.10	0.00	0.00	26.30
			0.11	**08:00 ~ 09:00**	14.25	7.67	0.00	2.19	1.10	1.10	1.10	0.00	0.00	1.10	1.10	0.00	1.10	0.00	0.00	2.19	0.00	0.00	32.88
			0.11	**09:00 ~ 10:00**	12.06	6.58	0.00	2.19	1.10	1.10	1.10	0.00	0.00	1.10	1.10	0.00	1.10	0.00	0.00	2.19	0.00	0.00	29.59
			0.11	**10:00 ~ 11:00**	12.06	6.58	0.00	2.19	1.10	1.10	1.10	0.00	0.00	1.10	1.10	0.00	1.10	0.00	0.00	2.19	0.00	0.00	29.59
			0.11	**11:00 ~ 12:00**	12.06	6.58	0.00	2.19	1.10	1.10	1.10	0.00	0.00	1.10	1.10	0.00	1.10	0.00	0.00	2.19	0.00	0.00	29.59
			0.11	**12:00 ~ 13:00**	15.34	8.77	0.00	2.19	1.10	1.10	1.10	0.00	0.00	1.10	1.10	1.10	1.10	0.00	0.00	2.19	1.10	0.00	37.26
			0.11	**13:00 ~ 14:00**	16.44	8.77	0.00	2.19	1.10	1.10	1.10	0.00	0.00	1.10	1.10	1.10	1.10	0.00	0.00	2.19	1.10	0.00	38.36
			0.11	**14:00 ~ 15:00**	16.44	8.77	0.00	2.19	1.10	1.10	1.10	0.00	0.00	1.10	1.10	1.10	1.10	0.00	0.00	2.19	1.10	0.00	38.36
			0.11	**15:00 ~ 16:00**	16.44	8.77	0.00	2.19	1.10	1.10	1.10	0.00	0.00	1.10	1.10	1.10	1.10	0.00	0.00	2.19	1.10	0.00	38.36
			0.11	**16:00 ~ 17:00**	17.54	8.77	0.00	2.19	1.10	1.10	1.10	0.00	0.00	1.10	1.10	1.10	1.10	0.00	0.00	2.19	1.10	0.00	39.46
			0.11	**17:00 ~ 18:00**	16.44	8.77	0.00	2.19	1.10	1.10	1.10	0.00	0.00	1.10	1.10	1.10	1.10	0.00	0.00	2.19	1.10	0.00	38.36
			0.11	**18:00 ~ 19:00**	17.54	9.86	0.00	3.29	1.10	1.10	1.10	0.00	0.00	1.10	1.10	1.10	1.10	0.00	0.00	2.19	1.10	0.00	41.65
			0.11	**19:00 ~ 20:00**	16.44	8.77	0.00	2.19	1.10	1.10	1.10	0.00	0.00	1.10	1.10	1.10	1.10	0.00	0.00	2.19	1.10	0.00	38.36
			0.11	**20:00 ~ 21:00**	13.15	7.67	0.00	2.19	1.10	1.10	1.10	0.00	0.00	1.10	1.10	1.10	1.10	0.00	0.00	2.19	1.10	0.00	33.98
			0.11	**21:00 ~ 22:00**	14.25	7.67	0.00	2.19	1.10	1.10	1.10	0.00	0.00	1.10	1.10	1.10	1.10	0.00	0.00	2.19	1.10	0.00	35.07
			0.11	**22:00 ~ 23:00**	13.15	6.58	0.00	2.19	1.10	1.10	1.10	0.00	0.00	1.10	1.10	1.10	1.10	0.00	0.00	2.19	1.10	0.00	32.88
			0.11	**23:00 ~ 00:00**	10.96	5.48	0.00	2.19	1.10	1.10	1.10	0.00	0.00	1.10	1.10	1.10	1.10	0.00	0.00	1.10	1.10	0.00	28.50
				Whole Day Total (veh*km)	271.81	146.86	0.00	46.03	26.30	18.63	18.63	0.00	0.00	21.92	18.63	13.15	18.63	0.00	0.00	42.74	13.15	0.00	656.50

Road No.	Road Name	Bound	Road Length (km)	Hour	PC	TAXI	LGV3	LGV4	LGV6	HGV7	HGV8	PLB	PV4	PV5	NFB6	NFB7	NFB8	FBSD	FBDD	MC	HGV9	NFB9	Total
205	Shun Fung Street	WB	0.06	**00:00 ~ 01:00**	1.21	0.60	0.00	0.60	0.60	0.00	0.00	0.00	0.00	0.00	0.00	0.00	0.00	0.00	0.00	0.60	0.00	0.00	3.62
			0.06	**01:00 ~ 02:00**	0.60	0.60	0.00	0.60	0.60	0.00	0.00	0.00	0.00	0.00	0.00	0.00	0.00	0.00	0.00	0.60	0.00	0.00	3.02
			0.06	**02:00 ~ 03:00**	0.60	0.60	0.00	0.60	0.60	0.00	0.00	0.00	0.00	0.00	0.00	0.00	0.00	0.00	0.00	0.60	0.00	0.00	3.02
			0.06	**03:00 ~ 04:00**	0.60	0.60	0.00	0.60	0.00	0.00	0.00	0.00	0.00	0.00	0.00	0.00	0.00	0.00	0.00	0.60	0.00	0.00	2.41
			0.06	**04:00 ~ 05:00**	0.60	0.60	0.00	0.60	0.00	0.00	0.00	0.00	0.00	0.00	0.00	0.00	0.00	0.00	0.00	0.60	0.00	0.00	2.41
			0.06	**05:00 ~ 06:00**	0.60	0.60	0.00	0.60	0.60	0.00	0.00	0.00	0.00	0.00	0.00	0.00	0.00	0.00	0.00	0.60	0.00	0.00	3.02
			0.06	**06:00 ~ 07:00**	1.21	0.60	0.00	0.60	0.60	0.00	0.00	0.00	0.00	0.00	0.00	0.00	0.00	0.00	0.00	0.60	0.00	0.00	3.62
			0.06	**07:00 ~ 08:00**	1.81	1.21	0.00	0.60	0.60	0.00	0.60	0.00	0.00	0.60	0.00	0.00	0.00	0.00	0.00	0.60	0.00	0.00	6.03
			0.06	**08:00 ~ 09:00**	2.41	1.21	0.00	0.60	0.60	0.00	0.60	0.00	0.00	0.60	0.00	0.00	0.00	0.00	0.00	0.60	0.00	0.00	6.63
			0.06	**09:00 ~ 10:00**	2.41	1.21	0.00	0.60	0.60	0.00	0.60	0.00	0.00	0.60	0.00	0.00	0.00	0.00	0.00	0.60	0.00	0.00	6.63
			0.06	**10:00 ~ 11:00**	1.81	1.21	0.00	0.60	0.60	0.00	0.60	0.00	0.00	0.60	0.00	0.00	0.00	0.00	0.00	0.60	0.00	0.00	6.03
			0.06	**11:00 ~ 12:00**	2.41	1.21	0.00	0.60	0.60	0.00	0.60	0.00	0.00	0.60	0.00	0.00	0.00	0.00	0.00	0.60	0.00	0.00	6.63
			0.06	**12:00 ~ 13:00**	1.81	1.21	0.00	0.60	0.60	0.00	0.60	0.60	0.00	0.00	0.00	0.00	0.00	0.00	0.60	0.60	0.00	0.00	6.63
			0.06	**13:00 ~ 14:00**	1.81	1.21	0.00	0.60	0.60	0.00	0.60	0.60	0.00	0.00	0.00	0.00	0.00	0.00	0.60	0.60	0.00	0.00	6.63
			0.06	**14:00 ~ 15:00**	1.81	1.21	0.00	0.60	0.60	0.00	0.60	0.60	0.00	0.00	0.00	0.00	0.00	0.00	0.60	0.60	0.00	0.00	6.63
			0.06	**15:00 ~ 16:00**	1.81	1.21	0.00	0.60	0.60	0.00	0.60	0.60	0.00	0.00	0.00	0.00	0.00	0.00	0.60	0.60	0.00	0.00	6.63
			0.06	**16:00 ~ 17:00**	1.81	1.21	0.00	0.60	0.60	0.00	0.60	0.60	0.00	0.00	0.00	0.00	0.00	0.00	0.60	0.60	0.00	0.00	6.63
			0.06	**17:00 ~ 18:00**	1.81	1.21	0.00	0.60	0.60	0.00	0.60	0.60	0.00	0.00	0.00	0.00	0.00	0.00	0.60	0.60	0.00	0.00	6.63
			0.06	**18:00 ~ 19:00**	1.81	1.21	0.00	0.60	0.60	0.00	0.60	0.60	0.00	0.00	0.00	0.00	0.00	0.00	0.60	0.60	0.00	0.00	6.63
			0.06	**19:00 ~ 20:00**	1.81	1.21	0.00	0.60	0.60	0.00	0.60	0.60	0.00	0.00	0.00	0.00	0.00	0.00	0.60	0.60	0.00	0.00	6.63
			0.06	**20:00 ~ 21:00**	1.81	1.21	0.00	0.60	0.60	0.00	0.60	0.00	0.00	0.00	0.00	0.00	0.00	0.00	0.60	0.60	0.00	0.00	6.03
			0.06	**21:00 ~ 22:00**	1.81	1.21	0.00	0.60	0.60	0.00	0.60	0.00	0.00	0.00	0.00	0.00	0.00	0.00	0.60	0.60	0.00	0.00	6.03
			0.06	**22:00 ~ 23:00**	1.81	1.21	0.00	0.60	0.60	0.00	0.60	0.00	0.00	0.00	0.00	0.00	0.00	0.00	0.60	0.60	0.00	0.00	6.03
			0.06	**23:00 ~ 00:00**	1.21	0.60	0.00	0.60	0.60	0.00	0.60	0.00	0.00	0.00	0.00	0.00	0.00	0.00	0.60	0.60	0.00	0.00	4.82
				Whole Day Total (veh*km)	37.39	24.12	0.00	14.47	13.27	0.00	10.25	4.82	0.00	3.02	0.00	0.00	0.00	0.00	7.24	14.47	0.00	0.00	129.04
206	Yuk Yat Street	NB	0.09	**00:00 ~ 01:00**	2.58	1.72	0.00	0.86	0.86	0.00	0.00	0.00	0.00	0.00	0.00	0.00	0.00	0.00	0.86	0.86	0.00	0.00	7.73
			0.09	**01:00 ~ 02:00**	1.72	0.86	0.00	0.86	0.86	0.00	0.00	0.00	0.00	0.00	0.00	0.00	0.00	0.00	0.00	0.86	0.00	0.00	5.15
			0.09	**02:00 ~ 03:00**	1.72	0.86	0.00	0.86	0.86	0.00	0.00	0.00	0.00	0.00	0.00	0.00	0.00	0.00	0.00	0.86	0.00	0.00	5.15
			0.09	**03:00 ~ 04:00**	1.72	0.86	0.00	0.86	0.86	0.00	0.00	0.00	0.00	0.00	0.00	0.00	0.00	0.00	0.00	0.86	0.00	0.00	5.15
			0.09	**04:00 ~ 05:00**	1.72	0.86	0.00	0.86	0.86	0.00	0.00	0.00	0.00	0.00	0.00	0.00	0.00	0.00	0.00	0.86	0.00	0.00	5.15
			0.09	**05:00 ~ 06:00**	1.72	0.86	0.00	0.86	0.86	0.00	0.00	0.00	0.00	0.00	0.00	0.00	0.00	0.00	0.86	0.86	0.00	0.00	6.01
			0.09	**06:00 ~ 07:00**	3.44	1.72	0.00	0.86	0.86	0.00	0.00	0.86	0.00	0.00	0.00	0.00	0.00	0.00	0.86	0.86	0.00	0.00	9.45
			0.09	**07:00 ~ 08:00**	6.01	3.44	0.00	0.86	0.86	0.86	0.86	0.86	0.00	0.86	0.00	0.00	0.86	0.00	0.86	0.86	0.00	0.00	17.18
			0.09	**08:00 ~ 09:00**	6.87	3.44	0.00	1.72	0.86	0.86	0.86	0.86	0.00	0.86	0.00	0.00	0.86	0.00	0.86	0.86	0.00	0.00	18.90
			0.09	**09:00 ~ 10:00**	6.01	3.44	0.00	1.72	0.86	0.86	0.86	0.86	0.00	0.86	0.00	0.00	0.86	0.00	0.86	0.86	0.00	0.00	18.04
			0.09	**10:00 ~ 11:00**	6.01	3.44	0.00	1.72	0.86	0.86	0.86	0.86	0.00	0.86	0.00	0.00	0.86	0.00	0.86	0.86	0.00	0.00	18.04
			0.09	**11:00 ~ 12:00**	6.01	3.44	0.00	1.72	0.86	0.86	0.86	0.86	0.00	0.86	0.00	0.00	0.86	0.00	0.86	0.86	0.00	0.00	18.04
			0.09	**12:00 ~ 13:00**	1.72	0.86	0.00	0.86	0.86	0.86	0.86	0.00	0.00	0.00	0.00	0.00	0.00	0.00	0.00	0.86	0.00	0.00	6.87
			0.09	**13:00 ~ 14:00**	1.72	0.86	0.00	0.86	0.86	0.86	0.86	0.00	0.00	0.00	0.00	0.00	0.00	0.00	0.00	0.86	0.00	0.00	6.87
			0.09	**14:00 ~ 15:00**	1.72	0.86	0.00	0.86	0.86	0.86	0.86	0.00	0.00	0.00	0.00	0.00	0.00	0.00	0.00	0.86	0.00	0.00	6.87
			0.09	**15:00 ~ 16:00**	1.72	0.86	0.00	0.86	0.86	0.86	0.86	0.00	0.00	0.00	0.00	0.00	0.00	0.00	0.00	0.86	0.00	0.00	6.87
			0.09	**16:00 ~ 17:00**	2.58	0.86	0.00	0.86	0.86	0.86	0.86	0.00	0.00	0.00	0.00	0.00	0.00	0.00	0.00	0.86	0.00	0.00	7.73
			0.09	**17:00 ~ 18:00**	2.58	0.86	0.00	0.86	0.86	0.86	0.86	0.00	0.00	0.00	0.00	0.00	0.00	0.00	0.00	0.86	0.00	0.00	7.73
			0.09	**18:00 ~ 19:00**	2.58	1.72	0.00	0.86	0.86	0.86	0.86	0.00	0.00	0.00	0.00	0.00	0.00	0.00	0.00	0.86	0.00	0.00	8.59
			0.09	**19:00 ~ 20:00**	1.72	0.86	0.00	0.86	0.86	0.86	0.86	0.00	0.00	0.00	0.00	0.00	0.00	0.00	0.00	0.86	0.00	0.00	6.87
			0.09	**20:00 ~ 21:00**	1.72	0.86	0.00	0.86	0.86	0.86	0.86	0.00	0.00	0.00	0.00	0.00	0.00	0.00	0.00	0.86	0.00	0.00	6.87
			0.09	**21:00 ~ 22:00**	1.72	0.86	0.00	0.86	0.86	0.86	0.86	0.00	0.00	0.00	0.00	0.00	0.00	0.00	0.00	0.86	0.00	0.00	6.87
			0.09	**22:00 ~ 23:00**	1.72	0.86	0.00	0.86	0.86	0.86	0.86	0.00	0.00	0.00	0.00	0.00	0.00	0.00	0.00	0.86	0.00	0.00	6.87
			0.09	**23:00 ~ 00:00**	1.72	0.86	0.00	0.86	0.86	0.86	0.86	0.00	0.00	0.00	0.00	0.00	0.00	0.00	0.00	0.86	0.00	0.00	6.87
				Whole Day Total (veh*km)	68.72	36.08	0.00	24.05	20.62	14.60	14.60	5.15	0.00	4.30	0.00	0.00	4.30	0.00	6.87	20.62	0.00	0.00	219.90
207	Mei King Street	SB	0.08	**00:00 ~ 01:00**	0.83	0.83	0.00	0.83	0.83	0.00	0.00	0.00	0.00	0.00	0.00	0.00	0.00	0.00	0.00	0.83	0.00	0.00	4.14
			0.08	**01:00 ~ 02:00**	0.83	0.83	0.00	0.83	0.83	0.00	0.00	0.00	0.00	0.00	0.00	0.00	0.00	0.00	0.00	0.83	0.00	0.00	4.14
			0.08	**02:00 ~ 03:00**	0.83	0.83	0.00	0.83	0.83	0.00	0.00	0.00	0.00	0.00	0.00	0.00	0.00	0.00	0.00	0.00	0.00	0.00	3.31
			0.08	**03:00 ~ 04:00**	0.83	0.83	0.00	0.83	0.00	0.00	0.00	0.00	0.00	0.00	0.00	0.00	0.00	0.00	0.00	0.00	0.00	0.00	2.48
			0.08	**04:00 ~ 05:00**	0.83	0.83	0.00	0.83	0.00	0.00	0.00	0.00	0.00	0.00	0.00	0.00	0.00	0.00	0.00	0.00	0.00	0.00	2.48
			0.08	**05:00 ~ 06:00**	0.83	0.83	0.00	0.83	0.83	0.00	0.00	0.00	0.00	0.00	0.00	0.00	0.00	0.00	0.00	0.00	0.00	0.00	3.31
			0.08	**06:00 ~ 07:00**	0.83	0.83	0.00	0.83	0.83	0.00	0.00	0.00	0.00	0.00	0.00	0.00	0.00	0.00	0.00	0.83	0.00	0.00	4.14
			0.08	**07:00 ~ 08:00**	1.66	0.83	0.00	0.83	0.83	0.00	0.83	0.00	0.00	0.00	0.00	0.00	0.00	0.00	0.00	0.83	0.00	0.00	5.80
			0.08	**08:00 ~ 09:00**	1.66	0.83	0.00	0.83	0.83	0.00	0.83	0.00	0.00	0.00	0.00	0.00	0.00	0.00	0.00	0.83	0.00	0.00	5.80
			0.08	**09:00 ~ 10:00**	1.66	0.83	0.00	0.83	0.83	0.00	0.83	0.00	0.00	0.00	0.00	0.00	0.00	0.00	0.00	0.83	0.00	0.00	5.80
			0.08	**10:00 ~ 11:00**	1.66	0.83	0.00	0.83	0.83	0.00	0.83	0.00	0.00	0.00	0.00	0.00	0.00	0.00	0.00	0.83	0.00	0.00	5.80
			0.08	**11:00 ~ 12:00**	1.66	0.83	0.00	0.83	0.83	0.00	0.83	0.00	0.00	0.00	0.00	0.00	0.00	0.00	0.00	0.83	0.00	0.00	5.80
			0.08	**12:00 ~ 13:00**	3.31	1.66	0.00	0.83	0.83	0.83	0.83	0.00	0.00	0.83	0.00	0.00	0.00	0.00	0.00	0.83	0.00	0.00	9.94
			0.08	**13:00 ~ 14:00**	3.31	1.66	0.00	0.83	0.83	0.83	0.83	0.00	0.00	0.83	0.00	0.00	0.00	0.00	0.00	0.83	0.00	0.00	9.94
			0.08	**14:00 ~ 15:00**	3.31	1.66	0.00	0.83	0.83	0.83	0.83	0.00	0.00	0.83	0.00	0.00	0.00	0.00	0.00	0.83	0.00	0.00	9.94
			0.08	**15:00 ~ 16:00**	3.31	1.66	0.00	0.83	0.83	0.83	0.83	0.00	0.00	0.83	0.00	0.00	0.00	0.00	0.00	0.83	0.00	0.00	9.94
			0.08	**16:00 ~ 17:00**	3.31	1.66	0.00	0.83	0.83	0.83	0.83	0.00	0.00	0.83	0.00	0.00	0.00	0.00	0.00	0.83	0.00	0.00	9.94
			0.08	**17:00 ~ 18:00**	3.31	1.66	0.00	0.83	0.83	0.83	0.83	0.00	0.00	0.83	0.00	0.00	0.00	0.00	0.00	0.83	0.00	0.00	9.94
			0.08	**18:00 ~ 19:00**	3.31	1.66	0.00	0.83	0.83	0.83	0.83	0.00	0.00	0.83	0.00	0.00	0.00	0.00	0.00	0.83	0.00	0.00	9.94
			0.08	**19:00 ~ 20:00**	3.31	1.66	0.00	0.83	0.83	0.83	0.83	0.00	0.00	0.83	0.00	0.00	0.00	0.00	0.00	0.83	0.00	0.00	9.94
			0.08	**20:00 ~ 21:00**	2.48	1.66	0.00	0.83	0.83	0.83	0.83	0.00	0.00	0.83	0.00	0.00	0.00	0.00	0.00	0.83	0.00	0.00	9.11
			0.08	**21:00 ~ 22:00**	3.31	1.66	0.00	0.83	0.83	0.83	0.83	0.00	0.00	0.83	0.00	0.00	0.00	0.00	0.00	0.83	0.00	0.00	9.94
			0.08	**22:00 ~ 23:00**	2.48	1.66	0.00	0.83	0.83	0.83	0.83	0.00	0.00	0.83	0.00	0.00	0.00	0.00	0.00	0.83	0.00	0.00	9.11
			0.08	**23:00 ~ 00:00**	2.48	1.66	0.00	0.83	0.83	0.83	0.83	0.00	0.00	0.83	0.00	0.00	0.00	0.00	0.00	0.83	0.00	0.00	9.11
				Whole Day Total (veh*km)	51.34	29.81	0.00	19.87	18.22	9.94	14.08	0.00	0.00	9.94	0.00	0.00	0.00	0.00	0.00	16.56	0.00	0.00	169.74
208	Mei King Street	SB	0.12	**00:00 ~ 01:00**	2.39	1.19	0.00	1.19	1.19	0.00	0.00	0.00	0.00	0.00	0.00	0.00	0.00	0.00	0.00	1.19	0.00	0.00	7.16
			0.12	**01:00 ~ 02:00**	1.19	1.19	0.00	1.19	1.19	0.00	0.00	0.00	0.00	0.00	0.00	0.00	0.00	0.00	0.00	1.19	0.00	0.00	5.97
			0.12	**02:00 ~ 03:00**	1.19	1.19	0.00	1.19	1.19	0.00	0.00	0.00	0.00	0.00	0.00	0.00	0.00	0.00	0.00	1.19	0.00	0.00	5.97
			0.12	**03:00 ~ 04:00**	1.19	1.19	0.00	1.19	1.19	0.00	0.00	0.00	0.00	0.00	0.00	0.00	0.00	0.00	0.00	0.00	0.00	0.00	4.78
			0.12	**04:00 ~ 05:00**	1.19	1.19	0.00	1.19	1.19	0.00	0.00	0.00	0.00	0.00	0.00	0.00	0.00	0.00	0.00	0.00	0.00	0.00	4.78
			0.12	**05:00 ~ 06:00**	1.19	1.19	0.00	1.19	1.19	0.00	0.00	0.00	0.00	0.00	0.00	0.00	0.00	0.00	0.00	1.19	0.00	0.00	5.97
			0.12	**06:00 ~ 07:00**	2.39	1.19	0.00	1.19	1.19	0.00	0.00	0.00	0.00	0.00	0.00	0.00	0.00	0.00	0.00	1.19	0.00	0.00	7.16
			0.12	**07:00 ~ 08:00**	3.58	2.39	0.00	1.19	1.19	1.19	1.19	0.00	0.00	1.19	0.00	0.00	0.00	0.00	0.00	1.19	0.00	0.00	13.13
			0.12	**08:00 ~ 09:00**	4.78	2.39	0.00	1.19	1.19	1.19	1.19	0.00	0.00	1.19	0.00	0.00	0.00	0.00	0.00	1.19	0.00	0.00	14.33
			0.12	**09:00 ~ 10:00**	3.58	2.39	0.00	1.19	1.19	1.19	1.19	0.00	0.00	1.19	0.00	0.00	0.00	0.00	0.00	1.19	0.00	0.00	13.13
			0.12	**10:00 ~ 11:00**	3.58	2.39	0.00	1.19	1.19	1.19	1.19	0.00	0.00	1.19	0.00	0.00	0.00	0.00	0.00	1.19	0.00	0.00	13.13
			0.12	**11:00 ~ 12:00**	3.58	2.39	0.00	1.19	1.19	1.19	1.19	0.00	0.00	1.19	0.00	0.00	0.00	0.00	0.00	1.19	0.00	0.00	13.13
			0.12	**12:00 ~ 13:00**	5.97	3.58	0.00	1.19	1.19	1.19	1.19	0.00	0.00	1.19	0.00	0.00	0.00	0.00	0.00	1.19	0.00	0.00	16.72
			0.12	**13:00 ~ 14:00**	5.97	3.58	0.00	1.19	1.19	1.19	1.19	0.00	0.00	1.19	0.00	0.00	0.00	0.00	0.00	1.19	0.00	0.00	16.72
			0.12	**14:00 ~ 15:00**	5.97	3.58	0.00	1.19	1.19	1.19	1.19	0.00	0.00	1.19	0.00	0.00	0.00	0.00	0.00	1.19	0.00	0.00	16.72
			0.12	**15:00 ~ 16:00**	5.97	3.58	0.00	1.19	1.19	1.19	1.19	0.00	0.00	1.19	0.00	0.00	0.00	0.00	0.00	1.19	0.00	0.00	16.72
			0.12	**16:00 ~ 17:00**	5.97	3.58	0.00	1.19	1.19	1.19	1.19	0.00	0.00	1.19	0.00	0.00	0.00	0.00	0.00	1.19	0.00	0.00	16.72
			0.12	**17:00 ~ 18:00**	5.97	3.58	0.00	1.19	1.19	1.19	1.19	0.00	0.00	1.19	0.00	0.00	0.00	0.00	0.00	1.19	0.00	0.00	16.72
			0.12	**18:00 ~ 19:00**	7.16	3.58	0.00	2.39	1.19	1.19	1.19	0.00	0.00	1.19	0.00	0.00	0.00	0.00	0.00	1.19	0.00	0.00	19.10
			0.12	**19:00 ~ 20:00**	5.97	3.58	0.00	1.19	1.19	1.19	1.19	0.00	0.00	1.19	0.00	0.00	0.00	0.00	0.00	1.19	0.00	0.00	16.72
			0.12	**20:00 ~ 21:00**	4.78	2.39	0.00	1.19	1.19	1.19	1.19	0.00	0.00	1.19	0.00	0.00	0.00	0.00	0.00	1.19	0.00	0.00	14.33
			0.12	**21:00 ~ 22:00**	4.78	2.39	0.00	1.19	1.19	1.19	1.19	0.00	0.00	1.19	0.00	0.00	0.00	0.00	0.00	1.19	0.00	0.00	14.33
			0.12	**22:00 ~ 23:00**	4.78	2.39	0.00	1.19	1.19	1.19	1.19	0.00	0.00	1.19	0.00	0.00	0.00	0.00	0.00	1.19	0.00	0.00	14.33
			0.12	**23:00 ~ 00:00**	3.58	2.39	0.00	1.19	1.19	1.19	1.19	0.00	0.00	1.19	0.00	0.00	0.00	0.00	0.00	1.19	0.00	0.00	13.13
				Whole Day Total (veh*km)	96.71	58.51	0.00	29.85	28.66	20.30	20.30	0.00	0.00	20.30	0.00	0.00	0.00	0.00	0.00	26.27	0.00	0.00	300.89

Road No.	Road Name	Bound	Road Length (km)	Hour	PC	TAXI	LGV3	LGV4	LGV6	HGV7	HGV8	PLB	PV4	PV5	NFB6	NFB7	NFB8	FBSD	FBDD	MC	HGV9	NFB9	Total
209	Mei Kwong Street	NB	0.14	**00:00 ~ 01:00**	1.44	1.44	0.00	0.00	0.00	0.00	0.00	0.00	0.00	0.00	0.00	0.00	0.00	0.00	0.00	0.00	0.00	0.00	2.88
			0.14	**01:00 ~ 02:00**	1.44	1.44	0.00	0.00	0.00	0.00	0.00	0.00	0.00	0.00	0.00	0.00	0.00	0.00	0.00	0.00	0.00	0.00	2.88
			0.14	**02:00 ~ 03:00**	1.44	1.44	0.00	0.00	0.00	0.00	0.00	0.00	0.00	0.00	0.00	0.00	0.00	0.00	0.00	0.00	0.00	0.00	2.88
			0.14	**03:00 ~ 04:00**	1.44	1.44	0.00	0.00	0.00	0.00	0.00	0.00	0.00	0.00	0.00	0.00	0.00	0.00	0.00	0.00	0.00	0.00	2.88
			0.14	**04:00 ~ 05:00**	1.44	1.44	0.00	0.00	0.00	0.00	0.00	0.00	0.00	0.00	0.00	0.00	0.00	0.00	0.00	0.00	0.00	0.00	2.88
			0.14	**05:00 ~ 06:00**	1.44	1.44	0.00	0.00	0.00	0.00	0.00	0.00	0.00	0.00	0.00	0.00	0.00	0.00	0.00	0.00	0.00	0.00	2.88
			0.14	**06:00 ~ 07:00**	1.44	1.44	0.00	0.00	0.00	0.00	0.00	0.00	0.00	0.00	0.00	0.00	0.00	0.00	0.00	0.00	0.00	0.00	2.88
			0.14	**07:00 ~ 08:00**	1.44	1.44	0.00	1.44	0.00	0.00	0.00	0.00	0.00	0.00	0.00	0.00	0.00	0.00	0.00	1.44	0.00	0.00	5.75
			0.14	**08:00 ~ 09:00**	2.88	1.44	0.00	1.44	0.00	0.00	0.00	0.00	0.00	0.00	0.00	0.00	0.00	0.00	0.00	1.44	0.00	0.00	7.19
			0.14	**09:00 ~ 10:00**	1.44	1.44	0.00	1.44	0.00	0.00	0.00	0.00	0.00	0.00	0.00	0.00	0.00	0.00	0.00	1.44	0.00	0.00	5.75
			0.14	**10:00 ~ 11:00**	1.44	1.44	0.00	1.44	0.00	0.00	0.00	0.00	0.00	0.00	0.00	0.00	0.00	0.00	0.00	1.44	0.00	0.00	5.75
			0.14	**11:00 ~ 12:00**	1.44	1.44	0.00	1.44	0.00	0.00	0.00	0.00	0.00	0.00	0.00	0.00	0.00	0.00	0.00	1.44	0.00	0.00	5.75
			0.14	**12:00 ~ 13:00**	1.44	1.44	0.00	1.44	0.00	0.00	0.00	0.00	0.00	0.00	0.00	0.00	0.00	0.00	0.00	1.44	0.00	0.00	5.75
			0.14	**13:00 ~ 14:00**	2.88	1.44	0.00	1.44	0.00	0.00	0.00	0.00	0.00	0.00	0.00	0.00	0.00	0.00	0.00	1.44	0.00	0.00	7.19
			0.14	**14:00 ~ 15:00**	2.88	1.44	0.00	1.44	0.00	0.00	0.00	0.00	0.00	0.00	0.00	0.00	0.00	0.00	0.00	1.44	0.00	0.00	7.19
			0.14	**15:00 ~ 16:00**	2.88	1.44	0.00	1.44	0.00	0.00	0.00	0.00	0.00	0.00	0.00	0.00	0.00	0.00	0.00	1.44	0.00	0.00	7.19
			0.14	**16:00 ~ 17:00**	2.88	1.44	0.00	1.44	0.00	0.00	0.00	0.00	0.00	0.00	0.00	0.00	0.00	0.00	0.00	1.44	0.00	0.00	7.19
			0.14	**17:00 ~ 18:00**	2.88	1.44	0.00	1.44	0.00	0.00	0.00	0.00	0.00	0.00	0.00	0.00	0.00	0.00	0.00	1.44	0.00	0.00	7.19
			0.14	**18:00 ~ 19:00**	2.88	1.44	0.00	1.44	0.00	0.00	0.00	0.00	0.00	0.00	0.00	0.00	0.00	0.00	0.00	1.44	0.00	0.00	7.19
			0.14	**19:00 ~ 20:00**	2.88	1.44	0.00	1.44	0.00	0.00	0.00	0.00	0.00	0.00	0.00	0.00	0.00	0.00	0.00	1.44	0.00	0.00	7.19
			0.14	**20:00 ~ 21:00**	1.44	1.44	0.00	1.44	0.00	0.00	0.00	0.00	0.00	0.00	0.00	0.00	0.00	0.00	0.00	1.44	0.00	0.00	5.75
			0.14	**21:00 ~ 22:00**	1.44	1.44	0.00	1.44	0.00	0.00	0.00	0.00	0.00	0.00	0.00	0.00	0.00	0.00	0.00	1.44	0.00	0.00	5.75
			0.14	**22:00 ~ 23:00**	1.44	1.44	0.00	1.44	0.00	0.00	0.00	0.00	0.00	0.00	0.00	0.00	0.00	0.00	0.00	1.44	0.00	0.00	5.75
			0.14	**23:00 ~ 00:00**	1.44	1.44	0.00	1.44	0.00	0.00	0.00	0.00	0.00	0.00	0.00	0.00	0.00	0.00	0.00	1.44	0.00	0.00	5.75
				Whole Day Total (veh*km)	46.02	34.51	0.00	24.45	0.00	0.00	0.00	0.00	0.00	0.00	0.00	0.00	0.00	0.00	0.00	24.45	0.00	0.00	129.42
210	To Kwa Wan Road	NB	0.03	**00:00 ~ 01:00**	3.04	1.52	0.00	1.01	0.51	0.25	0.25	0.25	0.00	0.25	0.25	0.00	0.25	0.00	1.01	0.51	0.25	0.00	9.36
			0.03	**01:00 ~ 02:00**	2.02	1.01	0.00	0.76	0.25	0.25	0.25	0.00	0.00	0.25	0.25	0.00	0.25	0.00	0.51	0.25	0.25	0.00	6.33
			0.03	**02:00 ~ 03:00**	1.52	0.76	0.00	0.51	0.25	0.25	0.25	0.00	0.00	0.25	0.00	0.00	0.00	0.00	0.51	0.25	0.00	0.00	4.55
			0.03	**03:00 ~ 04:00**	1.27	0.76	0.00	0.51	0.25	0.25	0.25	0.00	0.00	0.25	0.00	0.00	0.00	0.00	0.51	0.25	0.00	0.00	4.30
			0.03	**04:00 ~ 05:00**	1.27	0.76	0.00	0.51	0.25	0.25	0.25	0.00	0.00	0.25	0.00	0.00	0.00	0.00	0.51	0.25	0.00	0.00	4.30
			0.03	**05:00 ~ 06:00**	1.52	0.76	0.00	0.51	0.25	0.25	0.25	0.25	0.00	0.25	0.00	0.00	0.00	0.00	1.01	0.25	0.00	0.00	5.31
			0.03	**06:00 ~ 07:00**	3.04	1.52	0.00	1.01	0.51	0.25	0.25	0.51	0.00	0.25	0.25	0.00	0.25	0.00	2.53	0.51	0.25	0.00	11.13
			0.03	**07:00 ~ 08:00**	6.07	3.04	0.25	2.02	0.76	0.25	0.25	1.01	0.25	0.25	0.25	0.25	0.25	0.00	3.29	0.76	0.25	0.00	19.23
			0.03	**08:00 ~ 09:00**	7.59	3.80	0.25	2.28	1.01	0.25	0.25	1.01	0.25	0.25	0.25	0.25	0.25	0.00	2.78	1.01	0.25	0.00	21.76
			0.03	**09:00 ~ 10:00**	6.58	3.29	0.25	2.02	0.76	0.25	0.25	0.76	0.25	0.25	0.25	0.25	0.25	0.00	2.28	0.76	0.25	0.00	18.72
			0.03	**10:00 ~ 11:00**	6.33	3.29	0.25	2.02	0.76	0.25	0.25	0.76	0.25	0.25	0.25	0.25	0.25	0.00	2.28	0.76	0.25	0.00	18.47
			0.03	**11:00 ~ 12:00**	6.83	3.54	0.25	2.02	0.76	0.25	0.25	0.76	0.25	0.25	0.25	0.25	0.25	0.00	2.28	0.76	0.25	0.00	19.23
			0.03	**12:00 ~ 13:00**	3.29	1.77	0.00	1.01	0.51	0.25	0.25	0.76	0.00	0.25	0.25	0.25	0.25	0.00	2.28	0.51	0.25	0.00	11.89
			0.03	**13:00 ~ 14:00**	3.29	1.77	0.00	1.01	0.51	0.25	0.25	0.76	0.00	0.25	0.25	0.25	0.25	0.00	2.28	0.51	0.25	0.00	11.89
			0.03	**14:00 ~ 15:00**	3.29	1.77	0.00	1.27	0.51	0.25	0.25	0.76	0.00	0.25	0.25	0.25	0.25	0.00	2.28	0.51	0.25	0.00	12.14
			0.03	**15:00 ~ 16:00**	3.29	1.77	0.00	1.27	0.51	0.25	0.25	0.76	0.00	0.25	0.25	0.25	0.25	0.00	2.28	0.51	0.25	0.00	12.14
			0.03	**16:00 ~ 17:00**	3.54	1.77	0.00	1.27	0.51	0.25	0.25	0.76	0.00	0.25	0.25	0.25	0.25	0.00	2.28	0.51	0.25	0.00	12.40
			0.03	**17:00 ~ 18:00**	3.54	1.77	0.00	1.27	0.51	0.25	0.25	1.01	0.00	0.25	0.25	0.25	0.25	0.00	2.53	0.51	0.25	0.00	12.90
			0.03	**18:00 ~ 19:00**	3.80	2.02	0.00	1.27	0.51	0.25	0.25	1.01	0.00	0.25	0.25	0.25	0.25	0.00	2.53	0.51	0.25	0.00	13.41
			0.03	**19:00 ~ 20:00**	3.29	1.77	0.00	1.01	0.51	0.25	0.25	0.76	0.00	0.25	0.25	0.25	0.25	0.00	2.02	0.51	0.25	0.00	11.64
			0.03	**20:00 ~ 21:00**	2.78	1.52	0.00	1.01	0.51	0.25	0.25	0.51	0.00	0.25	0.25	0.25	0.25	0.00	2.02	0.51	0.25	0.00	10.63
			0.03	**21:00 ~ 22:00**	2.78	1.52	0.00	1.01	0.51	0.25	0.25	0.51	0.00	0.25	0.25	0.25	0.25	0.00	1.77	0.51	0.25	0.00	10.37
			0.03	**22:00 ~ 23:00**	2.78	1.52	0.00	1.01	0.51	0.25	0.25	0.51	0.00	0.25	0.25	0.25	0.25	0.00	1.77	0.51	0.25	0.00	10.37
			0.03	**23:00 ~ 00:00**	2.28	1.27	0.00	0.76	0.25	0.25	0.25	0.51	0.00	0.25	0.25	0.25	0.25	0.00	1.52	0.25	0.25	0.00	8.60
				Whole Day Total (veh*km)	85.01	44.28	1.27	28.34	12.14	6.07	6.07	13.92	1.27	6.07	5.06	4.30	5.06	0.00	45.03	12.14	5.06	0.00	281.08
211	To Kwa Wan Road	SB	0.03	**00:00 ~ 01:00**	2.02	1.01	0.00	1.01	0.51	0.25	0.25	0.25	0.00	0.25	0.00	0.00	0.25	0.00	1.01	0.25	0.25	0.00	7.34
			0.03	**01:00 ~ 02:00**	1.52	0.76	0.00	0.51	0.25	0.25	0.25	0.00	0.00	0.25	0.00	0.00	0.25	0.00	0.51	0.25	0.25	0.00	5.06
			0.03	**02:00 ~ 03:00**	1.01	0.51	0.00	0.51	0.25	0.25	0.25	0.00	0.00	0.25	0.00	0.00	0.00	0.00	0.51	0.25	0.00	0.00	3.80
			0.03	**03:00 ~ 04:00**	0.76	0.51	0.00	0.51	0.25	0.25	0.25	0.00	0.00	0.00	0.00	0.00	0.00	0.00	0.51	0.25	0.00	0.00	3.29
			0.03	**04:00 ~ 05:00**	0.76	0.51	0.00	0.51	0.25	0.25	0.25	0.00	0.00	0.00	0.00	0.00	0.00	0.00	0.51	0.25	0.00	0.00	3.29
			0.03	**05:00 ~ 06:00**	1.01	0.51	0.00	0.51	0.25	0.25	0.25	0.25	0.00	0.25	0.00	0.00	0.00	0.00	1.01	0.25	0.00	0.00	4.55
			0.03	**06:00 ~ 07:00**	2.02	1.01	0.00	1.01	0.51	0.25	0.25	0.51	0.00	0.25	0.00	0.00	0.25	0.00	2.53	0.25	0.25	0.00	9.11
			0.03	**07:00 ~ 08:00**	4.05	2.02	0.25	1.77	0.76	0.25	0.25	1.01	0.00	0.25	0.25	0.25	0.25	0.00	3.04	0.51	0.25	0.00	15.18
			0.03	**08:00 ~ 09:00**	5.06	2.53	0.25	2.02	0.76	0.25	0.25	1.01	0.00	0.25	0.25	0.25	0.25	0.00	2.53	0.76	0.25	0.00	16.70
			0.03	**09:00 ~ 10:00**	4.30	2.28	0.25	1.77	0.76	0.25	0.25	0.76	0.00	0.25	0.25	0.25	0.25	0.00	2.28	0.51	0.25	0.00	14.67
			0.03	**10:00 ~ 11:00**	4.30	2.28	0.25	1.77	0.76	0.25	0.25	0.76	0.00	0.25	0.25	0.25	0.25	0.00	2.28	0.51	0.25	0.00	14.67
			0.03	**11:00 ~ 12:00**	4.55	2.28	0.25	1.77	0.76	0.25	0.25	0.76	0.00	0.25	0.25	0.25	0.25	0.00	2.28	0.51	0.25	0.00	14.93
			0.03	**12:00 ~ 13:00**	3.04	1.52	0.00	1.01	0.51	0.25	0.25	0.76	0.00	0.25	0.25	0.00	0.25	0.00	2.28	0.51	0.25	0.00	11.13
			0.03	**13:00 ~ 14:00**	3.04	1.52	0.00	1.27	0.51	0.25	0.25	0.76	0.00	0.25	0.25	0.00	0.25	0.00	2.28	0.51	0.25	0.00	11.39
			0.03	**14:00 ~ 15:00**	3.04	1.52	0.00	1.27	0.51	0.25	0.25	0.76	0.00	0.25	0.25	0.00	0.25	0.00	2.28	0.51	0.25	0.00	11.39
			0.03	**15:00 ~ 16:00**	3.04	1.52	0.00	1.27	0.51	0.25	0.25	0.76	0.00	0.25	0.25	0.00	0.25	0.00	2.28	0.51	0.25	0.00	11.39
			0.03	**16:00 ~ 17:00**	3.29	1.77	0.00	1.27	0.51	0.25	0.25	0.76	0.00	0.25	0.25	0.00	0.25	0.00	2.28	0.51	0.25	0.00	11.89
			0.03	**17:00 ~ 18:00**	3.29	1.77	0.00	1.27	0.51	0.25	0.25	1.01	0.00	0.25	0.25	0.00	0.25	0.00	2.53	0.51	0.25	0.00	12.40
			0.03	**18:00 ~ 19:00**	3.54	1.77	0.00	1.27	0.51	0.25	0.25	1.01	0.00	0.25	0.25	0.00	0.25	0.00	2.53	0.51	0.25	0.00	12.65
			0.03	**19:00 ~ 20:00**	3.04	1.52	0.00	1.27	0.51	0.25	0.25	0.76	0.00	0.25	0.25	0.00	0.25	0.00	2.02	0.51	0.25	0.00	11.13
			0.03	**20:00 ~ 21:00**	2.53	1.27	0.00	1.01	0.51	0.25	0.25	0.51	0.00	0.25	0.25	0.00	0.25	0.00	2.02	0.25	0.25	0.00	9.61
			0.03	**21:00 ~ 22:00**	2.78	1.52	0.00	1.01	0.51	0.25	0.25	0.51	0.00	0.25	0.25	0.00	0.25	0.00	1.77	0.51	0.25	0.00	10.12
			0.03	**22:00 ~ 23:00**	2.53	1.27	0.00	1.01	0.51	0.25	0.25	0.51	0.00	0.25	0.25	0.00	0.25	0.00	1.77	0.25	0.25	0.00	9.36
			0.03	**23:00 ~ 00:00**	2.02	1.01	0.00	0.76	0.25	0.25	0.25	0.51	0.00	0.25	0.25	0.00	0.25	0.00	1.52	0.25	0.25	0.00	7.84
				Whole Day Total (veh*km)	66.54	34.16	1.27	27.32	11.89	6.07	6.07	13.92	0.00	5.57	4.30	1.27	5.06	0.00	44.53	9.87	5.06	0.00	242.88
212	Kwei Chow Street	WB	0.04	**00:00 ~ 01:00**	2.14	1.28	0.00	0.43	0.43	0.00	0.43	0.00	0.00	0.43	0.00	0.00	0.00	0.00	0.00	0.43	0.43	0.00	0.00	5.98
			0.04	**01:00 ~ 02:00**	1.28	0.85	0.00	0.43	0.43	0.00	0.43	0.00	0.00	0.43	0.00	0.00	0.00	0.00	0.00	0.43	0.43	0.00	0.00	4.70
			0.04	**02:00 ~ 03:00**	0.85	0.43	0.00	0.43	0.43	0.00	0.00	0.00	0.00	0.00	0.00	0.00	0.00	0.00	0.00	0.43	0.43	0.00	0.00	2.99
			0.04	**03:00 ~ 04:00**	0.85	0.43	0.00	0.43	0.43	0.00	0.00	0.00	0.00	0.00	0.00	0.00	0.00	0.00	0.00	0.43	0.43	0.00	0.00	2.99
			0.04	**04:00 ~ 05:00**	0.85	0.43	0.00	0.43	0.43	0.00	0.00	0.00	0.00	0.00	0.00	0.00	0.00	0.00	0.00	0.43	0.43	0.00	0.00	2.99
			0.04	**05:00 ~ 06:00**	1.28	0.85	0.00	0.43	0.43	0.00	0.00	0.00	0.00	0.00	0.00	0.00	0.00	0.00	0.00	0.43	0.43	0.00	0.00	3.84
			0.04	**06:00 ~ 07:00**	2.14	1.28	0.00	0.43	0.43	0.00	0.43	0.43	0.00	0.43	0.00	0.00	0.00	0.00	0.00	0.43	0.43	0.00	0.00	6.41
			0.04	**07:00 ~ 08:00**	3.84	2.14	0.00	0.85	0.43	0.43	0.43	0.43	0.00	0.43	0.43	0.00	0.43	0.00	0.43	0.43	0.00	0.00	10.68
			0.04	**08:00 ~ 09:00**	4.70	2.56	0.00	0.85	0.43	0.43	0.43	0.43	0.00	0.43	0.43	0.00	0.43	0.00	0.43	0.85	0.00	0.00	12.38
			0.04	**09:00 ~ 10:00**	4.27	2.14	0.00	0.85	0.43	0.43	0.43	0.43	0.00	0.43	0.43	0.00	0.43	0.00	0.43	0.85	0.00	0.00	11.53
			0.04	**10:00 ~ 11:00**	4.27	2.14	0.00	0.85	0.43	0.43	0.43	0.43	0.00	0.43	0.43	0.00	0.43	0.00	0.43	0.43	0.00	0.00	11.10
			0.04	**11:00 ~ 12:00**	4.27	2.14	0.00	0.85	0.43	0.43	0.43	0.43	0.00	0.43	0.43	0.00	0.43	0.00	0.43	0.85	0.00	0.00	11.53
			0.04	**12:00 ~ 13:00**	1.28	0.85	0.00	0.43	0.43	0.00	0.43	0.43	0.00	0.00	0.00	0.00	0.00	0.00	0.00	0.43	0.43	0.00	0.00	4.70
			0.04	**13:00 ~ 14:00**	1.28	0.85	0.00	0.43	0.43	0.00	0.43	0.43	0.00	0.00	0.00	0.00	0.00	0.00	0.00	0.43	0.43	0.00	0.00	4.70
			0.04	**14:00 ~ 15:00**	1.28	0.85	0.00	0.43	0.43	0.00	0.43	0.43	0.00	0.00	0.00	0.00	0.00	0.00	0.00	0.43	0.43	0.00	0.00	4.70
			0.04	**15:00 ~ 16:00**	1.28	0.85	0.00	0.43	0.43	0.00	0.43	0.43	0.00	0.00	0.00	0.00	0.00	0.00	0.00	0.43	0.43	0.00	0.00	4.70
			0.04	**16:00 ~ 17:00**	1.28	0.85	0.00	0.43	0.43	0.00	0.43	0.43	0.00	0.00	0.00	0.00	0.00	0.00	0.00	0.43	0.43	0.00	0.00	4.70
			0.04	**17:00 ~ 18:00**	1.28	0.85	0.00	0.43	0.43	0.00	0.43	0.43	0.00	0.00	0.00	0.00	0.00	0.00	0.00	0.43	0.43	0.00	0.00	4.70
			0.04	**18:00 ~ 19:00**	1.28	0.85	0.00	0.43	0.43	0.00	0.43	0.43	0.00	0.00	0.00	0.00	0.00	0.00	0.00	0.43	0.43	0.00	0.00	4.70
			0.04	**19:00 ~ 20:00**	1.28	0.85	0.00	0.43	0.43	0.00	0.43	0.43	0.00	0.00	0.00	0.00	0.00	0.00	0.00	0.43	0.43	0.00	0.00	4.70
			0.04	**20:00 ~ 21:00**	1.28	0.43	0.00	0.43	0.43	0.00	0.43	0.43	0.00	0.00	0.00	0.00	0.00	0.00	0.00	0.43	0.43	0.00	0.00	4.27
			0.04	**21:00 ~ 22:00**	1.28	0.85	0.00	0.43	0.43	0.00	0.43	0.43	0.00	0.00	0.00	0.00	0.00	0.00	0.00	0.43	0.43	0.00	0.00	4.70
			0.04	**22:00 ~ 23:00**	0.85	0.43	0.00	0.43	0.43	0.00	0.43	0.43	0.00	0.00	0.00	0.00	0.00	0.00	0.00	0.43	0.43	0.00	0.00	3.84
			0.04	**23:00 ~ 00:00**	0.85	0.43	0.00	0.43	0.43	0.00	0.43	0.43	0.00	0.00	0.00	0.00	0.00	0.00	0.00	0.43	0.43	0.00	0.00	3.84
				Whole Day Total (veh*km)	45.26	25.62	0.00	12.38	10.25	2.14	8.54	7.69	0.00	3.42	2.14	0.00	2.14	0.00	10.25	11.53	0.00	0.00	141.34

Road No.	Road Name	Bound	Road Length (km)	Hour	PC	TAXI	LGV3	LGV4	LGV6	HGV7	HGV8	PLB	PV4	PV5	NFB6	NFB7	NFB8	FBSD	FBDD	MC	HGV9	NFB9	Total
213	Kwei Chow Street	WB	0.02	**00:00 ~ 01:00**	1.69	0.84	0.00	0.42	0.21	0.21	0.21	0.00	0.00	0.21	0.00	0.00	0.00	0.00	0.21	0.21	0.00	0.00	4.22
			0.02	**01:00 ~ 02:00**	1.06	0.63	0.00	0.42	0.21	0.21	0.21	0.00	0.00	0.21	0.00	0.00	0.00	0.00	0.00	0.21	0.00	0.00	3.17
			0.02	**02:00 ~ 03:00**	0.84	0.42	0.00	0.21	0.21	0.21	0.21	0.00	0.00	0.21	0.00	0.00	0.00	0.00	0.00	0.21	0.00	0.00	2.53
			0.02	**03:00 ~ 04:00**	0.63	0.42	0.00	0.21	0.21	0.00	0.21	0.00	0.00	0.00	0.00	0.00	0.00	0.00	0.00	0.21	0.00	0.00	1.90
			0.02	**04:00 ~ 05:00**	0.63	0.42	0.00	0.21	0.21	0.00	0.21	0.00	0.00	0.00	0.00	0.00	0.00	0.00	0.00	0.21	0.00	0.00	1.90
			0.02	**05:00 ~ 06:00**	0.84	0.42	0.00	0.21	0.21	0.21	0.21	0.00	0.00	0.21	0.00	0.00	0.00	0.00	0.21	0.21	0.00	0.00	2.74
			0.02	**06:00 ~ 07:00**	1.69	0.84	0.00	0.42	0.21	0.21	0.21	0.21	0.00	0.21	0.00	0.00	0.00	0.00	0.21	0.21	0.00	0.00	4.43
			0.02	**07:00 ~ 08:00**	3.17	1.69	0.21	0.84	0.42	0.21	0.21	0.21	0.00	0.21	0.21	0.21	0.21	0.00	0.21	0.42	0.21	0.00	8.65
			0.02	**08:00 ~ 09:00**	4.01	2.11	0.21	1.06	0.42	0.21	0.21	0.21	0.00	0.21	0.21	0.21	0.21	0.00	0.21	0.42	0.21	0.00	10.13
			0.02	**09:00 ~ 10:00**	3.38	1.69	0.21	1.06	0.42	0.21	0.21	0.21	0.00	0.21	0.21	0.21	0.21	0.00	0.21	0.42	0.21	0.00	9.07
			0.02	**10:00 ~ 11:00**	3.38	1.69	0.21	1.06	0.42	0.21	0.21	0.21	0.00	0.21	0.21	0.21	0.21	0.00	0.21	0.42	0.21	0.00	9.07
			0.02	**11:00 ~ 12:00**	3.59	1.90	0.21	1.06	0.42	0.21	0.21	0.21	0.00	0.21	0.21	0.21	0.21	0.00	0.21	0.42	0.21	0.00	9.50
			0.02	**12:00 ~ 13:00**	2.74	1.48	0.00	1.06	0.42	0.21	0.21	0.00	0.00	0.21	0.21	0.21	0.21	0.00	0.00	0.42	0.21	0.00	7.60
			0.02	**13:00 ~ 14:00**	2.74	1.48	0.00	1.06	0.42	0.21	0.21	0.00	0.00	0.21	0.21	0.21	0.21	0.00	0.00	0.42	0.21	0.00	7.60
			0.02	**14:00 ~ 15:00**	2.95	1.48	0.00	1.06	0.42	0.21	0.21	0.00	0.00	0.21	0.21	0.21	0.21	0.00	0.00	0.42	0.21	0.00	7.81
			0.02	**15:00 ~ 16:00**	2.95	1.48	0.00	1.06	0.42	0.21	0.21	0.00	0.00	0.21	0.21	0.21	0.21	0.00	0.00	0.42	0.21	0.00	7.81
			0.02	**16:00 ~ 17:00**	2.95	1.48	0.00	1.06	0.42	0.21	0.21	0.00	0.00	0.21	0.21	0.21	0.21	0.00	0.00	0.42	0.21	0.00	7.81
			0.02	**17:00 ~ 18:00**	2.95	1.48	0.00	1.06	0.42	0.21	0.21	0.00	0.00	0.21	0.21	0.21	0.21	0.00	0.00	0.42	0.21	0.00	7.81
			0.02	**18:00 ~ 19:00**	3.17	1.69	0.00	1.06	0.42	0.21	0.21	0.00	0.00	0.21	0.21	0.21	0.21	0.00	0.00	0.42	0.21	0.00	8.23
			0.02	**19:00 ~ 20:00**	2.74	1.48	0.00	1.06	0.42	0.21	0.21	0.00	0.00	0.21	0.21	0.21	0.21	0.00	0.00	0.42	0.21	0.00	7.60
			0.02	**20:00 ~ 21:00**	2.32	1.27	0.00	0.84	0.42	0.21	0.21	0.00	0.00	0.21	0.21	0.21	0.21	0.00	0.00	0.42	0.21	0.00	6.75
			0.02	**21:00 ~ 22:00**	2.53	1.27	0.00	0.84	0.42	0.21	0.21	0.00	0.00	0.21	0.21	0.21	0.21	0.00	0.00	0.42	0.21	0.00	6.96
			0.02	**22:00 ~ 23:00**	2.32	1.27	0.00	0.84	0.42	0.21	0.21	0.00	0.00	0.21	0.21	0.21	0.21	0.00	0.00	0.42	0.21	0.00	6.75
			0.02	**23:00 ~ 00:00**	1.90	1.06	0.00	0.63	0.21	0.21	0.21	0.00	0.00	0.21	0.21	0.21	0.21	0.00	0.00	0.21	0.21	0.00	5.49
				Whole Day Total (veh*km)	57.18	29.96	1.06	18.78	8.44	4.64	5.06	1.27	0.00	4.64	3.59	3.59	3.59	0.00	1.69	8.44	3.59	0.00	155.51
214	Kwei Chow Street	WB	0.02	**00:00 ~ 01:00**	1.42	0.81	0.00	0.41	0.20	0.20	0.20	0.00	0.00	0.20	0.00	0.00	0.00	0.00	0.20	0.20	0.00	0.00	3.86
			0.02	**01:00 ~ 02:00**	1.02	0.61	0.00	0.41	0.20	0.20	0.20	0.00	0.00	0.20	0.00	0.00	0.00	0.00	0.00	0.20	0.00	0.00	3.05
			0.02	**02:00 ~ 03:00**	0.81	0.41	0.00	0.20	0.20	0.20	0.20	0.00	0.00	0.20	0.00	0.00	0.00	0.00	0.00	0.20	0.00	0.00	2.44
			0.02	**03:00 ~ 04:00**	0.61	0.41	0.00	0.20	0.20	0.00	0.20	0.00	0.00	0.00	0.00	0.00	0.00	0.00	0.00	0.20	0.00	0.00	1.83
			0.02	**04:00 ~ 05:00**	0.61	0.41	0.00	0.20	0.20	0.00	0.20	0.00	0.00	0.00	0.00	0.00	0.00	0.00	0.00	0.20	0.00	0.00	1.83
			0.02	**05:00 ~ 06:00**	0.81	0.41	0.00	0.20	0.20	0.20	0.20	0.00	0.00	0.20	0.00	0.00	0.00	0.00	0.20	0.20	0.00	0.00	2.64
			0.02	**06:00 ~ 07:00**	1.42	0.81	0.00	0.41	0.20	0.20	0.20	0.20	0.00	0.20	0.00	0.00	0.00	0.00	0.20	0.20	0.00	0.00	4.06
			0.02	**07:00 ~ 08:00**	2.84	1.42	0.20	0.81	0.41	0.20	0.20	0.20	0.00	0.20	0.20	0.20	0.20	0.00	0.20	0.41	0.20	0.00	7.92
			0.02	**08:00 ~ 09:00**	3.45	1.83	0.20	1.02	0.41	0.20	0.20	0.20	0.00	0.20	0.20	0.20	0.20	0.00	0.20	0.41	0.20	0.00	9.14
			0.02	**09:00 ~ 10:00**	3.05	1.62	0.20	1.02	0.41	0.20	0.20	0.20	0.00	0.20	0.20	0.20	0.20	0.00	0.20	0.41	0.20	0.00	8.53
			0.02	**10:00 ~ 11:00**	3.05	1.62	0.20	1.02	0.41	0.20	0.20	0.20	0.00	0.20	0.20	0.20	0.20	0.00	0.20	0.41	0.20	0.00	8.53
			0.02	**11:00 ~ 12:00**	3.25	1.62	0.20	1.02	0.41	0.20	0.20	0.20	0.00	0.20	0.20	0.20	0.20	0.00	0.20	0.41	0.20	0.00	8.73
			0.02	**12:00 ~ 13:00**	2.44	1.22	0.00	0.81	0.41	0.20	0.20	0.00	0.00	0.20	0.20	0.00	0.20	0.00	0.00	0.41	0.20	0.00	6.50
			0.02	**13:00 ~ 14:00**	2.44	1.42	0.00	1.02	0.41	0.20	0.20	0.00	0.00	0.20	0.20	0.00	0.20	0.00	0.00	0.41	0.20	0.00	6.90
			0.02	**14:00 ~ 15:00**	2.64	1.42	0.00	1.02	0.41	0.20	0.20	0.00	0.00	0.20	0.20	0.00	0.20	0.00	0.00	0.41	0.20	0.00	7.11
			0.02	**15:00 ~ 16:00**	2.64	1.42	0.00	1.02	0.41	0.20	0.20	0.00	0.00	0.20	0.20	0.00	0.20	0.00	0.00	0.41	0.20	0.00	7.11
			0.02	**16:00 ~ 17:00**	2.64	1.42	0.00	1.02	0.41	0.20	0.20	0.00	0.00	0.20	0.20	0.00	0.20	0.00	0.00	0.41	0.20	0.00	7.11
			0.02	**17:00 ~ 18:00**	2.64	1.42	0.00	1.02	0.41	0.20	0.20	0.00	0.00	0.20	0.20	0.00	0.20	0.00	0.00	0.41	0.20	0.00	7.11
			0.02	**18:00 ~ 19:00**	2.84	1.42	0.00	1.02	0.41	0.20	0.20	0.00	0.00	0.20	0.20	0.00	0.20	0.00	0.00	0.41	0.20	0.00	7.31
			0.02	**19:00 ~ 20:00**	2.44	1.42	0.00	1.02	0.41	0.20	0.20	0.00	0.00	0.20	0.20	0.00	0.20	0.00	0.00	0.41	0.20	0.00	6.90
			0.02	**20:00 ~ 21:00**	2.03	1.22	0.00	0.81	0.41	0.20	0.20	0.00	0.00	0.20	0.20	0.00	0.20	0.00	0.00	0.20	0.20	0.00	5.89
			0.02	**21:00 ~ 22:00**	2.23	1.22	0.00	0.81	0.41	0.20	0.20	0.00	0.00	0.20	0.20	0.00	0.20	0.00	0.00	0.41	0.20	0.00	6.29
			0.02	**22:00 ~ 23:00**	2.03	1.02	0.00	0.81	0.41	0.20	0.20	0.00	0.00	0.20	0.20	0.00	0.20	0.00	0.00	0.20	0.20	0.00	5.68
			0.02	**23:00 ~ 00:00**	1.62	0.81	0.00	0.61	0.20	0.20	0.20	0.00	0.00	0.20	0.20	0.00	0.20	0.00	0.00	0.20	0.20	0.00	4.67
				Whole Day Total (veh*km)	50.95	27.41	1.02	17.86	8.12	4.47	4.87	1.22	0.00	4.47	3.45	1.02	3.45	0.00	1.62	7.71	3.45	0.00	141.09
215	Kwei Chow Street	WB	0.02	**00:00 ~ 01:00**	1.72	0.98	0.00	0.49	0.25	0.25	0.25	0.00	0.00	0.25	0.00	0.00	0.00	0.00	0.25	0.25	0.00	0.00	4.67
			0.02	**01:00 ~ 02:00**	1.23	0.74	0.00	0.49	0.25	0.25	0.25	0.00	0.00	0.25	0.00	0.00	0.00	0.00	0.00	0.25	0.00	0.00	3.69
			0.02	**02:00 ~ 03:00**	0.98	0.49	0.00	0.25	0.25	0.25	0.25	0.00	0.00	0.25	0.00	0.00	0.00	0.00	0.00	0.25	0.00	0.00	2.95
			0.02	**03:00 ~ 04:00**	0.74	0.49	0.00	0.25	0.25	0.00	0.25	0.00	0.00	0.00	0.00	0.00	0.00	0.00	0.00	0.25	0.00	0.00	2.21
			0.02	**04:00 ~ 05:00**	0.74	0.49	0.00	0.25	0.25	0.00	0.25	0.00	0.00	0.00	0.00	0.00	0.00	0.00	0.00	0.25	0.00	0.00	2.21
			0.02	**05:00 ~ 06:00**	0.98	0.49	0.00	0.25	0.25	0.25	0.25	0.00	0.00	0.25	0.00	0.00	0.00	0.00	0.25	0.25	0.00	0.00	3.20
			0.02	**06:00 ~ 07:00**	1.72	0.98	0.00	0.49	0.25	0.25	0.25	0.25	0.00	0.25	0.00	0.00	0.00	0.00	0.25	0.25	0.00	0.00	4.92
			0.02	**07:00 ~ 08:00**	3.44	1.72	0.25	0.98	0.49	0.25	0.25	0.25	0.00	0.25	0.25	0.25	0.25	0.00	0.25	0.49	0.25	0.00	9.59
			0.02	**08:00 ~ 09:00**	4.18	2.21	0.25	1.23	0.49	0.25	0.25	0.25	0.00	0.25	0.25	0.25	0.25	0.00	0.25	0.49	0.25	0.00	11.07
			0.02	**09:00 ~ 10:00**	3.69	1.97	0.25	1.23	0.49	0.25	0.25	0.25	0.00	0.25	0.25	0.25	0.25	0.00	0.25	0.49	0.25	0.00	10.33
			0.02	**10:00 ~ 11:00**	3.69	1.97	0.25	1.23	0.49	0.25	0.25	0.25	0.00	0.25	0.25	0.25	0.25	0.00	0.25	0.49	0.25	0.00	10.33
			0.02	**11:00 ~ 12:00**	3.94	1.97	0.25	1.23	0.49	0.25	0.25	0.25	0.00	0.25	0.25	0.25	0.25	0.00	0.25	0.49	0.25	0.00	10.58
			0.02	**12:00 ~ 13:00**	2.95	1.48	0.00	0.98	0.49	0.25	0.25	0.00	0.00	0.25	0.25	0.00	0.25	0.00	0.00	0.49	0.25	0.00	7.87
			0.02	**13:00 ~ 14:00**	2.95	1.72	0.00	1.23	0.49	0.25	0.25	0.00	0.00	0.25	0.25	0.00	0.25	0.00	0.00	0.49	0.25	0.00	8.36
			0.02	**14:00 ~ 15:00**	3.20	1.72	0.00	1.23	0.49	0.25	0.25	0.00	0.00	0.25	0.25	0.00	0.25	0.00	0.00	0.49	0.25	0.00	8.61
			0.02	**15:00 ~ 16:00**	3.20	1.72	0.00	1.23	0.49	0.25	0.25	0.00	0.00	0.25	0.25	0.00	0.25	0.00	0.00	0.49	0.25	0.00	8.61
			0.02	**16:00 ~ 17:00**	3.20	1.72	0.00	1.23	0.49	0.25	0.25	0.00	0.00	0.25	0.25	0.00	0.25	0.00	0.00	0.49	0.25	0.00	8.61
			0.02	**17:00 ~ 18:00**	3.20	1.72	0.00	1.23	0.49	0.25	0.25	0.00	0.00	0.25	0.25	0.00	0.25	0.00	0.00	0.49	0.25	0.00	8.61
			0.02	**18:00 ~ 19:00**	3.44	1.72	0.00	1.23	0.49	0.25	0.25	0.00	0.00	0.25	0.25	0.00	0.25	0.00	0.00	0.49	0.25	0.00	8.86
			0.02	**19:00 ~ 20:00**	2.95	1.72	0.00	1.23	0.49	0.25	0.25	0.00	0.00	0.25	0.25	0.00	0.25	0.00	0.00	0.49	0.25	0.00	8.36
			0.02	**20:00 ~ 21:00**	2.46	1.48	0.00	0.98	0.49	0.25	0.25	0.00	0.00	0.25	0.25	0.00	0.25	0.00	0.00	0.25	0.25	0.00	7.13
			0.02	**21:00 ~ 22:00**	2.71	1.48	0.00	0.98	0.49	0.25	0.25	0.00	0.00	0.25	0.25	0.00	0.25	0.00	0.00	0.49	0.25	0.00	7.63
			0.02	**22:00 ~ 23:00**	2.46	1.23	0.00	0.98	0.49	0.25	0.25	0.00	0.00	0.25	0.25	0.00	0.25	0.00	0.00	0.25	0.25	0.00	6.89
			0.02	**23:00 ~ 00:00**	1.97	0.98	0.00	0.74	0.25	0.25	0.25	0.00	0.00	0.25	0.25	0.00	0.25	0.00	0.00	0.25	0.25	0.00	5.66
				Whole Day Total (veh*km)	61.75	33.21	1.23	21.65	9.84	5.41	5.90	1.48	0.00	5.41	4.18	1.23	4.18	0.00	1.97	9.35	4.18	0.00	170.97
216	Wai King Street	SB	0.03	**00:00 ~ 01:00**	1.43	0.86	0.00	0.57	0.29	0.29	0.29	0.00	0.00	0.29	0.00	0.00	0.00	0.00	0.00	0.29	0.00	0.00	4.29
			0.03	**01:00 ~ 02:00**	1.14	0.57	0.00	0.57	0.29	0.29	0.29	0.00	0.00	0.29	0.00	0.00	0.00	0.00	0.00	0.29	0.00	0.00	3.72
			0.03	**02:00 ~ 03:00**	0.86	0.57	0.00	0.29	0.29	0.00	0.29	0.00	0.00	0.00	0.00	0.00	0.00	0.00	0.00	0.29	0.00	0.00	2.57
			0.03	**03:00 ~ 04:00**	0.57	0.29	0.00	0.29	0.29	0.00	0.29	0.00	0.00	0.00	0.00	0.00	0.00	0.00	0.00	0.29	0.00	0.00	2.00
			0.03	**04:00 ~ 05:00**	0.57	0.29	0.00	0.29	0.29	0.00	0.29	0.00	0.00	0.00	0.00	0.00	0.00	0.00	0.00	0.29	0.00	0.00	2.00
			0.03	**05:00 ~ 06:00**	0.86	0.57	0.00	0.29	0.29	0.00	0.29	0.00	0.00	0.00	0.00	0.00	0.00	0.00	0.00	0.29	0.00	0.00	2.57
			0.03	**06:00 ~ 07:00**	1.43	0.86	0.00	0.57	0.29	0.29	0.29	0.00	0.00	0.29	0.00	0.00	0.00	0.00	0.00	0.29	0.00	0.00	4.29
			0.03	**07:00 ~ 08:00**	2.86	1.43	0.00	1.14	0.57	0.29	0.29	0.00	0.00	0.29	0.29	0.00	0.29	0.00	0.00	0.29	0.29	0.00	8.01
			0.03	**08:00 ~ 09:00**	3.43	2.00	0.00	1.43	0.57	0.29	0.29	0.00	0.00	0.29	0.29	0.00	0.29	0.00	0.00	0.57	0.29	0.00	9.72
			0.03	**09:00 ~ 10:00**	3.15	1.72	0.00	1.14	0.57	0.29	0.29	0.00	0.00	0.29	0.29	0.00	0.29	0.00	0.00	0.57	0.29	0.00	8.87
			0.03	**10:00 ~ 11:00**	3.15	1.72	0.00	1.14	0.57	0.29	0.29	0.00	0.00	0.29	0.29	0.00	0.29	0.00	0.00	0.57	0.29	0.00	8.87
			0.03	**11:00 ~ 12:00**	3.15	1.72	0.00	1.14	0.57	0.29	0.29	0.00	0.00	0.29	0.29	0.00	0.29	0.00	0.00	0.57	0.29	0.00	8.87
			0.03	**12:00 ~ 13:00**	3.72	2.00	0.00	1.14	0.57	0.29	0.29	0.29	0.00	0.29	0.29	0.29	0.29	0.00	0.29	0.57	0.29	0.00	10.58
			0.03	**13:00 ~ 14:00**	3.72	2.00	0.00	1.14	0.57	0.29	0.29	0.29	0.00	0.29	0.29	0.29	0.29	0.00	0.29	0.57	0.29	0.00	10.58
			0.03	**14:00 ~ 15:00**	3.72	2.00	0.00	1.14	0.57	0.29	0.29	0.29	0.00	0.29	0.29	0.29	0.29	0.00	0.29	0.57	0.29	0.00	10.58
			0.03	**15:00 ~ 16:00**	3.72	2.00	0.00	1.14	0.57	0.29	0.29	0.29	0.00	0.29	0.29	0.29	0.29	0.00	0.29	0.57	0.29	0.00	10.58
			0.03	**16:00 ~ 17:00**	4.00	2.00	0.00	1.43	0.57	0.29	0.29	0.29	0.00	0.29	0.29	0.29	0.29	0.00	0.29	0.57	0.29	0.00	11.15
			0.03	**17:00 ~ 18:00**	3.72	2.00	0.00	1.43	0.57	0.29	0.29	0.29	0.00	0.29	0.29	0.29	0.29	0.00	0.29	0.57	0.29	0.00	10.87
			0.03	**18:00 ~ 19:00**	4.00	2.00	0.00	1.43	0.57	0.29	0.29	0.29	0.00	0.29	0.29	0.29	0.29	0.00	0.29	0.57	0.29	0.00	11.15
			0.03	**19:00 ~ 20:00**	3.72	2.00	0.00	1.14	0.57	0.29	0.29	0.29	0.00	0.29	0.29	0.29	0.29	0.00	0.29	0.57	0.29	0.00	10.58
			0.03	**20:00 ~ 21:00**	3.15	1.72	0.00	1.14	0.57	0.29	0.29	0.00	0.00	0.29	0.29	0.29	0.29	0.00	0.29	0.57	0.29	0.00	9.44
			0.03	**21:00 ~ 22:00**	3.15	1.72	0.00	1.14	0.57	0.29	0.29	0.00	0.00	0.29	0.29	0.29	0.29	0.00	0.29	0.57	0.29	0.00	9.44
			0.03	**22:00 ~ 23:00**	2.86	1.43	0.00	1.14	0.57	0.29	0.29	0.00	0.00	0.29	0.29	0.29	0.29	0.00	0.29	0.57	0.29	0.00	8.87
			0.03	**23:00 ~ 00:00**	2.29	1.43	0.00	0.86	0.29	0.29	0.29	0.00	0.00	0.29	0.29	0.29	0.29	0.00	0.29	0.29	0.29	0.00	7.44
				Whole Day Total (veh*km)	64.35	34.89	0.00	23.17	11.44	5.72	6.86	2.29	0.00	5.72	4.86	3.43	4.86	0.00	3.43	11.15	4.86	0.00	187.04

Road No.	Road Name	Bound	Road Length (km)	Hour	PC	TAXI	LGV3	LGV4	LGV6	HGV7	HGV8	PLB	PV4	PV5	NFB6	NFB7	NFB8	FBSD	FBDD	MC	HGV9	NFB9	Total
217	Mei King Street	NB	0.11	**00:00 ~ 01:00**	0.00	0.00	0.00	0.00	0.00	0.00	0.00	0.00	0.00	0.00	0.00	0.00	0.00	0.00	1.08	0.00	0.00	0.00	1.08
			0.11	**01:00 ~ 02:00**	0.00	0.00	0.00	0.00	0.00	0.00	0.00	0.00	0.00	0.00	0.00	0.00	0.00	0.00	0.00	0.00	0.00	0.00	0.00
			0.11	**02:00 ~ 03:00**	0.00	0.00	0.00	0.00	0.00	0.00	0.00	0.00	0.00	0.00	0.00	0.00	0.00	0.00	0.00	0.00	0.00	0.00	0.00
			0.11	**03:00 ~ 04:00**	0.00	0.00	0.00	0.00	0.00	0.00	0.00	0.00	0.00	0.00	0.00	0.00	0.00	0.00	0.00	0.00	0.00	0.00	0.00
			0.11	**04:00 ~ 05:00**	0.00	0.00	0.00	0.00	0.00	0.00	0.00	0.00	0.00	0.00	0.00	0.00	0.00	0.00	0.00	0.00	0.00	0.00	0.00
			0.11	**05:00 ~ 06:00**	0.00	0.00	0.00	0.00	0.00	0.00	0.00	0.00	0.00	0.00	0.00	0.00	0.00	0.00	1.08	0.00	0.00	0.00	1.08
			0.11	**06:00 ~ 07:00**	0.00	0.00	0.00	0.00	0.00	0.00	0.00	1.08	0.00	0.00	0.00	0.00	0.00	0.00	1.08	0.00	0.00	0.00	2.16
			0.11	**07:00 ~ 08:00**	0.00	0.00	0.00	0.00	0.00	0.00	0.00	1.08	0.00	0.00	0.00	0.00	0.00	0.00	1.08	0.00	0.00	0.00	2.16
			0.11	**08:00 ~ 09:00**	0.00	0.00	0.00	0.00	0.00	0.00	0.00	1.08	0.00	0.00	0.00	0.00	0.00	0.00	1.08	0.00	0.00	0.00	2.16
			0.11	**09:00 ~ 10:00**	0.00	0.00	0.00	0.00	0.00	0.00	0.00	1.08	0.00	0.00	0.00	0.00	0.00	0.00	1.08	0.00	0.00	0.00	2.16
			0.11	**10:00 ~ 11:00**	0.00	0.00	0.00	0.00	0.00	0.00	0.00	1.08	0.00	0.00	0.00	0.00	0.00	0.00	1.08	0.00	0.00	0.00	2.16
			0.11	**11:00 ~ 12:00**	0.00	0.00	0.00	0.00	0.00	0.00	0.00	1.08	0.00	0.00	0.00	0.00	0.00	0.00	1.08	0.00	0.00	0.00	2.16
			0.11	**12:00 ~ 13:00**	0.00	0.00	0.00	0.00	0.00	0.00	0.00	0.00	0.00	0.00	0.00	0.00	0.00	0.00	0.00	0.00	0.00	0.00	0.00
			0.11	**13:00 ~ 14:00**	0.00	0.00	0.00	0.00	0.00	0.00	0.00	0.00	0.00	0.00	0.00	0.00	0.00	0.00	0.00	0.00	0.00	0.00	0.00
			0.11	**14:00 ~ 15:00**	0.00	0.00	0.00	0.00	0.00	0.00	0.00	0.00	0.00	0.00	0.00	0.00	0.00	0.00	0.00	0.00	0.00	0.00	0.00
			0.11	**15:00 ~ 16:00**	0.00	0.00	0.00	0.00	0.00	0.00	0.00	0.00	0.00	0.00	0.00	0.00	0.00	0.00	0.00	0.00	0.00	0.00	0.00
			0.11	**16:00 ~ 17:00**	0.00	0.00	0.00	0.00	0.00	0.00	0.00	0.00	0.00	0.00	0.00	0.00	0.00	0.00	0.00	0.00	0.00	0.00	0.00
			0.11	**17:00 ~ 18:00**	0.00	0.00	0.00	0.00	0.00	0.00	0.00	0.00	0.00	0.00	0.00	0.00	0.00	0.00	0.00	0.00	0.00	0.00	0.00
			0.11	**18:00 ~ 19:00**	0.00	0.00	0.00	0.00	0.00	0.00	0.00	0.00	0.00	0.00	0.00	0.00	0.00	0.00	0.00	0.00	0.00	0.00	0.00
			0.11	**19:00 ~ 20:00**	0.00	0.00	0.00	0.00	0.00	0.00	0.00	0.00	0.00	0.00	0.00	0.00	0.00	0.00	0.00	0.00	0.00	0.00	0.00
			0.11	**20:00 ~ 21:00**	0.00	0.00	0.00	0.00	0.00	0.00	0.00	0.00	0.00	0.00	0.00	0.00	0.00	0.00	0.00	0.00	0.00	0.00	0.00
			0.11	**21:00 ~ 22:00**	0.00	0.00	0.00	0.00	0.00	0.00	0.00	0.00	0.00	0.00	0.00	0.00	0.00	0.00	0.00	0.00	0.00	0.00	0.00
			0.11	**22:00 ~ 23:00**	0.00	0.00	0.00	0.00	0.00	0.00	0.00	0.00	0.00	0.00	0.00	0.00	0.00	0.00	0.00	0.00	0.00	0.00	0.00
			0.11	**23:00 ~ 00:00**	0.00	0.00	0.00	0.00	0.00	0.00	0.00	0.00	0.00	0.00	0.00	0.00	0.00	0.00	0.00	0.00	0.00	0.00	0.00
				Whole Day Total (veh*km)	0.00	0.00	0.00	0.00	0.00	0.00	0.00	6.47	0.00	0.00	0.00	0.00	0.00	0.00	8.63	0.00	0.00	0.00	15.11

Road No.	Road Name	Bound	Road Length (km)	Hour	PC	TAXI	LGV3	LGV4	LGV6	HGV7	HGV8	PLB	PV4	PV5	NFB6	NFB7	NFB8	FBSD	FBDD	MC	HGV9	NFB9	Total
218	To Kwa Wan Road	NB	0.08	**00:00 ~ 01:00**	10.61	5.31	0.00	3.03	1.52	0.76	0.76	0.76	0.00	0.76	0.76	0.00	0.76	0.00	3.03	1.52	0.76	0.00	30.32
			0.08	**01:00 ~ 02:00**	6.82	3.79	0.00	2.27	0.76	0.76	0.76	0.00	0.00	0.76	0.76	0.00	0.76	0.00	1.52	0.76	0.76	0.00	20.47
			0.08	**02:00 ~ 03:00**	5.31	3.03	0.00	1.52	0.76	0.76	0.76	0.00	0.00	0.76	0.00	0.00	0.76	0.00	1.52	0.76	0.76	0.00	16.68
			0.08	**03:00 ~ 04:00**	3.79	2.27	0.00	1.52	0.76	0.76	0.76	0.00	0.00	0.76	0.00	0.00	0.00	0.00	1.52	0.76	0.00	0.00	12.89
			0.08	**04:00 ~ 05:00**	3.79	2.27	0.00	1.52	0.76	0.76	0.76	0.00	0.00	0.76	0.00	0.00	0.00	0.00	1.52	0.76	0.00	0.00	12.89
			0.08	**05:00 ~ 06:00**	5.31	3.03	0.00	1.52	0.76	0.76	0.76	0.76	0.00	0.76	0.00	0.00	0.76	0.00	3.79	0.76	0.76	0.00	19.71
			0.08	**06:00 ~ 07:00**	10.61	5.31	0.00	3.03	1.52	0.76	0.76	2.27	0.00	0.76	0.76	0.00	0.76	0.00	9.10	1.52	0.76	0.00	37.90
			0.08	**07:00 ~ 08:00**	21.22	10.61	0.76	6.06	2.27	0.76	0.76	3.79	0.76	0.76	0.76	0.76	0.76	0.00	11.37	2.27	0.76	0.00	64.43
			0.08	**08:00 ~ 09:00**	25.77	13.64	0.76	7.58	3.03	0.76	0.76	3.79	0.76	0.76	0.76	0.76	0.76	0.00	9.85	3.03	0.76	0.00	73.53
			0.08	**09:00 ~ 10:00**	22.74	11.37	0.76	6.82	3.03	0.76	0.76	3.03	0.76	0.76	0.76	0.76	0.76	0.00	9.10	3.03	0.76	0.00	65.95
			0.08	**10:00 ~ 11:00**	21.98	11.37	0.76	6.82	3.03	0.76	0.76	3.03	0.76	0.76	0.76	0.76	0.76	0.00	8.34	3.03	0.76	0.00	64.43
			0.08	**11:00 ~ 12:00**	23.50	12.13	0.76	6.82	3.03	0.76	0.76	3.03	0.76	0.76	0.76	0.76	0.76	0.00	8.34	3.03	0.76	0.00	66.70
			0.08	**12:00 ~ 13:00**	10.61	5.31	0.76	3.79	1.52	0.76	0.76	3.03	0.00	0.76	0.76	0.76	0.76	0.00	8.34	1.52	0.76	0.00	40.17
			0.08	**13:00 ~ 14:00**	10.61	5.31	0.76	3.79	1.52	0.76	0.76	3.03	0.00	0.76	0.76	0.76	0.76	0.00	8.34	1.52	0.76	0.00	40.17
			0.08	**14:00 ~ 15:00**	10.61	6.06	0.76	3.79	1.52	0.76	0.76	3.03	0.00	0.76	0.76	0.76	0.76	0.00	8.34	1.52	0.76	0.00	40.93
			0.08	**15:00 ~ 16:00**	10.61	6.06	0.76	3.79	1.52	0.76	0.76	3.03	0.00	0.76	0.76	0.76	0.76	0.00	8.34	1.52	0.76	0.00	40.93
			0.08	**16:00 ~ 17:00**	11.37	6.06	0.76	3.79	1.52	0.76	0.76	3.03	0.00	0.76	0.76	0.76	0.76	0.00	8.34	1.52	0.76	0.00	41.69
			0.08	**17:00 ~ 18:00**	11.37	6.06	0.76	3.79	1.52	0.76	0.76	3.79	0.00	0.76	0.76	0.76	0.76	0.00	9.10	1.52	0.76	0.00	43.21
			0.08	**18:00 ~ 19:00**	12.13	6.06	0.76	4.55	1.52	0.76	0.76	3.79	0.00	0.76	0.76	0.76	0.76	0.00	9.10	1.52	0.76	0.00	44.72
			0.08	**19:00 ~ 20:00**	10.61	5.31	0.76	3.79	1.52	0.76	0.76	3.03	0.00	0.76	0.76	0.76	0.76	0.00	7.58	1.52	0.76	0.00	39.42
			0.08	**20:00 ~ 21:00**	9.10	4.55	0.76	3.03	1.52	0.76	0.76	2.27	0.00	0.76	0.76	0.76	0.76	0.00	6.82	1.52	0.76	0.00	34.87
			0.08	**21:00 ~ 22:00**	9.10	4.55	0.76	3.03	1.52	0.76	0.76	2.27	0.00	0.76	0.76	0.76	0.76	0.00	6.82	1.52	0.76	0.00	34.87
			0.08	**22:00 ~ 23:00**	8.34	4.55	0.76	3.03	1.52	0.76	0.76	1.52	0.00	0.76	0.76	0.76	0.76	0.00	6.06	1.52	0.76	0.00	32.59
			0.08	**23:00 ~ 00:00**	6.82	3.79	0.76	2.27	1.52	0.76	0.76	1.52	0.00	0.76	0.76	0.76	0.76	0.00	6.06	0.76	0.76	0.00	28.80
				Whole Day Total (veh*km)	282.73	147.81	12.89	90.96	39.42	18.19	18.19	53.82	3.79	18.19	15.16	12.89	16.68	0.00	162.21	38.66	16.68	0.00	948.26

Road No.	Road Name	Bound	Road Length (km)	Hour	PC	TAXI	LGV3	LGV4	LGV6	HGV7	HGV8	PLB	PV4	PV5	NFB6	NFB7	NFB8	FBSD	FBDD	MC	HGV9	NFB9	Total
219	To Kwa Wan Road	SB	0.12	**00:00 ~ 01:00**	8.72	4.98	0.00	3.74	1.25	1.25	1.25	1.25	0.00	1.25	0.00	0.00	0.00	0.00	4.98	1.25	1.25	0.00	31.13
			0.12	**01:00 ~ 02:00**	6.23	3.74	0.00	2.49	1.25	1.25	1.25	0.00	0.00	1.25	0.00	0.00	0.00	0.00	2.49	1.25	1.25	0.00	22.41
			0.12	**02:00 ~ 03:00**	4.98	2.49	0.00	2.49	1.25	1.25	1.25	0.00	0.00	1.25	0.00	0.00	0.00	0.00	2.49	1.25	0.00	0.00	18.68
			0.12	**03:00 ~ 04:00**	3.74	2.49	0.00	1.25	1.25	0.00	1.25	0.00	0.00	0.00	0.00	0.00	0.00	0.00	2.49	1.25	0.00	0.00	13.70
			0.12	**04:00 ~ 05:00**	3.74	2.49	0.00	1.25	1.25	0.00	1.25	0.00	0.00	0.00	0.00	0.00	0.00	0.00	2.49	1.25	0.00	0.00	13.70
			0.12	**05:00 ~ 06:00**	4.98	2.49	0.00	2.49	1.25	1.25	1.25	1.25	0.00	1.25	0.00	0.00	0.00	0.00	4.98	1.25	0.00	0.00	22.41
			0.12	**06:00 ~ 07:00**	8.72	4.98	0.00	3.74	1.25	1.25	1.25	2.49	0.00	1.25	0.00	0.00	0.00	0.00	12.45	1.25	1.25	0.00	39.84
			0.12	**07:00 ~ 08:00**	17.43	8.72	1.25	7.47	2.49	1.25	1.25	4.98	0.00	1.25	1.25	1.25	1.25	0.00	14.94	2.49	1.25	0.00	68.48
			0.12	**08:00 ~ 09:00**	21.17	11.21	1.25	8.72	3.74	1.25	1.25	4.98	0.00	1.25	1.25	1.25	1.25	0.00	12.45	2.49	1.25	0.00	74.70
			0.12	**09:00 ~ 10:00**	18.68	9.96	1.25	7.47	3.74	1.25	1.25	3.74	0.00	1.25	1.25	1.25	1.25	0.00	11.21	2.49	1.25	0.00	67.23
			0.12	**10:00 ~ 11:00**	17.43	9.96	1.25	7.47	2.49	1.25	1.25	3.74	0.00	1.25	1.25	1.25	1.25	0.00	11.21	2.49	1.25	0.00	64.74
			0.12	**11:00 ~ 12:00**	18.68	9.96	1.25	7.47	3.74	1.25	1.25	3.74	0.00	1.25	1.25	1.25	1.25	0.00	11.21	2.49	1.25	0.00	67.23
			0.12	**12:00 ~ 13:00**	12.45	6.23	0.00	4.98	2.49	1.25	1.25	3.74	0.00	1.25	1.25	0.00	1.25	0.00	11.21	1.25	1.25	0.00	49.80
			0.12	**13:00 ~ 14:00**	12.45	6.23	0.00	4.98	2.49	1.25	1.25	3.74	0.00	1.25	1.25	0.00	1.25	0.00	11.21	2.49	1.25	0.00	51.05
			0.12	**14:00 ~ 15:00**	12.45	7.47	0.00	4.98	2.49	1.25	1.25	3.74	0.00	1.25	1.25	0.00	1.25	0.00	11.21	2.49	1.25	0.00	52.29
			0.12	**15:00 ~ 16:00**	13.70	7.47	0.00	4.98	2.49	1.25	1.25	3.74	0.00	1.25	1.25	0.00	1.25	0.00	11.21	2.49	1.25	0.00	53.54
			0.12	**16:00 ~ 17:00**	13.70	7.47	0.00	4.98	2.49	1.25	1.25	3.74	0.00	1.25	1.25	0.00	1.25	0.00	11.21	2.49	1.25	0.00	53.54
			0.12	**17:00 ~ 18:00**	13.70	7.47	0.00	4.98	2.49	1.25	1.25	4.98	0.00	1.25	1.25	0.00	1.25	0.00	12.45	2.49	1.25	0.00	56.03
			0.12	**18:00 ~ 19:00**	13.70	7.47	0.00	6.23	2.49	1.25	1.25	4.98	0.00	1.25	1.25	0.00	1.25	0.00	12.45	2.49	1.25	0.00	57.27
			0.12	**19:00 ~ 20:00**	12.45	6.23	0.00	4.98	2.49	1.25	1.25	3.74	0.00	1.25	1.25	0.00	1.25	0.00	9.96	2.49	1.25	0.00	49.80
			0.12	**20:00 ~ 21:00**	11.21	6.23	0.00	4.98	2.49	1.25	1.25	2.49	0.00	1.25	1.25	0.00	1.25	0.00	9.96	1.25	1.25	0.00	46.07
			0.12	**21:00 ~ 22:00**	11.21	6.23	0.00	4.98	2.49	1.25	1.25	2.49	0.00	1.25	1.25	0.00	1.25	0.00	8.72	1.25	1.25	0.00	44.82
			0.12	**22:00 ~ 23:00**	9.96	4.98	0.00	3.74	2.49	1.25	1.25	2.49	0.00	1.25	1.25	0.00	1.25	0.00	8.72	1.25	1.25	0.00	41.09
			0.12	**23:00 ~ 00:00**	8.72	4.98	0.00	3.74	1.25	1.25	1.25	2.49	0.00	1.25	1.25	0.00	1.25	0.00	7.47	1.25	1.25	0.00	37.35
				Whole Day Total (veh*km)	280.13	151.89	6.23	114.54	53.54	27.39	29.88	68.48	0.00	27.39	21.17	6.23	21.17	0.00	219.12	44.82	24.90	0.00	1096.85

Road No.	Road Name	Bound	Road Length (km)	Hour	PC	TAXI	LGV3	LGV4	LGV6	HGV7	HGV8	PLB	PV4	PV5	NFB6	NFB7	NFB8	FBSD	FBDD	MC	HGV9	NFB9	Total
220	Ma Hang Chung Road	EB	0.05	**00:00 ~ 01:00**	0.54	0.54	0.00	0.00	0.00	0.00	0.00	0.00	0.00	0.00	0.00	0.00	0.00	0.00	0.00	0.00	0.00	0.00	1.08
			0.05	**01:00 ~ 02:00**	0.54	0.54	0.00	0.00	0.00	0.00	0.00	0.00	0.00	0.00	0.00	0.00	0.00	0.00	0.00	0.00	0.00	0.00	1.08
			0.05	**02:00 ~ 03:00**	0.54	0.54	0.00	0.00	0.00	0.00	0.00	0.00	0.00	0.00	0.00	0.00	0.00	0.00	0.00	0.00	0.00	0.00	1.08
			0.05	**03:00 ~ 04:00**	0.54	0.54	0.00	0.00	0.00	0.00	0.00	0.00	0.00	0.00	0.00	0.00	0.00	0.00	0.00	0.00	0.00	0.00	1.08
			0.05	**04:00 ~ 05:00**	0.54	0.54	0.00	0.00	0.00	0.00	0.00	0.00	0.00	0.00	0.00	0.00	0.00	0.00	0.00	0.00	0.00	0.00	1.08
			0.05	**05:00 ~ 06:00**	0.54	0.54	0.00	0.00	0.00	0.00	0.00	0.00	0.00	0.00	0.00	0.00	0.00	0.00	0.00	0.00	0.00	0.00	1.08
			0.05	**06:00 ~ 07:00**	0.54	0.54	0.00	0.00	0.00	0.00	0.00	0.00	0.00	0.00	0.00	0.00	0.00	0.00	0.00	0.00	0.00	0.00	1.08
			0.05	**07:00 ~ 08:00**	0.54	0.54	0.00	0.54	0.00	0.00	0.00	0.00	0.00	0.00	0.00	0.00	0.00	0.00	0.00	0.54	0.00	0.00	2.16
			0.05	**08:00 ~ 09:00**	1.08	0.54	0.00	0.54	0.00	0.00	0.00	0.00	0.00	0.00	0.00	0.00	0.00	0.00	0.00	0.54	0.00	0.00	2.70
			0.05	**09:00 ~ 10:00**	0.54	0.54	0.00	0.54	0.00	0.00	0.00	0.00	0.00	0.00	0.00	0.00	0.00	0.00	0.00	0.54	0.00	0.00	2.16
			0.05	**10:00 ~ 11:00**	0.54	0.54	0.00	0.54	0.00	0.00	0.00	0.00	0.00	0.00	0.00	0.00	0.00	0.00	0.00	0.54	0.00	0.00	2.16
			0.05	**11:00 ~ 12:00**	0.54	0.54	0.00	0.54	0.00	0.00	0.00	0.00	0.00	0.00	0.00	0.00	0.00	0.00	0.00	0.54	0.00	0.00	2.16
			0.05	**12:00 ~ 13:00**	0.54	0.54	0.00	0.54	0.00	0.00	0.00	0.00	0.00	0.00	0.00	0.00	0.00	0.00	0.00	0.54	0.00	0.00	2.16
			0.05	**13:00 ~ 14:00**	1.08	0.54	0.00	0.54	0.00	0.00	0.00	0.00	0.00	0.00	0.00	0.00	0.00	0.00	0.00	0.54	0.00	0.00	2.70
			0.05	**14:00 ~ 15:00**	1.08	0.54	0.00	0.54	0.00	0.00	0.00	0.00	0.00	0.00	0.00	0.00	0.00	0.00	0.00	0.54	0.00	0.00	2.70
			0.05	**15:00 ~ 16:00**	1.08	0.54	0.00	0.54	0.00	0.00	0.00	0.00	0.00	0.00	0.00	0.00	0.00	0.00	0.00	0.54	0.00	0.00	2.70
			0.05	**16:00 ~ 17:00**	1.08	0.54	0.00	0.54	0.00	0.00	0.00	0.00	0.00	0.00	0.00	0.00	0.00	0.00	0.00	0.54	0.00	0.00	2.70
			0.05	**17:00 ~ 18:00**	1.08	0.54	0.00	0.54	0.00	0.00	0.00	0.00	0.00	0.00	0.00	0.00	0.00	0.00	0.00	0.54	0.00	0.00	2.70
			0.05	**18:00 ~ 19:00**	1.08	0.54	0.00	0.54	0.00	0.00	0.00	0.00	0.00	0.00	0.00	0.00	0.00	0.00	0.00	0.54	0.00	0.00	2.70
			0.05	**19:00 ~ 20:00**	1.08	0.54	0.00	0.54	0.00	0.00	0.00	0.00	0.00	0.00	0.00	0.00	0.00	0.00	0.00	0.54	0.00	0.00	2.70
			0.05	**20:00 ~ 21:00**	0.54	0.54	0.00	0.54	0.00	0.00	0.00	0.00	0.00	0.00	0.00	0.00	0.00	0.00	0.00	0.54	0.00	0.00	2.16
			0.05	**21:00 ~ 22:00**	0.54	0.54	0.00	0.54	0.00	0.00	0.00	0.00	0.00	0.00	0.00	0.00	0.00	0.00	0.00	0.54	0.00	0.00	2.16
			0.05	**22:00 ~ 23:00**	0.54	0.54	0.00	0.54	0.00	0.00	0.00	0.00	0.00	0.00	0.00	0.00	0.00	0.00	0.00	0.54	0.00	0.00	2.16
			0.05	**23:00 ~ 00:00**	0.54	0.54	0.00	0.54	0.00	0.00	0.00	0.00	0.00	0.00	0.00	0.00	0.00	0.00	0.00	0.54	0.00	0.00	2.16
				Whole Day Total (veh*km)	17.25	12.94	0.00	9.16	0.00	0.00	0.00	0.00	0.00	0.00	0.00	0.00	0.00	0.00	0.00	9.16	0.00	0.00	48.51

Road No.	Road Name	Bound	Road Length (km)	Hour	PC	TAXI	LGV3	LGV4	LGV6	HGV7	HGV8	PLB	PV4	PV5	NFB6	NFB7	NFB8	FBSD	FBDD	MC	HGV9	NFB9	Total
221	Ma Hang Chung Road	WB	0.05	**00:00 ~ 01:00**	0.54	0.54	0.00	0.00	0.00	0.00	0.00	0.00	0.00	0.00	0.00	0.00	0.00	0.00	0.00	0.00	0.00	0.00	1.08
			0.05	**01:00 ~ 02:00**	0.54	0.54	0.00	0.00	0.00	0.00	0.00	0.00	0.00	0.00	0.00	0.00	0.00	0.00	0.00	0.00	0.00	0.00	1.08
			0.05	**02:00 ~ 03:00**	0.54	0.54	0.00	0.00	0.00	0.00	0.00	0.00	0.00	0.00	0.00	0.00	0.00	0.00	0.00	0.00	0.00	0.00	1.08
			0.05	**03:00 ~ 04:00**	0.54	0.54	0.00	0.00	0.00	0.00	0.00	0.00	0.00	0.00	0.00	0.00	0.00	0.00	0.00	0.00	0.00	0.00	1.08
			0.05	**04:00 ~ 05:00**	0.54	0.54	0.00	0.00	0.00	0.00	0.00	0.00	0.00	0.00	0.00	0.00	0.00	0.00	0.00	0.00	0.00	0.00	1.08
			0.05	**05:00 ~ 06:00**	0.54	0.54	0.00	0.00	0.00	0.00	0.00	0.00	0.00	0.00	0.00	0.00	0.00	0.00	0.00	0.00	0.00	0.00	1.08
			0.05	**06:00 ~ 07:00**	0.54	0.54	0.00	0.00	0.00	0.00	0.00	0.00	0.00	0.00	0.00	0.00	0.00	0.00	0.00	0.00	0.00	0.00	1.08
			0.05	**07:00 ~ 08:00**	0.54	0.54	0.00	0.54	0.00	0.00	0.00	0.00	0.00	0.00	0.00	0.00	0.00	0.00	0.00	0.54	0.00	0.00	2.16
			0.05	**08:00 ~ 09:00**	1.08	0.54	0.00	0.54	0.00	0.00	0.00	0.00	0.00	0.00	0.00	0.00	0.00	0.00	0.00	0.54	0.00	0.00	2.70
			0.05	**09:00 ~ 10:00**	0.54	0.54	0.00	0.54	0.00	0.00	0.00	0.00	0.00	0.00	0.00	0.00	0.00	0.00	0.00	0.54	0.00	0.00	2.16
			0.05	**10:00 ~ 11:00**	0.54	0.54	0.00	0.54	0.00	0.00	0.00	0.00	0.00	0.00	0.00	0.00	0.00	0.00	0.00	0.54	0.00	0.00	2.16
			0.05	**11:00 ~ 12:00**	0.54	0.54	0.00	0.54	0.00	0.00	0.00	0.00	0.00	0.00	0.00	0.00	0.00	0.00	0.00	0.54	0.00	0.00	2.16
			0.05	**12:00 ~ 13:00**	0.54	0.54	0.00	0.54	0.00	0.00	0.00	0.00	0.00	0.00	0.00	0.00	0.00	0.00	0.00	0.54	0.00	0.00	2.16
			0.05	**13:00 ~ 14:00**	1.08	0.54	0.00	0.54	0.00	0.00	0.00	0.00	0.00	0.00	0.00	0.00	0.00	0.00	0.00	0.54	0.00	0.00	2.70
			0.05	**14:00 ~ 15:00**	1.08	0.54	0.00	0.54	0.00	0.00	0.00	0.00	0.00	0.00	0.00	0.00	0.00	0.00	0.00	0.54	0.00	0.00	2.70
			0.05	**15:00 ~ 16:00**	1.08	0.54	0.00	0.54	0.00	0.00	0.00	0.00	0.00	0.00	0.00	0.00	0.00	0.00	0.00	0.54	0.00	0.00	2.70
			0.05	**16:00 ~ 17:00**	1.08	0.54	0.00	0.54	0.00	0.00	0.00	0.00	0.00	0.00	0.00	0.00	0.00	0.00	0.00	0.54	0.00	0.00	2.70
			0.05	**17:00 ~ 18:00**	1.08	0.54	0.00	0.54	0.00	0.00	0.00	0.00	0.00	0.00	0.00	0.00	0.00	0.00	0.00	0.54	0.00	0.00	2.70
			0.05	**18:00 ~ 19:00**	1.08	0.54	0.00	0.54	0.00	0.00	0.00	0.00	0.00	0.00	0.00	0.00	0.00	0.00	0.00	0.54	0.00	0.00	2.70
			0.05	**19:00 ~ 20:00**	1.08	0.54	0.00	0.54	0.00	0.00	0.00	0.00	0.00	0.00	0.00	0.00	0.00	0.00	0.00	0.54	0.00	0.00	2.70
			0.05	**20:00 ~ 21:00**	0.54	0.54	0.00	0.54	0.00	0.00	0.00	0.00	0.00	0.00	0.00	0.00	0.00	0.00	0.00	0.54	0.00	0.00	2.16
			0.05	**21:00 ~ 22:00**	0.54	0.54	0.00	0.54	0.00	0.00	0.00	0.00	0.00	0.00	0.00	0.00	0.00	0.00	0.00	0.54	0.00	0.00	2.16
			0.05	**22:00 ~ 23:00**	0.54	0.54	0.00	0.54	0.00	0.00	0.00	0.00	0.00	0.00	0.00	0.00	0.00	0.00	0.00	0.54	0.00	0.00	2.16
			0.05	**23:00 ~ 00:00**	0.54	0.54	0.00	0.54	0.00	0.00	0.00	0.00	0.00	0.00	0.00	0.00	0.00	0.00	0.00	0.54	0.00	0.00	2.16
				Whole Day Total (veh*km)	17.25	12.94	0.00	9.16	0.00	0.00	0.00	0.00	0.00	0.00	0.00	0.00	0.00	0.00	0.00	9.16	0.00	0.00	48.51
222	To Kwa Wan Road	NB	0.03	**00:00 ~ 01:00**	4.59	2.30	0.00	1.31	0.66	0.33	0.33	0.33	0.00	0.33	0.33	0.00	0.33	0.00	1.31	0.66	0.33	0.00	13.12
			0.03	**01:00 ~ 02:00**	2.95	1.64	0.00	0.98	0.33	0.33	0.33	0.00	0.00	0.33	0.33	0.00	0.33	0.00	0.66	0.33	0.33	0.00	8.86
			0.03	**02:00 ~ 03:00**	2.30	1.31	0.00	0.66	0.33	0.33	0.33	0.00	0.00	0.33	0.00	0.00	0.33	0.00	0.66	0.33	0.33	0.00	7.22
			0.03	**03:00 ~ 04:00**	1.64	0.98	0.00	0.66	0.33	0.33	0.33	0.00	0.00	0.33	0.00	0.00	0.00	0.00	0.66	0.33	0.00	0.00	5.58
			0.03	**04:00 ~ 05:00**	1.64	0.98	0.00	0.66	0.33	0.33	0.33	0.00	0.00	0.33	0.00	0.00	0.00	0.00	0.66	0.33	0.00	0.00	5.58
			0.03	**05:00 ~ 06:00**	2.30	1.31	0.00	0.66	0.33	0.33	0.33	0.33	0.00	0.33	0.00	0.00	0.33	0.00	1.64	0.33	0.33	0.00	8.53
			0.03	**06:00 ~ 07:00**	4.59	2.30	0.00	1.31	0.66	0.33	0.33	0.98	0.00	0.33	0.33	0.00	0.33	0.00	3.94	0.66	0.33	0.00	16.40
			0.03	**07:00 ~ 08:00**	9.18	4.59	0.33	2.62	0.98	0.33	0.33	1.64	0.33	0.33	0.33	0.33	0.33	0.00	4.92	0.98	0.33	0.00	27.88
			0.03	**08:00 ~ 09:00**	11.15	5.90	0.33	3.28	1.31	0.33	0.33	1.64	0.33	0.33	0.33	0.33	0.33	0.00	4.26	1.31	0.33	0.00	31.82
			0.03	**09:00 ~ 10:00**	9.84	4.92	0.33	2.95	1.31	0.33	0.33	1.31	0.33	0.33	0.33	0.33	0.33	0.00	3.94	1.31	0.33	0.00	28.54
			0.03	**10:00 ~ 11:00**	9.51	4.92	0.33	2.95	1.31	0.33	0.33	1.31	0.33	0.33	0.33	0.33	0.33	0.00	3.61	1.31	0.33	0.00	27.88
			0.03	**11:00 ~ 12:00**	10.17	5.25	0.33	2.95	1.31	0.33	0.33	1.31	0.33	0.33	0.33	0.33	0.33	0.00	3.61	1.31	0.33	0.00	28.86
			0.03	**12:00 ~ 13:00**	4.59	2.30	0.33	1.64	0.66	0.33	0.33	1.31	0.00	0.33	0.33	0.33	0.33	0.00	3.61	0.66	0.33	0.00	17.38
			0.03	**13:00 ~ 14:00**	4.59	2.30	0.33	1.64	0.66	0.33	0.33	1.31	0.00	0.33	0.33	0.33	0.33	0.00	3.61	0.66	0.33	0.00	17.38
			0.03	**14:00 ~ 15:00**	4.59	2.62	0.33	1.64	0.66	0.33	0.33	1.31	0.00	0.33	0.33	0.33	0.33	0.00	3.61	0.66	0.33	0.00	17.71
			0.03	**15:00 ~ 16:00**	4.59	2.62	0.33	1.64	0.66	0.33	0.33	1.31	0.00	0.33	0.33	0.33	0.33	0.00	3.61	0.66	0.33	0.00	17.71
			0.03	**16:00 ~ 17:00**	4.92	2.62	0.33	1.64	0.66	0.33	0.33	1.31	0.00	0.33	0.33	0.33	0.33	0.00	3.61	0.66	0.33	0.00	18.04
			0.03	**17:00 ~ 18:00**	4.92	2.62	0.33	1.64	0.66	0.33	0.33	1.64	0.00	0.33	0.33	0.33	0.33	0.00	3.94	0.66	0.33	0.00	18.70
			0.03	**18:00 ~ 19:00**	5.25	2.62	0.33	1.97	0.66	0.33	0.33	1.64	0.00	0.33	0.33	0.33	0.33	0.00	3.94	0.66	0.33	0.00	19.35
			0.03	**19:00 ~ 20:00**	4.59	2.30	0.33	1.64	0.66	0.33	0.33	1.31	0.00	0.33	0.33	0.33	0.33	0.00	3.28	0.66	0.33	0.00	17.06
			0.03	**20:00 ~ 21:00**	3.94	1.97	0.33	1.31	0.66	0.33	0.33	0.98	0.00	0.33	0.33	0.33	0.33	0.00	2.95	0.66	0.33	0.00	15.09
			0.03	**21:00 ~ 22:00**	3.94	1.97	0.33	1.31	0.66	0.33	0.33	0.98	0.00	0.33	0.33	0.33	0.33	0.00	2.95	0.66	0.33	0.00	15.09
			0.03	**22:00 ~ 23:00**	3.61	1.97	0.33	1.31	0.66	0.33	0.33	0.66	0.00	0.33	0.33	0.33	0.33	0.00	2.62	0.66	0.33	0.00	14.10
			0.03	**23:00 ~ 00:00**	2.95	1.64	0.33	0.98	0.66	0.33	0.33	0.66	0.00	0.33	0.33	0.33	0.33	0.00	2.62	0.33	0.33	0.00	12.46
				Whole Day Total (veh*km)	122.34	63.96	5.58	39.36	17.06	7.87	7.87	23.29	1.64	7.87	6.56	5.58	7.22	0.00	70.19	16.73	7.22	0.00	410.33
223	To Kwa Wan Road	NB	0.03	**00:00 ~ 01:00**	3.82	2.06	0.00	1.18	0.59	0.29	0.29	0.29	0.00	0.29	0.29	0.00	0.29	0.00	1.18	0.59	0.29	0.00	11.47
			0.03	**01:00 ~ 02:00**	2.65	1.47	0.00	0.88	0.29	0.29	0.29	0.00	0.00	0.29	0.29	0.00	0.29	0.00	0.59	0.29	0.29	0.00	7.94
			0.03	**02:00 ~ 03:00**	1.76	0.88	0.00	0.59	0.29	0.29	0.29	0.00	0.00	0.29	0.00	0.00	0.29	0.00	0.59	0.29	0.00	0.00	5.59
			0.03	**03:00 ~ 04:00**	1.47	0.88	0.00	0.59	0.29	0.29	0.29	0.00	0.00	0.29	0.00	0.00	0.00	0.00	0.59	0.29	0.00	0.00	5.00
			0.03	**04:00 ~ 05:00**	1.47	0.88	0.00	0.59	0.29	0.29	0.29	0.00	0.00	0.29	0.00	0.00	0.00	0.00	0.59	0.29	0.00	0.00	5.00
			0.03	**05:00 ~ 06:00**	2.06	1.18	0.00	0.59	0.29	0.29	0.29	0.29	0.00	0.29	0.00	0.00	0.29	0.00	1.47	0.29	0.00	0.00	7.35
			0.03	**06:00 ~ 07:00**	3.82	2.06	0.00	1.18	0.59	0.29	0.29	0.88	0.00	0.29	0.29	0.00	0.29	0.00	3.23	0.59	0.29	0.00	14.11
			0.03	**07:00 ~ 08:00**	7.64	3.82	0.29	2.06	0.88	0.29	0.29	1.18	0.29	0.29	0.29	0.29	0.29	0.00	4.41	0.88	0.29	0.00	23.52
			0.03	**08:00 ~ 09:00**	9.41	4.70	0.29	2.65	0.88	0.29	0.29	1.47	0.29	0.29	0.29	0.29	0.29	0.00	3.53	1.18	0.29	0.00	26.46
			0.03	**09:00 ~ 10:00**	8.23	4.12	0.29	2.35	0.88	0.29	0.29	1.18	0.29	0.29	0.29	0.29	0.29	0.00	3.23	0.88	0.29	0.00	23.52
			0.03	**10:00 ~ 11:00**	7.94	4.12	0.29	2.06	0.88	0.29	0.29	0.88	0.29	0.29	0.29	0.29	0.29	0.00	3.23	0.88	0.29	0.00	22.64
			0.03	**11:00 ~ 12:00**	8.53	4.41	0.29	2.35	0.88	0.29	0.29	0.88	0.29	0.29	0.29	0.29	0.29	0.00	2.94	0.88	0.29	0.00	23.52
			0.03	**12:00 ~ 13:00**	3.82	2.06	0.00	1.18	0.59	0.29	0.29	1.18	0.00	0.29	0.29	0.29	0.29	0.00	3.23	0.59	0.29	0.00	14.70
			0.03	**13:00 ~ 14:00**	3.82	2.06	0.00	1.18	0.59	0.29	0.29	1.18	0.00	0.29	0.29	0.29	0.29	0.00	3.23	0.59	0.29	0.00	14.70
			0.03	**14:00 ~ 15:00**	3.82	2.06	0.00	1.18	0.59	0.29	0.29	1.18	0.00	0.29	0.29	0.29	0.29	0.00	3.23	0.59	0.29	0.00	14.70
			0.03	**15:00 ~ 16:00**	3.82	2.06	0.00	1.18	0.59	0.29	0.29	1.18	0.00	0.29	0.29	0.29	0.29	0.00	3.23	0.59	0.29	0.00	14.70
			0.03	**16:00 ~ 17:00**	4.12	2.06	0.00	1.47	0.59	0.29	0.29	1.18	0.00	0.29	0.29	0.29	0.29	0.00	3.23	0.59	0.29	0.00	15.29
			0.03	**17:00 ~ 18:00**	4.12	2.06	0.00	1.47	0.59	0.29	0.29	1.18	0.00	0.29	0.29	0.29	0.29	0.00	3.23	0.59	0.29	0.00	15.29
			0.03	**18:00 ~ 19:00**	4.12	2.06	0.00	1.47	0.59	0.29	0.29	1.18	0.00	0.29	0.29	0.29	0.29	0.00	3.23	0.59	0.29	0.00	15.29
			0.03	**19:00 ~ 20:00**	3.82	2.06	0.00	1.18	0.59	0.29	0.29	1.18	0.00	0.29	0.29	0.29	0.29	0.00	2.94	0.59	0.29	0.00	14.41
			0.03	**20:00 ~ 21:00**	3.23	1.76	0.00	1.18	0.59	0.29	0.29	0.59	0.00	0.29	0.29	0.29	0.29	0.00	2.65	0.59	0.29	0.00	12.64
			0.03	**21:00 ~ 22:00**	3.23	1.76	0.00	1.18	0.59	0.29	0.29	0.59	0.00	0.29	0.29	0.29	0.29	0.00	2.35	0.59	0.29	0.00	12.35
			0.03	**22:00 ~ 23:00**	2.94	1.47	0.00	1.18	0.59	0.29	0.29	0.59	0.00	0.29	0.29	0.29	0.29	0.00	2.35	0.59	0.29	0.00	11.76
			0.03	**23:00 ~ 00:00**	2.65	1.47	0.00	0.88	0.29	0.29	0.29	0.59	0.00	0.29	0.29	0.29	0.29	0.00	2.06	0.29	0.29	0.00	10.29
				Whole Day Total (veh*km)	102.31	53.51	1.47	31.75	13.82	7.06	7.06	18.82	1.47	7.06	5.88	5.00	6.47	0.00	60.56	14.11	5.88	0.00	342.22
224	To Kwa Wan Road	SB	0.03	**00:00 ~ 01:00**	2.65	1.47	0.00	1.18	0.59	0.29	0.29	0.29	0.00	0.29	0.00	0.00	0.29	0.00	1.18	0.29	0.29	0.00	9.11
			0.03	**01:00 ~ 02:00**	1.76	0.88	0.00	0.88	0.29	0.29	0.29	0.00	0.00	0.29	0.00	0.00	0.29	0.00	0.59	0.29	0.29	0.00	6.17
			0.03	**02:00 ~ 03:00**	1.47	0.88	0.00	0.59	0.29	0.29	0.29	0.00	0.00	0.29	0.00	0.00	0.00	0.00	0.59	0.29	0.00	0.00	5.00
			0.03	**03:00 ~ 04:00**	1.18	0.59	0.00	0.59	0.29	0.29	0.29	0.00	0.00	0.29	0.00	0.00	0.00	0.00	0.59	0.29	0.00	0.00	4.41
			0.03	**04:00 ~ 05:00**	1.18	0.59	0.00	0.59	0.29	0.29	0.29	0.00	0.00	0.29	0.00	0.00	0.00	0.00	0.59	0.29	0.00	0.00	4.41
			0.03	**05:00 ~ 06:00**	1.47	0.88	0.00	0.59	0.29	0.29	0.29	0.29	0.00	0.29	0.00	0.00	0.00	0.00	1.47	0.29	0.00	0.00	6.17
			0.03	**06:00 ~ 07:00**	2.65	1.47	0.00	1.18	0.59	0.29	0.29	0.88	0.00	0.29	0.00	0.00	0.29	0.00	3.23	0.29	0.29	0.00	11.76
			0.03	**07:00 ~ 08:00**	5.29	2.94	0.29	2.06	0.88	0.29	0.29	1.18	0.00	0.29	0.29	0.29	0.29	0.00	4.12	0.59	0.29	0.00	19.40
			0.03	**08:00 ~ 09:00**	6.76	3.53	0.29	2.65	1.18	0.29	0.29	1.47	0.00	0.29	0.29	0.29	0.29	0.00	3.53	0.88	0.29	0.00	22.34
			0.03	**09:00 ~ 10:00**	5.88	2.94	0.29	2.35	0.88	0.29	0.29	1.18	0.00	0.29	0.29	0.29	0.29	0.00	2.94	0.88	0.29	0.00	19.40
			0.03	**10:00 ~ 11:00**	5.88	2.94	0.29	2.35	0.88	0.29	0.29	0.88	0.00	0.29	0.29	0.29	0.29	0.00	2.94	0.59	0.29	0.00	18.82
			0.03	**11:00 ~ 12:00**	6.17	3.23	0.29	2.35	0.88	0.29	0.29	0.88	0.00	0.29	0.29	0.29	0.29	0.00	2.94	0.88	0.29	0.00	19.70
			0.03	**12:00 ~ 13:00**	5.59	2.94	0.29	2.06	0.88	0.29	0.29	1.18	0.00	0.29	0.29	0.29	0.29	0.00	2.94	0.59	0.29	0.00	18.52
			0.03	**13:00 ~ 14:00**	5.88	2.94	0.29	2.06	0.88	0.29	0.29	1.18	0.00	0.29	0.29	0.29	0.29	0.00	2.94	0.88	0.29	0.00	19.11
			0.03	**14:00 ~ 15:00**	5.88	2.94	0.29	2.06	0.88	0.29	0.29	1.18	0.00	0.29	0.29	0.29	0.29	0.00	2.94	0.88	0.29	0.00	19.11
			0.03	**15:00 ~ 16:00**	5.88	3.23	0.29	2.06	0.88	0.29	0.29	1.18	0.00	0.29	0.29	0.29	0.29	0.00	2.94	0.88	0.29	0.00	19.40
			0.03	**16:00 ~ 17:00**	6.17	3.23	0.29	2.35	0.88	0.29	0.29	1.18	0.00	0.29	0.29	0.29	0.29	0.00	2.94	0.88	0.29	0.00	19.99
			0.03	**17:00 ~ 18:00**	6.17	3.23	0.29	2.06	0.88	0.29	0.29	1.18	0.00	0.29	0.29	0.29	0.29	0.00	2.94	0.88	0.29	0.00	19.70
			0.03	**18:00 ~ 19:00**	6.47	3.23	0.29	2.35	0.88	0.29	0.29	1.18	0.00	0.29	0.29	0.29	0.29	0.00	3.23	0.88	0.29	0.00	20.58
			0.03	**19:00 ~ 20:00**	5.88	2.94	0.29	2.06	0.88	0.29	0.29	0.88	0.00	0.29	0.29	0.29	0.29	0.00	2.65	0.88	0.29	0.00	18.52
			0.03	**20:00 ~ 21:00**	5.00	2.65	0.29	1.76	0.59	0.29	0.29	0.59	0.00	0.29	0.29	0.29	0.29	0.00	2.35	0.59	0.29	0.00	15.88
			0.03	**21:00 ~ 22:00**	5.00	2.65	0.29	1.76	0.88	0.29	0.29	0.59	0.00	0.29	0.29	0.29	0.29	0.00	2.35	0.59	0.29	0.00	16.17
			0.03	**22:00 ~ 23:00**	4.70	2.35	0.29	1.76	0.59	0.29	0.29	0.59	0.00	0.29	0.29	0.29	0.29	0.00	2.06	0.59	0.29	0.00	14.99
			0.03	**23:00 ~ 00:00**	3.82	2.06	0.29	1.47	0.59	0.29	0.29	0.59	0.00	0.29	0.29	0.29	0.29	0.00	2.06	0.59	0.29	0.00	13.52
				Whole Day Total (veh*km)	108.78	56.74	5.00	41.16	17.05	7.06	7.06	18.52	0.00	7.06	5.00	5.00	5.88	0.00	57.04	14.99	5.88	0.00	362.21

Road No.	Road Name	Bound	Road Length (km)	Hour	PC	TAXI	LGV3	LGV4	LGV6	HGV7	HGV8	PLB	PV4	PV5	NFB6	NFB7	NFB8	FBSD	FBDD	MC	HGV9	NFB9	Total
225	San Ma Tau Street	EB	0.02	**00:00 ~ 01:00**	1.00	0.50	0.00	0.50	0.25	0.25	0.25	0.00	0.00	0.00	0.00	0.00	0.00	0.00	0.25	0.25	0.00	0.00	3.24
			0.02	**01:00 ~ 02:00**	0.75	0.50	0.00	0.25	0.25	0.25	0.25	0.00	0.00	0.00	0.00	0.00	0.00	0.00	0.25	0.25	0.00	0.00	2.74
			0.02	**02:00 ~ 03:00**	0.50	0.25	0.00	0.25	0.25	0.00	0.25	0.00	0.00	0.00	0.00	0.00	0.00	0.00	0.25	0.25	0.00	0.00	1.99
			0.02	**03:00 ~ 04:00**	0.50	0.25	0.00	0.25	0.25	0.00	0.25	0.00	0.00	0.00	0.00	0.00	0.00	0.00	0.25	0.25	0.00	0.00	1.99
			0.02	**04:00 ~ 05:00**	0.50	0.25	0.00	0.25	0.25	0.00	0.25	0.00	0.00	0.00	0.00	0.00	0.00	0.00	0.25	0.25	0.00	0.00	1.99
			0.02	**05:00 ~ 06:00**	0.50	0.25	0.00	0.25	0.25	0.00	0.25	0.00	0.00	0.00	0.00	0.00	0.00	0.00	0.25	0.25	0.00	0.00	1.99
			0.02	**06:00 ~ 07:00**	1.00	0.50	0.00	0.50	0.25	0.25	0.25	0.25	0.00	0.00	0.00	0.00	0.00	0.00	0.25	0.25	0.00	0.00	3.49
			0.02	**07:00 ~ 08:00**	1.74	1.00	0.00	0.75	0.50	0.25	0.25	0.25	0.00	0.25	0.00	0.00	0.25	0.00	0.25	0.25	0.25	0.00	5.98
			0.02	**08:00 ~ 09:00**	2.24	1.25	0.00	1.00	0.50	0.25	0.25	0.25	0.00	0.25	0.00	0.00	0.25	0.00	0.25	0.25	0.25	0.00	6.97
			0.02	**09:00 ~ 10:00**	1.99	1.00	0.00	1.00	0.50	0.25	0.25	0.25	0.00	0.25	0.00	0.00	0.25	0.00	0.25	0.25	0.25	0.00	6.47
			0.02	**10:00 ~ 11:00**	1.99	1.00	0.00	1.00	0.50	0.25	0.25	0.25	0.00	0.25	0.00	0.00	0.25	0.00	0.25	0.25	0.25	0.00	6.47
			0.02	**11:00 ~ 12:00**	1.99	1.00	0.00	1.00	0.50	0.25	0.25	0.25	0.00	0.25	0.00	0.00	0.25	0.00	0.25	0.25	0.25	0.00	6.47
			0.02	**12:00 ~ 13:00**	2.74	1.49	0.00	1.00	0.50	0.25	0.25	0.25	0.00	0.25	0.25	0.00	0.25	0.00	0.25	0.50	0.25	0.00	8.22
			0.02	**13:00 ~ 14:00**	2.74	1.49	0.00	1.00	0.50	0.25	0.25	0.25	0.00	0.25	0.25	0.00	0.25	0.00	0.25	0.50	0.25	0.00	8.22
			0.02	**14:00 ~ 15:00**	2.74	1.49	0.00	1.00	0.50	0.25	0.25	0.25	0.00	0.25	0.25	0.00	0.25	0.00	0.25	0.50	0.25	0.00	8.22
			0.02	**15:00 ~ 16:00**	2.99	1.49	0.00	1.00	0.50	0.25	0.25	0.25	0.00	0.25	0.25	0.00	0.25	0.00	0.25	0.50	0.25	0.00	8.47
			0.02	**16:00 ~ 17:00**	2.99	1.49	0.00	1.00	0.50	0.25	0.25	0.25	0.00	0.25	0.25	0.00	0.25	0.00	0.25	0.50	0.25	0.00	8.47
			0.02	**17:00 ~ 18:00**	2.99	1.49	0.00	1.00	0.50	0.25	0.25	0.25	0.00	0.25	0.25	0.00	0.25	0.00	0.25	0.50	0.25	0.00	8.47
			0.02	**18:00 ~ 19:00**	3.24	1.74	0.00	1.25	0.50	0.25	0.25	0.25	0.00	0.25	0.25	0.00	0.25	0.00	0.25	0.50	0.25	0.00	9.21
			0.02	**19:00 ~ 20:00**	2.74	1.49	0.00	1.00	0.50	0.25	0.25	0.25	0.00	0.25	0.25	0.00	0.25	0.00	0.25	0.50	0.25	0.00	8.22
			0.02	**20:00 ~ 21:00**	2.49	1.25	0.00	1.00	0.50	0.25	0.25	0.25	0.00	0.25	0.25	0.00	0.25	0.00	0.25	0.25	0.25	0.00	7.47
			0.02	**21:00 ~ 22:00**	2.49	1.25	0.00	1.00	0.50	0.25	0.25	0.25	0.00	0.25	0.25	0.00	0.25	0.00	0.25	0.25	0.25	0.00	7.47
			0.02	**22:00 ~ 23:00**	2.24	1.25	0.00	0.75	0.50	0.25	0.25	0.25	0.00	0.25	0.25	0.00	0.25	0.00	0.25	0.25	0.25	0.00	6.97
			0.02	**23:00 ~ 00:00**	1.99	1.00	0.00	0.75	0.25	0.25	0.25	0.25	0.00	0.25	0.25	0.00	0.25	0.00	0.25	0.25	0.25	0.00	6.23
				Whole Day Total (veh*km)	47.06	24.65	0.00	18.68	9.96	4.98	5.98	4.48	0.00	4.23	2.99	0.00	4.23	0.00	5.98	7.97	4.23	0.00	145.42
226	San Shan Road	EB	0.27	**00:00 ~ 01:00**	23.91	13.29	0.00	10.63	5.31	2.66	2.66	2.66	0.00	2.66	0.00	0.00	2.66	0.00	2.66	2.66	2.66	0.00	74.40
			0.27	**01:00 ~ 02:00**	15.94	7.97	0.00	7.97	2.66	2.66	2.66	0.00	0.00	2.66	0.00	0.00	2.66	0.00	2.66	2.66	2.66	0.00	53.14
			0.27	**02:00 ~ 03:00**	10.63	5.31	0.00	5.31	2.66	2.66	2.66	0.00	0.00	2.66	0.00	0.00	0.00	0.00	2.66	2.66	0.00	0.00	37.20
			0.27	**03:00 ~ 04:00**	7.97	5.31	0.00	5.31	2.66	2.66	2.66	0.00	0.00	0.00	0.00	0.00	0.00	0.00	2.66	2.66	0.00	0.00	31.88
			0.27	**04:00 ~ 05:00**	7.97	5.31	0.00	5.31	2.66	2.66	2.66	0.00	0.00	0.00	0.00	0.00	0.00	0.00	2.66	2.66	0.00	0.00	31.88
			0.27	**05:00 ~ 06:00**	13.29	7.97	0.00	5.31	2.66	2.66	2.66	0.00	0.00	2.66	0.00	0.00	0.00	0.00	2.66	2.66	0.00	0.00	42.51
			0.27	**06:00 ~ 07:00**	23.91	13.29	0.00	10.63	5.31	2.66	2.66	2.66	0.00	2.66	0.00	0.00	2.66	0.00	7.97	2.66	2.66	0.00	79.71
			0.27	**07:00 ~ 08:00**	45.17	23.91	2.66	18.60	7.97	2.66	2.66	2.66	0.00	2.66	2.66	2.66	2.66	0.00	7.97	5.31	2.66	0.00	132.85
			0.27	**08:00 ~ 09:00**	55.80	29.23	2.66	23.91	10.63	2.66	2.66	2.66	0.00	2.66	2.66	2.66	2.66	0.00	7.97	7.97	2.66	0.00	159.42
			0.27	**09:00 ~ 10:00**	50.48	26.57	2.66	21.26	7.97	2.66	2.66	2.66	0.00	2.66	2.66	2.66	2.66	0.00	5.31	5.31	2.66	0.00	140.82
			0.27	**10:00 ~ 11:00**	47.83	23.91	2.66	21.26	7.97	2.66	2.66	2.66	0.00	2.66	2.66	2.66	2.66	0.00	5.31	5.31	2.66	0.00	135.51
			0.27	**11:00 ~ 12:00**	50.48	26.57	2.66	21.26	7.97	2.66	2.66	2.66	0.00	2.66	2.66	2.66	2.66	0.00	5.31	5.31	2.66	0.00	140.82
			0.27	**12:00 ~ 13:00**	55.80	29.23	2.66	26.57	10.63	2.66	2.66	2.66	0.00	2.66	2.66	2.66	2.66	0.00	5.31	7.97	2.66	0.00	159.42
			0.27	**13:00 ~ 14:00**	55.80	29.23	2.66	26.57	10.63	2.66	2.66	2.66	0.00	2.66	2.66	2.66	2.66	0.00	5.31	7.97	2.66	0.00	159.42
			0.27	**14:00 ~ 15:00**	58.45	29.23	2.66	29.23	10.63	2.66	2.66	2.66	0.00	2.66	2.66	2.66	2.66	0.00	5.31	7.97	2.66	0.00	164.73
			0.27	**15:00 ~ 16:00**	58.45	29.23	2.66	29.23	10.63	2.66	2.66	2.66	0.00	2.66	2.66	2.66	2.66	0.00	5.31	7.97	2.66	0.00	164.73
			0.27	**16:00 ~ 17:00**	61.11	31.88	2.66	29.23	10.63	2.66	2.66	2.66	0.00	2.66	2.66	2.66	2.66	0.00	5.31	7.97	2.66	0.00	170.05
			0.27	**17:00 ~ 18:00**	61.11	31.88	2.66	29.23	10.63	2.66	2.66	2.66	0.00	2.66	2.66	2.66	2.66	0.00	5.31	7.97	2.66	0.00	170.05
			0.27	**18:00 ~ 19:00**	63.77	31.88	2.66	31.88	10.63	2.66	5.31	2.66	0.00	2.66	2.66	2.66	2.66	0.00	5.31	7.97	2.66	0.00	178.02
			0.27	**19:00 ~ 20:00**	58.45	29.23	2.66	26.57	10.63	2.66	2.66	2.66	0.00	2.66	2.66	2.66	2.66	0.00	5.31	7.97	2.66	0.00	162.08
			0.27	**20:00 ~ 21:00**	47.83	23.91	2.66	23.91	7.97	2.66	2.66	2.66	0.00	2.66	2.66	2.66	2.66	0.00	5.31	5.31	2.66	0.00	138.16
			0.27	**21:00 ~ 22:00**	50.48	26.57	2.66	23.91	10.63	2.66	2.66	2.66	0.00	2.66	2.66	2.66	2.66	0.00	5.31	5.31	2.66	0.00	146.14
			0.27	**22:00 ~ 23:00**	45.17	23.91	2.66	21.26	7.97	2.66	2.66	2.66	0.00	2.66	2.66	2.66	2.66	0.00	5.31	5.31	2.66	0.00	132.85
			0.27	**23:00 ~ 00:00**	37.20	18.60	2.66	18.60	7.97	2.66	2.66	2.66	0.00	2.66	2.66	2.66	2.66	0.00	2.66	5.31	2.66	0.00	114.25
				Whole Day Total (veh*km)	######	523.43	45.17	472.95	185.99	63.77	66.43	50.48	0.00	58.45	45.17	45.17	53.14	0.00	116.91	132.85	53.14	0.00	2920.04
227	San Shan Road	WB	0.25	**00:00 ~ 01:00**	25.17	12.59	0.00	7.55	2.52	2.52	2.52	0.00	0.00	2.52	0.00	0.00	2.52	0.00	2.52	2.52	2.52	0.00	65.44
			0.25	**01:00 ~ 02:00**	17.62	10.07	0.00	5.03	2.52	2.52	2.52	0.00	0.00	2.52	0.00	0.00	2.52	0.00	0.00	2.52	2.52	0.00	50.34
			0.25	**02:00 ~ 03:00**	12.59	7.55	0.00	5.03	2.52	2.52	2.52	0.00	0.00	2.52	0.00	0.00	0.00	0.00	0.00	2.52	0.00	0.00	37.76
			0.25	**03:00 ~ 04:00**	10.07	5.03	0.00	2.52	2.52	0.00	2.52	0.00	0.00	2.52	0.00	0.00	0.00	0.00	0.00	2.52	0.00	0.00	27.69
			0.25	**04:00 ~ 05:00**	10.07	5.03	0.00	2.52	2.52	0.00	2.52	0.00	0.00	2.52	0.00	0.00	0.00	0.00	0.00	2.52	0.00	0.00	27.69
			0.25	**05:00 ~ 06:00**	12.59	7.55	0.00	5.03	2.52	2.52	2.52	0.00	0.00	2.52	0.00	0.00	0.00	0.00	2.52	2.52	0.00	0.00	40.27
			0.25	**06:00 ~ 07:00**	25.17	12.59	0.00	7.55	2.52	2.52	2.52	0.00	0.00	2.52	0.00	0.00	2.52	0.00	2.52	2.52	2.52	0.00	67.96
			0.25	**07:00 ~ 08:00**	50.34	25.17	2.52	15.10	5.03	2.52	2.52	2.52	2.52	2.52	2.52	2.52	2.52	0.00	2.52	7.55	2.52	0.00	130.88
			0.25	**08:00 ~ 09:00**	62.93	32.72	2.52	17.62	7.55	2.52	2.52	2.52	2.52	2.52	2.52	2.52	2.52	0.00	2.52	7.55	2.52	0.00	156.05
			0.25	**09:00 ~ 10:00**	55.37	27.69	2.52	15.10	5.03	2.52	2.52	2.52	2.52	2.52	2.52	2.52	2.52	0.00	2.52	7.55	2.52	0.00	138.44
			0.25	**10:00 ~ 11:00**	52.86	27.69	2.52	15.10	5.03	2.52	2.52	2.52	2.52	2.52	2.52	2.52	2.52	0.00	2.52	7.55	2.52	0.00	135.92
			0.25	**11:00 ~ 12:00**	55.37	30.20	2.52	15.10	7.55	2.52	2.52	2.52	2.52	2.52	2.52	2.52	2.52	0.00	2.52	7.55	2.52	0.00	143.47
			0.25	**12:00 ~ 13:00**	27.69	15.10	0.00	2.52	2.52	2.52	2.52	2.52	0.00	2.52	2.52	0.00	2.52	0.00	2.52	5.03	0.00	0.00	70.48
			0.25	**13:00 ~ 14:00**	27.69	15.10	0.00	2.52	2.52	2.52	2.52	2.52	0.00	2.52	2.52	0.00	2.52	0.00	2.52	5.03	0.00	0.00	70.48
			0.25	**14:00 ~ 15:00**	27.69	15.10	0.00	2.52	2.52	2.52	2.52	2.52	0.00	2.52	2.52	0.00	2.52	0.00	2.52	5.03	0.00	0.00	70.48
			0.25	**15:00 ~ 16:00**	30.20	15.10	0.00	2.52	2.52	2.52	2.52	2.52	0.00	2.52	2.52	0.00	2.52	0.00	2.52	5.03	0.00	0.00	72.99
			0.25	**16:00 ~ 17:00**	30.20	15.10	0.00	2.52	2.52	2.52	2.52	2.52	0.00	2.52	2.52	0.00	2.52	0.00	2.52	5.03	0.00	0.00	72.99
			0.25	**17:00 ~ 18:00**	30.20	15.10	0.00	2.52	2.52	2.52	2.52	2.52	0.00	2.52	2.52	0.00	2.52	0.00	2.52	5.03	0.00	0.00	72.99
			0.25	**18:00 ~ 19:00**	32.72	17.62	0.00	2.52	2.52	2.52	2.52	2.52	0.00	2.52	2.52	0.00	2.52	0.00	2.52	5.03	0.00	0.00	78.03
			0.25	**19:00 ~ 20:00**	27.69	15.10	0.00	2.52	2.52	2.52	2.52	2.52	0.00	2.52	2.52	0.00	2.52	0.00	2.52	5.03	0.00	0.00	70.48
			0.25	**20:00 ~ 21:00**	22.65	12.59	0.00	2.52	2.52	2.52	2.52	0.00	0.00	2.52	2.52	0.00	2.52	0.00	2.52	2.52	0.00	0.00	57.89
			0.25	**21:00 ~ 22:00**	25.17	12.59	0.00	2.52	2.52	2.52	2.52	0.00	0.00	2.52	2.52	0.00	2.52	0.00	2.52	2.52	0.00	0.00	60.41
			0.25	**22:00 ~ 23:00**	22.65	12.59	0.00	2.52	2.52	2.52	2.52	0.00	0.00	2.52	2.52	0.00	2.52	0.00	2.52	2.52	0.00	0.00	57.89
			0.25	**23:00 ~ 00:00**	20.14	10.07	0.00	2.52	2.52	2.52	2.52	0.00	0.00	2.52	2.52	0.00	2.52	0.00	2.52	2.52	0.00	0.00	52.86
				Whole Day Total (veh*km)	714.83	375.03	12.59	143.47	78.03	55.37	60.41	35.24	12.59	60.41	42.79	12.59	50.34	0.00	50.34	105.71	20.14	0.00	1829.86
228	East Kowloon Corridor	NB	1.12	**00:00 ~ 01:00**	546.69	278.93	11.16	189.67	78.10	11.16	22.31	11.16	11.16	11.16	11.16	11.16	11.16	0.00	22.31	66.94	11.16	0.00	1305.37
			1.12	**01:00 ~ 02:00**	357.02	189.67	11.16	133.88	44.63	11.16	22.31	0.00	11.16	11.16	11.16	11.16	11.16	0.00	11.16	44.63	11.16	0.00	892.56
			1.12	**02:00 ~ 03:00**	256.61	133.88	11.16	89.26	33.47	11.16	11.16	0.00	0.00	11.16	11.16	11.16	11.16	0.00	11.16	33.47	11.16	0.00	647.11
			1.12	**03:00 ~ 04:00**	200.83	100.41	11.16	78.10	33.47	11.16	11.16	0.00	0.00	11.16	11.16	11.16	11.16	0.00	11.16	22.31	11.16	0.00	535.54
			1.12	**04:00 ~ 05:00**	200.83	100.41	11.16	78.10	33.47	11.16	11.16	0.00	0.00	11.16	11.16	11.16	11.16	0.00	11.16	22.31	11.16	0.00	535.54
			1.12	**05:00 ~ 06:00**	278.93	145.04	11.16	100.41	44.63	11.16	11.16	11.16	0.00	11.16	11.16	11.16	11.16	0.00	22.31	33.47	11.16	0.00	725.21
			1.12	**06:00 ~ 07:00**	546.69	278.93	11.16	189.67	78.10	11.16	22.31	11.16	11.16	11.16	11.16	11.16	11.16	0.00	44.63	66.94	11.16	0.00	1327.68
			1.12	**07:00 ~ 08:00**	######	557.85	11.16	390.50	145.04	22.31	44.63	22.31	11.16	22.31	11.16	11.16	11.16	0.00	66.94	122.73	11.16	0.00	2554.95
			1.12	**08:00 ~ 09:00**	######	691.73	11.16	479.75	178.51	33.47	55.79	22.31	11.16	22.31	11.16	11.16	11.16	0.00	55.79	156.20	22.31	0.00	3146.27
			1.12	**09:00 ~ 10:00**	######	613.64	11.16	423.97	156.20	22.31	44.63	22.31	11.16	22.31	11.16	11.16	11.16	0.00	44.63	133.88	11.16	0.00	2755.78
			1.12	**10:00 ~ 11:00**	######	591.32	11.16	412.81	156.20	22.31	44.63	22.31	11.16	22.31	11.16	11.16	11.16	0.00	44.63	133.88	11.16	0.00	2677.68
			1.12	**11:00 ~ 12:00**	######	624.79	11.16	435.12	156.20	22.31	44.63	22.31	11.16	22.31	11.16	11.16	11.16	0.00	44.63	133.88	11.16	0.00	2800.41
			1.12	**12:00 ~ 13:00**	######	881.40	11.16	290.08	111.57	22.31	33.47	22.31	11.16	33.47	11.16	11.16	22.31	0.00	55.79	189.67	11.16	0.00	3458.67
			1.12	**13:00 ~ 14:00**	######	903.72	11.16	301.24	111.57	22.31	33.47	22.31	11.16	33.47	11.16	11.16	22.31	0.00	55.79	200.83	11.16	0.00	3536.77
			1.12	**14:00 ~ 15:00**	######	914.87	11.16	301.24	111.57	22.31	33.47	22.31	11.16	33.47	11.16	11.16	22.31	0.00	55.79	200.83	11.16	0.00	3570.24
			1.12	**15:00 ~ 16:00**	######	926.03	11.16	301.24	111.57	22.31	33.47	22.31	11.16	33.47	11.16	11.16	22.31	0.00	55.79	200.83	11.16	0.00	3603.71
			1.12	**16:00 ~ 17:00**	######	959.50	11.16	312.40	111.57	22.31	33.47	22.31	11.16	33.47	11.16	11.16	22.31	0.00	55.79	211.98	11.16	0.00	3726.44
			1.12	**17:00 ~ 18:00**	######	948.35	11.16	312.40	111.57	22.31	33.47	22.31	11.16	33.47	11.16	11.16	22.31	0.00	55.79	200.83	11.16	0.00	3692.97
			1.12	**18:00 ~ 19:00**	######	######	11.16	334.71	122.73	22.31	33.47	22.31	11.16	33.47	11.16	11.16	22.31	0.00	66.94	223.14	11.16	0.00	3927.26
			1.12	**19:00 ~ 20:00**	######	903.72	11.16	301.24	111.57	22.31	33.47	22.31	11.16	33.47	11.16	11.16	22.31	0.00	55.79	200.83	11.16	0.00	3536.77
			1.12	**20:00 ~ 21:00**	######	758.68	11.16	245.45	89.26	22.31	33.47	11.16	11.16	33.47	11.16	11.16	11.16	0.00	44.63	167.36	11.16	0.00	2956.61
			1.12	**21:00 ~ 22:00**	######	780.99	11.16	256.61	100.41	22.31	33.47	11.16	11.16	33.47	11.16	11.16	22.31	0.00	44.63	167.36	11.16	0.00	3068.18
			1.12	**22:00 ~ 23:00**	######	725.21	11.16	234.30	89.26	22.31	33.47	11.16	11.16	22.31	11.16	11.16	11.16	0.00	44.63	156.20	11.16	0.00	2833.88
			1.12	**23:00 ~ 00:00**	######	591.32	11.16	200.83	78.10	11.16	22.31	11.16	11.16	22.31	11.16	11.16	11.16	0.00	44.63	133.88	11.16	0.00	2342.97
				Whole Day Total (veh*km)	######	######	267.77	######	######	457.44	736.36	368.18	223.14	569.01	267.77	267.77	368.18	0.00	######	######	278.93	0.00	60158.54

Road No.	Road Name	Bound	Road Length (km)	Hour	PC	TAXI	LGV3	LGV4	LGV6	HGV7	HGV8	PLB	PV4	PV5	NFB6	NFB7	NFB8	FBSD	FBDD	MC	HGV9	NFB9	Total
229	East Kowloon Corridor	SB	1.07	**00:00 ~ 01:00**	461.78	236.26	10.74	107.39	42.96	10.74	10.74	10.74	10.74	10.74	10.74	10.74	10.74	0.00	21.48	53.70	10.74	0.00	1030.94
			1.07	**01:00 ~ 02:00**	311.43	161.09	10.74	75.17	32.22	10.74	10.74	0.00	10.74	10.74	10.74	10.74	10.74	0.00	10.74	42.96	10.74	0.00	730.25
			1.07	**02:00 ~ 03:00**	225.52	118.13	10.74	53.70	21.48	10.74	10.74	0.00	0.00	10.74	10.74	10.74	10.74	0.00	10.74	32.22	10.74	0.00	547.69
			1.07	**03:00 ~ 04:00**	171.82	85.91	0.00	42.96	21.48	10.74	10.74	0.00	0.00	10.74	10.74	10.74	10.74	0.00	10.74	21.48	10.74	0.00	429.56
			1.07	**04:00 ~ 05:00**	171.82	85.91	0.00	42.96	21.48	10.74	10.74	0.00	0.00	10.74	10.74	10.74	10.74	0.00	10.74	21.48	10.74	0.00	429.56
			1.07	**05:00 ~ 06:00**	236.26	118.13	10.74	53.70	21.48	10.74	10.74	10.74	0.00	10.74	10.74	10.74	10.74	0.00	32.22	32.22	10.74	0.00	590.65
			1.07	**06:00 ~ 07:00**	472.52	236.26	10.74	107.39	42.96	10.74	10.74	21.48	10.74	10.74	10.74	10.74	10.74	0.00	64.43	53.70	10.74	0.00	1095.38
			1.07	**07:00 ~ 08:00**	945.03	483.26	10.74	214.78	85.91	10.74	21.48	21.48	10.74	21.48	10.74	10.74	10.74	0.00	85.91	107.39	10.74	0.00	2061.89
			1.07	**08:00 ~ 09:00**	######	601.38	10.74	268.48	96.65	21.48	32.22	32.22	10.74	21.48	10.74	10.74	10.74	0.00	64.43	128.87	10.74	0.00	2512.93
			1.07	**09:00 ~ 10:00**	######	526.21	10.74	236.26	85.91	21.48	32.22	21.48	10.74	21.48	10.74	10.74	10.74	0.00	64.43	118.13	10.74	0.00	2222.97
			1.07	**10:00 ~ 11:00**	######	504.73	10.74	236.26	85.91	21.48	32.22	21.48	10.74	21.48	10.74	10.74	10.74	0.00	64.43	118.13	10.74	0.00	2180.02
			1.07	**11:00 ~ 12:00**	######	536.95	10.74	247.00	85.91	21.48	32.22	21.48	10.74	21.48	10.74	10.74	10.74	0.00	64.43	118.13	10.74	0.00	2265.93
			1.07	**12:00 ~ 13:00**	730.25	365.13	10.74	118.13	42.96	10.74	10.74	21.48	10.74	10.74	10.74	10.74	10.74	0.00	53.70	85.91	10.74	0.00	1514.20
			1.07	**13:00 ~ 14:00**	740.99	375.87	10.74	118.13	42.96	10.74	21.48	21.48	10.74	21.48	10.74	10.74	10.74	0.00	53.70	85.91	10.74	0.00	1557.16
			1.07	**14:00 ~ 15:00**	751.73	386.60	10.74	118.13	42.96	10.74	21.48	21.48	10.74	21.48	10.74	10.74	10.74	0.00	53.70	85.91	10.74	0.00	1578.63
			1.07	**15:00 ~ 16:00**	762.47	386.60	10.74	128.87	42.96	10.74	21.48	21.48	10.74	21.48	10.74	10.74	10.74	0.00	53.70	85.91	10.74	0.00	1600.11
			1.07	**16:00 ~ 17:00**	783.95	397.34	10.74	128.87	53.70	10.74	21.48	21.48	10.74	21.48	10.74	10.74	10.74	0.00	53.70	85.91	10.74	0.00	1643.07
			1.07	**17:00 ~ 18:00**	783.95	397.34	10.74	128.87	53.70	10.74	21.48	21.48	10.74	21.48	10.74	10.74	10.74	0.00	53.70	85.91	10.74	0.00	1643.07
			1.07	**18:00 ~ 19:00**	826.90	418.82	10.74	139.61	53.70	10.74	21.48	21.48	10.74	21.48	10.74	10.74	10.74	0.00	53.70	96.65	10.74	0.00	1728.98
			1.07	**19:00 ~ 20:00**	740.99	375.87	10.74	118.13	42.96	10.74	21.48	21.48	10.74	21.48	10.74	10.74	10.74	0.00	42.96	85.91	10.74	0.00	1546.42
			1.07	**20:00 ~ 21:00**	622.86	322.17	10.74	107.39	42.96	10.74	10.74	10.74	10.74	10.74	10.74	10.74	10.74	0.00	42.96	75.17	10.74	0.00	1320.90
			1.07	**21:00 ~ 22:00**	644.34	332.91	10.74	107.39	42.96	10.74	10.74	10.74	10.74	10.74	10.74	10.74	10.74	0.00	42.96	75.17	10.74	0.00	1353.11
			1.07	**22:00 ~ 23:00**	590.65	300.69	10.74	96.65	42.96	10.74	10.74	10.74	10.74	10.74	10.74	10.74	10.74	0.00	42.96	64.43	10.74	0.00	1245.72
			1.07	**23:00 ~ 00:00**	483.26	247.00	10.74	85.91	32.22	10.74	10.74	10.74	10.74	10.74	10.74	10.74	10.74	0.00	32.22	53.70	10.74	0.00	1041.68
				Whole Day Total (veh*km)	######	######	236.26	######	######	300.69	429.56	375.87	214.78	386.60	257.74	257.74	257.74	0.00	######	######	257.74	0.00	33870.81
230	East Kowloon Corridor	NB	0.05	**00:00 ~ 01:00**	1.52	1.01	0.00	1.01	0.51	0.51	0.51	0.00	0.00	0.00	0.00	0.00	0.00	0.00	0.51	0.51	0.00	0.00	6.06
			0.05	**01:00 ~ 02:00**	1.01	0.51	0.00	0.51	0.51	0.51	0.51	0.00	0.00	0.00	0.00	0.00	0.00	0.00	0.00	0.51	0.00	0.00	4.04
			0.05	**02:00 ~ 03:00**	1.01	0.51	0.00	0.51	0.51	0.00	0.51	0.00	0.00	0.00	0.00	0.00	0.00	0.00	0.00	0.51	0.00	0.00	3.54
			0.05	**03:00 ~ 04:00**	0.51	0.51	0.00	0.51	0.51	0.00	0.00	0.00	0.00	0.00	0.00	0.00	0.00	0.00	0.00	0.51	0.00	0.00	2.53
			0.05	**04:00 ~ 05:00**	0.51	0.51	0.00	0.51	0.51	0.00	0.00	0.00	0.00	0.00	0.00	0.00	0.00	0.00	0.00	0.51	0.00	0.00	2.53
			0.05	**05:00 ~ 06:00**	1.01	0.51	0.00	0.51	0.51	0.00	0.51	0.00	0.00	0.00	0.00	0.00	0.00	0.00	0.51	0.51	0.00	0.00	4.04
			0.05	**06:00 ~ 07:00**	1.52	1.01	0.00	1.01	0.51	0.51	0.51	0.51	0.00	0.00	0.00	0.00	0.00	0.00	0.51	0.51	0.00	0.00	6.57
			0.05	**07:00 ~ 08:00**	3.03	1.52	0.00	1.52	0.51	0.51	0.51	0.51	0.00	0.51	0.00	0.00	0.51	0.00	0.51	0.51	0.51	0.00	10.61
			0.05	**08:00 ~ 09:00**	3.54	2.02	0.00	2.02	1.01	0.51	0.51	0.51	0.00	0.51	0.00	0.00	0.51	0.00	0.51	0.51	0.51	0.00	12.63
			0.05	**09:00 ~ 10:00**	3.03	1.52	0.00	1.52	1.01	0.51	0.51	0.51	0.00	0.51	0.00	0.00	0.51	0.00	0.51	0.51	0.51	0.00	11.11
			0.05	**10:00 ~ 11:00**	3.03	1.52	0.00	1.52	0.51	0.51	0.51	0.51	0.00	0.51	0.00	0.00	0.51	0.00	0.51	0.51	0.51	0.00	10.61
			0.05	**11:00 ~ 12:00**	3.03	1.52	0.00	1.52	1.01	0.51	0.51	0.51	0.00	0.51	0.00	0.00	0.51	0.00	0.51	0.51	0.51	0.00	11.11
			0.05	**12:00 ~ 13:00**	3.03	1.52	0.00	0.51	0.51	0.00	0.51	0.51	0.00	0.51	0.00	0.00	0.00	0.00	0.51	0.51	0.00	0.00	8.08
			0.05	**13:00 ~ 14:00**	3.03	1.52	0.00	0.51	0.51	0.00	0.51	0.51	0.00	0.51	0.00	0.00	0.00	0.00	0.51	0.51	0.00	0.00	8.08
			0.05	**14:00 ~ 15:00**	3.03	1.52	0.00	0.51	0.51	0.00	0.51	0.51	0.00	0.51	0.00	0.00	0.00	0.00	0.51	0.51	0.00	0.00	8.08
			0.05	**15:00 ~ 16:00**	3.03	1.52	0.00	0.51	0.51	0.00	0.51	0.51	0.00	0.51	0.00	0.00	0.00	0.00	0.51	0.51	0.00	0.00	8.08
			0.05	**16:00 ~ 17:00**	3.03	1.52	0.00	0.51	0.51	0.00	0.51	0.51	0.00	0.51	0.00	0.00	0.00	0.00	0.51	0.51	0.00	0.00	8.08
			0.05	**17:00 ~ 18:00**	3.03	1.52	0.00	0.51	0.51	0.00	0.51	0.51	0.00	0.51	0.00	0.00	0.00	0.00	0.51	0.51	0.00	0.00	8.08
			0.05	**18:00 ~ 19:00**	3.03	1.52	0.00	0.51	0.51	0.00	0.51	0.51	0.00	0.51	0.00	0.00	0.00	0.00	0.51	0.51	0.00	0.00	8.08
			0.05	**19:00 ~ 20:00**	3.03	1.52	0.00	0.51	0.51	0.00	0.51	0.51	0.00	0.51	0.00	0.00	0.00	0.00	0.51	0.51	0.00	0.00	8.08
			0.05	**20:00 ~ 21:00**	2.53	1.52	0.00	0.51	0.51	0.00	0.51	0.00	0.00	0.51	0.00	0.00	0.00	0.00	0.51	0.51	0.00	0.00	7.07
			0.05	**21:00 ~ 22:00**	2.53	1.52	0.00	0.51	0.51	0.00	0.51	0.00	0.00	0.51	0.00	0.00	0.00	0.00	0.51	0.51	0.00	0.00	7.07
			0.05	**22:00 ~ 23:00**	2.53	1.52	0.00	0.51	0.51	0.00	0.51	0.00	0.00	0.51	0.00	0.00	0.00	0.00	0.51	0.51	0.00	0.00	7.07
			0.05	**23:00 ~ 00:00**	2.02	1.01	0.00	0.51	0.51	0.00	0.51	0.00	0.00	0.51	0.00	0.00	0.00	0.00	0.51	0.51	0.00	0.00	6.06
				Whole Day Total (veh*km)	56.56	30.30	0.00	18.69	13.64	4.04	11.11	7.07	0.00	8.59	0.00	0.00	2.53	0.00	10.10	12.12	2.53	0.00	177.26
231	East Kowloon Corridor	SB	0.12	**00:00 ~ 01:00**	40.49	20.25	1.19	9.53	3.57	1.19	1.19	1.19	1.19	1.19	1.19	1.19	1.19	0.00	2.38	4.76	1.19	0.00	92.90
			0.12	**01:00 ~ 02:00**	27.39	14.29	1.19	5.96	2.38	1.19	1.19	0.00	1.19	1.19	1.19	1.19	1.19	0.00	1.19	3.57	1.19	0.00	65.51
			0.12	**02:00 ~ 03:00**	19.06	9.53	0.00	4.76	2.38	1.19	1.19	0.00	0.00	1.19	1.19	1.19	1.19	0.00	1.19	2.38	1.19	0.00	47.64
			0.12	**03:00 ~ 04:00**	15.48	8.34	0.00	3.57	1.19	1.19	1.19	0.00	0.00	1.19	1.19	0.00	1.19	0.00	1.19	2.38	1.19	0.00	39.30
			0.12	**04:00 ~ 05:00**	14.29	8.34	0.00	3.57	1.19	1.19	1.19	0.00	0.00	1.19	1.19	0.00	1.19	0.00	1.19	2.38	1.19	0.00	38.11
			0.12	**05:00 ~ 06:00**	20.25	10.72	0.00	4.76	2.38	1.19	1.19	1.19	0.00	1.19	1.19	1.19	1.19	0.00	3.57	2.38	1.19	0.00	53.60
			0.12	**06:00 ~ 07:00**	40.49	20.25	1.19	9.53	3.57	1.19	1.19	2.38	1.19	1.19	1.19	1.19	1.19	0.00	7.15	4.76	1.19	0.00	98.85
			0.12	**07:00 ~ 08:00**	80.99	41.69	1.19	17.87	7.15	1.19	2.38	2.38	1.19	2.38	1.19	1.19	1.19	0.00	8.34	9.53	1.19	0.00	181.03
			0.12	**08:00 ~ 09:00**	101.24	51.21	1.19	22.63	8.34	1.19	2.38	3.57	1.19	2.38	1.19	1.19	1.19	0.00	7.15	11.91	1.19	0.00	219.14
			0.12	**09:00 ~ 10:00**	89.33	45.26	1.19	20.25	7.15	1.19	2.38	2.38	1.19	2.38	1.19	1.19	1.19	0.00	7.15	9.53	1.19	0.00	194.13
			0.12	**10:00 ~ 11:00**	86.94	44.07	1.19	19.06	7.15	1.19	2.38	2.38	1.19	2.38	1.19	1.19	1.19	0.00	5.96	9.53	1.19	0.00	188.18
			0.12	**11:00 ~ 12:00**	90.52	46.45	1.19	20.25	7.15	1.19	2.38	2.38	1.19	2.38	1.19	1.19	1.19	0.00	5.96	10.72	1.19	0.00	196.52
			0.12	**12:00 ~ 13:00**	67.89	34.54	1.19	11.91	4.76	1.19	1.19	2.38	1.19	1.19	1.19	1.19	1.19	0.00	5.96	8.34	1.19	0.00	146.49
			0.12	**13:00 ~ 14:00**	69.08	35.73	1.19	11.91	4.76	1.19	1.19	2.38	1.19	1.19	1.19	1.19	1.19	0.00	5.96	8.34	1.19	0.00	148.88
			0.12	**14:00 ~ 15:00**	70.27	35.73	1.19	13.10	4.76	1.19	1.19	2.38	1.19	1.19	1.19	1.19	1.19	0.00	5.96	8.34	1.19	0.00	151.26
			0.12	**15:00 ~ 16:00**	71.46	35.73	1.19	13.10	4.76	1.19	1.19	2.38	1.19	1.19	1.19	1.19	1.19	0.00	5.96	8.34	1.19	0.00	152.45
			0.12	**16:00 ~ 17:00**	73.84	36.92	1.19	13.10	4.76	1.19	1.19	2.38	1.19	1.19	1.19	1.19	1.19	0.00	5.96	8.34	1.19	0.00	156.02
			0.12	**17:00 ~ 18:00**	72.65	36.92	1.19	13.10	4.76	1.19	1.19	2.38	1.19	1.19	1.19	1.19	1.19	0.00	5.96	8.34	1.19	0.00	154.83
			0.12	**18:00 ~ 19:00**	77.42	39.30	1.19	14.29	4.76	1.19	2.38	2.38	1.19	1.19	1.19	1.19	1.19	0.00	5.96	8.34	1.19	0.00	164.36
			0.12	**19:00 ~ 20:00**	69.08	35.73	1.19	11.91	4.76	1.19	1.19	2.38	1.19	1.19	1.19	1.19	1.19	0.00	4.76	8.34	1.19	0.00	147.68
			0.12	**20:00 ~ 21:00**	58.36	29.78	1.19	10.72	3.57	1.19	1.19	1.19	1.19	1.19	1.19	1.19	1.19	0.00	4.76	7.15	1.19	0.00	126.25
			0.12	**21:00 ~ 22:00**	60.74	30.97	1.19	10.72	4.76	1.19	1.19	1.19	1.19	1.19	1.19	1.19	1.19	0.00	4.76	7.15	1.19	0.00	131.01
			0.12	**22:00 ~ 23:00**	55.98	28.58	1.19	9.53	3.57	1.19	1.19	1.19	1.19	1.19	1.19	1.19	1.19	0.00	3.57	5.96	1.19	0.00	119.10
			0.12	**23:00 ~ 00:00**	45.26	23.82	1.19	8.34	3.57	1.19	1.19	1.19	1.19	1.19	1.19	1.19	1.19	0.00	3.57	5.96	1.19	0.00	102.43
				Whole Day Total (veh*km)	######	724.13	23.82	283.46	107.19	28.58	35.73	41.69	23.82	34.54	28.58	26.20	28.58	0.00	115.53	166.74	28.58	0.00	3115.66
232	Kai Tak Tunnel	NB	0.12	**00:00 ~ 01:00**	57.09	28.54	1.24	19.86	7.45	1.24	2.48	1.24	1.24	1.24	1.24	1.24	1.24	0.00	2.48	6.21	1.24	0.00	135.27
			0.12	**01:00 ~ 02:00**	38.47	19.86	1.24	13.65	4.96	1.24	1.24	0.00	1.24	1.24	1.24	1.24	1.24	0.00	1.24	4.96	1.24	0.00	94.32
			0.12	**02:00 ~ 03:00**	27.30	13.65	1.24	9.93	3.72	1.24	1.24	0.00	0.00	1.24	1.24	1.24	1.24	0.00	1.24	3.72	1.24	0.00	69.50
			0.12	**03:00 ~ 04:00**	21.10	11.17	1.24	7.45	2.48	1.24	1.24	0.00	0.00	1.24	1.24	1.24	1.24	0.00	1.24	2.48	1.24	0.00	55.85
			0.12	**04:00 ~ 05:00**	21.10	11.17	1.24	7.45	2.48	1.24	1.24	0.00	0.00	1.24	1.24	1.24	1.24	0.00	1.24	2.48	1.24	0.00	55.85
			0.12	**05:00 ~ 06:00**	29.78	14.89	1.24	9.93	3.72	1.24	1.24	1.24	0.00	1.24	1.24	1.24	1.24	0.00	2.48	3.72	1.24	0.00	75.70
			0.12	**06:00 ~ 07:00**	57.09	29.78	1.24	19.86	7.45	1.24	2.48	1.24	1.24	1.24	1.24	1.24	1.24	0.00	4.96	6.21	1.24	0.00	138.99
			0.12	**07:00 ~ 08:00**	115.41	58.33	1.24	39.71	14.89	2.48	4.96	2.48	1.24	2.48	1.24	1.24	1.24	0.00	6.21	12.41	1.24	0.00	266.82
			0.12	**08:00 ~ 09:00**	143.96	73.22	1.24	49.64	18.62	3.72	4.96	2.48	1.24	2.48	1.24	1.24	1.24	0.00	6.21	16.13	2.48	0.00	330.11
			0.12	**09:00 ~ 10:00**	126.58	64.53	1.24	43.44	16.13	2.48	4.96	2.48	1.24	2.48	1.24	1.24	1.24	0.00	4.96	13.65	1.24	0.00	289.15
			0.12	**10:00 ~ 11:00**	122.86	62.05	1.24	42.19	16.13	2.48	4.96	1.24	1.24	2.48	1.24	1.24	1.24	0.00	4.96	13.65	1.24	0.00	280.47
			0.12	**11:00 ~ 12:00**	129.06	65.77	1.24	44.68	16.13	2.48	4.96	1.24	1.24	2.48	1.24	1.24	1.24	0.00	4.96	14.89	1.24	0.00	294.12
			0.12	**12:00 ~ 13:00**	187.39	94.32	1.24	31.03	11.17	2.48	3.72	2.48	1.24	3.72	1.24	1.24	2.48	0.00	6.21	21.10	1.24	0.00	372.30
			0.12	**13:00 ~ 14:00**	191.11	96.80	1.24	32.27	12.41	2.48	3.72	2.48	1.24	3.72	1.24	1.24	2.48	0.00	6.21	21.10	1.24	0.00	380.99
			0.12	**14:00 ~ 15:00**	193.60	98.04	1.24	32.27	12.41	2.48	3.72	2.48	1.24	3.72	1.24	1.24	2.48	0.00	6.21	21.10	1.24	0.00	384.71
			0.12	**15:00 ~ 16:00**	196.08	99.28	1.24	33.51	12.41	2.48	3.72	2.48	1.24	3.72	1.24	1.24	2.48	0.00	6.21	21.10	1.24	0.00	389.67
			0.12	**16:00 ~ 17:00**	202.28	103.00	1.24	34.75	12.41	2.48	3.72	2.48	1.24	3.72	1.24	1.24	2.48	0.00	6.21	22.34	1.24	0.00	402.08
			0.12	**17:00 ~ 18:00**	201.04	101.76	1.24	33.51	12.41	2.48	3.72	2.48	1.24	3.72	1.24	1.24	2.48	0.00	6.21	22.34	1.24	0.00	398.36
			0.12	**18:00 ~ 19:00**	213.45	107.97	1.24	35.99	13.65	2.48	3.72	2.48	1.24	3.72	1.24	1.24	2.48	0.00	6.21	23.58	1.24	0.00	421.94
			0.12	**19:00 ~ 20:00**	191.11	96.80	1.24	32.27	12.41	2.48	3.72	2.48	1.24	3.72	1.24	1.24	2.48	0.00	6.21	21.10	1.24	0.00	380.99
			0.12	**20:00 ~ 21:00**	160.09	80.67	1.24	27.30	9.93	2.48	3.72	1.24	1.24	2.48	1.24	1.24	1.24	0.00	4.96	17.37	1.24	0.00	317.70
			0.12	**21:00 ~ 22:00**	165.05	84.39	1.24	28.54	9.93	2.48	3.72	1.24	1.24	3.72	1.24	1.24	2.48	0.00	4.96	18.62	1.24	0.00	331.35
			0.12	**22:00 ~ 23:00**	152.64	78.18	1.24	26.06	9.93	2.48	3.72	1.24	1.24	2.48	1.24	1.24	1.24	0.00	4.96	17.37	1.24	0.00	306.53
			0.12	**23:00 ~ 00:00**	125.34	63.29	1.24	21.10	7.45	1.24	2.48	1.24	1.24	2.48	1.24	1.24	1.24	0.00	3.72	13.65	1.24	0.00	249.44
				Whole Day Total (veh*km)	######	######	29.78	676.35	250.68	50.88	79.42	38.47	24.82	62.05	29.78	29.78	40.95	0.00	110.45	341.28	31.03	0.00	6422.18

Road No.	Road Name	Bound	Road Length (km)	Hour	PC	TAXI	LGV3	LGV4	LGV6	HGV7	HGV8	PLB	PV4	PV5	NFB6	NFB7	NFB8	FBSD	FBDD	MC	HGV9	NFB9	Total
233	Kai Tak Tunnel	SB	0.15	**00:00 ~ 01:00**	64.76	32.38	1.54	16.96	6.17	1.54	3.08	1.54	1.54	1.54	1.54	1.54	1.54	0.00	4.63	7.71	1.54	0.00	149.57
			0.15	**01:00 ~ 02:00**	43.18	21.59	1.54	10.79	4.63	1.54	1.54	0.00	1.54	1.54	1.54	1.54	1.54	0.00	3.08	4.63	1.54	0.00	101.77
			0.15	**02:00 ~ 03:00**	30.84	15.42	1.54	7.71	3.08	1.54	1.54	0.00	0.00	1.54	1.54	1.54	1.54	0.00	1.54	4.63	1.54	0.00	75.56
			0.15	**03:00 ~ 04:00**	24.67	12.34	0.00	6.17	3.08	1.54	1.54	0.00	0.00	1.54	1.54	1.54	1.54	0.00	1.54	3.08	1.54	0.00	61.68
			0.15	**04:00 ~ 05:00**	23.13	12.34	0.00	6.17	3.08	1.54	1.54	0.00	0.00	1.54	1.54	1.54	1.54	0.00	1.54	3.08	1.54	0.00	60.14
			0.15	**05:00 ~ 06:00**	33.92	16.96	1.54	9.25	3.08	1.54	1.54	1.54	0.00	1.54	1.54	1.54	1.54	0.00	6.17	4.63	1.54	0.00	87.89
			0.15	**06:00 ~ 07:00**	64.76	33.92	1.54	16.96	6.17	1.54	3.08	3.08	1.54	1.54	1.54	1.54	1.54	0.00	12.34	7.71	1.54	0.00	160.37
			0.15	**07:00 ~ 08:00**	131.07	66.31	1.54	33.92	12.34	3.08	4.63	4.63	1.54	3.08	1.54	1.54	1.54	0.00	15.42	15.42	1.54	0.00	299.15
			0.15	**08:00 ~ 09:00**	163.45	83.27	1.54	41.63	15.42	3.08	4.63	4.63	1.54	3.08	1.54	1.54	1.54	0.00	12.34	18.50	1.54	0.00	359.29
			0.15	**09:00 ~ 10:00**	143.41	72.47	1.54	37.01	13.88	3.08	4.63	4.63	1.54	3.08	1.54	1.54	1.54	0.00	12.34	15.42	1.54	0.00	319.19
			0.15	**10:00 ~ 11:00**	138.78	70.93	1.54	35.47	13.88	3.08	4.63	3.08	1.54	3.08	1.54	1.54	1.54	0.00	10.79	15.42	1.54	0.00	308.40
			0.15	**11:00 ~ 12:00**	146.49	74.02	1.54	38.55	13.88	3.08	4.63	3.08	1.54	3.08	1.54	1.54	1.54	0.00	10.79	16.96	1.54	0.00	323.82
			0.15	**12:00 ~ 13:00**	120.28	61.68	1.54	30.84	12.34	1.54	3.08	3.08	1.54	3.08	1.54	1.54	1.54	0.00	9.25	13.88	1.54	0.00	268.31
			0.15	**13:00 ~ 14:00**	121.82	61.68	1.54	30.84	12.34	3.08	4.63	3.08	1.54	3.08	1.54	1.54	1.54	0.00	9.25	13.88	1.54	0.00	272.93
			0.15	**14:00 ~ 15:00**	123.36	63.22	1.54	32.38	12.34	3.08	4.63	3.08	1.54	3.08	1.54	1.54	1.54	0.00	9.25	13.88	1.54	0.00	277.56
			0.15	**15:00 ~ 16:00**	124.90	63.22	1.54	32.38	12.34	3.08	4.63	3.08	1.54	3.08	1.54	1.54	1.54	0.00	9.25	13.88	1.54	0.00	279.10
			0.15	**16:00 ~ 17:00**	129.53	66.31	1.54	33.92	12.34	3.08	4.63	3.08	1.54	3.08	1.54	1.54	1.54	0.00	9.25	13.88	1.54	0.00	288.35
			0.15	**17:00 ~ 18:00**	129.53	64.76	1.54	32.38	12.34	3.08	4.63	4.63	1.54	3.08	1.54	1.54	1.54	0.00	10.79	13.88	1.54	0.00	288.35
			0.15	**18:00 ~ 19:00**	137.24	69.39	1.54	35.47	13.88	3.08	4.63	4.63	1.54	3.08	1.54	1.54	1.54	0.00	10.79	15.42	1.54	0.00	306.86
			0.15	**19:00 ~ 20:00**	121.82	61.68	1.54	30.84	12.34	3.08	4.63	3.08	1.54	3.08	1.54	1.54	1.54	0.00	9.25	13.88	1.54	0.00	272.93
			0.15	**20:00 ~ 21:00**	103.31	52.43	1.54	26.21	10.79	1.54	3.08	3.08	1.54	1.54	1.54	1.54	1.54	0.00	7.71	12.34	1.54	0.00	231.30
			0.15	**21:00 ~ 22:00**	106.40	53.97	1.54	27.76	10.79	1.54	3.08	3.08	1.54	3.08	1.54	1.54	1.54	0.00	7.71	12.34	1.54	0.00	239.01
			0.15	**22:00 ~ 23:00**	98.69	49.34	1.54	24.67	9.25	1.54	3.08	3.08	1.54	1.54	1.54	1.54	1.54	0.00	7.71	10.79	1.54	0.00	218.96
			0.15	**23:00 ~ 00:00**	80.18	41.63	1.54	21.59	7.71	1.54	3.08	1.54	1.54	1.54	1.54	1.54	1.54	0.00	6.17	9.25	1.54	0.00	183.50
				Whole Day Total (veh*km)	#######	######	33.92	619.88	237.47	55.51	84.81	64.76	30.84	58.60	37.01	37.01	37.01	0.00	198.92	274.48	37.01	0.00	5434.01
234	Ma Tau Wai Road	SB	0.10	**00:00 ~ 01:00**	20.27	10.62	0.97	5.79	2.90	0.97	0.97	0.97	0.00	0.97	0.97	0.97	0.97	0.00	7.72	2.90	0.97	0.00	58.87
			0.10	**01:00 ~ 02:00**	13.51	6.76	0.97	3.86	1.93	0.97	0.97	0.00	0.00	0.97	0.97	0.97	0.97	0.00	3.86	1.93	0.97	0.00	39.57
			0.10	**02:00 ~ 03:00**	9.65	4.83	0.00	2.90	0.97	0.97	0.97	0.00	0.00	0.97	0.97	0.00	0.97	0.00	2.90	0.97	0.97	0.00	27.99
			0.10	**03:00 ~ 04:00**	7.72	3.86	0.00	2.90	0.97	0.97	0.97	0.00	0.00	0.97	0.00	0.00	0.97	0.00	2.90	0.97	0.97	0.00	24.13
			0.10	**04:00 ~ 05:00**	7.72	3.86	0.00	2.90	0.97	0.97	0.97	0.00	0.00	0.97	0.00	0.00	0.97	0.00	2.90	0.97	0.97	0.00	24.13
			0.10	**05:00 ~ 06:00**	10.62	5.79	0.00	2.90	1.93	0.97	0.97	0.97	0.00	0.97	0.97	0.00	0.97	0.00	9.65	1.93	0.97	0.00	39.57
			0.10	**06:00 ~ 07:00**	20.27	10.62	0.97	6.76	2.90	0.97	0.97	4.83	0.00	0.97	0.97	0.97	0.97	0.00	23.16	2.90	0.97	0.00	79.13
			0.10	**07:00 ~ 08:00**	39.57	20.27	0.97	12.55	4.83	0.97	1.93	8.69	0.97	0.97	0.97	0.97	0.97	0.00	28.95	4.83	0.97	0.00	129.31
			0.10	**08:00 ~ 09:00**	50.18	25.09	0.97	15.44	5.79	0.97	1.93	9.65	0.97	0.97	0.97	0.97	0.97	0.00	24.13	5.79	0.97	0.00	145.72
			0.10	**09:00 ~ 10:00**	44.39	22.20	0.97	13.51	4.83	0.97	1.93	7.72	0.97	0.97	0.97	0.97	0.97	0.00	22.20	4.83	0.97	0.00	129.31
			0.10	**10:00 ~ 11:00**	42.46	22.20	0.97	12.55	4.83	0.97	1.93	6.76	0.97	0.97	0.97	0.97	0.97	0.00	21.23	4.83	0.97	0.00	124.49
			0.10	**11:00 ~ 12:00**	44.39	23.16	0.97	13.51	4.83	0.97	1.93	6.76	0.97	0.97	0.97	0.97	0.97	0.00	20.27	4.83	0.97	0.00	127.38
			0.10	**12:00 ~ 13:00**	33.78	17.37	0.97	7.72	2.90	0.97	0.97	6.76	0.97	0.97	0.97	0.97	0.97	0.00	18.34	3.86	0.97	0.00	99.40
			0.10	**13:00 ~ 14:00**	33.78	17.37	0.97	7.72	2.90	0.97	0.97	6.76	0.97	0.97	0.97	0.97	0.97	0.00	19.30	3.86	0.97	0.00	100.36
			0.10	**14:00 ~ 15:00**	34.74	17.37	0.97	7.72	2.90	0.97	0.97	6.76	0.97	0.97	0.97	0.97	0.97	0.00	19.30	3.86	0.97	0.00	101.33
			0.10	**15:00 ~ 16:00**	34.74	17.37	0.97	8.69	2.90	0.97	0.97	6.76	0.97	0.97	0.97	0.97	0.97	0.00	19.30	3.86	0.97	0.00	102.29
			0.10	**16:00 ~ 17:00**	35.71	18.34	0.97	8.69	2.90	0.97	0.97	6.76	0.97	0.97	0.97	0.97	0.97	0.00	19.30	3.86	0.97	0.00	104.22
			0.10	**17:00 ~ 18:00**	35.71	18.34	0.97	8.69	2.90	0.97	0.97	7.72	0.97	0.97	0.97	0.97	0.97	0.00	19.30	3.86	0.97	0.00	105.19
			0.10	**18:00 ~ 19:00**	38.60	19.30	0.97	8.69	3.86	0.97	0.97	7.72	0.97	0.97	0.97	0.97	0.97	0.00	20.27	4.83	0.97	0.00	111.94
			0.10	**19:00 ~ 20:00**	33.78	17.37	0.97	7.72	2.90	0.97	0.97	5.79	0.97	0.97	0.97	0.97	0.97	0.00	17.37	3.86	0.97	0.00	97.47
			0.10	**20:00 ~ 21:00**	28.95	14.48	0.97	6.76	2.90	0.97	0.97	3.86	0.97	0.97	0.97	0.97	0.97	0.00	15.44	3.86	0.97	0.00	84.92
			0.10	**21:00 ~ 22:00**	29.92	15.44	0.97	6.76	2.90	0.97	0.97	3.86	0.97	0.97	0.97	0.97	0.97	0.00	14.48	3.86	0.97	0.00	85.89
			0.10	**22:00 ~ 23:00**	27.02	14.48	0.97	6.76	2.90	0.97	0.97	3.86	0.97	0.97	0.97	0.97	0.97	0.00	13.51	2.90	0.97	0.00	80.10
			0.10	**23:00 ~ 00:00**	22.20	11.58	0.97	5.79	1.93	0.97	0.97	2.90	0.97	0.97	0.97	0.97	0.97	0.00	12.55	2.90	0.97	0.00	68.52
				Whole Day Total (veh*km)	699.63	358.02	19.30	187.21	72.38	23.16	27.99	115.80	16.41	23.16	21.23	19.30	23.16	0.00	378.28	82.99	23.16	0.00	2091.16
235	To Kwa Wan Road	SB	0.05	**00:00 ~ 01:00**	9.81	5.14	0.47	3.27	1.40	0.47	0.47	0.47	0.00	0.47	0.47	0.47	0.47	0.00	2.80	1.40	0.47	0.00	28.02
			0.05	**01:00 ~ 02:00**	6.54	3.27	0.47	2.34	0.93	0.47	0.47	0.00	0.00	0.47	0.47	0.47	0.47	0.00	1.40	0.93	0.47	0.00	19.15
			0.05	**02:00 ~ 03:00**	4.67	2.34	0.00	1.87	0.93	0.47	0.47	0.00	0.00	0.47	0.47	0.47	0.47	0.00	0.93	0.47	0.47	0.00	14.01
			0.05	**03:00 ~ 04:00**	3.74	1.87	0.00	1.40	0.47	0.47	0.47	0.00	0.00	0.47	0.00	0.00	0.47	0.00	1.40	0.47	0.47	0.00	11.68
			0.05	**04:00 ~ 05:00**	3.74	1.87	0.00	1.40	0.47	0.47	0.47	0.00	0.00	0.47	0.00	0.00	0.47	0.00	1.40	0.47	0.47	0.00	11.68
			0.05	**05:00 ~ 06:00**	5.14	2.80	0.00	1.87	0.93	0.47	0.47	0.47	0.00	0.47	0.47	0.00	0.47	0.00	3.74	0.93	0.47	0.00	18.68
			0.05	**06:00 ~ 07:00**	9.81	5.14	0.47	3.27	1.40	0.47	0.47	1.87	0.00	0.47	0.47	0.47	0.47	0.00	8.41	1.40	0.47	0.00	35.03
			0.05	**07:00 ~ 08:00**	19.61	9.81	0.47	7.01	2.80	0.47	0.93	3.27	0.47	0.47	0.47	0.47	0.47	0.00	10.74	2.34	0.47	0.00	60.24
			0.05	**08:00 ~ 09:00**	24.28	12.61	0.47	8.41	3.27	0.47	0.93	3.27	0.47	0.47	0.47	0.47	0.47	0.00	8.87	2.80	0.47	0.00	68.18
			0.05	**09:00 ~ 10:00**	21.48	10.74	0.47	7.47	2.80	0.47	0.93	2.80	0.47	0.47	0.47	0.47	0.47	0.00	7.94	2.34	0.47	0.00	60.24
			0.05	**10:00 ~ 11:00**	21.02	10.74	0.47	7.47	2.80	0.47	0.93	2.34	0.47	0.47	0.47	0.47	0.47	0.00	7.94	2.34	0.47	0.00	59.31
			0.05	**11:00 ~ 12:00**	21.95	11.21	0.47	7.47	2.80	0.47	0.93	2.34	0.47	0.47	0.47	0.47	0.47	0.00	7.47	2.34	0.47	0.00	60.24
			0.05	**12:00 ~ 13:00**	19.15	9.81	0.47	3.27	1.40	0.47	0.47	2.80	0.47	0.47	0.47	0.47	0.47	0.00	8.41	2.34	0.47	0.00	51.37
			0.05	**13:00 ~ 14:00**	19.61	9.81	0.47	3.27	1.40	0.47	0.47	2.80	0.47	0.47	0.47	0.47	0.47	0.00	8.41	2.34	0.47	0.00	51.84
			0.05	**14:00 ~ 15:00**	19.61	10.27	0.47	3.27	1.40	0.47	0.47	2.80	0.47	0.47	0.47	0.47	0.47	0.00	8.41	2.34	0.47	0.00	52.30
			0.05	**15:00 ~ 16:00**	20.08	10.27	0.47	3.27	1.40	0.47	0.47	2.80	0.47	0.47	0.47	0.47	0.47	0.00	8.41	2.34	0.47	0.00	52.77
			0.05	**16:00 ~ 17:00**	20.55	10.27	0.47	3.27	1.40	0.47	0.47	2.80	0.47	0.47	0.47	0.47	0.47	0.00	8.41	2.34	0.47	0.00	53.24
			0.05	**17:00 ~ 18:00**	20.55	10.27	0.47	3.27	1.40	0.47	0.47	3.27	0.47	0.47	0.47	0.47	0.47	0.00	8.87	2.34	0.47	0.00	54.17
			0.05	**18:00 ~ 19:00**	21.95	11.21	0.47	3.27	1.40	0.47	0.47	3.27	0.47	0.47	0.47	0.47	0.47	0.00	8.87	2.34	0.47	0.00	56.51
			0.05	**19:00 ~ 20:00**	19.61	9.81	0.47	3.27	1.40	0.47	0.47	2.80	0.47	0.47	0.47	0.47	0.47	0.00	7.47	2.34	0.47	0.00	50.90
			0.05	**20:00 ~ 21:00**	16.35	8.41	0.47	2.80	0.93	0.47	0.47	1.87	0.47	0.47	0.47	0.47	0.47	0.00	7.01	1.87	0.47	0.00	43.43
			0.05	**21:00 ~ 22:00**	16.81	8.41	0.47	2.80	0.93	0.47	0.47	1.87	0.47	0.47	0.47	0.47	0.47	0.00	6.54	1.87	0.47	0.00	43.43
			0.05	**22:00 ~ 23:00**	15.41	7.94	0.47	2.34	0.93	0.47	0.47	1.87	0.47	0.47	0.47	0.47	0.47	0.00	6.07	1.87	0.47	0.00	40.63
			0.05	**23:00 ~ 00:00**	12.61	6.54	0.47	2.34	0.93	0.47	0.47	1.40	0.47	0.47	0.47	0.47	0.47	0.00	5.60	1.40	0.47	0.00	35.03
				Whole Day Total (veh*km)	374.07	190.54	9.34	89.66	35.96	11.21	13.54	47.17	7.94	11.21	10.27	9.34	11.21	0.00	155.51	43.90	11.21	0.00	1032.07
236	Chi Kiang Street	EB	0.04	**00:00 ~ 01:00**	0.44	0.44	0.00	0.44	0.00	0.00	0.00	0.00	0.00	0.00	0.00	0.00	0.00	0.00	0.44	0.44	0.00	0.00	2.19
			0.04	**01:00 ~ 02:00**	0.44	0.44	0.00	0.44	0.00	0.00	0.00	0.00	0.00	0.00	0.00	0.00	0.00	0.00	0.44	0.44	0.00	0.00	2.19
			0.04	**02:00 ~ 03:00**	0.44	0.44	0.00	0.44	0.00	0.00	0.00	0.00	0.00	0.00	0.00	0.00	0.00	0.00	0.44	0.00	0.00	0.00	1.75
			0.04	**03:00 ~ 04:00**	0.44	0.44	0.00	0.44	0.00	0.00	0.00	0.00	0.00	0.00	0.00	0.00	0.00	0.00	0.44	0.00	0.00	0.00	1.75
			0.04	**04:00 ~ 05:00**	0.44	0.44	0.00	0.44	0.00	0.00	0.00	0.00	0.00	0.00	0.00	0.00	0.00	0.00	0.44	0.00	0.00	0.00	1.75
			0.04	**05:00 ~ 06:00**	0.44	0.44	0.00	0.44	0.00	0.00	0.00	0.00	0.00	0.00	0.00	0.00	0.00	0.00	0.44	0.00	0.00	0.00	1.75
			0.04	**06:00 ~ 07:00**	0.44	0.44	0.00	0.44	0.00	0.00	0.00	0.44	0.00	0.00	0.00	0.00	0.00	0.00	0.44	0.44	0.00	0.00	2.63
			0.04	**07:00 ~ 08:00**	0.88	0.44	0.00	0.44	0.44	0.00	0.00	0.44	0.00	0.00	0.00	0.00	0.00	0.00	0.44	0.44	0.00	0.00	3.50
			0.04	**08:00 ~ 09:00**	0.88	0.44	0.00	0.44	0.44	0.00	0.00	0.44	0.00	0.00	0.00	0.00	0.00	0.00	0.44	0.44	0.00	0.00	3.50
			0.04	**09:00 ~ 10:00**	0.88	0.44	0.00	0.44	0.44	0.00	0.00	0.44	0.00	0.00	0.00	0.00	0.00	0.00	0.44	0.44	0.00	0.00	3.50
			0.04	**10:00 ~ 11:00**	0.88	0.44	0.00	0.44	0.44	0.00	0.00	0.44	0.00	0.00	0.00	0.00	0.00	0.00	0.44	0.44	0.00	0.00	3.50
			0.04	**11:00 ~ 12:00**	0.88	0.44	0.00	0.44	0.44	0.00	0.00	0.44	0.00	0.00	0.00	0.00	0.00	0.00	0.44	0.44	0.00	0.00	3.50
			0.04	**12:00 ~ 13:00**	1.31	0.88	0.00	0.88	0.44	0.44	0.44	0.44	0.00	0.44	0.00	0.00	0.00	0.00	0.44	0.44	0.00	0.00	6.13
			0.04	**13:00 ~ 14:00**	1.31	0.88	0.00	0.88	0.44	0.44	0.44	0.44	0.00	0.44	0.00	0.00	0.00	0.00	0.44	0.44	0.00	0.00	6.13
			0.04	**14:00 ~ 15:00**	1.75	0.88	0.00	0.88	0.44	0.44	0.44	0.44	0.00	0.44	0.00	0.00	0.00	0.00	0.44	0.44	0.00	0.00	6.57
			0.04	**15:00 ~ 16:00**	1.75	0.88	0.00	0.88	0.44	0.44	0.44	0.44	0.00	0.44	0.00	0.00	0.00	0.00	0.44	0.44	0.00	0.00	6.57
			0.04	**16:00 ~ 17:00**	1.75	0.88	0.00	0.88	0.44	0.44	0.44	0.44	0.00	0.44	0.00	0.00	0.00	0.00	0.44	0.44	0.00	0.00	6.57
			0.04	**17:00 ~ 18:00**	1.75	0.88	0.00	0.88	0.44	0.44	0.44	0.44	0.00	0.44	0.00	0.00	0.00	0.00	0.44	0.44	0.00	0.00	6.57
			0.04	**18:00 ~ 19:00**	1.75	0.88	0.00	0.88	0.44	0.44	0.44	0.44	0.00	0.44	0.00	0.00	0.00	0.00	0.44	0.44	0.00	0.00	6.57
			0.04	**19:00 ~ 20:00**	1.31	0.88	0.00	0.88	0.44	0.44	0.44	0.44	0.00	0.44	0.00	0.00	0.00	0.00	0.44	0.44	0.00	0.00	6.13
			0.04	**20:00 ~ 21:00**	1.31	0.88	0.00	0.88	0.44	0.44	0.44	0.44	0.00	0.44	0.00	0.00	0.00	0.00	0.44	0.44	0.00	0.00	6.13
			0.04	**21:00 ~ 22:00**	1.31	0.88	0.00	0.88	0.44	0.44	0.44	0.44	0.00	0.44	0.00	0.00	0.00	0.00	0.44	0.44	0.00	0.00	6.13
			0.04	**22:00 ~ 23:00**	1.31	0.88	0.00	0.88	0.44	0.44	0.44	0.44	0.00	0.44	0.00	0.00	0.00	0.00	0.44	0.44	0.00	0.00	6.13
			0.04	**23:00 ~ 00:00**	0.88	0.44	0.00	0.44	0.44	0.44	0.44	0.44	0.00	0.44	0.00	0.00	0.00	0.00	0.44	0.44	0.00	0.00	4.82
				Whole Day Total (veh*km)	24.97	15.33	0.00	15.33	7.45	5.26	5.26	7.88	0.00	5.26	0.00	0.00	0.00	0.00	10.51	8.76	0.00	0.00	106.00

Road No.	Road Name	Bound	Road Length (km)	Hour	PC	TAXI	LGV3	LGV4	LGV6	HGV7	HGV8	PLB	PV4	PV5	NFB6	NFB7	NFB8	FBSD	FBDD	MC	HGV9	NFB9	Total
237	Bailey Street	EB	0.08	**00:00 ~ 01:00**	0.77	0.00	0.00	0.00	0.00	0.00	0.00	0.00	0.00	0.00	0.00	0.00	0.00	0.00	0.77	0.00	0.00	0.00	1.54
			0.08	**01:00 ~ 02:00**	0.77	0.00	0.00	0.00	0.00	0.00	0.00	0.00	0.00	0.00	0.00	0.00	0.00	0.00	0.77	0.00	0.00	0.00	1.54
			0.08	**02:00 ~ 03:00**	0.77	0.00	0.00	0.00	0.00	0.00	0.00	0.00	0.00	0.00	0.00	0.00	0.00	0.00	0.00	0.00	0.00	0.00	0.77
			0.08	**03:00 ~ 04:00**	0.00	0.00	0.00	0.00	0.00	0.00	0.00	0.00	0.00	0.00	0.00	0.00	0.00	0.00	0.00	0.00	0.00	0.00	0.00
			0.08	**04:00 ~ 05:00**	0.00	0.00	0.00	0.00	0.00	0.00	0.00	0.00	0.00	0.00	0.00	0.00	0.00	0.00	0.00	0.00	0.00	0.00	0.00
			0.08	**05:00 ~ 06:00**	0.77	0.00	0.00	0.00	0.00	0.00	0.00	0.00	0.00	0.00	0.00	0.00	0.00	0.00	0.77	0.00	0.00	0.00	1.54
			0.08	**06:00 ~ 07:00**	0.77	0.00	0.00	0.00	0.00	0.00	0.00	0.77	0.00	0.00	0.00	0.00	0.00	0.00	0.77	0.00	0.00	0.00	2.31
			0.08	**07:00 ~ 08:00**	0.77	0.77	0.00	0.77	0.00	0.00	0.00	0.77	0.00	0.00	0.00	0.00	0.00	0.00	0.77	0.00	0.00	0.00	3.86
			0.08	**08:00 ~ 09:00**	0.77	0.77	0.00	0.77	0.00	0.00	0.00	0.77	0.00	0.00	0.00	0.00	0.00	0.00	0.77	0.00	0.00	0.00	3.86
			0.08	**09:00 ~ 10:00**	0.77	0.77	0.00	0.77	0.00	0.00	0.00	0.77	0.00	0.00	0.00	0.00	0.00	0.00	0.77	0.00	0.00	0.00	3.86
			0.08	**10:00 ~ 11:00**	0.77	0.77	0.00	0.77	0.00	0.00	0.00	0.77	0.00	0.00	0.00	0.00	0.00	0.00	0.77	0.00	0.00	0.00	3.86
			0.08	**11:00 ~ 12:00**	0.77	0.77	0.00	0.77	0.00	0.00	0.00	0.77	0.00	0.00	0.00	0.00	0.00	0.00	0.77	0.00	0.00	0.00	3.86
			0.08	**12:00 ~ 13:00**	0.77	0.77	0.00	0.00	0.00	0.00	0.00	0.77	0.00	0.00	0.00	0.00	0.00	0.00	0.77	0.00	0.00	0.00	3.08
			0.08	**13:00 ~ 14:00**	0.77	0.77	0.00	0.00	0.00	0.00	0.00	0.77	0.00	0.00	0.00	0.00	0.00	0.00	0.77	0.00	0.00	0.00	3.08
			0.08	**14:00 ~ 15:00**	0.77	0.77	0.00	0.00	0.00	0.00	0.00	0.77	0.00	0.00	0.00	0.00	0.00	0.00	0.77	0.00	0.00	0.00	3.08
			0.08	**15:00 ~ 16:00**	0.77	0.77	0.00	0.00	0.00	0.00	0.00	0.77	0.00	0.00	0.00	0.00	0.00	0.00	0.77	0.00	0.00	0.00	3.08
			0.08	**16:00 ~ 17:00**	0.77	0.77	0.00	0.00	0.00	0.00	0.00	0.77	0.00	0.00	0.00	0.00	0.00	0.00	0.77	0.00	0.00	0.00	3.08
			0.08	**17:00 ~ 18:00**	0.77	0.77	0.00	0.00	0.00	0.00	0.00	0.77	0.00	0.00	0.00	0.00	0.00	0.00	0.77	0.00	0.00	0.00	3.08
			0.08	**18:00 ~ 19:00**	0.77	0.77	0.00	0.00	0.00	0.00	0.00	0.77	0.00	0.00	0.00	0.00	0.00	0.00	0.77	0.00	0.00	0.00	3.08
			0.08	**19:00 ~ 20:00**	0.77	0.77	0.00	0.00	0.00	0.00	0.00	0.77	0.00	0.00	0.00	0.00	0.00	0.00	0.77	0.00	0.00	0.00	3.08
			0.08	**20:00 ~ 21:00**	0.77	0.77	0.00	0.00	0.00	0.00	0.00	0.77	0.00	0.00	0.00	0.00	0.00	0.00	0.77	0.00	0.00	0.00	3.08
			0.08	**21:00 ~ 22:00**	0.77	0.77	0.00	0.00	0.00	0.00	0.00	0.77	0.00	0.00	0.00	0.00	0.00	0.00	0.77	0.00	0.00	0.00	3.08
			0.08	**22:00 ~ 23:00**	0.77	0.77	0.00	0.00	0.00	0.00	0.00	0.77	0.00	0.00	0.00	0.00	0.00	0.00	0.77	0.00	0.00	0.00	3.08
			0.08	**23:00 ~ 00:00**	0.77	0.77	0.00	0.00	0.00	0.00	0.00	0.77	0.00	0.00	0.00	0.00	0.00	0.00	0.77	0.00	0.00	0.00	3.08
				Whole Day Total (veh*km)	16.96	13.11	0.00	3.86	0.00	0.00	0.00	13.88	0.00	0.00	0.00	0.00	0.00	0.00	16.19	0.00	0.00	0.00	63.99
238	Wan On Street	NB	0.07	**00:00 ~ 01:00**	0.72	0.72	0.00	0.00	0.00	0.00	0.00	0.00	0.00	0.00	0.00	0.00	0.00	0.00	0.00	0.00	0.00	0.00	1.43
			0.07	**01:00 ~ 02:00**	0.72	0.72	0.00	0.00	0.00	0.00	0.00	0.00	0.00	0.00	0.00	0.00	0.00	0.00	0.00	0.00	0.00	0.00	1.43
			0.07	**02:00 ~ 03:00**	0.72	0.72	0.00	0.00	0.00	0.00	0.00	0.00	0.00	0.00	0.00	0.00	0.00	0.00	0.00	0.00	0.00	0.00	1.43
			0.07	**03:00 ~ 04:00**	0.72	0.72	0.00	0.00	0.00	0.00	0.00	0.00	0.00	0.00	0.00	0.00	0.00	0.00	0.00	0.00	0.00	0.00	1.43
			0.07	**04:00 ~ 05:00**	0.72	0.72	0.00	0.00	0.00	0.00	0.00	0.00	0.00	0.00	0.00	0.00	0.00	0.00	0.00	0.00	0.00	0.00	1.43
			0.07	**05:00 ~ 06:00**	0.72	0.72	0.00	0.00	0.00	0.00	0.00	0.00	0.00	0.00	0.00	0.00	0.00	0.00	0.00	0.00	0.00	0.00	1.43
			0.07	**06:00 ~ 07:00**	0.72	0.72	0.00	0.00	0.00	0.00	0.00	0.00	0.00	0.00	0.00	0.00	0.00	0.00	0.00	0.00	0.00	0.00	1.43
			0.07	**07:00 ~ 08:00**	0.72	0.72	0.00	0.72	0.00	0.00	0.00	0.00	0.00	0.00	0.00	0.00	0.00	0.00	0.00	0.72	0.00	0.00	2.87
			0.07	**08:00 ~ 09:00**	1.43	0.72	0.00	0.72	0.00	0.00	0.00	0.00	0.00	0.00	0.00	0.00	0.00	0.00	0.00	0.72	0.00	0.00	3.59
			0.07	**09:00 ~ 10:00**	0.72	0.72	0.00	0.72	0.00	0.00	0.00	0.00	0.00	0.00	0.00	0.00	0.00	0.00	0.00	0.72	0.00	0.00	2.87
			0.07	**10:00 ~ 11:00**	0.72	0.72	0.00	0.72	0.00	0.00	0.00	0.00	0.00	0.00	0.00	0.00	0.00	0.00	0.00	0.72	0.00	0.00	2.87
			0.07	**11:00 ~ 12:00**	0.72	0.72	0.00	0.72	0.00	0.00	0.00	0.00	0.00	0.00	0.00	0.00	0.00	0.00	0.00	0.72	0.00	0.00	2.87
			0.07	**12:00 ~ 13:00**	0.72	0.72	0.00	0.72	0.00	0.00	0.00	0.00	0.00	0.00	0.00	0.00	0.00	0.00	0.00	0.72	0.00	0.00	2.87
			0.07	**13:00 ~ 14:00**	1.43	0.72	0.00	0.72	0.00	0.00	0.00	0.00	0.00	0.00	0.00	0.00	0.00	0.00	0.00	0.72	0.00	0.00	3.59
			0.07	**14:00 ~ 15:00**	1.43	0.72	0.00	0.72	0.00	0.00	0.00	0.00	0.00	0.00	0.00	0.00	0.00	0.00	0.00	0.72	0.00	0.00	3.59
			0.07	**15:00 ~ 16:00**	1.43	0.72	0.00	0.72	0.00	0.00	0.00	0.00	0.00	0.00	0.00	0.00	0.00	0.00	0.00	0.72	0.00	0.00	3.59
			0.07	**16:00 ~ 17:00**	1.43	0.72	0.00	0.72	0.00	0.00	0.00	0.00	0.00	0.00	0.00	0.00	0.00	0.00	0.00	0.72	0.00	0.00	3.59
			0.07	**17:00 ~ 18:00**	1.43	0.72	0.00	0.72	0.00	0.00	0.00	0.00	0.00	0.00	0.00	0.00	0.00	0.00	0.00	0.72	0.00	0.00	3.59
			0.07	**18:00 ~ 19:00**	1.43	0.72	0.00	0.72	0.00	0.00	0.00	0.00	0.00	0.00	0.00	0.00	0.00	0.00	0.00	0.72	0.00	0.00	3.59
			0.07	**19:00 ~ 20:00**	1.43	0.72	0.00	0.72	0.00	0.00	0.00	0.00	0.00	0.00	0.00	0.00	0.00	0.00	0.00	0.72	0.00	0.00	3.59
			0.07	**20:00 ~ 21:00**	0.72	0.72	0.00	0.72	0.00	0.00	0.00	0.00	0.00	0.00	0.00	0.00	0.00	0.00	0.00	0.72	0.00	0.00	2.87
			0.07	**21:00 ~ 22:00**	0.72	0.72	0.00	0.72	0.00	0.00	0.00	0.00	0.00	0.00	0.00	0.00	0.00	0.00	0.00	0.72	0.00	0.00	2.87
			0.07	**22:00 ~ 23:00**	0.72	0.72	0.00	0.72	0.00	0.00	0.00	0.00	0.00	0.00	0.00	0.00	0.00	0.00	0.00	0.72	0.00	0.00	2.87
			0.07	**23:00 ~ 00:00**	0.72	0.72	0.00	0.72	0.00	0.00	0.00	0.00	0.00	0.00	0.00	0.00	0.00	0.00	0.00	0.72	0.00	0.00	2.87
				Whole Day Total (veh*km)	22.94	17.21	0.00	12.19	0.00	0.00	0.00	0.00	0.00	0.00	0.00	0.00	0.00	0.00	0.00	12.19	0.00	0.00	64.53
239	Wan On Street	SB	0.07	**00:00 ~ 01:00**	0.72	0.72	0.00	0.00	0.00	0.00	0.00	0.00	0.00	0.00	0.00	0.00	0.00	0.00	0.00	0.00	0.00	0.00	1.43
			0.07	**01:00 ~ 02:00**	0.72	0.72	0.00	0.00	0.00	0.00	0.00	0.00	0.00	0.00	0.00	0.00	0.00	0.00	0.00	0.00	0.00	0.00	1.43
			0.07	**02:00 ~ 03:00**	0.72	0.72	0.00	0.00	0.00	0.00	0.00	0.00	0.00	0.00	0.00	0.00	0.00	0.00	0.00	0.00	0.00	0.00	1.43
			0.07	**03:00 ~ 04:00**	0.72	0.72	0.00	0.00	0.00	0.00	0.00	0.00	0.00	0.00	0.00	0.00	0.00	0.00	0.00	0.00	0.00	0.00	1.43
			0.07	**04:00 ~ 05:00**	0.72	0.72	0.00	0.00	0.00	0.00	0.00	0.00	0.00	0.00	0.00	0.00	0.00	0.00	0.00	0.00	0.00	0.00	1.43
			0.07	**05:00 ~ 06:00**	0.72	0.72	0.00	0.00	0.00	0.00	0.00	0.00	0.00	0.00	0.00	0.00	0.00	0.00	0.00	0.00	0.00	0.00	1.43
			0.07	**06:00 ~ 07:00**	0.72	0.72	0.00	0.00	0.00	0.00	0.00	0.00	0.00	0.00	0.00	0.00	0.00	0.00	0.00	0.00	0.00	0.00	1.43
			0.07	**07:00 ~ 08:00**	0.72	0.72	0.00	0.72	0.00	0.00	0.00	0.00	0.00	0.00	0.00	0.00	0.00	0.00	0.00	0.72	0.00	0.00	2.87
			0.07	**08:00 ~ 09:00**	1.43	0.72	0.00	0.72	0.00	0.00	0.00	0.00	0.00	0.00	0.00	0.00	0.00	0.00	0.00	0.72	0.00	0.00	3.59
			0.07	**09:00 ~ 10:00**	0.72	0.72	0.00	0.72	0.00	0.00	0.00	0.00	0.00	0.00	0.00	0.00	0.00	0.00	0.00	0.72	0.00	0.00	2.87
			0.07	**10:00 ~ 11:00**	0.72	0.72	0.00	0.72	0.00	0.00	0.00	0.00	0.00	0.00	0.00	0.00	0.00	0.00	0.00	0.72	0.00	0.00	2.87
			0.07	**11:00 ~ 12:00**	0.72	0.72	0.00	0.72	0.00	0.00	0.00	0.00	0.00	0.00	0.00	0.00	0.00	0.00	0.00	0.72	0.00	0.00	2.87
			0.07	**12:00 ~ 13:00**	0.72	0.72	0.00	0.72	0.00	0.00	0.00	0.00	0.00	0.00	0.00	0.00	0.00	0.00	0.00	0.72	0.00	0.00	2.87
			0.07	**13:00 ~ 14:00**	1.43	0.72	0.00	0.72	0.00	0.00	0.00	0.00	0.00	0.00	0.00	0.00	0.00	0.00	0.00	0.72	0.00	0.00	3.59
			0.07	**14:00 ~ 15:00**	1.43	0.72	0.00	0.72	0.00	0.00	0.00	0.00	0.00	0.00	0.00	0.00	0.00	0.00	0.00	0.72	0.00	0.00	3.59
			0.07	**15:00 ~ 16:00**	1.43	0.72	0.00	0.72	0.00	0.00	0.00	0.00	0.00	0.00	0.00	0.00	0.00	0.00	0.00	0.72	0.00	0.00	3.59
			0.07	**16:00 ~ 17:00**	1.43	0.72	0.00	0.72	0.00	0.00	0.00	0.00	0.00	0.00	0.00	0.00	0.00	0.00	0.00	0.72	0.00	0.00	3.59
			0.07	**17:00 ~ 18:00**	1.43	0.72	0.00	0.72	0.00	0.00	0.00	0.00	0.00	0.00	0.00	0.00	0.00	0.00	0.00	0.72	0.00	0.00	3.59
			0.07	**18:00 ~ 19:00**	1.43	0.72	0.00	0.72	0.00	0.00	0.00	0.00	0.00	0.00	0.00	0.00	0.00	0.00	0.00	0.72	0.00	0.00	3.59
			0.07	**19:00 ~ 20:00**	1.43	0.72	0.00	0.72	0.00	0.00	0.00	0.00	0.00	0.00	0.00	0.00	0.00	0.00	0.00	0.72	0.00	0.00	3.59
			0.07	**20:00 ~ 21:00**	0.72	0.72	0.00	0.72	0.00	0.00	0.00	0.00	0.00	0.00	0.00	0.00	0.00	0.00	0.00	0.72	0.00	0.00	2.87
			0.07	**21:00 ~ 22:00**	0.72	0.72	0.00	0.72	0.00	0.00	0.00	0.00	0.00	0.00	0.00	0.00	0.00	0.00	0.00	0.72	0.00	0.00	2.87
			0.07	**22:00 ~ 23:00**	0.72	0.72	0.00	0.72	0.00	0.00	0.00	0.00	0.00	0.00	0.00	0.00	0.00	0.00	0.00	0.72	0.00	0.00	2.87
			0.07	**23:00 ~ 00:00**	0.72	0.72	0.00	0.72	0.00	0.00	0.00	0.00	0.00	0.00	0.00	0.00	0.00	0.00	0.00	0.72	0.00	0.00	2.87
				Whole Day Total (veh*km)	22.94	17.21	0.00	12.19	0.00	0.00	0.00	0.00	0.00	0.00	0.00	0.00	0.00	0.00	0.00	12.19	0.00	0.00	64.53
240	Ha Heung Road	NB	0.01	**00:00 ~ 01:00**	0.10	0.10	0.00	0.00	0.00	0.00	0.00	0.00	0.00	0.00	0.00	0.00	0.00	0.00	0.00	0.00	0.00	0.00	0.20
			0.01	**01:00 ~ 02:00**	0.10	0.10	0.00	0.00	0.00	0.00	0.00	0.00	0.00	0.00	0.00	0.00	0.00	0.00	0.00	0.00	0.00	0.00	0.20
			0.01	**02:00 ~ 03:00**	0.10	0.10	0.00	0.00	0.00	0.00	0.00	0.00	0.00	0.00	0.00	0.00	0.00	0.00	0.00	0.00	0.00	0.00	0.20
			0.01	**03:00 ~ 04:00**	0.10	0.10	0.00	0.00	0.00	0.00	0.00	0.00	0.00	0.00	0.00	0.00	0.00	0.00	0.00	0.00	0.00	0.00	0.20
			0.01	**04:00 ~ 05:00**	0.10	0.10	0.00	0.00	0.00	0.00	0.00	0.00	0.00	0.00	0.00	0.00	0.00	0.00	0.00	0.00	0.00	0.00	0.20
			0.01	**05:00 ~ 06:00**	0.10	0.10	0.00	0.00	0.00	0.00	0.00	0.00	0.00	0.00	0.00	0.00	0.00	0.00	0.00	0.00	0.00	0.00	0.20
			0.01	**06:00 ~ 07:00**	0.10	0.10	0.00	0.00	0.00	0.00	0.00	0.00	0.00	0.00	0.00	0.00	0.00	0.00	0.00	0.00	0.00	0.00	0.20
			0.01	**07:00 ~ 08:00**	0.10	0.10	0.00	0.10	0.00	0.00	0.00	0.00	0.00	0.00	0.00	0.00	0.00	0.00	0.00	0.10	0.00	0.00	0.40
			0.01	**08:00 ~ 09:00**	0.20	0.10	0.00	0.10	0.00	0.00	0.00	0.00	0.00	0.00	0.00	0.00	0.00	0.00	0.00	0.10	0.00	0.00	0.50
			0.01	**09:00 ~ 10:00**	0.10	0.10	0.00	0.10	0.00	0.00	0.00	0.00	0.00	0.00	0.00	0.00	0.00	0.00	0.00	0.10	0.00	0.00	0.40
			0.01	**10:00 ~ 11:00**	0.10	0.10	0.00	0.10	0.00	0.00	0.00	0.00	0.00	0.00	0.00	0.00	0.00	0.00	0.00	0.10	0.00	0.00	0.40
			0.01	**11:00 ~ 12:00**	0.10	0.10	0.00	0.10	0.00	0.00	0.00	0.00	0.00	0.00	0.00	0.00	0.00	0.00	0.00	0.10	0.00	0.00	0.40
			0.01	**12:00 ~ 13:00**	2.60	1.30	0.00	0.10	0.10	0.10	0.10	0.10	0.10	0.10	0.10	0.10	0.10	0.00	0.10	0.30	0.00	0.00	5.30
			0.01	**13:00 ~ 14:00**	2.60	1.30	0.00	0.20	0.10	0.10	0.10	0.10	0.10	0.10	0.10	0.10	0.10	0.00	0.10	0.30	0.00	0.00	5.40
			0.01	**14:00 ~ 15:00**	2.70	1.40	0.00	0.20	0.10	0.10	0.10	0.10	0.10	0.10	0.10	0.10	0.10	0.00	0.10	0.30	0.00	0.00	5.60
			0.01	**15:00 ~ 16:00**	2.70	1.40	0.00	0.20	0.10	0.10	0.10	0.10	0.10	0.10	0.10	0.10	0.10	0.00	0.10	0.30	0.00	0.00	5.60
			0.01	**16:00 ~ 17:00**	2.80	1.40	0.00	0.20	0.10	0.10	0.10	0.10	0.10	0.10	0.10	0.10	0.10	0.00	0.10	0.30	0.00	0.00	5.70
			0.01	**17:00 ~ 18:00**	2.80	1.40	0.00	0.20	0.10	0.10	0.10	0.10	0.10	0.10	0.10	0.10	0.10	0.00	0.10	0.30	0.00	0.00	5.70
			0.01	**18:00 ~ 19:00**	2.90	1.50	0.00	0.20	0.10	0.10	0.10	0.10	0.10	0.10	0.10	0.10	0.10	0.00	0.10	0.40	0.00	0.00	6.00
			0.01	**19:00 ~ 20:00**	2.60	1.30	0.00	0.20	0.10	0.10	0.10	0.10	0.10	0.10	0.10	0.10	0.10	0.00	0.10	0.30	0.00	0.00	5.40
			0.01	**20:00 ~ 21:00**	2.20	1.10	0.00	0.10	0.10	0.10	0.10	0.00	0.10	0.10	0.10	0.10	0.10	0.00	0.10	0.30	0.00	0.00	4.60
			0.01	**21:00 ~ 22:00**	2.30	1.20	0.00	0.10	0.10	0.10	0.10	0.00	0.10	0.10	0.10	0.10	0.10	0.00	0.10	0.30	0.00	0.00	4.80
			0.01	**22:00 ~ 23:00**	2.10	1.10	0.00	0.10	0.10	0.10	0.10	0.00	0.10	0.10	0.10	0.10	0.10	0.00	0.10	0.30	0.00	0.00	4.50
			0.01	**23:00 ~ 00:00**	1.70	0.90	0.00	0.10	0.10	0.10	0.10	0.00	0.10	0.10	0.10	0.10	0.10	0.00	0.10	0.20	0.00	0.00	3.80
				Whole Day Total (veh*km)	31.30	16.50	0.00	2.40	1.20	1.20	1.20	0.80	1.20	1.20	1.20	1.20	1.20	0.00	1.20	4.10	0.00	0.00	65.90

Road No.	Road Name	Bound	Road Length (km)	Hour	PC	TAXI	LGV3	LGV4	LGV6	HGV7	HGV8	PLB	PV4	PV5	NFB6	NFB7	NFB8	FBSD	FBDD	MC	HGV9	NFB9	Total
241	Ha Heung Road	NB	0.01	**00:00 ~ 01:00**	0.80	0.40	0.00	0.10	0.10	0.00	0.10	0.00	0.00	0.10	0.00	0.00	0.10	0.00	0.10	0.10	0.00	0.00	1.90
			0.01	**01:00 ~ 02:00**	0.50	0.30	0.00	0.10	0.10	0.00	0.10	0.00	0.00	0.10	0.00	0.00	0.10	0.00	0.00	0.10	0.00	0.00	1.40
			0.01	**02:00 ~ 03:00**	0.40	0.20	0.00	0.10	0.10	0.00	0.00	0.00	0.00	0.10	0.00	0.00	0.00	0.00	0.00	0.10	0.00	0.00	1.00
			0.01	**03:00 ~ 04:00**	0.30	0.20	0.00	0.10	0.10	0.00	0.00	0.00	0.00	0.00	0.00	0.00	0.00	0.00	0.00	0.10	0.00	0.00	0.80
			0.01	**04:00 ~ 05:00**	0.30	0.20	0.00	0.10	0.10	0.00	0.00	0.00	0.00	0.00	0.00	0.00	0.00	0.00	0.00	0.10	0.00	0.00	0.80
			0.01	**05:00 ~ 06:00**	0.40	0.20	0.00	0.10	0.10	0.00	0.00	0.00	0.00	0.10	0.00	0.00	0.00	0.00	0.10	0.10	0.00	0.00	1.10
			0.01	**06:00 ~ 07:00**	0.80	0.40	0.00	0.10	0.10	0.00	0.10	0.10	0.00	0.10	0.00	0.00	0.10	0.00	0.10	0.10	0.00	0.00	2.00
			0.01	**07:00 ~ 08:00**	1.50	0.80	0.00	0.20	0.10	0.10	0.10	0.10	0.00	0.10	0.10	0.10	0.10	0.00	0.10	0.20	0.10	0.00	3.70
			0.01	**08:00 ~ 09:00**	1.90	1.00	0.00	0.30	0.10	0.10	0.10	0.10	0.00	0.10	0.10	0.10	0.10	0.00	0.10	0.20	0.10	0.00	4.40
			0.01	**09:00 ~ 10:00**	1.70	0.90	0.00	0.20	0.10	0.10	0.10	0.10	0.00	0.10	0.10	0.10	0.10	0.00	0.10	0.20	0.10	0.00	4.00
			0.01	**10:00 ~ 11:00**	1.60	0.90	0.00	0.20	0.10	0.10	0.10	0.10	0.00	0.10	0.10	0.10	0.10	0.00	0.10	0.20	0.10	0.00	3.90
			0.01	**11:00 ~ 12:00**	1.70	0.90	0.00	0.20	0.10	0.10	0.10	0.10	0.00	0.10	0.10	0.10	0.10	0.00	0.10	0.20	0.10	0.00	4.00
			0.01	**12:00 ~ 13:00**	0.20	0.10	0.00	0.10	0.10	0.00	0.10	0.00	0.00	0.00	0.00	0.00	0.00	0.00	0.00	0.10	0.00	0.00	0.70
			0.01	**13:00 ~ 14:00**	0.20	0.10	0.00	0.10	0.10	0.00	0.10	0.00	0.00	0.00	0.00	0.00	0.00	0.00	0.00	0.10	0.00	0.00	0.70
			0.01	**14:00 ~ 15:00**	0.20	0.10	0.00	0.10	0.10	0.00	0.10	0.00	0.00	0.00	0.00	0.00	0.00	0.00	0.00	0.10	0.00	0.00	0.70
			0.01	**15:00 ~ 16:00**	0.20	0.10	0.00	0.10	0.10	0.00	0.10	0.00	0.00	0.00	0.00	0.00	0.00	0.00	0.00	0.10	0.00	0.00	0.70
			0.01	**16:00 ~ 17:00**	0.20	0.10	0.00	0.10	0.10	0.00	0.10	0.00	0.00	0.00	0.00	0.00	0.00	0.00	0.00	0.10	0.00	0.00	0.70
			0.01	**17:00 ~ 18:00**	0.20	0.10	0.00	0.10	0.10	0.00	0.10	0.00	0.00	0.00	0.00	0.00	0.00	0.00	0.00	0.10	0.00	0.00	0.70
			0.01	**18:00 ~ 19:00**	0.20	0.10	0.00	0.10	0.10	0.00	0.10	0.00	0.00	0.00	0.00	0.00	0.00	0.00	0.00	0.10	0.00	0.00	0.70
			0.01	**19:00 ~ 20:00**	0.20	0.10	0.00	0.10	0.10	0.00	0.10	0.00	0.00	0.00	0.00	0.00	0.00	0.00	0.00	0.10	0.00	0.00	0.70
			0.01	**20:00 ~ 21:00**	0.10	0.10	0.00	0.10	0.10	0.00	0.10	0.00	0.00	0.00	0.00	0.00	0.00	0.00	0.00	0.10	0.00	0.00	0.60
			0.01	**21:00 ~ 22:00**	0.20	0.10	0.00	0.10	0.10	0.00	0.10	0.00	0.00	0.00	0.00	0.00	0.00	0.00	0.00	0.10	0.00	0.00	0.70
			0.01	**22:00 ~ 23:00**	0.10	0.10	0.00	0.10	0.10	0.00	0.10	0.00	0.00	0.00	0.00	0.00	0.00	0.00	0.00	0.10	0.00	0.00	0.60
			0.01	**23:00 ~ 00:00**	0.10	0.10	0.00	0.10	0.10	0.00	0.10	0.00	0.00	0.00	0.00	0.00	0.00	0.00	0.00	0.10	0.00	0.00	0.60
				Whole Day Total (veh*km)	14.00	7.60	0.00	3.00	2.40	0.50	2.00	0.60	0.00	1.00	0.50	0.50	0.80	0.00	0.80	2.90	0.50	0.00	37.10

Road No.	Road Name	Bound	Road Length (km)	Hour	PC	TAXI	LGV3	LGV4	LGV6	HGV7	HGV8	PLB	PV4	PV5	NFB6	NFB7	NFB8	FBSD	FBDD	MC	HGV9	NFB9	Total
242	Chun Tin Street	EB	0.03	**00:00 ~ 01:00**	0.25	0.00	0.00	0.00	0.00	0.00	0.00	0.00	0.00	0.00	0.00	0.00	0.00	0.00	0.00	0.00	0.00	0.00	0.25
			0.03	**01:00 ~ 02:00**	0.25	0.00	0.00	0.00	0.00	0.00	0.00	0.00	0.00	0.00	0.00	0.00	0.00	0.00	0.00	0.00	0.00	0.00	0.25
			0.03	**02:00 ~ 03:00**	0.00	0.00	0.00	0.00	0.00	0.00	0.00	0.00	0.00	0.00	0.00	0.00	0.00	0.00	0.00	0.00	0.00	0.00	0.00
			0.03	**03:00 ~ 04:00**	0.00	0.00	0.00	0.00	0.00	0.00	0.00	0.00	0.00	0.00	0.00	0.00	0.00	0.00	0.00	0.00	0.00	0.00	0.00
			0.03	**04:00 ~ 05:00**	0.00	0.00	0.00	0.00	0.00	0.00	0.00	0.00	0.00	0.00	0.00	0.00	0.00	0.00	0.00	0.00	0.00	0.00	0.00
			0.03	**05:00 ~ 06:00**	0.00	0.00	0.00	0.00	0.00	0.00	0.00	0.00	0.00	0.00	0.00	0.00	0.00	0.00	0.00	0.00	0.00	0.00	0.00
			0.03	**06:00 ~ 07:00**	0.25	0.00	0.00	0.00	0.00	0.00	0.00	0.00	0.00	0.00	0.00	0.00	0.00	0.00	0.00	0.00	0.00	0.00	0.25
			0.03	**07:00 ~ 08:00**	0.25	0.25	0.00	0.25	0.00	0.00	0.00	0.00	0.00	0.00	0.00	0.00	0.00	0.00	0.00	0.00	0.00	0.00	0.75
			0.03	**08:00 ~ 09:00**	0.25	0.25	0.00	0.25	0.00	0.00	0.00	0.00	0.00	0.00	0.00	0.00	0.00	0.00	0.00	0.00	0.00	0.00	0.75
			0.03	**09:00 ~ 10:00**	0.25	0.25	0.00	0.25	0.00	0.00	0.00	0.00	0.00	0.00	0.00	0.00	0.00	0.00	0.00	0.00	0.00	0.00	0.75
			0.03	**10:00 ~ 11:00**	0.25	0.25	0.00	0.25	0.00	0.00	0.00	0.00	0.00	0.00	0.00	0.00	0.00	0.00	0.00	0.00	0.00	0.00	0.75
			0.03	**11:00 ~ 12:00**	0.25	0.25	0.00	0.25	0.00	0.00	0.00	0.00	0.00	0.00	0.00	0.00	0.00	0.00	0.00	0.00	0.00	0.00	0.75
			0.03	**12:00 ~ 13:00**	0.25	0.25	0.00	0.25	0.25	0.00	0.25	0.00	0.00	0.00	0.00	0.00	0.00	0.00	0.00	0.25	0.00	0.00	1.50
			0.03	**13:00 ~ 14:00**	0.25	0.25	0.00	0.25	0.25	0.00	0.25	0.00	0.00	0.00	0.00	0.00	0.00	0.00	0.00	0.25	0.00	0.00	1.50
			0.03	**14:00 ~ 15:00**	0.25	0.25	0.00	0.25	0.25	0.00	0.25	0.00	0.00	0.00	0.00	0.00	0.00	0.00	0.00	0.25	0.00	0.00	1.50
			0.03	**15:00 ~ 16:00**	0.25	0.25	0.00	0.25	0.25	0.00	0.25	0.00	0.00	0.00	0.00	0.00	0.00	0.00	0.00	0.25	0.00	0.00	1.50
			0.03	**16:00 ~ 17:00**	0.25	0.25	0.00	0.25	0.25	0.00	0.25	0.00	0.00	0.00	0.00	0.00	0.00	0.00	0.00	0.25	0.00	0.00	1.50
			0.03	**17:00 ~ 18:00**	0.25	0.25	0.00	0.25	0.25	0.00	0.25	0.00	0.00	0.00	0.00	0.00	0.00	0.00	0.00	0.25	0.00	0.00	1.50
			0.03	**18:00 ~ 19:00**	0.25	0.25	0.00	0.25	0.25	0.00	0.25	0.00	0.00	0.00	0.00	0.00	0.00	0.00	0.00	0.25	0.00	0.00	1.50
			0.03	**19:00 ~ 20:00**	0.25	0.25	0.00	0.25	0.25	0.00	0.25	0.00	0.00	0.00	0.00	0.00	0.00	0.00	0.00	0.25	0.00	0.00	1.50
			0.03	**20:00 ~ 21:00**	0.25	0.25	0.00	0.25	0.25	0.00	0.25	0.00	0.00	0.00	0.00	0.00	0.00	0.00	0.00	0.25	0.00	0.00	1.50
			0.03	**21:00 ~ 22:00**	0.25	0.25	0.00	0.25	0.25	0.00	0.25	0.00	0.00	0.00	0.00	0.00	0.00	0.00	0.00	0.25	0.00	0.00	1.50
			0.03	**22:00 ~ 23:00**	0.25	0.25	0.00	0.25	0.25	0.00	0.25	0.00	0.00	0.00	0.00	0.00	0.00	0.00	0.00	0.25	0.00	0.00	1.50
			0.03	**23:00 ~ 00:00**	0.25	0.25	0.00	0.25	0.25	0.00	0.25	0.00	0.00	0.00	0.00	0.00	0.00	0.00	0.00	0.25	0.00	0.00	1.50
				Whole Day Total (veh*km)	5.00	4.25	0.00	4.25	3.00	0.00	3.00	0.00	0.00	0.00	0.00	0.00	0.00	0.00	0.00	3.00	0.00	0.00	22.50

Appendix E4 Traffic Forecast for Year 2048 Vehicle Kilometer Travelled (VKT)

Vehicle Kilometer Travelled for Each Road in 2048

Road No.	Road Name	Bound	Road Length (km)	Hour	PC	TAXI	LGV3	LGV4	LGV6	HGV7	HGV8	PLB	PV4	PV5	NFB6	NFB7	NFB8	FBSD	FBDD	MC	HGV9	NFB9	Total
1	Shun Yung Street	NB	0.08	**00:00 ~ 01:00**	10.36	5.58	0.00	2.39	0.80	0.80	0.80	0.00	0.00	0.80	0.80	0.00	0.80	0.00	0.80	1.59	0.80	0.00	26.30
			0.08	**01:00 ~ 02:00**	7.17	3.99	0.00	1.59	0.80	0.80	0.80	0.00	0.00	0.80	0.80	0.00	0.80	0.00	0.80	0.80	0.80	0.00	19.93
			0.08	**02:00 ~ 03:00**	4.78	2.39	0.00	1.59	0.80	0.80	0.80	0.00	0.00	0.80	0.00	0.00	0.80	0.00	0.80	0.80	0.00	0.00	14.35
			0.08	**03:00 ~ 04:00**	3.99	2.39	0.00	0.80	0.80	0.00	0.80	0.00	0.00	0.80	0.00	0.00	0.00	0.00	0.80	0.80	0.00	0.00	11.16
			0.08	**04:00 ~ 05:00**	3.99	2.39	0.00	0.80	0.80	0.00	0.80	0.00	0.00	0.80	0.00	0.00	0.00	0.00	0.80	0.80	0.00	0.00	11.16
			0.08	**05:00 ~ 06:00**	5.58	3.19	0.00	1.59	0.80	0.80	0.80	0.00	0.00	0.80	0.00	0.00	0.80	0.00	0.80	0.80	0.00	0.00	15.94
			0.08	**06:00 ~ 07:00**	10.36	5.58	0.00	2.39	0.80	0.80	0.80	0.80	0.00	0.80	0.80	0.00	0.80	0.00	0.80	1.59	0.80	0.00	27.10
			0.08	**07:00 ~ 08:00**	20.72	10.36	0.80	4.78	1.59	0.80	0.80	0.80	0.80	0.80	0.80	0.80	0.80	0.00	0.80	2.39	0.80	0.00	48.62
			0.08	**08:00 ~ 09:00**	26.30	13.55	0.80	5.58	2.39	0.80	0.80	0.80	0.80	0.80	0.80	0.80	0.80	0.00	0.80	3.19	0.80	0.00	59.78
			0.08	**09:00 ~ 10:00**	23.11	11.96	0.80	4.78	1.59	0.80	0.80	0.80	0.80	0.80	0.80	0.80	0.80	0.00	0.80	3.19	0.80	0.00	53.40
			0.08	**10:00 ~ 11:00**	22.32	11.16	0.80	4.78	1.59	0.80	0.80	0.80	0.80	0.80	0.80	0.80	0.80	0.00	0.80	2.39	0.80	0.00	51.01
			0.08	**11:00 ~ 12:00**	23.11	11.96	0.80	4.78	2.39	0.80	0.80	0.80	0.80	0.80	0.80	0.80	0.80	0.00	0.80	3.19	0.80	0.00	54.20
			0.08	**12:00 ~ 13:00**	13.55	7.17	0.80	4.78	1.59	0.80	0.80	0.80	0.00	0.80	0.80	0.80	0.80	0.00	0.80	1.59	0.80	0.00	36.66
			0.08	**13:00 ~ 14:00**	14.35	7.17	0.80	4.78	1.59	0.80	0.80	0.80	0.00	0.80	0.80	0.80	0.80	0.00	0.80	1.59	0.80	0.00	37.46
			0.08	**14:00 ~ 15:00**	14.35	7.17	0.80	4.78	1.59	0.80	0.80	0.80	0.00	0.80	0.80	0.80	0.80	0.00	0.80	1.59	0.80	0.00	37.46
			0.08	**15:00 ~ 16:00**	14.35	7.17	0.80	4.78	1.59	0.80	0.80	0.80	0.00	0.80	0.80	0.80	0.80	0.00	0.80	1.59	0.80	0.00	37.46
			0.08	**16:00 ~ 17:00**	15.14	7.97	0.80	4.78	1.59	0.80	0.80	0.80	0.00	0.80	0.80	0.80	0.80	0.00	0.80	1.59	0.80	0.00	39.05
			0.08	**17:00 ~ 18:00**	15.14	7.97	0.80	4.78	1.59	0.80	0.80	0.80	0.00	0.80	0.80	0.80	0.80	0.00	0.80	1.59	0.80	0.00	39.05
			0.08	**18:00 ~ 19:00**	15.94	7.97	0.80	4.78	2.39	0.80	0.80	0.80	0.00	0.80	0.80	0.80	0.80	0.00	0.80	2.39	0.80	0.00	41.44
			0.08	**19:00 ~ 20:00**	14.35	7.17	0.80	4.78	1.59	0.80	0.80	0.80	0.00	0.80	0.80	0.80	0.80	0.00	0.80	1.59	0.80	0.00	37.46
			0.08	**20:00 ~ 21:00**	11.96	6.38	0.80	3.99	1.59	0.80	0.80	0.80	0.00	0.80	0.80	0.80	0.80	0.00	0.80	1.59	0.80	0.00	33.47
			0.08	**21:00 ~ 22:00**	12.75	6.38	0.80	3.99	1.59	0.80	0.80	0.80	0.00	0.80	0.80	0.80	0.80	0.00	0.80	1.59	0.80	0.00	34.27
			0.08	**22:00 ~ 23:00**	11.16	5.58	0.80	3.99	1.59	0.80	0.80	0.80	0.00	0.80	0.80	0.80	0.80	0.00	0.80	1.59	0.80	0.00	31.88
			0.08	**23:00 ~ 00:00**	9.56	4.78	0.80	3.19	1.59	0.80	0.80	0.80	0.00	0.80	0.80	0.80	0.80	0.00	0.80	1.59	0.80	0.00	28.69
				Whole Day Total (veh*km)	324.38	167.37	13.55	89.26	35.07	17.53	19.13	14.35	3.99	19.13	15.94	13.55	17.53	0.00	19.13	41.44	15.94	0.00	827.29
2	Shun Yung Street	SB	0.08	**00:00 ~ 01:00**	3.99	2.39	0.00	1.59	0.80	0.80	0.80	0.00	0.00	0.80	0.00	0.00	0.00	0.00	0.80	0.80	0.00	0.00	12.75
			0.08	**01:00 ~ 02:00**	2.39	1.59	0.00	0.80	0.80	0.80	0.80	0.00	0.00	0.80	0.00	0.00	0.00	0.00	0.80	0.80	0.00	0.00	9.56
			0.08	**02:00 ~ 03:00**	1.59	0.80	0.00	0.80	0.80	0.00	0.80	0.00	0.00	0.00	0.00	0.00	0.00	0.00	0.80	0.80	0.00	0.00	6.38
			0.08	**03:00 ~ 04:00**	1.59	0.80	0.00	0.80	0.80	0.00	0.00	0.00	0.00	0.00	0.00	0.00	0.00	0.00	0.80	0.80	0.00	0.00	5.58
			0.08	**04:00 ~ 05:00**	1.59	0.80	0.00	0.80	0.80	0.00	0.00	0.00	0.00	0.00	0.00	0.00	0.00	0.00	0.80	0.80	0.00	0.00	5.58
			0.08	**05:00 ~ 06:00**	2.39	1.59	0.00	0.80	0.80	0.00	0.80	0.00	0.00	0.00	0.00	0.00	0.00	0.00	0.80	0.80	0.00	0.00	7.97
			0.08	**06:00 ~ 07:00**	3.99	2.39	0.00	1.59	0.80	0.80	0.80	0.80	0.00	0.80	0.00	0.00	0.00	0.00	1.59	0.80	0.00	0.00	14.35
			0.08	**07:00 ~ 08:00**	7.17	3.99	0.00	2.39	0.80	0.80	0.80	0.80	0.00	0.80	0.80	0.00	0.80	0.00	1.59	0.80	0.80	0.00	22.32
			0.08	**08:00 ~ 09:00**	8.77	4.78	0.00	2.39	0.80	0.80	0.80	0.80	0.00	0.80	0.80	0.00	0.80	0.00	1.59	1.59	0.80	0.00	25.50
			0.08	**09:00 ~ 10:00**	7.97	3.99	0.00	2.39	0.80	0.80	0.80	0.80	0.00	0.80	0.80	0.00	0.80	0.00	1.59	1.59	0.80	0.00	23.91
			0.08	**10:00 ~ 11:00**	7.97	3.99	0.00	2.39	0.80	0.80	0.80	0.80	0.00	0.80	0.80	0.00	0.80	0.00	0.80	0.80	0.80	0.00	22.32
			0.08	**11:00 ~ 12:00**	7.97	3.99	0.00	2.39	0.80	0.80	0.80	0.80	0.00	0.80	0.80	0.00	0.80	0.00	0.80	1.59	0.80	0.00	23.11
			0.08	**12:00 ~ 13:00**	8.77	4.78	0.00	1.59	0.80	0.80	0.80	0.80	0.00	0.80	0.80	0.00	0.80	0.00	0.80	1.59	0.80	0.00	23.91
			0.08	**13:00 ~ 14:00**	8.77	4.78	0.00	1.59	0.80	0.80	0.80	0.80	0.00	0.80	0.80	0.00	0.80	0.00	0.80	1.59	0.80	0.00	23.91
			0.08	**14:00 ~ 15:00**	9.56	4.78	0.00	1.59	0.80	0.80	0.80	0.80	0.00	0.80	0.80	0.00	0.80	0.00	0.80	1.59	0.80	0.00	24.71
			0.08	**15:00 ~ 16:00**	9.56	4.78	0.00	1.59	0.80	0.80	0.80	0.80	0.00	0.80	0.80	0.00	0.80	0.00	0.80	1.59	0.80	0.00	24.71
			0.08	**16:00 ~ 17:00**	9.56	4.78	0.00	1.59	0.80	0.80	0.80	0.80	0.00	0.80	0.80	0.00	0.80	0.00	0.80	1.59	0.80	0.00	24.71
			0.08	**17:00 ~ 18:00**	9.56	4.78	0.00	1.59	0.80	0.80	0.80	0.80	0.00	0.80	0.80	0.00	0.80	0.00	0.80	1.59	0.80	0.00	24.71
			0.08	**18:00 ~ 19:00**	10.36	5.58	0.00	2.39	0.80	0.80	0.80	0.80	0.00	0.80	0.80	0.00	0.80	0.00	0.80	1.59	0.80	0.00	27.10
			0.08	**19:00 ~ 20:00**	8.77	4.78	0.00	1.59	0.80	0.80	0.80	0.80	0.00	0.80	0.80	0.00	0.80	0.00	0.80	1.59	0.80	0.00	23.91
			0.08	**20:00 ~ 21:00**	7.97	3.99	0.00	1.59	0.80	0.80	0.80	0.80	0.00	0.80	0.80	0.00	0.80	0.00	0.80	0.80	0.80	0.00	21.52
			0.08	**21:00 ~ 22:00**	7.97	3.99	0.00	1.59	0.80	0.80	0.80	0.80	0.00	0.80	0.80	0.00	0.80	0.00	0.80	0.80	0.80	0.00	21.52
			0.08	**22:00 ~ 23:00**	7.17	3.99	0.00	1.59	0.80	0.80	0.80	0.80	0.00	0.80	0.80	0.00	0.80	0.00	0.80	0.80	0.80	0.00	20.72
			0.08	**23:00 ~ 00:00**	6.38	3.19	0.00	1.59	0.80	0.80	0.80	0.80	0.00	0.80	0.80	0.00	0.80	0.00	0.80	0.80	0.80	0.00	19.13
				Whole Day Total (veh*km)	161.79	85.28	0.00	39.05	19.13	15.94	17.53	14.35	0.00	15.94	13.55	0.00	13.55	0.00	22.32	27.90	13.55	0.00	459.87
3	Pak Kung Street	EB	0.04	**00:00 ~ 01:00**	0.41	0.41	0.00	0.00	0.00	0.00	0.00	0.00	0.00	0.00	0.00	0.00	0.00	0.00	0.00	0.41	0.00	0.00	1.23
			0.04	**01:00 ~ 02:00**	0.41	0.41	0.00	0.00	0.00	0.00	0.00	0.00	0.00	0.00	0.00	0.00	0.00	0.00	0.00	0.41	0.00	0.00	1.23
			0.04	**02:00 ~ 03:00**	0.41	0.41	0.00	0.00	0.00	0.00	0.00	0.00	0.00	0.00	0.00	0.00	0.00	0.00	0.00	0.00	0.00	0.00	0.82
			0.04	**03:00 ~ 04:00**	0.41	0.41	0.00	0.00	0.00	0.00	0.00	0.00	0.00	0.00	0.00	0.00	0.00	0.00	0.00	0.00	0.00	0.00	0.82
			0.04	**04:00 ~ 05:00**	0.41	0.41	0.00	0.00	0.00	0.00	0.00	0.00	0.00	0.00	0.00	0.00	0.00	0.00	0.00	0.00	0.00	0.00	0.82
			0.04	**05:00 ~ 06:00**	0.41	0.41	0.00	0.00	0.00	0.00	0.00	0.00	0.00	0.00	0.00	0.00	0.00	0.00	0.00	0.00	0.00	0.00	0.82
			0.04	**06:00 ~ 07:00**	0.41	0.41	0.00	0.00	0.00	0.00	0.00	0.00	0.00	0.00	0.00	0.00	0.00	0.00	0.00	0.41	0.00	0.00	1.23
			0.04	**07:00 ~ 08:00**	0.82	0.41	0.00	0.41	0.00	0.00	0.00	0.00	0.00	0.00	0.00	0.00	0.00	0.00	0.00	0.41	0.00	0.00	2.05
			0.04	**08:00 ~ 09:00**	0.82	0.41	0.00	0.41	0.00	0.00	0.00	0.00	0.00	0.00	0.00	0.00	0.00	0.00	0.00	0.41	0.00	0.00	2.05
			0.04	**09:00 ~ 10:00**	0.82	0.41	0.00	0.41	0.00	0.00	0.00	0.00	0.00	0.00	0.00	0.00	0.00	0.00	0.00	0.41	0.00	0.00	2.05
			0.04	**10:00 ~ 11:00**	0.82	0.41	0.00	0.41	0.00	0.00	0.00	0.00	0.00	0.00	0.00	0.00	0.00	0.00	0.00	0.41	0.00	0.00	2.05
			0.04	**11:00 ~ 12:00**	0.82	0.41	0.00	0.41	0.00	0.00	0.00	0.00	0.00	0.00	0.00	0.00	0.00	0.00	0.00	0.41	0.00	0.00	2.05
			0.04	**12:00 ~ 13:00**	0.82	0.41	0.00	0.41	0.41	0.00	0.00	0.00	0.00	0.00	0.00	0.00	0.00	0.00	0.00	0.41	0.00	0.00	2.46
			0.04	**13:00 ~ 14:00**	0.82	0.41	0.00	0.41	0.41	0.00	0.00	0.00	0.00	0.00	0.00	0.00	0.00	0.00	0.00	0.41	0.00	0.00	2.46
			0.04	**14:00 ~ 15:00**	0.82	0.41	0.00	0.41	0.41	0.00	0.00	0.00	0.00	0.00	0.00	0.00	0.00	0.00	0.00	0.41	0.00	0.00	2.46
			0.04	**15:00 ~ 16:00**	0.82	0.41	0.00	0.41	0.41	0.00	0.00	0.00	0.00	0.00	0.00	0.00	0.00	0.00	0.00	0.41	0.00	0.00	2.46
			0.04	**16:00 ~ 17:00**	0.82	0.41	0.00	0.41	0.41	0.00	0.00	0.00	0.00	0.00	0.00	0.00	0.00	0.00	0.00	0.41	0.00	0.00	2.46
			0.04	**17:00 ~ 18:00**	0.82	0.41	0.00	0.41	0.41	0.00	0.00	0.00	0.00	0.00	0.00	0.00	0.00	0.00	0.00	0.41	0.00	0.00	2.46
			0.04	**18:00 ~ 19:00**	0.82	0.41	0.00	0.41	0.41	0.00	0.00	0.00	0.00	0.00	0.00	0.00	0.00	0.00	0.00	0.41	0.00	0.00	2.46
			0.04	**19:00 ~ 20:00**	0.82	0.41	0.00	0.41	0.41	0.00	0.00	0.00	0.00	0.00	0.00	0.00	0.00	0.00	0.00	0.41	0.00	0.00	2.46
			0.04	**20:00 ~ 21:00**	0.82	0.41	0.00	0.41	0.41	0.00	0.00	0.00	0.00	0.00	0.00	0.00	0.00	0.00	0.00	0.41	0.00	0.00	2.46
			0.04	**21:00 ~ 22:00**	0.82	0.41	0.00	0.41	0.41	0.00	0.00	0.00	0.00	0.00	0.00	0.00	0.00	0.00	0.00	0.41	0.00	0.00	2.46
			0.04	**22:00 ~ 23:00**	0.82	0.41	0.00	0.41	0.41	0.00	0.00	0.00	0.00	0.00	0.00	0.00	0.00	0.00	0.00	0.41	0.00	0.00	2.46
			0.04	**23:00 ~ 00:00**	0.82	0.41	0.00	0.41	0.41	0.00	0.00	0.00	0.00	0.00	0.00	0.00	0.00	0.00	0.00	0.41	0.00	0.00	2.46
				Whole Day Total (veh*km)	16.81	9.84	0.00	6.97	4.92	0.00	0.00	0.00	0.00	0.00	0.00	0.00	0.00	0.00	0.00	8.20	0.00	0.00	46.74
4	Pak Kung Street	WB	0.04	**00:00 ~ 01:00**	0.82	0.41	0.00	0.41	0.41	0.00	0.00	0.00	0.00	0.00	0.00	0.00	0.00	0.00	0.41	0.41	0.00	0.00	2.87
			0.04	**01:00 ~ 02:00**	0.41	0.41	0.00	0.41	0.41	0.00	0.00	0.00	0.00	0.00	0.00	0.00	0.00	0.00	0.41	0.41	0.00	0.00	2.46
			0.04	**02:00 ~ 03:00**	0.41	0.41	0.00	0.41	0.41	0.00	0.00	0.00	0.00	0.00	0.00	0.00	0.00	0.00	0.41	0.41	0.00	0.00	2.46
			0.04	**03:00 ~ 04:00**	0.41	0.41	0.00	0.41	0.41	0.00	0.00	0.00	0.00	0.00	0.00	0.00	0.00	0.00	0.41	0.00	0.00	0.00	2.05
			0.04	**04:00 ~ 05:00**	0.41	0.41	0.00	0.41	0.41	0.00	0.00	0.00	0.00	0.00	0.00	0.00	0.00	0.00	0.41	0.00	0.00	0.00	2.05
			0.04	**05:00 ~ 06:00**	0.41	0.41	0.00	0.41	0.41	0.00	0.00	0.00	0.00	0.00	0.00	0.00	0.00	0.00	0.41	0.41	0.00	0.00	2.46
			0.04	**06:00 ~ 07:00**	0.82	0.41	0.00	0.41	0.41	0.00	0.00	0.41	0.00	0.00	0.00	0.00	0.00	0.00	0.41	0.41	0.00	0.00	3.28
			0.04	**07:00 ~ 08:00**	1.23	0.82	0.00	0.41	0.41	0.41	0.41	0.41	0.00	0.00	0.00	0.00	0.00	0.00	0.41	0.41	0.00	0.00	4.92
			0.04	**08:00 ~ 09:00**	1.23	0.82	0.00	0.82	0.41	0.41	0.41	0.41	0.00	0.00	0.00	0.00	0.00	0.00	0.41	0.41	0.00	0.00	5.33
			0.04	**09:00 ~ 10:00**	1.23	0.82	0.00	0.41	0.41	0.41	0.41	0.41	0.00	0.00	0.00	0.00	0.00	0.00	0.41	0.41	0.00	0.00	4.92
			0.04	**10:00 ~ 11:00**	1.23	0.82	0.00	0.41	0.41	0.41	0.41	0.41	0.00	0.00	0.00	0.00	0.00	0.00	0.41	0.41	0.00	0.00	4.92
			0.04	**11:00 ~ 12:00**	1.23	0.82	0.00	0.41	0.41	0.41	0.41	0.41	0.00	0.00	0.00	0.00	0.00	0.00	0.41	0.41	0.00	0.00	4.92
			0.04	**12:00 ~ 13:00**	3.69	2.05	0.00	0.82	0.41	0.41	0.41	0.41	0.00	0.41	0.41	0.00	0.41	0.00	0.41	0.41	0.41	0.00	10.66
			0.04	**13:00 ~ 14:00**	3.69	2.05	0.00	0.82	0.41	0.41	0.41	0.41	0.00	0.41	0.41	0.00	0.41	0.00	0.41	0.41	0.41	0.00	10.66
			0.04	**14:00 ~ 15:00**	3.69	2.05	0.00	0.82	0.41	0.41	0.41	0.41	0.00	0.41	0.41	0.00	0.41	0.00	0.41	0.41	0.41	0.00	10.66
			0.04	**15:00 ~ 16:00**	3.69	2.05	0.00	0.82	0.41	0.41	0.41	0.41	0.00	0.41	0.41	0.00	0.41	0.00	0.41	0.41	0.41	0.00	10.66
			0.04	**16:00 ~ 17:00**	3.69	2.05	0.00	0.82	0.41	0.41	0.41	0.41	0.00	0.41	0.41	0.00	0.41	0.00	0.41	0.41	0.41	0.00	10.66
			0.04	**17:00 ~ 18:00**	3.69	2.05	0.00	0.82	0.41	0.41	0.41	0.41	0.00	0.41	0.41	0.00	0.41	0.00	0.41	0.41	0.41	0.00	10.66
			0.04	**18:00 ~ 19:00**	4.10	2.05	0.00	0.82	0.41	0.41	0.41	0.41	0.00	0.41	0.41	0.00	0.41	0.00	0.41	0.41	0.41	0.00	11.07
			0.04	**19:00 ~ 20:00**	3.69	2.05	0.00	0.82	0.41	0.41	0.41	0.41	0.00	0.41	0.41	0.00	0.41	0.00	0.41	0.41	0.41	0.00	10.66
			0.04	**20:00 ~ 21:00**	2.87	1.64	0.00	0.82	0.41	0.41	0.41	0.41	0.00	0.41	0.41	0.00	0.41	0.00	0.41	0.41	0.41	0.00	9.43
			0.04	**21:00 ~ 22:00**	3.28	1.64	0.00	0.82	0.41	0.41	0.41	0.41	0.00	0.41	0.41	0.00	0.41	0.00	0.41	0.41	0.41	0.00	9.84
			0.04	**22:00 ~ 23:00**	2.87	1.64	0.00	0.82	0.41	0.41	0.41	0.41	0.00	0.41	0.41	0.00	0.41	0.00	0.41	0.41	0.41	0.00	9.43
			0.04	**23:00 ~ 00:00**	2.46	1.23	0.00	0.82	0.41	0.41	0.41	0.41	0.00	0.41	0.41	0.00	0.41	0.00	0.41	0.41	0.41	0.00	8.61
				Whole Day Total (veh*km)	51.25	29.52	0.00	15.17	9.84	6.97	6.97	7.38	0.00	4.92	4.92	0.00	4.92	0.00	9.84	9.02	4.92	0.00	165.64

Road No.	Road Name	Bound	Road Length (km)	Hour	PC	TAXI	LGV3	LGV4	LGV6	HGV7	HGV8	PLB	PV4	PV5	NFB6	NFB7	NFB8	FBSD	FBDD	MC	HGV9	NFB9	Total
5	Ko Shan Road	NB	0.05	**00:00 ~ 01:00**	6.57	3.54	0.00	1.52	0.51	0.51	0.51	0.00	0.00	0.51	0.51	0.00	0.51	0.00	0.51	1.01	0.51	0.00	16.67
			0.05	**01:00 ~ 02:00**	4.55	2.53	0.00	1.01	0.51	0.51	0.51	0.00	0.00	0.51	0.51	0.00	0.51	0.00	0.51	0.51	0.51	0.00	12.63
			0.05	**02:00 ~ 03:00**	3.54	2.02	0.00	1.01	0.51	0.51	0.51	0.00	0.00	0.51	0.00	0.00	0.51	0.00	0.51	0.51	0.00	0.00	10.10
			0.05	**03:00 ~ 04:00**	2.53	1.52	0.00	0.51	0.51	0.00	0.51	0.00	0.00	0.51	0.00	0.00	0.00	0.00	0.51	0.51	0.00	0.00	7.07
			0.05	**04:00 ~ 05:00**	2.53	1.52	0.00	0.51	0.51	0.00	0.51	0.00	0.00	0.51	0.00	0.00	0.00	0.00	0.51	0.51	0.00	0.00	7.07
			0.05	**05:00 ~ 06:00**	3.54	2.02	0.00	1.01	0.51	0.51	0.51	0.00	0.00	0.51	0.00	0.00	0.51	0.00	0.51	0.51	0.00	0.00	10.10
			0.05	**06:00 ~ 07:00**	6.57	3.54	0.00	1.52	0.51	0.51	0.51	0.51	0.00	0.51	0.51	0.00	0.51	0.00	0.51	1.01	0.51	0.00	17.17
			0.05	**07:00 ~ 08:00**	13.13	7.07	0.51	3.03	1.01	0.51	0.51	0.51	0.51	0.51	0.51	0.51	0.51	0.00	0.51	1.52	0.51	0.00	31.31
			0.05	**08:00 ~ 09:00**	16.67	8.59	0.51	3.54	1.52	0.51	0.51	0.51	0.51	0.51	0.51	0.51	0.51	0.00	0.51	2.02	0.51	0.00	37.88
			0.05	**09:00 ~ 10:00**	14.65	7.58	0.51	3.03	1.52	0.51	0.51	0.51	0.51	0.51	0.51	0.51	0.51	0.00	0.51	2.02	0.51	0.00	34.34
			0.05	**10:00 ~ 11:00**	14.14	7.07	0.51	3.03	1.01	0.51	0.51	0.51	0.51	0.51	0.51	0.51	0.51	0.00	0.51	1.52	0.51	0.00	32.32
			0.05	**11:00 ~ 12:00**	15.15	7.58	0.51	3.03	1.52	0.51	0.51	0.51	0.51	0.51	0.51	0.51	0.51	0.00	0.51	2.02	0.51	0.00	34.85
			0.05	**12:00 ~ 13:00**	9.60	5.05	0.51	3.54	1.52	0.51	0.51	0.51	0.00	0.51	0.51	0.51	0.51	0.00	0.51	1.01	0.51	0.00	25.76
			0.05	**13:00 ~ 14:00**	9.60	5.05	0.51	3.54	1.52	0.51	0.51	0.51	0.00	0.51	0.51	0.51	0.51	0.00	0.51	1.52	0.51	0.00	26.26
			0.05	**14:00 ~ 15:00**	9.60	5.05	0.51	3.54	1.52	0.51	0.51	0.51	0.00	0.51	0.51	0.51	0.51	0.00	0.51	1.52	0.51	0.00	26.26
			0.05	**15:00 ~ 16:00**	10.10	5.05	0.51	3.54	1.52	0.51	0.51	0.51	0.00	0.51	0.51	0.51	0.51	0.00	0.51	1.52	0.51	0.00	26.77
			0.05	**16:00 ~ 17:00**	10.10	5.05	0.51	3.54	1.52	0.51	0.51	0.51	0.00	0.51	0.51	0.51	0.51	0.00	0.51	1.52	0.51	0.00	26.77
			0.05	**17:00 ~ 18:00**	10.10	5.05	0.51	3.54	1.52	0.51	0.51	0.51	0.00	0.51	0.51	0.51	0.51	0.00	0.51	1.52	0.51	0.00	26.77
			0.05	**18:00 ~ 19:00**	10.61	5.56	0.51	4.04	1.52	0.51	0.51	0.51	0.00	0.51	0.51	0.51	0.51	0.00	0.51	1.52	0.51	0.00	28.28
			0.05	**19:00 ~ 20:00**	9.60	5.05	0.51	3.54	1.52	0.51	0.51	0.51	0.00	0.51	0.51	0.51	0.51	0.00	0.51	1.52	0.51	0.00	26.26
			0.05	**20:00 ~ 21:00**	8.08	4.04	0.51	3.03	1.01	0.51	0.51	0.51	0.00	0.51	0.51	0.51	0.51	0.00	0.51	1.01	0.51	0.00	22.22
			0.05	**21:00 ~ 22:00**	8.59	4.55	0.51	3.03	1.01	0.51	0.51	0.51	0.00	0.51	0.51	0.51	0.51	0.00	0.51	1.01	0.51	0.00	23.23
			0.05	**22:00 ~ 23:00**	7.58	4.04	0.51	3.03	1.01	0.51	0.51	0.51	0.00	0.51	0.51	0.51	0.51	0.00	0.51	1.01	0.51	0.00	21.72
			0.05	**23:00 ~ 00:00**	6.57	3.54	0.51	2.53	1.01	0.51	0.51	0.51	0.00	0.51	0.51	0.51	0.51	0.00	0.51	1.01	0.51	0.00	19.70
				Whole Day Total (veh*km)	213.62	111.61	8.59	63.13	26.26	11.11	12.12	9.09	2.53	12.12	10.10	8.59	11.11	0.00	12.12	29.29	10.10	0.00	551.46
6	Ko Shan Road	SB	0.05	**00:00 ~ 01:00**	2.53	1.52	0.00	0.51	0.51	0.00	0.51	0.00	0.00	0.51	0.00	0.00	0.00	0.00	0.51	0.51	0.00	0.00	7.07
			0.05	**01:00 ~ 02:00**	1.52	1.01	0.00	0.51	0.51	0.00	0.51	0.00	0.00	0.51	0.00	0.00	0.00	0.00	0.51	0.51	0.00	0.00	5.56
			0.05	**02:00 ~ 03:00**	1.01	0.51	0.00	0.51	0.51	0.00	0.00	0.00	0.00	0.00	0.00	0.00	0.00	0.00	0.51	0.51	0.00	0.00	3.54
			0.05	**03:00 ~ 04:00**	1.01	0.51	0.00	0.51	0.51	0.00	0.00	0.00	0.00	0.00	0.00	0.00	0.00	0.00	0.51	0.51	0.00	0.00	3.54
			0.05	**04:00 ~ 05:00**	1.01	0.51	0.00	0.51	0.51	0.00	0.00	0.00	0.00	0.00	0.00	0.00	0.00	0.00	0.51	0.51	0.00	0.00	3.54
			0.05	**05:00 ~ 06:00**	1.52	1.01	0.00	0.51	0.51	0.00	0.00	0.00	0.00	0.00	0.00	0.00	0.00	0.00	0.51	0.51	0.00	0.00	4.55
			0.05	**06:00 ~ 07:00**	2.53	1.52	0.00	0.51	0.51	0.00	0.51	0.51	0.00	0.51	0.00	0.00	0.00	0.00	0.51	0.51	0.00	0.00	7.58
			0.05	**07:00 ~ 08:00**	4.55	2.53	0.00	1.01	0.51	0.51	0.51	0.51	0.00	0.51	0.51	0.00	0.51	0.00	0.51	0.51	0.51	0.00	13.13
			0.05	**08:00 ~ 09:00**	5.56	3.03	0.00	1.52	0.51	0.51	0.51	0.51	0.00	0.51	0.51	0.00	0.51	0.00	0.51	1.01	0.51	0.00	15.66
			0.05	**09:00 ~ 10:00**	5.05	2.53	0.00	1.52	0.51	0.51	0.51	0.51	0.00	0.51	0.51	0.00	0.51	0.00	0.51	1.01	0.51	0.00	14.65
			0.05	**10:00 ~ 11:00**	5.05	2.53	0.00	1.01	0.51	0.51	0.51	0.51	0.00	0.51	0.51	0.00	0.51	0.00	0.51	0.51	0.51	0.00	13.64
			0.05	**11:00 ~ 12:00**	5.05	2.53	0.00	1.52	0.51	0.51	0.51	0.51	0.00	0.51	0.51	0.00	0.51	0.00	0.51	1.01	0.51	0.00	14.65
			0.05	**12:00 ~ 13:00**	3.54	2.02	0.00	1.01	0.51	0.51	0.51	0.51	0.00	0.51	0.00	0.00	0.51	0.00	0.51	0.51	0.00	0.00	10.61
			0.05	**13:00 ~ 14:00**	3.54	2.02	0.00	1.01	0.51	0.51	0.51	0.51	0.00	0.51	0.00	0.00	0.51	0.00	0.51	0.51	0.00	0.00	10.61
			0.05	**14:00 ~ 15:00**	3.54	2.02	0.00	1.01	0.51	0.51	0.51	0.51	0.00	0.51	0.00	0.00	0.51	0.00	0.51	0.51	0.00	0.00	10.61
			0.05	**15:00 ~ 16:00**	3.54	2.02	0.00	1.01	0.51	0.51	0.51	0.51	0.00	0.51	0.00	0.00	0.51	0.00	0.51	0.51	0.00	0.00	10.61
			0.05	**16:00 ~ 17:00**	4.04	2.02	0.00	1.01	0.51	0.51	0.51	0.51	0.00	0.51	0.00	0.00	0.51	0.00	0.51	0.51	0.00	0.00	11.11
			0.05	**17:00 ~ 18:00**	4.04	2.02	0.00	1.01	0.51	0.51	0.51	0.51	0.00	0.51	0.00	0.00	0.51	0.00	0.51	0.51	0.00	0.00	11.11
			0.05	**18:00 ~ 19:00**	4.04	2.02	0.00	1.01	0.51	0.51	0.51	0.51	0.00	0.51	0.00	0.00	0.51	0.00	0.51	0.51	0.00	0.00	11.11
			0.05	**19:00 ~ 20:00**	3.54	2.02	0.00	1.01	0.51	0.51	0.51	0.51	0.00	0.51	0.00	0.00	0.51	0.00	0.51	0.51	0.00	0.00	10.61
			0.05	**20:00 ~ 21:00**	3.03	1.52	0.00	1.01	0.51	0.51	0.51	0.51	0.00	0.51	0.00	0.00	0.51	0.00	0.51	0.51	0.00	0.00	9.60
			0.05	**21:00 ~ 22:00**	3.03	1.52	0.00	1.01	0.51	0.51	0.51	0.51	0.00	0.51	0.00	0.00	0.51	0.00	0.51	0.51	0.00	0.00	9.60
			0.05	**22:00 ~ 23:00**	3.03	1.52	0.00	1.01	0.51	0.51	0.51	0.51	0.00	0.51	0.00	0.00	0.51	0.00	0.51	0.51	0.00	0.00	9.60
			0.05	**23:00 ~ 00:00**	2.53	1.52	0.00	0.51	0.51	0.51	0.51	0.51	0.00	0.51	0.00	0.00	0.51	0.00	0.51	0.51	0.00	0.00	8.59
				Whole Day Total (veh*km)	77.77	41.92	0.00	21.72	12.12	8.59	10.10	9.09	0.00	10.10	2.53	0.00	8.59	0.00	12.12	13.64	2.53	0.00	230.79
7	Wai Yin Path	WB	0.05	**00:00 ~ 01:00**	0.47	0.47	0.00	0.00	0.00	0.00	0.00	0.00	0.00	0.00	0.00	0.00	0.00	0.00	0.00	0.00	0.00	0.00	0.94
			0.05	**01:00 ~ 02:00**	0.47	0.47	0.00	0.00	0.00	0.00	0.00	0.00	0.00	0.00	0.00	0.00	0.00	0.00	0.00	0.00	0.00	0.00	0.94
			0.05	**02:00 ~ 03:00**	0.47	0.47	0.00	0.00	0.00	0.00	0.00	0.00	0.00	0.00	0.00	0.00	0.00	0.00	0.00	0.00	0.00	0.00	0.94
			0.05	**03:00 ~ 04:00**	0.47	0.47	0.00	0.00	0.00	0.00	0.00	0.00	0.00	0.00	0.00	0.00	0.00	0.00	0.00	0.00	0.00	0.00	0.94
			0.05	**04:00 ~ 05:00**	0.47	0.47	0.00	0.00	0.00	0.00	0.00	0.00	0.00	0.00	0.00	0.00	0.00	0.00	0.00	0.00	0.00	0.00	0.94
			0.05	**05:00 ~ 06:00**	0.47	0.47	0.00	0.00	0.00	0.00	0.00	0.00	0.00	0.00	0.00	0.00	0.00	0.00	0.00	0.00	0.00	0.00	0.94
			0.05	**06:00 ~ 07:00**	0.47	0.47	0.00	0.00	0.00	0.00	0.00	0.00	0.00	0.00	0.00	0.00	0.00	0.00	0.00	0.00	0.00	0.00	0.94
			0.05	**07:00 ~ 08:00**	0.47	0.47	0.00	0.47	0.00	0.00	0.00	0.00	0.00	0.00	0.00	0.00	0.00	0.00	0.00	0.47	0.00	0.00	1.88
			0.05	**08:00 ~ 09:00**	0.94	0.47	0.00	0.47	0.00	0.00	0.00	0.00	0.00	0.00	0.00	0.00	0.00	0.00	0.00	0.47	0.00	0.00	2.35
			0.05	**09:00 ~ 10:00**	0.47	0.47	0.00	0.47	0.00	0.00	0.00	0.00	0.00	0.00	0.00	0.00	0.00	0.00	0.00	0.47	0.00	0.00	1.88
			0.05	**10:00 ~ 11:00**	0.47	0.47	0.00	0.47	0.00	0.00	0.00	0.00	0.00	0.00	0.00	0.00	0.00	0.00	0.00	0.47	0.00	0.00	1.88
			0.05	**11:00 ~ 12:00**	0.47	0.47	0.00	0.47	0.00	0.00	0.00	0.00	0.00	0.00	0.00	0.00	0.00	0.00	0.00	0.47	0.00	0.00	1.88
			0.05	**12:00 ~ 13:00**	0.47	0.47	0.00	0.47	0.00	0.00	0.00	0.00	0.00	0.00	0.00	0.00	0.00	0.00	0.00	0.47	0.00	0.00	1.88
			0.05	**13:00 ~ 14:00**	0.94	0.47	0.00	0.47	0.00	0.00	0.00	0.00	0.00	0.00	0.00	0.00	0.00	0.00	0.00	0.47	0.00	0.00	2.35
			0.05	**14:00 ~ 15:00**	0.94	0.47	0.00	0.47	0.00	0.00	0.00	0.00	0.00	0.00	0.00	0.00	0.00	0.00	0.00	0.47	0.00	0.00	2.35
			0.05	**15:00 ~ 16:00**	0.94	0.47	0.00	0.47	0.00	0.00	0.00	0.00	0.00	0.00	0.00	0.00	0.00	0.00	0.00	0.47	0.00	0.00	2.35
			0.05	**16:00 ~ 17:00**	0.94	0.47	0.00	0.47	0.00	0.00	0.00	0.00	0.00	0.00	0.00	0.00	0.00	0.00	0.00	0.47	0.00	0.00	2.35
			0.05	**17:00 ~ 18:00**	0.94	0.47	0.00	0.47	0.00	0.00	0.00	0.00	0.00	0.00	0.00	0.00	0.00	0.00	0.00	0.47	0.00	0.00	2.35
			0.05	**18:00 ~ 19:00**	0.94	0.47	0.00	0.47	0.00	0.00	0.00	0.00	0.00	0.00	0.00	0.00	0.00	0.00	0.00	0.47	0.00	0.00	2.35
			0.05	**19:00 ~ 20:00**	0.94	0.47	0.00	0.47	0.00	0.00	0.00	0.00	0.00	0.00	0.00	0.00	0.00	0.00	0.00	0.47	0.00	0.00	2.35
			0.05	**20:00 ~ 21:00**	0.47	0.47	0.00	0.47	0.00	0.00	0.00	0.00	0.00	0.00	0.00	0.00	0.00	0.00	0.00	0.47	0.00	0.00	1.88
			0.05	**21:00 ~ 22:00**	0.47	0.47	0.00	0.47	0.00	0.00	0.00	0.00	0.00	0.00	0.00	0.00	0.00	0.00	0.00	0.47	0.00	0.00	1.88
			0.05	**22:00 ~ 23:00**	0.47	0.47	0.00	0.47	0.00	0.00	0.00	0.00	0.00	0.00	0.00	0.00	0.00	0.00	0.00	0.47	0.00	0.00	1.88
			0.05	**23:00 ~ 00:00**	0.47	0.47	0.00	0.47	0.00	0.00	0.00	0.00	0.00	0.00	0.00	0.00	0.00	0.00	0.00	0.47	0.00	0.00	1.88
				Whole Day Total (veh*km)	15.01	11.26	0.00	7.97	0.00	0.00	0.00	0.00	0.00	0.00	0.00	0.00	0.00	0.00	0.00	7.97	0.00	0.00	42.21
8	Wai Yin Path	EB	0.05	**00:00 ~ 01:00**	0.47	0.47	0.00	0.00	0.00	0.00	0.00	0.00	0.00	0.00	0.00	0.00	0.00	0.00	0.00	0.00	0.00	0.00	0.94
			0.05	**01:00 ~ 02:00**	0.47	0.47	0.00	0.00	0.00	0.00	0.00	0.00	0.00	0.00	0.00	0.00	0.00	0.00	0.00	0.00	0.00	0.00	0.94
			0.05	**02:00 ~ 03:00**	0.47	0.47	0.00	0.00	0.00	0.00	0.00	0.00	0.00	0.00	0.00	0.00	0.00	0.00	0.00	0.00	0.00	0.00	0.94
			0.05	**03:00 ~ 04:00**	0.47	0.47	0.00	0.00	0.00	0.00	0.00	0.00	0.00	0.00	0.00	0.00	0.00	0.00	0.00	0.00	0.00	0.00	0.94
			0.05	**04:00 ~ 05:00**	0.47	0.47	0.00	0.00	0.00	0.00	0.00	0.00	0.00	0.00	0.00	0.00	0.00	0.00	0.00	0.00	0.00	0.00	0.94
			0.05	**05:00 ~ 06:00**	0.47	0.47	0.00	0.00	0.00	0.00	0.00	0.00	0.00	0.00	0.00	0.00	0.00	0.00	0.00	0.00	0.00	0.00	0.94
			0.05	**06:00 ~ 07:00**	0.47	0.47	0.00	0.00	0.00	0.00	0.00	0.00	0.00	0.00	0.00	0.00	0.00	0.00	0.00	0.00	0.00	0.00	0.94
			0.05	**07:00 ~ 08:00**	0.47	0.47	0.00	0.47	0.00	0.00	0.00	0.00	0.00	0.00	0.00	0.00	0.00	0.00	0.00	0.47	0.00	0.00	1.88
			0.05	**08:00 ~ 09:00**	0.94	0.47	0.00	0.47	0.00	0.00	0.00	0.00	0.00	0.00	0.00	0.00	0.00	0.00	0.00	0.47	0.00	0.00	2.35
			0.05	**09:00 ~ 10:00**	0.47	0.47	0.00	0.47	0.00	0.00	0.00	0.00	0.00	0.00	0.00	0.00	0.00	0.00	0.00	0.47	0.00	0.00	1.88
			0.05	**10:00 ~ 11:00**	0.47	0.47	0.00	0.47	0.00	0.00	0.00	0.00	0.00	0.00	0.00	0.00	0.00	0.00	0.00	0.47	0.00	0.00	1.88
			0.05	**11:00 ~ 12:00**	0.47	0.47	0.00	0.47	0.00	0.00	0.00	0.00	0.00	0.00	0.00	0.00	0.00	0.00	0.00	0.47	0.00	0.00	1.88
			0.05	**12:00 ~ 13:00**	0.47	0.47	0.00	0.47	0.00	0.00	0.00	0.00	0.00	0.00	0.00	0.00	0.00	0.00	0.00	0.47	0.00	0.00	1.88
			0.05	**13:00 ~ 14:00**	0.94	0.47	0.00	0.47	0.00	0.00	0.00	0.00	0.00	0.00	0.00	0.00	0.00	0.00	0.00	0.47	0.00	0.00	2.35
			0.05	**14:00 ~ 15:00**	0.94	0.47	0.00	0.47	0.00	0.00	0.00	0.00	0.00	0.00	0.00	0.00	0.00	0.00	0.00	0.47	0.00	0.00	2.35
			0.05	**15:00 ~ 16:00**	0.94	0.47	0.00	0.47	0.00	0.00	0.00	0.00	0.00	0.00	0.00	0.00	0.00	0.00	0.00	0.47	0.00	0.00	2.35
			0.05	**16:00 ~ 17:00**	0.94	0.47	0.00	0.47	0.00	0.00	0.00	0.00	0.00	0.00	0.00	0.00	0.00	0.00	0.00	0.47	0.00	0.00	2.35
			0.05	**17:00 ~ 18:00**	0.94	0.47	0.00	0.47	0.00	0.00	0.00	0.00	0.00	0.00	0.00	0.00	0.00	0.00	0.00	0.47	0.00	0.00	2.35
			0.05	**18:00 ~ 19:00**	0.94	0.47	0.00	0.47	0.00	0.00	0.00	0.00	0.00	0.00	0.00	0.00	0.00	0.00	0.00	0.47	0.00	0.00	2.35
			0.05	**19:00 ~ 20:00**	0.94	0.47	0.00	0.47	0.00	0.00	0.00	0.00	0.00	0.00	0.00	0.00	0.00	0.00	0.00	0.47	0.00	0.00	2.35
			0.05	**20:00 ~ 21:00**	0.47	0.47	0.00	0.47	0.00	0.00	0.00	0.00	0.00	0.00	0.00	0.00	0.00	0.00	0.00	0.47	0.00	0.00	1.88
			0.05	**21:00 ~ 22:00**	0.47	0.47	0.00	0.47	0.00	0.00	0.00	0.00	0.00	0.00	0.00	0.00	0.00	0.00	0.00	0.47	0.00	0.00	1.88
			0.05	**22:00 ~ 23:00**	0.47	0.47	0.00	0.47	0.00	0.00	0.00	0.00	0.00	0.00	0.00	0.00	0.00	0.00	0.00	0.47	0.00	0.00	1.88
			0.05	**23:00 ~ 00:00**	0.47	0.47	0.00	0.47	0.00	0.00	0.00	0.00	0.00	0.00	0.00	0.00	0.00	0.00	0.00	0.47	0.00	0.00	1.88
				Whole Day Total (veh*km)	15.01	11.26	0.00	7.97	0.00	0.00	0.00	0.00	0.00	0.00	0.00	0.00	0.00	0.00	0.00	7.97	0.00	0.00	42.21

Road No.	Road Name	Bound	Road Length (km)	Hour	PC	TAXI	LGV3	LGV4	LGV6	HGV7	HGV8	PLB	PV4	PV5	NFB6	NFB7	NFB8	FBSD	FBDD	MC	HGV9	NFB9	Total
9	Ko Shan Road	NB	0.04	**00:00 ~ 01:00**	5.08	2.74	0.00	1.17	0.39	0.39	0.39	0.00	0.00	0.39	0.39	0.00	0.39	0.00	0.39	0.78	0.39	0.00	12.90
			0.04	**01:00 ~ 02:00**	3.52	1.96	0.00	0.78	0.39	0.39	0.39	0.00	0.00	0.39	0.39	0.00	0.39	0.00	0.39	0.39	0.39	0.00	9.78
			0.04	**02:00 ~ 03:00**	2.74	1.56	0.00	0.78	0.39	0.39	0.39	0.00	0.00	0.39	0.00	0.00	0.39	0.00	0.39	0.39	0.00	0.00	7.82
			0.04	**03:00 ~ 04:00**	1.96	1.17	0.00	0.39	0.39	0.00	0.39	0.00	0.00	0.39	0.00	0.00	0.00	0.00	0.39	0.39	0.00	0.00	5.47
			0.04	**04:00 ~ 05:00**	1.96	1.17	0.00	0.39	0.39	0.00	0.39	0.00	0.00	0.39	0.00	0.00	0.00	0.00	0.39	0.39	0.00	0.00	5.47
			0.04	**05:00 ~ 06:00**	2.74	1.56	0.00	0.78	0.39	0.39	0.39	0.00	0.00	0.39	0.00	0.00	0.39	0.00	0.39	0.39	0.00	0.00	7.82
			0.04	**06:00 ~ 07:00**	5.08	2.74	0.00	1.17	0.39	0.39	0.39	0.00	0.00	0.39	0.39	0.00	0.39	0.00	0.39	0.78	0.39	0.00	13.29
			0.04	**07:00 ~ 08:00**	10.17	5.47	0.39	2.35	0.78	0.39	0.39	0.39	0.39	0.39	0.39	0.39	0.39	0.00	0.39	1.17	0.39	0.00	24.24
			0.04	**08:00 ~ 09:00**	12.90	6.65	0.39	2.74	1.17	0.39	0.39	0.39	0.39	0.39	0.39	0.39	0.39	0.00	0.39	1.56	0.39	0.00	29.33
			0.04	**09:00 ~ 10:00**	11.34	5.87	0.39	2.35	1.17	0.39	0.39	0.39	0.39	0.39	0.39	0.39	0.39	0.00	0.39	1.56	0.39	0.00	26.59
			0.04	**10:00 ~ 11:00**	10.95	5.47	0.39	2.35	0.78	0.39	0.39	0.39	0.39	0.39	0.39	0.39	0.39	0.00	0.39	1.17	0.39	0.00	25.02
			0.04	**11:00 ~ 12:00**	11.73	5.87	0.39	2.35	1.17	0.39	0.39	0.39	0.39	0.39	0.39	0.39	0.39	0.00	0.39	1.56	0.39	0.00	26.98
			0.04	**12:00 ~ 13:00**	7.43	3.91	0.39	2.74	1.17	0.39	0.39	0.39	0.00	0.39	0.39	0.39	0.39	0.00	0.39	0.78	0.39	0.00	19.94
			0.04	**13:00 ~ 14:00**	7.43	3.91	0.39	2.74	1.17	0.39	0.39	0.39	0.00	0.39	0.39	0.39	0.39	0.00	0.39	1.17	0.39	0.00	20.33
			0.04	**14:00 ~ 15:00**	7.43	3.91	0.39	2.74	1.17	0.39	0.39	0.39	0.00	0.39	0.39	0.39	0.39	0.00	0.39	1.17	0.39	0.00	20.33
			0.04	**15:00 ~ 16:00**	7.82	3.91	0.39	2.74	1.17	0.39	0.39	0.39	0.00	0.39	0.39	0.39	0.39	0.00	0.39	1.17	0.39	0.00	20.72
			0.04	**16:00 ~ 17:00**	7.82	3.91	0.39	2.74	1.17	0.39	0.39	0.39	0.00	0.39	0.39	0.39	0.39	0.00	0.39	1.17	0.39	0.00	20.72
			0.04	**17:00 ~ 18:00**	7.82	3.91	0.39	2.74	1.17	0.39	0.39	0.39	0.00	0.39	0.39	0.39	0.39	0.00	0.39	1.17	0.39	0.00	20.72
			0.04	**18:00 ~ 19:00**	8.21	4.30	0.39	3.13	1.17	0.39	0.39	0.39	0.00	0.39	0.39	0.39	0.39	0.00	0.39	1.17	0.39	0.00	21.90
			0.04	**19:00 ~ 20:00**	7.43	3.91	0.39	2.74	1.17	0.39	0.39	0.39	0.00	0.39	0.39	0.39	0.39	0.00	0.39	1.17	0.39	0.00	20.33
			0.04	**20:00 ~ 21:00**	6.26	3.13	0.39	2.35	0.78	0.39	0.39	0.39	0.00	0.39	0.39	0.39	0.39	0.00	0.39	0.78	0.39	0.00	17.20
			0.04	**21:00 ~ 22:00**	6.65	3.52	0.39	2.35	0.78	0.39	0.39	0.39	0.00	0.39	0.39	0.39	0.39	0.00	0.39	0.78	0.39	0.00	17.99
			0.04	**22:00 ~ 23:00**	5.87	3.13	0.39	2.35	0.78	0.39	0.39	0.39	0.00	0.39	0.39	0.39	0.39	0.00	0.39	0.78	0.39	0.00	16.81
			0.04	**23:00 ~ 00:00**	5.08	2.74	0.39	1.96	0.78	0.39	0.39	0.39	0.00	0.39	0.39	0.39	0.39	0.00	0.39	0.78	0.39	0.00	15.25
				Whole Day Total (veh*km)	165.39	86.41	6.65	48.88	20.33	8.60	9.38	7.04	1.96	9.38	7.82	6.65	8.60	0.00	9.38	22.68	7.82	0.00	426.97
10	Ko Shan Road	SB	0.04	**00:00 ~ 01:00**	1.96	1.17	0.00	0.39	0.39	0.00	0.39	0.00	0.00	0.39	0.00	0.00	0.00	0.00	0.39	0.39	0.00	0.00	5.47
			0.04	**01:00 ~ 02:00**	1.17	0.78	0.00	0.39	0.39	0.00	0.39	0.00	0.00	0.39	0.00	0.00	0.00	0.00	0.39	0.39	0.00	0.00	4.30
			0.04	**02:00 ~ 03:00**	0.78	0.39	0.00	0.39	0.39	0.00	0.00	0.00	0.00	0.00	0.00	0.00	0.00	0.00	0.39	0.39	0.00	0.00	2.74
			0.04	**03:00 ~ 04:00**	0.78	0.39	0.00	0.39	0.39	0.00	0.00	0.00	0.00	0.00	0.00	0.00	0.00	0.00	0.39	0.39	0.00	0.00	2.74
			0.04	**04:00 ~ 05:00**	0.78	0.39	0.00	0.39	0.39	0.00	0.00	0.00	0.00	0.00	0.00	0.00	0.00	0.00	0.39	0.39	0.00	0.00	2.74
			0.04	**05:00 ~ 06:00**	1.17	0.78	0.00	0.39	0.39	0.00	0.00	0.00	0.00	0.00	0.00	0.00	0.00	0.00	0.39	0.39	0.00	0.00	3.52
			0.04	**06:00 ~ 07:00**	1.96	1.17	0.00	0.39	0.39	0.00	0.39	0.00	0.00	0.39	0.00	0.00	0.00	0.00	0.39	0.39	0.00	0.00	5.87
			0.04	**07:00 ~ 08:00**	3.52	1.96	0.00	0.78	0.39	0.39	0.39	0.00	0.00	0.39	0.39	0.00	0.39	0.00	0.39	0.39	0.39	0.00	10.17
			0.04	**08:00 ~ 09:00**	4.30	2.35	0.00	1.17	0.39	0.39	0.39	0.39	0.00	0.39	0.39	0.00	0.39	0.00	0.39	0.78	0.39	0.00	12.12
			0.04	**09:00 ~ 10:00**	3.91	1.96	0.00	1.17	0.39	0.39	0.39	0.39	0.00	0.39	0.39	0.00	0.39	0.00	0.39	0.78	0.39	0.00	11.34
			0.04	**10:00 ~ 11:00**	3.91	1.96	0.00	0.78	0.39	0.39	0.39	0.39	0.00	0.39	0.39	0.00	0.39	0.00	0.39	0.39	0.39	0.00	10.56
			0.04	**11:00 ~ 12:00**	3.91	1.96	0.00	1.17	0.39	0.39	0.39	0.39	0.00	0.39	0.39	0.00	0.39	0.00	0.39	0.78	0.39	0.00	11.34
			0.04	**12:00 ~ 13:00**	2.74	1.56	0.00	0.78	0.39	0.39	0.39	0.39	0.00	0.39	0.00	0.00	0.39	0.00	0.39	0.39	0.00	0.00	8.21
			0.04	**13:00 ~ 14:00**	2.74	1.56	0.00	0.78	0.39	0.39	0.39	0.39	0.00	0.39	0.00	0.00	0.39	0.00	0.39	0.39	0.00	0.00	8.21
			0.04	**14:00 ~ 15:00**	2.74	1.56	0.00	0.78	0.39	0.39	0.39	0.39	0.00	0.39	0.00	0.00	0.39	0.00	0.39	0.39	0.00	0.00	8.21
			0.04	**15:00 ~ 16:00**	2.74	1.56	0.00	0.78	0.39	0.39	0.39	0.39	0.00	0.39	0.00	0.00	0.39	0.00	0.39	0.39	0.00	0.00	8.21
			0.04	**16:00 ~ 17:00**	3.13	1.56	0.00	0.78	0.39	0.39	0.39	0.39	0.00	0.39	0.00	0.00	0.39	0.00	0.39	0.39	0.00	0.00	8.60
			0.04	**17:00 ~ 18:00**	3.13	1.56	0.00	0.78	0.39	0.39	0.39	0.39	0.00	0.39	0.00	0.00	0.39	0.00	0.39	0.39	0.00	0.00	8.60
			0.04	**18:00 ~ 19:00**	3.13	1.56	0.00	0.78	0.39	0.39	0.39	0.39	0.00	0.39	0.00	0.00	0.39	0.00	0.39	0.39	0.00	0.00	8.60
			0.04	**19:00 ~ 20:00**	2.74	1.56	0.00	0.78	0.39	0.39	0.39	0.39	0.00	0.39	0.00	0.00	0.39	0.00	0.39	0.39	0.00	0.00	8.21
			0.04	**20:00 ~ 21:00**	2.35	1.17	0.00	0.78	0.39	0.39	0.39	0.39	0.00	0.39	0.00	0.00	0.39	0.00	0.39	0.39	0.00	0.00	7.43
			0.04	**21:00 ~ 22:00**	2.35	1.17	0.00	0.78	0.39	0.39	0.39	0.39	0.00	0.39	0.00	0.00	0.39	0.00	0.39	0.39	0.00	0.00	7.43
			0.04	**22:00 ~ 23:00**	2.35	1.17	0.00	0.78	0.39	0.39	0.39	0.39	0.00	0.39	0.00	0.00	0.39	0.00	0.39	0.39	0.00	0.00	7.43
			0.04	**23:00 ~ 00:00**	1.96	1.17	0.00	0.39	0.39	0.39	0.39	0.39	0.00	0.39	0.00	0.00	0.39	0.00	0.39	0.39	0.00	0.00	6.65
				Whole Day Total (veh*km)	60.21	32.45	0.00	16.81	9.38	6.65	7.82	7.04	0.00	7.82	1.96	0.00	6.65	0.00	9.38	10.56	1.96	0.00	178.69
11	San Lau Street	WB	0.04	**00:00 ~ 01:00**	1.19	0.79	0.00	0.40	0.40	0.00	0.00	0.00	0.00	0.00	0.00	0.00	0.00	0.00	0.40	0.40	0.00	0.00	3.57
			0.04	**01:00 ~ 02:00**	0.79	0.40	0.00	0.40	0.40	0.00	0.00	0.00	0.00	0.00	0.00	0.00	0.00	0.00	0.40	0.40	0.00	0.00	2.78
			0.04	**02:00 ~ 03:00**	0.79	0.40	0.00	0.40	0.40	0.00	0.00	0.00	0.00	0.00	0.00	0.00	0.00	0.00	0.40	0.40	0.00	0.00	2.78
			0.04	**03:00 ~ 04:00**	0.40	0.40	0.00	0.40	0.40	0.00	0.00	0.00	0.00	0.00	0.00	0.00	0.00	0.00	0.40	0.40	0.00	0.00	2.38
			0.04	**04:00 ~ 05:00**	0.40	0.40	0.00	0.40	0.40	0.00	0.00	0.00	0.00	0.00	0.00	0.00	0.00	0.00	0.40	0.40	0.00	0.00	2.38
			0.04	**05:00 ~ 06:00**	0.79	0.40	0.00	0.40	0.40	0.00	0.00	0.00	0.00	0.00	0.00	0.00	0.00	0.00	0.40	0.40	0.00	0.00	2.78
			0.04	**06:00 ~ 07:00**	1.19	0.79	0.00	0.40	0.40	0.00	0.00	0.40	0.00	0.00	0.00	0.00	0.00	0.00	0.40	0.40	0.00	0.00	3.97
			0.04	**07:00 ~ 08:00**	1.99	1.19	0.00	0.40	0.40	0.40	0.40	0.40	0.00	0.40	0.00	0.00	0.40	0.00	0.40	0.40	0.00	0.00	6.75
			0.04	**08:00 ~ 09:00**	2.78	1.59	0.00	0.40	0.40	0.40	0.40	0.40	0.00	0.40	0.00	0.00	0.40	0.00	0.40	0.40	0.00	0.00	7.94
			0.04	**09:00 ~ 10:00**	2.38	1.19	0.00	0.40	0.40	0.40	0.40	0.40	0.00	0.40	0.00	0.00	0.40	0.00	0.40	0.40	0.00	0.00	7.15
			0.04	**10:00 ~ 11:00**	2.38	1.19	0.00	0.40	0.40	0.40	0.40	0.40	0.00	0.40	0.00	0.00	0.40	0.00	0.40	0.40	0.00	0.00	7.15
			0.04	**11:00 ~ 12:00**	2.38	1.19	0.00	0.40	0.40	0.40	0.40	0.40	0.00	0.40	0.00	0.00	0.40	0.00	0.40	0.40	0.00	0.00	7.15
			0.04	**12:00 ~ 13:00**	0.40	0.40	0.00	0.40	0.40	0.00	0.00	0.40	0.00	0.00	0.00	0.00	0.00	0.00	0.40	0.40	0.00	0.00	2.78
			0.04	**13:00 ~ 14:00**	0.79	0.40	0.00	0.40	0.40	0.00	0.00	0.40	0.00	0.00	0.00	0.00	0.00	0.00	0.40	0.40	0.00	0.00	3.18
			0.04	**14:00 ~ 15:00**	0.79	0.40	0.00	0.40	0.40	0.00	0.00	0.40	0.00	0.00	0.00	0.00	0.00	0.00	0.40	0.40	0.00	0.00	3.18
			0.04	**15:00 ~ 16:00**	0.79	0.40	0.00	0.40	0.40	0.00	0.00	0.40	0.00	0.00	0.00	0.00	0.00	0.00	0.40	0.40	0.00	0.00	3.18
			0.04	**16:00 ~ 17:00**	0.79	0.40	0.00	0.40	0.40	0.00	0.00	0.40	0.00	0.00	0.00	0.00	0.00	0.00	0.40	0.40	0.00	0.00	3.18
			0.04	**17:00 ~ 18:00**	0.79	0.40	0.00	0.40	0.40	0.00	0.00	0.40	0.00	0.00	0.00	0.00	0.00	0.00	0.40	0.40	0.00	0.00	3.18
			0.04	**18:00 ~ 19:00**	0.79	0.40	0.00	0.40	0.40	0.00	0.00	0.40	0.00	0.00	0.00	0.00	0.00	0.00	0.40	0.40	0.00	0.00	3.18
			0.04	**19:00 ~ 20:00**	0.79	0.40	0.00	0.40	0.40	0.00	0.00	0.40	0.00	0.00	0.00	0.00	0.00	0.00	0.40	0.40	0.00	0.00	3.18
			0.04	**20:00 ~ 21:00**	0.40	0.40	0.00	0.40	0.40	0.00	0.00	0.40	0.00	0.00	0.00	0.00	0.00	0.00	0.40	0.40	0.00	0.00	2.78
			0.04	**21:00 ~ 22:00**	0.40	0.40	0.00	0.40	0.40	0.00	0.00	0.40	0.00	0.00	0.00	0.00	0.00	0.00	0.40	0.40	0.00	0.00	2.78
			0.04	**22:00 ~ 23:00**	0.40	0.40	0.00	0.40	0.40	0.00	0.00	0.40	0.00	0.00	0.00	0.00	0.00	0.00	0.40	0.40	0.00	0.00	2.78
			0.04	**23:00 ~ 00:00**	0.40	0.40	0.00	0.40	0.40	0.00	0.00	0.40	0.00	0.00	0.00	0.00	0.00	0.00	0.40	0.40	0.00	0.00	2.78
				Whole Day Total (veh*km)	25.01	14.69	0.00	9.53	9.53	1.99	1.99	7.15	0.00	1.99	0.00	0.00	1.99	0.00	9.53	9.53	0.00	0.00	92.90
12	Ko Shan Road	NB	0.08	**00:00 ~ 01:00**	11.02	5.51	0.00	2.36	0.79	0.79	0.79	0.00	0.00	0.79	0.79	0.00	0.79	0.00	0.79	1.57	0.79	0.00	26.76
			0.08	**01:00 ~ 02:00**	7.08	3.94	0.00	1.57	0.79	0.79	0.79	0.00	0.00	0.79	0.79	0.00	0.79	0.00	0.79	0.79	0.79	0.00	19.68
			0.08	**02:00 ~ 03:00**	5.51	3.15	0.00	1.57	0.79	0.79	0.79	0.00	0.00	0.79	0.00	0.00	0.79	0.00	0.79	0.79	0.00	0.00	15.74
			0.08	**03:00 ~ 04:00**	3.94	2.36	0.00	0.79	0.79	0.79	0.79	0.00	0.00	0.79	0.00	0.00	0.00	0.00	0.79	0.79	0.00	0.00	11.81
			0.08	**04:00 ~ 05:00**	3.94	2.36	0.00	0.79	0.79	0.79	0.79	0.00	0.00	0.79	0.00	0.00	0.00	0.00	0.79	0.79	0.00	0.00	11.81
			0.08	**05:00 ~ 06:00**	5.51	3.15	0.00	1.57	0.79	0.79	0.79	0.00	0.00	0.79	0.00	0.00	0.79	0.00	0.79	0.79	0.00	0.00	15.74
			0.08	**06:00 ~ 07:00**	11.02	5.51	0.00	2.36	0.79	0.79	0.79	0.79	0.00	0.79	0.79	0.00	0.79	0.00	1.57	1.57	0.79	0.00	28.33
			0.08	**07:00 ~ 08:00**	21.25	11.02	0.79	4.72	1.57	0.79	0.79	0.79	0.79	0.79	0.79	0.79	0.79	0.00	1.57	2.36	0.79	0.00	50.37
			0.08	**08:00 ~ 09:00**	26.76	13.38	0.79	5.51	2.36	0.79	0.79	0.79	0.79	0.79	0.79	0.79	0.79	0.00	1.57	3.15	0.79	0.00	60.60
			0.08	**09:00 ~ 10:00**	23.61	11.81	0.79	5.51	2.36	0.79	0.79	0.79	0.79	0.79	0.79	0.79	0.79	0.00	1.57	3.15	0.79	0.00	55.88
			0.08	**10:00 ~ 11:00**	22.82	11.81	0.79	4.72	2.36	0.79	0.79	0.79	0.79	0.79	0.79	0.79	0.79	0.00	1.57	3.15	0.79	0.00	54.30
			0.08	**11:00 ~ 12:00**	24.40	12.59	0.79	5.51	2.36	0.79	0.79	0.79	0.79	0.79	0.79	0.79	0.79	0.00	1.57	3.15	0.79	0.00	57.45
			0.08	**12:00 ~ 13:00**	14.95	7.87	0.79	5.51	2.36	0.79	0.79	0.79	0.00	0.79	0.79	0.79	0.79	0.00	1.57	1.57	0.79	0.00	40.92
			0.08	**13:00 ~ 14:00**	14.95	7.87	0.79	5.51	2.36	0.79	0.79	0.79	0.00	0.79	0.79	0.79	0.79	0.00	1.57	2.36	0.79	0.00	41.71
			0.08	**14:00 ~ 15:00**	15.74	7.87	0.79	5.51	2.36	0.79	0.79	0.79	0.00	0.79	0.79	0.79	0.79	0.00	1.57	2.36	0.79	0.00	42.50
			0.08	**15:00 ~ 16:00**	15.74	7.87	0.79	5.51	2.36	0.79	0.79	0.79	0.00	0.79	0.79	0.79	0.79	0.00	1.57	2.36	0.79	0.00	42.50
			0.08	**16:00 ~ 17:00**	16.53	8.66	0.79	5.51	2.36	0.79	0.79	0.79	0.00	0.79	0.79	0.79	0.79	0.00	1.57	2.36	0.79	0.00	44.07
			0.08	**17:00 ~ 18:00**	15.74	8.66	0.79	5.51	2.36	0.79	0.79	0.79	0.00	0.79	0.79	0.79	0.79	0.00	1.57	2.36	0.79	0.00	43.29
			0.08	**18:00 ~ 19:00**	17.31	8.66	0.79	6.30	2.36	0.79	0.79	0.79	0.00	0.79	0.79	0.79	0.79	0.00	1.57	2.36	0.79	0.00	45.65
			0.08	**19:00 ~ 20:00**	14.95	7.87	0.79	5.51	2.36	0.79	0.79	0.79	0.00	0.79	0.79	0.79	0.79	0.00	0.79	2.36	0.79	0.00	40.92
			0.08	**20:00 ~ 21:00**	12.59	7.08	0.79	4.72	1.57	0.79	0.79	0.79	0.00	0.79	0.79	0.79	0.79	0.00	0.79	1.57	0.79	0.00	35.42
			0.08	**21:00 ~ 22:00**	13.38	7.08	0.79	4.72	1.57	0.79	0.79	0.79	0.00	0.79	0.79	0.79	0.79	0.00	0.79	1.57	0.79	0.00	36.20
			0.08	**22:00 ~ 23:00**	12.59	6.30	0.79	4.72	1.57	0.79	0.79	0.79	0.00	0.79	0.79	0.79	0.79	0.00	0.79	1.57	0.79	0.00	34.63
			0.08	**23:00 ~ 00:00**	10.23	5.51	0.79	3.94	1.57	0.79	0.79	0.79	0.00	0.79	0.79	0.79	0.79	0.00	0.79	1.57	0.79	0.00	30.69
				Whole Day Total (veh*km)	341.56	177.86	13.38	99.95	41.71	18.89	18.89	14.17	3.94	18.89	15.74	13.38	17.31	0.00	29.12	46.43	15.74	0.00	886.95

Road No.	Road Name	Bound	Road Length (km)	Hour	PC	TAXI	LGV3	LGV4	LGV6	HGV7	HGV8	PLB	PV4	PV5	NFB6	NFB7	NFB8	FBSD	FBDD	MC	HGV9	NFB9	Total
13	Ko Shan Road	SB	0.08	**00:00 ~ 01:00**	1.57	0.79	0.00	0.79	0.79	0.00	0.00	0.00	0.00	0.00	0.00	0.00	0.00	0.00	0.79	0.79	0.00	0.00	5.51
			0.08	**01:00 ~ 02:00**	0.79	0.79	0.00	0.79	0.79	0.00	0.00	0.00	0.00	0.00	0.00	0.00	0.00	0.00	0.79	0.79	0.00	0.00	4.72
			0.08	**02:00 ~ 03:00**	0.79	0.79	0.00	0.79	0.79	0.00	0.00	0.00	0.00	0.00	0.00	0.00	0.00	0.00	0.79	0.79	0.00	0.00	4.72
			0.08	**03:00 ~ 04:00**	0.79	0.79	0.00	0.79	0.79	0.00	0.00	0.00	0.00	0.00	0.00	0.00	0.00	0.00	0.79	0.79	0.00	0.00	4.72
			0.08	**04:00 ~ 05:00**	0.79	0.79	0.00	0.79	0.79	0.00	0.00	0.00	0.00	0.00	0.00	0.00	0.00	0.00	0.79	0.79	0.00	0.00	4.72
			0.08	**05:00 ~ 06:00**	0.79	0.79	0.00	0.79	0.79	0.00	0.00	0.00	0.00	0.00	0.00	0.00	0.00	0.00	0.79	0.79	0.00	0.00	4.72
			0.08	**06:00 ~ 07:00**	1.57	0.79	0.00	0.79	0.79	0.00	0.00	0.79	0.00	0.00	0.00	0.00	0.00	0.00	0.79	0.79	0.00	0.00	6.30
			0.08	**07:00 ~ 08:00**	2.36	1.57	0.00	0.79	0.79	0.79	0.79	0.79	0.00	0.79	0.00	0.00	0.00	0.00	0.79	0.79	0.00	0.00	10.23
			0.08	**08:00 ~ 09:00**	3.15	1.57	0.00	1.57	0.79	0.79	0.79	0.79	0.00	0.79	0.00	0.00	0.00	0.00	0.79	0.79	0.00	0.00	11.81
			0.08	**09:00 ~ 10:00**	2.36	1.57	0.00	1.57	0.79	0.79	0.79	0.79	0.00	0.79	0.00	0.00	0.00	0.00	0.79	0.79	0.00	0.00	11.02
			0.08	**10:00 ~ 11:00**	2.36	1.57	0.00	0.79	0.79	0.79	0.79	0.79	0.00	0.79	0.00	0.00	0.00	0.00	0.79	0.79	0.00	0.00	10.23
			0.08	**11:00 ~ 12:00**	2.36	1.57	0.00	1.57	0.79	0.79	0.79	0.79	0.00	0.79	0.00	0.00	0.00	0.00	0.79	0.79	0.00	0.00	11.02
			0.08	**12:00 ~ 13:00**	3.15	1.57	0.00	0.79	0.79	0.79	0.79	0.79	0.00	0.79	0.00	0.00	0.00	0.00	0.79	0.79	0.00	0.00	11.02
			0.08	**13:00 ~ 14:00**	3.15	1.57	0.00	1.57	0.79	0.79	0.79	0.79	0.00	0.79	0.00	0.00	0.00	0.00	0.79	0.79	0.00	0.00	11.81
			0.08	**14:00 ~ 15:00**	3.15	1.57	0.00	1.57	0.79	0.79	0.79	0.79	0.00	0.79	0.00	0.00	0.00	0.00	0.79	0.79	0.00	0.00	11.81
			0.08	**15:00 ~ 16:00**	3.15	1.57	0.00	1.57	0.79	0.79	0.79	0.79	0.00	0.79	0.00	0.00	0.00	0.00	0.79	0.79	0.00	0.00	11.81
			0.08	**16:00 ~ 17:00**	3.15	1.57	0.00	1.57	0.79	0.79	0.79	0.79	0.00	0.79	0.00	0.00	0.00	0.00	0.79	0.79	0.00	0.00	11.81
			0.08	**17:00 ~ 18:00**	3.15	1.57	0.00	1.57	0.79	0.79	0.79	0.79	0.00	0.79	0.00	0.00	0.00	0.00	0.79	0.79	0.00	0.00	11.81
			0.08	**18:00 ~ 19:00**	3.15	1.57	0.00	1.57	0.79	0.79	0.79	0.79	0.00	0.79	0.00	0.00	0.00	0.00	0.79	0.79	0.00	0.00	11.81
			0.08	**19:00 ~ 20:00**	3.15	1.57	0.00	1.57	0.79	0.79	0.79	0.79	0.00	0.79	0.00	0.00	0.00	0.00	0.79	0.79	0.00	0.00	11.81
			0.08	**20:00 ~ 21:00**	2.36	1.57	0.00	0.79	0.79	0.79	0.79	0.79	0.00	0.79	0.00	0.00	0.00	0.00	0.79	0.79	0.00	0.00	10.23
			0.08	**21:00 ~ 22:00**	2.36	1.57	0.00	0.79	0.79	0.79	0.79	0.79	0.00	0.79	0.00	0.00	0.00	0.00	0.79	0.79	0.00	0.00	10.23
			0.08	**22:00 ~ 23:00**	2.36	1.57	0.00	0.79	0.79	0.79	0.79	0.79	0.00	0.79	0.00	0.00	0.00	0.00	0.79	0.79	0.00	0.00	10.23
			0.08	**23:00 ~ 00:00**	2.36	1.57	0.00	0.79	0.79	0.79	0.79	0.79	0.00	0.79	0.00	0.00	0.00	0.00	0.79	0.79	0.00	0.00	10.23
				Whole Day Total (veh*km)	54.30	32.27	0.00	26.76	18.89	13.38	13.38	14.17	0.00	13.38	0.00	0.00	0.00	0.00	18.89	18.89	0.00	0.00	224.30
14	Shansi Street	EB	0.04	**00:00 ~ 01:00**	4.00	2.22	0.00	0.89	0.44	0.44	0.44	0.00	0.00	0.44	0.00	0.00	0.44	0.00	0.44	0.44	0.00	0.00	10.21
			0.04	**01:00 ~ 02:00**	2.66	1.33	0.00	0.89	0.44	0.44	0.44	0.00	0.00	0.44	0.00	0.00	0.44	0.00	0.44	0.44	0.00	0.00	7.99
			0.04	**02:00 ~ 03:00**	1.78	0.89	0.00	0.44	0.44	0.00	0.44	0.00	0.00	0.44	0.00	0.00	0.00	0.00	0.44	0.44	0.00	0.00	5.33
			0.04	**03:00 ~ 04:00**	1.33	0.89	0.00	0.44	0.44	0.00	0.44	0.00	0.00	0.00	0.00	0.00	0.00	0.00	0.44	0.44	0.00	0.00	4.44
			0.04	**04:00 ~ 05:00**	1.33	0.89	0.00	0.44	0.44	0.00	0.44	0.00	0.00	0.00	0.00	0.00	0.00	0.00	0.44	0.44	0.00	0.00	4.44
			0.04	**05:00 ~ 06:00**	2.22	1.33	0.00	0.44	0.44	0.00	0.44	0.00	0.00	0.44	0.00	0.00	0.00	0.00	0.44	0.44	0.00	0.00	6.22
			0.04	**06:00 ~ 07:00**	4.00	2.22	0.00	0.89	0.44	0.44	0.44	0.44	0.00	0.44	0.00	0.00	0.44	0.00	0.44	0.44	0.00	0.00	10.66
			0.04	**07:00 ~ 08:00**	7.55	4.00	0.00	1.78	0.89	0.44	0.44	0.44	0.00	0.44	0.44	0.44	0.44	0.00	0.44	0.89	0.44	0.00	19.09
			0.04	**08:00 ~ 09:00**	9.32	4.88	0.00	2.22	0.89	0.44	0.44	0.44	0.00	0.44	0.44	0.44	0.44	0.00	0.44	1.33	0.44	0.00	22.64
			0.04	**09:00 ~ 10:00**	8.44	4.44	0.00	1.78	0.89	0.44	0.44	0.44	0.00	0.44	0.44	0.44	0.44	0.00	0.44	0.89	0.44	0.00	20.42
			0.04	**10:00 ~ 11:00**	7.99	4.00	0.00	1.78	0.89	0.44	0.44	0.44	0.00	0.44	0.44	0.44	0.44	0.00	0.44	0.89	0.44	0.00	19.54
			0.04	**11:00 ~ 12:00**	8.44	4.44	0.00	1.78	0.89	0.44	0.44	0.44	0.00	0.44	0.44	0.44	0.44	0.00	0.44	1.33	0.44	0.00	20.87
			0.04	**12:00 ~ 13:00**	2.66	1.33	0.00	1.33	0.44	0.44	0.44	0.44	0.00	0.44	0.00	0.00	0.44	0.00	0.44	0.44	0.44	0.00	9.32
			0.04	**13:00 ~ 14:00**	3.11	1.33	0.00	1.33	0.44	0.44	0.44	0.44	0.00	0.44	0.00	0.00	0.44	0.00	0.44	0.44	0.44	0.00	9.77
			0.04	**14:00 ~ 15:00**	3.11	1.78	0.00	1.33	0.44	0.44	0.44	0.44	0.00	0.44	0.00	0.00	0.44	0.00	0.44	0.44	0.44	0.00	10.21
			0.04	**15:00 ~ 16:00**	3.11	1.78	0.00	1.33	0.44	0.44	0.44	0.44	0.00	0.44	0.00	0.00	0.44	0.00	0.44	0.44	0.44	0.00	10.21
			0.04	**16:00 ~ 17:00**	3.11	1.78	0.00	1.33	0.44	0.44	0.44	0.44	0.00	0.44	0.00	0.00	0.44	0.00	0.44	0.44	0.44	0.00	10.21
			0.04	**17:00 ~ 18:00**	3.11	1.78	0.00	1.33	0.44	0.44	0.44	0.44	0.00	0.44	0.00	0.00	0.44	0.00	0.44	0.44	0.44	0.00	10.21
			0.04	**18:00 ~ 19:00**	3.11	1.78	0.00	1.33	0.89	0.44	0.44	0.44	0.00	0.44	0.00	0.00	0.44	0.00	0.44	0.44	0.44	0.00	10.66
			0.04	**19:00 ~ 20:00**	3.11	1.33	0.00	1.33	0.44	0.44	0.44	0.44	0.00	0.44	0.00	0.00	0.44	0.00	0.44	0.44	0.44	0.00	9.77
			0.04	**20:00 ~ 21:00**	2.66	1.33	0.00	1.33	0.44	0.44	0.44	0.44	0.00	0.44	0.00	0.00	0.44	0.00	0.44	0.44	0.44	0.00	9.32
			0.04	**21:00 ~ 22:00**	2.66	1.33	0.00	1.33	0.44	0.44	0.44	0.44	0.00	0.44	0.00	0.00	0.44	0.00	0.44	0.44	0.44	0.00	9.32
			0.04	**22:00 ~ 23:00**	2.22	1.33	0.00	1.33	0.44	0.44	0.44	0.44	0.00	0.44	0.00	0.00	0.44	0.00	0.44	0.44	0.44	0.00	8.88
			0.04	**23:00 ~ 00:00**	1.78	0.89	0.00	0.89	0.44	0.44	0.44	0.44	0.00	0.44	0.00	0.00	0.44	0.00	0.44	0.44	0.44	0.00	7.55
				Whole Day Total (veh*km)	92.80	49.28	0.00	29.30	13.32	8.88	10.66	7.99	0.00	9.77	2.22	2.22	8.88	0.00	10.66	13.76	7.55	0.00	267.29
15	Ko Shan Road	NB	0.10	**00:00 ~ 01:00**	4.78	2.87	0.00	1.91	0.96	0.00	0.96	0.00	0.00	0.96	0.00	0.00	0.00	0.00	0.96	0.96	0.00	0.00	14.34
			0.10	**01:00 ~ 02:00**	3.82	1.91	0.00	0.96	0.96	0.00	0.96	0.00	0.00	0.96	0.00	0.00	0.00	0.00	0.96	0.96	0.00	0.00	11.47
			0.10	**02:00 ~ 03:00**	2.87	1.91	0.00	0.96	0.96	0.00	0.96	0.00	0.00	0.00	0.00	0.00	0.00	0.00	0.96	0.96	0.00	0.00	9.56
			0.10	**03:00 ~ 04:00**	1.91	0.96	0.00	0.96	0.96	0.00	0.00	0.00	0.00	0.00	0.00	0.00	0.00	0.00	0.96	0.96	0.00	0.00	6.69
			0.10	**04:00 ~ 05:00**	1.91	0.96	0.00	0.96	0.96	0.00	0.00	0.00	0.00	0.00	0.00	0.00	0.00	0.00	0.96	0.96	0.00	0.00	6.69
			0.10	**05:00 ~ 06:00**	2.87	1.91	0.00	0.96	0.96	0.00	0.96	0.00	0.00	0.00	0.00	0.00	0.00	0.00	0.96	0.96	0.00	0.00	9.56
			0.10	**06:00 ~ 07:00**	5.74	2.87	0.00	1.91	0.96	0.00	0.96	0.96	0.00	0.96	0.00	0.00	0.00	0.00	0.96	0.96	0.00	0.00	16.25
			0.10	**07:00 ~ 08:00**	10.52	5.74	0.00	2.87	0.96	0.96	0.96	0.96	0.00	0.96	0.96	0.00	0.96	0.00	0.96	1.91	0.96	0.00	29.64
			0.10	**08:00 ~ 09:00**	12.43	6.69	0.00	2.87	0.96	0.96	0.96	0.96	0.00	0.96	0.96	0.00	0.96	0.00	0.96	1.91	0.96	0.00	32.50
			0.10	**09:00 ~ 10:00**	11.47	5.74	0.00	2.87	0.96	0.96	0.96	0.96	0.00	0.96	0.96	0.00	0.96	0.00	0.96	1.91	0.96	0.00	30.59
			0.10	**10:00 ~ 11:00**	10.52	5.74	0.00	2.87	0.96	0.96	0.96	0.96	0.00	0.96	0.96	0.00	0.96	0.00	0.96	1.91	0.96	0.00	29.64
			0.10	**11:00 ~ 12:00**	11.47	5.74	0.00	2.87	0.96	0.96	0.96	0.96	0.00	0.96	0.96	0.00	0.96	0.00	0.96	1.91	0.96	0.00	30.59
			0.10	**12:00 ~ 13:00**	12.43	6.69	0.00	3.82	1.91	0.96	0.96	0.96	0.00	0.96	0.96	0.96	0.96	0.00	0.96	1.91	0.96	0.00	35.37
			0.10	**13:00 ~ 14:00**	12.43	6.69	0.00	3.82	1.91	0.96	0.96	0.96	0.00	0.96	0.96	0.96	0.96	0.00	0.96	1.91	0.96	0.00	35.37
			0.10	**14:00 ~ 15:00**	13.38	6.69	0.00	3.82	1.91	0.96	0.96	0.96	0.00	0.96	0.96	0.96	0.96	0.00	0.96	1.91	0.96	0.00	36.33
			0.10	**15:00 ~ 16:00**	13.38	6.69	0.00	3.82	1.91	0.96	0.96	0.96	0.00	0.96	0.96	0.96	0.96	0.00	0.96	1.91	0.96	0.00	36.33
			0.10	**16:00 ~ 17:00**	13.38	6.69	0.00	4.78	1.91	0.96	0.96	0.96	0.00	0.96	0.96	0.96	0.96	0.00	0.96	1.91	0.96	0.00	37.28
			0.10	**17:00 ~ 18:00**	13.38	6.69	0.00	4.78	1.91	0.96	0.96	0.96	0.00	0.96	0.96	0.96	0.96	0.00	0.96	1.91	0.96	0.00	37.28
			0.10	**18:00 ~ 19:00**	14.34	7.65	0.00	4.78	1.91	0.96	0.96	0.96	0.00	0.96	0.96	0.96	0.96	0.00	0.96	1.91	0.96	0.00	39.20
			0.10	**19:00 ~ 20:00**	12.43	6.69	0.00	3.82	1.91	0.96	0.96	0.96	0.00	0.96	0.96	0.96	0.96	0.00	0.96	1.91	0.96	0.00	35.37
			0.10	**20:00 ~ 21:00**	10.52	5.74	0.00	3.82	1.91	0.96	0.96	0.96	0.00	0.96	0.96	0.96	0.96	0.00	0.96	1.91	0.96	0.00	32.50
			0.10	**21:00 ~ 22:00**	11.47	5.74	0.00	3.82	1.91	0.96	0.96	0.96	0.00	0.96	0.96	0.96	0.96	0.00	0.96	1.91	0.96	0.00	33.46
			0.10	**22:00 ~ 23:00**	10.52	5.74	0.00	3.82	1.91	0.96	0.96	0.96	0.00	0.96	0.96	0.96	0.96	0.00	0.96	1.91	0.96	0.00	32.50
			0.10	**23:00 ~ 00:00**	8.60	4.78	0.00	2.87	0.96	0.96	0.96	0.96	0.00	0.96	0.96	0.96	0.96	0.00	0.96	0.96	0.96	0.00	26.77
				Whole Day Total (veh*km)	226.57	119.50	0.00	70.74	33.46	16.25	21.03	17.21	0.00	19.12	16.25	11.47	16.25	0.00	22.94	38.24	16.25	0.00	645.30
16	Ko Shan Road	SB	0.10	**00:00 ~ 01:00**	4.78	1.91	0.00	0.96	0.96	0.00	0.96	0.00	0.00	0.96	0.00	0.00	0.00	0.00	0.96	0.96	0.00	0.00	12.43
			0.10	**01:00 ~ 02:00**	2.87	1.91	0.00	0.96	0.96	0.00	0.96	0.00	0.00	0.96	0.00	0.00	0.00	0.00	0.96	0.96	0.00	0.00	10.52
			0.10	**02:00 ~ 03:00**	1.91	0.96	0.00	0.96	0.96	0.00	0.00	0.00	0.00	0.00	0.00	0.00	0.00	0.00	0.96	0.96	0.00	0.00	6.69
			0.10	**03:00 ~ 04:00**	1.91	0.96	0.00	0.96	0.96	0.00	0.00	0.00	0.00	0.00	0.00	0.00	0.00	0.00	0.96	0.96	0.00	0.00	6.69
			0.10	**04:00 ~ 05:00**	1.91	0.96	0.00	0.96	0.96	0.00	0.00	0.00	0.00	0.00	0.00	0.00	0.00	0.00	0.96	0.96	0.00	0.00	6.69
			0.10	**05:00 ~ 06:00**	2.87	0.96	0.00	0.96	0.96	0.00	0.00	0.00	0.00	0.00	0.00	0.00	0.00	0.00	0.96	0.96	0.00	0.00	7.65
			0.10	**06:00 ~ 07:00**	4.78	2.87	0.00	0.96	0.96	0.00	0.96	0.96	0.00	0.96	0.00	0.00	0.00	0.00	0.96	0.96	0.00	0.00	14.34
			0.10	**07:00 ~ 08:00**	8.60	4.78	0.00	1.91	0.96	0.96	0.96	0.96	0.00	0.96	0.96	0.00	0.96	0.00	0.96	0.96	0.96	0.00	24.86
			0.10	**08:00 ~ 09:00**	10.52	5.74	0.00	1.91	0.96	0.96	0.96	0.96	0.00	0.96	0.96	0.00	0.96	0.00	0.96	1.91	0.96	0.00	28.68
			0.10	**09:00 ~ 10:00**	8.60	4.78	0.00	1.91	0.96	0.96	0.96	0.96	0.00	0.96	0.96	0.00	0.96	0.00	0.96	0.96	0.96	0.00	24.86
			0.10	**10:00 ~ 11:00**	8.60	4.78	0.00	1.91	0.96	0.96	0.96	0.96	0.00	0.96	0.96	0.00	0.96	0.00	0.96	0.96	0.96	0.00	24.86
			0.10	**11:00 ~ 12:00**	9.56	4.78	0.00	1.91	0.96	0.96	0.96	0.96	0.00	0.96	0.96	0.00	0.96	0.00	0.96	0.96	0.96	0.00	25.81
			0.10	**12:00 ~ 13:00**	9.56	4.78	0.00	2.87	0.96	0.96	0.96	0.96	0.00	0.96	0.96	0.00	0.96	0.00	0.96	0.96	0.96	0.00	26.77
			0.10	**13:00 ~ 14:00**	9.56	4.78	0.00	2.87	0.96	0.96	0.96	0.96	0.00	0.96	0.96	0.00	0.96	0.00	0.96	0.96	0.96	0.00	26.77
			0.10	**14:00 ~ 15:00**	9.56	4.78	0.00	2.87	0.96	0.96	0.96	0.96	0.00	0.96	0.96	0.00	0.96	0.00	0.96	0.96	0.96	0.00	26.77
			0.10	**15:00 ~ 16:00**	9.56	4.78	0.00	2.87	0.96	0.96	0.96	0.96	0.00	0.96	0.96	0.00	0.96	0.00	0.96	0.96	0.96	0.00	26.77
			0.10	**16:00 ~ 17:00**	9.56	4.78	0.00	2.87	0.96	0.96	0.96	0.96	0.00	0.96	0.96	0.00	0.96	0.00	0.96	0.96	0.96	0.00	26.77
			0.10	**17:00 ~ 18:00**	9.56	4.78	0.00	2.87	0.96	0.96	0.96	0.96	0.00	0.96	0.96	0.00	0.96	0.00	0.96	0.96	0.96	0.00	26.77
			0.10	**18:00 ~ 19:00**	10.52	5.74	0.00	2.87	0.96	0.96	0.96	0.96	0.00	0.96	0.96	0.00	0.96	0.00	0.96	1.91	0.96	0.00	29.64
			0.10	**19:00 ~ 20:00**	9.56	4.78	0.00	2.87	0.96	0.96	0.96	0.96	0.00	0.96	0.96	0.00	0.96	0.00	0.96	0.96	0.96	0.00	26.77
			0.10	**20:00 ~ 21:00**	7.65	3.82	0.00	2.87	0.96	0.96	0.96	0.96	0.00	0.96	0.96	0.00	0.96	0.00	0.96	0.96	0.96	0.00	23.90
			0.10	**21:00 ~ 22:00**	8.60	4.78	0.00	2.87	0.96	0.96	0.96	0.96	0.00	0.96	0.96	0.00	0.96	0.00	0.96	0.96	0.96	0.00	25.81
			0.10	**22:00 ~ 23:00**	7.65	3.82	0.00	1.91	0.96	0.96	0.96	0.96	0.00	0.96	0.96	0.00	0.96	0.00	0.96	0.96	0.96	0.00	22.94
			0.10	**23:00 ~ 00:00**	6.69	3.82	0.00	1.91	0.96	0.96	0.96	0.96	0.00	0.96	0.96	0.00	0.96	0.00	0.96	0.96	0.96	0.00	21.99
				Whole Day Total (veh*km)	174.95	90.82	0.00	48.76	22.94	16.25	19.12	17.21	0.00	19.12	16.25	0.00	16.25	0.00	22.94	24.86	16.25	0.00	505.72

Road No.	Road Name	Bound	Road Length (km)	Hour	PC	TAXI	LGV3	LGV4	LGV6	HGV7	HGV8	PLB	PV4	PV5	NFB6	NFB7	NFB8	FBSD	FBDD	MC	HGV9	NFB9	Total
17	Kiang Hsi Street	EB	0.04	**00:00 ~ 01:00**	1.24	0.41	0.00	0.41	0.41	0.00	0.00	0.00	0.00	0.00	0.00	0.00	0.00	0.00	0.00	0.41	0.00	0.00	2.89
			0.04	**01:00 ~ 02:00**	0.83	0.41	0.00	0.41	0.41	0.00	0.00	0.00	0.00	0.00	0.00	0.00	0.00	0.00	0.00	0.41	0.00	0.00	2.48
			0.04	**02:00 ~ 03:00**	0.83	0.41	0.00	0.41	0.41	0.00	0.00	0.00	0.00	0.00	0.00	0.00	0.00	0.00	0.00	0.41	0.00	0.00	2.48
			0.04	**03:00 ~ 04:00**	0.41	0.41	0.00	0.41	0.00	0.00	0.00	0.00	0.00	0.00	0.00	0.00	0.00	0.00	0.00	0.41	0.00	0.00	1.65
			0.04	**04:00 ~ 05:00**	0.41	0.41	0.00	0.41	0.00	0.00	0.00	0.00	0.00	0.00	0.00	0.00	0.00	0.00	0.00	0.41	0.00	0.00	1.65
			0.04	**05:00 ~ 06:00**	0.83	0.41	0.00	0.41	0.41	0.00	0.00	0.00	0.00	0.00	0.00	0.00	0.00	0.00	0.00	0.41	0.00	0.00	2.48
			0.04	**06:00 ~ 07:00**	1.24	0.41	0.00	0.41	0.41	0.00	0.00	0.00	0.00	0.00	0.00	0.00	0.00	0.00	0.00	0.41	0.00	0.00	2.89
			0.04	**07:00 ~ 08:00**	2.07	0.41	0.00	0.41	0.41	0.00	0.00	0.00	0.00	0.00	0.00	0.00	0.00	0.00	0.00	0.41	0.00	0.00	3.72
			0.04	**08:00 ~ 09:00**	2.48	0.83	0.00	0.41	0.41	0.00	0.00	0.00	0.00	0.00	0.00	0.00	0.00	0.00	0.00	0.41	0.00	0.00	4.54
			0.04	**09:00 ~ 10:00**	2.48	0.83	0.00	0.41	0.41	0.00	0.00	0.00	0.00	0.00	0.00	0.00	0.00	0.00	0.00	0.41	0.00	0.00	4.54
			0.04	**10:00 ~ 11:00**	2.07	0.41	0.00	0.41	0.41	0.00	0.00	0.00	0.00	0.00	0.00	0.00	0.00	0.00	0.00	0.41	0.00	0.00	3.72
			0.04	**11:00 ~ 12:00**	2.48	0.83	0.00	0.41	0.41	0.00	0.00	0.00	0.00	0.00	0.00	0.00	0.00	0.00	0.00	0.41	0.00	0.00	4.54
			0.04	**12:00 ~ 13:00**	4.54	1.65	0.00	0.83	0.41	0.41	0.41	0.00	0.00	0.41	0.00	0.00	0.41	0.00	0.00	0.41	0.00	0.00	9.50
			0.04	**13:00 ~ 14:00**	4.54	1.65	0.00	0.83	0.41	0.41	0.41	0.00	0.00	0.41	0.00	0.00	0.41	0.00	0.00	0.83	0.00	0.00	9.91
			0.04	**14:00 ~ 15:00**	4.54	1.65	0.00	0.83	0.41	0.41	0.41	0.00	0.00	0.41	0.00	0.00	0.41	0.00	0.00	0.83	0.00	0.00	9.91
			0.04	**15:00 ~ 16:00**	4.54	1.65	0.00	0.83	0.41	0.41	0.41	0.00	0.00	0.41	0.00	0.00	0.41	0.00	0.00	0.83	0.00	0.00	9.91
			0.04	**16:00 ~ 17:00**	4.96	2.07	0.00	1.24	0.41	0.41	0.41	0.00	0.00	0.41	0.00	0.00	0.41	0.00	0.00	0.83	0.00	0.00	11.15
			0.04	**17:00 ~ 18:00**	4.54	2.07	0.00	1.24	0.41	0.41	0.41	0.00	0.00	0.41	0.00	0.00	0.41	0.00	0.00	0.83	0.00	0.00	10.74
			0.04	**18:00 ~ 19:00**	4.96	2.07	0.00	1.24	0.41	0.41	0.41	0.00	0.00	0.41	0.00	0.00	0.41	0.00	0.00	0.83	0.00	0.00	11.15
			0.04	**19:00 ~ 20:00**	4.54	1.65	0.00	0.83	0.41	0.41	0.41	0.00	0.00	0.41	0.00	0.00	0.41	0.00	0.00	0.83	0.00	0.00	9.91
			0.04	**20:00 ~ 21:00**	3.72	1.65	0.00	0.83	0.41	0.41	0.41	0.00	0.00	0.41	0.00	0.00	0.41	0.00	0.00	0.41	0.00	0.00	8.67
			0.04	**21:00 ~ 22:00**	3.72	1.65	0.00	0.83	0.41	0.41	0.41	0.00	0.00	0.41	0.00	0.00	0.41	0.00	0.00	0.41	0.00	0.00	8.67
			0.04	**22:00 ~ 23:00**	3.72	1.65	0.00	0.83	0.41	0.41	0.41	0.00	0.00	0.41	0.00	0.00	0.41	0.00	0.00	0.41	0.00	0.00	8.67
			0.04	**23:00 ~ 00:00**	2.89	1.24	0.00	0.83	0.41	0.41	0.41	0.00	0.00	0.41	0.00	0.00	0.41	0.00	0.00	0.41	0.00	0.00	7.43
				Whole Day Total (veh*km)	68.56	26.85	0.00	16.11	9.09	4.96	4.96	0.00	0.00	4.96	0.00	0.00	4.96	0.00	0.00	12.80	0.00	0.00	153.22
18	Ko Shan Road	NB	0.05	**00:00 ~ 01:00**	0.99	0.49	0.00	0.49	0.49	0.00	0.49	0.00	0.00	0.00	0.00	0.00	0.00	0.00	0.49	0.49	0.00	0.00	3.94
			0.05	**01:00 ~ 02:00**	0.99	0.49	0.00	0.49	0.49	0.00	0.49	0.00	0.00	0.00	0.00	0.00	0.00	0.00	0.49	0.49	0.00	0.00	3.94
			0.05	**02:00 ~ 03:00**	0.49	0.49	0.00	0.49	0.49	0.00	0.00	0.00	0.00	0.00	0.00	0.00	0.00	0.00	0.49	0.49	0.00	0.00	2.96
			0.05	**03:00 ~ 04:00**	0.49	0.49	0.00	0.49	0.49	0.00	0.00	0.00	0.00	0.00	0.00	0.00	0.00	0.00	0.49	0.49	0.00	0.00	2.96
			0.05	**04:00 ~ 05:00**	0.49	0.49	0.00	0.49	0.49	0.00	0.00	0.00	0.00	0.00	0.00	0.00	0.00	0.00	0.49	0.49	0.00	0.00	2.96
			0.05	**05:00 ~ 06:00**	0.49	0.49	0.00	0.49	0.49	0.00	0.00	0.00	0.00	0.00	0.00	0.00	0.00	0.00	0.49	0.49	0.00	0.00	2.96
			0.05	**06:00 ~ 07:00**	0.99	0.49	0.00	0.49	0.49	0.00	0.49	0.49	0.00	0.00	0.00	0.00	0.00	0.00	0.49	0.49	0.00	0.00	4.44
			0.05	**07:00 ~ 08:00**	1.97	0.99	0.00	0.99	0.49	0.49	0.49	0.49	0.00	0.49	0.00	0.00	0.00	0.00	0.49	0.49	0.00	0.00	7.40
			0.05	**08:00 ~ 09:00**	2.47	1.48	0.00	0.99	0.49	0.49	0.49	0.49	0.00	0.49	0.00	0.00	0.00	0.00	0.49	0.49	0.00	0.00	8.38
			0.05	**09:00 ~ 10:00**	1.97	0.99	0.00	0.99	0.49	0.49	0.49	0.49	0.00	0.49	0.00	0.00	0.00	0.00	0.49	0.49	0.00	0.00	7.40
			0.05	**10:00 ~ 11:00**	1.97	0.99	0.00	0.99	0.49	0.49	0.49	0.49	0.00	0.49	0.00	0.00	0.00	0.00	0.49	0.49	0.00	0.00	7.40
			0.05	**11:00 ~ 12:00**	1.97	0.99	0.00	0.99	0.49	0.49	0.49	0.49	0.00	0.49	0.00	0.00	0.00	0.00	0.49	0.49	0.00	0.00	7.40
			0.05	**12:00 ~ 13:00**	2.96	1.48	0.00	1.48	0.49	0.49	0.49	0.49	0.00	0.49	0.00	0.00	0.00	0.00	0.49	0.49	0.49	0.00	9.86
			0.05	**13:00 ~ 14:00**	2.96	1.48	0.00	1.48	0.49	0.49	0.49	0.49	0.00	0.49	0.00	0.00	0.00	0.00	0.49	0.49	0.49	0.00	9.86
			0.05	**14:00 ~ 15:00**	2.96	1.48	0.00	1.48	0.49	0.49	0.49	0.49	0.00	0.49	0.00	0.00	0.00	0.00	0.49	0.49	0.49	0.00	9.86
			0.05	**15:00 ~ 16:00**	2.96	1.48	0.00	1.48	0.49	0.49	0.49	0.49	0.00	0.49	0.00	0.00	0.00	0.00	0.49	0.49	0.49	0.00	9.86
			0.05	**16:00 ~ 17:00**	2.96	1.48	0.00	1.48	0.49	0.49	0.49	0.49	0.00	0.49	0.00	0.00	0.00	0.00	0.49	0.49	0.49	0.00	9.86
			0.05	**17:00 ~ 18:00**	2.96	1.48	0.00	1.48	0.49	0.49	0.49	0.49	0.00	0.49	0.00	0.00	0.00	0.00	0.49	0.49	0.49	0.00	9.86
			0.05	**18:00 ~ 19:00**	3.45	1.97	0.00	1.48	0.49	0.49	0.49	0.49	0.00	0.49	0.00	0.00	0.00	0.00	0.49	0.49	0.49	0.00	10.85
			0.05	**19:00 ~ 20:00**	2.96	1.48	0.00	1.48	0.49	0.49	0.49	0.49	0.00	0.49	0.00	0.00	0.00	0.00	0.49	0.49	0.49	0.00	9.86
			0.05	**20:00 ~ 21:00**	2.47	1.48	0.00	0.99	0.49	0.49	0.49	0.49	0.00	0.49	0.00	0.00	0.00	0.00	0.49	0.49	0.49	0.00	8.87
			0.05	**21:00 ~ 22:00**	2.47	1.48	0.00	0.99	0.49	0.49	0.49	0.49	0.00	0.49	0.00	0.00	0.00	0.00	0.49	0.49	0.49	0.00	8.87
			0.05	**22:00 ~ 23:00**	2.47	1.48	0.00	0.99	0.49	0.49	0.49	0.49	0.00	0.49	0.00	0.00	0.00	0.00	0.49	0.49	0.49	0.00	8.87
			0.05	**23:00 ~ 00:00**	1.97	0.99	0.00	0.99	0.49	0.49	0.49	0.49	0.00	0.49	0.00	0.00	0.00	0.00	0.49	0.49	0.49	0.00	7.89
				Whole Day Total (veh*km)	48.81	26.62	0.00	24.16	11.83	8.38	9.86	8.87	0.00	8.38	0.00	0.00	0.00	0.00	11.83	11.83	5.92	0.00	176.49
19	Ko Shan Road	SB	0.05	**00:00 ~ 01:00**	3.45	1.48	0.00	0.99	0.49	0.00	0.49	0.00	0.00	0.49	0.00	0.00	0.00	0.00	0.49	0.49	0.00	0.00	8.38
			0.05	**01:00 ~ 02:00**	2.47	0.99	0.00	0.49	0.49	0.00	0.49	0.00	0.00	0.49	0.00	0.00	0.00	0.00	0.49	0.49	0.00	0.00	6.41
			0.05	**02:00 ~ 03:00**	1.48	0.99	0.00	0.49	0.49	0.00	0.00	0.00	0.00	0.00	0.00	0.00	0.00	0.00	0.49	0.49	0.00	0.00	4.44
			0.05	**03:00 ~ 04:00**	1.48	0.49	0.00	0.49	0.49	0.00	0.00	0.00	0.00	0.00	0.00	0.00	0.00	0.00	0.49	0.49	0.00	0.00	3.94
			0.05	**04:00 ~ 05:00**	1.48	0.49	0.00	0.49	0.49	0.00	0.00	0.00	0.00	0.00	0.00	0.00	0.00	0.00	0.49	0.49	0.00	0.00	3.94
			0.05	**05:00 ~ 06:00**	1.97	0.99	0.00	0.49	0.49	0.00	0.00	0.00	0.00	0.00	0.00	0.00	0.00	0.00	0.49	0.49	0.00	0.00	4.93
			0.05	**06:00 ~ 07:00**	3.45	1.48	0.00	0.99	0.49	0.00	0.49	0.49	0.00	0.49	0.00	0.00	0.00	0.00	0.49	0.49	0.00	0.00	8.87
			0.05	**07:00 ~ 08:00**	6.41	2.96	0.00	1.48	0.49	0.49	0.49	0.49	0.00	0.49	0.49	0.00	0.49	0.00	0.49	0.99	0.49	0.00	16.27
			0.05	**08:00 ~ 09:00**	8.38	3.45	0.00	1.48	0.49	0.49	0.49	0.49	0.00	0.49	0.49	0.00	0.49	0.00	0.49	0.99	0.49	0.00	18.73
			0.05	**09:00 ~ 10:00**	7.40	2.96	0.00	1.48	0.49	0.49	0.49	0.49	0.00	0.49	0.49	0.00	0.49	0.00	0.49	0.99	0.49	0.00	17.26
			0.05	**10:00 ~ 11:00**	6.90	2.96	0.00	1.48	0.49	0.49	0.49	0.49	0.00	0.49	0.49	0.00	0.49	0.00	0.49	0.99	0.49	0.00	16.76
			0.05	**11:00 ~ 12:00**	7.40	2.96	0.00	1.48	0.49	0.49	0.49	0.49	0.00	0.49	0.49	0.00	0.49	0.00	0.49	0.99	0.49	0.00	17.26
			0.05	**12:00 ~ 13:00**	6.41	2.96	0.00	1.48	0.49	0.49	0.49	0.49	0.00	0.49	0.49	0.00	0.49	0.00	0.49	0.99	0.49	0.00	16.27
			0.05	**13:00 ~ 14:00**	6.90	2.96	0.00	1.48	0.99	0.49	0.49	0.49	0.00	0.49	0.49	0.00	0.49	0.00	0.49	0.99	0.49	0.00	17.26
			0.05	**14:00 ~ 15:00**	6.90	2.96	0.00	1.97	0.99	0.49	0.49	0.49	0.00	0.49	0.49	0.00	0.49	0.00	0.49	0.99	0.49	0.00	17.75
			0.05	**15:00 ~ 16:00**	6.90	2.96	0.00	1.97	0.99	0.49	0.49	0.49	0.00	0.49	0.49	0.00	0.49	0.00	0.49	0.99	0.49	0.00	17.75
			0.05	**16:00 ~ 17:00**	6.90	2.96	0.00	1.97	0.99	0.49	0.49	0.49	0.00	0.49	0.49	0.00	0.49	0.00	0.49	0.99	0.49	0.00	17.75
			0.05	**17:00 ~ 18:00**	6.90	2.96	0.00	1.97	0.99	0.49	0.49	0.49	0.00	0.49	0.49	0.00	0.49	0.00	0.49	0.99	0.49	0.00	17.75
			0.05	**18:00 ~ 19:00**	7.40	2.96	0.00	1.97	0.99	0.49	0.49	0.49	0.00	0.49	0.49	0.00	0.49	0.00	0.49	0.99	0.49	0.00	18.24
			0.05	**19:00 ~ 20:00**	6.90	2.96	0.00	1.48	0.99	0.49	0.49	0.49	0.00	0.49	0.49	0.00	0.49	0.00	0.49	0.99	0.49	0.00	17.26
			0.05	**20:00 ~ 21:00**	5.92	2.47	0.00	1.48	0.49	0.49	0.49	0.49	0.00	0.49	0.49	0.00	0.49	0.00	0.49	0.99	0.49	0.00	15.28
			0.05	**21:00 ~ 22:00**	5.92	2.47	0.00	1.48	0.49	0.49	0.49	0.49	0.00	0.49	0.49	0.00	0.49	0.00	0.49	0.99	0.49	0.00	15.28
			0.05	**22:00 ~ 23:00**	5.42	2.47	0.00	1.48	0.49	0.49	0.49	0.49	0.00	0.49	0.49	0.00	0.49	0.00	0.49	0.99	0.49	0.00	14.79
			0.05	**23:00 ~ 00:00**	4.44	1.97	0.00	0.99	0.49	0.49	0.49	0.49	0.00	0.49	0.49	0.00	0.49	0.00	0.49	0.49	0.49	0.00	12.33
				Whole Day Total (veh*km)	129.17	55.22	0.00	31.55	15.28	8.38	9.86	8.87	0.00	9.86	8.38	0.00	8.38	0.00	11.83	19.72	8.38	0.00	324.89
20	Anhui Street	WB	0.04	**00:00 ~ 01:00**	1.25	0.83	0.00	0.42	0.42	0.00	0.00	0.00	0.00	0.00	0.00	0.00	0.00	0.00	0.00	0.42	0.00	0.00	3.32
			0.04	**01:00 ~ 02:00**	0.83	0.42	0.00	0.42	0.42	0.00	0.00	0.00	0.00	0.00	0.00	0.00	0.00	0.00	0.00	0.42	0.00	0.00	2.49
			0.04	**02:00 ~ 03:00**	0.83	0.42	0.00	0.42	0.42	0.00	0.00	0.00	0.00	0.00	0.00	0.00	0.00	0.00	0.00	0.42	0.00	0.00	2.49
			0.04	**03:00 ~ 04:00**	0.42	0.42	0.00	0.42	0.00	0.00	0.00	0.00	0.00	0.00	0.00	0.00	0.00	0.00	0.00	0.42	0.00	0.00	1.66
			0.04	**04:00 ~ 05:00**	0.42	0.42	0.00	0.42	0.00	0.00	0.00	0.00	0.00	0.00	0.00	0.00	0.00	0.00	0.00	0.42	0.00	0.00	1.66
			0.04	**05:00 ~ 06:00**	0.83	0.42	0.00	0.42	0.42	0.00	0.00	0.00	0.00	0.00	0.00	0.00	0.00	0.00	0.00	0.42	0.00	0.00	2.49
			0.04	**06:00 ~ 07:00**	1.25	0.83	0.00	0.42	0.42	0.00	0.00	0.00	0.00	0.00	0.00	0.00	0.00	0.00	0.00	0.42	0.00	0.00	3.32
			0.04	**07:00 ~ 08:00**	2.49	1.25	0.00	0.42	0.42	0.00	0.42	0.00	0.00	0.42	0.00	0.00	0.42	0.00	0.00	0.42	0.00	0.00	6.23
			0.04	**08:00 ~ 09:00**	2.91	1.66	0.00	0.42	0.42	0.00	0.42	0.00	0.00	0.42	0.00	0.00	0.42	0.00	0.00	0.42	0.00	0.00	7.06
			0.04	**09:00 ~ 10:00**	2.49	1.25	0.00	0.42	0.42	0.00	0.42	0.00	0.00	0.42	0.00	0.00	0.42	0.00	0.00	0.42	0.00	0.00	6.23
			0.04	**10:00 ~ 11:00**	2.49	1.25	0.00	0.42	0.42	0.00	0.42	0.00	0.00	0.42	0.00	0.00	0.42	0.00	0.00	0.42	0.00	0.00	6.23
			0.04	**11:00 ~ 12:00**	2.49	1.25	0.00	0.42	0.42	0.00	0.42	0.00	0.00	0.42	0.00	0.00	0.42	0.00	0.00	0.42	0.00	0.00	6.23
			0.04	**12:00 ~ 13:00**	2.49	1.25	0.00	0.83	0.42	0.42	0.42	0.00	0.00	0.42	0.00	0.00	0.00	0.00	0.00	0.42	0.00	0.00	6.64
			0.04	**13:00 ~ 14:00**	2.49	1.25	0.00	0.83	0.42	0.42	0.42	0.00	0.00	0.42	0.00	0.00	0.00	0.00	0.00	0.42	0.00	0.00	6.64
			0.04	**14:00 ~ 15:00**	2.49	1.25	0.00	0.83	0.42	0.42	0.42	0.00	0.00	0.42	0.00	0.00	0.00	0.00	0.00	0.42	0.00	0.00	6.64
			0.04	**15:00 ~ 16:00**	2.49	1.25	0.00	0.83	0.42	0.42	0.42	0.00	0.00	0.42	0.00	0.00	0.00	0.00	0.00	0.42	0.00	0.00	6.64
			0.04	**16:00 ~ 17:00**	2.49	1.25	0.00	0.83	0.42	0.42	0.42	0.00	0.00	0.42	0.00	0.00	0.00	0.00	0.00	0.42	0.00	0.00	6.64
			0.04	**17:00 ~ 18:00**	2.49	1.25	0.00	0.83	0.42	0.42	0.42	0.00	0.00	0.42	0.00	0.00	0.00	0.00	0.00	0.42	0.00	0.00	6.64
			0.04	**18:00 ~ 19:00**	2.91	1.66	0.00	0.83	0.42	0.42	0.42	0.00	0.00	0.42	0.00	0.00	0.00	0.00	0.00	0.42	0.00	0.00	7.47
			0.04	**19:00 ~ 20:00**	2.49	1.25	0.00	0.83	0.42	0.42	0.42	0.00	0.00	0.42	0.00	0.00	0.00	0.00	0.00	0.42	0.00	0.00	6.64
			0.04	**20:00 ~ 21:00**	2.08	1.25	0.00	0.83	0.42	0.42	0.42	0.00	0.00	0.42	0.00	0.00	0.00	0.00	0.00	0.42	0.00	0.00	6.23
			0.04	**21:00 ~ 22:00**	2.08	1.25	0.00	0.83	0.42	0.42	0.42	0.00	0.00	0.42	0.00	0.00	0.00	0.00	0.00	0.42	0.00	0.00	6.23
			0.04	**22:00 ~ 23:00**	2.08	1.25	0.00	0.83	0.42	0.42	0.42	0.00	0.00	0.42	0.00	0.00	0.00	0.00	0.00	0.42	0.00	0.00	6.23
			0.04	**23:00 ~ 00:00**	1.66	0.83	0.00	0.42	0.42	0.42	0.42	0.00	0.00	0.42	0.00	0.00	0.00	0.00	0.00	0.42	0.00	0.00	4.98
				Whole Day Total (veh*km)	46.90	25.32	0.00	14.53	9.13	4.98	7.06	0.00	0.00	7.06	0.00	0.00	2.08	0.00	0.00	9.96	0.00	0.00	126.99

Road No.	Road Name	Bound	Road Length (km)	Hour	PC	TAXI	LGV3	LGV4	LGV6	HGV7	HGV8	PLB	PV4	PV5	NFB6	NFB7	NFB8	FBSD	FBDD	MC	HGV9	NFB9	Total
21	Ko Shan Road	NB	0.04	**00:00 ~ 01:00**	2.01	1.21	0.00	0.40	0.40	0.00	0.40	0.00	0.00	0.40	0.00	0.00	0.00	0.00	0.40	0.40	0.00	0.00	5.63
			0.04	**01:00 ~ 02:00**	1.21	0.80	0.00	0.40	0.40	0.00	0.40	0.00	0.00	0.40	0.00	0.00	0.00	0.00	0.40	0.40	0.00	0.00	4.42
			0.04	**02:00 ~ 03:00**	0.80	0.40	0.00	0.40	0.40	0.00	0.00	0.00	0.00	0.00	0.00	0.00	0.00	0.00	0.40	0.40	0.00	0.00	2.81
			0.04	**03:00 ~ 04:00**	0.80	0.40	0.00	0.40	0.40	0.00	0.00	0.00	0.00	0.00	0.00	0.00	0.00	0.00	0.40	0.40	0.00	0.00	2.81
			0.04	**04:00 ~ 05:00**	0.80	0.40	0.00	0.40	0.40	0.00	0.00	0.00	0.00	0.00	0.00	0.00	0.00	0.00	0.40	0.40	0.00	0.00	2.81
			0.04	**05:00 ~ 06:00**	1.21	0.80	0.00	0.40	0.40	0.00	0.00	0.00	0.00	0.00	0.00	0.00	0.00	0.00	0.40	0.40	0.00	0.00	3.62
			0.04	**06:00 ~ 07:00**	2.01	1.21	0.00	0.40	0.40	0.00	0.40	0.40	0.00	0.40	0.00	0.00	0.00	0.00	0.40	0.40	0.00	0.00	6.03
			0.04	**07:00 ~ 08:00**	3.62	2.01	0.00	0.80	0.40	0.40	0.40	0.40	0.00	0.40	0.40	0.00	0.40	0.00	0.40	0.40	0.40	0.00	10.45
			0.04	**08:00 ~ 09:00**	4.42	2.41	0.00	0.80	0.40	0.40	0.40	0.40	0.00	0.40	0.40	0.00	0.40	0.00	0.40	0.80	0.40	0.00	12.06
			0.04	**09:00 ~ 10:00**	4.02	2.01	0.00	0.80	0.40	0.40	0.40	0.40	0.00	0.40	0.40	0.00	0.40	0.00	0.40	0.40	0.40	0.00	10.85
			0.04	**10:00 ~ 11:00**	3.62	2.01	0.00	0.80	0.40	0.40	0.40	0.40	0.00	0.40	0.40	0.00	0.40	0.00	0.40	0.40	0.40	0.00	10.45
			0.04	**11:00 ~ 12:00**	4.02	2.01	0.00	0.80	0.40	0.40	0.40	0.40	0.00	0.40	0.40	0.00	0.40	0.00	0.40	0.40	0.40	0.00	10.85
			0.04	**12:00 ~ 13:00**	2.81	1.61	0.00	1.21	0.40	0.40	0.40	0.40	0.00	0.40	0.00	0.00	0.40	0.00	0.40	0.40	0.40	0.00	9.25
			0.04	**13:00 ~ 14:00**	2.81	1.61	0.00	1.21	0.40	0.40	0.40	0.40	0.00	0.40	0.00	0.00	0.40	0.00	0.40	0.40	0.40	0.00	9.25
			0.04	**14:00 ~ 15:00**	2.81	1.61	0.00	1.21	0.40	0.40	0.40	0.40	0.00	0.40	0.00	0.00	0.40	0.00	0.40	0.40	0.40	0.00	9.25
			0.04	**15:00 ~ 16:00**	2.81	1.61	0.00	1.21	0.40	0.40	0.40	0.40	0.00	0.40	0.00	0.00	0.40	0.00	0.40	0.40	0.40	0.00	9.25
			0.04	**16:00 ~ 17:00**	3.22	1.61	0.00	1.21	0.40	0.40	0.40	0.40	0.00	0.40	0.00	0.00	0.40	0.00	0.40	0.40	0.40	0.00	9.65
			0.04	**17:00 ~ 18:00**	3.22	1.61	0.00	1.21	0.40	0.40	0.40	0.40	0.00	0.40	0.00	0.00	0.40	0.00	0.40	0.40	0.40	0.00	9.65
			0.04	**18:00 ~ 19:00**	3.22	1.61	0.00	1.21	0.40	0.40	0.40	0.40	0.00	0.40	0.00	0.00	0.40	0.00	0.40	0.40	0.40	0.00	9.65
			0.04	**19:00 ~ 20:00**	2.81	1.61	0.00	1.21	0.40	0.40	0.40	0.40	0.00	0.40	0.00	0.00	0.40	0.00	0.40	0.40	0.40	0.00	9.25
			0.04	**20:00 ~ 21:00**	2.41	1.21	0.00	1.21	0.40	0.40	0.40	0.40	0.00	0.40	0.00	0.00	0.40	0.00	0.40	0.40	0.40	0.00	8.44
			0.04	**21:00 ~ 22:00**	2.41	1.21	0.00	1.21	0.40	0.40	0.40	0.40	0.00	0.40	0.00	0.00	0.40	0.00	0.40	0.40	0.40	0.00	8.44
			0.04	**22:00 ~ 23:00**	2.41	1.21	0.00	0.80	0.40	0.40	0.40	0.40	0.00	0.40	0.00	0.00	0.40	0.00	0.40	0.40	0.40	0.00	8.04
			0.04	**23:00 ~ 00:00**	2.01	1.21	0.00	0.80	0.40	0.40	0.40	0.40	0.00	0.40	0.00	0.00	0.40	0.00	0.40	0.40	0.40	0.00	7.64
				Whole Day Total (veh*km)	61.51	33.37	0.00	20.50	9.65	6.83	8.04	7.24	0.00	8.04	2.01	0.00	6.83	0.00	9.65	10.05	6.83	0.00	190.55
22	Ko Shan Road	SB	0.04	**00:00 ~ 01:00**	2.01	0.80	0.00	0.40	0.40	0.00	0.40	0.00	0.00	0.00	0.00	0.00	0.00	0.00	0.40	0.40	0.00	0.00	4.82
			0.04	**01:00 ~ 02:00**	1.61	0.80	0.00	0.40	0.40	0.00	0.40	0.00	0.00	0.00	0.00	0.00	0.00	0.00	0.40	0.40	0.00	0.00	4.42
			0.04	**02:00 ~ 03:00**	1.21	0.40	0.00	0.40	0.40	0.00	0.00	0.00	0.00	0.00	0.00	0.00	0.00	0.00	0.40	0.40	0.00	0.00	3.22
			0.04	**03:00 ~ 04:00**	0.80	0.40	0.00	0.40	0.40	0.00	0.00	0.00	0.00	0.00	0.00	0.00	0.00	0.00	0.40	0.40	0.00	0.00	2.81
			0.04	**04:00 ~ 05:00**	0.80	0.40	0.00	0.40	0.40	0.00	0.00	0.00	0.00	0.00	0.00	0.00	0.00	0.00	0.40	0.40	0.00	0.00	2.81
			0.04	**05:00 ~ 06:00**	1.21	0.40	0.00	0.40	0.40	0.00	0.00	0.00	0.00	0.00	0.00	0.00	0.00	0.00	0.40	0.40	0.00	0.00	3.22
			0.04	**06:00 ~ 07:00**	2.01	0.80	0.00	0.40	0.40	0.00	0.40	0.40	0.00	0.00	0.00	0.00	0.00	0.00	0.40	0.40	0.00	0.00	5.23
			0.04	**07:00 ~ 08:00**	4.02	1.61	0.00	0.80	0.40	0.40	0.40	0.40	0.00	0.40	0.00	0.00	0.40	0.00	0.40	0.40	0.00	0.00	9.65
			0.04	**08:00 ~ 09:00**	4.82	2.01	0.00	1.21	0.40	0.40	0.40	0.40	0.00	0.40	0.00	0.00	0.40	0.00	0.40	0.80	0.00	0.00	11.66
			0.04	**09:00 ~ 10:00**	4.42	1.61	0.00	0.80	0.40	0.40	0.40	0.40	0.00	0.40	0.00	0.00	0.40	0.00	0.40	0.80	0.00	0.00	10.45
			0.04	**10:00 ~ 11:00**	4.42	1.61	0.00	0.80	0.40	0.40	0.40	0.40	0.00	0.40	0.00	0.00	0.40	0.00	0.40	0.80	0.00	0.00	10.45
			0.04	**11:00 ~ 12:00**	4.42	1.61	0.00	0.80	0.40	0.40	0.40	0.40	0.00	0.40	0.00	0.00	0.40	0.00	0.40	0.80	0.00	0.00	10.45
			0.04	**12:00 ~ 13:00**	3.22	1.21	0.00	0.80	0.40	0.40	0.40	0.40	0.00	0.40	0.00	0.00	0.00	0.00	0.40	0.40	0.00	0.00	8.04
			0.04	**13:00 ~ 14:00**	3.22	1.21	0.00	0.80	0.40	0.40	0.40	0.40	0.00	0.40	0.00	0.00	0.00	0.00	0.40	0.40	0.00	0.00	8.04
			0.04	**14:00 ~ 15:00**	3.22	1.21	0.00	0.80	0.40	0.40	0.40	0.40	0.00	0.40	0.00	0.00	0.00	0.00	0.40	0.40	0.00	0.00	8.04
			0.04	**15:00 ~ 16:00**	3.22	1.21	0.00	0.80	0.40	0.40	0.40	0.40	0.00	0.40	0.00	0.00	0.00	0.00	0.40	0.40	0.00	0.00	8.04
			0.04	**16:00 ~ 17:00**	3.62	1.21	0.00	0.80	0.40	0.40	0.40	0.40	0.00	0.40	0.00	0.00	0.00	0.00	0.40	0.40	0.00	0.00	8.44
			0.04	**17:00 ~ 18:00**	3.62	1.21	0.00	0.80	0.40	0.40	0.40	0.40	0.00	0.40	0.00	0.00	0.00	0.00	0.40	0.40	0.00	0.00	8.44
			0.04	**18:00 ~ 19:00**	3.62	1.21	0.00	0.80	0.40	0.40	0.40	0.40	0.00	0.40	0.00	0.00	0.00	0.00	0.40	0.40	0.00	0.00	8.44
			0.04	**19:00 ~ 20:00**	3.22	1.21	0.00	0.80	0.40	0.40	0.40	0.40	0.00	0.40	0.00	0.00	0.00	0.00	0.40	0.40	0.00	0.00	8.04
			0.04	**20:00 ~ 21:00**	2.81	1.21	0.00	0.80	0.40	0.40	0.40	0.40	0.00	0.40	0.00	0.00	0.00	0.00	0.40	0.40	0.00	0.00	7.64
			0.04	**21:00 ~ 22:00**	2.81	1.21	0.00	0.80	0.40	0.40	0.40	0.40	0.00	0.40	0.00	0.00	0.00	0.00	0.40	0.40	0.00	0.00	7.64
			0.04	**22:00 ~ 23:00**	2.81	1.21	0.00	0.80	0.40	0.40	0.40	0.40	0.00	0.40	0.00	0.00	0.00	0.00	0.40	0.40	0.00	0.00	7.64
			0.04	**23:00 ~ 00:00**	2.01	0.80	0.00	0.80	0.40	0.40	0.40	0.40	0.00	0.40	0.00	0.00	0.00	0.00	0.40	0.40	0.00	0.00	6.43
				Whole Day Total (veh*km)	69.14	26.53	0.00	16.88	9.65	6.83	8.04	7.24	0.00	6.83	0.00	0.00	2.01	0.00	9.65	11.26	0.00	0.00	174.07
23	Chi Kiang Street	WB	0.04	**00:00 ~ 01:00**	1.12	0.37	0.00	0.37	0.37	0.00	0.00	0.00	0.00	0.00	0.00	0.00	0.00	0.00	0.37	0.37	0.00	0.00	2.98
			0.04	**01:00 ~ 02:00**	0.74	0.37	0.00	0.37	0.37	0.00	0.00	0.00	0.00	0.00	0.00	0.00	0.00	0.00	0.37	0.37	0.00	0.00	2.60
			0.04	**02:00 ~ 03:00**	0.74	0.37	0.00	0.37	0.37	0.00	0.00	0.00	0.00	0.00	0.00	0.00	0.00	0.00	0.37	0.37	0.00	0.00	2.60
			0.04	**03:00 ~ 04:00**	0.74	0.37	0.00	0.37	0.37	0.00	0.00	0.00	0.00	0.00	0.00	0.00	0.00	0.00	0.37	0.37	0.00	0.00	2.60
			0.04	**04:00 ~ 05:00**	0.74	0.37	0.00	0.37	0.37	0.00	0.00	0.00	0.00	0.00	0.00	0.00	0.00	0.00	0.37	0.37	0.00	0.00	2.60
			0.04	**05:00 ~ 06:00**	0.74	0.37	0.00	0.37	0.37	0.00	0.00	0.00	0.00	0.00	0.00	0.00	0.00	0.00	0.37	0.37	0.00	0.00	2.60
			0.04	**06:00 ~ 07:00**	1.12	0.37	0.00	0.37	0.37	0.00	0.00	0.37	0.00	0.00	0.00	0.00	0.00	0.00	0.37	0.37	0.00	0.00	3.35
			0.04	**07:00 ~ 08:00**	2.60	0.37	0.00	0.37	0.37	0.00	0.00	0.37	0.00	0.00	0.00	0.00	0.00	0.00	0.37	0.37	0.00	0.00	4.84
			0.04	**08:00 ~ 09:00**	2.98	0.37	0.00	0.74	0.37	0.00	0.00	0.37	0.00	0.00	0.00	0.00	0.00	0.00	0.37	0.37	0.00	0.00	5.58
			0.04	**09:00 ~ 10:00**	2.60	0.37	0.00	0.74	0.37	0.00	0.00	0.37	0.00	0.00	0.00	0.00	0.00	0.00	0.37	0.37	0.00	0.00	5.21
			0.04	**10:00 ~ 11:00**	2.60	0.37	0.00	0.74	0.37	0.00	0.00	0.37	0.00	0.00	0.00	0.00	0.00	0.00	0.37	0.37	0.00	0.00	5.21
			0.04	**11:00 ~ 12:00**	2.60	0.37	0.00	0.74	0.37	0.00	0.00	0.37	0.00	0.00	0.00	0.00	0.00	0.00	0.37	0.37	0.00	0.00	5.21
			0.04	**12:00 ~ 13:00**	2.98	0.74	0.00	0.37	0.37	0.00	0.00	0.37	0.00	0.00	0.00	0.00	0.00	0.00	0.37	0.37	0.00	0.00	5.58
			0.04	**13:00 ~ 14:00**	2.98	0.74	0.00	0.74	0.37	0.00	0.00	0.37	0.00	0.00	0.00	0.00	0.00	0.00	0.37	0.37	0.00	0.00	5.95
			0.04	**14:00 ~ 15:00**	3.35	0.74	0.00	0.74	0.37	0.00	0.00	0.37	0.00	0.00	0.00	0.00	0.00	0.00	0.37	0.37	0.00	0.00	6.32
			0.04	**15:00 ~ 16:00**	3.35	0.74	0.00	0.74	0.37	0.00	0.00	0.37	0.00	0.00	0.00	0.00	0.00	0.00	0.37	0.37	0.00	0.00	6.32
			0.04	**16:00 ~ 17:00**	3.35	0.74	0.00	0.74	0.37	0.00	0.00	0.37	0.00	0.00	0.00	0.00	0.00	0.00	0.37	0.37	0.00	0.00	6.32
			0.04	**17:00 ~ 18:00**	3.35	0.74	0.00	0.74	0.37	0.00	0.00	0.37	0.00	0.00	0.00	0.00	0.00	0.00	0.37	0.37	0.00	0.00	6.32
			0.04	**18:00 ~ 19:00**	3.35	0.74	0.00	0.74	0.37	0.00	0.00	0.37	0.00	0.00	0.00	0.00	0.00	0.00	0.37	0.37	0.00	0.00	6.32
			0.04	**19:00 ~ 20:00**	2.98	0.74	0.00	0.74	0.37	0.00	0.00	0.37	0.00	0.00	0.00	0.00	0.00	0.00	0.37	0.37	0.00	0.00	5.95
			0.04	**20:00 ~ 21:00**	2.60	0.74	0.00	0.37	0.37	0.00	0.00	0.37	0.00	0.00	0.00	0.00	0.00	0.00	0.37	0.37	0.00	0.00	5.21
			0.04	**21:00 ~ 22:00**	2.60	0.74	0.00	0.37	0.37	0.00	0.00	0.37	0.00	0.00	0.00	0.00	0.00	0.00	0.37	0.37	0.00	0.00	5.21
			0.04	**22:00 ~ 23:00**	2.60	0.74	0.00	0.37	0.37	0.00	0.00	0.37	0.00	0.00	0.00	0.00	0.00	0.00	0.37	0.37	0.00	0.00	5.21
			0.04	**23:00 ~ 00:00**	2.23	0.37	0.00	0.37	0.37	0.00	0.00	0.37	0.00	0.00	0.00	0.00	0.00	0.00	0.37	0.37	0.00	0.00	4.46
				Whole Day Total (veh*km)	55.06	13.02	0.00	13.02	8.93	0.00	0.00	6.70	0.00	0.00	0.00	0.00	0.00	0.00	8.93	8.93	0.00	0.00	114.58
24	Chi Kiang Street	EB	0.04	**00:00 ~ 01:00**	2.05	0.82	0.00	0.41	0.41	0.00	0.41	0.00	0.00	0.00	0.00	0.00	0.00	0.00	0.41	0.41	0.00	0.00	4.91
			0.04	**01:00 ~ 02:00**	1.64	0.82	0.00	0.41	0.41	0.00	0.41	0.00	0.00	0.00	0.00	0.00	0.00	0.00	0.41	0.41	0.00	0.00	4.50
			0.04	**02:00 ~ 03:00**	1.23	0.41	0.00	0.41	0.41	0.00	0.00	0.00	0.00	0.00	0.00	0.00	0.00	0.00	0.41	0.41	0.00	0.00	3.27
			0.04	**03:00 ~ 04:00**	0.82	0.41	0.00	0.41	0.41	0.00	0.00	0.00	0.00	0.00	0.00	0.00	0.00	0.00	0.41	0.41	0.00	0.00	2.86
			0.04	**04:00 ~ 05:00**	0.82	0.41	0.00	0.41	0.41	0.00	0.00	0.00	0.00	0.00	0.00	0.00	0.00	0.00	0.41	0.41	0.00	0.00	2.86
			0.04	**05:00 ~ 06:00**	1.23	0.41	0.00	0.41	0.41	0.00	0.00	0.00	0.00	0.00	0.00	0.00	0.00	0.00	0.41	0.41	0.00	0.00	3.27
			0.04	**06:00 ~ 07:00**	2.05	0.82	0.00	0.41	0.41	0.00	0.41	0.41	0.00	0.00	0.00	0.00	0.00	0.00	0.41	0.41	0.00	0.00	5.32
			0.04	**07:00 ~ 08:00**	4.09	1.64	0.00	0.82	0.41	0.41	0.41	0.41	0.00	0.41	0.00	0.00	0.41	0.00	0.41	0.41	0.00	0.00	9.82
			0.04	**08:00 ~ 09:00**	4.91	2.05	0.00	1.23	0.41	0.41	0.41	0.41	0.00	0.41	0.00	0.00	0.41	0.00	0.41	0.82	0.00	0.00	11.86
			0.04	**09:00 ~ 10:00**	4.50	1.64	0.00	0.82	0.41	0.41	0.41	0.41	0.00	0.41	0.00	0.00	0.41	0.00	0.41	0.82	0.00	0.00	10.63
			0.04	**10:00 ~ 11:00**	4.50	1.64	0.00	0.82	0.41	0.41	0.41	0.41	0.00	0.41	0.00	0.00	0.41	0.00	0.41	0.41	0.00	0.00	10.23
			0.04	**11:00 ~ 12:00**	4.50	1.64	0.00	0.82	0.41	0.41	0.41	0.41	0.00	0.41	0.00	0.00	0.41	0.00	0.41	0.82	0.00	0.00	10.63
			0.04	**12:00 ~ 13:00**	3.27	1.23	0.00	0.82	0.41	0.41	0.41	0.41	0.00	0.41	0.00	0.00	0.00	0.00	0.41	0.41	0.00	0.00	8.18
			0.04	**13:00 ~ 14:00**	3.27	1.23	0.00	0.82	0.41	0.41	0.41	0.41	0.00	0.41	0.00	0.00	0.00	0.00	0.41	0.41	0.00	0.00	8.18
			0.04	**14:00 ~ 15:00**	3.27	1.23	0.00	0.82	0.41	0.41	0.41	0.41	0.00	0.41	0.00	0.00	0.00	0.00	0.41	0.41	0.00	0.00	8.18
			0.04	**15:00 ~ 16:00**	3.27	1.23	0.00	0.82	0.41	0.41	0.41	0.41	0.00	0.41	0.00	0.00	0.00	0.00	0.41	0.41	0.00	0.00	8.18
			0.04	**16:00 ~ 17:00**	3.68	1.23	0.00	0.82	0.41	0.41	0.41	0.41	0.00	0.41	0.00	0.00	0.00	0.00	0.41	0.41	0.00	0.00	8.59
			0.04	**17:00 ~ 18:00**	3.68	1.23	0.00	0.82	0.41	0.41	0.41	0.41	0.00	0.41	0.00	0.00	0.00	0.00	0.41	0.41	0.00	0.00	8.59
			0.04	**18:00 ~ 19:00**	3.68	1.23	0.00	0.82	0.41	0.41	0.41	0.41	0.00	0.41	0.00	0.00	0.00	0.00	0.41	0.41	0.00	0.00	8.59
			0.04	**19:00 ~ 20:00**	3.27	1.23	0.00	0.82	0.41	0.41	0.41	0.41	0.00	0.41	0.00	0.00	0.00	0.00	0.41	0.41	0.00	0.00	8.18
			0.04	**20:00 ~ 21:00**	2.86	1.23	0.00	0.82	0.41	0.41	0.41	0.41	0.00	0.41	0.00	0.00	0.00	0.00	0.41	0.41	0.00	0.00	7.77
			0.04	**21:00 ~ 22:00**	2.86	1.23	0.00	0.82	0.41	0.41	0.41	0.41	0.00	0.41	0.00	0.00	0.00	0.00	0.41	0.41	0.00	0.00	7.77
			0.04	**22:00 ~ 23:00**	2.86	1.23	0.00	0.82	0.41	0.41	0.41	0.41	0.00	0.41	0.00	0.00	0.00	0.00	0.41	0.41	0.00	0.00	7.77
			0.04	**23:00 ~ 00:00**	2.05	0.82	0.00	0.82	0.41	0.41	0.41	0.41	0.00	0.41	0.00	0.00	0.00	0.00	0.41	0.41	0.00	0.00	6.54
				Whole Day Total (veh*km)	70.35	26.99	0.00	17.18	9.82	6.95	8.18	7.36	0.00	6.95	0.00	0.00	2.05	0.00	9.82	11.04	0.00	0.00	176.69

Road No.	Road Name	Bound	Road Length (km)	Hour	PC	TAXI	LGV3	LGV4	LGV6	HGV7	HGV8	PLB	PV4	PV5	NFB6	NFB7	NFB8	FBSD	FBDD	MC	HGV9	NFB9	Total
25	Chi Kiang Street	WB	0.04	**00:00 ~ 01:00**	2.86	1.23	0.00	0.82	0.41	0.00	0.41	0.00	0.00	0.41	0.00	0.00	0.00	0.00	0.41	0.41	0.00	0.00	6.95
			0.04	**01:00 ~ 02:00**	2.05	0.82	0.00	0.41	0.41	0.00	0.41	0.00	0.00	0.41	0.00	0.00	0.00	0.00	0.41	0.41	0.00	0.00	5.32
			0.04	**02:00 ~ 03:00**	1.64	0.41	0.00	0.41	0.41	0.00	0.00	0.00	0.00	0.00	0.00	0.00	0.00	0.00	0.41	0.41	0.00	0.00	3.68
			0.04	**03:00 ~ 04:00**	1.23	0.41	0.00	0.41	0.41	0.00	0.00	0.00	0.00	0.00	0.00	0.00	0.00	0.00	0.41	0.41	0.00	0.00	3.27
			0.04	**04:00 ~ 05:00**	1.23	0.41	0.00	0.41	0.41	0.00	0.00	0.00	0.00	0.00	0.00	0.00	0.00	0.00	0.41	0.41	0.00	0.00	3.27
			0.04	**05:00 ~ 06:00**	1.64	0.82	0.00	0.41	0.41	0.00	0.00	0.00	0.00	0.00	0.00	0.00	0.00	0.00	0.41	0.41	0.00	0.00	4.09
			0.04	**06:00 ~ 07:00**	2.86	1.23	0.00	0.82	0.41	0.00	0.41	0.00	0.00	0.41	0.00	0.00	0.00	0.00	0.41	0.41	0.00	0.00	7.36
			0.04	**07:00 ~ 08:00**	6.14	2.05	0.00	1.23	0.41	0.41	0.41	0.41	0.00	0.41	0.41	0.00	0.41	0.00	0.82	0.82	0.41	0.00	14.32
			0.04	**08:00 ~ 09:00**	7.36	2.45	0.00	1.64	0.82	0.41	0.41	0.41	0.00	0.41	0.41	0.00	0.41	0.00	0.82	0.82	0.41	0.00	16.77
			0.04	**09:00 ~ 10:00**	6.54	2.05	0.00	1.23	0.82	0.41	0.41	0.41	0.00	0.41	0.41	0.00	0.41	0.00	0.41	0.82	0.41	0.00	14.72
			0.04	**10:00 ~ 11:00**	6.14	2.05	0.00	1.23	0.41	0.41	0.41	0.41	0.00	0.41	0.41	0.00	0.41	0.00	0.41	0.82	0.41	0.00	13.91
			0.04	**11:00 ~ 12:00**	6.54	2.05	0.00	1.23	0.82	0.41	0.41	0.41	0.00	0.41	0.41	0.00	0.41	0.00	0.41	0.82	0.41	0.00	14.72
			0.04	**12:00 ~ 13:00**	6.14	2.05	0.00	1.64	0.82	0.41	0.41	0.41	0.00	0.41	0.41	0.00	0.41	0.00	0.41	0.82	0.41	0.00	14.72
			0.04	**13:00 ~ 14:00**	6.14	2.05	0.00	1.64	0.82	0.41	0.41	0.41	0.00	0.41	0.41	0.00	0.41	0.00	0.41	0.82	0.41	0.00	14.72
			0.04	**14:00 ~ 15:00**	6.14	2.05	0.00	1.64	0.82	0.41	0.41	0.41	0.00	0.41	0.41	0.00	0.41	0.00	0.41	0.82	0.41	0.00	14.72
			0.04	**15:00 ~ 16:00**	6.14	2.05	0.00	1.64	0.82	0.41	0.41	0.41	0.00	0.41	0.41	0.00	0.41	0.00	0.41	0.82	0.41	0.00	14.72
			0.04	**16:00 ~ 17:00**	6.54	2.05	0.00	1.64	0.82	0.41	0.41	0.41	0.00	0.41	0.41	0.00	0.41	0.00	0.41	0.82	0.41	0.00	15.13
			0.04	**17:00 ~ 18:00**	6.54	2.05	0.00	1.64	0.82	0.41	0.41	0.41	0.00	0.41	0.41	0.00	0.41	0.00	0.82	0.82	0.41	0.00	15.54
			0.04	**18:00 ~ 19:00**	6.95	2.45	0.00	1.64	0.82	0.41	0.41	0.41	0.00	0.41	0.41	0.00	0.41	0.00	0.82	0.82	0.41	0.00	16.36
			0.04	**19:00 ~ 20:00**	6.14	2.05	0.00	1.64	0.82	0.41	0.41	0.41	0.00	0.41	0.41	0.00	0.41	0.00	0.41	0.82	0.41	0.00	14.72
			0.04	**20:00 ~ 21:00**	5.32	1.64	0.00	1.23	0.41	0.41	0.41	0.41	0.00	0.41	0.41	0.00	0.41	0.00	0.41	0.82	0.41	0.00	12.68
			0.04	**21:00 ~ 22:00**	5.32	2.05	0.00	1.23	0.82	0.41	0.41	0.41	0.00	0.41	0.41	0.00	0.41	0.00	0.41	0.82	0.41	0.00	13.50
			0.04	**22:00 ~ 23:00**	4.91	1.64	0.00	1.23	0.41	0.41	0.41	0.41	0.00	0.41	0.41	0.00	0.41	0.00	0.41	0.82	0.41	0.00	12.27
			0.04	**23:00 ~ 00:00**	4.09	1.64	0.00	1.23	0.41	0.41	0.41	0.41	0.00	0.41	0.41	0.00	0.41	0.00	0.41	0.41	0.41	0.00	11.04
				Whole Day Total (veh*km)	116.57	39.67	0.00	28.22	14.72	6.95	8.18	7.36	0.00	8.18	6.95	0.00	6.95	0.00	11.45	16.36	6.95	0.00	278.53
26	Kau Pui Lung Road	NB	0.27	**00:00 ~ 01:00**	31.94	7.99	0.00	5.32	2.66	0.00	2.66	0.00	0.00	2.66	0.00	0.00	0.00	0.00	2.66	5.32	0.00	0.00	61.23
			0.27	**01:00 ~ 02:00**	21.30	5.32	0.00	5.32	2.66	0.00	2.66	0.00	0.00	2.66	0.00	0.00	0.00	0.00	2.66	2.66	0.00	0.00	45.25
			0.27	**02:00 ~ 03:00**	15.97	5.32	0.00	2.66	2.66	0.00	0.00	0.00	0.00	0.00	0.00	0.00	0.00	0.00	2.66	2.66	0.00	0.00	31.94
			0.27	**03:00 ~ 04:00**	13.31	2.66	0.00	2.66	2.66	0.00	0.00	0.00	0.00	0.00	0.00	0.00	0.00	0.00	2.66	2.66	0.00	0.00	26.62
			0.27	**04:00 ~ 05:00**	13.31	2.66	0.00	2.66	2.66	0.00	0.00	0.00	0.00	0.00	0.00	0.00	0.00	0.00	2.66	2.66	0.00	0.00	26.62
			0.27	**05:00 ~ 06:00**	15.97	5.32	0.00	2.66	2.66	0.00	0.00	0.00	0.00	0.00	0.00	0.00	0.00	0.00	2.66	2.66	0.00	0.00	31.94
			0.27	**06:00 ~ 07:00**	31.94	7.99	0.00	5.32	2.66	0.00	2.66	2.66	0.00	2.66	0.00	0.00	0.00	0.00	2.66	5.32	0.00	0.00	63.89
			0.27	**07:00 ~ 08:00**	63.89	13.31	2.66	10.65	5.32	2.66	2.66	2.66	0.00	2.66	2.66	0.00	2.66	0.00	2.66	7.99	2.66	0.00	125.11
			0.27	**08:00 ~ 09:00**	79.86	18.63	2.66	13.31	5.32	2.66	2.66	2.66	0.00	2.66	2.66	0.00	2.66	0.00	2.66	7.99	2.66	0.00	149.07
			0.27	**09:00 ~ 10:00**	69.21	15.97	2.66	13.31	5.32	2.66	2.66	2.66	0.00	2.66	2.66	0.00	2.66	0.00	2.66	7.99	2.66	0.00	135.76
			0.27	**10:00 ~ 11:00**	69.21	15.97	2.66	13.31	5.32	2.66	2.66	2.66	0.00	2.66	2.66	0.00	2.66	0.00	2.66	7.99	2.66	0.00	135.76
			0.27	**11:00 ~ 12:00**	71.87	15.97	2.66	13.31	5.32	2.66	2.66	2.66	0.00	2.66	2.66	0.00	2.66	0.00	2.66	7.99	2.66	0.00	138.42
			0.27	**12:00 ~ 13:00**	61.23	13.31	2.66	13.31	5.32	2.66	2.66	2.66	0.00	2.66	2.66	0.00	2.66	0.00	2.66	7.99	2.66	0.00	125.11
			0.27	**13:00 ~ 14:00**	63.89	15.97	2.66	13.31	5.32	2.66	2.66	2.66	0.00	2.66	2.66	0.00	2.66	0.00	2.66	7.99	2.66	0.00	130.44
			0.27	**14:00 ~ 15:00**	63.89	15.97	2.66	13.31	5.32	2.66	2.66	2.66	0.00	2.66	2.66	0.00	2.66	0.00	2.66	7.99	2.66	0.00	130.44
			0.27	**15:00 ~ 16:00**	63.89	15.97	2.66	13.31	5.32	2.66	2.66	2.66	0.00	2.66	2.66	0.00	2.66	0.00	2.66	7.99	2.66	0.00	130.44
			0.27	**16:00 ~ 17:00**	66.55	15.97	2.66	13.31	5.32	2.66	2.66	2.66	0.00	2.66	2.66	0.00	2.66	0.00	2.66	7.99	2.66	0.00	133.10
			0.27	**17:00 ~ 18:00**	66.55	15.97	2.66	13.31	5.32	2.66	2.66	2.66	0.00	2.66	2.66	0.00	2.66	0.00	2.66	7.99	2.66	0.00	133.10
			0.27	**18:00 ~ 19:00**	69.21	15.97	2.66	13.31	5.32	2.66	2.66	2.66	0.00	2.66	2.66	0.00	2.66	0.00	2.66	7.99	2.66	0.00	135.76
			0.27	**19:00 ~ 20:00**	63.89	15.97	2.66	13.31	5.32	2.66	2.66	2.66	0.00	2.66	2.66	0.00	2.66	0.00	2.66	7.99	2.66	0.00	130.44
			0.27	**20:00 ~ 21:00**	53.24	13.31	2.66	10.65	5.32	2.66	2.66	2.66	0.00	2.66	2.66	0.00	2.66	0.00	2.66	5.32	2.66	0.00	111.80
			0.27	**21:00 ~ 22:00**	53.24	13.31	2.66	10.65	5.32	2.66	2.66	2.66	0.00	2.66	2.66	0.00	2.66	0.00	2.66	7.99	2.66	0.00	114.47
			0.27	**22:00 ~ 23:00**	50.58	13.31	2.66	10.65	5.32	2.66	2.66	2.66	0.00	2.66	2.66	0.00	2.66	0.00	2.66	5.32	2.66	0.00	109.14
			0.27	**23:00 ~ 00:00**	42.59	10.65	2.66	7.99	2.66	2.66	2.66	2.66	0.00	2.66	2.66	0.00	2.66	0.00	2.66	5.32	2.66	0.00	93.17
				Whole Day Total (veh*km)	######	292.82	45.25	236.92	106.48	45.25	53.24	47.92	0.00	53.24	45.25	0.00	45.25	0.00	63.89	151.73	45.25	0.00	2449.04
27	Kau Pui Lung Road	SB	0.27	**00:00 ~ 01:00**	21.30	5.32	0.00	5.32	2.66	0.00	2.66	0.00	0.00	0.00	0.00	0.00	0.00	0.00	0.00	2.66	0.00	0.00	39.93
			0.27	**01:00 ~ 02:00**	13.31	5.32	0.00	2.66	2.66	0.00	2.66	0.00	0.00	0.00	0.00	0.00	0.00	0.00	0.00	2.66	0.00	0.00	29.28
			0.27	**02:00 ~ 03:00**	10.65	2.66	0.00	2.66	2.66	0.00	0.00	0.00	0.00	0.00	0.00	0.00	0.00	0.00	0.00	2.66	0.00	0.00	21.30
			0.27	**03:00 ~ 04:00**	7.99	2.66	0.00	2.66	2.66	0.00	0.00	0.00	0.00	0.00	0.00	0.00	0.00	0.00	0.00	2.66	0.00	0.00	18.63
			0.27	**04:00 ~ 05:00**	7.99	2.66	0.00	2.66	2.66	0.00	0.00	0.00	0.00	0.00	0.00	0.00	0.00	0.00	0.00	2.66	0.00	0.00	18.63
			0.27	**05:00 ~ 06:00**	10.65	2.66	0.00	2.66	2.66	0.00	0.00	0.00	0.00	0.00	0.00	0.00	0.00	0.00	0.00	2.66	0.00	0.00	21.30
			0.27	**06:00 ~ 07:00**	21.30	5.32	0.00	5.32	2.66	0.00	2.66	0.00	0.00	0.00	0.00	0.00	0.00	0.00	0.00	2.66	0.00	0.00	39.93
			0.27	**07:00 ~ 08:00**	42.59	10.65	0.00	7.99	2.66	2.66	2.66	0.00	0.00	2.66	0.00	0.00	2.66	0.00	0.00	5.32	0.00	0.00	79.86
			0.27	**08:00 ~ 09:00**	53.24	13.31	0.00	10.65	5.32	2.66	2.66	0.00	0.00	2.66	0.00	0.00	2.66	0.00	0.00	5.32	0.00	0.00	98.49
			0.27	**09:00 ~ 10:00**	45.25	10.65	0.00	7.99	5.32	2.66	2.66	0.00	0.00	2.66	0.00	0.00	2.66	0.00	0.00	5.32	0.00	0.00	85.18
			0.27	**10:00 ~ 11:00**	45.25	10.65	0.00	7.99	2.66	2.66	2.66	0.00	0.00	2.66	0.00	0.00	2.66	0.00	0.00	5.32	0.00	0.00	82.52
			0.27	**11:00 ~ 12:00**	47.92	13.31	0.00	7.99	5.32	2.66	2.66	0.00	0.00	2.66	0.00	0.00	2.66	0.00	0.00	5.32	0.00	0.00	90.51
			0.27	**12:00 ~ 13:00**	37.27	7.99	0.00	7.99	2.66	2.66	2.66	0.00	0.00	2.66	0.00	0.00	0.00	0.00	0.00	5.32	0.00	0.00	69.21
			0.27	**13:00 ~ 14:00**	37.27	7.99	0.00	7.99	2.66	2.66	2.66	0.00	0.00	2.66	0.00	0.00	0.00	0.00	0.00	5.32	0.00	0.00	69.21
			0.27	**14:00 ~ 15:00**	37.27	10.65	0.00	7.99	2.66	2.66	2.66	0.00	0.00	2.66	0.00	0.00	0.00	0.00	0.00	5.32	0.00	0.00	71.87
			0.27	**15:00 ~ 16:00**	39.93	10.65	0.00	7.99	2.66	2.66	2.66	0.00	0.00	2.66	0.00	0.00	0.00	0.00	0.00	5.32	0.00	0.00	74.54
			0.27	**16:00 ~ 17:00**	39.93	10.65	0.00	7.99	2.66	2.66	2.66	0.00	0.00	2.66	0.00	0.00	0.00	0.00	0.00	5.32	0.00	0.00	74.54
			0.27	**17:00 ~ 18:00**	39.93	10.65	0.00	7.99	2.66	2.66	2.66	0.00	0.00	2.66	0.00	0.00	0.00	0.00	0.00	5.32	0.00	0.00	74.54
			0.27	**18:00 ~ 19:00**	42.59	10.65	0.00	7.99	2.66	2.66	2.66	0.00	0.00	2.66	0.00	0.00	0.00	0.00	0.00	5.32	0.00	0.00	77.20
			0.27	**19:00 ~ 20:00**	37.27	7.99	0.00	7.99	2.66	2.66	2.66	0.00	0.00	2.66	0.00	0.00	0.00	0.00	0.00	5.32	0.00	0.00	69.21
			0.27	**20:00 ~ 21:00**	31.94	7.99	0.00	7.99	2.66	2.66	2.66	0.00	0.00	2.66	0.00	0.00	0.00	0.00	0.00	5.32	0.00	0.00	63.89
			0.27	**21:00 ~ 22:00**	31.94	7.99	0.00	7.99	2.66	2.66	2.66	0.00	0.00	2.66	0.00	0.00	0.00	0.00	0.00	5.32	0.00	0.00	63.89
			0.27	**22:00 ~ 23:00**	31.94	7.99	0.00	5.32	2.66	2.66	2.66	0.00	0.00	2.66	0.00	0.00	0.00	0.00	0.00	5.32	0.00	0.00	61.23
			0.27	**23:00 ~ 00:00**	23.96	5.32	0.00	5.32	2.66	2.66	2.66	0.00	0.00	2.66	0.00	0.00	0.00	0.00	0.00	2.66	0.00	0.00	47.92
				Whole Day Total (veh*km)	758.67	191.66	0.00	157.06	71.87	45.25	53.24	0.00	0.00	45.25	0.00	0.00	13.31	0.00	0.00	106.48	0.00	0.00	1442.80
28	Kau Pui Lung Road	NB	0.16	**00:00 ~ 01:00**	13.07	6.54	0.00	3.27	1.63	0.00	1.63	0.00	0.00	1.63	0.00	0.00	0.00	0.00	0.00	1.63	0.00	0.00	29.41
			0.16	**01:00 ~ 02:00**	9.80	4.90	0.00	1.63	1.63	0.00	1.63	0.00	0.00	1.63	0.00	0.00	0.00	0.00	0.00	1.63	0.00	0.00	22.88
			0.16	**02:00 ~ 03:00**	6.54	3.27	0.00	1.63	1.63	0.00	0.00	0.00	0.00	1.63	0.00	0.00	0.00	0.00	0.00	1.63	0.00	0.00	16.34
			0.16	**03:00 ~ 04:00**	4.90	3.27	0.00	1.63	1.63	0.00	0.00	0.00	0.00	0.00	0.00	0.00	0.00	0.00	0.00	1.63	0.00	0.00	13.07
			0.16	**04:00 ~ 05:00**	4.90	3.27	0.00	1.63	1.63	0.00	0.00	0.00	0.00	0.00	0.00	0.00	0.00	0.00	0.00	1.63	0.00	0.00	13.07
			0.16	**05:00 ~ 06:00**	6.54	3.27	0.00	1.63	1.63	0.00	0.00	0.00	0.00	1.63	0.00	0.00	0.00	0.00	0.00	1.63	0.00	0.00	16.34
			0.16	**06:00 ~ 07:00**	13.07	6.54	0.00	3.27	1.63	0.00	1.63	0.00	0.00	1.63	0.00	0.00	0.00	0.00	0.00	1.63	0.00	0.00	29.41
			0.16	**07:00 ~ 08:00**	27.78	11.44	0.00	4.90	1.63	1.63	1.63	0.00	0.00	1.63	1.63	1.63	1.63	0.00	0.00	3.27	1.63	0.00	60.46
			0.16	**08:00 ~ 09:00**	34.31	14.71	0.00	4.90	3.27	1.63	1.63	0.00	0.00	1.63	1.63	1.63	1.63	0.00	0.00	4.90	1.63	0.00	73.53
			0.16	**09:00 ~ 10:00**	29.41	13.07	0.00	4.90	1.63	1.63	1.63	0.00	0.00	1.63	1.63	1.63	1.63	0.00	0.00	3.27	1.63	0.00	63.73
			0.16	**10:00 ~ 11:00**	29.41	13.07	0.00	4.90	1.63	1.63	1.63	0.00	0.00	1.63	1.63	1.63	1.63	0.00	0.00	3.27	1.63	0.00	63.73
			0.16	**11:00 ~ 12:00**	31.05	13.07	0.00	4.90	1.63	1.63	1.63	0.00	0.00	1.63	1.63	1.63	1.63	0.00	0.00	3.27	1.63	0.00	65.36
			0.16	**12:00 ~ 13:00**	22.88	9.80	0.00	4.90	1.63	1.63	1.63	0.00	0.00	1.63	1.63	0.00	1.63	0.00	0.00	3.27	1.63	0.00	52.29
			0.16	**13:00 ~ 14:00**	22.88	9.80	0.00	4.90	1.63	1.63	1.63	0.00	0.00	1.63	1.63	0.00	1.63	0.00	0.00	3.27	1.63	0.00	52.29
			0.16	**14:00 ~ 15:00**	22.88	9.80	0.00	4.90	1.63	1.63	1.63	0.00	0.00	1.63	1.63	0.00	1.63	0.00	0.00	3.27	1.63	0.00	52.29
			0.16	**15:00 ~ 16:00**	22.88	9.80	0.00	4.90	1.63	1.63	1.63	0.00	0.00	1.63	1.63	0.00	1.63	0.00	0.00	3.27	1.63	0.00	52.29
			0.16	**16:00 ~ 17:00**	24.51	9.80	0.00	4.90	1.63	1.63	1.63	0.00	0.00	1.63	1.63	0.00	1.63	0.00	0.00	3.27	1.63	0.00	53.92
			0.16	**17:00 ~ 18:00**	24.51	9.80	0.00	4.90	1.63	1.63	1.63	0.00	0.00	1.63	1.63	0.00	1.63	0.00	0.00	3.27	1.63	0.00	53.92
			0.16	**18:00 ~ 19:00**	24.51	11.44	0.00	4.90	1.63	1.63	1.63	0.00	0.00	1.63	1.63	0.00	1.63	0.00	0.00	3.27	1.63	0.00	55.56
			0.16	**19:00 ~ 20:00**	22.88	9.80	0.00	4.90	1.63	1.63	1.63	0.00	0.00	1.63	1.63	0.00	1.63	0.00	0.00	3.27	1.63	0.00	52.29
			0.16	**20:00 ~ 21:00**	19.61	8.17	0.00	3.27	1.63	1.63	1.63	0.00	0.00	1.63	1.63	0.00	1.63	0.00	0.00	3.27	1.63	0.00	45.75
			0.16	**21:00 ~ 22:00**	19.61	8.17	0.00	3.27	1.63	1.63	1.63	0.00	0.00	1.63	1.63	0.00	1.63	0.00	0.00	3.27	1.63	0.00	45.75
			0.16	**22:00 ~ 23:00**	17.97	8.17	0.00	3.27	1.63	1.63	1.63	0.00	0.00	1.63	1.63	0.00	1.63	0.00	0.00	3.27	1.63	0.00	44.12
			0.16	**23:00 ~ 00:00**	14.71	6.54	0.00	3.27	1.63	1.63	1.63	0.00	0.00	1.63	1.63	0.00	1.63	0.00	0.00	1.63	1.63	0.00	37.58
				Whole Day Total (veh*km)	470.59	207.52	0.00	91.50	40.85	27.78	32.68	0.00	0.00	35.95	27.78	8.17	27.78	0.00	0.00	66.99	27.78	0.00	1065.37

Road No.	Road Name	Bound	Road Length (km)	Hour	PC	TAXI	LGV3	LGV4	LGV6	HGV7	HGV8	PLB	PV4	PV5	NFB6	NFB7	NFB8	FBSD	FBDD	MC	HGV9	NFB9	Total
29	Kau Pui Lung Road	SB	0.16	**00:00 ~ 01:00**	11.44	4.90	0.00	3.27	1.63	0.00	1.63	0.00	0.00	1.63	0.00	0.00	0.00	0.00	0.00	1.63	0.00	0.00	26.14
			0.16	**01:00 ~ 02:00**	8.17	3.27	0.00	1.63	1.63	0.00	1.63	0.00	0.00	1.63	0.00	0.00	0.00	0.00	0.00	1.63	0.00	0.00	19.61
			0.16	**02:00 ~ 03:00**	6.54	1.63	0.00	1.63	1.63	0.00	0.00	0.00	0.00	0.00	0.00	0.00	0.00	0.00	0.00	1.63	0.00	0.00	13.07
			0.16	**03:00 ~ 04:00**	4.90	1.63	0.00	1.63	1.63	0.00	0.00	0.00	0.00	0.00	0.00	0.00	0.00	0.00	0.00	1.63	0.00	0.00	11.44
			0.16	**04:00 ~ 05:00**	4.90	1.63	0.00	1.63	1.63	0.00	0.00	0.00	0.00	0.00	0.00	0.00	0.00	0.00	0.00	1.63	0.00	0.00	11.44
			0.16	**05:00 ~ 06:00**	6.54	3.27	0.00	1.63	1.63	0.00	0.00	0.00	0.00	0.00	0.00	0.00	0.00	0.00	0.00	1.63	0.00	0.00	14.71
			0.16	**06:00 ~ 07:00**	11.44	4.90	0.00	3.27	1.63	0.00	1.63	0.00	0.00	1.63	0.00	0.00	0.00	0.00	0.00	1.63	0.00	0.00	26.14
			0.16	**07:00 ~ 08:00**	22.88	8.17	0.00	4.90	1.63	1.63	1.63	0.00	0.00	1.63	1.63	0.00	1.63	0.00	0.00	3.27	1.63	0.00	50.65
			0.16	**08:00 ~ 09:00**	29.41	9.80	0.00	4.90	3.27	1.63	1.63	0.00	0.00	1.63	1.63	0.00	1.63	0.00	0.00	3.27	1.63	0.00	60.46
			0.16	**09:00 ~ 10:00**	26.14	8.17	0.00	4.90	1.63	1.63	1.63	0.00	0.00	1.63	1.63	0.00	1.63	0.00	0.00	3.27	1.63	0.00	53.92
			0.16	**10:00 ~ 11:00**	24.51	8.17	0.00	4.90	1.63	1.63	1.63	0.00	0.00	1.63	1.63	0.00	1.63	0.00	0.00	3.27	1.63	0.00	52.29
			0.16	**11:00 ~ 12:00**	26.14	8.17	0.00	4.90	1.63	1.63	1.63	0.00	0.00	1.63	1.63	0.00	1.63	0.00	0.00	3.27	1.63	0.00	53.92
			0.16	**12:00 ~ 13:00**	26.14	9.80	0.00	4.90	1.63	1.63	1.63	0.00	0.00	1.63	1.63	0.00	1.63	0.00	0.00	3.27	0.00	0.00	53.92
			0.16	**13:00 ~ 14:00**	26.14	9.80	0.00	4.90	1.63	1.63	1.63	0.00	0.00	1.63	1.63	0.00	1.63	0.00	0.00	3.27	0.00	0.00	53.92
			0.16	**14:00 ~ 15:00**	26.14	9.80	0.00	4.90	1.63	1.63	1.63	0.00	0.00	1.63	1.63	0.00	1.63	0.00	0.00	3.27	0.00	0.00	53.92
			0.16	**15:00 ~ 16:00**	26.14	9.80	0.00	4.90	1.63	1.63	1.63	0.00	0.00	1.63	1.63	0.00	1.63	0.00	0.00	3.27	0.00	0.00	53.92
			0.16	**16:00 ~ 17:00**	27.78	9.80	0.00	4.90	1.63	1.63	1.63	0.00	0.00	1.63	1.63	0.00	1.63	0.00	0.00	3.27	0.00	0.00	55.56
			0.16	**17:00 ~ 18:00**	27.78	9.80	0.00	4.90	1.63	1.63	1.63	0.00	0.00	1.63	1.63	0.00	1.63	0.00	0.00	3.27	0.00	0.00	55.56
			0.16	**18:00 ~ 19:00**	29.41	9.80	0.00	4.90	1.63	1.63	1.63	0.00	0.00	1.63	1.63	0.00	1.63	0.00	0.00	3.27	0.00	0.00	57.19
			0.16	**19:00 ~ 20:00**	26.14	9.80	0.00	4.90	1.63	1.63	1.63	0.00	0.00	1.63	1.63	0.00	1.63	0.00	0.00	3.27	0.00	0.00	53.92
			0.16	**20:00 ~ 21:00**	22.88	8.17	0.00	3.27	1.63	1.63	1.63	0.00	0.00	1.63	1.63	0.00	1.63	0.00	0.00	3.27	0.00	0.00	47.39
			0.16	**21:00 ~ 22:00**	22.88	8.17	0.00	3.27	1.63	1.63	1.63	0.00	0.00	1.63	1.63	0.00	1.63	0.00	0.00	3.27	0.00	0.00	47.39
			0.16	**22:00 ~ 23:00**	21.24	8.17	0.00	3.27	1.63	1.63	1.63	0.00	0.00	1.63	1.63	0.00	1.63	0.00	0.00	3.27	0.00	0.00	45.75
			0.16	**23:00 ~ 00:00**	17.97	6.54	0.00	3.27	1.63	1.63	1.63	0.00	0.00	1.63	1.63	0.00	1.63	0.00	0.00	1.63	0.00	0.00	39.22
				Whole Day Total (veh*km)	483.66	173.20	0.00	91.50	40.85	27.78	32.68	0.00	0.00	32.68	27.78	0.00	27.78	0.00	0.00	65.36	8.17	0.00	1011.45
30	Lok Shan Road	EB	0.04	**00:00 ~ 01:00**	2.63	0.88	0.00	0.88	0.44	0.00	0.44	0.00	0.00	0.00	0.00	0.00	0.00	0.00	0.00	0.44	0.00	0.00	5.71
			0.04	**01:00 ~ 02:00**	1.76	0.44	0.00	0.44	0.44	0.00	0.44	0.00	0.00	0.00	0.00	0.00	0.00	0.00	0.00	0.44	0.00	0.00	3.95
			0.04	**02:00 ~ 03:00**	1.32	0.44	0.00	0.44	0.44	0.00	0.00	0.00	0.00	0.00	0.00	0.00	0.00	0.00	0.00	0.44	0.00	0.00	3.07
			0.04	**03:00 ~ 04:00**	0.88	0.44	0.00	0.44	0.44	0.00	0.00	0.00	0.00	0.00	0.00	0.00	0.00	0.00	0.00	0.44	0.00	0.00	2.63
			0.04	**04:00 ~ 05:00**	0.88	0.44	0.00	0.44	0.44	0.00	0.00	0.00	0.00	0.00	0.00	0.00	0.00	0.00	0.00	0.44	0.00	0.00	2.63
			0.04	**05:00 ~ 06:00**	1.32	0.44	0.00	0.44	0.44	0.00	0.00	0.00	0.00	0.00	0.00	0.00	0.00	0.00	0.00	0.44	0.00	0.00	3.07
			0.04	**06:00 ~ 07:00**	2.63	0.88	0.00	0.88	0.44	0.00	0.44	0.00	0.00	0.00	0.00	0.00	0.00	0.00	0.44	0.44	0.00	0.00	6.15
			0.04	**07:00 ~ 08:00**	4.83	1.32	0.00	1.32	0.44	0.44	0.44	0.00	0.00	0.44	0.00	0.00	0.00	0.00	0.44	0.88	0.00	0.00	10.54
			0.04	**08:00 ~ 09:00**	6.15	1.76	0.00	1.32	0.88	0.44	0.44	0.00	0.00	0.44	0.00	0.00	0.00	0.00	0.44	0.88	0.00	0.00	12.73
			0.04	**09:00 ~ 10:00**	5.27	1.32	0.00	1.32	0.44	0.44	0.44	0.00	0.00	0.44	0.00	0.00	0.00	0.00	0.44	0.88	0.00	0.00	10.98
			0.04	**10:00 ~ 11:00**	5.27	1.32	0.00	1.32	0.44	0.44	0.44	0.00	0.00	0.44	0.00	0.00	0.00	0.00	0.44	0.88	0.00	0.00	10.98
			0.04	**11:00 ~ 12:00**	5.27	1.32	0.00	1.32	0.44	0.44	0.44	0.00	0.00	0.44	0.00	0.00	0.00	0.00	0.44	0.88	0.00	0.00	10.98
			0.04	**12:00 ~ 13:00**	4.39	1.32	0.00	1.32	0.44	0.44	0.44	0.00	0.00	0.44	0.00	0.00	0.00	0.00	0.44	0.44	0.44	0.00	10.10
			0.04	**13:00 ~ 14:00**	4.83	1.32	0.00	1.32	0.44	0.44	0.44	0.00	0.00	0.44	0.00	0.00	0.00	0.00	0.44	0.88	0.44	0.00	10.98
			0.04	**14:00 ~ 15:00**	4.83	1.32	0.00	1.32	0.44	0.44	0.44	0.00	0.00	0.44	0.00	0.00	0.00	0.00	0.44	0.88	0.44	0.00	10.98
			0.04	**15:00 ~ 16:00**	4.83	1.32	0.00	1.32	0.44	0.44	0.44	0.00	0.00	0.44	0.00	0.00	0.00	0.00	0.44	0.88	0.44	0.00	10.98
			0.04	**16:00 ~ 17:00**	4.83	1.32	0.00	1.32	0.44	0.44	0.44	0.00	0.00	0.44	0.00	0.00	0.00	0.00	0.44	0.88	0.44	0.00	10.98
			0.04	**17:00 ~ 18:00**	4.83	1.32	0.00	1.32	0.44	0.44	0.44	0.00	0.00	0.44	0.00	0.00	0.00	0.00	0.44	0.88	0.44	0.00	10.98
			0.04	**18:00 ~ 19:00**	5.27	1.32	0.00	1.32	0.88	0.44	0.44	0.00	0.00	0.44	0.00	0.00	0.00	0.00	0.44	0.88	0.44	0.00	11.85
			0.04	**19:00 ~ 20:00**	4.83	1.32	0.00	1.32	0.44	0.44	0.44	0.00	0.00	0.44	0.00	0.00	0.00	0.00	0.44	0.88	0.44	0.00	10.98
			0.04	**20:00 ~ 21:00**	3.95	1.32	0.00	1.32	0.44	0.44	0.44	0.00	0.00	0.44	0.00	0.00	0.00	0.00	0.44	0.44	0.44	0.00	9.66
			0.04	**21:00 ~ 22:00**	3.95	1.32	0.00	1.32	0.44	0.44	0.44	0.00	0.00	0.44	0.00	0.00	0.00	0.00	0.44	0.44	0.44	0.00	9.66
			0.04	**22:00 ~ 23:00**	3.95	0.88	0.00	1.32	0.44	0.44	0.44	0.00	0.00	0.44	0.00	0.00	0.00	0.00	0.44	0.44	0.44	0.00	9.22
			0.04	**23:00 ~ 00:00**	3.07	0.88	0.00	0.88	0.44	0.44	0.44	0.00	0.00	0.44	0.00	0.00	0.00	0.00	0.44	0.44	0.44	0.00	7.90
				Whole Day Total (veh*km)	91.75	25.90	0.00	25.90	11.41	7.46	8.78	0.00	0.00	7.46	0.00	0.00	0.00	0.00	7.90	15.80	5.27	0.00	207.65
31	Lok Shan Road	EB	0.04	**00:00 ~ 01:00**	3.07	1.32	0.00	0.88	0.44	0.44	0.44	0.00	0.00	0.44	0.00	0.00	0.00	0.00	0.44	0.44	0.00	0.00	7.90
			0.04	**01:00 ~ 02:00**	2.20	0.88	0.00	0.88	0.44	0.44	0.44	0.00	0.00	0.44	0.00	0.00	0.00	0.00	0.44	0.44	0.00	0.00	6.59
			0.04	**02:00 ~ 03:00**	1.76	0.44	0.00	0.44	0.44	0.00	0.44	0.00	0.00	0.00	0.00	0.00	0.00	0.00	0.44	0.44	0.00	0.00	4.39
			0.04	**03:00 ~ 04:00**	1.32	0.44	0.00	0.44	0.44	0.00	0.00	0.00	0.00	0.00	0.00	0.00	0.00	0.00	0.44	0.44	0.00	0.00	3.51
			0.04	**04:00 ~ 05:00**	1.32	0.44	0.00	0.44	0.44	0.00	0.00	0.00	0.00	0.00	0.00	0.00	0.00	0.00	0.44	0.44	0.00	0.00	3.51
			0.04	**05:00 ~ 06:00**	1.76	0.88	0.00	0.44	0.44	0.00	0.44	0.00	0.00	0.00	0.00	0.00	0.00	0.00	0.44	0.44	0.00	0.00	4.83
			0.04	**06:00 ~ 07:00**	3.51	1.32	0.00	0.88	0.44	0.44	0.44	0.00	0.00	0.44	0.00	0.00	0.00	0.00	0.44	0.44	0.00	0.00	8.78
			0.04	**07:00 ~ 08:00**	6.59	2.20	0.00	1.76	0.88	0.44	0.44	0.44	0.00	0.44	0.44	0.00	0.44	0.00	0.44	0.88	0.44	0.00	15.80
			0.04	**08:00 ~ 09:00**	7.90	2.63	0.00	2.20	0.88	0.44	0.44	0.44	0.00	0.44	0.44	0.00	0.44	0.00	0.44	0.88	0.44	0.00	18.00
			0.04	**09:00 ~ 10:00**	7.02	2.20	0.00	1.76	0.88	0.44	0.44	0.44	0.00	0.44	0.44	0.00	0.44	0.00	0.44	0.88	0.44	0.00	16.24
			0.04	**10:00 ~ 11:00**	7.02	2.20	0.00	1.76	0.88	0.44	0.44	0.44	0.00	0.44	0.44	0.00	0.44	0.00	0.44	0.88	0.44	0.00	16.24
			0.04	**11:00 ~ 12:00**	7.02	2.20	0.00	1.76	0.88	0.44	0.44	0.44	0.00	0.44	0.44	0.00	0.44	0.00	0.44	0.88	0.44	0.00	16.24
			0.04	**12:00 ~ 13:00**	6.59	2.20	0.00	1.76	0.88	0.44	0.44	0.44	0.00	0.44	0.44	0.00	0.44	0.00	0.44	0.88	0.44	0.00	15.80
			0.04	**13:00 ~ 14:00**	7.02	2.20	0.00	1.76	0.88	0.44	0.44	0.44	0.00	0.44	0.44	0.00	0.44	0.00	0.44	0.88	0.44	0.00	16.24
			0.04	**14:00 ~ 15:00**	7.02	2.63	0.00	2.20	0.88	0.44	0.44	0.44	0.00	0.44	0.44	0.00	0.44	0.00	0.44	0.88	0.44	0.00	17.12
			0.04	**15:00 ~ 16:00**	7.02	2.63	0.00	2.20	0.88	0.44	0.44	0.44	0.00	0.44	0.44	0.00	0.44	0.00	0.44	0.88	0.44	0.00	17.12
			0.04	**16:00 ~ 17:00**	7.46	2.63	0.00	2.20	0.88	0.44	0.44	0.44	0.00	0.44	0.44	0.00	0.44	0.00	0.44	0.88	0.44	0.00	17.56
			0.04	**17:00 ~ 18:00**	7.02	2.63	0.00	2.20	0.88	0.44	0.44	0.44	0.00	0.44	0.44	0.00	0.44	0.00	0.44	0.88	0.44	0.00	17.12
			0.04	**18:00 ~ 19:00**	7.46	2.63	0.00	2.20	0.88	0.44	0.44	0.44	0.00	0.44	0.44	0.00	0.44	0.00	0.44	0.88	0.44	0.00	17.56
			0.04	**19:00 ~ 20:00**	7.02	2.20	0.00	1.76	0.88	0.44	0.44	0.44	0.00	0.44	0.44	0.00	0.44	0.00	0.44	0.88	0.44	0.00	16.24
			0.04	**20:00 ~ 21:00**	5.71	2.20	0.00	1.76	0.88	0.44	0.44	0.44	0.00	0.44	0.44	0.00	0.44	0.00	0.44	0.88	0.44	0.00	14.93
			0.04	**21:00 ~ 22:00**	6.15	2.20	0.00	1.76	0.88	0.44	0.44	0.44	0.00	0.44	0.44	0.00	0.44	0.00	0.44	0.88	0.44	0.00	15.37
			0.04	**22:00 ~ 23:00**	5.71	1.76	0.00	1.76	0.88	0.44	0.44	0.44	0.00	0.44	0.44	0.00	0.44	0.00	0.44	0.88	0.44	0.00	14.49
			0.04	**23:00 ~ 00:00**	4.39	1.76	0.00	1.32	0.44	0.44	0.44	0.44	0.00	0.44	0.44	0.00	0.44	0.00	0.44	0.44	0.44	0.00	11.85
				Whole Day Total (veh*km)	129.07	44.78	0.00	36.44	17.56	8.78	9.66	7.90	0.00	8.78	7.46	0.00	7.46	0.00	10.54	17.56	7.46	0.00	313.45
32	Maidstone Road	NB	0.03	**00:00 ~ 01:00**	0.28	0.28	0.00	0.00	0.00	0.00	0.00	0.00	0.00	0.00	0.00	0.00	0.00	0.00	0.00	0.00	0.00	0.00	0.56
			0.03	**01:00 ~ 02:00**	0.28	0.28	0.00	0.00	0.00	0.00	0.00	0.00	0.00	0.00	0.00	0.00	0.00	0.00	0.00	0.00	0.00	0.00	0.56
			0.03	**02:00 ~ 03:00**	0.28	0.28	0.00	0.00	0.00	0.00	0.00	0.00	0.00	0.00	0.00	0.00	0.00	0.00	0.00	0.00	0.00	0.00	0.56
			0.03	**03:00 ~ 04:00**	0.28	0.28	0.00	0.00	0.00	0.00	0.00	0.00	0.00	0.00	0.00	0.00	0.00	0.00	0.00	0.00	0.00	0.00	0.56
			0.03	**04:00 ~ 05:00**	0.28	0.28	0.00	0.00	0.00	0.00	0.00	0.00	0.00	0.00	0.00	0.00	0.00	0.00	0.00	0.00	0.00	0.00	0.56
			0.03	**05:00 ~ 06:00**	0.28	0.28	0.00	0.00	0.00	0.00	0.00	0.00	0.00	0.00	0.00	0.00	0.00	0.00	0.00	0.00	0.00	0.00	0.56
			0.03	**06:00 ~ 07:00**	0.28	0.28	0.00	0.00	0.00	0.00	0.00	0.00	0.00	0.00	0.00	0.00	0.00	0.00	0.00	0.00	0.00	0.00	0.56
			0.03	**07:00 ~ 08:00**	0.28	0.28	0.00	0.28	0.00	0.00	0.00	0.00	0.00	0.00	0.00	0.00	0.00	0.00	0.00	0.28	0.00	0.00	1.11
			0.03	**08:00 ~ 09:00**	0.56	0.28	0.00	0.28	0.00	0.00	0.00	0.00	0.00	0.00	0.00	0.00	0.00	0.00	0.00	0.28	0.00	0.00	1.39
			0.03	**09:00 ~ 10:00**	0.28	0.28	0.00	0.28	0.00	0.00	0.00	0.00	0.00	0.00	0.00	0.00	0.00	0.00	0.00	0.28	0.00	0.00	1.11
			0.03	**10:00 ~ 11:00**	0.28	0.28	0.00	0.28	0.00	0.00	0.00	0.00	0.00	0.00	0.00	0.00	0.00	0.00	0.00	0.28	0.00	0.00	1.11
			0.03	**11:00 ~ 12:00**	0.28	0.28	0.00	0.28	0.00	0.00	0.00	0.00	0.00	0.00	0.00	0.00	0.00	0.00	0.00	0.28	0.00	0.00	1.11
			0.03	**12:00 ~ 13:00**	0.28	0.28	0.00	0.28	0.00	0.00	0.00	0.00	0.00	0.00	0.00	0.00	0.00	0.00	0.00	0.28	0.00	0.00	1.11
			0.03	**13:00 ~ 14:00**	0.56	0.28	0.00	0.28	0.00	0.00	0.00	0.00	0.00	0.00	0.00	0.00	0.00	0.00	0.00	0.28	0.00	0.00	1.39
			0.03	**14:00 ~ 15:00**	0.56	0.28	0.00	0.28	0.00	0.00	0.00	0.00	0.00	0.00	0.00	0.00	0.00	0.00	0.00	0.28	0.00	0.00	1.39
			0.03	**15:00 ~ 16:00**	0.56	0.28	0.00	0.28	0.00	0.00	0.00	0.00	0.00	0.00	0.00	0.00	0.00	0.00	0.00	0.28	0.00	0.00	1.39
			0.03	**16:00 ~ 17:00**	0.56	0.28	0.00	0.28	0.00	0.00	0.00	0.00	0.00	0.00	0.00	0.00	0.00	0.00	0.00	0.28	0.00	0.00	1.39
			0.03	**17:00 ~ 18:00**	0.56	0.28	0.00	0.28	0.00	0.00	0.00	0.00	0.00	0.00	0.00	0.00	0.00	0.00	0.00	0.28	0.00	0.00	1.39
			0.03	**18:00 ~ 19:00**	0.56	0.28	0.00	0.28	0.00	0.00	0.00	0.00	0.00	0.00	0.00	0.00	0.00	0.00	0.00	0.28	0.00	0.00	1.39
			0.03	**19:00 ~ 20:00**	0.56	0.28	0.00	0.28	0.00	0.00	0.00	0.00	0.00	0.00	0.00	0.00	0.00	0.00	0.00	0.28	0.00	0.00	1.39
			0.03	**20:00 ~ 21:00**	0.28	0.28	0.00	0.28	0.00	0.00	0.00	0.00	0.00	0.00	0.00	0.00	0.00	0.00	0.00	0.28	0.00	0.00	1.11
			0.03	**21:00 ~ 22:00**	0.28	0.28	0.00	0.28	0.00	0.00	0.00	0.00	0.00	0.00	0.00	0.00	0.00	0.00	0.00	0.28	0.00	0.00	1.11
			0.03	**22:00 ~ 23:00**	0.28	0.28	0.00	0.28	0.00	0.00	0.00	0.00	0.00	0.00	0.00	0.00	0.00	0.00	0.00	0.28	0.00	0.00	1.11
			0.03	**23:00 ~ 00:00**	0.28	0.28	0.00	0.28	0.00	0.00	0.00	0.00	0.00	0.00	0.00	0.00	0.00	0.00	0.00	0.28	0.00	0.00	1.11
				Whole Day Total (veh*km)	8.90	6.67	0.00	4.73	0.00	0.00	0.00	0.00	0.00	0.00	0.00	0.00	0.00	0.00	0.00	4.73	0.00	0.00	25.02

Road No.	Road Name	Bound	Road Length (km)	Hour	PC	TAXI	LGV3	LGV4	LGV6	HGV7	HGV8	PLB	PV4	PV5	NFB6	NFB7	NFB8	FBSD	FBDD	MC	HGV9	NFB9	Total
33	Maidstone Road	SB	0.03	**00:00 ~ 01:00**	0.28	0.28	0.00	0.00	0.00	0.00	0.00	0.00	0.00	0.00	0.00	0.00	0.00	0.00	0.00	0.00	0.00	0.00	0.56
			0.03	**01:00 ~ 02:00**	0.28	0.28	0.00	0.00	0.00	0.00	0.00	0.00	0.00	0.00	0.00	0.00	0.00	0.00	0.00	0.00	0.00	0.00	0.56
			0.03	**02:00 ~ 03:00**	0.28	0.28	0.00	0.00	0.00	0.00	0.00	0.00	0.00	0.00	0.00	0.00	0.00	0.00	0.00	0.00	0.00	0.00	0.56
			0.03	**03:00 ~ 04:00**	0.28	0.28	0.00	0.00	0.00	0.00	0.00	0.00	0.00	0.00	0.00	0.00	0.00	0.00	0.00	0.00	0.00	0.00	0.56
			0.03	**04:00 ~ 05:00**	0.28	0.28	0.00	0.00	0.00	0.00	0.00	0.00	0.00	0.00	0.00	0.00	0.00	0.00	0.00	0.00	0.00	0.00	0.56
			0.03	**05:00 ~ 06:00**	0.28	0.28	0.00	0.00	0.00	0.00	0.00	0.00	0.00	0.00	0.00	0.00	0.00	0.00	0.00	0.00	0.00	0.00	0.56
			0.03	**06:00 ~ 07:00**	0.28	0.28	0.00	0.00	0.00	0.00	0.00	0.00	0.00	0.00	0.00	0.00	0.00	0.00	0.00	0.00	0.00	0.00	0.56
			0.03	**07:00 ~ 08:00**	0.28	0.28	0.00	0.28	0.00	0.00	0.00	0.00	0.00	0.00	0.00	0.00	0.00	0.00	0.00	0.28	0.00	0.00	1.11
			0.03	**08:00 ~ 09:00**	0.56	0.28	0.00	0.28	0.00	0.00	0.00	0.00	0.00	0.00	0.00	0.00	0.00	0.00	0.00	0.28	0.00	0.00	1.39
			0.03	**09:00 ~ 10:00**	0.28	0.28	0.00	0.28	0.00	0.00	0.00	0.00	0.00	0.00	0.00	0.00	0.00	0.00	0.00	0.28	0.00	0.00	1.11
			0.03	**10:00 ~ 11:00**	0.28	0.28	0.00	0.28	0.00	0.00	0.00	0.00	0.00	0.00	0.00	0.00	0.00	0.00	0.00	0.28	0.00	0.00	1.11
			0.03	**11:00 ~ 12:00**	0.28	0.28	0.00	0.28	0.00	0.00	0.00	0.00	0.00	0.00	0.00	0.00	0.00	0.00	0.00	0.28	0.00	0.00	1.11
			0.03	**12:00 ~ 13:00**	0.28	0.28	0.00	0.28	0.00	0.00	0.00	0.00	0.00	0.00	0.00	0.00	0.00	0.00	0.00	0.28	0.00	0.00	1.11
			0.03	**13:00 ~ 14:00**	0.56	0.28	0.00	0.28	0.00	0.00	0.00	0.00	0.00	0.00	0.00	0.00	0.00	0.00	0.00	0.28	0.00	0.00	1.39
			0.03	**14:00 ~ 15:00**	0.56	0.28	0.00	0.28	0.00	0.00	0.00	0.00	0.00	0.00	0.00	0.00	0.00	0.00	0.00	0.28	0.00	0.00	1.39
			0.03	**15:00 ~ 16:00**	0.56	0.28	0.00	0.28	0.00	0.00	0.00	0.00	0.00	0.00	0.00	0.00	0.00	0.00	0.00	0.28	0.00	0.00	1.39
			0.03	**16:00 ~ 17:00**	0.56	0.28	0.00	0.28	0.00	0.00	0.00	0.00	0.00	0.00	0.00	0.00	0.00	0.00	0.00	0.28	0.00	0.00	1.39
			0.03	**17:00 ~ 18:00**	0.56	0.28	0.00	0.28	0.00	0.00	0.00	0.00	0.00	0.00	0.00	0.00	0.00	0.00	0.00	0.28	0.00	0.00	1.39
			0.03	**18:00 ~ 19:00**	0.56	0.28	0.00	0.28	0.00	0.00	0.00	0.00	0.00	0.00	0.00	0.00	0.00	0.00	0.00	0.28	0.00	0.00	1.39
			0.03	**19:00 ~ 20:00**	0.56	0.28	0.00	0.28	0.00	0.00	0.00	0.00	0.00	0.00	0.00	0.00	0.00	0.00	0.00	0.28	0.00	0.00	1.39
			0.03	**20:00 ~ 21:00**	0.28	0.28	0.00	0.28	0.00	0.00	0.00	0.00	0.00	0.00	0.00	0.00	0.00	0.00	0.00	0.28	0.00	0.00	1.11
			0.03	**21:00 ~ 22:00**	0.28	0.28	0.00	0.28	0.00	0.00	0.00	0.00	0.00	0.00	0.00	0.00	0.00	0.00	0.00	0.28	0.00	0.00	1.11
			0.03	**22:00 ~ 23:00**	0.28	0.28	0.00	0.28	0.00	0.00	0.00	0.00	0.00	0.00	0.00	0.00	0.00	0.00	0.00	0.28	0.00	0.00	1.11
			0.03	**23:00 ~ 00:00**	0.28	0.28	0.00	0.28	0.00	0.00	0.00	0.00	0.00	0.00	0.00	0.00	0.00	0.00	0.00	0.28	0.00	0.00	1.11
				Whole Day Total (veh*km)	8.90	6.67	0.00	4.73	0.00	0.00	0.00	0.00	0.00	0.00	0.00	0.00	0.00	0.00	0.00	4.73	0.00	0.00	25.02
34	Maidstone Road	SB	0.16	**00:00 ~ 01:00**	3.19	1.59	0.00	1.59	1.59	0.00	0.00	0.00	0.00	0.00	0.00	0.00	0.00	0.00	1.59	1.59	0.00	0.00	11.16
			0.16	**01:00 ~ 02:00**	3.19	1.59	0.00	1.59	1.59	0.00	0.00	0.00	0.00	0.00	0.00	0.00	0.00	0.00	1.59	1.59	0.00	0.00	11.16
			0.16	**02:00 ~ 03:00**	1.59	1.59	0.00	1.59	1.59	0.00	0.00	0.00	0.00	0.00	0.00	0.00	0.00	0.00	1.59	1.59	0.00	0.00	9.56
			0.16	**03:00 ~ 04:00**	1.59	1.59	0.00	1.59	1.59	0.00	0.00	0.00	0.00	0.00	0.00	0.00	0.00	0.00	1.59	1.59	0.00	0.00	9.56
			0.16	**04:00 ~ 05:00**	1.59	1.59	0.00	1.59	1.59	0.00	0.00	0.00	0.00	0.00	0.00	0.00	0.00	0.00	1.59	1.59	0.00	0.00	9.56
			0.16	**05:00 ~ 06:00**	1.59	1.59	0.00	1.59	1.59	0.00	0.00	0.00	0.00	0.00	0.00	0.00	0.00	0.00	1.59	1.59	0.00	0.00	9.56
			0.16	**06:00 ~ 07:00**	3.19	1.59	0.00	1.59	1.59	0.00	0.00	1.59	0.00	0.00	0.00	0.00	0.00	0.00	1.59	1.59	0.00	0.00	12.75
			0.16	**07:00 ~ 08:00**	6.38	3.19	0.00	1.59	1.59	1.59	1.59	1.59	0.00	1.59	0.00	0.00	0.00	0.00	1.59	1.59	0.00	0.00	22.32
			0.16	**08:00 ~ 09:00**	7.97	4.78	0.00	3.19	1.59	1.59	1.59	1.59	0.00	1.59	0.00	0.00	0.00	0.00	1.59	1.59	0.00	0.00	27.10
			0.16	**09:00 ~ 10:00**	6.38	3.19	0.00	3.19	1.59	1.59	1.59	1.59	0.00	1.59	0.00	0.00	0.00	0.00	1.59	1.59	0.00	0.00	23.91
			0.16	**10:00 ~ 11:00**	6.38	3.19	0.00	1.59	1.59	1.59	1.59	1.59	0.00	1.59	0.00	0.00	0.00	0.00	1.59	1.59	0.00	0.00	22.32
			0.16	**11:00 ~ 12:00**	7.97	4.78	0.00	3.19	1.59	1.59	1.59	1.59	0.00	1.59	0.00	0.00	0.00	0.00	1.59	1.59	0.00	0.00	27.10
			0.16	**12:00 ~ 13:00**	7.97	4.78	0.00	3.19	1.59	1.59	1.59	1.59	0.00	1.59	0.00	0.00	0.00	0.00	1.59	1.59	0.00	0.00	27.10
			0.16	**13:00 ~ 14:00**	7.97	4.78	0.00	3.19	1.59	1.59	1.59	1.59	0.00	1.59	0.00	0.00	0.00	0.00	1.59	1.59	0.00	0.00	27.10
			0.16	**14:00 ~ 15:00**	7.97	4.78	0.00	3.19	1.59	1.59	1.59	1.59	0.00	1.59	0.00	0.00	0.00	0.00	1.59	1.59	0.00	0.00	27.10
			0.16	**15:00 ~ 16:00**	7.97	4.78	0.00	3.19	1.59	1.59	1.59	1.59	0.00	1.59	0.00	0.00	0.00	0.00	1.59	1.59	0.00	0.00	27.10
			0.16	**16:00 ~ 17:00**	9.56	4.78	0.00	3.19	1.59	1.59	1.59	1.59	0.00	1.59	0.00	0.00	0.00	0.00	1.59	1.59	0.00	0.00	28.69
			0.16	**17:00 ~ 18:00**	9.56	4.78	0.00	3.19	1.59	1.59	1.59	1.59	0.00	1.59	0.00	0.00	0.00	0.00	1.59	1.59	0.00	0.00	28.69
			0.16	**18:00 ~ 19:00**	9.56	4.78	0.00	3.19	1.59	1.59	1.59	1.59	0.00	1.59	0.00	0.00	0.00	0.00	1.59	1.59	0.00	0.00	28.69
			0.16	**19:00 ~ 20:00**	7.97	4.78	0.00	3.19	1.59	1.59	1.59	1.59	0.00	1.59	0.00	0.00	0.00	0.00	1.59	1.59	0.00	0.00	27.10
			0.16	**20:00 ~ 21:00**	7.97	4.78	0.00	3.19	1.59	1.59	1.59	1.59	0.00	1.59	0.00	0.00	0.00	0.00	1.59	1.59	0.00	0.00	27.10
			0.16	**21:00 ~ 22:00**	7.97	4.78	0.00	3.19	1.59	1.59	1.59	1.59	0.00	1.59	0.00	0.00	0.00	0.00	1.59	1.59	0.00	0.00	27.10
			0.16	**22:00 ~ 23:00**	6.38	3.19	0.00	3.19	1.59	1.59	1.59	1.59	0.00	1.59	0.00	0.00	0.00	0.00	1.59	1.59	0.00	0.00	23.91
			0.16	**23:00 ~ 00:00**	6.38	3.19	0.00	1.59	1.59	1.59	1.59	1.59	0.00	1.59	0.00	0.00	0.00	0.00	1.59	1.59	0.00	0.00	22.32
				Whole Day Total (veh*km)	148.24	84.48	0.00	60.57	38.26	27.10	27.10	28.69	0.00	27.10	0.00	0.00	0.00	0.00	38.26	38.26	0.00	0.00	518.05
35	Maidstone Lane	EB	0.04	**00:00 ~ 01:00**	0.88	0.44	0.00	0.44	0.44	0.00	0.00	0.00	0.00	0.00	0.00	0.00	0.00	0.00	0.44	0.44	0.00	0.00	3.07
			0.04	**01:00 ~ 02:00**	0.88	0.44	0.00	0.44	0.44	0.00	0.00	0.00	0.00	0.00	0.00	0.00	0.00	0.00	0.44	0.44	0.00	0.00	3.07
			0.04	**02:00 ~ 03:00**	0.44	0.44	0.00	0.44	0.44	0.00	0.00	0.00	0.00	0.00	0.00	0.00	0.00	0.00	0.44	0.44	0.00	0.00	2.63
			0.04	**03:00 ~ 04:00**	0.44	0.44	0.00	0.44	0.44	0.00	0.00	0.00	0.00	0.00	0.00	0.00	0.00	0.00	0.44	0.44	0.00	0.00	2.63
			0.04	**04:00 ~ 05:00**	0.44	0.44	0.00	0.44	0.44	0.00	0.00	0.00	0.00	0.00	0.00	0.00	0.00	0.00	0.44	0.44	0.00	0.00	2.63
			0.04	**05:00 ~ 06:00**	0.44	0.44	0.00	0.44	0.44	0.00	0.00	0.00	0.00	0.00	0.00	0.00	0.00	0.00	0.44	0.44	0.00	0.00	2.63
			0.04	**06:00 ~ 07:00**	0.88	0.44	0.00	0.44	0.44	0.00	0.00	0.44	0.00	0.00	0.00	0.00	0.00	0.00	0.44	0.44	0.00	0.00	3.51
			0.04	**07:00 ~ 08:00**	1.76	0.88	0.00	0.44	0.44	0.44	0.44	0.44	0.00	0.44	0.00	0.00	0.00	0.00	0.44	0.44	0.00	0.00	6.15
			0.04	**08:00 ~ 09:00**	2.20	1.32	0.00	0.88	0.44	0.44	0.44	0.44	0.00	0.44	0.00	0.00	0.00	0.00	0.44	0.44	0.00	0.00	7.46
			0.04	**09:00 ~ 10:00**	1.76	0.88	0.00	0.88	0.44	0.44	0.44	0.44	0.00	0.44	0.00	0.00	0.00	0.00	0.44	0.44	0.00	0.00	6.59
			0.04	**10:00 ~ 11:00**	1.76	0.88	0.00	0.88	0.44	0.44	0.44	0.44	0.00	0.44	0.00	0.00	0.00	0.00	0.44	0.44	0.00	0.00	6.59
			0.04	**11:00 ~ 12:00**	2.20	1.32	0.00	0.88	0.44	0.44	0.44	0.44	0.00	0.44	0.00	0.00	0.00	0.00	0.44	0.44	0.00	0.00	7.46
			0.04	**12:00 ~ 13:00**	2.20	1.32	0.00	0.88	0.44	0.44	0.44	0.44	0.00	0.44	0.00	0.00	0.00	0.00	0.44	0.44	0.00	0.00	7.46
			0.04	**13:00 ~ 14:00**	2.20	1.32	0.00	0.88	0.44	0.44	0.44	0.44	0.00	0.44	0.00	0.00	0.00	0.00	0.44	0.44	0.00	0.00	7.46
			0.04	**14:00 ~ 15:00**	2.20	1.32	0.00	0.88	0.44	0.44	0.44	0.44	0.00	0.44	0.00	0.00	0.00	0.00	0.44	0.44	0.00	0.00	7.46
			0.04	**15:00 ~ 16:00**	2.20	1.32	0.00	0.88	0.44	0.44	0.44	0.44	0.00	0.44	0.00	0.00	0.00	0.00	0.44	0.44	0.00	0.00	7.46
			0.04	**16:00 ~ 17:00**	2.63	1.32	0.00	0.88	0.44	0.44	0.44	0.44	0.00	0.44	0.00	0.00	0.00	0.00	0.44	0.44	0.00	0.00	7.90
			0.04	**17:00 ~ 18:00**	2.63	1.32	0.00	0.88	0.44	0.44	0.44	0.44	0.00	0.44	0.00	0.00	0.00	0.00	0.44	0.44	0.00	0.00	7.90
			0.04	**18:00 ~ 19:00**	2.63	1.32	0.00	0.88	0.44	0.44	0.44	0.44	0.00	0.44	0.00	0.00	0.00	0.00	0.44	0.44	0.00	0.00	7.90
			0.04	**19:00 ~ 20:00**	2.20	1.32	0.00	0.88	0.44	0.44	0.44	0.44	0.00	0.44	0.00	0.00	0.00	0.00	0.44	0.44	0.00	0.00	7.46
			0.04	**20:00 ~ 21:00**	1.76	0.88	0.00	0.88	0.44	0.44	0.44	0.44	0.00	0.44	0.00	0.00	0.00	0.00	0.44	0.44	0.00	0.00	6.59
			0.04	**21:00 ~ 22:00**	2.20	1.32	0.00	0.88	0.44	0.44	0.44	0.44	0.00	0.44	0.00	0.00	0.00	0.00	0.44	0.44	0.00	0.00	7.46
			0.04	**22:00 ~ 23:00**	1.76	0.88	0.00	0.88	0.44	0.44	0.44	0.44	0.00	0.44	0.00	0.00	0.00	0.00	0.44	0.44	0.00	0.00	6.59
			0.04	**23:00 ~ 00:00**	1.76	0.88	0.00	0.44	0.44	0.44	0.44	0.44	0.00	0.44	0.00	0.00	0.00	0.00	0.44	0.44	0.00	0.00	6.15
				Whole Day Total (veh*km)	40.39	22.83	0.00	17.12	10.54	7.46	7.46	7.90	0.00	7.46	0.00	0.00	0.00	0.00	10.54	10.54	0.00	0.00	142.24
36	Maidstone Lane	EB	0.02	**00:00 ~ 01:00**	0.18	0.18	0.00	0.00	0.00	0.00	0.00	0.00	0.00	0.00	0.00	0.00	0.00	0.00	0.00	0.00	0.00	0.00	0.36
			0.02	**01:00 ~ 02:00**	0.18	0.18	0.00	0.00	0.00	0.00	0.00	0.00	0.00	0.00	0.00	0.00	0.00	0.00	0.00	0.00	0.00	0.00	0.36
			0.02	**02:00 ~ 03:00**	0.18	0.18	0.00	0.00	0.00	0.00	0.00	0.00	0.00	0.00	0.00	0.00	0.00	0.00	0.00	0.00	0.00	0.00	0.36
			0.02	**03:00 ~ 04:00**	0.18	0.00	0.00	0.00	0.00	0.00	0.00	0.00	0.00	0.00	0.00	0.00	0.00	0.00	0.00	0.00	0.00	0.00	0.18
			0.02	**04:00 ~ 05:00**	0.18	0.00	0.00	0.00	0.00	0.00	0.00	0.00	0.00	0.00	0.00	0.00	0.00	0.00	0.00	0.00	0.00	0.00	0.18
			0.02	**05:00 ~ 06:00**	0.18	0.18	0.00	0.00	0.00	0.00	0.00	0.00	0.00	0.00	0.00	0.00	0.00	0.00	0.00	0.00	0.00	0.00	0.36
			0.02	**06:00 ~ 07:00**	0.18	0.18	0.00	0.00	0.00	0.00	0.00	0.00	0.00	0.00	0.00	0.00	0.00	0.00	0.00	0.00	0.00	0.00	0.36
			0.02	**07:00 ~ 08:00**	0.18	0.18	0.00	0.18	0.00	0.00	0.00	0.00	0.00	0.00	0.00	0.00	0.00	0.00	0.00	0.18	0.00	0.00	0.73
			0.02	**08:00 ~ 09:00**	0.18	0.18	0.00	0.18	0.00	0.00	0.00	0.00	0.00	0.00	0.00	0.00	0.00	0.00	0.00	0.18	0.00	0.00	0.73
			0.02	**09:00 ~ 10:00**	0.18	0.18	0.00	0.18	0.00	0.00	0.00	0.00	0.00	0.00	0.00	0.00	0.00	0.00	0.00	0.18	0.00	0.00	0.73
			0.02	**10:00 ~ 11:00**	0.18	0.18	0.00	0.18	0.00	0.00	0.00	0.00	0.00	0.00	0.00	0.00	0.00	0.00	0.00	0.18	0.00	0.00	0.73
			0.02	**11:00 ~ 12:00**	0.18	0.18	0.00	0.18	0.00	0.00	0.00	0.00	0.00	0.00	0.00	0.00	0.00	0.00	0.00	0.18	0.00	0.00	0.73
			0.02	**12:00 ~ 13:00**	0.18	0.18	0.00	0.18	0.00	0.00	0.00	0.00	0.00	0.00	0.00	0.00	0.00	0.00	0.00	0.18	0.00	0.00	0.73
			0.02	**13:00 ~ 14:00**	0.18	0.18	0.00	0.18	0.00	0.00	0.00	0.00	0.00	0.00	0.00	0.00	0.00	0.00	0.00	0.18	0.00	0.00	0.73
			0.02	**14:00 ~ 15:00**	0.18	0.18	0.00	0.18	0.00	0.00	0.00	0.00	0.00	0.00	0.00	0.00	0.00	0.00	0.00	0.18	0.00	0.00	0.73
			0.02	**15:00 ~ 16:00**	0.18	0.18	0.00	0.18	0.00	0.00	0.00	0.00	0.00	0.00	0.00	0.00	0.00	0.00	0.00	0.18	0.00	0.00	0.73
			0.02	**16:00 ~ 17:00**	0.18	0.18	0.00	0.18	0.00	0.00	0.00	0.00	0.00	0.00	0.00	0.00	0.00	0.00	0.00	0.18	0.00	0.00	0.73
			0.02	**17:00 ~ 18:00**	0.18	0.18	0.00	0.18	0.00	0.00	0.00	0.00	0.00	0.00	0.00	0.00	0.00	0.00	0.00	0.18	0.00	0.00	0.73
			0.02	**18:00 ~ 19:00**	0.18	0.18	0.00	0.18	0.00	0.00	0.00	0.00	0.00	0.00	0.00	0.00	0.00	0.00	0.00	0.18	0.00	0.00	0.73
			0.02	**19:00 ~ 20:00**	0.18	0.18	0.00	0.18	0.00	0.00	0.00	0.00	0.00	0.00	0.00	0.00	0.00	0.00	0.00	0.18	0.00	0.00	0.73
			0.02	**20:00 ~ 21:00**	0.18	0.18	0.00	0.18	0.00	0.00	0.00	0.00	0.00	0.00	0.00	0.00	0.00	0.00	0.00	0.18	0.00	0.00	0.73
			0.02	**21:00 ~ 22:00**	0.18	0.18	0.00	0.18	0.00	0.00	0.00	0.00	0.00	0.00	0.00	0.00	0.00	0.00	0.00	0.18	0.00	0.00	0.73
			0.02	**22:00 ~ 23:00**	0.18	0.18	0.00	0.18	0.00	0.00	0.00	0.00	0.00	0.00	0.00	0.00	0.00	0.00	0.00	0.18	0.00	0.00	0.73
			0.02	**23:00 ~ 00:00**	0.18	0.18	0.00	0.18	0.00	0.00	0.00	0.00	0.00	0.00	0.00	0.00	0.00	0.00	0.00	0.18	0.00	0.00	0.73
				Whole Day Total (veh*km)	4.37	4.00	0.00	3.09	0.00	0.00	0.00	0.00	0.00	0.00	0.00	0.00	0.00	0.00	0.00	3.09	0.00	0.00	14.56

Road No.	Road Name	Bound	Road Length (km)	Hour	PC	TAXI	LGV3	LGV4	LGV6	HGV7	HGV8	PLB	PV4	PV5	NFB6	NFB7	NFB8	FBSD	FBDD	MC	HGV9	NFB9	Total
37	Maidstone Lane	WB	0.02	**00:00 ~ 01:00**	0.18	0.18	0.00	0.00	0.00	0.00	0.00	0.00	0.00	0.00	0.00	0.00	0.00	0.00	0.00	0.00	0.00	0.00	0.36
			0.02	**01:00 ~ 02:00**	0.18	0.18	0.00	0.00	0.00	0.00	0.00	0.00	0.00	0.00	0.00	0.00	0.00	0.00	0.00	0.00	0.00	0.00	0.36
			0.02	**02:00 ~ 03:00**	0.18	0.18	0.00	0.00	0.00	0.00	0.00	0.00	0.00	0.00	0.00	0.00	0.00	0.00	0.00	0.00	0.00	0.00	0.36
			0.02	**03:00 ~ 04:00**	0.18	0.00	0.00	0.00	0.00	0.00	0.00	0.00	0.00	0.00	0.00	0.00	0.00	0.00	0.00	0.00	0.00	0.00	0.18
			0.02	**04:00 ~ 05:00**	0.18	0.00	0.00	0.00	0.00	0.00	0.00	0.00	0.00	0.00	0.00	0.00	0.00	0.00	0.00	0.00	0.00	0.00	0.18
			0.02	**05:00 ~ 06:00**	0.18	0.18	0.00	0.00	0.00	0.00	0.00	0.00	0.00	0.00	0.00	0.00	0.00	0.00	0.00	0.00	0.00	0.00	0.36
			0.02	**06:00 ~ 07:00**	0.18	0.18	0.00	0.00	0.00	0.00	0.00	0.00	0.00	0.00	0.00	0.00	0.00	0.00	0.00	0.00	0.00	0.00	0.36
			0.02	**07:00 ~ 08:00**	0.18	0.18	0.00	0.18	0.00	0.00	0.00	0.00	0.00	0.00	0.00	0.00	0.00	0.00	0.00	0.18	0.00	0.00	0.73
			0.02	**08:00 ~ 09:00**	0.18	0.18	0.00	0.18	0.00	0.00	0.00	0.00	0.00	0.00	0.00	0.00	0.00	0.00	0.00	0.18	0.00	0.00	0.73
			0.02	**09:00 ~ 10:00**	0.18	0.18	0.00	0.18	0.00	0.00	0.00	0.00	0.00	0.00	0.00	0.00	0.00	0.00	0.00	0.18	0.00	0.00	0.73
			0.02	**10:00 ~ 11:00**	0.18	0.18	0.00	0.18	0.00	0.00	0.00	0.00	0.00	0.00	0.00	0.00	0.00	0.00	0.00	0.18	0.00	0.00	0.73
			0.02	**11:00 ~ 12:00**	0.18	0.18	0.00	0.18	0.00	0.00	0.00	0.00	0.00	0.00	0.00	0.00	0.00	0.00	0.00	0.18	0.00	0.00	0.73
			0.02	**12:00 ~ 13:00**	0.18	0.18	0.00	0.18	0.00	0.00	0.00	0.00	0.00	0.00	0.00	0.00	0.00	0.00	0.00	0.18	0.00	0.00	0.73
			0.02	**13:00 ~ 14:00**	0.18	0.18	0.00	0.18	0.00	0.00	0.00	0.00	0.00	0.00	0.00	0.00	0.00	0.00	0.00	0.18	0.00	0.00	0.73
			0.02	**14:00 ~ 15:00**	0.18	0.18	0.00	0.18	0.00	0.00	0.00	0.00	0.00	0.00	0.00	0.00	0.00	0.00	0.00	0.18	0.00	0.00	0.73
			0.02	**15:00 ~ 16:00**	0.18	0.18	0.00	0.18	0.00	0.00	0.00	0.00	0.00	0.00	0.00	0.00	0.00	0.00	0.00	0.18	0.00	0.00	0.73
			0.02	**16:00 ~ 17:00**	0.18	0.18	0.00	0.18	0.00	0.00	0.00	0.00	0.00	0.00	0.00	0.00	0.00	0.00	0.00	0.18	0.00	0.00	0.73
			0.02	**17:00 ~ 18:00**	0.18	0.18	0.00	0.18	0.00	0.00	0.00	0.00	0.00	0.00	0.00	0.00	0.00	0.00	0.00	0.18	0.00	0.00	0.73
			0.02	**18:00 ~ 19:00**	0.18	0.18	0.00	0.18	0.00	0.00	0.00	0.00	0.00	0.00	0.00	0.00	0.00	0.00	0.00	0.18	0.00	0.00	0.73
			0.02	**19:00 ~ 20:00**	0.18	0.18	0.00	0.18	0.00	0.00	0.00	0.00	0.00	0.00	0.00	0.00	0.00	0.00	0.00	0.18	0.00	0.00	0.73
			0.02	**20:00 ~ 21:00**	0.18	0.18	0.00	0.18	0.00	0.00	0.00	0.00	0.00	0.00	0.00	0.00	0.00	0.00	0.00	0.18	0.00	0.00	0.73
			0.02	**21:00 ~ 22:00**	0.18	0.18	0.00	0.18	0.00	0.00	0.00	0.00	0.00	0.00	0.00	0.00	0.00	0.00	0.00	0.18	0.00	0.00	0.73
			0.02	**22:00 ~ 23:00**	0.18	0.18	0.00	0.18	0.00	0.00	0.00	0.00	0.00	0.00	0.00	0.00	0.00	0.00	0.00	0.18	0.00	0.00	0.73
			0.02	**23:00 ~ 00:00**	0.18	0.18	0.00	0.18	0.00	0.00	0.00	0.00	0.00	0.00	0.00	0.00	0.00	0.00	0.00	0.18	0.00	0.00	0.73
				Whole Day Total (veh*km)	4.37	4.00	0.00	3.09	0.00	0.00	0.00	0.00	0.00	0.00	0.00	0.00	0.00	0.00	0.00	3.09	0.00	0.00	14.56
38	Kau Pui Lung Road	NB	0.04	**00:00 ~ 01:00**	3.47	1.74	0.00	0.87	0.43	0.00	0.43	0.00	0.00	0.43	0.00	0.00	0.00	0.00	0.00	0.43	0.00	0.00	7.81
			0.04	**01:00 ~ 02:00**	2.60	1.30	0.00	0.43	0.43	0.00	0.43	0.00	0.00	0.43	0.00	0.00	0.00	0.00	0.00	0.43	0.00	0.00	6.08
			0.04	**02:00 ~ 03:00**	1.74	0.87	0.00	0.43	0.43	0.00	0.00	0.00	0.00	0.43	0.00	0.00	0.00	0.00	0.00	0.43	0.00	0.00	4.34
			0.04	**03:00 ~ 04:00**	1.30	0.87	0.00	0.43	0.43	0.00	0.00	0.00	0.00	0.00	0.00	0.00	0.00	0.00	0.00	0.43	0.00	0.00	3.47
			0.04	**04:00 ~ 05:00**	1.30	0.87	0.00	0.43	0.43	0.00	0.00	0.00	0.00	0.00	0.00	0.00	0.00	0.00	0.00	0.43	0.00	0.00	3.47
			0.04	**05:00 ~ 06:00**	1.74	0.87	0.00	0.43	0.43	0.00	0.00	0.00	0.00	0.43	0.00	0.00	0.00	0.00	0.00	0.43	0.00	0.00	4.34
			0.04	**06:00 ~ 07:00**	3.47	1.74	0.00	0.87	0.43	0.00	0.43	0.00	0.00	0.43	0.00	0.00	0.00	0.00	0.00	0.43	0.00	0.00	7.81
			0.04	**07:00 ~ 08:00**	7.38	3.04	0.00	1.30	0.43	0.43	0.43	0.00	0.00	0.43	0.43	0.43	0.43	0.00	0.00	0.87	0.43	0.00	16.06
			0.04	**08:00 ~ 09:00**	9.11	3.91	0.00	1.30	0.87	0.43	0.43	0.00	0.00	0.43	0.43	0.43	0.43	0.00	0.00	1.30	0.43	0.00	19.53
			0.04	**09:00 ~ 10:00**	7.81	3.47	0.00	1.30	0.43	0.43	0.43	0.00	0.00	0.43	0.43	0.43	0.43	0.00	0.00	0.87	0.43	0.00	16.93
			0.04	**10:00 ~ 11:00**	7.81	3.47	0.00	1.30	0.43	0.43	0.43	0.00	0.00	0.43	0.43	0.43	0.43	0.00	0.00	0.87	0.43	0.00	16.93
			0.04	**11:00 ~ 12:00**	8.25	3.47	0.00	1.30	0.43	0.43	0.43	0.00	0.00	0.43	0.43	0.43	0.43	0.00	0.00	0.87	0.43	0.00	17.36
			0.04	**12:00 ~ 13:00**	6.08	2.60	0.00	1.30	0.43	0.43	0.43	0.00	0.00	0.43	0.43	0.00	0.43	0.00	0.00	0.87	0.43	0.00	13.89
			0.04	**13:00 ~ 14:00**	6.08	2.60	0.00	1.30	0.43	0.43	0.43	0.00	0.00	0.43	0.43	0.00	0.43	0.00	0.00	0.87	0.43	0.00	13.89
			0.04	**14:00 ~ 15:00**	6.08	2.60	0.00	1.30	0.43	0.43	0.43	0.00	0.00	0.43	0.43	0.00	0.43	0.00	0.00	0.87	0.43	0.00	13.89
			0.04	**15:00 ~ 16:00**	6.08	2.60	0.00	1.30	0.43	0.43	0.43	0.00	0.00	0.43	0.43	0.00	0.43	0.00	0.00	0.87	0.43	0.00	13.89
			0.04	**16:00 ~ 17:00**	6.51	2.60	0.00	1.30	0.43	0.43	0.43	0.00	0.00	0.43	0.43	0.00	0.43	0.00	0.00	0.87	0.43	0.00	14.32
			0.04	**17:00 ~ 18:00**	6.51	2.60	0.00	1.30	0.43	0.43	0.43	0.00	0.00	0.43	0.43	0.00	0.43	0.00	0.00	0.87	0.43	0.00	14.32
			0.04	**18:00 ~ 19:00**	6.51	3.04	0.00	1.30	0.43	0.43	0.43	0.00	0.00	0.43	0.43	0.00	0.43	0.00	0.00	0.87	0.43	0.00	14.76
			0.04	**19:00 ~ 20:00**	6.08	2.60	0.00	1.30	0.43	0.43	0.43	0.00	0.00	0.43	0.43	0.00	0.43	0.00	0.00	0.87	0.43	0.00	13.89
			0.04	**20:00 ~ 21:00**	5.21	2.17	0.00	0.87	0.43	0.43	0.43	0.00	0.00	0.43	0.43	0.00	0.43	0.00	0.00	0.87	0.43	0.00	12.15
			0.04	**21:00 ~ 22:00**	5.21	2.17	0.00	0.87	0.43	0.43	0.43	0.00	0.00	0.43	0.43	0.00	0.43	0.00	0.00	0.87	0.43	0.00	12.15
			0.04	**22:00 ~ 23:00**	4.77	2.17	0.00	0.87	0.43	0.43	0.43	0.00	0.00	0.43	0.43	0.00	0.43	0.00	0.00	0.87	0.43	0.00	11.72
			0.04	**23:00 ~ 00:00**	3.91	1.74	0.00	0.87	0.43	0.43	0.43	0.00	0.00	0.43	0.43	0.00	0.43	0.00	0.00	0.43	0.43	0.00	9.98
				Whole Day Total (veh*km)	124.99	55.12	0.00	24.30	10.85	7.38	8.68	0.00	0.00	9.55	7.38	2.17	7.38	0.00	0.00	17.79	7.38	0.00	282.97
39	Kau Pui Lung Road	SB	0.04	**00:00 ~ 01:00**	3.04	1.30	0.00	0.87	0.43	0.00	0.43	0.00	0.00	0.43	0.00	0.00	0.00	0.00	0.00	0.43	0.00	0.00	6.94
			0.04	**01:00 ~ 02:00**	2.17	0.87	0.00	0.43	0.43	0.00	0.43	0.00	0.00	0.43	0.00	0.00	0.00	0.00	0.00	0.43	0.00	0.00	5.21
			0.04	**02:00 ~ 03:00**	1.74	0.43	0.00	0.43	0.43	0.00	0.00	0.00	0.00	0.00	0.00	0.00	0.00	0.00	0.00	0.43	0.00	0.00	3.47
			0.04	**03:00 ~ 04:00**	1.30	0.43	0.00	0.43	0.43	0.00	0.00	0.00	0.00	0.00	0.00	0.00	0.00	0.00	0.00	0.43	0.00	0.00	3.04
			0.04	**04:00 ~ 05:00**	1.30	0.43	0.00	0.43	0.43	0.00	0.00	0.00	0.00	0.00	0.00	0.00	0.00	0.00	0.00	0.43	0.00	0.00	3.04
			0.04	**05:00 ~ 06:00**	1.74	0.87	0.00	0.43	0.43	0.00	0.00	0.00	0.00	0.00	0.00	0.00	0.00	0.00	0.00	0.43	0.00	0.00	3.91
			0.04	**06:00 ~ 07:00**	3.04	1.30	0.00	0.87	0.43	0.00	0.43	0.00	0.00	0.43	0.00	0.00	0.00	0.00	0.00	0.43	0.00	0.00	6.94
			0.04	**07:00 ~ 08:00**	6.08	2.17	0.00	1.30	0.43	0.43	0.43	0.00	0.00	0.43	0.43	0.00	0.43	0.00	0.00	0.87	0.43	0.00	13.45
			0.04	**08:00 ~ 09:00**	7.81	2.60	0.00	1.30	0.87	0.43	0.43	0.00	0.00	0.43	0.43	0.00	0.43	0.00	0.00	0.87	0.43	0.00	16.06
			0.04	**09:00 ~ 10:00**	6.94	2.17	0.00	1.30	0.43	0.43	0.43	0.00	0.00	0.43	0.43	0.00	0.43	0.00	0.00	0.87	0.43	0.00	14.32
			0.04	**10:00 ~ 11:00**	6.51	2.17	0.00	1.30	0.43	0.43	0.43	0.00	0.00	0.43	0.43	0.00	0.43	0.00	0.00	0.87	0.43	0.00	13.89
			0.04	**11:00 ~ 12:00**	6.94	2.17	0.00	1.30	0.43	0.43	0.43	0.00	0.00	0.43	0.43	0.00	0.43	0.00	0.00	0.87	0.43	0.00	14.32
			0.04	**12:00 ~ 13:00**	6.94	2.60	0.00	1.30	0.43	0.43	0.43	0.00	0.00	0.43	0.43	0.00	0.43	0.00	0.00	0.87	0.00	0.00	14.32
			0.04	**13:00 ~ 14:00**	6.94	2.60	0.00	1.30	0.43	0.43	0.43	0.00	0.00	0.43	0.43	0.00	0.43	0.00	0.00	0.87	0.00	0.00	14.32
			0.04	**14:00 ~ 15:00**	6.94	2.60	0.00	1.30	0.43	0.43	0.43	0.00	0.00	0.43	0.43	0.00	0.43	0.00	0.00	0.87	0.00	0.00	14.32
			0.04	**15:00 ~ 16:00**	6.94	2.60	0.00	1.30	0.43	0.43	0.43	0.00	0.00	0.43	0.43	0.00	0.43	0.00	0.00	0.87	0.00	0.00	14.32
			0.04	**16:00 ~ 17:00**	7.38	2.60	0.00	1.30	0.43	0.43	0.43	0.00	0.00	0.43	0.43	0.00	0.43	0.00	0.00	0.87	0.00	0.00	14.76
			0.04	**17:00 ~ 18:00**	7.38	2.60	0.00	1.30	0.43	0.43	0.43	0.00	0.00	0.43	0.43	0.00	0.43	0.00	0.00	0.87	0.00	0.00	14.76
			0.04	**18:00 ~ 19:00**	7.81	2.60	0.00	1.30	0.43	0.43	0.43	0.00	0.00	0.43	0.43	0.00	0.43	0.00	0.00	0.87	0.00	0.00	15.19
			0.04	**19:00 ~ 20:00**	6.94	2.60	0.00	1.30	0.43	0.43	0.43	0.00	0.00	0.43	0.43	0.00	0.43	0.00	0.00	0.87	0.00	0.00	14.32
			0.04	**20:00 ~ 21:00**	6.08	2.17	0.00	0.87	0.43	0.43	0.43	0.00	0.00	0.43	0.43	0.00	0.43	0.00	0.00	0.87	0.00	0.00	12.59
			0.04	**21:00 ~ 22:00**	6.08	2.17	0.00	0.87	0.43	0.43	0.43	0.00	0.00	0.43	0.43	0.00	0.43	0.00	0.00	0.87	0.00	0.00	12.59
			0.04	**22:00 ~ 23:00**	5.64	2.17	0.00	0.87	0.43	0.43	0.43	0.00	0.00	0.43	0.43	0.00	0.43	0.00	0.00	0.87	0.00	0.00	12.15
			0.04	**23:00 ~ 00:00**	4.77	1.74	0.00	0.87	0.43	0.43	0.43	0.00	0.00	0.43	0.43	0.00	0.43	0.00	0.00	0.43	0.00	0.00	10.42
				Whole Day Total (veh*km)	128.46	46.00	0.00	24.30	10.85	7.38	8.68	0.00	0.00	8.68	7.38	0.00	7.38	0.00	0.00	17.36	2.17	0.00	268.65
40	Tin Kwong Road	EB	0.05	**00:00 ~ 01:00**	11.81	5.91	0.00	2.69	1.07	0.54	0.54	0.54	0.00	0.54	0.54	0.54	0.54	0.00	1.07	1.61	0.54	0.00	28.46
			0.05	**01:00 ~ 02:00**	8.06	4.30	0.00	2.15	1.07	0.54	0.54	0.00	0.00	0.54	0.54	0.54	0.54	0.00	0.54	1.07	0.54	0.00	20.94
			0.05	**02:00 ~ 03:00**	5.91	3.22	0.00	1.61	0.54	0.54	0.54	0.00	0.00	0.54	0.54	0.00	0.54	0.00	0.54	1.07	0.54	0.00	16.11
			0.05	**03:00 ~ 04:00**	4.30	2.15	0.00	1.07	0.54	0.54	0.54	0.00	0.00	0.54	0.00	0.00	0.54	0.00	0.54	0.54	0.00	0.00	11.28
			0.05	**04:00 ~ 05:00**	4.30	2.15	0.00	1.07	0.54	0.54	0.54	0.00	0.00	0.54	0.00	0.00	0.54	0.00	0.54	0.54	0.00	0.00	11.28
			0.05	**05:00 ~ 06:00**	5.91	3.22	0.00	1.61	0.54	0.54	0.54	0.54	0.00	0.54	0.54	0.00	0.54	0.00	1.07	1.07	0.54	0.00	17.18
			0.05	**06:00 ~ 07:00**	11.81	6.44	0.00	2.69	1.07	0.54	0.54	0.54	0.00	0.54	0.54	0.54	0.54	0.00	2.15	1.61	0.54	0.00	30.07
			0.05	**07:00 ~ 08:00**	24.17	12.35	0.54	5.37	2.15	0.54	0.54	1.07	0.54	0.54	0.54	0.54	0.54	0.00	2.69	2.69	0.54	0.00	55.31
			0.05	**08:00 ~ 09:00**	30.07	15.04	0.54	6.44	2.69	0.54	1.07	1.07	0.54	0.54	0.54	0.54	0.54	0.00	2.15	3.22	0.54	0.00	66.05
			0.05	**09:00 ~ 10:00**	26.31	13.43	0.54	5.91	2.15	0.54	1.07	1.07	0.54	0.54	0.54	0.54	0.54	0.00	2.15	3.22	0.54	0.00	59.61
			0.05	**10:00 ~ 11:00**	25.24	12.89	0.54	5.37	2.15	0.54	0.54	0.54	0.54	0.54	0.54	0.54	0.54	0.00	2.15	2.69	0.54	0.00	55.85
			0.05	**11:00 ~ 12:00**	26.85	13.43	0.54	5.91	2.15	0.54	1.07	0.54	0.54	0.54	0.54	0.54	0.54	0.00	2.15	3.22	0.54	0.00	59.61
			0.05	**12:00 ~ 13:00**	12.35	6.44	0.54	3.22	1.07	0.54	0.54	1.07	0.54	0.54	0.54	0.54	0.54	0.00	2.15	1.61	0.54	0.00	32.76
			0.05	**13:00 ~ 14:00**	12.35	6.44	0.54	3.22	1.07	0.54	0.54	1.07	0.54	0.54	0.54	0.54	0.54	0.00	2.15	1.61	0.54	0.00	32.76
			0.05	**14:00 ~ 15:00**	12.35	6.44	0.54	3.22	1.07	0.54	0.54	1.07	0.54	0.54	0.54	0.54	0.54	0.00	2.15	1.61	0.54	0.00	32.76
			0.05	**15:00 ~ 16:00**	12.89	6.44	0.54	3.22	1.07	0.54	0.54	1.07	0.54	0.54	0.54	0.54	0.54	0.00	2.15	1.61	0.54	0.00	33.29
			0.05	**16:00 ~ 17:00**	12.89	6.98	0.54	3.22	1.07	0.54	0.54	1.07	0.54	0.54	0.54	0.54	0.54	0.00	2.15	1.61	0.54	0.00	33.83
			0.05	**17:00 ~ 18:00**	12.89	6.44	0.54	3.22	1.07	0.54	0.54	1.07	0.54	0.54	0.54	0.54	0.54	0.00	2.15	1.61	0.54	0.00	33.29
			0.05	**18:00 ~ 19:00**	13.96	6.98	0.54	3.22	1.61	0.54	0.54	1.07	0.54	0.54	0.54	0.54	0.54	0.00	2.15	1.61	0.54	0.00	35.44
			0.05	**19:00 ~ 20:00**	12.35	6.44	0.54	3.22	1.07	0.54	0.54	1.07	0.54	0.54	0.54	0.54	0.54	0.00	2.15	1.61	0.54	0.00	32.76
			0.05	**20:00 ~ 21:00**	10.20	5.37	0.54	2.69	1.07	0.54	0.54	0.54	0.54	0.54	0.54	0.54	0.54	0.00	1.61	1.07	0.54	0.00	27.39
			0.05	**21:00 ~ 22:00**	10.74	5.37	0.54	2.69	1.07	0.54	0.54	0.54	0.54	0.54	0.54	0.54	0.54	0.00	1.61	1.61	0.54	0.00	28.46
			0.05	**22:00 ~ 23:00**	10.20	5.37	0.54	2.69	1.07	0.54	0.54	0.54	0.54	0.54	0.54	0.54	0.54	0.00	1.61	1.07	0.54	0.00	27.39
			0.05	**23:00 ~ 00:00**	8.06	4.30	0.54	2.15	1.07	0.54	0.54	0.54	0.54	0.54	0.54	0.54	0.54	0.00	1.61	1.07	0.54	0.00	23.63
				Whole Day Total (veh*km)	325.96	167.54	9.13	77.87	30.07	12.89	14.50	16.65	9.13	12.89	11.81	10.74	12.89	0.00	41.35	40.28	11.81	0.00	805.50

Road No.	Road Name	Bound	Road Length (km)	Hour	PC	TAXI	LGV3	LGV4	LGV6	HGV7	HGV8	PLB	PV4	PV5	NFB6	NFB7	NFB8	FBSD	FBDD	MC	HGV9	NFB9	Total
41	Tin Kwong Road	WB	0.05	**00:00 ~ 01:00**	6.98	3.22	0.00	1.07	0.54	0.54	0.54	0.54	0.00	0.54	0.00	0.00	0.54	0.00	1.07	1.07	0.00	0.00	16.65
			0.05	**01:00 ~ 02:00**	4.30	2.15	0.00	0.54	0.54	0.54	0.54	0.00	0.00	0.54	0.00	0.00	0.54	0.00	0.54	0.54	0.00	0.00	10.74
			0.05	**02:00 ~ 03:00**	3.22	1.61	0.00	0.54	0.54	0.00	0.54	0.00	0.00	0.54	0.00	0.00	0.00	0.00	0.54	0.54	0.00	0.00	8.06
			0.05	**03:00 ~ 04:00**	2.69	1.07	0.00	0.54	0.54	0.00	0.54	0.00	0.00	0.54	0.00	0.00	0.00	0.00	0.54	0.54	0.00	0.00	6.98
			0.05	**04:00 ~ 05:00**	2.69	1.07	0.00	0.54	0.54	0.00	0.54	0.00	0.00	0.54	0.00	0.00	0.00	0.00	0.54	0.54	0.00	0.00	6.98
			0.05	**05:00 ~ 06:00**	3.76	1.61	0.00	0.54	0.54	0.00	0.54	0.54	0.00	0.54	0.00	0.00	0.00	0.00	1.07	0.54	0.00	0.00	9.67
			0.05	**06:00 ~ 07:00**	6.98	3.22	0.00	1.07	0.54	0.54	0.54	0.54	0.00	0.54	0.00	0.00	0.54	0.00	2.15	1.07	0.00	0.00	17.72
			0.05	**07:00 ~ 08:00**	13.43	5.91	0.00	2.15	1.07	0.54	0.54	1.07	0.54	0.54	0.54	0.54	0.54	0.00	2.69	1.61	0.54	0.00	32.22
			0.05	**08:00 ~ 09:00**	16.65	7.52	0.00	2.15	1.07	0.54	0.54	1.07	0.54	0.54	0.54	0.54	0.54	0.00	2.69	2.15	0.54	0.00	37.59
			0.05	**09:00 ~ 10:00**	14.50	6.98	0.00	2.15	1.07	0.54	0.54	1.07	0.54	0.54	0.54	0.54	0.54	0.00	2.15	1.61	0.54	0.00	33.83
			0.05	**10:00 ~ 11:00**	14.50	6.44	0.00	2.15	1.07	0.54	0.54	0.54	0.54	0.54	0.54	0.54	0.54	0.00	2.15	1.61	0.54	0.00	32.76
			0.05	**11:00 ~ 12:00**	15.04	6.98	0.00	2.15	1.07	0.54	0.54	0.54	0.54	0.54	0.54	0.54	0.54	0.00	2.15	1.61	0.54	0.00	33.83
			0.05	**12:00 ~ 13:00**	11.28	4.83	0.00	1.61	0.54	0.54	0.54	1.07	0.00	0.54	0.54	0.54	0.54	0.00	2.15	1.61	0.54	0.00	26.85
			0.05	**13:00 ~ 14:00**	11.28	5.37	0.00	1.61	0.54	0.54	0.54	1.07	0.00	0.54	0.54	0.54	0.54	0.00	2.15	1.61	0.54	0.00	27.39
			0.05	**14:00 ~ 15:00**	11.81	5.37	0.00	1.61	0.54	0.54	0.54	1.07	0.00	0.54	0.54	0.54	0.54	0.00	2.15	1.61	0.54	0.00	27.92
			0.05	**15:00 ~ 16:00**	11.81	5.37	0.00	1.61	0.54	0.54	0.54	1.07	0.00	0.54	0.54	0.54	0.54	0.00	2.15	1.61	0.54	0.00	27.92
			0.05	**16:00 ~ 17:00**	12.35	5.37	0.00	1.61	0.54	0.54	0.54	1.07	0.00	0.54	0.54	0.54	0.54	0.00	2.15	1.61	0.54	0.00	28.46
			0.05	**17:00 ~ 18:00**	11.81	5.37	0.00	1.61	0.54	0.54	0.54	1.07	0.00	0.54	0.54	0.54	0.54	0.00	2.15	1.61	0.54	0.00	27.92
			0.05	**18:00 ~ 19:00**	12.89	5.91	0.00	1.61	0.54	0.54	0.54	1.07	0.00	0.54	0.54	0.54	0.54	0.00	2.15	1.61	0.54	0.00	29.54
			0.05	**19:00 ~ 20:00**	11.28	5.37	0.00	1.61	0.54	0.54	0.54	1.07	0.00	0.54	0.54	0.54	0.54	0.00	2.15	1.61	0.54	0.00	27.39
			0.05	**20:00 ~ 21:00**	9.67	4.30	0.00	1.07	0.54	0.54	0.54	0.54	0.00	0.54	0.54	0.54	0.54	0.00	1.61	1.07	0.54	0.00	22.55
			0.05	**21:00 ~ 22:00**	10.20	4.30	0.00	1.07	0.54	0.54	0.54	0.54	0.00	0.54	0.54	0.54	0.54	0.00	1.61	1.07	0.54	0.00	23.09
			0.05	**22:00 ~ 23:00**	9.13	4.30	0.00	1.07	0.54	0.54	0.54	0.54	0.00	0.54	0.54	0.54	0.54	0.00	1.61	1.07	0.54	0.00	22.02
			0.05	**23:00 ~ 00:00**	7.52	3.22	0.00	1.07	0.54	0.54	0.54	0.54	0.00	0.54	0.54	0.54	0.54	0.00	1.61	1.07	0.54	0.00	19.33
				Whole Day Total (veh*km)	235.74	106.86	0.00	32.76	15.57	10.74	12.89	16.65	2.69	12.89	9.13	9.13	10.74	0.00	41.89	30.61	9.13	0.00	557.41
42	Tin Kwong Road	EB	0.04	**00:00 ~ 01:00**	8.16	4.08	0.00	1.86	0.74	0.37	0.37	0.37	0.00	0.37	0.37	0.37	0.37	0.00	0.74	1.11	0.37	0.00	19.66
			0.04	**01:00 ~ 02:00**	5.57	2.97	0.00	1.48	0.74	0.37	0.37	0.00	0.00	0.37	0.37	0.37	0.37	0.00	0.37	0.74	0.37	0.00	14.47
			0.04	**02:00 ~ 03:00**	4.08	2.23	0.00	1.11	0.37	0.37	0.37	0.00	0.00	0.37	0.37	0.00	0.37	0.00	0.37	0.74	0.37	0.00	11.13
			0.04	**03:00 ~ 04:00**	2.97	1.48	0.00	0.74	0.37	0.37	0.37	0.00	0.00	0.37	0.00	0.00	0.37	0.00	0.37	0.37	0.00	0.00	7.79
			0.04	**04:00 ~ 05:00**	2.97	1.48	0.00	0.74	0.37	0.37	0.37	0.00	0.00	0.37	0.00	0.00	0.37	0.00	0.37	0.37	0.00	0.00	7.79
			0.04	**05:00 ~ 06:00**	4.08	2.23	0.00	1.11	0.37	0.37	0.37	0.37	0.00	0.37	0.37	0.00	0.37	0.00	0.74	0.74	0.37	0.00	11.87
			0.04	**06:00 ~ 07:00**	8.16	4.45	0.00	1.86	0.74	0.37	0.37	0.37	0.00	0.37	0.37	0.37	0.37	0.00	1.48	1.11	0.37	0.00	20.78
			0.04	**07:00 ~ 08:00**	16.70	8.53	0.37	3.71	1.48	0.37	0.37	0.74	0.37	0.37	0.37	0.37	0.37	0.00	1.86	1.86	0.37	0.00	38.21
			0.04	**08:00 ~ 09:00**	20.78	10.39	0.37	4.45	1.86	0.37	0.74	0.74	0.37	0.37	0.37	0.37	0.37	0.00	1.48	2.23	0.37	0.00	45.63
			0.04	**09:00 ~ 10:00**	18.18	9.28	0.37	4.08	1.48	0.37	0.74	0.74	0.37	0.37	0.37	0.37	0.37	0.00	1.48	2.23	0.37	0.00	41.18
			0.04	**10:00 ~ 11:00**	17.44	8.90	0.37	3.71	1.48	0.37	0.37	0.37	0.37	0.37	0.37	0.37	0.37	0.00	1.48	1.86	0.37	0.00	38.58
			0.04	**11:00 ~ 12:00**	18.55	9.28	0.37	4.08	1.48	0.37	0.74	0.37	0.37	0.37	0.37	0.37	0.37	0.00	1.48	2.23	0.37	0.00	41.18
			0.04	**12:00 ~ 13:00**	8.53	4.45	0.37	2.23	0.74	0.37	0.37	0.74	0.37	0.37	0.37	0.37	0.37	0.00	1.48	1.11	0.37	0.00	22.63
			0.04	**13:00 ~ 14:00**	8.53	4.45	0.37	2.23	0.74	0.37	0.37	0.74	0.37	0.37	0.37	0.37	0.37	0.00	1.48	1.11	0.37	0.00	22.63
			0.04	**14:00 ~ 15:00**	8.53	4.45	0.37	2.23	0.74	0.37	0.37	0.74	0.37	0.37	0.37	0.37	0.37	0.00	1.48	1.11	0.37	0.00	22.63
			0.04	**15:00 ~ 16:00**	8.90	4.45	0.37	2.23	0.74	0.37	0.37	0.74	0.37	0.37	0.37	0.37	0.37	0.00	1.48	1.11	0.37	0.00	23.00
			0.04	**16:00 ~ 17:00**	8.90	4.82	0.37	2.23	0.74	0.37	0.37	0.74	0.37	0.37	0.37	0.37	0.37	0.00	1.48	1.11	0.37	0.00	23.37
			0.04	**17:00 ~ 18:00**	8.90	4.45	0.37	2.23	0.74	0.37	0.37	0.74	0.37	0.37	0.37	0.37	0.37	0.00	1.48	1.11	0.37	0.00	23.00
			0.04	**18:00 ~ 19:00**	9.65	4.82	0.37	2.23	1.11	0.37	0.37	0.74	0.37	0.37	0.37	0.37	0.37	0.00	1.48	1.11	0.37	0.00	24.49
			0.04	**19:00 ~ 20:00**	8.53	4.45	0.37	2.23	0.74	0.37	0.37	0.74	0.37	0.37	0.37	0.37	0.37	0.00	1.48	1.11	0.37	0.00	22.63
			0.04	**20:00 ~ 21:00**	7.05	3.71	0.37	1.86	0.74	0.37	0.37	0.37	0.37	0.37	0.37	0.37	0.37	0.00	1.11	0.74	0.37	0.00	18.92
			0.04	**21:00 ~ 22:00**	7.42	3.71	0.37	1.86	0.74	0.37	0.37	0.37	0.37	0.37	0.37	0.37	0.37	0.00	1.11	1.11	0.37	0.00	19.66
			0.04	**22:00 ~ 23:00**	7.05	3.71	0.37	1.86	0.74	0.37	0.37	0.37	0.37	0.37	0.37	0.37	0.37	0.00	1.11	0.74	0.37	0.00	18.92
			0.04	**23:00 ~ 00:00**	5.57	2.97	0.37	1.48	0.74	0.37	0.37	0.37	0.37	0.37	0.37	0.37	0.37	0.00	1.11	0.74	0.37	0.00	16.32
				Whole Day Total (veh*km)	225.20	115.75	6.31	53.80	20.78	8.90	10.02	11.50	6.31	8.90	8.16	7.42	8.90	0.00	28.57	27.83	8.16	0.00	556.50
43	Tin Kwong Road	WB	0.04	**00:00 ~ 01:00**	4.82	2.23	0.00	0.74	0.37	0.37	0.37	0.37	0.00	0.37	0.00	0.00	0.37	0.00	0.74	0.74	0.00	0.00	11.50
			0.04	**01:00 ~ 02:00**	2.97	1.48	0.00	0.37	0.37	0.37	0.37	0.00	0.00	0.37	0.00	0.00	0.37	0.00	0.37	0.37	0.00	0.00	7.42
			0.04	**02:00 ~ 03:00**	2.23	1.11	0.00	0.37	0.37	0.00	0.37	0.00	0.00	0.37	0.00	0.00	0.00	0.00	0.37	0.37	0.00	0.00	5.57
			0.04	**03:00 ~ 04:00**	1.86	0.74	0.00	0.37	0.37	0.00	0.37	0.00	0.00	0.37	0.00	0.00	0.00	0.00	0.37	0.37	0.00	0.00	4.82
			0.04	**04:00 ~ 05:00**	1.86	0.74	0.00	0.37	0.37	0.00	0.37	0.00	0.00	0.37	0.00	0.00	0.00	0.00	0.37	0.37	0.00	0.00	4.82
			0.04	**05:00 ~ 06:00**	2.60	1.11	0.00	0.37	0.37	0.00	0.37	0.37	0.00	0.37	0.00	0.00	0.00	0.00	0.74	0.37	0.00	0.00	6.68
			0.04	**06:00 ~ 07:00**	4.82	2.23	0.00	0.74	0.37	0.37	0.37	0.37	0.00	0.37	0.00	0.00	0.37	0.00	1.48	0.74	0.00	0.00	12.24
			0.04	**07:00 ~ 08:00**	9.28	4.08	0.00	1.48	0.74	0.37	0.37	0.74	0.37	0.37	0.37	0.37	0.37	0.00	1.86	1.11	0.37	0.00	22.26
			0.04	**08:00 ~ 09:00**	11.50	5.19	0.00	1.48	0.74	0.37	0.37	0.74	0.37	0.37	0.37	0.37	0.37	0.00	1.86	1.48	0.37	0.00	25.97
			0.04	**09:00 ~ 10:00**	10.02	4.82	0.00	1.48	0.74	0.37	0.37	0.74	0.37	0.37	0.37	0.37	0.37	0.00	1.48	1.11	0.37	0.00	23.37
			0.04	**10:00 ~ 11:00**	10.02	4.45	0.00	1.48	0.74	0.37	0.37	0.37	0.37	0.37	0.37	0.37	0.37	0.00	1.48	1.11	0.37	0.00	22.63
			0.04	**11:00 ~ 12:00**	10.39	4.82	0.00	1.48	0.74	0.37	0.37	0.37	0.37	0.37	0.37	0.37	0.37	0.00	1.48	1.11	0.37	0.00	23.37
			0.04	**12:00 ~ 13:00**	7.79	3.34	0.00	1.11	0.37	0.37	0.37	0.74	0.00	0.37	0.37	0.37	0.37	0.00	1.48	1.11	0.37	0.00	18.55
			0.04	**13:00 ~ 14:00**	7.79	3.71	0.00	1.11	0.37	0.37	0.37	0.74	0.00	0.37	0.37	0.37	0.37	0.00	1.48	1.11	0.37	0.00	18.92
			0.04	**14:00 ~ 15:00**	8.16	3.71	0.00	1.11	0.37	0.37	0.37	0.74	0.00	0.37	0.37	0.37	0.37	0.00	1.48	1.11	0.37	0.00	19.29
			0.04	**15:00 ~ 16:00**	8.16	3.71	0.00	1.11	0.37	0.37	0.37	0.74	0.00	0.37	0.37	0.37	0.37	0.00	1.48	1.11	0.37	0.00	19.29
			0.04	**16:00 ~ 17:00**	8.53	3.71	0.00	1.11	0.37	0.37	0.37	0.74	0.00	0.37	0.37	0.37	0.37	0.00	1.48	1.11	0.37	0.00	19.66
			0.04	**17:00 ~ 18:00**	8.16	3.71	0.00	1.11	0.37	0.37	0.37	0.74	0.00	0.37	0.37	0.37	0.37	0.00	1.48	1.11	0.37	0.00	19.29
			0.04	**18:00 ~ 19:00**	8.90	4.08	0.00	1.11	0.37	0.37	0.37	0.74	0.00	0.37	0.37	0.37	0.37	0.00	1.48	1.11	0.37	0.00	20.41
			0.04	**19:00 ~ 20:00**	7.79	3.71	0.00	1.11	0.37	0.37	0.37	0.74	0.00	0.37	0.37	0.37	0.37	0.00	1.48	1.11	0.37	0.00	18.92
			0.04	**20:00 ~ 21:00**	6.68	2.97	0.00	0.74	0.37	0.37	0.37	0.37	0.00	0.37	0.37	0.37	0.37	0.00	1.11	0.74	0.37	0.00	15.58
			0.04	**21:00 ~ 22:00**	7.05	2.97	0.00	0.74	0.37	0.37	0.37	0.37	0.00	0.37	0.37	0.37	0.37	0.00	1.11	0.74	0.37	0.00	15.95
			0.04	**22:00 ~ 23:00**	6.31	2.97	0.00	0.74	0.37	0.37	0.37	0.37	0.00	0.37	0.37	0.37	0.37	0.00	1.11	0.74	0.37	0.00	15.21
			0.04	**23:00 ~ 00:00**	5.19	2.23	0.00	0.74	0.37	0.37	0.37	0.37	0.00	0.37	0.37	0.37	0.37	0.00	1.11	0.74	0.37	0.00	13.36
				Whole Day Total (veh*km)	162.87	73.83	0.00	22.63	10.76	7.42	8.90	11.50	1.86	8.90	6.31	6.31	7.42	0.00	28.94	21.15	6.31	0.00	385.10
44	Hop Yat Road	SB	0.12	**00:00 ~ 01:00**	1.24	1.24	0.00	0.00	0.00	0.00	0.00	0.00	0.00	0.00	0.00	0.00	0.00	0.00	0.00	0.00	0.00	0.00	2.48
			0.12	**01:00 ~ 02:00**	1.24	1.24	0.00	0.00	0.00	0.00	0.00	0.00	0.00	0.00	0.00	0.00	0.00	0.00	0.00	0.00	0.00	0.00	2.48
			0.12	**02:00 ~ 03:00**	1.24	1.24	0.00	0.00	0.00	0.00	0.00	0.00	0.00	0.00	0.00	0.00	0.00	0.00	0.00	0.00	0.00	0.00	2.48
			0.12	**03:00 ~ 04:00**	1.24	1.24	0.00	0.00	0.00	0.00	0.00	0.00	0.00	0.00	0.00	0.00	0.00	0.00	0.00	0.00	0.00	0.00	2.48
			0.12	**04:00 ~ 05:00**	1.24	1.24	0.00	0.00	0.00	0.00	0.00	0.00	0.00	0.00	0.00	0.00	0.00	0.00	0.00	0.00	0.00	0.00	2.48
			0.12	**05:00 ~ 06:00**	1.24	1.24	0.00	0.00	0.00	0.00	0.00	0.00	0.00	0.00	0.00	0.00	0.00	0.00	0.00	0.00	0.00	0.00	2.48
			0.12	**06:00 ~ 07:00**	1.24	1.24	0.00	0.00	0.00	0.00	0.00	0.00	0.00	0.00	0.00	0.00	0.00	0.00	0.00	0.00	0.00	0.00	2.48
			0.12	**07:00 ~ 08:00**	1.24	1.24	0.00	1.24	0.00	0.00	0.00	0.00	0.00	0.00	0.00	0.00	0.00	0.00	0.00	1.24	0.00	0.00	4.96
			0.12	**08:00 ~ 09:00**	2.48	1.24	0.00	1.24	0.00	0.00	0.00	0.00	0.00	0.00	0.00	0.00	0.00	0.00	0.00	1.24	0.00	0.00	6.20
			0.12	**09:00 ~ 10:00**	1.24	1.24	0.00	1.24	0.00	0.00	0.00	0.00	0.00	0.00	0.00	0.00	0.00	0.00	0.00	1.24	0.00	0.00	4.96
			0.12	**10:00 ~ 11:00**	1.24	1.24	0.00	1.24	0.00	0.00	0.00	0.00	0.00	0.00	0.00	0.00	0.00	0.00	0.00	1.24	0.00	0.00	4.96
			0.12	**11:00 ~ 12:00**	1.24	1.24	0.00	1.24	0.00	0.00	0.00	0.00	0.00	0.00	0.00	0.00	0.00	0.00	0.00	1.24	0.00	0.00	4.96
			0.12	**12:00 ~ 13:00**	1.24	1.24	0.00	1.24	0.00	0.00	0.00	0.00	0.00	0.00	0.00	0.00	0.00	0.00	0.00	1.24	0.00	0.00	4.96
			0.12	**13:00 ~ 14:00**	2.48	1.24	0.00	1.24	0.00	0.00	0.00	0.00	0.00	0.00	0.00	0.00	0.00	0.00	0.00	1.24	0.00	0.00	6.20
			0.12	**14:00 ~ 15:00**	2.48	1.24	0.00	1.24	0.00	0.00	0.00	0.00	0.00	0.00	0.00	0.00	0.00	0.00	0.00	1.24	0.00	0.00	6.20
			0.12	**15:00 ~ 16:00**	2.48	1.24	0.00	1.24	0.00	0.00	0.00	0.00	0.00	0.00	0.00	0.00	0.00	0.00	0.00	1.24	0.00	0.00	6.20
			0.12	**16:00 ~ 17:00**	2.48	1.24	0.00	1.24	0.00	0.00	0.00	0.00	0.00	0.00	0.00	0.00	0.00	0.00	0.00	1.24	0.00	0.00	6.20
			0.12	**17:00 ~ 18:00**	2.48	1.24	0.00	1.24	0.00	0.00	0.00	0.00	0.00	0.00	0.00	0.00	0.00	0.00	0.00	1.24	0.00	0.00	6.20
			0.12	**18:00 ~ 19:00**	2.48	1.24	0.00	1.24	0.00	0.00	0.00	0.00	0.00	0.00	0.00	0.00	0.00	0.00	0.00	1.24	0.00	0.00	6.20
			0.12	**19:00 ~ 20:00**	2.48	1.24	0.00	1.24	0.00	0.00	0.00	0.00	0.00	0.00	0.00	0.00	0.00	0.00	0.00	1.24	0.00	0.00	6.20
			0.12	**20:00 ~ 21:00**	1.24	1.24	0.00	1.24	0.00	0.00	0.00	0.00	0.00	0.00	0.00	0.00	0.00	0.00	0.00	1.24	0.00	0.00	4.96
			0.12	**21:00 ~ 22:00**	1.24	1.24	0.00	1.24	0.00	0.00	0.00	0.00	0.00	0.00	0.00	0.00	0.00	0.00	0.00	1.24	0.00	0.00	4.96
			0.12	**22:00 ~ 23:00**	1.24	1.24	0.00	1.24	0.00	0.00	0.00	0.00	0.00	0.00	0.00	0.00	0.00	0.00	0.00	1.24	0.00	0.00	4.96
			0.12	**23:00 ~ 00:00**	1.24	1.24	0.00	1.24	0.00	0.00	0.00	0.00	0.00	0.00	0.00	0.00	0.00	0.00	0.00	1.24	0.00	0.00	4.96
				Whole Day Total (veh*km)	39.65	29.74	0.00	21.06	0.00	0.00	0.00	0.00	0.00	0.00	0.00	0.00	0.00	0.00	0.00	21.06	0.00	0.00	111.51

Road No.	Road Name	Bound	Road Length (km)	Hour	PC	TAXI	LGV3	LGV4	LGV6	HGV7	HGV8	PLB	PV4	PV5	NFB6	NFB7	NFB8	FBSD	FBDD	MC	HGV9	NFB9	Total
45	Tin Kwong Road	EB	0.06	**00:00 ~ 01:00**	13.98	6.69	0.00	3.65	1.22	0.61	0.61	0.61	0.00	0.61	0.61	0.61	0.61	0.00	1.22	1.82	0.61	0.00	33.44
			0.06	**01:00 ~ 02:00**	9.73	4.86	0.00	2.43	1.22	0.61	0.61	0.00	0.00	0.61	0.61	0.61	0.61	0.00	0.61	1.22	0.61	0.00	24.32
			0.06	**02:00 ~ 03:00**	6.69	3.65	0.00	1.82	0.61	0.61	0.61	0.00	0.00	0.61	0.61	0.00	0.61	0.00	0.61	1.22	0.61	0.00	18.24
			0.06	**03:00 ~ 04:00**	5.47	2.43	0.00	1.22	0.61	0.61	0.61	0.00	0.00	0.61	0.00	0.00	0.61	0.00	0.61	0.61	0.00	0.00	13.38
			0.06	**04:00 ~ 05:00**	5.47	2.43	0.00	1.22	0.61	0.61	0.61	0.00	0.00	0.61	0.00	0.00	0.61	0.00	0.61	0.61	0.00	0.00	13.38
			0.06	**05:00 ~ 06:00**	7.30	3.65	0.00	1.82	0.61	0.61	0.61	0.61	0.00	0.61	0.61	0.00	0.61	0.00	1.22	1.22	0.61	0.00	20.06
			0.06	**06:00 ~ 07:00**	13.98	6.69	0.00	3.65	1.22	0.61	0.61	0.61	0.00	0.61	0.61	0.61	0.61	0.00	2.43	1.82	0.61	0.00	34.66
			0.06	**07:00 ~ 08:00**	28.58	13.98	0.61	6.69	2.43	0.61	0.61	1.22	0.61	0.61	0.61	0.61	0.61	0.00	3.04	3.04	0.61	0.00	64.45
			0.06	**08:00 ~ 09:00**	35.26	17.02	0.61	7.90	3.04	0.61	1.22	1.22	0.61	0.61	0.61	0.61	0.61	0.00	2.43	4.26	0.61	0.00	77.22
			0.06	**09:00 ~ 10:00**	31.01	15.20	0.61	7.30	3.04	0.61	1.22	1.22	0.61	0.61	0.61	0.61	0.61	0.00	2.43	3.65	0.61	0.00	69.92
			0.06	**10:00 ~ 11:00**	30.40	14.59	0.61	7.30	2.43	0.61	1.22	0.61	0.61	0.61	0.61	0.61	0.61	0.00	2.43	3.65	0.61	0.00	67.49
			0.06	**11:00 ~ 12:00**	31.62	15.20	0.61	7.30	3.04	0.61	1.22	0.61	0.61	0.61	0.61	0.61	0.61	0.00	2.43	3.65	0.61	0.00	69.92
			0.06	**12:00 ~ 13:00**	18.85	9.12	0.61	4.26	1.82	0.61	0.61	1.22	0.61	0.61	0.61	0.61	0.61	0.00	2.43	2.43	0.61	0.00	45.60
			0.06	**13:00 ~ 14:00**	19.46	9.12	0.61	4.26	1.82	0.61	0.61	1.22	0.61	0.61	0.61	0.61	0.61	0.00	2.43	2.43	0.61	0.00	46.21
			0.06	**14:00 ~ 15:00**	19.46	9.12	0.61	4.26	1.82	0.61	0.61	1.22	0.61	0.61	0.61	0.61	0.61	0.00	2.43	2.43	0.61	0.00	46.21
			0.06	**15:00 ~ 16:00**	20.06	9.12	0.61	4.26	1.82	0.61	0.61	1.22	0.61	0.61	0.61	0.61	0.61	0.00	2.43	2.43	0.61	0.00	46.82
			0.06	**16:00 ~ 17:00**	20.67	9.73	0.61	4.26	1.82	0.61	0.61	1.22	0.61	0.61	0.61	0.61	0.61	0.00	2.43	2.43	0.61	0.00	48.03
			0.06	**17:00 ~ 18:00**	20.06	9.73	0.61	4.26	1.82	0.61	0.61	1.22	0.61	0.61	0.61	0.61	0.61	0.00	2.43	2.43	0.61	0.00	47.42
			0.06	**18:00 ~ 19:00**	21.89	10.34	0.61	4.86	1.82	0.61	0.61	1.22	0.61	0.61	0.61	0.61	0.61	0.00	2.43	2.43	0.61	0.00	50.46
			0.06	**19:00 ~ 20:00**	19.46	9.12	0.61	4.26	1.82	0.61	0.61	1.22	0.61	0.61	0.61	0.61	0.61	0.00	2.43	2.43	0.61	0.00	46.21
			0.06	**20:00 ~ 21:00**	16.42	7.90	0.61	3.65	1.22	0.61	0.61	0.61	0.61	0.61	0.61	0.61	0.61	0.00	1.82	1.82	0.61	0.00	38.91
			0.06	**21:00 ~ 22:00**	17.02	7.90	0.61	3.65	1.22	0.61	0.61	0.61	0.61	0.61	0.61	0.61	0.61	0.00	1.82	1.82	0.61	0.00	39.52
			0.06	**22:00 ~ 23:00**	15.81	7.30	0.61	3.65	1.22	0.61	0.61	0.61	0.61	0.61	0.61	0.61	0.61	0.00	1.82	1.82	0.61	0.00	37.70
			0.06	**23:00 ~ 00:00**	12.77	6.08	0.61	3.04	1.22	0.61	0.61	0.61	0.61	0.61	0.61	0.61	0.61	0.00	1.82	1.82	0.61	0.00	32.83
				Whole Day Total (veh*km)	441.41	210.98	10.34	100.93	39.52	14.59	17.02	18.85	10.34	14.59	13.38	12.16	14.59	0.00	46.82	53.50	13.38	0.00	1032.38
46	Tin Kwong Road	WB	0.06	**00:00 ~ 01:00**	9.73	4.86	0.00	1.82	0.61	0.61	0.61	0.61	0.00	0.61	0.61	0.00	0.61	0.00	1.22	1.22	0.00	0.00	23.10
			0.06	**01:00 ~ 02:00**	6.69	3.04	0.00	1.22	0.61	0.61	0.61	0.00	0.00	0.61	0.61	0.00	0.61	0.00	0.61	1.22	0.00	0.00	16.42
			0.06	**02:00 ~ 03:00**	4.86	2.43	0.00	0.61	0.61	0.61	0.61	0.00	0.00	0.61	0.00	0.00	0.61	0.00	0.61	0.61	0.00	0.00	12.16
			0.06	**03:00 ~ 04:00**	3.65	1.82	0.00	0.61	0.61	0.00	0.61	0.00	0.00	0.61	0.00	0.00	0.00	0.00	0.61	0.61	0.00	0.00	9.12
			0.06	**04:00 ~ 05:00**	3.65	1.82	0.00	0.61	0.61	0.00	0.61	0.00	0.00	0.61	0.00	0.00	0.00	0.00	0.61	0.61	0.00	0.00	9.12
			0.06	**05:00 ~ 06:00**	5.47	2.43	0.00	1.22	0.61	0.61	0.61	0.61	0.00	0.61	0.00	0.00	0.61	0.00	1.22	0.61	0.00	0.00	14.59
			0.06	**06:00 ~ 07:00**	10.34	4.86	0.00	1.82	0.61	0.61	0.61	0.61	0.00	0.61	0.61	0.00	0.61	0.00	2.43	1.22	0.00	0.00	24.93
			0.06	**07:00 ~ 08:00**	20.06	9.12	0.61	3.04	1.22	0.61	0.61	1.22	0.61	0.61	0.61	0.61	0.61	0.00	3.04	2.43	0.61	0.00	45.60
			0.06	**08:00 ~ 09:00**	24.93	11.55	0.61	3.65	1.22	0.61	0.61	1.22	0.61	0.61	0.61	0.61	0.61	0.00	3.04	3.04	0.61	0.00	54.11
			0.06	**09:00 ~ 10:00**	21.89	10.34	0.61	3.04	1.22	0.61	0.61	1.22	0.61	0.61	0.61	0.61	0.61	0.00	2.43	2.43	0.61	0.00	48.03
			0.06	**10:00 ~ 11:00**	21.28	9.73	0.61	3.04	1.22	0.61	0.61	0.61	0.61	0.61	0.61	0.61	0.61	0.00	2.43	2.43	0.61	0.00	46.21
			0.06	**11:00 ~ 12:00**	22.50	10.34	0.61	3.04	1.22	0.61	0.61	0.61	0.61	0.61	0.61	0.61	0.61	0.00	2.43	2.43	0.61	0.00	48.03
			0.06	**12:00 ~ 13:00**	15.81	7.30	0.00	2.43	1.22	0.61	0.61	1.22	0.61	0.61	0.61	0.61	0.61	0.00	2.43	1.82	0.61	0.00	37.09
			0.06	**13:00 ~ 14:00**	16.42	7.30	0.00	2.43	1.22	0.61	0.61	1.22	0.61	0.61	0.61	0.61	0.61	0.00	2.43	1.82	0.61	0.00	37.70
			0.06	**14:00 ~ 15:00**	16.42	7.90	0.00	2.43	1.22	0.61	0.61	1.22	0.61	0.61	0.61	0.61	0.61	0.00	2.43	1.82	0.61	0.00	38.30
			0.06	**15:00 ~ 16:00**	16.42	7.90	0.00	2.43	1.22	0.61	0.61	1.22	0.61	0.61	0.61	0.61	0.61	0.00	2.43	1.82	0.61	0.00	38.30
			0.06	**16:00 ~ 17:00**	17.02	7.90	0.00	2.43	1.22	0.61	0.61	1.22	0.61	0.61	0.61	0.61	0.61	0.00	2.43	1.82	0.61	0.00	38.91
			0.06	**17:00 ~ 18:00**	17.02	7.90	0.00	2.43	1.22	0.61	0.61	1.22	0.61	0.61	0.61	0.61	0.61	0.00	2.43	1.82	0.61	0.00	38.91
			0.06	**18:00 ~ 19:00**	18.24	8.51	0.00	2.43	1.22	0.61	0.61	1.22	0.61	0.61	0.61	0.61	0.61	0.00	2.43	2.43	0.61	0.00	41.34
			0.06	**19:00 ~ 20:00**	16.42	7.30	0.00	2.43	1.22	0.61	0.61	1.22	0.61	0.61	0.61	0.61	0.61	0.00	2.43	1.82	0.61	0.00	37.70
			0.06	**20:00 ~ 21:00**	13.98	6.08	0.00	1.82	0.61	0.61	0.61	0.61	0.61	0.61	0.61	0.61	0.61	0.00	1.82	1.82	0.61	0.00	31.62
			0.06	**21:00 ~ 22:00**	13.98	6.69	0.00	1.82	0.61	0.61	0.61	0.61	0.61	0.61	0.61	0.61	0.61	0.00	1.82	1.82	0.61	0.00	32.22
			0.06	**22:00 ~ 23:00**	13.38	6.08	0.00	1.82	0.61	0.61	0.61	0.61	0.61	0.61	0.61	0.61	0.61	0.00	1.82	1.82	0.61	0.00	31.01
			0.06	**23:00 ~ 00:00**	10.94	4.86	0.00	1.82	0.61	0.61	0.61	0.61	0.61	0.61	0.61	0.61	0.61	0.00	1.82	1.22	0.61	0.00	26.75
				Whole Day Total (veh*km)	341.09	158.08	3.04	50.46	22.50	13.38	14.59	18.85	10.34	14.59	12.16	10.34	13.38	0.00	47.42	40.74	10.34	0.00	781.28
47	Sheung Shing Street	NB	0.10	**00:00 ~ 01:00**	12.52	6.26	0.00	1.04	1.04	0.00	0.00	1.04	0.00	1.04	1.04	0.00	1.04	0.00	2.09	2.09	0.00	0.00	29.20
			0.10	**01:00 ~ 02:00**	8.34	4.17	0.00	1.04	1.04	0.00	0.00	0.00	0.00	1.04	1.04	0.00	1.04	0.00	1.04	1.04	0.00	0.00	19.82
			0.10	**02:00 ~ 03:00**	6.26	3.13	0.00	1.04	1.04	0.00	0.00	0.00	0.00	1.04	0.00	0.00	0.00	0.00	1.04	1.04	0.00	0.00	14.60
			0.10	**03:00 ~ 04:00**	5.22	3.13	0.00	1.04	1.04	0.00	0.00	0.00	0.00	1.04	0.00	0.00	0.00	0.00	1.04	1.04	0.00	0.00	13.56
			0.10	**04:00 ~ 05:00**	5.22	3.13	0.00	1.04	1.04	0.00	0.00	0.00	0.00	1.04	0.00	0.00	0.00	0.00	1.04	1.04	0.00	0.00	13.56
			0.10	**05:00 ~ 06:00**	6.26	3.13	0.00	1.04	1.04	0.00	0.00	0.00	0.00	1.04	0.00	0.00	0.00	0.00	2.09	1.04	0.00	0.00	15.65
			0.10	**06:00 ~ 07:00**	12.52	6.26	0.00	1.04	1.04	0.00	0.00	1.04	0.00	1.04	1.04	0.00	1.04	0.00	4.17	2.09	0.00	0.00	31.29
			0.10	**07:00 ~ 08:00**	25.03	12.52	0.00	2.09	1.04	1.04	1.04	2.09	1.04	1.04	1.04	1.04	1.04	0.00	5.22	3.13	0.00	0.00	58.41
			0.10	**08:00 ~ 09:00**	31.29	15.65	0.00	2.09	1.04	1.04	1.04	2.09	1.04	1.04	1.04	1.04	1.04	0.00	4.17	4.17	0.00	0.00	67.80
			0.10	**09:00 ~ 10:00**	28.16	14.60	0.00	2.09	1.04	1.04	1.04	1.04	1.04	1.04	1.04	1.04	1.04	0.00	4.17	3.13	0.00	0.00	61.54
			0.10	**10:00 ~ 11:00**	27.12	13.56	0.00	2.09	1.04	1.04	1.04	1.04	1.04	1.04	1.04	1.04	1.04	0.00	4.17	3.13	0.00	0.00	59.45
			0.10	**11:00 ~ 12:00**	28.16	14.60	0.00	2.09	1.04	1.04	1.04	1.04	1.04	1.04	1.04	1.04	1.04	0.00	3.13	3.13	0.00	0.00	60.49
			0.10	**12:00 ~ 13:00**	20.86	10.43	0.00	2.09	1.04	1.04	1.04	1.04	0.00	1.04	1.04	1.04	1.04	0.00	4.17	3.13	1.04	0.00	50.06
			0.10	**13:00 ~ 14:00**	20.86	11.47	0.00	3.13	1.04	1.04	1.04	1.04	0.00	1.04	1.04	1.04	1.04	0.00	4.17	3.13	1.04	0.00	52.15
			0.10	**14:00 ~ 15:00**	21.90	11.47	0.00	3.13	1.04	1.04	1.04	2.09	0.00	1.04	1.04	1.04	1.04	0.00	4.17	3.13	1.04	0.00	54.24
			0.10	**15:00 ~ 16:00**	21.90	11.47	0.00	3.13	1.04	1.04	1.04	2.09	0.00	1.04	1.04	1.04	1.04	0.00	4.17	3.13	1.04	0.00	54.24
			0.10	**16:00 ~ 17:00**	22.95	11.47	0.00	3.13	1.04	1.04	1.04	2.09	0.00	1.04	1.04	1.04	1.04	0.00	4.17	3.13	1.04	0.00	55.28
			0.10	**17:00 ~ 18:00**	21.90	11.47	0.00	3.13	1.04	1.04	1.04	2.09	0.00	1.04	1.04	1.04	1.04	0.00	4.17	3.13	1.04	0.00	54.24
			0.10	**18:00 ~ 19:00**	23.99	12.52	0.00	3.13	1.04	1.04	1.04	2.09	0.00	1.04	1.04	1.04	1.04	0.00	4.17	3.13	1.04	0.00	57.37
			0.10	**19:00 ~ 20:00**	20.86	11.47	0.00	3.13	1.04	1.04	1.04	1.04	0.00	1.04	1.04	1.04	1.04	0.00	3.13	3.13	1.04	0.00	51.11
			0.10	**20:00 ~ 21:00**	17.73	9.39	0.00	2.09	1.04	1.04	1.04	1.04	0.00	1.04	1.04	1.04	1.04	0.00	3.13	2.09	1.04	0.00	43.81
			0.10	**21:00 ~ 22:00**	18.77	9.39	0.00	2.09	1.04	1.04	1.04	1.04	0.00	1.04	1.04	1.04	1.04	0.00	3.13	2.09	1.04	0.00	44.85
			0.10	**22:00 ~ 23:00**	16.69	9.39	0.00	2.09	1.04	1.04	1.04	1.04	0.00	1.04	1.04	1.04	1.04	0.00	3.13	2.09	1.04	0.00	42.76
			0.10	**23:00 ~ 00:00**	14.60	7.30	0.00	2.09	1.04	1.04	1.04	1.04	0.00	1.04	1.04	1.04	1.04	0.00	3.13	2.09	1.04	0.00	38.59
				Whole Day Total (veh*km)	439.10	227.37	0.00	50.06	25.03	17.73	17.73	27.12	5.22	25.03	20.86	17.73	20.86	0.00	78.23	59.45	12.52	0.00	1044.04
48	Sheung Shing Street	SB	0.10	**00:00 ~ 01:00**	7.30	4.17	0.00	1.04	1.04	0.00	0.00	1.04	0.00	1.04	0.00	0.00	0.00	0.00	2.09	1.04	0.00	0.00	18.77
			0.10	**01:00 ~ 02:00**	5.22	3.13	0.00	1.04	1.04	0.00	0.00	0.00	0.00	1.04	0.00	0.00	0.00	0.00	1.04	1.04	0.00	0.00	13.56
			0.10	**02:00 ~ 03:00**	4.17	2.09	0.00	1.04	1.04	0.00	0.00	0.00	0.00	1.04	0.00	0.00	0.00	0.00	1.04	1.04	0.00	0.00	11.47
			0.10	**03:00 ~ 04:00**	3.13	2.09	0.00	1.04	1.04	0.00	0.00	0.00	0.00	0.00	0.00	0.00	0.00	0.00	1.04	1.04	0.00	0.00	9.39
			0.10	**04:00 ~ 05:00**	3.13	2.09	0.00	1.04	1.04	0.00	0.00	0.00	0.00	0.00	0.00	0.00	0.00	0.00	1.04	1.04	0.00	0.00	9.39
			0.10	**05:00 ~ 06:00**	4.17	2.09	0.00	1.04	1.04	0.00	0.00	1.04	0.00	1.04	0.00	0.00	0.00	0.00	2.09	1.04	0.00	0.00	13.56
			0.10	**06:00 ~ 07:00**	7.30	4.17	0.00	1.04	1.04	0.00	0.00	1.04	0.00	1.04	0.00	0.00	0.00	0.00	4.17	1.04	0.00	0.00	20.86
			0.10	**07:00 ~ 08:00**	14.60	7.30	0.00	1.04	1.04	1.04	1.04	2.09	0.00	1.04	1.04	1.04	1.04	0.00	5.22	2.09	0.00	0.00	39.63
			0.10	**08:00 ~ 09:00**	18.77	9.39	0.00	2.09	1.04	1.04	1.04	2.09	0.00	1.04	1.04	1.04	1.04	0.00	4.17	2.09	0.00	0.00	45.89
			0.10	**09:00 ~ 10:00**	16.69	8.34	0.00	2.09	1.04	1.04	1.04	2.09	0.00	1.04	1.04	1.04	1.04	0.00	4.17	2.09	0.00	0.00	42.76
			0.10	**10:00 ~ 11:00**	15.65	8.34	0.00	2.09	1.04	1.04	1.04	1.04	0.00	1.04	1.04	1.04	1.04	0.00	4.17	2.09	0.00	0.00	40.68
			0.10	**11:00 ~ 12:00**	16.69	8.34	0.00	2.09	1.04	1.04	1.04	1.04	0.00	1.04	1.04	1.04	1.04	0.00	4.17	2.09	0.00	0.00	41.72
			0.10	**12:00 ~ 13:00**	13.56	7.30	0.00	1.04	1.04	1.04	1.04	1.04	0.00	1.04	1.04	1.04	1.04	0.00	4.17	2.09	0.00	0.00	36.51
			0.10	**13:00 ~ 14:00**	14.60	7.30	0.00	1.04	1.04	1.04	1.04	1.04	0.00	1.04	1.04	1.04	1.04	0.00	4.17	2.09	0.00	0.00	37.55
			0.10	**14:00 ~ 15:00**	14.60	7.30	0.00	1.04	1.04	1.04	1.04	2.09	0.00	1.04	1.04	1.04	1.04	0.00	4.17	2.09	0.00	0.00	38.59
			0.10	**15:00 ~ 16:00**	14.60	7.30	0.00	1.04	1.04	1.04	1.04	2.09	0.00	1.04	1.04	1.04	1.04	0.00	4.17	2.09	0.00	0.00	38.59
			0.10	**16:00 ~ 17:00**	14.60	8.34	0.00	1.04	1.04	1.04	1.04	2.09	0.00	1.04	1.04	1.04	1.04	0.00	4.17	2.09	0.00	0.00	39.63
			0.10	**17:00 ~ 18:00**	14.60	7.30	0.00	1.04	1.04	1.04	1.04	2.09	0.00	1.04	1.04	1.04	1.04	0.00	4.17	2.09	0.00	0.00	38.59
			0.10	**18:00 ~ 19:00**	15.65	8.34	0.00	2.09	1.04	1.04	1.04	2.09	0.00	1.04	1.04	1.04	1.04	0.00	4.17	2.09	0.00	0.00	41.72
			0.10	**19:00 ~ 20:00**	14.60	7.30	0.00	1.04	1.04	1.04	1.04	1.04	0.00	1.04	1.04	1.04	1.04	0.00	3.13	2.09	0.00	0.00	36.51
			0.10	**20:00 ~ 21:00**	12.52	6.26	0.00	1.04	1.04	1.04	1.04	1.04	0.00	1.04	1.04	1.04	1.04	0.00	3.13	2.09	0.00	0.00	33.38
			0.10	**21:00 ~ 22:00**	12.52	6.26	0.00	1.04	1.04	1.04	1.04	1.04	0.00	1.04	1.04	1.04	1.04	0.00	3.13	2.09	0.00	0.00	33.38
			0.10	**22:00 ~ 23:00**	11.47	6.26	0.00	1.04	1.04	1.04	1.04	1.04	0.00	1.04	1.04	1.04	1.04	0.00	3.13	2.09	0.00	0.00	32.33
			0.10	**23:00 ~ 00:00**	9.39	5.22	0.00	1.04	1.04	1.04	1.04	1.04	0.00	1.04	1.04	1.04	1.04	0.00	3.13	1.04	0.00	0.00	28.16
				Whole Day Total (veh*km)	279.52	146.02	0.00	30.25	25.03	17.73	17.73	29.20	0.00	22.95	17.73	17.73	17.73	0.00	79.27	41.72	0.00	0.00	742.62

Road No.	Road Name	Bound	Road Length (km)	Hour	PC	TAXI	LGV3	LGV4	LGV6	HGV7	HGV8	PLB	PV4	PV5	NFB6	NFB7	NFB8	FBSD	FBDD	MC	HGV9	NFB9	Total
49	Sheung Shing Street	EB	0.17	**00:00 ~ 01:00**	10.05	5.03	0.00	1.68	1.68	0.00	0.00	1.68	0.00	1.68	0.00	0.00	0.00	0.00	3.35	1.68	0.00	0.00	26.80
			0.17	**01:00 ~ 02:00**	6.70	3.35	0.00	1.68	1.68	0.00	0.00	0.00	0.00	1.68	0.00	0.00	0.00	0.00	1.68	1.68	0.00	0.00	18.43
			0.17	**02:00 ~ 03:00**	5.03	3.35	0.00	1.68	1.68	0.00	0.00	0.00	0.00	0.00	0.00	0.00	0.00	0.00	1.68	1.68	0.00	0.00	15.08
			0.17	**03:00 ~ 04:00**	3.35	1.68	0.00	1.68	1.68	0.00	0.00	0.00	0.00	0.00	0.00	0.00	0.00	0.00	1.68	1.68	0.00	0.00	11.73
			0.17	**04:00 ~ 05:00**	3.35	1.68	0.00	1.68	1.68	0.00	0.00	0.00	0.00	0.00	0.00	0.00	0.00	0.00	1.68	1.68	0.00	0.00	11.73
			0.17	**05:00 ~ 06:00**	5.03	3.35	0.00	1.68	1.68	0.00	0.00	1.68	0.00	0.00	0.00	0.00	0.00	0.00	3.35	1.68	0.00	0.00	18.43
			0.17	**06:00 ~ 07:00**	10.05	5.03	0.00	1.68	1.68	0.00	0.00	1.68	0.00	1.68	0.00	0.00	0.00	0.00	6.70	1.68	0.00	0.00	30.15
			0.17	**07:00 ~ 08:00**	20.10	10.05	0.00	1.68	1.68	1.68	1.68	3.35	0.00	1.68	1.68	1.68	1.68	0.00	8.38	3.35	0.00	0.00	58.63
			0.17	**08:00 ~ 09:00**	23.45	11.73	0.00	3.35	1.68	1.68	1.68	3.35	0.00	1.68	1.68	1.68	1.68	0.00	6.70	3.35	0.00	0.00	63.65
			0.17	**09:00 ~ 10:00**	21.78	11.73	0.00	3.35	1.68	1.68	1.68	3.35	0.00	1.68	1.68	1.68	1.68	0.00	6.70	3.35	0.00	0.00	61.98
			0.17	**10:00 ~ 11:00**	20.10	10.05	0.00	1.68	1.68	1.68	1.68	1.68	0.00	1.68	1.68	1.68	1.68	0.00	6.70	3.35	0.00	0.00	55.28
			0.17	**11:00 ~ 12:00**	21.78	11.73	0.00	3.35	1.68	1.68	1.68	1.68	0.00	1.68	1.68	1.68	1.68	0.00	6.70	3.35	0.00	0.00	60.30
			0.17	**12:00 ~ 13:00**	20.10	10.05	0.00	1.68	1.68	1.68	1.68	1.68	0.00	1.68	1.68	0.00	1.68	0.00	6.70	3.35	0.00	0.00	53.60
			0.17	**13:00 ~ 14:00**	20.10	10.05	0.00	1.68	1.68	1.68	1.68	1.68	0.00	1.68	1.68	0.00	1.68	0.00	6.70	3.35	0.00	0.00	53.60
			0.17	**14:00 ~ 15:00**	20.10	11.73	0.00	1.68	1.68	1.68	1.68	3.35	0.00	1.68	1.68	0.00	1.68	0.00	6.70	3.35	0.00	0.00	56.95
			0.17	**15:00 ~ 16:00**	21.78	11.73	0.00	1.68	1.68	1.68	1.68	3.35	0.00	1.68	1.68	0.00	1.68	0.00	6.70	3.35	0.00	0.00	58.63
			0.17	**16:00 ~ 17:00**	21.78	11.73	0.00	1.68	1.68	1.68	1.68	3.35	0.00	1.68	1.68	0.00	1.68	0.00	6.70	3.35	0.00	0.00	58.63
			0.17	**17:00 ~ 18:00**	21.78	11.73	0.00	1.68	1.68	1.68	1.68	3.35	0.00	1.68	1.68	0.00	1.68	0.00	6.70	3.35	0.00	0.00	58.63
			0.17	**18:00 ~ 19:00**	23.45	11.73	0.00	1.68	1.68	1.68	1.68	3.35	0.00	1.68	1.68	0.00	1.68	0.00	6.70	3.35	0.00	0.00	60.30
			0.17	**19:00 ~ 20:00**	20.10	10.05	0.00	1.68	1.68	1.68	1.68	1.68	0.00	1.68	1.68	0.00	1.68	0.00	5.03	3.35	0.00	0.00	51.93
			0.17	**20:00 ~ 21:00**	16.75	8.38	0.00	1.68	1.68	1.68	1.68	1.68	0.00	1.68	1.68	0.00	1.68	0.00	5.03	1.68	0.00	0.00	45.23
			0.17	**21:00 ~ 22:00**	18.43	10.05	0.00	1.68	1.68	1.68	1.68	1.68	0.00	1.68	1.68	0.00	1.68	0.00	5.03	3.35	0.00	0.00	50.25
			0.17	**22:00 ~ 23:00**	16.75	8.38	0.00	1.68	1.68	1.68	1.68	1.68	0.00	1.68	1.68	0.00	1.68	0.00	5.03	1.68	0.00	0.00	45.23
			0.17	**23:00 ~ 00:00**	13.40	6.70	0.00	1.68	1.68	1.68	1.68	1.68	0.00	1.68	1.68	0.00	1.68	0.00	5.03	1.68	0.00	0.00	40.20
				Whole Day Total (veh*km)	385.25	201.00	0.00	45.23	40.20	28.48	28.48	46.90	0.00	33.50	28.48	8.38	28.48	0.00	127.30	63.65	0.00	0.00	1065.30
50	Sheung Shing Street	WB	0.17	**00:00 ~ 01:00**	18.43	10.05	0.00	1.68	1.68	0.00	0.00	1.68	0.00	1.68	0.00	0.00	1.68	0.00	3.35	3.35	0.00	0.00	43.55
			0.17	**01:00 ~ 02:00**	13.40	6.70	0.00	1.68	1.68	0.00	0.00	0.00	0.00	1.68	0.00	0.00	1.68	0.00	1.68	1.68	0.00	0.00	30.15
			0.17	**02:00 ~ 03:00**	10.05	5.03	0.00	1.68	1.68	0.00	0.00	0.00	0.00	1.68	0.00	0.00	0.00	0.00	1.68	1.68	0.00	0.00	23.45
			0.17	**03:00 ~ 04:00**	6.70	3.35	0.00	1.68	1.68	0.00	0.00	0.00	0.00	1.68	0.00	0.00	0.00	0.00	1.68	1.68	0.00	0.00	18.43
			0.17	**04:00 ~ 05:00**	6.70	3.35	0.00	1.68	1.68	0.00	0.00	0.00	0.00	1.68	0.00	0.00	0.00	0.00	1.68	1.68	0.00	0.00	18.43
			0.17	**05:00 ~ 06:00**	10.05	5.03	0.00	1.68	1.68	0.00	0.00	0.00	0.00	1.68	0.00	0.00	0.00	0.00	3.35	1.68	0.00	0.00	25.13
			0.17	**06:00 ~ 07:00**	20.10	10.05	0.00	1.68	1.68	0.00	0.00	1.68	0.00	1.68	0.00	0.00	1.68	0.00	6.70	3.35	0.00	0.00	48.58
			0.17	**07:00 ~ 08:00**	38.53	20.10	0.00	1.68	1.68	1.68	1.68	3.35	1.68	1.68	1.68	1.68	1.68	0.00	8.38	5.03	0.00	0.00	90.45
			0.17	**08:00 ~ 09:00**	46.90	25.13	0.00	3.35	1.68	1.68	1.68	3.35	1.68	1.68	1.68	1.68	1.68	0.00	6.70	5.03	0.00	0.00	103.85
			0.17	**09:00 ~ 10:00**	41.88	21.78	0.00	3.35	1.68	1.68	1.68	1.68	1.68	1.68	1.68	1.68	1.68	0.00	6.70	5.03	0.00	0.00	93.80
			0.17	**10:00 ~ 11:00**	40.20	21.78	0.00	3.35	1.68	1.68	1.68	1.68	1.68	1.68	1.68	1.68	1.68	0.00	6.70	5.03	0.00	0.00	92.13
			0.17	**11:00 ~ 12:00**	43.55	21.78	0.00	3.35	1.68	1.68	1.68	1.68	1.68	1.68	1.68	1.68	1.68	0.00	5.03	5.03	0.00	0.00	93.80
			0.17	**12:00 ~ 13:00**	30.15	15.08	0.00	3.35	1.68	1.68	1.68	1.68	0.00	1.68	1.68	1.68	1.68	0.00	6.70	3.35	1.68	0.00	73.70
			0.17	**13:00 ~ 14:00**	30.15	15.08	0.00	3.35	1.68	1.68	1.68	1.68	0.00	1.68	1.68	1.68	1.68	0.00	6.70	3.35	1.68	0.00	73.70
			0.17	**14:00 ~ 15:00**	30.15	15.08	0.00	3.35	1.68	1.68	1.68	3.35	0.00	1.68	1.68	1.68	1.68	0.00	6.70	3.35	1.68	0.00	75.38
			0.17	**15:00 ~ 16:00**	30.15	16.75	0.00	3.35	1.68	1.68	1.68	3.35	0.00	1.68	1.68	1.68	1.68	0.00	6.70	3.35	1.68	0.00	77.05
			0.17	**16:00 ~ 17:00**	31.83	16.75	0.00	5.03	1.68	1.68	1.68	3.35	0.00	1.68	1.68	1.68	1.68	0.00	6.70	3.35	1.68	0.00	80.40
			0.17	**17:00 ~ 18:00**	31.83	16.75	0.00	5.03	1.68	1.68	1.68	3.35	0.00	1.68	1.68	1.68	1.68	0.00	6.70	3.35	1.68	0.00	80.40
			0.17	**18:00 ~ 19:00**	33.50	16.75	0.00	5.03	1.68	1.68	1.68	3.35	0.00	1.68	1.68	1.68	1.68	0.00	6.70	5.03	1.68	0.00	83.75
			0.17	**19:00 ~ 20:00**	30.15	15.08	0.00	3.35	1.68	1.68	1.68	1.68	0.00	1.68	1.68	1.68	1.68	0.00	5.03	3.35	1.68	0.00	72.03
			0.17	**20:00 ~ 21:00**	25.13	13.40	0.00	3.35	1.68	1.68	1.68	1.68	0.00	1.68	1.68	1.68	1.68	0.00	5.03	3.35	1.68	0.00	65.33
			0.17	**21:00 ~ 22:00**	26.80	13.40	0.00	3.35	1.68	1.68	1.68	1.68	0.00	1.68	1.68	1.68	1.68	0.00	5.03	3.35	1.68	0.00	67.00
			0.17	**22:00 ~ 23:00**	25.13	13.40	0.00	3.35	1.68	1.68	1.68	1.68	0.00	1.68	1.68	1.68	1.68	0.00	5.03	3.35	1.68	0.00	65.33
			0.17	**23:00 ~ 00:00**	20.10	10.05	0.00	3.35	1.68	1.68	1.68	1.68	0.00	1.68	1.68	1.68	1.68	0.00	5.03	3.35	1.68	0.00	56.95
				Whole Day Total (veh*km)	641.53	331.65	0.00	72.03	40.20	28.48	28.48	43.55	8.38	40.20	28.48	28.48	33.50	0.00	125.63	82.08	20.10	0.00	1552.73
51	Sheung Hong Street	NB	0.05	**00:00 ~ 01:00**	0.52	0.52	0.00	0.00	0.00	0.00	0.00	0.00	0.00	0.00	0.00	0.00	0.00	0.00	0.00	0.00	0.00	0.00	1.04
			0.05	**01:00 ~ 02:00**	0.52	0.52	0.00	0.00	0.00	0.00	0.00	0.00	0.00	0.00	0.00	0.00	0.00	0.00	0.00	0.00	0.00	0.00	1.04
			0.05	**02:00 ~ 03:00**	0.52	0.52	0.00	0.00	0.00	0.00	0.00	0.00	0.00	0.00	0.00	0.00	0.00	0.00	0.00	0.00	0.00	0.00	1.04
			0.05	**03:00 ~ 04:00**	0.52	0.52	0.00	0.00	0.00	0.00	0.00	0.00	0.00	0.00	0.00	0.00	0.00	0.00	0.00	0.00	0.00	0.00	1.04
			0.05	**04:00 ~ 05:00**	0.52	0.52	0.00	0.00	0.00	0.00	0.00	0.00	0.00	0.00	0.00	0.00	0.00	0.00	0.00	0.00	0.00	0.00	1.04
			0.05	**05:00 ~ 06:00**	0.52	0.52	0.00	0.00	0.00	0.00	0.00	0.00	0.00	0.00	0.00	0.00	0.00	0.00	0.00	0.00	0.00	0.00	1.04
			0.05	**06:00 ~ 07:00**	0.52	0.52	0.00	0.00	0.00	0.00	0.00	0.00	0.00	0.00	0.00	0.00	0.00	0.00	0.00	0.00	0.00	0.00	1.04
			0.05	**07:00 ~ 08:00**	0.52	0.52	0.00	0.52	0.00	0.00	0.00	0.00	0.00	0.00	0.00	0.00	0.00	0.00	0.00	0.52	0.00	0.00	2.09
			0.05	**08:00 ~ 09:00**	1.04	0.52	0.00	0.52	0.00	0.00	0.00	0.00	0.00	0.00	0.00	0.00	0.00	0.00	0.00	0.52	0.00	0.00	2.61
			0.05	**09:00 ~ 10:00**	0.52	0.52	0.00	0.52	0.00	0.00	0.00	0.00	0.00	0.00	0.00	0.00	0.00	0.00	0.00	0.52	0.00	0.00	2.09
			0.05	**10:00 ~ 11:00**	0.52	0.52	0.00	0.52	0.00	0.00	0.00	0.00	0.00	0.00	0.00	0.00	0.00	0.00	0.00	0.52	0.00	0.00	2.09
			0.05	**11:00 ~ 12:00**	0.52	0.52	0.00	0.52	0.00	0.00	0.00	0.00	0.00	0.00	0.00	0.00	0.00	0.00	0.00	0.52	0.00	0.00	2.09
			0.05	**12:00 ~ 13:00**	0.52	0.52	0.00	0.52	0.00	0.00	0.00	0.00	0.00	0.00	0.00	0.00	0.00	0.00	0.00	0.52	0.00	0.00	2.09
			0.05	**13:00 ~ 14:00**	1.04	0.52	0.00	0.52	0.00	0.00	0.00	0.00	0.00	0.00	0.00	0.00	0.00	0.00	0.00	0.52	0.00	0.00	2.61
			0.05	**14:00 ~ 15:00**	1.04	0.52	0.00	0.52	0.00	0.00	0.00	0.00	0.00	0.00	0.00	0.00	0.00	0.00	0.00	0.52	0.00	0.00	2.61
			0.05	**15:00 ~ 16:00**	1.04	0.52	0.00	0.52	0.00	0.00	0.00	0.00	0.00	0.00	0.00	0.00	0.00	0.00	0.00	0.52	0.00	0.00	2.61
			0.05	**16:00 ~ 17:00**	1.04	0.52	0.00	0.52	0.00	0.00	0.00	0.00	0.00	0.00	0.00	0.00	0.00	0.00	0.00	0.52	0.00	0.00	2.61
			0.05	**17:00 ~ 18:00**	1.04	0.52	0.00	0.52	0.00	0.00	0.00	0.00	0.00	0.00	0.00	0.00	0.00	0.00	0.00	0.52	0.00	0.00	2.61
			0.05	**18:00 ~ 19:00**	1.04	0.52	0.00	0.52	0.00	0.00	0.00	0.00	0.00	0.00	0.00	0.00	0.00	0.00	0.00	0.52	0.00	0.00	2.61
			0.05	**19:00 ~ 20:00**	1.04	0.52	0.00	0.52	0.00	0.00	0.00	0.00	0.00	0.00	0.00	0.00	0.00	0.00	0.00	0.52	0.00	0.00	2.61
			0.05	**20:00 ~ 21:00**	0.52	0.52	0.00	0.52	0.00	0.00	0.00	0.00	0.00	0.00	0.00	0.00	0.00	0.00	0.00	0.52	0.00	0.00	2.09
			0.05	**21:00 ~ 22:00**	0.52	0.52	0.00	0.52	0.00	0.00	0.00	0.00	0.00	0.00	0.00	0.00	0.00	0.00	0.00	0.52	0.00	0.00	2.09
			0.05	**22:00 ~ 23:00**	0.52	0.52	0.00	0.52	0.00	0.00	0.00	0.00	0.00	0.00	0.00	0.00	0.00	0.00	0.00	0.52	0.00	0.00	2.09
			0.05	**23:00 ~ 00:00**	0.52	0.52	0.00	0.52	0.00	0.00	0.00	0.00	0.00	0.00	0.00	0.00	0.00	0.00	0.00	0.52	0.00	0.00	2.09
				Whole Day Total (veh*km)	16.70	12.53	0.00	8.87	0.00	0.00	0.00	0.00	0.00	0.00	0.00	0.00	0.00	0.00	0.00	8.87	0.00	0.00	46.98
52	Sheung Hong Street	SB	0.05	**00:00 ~ 01:00**	0.52	0.52	0.00	0.00	0.00	0.00	0.00	0.00	0.00	0.00	0.00	0.00	0.00	0.00	0.00	0.00	0.00	0.00	1.04
			0.05	**01:00 ~ 02:00**	0.52	0.52	0.00	0.00	0.00	0.00	0.00	0.00	0.00	0.00	0.00	0.00	0.00	0.00	0.00	0.00	0.00	0.00	1.04
			0.05	**02:00 ~ 03:00**	0.52	0.52	0.00	0.00	0.00	0.00	0.00	0.00	0.00	0.00	0.00	0.00	0.00	0.00	0.00	0.00	0.00	0.00	1.04
			0.05	**03:00 ~ 04:00**	0.52	0.52	0.00	0.00	0.00	0.00	0.00	0.00	0.00	0.00	0.00	0.00	0.00	0.00	0.00	0.00	0.00	0.00	1.04
			0.05	**04:00 ~ 05:00**	0.52	0.52	0.00	0.00	0.00	0.00	0.00	0.00	0.00	0.00	0.00	0.00	0.00	0.00	0.00	0.00	0.00	0.00	1.04
			0.05	**05:00 ~ 06:00**	0.52	0.52	0.00	0.00	0.00	0.00	0.00	0.00	0.00	0.00	0.00	0.00	0.00	0.00	0.00	0.00	0.00	0.00	1.04
			0.05	**06:00 ~ 07:00**	0.52	0.52	0.00	0.00	0.00	0.00	0.00	0.00	0.00	0.00	0.00	0.00	0.00	0.00	0.00	0.00	0.00	0.00	1.04
			0.05	**07:00 ~ 08:00**	0.52	0.52	0.00	0.52	0.00	0.00	0.00	0.00	0.00	0.00	0.00	0.00	0.00	0.00	0.00	0.52	0.00	0.00	2.09
			0.05	**08:00 ~ 09:00**	1.04	0.52	0.00	0.52	0.00	0.00	0.00	0.00	0.00	0.00	0.00	0.00	0.00	0.00	0.00	0.52	0.00	0.00	2.61
			0.05	**09:00 ~ 10:00**	0.52	0.52	0.00	0.52	0.00	0.00	0.00	0.00	0.00	0.00	0.00	0.00	0.00	0.00	0.00	0.52	0.00	0.00	2.09
			0.05	**10:00 ~ 11:00**	0.52	0.52	0.00	0.52	0.00	0.00	0.00	0.00	0.00	0.00	0.00	0.00	0.00	0.00	0.00	0.52	0.00	0.00	2.09
			0.05	**11:00 ~ 12:00**	0.52	0.52	0.00	0.52	0.00	0.00	0.00	0.00	0.00	0.00	0.00	0.00	0.00	0.00	0.00	0.52	0.00	0.00	2.09
			0.05	**12:00 ~ 13:00**	0.52	0.52	0.00	0.52	0.00	0.00	0.00	0.00	0.00	0.00	0.00	0.00	0.00	0.00	0.00	0.52	0.00	0.00	2.09
			0.05	**13:00 ~ 14:00**	1.04	0.52	0.00	0.52	0.00	0.00	0.00	0.00	0.00	0.00	0.00	0.00	0.00	0.00	0.00	0.52	0.00	0.00	2.61
			0.05	**14:00 ~ 15:00**	1.04	0.52	0.00	0.52	0.00	0.00	0.00	0.00	0.00	0.00	0.00	0.00	0.00	0.00	0.00	0.52	0.00	0.00	2.61
			0.05	**15:00 ~ 16:00**	1.04	0.52	0.00	0.52	0.00	0.00	0.00	0.00	0.00	0.00	0.00	0.00	0.00	0.00	0.00	0.52	0.00	0.00	2.61
			0.05	**16:00 ~ 17:00**	1.04	0.52	0.00	0.52	0.00	0.00	0.00	0.00	0.00	0.00	0.00	0.00	0.00	0.00	0.00	0.52	0.00	0.00	2.61
			0.05	**17:00 ~ 18:00**	1.04	0.52	0.00	0.52	0.00	0.00	0.00	0.00	0.00	0.00	0.00	0.00	0.00	0.00	0.00	0.52	0.00	0.00	2.61
			0.05	**18:00 ~ 19:00**	1.04	0.52	0.00	0.52	0.00	0.00	0.00	0.00	0.00	0.00	0.00	0.00	0.00	0.00	0.00	0.52	0.00	0.00	2.61
			0.05	**19:00 ~ 20:00**	1.04	0.52	0.00	0.52	0.00	0.00	0.00	0.00	0.00	0.00	0.00	0.00	0.00	0.00	0.00	0.52	0.00	0.00	2.61
			0.05	**20:00 ~ 21:00**	0.52	0.52	0.00	0.52	0.00	0.00	0.00	0.00	0.00	0.00	0.00	0.00	0.00	0.00	0.00	0.52	0.00	0.00	2.09
			0.05	**21:00 ~ 22:00**	0.52	0.52	0.00	0.52	0.00	0.00	0.00	0.00	0.00	0.00	0.00	0.00	0.00	0.00	0.00	0.52	0.00	0.00	2.09
			0.05	**22:00 ~ 23:00**	0.52	0.52	0.00	0.52	0.00	0.00	0.00	0.00	0.00	0.00	0.00	0.00	0.00	0.00	0.00	0.52	0.00	0.00	2.09
			0.05	**23:00 ~ 00:00**	0.52	0.52	0.00	0.52	0.00	0.00	0.00	0.00	0.00	0.00	0.00	0.00	0.00	0.00	0.00	0.52	0.00	0.00	2.09
				Whole Day Total (veh*km)	16.70	12.53	0.00	8.87	0.00	0.00	0.00	0.00	0.00	0.00	0.00	0.00	0.00	0.00	0.00	8.87	0.00	0.00	46.98

Road No.	Road Name	Bound	Road Length (km)	Hour	PC	TAXI	LGV3	LGV4	LGV6	HGV7	HGV8	PLB	PV4	PV5	NFB6	NFB7	NFB8	FBSD	FBDD	MC	HGV9	NFB9	Total
53	Sheung Shing Street	EB	0.05	**00:00 ~ 01:00**	3.02	1.51	0.00	0.50	0.50	0.00	0.00	0.50	0.00	0.50	0.00	0.00	0.00	0.00	1.01	0.50	0.00	0.00	8.05
			0.05	**01:00 ~ 02:00**	2.01	1.01	0.00	0.50	0.50	0.00	0.00	0.00	0.00	0.50	0.00	0.00	0.00	0.00	0.50	0.50	0.00	0.00	5.53
			0.05	**02:00 ~ 03:00**	1.51	1.01	0.00	0.50	0.50	0.00	0.00	0.00	0.00	0.00	0.00	0.00	0.00	0.00	0.50	0.50	0.00	0.00	4.53
			0.05	**03:00 ~ 04:00**	1.01	0.50	0.00	0.50	0.50	0.00	0.00	0.00	0.00	0.00	0.00	0.00	0.00	0.00	0.50	0.50	0.00	0.00	3.52
			0.05	**04:00 ~ 05:00**	1.01	0.50	0.00	0.50	0.50	0.00	0.00	0.00	0.00	0.00	0.00	0.00	0.00	0.00	0.50	0.50	0.00	0.00	3.52
			0.05	**05:00 ~ 06:00**	1.51	1.01	0.00	0.50	0.50	0.00	0.00	0.50	0.00	0.00	0.00	0.00	0.00	0.00	1.01	0.50	0.00	0.00	5.53
			0.05	**06:00 ~ 07:00**	3.02	1.51	0.00	0.50	0.50	0.00	0.00	0.50	0.00	0.50	0.00	0.00	0.00	0.00	2.01	0.50	0.00	0.00	9.05
			0.05	**07:00 ~ 08:00**	6.04	3.02	0.00	0.50	0.50	0.50	0.50	1.01	0.00	0.50	0.50	0.50	0.50	0.00	2.52	1.01	0.00	0.00	17.61
			0.05	**08:00 ~ 09:00**	7.04	3.52	0.00	1.01	0.50	0.50	0.50	1.01	0.00	0.50	0.50	0.50	0.50	0.00	2.01	1.01	0.00	0.00	19.11
			0.05	**09:00 ~ 10:00**	6.54	3.52	0.00	1.01	0.50	0.50	0.50	1.01	0.00	0.50	0.50	0.50	0.50	0.00	2.01	1.01	0.00	0.00	18.61
			0.05	**10:00 ~ 11:00**	6.04	3.02	0.00	0.50	0.50	0.50	0.50	0.50	0.00	0.50	0.50	0.50	0.50	0.00	2.01	1.01	0.00	0.00	16.60
			0.05	**11:00 ~ 12:00**	6.54	3.52	0.00	1.01	0.50	0.50	0.50	0.50	0.00	0.50	0.50	0.50	0.50	0.00	2.01	1.01	0.00	0.00	18.11
			0.05	**12:00 ~ 13:00**	6.04	3.02	0.00	0.50	0.50	0.50	0.50	0.50	0.00	0.50	0.50	0.00	0.50	0.00	2.01	1.01	0.00	0.00	16.10
			0.05	**13:00 ~ 14:00**	6.04	3.02	0.00	0.50	0.50	0.50	0.50	0.50	0.00	0.50	0.50	0.00	0.50	0.00	2.01	1.01	0.00	0.00	16.10
			0.05	**14:00 ~ 15:00**	6.04	3.52	0.00	0.50	0.50	0.50	0.50	1.01	0.00	0.50	0.50	0.00	0.50	0.00	2.01	1.01	0.00	0.00	17.10
			0.05	**15:00 ~ 16:00**	6.54	3.52	0.00	0.50	0.50	0.50	0.50	1.01	0.00	0.50	0.50	0.00	0.50	0.00	2.01	1.01	0.00	0.00	17.61
			0.05	**16:00 ~ 17:00**	6.54	3.52	0.00	0.50	0.50	0.50	0.50	1.01	0.00	0.50	0.50	0.00	0.50	0.00	2.01	1.01	0.00	0.00	17.61
			0.05	**17:00 ~ 18:00**	6.54	3.52	0.00	0.50	0.50	0.50	0.50	1.01	0.00	0.50	0.50	0.00	0.50	0.00	2.01	1.01	0.00	0.00	17.61
			0.05	**18:00 ~ 19:00**	7.04	3.52	0.00	0.50	0.50	0.50	0.50	1.01	0.00	0.50	0.50	0.00	0.50	0.00	2.01	1.01	0.00	0.00	18.11
			0.05	**19:00 ~ 20:00**	6.04	3.02	0.00	0.50	0.50	0.50	0.50	0.50	0.00	0.50	0.50	0.00	0.50	0.00	1.51	1.01	0.00	0.00	15.59
			0.05	**20:00 ~ 21:00**	5.03	2.52	0.00	0.50	0.50	0.50	0.50	0.50	0.00	0.50	0.50	0.00	0.50	0.00	1.51	0.50	0.00	0.00	13.58
			0.05	**21:00 ~ 22:00**	5.53	3.02	0.00	0.50	0.50	0.50	0.50	0.50	0.00	0.50	0.50	0.00	0.50	0.00	1.51	1.01	0.00	0.00	15.09
			0.05	**22:00 ~ 23:00**	5.03	2.52	0.00	0.50	0.50	0.50	0.50	0.50	0.00	0.50	0.50	0.00	0.50	0.00	1.51	0.50	0.00	0.00	13.58
			0.05	**23:00 ~ 00:00**	4.02	2.01	0.00	0.50	0.50	0.50	0.50	0.50	0.00	0.50	0.50	0.00	0.50	0.00	1.51	0.50	0.00	0.00	12.07
				Whole Day Total (veh*km)	115.69	60.36	0.00	13.58	12.07	8.55	8.55	14.08	0.00	10.06	8.55	2.52	8.55	0.00	38.23	19.11	0.00	0.00	319.91
54	Sheung Shing Street	WB	0.05	**00:00 ~ 01:00**	5.53	3.02	0.00	0.50	0.50	0.00	0.00	0.50	0.00	0.50	0.00	0.00	0.50	0.00	1.01	1.01	0.00	0.00	13.08
			0.05	**01:00 ~ 02:00**	4.02	2.01	0.00	0.50	0.50	0.00	0.00	0.00	0.00	0.50	0.00	0.00	0.50	0.00	0.50	0.50	0.00	0.00	9.05
			0.05	**02:00 ~ 03:00**	3.02	1.51	0.00	0.50	0.50	0.00	0.00	0.00	0.00	0.50	0.00	0.00	0.00	0.00	0.50	0.50	0.00	0.00	7.04
			0.05	**03:00 ~ 04:00**	2.01	1.01	0.00	0.50	0.50	0.00	0.00	0.00	0.00	0.50	0.00	0.00	0.00	0.00	0.50	0.50	0.00	0.00	5.53
			0.05	**04:00 ~ 05:00**	2.01	1.01	0.00	0.50	0.50	0.00	0.00	0.00	0.00	0.50	0.00	0.00	0.00	0.00	0.50	0.50	0.00	0.00	5.53
			0.05	**05:00 ~ 06:00**	3.02	1.51	0.00	0.50	0.50	0.00	0.00	0.00	0.00	0.50	0.00	0.00	0.00	0.00	1.01	0.50	0.00	0.00	7.55
			0.05	**06:00 ~ 07:00**	6.04	3.02	0.00	0.50	0.50	0.00	0.00	0.50	0.00	0.50	0.00	0.00	0.50	0.00	2.01	1.01	0.00	0.00	14.59
			0.05	**07:00 ~ 08:00**	11.57	6.04	0.00	0.50	0.50	0.50	0.50	1.01	0.50	0.50	0.50	0.50	0.50	0.00	2.52	1.51	0.00	0.00	27.16
			0.05	**08:00 ~ 09:00**	14.08	7.55	0.00	1.01	0.50	0.50	0.50	1.01	0.50	0.50	0.50	0.50	0.50	0.00	2.01	1.51	0.00	0.00	31.19
			0.05	**09:00 ~ 10:00**	12.58	6.54	0.00	1.01	0.50	0.50	0.50	0.50	0.50	0.50	0.50	0.50	0.50	0.00	2.01	1.51	0.00	0.00	28.17
			0.05	**10:00 ~ 11:00**	12.07	6.54	0.00	1.01	0.50	0.50	0.50	0.50	0.50	0.50	0.50	0.50	0.50	0.00	2.01	1.51	0.00	0.00	27.67
			0.05	**11:00 ~ 12:00**	13.08	6.54	0.00	1.01	0.50	0.50	0.50	0.50	0.50	0.50	0.50	0.50	0.50	0.00	1.51	1.51	0.00	0.00	28.17
			0.05	**12:00 ~ 13:00**	9.05	4.53	0.00	1.01	0.50	0.50	0.50	0.50	0.00	0.50	0.50	0.50	0.50	0.00	2.01	1.01	0.50	0.00	22.13
			0.05	**13:00 ~ 14:00**	9.05	4.53	0.00	1.01	0.50	0.50	0.50	0.50	0.00	0.50	0.50	0.50	0.50	0.00	2.01	1.01	0.50	0.00	22.13
			0.05	**14:00 ~ 15:00**	9.05	4.53	0.00	1.01	0.50	0.50	0.50	1.01	0.00	0.50	0.50	0.50	0.50	0.00	2.01	1.01	0.50	0.00	22.64
			0.05	**15:00 ~ 16:00**	9.05	5.03	0.00	1.01	0.50	0.50	0.50	1.01	0.00	0.50	0.50	0.50	0.50	0.00	2.01	1.01	0.50	0.00	23.14
			0.05	**16:00 ~ 17:00**	9.56	5.03	0.00	1.51	0.50	0.50	0.50	1.01	0.00	0.50	0.50	0.50	0.50	0.00	2.01	1.01	0.50	0.00	24.14
			0.05	**17:00 ~ 18:00**	9.56	5.03	0.00	1.51	0.50	0.50	0.50	1.01	0.00	0.50	0.50	0.50	0.50	0.00	2.01	1.01	0.50	0.00	24.14
			0.05	**18:00 ~ 19:00**	10.06	5.03	0.00	1.51	0.50	0.50	0.50	1.01	0.00	0.50	0.50	0.50	0.50	0.00	2.01	1.51	0.50	0.00	25.15
			0.05	**19:00 ~ 20:00**	9.05	4.53	0.00	1.01	0.50	0.50	0.50	0.50	0.00	0.50	0.50	0.50	0.50	0.00	1.51	1.01	0.50	0.00	21.63
			0.05	**20:00 ~ 21:00**	7.55	4.02	0.00	1.01	0.50	0.50	0.50	0.50	0.00	0.50	0.50	0.50	0.50	0.00	1.51	1.01	0.50	0.00	19.62
			0.05	**21:00 ~ 22:00**	8.05	4.02	0.00	1.01	0.50	0.50	0.50	0.50	0.00	0.50	0.50	0.50	0.50	0.00	1.51	1.01	0.50	0.00	20.12
			0.05	**22:00 ~ 23:00**	7.55	4.02	0.00	1.01	0.50	0.50	0.50	0.50	0.00	0.50	0.50	0.50	0.50	0.00	1.51	1.01	0.50	0.00	19.62
			0.05	**23:00 ~ 00:00**	6.04	3.02	0.00	1.01	0.50	0.50	0.50	0.50	0.00	0.50	0.50	0.50	0.50	0.00	1.51	1.01	0.50	0.00	17.10
				Whole Day Total (veh*km)	192.65	99.59	0.00	21.63	12.07	8.55	8.55	13.08	2.52	12.07	8.55	8.55	10.06	0.00	37.73	24.65	6.04	0.00	466.28
55	Sheung Lok Street	NB	0.04	**00:00 ~ 01:00**	1.88	1.13	0.00	0.38	0.38	0.00	0.00	0.00	0.00	0.38	0.00	0.00	0.00	0.00	0.38	0.38	0.00	0.00	4.88
			0.04	**01:00 ~ 02:00**	1.13	0.75	0.00	0.38	0.38	0.00	0.00	0.00	0.00	0.38	0.00	0.00	0.00	0.00	0.38	0.38	0.00	0.00	3.75
			0.04	**02:00 ~ 03:00**	1.13	0.38	0.00	0.38	0.38	0.00	0.00	0.00	0.00	0.00	0.00	0.00	0.00	0.00	0.38	0.38	0.00	0.00	3.00
			0.04	**03:00 ~ 04:00**	0.75	0.38	0.00	0.38	0.38	0.00	0.00	0.00	0.00	0.00	0.00	0.00	0.00	0.00	0.38	0.38	0.00	0.00	2.63
			0.04	**04:00 ~ 05:00**	0.75	0.38	0.00	0.38	0.38	0.00	0.00	0.00	0.00	0.00	0.00	0.00	0.00	0.00	0.38	0.38	0.00	0.00	2.63
			0.04	**05:00 ~ 06:00**	1.13	0.75	0.00	0.38	0.38	0.00	0.00	0.00	0.00	0.00	0.00	0.00	0.00	0.00	0.38	0.38	0.00	0.00	3.38
			0.04	**06:00 ~ 07:00**	1.88	1.13	0.00	0.38	0.38	0.00	0.00	0.38	0.00	0.38	0.00	0.00	0.00	0.00	0.75	0.38	0.00	0.00	5.63
			0.04	**07:00 ~ 08:00**	3.38	1.88	0.00	0.38	0.38	0.38	0.38	0.38	0.00	0.38	0.38	0.00	0.38	0.00	0.75	0.38	0.00	0.00	9.38
			0.04	**08:00 ~ 09:00**	4.13	2.25	0.00	0.75	0.38	0.38	0.38	0.38	0.00	0.38	0.38	0.00	0.38	0.00	0.75	0.75	0.00	0.00	11.25
			0.04	**09:00 ~ 10:00**	3.75	1.88	0.00	0.38	0.38	0.38	0.38	0.38	0.00	0.38	0.38	0.00	0.38	0.00	0.75	0.75	0.00	0.00	10.13
			0.04	**10:00 ~ 11:00**	3.75	1.88	0.00	0.38	0.38	0.38	0.38	0.38	0.00	0.38	0.38	0.00	0.38	0.00	0.75	0.38	0.00	0.00	9.75
			0.04	**11:00 ~ 12:00**	3.75	1.88	0.00	0.38	0.38	0.38	0.38	0.38	0.00	0.38	0.38	0.00	0.38	0.00	0.75	0.75	0.00	0.00	10.13
			0.04	**12:00 ~ 13:00**	2.25	1.13	0.00	0.38	0.38	0.00	0.38	0.38	0.00	0.38	0.00	0.00	0.38	0.00	0.38	0.38	0.00	0.00	6.38
			0.04	**13:00 ~ 14:00**	2.25	1.13	0.00	0.38	0.38	0.00	0.38	0.38	0.00	0.38	0.00	0.00	0.38	0.00	0.38	0.38	0.00	0.00	6.38
			0.04	**14:00 ~ 15:00**	2.25	1.50	0.00	0.38	0.38	0.00	0.38	0.38	0.00	0.38	0.00	0.00	0.38	0.00	0.38	0.38	0.00	0.00	6.75
			0.04	**15:00 ~ 16:00**	2.25	1.50	0.00	0.38	0.38	0.00	0.38	0.38	0.00	0.38	0.00	0.00	0.38	0.00	0.38	0.38	0.00	0.00	6.75
			0.04	**16:00 ~ 17:00**	2.63	1.50	0.00	0.38	0.38	0.00	0.38	0.38	0.00	0.38	0.00	0.00	0.38	0.00	0.38	0.38	0.00	0.00	7.13
			0.04	**17:00 ~ 18:00**	2.63	1.50	0.00	0.38	0.38	0.00	0.38	0.38	0.00	0.38	0.00	0.00	0.38	0.00	0.38	0.38	0.00	0.00	7.13
			0.04	**18:00 ~ 19:00**	2.63	1.50	0.00	0.38	0.38	0.00	0.38	0.38	0.00	0.38	0.00	0.00	0.38	0.00	0.38	0.38	0.00	0.00	7.13
			0.04	**19:00 ~ 20:00**	2.25	1.13	0.00	0.38	0.38	0.00	0.38	0.38	0.00	0.38	0.00	0.00	0.38	0.00	0.38	0.38	0.00	0.00	6.38
			0.04	**20:00 ~ 21:00**	1.88	1.13	0.00	0.38	0.38	0.00	0.38	0.38	0.00	0.38	0.00	0.00	0.38	0.00	0.38	0.38	0.00	0.00	6.00
			0.04	**21:00 ~ 22:00**	2.25	1.13	0.00	0.38	0.38	0.00	0.38	0.38	0.00	0.38	0.00	0.00	0.38	0.00	0.38	0.38	0.00	0.00	6.38
			0.04	**22:00 ~ 23:00**	1.88	1.13	0.00	0.38	0.38	0.00	0.38	0.38	0.00	0.38	0.00	0.00	0.38	0.00	0.38	0.38	0.00	0.00	6.00
			0.04	**23:00 ~ 00:00**	1.50	0.75	0.00	0.38	0.38	0.00	0.38	0.38	0.00	0.38	0.00	0.00	0.38	0.00	0.38	0.38	0.00	0.00	5.25
				Whole Day Total (veh*km)	54.00	29.63	0.00	9.38	9.00	1.88	6.38	6.75	0.00	7.50	1.88	0.00	6.38	0.00	11.25	10.13	0.00	0.00	154.13
56	Sheung Lok Street	SB	0.04	**00:00 ~ 01:00**	3.00	1.50	0.00	0.38	0.38	0.00	0.00	0.38	0.00	0.38	0.00	0.00	0.38	0.00	0.38	0.38	0.00	0.00	7.13
			0.04	**01:00 ~ 02:00**	1.88	1.13	0.00	0.38	0.38	0.00	0.00	0.00	0.00	0.38	0.00	0.00	0.38	0.00	0.38	0.38	0.00	0.00	5.25
			0.04	**02:00 ~ 03:00**	1.50	0.75	0.00	0.38	0.38	0.00	0.00	0.00	0.00	0.38	0.00	0.00	0.00	0.00	0.38	0.38	0.00	0.00	4.13
			0.04	**03:00 ~ 04:00**	1.13	0.75	0.00	0.38	0.00	0.00	0.00	0.00	0.00	0.00	0.00	0.00	0.00	0.00	0.38	0.38	0.00	0.00	3.00
			0.04	**04:00 ~ 05:00**	1.13	0.75	0.00	0.38	0.00	0.00	0.00	0.00	0.00	0.00	0.00	0.00	0.00	0.00	0.38	0.38	0.00	0.00	3.00
			0.04	**05:00 ~ 06:00**	1.50	0.75	0.00	0.38	0.38	0.00	0.00	0.00	0.00	0.38	0.00	0.00	0.00	0.00	0.38	0.38	0.00	0.00	4.13
			0.04	**06:00 ~ 07:00**	3.00	1.50	0.00	0.38	0.38	0.00	0.00	0.38	0.00	0.38	0.00	0.00	0.38	0.00	0.75	0.38	0.00	0.00	7.50
			0.04	**07:00 ~ 08:00**	5.63	3.00	0.00	0.38	0.38	0.00	0.38	0.38	0.00	0.38	0.38	0.38	0.38	0.00	1.13	0.75	0.00	0.00	13.50
			0.04	**08:00 ~ 09:00**	7.13	3.75	0.00	0.38	0.38	0.00	0.38	0.38	0.00	0.38	0.38	0.38	0.38	0.00	0.75	0.75	0.00	0.00	15.38
			0.04	**09:00 ~ 10:00**	6.38	3.38	0.00	0.38	0.38	0.00	0.38	0.38	0.00	0.38	0.38	0.38	0.38	0.00	0.75	0.75	0.00	0.00	14.25
			0.04	**10:00 ~ 11:00**	6.00	3.00	0.00	0.38	0.38	0.00	0.38	0.38	0.00	0.38	0.38	0.38	0.38	0.00	0.75	0.75	0.00	0.00	13.50
			0.04	**11:00 ~ 12:00**	6.38	3.38	0.00	0.38	0.38	0.00	0.38	0.38	0.00	0.38	0.38	0.38	0.38	0.00	0.75	0.75	0.00	0.00	14.25
			0.04	**12:00 ~ 13:00**	1.88	1.13	0.00	0.38	0.38	0.00	0.38	0.38	0.00	0.38	0.00	0.00	0.00	0.00	0.38	0.38	0.00	0.00	5.63
			0.04	**13:00 ~ 14:00**	1.88	1.13	0.00	0.38	0.38	0.00	0.38	0.38	0.00	0.38	0.00	0.00	0.00	0.00	0.38	0.38	0.00	0.00	5.63
			0.04	**14:00 ~ 15:00**	1.88	1.13	0.00	0.38	0.38	0.00	0.38	0.38	0.00	0.38	0.00	0.00	0.00	0.00	0.38	0.38	0.00	0.00	5.63
			0.04	**15:00 ~ 16:00**	1.88	1.13	0.00	0.38	0.38	0.00	0.38	0.38	0.00	0.38	0.00	0.00	0.00	0.00	0.38	0.38	0.00	0.00	5.63
			0.04	**16:00 ~ 17:00**	2.25	1.13	0.00	0.38	0.38	0.00	0.38	0.38	0.00	0.38	0.00	0.00	0.00	0.00	0.38	0.38	0.00	0.00	6.00
			0.04	**17:00 ~ 18:00**	2.25	1.13	0.00	0.38	0.38	0.00	0.38	0.38	0.00	0.38	0.00	0.00	0.00	0.00	0.38	0.38	0.00	0.00	6.00
			0.04	**18:00 ~ 19:00**	2.25	1.13	0.00	0.38	0.38	0.00	0.38	0.38	0.00	0.38	0.00	0.00	0.00	0.00	0.38	0.38	0.00	0.00	6.00
			0.04	**19:00 ~ 20:00**	1.88	1.13	0.00	0.38	0.38	0.00	0.38	0.38	0.00	0.38	0.00	0.00	0.00	0.00	0.38	0.38	0.00	0.00	5.63
			0.04	**20:00 ~ 21:00**	1.50	0.75	0.00	0.38	0.38	0.00	0.38	0.38	0.00	0.38	0.00	0.00	0.00	0.00	0.38	0.38	0.00	0.00	4.88
			0.04	**21:00 ~ 22:00**	1.88	1.13	0.00	0.38	0.38	0.00	0.38	0.38	0.00	0.38	0.00	0.00	0.00	0.00	0.38	0.38	0.00	0.00	5.63
			0.04	**22:00 ~ 23:00**	1.50	0.75	0.00	0.38	0.38	0.00	0.38	0.38	0.00	0.38	0.00	0.00	0.00	0.00	0.38	0.38	0.00	0.00	4.88
			0.04	**23:00 ~ 00:00**	1.50	0.75	0.00	0.38	0.38	0.00	0.38	0.38	0.00	0.38	0.00	0.00	0.00	0.00	0.38	0.38	0.00	0.00	4.88
				Whole Day Total (veh*km)	67.13	36.00	0.00	9.00	8.25	0.00	6.38	7.13	0.00	8.25	1.88	1.88	3.00	0.00	11.63	10.88	0.00	0.00	171.38

Road No.	Road Name	Bound	Road Length (km)	Hour	PC	TAXI	LGV3	LGV4	LGV6	HGV7	HGV8	PLB	PV4	PV5	NFB6	NFB7	NFB8	FBSD	FBDD	MC	HGV9	NFB9	Total
57	Sheung Wo Street	EB	0.07	**00:00 ~ 01:00**	4.31	2.16	0.00	0.72	0.72	0.00	0.00	0.72	0.00	0.72	0.00	0.00	0.00	0.00	0.72	0.72	0.00	0.00	10.79
			0.07	**01:00 ~ 02:00**	2.88	1.44	0.00	0.72	0.72	0.00	0.00	0.00	0.00	0.72	0.00	0.00	0.00	0.00	0.72	0.72	0.00	0.00	7.91
			0.07	**02:00 ~ 03:00**	2.16	1.44	0.00	0.72	0.72	0.00	0.00	0.00	0.00	0.00	0.00	0.00	0.00	0.00	0.72	0.72	0.00	0.00	6.47
			0.07	**03:00 ~ 04:00**	1.44	0.72	0.00	0.72	0.00	0.00	0.00	0.00	0.00	0.00	0.00	0.00	0.00	0.00	0.72	0.72	0.00	0.00	4.31
			0.07	**04:00 ~ 05:00**	1.44	0.72	0.00	0.72	0.00	0.00	0.00	0.00	0.00	0.00	0.00	0.00	0.00	0.00	0.72	0.72	0.00	0.00	4.31
			0.07	**05:00 ~ 06:00**	2.16	1.44	0.00	0.72	0.72	0.00	0.00	0.00	0.00	0.00	0.00	0.00	0.00	0.00	1.44	0.72	0.00	0.00	7.19
			0.07	**06:00 ~ 07:00**	4.31	2.16	0.00	0.72	0.72	0.00	0.00	0.72	0.00	0.72	0.00	0.00	0.00	0.00	2.88	0.72	0.00	0.00	12.94
			0.07	**07:00 ~ 08:00**	8.63	4.31	0.00	0.72	0.72	0.00	0.72	1.44	0.00	0.72	0.72	0.72	0.72	0.00	2.88	1.44	0.00	0.00	23.73
			0.07	**08:00 ~ 09:00**	10.07	5.03	0.00	0.72	0.72	0.00	0.72	1.44	0.00	0.72	0.72	0.72	0.72	0.00	2.88	1.44	0.00	0.00	25.88
			0.07	**09:00 ~ 10:00**	9.35	5.03	0.00	0.72	0.72	0.00	0.72	0.72	0.00	0.72	0.72	0.72	0.72	0.00	2.16	1.44	0.00	0.00	23.73
			0.07	**10:00 ~ 11:00**	8.63	4.31	0.00	0.72	0.72	0.00	0.72	0.72	0.00	0.72	0.72	0.72	0.72	0.00	2.16	1.44	0.00	0.00	22.29
			0.07	**11:00 ~ 12:00**	9.35	5.03	0.00	0.72	0.72	0.00	0.72	0.72	0.00	0.72	0.72	0.72	0.72	0.00	2.16	1.44	0.00	0.00	23.73
			0.07	**12:00 ~ 13:00**	2.88	1.44	0.00	0.72	0.72	0.00	0.00	0.72	0.00	0.72	0.00	0.00	0.00	0.00	1.44	0.72	0.00	0.00	9.35
			0.07	**13:00 ~ 14:00**	2.88	1.44	0.00	0.72	0.72	0.00	0.00	0.72	0.00	0.72	0.00	0.00	0.00	0.00	1.44	0.72	0.00	0.00	9.35
			0.07	**14:00 ~ 15:00**	2.88	1.44	0.00	0.72	0.72	0.00	0.00	0.72	0.00	0.72	0.00	0.00	0.00	0.00	1.44	0.72	0.00	0.00	9.35
			0.07	**15:00 ~ 16:00**	2.88	1.44	0.00	0.72	0.72	0.00	0.00	0.72	0.00	0.72	0.00	0.00	0.00	0.00	1.44	0.72	0.00	0.00	9.35
			0.07	**16:00 ~ 17:00**	2.88	1.44	0.00	0.72	0.72	0.00	0.00	0.72	0.00	0.72	0.00	0.00	0.00	0.00	1.44	0.72	0.00	0.00	9.35
			0.07	**17:00 ~ 18:00**	2.88	1.44	0.00	0.72	0.72	0.00	0.00	0.72	0.00	0.72	0.00	0.00	0.00	0.00	1.44	0.72	0.00	0.00	9.35
			0.07	**18:00 ~ 19:00**	2.88	1.44	0.00	0.72	0.72	0.00	0.00	0.72	0.00	0.72	0.00	0.00	0.00	0.00	1.44	0.72	0.00	0.00	9.35
			0.07	**19:00 ~ 20:00**	2.88	1.44	0.00	0.72	0.72	0.00	0.00	0.72	0.00	0.72	0.00	0.00	0.00	0.00	1.44	0.72	0.00	0.00	9.35
			0.07	**20:00 ~ 21:00**	2.16	1.44	0.00	0.72	0.72	0.00	0.00	0.72	0.00	0.72	0.00	0.00	0.00	0.00	1.44	0.72	0.00	0.00	8.63
			0.07	**21:00 ~ 22:00**	2.16	1.44	0.00	0.72	0.72	0.00	0.00	0.72	0.00	0.72	0.00	0.00	0.00	0.00	1.44	0.72	0.00	0.00	8.63
			0.07	**22:00 ~ 23:00**	2.16	1.44	0.00	0.72	0.72	0.00	0.00	0.72	0.00	0.72	0.00	0.00	0.00	0.00	1.44	0.72	0.00	0.00	8.63
			0.07	**23:00 ~ 00:00**	2.16	0.72	0.00	0.72	0.72	0.00	0.00	0.72	0.00	0.72	0.00	0.00	0.00	0.00	1.44	0.72	0.00	0.00	7.91
				Whole Day Total (veh*km)	96.35	50.33	0.00	17.26	15.82	0.00	3.60	15.10	0.00	14.38	3.60	3.60	3.60	0.00	37.39	20.85	0.00	0.00	281.85
58	Sheung Wo Street	WB	0.07	**00:00 ~ 01:00**	2.88	1.44	0.00	0.72	0.72	0.00	0.00	0.00	0.00	0.72	0.00	0.00	0.00	0.00	0.72	0.72	0.00	0.00	7.91
			0.07	**01:00 ~ 02:00**	2.16	1.44	0.00	0.72	0.72	0.00	0.00	0.00	0.00	0.72	0.00	0.00	0.00	0.00	0.72	0.72	0.00	0.00	7.19
			0.07	**02:00 ~ 03:00**	1.44	0.72	0.00	0.72	0.00	0.00	0.00	0.00	0.00	0.00	0.00	0.00	0.00	0.00	0.00	0.72	0.00	0.00	3.60
			0.07	**03:00 ~ 04:00**	1.44	0.72	0.00	0.72	0.00	0.00	0.00	0.00	0.00	0.00	0.00	0.00	0.00	0.00	0.00	0.72	0.00	0.00	3.60
			0.07	**04:00 ~ 05:00**	1.44	0.72	0.00	0.72	0.00	0.00	0.00	0.00	0.00	0.00	0.00	0.00	0.00	0.00	0.00	0.72	0.00	0.00	3.60
			0.07	**05:00 ~ 06:00**	1.44	0.72	0.00	0.72	0.00	0.00	0.00	0.00	0.00	0.00	0.00	0.00	0.00	0.00	0.72	0.72	0.00	0.00	4.31
			0.07	**06:00 ~ 07:00**	2.88	1.44	0.00	0.72	0.72	0.00	0.00	0.72	0.00	0.72	0.00	0.00	0.00	0.00	0.72	0.72	0.00	0.00	8.63
			0.07	**07:00 ~ 08:00**	5.75	2.88	0.00	0.72	0.72	0.00	0.72	0.72	0.00	0.72	0.72	0.00	0.72	0.00	0.72	0.72	0.00	0.00	15.10
			0.07	**08:00 ~ 09:00**	7.19	3.60	0.00	0.72	0.72	0.00	0.72	0.72	0.00	0.72	0.72	0.00	0.72	0.00	0.72	0.72	0.00	0.00	17.26
			0.07	**09:00 ~ 10:00**	6.47	3.60	0.00	0.72	0.72	0.00	0.72	0.72	0.00	0.72	0.72	0.00	0.72	0.00	0.72	0.72	0.00	0.00	16.54
			0.07	**10:00 ~ 11:00**	6.47	3.60	0.00	0.72	0.72	0.00	0.72	0.72	0.00	0.72	0.72	0.00	0.72	0.00	0.72	0.72	0.00	0.00	16.54
			0.07	**11:00 ~ 12:00**	6.47	3.60	0.00	0.72	0.72	0.00	0.72	0.72	0.00	0.72	0.72	0.00	0.72	0.00	0.72	0.72	0.00	0.00	16.54
			0.07	**12:00 ~ 13:00**	0.72	0.72	0.00	0.72	0.00	0.00	0.00	0.00	0.00	0.00	0.00	0.00	0.00	0.00	0.72	0.72	0.00	0.00	3.60
			0.07	**13:00 ~ 14:00**	0.72	0.72	0.00	0.72	0.00	0.00	0.00	0.00	0.00	0.00	0.00	0.00	0.00	0.00	0.72	0.72	0.00	0.00	3.60
			0.07	**14:00 ~ 15:00**	0.72	0.72	0.00	0.72	0.00	0.00	0.00	0.00	0.00	0.00	0.00	0.00	0.00	0.00	0.72	0.72	0.00	0.00	3.60
			0.07	**15:00 ~ 16:00**	0.72	0.72	0.00	0.72	0.00	0.00	0.00	0.00	0.00	0.00	0.00	0.00	0.00	0.00	0.72	0.72	0.00	0.00	3.60
			0.07	**16:00 ~ 17:00**	0.72	0.72	0.00	0.72	0.00	0.00	0.00	0.00	0.00	0.00	0.00	0.00	0.00	0.00	0.72	0.72	0.00	0.00	3.60
			0.07	**17:00 ~ 18:00**	0.72	0.72	0.00	0.72	0.00	0.00	0.00	0.00	0.00	0.00	0.00	0.00	0.00	0.00	0.72	0.72	0.00	0.00	3.60
			0.07	**18:00 ~ 19:00**	0.72	0.72	0.00	0.72	0.00	0.00	0.00	0.00	0.00	0.00	0.00	0.00	0.00	0.00	0.72	0.72	0.00	0.00	3.60
			0.07	**19:00 ~ 20:00**	0.72	0.72	0.00	0.72	0.00	0.00	0.00	0.00	0.00	0.00	0.00	0.00	0.00	0.00	0.72	0.72	0.00	0.00	3.60
			0.07	**20:00 ~ 21:00**	0.72	0.72	0.00	0.72	0.00	0.00	0.00	0.00	0.00	0.00	0.00	0.00	0.00	0.00	0.72	0.72	0.00	0.00	3.60
			0.07	**21:00 ~ 22:00**	0.72	0.72	0.00	0.72	0.00	0.00	0.00	0.00	0.00	0.00	0.00	0.00	0.00	0.00	0.72	0.72	0.00	0.00	3.60
			0.07	**22:00 ~ 23:00**	0.72	0.72	0.00	0.72	0.00	0.00	0.00	0.00	0.00	0.00	0.00	0.00	0.00	0.00	0.72	0.72	0.00	0.00	3.60
			0.07	**23:00 ~ 00:00**	0.72	0.72	0.00	0.72	0.00	0.00	0.00	0.00	0.00	0.00	0.00	0.00	0.00	0.00	0.72	0.72	0.00	0.00	3.60
				Whole Day Total (veh*km)	54.64	33.07	0.00	17.26	5.75	0.00	3.60	4.31	0.00	5.75	3.60	0.00	3.60	0.00	15.10	17.26	0.00	0.00	163.93
59	Sheung Lok Street	NB	0.80	**00:00 ~ 01:00**	40.16	24.09	0.00	8.03	8.03	0.00	0.00	0.00	0.00	8.03	0.00	0.00	0.00	0.00	8.03	8.03	0.00	0.00	104.40
			0.80	**01:00 ~ 02:00**	24.09	16.06	0.00	8.03	8.03	0.00	0.00	0.00	0.00	8.03	0.00	0.00	0.00	0.00	8.03	8.03	0.00	0.00	80.31
			0.80	**02:00 ~ 03:00**	24.09	8.03	0.00	8.03	8.03	0.00	0.00	0.00	0.00	0.00	0.00	0.00	0.00	0.00	8.03	8.03	0.00	0.00	64.25
			0.80	**03:00 ~ 04:00**	16.06	8.03	0.00	8.03	8.03	0.00	0.00	0.00	0.00	0.00	0.00	0.00	0.00	0.00	8.03	8.03	0.00	0.00	56.22
			0.80	**04:00 ~ 05:00**	16.06	8.03	0.00	8.03	8.03	0.00	0.00	0.00	0.00	0.00	0.00	0.00	0.00	0.00	8.03	8.03	0.00	0.00	56.22
			0.80	**05:00 ~ 06:00**	24.09	16.06	0.00	8.03	8.03	0.00	0.00	0.00	0.00	0.00	0.00	0.00	0.00	0.00	8.03	8.03	0.00	0.00	72.28
			0.80	**06:00 ~ 07:00**	40.16	24.09	0.00	8.03	8.03	0.00	0.00	8.03	0.00	8.03	0.00	0.00	0.00	0.00	16.06	8.03	0.00	0.00	120.47
			0.80	**07:00 ~ 08:00**	72.28	40.16	0.00	8.03	8.03	8.03	8.03	8.03	0.00	8.03	8.03	0.00	8.03	0.00	16.06	8.03	0.00	0.00	200.78
			0.80	**08:00 ~ 09:00**	88.34	48.19	0.00	16.06	8.03	8.03	8.03	8.03	0.00	8.03	8.03	0.00	8.03	0.00	16.06	16.06	0.00	0.00	240.93
			0.80	**09:00 ~ 10:00**	80.31	40.16	0.00	8.03	8.03	8.03	8.03	8.03	0.00	8.03	8.03	0.00	8.03	0.00	16.06	16.06	0.00	0.00	216.84
			0.80	**10:00 ~ 11:00**	80.31	40.16	0.00	8.03	8.03	8.03	8.03	8.03	0.00	8.03	8.03	0.00	8.03	0.00	16.06	8.03	0.00	0.00	208.81
			0.80	**11:00 ~ 12:00**	80.31	40.16	0.00	8.03	8.03	8.03	8.03	8.03	0.00	8.03	8.03	0.00	8.03	0.00	16.06	16.06	0.00	0.00	216.84
			0.80	**12:00 ~ 13:00**	48.19	24.09	0.00	8.03	8.03	0.00	8.03	8.03	0.00	8.03	0.00	0.00	8.03	0.00	8.03	8.03	0.00	0.00	136.53
			0.80	**13:00 ~ 14:00**	48.19	24.09	0.00	8.03	8.03	0.00	8.03	8.03	0.00	8.03	0.00	0.00	8.03	0.00	8.03	8.03	0.00	0.00	136.53
			0.80	**14:00 ~ 15:00**	48.19	32.12	0.00	8.03	8.03	0.00	8.03	8.03	0.00	8.03	0.00	0.00	8.03	0.00	8.03	8.03	0.00	0.00	144.56
			0.80	**15:00 ~ 16:00**	48.19	32.12	0.00	8.03	8.03	0.00	8.03	8.03	0.00	8.03	0.00	0.00	8.03	0.00	8.03	8.03	0.00	0.00	144.56
			0.80	**16:00 ~ 17:00**	56.22	32.12	0.00	8.03	8.03	0.00	8.03	8.03	0.00	8.03	0.00	0.00	8.03	0.00	8.03	8.03	0.00	0.00	152.59
			0.80	**17:00 ~ 18:00**	56.22	32.12	0.00	8.03	8.03	0.00	8.03	8.03	0.00	8.03	0.00	0.00	8.03	0.00	8.03	8.03	0.00	0.00	152.59
			0.80	**18:00 ~ 19:00**	56.22	32.12	0.00	8.03	8.03	0.00	8.03	8.03	0.00	8.03	0.00	0.00	8.03	0.00	8.03	8.03	0.00	0.00	152.59
			0.80	**19:00 ~ 20:00**	48.19	24.09	0.00	8.03	8.03	0.00	8.03	8.03	0.00	8.03	0.00	0.00	8.03	0.00	8.03	8.03	0.00	0.00	136.53
			0.80	**20:00 ~ 21:00**	40.16	24.09	0.00	8.03	8.03	0.00	8.03	8.03	0.00	8.03	0.00	0.00	8.03	0.00	8.03	8.03	0.00	0.00	128.50
			0.80	**21:00 ~ 22:00**	48.19	24.09	0.00	8.03	8.03	0.00	8.03	8.03	0.00	8.03	0.00	0.00	8.03	0.00	8.03	8.03	0.00	0.00	136.53
			0.80	**22:00 ~ 23:00**	40.16	24.09	0.00	8.03	8.03	0.00	8.03	8.03	0.00	8.03	0.00	0.00	8.03	0.00	8.03	8.03	0.00	0.00	128.50
			0.80	**23:00 ~ 00:00**	32.12	16.06	0.00	8.03	8.03	0.00	8.03	8.03	0.00	8.03	0.00	0.00	8.03	0.00	8.03	8.03	0.00	0.00	112.43
				Whole Day Total (veh*km)	######	634.45	0.00	200.78	192.74	40.16	136.53	144.56	0.00	160.62	40.16	0.00	136.53	0.00	240.93	216.84	0.00	0.00	3300.74
60	Sheung Lok Street	SB	0.80	**00:00 ~ 01:00**	64.25	32.12	0.00	8.03	8.03	0.00	0.00	8.03	0.00	8.03	0.00	0.00	8.03	0.00	8.03	8.03	0.00	0.00	152.59
			0.80	**01:00 ~ 02:00**	40.16	24.09	0.00	8.03	8.03	0.00	0.00	0.00	0.00	8.03	0.00	0.00	8.03	0.00	8.03	8.03	0.00	0.00	112.43
			0.80	**02:00 ~ 03:00**	32.12	16.06	0.00	8.03	8.03	0.00	0.00	0.00	0.00	8.03	0.00	0.00	0.00	0.00	8.03	8.03	0.00	0.00	88.34
			0.80	**03:00 ~ 04:00**	24.09	16.06	0.00	8.03	0.00	0.00	0.00	0.00	0.00	0.00	0.00	0.00	0.00	0.00	8.03	8.03	0.00	0.00	64.25
			0.80	**04:00 ~ 05:00**	24.09	16.06	0.00	8.03	0.00	0.00	0.00	0.00	0.00	0.00	0.00	0.00	0.00	0.00	8.03	8.03	0.00	0.00	64.25
			0.80	**05:00 ~ 06:00**	32.12	16.06	0.00	8.03	8.03	0.00	0.00	0.00	0.00	8.03	0.00	0.00	0.00	0.00	8.03	8.03	0.00	0.00	88.34
			0.80	**06:00 ~ 07:00**	64.25	32.12	0.00	8.03	8.03	0.00	0.00	8.03	0.00	8.03	0.00	0.00	8.03	0.00	16.06	8.03	0.00	0.00	160.62
			0.80	**07:00 ~ 08:00**	120.47	64.25	0.00	8.03	8.03	0.00	8.03	8.03	0.00	8.03	8.03	8.03	8.03	0.00	24.09	16.06	0.00	0.00	289.12
			0.80	**08:00 ~ 09:00**	152.59	80.31	0.00	8.03	8.03	0.00	8.03	8.03	0.00	8.03	8.03	8.03	8.03	0.00	16.06	16.06	0.00	0.00	329.27
			0.80	**09:00 ~ 10:00**	136.53	72.28	0.00	8.03	8.03	0.00	8.03	8.03	0.00	8.03	8.03	8.03	8.03	0.00	16.06	16.06	0.00	0.00	305.18
			0.80	**10:00 ~ 11:00**	128.50	64.25	0.00	8.03	8.03	0.00	8.03	8.03	0.00	8.03	8.03	8.03	8.03	0.00	16.06	16.06	0.00	0.00	289.12
			0.80	**11:00 ~ 12:00**	136.53	72.28	0.00	8.03	8.03	0.00	8.03	8.03	0.00	8.03	8.03	8.03	8.03	0.00	16.06	16.06	0.00	0.00	305.18
			0.80	**12:00 ~ 13:00**	40.16	24.09	0.00	8.03	8.03	0.00	8.03	8.03	0.00	8.03	0.00	0.00	0.00	0.00	8.03	8.03	0.00	0.00	120.47
			0.80	**13:00 ~ 14:00**	40.16	24.09	0.00	8.03	8.03	0.00	8.03	8.03	0.00	8.03	0.00	0.00	0.00	0.00	8.03	8.03	0.00	0.00	120.47
			0.80	**14:00 ~ 15:00**	40.16	24.09	0.00	8.03	8.03	0.00	8.03	8.03	0.00	8.03	0.00	0.00	0.00	0.00	8.03	8.03	0.00	0.00	120.47
			0.80	**15:00 ~ 16:00**	40.16	24.09	0.00	8.03	8.03	0.00	8.03	8.03	0.00	8.03	0.00	0.00	0.00	0.00	8.03	8.03	0.00	0.00	120.47
			0.80	**16:00 ~ 17:00**	48.19	24.09	0.00	8.03	8.03	0.00	8.03	8.03	0.00	8.03	0.00	0.00	0.00	0.00	8.03	8.03	0.00	0.00	128.50
			0.80	**17:00 ~ 18:00**	48.19	24.09	0.00	8.03	8.03	0.00	8.03	8.03	0.00	8.03	0.00	0.00	0.00	0.00	8.03	8.03	0.00	0.00	128.50
			0.80	**18:00 ~ 19:00**	48.19	24.09	0.00	8.03	8.03	0.00	8.03	8.03	0.00	8.03	0.00	0.00	0.00	0.00	8.03	8.03	0.00	0.00	128.50
			0.80	**19:00 ~ 20:00**	40.16	24.09	0.00	8.03	8.03	0.00	8.03	8.03	0.00	8.03	0.00	0.00	0.00	0.00	8.03	8.03	0.00	0.00	120.47
			0.80	**20:00 ~ 21:00**	32.12	16.06	0.00	8.03	8.03	0.00	8.03	8.03	0.00	8.03	0.00	0.00	0.00	0.00	8.03	8.03	0.00	0.00	104.40
			0.80	**21:00 ~ 22:00**	40.16	24.09	0.00	8.03	8.03	0.00	8.03	8.03	0.00	8.03	0.00	0.00	0.00	0.00	8.03	8.03	0.00	0.00	120.47
			0.80	**22:00 ~ 23:00**	32.12	16.06	0.00	8.03	8.03	0.00	8.03	8.03	0.00	8.03	0.00	0.00	0.00	0.00	8.03	8.03	0.00	0.00	104.40
			0.80	**23:00 ~ 00:00**	32.12	16.06	0.00	8.03	8.03	0.00	8.03	8.03	0.00	8.03	0.00	0.00	0.00	0.00	8.03	8.03	0.00	0.00	104.40
				Whole Day Total (veh*km)	######	770.98	0.00	192.74	176.68	0.00	136.53	152.59	0.00	176.68	40.16	40.16	64.25	0.00	248.96	232.90	0.00	0.00	3670.17

Road No.	Road Name	Bound	Road Length (km)	Hour	PC	TAXI	LGV3	LGV4	LGV6	HGV7	HGV8	PLB	PV4	PV5	NFB6	NFB7	NFB8	FBSD	FBDD	MC	HGV9	NFB9	Total
61	Sheung Foo Street	WB	0.05	**00:00 ~ 01:00**	2.57	1.54	0.00	0.51	0.51	0.00	0.51	0.51	0.00	0.51	0.00	0.00	0.00	0.00	0.51	0.51	0.00	0.00	7.70
			0.05	**01:00 ~ 02:00**	2.05	1.03	0.00	0.51	0.51	0.00	0.51	0.00	0.00	0.51	0.00	0.00	0.00	0.00	0.51	0.51	0.00	0.00	6.16
			0.05	**02:00 ~ 03:00**	1.54	1.03	0.00	0.51	0.51	0.00	0.00	0.00	0.00	0.00	0.00	0.00	0.00	0.00	0.51	0.51	0.00	0.00	4.62
			0.05	**03:00 ~ 04:00**	1.03	0.51	0.00	0.51	0.51	0.00	0.00	0.00	0.00	0.00	0.00	0.00	0.00	0.00	0.51	0.51	0.00	0.00	3.59
			0.05	**04:00 ~ 05:00**	1.03	0.51	0.00	0.51	0.51	0.00	0.00	0.00	0.00	0.00	0.00	0.00	0.00	0.00	0.51	0.51	0.00	0.00	3.59
			0.05	**05:00 ~ 06:00**	1.54	1.03	0.00	0.51	0.51	0.00	0.00	0.00	0.00	0.00	0.00	0.00	0.00	0.00	1.03	0.51	0.00	0.00	5.13
			0.05	**06:00 ~ 07:00**	2.57	1.54	0.00	0.51	0.51	0.00	0.51	0.51	0.00	0.51	0.00	0.00	0.00	0.00	1.54	0.51	0.00	0.00	8.72
			0.05	**07:00 ~ 08:00**	5.13	2.57	0.00	1.03	0.51	0.51	0.51	0.51	0.00	0.51	0.51	0.00	0.51	0.00	2.05	0.51	0.51	0.00	15.39
			0.05	**08:00 ~ 09:00**	6.16	3.08	0.00	1.03	0.51	0.51	0.51	1.03	0.00	0.51	0.51	0.00	0.51	0.00	2.05	1.03	0.51	0.00	17.96
			0.05	**09:00 ~ 10:00**	5.64	3.08	0.00	1.03	0.51	0.51	0.51	0.51	0.00	0.51	0.51	0.00	0.51	0.00	1.54	1.03	0.51	0.00	16.42
			0.05	**10:00 ~ 11:00**	5.64	3.08	0.00	1.03	0.51	0.51	0.51	0.51	0.00	0.51	0.51	0.00	0.51	0.00	1.54	1.03	0.51	0.00	16.42
			0.05	**11:00 ~ 12:00**	5.64	3.08	0.00	1.03	0.51	0.51	0.51	0.51	0.00	0.51	0.51	0.00	0.51	0.00	1.54	1.03	0.51	0.00	16.42
			0.05	**12:00 ~ 13:00**	8.72	4.62	0.00	0.51	0.51	0.00	0.51	0.51	0.00	0.51	0.51	0.51	0.51	0.00	1.54	1.03	0.00	0.00	20.01
			0.05	**13:00 ~ 14:00**	8.72	4.62	0.00	0.51	0.51	0.00	0.51	0.51	0.00	0.51	0.51	0.51	0.51	0.00	1.54	1.03	0.00	0.00	20.01
			0.05	**14:00 ~ 15:00**	8.72	4.62	0.00	0.51	0.51	0.00	0.51	0.51	0.00	0.51	0.51	0.51	0.51	0.00	1.54	1.03	0.00	0.00	20.01
			0.05	**15:00 ~ 16:00**	9.23	4.62	0.00	0.51	0.51	0.00	0.51	0.51	0.00	0.51	0.51	0.51	0.51	0.00	1.54	1.03	0.00	0.00	20.52
			0.05	**16:00 ~ 17:00**	9.23	4.62	0.00	0.51	0.51	0.00	0.51	0.51	0.00	0.51	0.51	0.51	0.51	0.00	1.54	1.03	0.00	0.00	20.52
			0.05	**17:00 ~ 18:00**	9.23	4.62	0.00	0.51	0.51	0.00	0.51	0.51	0.00	0.51	0.51	0.51	0.51	0.00	1.54	1.03	0.00	0.00	20.52
			0.05	**18:00 ~ 19:00**	9.75	5.13	0.00	0.51	0.51	0.00	0.51	0.51	0.00	0.51	0.51	0.51	0.51	0.00	1.54	1.03	0.00	0.00	21.55
			0.05	**19:00 ~ 20:00**	8.72	4.62	0.00	0.51	0.51	0.00	0.51	0.51	0.00	0.51	0.51	0.51	0.51	0.00	1.54	1.03	0.00	0.00	20.01
			0.05	**20:00 ~ 21:00**	7.70	4.10	0.00	0.51	0.51	0.00	0.51	0.51	0.00	0.51	0.51	0.51	0.51	0.00	1.03	1.03	0.00	0.00	17.96
			0.05	**21:00 ~ 22:00**	7.70	4.10	0.00	0.51	0.51	0.00	0.51	0.51	0.00	0.51	0.51	0.51	0.51	0.00	1.03	1.03	0.00	0.00	17.96
			0.05	**22:00 ~ 23:00**	7.18	3.59	0.00	0.51	0.51	0.00	0.51	0.51	0.00	0.51	0.51	0.51	0.51	0.00	1.03	1.03	0.00	0.00	16.93
			0.05	**23:00 ~ 00:00**	5.64	3.08	0.00	0.51	0.51	0.00	0.51	0.51	0.00	0.51	0.51	0.51	0.51	0.00	1.03	1.03	0.00	0.00	14.88
				Whole Day Total (veh*km)	141.08	74.39	0.00	14.88	12.31	2.57	10.26	10.26	0.00	10.26	8.72	6.16	8.72	0.00	30.27	20.52	2.57	0.00	352.94
62	Sheung Foo Street	EB	0.05	**00:00 ~ 01:00**	3.59	2.05	0.00	0.51	0.51	0.00	0.51	0.51	0.00	0.51	0.00	0.00	0.00	0.00	0.51	0.51	0.00	0.00	9.23
			0.05	**01:00 ~ 02:00**	2.05	1.03	0.00	0.51	0.51	0.00	0.51	0.00	0.00	0.51	0.00	0.00	0.00	0.00	0.51	0.51	0.00	0.00	6.16
			0.05	**02:00 ~ 03:00**	1.54	1.03	0.00	0.51	0.51	0.00	0.00	0.00	0.00	0.00	0.00	0.00	0.00	0.00	0.51	0.51	0.00	0.00	4.62
			0.05	**03:00 ~ 04:00**	1.54	1.03	0.00	0.51	0.51	0.00	0.00	0.00	0.00	0.00	0.00	0.00	0.00	0.00	0.51	0.51	0.00	0.00	4.62
			0.05	**04:00 ~ 05:00**	1.54	1.03	0.00	0.51	0.51	0.00	0.00	0.00	0.00	0.00	0.00	0.00	0.00	0.00	0.51	0.51	0.00	0.00	4.62
			0.05	**05:00 ~ 06:00**	2.05	1.03	0.00	0.51	0.51	0.00	0.00	0.00	0.00	0.00	0.00	0.00	0.00	0.00	1.03	0.51	0.00	0.00	5.64
			0.05	**06:00 ~ 07:00**	3.59	2.05	0.00	0.51	0.51	0.00	0.51	0.51	0.00	0.51	0.00	0.00	0.00	0.00	2.05	0.51	0.00	0.00	10.77
			0.05	**07:00 ~ 08:00**	6.67	3.59	0.00	1.03	0.51	0.51	0.51	1.03	0.00	0.51	0.51	0.51	0.51	0.00	2.05	1.03	0.51	0.00	19.49
			0.05	**08:00 ~ 09:00**	8.21	4.10	0.00	1.54	0.51	0.51	0.51	1.03	0.00	0.51	0.51	0.51	0.51	0.00	2.05	1.03	0.51	0.00	22.06
			0.05	**09:00 ~ 10:00**	7.18	3.59	0.00	1.03	0.51	0.51	0.51	0.51	0.00	0.51	0.51	0.51	0.51	0.00	1.54	1.03	0.51	0.00	18.98
			0.05	**10:00 ~ 11:00**	7.18	3.59	0.00	1.03	0.51	0.51	0.51	0.51	0.00	0.51	0.51	0.51	0.51	0.00	1.54	1.03	0.51	0.00	18.98
			0.05	**11:00 ~ 12:00**	7.18	3.59	0.00	1.03	0.51	0.51	0.51	0.51	0.00	0.51	0.51	0.51	0.51	0.00	1.54	1.03	0.51	0.00	18.98
			0.05	**12:00 ~ 13:00**	5.13	2.57	0.00	0.51	0.51	0.51	0.51	0.51	0.00	0.51	0.51	0.00	0.51	0.00	1.54	0.51	0.00	0.00	13.85
			0.05	**13:00 ~ 14:00**	5.13	2.57	0.00	1.03	0.51	0.51	0.51	0.51	0.00	0.51	0.51	0.00	0.51	0.00	1.54	0.51	0.00	0.00	14.36
			0.05	**14:00 ~ 15:00**	5.13	2.57	0.00	1.03	0.51	0.51	0.51	0.51	0.00	0.51	0.51	0.00	0.51	0.00	1.54	0.51	0.00	0.00	14.36
			0.05	**15:00 ~ 16:00**	5.13	2.57	0.00	1.03	0.51	0.51	0.51	0.51	0.00	0.51	0.51	0.00	0.51	0.00	1.54	0.51	0.00	0.00	14.36
			0.05	**16:00 ~ 17:00**	5.13	2.57	0.00	1.03	0.51	0.51	0.51	0.51	0.00	0.51	0.51	0.00	0.51	0.00	1.54	0.51	0.00	0.00	14.36
			0.05	**17:00 ~ 18:00**	5.13	2.57	0.00	1.03	0.51	0.51	0.51	0.51	0.00	0.51	0.51	0.00	0.51	0.00	1.54	0.51	0.00	0.00	14.36
			0.05	**18:00 ~ 19:00**	5.64	3.08	0.00	1.03	0.51	0.51	0.51	0.51	0.00	0.51	0.51	0.00	0.51	0.00	1.54	1.03	0.00	0.00	15.90
			0.05	**19:00 ~ 20:00**	5.13	2.57	0.00	1.03	0.51	0.51	0.51	0.51	0.00	0.51	0.51	0.00	0.51	0.00	1.54	0.51	0.00	0.00	14.36
			0.05	**20:00 ~ 21:00**	4.10	2.05	0.00	0.51	0.51	0.51	0.51	0.51	0.00	0.51	0.51	0.00	0.51	0.00	1.03	0.51	0.00	0.00	11.80
			0.05	**21:00 ~ 22:00**	4.62	2.57	0.00	0.51	0.51	0.51	0.51	0.51	0.00	0.51	0.51	0.00	0.51	0.00	1.03	0.51	0.00	0.00	12.83
			0.05	**22:00 ~ 23:00**	4.10	2.05	0.00	0.51	0.51	0.51	0.51	0.51	0.00	0.51	0.51	0.00	0.51	0.00	1.03	0.51	0.00	0.00	11.80
			0.05	**23:00 ~ 00:00**	3.59	2.05	0.00	0.51	0.51	0.51	0.51	0.51	0.00	0.51	0.51	0.00	0.51	0.00	1.03	0.51	0.00	0.00	11.29
				Whole Day Total (veh*km)	110.30	57.46	0.00	18.98	12.31	8.72	10.26	10.77	0.00	10.26	8.72	2.57	8.72	0.00	30.78	15.39	2.57	0.00	307.80
63	Sheung Foo Street	NB	0.10	**00:00 ~ 01:00**	5.04	3.02	0.00	1.01	1.01	0.00	1.01	1.01	0.00	1.01	0.00	0.00	0.00	0.00	1.01	1.01	0.00	0.00	15.12
			0.10	**01:00 ~ 02:00**	4.03	2.02	0.00	1.01	1.01	0.00	1.01	0.00	0.00	1.01	0.00	0.00	0.00	0.00	1.01	1.01	0.00	0.00	12.10
			0.10	**02:00 ~ 03:00**	3.02	2.02	0.00	1.01	1.01	0.00	0.00	0.00	0.00	0.00	0.00	0.00	0.00	0.00	1.01	1.01	0.00	0.00	9.07
			0.10	**03:00 ~ 04:00**	2.02	1.01	0.00	1.01	1.01	0.00	0.00	0.00	0.00	0.00	0.00	0.00	0.00	0.00	1.01	1.01	0.00	0.00	7.06
			0.10	**04:00 ~ 05:00**	2.02	1.01	0.00	1.01	1.01	0.00	0.00	0.00	0.00	0.00	0.00	0.00	0.00	0.00	1.01	1.01	0.00	0.00	7.06
			0.10	**05:00 ~ 06:00**	3.02	2.02	0.00	1.01	1.01	0.00	0.00	0.00	0.00	0.00	0.00	0.00	0.00	0.00	2.02	1.01	0.00	0.00	10.08
			0.10	**06:00 ~ 07:00**	5.04	3.02	0.00	1.01	1.01	0.00	1.01	1.01	0.00	1.01	0.00	0.00	0.00	0.00	3.02	1.01	0.00	0.00	17.14
			0.10	**07:00 ~ 08:00**	10.08	5.04	0.00	2.02	1.01	1.01	1.01	1.01	0.00	1.01	1.01	0.00	1.01	0.00	4.03	1.01	1.01	0.00	30.24
			0.10	**08:00 ~ 09:00**	12.10	6.05	0.00	2.02	1.01	1.01	1.01	2.02	0.00	1.01	1.01	0.00	1.01	0.00	4.03	2.02	1.01	0.00	35.28
			0.10	**09:00 ~ 10:00**	11.09	6.05	0.00	2.02	1.01	1.01	1.01	1.01	0.00	1.01	1.01	0.00	1.01	0.00	3.02	2.02	1.01	0.00	32.26
			0.10	**10:00 ~ 11:00**	11.09	6.05	0.00	2.02	1.01	1.01	1.01	1.01	0.00	1.01	1.01	0.00	1.01	0.00	3.02	2.02	1.01	0.00	32.26
			0.10	**11:00 ~ 12:00**	11.09	6.05	0.00	2.02	1.01	1.01	1.01	1.01	0.00	1.01	1.01	0.00	1.01	0.00	3.02	2.02	1.01	0.00	32.26
			0.10	**12:00 ~ 13:00**	17.14	9.07	0.00	1.01	1.01	0.00	1.01	1.01	0.00	1.01	1.01	1.01	1.01	0.00	3.02	2.02	0.00	0.00	39.31
			0.10	**13:00 ~ 14:00**	17.14	9.07	0.00	1.01	1.01	0.00	1.01	1.01	0.00	1.01	1.01	1.01	1.01	0.00	3.02	2.02	0.00	0.00	39.31
			0.10	**14:00 ~ 15:00**	17.14	9.07	0.00	1.01	1.01	0.00	1.01	1.01	0.00	1.01	1.01	1.01	1.01	0.00	3.02	2.02	0.00	0.00	39.31
			0.10	**15:00 ~ 16:00**	18.14	9.07	0.00	1.01	1.01	0.00	1.01	1.01	0.00	1.01	1.01	1.01	1.01	0.00	3.02	2.02	0.00	0.00	40.32
			0.10	**16:00 ~ 17:00**	18.14	9.07	0.00	1.01	1.01	0.00	1.01	1.01	0.00	1.01	1.01	1.01	1.01	0.00	3.02	2.02	0.00	0.00	40.32
			0.10	**17:00 ~ 18:00**	18.14	9.07	0.00	1.01	1.01	0.00	1.01	1.01	0.00	1.01	1.01	1.01	1.01	0.00	3.02	2.02	0.00	0.00	40.32
			0.10	**18:00 ~ 19:00**	19.15	10.08	0.00	1.01	1.01	0.00	1.01	1.01	0.00	1.01	1.01	1.01	1.01	0.00	3.02	2.02	0.00	0.00	42.34
			0.10	**19:00 ~ 20:00**	17.14	9.07	0.00	1.01	1.01	0.00	1.01	1.01	0.00	1.01	1.01	1.01	1.01	0.00	3.02	2.02	0.00	0.00	39.31
			0.10	**20:00 ~ 21:00**	15.12	8.06	0.00	1.01	1.01	0.00	1.01	1.01	0.00	1.01	1.01	1.01	1.01	0.00	2.02	2.02	0.00	0.00	35.28
			0.10	**21:00 ~ 22:00**	15.12	8.06	0.00	1.01	1.01	0.00	1.01	1.01	0.00	1.01	1.01	1.01	1.01	0.00	2.02	2.02	0.00	0.00	35.28
			0.10	**22:00 ~ 23:00**	14.11	7.06	0.00	1.01	1.01	0.00	1.01	1.01	0.00	1.01	1.01	1.01	1.01	0.00	2.02	2.02	0.00	0.00	33.26
			0.10	**23:00 ~ 00:00**	11.09	6.05	0.00	1.01	1.01	0.00	1.01	1.01	0.00	1.01	1.01	1.01	1.01	0.00	2.02	2.02	0.00	0.00	29.23
				Whole Day Total (veh*km)	277.20	146.16	0.00	29.23	24.19	5.04	20.16	20.16	0.00	20.16	17.14	12.10	17.14	0.00	59.47	40.32	5.04	0.00	693.50
64	Sheung Foo Street	SB	0.10	**00:00 ~ 01:00**	7.06	4.03	0.00	1.01	1.01	0.00	1.01	1.01	0.00	1.01	0.00	0.00	0.00	0.00	1.01	1.01	0.00	0.00	18.14
			0.10	**01:00 ~ 02:00**	4.03	2.02	0.00	1.01	1.01	0.00	1.01	0.00	0.00	1.01	0.00	0.00	0.00	0.00	1.01	1.01	0.00	0.00	12.10
			0.10	**02:00 ~ 03:00**	3.02	2.02	0.00	1.01	1.01	0.00	0.00	0.00	0.00	0.00	0.00	0.00	0.00	0.00	1.01	1.01	0.00	0.00	9.07
			0.10	**03:00 ~ 04:00**	3.02	2.02	0.00	1.01	1.01	0.00	0.00	0.00	0.00	0.00	0.00	0.00	0.00	0.00	1.01	1.01	0.00	0.00	9.07
			0.10	**04:00 ~ 05:00**	3.02	2.02	0.00	1.01	1.01	0.00	0.00	0.00	0.00	0.00	0.00	0.00	0.00	0.00	1.01	1.01	0.00	0.00	9.07
			0.10	**05:00 ~ 06:00**	4.03	2.02	0.00	1.01	1.01	0.00	0.00	0.00	0.00	0.00	0.00	0.00	0.00	0.00	2.02	1.01	0.00	0.00	11.09
			0.10	**06:00 ~ 07:00**	7.06	4.03	0.00	1.01	1.01	0.00	1.01	1.01	0.00	1.01	0.00	0.00	0.00	0.00	4.03	1.01	0.00	0.00	21.17
			0.10	**07:00 ~ 08:00**	13.10	7.06	0.00	2.02	1.01	1.01	1.01	2.02	0.00	1.01	1.01	1.01	1.01	0.00	4.03	2.02	1.01	0.00	38.30
			0.10	**08:00 ~ 09:00**	16.13	8.06	0.00	3.02	1.01	1.01	1.01	2.02	0.00	1.01	1.01	1.01	1.01	0.00	4.03	2.02	1.01	0.00	43.34
			0.10	**09:00 ~ 10:00**	14.11	7.06	0.00	2.02	1.01	1.01	1.01	1.01	0.00	1.01	1.01	1.01	1.01	0.00	3.02	2.02	1.01	0.00	37.30
			0.10	**10:00 ~ 11:00**	14.11	7.06	0.00	2.02	1.01	1.01	1.01	1.01	0.00	1.01	1.01	1.01	1.01	0.00	3.02	2.02	1.01	0.00	37.30
			0.10	**11:00 ~ 12:00**	14.11	7.06	0.00	2.02	1.01	1.01	1.01	1.01	0.00	1.01	1.01	1.01	1.01	0.00	3.02	2.02	1.01	0.00	37.30
			0.10	**12:00 ~ 13:00**	10.08	5.04	0.00	1.01	1.01	1.01	1.01	1.01	0.00	1.01	1.01	0.00	1.01	0.00	3.02	1.01	0.00	0.00	27.22
			0.10	**13:00 ~ 14:00**	10.08	5.04	0.00	2.02	1.01	1.01	1.01	1.01	0.00	1.01	1.01	0.00	1.01	0.00	3.02	1.01	0.00	0.00	28.22
			0.10	**14:00 ~ 15:00**	10.08	5.04	0.00	2.02	1.01	1.01	1.01	1.01	0.00	1.01	1.01	0.00	1.01	0.00	3.02	1.01	0.00	0.00	28.22
			0.10	**15:00 ~ 16:00**	10.08	5.04	0.00	2.02	1.01	1.01	1.01	1.01	0.00	1.01	1.01	0.00	1.01	0.00	3.02	1.01	0.00	0.00	28.22
			0.10	**16:00 ~ 17:00**	10.08	5.04	0.00	2.02	1.01	1.01	1.01	1.01	0.00	1.01	1.01	0.00	1.01	0.00	3.02	1.01	0.00	0.00	28.22
			0.10	**17:00 ~ 18:00**	10.08	5.04	0.00	2.02	1.01	1.01	1.01	1.01	0.00	1.01	1.01	0.00	1.01	0.00	3.02	1.01	0.00	0.00	28.22
			0.10	**18:00 ~ 19:00**	11.09	6.05	0.00	2.02	1.01	1.01	1.01	1.01	0.00	1.01	1.01	0.00	1.01	0.00	3.02	2.02	0.00	0.00	31.25
			0.10	**19:00 ~ 20:00**	10.08	5.04	0.00	2.02	1.01	1.01	1.01	1.01	0.00	1.01	1.01	0.00	1.01	0.00	3.02	1.01	0.00	0.00	28.22
			0.10	**20:00 ~ 21:00**	8.06	4.03	0.00	1.01	1.01	1.01	1.01	1.01	0.00	1.01	1.01	0.00	1.01	0.00	2.02	1.01	0.00	0.00	23.18
			0.10	**21:00 ~ 22:00**	9.07	5.04	0.00	1.01	1.01	1.01	1.01	1.01	0.00	1.01	1.01	0.00	1.01	0.00	2.02	1.01	0.00	0.00	25.20
			0.10	**22:00 ~ 23:00**	8.06	4.03	0.00	1.01	1.01	1.01	1.01	1.01	0.00	1.01	1.01	0.00	1.01	0.00	2.02	1.01	0.00	0.00	23.18
			0.10	**23:00 ~ 00:00**	7.06	4.03	0.00	1.01	1.01	1.01	1.01	1.01	0.00	1.01	1.01	0.00	1.01	0.00	2.02	1.01	0.00	0.00	22.18
				Whole Day Total (veh*km)	216.72	112.90	0.00	37.30	24.19	17.14	20.16	21.17	0.00	20.16	17.14	5.04	17.14	0.00	60.48	30.24	5.04	0.00	604.80

Road No.	Road Name	Bound	Road Length (km)	Hour	PC	TAXI	LGV3	LGV4	LGV6	HGV7	HGV8	PLB	PV4	PV5	NFB6	NFB7	NFB8	FBSD	FBDD	MC	HGV9	NFB9	Total
65	Tin Kwong Road	NB	0.10	**00:00 ~ 01:00**	13.58	6.79	0.00	1.94	0.97	0.97	0.97	0.00	0.00	0.97	0.97	0.00	0.97	0.00	0.97	1.94	0.00	0.00	31.04
			0.10	**01:00 ~ 02:00**	8.73	4.85	0.00	1.94	0.97	0.97	0.97	0.00	0.00	0.97	0.97	0.00	0.97	0.00	0.00	0.97	0.00	0.00	22.31
			0.10	**02:00 ~ 03:00**	6.79	2.91	0.00	0.97	0.97	0.00	0.97	0.00	0.00	0.97	0.00	0.00	0.97	0.00	0.00	0.97	0.00	0.00	15.52
			0.10	**03:00 ~ 04:00**	4.85	2.91	0.00	0.97	0.97	0.00	0.97	0.00	0.00	0.97	0.00	0.00	0.00	0.00	0.00	0.97	0.00	0.00	12.61
			0.10	**04:00 ~ 05:00**	4.85	2.91	0.00	0.97	0.97	0.00	0.97	0.00	0.00	0.97	0.00	0.00	0.00	0.00	0.00	0.97	0.00	0.00	12.61
			0.10	**05:00 ~ 06:00**	6.79	3.88	0.00	0.97	0.97	0.00	0.97	0.00	0.00	0.97	0.00	0.00	0.97	0.00	0.97	0.97	0.00	0.00	17.46
			0.10	**06:00 ~ 07:00**	13.58	6.79	0.00	1.94	0.97	0.97	0.97	0.97	0.00	0.97	0.97	0.00	0.97	0.00	0.97	1.94	0.00	0.00	32.01
			0.10	**07:00 ~ 08:00**	27.16	12.61	0.97	3.88	1.94	0.97	0.97	0.97	0.97	0.97	0.97	0.97	0.97	0.00	0.97	2.91	0.97	0.00	59.17
			0.10	**08:00 ~ 09:00**	33.95	15.52	0.97	4.85	1.94	0.97	0.97	0.97	0.97	0.97	0.97	0.97	0.97	0.00	0.97	3.88	0.97	0.00	70.81
			0.10	**09:00 ~ 10:00**	30.07	13.58	0.97	4.85	1.94	0.97	0.97	0.97	0.97	0.97	0.97	0.97	0.97	0.00	0.97	3.88	0.97	0.00	64.99
			0.10	**10:00 ~ 11:00**	29.10	13.58	0.97	4.85	1.94	0.97	0.97	0.97	0.97	0.97	0.97	0.97	0.97	0.00	0.97	3.88	0.97	0.00	64.02
			0.10	**11:00 ~ 12:00**	30.07	14.55	0.97	4.85	1.94	0.97	0.97	0.97	0.97	0.97	0.97	0.97	0.97	0.00	0.97	3.88	0.97	0.00	65.96
			0.10	**12:00 ~ 13:00**	19.40	8.73	0.00	2.91	0.97	0.97	0.97	0.97	0.00	0.97	0.97	0.97	0.97	0.00	0.97	2.91	0.97	0.00	43.65
			0.10	**13:00 ~ 14:00**	20.37	8.73	0.00	2.91	0.97	0.97	0.97	0.97	0.00	0.97	0.97	0.97	0.97	0.00	0.97	2.91	0.97	0.00	44.62
			0.10	**14:00 ~ 15:00**	20.37	9.70	0.00	2.91	0.97	0.97	0.97	0.97	0.00	0.97	0.97	0.97	0.97	0.00	0.97	2.91	0.97	0.00	45.59
			0.10	**15:00 ~ 16:00**	20.37	9.70	0.00	2.91	0.97	0.97	0.97	0.97	0.00	0.97	0.97	0.97	0.97	0.00	0.97	2.91	0.97	0.00	45.59
			0.10	**16:00 ~ 17:00**	21.34	9.70	0.00	2.91	0.97	0.97	0.97	0.97	0.00	0.97	0.97	0.97	0.97	0.00	0.97	2.91	0.97	0.00	46.56
			0.10	**17:00 ~ 18:00**	21.34	9.70	0.00	2.91	0.97	0.97	0.97	0.97	0.00	0.97	0.97	0.97	0.97	0.00	0.97	2.91	0.97	0.00	46.56
			0.10	**18:00 ~ 19:00**	22.31	10.67	0.00	3.88	1.94	0.97	0.97	0.97	0.00	0.97	0.97	0.97	0.97	0.00	0.97	2.91	0.97	0.00	50.44
			0.10	**19:00 ~ 20:00**	20.37	8.73	0.00	2.91	0.97	0.97	0.97	0.97	0.00	0.97	0.97	0.97	0.97	0.00	0.97	2.91	0.97	0.00	44.62
			0.10	**20:00 ~ 21:00**	17.46	7.76	0.00	2.91	0.97	0.97	0.97	0.00	0.00	0.97	0.97	0.97	0.97	0.00	0.97	1.94	0.97	0.00	38.80
			0.10	**21:00 ~ 22:00**	17.46	7.76	0.00	2.91	0.97	0.97	0.97	0.00	0.00	0.97	0.97	0.97	0.97	0.00	0.97	1.94	0.97	0.00	38.80
			0.10	**22:00 ~ 23:00**	16.49	7.76	0.00	2.91	0.97	0.97	0.97	0.00	0.00	0.97	0.97	0.97	0.97	0.00	0.97	1.94	0.97	0.00	37.83
			0.10	**23:00 ~ 00:00**	13.58	5.82	0.00	1.94	0.97	0.97	0.97	0.00	0.00	0.97	0.97	0.97	0.97	0.00	0.97	1.94	0.97	0.00	32.01
				Whole Day Total (veh*km)	440.38	205.64	4.85	67.90	29.10	19.40	23.28	13.58	4.85	23.28	19.40	16.49	21.34	0.00	19.40	58.20	16.49	0.00	983.58
66	Tin Kwong Road	SB	0.10	**00:00 ~ 01:00**	13.58	5.82	0.00	4.85	1.94	0.97	0.97	0.00	0.00	0.97	0.97	0.00	0.97	0.00	0.97	1.94	0.97	0.00	34.92
			0.10	**01:00 ~ 02:00**	8.73	3.88	0.00	3.88	1.94	0.97	0.97	0.00	0.00	0.97	0.97	0.00	0.97	0.00	0.00	0.97	0.97	0.00	25.22
			0.10	**02:00 ~ 03:00**	6.79	2.91	0.00	2.91	0.97	0.97	0.97	0.00	0.00	0.97	0.00	0.00	0.00	0.00	0.00	0.97	0.97	0.00	18.43
			0.10	**03:00 ~ 04:00**	4.85	2.91	0.00	1.94	0.97	0.97	0.97	0.00	0.00	0.97	0.00	0.00	0.00	0.00	0.00	0.97	0.00	0.00	14.55
			0.10	**04:00 ~ 05:00**	4.85	2.91	0.00	1.94	0.97	0.97	0.97	0.00	0.00	0.97	0.00	0.00	0.00	0.00	0.00	0.97	0.00	0.00	14.55
			0.10	**05:00 ~ 06:00**	6.79	2.91	0.00	2.91	0.97	0.97	0.97	0.00	0.00	0.97	0.00	0.00	0.00	0.00	0.00	0.97	0.97	0.00	19.40
			0.10	**06:00 ~ 07:00**	13.58	5.82	0.00	4.85	1.94	0.97	0.97	0.97	0.00	0.97	0.97	0.00	0.97	0.00	0.97	1.94	0.97	0.00	35.89
			0.10	**07:00 ~ 08:00**	26.19	12.61	0.97	9.70	3.88	0.97	0.97	0.97	0.97	0.97	0.97	0.97	0.97	0.00	0.97	2.91	0.97	0.00	65.96
			0.10	**08:00 ~ 09:00**	32.98	15.52	0.97	11.64	4.85	0.97	1.94	0.97	0.97	0.97	0.97	0.97	0.97	0.00	0.97	3.88	0.97	0.00	80.51
			0.10	**09:00 ~ 10:00**	29.10	13.58	0.97	10.67	3.88	0.97	0.97	0.97	0.97	0.97	0.97	0.97	0.97	0.00	0.97	3.88	0.97	0.00	71.78
			0.10	**10:00 ~ 11:00**	28.13	12.61	0.97	9.70	3.88	0.97	0.97	0.97	0.97	0.97	0.97	0.97	0.97	0.00	0.97	3.88	0.97	0.00	68.87
			0.10	**11:00 ~ 12:00**	29.10	13.58	0.97	10.67	3.88	0.97	0.97	0.97	0.97	0.97	0.97	0.97	0.97	0.00	0.97	3.88	0.97	0.00	71.78
			0.10	**12:00 ~ 13:00**	15.52	6.79	0.97	4.85	1.94	0.97	0.97	0.97	0.00	0.97	0.97	0.97	0.97	0.00	0.97	1.94	0.97	0.00	40.74
			0.10	**13:00 ~ 14:00**	16.49	6.79	0.97	4.85	1.94	0.97	0.97	0.97	0.00	0.97	0.97	0.97	0.97	0.00	0.97	1.94	0.97	0.00	41.71
			0.10	**14:00 ~ 15:00**	16.49	6.79	0.97	4.85	1.94	0.97	0.97	0.97	0.00	0.97	0.97	0.97	0.97	0.00	0.97	1.94	0.97	0.00	41.71
			0.10	**15:00 ~ 16:00**	16.49	6.79	0.97	4.85	1.94	0.97	0.97	0.97	0.00	0.97	0.97	0.97	0.97	0.00	0.97	1.94	0.97	0.00	41.71
			0.10	**16:00 ~ 17:00**	17.46	7.76	0.97	4.85	1.94	0.97	0.97	0.97	0.00	0.97	0.97	0.97	0.97	0.00	0.97	1.94	0.97	0.00	43.65
			0.10	**17:00 ~ 18:00**	16.49	7.76	0.97	4.85	1.94	0.97	0.97	0.97	0.00	0.97	0.97	0.97	0.97	0.00	0.97	1.94	0.97	0.00	42.68
			0.10	**18:00 ~ 19:00**	18.43	7.76	0.97	5.82	1.94	0.97	0.97	0.97	0.00	0.97	0.97	0.97	0.97	0.00	0.97	1.94	0.97	0.00	45.59
			0.10	**19:00 ~ 20:00**	16.49	6.79	0.97	4.85	1.94	0.97	0.97	0.97	0.00	0.97	0.97	0.97	0.97	0.00	0.97	1.94	0.97	0.00	41.71
			0.10	**20:00 ~ 21:00**	13.58	5.82	0.97	3.88	1.94	0.97	0.97	0.00	0.00	0.97	0.97	0.97	0.97	0.00	0.97	1.94	0.97	0.00	35.89
			0.10	**21:00 ~ 22:00**	13.58	5.82	0.97	3.88	1.94	0.97	0.97	0.00	0.00	0.97	0.97	0.97	0.97	0.00	0.97	1.94	0.97	0.00	35.89
			0.10	**22:00 ~ 23:00**	12.61	5.82	0.97	3.88	1.94	0.97	0.97	0.00	0.00	0.97	0.97	0.97	0.97	0.00	0.97	1.94	0.97	0.00	34.92
			0.10	**23:00 ~ 00:00**	10.67	4.85	0.97	2.91	0.97	0.97	0.97	0.00	0.00	0.97	0.97	0.97	0.97	0.00	0.97	1.94	0.97	0.00	30.07
				Whole Day Total (veh*km)	388.97	174.60	16.49	129.98	52.38	23.28	24.25	13.58	4.85	23.28	19.40	16.49	19.40	0.00	19.40	50.44	21.34	0.00	998.13
67	Tin Kwong Road	NB	0.10	**00:00 ~ 01:00**	18.47	8.21	0.00	2.05	1.03	1.03	1.03	0.00	0.00	1.03	1.03	0.00	1.03	0.00	1.03	2.05	0.00	0.00	37.96
			0.10	**01:00 ~ 02:00**	12.31	6.16	0.00	2.05	1.03	1.03	1.03	0.00	0.00	1.03	1.03	0.00	1.03	0.00	0.00	2.05	0.00	0.00	28.73
			0.10	**02:00 ~ 03:00**	9.23	4.10	0.00	1.03	1.03	0.00	1.03	0.00	0.00	1.03	0.00	0.00	1.03	0.00	0.00	1.03	0.00	0.00	19.49
			0.10	**03:00 ~ 04:00**	7.18	3.08	0.00	1.03	1.03	0.00	1.03	0.00	0.00	1.03	0.00	0.00	0.00	0.00	0.00	1.03	0.00	0.00	15.39
			0.10	**04:00 ~ 05:00**	7.18	3.08	0.00	1.03	1.03	0.00	1.03	0.00	0.00	1.03	0.00	0.00	0.00	0.00	0.00	1.03	0.00	0.00	15.39
			0.10	**05:00 ~ 06:00**	9.23	5.13	0.00	1.03	1.03	0.00	1.03	0.00	0.00	1.03	0.00	0.00	1.03	0.00	1.03	1.03	0.00	0.00	21.55
			0.10	**06:00 ~ 07:00**	18.47	9.23	0.00	3.08	1.03	1.03	1.03	0.00	1.03	1.03	0.00	0.00	1.03	0.00	1.03	2.05	0.00	0.00	41.04
			0.10	**07:00 ~ 08:00**	35.91	17.44	1.03	5.13	2.05	1.03	1.03	1.03	1.03	1.03	1.03	1.03	1.03	0.00	1.03	4.10	1.03	0.00	75.92
			0.10	**08:00 ~ 09:00**	45.14	21.55	1.03	6.16	2.05	1.03	1.03	1.03	1.03	1.03	1.03	1.03	1.03	0.00	1.03	5.13	1.03	0.00	91.31
			0.10	**09:00 ~ 10:00**	40.01	18.47	1.03	5.13	2.05	1.03	1.03	1.03	1.03	1.03	1.03	1.03	1.03	0.00	1.03	5.13	1.03	0.00	82.08
			0.10	**10:00 ~ 11:00**	38.99	18.47	1.03	5.13	2.05	1.03	1.03	1.03	1.03	1.03	1.03	1.03	1.03	0.00	1.03	4.10	1.03	0.00	80.03
			0.10	**11:00 ~ 12:00**	41.04	19.49	1.03	5.13	2.05	1.03	1.03	1.03	1.03	1.03	1.03	1.03	1.03	0.00	1.03	5.13	1.03	0.00	84.13
			0.10	**12:00 ~ 13:00**	26.68	12.31	0.00	4.10	2.05	1.03	1.03	1.03	1.03	1.03	1.03	1.03	1.03	0.00	1.03	3.08	1.03	0.00	58.48
			0.10	**13:00 ~ 14:00**	26.68	12.31	0.00	4.10	2.05	1.03	1.03	1.03	1.03	1.03	1.03	1.03	1.03	0.00	1.03	3.08	1.03	0.00	58.48
			0.10	**14:00 ~ 15:00**	27.70	12.31	0.00	4.10	2.05	1.03	1.03	1.03	1.03	1.03	1.03	1.03	1.03	0.00	1.03	3.08	1.03	0.00	59.51
			0.10	**15:00 ~ 16:00**	27.70	12.31	0.00	4.10	2.05	1.03	1.03	1.03	1.03	1.03	1.03	1.03	1.03	0.00	1.03	3.08	1.03	0.00	59.51
			0.10	**16:00 ~ 17:00**	28.73	13.34	0.00	4.10	2.05	1.03	1.03	1.03	1.03	1.03	1.03	1.03	1.03	0.00	1.03	3.08	1.03	0.00	61.56
			0.10	**17:00 ~ 18:00**	28.73	13.34	0.00	4.10	2.05	1.03	1.03	1.03	1.03	1.03	1.03	1.03	1.03	0.00	1.03	3.08	1.03	0.00	61.56
			0.10	**18:00 ~ 19:00**	29.75	14.36	0.00	4.10	2.05	1.03	1.03	1.03	1.03	1.03	1.03	1.03	1.03	0.00	1.03	4.10	1.03	0.00	64.64
			0.10	**19:00 ~ 20:00**	26.68	12.31	0.00	4.10	2.05	1.03	1.03	1.03	1.03	1.03	1.03	1.03	1.03	0.00	1.03	3.08	1.03	0.00	58.48
			0.10	**20:00 ~ 21:00**	22.57	10.26	0.00	3.08	1.03	1.03	1.03	0.00	1.03	1.03	1.03	1.03	1.03	0.00	1.03	3.08	1.03	0.00	49.25
			0.10	**21:00 ~ 22:00**	23.60	11.29	0.00	3.08	2.05	1.03	1.03	0.00	1.03	1.03	1.03	1.03	1.03	0.00	1.03	3.08	1.03	0.00	52.33
			0.10	**22:00 ~ 23:00**	21.55	10.26	0.00	3.08	1.03	1.03	1.03	0.00	1.03	1.03	1.03	1.03	1.03	0.00	1.03	3.08	1.03	0.00	48.22
			0.10	**23:00 ~ 00:00**	17.44	8.21	0.00	3.08	1.03	1.03	1.03	0.00	1.03	1.03	1.03	1.03	1.03	0.00	1.03	2.05	1.03	0.00	41.04
				Whole Day Total (veh*km)	590.98	277.02	5.13	83.11	38.99	20.52	24.62	14.36	17.44	24.62	20.52	17.44	22.57	0.00	20.52	70.79	17.44	0.00	1266.08
68	Tin Kwong Road	SB	0.10	**00:00 ~ 01:00**	18.47	9.23	0.00	5.13	2.05	1.03	1.03	0.00	0.00	1.03	1.03	0.00	1.03	0.00	1.03	2.05	1.03	0.00	44.12
			0.10	**01:00 ~ 02:00**	12.31	6.16	0.00	4.10	2.05	1.03	1.03	0.00	0.00	1.03	1.03	0.00	1.03	0.00	0.00	2.05	1.03	0.00	32.83
			0.10	**02:00 ~ 03:00**	9.23	4.10	0.00	3.08	1.03	1.03	1.03	0.00	0.00	1.03	0.00	0.00	1.03	0.00	0.00	1.03	1.03	0.00	23.60
			0.10	**03:00 ~ 04:00**	7.18	3.08	0.00	2.05	1.03	1.03	1.03	0.00	0.00	1.03	0.00	0.00	0.00	0.00	0.00	1.03	0.00	0.00	17.44
			0.10	**04:00 ~ 05:00**	7.18	3.08	0.00	2.05	1.03	1.03	1.03	0.00	0.00	1.03	0.00	0.00	0.00	0.00	0.00	1.03	0.00	0.00	17.44
			0.10	**05:00 ~ 06:00**	9.23	5.13	0.00	3.08	1.03	1.03	1.03	0.00	0.00	1.03	0.00	0.00	1.03	0.00	1.03	1.03	1.03	0.00	25.65
			0.10	**06:00 ~ 07:00**	18.47	9.23	0.00	5.13	2.05	1.03	1.03	1.03	0.00	1.03	1.03	0.00	1.03	0.00	1.03	2.05	1.03	0.00	45.14
			0.10	**07:00 ~ 08:00**	36.94	17.44	1.03	10.26	4.10	1.03	1.03	1.03	1.03	1.03	1.03	1.03	1.03	0.00	1.03	4.10	1.03	0.00	84.13
			0.10	**08:00 ~ 09:00**	45.14	21.55	1.03	13.34	5.13	1.03	2.05	1.03	1.03	1.03	1.03	1.03	1.03	0.00	1.03	5.13	1.03	0.00	102.60
			0.10	**09:00 ~ 10:00**	40.01	18.47	1.03	11.29	4.10	1.03	2.05	1.03	1.03	1.03	1.03	1.03	1.03	0.00	1.03	5.13	1.03	0.00	91.31
			0.10	**10:00 ~ 11:00**	38.99	18.47	1.03	11.29	4.10	1.03	1.03	1.03	1.03	1.03	1.03	1.03	1.03	0.00	1.03	4.10	1.03	0.00	88.24
			0.10	**11:00 ~ 12:00**	41.04	19.49	1.03	11.29	4.10	1.03	2.05	1.03	1.03	1.03	1.03	1.03	1.03	0.00	1.03	5.13	1.03	0.00	93.37
			0.10	**12:00 ~ 13:00**	22.57	10.26	1.03	6.16	2.05	1.03	1.03	1.03	0.00	1.03	1.03	1.03	1.03	0.00	1.03	3.08	1.03	0.00	54.38
			0.10	**13:00 ~ 14:00**	23.60	10.26	1.03	6.16	2.05	1.03	1.03	1.03	0.00	1.03	1.03	1.03	1.03	0.00	1.03	3.08	1.03	0.00	55.40
			0.10	**14:00 ~ 15:00**	23.60	11.29	1.03	6.16	2.05	1.03	1.03	1.03	0.00	1.03	1.03	1.03	1.03	0.00	1.03	3.08	1.03	0.00	56.43
			0.10	**15:00 ~ 16:00**	23.60	11.29	1.03	6.16	2.05	1.03	1.03	1.03	0.00	1.03	1.03	1.03	1.03	0.00	1.03	3.08	1.03	0.00	56.43
			0.10	**16:00 ~ 17:00**	24.62	11.29	1.03	6.16	2.05	1.03	1.03	1.03	0.00	1.03	1.03	1.03	1.03	0.00	1.03	3.08	1.03	0.00	57.46
			0.10	**17:00 ~ 18:00**	24.62	11.29	1.03	6.16	2.05	1.03	1.03	1.03	0.00	1.03	1.03	1.03	1.03	0.00	1.03	3.08	1.03	0.00	57.46
			0.10	**18:00 ~ 19:00**	26.68	12.31	1.03	6.16	3.08	1.03	1.03	1.03	0.00	1.03	1.03	1.03	1.03	0.00	1.03	3.08	1.03	0.00	61.56
			0.10	**19:00 ~ 20:00**	23.60	10.26	1.03	6.16	2.05	1.03	1.03	1.03	0.00	1.03	1.03	1.03	1.03	0.00	1.03	3.08	1.03	0.00	55.40
			0.10	**20:00 ~ 21:00**	19.49	9.23	1.03	5.13	2.05	1.03	1.03	0.00	0.00	1.03	1.03	1.03	1.03	0.00	1.03	2.05	1.03	0.00	47.20
			0.10	**21:00 ~ 22:00**	20.52	9.23	1.03	5.13	2.05	1.03	1.03	0.00	0.00	1.03	1.03	1.03	1.03	0.00	1.03	3.08	1.03	0.00	49.25
			0.10	**22:00 ~ 23:00**	18.47	8.21	1.03	5.13	2.05	1.03	1.03	0.00	0.00	1.03	1.03	1.03	1.03	0.00	1.03	2.05	1.03	0.00	45.14
			0.10	**23:00 ~ 00:00**	15.39	7.18	1.03	4.10	2.05	1.03	1.03	0.00	0.00	1.03	1.03	1.03	1.03	0.00	1.03	2.05	1.03	0.00	40.01
				Whole Day Total (veh*km)	550.96	257.53	17.44	150.82	57.46	24.62	27.70	14.36	5.13	24.62	20.52	17.44	22.57	0.00	20.52	67.72	22.57	0.00	1301.99

Road No.	Road Name	Bound	Road Length (km)	Hour	PC	TAXI	LGV3	LGV4	LGV6	HGV7	HGV8	PLB	PV4	PV5	NFB6	NFB7	NFB8	FBSD	FBDD	MC	HGV9	NFB9	Total
69	Farm Road	WB	0.06	**00:00 ~ 01:00**	1.20	0.60	0.00	0.60	0.00	0.00	0.00	0.00	0.00	0.00	0.00	0.00	0.00	0.00	0.00	0.60	0.00	0.00	3.00
			0.06	**01:00 ~ 02:00**	0.60	0.60	0.00	0.60	0.00	0.00	0.00	0.00	0.00	0.00	0.00	0.00	0.00	0.00	0.00	0.60	0.00	0.00	2.40
			0.06	**02:00 ~ 03:00**	0.60	0.60	0.00	0.60	0.00	0.00	0.00	0.00	0.00	0.00	0.00	0.00	0.00	0.00	0.00	0.60	0.00	0.00	2.40
			0.06	**03:00 ~ 04:00**	0.60	0.60	0.00	0.00	0.00	0.00	0.00	0.00	0.00	0.00	0.00	0.00	0.00	0.00	0.00	0.00	0.00	0.00	1.20
			0.06	**04:00 ~ 05:00**	0.60	0.60	0.00	0.00	0.00	0.00	0.00	0.00	0.00	0.00	0.00	0.00	0.00	0.00	0.00	0.00	0.00	0.00	1.20
			0.06	**05:00 ~ 06:00**	0.60	0.60	0.00	0.60	0.00	0.00	0.00	0.00	0.00	0.00	0.00	0.00	0.00	0.00	0.00	0.60	0.00	0.00	2.40
			0.06	**06:00 ~ 07:00**	1.20	0.60	0.00	0.60	0.00	0.00	0.00	0.00	0.00	0.00	0.00	0.00	0.00	0.00	0.00	0.60	0.00	0.00	3.00
			0.06	**07:00 ~ 08:00**	1.80	1.20	0.00	0.60	0.60	0.00	0.00	0.00	0.00	0.00	0.00	0.00	0.00	0.00	0.00	0.60	0.00	0.00	4.79
			0.06	**08:00 ~ 09:00**	1.80	1.20	0.00	0.60	0.60	0.00	0.00	0.00	0.00	0.00	0.00	0.00	0.00	0.00	0.00	0.60	0.00	0.00	4.79
			0.06	**09:00 ~ 10:00**	1.80	1.20	0.00	0.60	0.60	0.00	0.00	0.00	0.00	0.00	0.00	0.00	0.00	0.00	0.00	0.60	0.00	0.00	4.79
			0.06	**10:00 ~ 11:00**	1.80	1.20	0.00	0.60	0.60	0.00	0.00	0.00	0.00	0.00	0.00	0.00	0.00	0.00	0.00	0.60	0.00	0.00	4.79
			0.06	**11:00 ~ 12:00**	1.80	1.20	0.00	0.60	0.60	0.00	0.00	0.00	0.00	0.00	0.00	0.00	0.00	0.00	0.00	0.60	0.00	0.00	4.79
			0.06	**12:00 ~ 13:00**	1.80	1.20	0.00	0.60	0.60	0.00	0.00	0.00	0.00	0.00	0.00	0.00	0.00	0.00	0.00	0.60	0.00	0.00	4.79
			0.06	**13:00 ~ 14:00**	1.80	1.20	0.00	0.60	0.60	0.00	0.00	0.00	0.00	0.00	0.00	0.00	0.00	0.00	0.00	0.60	0.00	0.00	4.79
			0.06	**14:00 ~ 15:00**	1.80	1.20	0.00	0.60	0.60	0.00	0.00	0.00	0.00	0.00	0.00	0.00	0.00	0.00	0.00	0.60	0.00	0.00	4.79
			0.06	**15:00 ~ 16:00**	1.80	1.20	0.00	0.60	0.60	0.00	0.00	0.00	0.00	0.00	0.00	0.00	0.00	0.00	0.00	0.60	0.00	0.00	4.79
			0.06	**16:00 ~ 17:00**	1.80	1.20	0.00	0.60	0.60	0.00	0.00	0.00	0.00	0.00	0.00	0.00	0.00	0.00	0.00	0.60	0.00	0.00	4.79
			0.06	**17:00 ~ 18:00**	1.80	1.20	0.00	0.60	0.60	0.00	0.00	0.00	0.00	0.00	0.00	0.00	0.00	0.00	0.00	0.60	0.00	0.00	4.79
			0.06	**18:00 ~ 19:00**	1.80	1.20	0.00	0.60	0.60	0.00	0.00	0.00	0.00	0.00	0.00	0.00	0.00	0.00	0.00	0.60	0.00	0.00	4.79
			0.06	**19:00 ~ 20:00**	1.80	1.20	0.00	0.60	0.60	0.00	0.00	0.00	0.00	0.00	0.00	0.00	0.00	0.00	0.00	0.60	0.00	0.00	4.79
			0.06	**20:00 ~ 21:00**	1.80	1.20	0.00	0.60	0.60	0.00	0.00	0.00	0.00	0.00	0.00	0.00	0.00	0.00	0.00	0.60	0.00	0.00	4.79
			0.06	**21:00 ~ 22:00**	1.80	1.20	0.00	0.60	0.60	0.00	0.00	0.00	0.00	0.00	0.00	0.00	0.00	0.00	0.00	0.60	0.00	0.00	4.79
			0.06	**22:00 ~ 23:00**	1.80	1.20	0.00	0.60	0.60	0.00	0.00	0.00	0.00	0.00	0.00	0.00	0.00	0.00	0.00	0.60	0.00	0.00	4.79
			0.06	**23:00 ~ 00:00**	1.20	0.60	0.00	0.60	0.60	0.00	0.00	0.00	0.00	0.00	0.00	0.00	0.00	0.00	0.00	0.60	0.00	0.00	3.59
				Whole Day Total (veh*km)	35.34	23.96	0.00	13.18	10.18	0.00	0.00	0.00	0.00	0.00	0.00	0.00	0.00	0.00	0.00	13.18	0.00	0.00	95.84

Road No.	Road Name	Bound	Road Length (km)	Hour	PC	TAXI	LGV3	LGV4	LGV6	HGV7	HGV8	PLB	PV4	PV5	NFB6	NFB7	NFB8	FBSD	FBDD	MC	HGV9	NFB9	Total
70	Farm Road	WB	0.16	**00:00 ~ 01:00**	3.11	1.55	0.00	1.55	0.00	0.00	0.00	0.00	0.00	0.00	0.00	0.00	0.00	0.00	0.00	1.55	0.00	0.00	7.77
			0.16	**01:00 ~ 02:00**	1.55	1.55	0.00	1.55	0.00	0.00	0.00	0.00	0.00	0.00	0.00	0.00	0.00	0.00	0.00	1.55	0.00	0.00	6.21
			0.16	**02:00 ~ 03:00**	1.55	1.55	0.00	1.55	0.00	0.00	0.00	0.00	0.00	0.00	0.00	0.00	0.00	0.00	0.00	1.55	0.00	0.00	6.21
			0.16	**03:00 ~ 04:00**	1.55	1.55	0.00	0.00	0.00	0.00	0.00	0.00	0.00	0.00	0.00	0.00	0.00	0.00	0.00	0.00	0.00	0.00	3.11
			0.16	**04:00 ~ 05:00**	1.55	1.55	0.00	0.00	0.00	0.00	0.00	0.00	0.00	0.00	0.00	0.00	0.00	0.00	0.00	0.00	0.00	0.00	3.11
			0.16	**05:00 ~ 06:00**	1.55	1.55	0.00	1.55	0.00	0.00	0.00	0.00	0.00	0.00	0.00	0.00	0.00	0.00	0.00	1.55	0.00	0.00	6.21
			0.16	**06:00 ~ 07:00**	3.11	1.55	0.00	1.55	0.00	0.00	0.00	0.00	0.00	0.00	0.00	0.00	0.00	0.00	0.00	1.55	0.00	0.00	7.77
			0.16	**07:00 ~ 08:00**	4.66	3.11	0.00	1.55	1.55	0.00	0.00	0.00	0.00	0.00	0.00	0.00	0.00	0.00	0.00	1.55	0.00	0.00	12.42
			0.16	**08:00 ~ 09:00**	4.66	3.11	0.00	1.55	1.55	0.00	0.00	0.00	0.00	0.00	0.00	0.00	0.00	0.00	0.00	1.55	0.00	0.00	12.42
			0.16	**09:00 ~ 10:00**	4.66	3.11	0.00	1.55	1.55	0.00	0.00	0.00	0.00	0.00	0.00	0.00	0.00	0.00	0.00	1.55	0.00	0.00	12.42
			0.16	**10:00 ~ 11:00**	4.66	3.11	0.00	1.55	1.55	0.00	0.00	0.00	0.00	0.00	0.00	0.00	0.00	0.00	0.00	1.55	0.00	0.00	12.42
			0.16	**11:00 ~ 12:00**	4.66	3.11	0.00	1.55	1.55	0.00	0.00	0.00	0.00	0.00	0.00	0.00	0.00	0.00	0.00	1.55	0.00	0.00	12.42
			0.16	**12:00 ~ 13:00**	4.66	3.11	0.00	1.55	1.55	0.00	0.00	0.00	0.00	0.00	0.00	0.00	0.00	0.00	0.00	1.55	0.00	0.00	12.42
			0.16	**13:00 ~ 14:00**	4.66	3.11	0.00	1.55	1.55	0.00	0.00	0.00	0.00	0.00	0.00	0.00	0.00	0.00	0.00	1.55	0.00	0.00	12.42
			0.16	**14:00 ~ 15:00**	4.66	3.11	0.00	1.55	1.55	0.00	0.00	0.00	0.00	0.00	0.00	0.00	0.00	0.00	0.00	1.55	0.00	0.00	12.42
			0.16	**15:00 ~ 16:00**	4.66	3.11	0.00	1.55	1.55	0.00	0.00	0.00	0.00	0.00	0.00	0.00	0.00	0.00	0.00	1.55	0.00	0.00	12.42
			0.16	**16:00 ~ 17:00**	4.66	3.11	0.00	1.55	1.55	0.00	0.00	0.00	0.00	0.00	0.00	0.00	0.00	0.00	0.00	1.55	0.00	0.00	12.42
			0.16	**17:00 ~ 18:00**	4.66	3.11	0.00	1.55	1.55	0.00	0.00	0.00	0.00	0.00	0.00	0.00	0.00	0.00	0.00	1.55	0.00	0.00	12.42
			0.16	**18:00 ~ 19:00**	4.66	3.11	0.00	1.55	1.55	0.00	0.00	0.00	0.00	0.00	0.00	0.00	0.00	0.00	0.00	1.55	0.00	0.00	12.42
			0.16	**19:00 ~ 20:00**	4.66	3.11	0.00	1.55	1.55	0.00	0.00	0.00	0.00	0.00	0.00	0.00	0.00	0.00	0.00	1.55	0.00	0.00	12.42
			0.16	**20:00 ~ 21:00**	4.66	3.11	0.00	1.55	1.55	0.00	0.00	0.00	0.00	0.00	0.00	0.00	0.00	0.00	0.00	1.55	0.00	0.00	12.42
			0.16	**21:00 ~ 22:00**	4.66	3.11	0.00	1.55	1.55	0.00	0.00	0.00	0.00	0.00	0.00	0.00	0.00	0.00	0.00	1.55	0.00	0.00	12.42
			0.16	**22:00 ~ 23:00**	4.66	3.11	0.00	1.55	1.55	0.00	0.00	0.00	0.00	0.00	0.00	0.00	0.00	0.00	0.00	1.55	0.00	0.00	12.42
			0.16	**23:00 ~ 00:00**	3.11	1.55	0.00	1.55	1.55	0.00	0.00	0.00	0.00	0.00	0.00	0.00	0.00	0.00	0.00	1.55	0.00	0.00	9.32
				Whole Day Total (veh*km)	91.63	62.12	0.00	34.17	26.40	0.00	0.00	0.00	0.00	0.00	0.00	0.00	0.00	0.00	0.00	34.17	0.00	0.00	248.48

Road No.	Road Name	Bound	Road Length (km)	Hour	PC	TAXI	LGV3	LGV4	LGV6	HGV7	HGV8	PLB	PV4	PV5	NFB6	NFB7	NFB8	FBSD	FBDD	MC	HGV9	NFB9	Total
71	Ying Choi Path	NB	0.05	**00:00 ~ 01:00**	0.51	0.51	0.00	0.00	0.00	0.00	0.00	0.00	0.00	0.00	0.00	0.00	0.00	0.00	0.00	0.00	0.00	0.00	1.02
			0.05	**01:00 ~ 02:00**	0.51	0.51	0.00	0.00	0.00	0.00	0.00	0.00	0.00	0.00	0.00	0.00	0.00	0.00	0.00	0.00	0.00	0.00	1.02
			0.05	**02:00 ~ 03:00**	0.51	0.51	0.00	0.00	0.00	0.00	0.00	0.00	0.00	0.00	0.00	0.00	0.00	0.00	0.00	0.00	0.00	0.00	1.02
			0.05	**03:00 ~ 04:00**	0.51	0.51	0.00	0.00	0.00	0.00	0.00	0.00	0.00	0.00	0.00	0.00	0.00	0.00	0.00	0.00	0.00	0.00	1.02
			0.05	**04:00 ~ 05:00**	0.51	0.51	0.00	0.00	0.00	0.00	0.00	0.00	0.00	0.00	0.00	0.00	0.00	0.00	0.00	0.00	0.00	0.00	1.02
			0.05	**05:00 ~ 06:00**	0.51	0.51	0.00	0.00	0.00	0.00	0.00	0.00	0.00	0.00	0.00	0.00	0.00	0.00	0.00	0.00	0.00	0.00	1.02
			0.05	**06:00 ~ 07:00**	0.51	0.51	0.00	0.00	0.00	0.00	0.00	0.00	0.00	0.00	0.00	0.00	0.00	0.00	0.00	0.00	0.00	0.00	1.02
			0.05	**07:00 ~ 08:00**	0.51	0.51	0.00	0.51	0.00	0.00	0.00	0.00	0.00	0.00	0.00	0.00	0.00	0.00	0.00	0.51	0.00	0.00	2.03
			0.05	**08:00 ~ 09:00**	1.02	0.51	0.00	0.51	0.00	0.00	0.00	0.00	0.00	0.00	0.00	0.00	0.00	0.00	0.00	0.51	0.00	0.00	2.54
			0.05	**09:00 ~ 10:00**	0.51	0.51	0.00	0.51	0.00	0.00	0.00	0.00	0.00	0.00	0.00	0.00	0.00	0.00	0.00	0.51	0.00	0.00	2.03
			0.05	**10:00 ~ 11:00**	0.51	0.51	0.00	0.51	0.00	0.00	0.00	0.00	0.00	0.00	0.00	0.00	0.00	0.00	0.00	0.51	0.00	0.00	2.03
			0.05	**11:00 ~ 12:00**	0.51	0.51	0.00	0.51	0.00	0.00	0.00	0.00	0.00	0.00	0.00	0.00	0.00	0.00	0.00	0.51	0.00	0.00	2.03
			0.05	**12:00 ~ 13:00**	0.51	0.51	0.00	0.51	0.00	0.00	0.00	0.00	0.00	0.00	0.00	0.00	0.00	0.00	0.00	0.51	0.00	0.00	2.03
			0.05	**13:00 ~ 14:00**	1.02	0.51	0.00	0.51	0.00	0.00	0.00	0.00	0.00	0.00	0.00	0.00	0.00	0.00	0.00	0.51	0.00	0.00	2.54
			0.05	**14:00 ~ 15:00**	1.02	0.51	0.00	0.51	0.00	0.00	0.00	0.00	0.00	0.00	0.00	0.00	0.00	0.00	0.00	0.51	0.00	0.00	2.54
			0.05	**15:00 ~ 16:00**	1.02	0.51	0.00	0.51	0.00	0.00	0.00	0.00	0.00	0.00	0.00	0.00	0.00	0.00	0.00	0.51	0.00	0.00	2.54
			0.05	**16:00 ~ 17:00**	1.02	0.51	0.00	0.51	0.00	0.00	0.00	0.00	0.00	0.00	0.00	0.00	0.00	0.00	0.00	0.51	0.00	0.00	2.54
			0.05	**17:00 ~ 18:00**	1.02	0.51	0.00	0.51	0.00	0.00	0.00	0.00	0.00	0.00	0.00	0.00	0.00	0.00	0.00	0.51	0.00	0.00	2.54
			0.05	**18:00 ~ 19:00**	1.02	0.51	0.00	0.51	0.00	0.00	0.00	0.00	0.00	0.00	0.00	0.00	0.00	0.00	0.00	0.51	0.00	0.00	2.54
			0.05	**19:00 ~ 20:00**	1.02	0.51	0.00	0.51	0.00	0.00	0.00	0.00	0.00	0.00	0.00	0.00	0.00	0.00	0.00	0.51	0.00	0.00	2.54
			0.05	**20:00 ~ 21:00**	0.51	0.51	0.00	0.51	0.00	0.00	0.00	0.00	0.00	0.00	0.00	0.00	0.00	0.00	0.00	0.51	0.00	0.00	2.03
			0.05	**21:00 ~ 22:00**	0.51	0.51	0.00	0.51	0.00	0.00	0.00	0.00	0.00	0.00	0.00	0.00	0.00	0.00	0.00	0.51	0.00	0.00	2.03
			0.05	**22:00 ~ 23:00**	0.51	0.51	0.00	0.51	0.00	0.00	0.00	0.00	0.00	0.00	0.00	0.00	0.00	0.00	0.00	0.51	0.00	0.00	2.03
			0.05	**23:00 ~ 00:00**	0.51	0.51	0.00	0.51	0.00	0.00	0.00	0.00	0.00	0.00	0.00	0.00	0.00	0.00	0.00	0.51	0.00	0.00	2.03
				Whole Day Total (veh*km)	16.26	12.19	0.00	8.64	0.00	0.00	0.00	0.00	0.00	0.00	0.00	0.00	0.00	0.00	0.00	8.64	0.00	0.00	45.72

Road No.	Road Name	Bound	Road Length (km)	Hour	PC	TAXI	LGV3	LGV4	LGV6	HGV7	HGV8	PLB	PV4	PV5	NFB6	NFB7	NFB8	FBSD	FBDD	MC	HGV9	NFB9	Total
72	Ying Choi Path	SB	0.05	**00:00 ~ 01:00**	0.51	0.51	0.00	0.00	0.00	0.00	0.00	0.00	0.00	0.00	0.00	0.00	0.00	0.00	0.00	0.00	0.00	0.00	1.02
			0.05	**01:00 ~ 02:00**	0.51	0.51	0.00	0.00	0.00	0.00	0.00	0.00	0.00	0.00	0.00	0.00	0.00	0.00	0.00	0.00	0.00	0.00	1.02
			0.05	**02:00 ~ 03:00**	0.51	0.51	0.00	0.00	0.00	0.00	0.00	0.00	0.00	0.00	0.00	0.00	0.00	0.00	0.00	0.00	0.00	0.00	1.02
			0.05	**03:00 ~ 04:00**	0.51	0.51	0.00	0.00	0.00	0.00	0.00	0.00	0.00	0.00	0.00	0.00	0.00	0.00	0.00	0.00	0.00	0.00	1.02
			0.05	**04:00 ~ 05:00**	0.51	0.51	0.00	0.00	0.00	0.00	0.00	0.00	0.00	0.00	0.00	0.00	0.00	0.00	0.00	0.00	0.00	0.00	1.02
			0.05	**05:00 ~ 06:00**	0.51	0.51	0.00	0.00	0.00	0.00	0.00	0.00	0.00	0.00	0.00	0.00	0.00	0.00	0.00	0.00	0.00	0.00	1.02
			0.05	**06:00 ~ 07:00**	0.51	0.51	0.00	0.00	0.00	0.00	0.00	0.00	0.00	0.00	0.00	0.00	0.00	0.00	0.00	0.00	0.00	0.00	1.02
			0.05	**07:00 ~ 08:00**	0.51	0.51	0.00	0.51	0.00	0.00	0.00	0.00	0.00	0.00	0.00	0.00	0.00	0.00	0.00	0.51	0.00	0.00	2.03
			0.05	**08:00 ~ 09:00**	1.02	0.51	0.00	0.51	0.00	0.00	0.00	0.00	0.00	0.00	0.00	0.00	0.00	0.00	0.00	0.51	0.00	0.00	2.54
			0.05	**09:00 ~ 10:00**	0.51	0.51	0.00	0.51	0.00	0.00	0.00	0.00	0.00	0.00	0.00	0.00	0.00	0.00	0.00	0.51	0.00	0.00	2.03
			0.05	**10:00 ~ 11:00**	0.51	0.51	0.00	0.51	0.00	0.00	0.00	0.00	0.00	0.00	0.00	0.00	0.00	0.00	0.00	0.51	0.00	0.00	2.03
			0.05	**11:00 ~ 12:00**	0.51	0.51	0.00	0.51	0.00	0.00	0.00	0.00	0.00	0.00	0.00	0.00	0.00	0.00	0.00	0.51	0.00	0.00	2.03
			0.05	**12:00 ~ 13:00**	0.51	0.51	0.00	0.51	0.00	0.00	0.00	0.00	0.00	0.00	0.00	0.00	0.00	0.00	0.00	0.51	0.00	0.00	2.03
			0.05	**13:00 ~ 14:00**	1.02	0.51	0.00	0.51	0.00	0.00	0.00	0.00	0.00	0.00	0.00	0.00	0.00	0.00	0.00	0.51	0.00	0.00	2.54
			0.05	**14:00 ~ 15:00**	1.02	0.51	0.00	0.51	0.00	0.00	0.00	0.00	0.00	0.00	0.00	0.00	0.00	0.00	0.00	0.51	0.00	0.00	2.54
			0.05	**15:00 ~ 16:00**	1.02	0.51	0.00	0.51	0.00	0.00	0.00	0.00	0.00	0.00	0.00	0.00	0.00	0.00	0.00	0.51	0.00	0.00	2.54
			0.05	**16:00 ~ 17:00**	1.02	0.51	0.00	0.51	0.00	0.00	0.00	0.00	0.00	0.00	0.00	0.00	0.00	0.00	0.00	0.51	0.00	0.00	2.54
			0.05	**17:00 ~ 18:00**	1.02	0.51	0.00	0.51	0.00	0.00	0.00	0.00	0.00	0.00	0.00	0.00	0.00	0.00	0.00	0.51	0.00	0.00	2.54
			0.05	**18:00 ~ 19:00**	1.02	0.51	0.00	0.51	0.00	0.00	0.00	0.00	0.00	0.00	0.00	0.00	0.00	0.00	0.00	0.51	0.00	0.00	2.54
			0.05	**19:00 ~ 20:00**	1.02	0.51	0.00	0.51	0.00	0.00	0.00	0.00	0.00	0.00	0.00	0.00	0.00	0.00	0.00	0.51	0.00	0.00	2.54
			0.05	**20:00 ~ 21:00**	0.51	0.51	0.00	0.51	0.00	0.00	0.00	0.00	0.00	0.00	0.00	0.00	0.00	0.00	0.00	0.51	0.00	0.00	2.03
			0.05	**21:00 ~ 22:00**	0.51	0.51	0.00	0.51	0.00	0.00	0.00	0.00	0.00	0.00	0.00	0.00	0.00	0.00	0.00	0.51	0.00	0.00	2.03
			0.05	**22:00 ~ 23:00**	0.51	0.51	0.00	0.51	0.00	0.00	0.00	0.00	0.00	0.00	0.00	0.00	0.00	0.00	0.00	0.51	0.00	0.00	2.03
			0.05	**23:00 ~ 00:00**	0.51	0.51	0.00	0.51	0.00	0.00	0.00	0.00	0.00	0.00	0.00	0.00	0.00	0.00	0.00	0.51	0.00	0.00	2.03
				Whole Day Total (veh*km)	16.26	12.19	0.00	8.64	0.00	0.00	0.00	0.00	0.00	0.00	0.00	0.00	0.00	0.00	0.00	8.64	0.00	0.00	45.72

Road No.	Road Name	Bound	Road Length (km)	Hour	PC	TAXI	LGV3	LGV4	LGV6	HGV7	HGV8	PLB	PV4	PV5	NFB6	NFB7	NFB8	FBSD	FBDD	MC	HGV9	NFB9	Total
73	Chatham Road North	NB	0.06	**00:00 ~ 01:00**	12.26	5.16	0.00	2.58	1.29	0.65	0.65	0.65	0.00	0.65	0.65	0.00	0.65	0.00	3.23	1.29	0.65	0.00	30.32
			0.06	**01:00 ~ 02:00**	8.39	3.87	0.00	1.94	0.65	0.65	0.65	0.00	0.00	0.65	0.65	0.00	0.65	0.00	1.29	1.29	0.65	0.00	21.29
			0.06	**02:00 ~ 03:00**	5.81	2.58	0.00	1.29	0.65	0.65	0.65	0.00	0.00	0.65	0.00	0.00	0.65	0.00	1.29	0.65	0.00	0.00	14.84
			0.06	**03:00 ~ 04:00**	4.52	1.94	0.00	1.29	0.65	0.65	0.65	0.00	0.00	0.65	0.00	0.00	0.00	0.00	1.29	0.65	0.00	0.00	12.26
			0.06	**04:00 ~ 05:00**	4.52	1.94	0.00	1.29	0.65	0.65	0.65	0.00	0.00	0.65	0.00	0.00	0.00	0.00	1.29	0.65	0.00	0.00	12.26
			0.06	**05:00 ~ 06:00**	6.45	2.58	0.00	1.29	0.65	0.65	0.65	0.65	0.00	0.65	0.00	0.00	0.65	0.00	3.23	0.65	0.00	0.00	18.06
			0.06	**06:00 ~ 07:00**	12.26	5.16	0.00	2.58	1.29	0.65	0.65	1.94	0.00	0.65	0.65	0.00	0.65	0.00	8.39	1.29	0.65	0.00	36.77
			0.06	**07:00 ~ 08:00**	24.51	10.97	0.65	5.16	1.94	0.65	0.65	3.23	0.65	0.65	0.65	0.65	0.65	0.00	10.32	2.58	0.65	0.00	64.50
			0.06	**08:00 ~ 09:00**	30.32	13.55	0.65	5.81	2.58	0.65	0.65	3.23	0.65	0.65	0.65	0.65	0.65	0.00	9.03	3.23	0.65	0.00	73.53
			0.06	**09:00 ~ 10:00**	26.45	11.61	0.65	5.16	1.94	0.65	0.65	2.58	0.65	0.65	0.65	0.65	0.65	0.00	7.74	3.23	0.65	0.00	64.50
			0.06	**10:00 ~ 11:00**	25.80	11.61	0.65	5.16	1.94	0.65	0.65	2.58	0.65	0.65	0.65	0.65	0.65	0.00	7.74	3.23	0.65	0.00	63.86
			0.06	**11:00 ~ 12:00**	27.09	11.61	0.65	5.81	1.94	0.65	0.65	2.58	0.65	0.65	0.65	0.65	0.65	0.00	7.74	3.23	0.65	0.00	65.79
			0.06	**12:00 ~ 13:00**	39.35	18.06	0.65	6.45	2.58	0.65	0.65	3.23	0.65	0.65	0.65	0.65	0.65	0.00	9.03	4.52	0.65	0.00	89.01
			0.06	**13:00 ~ 14:00**	39.99	18.71	0.65	6.45	2.58	0.65	0.65	3.23	0.65	0.65	0.65	0.65	0.65	0.00	9.03	4.52	0.65	0.00	90.30
			0.06	**14:00 ~ 15:00**	40.64	18.71	0.65	6.45	2.58	0.65	0.65	3.23	0.65	0.65	0.65	0.65	0.65	0.00	9.03	4.52	0.65	0.00	90.95
			0.06	**15:00 ~ 16:00**	41.28	19.35	0.65	6.45	2.58	0.65	0.65	3.23	0.65	0.65	0.65	0.65	0.65	0.00	9.03	4.52	0.65	0.00	92.24
			0.06	**16:00 ~ 17:00**	42.57	20.00	0.65	7.10	2.58	0.65	0.65	3.23	0.65	0.65	0.65	0.65	0.65	0.00	9.03	4.52	0.65	0.00	94.82
			0.06	**17:00 ~ 18:00**	42.57	20.00	0.65	7.10	2.58	0.65	0.65	3.87	0.65	0.65	0.65	0.65	0.65	0.00	9.68	4.52	0.65	0.00	96.11
			0.06	**18:00 ~ 19:00**	45.15	20.64	0.65	7.10	2.58	0.65	0.65	3.87	0.65	0.65	0.65	0.65	0.65	0.00	9.68	5.16	0.65	0.00	99.98
			0.06	**19:00 ~ 20:00**	39.99	18.71	0.65	6.45	2.58	0.65	0.65	3.23	0.65	0.65	0.65	0.65	0.65	0.00	8.39	4.52	0.65	0.00	89.66
			0.06	**20:00 ~ 21:00**	33.54	15.48	0.65	5.81	1.94	0.65	0.65	1.94	0.65	0.65	0.65	0.65	0.65	0.00	7.10	3.87	0.65	0.00	75.47
			0.06	**21:00 ~ 22:00**	34.83	16.13	0.65	5.81	1.94	0.65	0.65	1.94	0.65	0.65	0.65	0.65	0.65	0.00	7.10	3.87	0.65	0.00	77.40
			0.06	**22:00 ~ 23:00**	32.25	14.84	0.65	5.16	1.94	0.65	0.65	1.94	0.65	0.65	0.65	0.65	0.65	0.00	6.45	3.87	0.65	0.00	72.24
			0.06	**23:00 ~ 00:00**	26.45	12.26	0.65	4.52	1.94	0.65	0.65	1.94	0.65	0.65	0.65	0.65	0.65	0.00	5.81	3.23	0.65	0.00	61.92
				Whole Day Total (veh*km)	646.94	295.41	10.97	114.17	44.51	15.48	15.48	52.25	10.97	15.48	12.90	10.97	14.19	0.00	161.90	73.53	12.90	0.00	1508.01
74	Chatham Road North	SB	0.06	**00:00 ~ 01:00**	20.64	9.68	0.65	6.45	2.58	0.65	0.65	0.65	0.00	0.65	0.65	0.65	0.65	0.00	3.87	2.58	0.65	0.00	51.60
			0.06	**01:00 ~ 02:00**	13.55	6.45	0.65	4.52	1.94	0.65	0.65	0.00	0.00	0.65	0.65	0.65	0.65	0.00	1.94	1.94	0.65	0.00	35.48
			0.06	**02:00 ~ 03:00**	10.32	4.52	0.00	3.23	1.29	0.65	0.65	0.00	0.00	0.65	0.65	0.65	0.65	0.00	1.29	1.29	0.65	0.00	26.45
			0.06	**03:00 ~ 04:00**	7.74	3.87	0.00	2.58	1.29	0.65	0.65	0.00	0.00	0.65	0.65	0.00	0.65	0.00	1.29	1.29	0.65	0.00	21.93
			0.06	**04:00 ~ 05:00**	7.74	3.87	0.00	2.58	1.29	0.65	0.65	0.00	0.00	0.65	0.65	0.00	0.65	0.00	1.29	1.29	0.65	0.00	21.93
			0.06	**05:00 ~ 06:00**	10.97	5.16	0.00	3.23	1.29	0.65	0.65	0.65	0.00	0.65	0.65	0.65	0.65	0.00	4.52	1.29	0.65	0.00	31.61
			0.06	**06:00 ~ 07:00**	20.64	9.68	0.65	6.45	2.58	0.65	0.65	2.58	0.00	0.65	0.65	0.65	0.65	0.00	10.32	2.58	0.65	0.00	59.99
			0.06	**07:00 ~ 08:00**	41.93	19.35	0.65	12.26	4.52	0.65	1.29	3.87	0.65	0.65	0.65	0.65	0.65	0.00	12.90	4.52	0.65	0.00	105.78
			0.06	**08:00 ~ 09:00**	52.25	24.51	0.65	15.48	5.81	1.29	1.94	3.87	0.65	1.29	0.65	0.65	0.65	0.00	10.97	5.81	0.65	0.00	127.07
			0.06	**09:00 ~ 10:00**	45.80	21.29	0.65	13.55	5.16	1.29	1.29	3.23	0.65	1.29	0.65	0.65	0.65	0.00	9.68	5.16	0.65	0.00	111.59
			0.06	**10:00 ~ 11:00**	44.51	20.64	0.65	13.55	5.16	0.65	1.29	3.23	0.65	0.65	0.65	0.65	0.65	0.00	9.68	5.16	0.65	0.00	108.36
			0.06	**11:00 ~ 12:00**	47.09	21.93	0.65	14.19	5.16	1.29	1.94	3.23	0.65	1.29	0.65	0.65	0.65	0.00	9.03	5.16	0.65	0.00	114.17
			0.06	**12:00 ~ 13:00**	44.51	21.29	0.65	10.32	3.87	0.65	1.29	2.58	0.65	0.65	0.65	0.65	0.65	0.00	7.10	5.16	0.65	0.00	101.27
			0.06	**13:00 ~ 14:00**	45.80	21.29	0.65	10.97	3.87	0.65	1.29	2.58	0.65	1.29	0.65	0.65	0.65	0.00	7.10	5.16	0.65	0.00	103.85
			0.06	**14:00 ~ 15:00**	46.44	21.93	0.65	10.97	3.87	0.65	1.29	2.58	0.65	1.29	0.65	0.65	0.65	0.00	7.74	5.16	0.65	0.00	105.78
			0.06	**15:00 ~ 16:00**	47.09	21.93	0.65	10.97	3.87	0.65	1.29	2.58	0.65	1.29	0.65	0.65	0.65	0.00	7.74	5.16	0.65	0.00	106.43
			0.06	**16:00 ~ 17:00**	48.38	22.58	0.65	10.97	4.52	0.65	1.29	2.58	0.65	1.29	0.65	0.65	0.65	0.00	7.10	5.16	0.65	0.00	108.36
			0.06	**17:00 ~ 18:00**	47.73	22.58	0.65	10.97	4.52	0.65	1.29	3.23	0.65	1.29	0.65	0.65	0.65	0.00	7.74	5.16	0.65	0.00	109.01
			0.06	**18:00 ~ 19:00**	50.96	23.87	0.65	11.61	4.52	0.65	1.29	3.23	0.65	1.29	0.65	0.65	0.65	0.00	7.74	5.81	0.65	0.00	114.81
			0.06	**19:00 ~ 20:00**	45.80	21.29	0.65	10.97	3.87	0.65	1.29	2.58	0.65	1.29	0.65	0.65	0.65	0.00	6.45	5.16	0.65	0.00	103.20
			0.06	**20:00 ~ 21:00**	38.06	18.06	0.65	9.03	3.23	0.65	1.29	1.94	0.65	0.65	0.65	0.65	0.65	0.00	5.81	4.52	0.65	0.00	87.08
			0.06	**21:00 ~ 22:00**	39.35	18.71	0.65	9.03	3.23	0.65	1.29	1.94	0.65	0.65	0.65	0.65	0.65	0.00	5.81	4.52	0.65	0.00	89.01
			0.06	**22:00 ~ 23:00**	36.77	17.42	0.65	8.39	3.23	0.65	1.29	1.29	0.65	0.65	0.65	0.65	0.65	0.00	5.16	4.52	0.65	0.00	83.21
			0.06	**23:00 ~ 00:00**	29.67	14.19	0.65	7.10	2.58	0.65	0.65	1.29	0.65	0.65	0.65	0.65	0.65	0.00	5.16	3.23	0.65	0.00	69.02
				Whole Day Total (veh*km)	843.66	396.03	12.90	219.30	83.21	17.42	27.09	49.67	10.97	21.93	15.48	14.19	15.48	0.00	157.38	96.75	15.48	0.00	1996.92
75	Chatham Road North	NB	0.10	**00:00 ~ 01:00**	18.32	8.14	0.00	4.07	2.04	1.02	1.02	1.02	0.00	1.02	1.02	0.00	1.02	0.00	4.07	2.04	1.02	0.00	45.81
			0.10	**01:00 ~ 02:00**	12.22	6.11	0.00	3.05	1.02	1.02	1.02	0.00	0.00	1.02	1.02	0.00	1.02	0.00	2.04	2.04	1.02	0.00	32.58
			0.10	**02:00 ~ 03:00**	9.16	4.07	0.00	2.04	1.02	1.02	1.02	0.00	0.00	1.02	0.00	0.00	1.02	0.00	2.04	1.02	0.00	0.00	23.41
			0.10	**03:00 ~ 04:00**	7.13	3.05	0.00	2.04	1.02	1.02	1.02	0.00	0.00	1.02	0.00	0.00	0.00	0.00	2.04	1.02	0.00	0.00	19.34
			0.10	**04:00 ~ 05:00**	7.13	3.05	0.00	2.04	1.02	1.02	1.02	0.00	0.00	1.02	0.00	0.00	0.00	0.00	2.04	1.02	0.00	0.00	19.34
			0.10	**05:00 ~ 06:00**	10.18	4.07	0.00	2.04	1.02	1.02	1.02	1.02	0.00	1.02	0.00	0.00	1.02	0.00	5.09	1.02	0.00	0.00	28.50
			0.10	**06:00 ~ 07:00**	19.34	8.14	0.00	4.07	2.04	1.02	1.02	3.05	0.00	1.02	1.02	0.00	1.02	0.00	12.22	2.04	1.02	0.00	57.01
			0.10	**07:00 ~ 08:00**	37.67	16.29	1.02	7.13	3.05	1.02	1.02	5.09	1.02	1.02	1.02	1.02	1.02	0.00	16.29	4.07	1.02	0.00	98.75
			0.10	**08:00 ~ 09:00**	46.83	20.36	1.02	8.14	3.05	1.02	1.02	5.09	1.02	1.02	1.02	1.02	1.02	0.00	13.23	5.09	1.02	0.00	110.96
			0.10	**09:00 ~ 10:00**	40.72	18.32	1.02	7.13	3.05	1.02	1.02	4.07	1.02	1.02	1.02	1.02	1.02	0.00	12.22	5.09	1.02	0.00	99.76
			0.10	**10:00 ~ 11:00**	39.70	17.31	1.02	7.13	3.05	1.02	1.02	4.07	1.02	1.02	1.02	1.02	1.02	0.00	11.20	5.09	1.02	0.00	96.71
			0.10	**11:00 ~ 12:00**	41.74	18.32	1.02	8.14	3.05	1.02	1.02	4.07	1.02	1.02	1.02	1.02	1.02	0.00	11.20	5.09	1.02	0.00	100.78
			0.10	**12:00 ~ 13:00**	55.99	25.45	1.02	8.14	3.05	1.02	1.02	5.09	1.02	1.02	1.02	1.02	1.02	0.00	13.23	6.11	1.02	0.00	126.23
			0.10	**13:00 ~ 14:00**	57.01	26.47	1.02	9.16	3.05	1.02	1.02	5.09	1.02	1.02	1.02	1.02	1.02	0.00	14.25	6.11	1.02	0.00	130.30
			0.10	**14:00 ~ 15:00**	57.01	26.47	1.02	9.16	3.05	1.02	1.02	5.09	1.02	1.02	1.02	1.02	1.02	0.00	14.25	6.11	1.02	0.00	130.30
			0.10	**15:00 ~ 16:00**	58.03	26.47	1.02	9.16	3.05	1.02	1.02	5.09	1.02	1.02	1.02	1.02	1.02	0.00	14.25	6.11	1.02	0.00	131.32
			0.10	**16:00 ~ 17:00**	60.06	27.49	1.02	9.16	4.07	1.02	1.02	5.09	1.02	1.02	1.02	1.02	1.02	0.00	14.25	7.13	1.02	0.00	136.41
			0.10	**17:00 ~ 18:00**	60.06	27.49	1.02	9.16	4.07	1.02	1.02	6.11	1.02	1.02	1.02	1.02	1.02	0.00	14.25	7.13	1.02	0.00	137.43
			0.10	**18:00 ~ 19:00**	63.12	29.52	1.02	10.18	4.07	1.02	1.02	6.11	1.02	1.02	1.02	1.02	1.02	0.00	15.27	7.13	1.02	0.00	144.56
			0.10	**19:00 ~ 20:00**	57.01	26.47	1.02	9.16	3.05	1.02	1.02	5.09	1.02	1.02	1.02	1.02	1.02	0.00	12.22	6.11	1.02	0.00	128.27
			0.10	**20:00 ~ 21:00**	47.85	22.40	1.02	7.13	3.05	1.02	1.02	3.05	1.02	1.02	1.02	1.02	1.02	0.00	11.20	5.09	1.02	0.00	108.93
			0.10	**21:00 ~ 22:00**	48.86	22.40	1.02	7.13	3.05	1.02	1.02	3.05	1.02	1.02	1.02	1.02	1.02	0.00	11.20	6.11	1.02	0.00	110.96
			0.10	**22:00 ~ 23:00**	45.81	21.38	1.02	7.13	3.05	1.02	1.02	3.05	1.02	1.02	1.02	1.02	1.02	0.00	10.18	5.09	1.02	0.00	104.85
			0.10	**23:00 ~ 00:00**	37.67	17.31	1.02	6.11	2.04	1.02	1.02	2.04	1.02	1.02	1.02	1.02	1.02	0.00	9.16	4.07	1.02	0.00	87.55
				Whole Day Total (veh*km)	938.60	426.54	17.31	157.79	63.12	24.43	24.43	81.44	17.31	24.43	20.36	17.31	22.40	0.00	247.37	106.89	20.36	0.00	2210.08
76	Chatham Road North	SB	0.04	**00:00 ~ 01:00**	8.74	3.74	0.00	2.08	0.83	0.42	0.42	0.42	0.00	0.42	0.42	0.42	0.42	0.00	2.50	1.25	0.42	0.00	22.46
			0.04	**01:00 ~ 02:00**	5.82	2.50	0.00	1.66	0.83	0.42	0.42	0.00	0.00	0.42	0.42	0.42	0.42	0.00	1.25	0.83	0.42	0.00	15.81
			0.04	**02:00 ~ 03:00**	4.16	2.08	0.00	1.25	0.42	0.42	0.42	0.00	0.00	0.42	0.00	0.00	0.42	0.00	0.83	0.42	0.42	0.00	11.23
			0.04	**03:00 ~ 04:00**	3.33	1.66	0.00	0.83	0.42	0.42	0.42	0.00	0.00	0.42	0.00	0.00	0.42	0.00	0.83	0.42	0.00	0.00	9.15
			0.04	**04:00 ~ 05:00**	3.33	1.66	0.00	0.83	0.42	0.42	0.42	0.00	0.00	0.42	0.00	0.00	0.42	0.00	0.83	0.42	0.00	0.00	9.15
			0.04	**05:00 ~ 06:00**	4.58	2.08	0.00	1.25	0.42	0.42	0.42	0.42	0.00	0.42	0.00	0.00	0.42	0.00	2.91	0.83	0.42	0.00	14.56
			0.04	**06:00 ~ 07:00**	8.74	4.16	0.00	2.50	0.83	0.42	0.42	1.66	0.00	0.42	0.42	0.42	0.42	0.00	6.66	1.25	0.42	0.00	28.70
			0.04	**07:00 ~ 08:00**	17.47	7.90	0.42	4.58	1.66	0.42	0.42	2.50	0.42	0.42	0.42	0.42	0.42	0.00	8.32	2.08	0.42	0.00	48.26
			0.04	**08:00 ~ 09:00**	22.05	9.57	0.42	5.41	2.08	0.42	0.83	2.50	0.42	0.42	0.42	0.42	0.42	0.00	7.07	2.50	0.42	0.00	55.33
			0.04	**09:00 ~ 10:00**	19.55	8.74	0.42	4.99	1.66	0.42	0.83	2.08	0.42	0.42	0.42	0.42	0.42	0.00	6.24	2.08	0.42	0.00	49.50
			0.04	**10:00 ~ 11:00**	18.72	8.32	0.42	4.58	1.66	0.42	0.42	2.08	0.42	0.42	0.42	0.42	0.42	0.00	6.24	2.08	0.42	0.00	47.42
			0.04	**11:00 ~ 12:00**	19.55	8.74	0.42	4.99	2.08	0.42	0.83	2.08	0.42	0.42	0.42	0.42	0.42	0.00	5.82	2.08	0.42	0.00	49.50
			0.04	**12:00 ~ 13:00**	15.81	7.07	0.42	4.16	1.66	0.42	0.42	1.25	0.42	0.42	0.42	0.42	0.42	0.00	4.16	1.66	0.42	0.00	39.52
			0.04	**13:00 ~ 14:00**	16.22	7.07	0.42	4.58	1.66	0.42	0.42	1.25	0.42	0.42	0.42	0.42	0.42	0.00	4.16	2.08	0.42	0.00	40.77
			0.04	**14:00 ~ 15:00**	16.22	7.07	0.42	4.58	1.66	0.42	0.42	1.66	0.42	0.42	0.42	0.42	0.42	0.00	4.16	2.08	0.42	0.00	41.18
			0.04	**15:00 ~ 16:00**	16.64	7.49	0.42	4.58	1.66	0.42	0.42	1.66	0.42	0.42	0.42	0.42	0.42	0.00	4.16	2.08	0.42	0.00	42.02
			0.04	**16:00 ~ 17:00**	17.06	7.49	0.42	4.58	1.66	0.42	0.42	1.66	0.42	0.42	0.42	0.42	0.42	0.00	4.16	2.08	0.42	0.00	42.43
			0.04	**17:00 ~ 18:00**	17.06	7.49	0.42	4.58	1.66	0.42	0.42	1.66	0.42	0.42	0.42	0.42	0.42	0.00	4.16	2.08	0.42	0.00	42.43
			0.04	**18:00 ~ 19:00**	17.89	7.90	0.42	4.99	2.08	0.42	0.83	1.66	0.42	0.42	0.42	0.42	0.42	0.00	4.58	2.08	0.42	0.00	45.34
			0.04	**19:00 ~ 20:00**	16.22	7.07	0.42	4.58	1.66	0.42	0.42	1.25	0.42	0.42	0.42	0.42	0.42	0.00	3.74	2.08	0.42	0.00	40.35
			0.04	**20:00 ~ 21:00**	13.73	5.82	0.42	3.74	1.66	0.42	0.42	0.83	0.42	0.42	0.42	0.42	0.42	0.00	3.33	1.66	0.42	0.00	34.53
			0.04	**21:00 ~ 22:00**	14.14	6.24	0.42	3.74	1.66	0.42	0.42	0.83	0.42	0.42	0.42	0.42	0.42	0.00	3.33	1.66	0.42	0.00	35.36
			0.04	**22:00 ~ 23:00**	12.90	5.82	0.42	3.74	1.25	0.42	0.42	0.83	0.42	0.42	0.42	0.42	0.42	0.00	2.91	1.66	0.42	0.00	32.86
			0.04	**23:00 ~ 00:00**	10.82	4.58	0.42	2.91	1.25	0.42	0.42	0.83	0.42	0.42	0.42	0.42	0.42	0.00	2.91	1.25	0.42	0.00	28.29
				Whole Day Total (veh*km)	320.74	142.27	7.07	85.70	32.86	9.98	11.65	29.12	7.07	9.98	8.32	8.32	9.98	0.00	95.26	38.69	9.15	0.00	826.18

Road No.	Road Name	Bound	Road Length (km)	Hour	PC	TAXI	LGV3	LGV4	LGV6	HGV7	HGV8	PLB	PV4	PV5	NFB6	NFB7	NFB8	FBSD	FBDD	MC	HGV9	NFB9	Total
77	Chatham Road North	SB	0.05	**00:00 ~ 01:00**	11.40	5.23	0.48	3.33	1.43	0.48	0.48	0.48	0.00	0.48	0.48	0.48	0.48	0.00	2.85	1.43	0.48	0.00	29.93
			0.05	**01:00 ~ 02:00**	7.60	3.33	0.48	2.38	0.95	0.48	0.48	0.00	0.00	0.48	0.48	0.48	0.48	0.00	1.43	0.95	0.48	0.00	20.43
			0.05	**02:00 ~ 03:00**	5.70	2.38	0.00	1.90	0.95	0.48	0.48	0.00	0.00	0.48	0.48	0.00	0.48	0.00	0.95	0.95	0.48	0.00	15.68
			0.05	**03:00 ~ 04:00**	4.28	1.90	0.00	1.43	0.48	0.48	0.48	0.00	0.00	0.48	0.00	0.00	0.48	0.00	0.95	0.48	0.48	0.00	11.88
			0.05	**04:00 ~ 05:00**	4.28	1.90	0.00	1.43	0.48	0.48	0.48	0.00	0.00	0.48	0.00	0.00	0.48	0.00	0.95	0.48	0.48	0.00	11.88
			0.05	**05:00 ~ 06:00**	5.70	2.85	0.00	1.90	0.95	0.48	0.48	0.48	0.00	0.48	0.48	0.00	0.48	0.00	3.33	0.95	0.48	0.00	19.00
			0.05	**06:00 ~ 07:00**	11.40	5.23	0.48	3.33	1.43	0.48	0.48	1.90	0.00	0.48	0.48	0.48	0.48	0.00	7.60	1.43	0.48	0.00	36.10
			0.05	**07:00 ~ 08:00**	22.80	10.45	0.48	6.65	2.38	0.48	0.95	2.85	0.48	0.48	0.48	0.48	0.48	0.00	9.50	2.85	0.48	0.00	62.23
			0.05	**08:00 ~ 09:00**	28.50	12.83	0.48	8.55	3.33	0.48	0.95	2.85	0.48	0.48	0.48	0.48	0.48	0.00	8.08	3.33	0.48	0.00	72.20
			0.05	**09:00 ~ 10:00**	25.18	11.40	0.48	7.60	2.85	0.48	0.95	2.38	0.48	0.48	0.48	0.48	0.48	0.00	7.13	2.85	0.48	0.00	64.13
			0.05	**10:00 ~ 11:00**	24.23	10.93	0.48	7.13	2.85	0.48	0.95	2.38	0.48	0.48	0.48	0.48	0.48	0.00	7.13	2.85	0.48	0.00	62.23
			0.05	**11:00 ~ 12:00**	25.65	11.40	0.48	7.60	2.85	0.48	0.95	2.38	0.48	0.48	0.48	0.48	0.48	0.00	6.65	2.85	0.48	0.00	64.13
			0.05	**12:00 ~ 13:00**	23.28	10.45	0.48	6.18	2.38	0.48	0.95	1.43	0.48	0.48	0.48	0.48	0.48	0.00	4.75	2.85	0.48	0.00	56.05
			0.05	**13:00 ~ 14:00**	23.75	10.93	0.48	6.18	2.38	0.48	0.95	1.43	0.48	0.48	0.48	0.48	0.48	0.00	4.75	2.85	0.48	0.00	57.00
			0.05	**14:00 ~ 15:00**	24.23	10.93	0.48	6.18	2.38	0.48	0.95	1.90	0.48	0.48	0.48	0.48	0.48	0.00	4.75	2.85	0.48	0.00	57.95
			0.05	**15:00 ~ 16:00**	24.23	10.93	0.48	6.18	2.38	0.48	0.95	1.90	0.48	0.48	0.48	0.48	0.48	0.00	4.75	2.85	0.48	0.00	57.95
			0.05	**16:00 ~ 17:00**	25.18	11.40	0.48	6.65	2.38	0.48	0.95	1.90	0.48	0.48	0.48	0.48	0.48	0.00	4.75	2.85	0.48	0.00	59.85
			0.05	**17:00 ~ 18:00**	25.18	11.40	0.48	6.65	2.38	0.48	0.95	1.90	0.48	0.48	0.48	0.48	0.48	0.00	4.75	2.85	0.48	0.00	59.85
			0.05	**18:00 ~ 19:00**	26.60	12.35	0.48	6.65	2.38	0.48	0.95	1.90	0.48	0.48	0.48	0.48	0.48	0.00	5.23	2.85	0.48	0.00	62.70
			0.05	**19:00 ~ 20:00**	23.75	10.93	0.48	6.18	2.38	0.48	0.95	1.43	0.48	0.48	0.48	0.48	0.48	0.00	4.28	2.85	0.48	0.00	56.53
			0.05	**20:00 ~ 21:00**	19.95	9.03	0.48	5.23	1.90	0.48	0.48	0.95	0.48	0.48	0.48	0.48	0.48	0.00	3.80	2.38	0.48	0.00	47.50
			0.05	**21:00 ~ 22:00**	20.43	9.50	0.48	5.23	1.90	0.48	0.48	0.95	0.48	0.48	0.48	0.48	0.48	0.00	3.80	2.38	0.48	0.00	48.45
			0.05	**22:00 ~ 23:00**	19.00	8.55	0.48	4.75	1.90	0.48	0.48	0.95	0.48	0.48	0.48	0.48	0.48	0.00	3.33	2.38	0.48	0.00	45.13
			0.05	**23:00 ~ 00:00**	15.68	7.13	0.48	4.28	1.43	0.48	0.48	0.95	0.48	0.48	0.48	0.48	0.48	0.00	3.33	1.90	0.48	0.00	38.95
				Whole Day Total (veh*km)	447.93	203.30	9.50	123.50	47.03	11.40	17.58	33.25	8.08	11.40	10.45	9.50	11.40	0.00	108.78	53.20	11.40	0.00	1117.68
78	Pak Kung Street	EB	0.09	**00:00 ~ 01:00**	1.77	0.88	0.00	0.88	0.88	0.00	0.00	0.00	0.00	0.00	0.00	0.00	0.00	0.00	0.00	0.88	0.00	0.00	5.30
			0.09	**01:00 ~ 02:00**	0.88	0.88	0.00	0.88	0.88	0.00	0.00	0.00	0.00	0.00	0.00	0.00	0.00	0.00	0.00	0.88	0.00	0.00	4.42
			0.09	**02:00 ~ 03:00**	0.88	0.88	0.00	0.88	0.88	0.00	0.00	0.00	0.00	0.00	0.00	0.00	0.00	0.00	0.00	0.88	0.00	0.00	4.42
			0.09	**03:00 ~ 04:00**	0.88	0.88	0.00	0.88	0.00	0.00	0.00	0.00	0.00	0.00	0.00	0.00	0.00	0.00	0.00	0.00	0.00	0.00	2.65
			0.09	**04:00 ~ 05:00**	0.88	0.88	0.00	0.88	0.00	0.00	0.00	0.00	0.00	0.00	0.00	0.00	0.00	0.00	0.00	0.00	0.00	0.00	2.65
			0.09	**05:00 ~ 06:00**	0.88	0.88	0.00	0.88	0.88	0.00	0.00	0.00	0.00	0.00	0.00	0.00	0.00	0.00	0.00	0.88	0.00	0.00	4.42
			0.09	**06:00 ~ 07:00**	1.77	0.88	0.00	0.88	0.88	0.00	0.00	0.00	0.00	0.00	0.00	0.00	0.00	0.00	0.00	0.88	0.00	0.00	5.30
			0.09	**07:00 ~ 08:00**	2.65	1.77	0.00	0.88	0.88	0.00	0.88	0.00	0.00	0.00	0.00	0.00	0.00	0.00	0.00	0.88	0.00	0.00	7.96
			0.09	**08:00 ~ 09:00**	2.65	1.77	0.00	0.88	0.88	0.00	0.88	0.00	0.00	0.00	0.00	0.00	0.00	0.00	0.00	0.88	0.00	0.00	7.96
			0.09	**09:00 ~ 10:00**	2.65	1.77	0.00	0.88	0.88	0.00	0.88	0.00	0.00	0.00	0.00	0.00	0.00	0.00	0.00	0.88	0.00	0.00	7.96
			0.09	**10:00 ~ 11:00**	2.65	1.77	0.00	0.88	0.88	0.00	0.88	0.00	0.00	0.00	0.00	0.00	0.00	0.00	0.00	0.88	0.00	0.00	7.96
			0.09	**11:00 ~ 12:00**	2.65	1.77	0.00	0.88	0.88	0.00	0.88	0.00	0.00	0.00	0.00	0.00	0.00	0.00	0.00	0.88	0.00	0.00	7.96
			0.09	**12:00 ~ 13:00**	2.65	1.77	0.00	0.88	0.88	0.00	0.00	0.00	0.00	0.00	0.00	0.00	0.00	0.00	0.00	0.88	0.00	0.00	7.07
			0.09	**13:00 ~ 14:00**	2.65	1.77	0.00	0.88	0.88	0.00	0.00	0.00	0.00	0.00	0.00	0.00	0.00	0.00	0.00	0.88	0.00	0.00	7.07
			0.09	**14:00 ~ 15:00**	2.65	1.77	0.00	0.88	0.88	0.00	0.00	0.00	0.00	0.00	0.00	0.00	0.00	0.00	0.00	0.88	0.00	0.00	7.07
			0.09	**15:00 ~ 16:00**	2.65	1.77	0.00	0.88	0.88	0.00	0.00	0.00	0.00	0.00	0.00	0.00	0.00	0.00	0.00	0.88	0.00	0.00	7.07
			0.09	**16:00 ~ 17:00**	2.65	1.77	0.00	0.88	0.88	0.00	0.00	0.00	0.00	0.00	0.00	0.00	0.00	0.00	0.00	0.88	0.00	0.00	7.07
			0.09	**17:00 ~ 18:00**	2.65	1.77	0.00	0.88	0.88	0.00	0.00	0.00	0.00	0.00	0.00	0.00	0.00	0.00	0.00	0.88	0.00	0.00	7.07
			0.09	**18:00 ~ 19:00**	2.65	1.77	0.00	0.88	0.88	0.00	0.00	0.00	0.00	0.00	0.00	0.00	0.00	0.00	0.00	0.88	0.00	0.00	7.07
			0.09	**19:00 ~ 20:00**	2.65	1.77	0.00	0.88	0.88	0.00	0.00	0.00	0.00	0.00	0.00	0.00	0.00	0.00	0.00	0.88	0.00	0.00	7.07
			0.09	**20:00 ~ 21:00**	2.65	1.77	0.00	0.88	0.88	0.00	0.00	0.00	0.00	0.00	0.00	0.00	0.00	0.00	0.00	0.88	0.00	0.00	7.07
			0.09	**21:00 ~ 22:00**	2.65	1.77	0.00	0.88	0.88	0.00	0.00	0.00	0.00	0.00	0.00	0.00	0.00	0.00	0.00	0.88	0.00	0.00	7.07
			0.09	**22:00 ~ 23:00**	2.65	1.77	0.00	0.88	0.88	0.00	0.00	0.00	0.00	0.00	0.00	0.00	0.00	0.00	0.00	0.88	0.00	0.00	7.07
			0.09	**23:00 ~ 00:00**	1.77	0.88	0.00	0.88	0.88	0.00	0.00	0.00	0.00	0.00	0.00	0.00	0.00	0.00	0.00	0.88	0.00	0.00	5.30
				Whole Day Total (veh*km)	52.16	35.36	0.00	21.22	19.45	0.00	4.42	0.00	0.00	0.00	0.00	0.00	0.00	0.00	0.00	19.45	0.00	0.00	152.05
79	Pak Kung Street	WB	0.09	**00:00 ~ 01:00**	7.96	4.42	0.00	2.65	0.88	0.88	0.88	0.00	0.00	0.88	0.00	0.00	0.88	0.00	0.00	0.88	0.88	0.00	21.22
			0.09	**01:00 ~ 02:00**	5.30	2.65	0.00	1.77	0.88	0.88	0.88	0.00	0.00	0.88	0.00	0.00	0.88	0.00	0.00	0.88	0.88	0.00	15.91
			0.09	**02:00 ~ 03:00**	4.42	2.65	0.00	1.77	0.88	0.88	0.88	0.00	0.00	0.88	0.00	0.00	0.88	0.00	0.00	0.88	0.88	0.00	13.26
			0.09	**03:00 ~ 04:00**	3.54	1.77	0.00	0.88	0.88	0.00	0.88	0.00	0.00	0.88	0.00	0.00	0.00	0.00	0.00	0.88	0.00	0.00	9.72
			0.09	**04:00 ~ 05:00**	3.54	1.77	0.00	0.88	0.88	0.00	0.88	0.00	0.00	0.88	0.00	0.00	0.00	0.00	0.00	0.88	0.00	0.00	9.72
			0.09	**05:00 ~ 06:00**	4.42	2.65	0.00	1.77	0.88	0.88	0.88	0.00	0.00	0.88	0.00	0.00	0.00	0.00	0.00	0.88	0.00	0.00	13.26
			0.09	**06:00 ~ 07:00**	7.96	4.42	0.00	2.65	0.88	0.88	0.88	0.00	0.00	0.88	0.00	0.00	0.88	0.00	0.00	0.88	0.88	0.00	21.22
			0.09	**07:00 ~ 08:00**	16.80	8.84	0.88	4.42	1.77	0.88	0.88	0.00	0.00	0.88	0.88	0.88	0.88	0.00	0.00	1.77	0.88	0.00	40.66
			0.09	**08:00 ~ 09:00**	20.33	10.61	0.88	6.19	2.65	0.88	0.88	0.00	0.00	0.88	0.88	0.88	0.88	0.00	0.00	2.65	0.88	0.00	49.50
			0.09	**09:00 ~ 10:00**	17.68	8.84	0.88	5.30	1.77	0.88	0.88	0.00	0.00	0.88	0.88	0.88	0.88	0.00	0.00	2.65	0.88	0.00	43.32
			0.09	**10:00 ~ 11:00**	17.68	8.84	0.88	5.30	1.77	0.88	0.88	0.00	0.00	0.88	0.88	0.88	0.88	0.00	0.00	1.77	0.88	0.00	42.43
			0.09	**11:00 ~ 12:00**	18.56	9.72	0.88	5.30	1.77	0.88	0.88	0.00	0.00	0.88	0.88	0.88	0.88	0.00	0.00	2.65	0.88	0.00	45.08
			0.09	**12:00 ~ 13:00**	17.68	9.72	0.00	2.65	0.88	0.88	0.88	0.88	0.00	0.88	0.88	0.88	0.88	0.00	1.77	2.65	0.88	0.00	42.43
			0.09	**13:00 ~ 14:00**	18.56	9.72	0.00	2.65	1.77	0.88	0.88	0.88	0.00	0.88	0.88	0.88	0.88	0.00	1.77	2.65	0.88	0.00	44.20
			0.09	**14:00 ~ 15:00**	18.56	9.72	0.00	3.54	1.77	0.88	0.88	0.88	0.00	0.88	0.88	0.88	0.88	0.00	1.77	2.65	0.88	0.00	45.08
			0.09	**15:00 ~ 16:00**	18.56	9.72	0.00	3.54	1.77	0.88	0.88	0.88	0.00	0.88	0.88	0.88	0.88	0.00	1.77	2.65	0.88	0.00	45.08
			0.09	**16:00 ~ 17:00**	19.45	9.72	0.00	3.54	1.77	0.88	0.88	0.88	0.00	0.88	0.88	0.88	0.88	0.00	1.77	2.65	0.88	0.00	45.97
			0.09	**17:00 ~ 18:00**	19.45	9.72	0.00	3.54	1.77	0.88	0.88	0.88	0.00	0.88	0.88	0.88	0.88	0.00	1.77	2.65	0.88	0.00	45.97
			0.09	**18:00 ~ 19:00**	20.33	10.61	0.00	3.54	1.77	0.88	0.88	0.88	0.00	0.88	0.88	0.88	0.88	0.00	1.77	2.65	0.88	0.00	47.74
			0.09	**19:00 ~ 20:00**	18.56	9.72	0.00	2.65	1.77	0.88	0.88	0.88	0.00	0.88	0.88	0.88	0.88	0.00	1.77	2.65	0.88	0.00	44.20
			0.09	**20:00 ~ 21:00**	15.91	7.96	0.00	2.65	0.88	0.88	0.88	0.88	0.00	0.88	0.88	0.88	0.88	0.00	1.77	1.77	0.88	0.00	38.01
			0.09	**21:00 ~ 22:00**	15.91	7.96	0.00	2.65	0.88	0.88	0.88	0.88	0.00	0.88	0.88	0.88	0.88	0.00	1.77	1.77	0.88	0.00	38.01
			0.09	**22:00 ~ 23:00**	15.03	7.96	0.00	2.65	0.88	0.88	0.88	0.88	0.00	0.88	0.88	0.88	0.88	0.00	1.77	1.77	0.88	0.00	37.13
			0.09	**23:00 ~ 00:00**	12.38	6.19	0.00	1.77	0.88	0.88	0.88	0.88	0.00	0.88	0.88	0.88	0.88	0.00	1.77	1.77	0.88	0.00	31.82
				Whole Day Total (veh*km)	338.57	175.92	4.42	74.26	32.71	19.45	21.22	10.61	0.00	21.22	15.03	15.03	17.68	0.00	21.22	45.97	17.68	0.00	830.96
80	San Wai Street	EB	0.08	**00:00 ~ 01:00**	0.81	0.81	0.00	0.81	0.00	0.00	0.00	0.00	0.00	0.00	0.00	0.00	0.00	0.00	0.00	0.00	0.00	0.00	2.43
			0.08	**01:00 ~ 02:00**	0.81	0.81	0.00	0.81	0.00	0.00	0.00	0.00	0.00	0.00	0.00	0.00	0.00	0.00	0.00	0.00	0.00	0.00	2.43
			0.08	**02:00 ~ 03:00**	0.81	0.81	0.00	0.00	0.00	0.00	0.00	0.00	0.00	0.00	0.00	0.00	0.00	0.00	0.00	0.00	0.00	0.00	1.62
			0.08	**03:00 ~ 04:00**	0.81	0.81	0.00	0.00	0.00	0.00	0.00	0.00	0.00	0.00	0.00	0.00	0.00	0.00	0.00	0.00	0.00	0.00	1.62
			0.08	**04:00 ~ 05:00**	0.81	0.81	0.00	0.00	0.00	0.00	0.00	0.00	0.00	0.00	0.00	0.00	0.00	0.00	0.00	0.00	0.00	0.00	1.62
			0.08	**05:00 ~ 06:00**	0.81	0.81	0.00	0.00	0.00	0.00	0.00	0.00	0.00	0.00	0.00	0.00	0.00	0.00	0.00	0.00	0.00	0.00	1.62
			0.08	**06:00 ~ 07:00**	0.81	0.81	0.00	0.81	0.00	0.00	0.00	0.00	0.00	0.00	0.00	0.00	0.00	0.00	0.00	0.00	0.00	0.00	2.43
			0.08	**07:00 ~ 08:00**	0.81	0.81	0.00	0.81	0.81	0.00	0.00	0.00	0.00	0.00	0.00	0.00	0.00	0.00	0.00	0.81	0.00	0.00	4.05
			0.08	**08:00 ~ 09:00**	1.62	0.81	0.00	0.81	0.81	0.00	0.00	0.00	0.00	0.00	0.00	0.00	0.00	0.00	0.00	0.81	0.00	0.00	4.86
			0.08	**09:00 ~ 10:00**	0.81	0.81	0.00	0.81	0.81	0.00	0.00	0.00	0.00	0.00	0.00	0.00	0.00	0.00	0.00	0.81	0.00	0.00	4.05
			0.08	**10:00 ~ 11:00**	0.81	0.81	0.00	0.81	0.81	0.00	0.00	0.00	0.00	0.00	0.00	0.00	0.00	0.00	0.00	0.81	0.00	0.00	4.05
			0.08	**11:00 ~ 12:00**	0.81	0.81	0.00	0.81	0.81	0.00	0.00	0.00	0.00	0.00	0.00	0.00	0.00	0.00	0.00	0.81	0.00	0.00	4.05
			0.08	**12:00 ~ 13:00**	1.62	0.81	0.00	0.81	0.81	0.00	0.00	0.00	0.00	0.00	0.00	0.00	0.00	0.00	0.00	0.81	0.00	0.00	4.86
			0.08	**13:00 ~ 14:00**	1.62	0.81	0.00	0.81	0.81	0.00	0.00	0.00	0.00	0.00	0.00	0.00	0.00	0.00	0.00	0.81	0.00	0.00	4.86
			0.08	**14:00 ~ 15:00**	1.62	0.81	0.00	0.81	0.81	0.00	0.00	0.00	0.00	0.00	0.00	0.00	0.00	0.00	0.00	0.81	0.00	0.00	4.86
			0.08	**15:00 ~ 16:00**	1.62	0.81	0.00	0.81	0.81	0.00	0.00	0.00	0.00	0.00	0.00	0.00	0.00	0.00	0.00	0.81	0.00	0.00	4.86
			0.08	**16:00 ~ 17:00**	1.62	0.81	0.00	0.81	0.81	0.00	0.00	0.00	0.00	0.00	0.00	0.00	0.00	0.00	0.00	0.81	0.00	0.00	4.86
			0.08	**17:00 ~ 18:00**	1.62	0.81	0.00	0.81	0.81	0.00	0.00	0.00	0.00	0.00	0.00	0.00	0.00	0.00	0.00	0.81	0.00	0.00	4.86
			0.08	**18:00 ~ 19:00**	1.62	0.81	0.00	0.81	0.81	0.00	0.00	0.00	0.00	0.00	0.00	0.00	0.00	0.00	0.00	0.81	0.00	0.00	4.86
			0.08	**19:00 ~ 20:00**	1.62	0.81	0.00	0.81	0.81	0.00	0.00	0.00	0.00	0.00	0.00	0.00	0.00	0.00	0.00	0.81	0.00	0.00	4.86
			0.08	**20:00 ~ 21:00**	0.81	0.81	0.00	0.81	0.81	0.00	0.00	0.00	0.00	0.00	0.00	0.00	0.00	0.00	0.00	0.81	0.00	0.00	4.05
			0.08	**21:00 ~ 22:00**	0.81	0.81	0.00	0.81	0.81	0.00	0.00	0.00	0.00	0.00	0.00	0.00	0.00	0.00	0.00	0.81	0.00	0.00	4.05
			0.08	**22:00 ~ 23:00**	0.81	0.81	0.00	0.81	0.81	0.00	0.00	0.00	0.00	0.00	0.00	0.00	0.00	0.00	0.00	0.81	0.00	0.00	4.05
			0.08	**23:00 ~ 00:00**	0.81	0.81	0.00	0.81	0.81	0.00	0.00	0.00	0.00	0.00	0.00	0.00	0.00	0.00	0.00	0.81	0.00	0.00	4.05
				Whole Day Total (veh*km)	26.73	19.44	0.00	16.20	13.77	0.00	0.00	0.00	0.00	0.00	0.00	0.00	0.00	0.00	0.00	13.77	0.00	0.00	89.91

Road No.	Road Name	Bound	Road Length (km)	Hour	PC	TAXI	LGV3	LGV4	LGV6	HGV7	HGV8	PLB	PV4	PV5	NFB6	NFB7	NFB8	FBSD	FBDD	MC	HGV9	NFB9	Total
81	San Wai Street	WB	0.08	**00:00 ~ 01:00**	3.24	1.62	0.00	1.62	0.81	0.81	0.81	0.00	0.00	0.00	0.00	0.00	0.00	0.00	0.00	0.81	0.00	0.00	9.72
			0.08	**01:00 ~ 02:00**	2.43	1.62	0.00	1.62	0.81	0.81	0.81	0.00	0.00	0.00	0.00	0.00	0.00	0.00	0.00	0.81	0.00	0.00	8.91
			0.08	**02:00 ~ 03:00**	1.62	0.81	0.00	0.81	0.81	0.81	0.81	0.00	0.00	0.00	0.00	0.00	0.00	0.00	0.00	0.81	0.00	0.00	6.48
			0.08	**03:00 ~ 04:00**	1.62	0.81	0.00	0.81	0.81	0.00	0.81	0.00	0.00	0.00	0.00	0.00	0.00	0.00	0.00	0.81	0.00	0.00	5.67
			0.08	**04:00 ~ 05:00**	1.62	0.81	0.00	0.81	0.81	0.00	0.81	0.00	0.00	0.00	0.00	0.00	0.00	0.00	0.00	0.81	0.00	0.00	5.67
			0.08	**05:00 ~ 06:00**	1.62	0.81	0.00	0.81	0.81	0.81	0.81	0.00	0.00	0.00	0.00	0.00	0.00	0.00	0.00	0.81	0.00	0.00	6.48
			0.08	**06:00 ~ 07:00**	3.24	1.62	0.00	1.62	0.81	0.81	0.81	0.00	0.00	0.00	0.00	0.00	0.00	0.00	0.00	0.81	0.00	0.00	9.72
			0.08	**07:00 ~ 08:00**	5.67	3.24	0.81	3.24	1.62	0.81	0.81	0.00	0.00	0.81	0.00	0.00	0.81	0.00	0.00	0.81	0.81	0.00	19.44
			0.08	**08:00 ~ 09:00**	7.29	4.05	0.81	4.05	1.62	0.81	0.81	0.00	0.00	0.81	0.00	0.00	0.81	0.00	0.00	0.81	0.81	0.00	22.68
			0.08	**09:00 ~ 10:00**	6.48	3.24	0.81	4.05	1.62	0.81	0.81	0.00	0.00	0.81	0.00	0.00	0.81	0.00	0.00	0.81	0.81	0.00	21.06
			0.08	**10:00 ~ 11:00**	6.48	3.24	0.81	4.05	1.62	0.81	0.81	0.00	0.00	0.81	0.00	0.00	0.81	0.00	0.00	0.81	0.81	0.00	21.06
			0.08	**11:00 ~ 12:00**	6.48	3.24	0.81	4.05	1.62	0.81	0.81	0.00	0.00	0.81	0.00	0.00	0.81	0.00	0.00	0.81	0.81	0.00	21.06
			0.08	**12:00 ~ 13:00**	10.53	5.67	0.00	2.43	0.81	0.81	0.81	0.00	0.00	0.81	0.81	0.81	0.81	0.00	0.00	1.62	0.81	0.00	26.73
			0.08	**13:00 ~ 14:00**	10.53	5.67	0.00	2.43	0.81	0.81	0.81	0.00	0.00	0.81	0.81	0.81	0.81	0.00	0.00	1.62	0.81	0.00	26.73
			0.08	**14:00 ~ 15:00**	10.53	5.67	0.00	2.43	0.81	0.81	0.81	0.00	0.00	0.81	0.81	0.81	0.81	0.00	0.00	1.62	0.81	0.00	26.73
			0.08	**15:00 ~ 16:00**	10.53	5.67	0.00	2.43	0.81	0.81	0.81	0.00	0.00	0.81	0.81	0.81	0.81	0.00	0.00	1.62	0.81	0.00	26.73
			0.08	**16:00 ~ 17:00**	11.34	5.67	0.00	2.43	0.81	0.81	0.81	0.00	0.00	0.81	0.81	0.81	0.81	0.00	0.00	1.62	0.81	0.00	27.54
			0.08	**17:00 ~ 18:00**	11.34	5.67	0.00	2.43	0.81	0.81	0.81	0.00	0.00	0.81	0.81	0.81	0.81	0.00	0.00	1.62	0.81	0.00	27.54
			0.08	**18:00 ~ 19:00**	11.34	5.67	0.00	2.43	0.81	0.81	0.81	0.00	0.00	0.81	0.81	0.81	0.81	0.00	0.00	1.62	0.81	0.00	27.54
			0.08	**19:00 ~ 20:00**	10.53	5.67	0.00	2.43	0.81	0.81	0.81	0.00	0.00	0.81	0.81	0.81	0.81	0.00	0.00	1.62	0.81	0.00	26.73
			0.08	**20:00 ~ 21:00**	8.91	4.86	0.00	1.62	0.81	0.81	0.81	0.00	0.00	0.81	0.81	0.81	0.81	0.00	0.00	1.62	0.81	0.00	23.49
			0.08	**21:00 ~ 22:00**	8.91	4.86	0.00	2.43	0.81	0.81	0.81	0.00	0.00	0.81	0.81	0.81	0.81	0.00	0.00	1.62	0.81	0.00	24.30
			0.08	**22:00 ~ 23:00**	8.10	4.05	0.00	1.62	0.81	0.81	0.81	0.00	0.00	0.81	0.81	0.81	0.81	0.00	0.00	1.62	0.81	0.00	21.87
			0.08	**23:00 ~ 00:00**	7.29	4.05	0.00	1.62	0.81	0.81	0.81	0.00	0.00	0.81	0.81	0.81	0.81	0.00	0.00	0.81	0.81	0.00	20.25
				Whole Day Total (veh*km)	167.67	88.29	4.05	54.27	23.49	17.82	19.44	0.00	0.00	13.77	9.72	9.72	13.77	0.00	0.00	28.35	13.77	0.00	464.13
82	San Lau Strteet	WB	0.07	**00:00 ~ 01:00**	5.42	2.71	0.00	1.36	0.68	0.68	0.68	0.68	0.00	0.68	0.00	0.00	0.68	0.00	1.36	0.68	0.00	0.00	15.59
			0.07	**01:00 ~ 02:00**	3.39	2.03	0.00	0.68	0.68	0.68	0.68	0.00	0.00	0.68	0.00	0.00	0.68	0.00	0.68	0.68	0.00	0.00	10.85
			0.07	**02:00 ~ 03:00**	2.71	1.36	0.00	0.68	0.68	0.00	0.68	0.00	0.00	0.68	0.00	0.00	0.00	0.00	0.68	0.68	0.00	0.00	8.14
			0.07	**03:00 ~ 04:00**	2.03	1.36	0.00	0.68	0.68	0.00	0.68	0.00	0.00	0.00	0.00	0.00	0.00	0.00	0.68	0.68	0.00	0.00	6.78
			0.07	**04:00 ~ 05:00**	2.03	1.36	0.00	0.68	0.68	0.00	0.68	0.00	0.00	0.00	0.00	0.00	0.00	0.00	0.68	0.68	0.00	0.00	6.78
			0.07	**05:00 ~ 06:00**	2.71	1.36	0.00	0.68	0.68	0.00	0.68	0.68	0.00	0.68	0.00	0.00	0.00	0.00	2.03	0.68	0.00	0.00	10.17
			0.07	**06:00 ~ 07:00**	5.42	2.71	0.00	1.36	0.68	0.68	0.68	1.36	0.00	0.68	0.00	0.00	0.68	0.00	4.07	0.68	0.00	0.00	18.98
			0.07	**07:00 ~ 08:00**	10.17	5.42	0.00	2.03	1.36	0.68	0.68	1.36	0.00	0.68	0.68	0.68	0.68	0.00	4.75	1.36	0.68	0.00	31.19
			0.07	**08:00 ~ 09:00**	12.88	6.78	0.00	2.71	1.36	0.68	0.68	2.03	0.00	0.68	0.68	0.68	0.68	0.00	4.07	1.36	0.68	0.00	35.93
			0.07	**09:00 ~ 10:00**	11.53	6.10	0.00	2.71	1.36	0.68	0.68	1.36	0.00	0.68	0.68	0.68	0.68	0.00	3.39	1.36	0.68	0.00	32.54
			0.07	**10:00 ~ 11:00**	10.85	5.42	0.00	2.71	1.36	0.68	0.68	1.36	0.00	0.68	0.68	0.68	0.68	0.00	3.39	1.36	0.68	0.00	31.19
			0.07	**11:00 ~ 12:00**	11.53	6.10	0.00	2.71	1.36	0.68	0.68	1.36	0.00	0.68	0.68	0.68	0.68	0.00	3.39	1.36	0.68	0.00	32.54
			0.07	**12:00 ~ 13:00**	10.17	5.42	0.00	2.03	0.68	0.68	0.68	1.36	0.00	0.68	0.68	0.68	0.68	0.00	4.07	1.36	0.68	0.00	29.83
			0.07	**13:00 ~ 14:00**	10.85	5.42	0.00	2.03	0.68	0.68	0.68	1.36	0.00	0.68	0.68	0.68	0.68	0.00	4.07	1.36	0.68	0.00	30.51
			0.07	**14:00 ~ 15:00**	10.85	5.42	0.00	2.03	0.68	0.68	0.68	1.36	0.00	0.68	0.68	0.68	0.68	0.00	4.07	1.36	0.68	0.00	30.51
			0.07	**15:00 ~ 16:00**	10.85	5.42	0.00	2.03	0.68	0.68	0.68	1.36	0.00	0.68	0.68	0.68	0.68	0.00	4.07	1.36	0.68	0.00	30.51
			0.07	**16:00 ~ 17:00**	11.53	6.10	0.00	2.03	0.68	0.68	0.68	1.36	0.00	0.68	0.68	0.68	0.68	0.00	4.07	1.36	0.68	0.00	31.87
			0.07	**17:00 ~ 18:00**	10.85	6.10	0.00	2.03	0.68	0.68	0.68	2.03	0.00	0.68	0.68	0.68	0.68	0.00	4.07	1.36	0.68	0.00	31.87
			0.07	**18:00 ~ 19:00**	11.53	6.10	0.00	2.03	0.68	0.68	0.68	2.03	0.00	0.68	0.68	0.68	0.68	0.00	4.75	1.36	0.68	0.00	33.22
			0.07	**19:00 ~ 20:00**	10.85	5.42	0.00	2.03	0.68	0.68	0.68	1.36	0.00	0.68	0.68	0.68	0.68	0.00	4.07	1.36	0.68	0.00	30.51
			0.07	**20:00 ~ 21:00**	8.81	4.75	0.00	1.36	0.68	0.68	0.68	1.36	0.00	0.68	0.68	0.68	0.68	0.00	3.39	1.36	0.68	0.00	26.44
			0.07	**21:00 ~ 22:00**	9.49	4.75	0.00	1.36	0.68	0.68	0.68	1.36	0.00	0.68	0.68	0.68	0.68	0.00	3.39	1.36	0.68	0.00	27.12
			0.07	**22:00 ~ 23:00**	8.81	4.75	0.00	1.36	0.68	0.68	0.68	1.36	0.00	0.68	0.68	0.68	0.68	0.00	3.39	1.36	0.68	0.00	25.76
			0.07	**23:00 ~ 00:00**	6.78	3.39	0.00	1.36	0.68	0.68	0.68	0.68	0.00	0.68	0.68	0.68	0.68	0.00	2.71	0.68	0.68	0.00	21.02
				Whole Day Total (veh*km)	202.04	105.77	0.00	40.68	19.66	13.56	16.27	26.44	0.00	14.92	11.53	11.53	13.56	0.00	75.26	27.12	11.53	0.00	589.86
83	Shek Tong Street	EB	0.07	**00:00 ~ 01:00**	0.68	0.68	0.00	0.00	0.00	0.00	0.00	0.00	0.00	0.00	0.00	0.00	0.00	0.00	0.00	0.00	0.00	0.00	1.37
			0.07	**01:00 ~ 02:00**	0.68	0.68	0.00	0.00	0.00	0.00	0.00	0.00	0.00	0.00	0.00	0.00	0.00	0.00	0.00	0.00	0.00	0.00	1.37
			0.07	**02:00 ~ 03:00**	0.68	0.68	0.00	0.00	0.00	0.00	0.00	0.00	0.00	0.00	0.00	0.00	0.00	0.00	0.00	0.00	0.00	0.00	1.37
			0.07	**03:00 ~ 04:00**	0.68	0.68	0.00	0.00	0.00	0.00	0.00	0.00	0.00	0.00	0.00	0.00	0.00	0.00	0.00	0.00	0.00	0.00	1.37
			0.07	**04:00 ~ 05:00**	0.68	0.68	0.00	0.00	0.00	0.00	0.00	0.00	0.00	0.00	0.00	0.00	0.00	0.00	0.00	0.00	0.00	0.00	1.37
			0.07	**05:00 ~ 06:00**	0.68	0.68	0.00	0.00	0.00	0.00	0.00	0.00	0.00	0.00	0.00	0.00	0.00	0.00	0.00	0.00	0.00	0.00	1.37
			0.07	**06:00 ~ 07:00**	0.68	0.68	0.00	0.00	0.00	0.00	0.00	0.00	0.00	0.00	0.00	0.00	0.00	0.00	0.00	0.00	0.00	0.00	1.37
			0.07	**07:00 ~ 08:00**	0.68	0.68	0.00	0.68	0.00	0.00	0.00	0.00	0.00	0.00	0.00	0.00	0.00	0.00	0.00	0.68	0.00	0.00	2.74
			0.07	**08:00 ~ 09:00**	1.37	0.68	0.00	0.68	0.00	0.00	0.00	0.00	0.00	0.00	0.00	0.00	0.00	0.00	0.00	0.68	0.00	0.00	3.42
			0.07	**09:00 ~ 10:00**	0.68	0.68	0.00	0.68	0.00	0.00	0.00	0.00	0.00	0.00	0.00	0.00	0.00	0.00	0.00	0.68	0.00	0.00	2.74
			0.07	**10:00 ~ 11:00**	0.68	0.68	0.00	0.68	0.00	0.00	0.00	0.00	0.00	0.00	0.00	0.00	0.00	0.00	0.00	0.68	0.00	0.00	2.74
			0.07	**11:00 ~ 12:00**	0.68	0.68	0.00	0.68	0.00	0.00	0.00	0.00	0.00	0.00	0.00	0.00	0.00	0.00	0.00	0.68	0.00	0.00	2.74
			0.07	**12:00 ~ 13:00**	0.68	0.68	0.00	0.68	0.00	0.00	0.00	0.00	0.00	0.00	0.00	0.00	0.00	0.00	0.00	0.68	0.00	0.00	2.74
			0.07	**13:00 ~ 14:00**	1.37	0.68	0.00	0.68	0.00	0.00	0.00	0.00	0.00	0.00	0.00	0.00	0.00	0.00	0.00	0.68	0.00	0.00	3.42
			0.07	**14:00 ~ 15:00**	1.37	0.68	0.00	0.68	0.00	0.00	0.00	0.00	0.00	0.00	0.00	0.00	0.00	0.00	0.00	0.68	0.00	0.00	3.42
			0.07	**15:00 ~ 16:00**	1.37	0.68	0.00	0.68	0.00	0.00	0.00	0.00	0.00	0.00	0.00	0.00	0.00	0.00	0.00	0.68	0.00	0.00	3.42
			0.07	**16:00 ~ 17:00**	1.37	0.68	0.00	0.68	0.00	0.00	0.00	0.00	0.00	0.00	0.00	0.00	0.00	0.00	0.00	0.68	0.00	0.00	3.42
			0.07	**17:00 ~ 18:00**	1.37	0.68	0.00	0.68	0.00	0.00	0.00	0.00	0.00	0.00	0.00	0.00	0.00	0.00	0.00	0.68	0.00	0.00	3.42
			0.07	**18:00 ~ 19:00**	1.37	0.68	0.00	0.68	0.00	0.00	0.00	0.00	0.00	0.00	0.00	0.00	0.00	0.00	0.00	0.68	0.00	0.00	3.42
			0.07	**19:00 ~ 20:00**	1.37	0.68	0.00	0.68	0.00	0.00	0.00	0.00	0.00	0.00	0.00	0.00	0.00	0.00	0.00	0.68	0.00	0.00	3.42
			0.07	**20:00 ~ 21:00**	0.68	0.68	0.00	0.68	0.00	0.00	0.00	0.00	0.00	0.00	0.00	0.00	0.00	0.00	0.00	0.68	0.00	0.00	2.74
			0.07	**21:00 ~ 22:00**	0.68	0.68	0.00	0.68	0.00	0.00	0.00	0.00	0.00	0.00	0.00	0.00	0.00	0.00	0.00	0.68	0.00	0.00	2.74
			0.07	**22:00 ~ 23:00**	0.68	0.68	0.00	0.68	0.00	0.00	0.00	0.00	0.00	0.00	0.00	0.00	0.00	0.00	0.00	0.68	0.00	0.00	2.74
			0.07	**23:00 ~ 00:00**	0.68	0.68	0.00	0.68	0.00	0.00	0.00	0.00	0.00	0.00	0.00	0.00	0.00	0.00	0.00	0.68	0.00	0.00	2.74
				Whole Day Total (veh*km)	21.89	16.42	0.00	11.63	0.00	0.00	0.00	0.00	0.00	0.00	0.00	0.00	0.00	0.00	0.00	11.63	0.00	0.00	61.56
84	Chatham Road North	NB	0.08	**00:00 ~ 01:00**	18.54	8.87	0.00	4.03	1.61	0.81	0.81	0.81	0.00	0.81	0.81	0.81	0.81	0.00	4.84	2.42	0.81	0.00	46.75
			0.08	**01:00 ~ 02:00**	12.90	5.64	0.00	2.42	0.81	0.81	0.81	0.00	0.00	0.81	0.81	0.81	0.81	0.00	2.42	1.61	0.81	0.00	31.43
			0.08	**02:00 ~ 03:00**	8.87	4.03	0.00	1.61	0.81	0.81	0.81	0.00	0.00	0.81	0.81	0.00	0.81	0.00	1.61	1.61	0.81	0.00	23.37
			0.08	**03:00 ~ 04:00**	7.25	3.22	0.00	1.61	0.81	0.81	0.81	0.00	0.00	0.81	0.00	0.00	0.81	0.00	1.61	0.81	0.00	0.00	18.54
			0.08	**04:00 ~ 05:00**	7.25	3.22	0.00	1.61	0.81	0.81	0.81	0.00	0.00	0.81	0.00	0.00	0.81	0.00	1.61	0.81	0.00	0.00	18.54
			0.08	**05:00 ~ 06:00**	9.67	4.84	0.00	2.42	0.81	0.81	0.81	0.81	0.00	0.81	0.81	0.00	0.81	0.00	5.64	1.61	0.81	0.00	30.63
			0.08	**06:00 ~ 07:00**	18.54	8.87	0.00	4.03	1.61	0.81	0.81	3.22	0.00	0.81	0.81	0.81	0.81	0.00	13.70	2.42	0.81	0.00	58.03
			0.08	**07:00 ~ 08:00**	37.88	16.93	0.81	7.25	3.22	0.81	0.81	4.84	0.81	0.81	0.81	0.81	0.81	0.00	16.93	4.03	0.81	0.00	98.33
			0.08	**08:00 ~ 09:00**	46.75	20.96	0.81	8.87	3.22	0.81	0.81	5.64	0.81	0.81	0.81	0.81	0.81	0.00	14.51	5.64	0.81	0.00	112.84
			0.08	**09:00 ~ 10:00**	41.11	18.54	0.81	8.06	3.22	0.81	0.81	4.84	0.81	0.81	0.81	0.81	0.81	0.00	12.90	4.84	0.81	0.00	100.75
			0.08	**10:00 ~ 11:00**	40.30	18.54	0.81	8.06	3.22	0.81	0.81	4.03	0.81	0.81	0.81	0.81	0.81	0.00	12.90	4.84	0.81	0.00	99.14
			0.08	**11:00 ~ 12:00**	41.91	19.34	0.81	8.06	3.22	0.81	0.81	4.03	0.81	0.81	0.81	0.81	0.81	0.00	12.09	4.84	0.81	0.00	100.75
			0.08	**12:00 ~ 13:00**	55.61	25.79	0.81	8.06	3.22	0.81	0.81	4.84	0.81	0.81	0.81	0.81	0.81	0.00	14.51	6.45	0.81	0.00	125.74
			0.08	**13:00 ~ 14:00**	56.42	26.60	0.81	8.87	3.22	0.81	0.81	4.84	0.81	0.81	0.81	0.81	0.81	0.00	15.31	6.45	0.81	0.00	128.96
			0.08	**14:00 ~ 15:00**	57.23	26.60	0.81	8.87	3.22	0.81	0.81	4.84	0.81	0.81	0.81	0.81	0.81	0.00	15.31	6.45	0.81	0.00	129.77
			0.08	**15:00 ~ 16:00**	58.03	27.40	0.81	8.87	3.22	0.81	0.81	4.84	0.81	0.81	0.81	0.81	0.81	0.00	15.31	6.45	0.81	0.00	131.38
			0.08	**16:00 ~ 17:00**	59.64	28.21	0.81	8.87	3.22	0.81	0.81	4.84	0.81	0.81	0.81	0.81	0.81	0.00	15.31	6.45	0.81	0.00	133.80
			0.08	**17:00 ~ 18:00**	59.64	28.21	0.81	8.87	3.22	0.81	0.81	5.64	0.81	0.81	0.81	0.81	0.81	0.00	15.31	6.45	0.81	0.00	134.60
			0.08	**18:00 ~ 19:00**	63.67	29.82	0.81	9.67	4.03	0.81	1.61	6.45	0.81	1.61	0.81	0.81	0.81	0.00	16.12	7.25	0.81	0.00	145.89
			0.08	**19:00 ~ 20:00**	56.42	26.60	0.81	8.87	3.22	0.81	0.81	4.84	0.81	0.81	0.81	0.81	0.81	0.00	13.70	6.45	0.81	0.00	127.35
			0.08	**20:00 ~ 21:00**	47.55	22.57	0.81	7.25	3.22	0.81	0.81	3.22	0.81	0.81	0.81	0.81	0.81	0.00	12.09	5.64	0.81	0.00	108.81
			0.08	**21:00 ~ 22:00**	49.17	23.37	0.81	7.25	3.22	0.81	0.81	3.22	0.81	0.81	0.81	0.81	0.81	0.00	12.09	5.64	0.81	0.00	111.23
			0.08	**22:00 ~ 23:00**	45.14	21.76	0.81	7.25	2.42	0.81	0.81	3.22	0.81	0.81	0.81	0.81	0.81	0.00	10.48	4.84	0.81	0.00	102.36
			0.08	**23:00 ~ 00:00**	37.08	17.73	0.81	5.64	2.42	0.81	0.81	2.42	0.81	0.81	0.81	0.81	0.81	0.00	9.67	4.03	0.81	0.00	86.24
				Whole Day Total (veh*km)	936.57	437.66	13.70	156.36	61.26	19.34	20.15	81.41	13.70	20.15	17.73	16.12	19.34	0.00	265.98	108.00	17.73	0.00	2205.22

Road No.	Road Name	Bound	Road Length (km)	Hour	PC	TAXI	LGV3	LGV4	LGV6	HGV7	HGV8	PLB	PV4	PV5	NFB6	NFB7	NFB8	FBSD	FBDD	MC	HGV9	NFB9	Total
85	Chatham Road North	SB	0.03	**00:00 ~ 01:00**	7.10	3.38	0.00	1.69	0.68	0.34	0.34	0.34	0.00	0.34	0.34	0.34	0.34	0.00	2.03	1.01	0.34	0.00	18.59
			0.03	**01:00 ~ 02:00**	4.73	2.03	0.00	1.35	0.68	0.34	0.34	0.00	0.00	0.34	0.34	0.34	0.34	0.00	1.01	0.68	0.34	0.00	12.84
			0.03	**02:00 ~ 03:00**	3.38	1.69	0.00	1.01	0.34	0.34	0.34	0.00	0.00	0.34	0.00	0.00	0.34	0.00	0.68	0.34	0.34	0.00	9.13
			0.03	**03:00 ~ 04:00**	2.70	1.35	0.00	0.68	0.34	0.34	0.34	0.00	0.00	0.34	0.00	0.00	0.34	0.00	0.68	0.34	0.00	0.00	7.44
			0.03	**04:00 ~ 05:00**	2.70	1.35	0.00	0.68	0.34	0.34	0.34	0.00	0.00	0.34	0.00	0.00	0.34	0.00	0.68	0.34	0.00	0.00	7.44
			0.03	**05:00 ~ 06:00**	3.72	1.69	0.00	1.01	0.34	0.34	0.34	0.34	0.00	0.34	0.00	0.00	0.34	0.00	2.37	0.68	0.34	0.00	11.83
			0.03	**06:00 ~ 07:00**	7.10	3.38	0.00	2.03	0.68	0.34	0.34	1.35	0.00	0.34	0.34	0.34	0.34	0.00	5.41	1.01	0.34	0.00	23.32
			0.03	**07:00 ~ 08:00**	14.53	6.42	0.34	3.72	1.35	0.34	0.34	2.03	0.34	0.34	0.34	0.34	0.34	0.00	6.76	1.69	0.34	0.00	39.55
			0.03	**08:00 ~ 09:00**	17.91	7.77	0.34	4.39	1.69	0.34	0.68	2.03	0.34	0.34	0.34	0.34	0.34	0.00	5.75	2.03	0.34	0.00	44.95
			0.03	**09:00 ~ 10:00**	15.89	7.10	0.34	4.06	1.35	0.34	0.68	1.69	0.34	0.34	0.34	0.34	0.34	0.00	5.07	1.69	0.34	0.00	40.22
			0.03	**10:00 ~ 11:00**	15.21	6.76	0.34	3.72	1.35	0.34	0.34	1.69	0.34	0.34	0.34	0.34	0.34	0.00	5.07	1.69	0.34	0.00	38.53
			0.03	**11:00 ~ 12:00**	16.22	7.10	0.34	4.06	1.69	0.34	0.68	1.69	0.34	0.34	0.34	0.34	0.34	0.00	4.73	1.69	0.34	0.00	40.56
			0.03	**12:00 ~ 13:00**	13.18	5.75	0.34	3.38	1.35	0.34	0.34	1.01	0.34	0.34	0.34	0.34	0.34	0.00	3.38	1.69	0.34	0.00	32.79
			0.03	**13:00 ~ 14:00**	13.18	5.75	0.34	3.72	1.35	0.34	0.34	1.01	0.34	0.34	0.34	0.34	0.34	0.00	3.38	1.69	0.34	0.00	33.12
			0.03	**14:00 ~ 15:00**	13.52	6.08	0.34	3.72	1.35	0.34	0.34	1.35	0.34	0.34	0.34	0.34	0.34	0.00	3.38	1.69	0.34	0.00	34.14
			0.03	**15:00 ~ 16:00**	13.52	6.08	0.34	3.72	1.35	0.34	0.34	1.35	0.34	0.34	0.34	0.34	0.34	0.00	3.38	1.69	0.34	0.00	34.14
			0.03	**16:00 ~ 17:00**	14.20	6.08	0.34	3.72	1.35	0.34	0.34	1.35	0.34	0.34	0.34	0.34	0.34	0.00	3.38	1.69	0.34	0.00	34.81
			0.03	**17:00 ~ 18:00**	13.86	6.08	0.34	3.72	1.35	0.34	0.34	1.35	0.34	0.34	0.34	0.34	0.34	0.00	3.38	1.69	0.34	0.00	34.48
			0.03	**18:00 ~ 19:00**	14.87	6.42	0.34	4.06	1.69	0.34	0.68	1.35	0.34	0.34	0.34	0.34	0.34	0.00	3.72	1.69	0.34	0.00	37.18
			0.03	**19:00 ~ 20:00**	13.18	5.75	0.34	3.72	1.35	0.34	0.34	1.01	0.34	0.34	0.34	0.34	0.34	0.00	3.04	1.69	0.34	0.00	32.79
			0.03	**20:00 ~ 21:00**	11.15	5.07	0.34	3.04	1.35	0.34	0.34	0.68	0.34	0.34	0.34	0.34	0.34	0.00	2.70	1.35	0.34	0.00	28.39
			0.03	**21:00 ~ 22:00**	11.49	5.07	0.34	3.04	1.35	0.34	0.34	0.68	0.34	0.34	0.34	0.34	0.34	0.00	2.70	1.35	0.34	0.00	28.73
			0.03	**22:00 ~ 23:00**	10.82	4.73	0.34	3.04	1.01	0.34	0.34	0.68	0.34	0.34	0.34	0.34	0.34	0.00	2.37	1.35	0.34	0.00	27.04
			0.03	**23:00 ~ 00:00**	8.79	4.06	0.34	2.37	1.01	0.34	0.34	0.68	0.34	0.34	0.34	0.34	0.34	0.00	2.37	1.01	0.34	0.00	23.32
				Whole Day Total (veh*km)	262.96	116.95	5.75	69.63	26.70	8.11	9.46	23.66	5.75	8.11	6.76	6.76	8.11	0.00	77.40	31.77	7.44	0.00	675.32
86	Chatham Road North	NB	0.11	**00:00 ~ 01:00**	35.31	17.09	1.14	6.83	3.42	1.14	1.14	1.14	0.00	1.14	1.14	1.14	1.14	0.00	6.83	4.56	1.14	0.00	84.29
			0.11	**01:00 ~ 02:00**	23.92	11.39	1.14	4.56	2.28	1.14	1.14	0.00	0.00	1.14	1.14	1.14	1.14	0.00	3.42	3.42	1.14	0.00	58.09
			0.11	**02:00 ~ 03:00**	17.09	7.97	0.00	3.42	1.14	1.14	1.14	0.00	0.00	1.14	1.14	1.14	1.14	0.00	2.28	2.28	1.14	0.00	42.14
			0.11	**03:00 ~ 04:00**	13.67	6.83	0.00	3.42	1.14	1.14	1.14	0.00	0.00	1.14	1.14	0.00	1.14	0.00	2.28	2.28	1.14	0.00	36.45
			0.11	**04:00 ~ 05:00**	12.53	6.83	0.00	3.42	1.14	1.14	1.14	0.00	0.00	1.14	1.14	0.00	1.14	0.00	2.28	2.28	1.14	0.00	35.31
			0.11	**05:00 ~ 06:00**	18.22	9.11	0.00	3.42	2.28	1.14	1.14	1.14	0.00	1.14	1.14	1.14	1.14	0.00	7.97	2.28	1.14	0.00	52.39
			0.11	**06:00 ~ 07:00**	35.31	17.09	1.14	6.83	3.42	1.14	1.14	4.56	0.00	1.14	1.14	1.14	1.14	0.00	20.50	4.56	1.14	0.00	101.37
			0.11	**07:00 ~ 08:00**	71.76	33.03	1.14	13.67	5.70	1.14	2.28	6.83	1.14	1.14	1.14	1.14	1.14	0.00	25.06	7.97	1.14	0.00	175.41
			0.11	**08:00 ~ 09:00**	88.84	41.00	1.14	17.09	6.83	1.14	2.28	7.97	1.14	2.28	1.14	1.14	1.14	0.00	21.64	10.25	1.14	0.00	206.16
			0.11	**09:00 ~ 10:00**	78.59	36.45	1.14	14.81	5.70	1.14	2.28	6.83	1.14	1.14	1.14	1.14	1.14	0.00	19.36	9.11	1.14	0.00	182.24
			0.11	**10:00 ~ 11:00**	76.31	35.31	1.14	14.81	5.70	1.14	2.28	5.70	1.14	1.14	1.14	1.14	1.14	0.00	18.22	9.11	1.14	0.00	176.55
			0.11	**11:00 ~ 12:00**	79.73	37.59	1.14	15.95	5.70	1.14	2.28	5.70	1.14	1.14	1.14	1.14	1.14	0.00	18.22	9.11	1.14	0.00	183.38
			0.11	**12:00 ~ 13:00**	84.29	39.87	1.14	14.81	5.70	1.14	2.28	6.83	1.14	1.14	1.14	1.14	1.14	0.00	21.64	9.11	1.14	0.00	193.63
			0.11	**13:00 ~ 14:00**	85.43	41.00	1.14	14.81	5.70	1.14	2.28	6.83	1.14	2.28	1.14	1.14	1.14	0.00	21.64	9.11	1.14	0.00	197.05
			0.11	**14:00 ~ 15:00**	86.56	41.00	1.14	14.81	5.70	1.14	2.28	7.97	1.14	2.28	1.14	1.14	1.14	0.00	21.64	10.25	1.14	0.00	200.46
			0.11	**15:00 ~ 16:00**	87.70	41.00	1.14	15.95	5.70	1.14	2.28	7.97	1.14	2.28	1.14	1.14	1.14	0.00	21.64	10.25	1.14	0.00	202.74
			0.11	**16:00 ~ 17:00**	91.12	43.28	1.14	15.95	5.70	1.14	2.28	7.97	1.14	2.28	1.14	1.14	1.14	0.00	21.64	10.25	1.14	0.00	208.44
			0.11	**17:00 ~ 18:00**	89.98	42.14	1.14	15.95	5.70	1.14	2.28	9.11	1.14	2.28	1.14	1.14	1.14	0.00	22.78	10.25	1.14	0.00	208.44
			0.11	**18:00 ~ 19:00**	95.68	45.56	1.14	17.09	6.83	1.14	2.28	9.11	1.14	2.28	1.14	1.14	1.14	0.00	23.92	10.25	1.14	0.00	220.97
			0.11	**19:00 ~ 20:00**	85.43	41.00	1.14	14.81	5.70	1.14	2.28	6.83	1.14	2.28	1.14	1.14	1.14	0.00	19.36	9.11	1.14	0.00	194.77
			0.11	**20:00 ~ 21:00**	71.76	34.17	1.14	12.53	4.56	1.14	1.14	4.56	1.14	1.14	1.14	1.14	1.14	0.00	18.22	7.97	1.14	0.00	164.02
			0.11	**21:00 ~ 22:00**	74.04	35.31	1.14	13.67	4.56	1.14	2.28	4.56	1.14	1.14	1.14	1.14	1.14	0.00	17.09	7.97	1.14	0.00	168.57
			0.11	**22:00 ~ 23:00**	68.34	33.03	1.14	12.53	4.56	1.14	1.14	4.56	1.14	1.14	1.14	1.14	1.14	0.00	15.95	7.97	1.14	0.00	157.18
			0.11	**23:00 ~ 00:00**	55.81	26.20	1.14	10.25	3.42	1.14	1.14	3.42	1.14	1.14	1.14	1.14	1.14	0.00	14.81	6.83	1.14	0.00	130.99
				Whole Day Total (veh*km)	######	723.27	22.78	281.33	108.21	27.34	43.28	119.60	19.36	36.45	27.34	25.06	27.34	0.00	388.40	176.55	27.34	0.00	3581.02
87	Chatham Road North	SB	0.32	**00:00 ~ 01:00**	69.98	31.81	0.00	19.09	6.36	3.18	3.18	3.18	0.00	3.18	3.18	3.18	3.18	0.00	19.09	9.54	3.18	0.00	181.32
			0.32	**01:00 ~ 02:00**	44.53	22.27	0.00	12.72	6.36	3.18	3.18	0.00	0.00	3.18	3.18	3.18	3.18	0.00	9.54	6.36	3.18	0.00	124.06
			0.32	**02:00 ~ 03:00**	34.99	15.91	0.00	9.54	3.18	3.18	3.18	0.00	0.00	3.18	0.00	0.00	3.18	0.00	6.36	6.36	3.18	0.00	92.25
			0.32	**03:00 ~ 04:00**	25.45	12.72	0.00	6.36	3.18	3.18	3.18	0.00	0.00	3.18	0.00	0.00	3.18	0.00	6.36	3.18	0.00	0.00	69.98
			0.32	**04:00 ~ 05:00**	25.45	12.72	0.00	6.36	3.18	3.18	3.18	0.00	0.00	3.18	0.00	0.00	3.18	0.00	6.36	3.18	0.00	0.00	69.98
			0.32	**05:00 ~ 06:00**	34.99	15.91	0.00	9.54	3.18	3.18	3.18	3.18	0.00	3.18	0.00	0.00	3.18	0.00	22.27	6.36	3.18	0.00	111.34
			0.32	**06:00 ~ 07:00**	69.98	31.81	0.00	19.09	6.36	3.18	3.18	12.72	0.00	3.18	3.18	3.18	3.18	0.00	50.90	9.54	3.18	0.00	222.67
			0.32	**07:00 ~ 08:00**	136.78	60.44	3.18	34.99	12.72	3.18	3.18	19.09	3.18	3.18	3.18	3.18	3.18	0.00	63.62	15.91	3.18	0.00	372.18
			0.32	**08:00 ~ 09:00**	171.77	76.34	3.18	41.35	15.91	3.18	6.36	19.09	3.18	3.18	3.18	3.18	3.18	0.00	54.08	19.09	3.18	0.00	429.44
			0.32	**09:00 ~ 10:00**	152.69	66.80	3.18	38.17	12.72	3.18	6.36	15.91	3.18	3.18	3.18	3.18	3.18	0.00	47.72	19.09	3.18	0.00	384.90
			0.32	**10:00 ~ 11:00**	146.33	66.80	3.18	34.99	12.72	3.18	3.18	15.91	3.18	3.18	3.18	3.18	3.18	0.00	47.72	15.91	3.18	0.00	369.00
			0.32	**11:00 ~ 12:00**	155.87	69.98	3.18	38.17	15.91	3.18	6.36	15.91	3.18	3.18	3.18	3.18	3.18	0.00	44.53	19.09	3.18	0.00	391.26
			0.32	**12:00 ~ 13:00**	127.24	57.26	3.18	34.99	12.72	3.18	3.18	9.54	3.18	3.18	3.18	3.18	3.18	0.00	31.81	15.91	3.18	0.00	318.10
			0.32	**13:00 ~ 14:00**	127.24	57.26	3.18	34.99	12.72	3.18	3.18	9.54	3.18	3.18	3.18	3.18	3.18	0.00	31.81	15.91	3.18	0.00	318.10
			0.32	**14:00 ~ 15:00**	130.42	57.26	3.18	34.99	12.72	3.18	3.18	12.72	3.18	3.18	3.18	3.18	3.18	0.00	31.81	15.91	3.18	0.00	324.46
			0.32	**15:00 ~ 16:00**	130.42	57.26	3.18	38.17	12.72	3.18	3.18	12.72	3.18	3.18	3.18	3.18	3.18	0.00	31.81	15.91	3.18	0.00	327.64
			0.32	**16:00 ~ 17:00**	136.78	60.44	3.18	38.17	15.91	3.18	3.18	12.72	3.18	3.18	3.18	3.18	3.18	0.00	31.81	15.91	3.18	0.00	340.37
			0.32	**17:00 ~ 18:00**	136.78	60.44	3.18	38.17	15.91	3.18	3.18	12.72	3.18	3.18	3.18	3.18	3.18	0.00	31.81	15.91	3.18	0.00	340.37
			0.32	**18:00 ~ 19:00**	143.15	63.62	3.18	41.35	15.91	3.18	6.36	12.72	3.18	3.18	3.18	3.18	3.18	0.00	34.99	15.91	3.18	0.00	359.45
			0.32	**19:00 ~ 20:00**	127.24	57.26	3.18	34.99	12.72	3.18	3.18	9.54	3.18	3.18	3.18	3.18	3.18	0.00	28.63	15.91	3.18	0.00	314.92
			0.32	**20:00 ~ 21:00**	108.15	47.72	3.18	28.63	12.72	3.18	3.18	6.36	3.18	3.18	3.18	3.18	3.18	0.00	25.45	12.72	3.18	0.00	270.39
			0.32	**21:00 ~ 22:00**	111.34	50.90	3.18	31.81	12.72	3.18	3.18	6.36	3.18	3.18	3.18	3.18	3.18	0.00	25.45	12.72	3.18	0.00	279.93
			0.32	**22:00 ~ 23:00**	101.79	47.72	3.18	28.63	12.72	3.18	3.18	6.36	3.18	3.18	3.18	3.18	3.18	0.00	22.27	12.72	3.18	0.00	260.84
			0.32	**23:00 ~ 00:00**	85.89	38.17	3.18	25.45	9.54	3.18	3.18	6.36	3.18	3.18	3.18	3.18	3.18	0.00	22.27	9.54	3.18	0.00	225.85
				Whole Day Total (veh*km)	######	######	54.08	680.73	260.84	76.34	89.07	222.67	54.08	76.34	63.62	63.62	76.34	0.00	728.45	308.56	69.98	0.00	6498.78
88	Ma Tau Wai Road	NB	0.06	**00:00 ~ 01:00**	18.71	8.51	0.57	3.97	1.70	0.57	0.57	0.57	0.00	0.57	0.57	0.57	0.57	0.00	3.40	2.27	0.57	0.00	43.66
			0.06	**01:00 ~ 02:00**	12.47	5.67	0.57	2.84	1.13	0.57	0.57	0.00	0.00	0.57	0.57	0.57	0.57	0.00	1.70	1.70	0.57	0.00	30.05
			0.06	**02:00 ~ 03:00**	9.07	3.97	0.00	1.70	0.57	0.57	0.57	0.00	0.00	0.57	0.57	0.57	0.57	0.00	1.13	1.13	0.57	0.00	21.55
			0.06	**03:00 ~ 04:00**	6.80	3.40	0.00	1.70	0.57	0.57	0.57	0.00	0.00	0.57	0.57	0.00	0.57	0.00	1.13	1.13	0.57	0.00	18.14
			0.06	**04:00 ~ 05:00**	6.80	3.40	0.00	1.70	0.57	0.57	0.57	0.00	0.00	0.57	0.57	0.00	0.57	0.00	1.13	1.13	0.57	0.00	18.14
			0.06	**05:00 ~ 06:00**	9.64	4.54	0.00	2.27	1.13	0.57	0.57	0.57	0.00	0.57	0.57	0.57	0.57	0.00	3.97	1.13	0.57	0.00	27.22
			0.06	**06:00 ~ 07:00**	19.28	8.51	0.57	3.97	1.70	0.57	0.57	2.27	0.00	0.57	0.57	0.57	0.57	0.00	10.21	2.27	0.57	0.00	52.73
			0.06	**07:00 ~ 08:00**	37.99	17.01	0.57	7.37	2.84	0.57	1.13	3.40	0.57	0.57	0.57	0.57	0.57	0.00	12.47	4.54	0.57	0.00	91.29
			0.06	**08:00 ~ 09:00**	47.63	21.55	0.57	9.07	3.40	0.57	1.13	3.97	0.57	1.13	0.57	0.57	0.57	0.00	10.77	5.10	0.57	0.00	107.73
			0.06	**09:00 ~ 10:00**	41.96	18.71	0.57	7.94	2.84	0.57	1.13	3.40	0.57	1.13	0.57	0.57	0.57	0.00	9.64	4.54	0.57	0.00	95.26
			0.06	**10:00 ~ 11:00**	40.82	18.14	0.57	7.94	2.84	0.57	1.13	2.84	0.57	0.57	0.57	0.57	0.57	0.00	9.07	4.54	0.57	0.00	91.85
			0.06	**11:00 ~ 12:00**	42.53	19.28	0.57	7.94	2.84	0.57	1.13	2.84	0.57	1.13	0.57	0.57	0.57	0.00	9.07	4.54	0.57	0.00	95.26
			0.06	**12:00 ~ 13:00**	47.63	22.11	0.57	8.51	3.40	0.57	1.13	3.40	0.57	1.13	0.57	0.57	0.57	0.00	10.77	5.10	0.57	0.00	107.16
			0.06	**13:00 ~ 14:00**	48.76	22.68	0.57	8.51	3.40	0.57	1.13	3.40	0.57	1.13	0.57	0.57	0.57	0.00	10.77	5.67	0.57	0.00	109.43
			0.06	**14:00 ~ 15:00**	49.33	22.68	0.57	8.51	3.40	0.57	1.13	3.97	0.57	1.13	0.57	0.57	0.57	0.00	10.77	5.67	0.57	0.00	110.57
			0.06	**15:00 ~ 16:00**	49.90	23.25	0.57	9.07	3.40	0.57	1.13	3.97	0.57	1.13	0.57	0.57	0.57	0.00	10.77	5.67	0.57	0.00	112.27
			0.06	**16:00 ~ 17:00**	51.60	23.81	0.57	9.07	3.40	0.57	1.13	3.97	0.57	1.13	0.57	0.57	0.57	0.00	10.77	5.67	0.57	0.00	114.53
			0.06	**17:00 ~ 18:00**	51.03	23.81	0.57	9.07	3.40	0.57	1.13	4.54	0.57	1.13	0.57	0.57	0.57	0.00	11.34	5.67	0.57	0.00	115.10
			0.06	**18:00 ~ 19:00**	54.43	24.95	0.57	9.64	3.40	0.57	1.13	4.54	0.57	1.13	0.57	0.57	0.57	0.00	11.91	6.24	0.57	0.00	121.34
			0.06	**19:00 ~ 20:00**	48.76	22.68	0.57	8.51	3.40	0.57	1.13	3.40	0.57	1.13	0.57	0.57	0.57	0.00	9.64	5.67	0.57	0.00	108.30
			0.06	**20:00 ~ 21:00**	40.82	18.71	0.57	7.37	2.84	0.57	1.13	2.27	0.57	0.57	0.57	0.57	0.57	0.00	9.07	4.54	0.57	0.00	91.29
			0.06	**21:00 ~ 22:00**	41.96	19.28	0.57	7.37	2.84	0.57	1.13	2.27	0.57	1.13	0.57	0.57	0.57	0.00	8.51	4.54	0.57	0.00	92.99
			0.06	**22:00 ~ 23:00**	39.12	18.14	0.57	6.80	2.84	0.57	1.13	2.27	0.57	0.57	0.57	0.57	0.57	0.00	7.94	4.54	0.57	0.00	87.32
			0.06	**23:00 ~ 00:00**	31.75	14.74	0.57	5.67	2.27	0.57	0.57	1.70	0.57	0.57	0.57	0.57	0.57	0.00	7.37	3.40	0.57	0.00	72.01
				Whole Day Total (veh*km)	848.80	389.53	11.34	156.49	60.10	13.61	22.68	59.54	9.64	20.41	13.61	12.47	13.61	0.00	193.35	96.39	13.61	0.00	1935.17

Road No.	Road Name	Bound	Road Length (km)	Hour	PC	TAXI	LGV3	LGV4	LGV6	HGV7	HGV8	PLB	PV4	PV5	NFB6	NFB7	NFB8	FBSD	FBDD	MC	HGV9	NFB9	Total
89	Ma Tau Wai Road	NB	0.04	**00:00 ~ 01:00**	13.33	6.02	0.43	2.58	1.29	0.43	0.43	0.43	0.00	0.43	0.43	0.43	0.43	0.00	2.58	1.72	0.43	0.00	31.39
			0.04	**01:00 ~ 02:00**	9.03	3.87	0.43	1.72	0.86	0.43	0.43	0.00	0.00	0.43	0.43	0.43	0.43	0.00	1.29	1.29	0.43	0.00	21.50
			0.04	**02:00 ~ 03:00**	6.45	3.01	0.00	1.29	0.43	0.43	0.43	0.00	0.00	0.43	0.43	0.00	0.43	0.00	0.86	0.86	0.43	0.00	15.48
			0.04	**03:00 ~ 04:00**	5.16	2.15	0.00	1.29	0.43	0.43	0.43	0.00	0.00	0.43	0.43	0.00	0.43	0.00	0.86	0.86	0.43	0.00	13.33
			0.04	**04:00 ~ 05:00**	4.73	2.15	0.00	1.29	0.43	0.43	0.43	0.00	0.00	0.43	0.43	0.00	0.43	0.00	0.86	0.86	0.43	0.00	12.90
			0.04	**05:00 ~ 06:00**	6.88	3.01	0.00	1.29	0.86	0.43	0.43	0.43	0.00	0.43	0.43	0.00	0.43	0.00	3.01	0.86	0.43	0.00	18.92
			0.04	**06:00 ~ 07:00**	13.33	6.02	0.43	2.58	1.29	0.43	0.43	1.72	0.00	0.43	0.43	0.43	0.43	0.00	7.74	1.72	0.43	0.00	37.84
			0.04	**07:00 ~ 08:00**	26.66	11.61	0.43	5.16	2.15	0.43	0.86	2.58	0.43	0.43	0.43	0.43	0.43	0.00	9.46	3.01	0.43	0.00	64.93
			0.04	**08:00 ~ 09:00**	33.11	14.62	0.43	6.45	2.58	0.43	0.86	3.01	0.43	0.86	0.43	0.43	0.43	0.00	8.17	3.87	0.43	0.00	76.54
			0.04	**09:00 ~ 10:00**	29.24	12.90	0.43	6.02	2.15	0.43	0.86	2.58	0.43	0.43	0.43	0.43	0.43	0.00	7.31	3.44	0.43	0.00	67.94
			0.04	**10:00 ~ 11:00**	28.38	12.47	0.43	5.59	2.15	0.43	0.86	2.15	0.43	0.43	0.43	0.43	0.43	0.00	6.88	3.01	0.43	0.00	64.93
			0.04	**11:00 ~ 12:00**	29.67	13.33	0.43	6.02	2.15	0.43	0.86	2.15	0.43	0.43	0.43	0.43	0.43	0.00	6.88	3.44	0.43	0.00	67.94
			0.04	**12:00 ~ 13:00**	33.97	15.48	0.43	6.02	2.15	0.43	0.86	2.58	0.43	0.86	0.43	0.43	0.43	0.00	8.17	3.87	0.43	0.00	76.97
			0.04	**13:00 ~ 14:00**	34.40	15.91	0.43	6.02	2.15	0.43	0.86	2.58	0.43	0.86	0.43	0.43	0.43	0.00	8.17	3.87	0.43	0.00	77.83
			0.04	**14:00 ~ 15:00**	34.83	15.91	0.43	6.02	2.15	0.43	0.86	3.01	0.43	0.86	0.43	0.43	0.43	0.00	8.17	3.87	0.43	0.00	78.69
			0.04	**15:00 ~ 16:00**	35.26	16.34	0.43	6.02	2.15	0.43	0.86	3.01	0.43	0.86	0.43	0.43	0.43	0.00	8.17	3.87	0.43	0.00	79.55
			0.04	**16:00 ~ 17:00**	36.55	16.77	0.43	6.45	2.58	0.43	0.86	3.01	0.43	0.86	0.43	0.43	0.43	0.00	8.17	4.30	0.43	0.00	82.56
			0.04	**17:00 ~ 18:00**	36.12	16.77	0.43	6.45	2.58	0.43	0.86	3.44	0.43	0.86	0.43	0.43	0.43	0.00	8.60	3.87	0.43	0.00	82.56
			0.04	**18:00 ~ 19:00**	38.70	17.63	0.43	6.45	2.58	0.43	0.86	3.44	0.43	0.86	0.43	0.43	0.43	0.00	9.03	4.30	0.43	0.00	86.86
			0.04	**19:00 ~ 20:00**	34.40	15.91	0.43	6.02	2.15	0.43	0.86	2.58	0.43	0.86	0.43	0.43	0.43	0.00	7.31	3.87	0.43	0.00	76.97
			0.04	**20:00 ~ 21:00**	28.81	13.33	0.43	5.16	1.72	0.43	0.43	1.72	0.43	0.43	0.43	0.43	0.43	0.00	6.88	3.44	0.43	0.00	64.93
			0.04	**21:00 ~ 22:00**	30.10	13.76	0.43	5.16	2.15	0.43	0.86	1.72	0.43	0.43	0.43	0.43	0.43	0.00	6.45	3.44	0.43	0.00	67.08
			0.04	**22:00 ~ 23:00**	27.52	12.90	0.43	4.73	1.72	0.43	0.43	1.72	0.43	0.43	0.43	0.43	0.43	0.00	6.02	3.01	0.43	0.00	61.49
			0.04	**23:00 ~ 00:00**	22.79	10.32	0.43	3.87	1.72	0.43	0.43	1.29	0.43	0.43	0.43	0.43	0.43	0.00	5.59	2.58	0.43	0.00	52.03
				Whole Day Total (veh*km)	599.42	272.19	8.60	109.65	42.57	10.32	16.34	45.15	7.31	14.19	10.32	8.60	10.32	0.00	146.63	69.23	10.32	0.00	1381.16
90	Chi Kiang Street	EB	0.02	**00:00 ~ 01:00**	2.38	1.19	0.00	0.71	0.48	0.24	0.24	0.00	0.00	0.24	0.00	0.00	0.24	0.00	0.00	0.48	0.24	0.00	6.43
			0.02	**01:00 ~ 02:00**	1.67	0.95	0.00	0.48	0.24	0.24	0.24	0.00	0.00	0.24	0.00	0.00	0.24	0.00	0.00	0.24	0.24	0.00	4.76
			0.02	**02:00 ~ 03:00**	1.19	0.71	0.00	0.48	0.24	0.24	0.24	0.00	0.00	0.24	0.00	0.00	0.00	0.00	0.00	0.24	0.00	0.00	3.57
			0.02	**03:00 ~ 04:00**	0.95	0.48	0.00	0.48	0.24	0.24	0.24	0.00	0.00	0.24	0.00	0.00	0.00	0.00	0.00	0.24	0.00	0.00	3.09
			0.02	**04:00 ~ 05:00**	0.95	0.48	0.00	0.48	0.24	0.24	0.24	0.00	0.00	0.24	0.00	0.00	0.00	0.00	0.00	0.24	0.00	0.00	3.09
			0.02	**05:00 ~ 06:00**	1.19	0.71	0.00	0.48	0.24	0.24	0.24	0.00	0.00	0.24	0.00	0.00	0.00	0.00	0.00	0.24	0.00	0.00	3.57
			0.02	**06:00 ~ 07:00**	2.38	1.19	0.00	0.71	0.48	0.24	0.24	0.00	0.00	0.24	0.00	0.00	0.24	0.00	0.00	0.48	0.24	0.00	6.43
			0.02	**07:00 ~ 08:00**	4.76	2.38	0.24	1.67	0.71	0.24	0.24	0.00	0.24	0.24	0.24	0.24	0.24	0.00	0.00	0.71	0.24	0.00	12.38
			0.02	**08:00 ~ 09:00**	5.95	3.09	0.24	1.90	0.71	0.24	0.24	0.00	0.24	0.24	0.24	0.24	0.24	0.00	0.00	0.71	0.24	0.00	14.52
			0.02	**09:00 ~ 10:00**	5.24	2.62	0.24	1.67	0.71	0.24	0.24	0.00	0.24	0.24	0.24	0.24	0.24	0.00	0.00	0.71	0.24	0.00	13.09
			0.02	**10:00 ~ 11:00**	5.00	2.62	0.24	1.67	0.71	0.24	0.24	0.00	0.24	0.24	0.24	0.24	0.24	0.00	0.00	0.71	0.24	0.00	12.85
			0.02	**11:00 ~ 12:00**	5.47	2.86	0.24	1.67	0.71	0.24	0.24	0.00	0.24	0.24	0.24	0.24	0.24	0.00	0.00	0.71	0.24	0.00	13.57
			0.02	**12:00 ~ 13:00**	6.66	3.33	0.24	1.90	0.71	0.24	0.24	0.00	0.24	0.24	0.24	0.24	0.24	0.00	0.00	0.71	0.24	0.00	15.47
			0.02	**13:00 ~ 14:00**	6.66	3.33	0.24	1.90	0.71	0.24	0.24	0.00	0.24	0.24	0.24	0.24	0.24	0.00	0.00	0.71	0.24	0.00	15.47
			0.02	**14:00 ~ 15:00**	6.90	3.57	0.24	1.90	0.71	0.24	0.24	0.00	0.24	0.24	0.24	0.24	0.24	0.00	0.00	0.95	0.24	0.00	16.18
			0.02	**15:00 ~ 16:00**	6.90	3.57	0.24	1.90	0.71	0.24	0.24	0.00	0.24	0.24	0.24	0.24	0.24	0.00	0.00	0.95	0.24	0.00	16.18
			0.02	**16:00 ~ 17:00**	7.14	3.57	0.24	1.90	0.71	0.24	0.24	0.00	0.24	0.24	0.24	0.24	0.24	0.00	0.00	0.95	0.24	0.00	16.42
			0.02	**17:00 ~ 18:00**	7.14	3.57	0.24	1.90	0.71	0.24	0.24	0.00	0.24	0.24	0.24	0.24	0.24	0.00	0.00	0.95	0.24	0.00	16.42
			0.02	**18:00 ~ 19:00**	7.62	3.81	0.24	2.14	0.71	0.24	0.24	0.00	0.24	0.24	0.24	0.24	0.24	0.00	0.00	0.95	0.24	0.00	17.37
			0.02	**19:00 ~ 20:00**	6.66	3.33	0.24	1.90	0.71	0.24	0.24	0.00	0.24	0.24	0.24	0.24	0.24	0.00	0.00	0.71	0.24	0.00	15.47
			0.02	**20:00 ~ 21:00**	5.71	2.86	0.24	1.67	0.71	0.24	0.24	0.00	0.24	0.24	0.24	0.24	0.24	0.00	0.00	0.71	0.24	0.00	13.80
			0.02	**21:00 ~ 22:00**	5.71	3.09	0.24	1.67	0.71	0.24	0.24	0.00	0.24	0.24	0.24	0.24	0.24	0.00	0.00	0.71	0.24	0.00	14.04
			0.02	**22:00 ~ 23:00**	5.47	2.86	0.24	1.43	0.71	0.24	0.24	0.00	0.24	0.24	0.24	0.24	0.24	0.00	0.00	0.71	0.24	0.00	13.33
			0.02	**23:00 ~ 00:00**	4.52	2.38	0.24	1.19	0.48	0.24	0.24	0.00	0.24	0.24	0.24	0.24	0.24	0.00	0.00	0.48	0.24	0.00	11.19
				Whole Day Total (veh*km)	114.24	58.55	4.05	33.80	14.04	5.71	5.71	0.00	4.05	5.71	4.05	4.05	4.76	0.00	0.00	15.23	4.76	0.00	278.70
91	Ma Tau Wai Road	NB	0.27	**00:00 ~ 01:00**	47.97	23.99	0.00	8.00	2.67	2.67	2.67	2.67	0.00	2.67	2.67	2.67	2.67	0.00	15.99	5.33	0.00	0.00	122.59
			0.27	**01:00 ~ 02:00**	31.98	15.99	0.00	5.33	2.67	2.67	2.67	0.00	0.00	2.67	2.67	2.67	2.67	0.00	8.00	5.33	0.00	0.00	85.28
			0.27	**02:00 ~ 03:00**	23.99	10.66	0.00	5.33	2.67	2.67	2.67	0.00	0.00	2.67	2.67	0.00	2.67	0.00	5.33	2.67	0.00	0.00	61.30
			0.27	**03:00 ~ 04:00**	18.66	8.00	0.00	2.67	2.67	0.00	2.67	0.00	0.00	2.67	0.00	0.00	0.00	0.00	5.33	2.67	0.00	0.00	45.31
			0.27	**04:00 ~ 05:00**	18.66	8.00	0.00	2.67	2.67	0.00	2.67	0.00	0.00	2.67	0.00	0.00	0.00	0.00	5.33	2.67	0.00	0.00	45.31
			0.27	**05:00 ~ 06:00**	23.99	13.33	0.00	5.33	2.67	2.67	2.67	2.67	0.00	2.67	0.00	0.00	2.67	0.00	18.66	2.67	0.00	0.00	79.95
			0.27	**06:00 ~ 07:00**	47.97	23.99	0.00	8.00	2.67	2.67	2.67	10.66	0.00	2.67	2.67	2.67	2.67	0.00	47.97	5.33	0.00	0.00	162.57
			0.27	**07:00 ~ 08:00**	95.94	45.31	2.67	13.33	5.33	2.67	2.67	15.99	2.67	2.67	2.67	2.67	2.67	0.00	58.63	10.66	2.67	0.00	269.17
			0.27	**08:00 ~ 09:00**	119.93	55.97	2.67	15.99	8.00	2.67	2.67	18.66	2.67	2.67	2.67	2.67	2.67	0.00	50.64	13.33	2.67	0.00	306.48
			0.27	**09:00 ~ 10:00**	106.60	50.64	2.67	15.99	5.33	2.67	2.67	15.99	2.67	2.67	2.67	2.67	2.67	0.00	45.31	13.33	2.67	0.00	277.16
			0.27	**10:00 ~ 11:00**	103.94	47.97	2.67	15.99	5.33	2.67	2.67	13.33	2.67	2.67	2.67	2.67	2.67	0.00	42.64	13.33	2.67	0.00	266.50
			0.27	**11:00 ~ 12:00**	106.60	50.64	2.67	15.99	5.33	2.67	2.67	13.33	2.67	2.67	2.67	2.67	2.67	0.00	42.64	13.33	2.67	0.00	271.83
			0.27	**12:00 ~ 13:00**	117.26	55.97	2.67	13.33	5.33	2.67	2.67	15.99	2.67	2.67	2.67	2.67	2.67	0.00	50.64	13.33	2.67	0.00	295.82
			0.27	**13:00 ~ 14:00**	117.26	55.97	2.67	15.99	5.33	2.67	2.67	15.99	2.67	2.67	2.67	2.67	2.67	0.00	50.64	13.33	2.67	0.00	298.48
			0.27	**14:00 ~ 15:00**	119.93	58.63	2.67	15.99	5.33	2.67	2.67	18.66	2.67	2.67	2.67	2.67	2.67	0.00	50.64	13.33	2.67	0.00	306.48
			0.27	**15:00 ~ 16:00**	122.59	58.63	2.67	15.99	5.33	2.67	2.67	18.66	2.67	2.67	2.67	2.67	2.67	0.00	50.64	13.33	2.67	0.00	309.14
			0.27	**16:00 ~ 17:00**	125.26	61.30	2.67	15.99	5.33	2.67	2.67	18.66	2.67	2.67	2.67	2.67	2.67	0.00	50.64	13.33	2.67	0.00	314.47
			0.27	**17:00 ~ 18:00**	125.26	58.63	2.67	15.99	5.33	2.67	2.67	21.32	2.67	2.67	2.67	2.67	2.67	0.00	53.30	13.33	2.67	0.00	317.14
			0.27	**18:00 ~ 19:00**	133.25	63.96	2.67	15.99	5.33	2.67	2.67	21.32	2.67	2.67	2.67	2.67	2.67	0.00	55.97	15.99	2.67	0.00	335.79
			0.27	**19:00 ~ 20:00**	117.26	55.97	2.67	15.99	5.33	2.67	2.67	15.99	2.67	2.67	2.67	2.67	2.67	0.00	45.31	13.33	2.67	0.00	293.15
			0.27	**20:00 ~ 21:00**	98.61	47.97	2.67	13.33	5.33	2.67	2.67	10.66	2.67	2.67	2.67	2.67	2.67	0.00	42.64	10.66	2.67	0.00	253.18
			0.27	**21:00 ~ 22:00**	103.94	50.64	2.67	13.33	5.33	2.67	2.67	10.66	2.67	2.67	2.67	2.67	2.67	0.00	39.98	13.33	2.67	0.00	261.17
			0.27	**22:00 ~ 23:00**	95.94	45.31	2.67	13.33	5.33	2.67	2.67	10.66	2.67	2.67	2.67	2.67	2.67	0.00	37.31	10.66	2.67	0.00	242.52
			0.27	**23:00 ~ 00:00**	77.29	37.31	2.67	10.66	5.33	2.67	2.67	8.00	2.67	2.67	2.67	2.67	2.67	0.00	34.65	10.66	2.67	0.00	207.87
				Whole Day Total (veh*km)	######	######	45.31	290.49	111.93	58.63	63.96	279.83	45.31	63.96	53.30	53.30	58.63	0.00	908.77	245.18	45.31	0.00	5428.61
92	Ma Tau Wai Road	SB	0.24	**00:00 ~ 01:00**	72.94	32.94	2.35	18.82	7.06	2.35	2.35	2.35	0.00	2.35	2.35	2.35	2.35	0.00	16.47	9.41	2.35	0.00	178.83
			0.24	**01:00 ~ 02:00**	47.06	23.53	2.35	11.77	4.71	2.35	2.35	0.00	0.00	2.35	2.35	2.35	2.35	0.00	7.06	7.06	2.35	0.00	120.00
			0.24	**02:00 ~ 03:00**	35.30	16.47	0.00	9.41	4.71	2.35	2.35	0.00	0.00	2.35	2.35	2.35	2.35	0.00	7.06	4.71	2.35	0.00	94.12
			0.24	**03:00 ~ 04:00**	25.88	14.12	0.00	7.06	2.35	2.35	2.35	0.00	0.00	2.35	2.35	0.00	2.35	0.00	7.06	4.71	2.35	0.00	75.30
			0.24	**04:00 ~ 05:00**	25.88	11.77	0.00	7.06	2.35	2.35	2.35	0.00	0.00	2.35	2.35	0.00	2.35	0.00	7.06	4.71	2.35	0.00	72.94
			0.24	**05:00 ~ 06:00**	37.65	16.47	0.00	9.41	4.71	2.35	2.35	2.35	0.00	2.35	2.35	2.35	2.35	0.00	18.82	4.71	2.35	0.00	110.59
			0.24	**06:00 ~ 07:00**	72.94	32.94	2.35	18.82	7.06	2.35	2.35	9.41	0.00	2.35	2.35	2.35	2.35	0.00	44.71	9.41	2.35	0.00	214.12
			0.24	**07:00 ~ 08:00**	145.89	68.24	2.35	35.30	14.12	2.35	4.71	16.47	2.35	2.35	2.35	2.35	2.35	0.00	56.47	16.47	2.35	0.00	376.48
			0.24	**08:00 ~ 09:00**	181.18	84.71	2.35	44.71	16.47	2.35	4.71	18.82	2.35	4.71	2.35	2.35	2.35	0.00	47.06	21.18	2.35	0.00	440.01
			0.24	**09:00 ~ 10:00**	160.00	72.94	2.35	37.65	14.12	2.35	4.71	14.12	2.35	2.35	2.35	2.35	2.35	0.00	42.35	18.82	2.35	0.00	383.54
			0.24	**10:00 ~ 11:00**	155.30	70.59	2.35	37.65	14.12	2.35	4.71	11.77	2.35	2.35	2.35	2.35	2.35	0.00	40.00	16.47	2.35	0.00	369.42
			0.24	**11:00 ~ 12:00**	162.36	75.30	2.35	40.00	14.12	2.35	4.71	11.77	2.35	2.35	2.35	2.35	2.35	0.00	40.00	18.82	2.35	0.00	385.89
			0.24	**12:00 ~ 13:00**	131.77	61.18	2.35	30.59	11.77	2.35	4.71	9.41	2.35	2.35	2.35	2.35	2.35	0.00	30.59	14.12	2.35	0.00	312.95
			0.24	**13:00 ~ 14:00**	136.47	63.53	2.35	32.94	11.77	2.35	4.71	9.41	2.35	2.35	2.35	2.35	2.35	0.00	30.59	16.47	2.35	0.00	324.71
			0.24	**14:00 ~ 15:00**	136.47	63.53	2.35	32.94	11.77	2.35	4.71	9.41	2.35	2.35	2.35	2.35	2.35	0.00	30.59	16.47	2.35	0.00	324.71
			0.24	**15:00 ~ 16:00**	138.83	63.53	2.35	32.94	11.77	2.35	4.71	9.41	2.35	2.35	2.35	2.35	2.35	0.00	30.59	16.47	2.35	0.00	327.07
			0.24	**16:00 ~ 17:00**	143.53	65.88	2.35	32.94	11.77	2.35	4.71	9.41	2.35	2.35	2.35	2.35	2.35	0.00	30.59	16.47	2.35	0.00	334.13
			0.24	**17:00 ~ 18:00**	143.53	65.88	2.35	32.94	11.77	2.35	4.71	11.77	2.35	2.35	2.35	2.35	2.35	0.00	30.59	16.47	2.35	0.00	336.48
			0.24	**18:00 ~ 19:00**	150.59	70.59	2.35	35.30	14.12	2.35	4.71	11.77	2.35	2.35	2.35	2.35	2.35	0.00	32.94	16.47	2.35	0.00	355.30
			0.24	**19:00 ~ 20:00**	136.47	63.53	2.35	32.94	11.77	2.35	4.71	9.41	2.35	2.35	2.35	2.35	2.35	0.00	28.24	16.47	2.35	0.00	322.36
			0.24	**20:00 ~ 21:00**	112.94	51.77	2.35	25.88	9.41	2.35	2.35	7.06	2.35	2.35	2.35	2.35	2.35	0.00	25.88	14.12	2.35	0.00	268.24
			0.24	**21:00 ~ 22:00**	117.65	54.12	2.35	28.24	11.77	2.35	4.71	7.06	2.35	2.35	2.35	2.35	2.35	0.00	23.53	14.12	2.35	0.00	280.01
			0.24	**22:00 ~ 23:00**	108.24	49.41	2.35	25.88	9.41	2.35	2.35	7.06	2.35	2.35	2.35	2.35	2.35	0.00	21.18	11.77	2.35	0.00	254.12
			0.24	**23:00 ~ 00:00**	89.41	42.35	2.35	21.18	9.41	2.35	2.35	4.71	2.35	2.35	2.35	2.35	2.35	0.00	21.18	9.41	2.35	0.00	218.83
				Whole Day Total (veh*km)	######	######	47.06	642.37	242.36	56.47	89.41	192.95	40.00	58.83	56.47	51.77	56.47	0.00	670.61	315.30	56.47	0.00	6480.16

Road No.	Road Name	Bound	Road Length (km)	Hour	PC	TAXI	LGV3	LGV4	LGV6	HGV7	HGV8	PLB	PV4	PV5	NFB6	NFB7	NFB8	FBSD	FBDD	MC	HGV9	NFB9	Total
93	Ma Tau Wai Road	NB	0.22	**00:00 ~ 01:00**	30.41	15.20	0.00	4.34	2.17	2.17	2.17	2.17	0.00	2.17	2.17	0.00	2.17	0.00	13.03	4.34	0.00	0.00	82.54
			0.22	**01:00 ~ 02:00**	19.55	10.86	0.00	4.34	2.17	2.17	2.17	0.00	0.00	2.17	2.17	0.00	2.17	0.00	6.52	2.17	0.00	0.00	56.47
			0.22	**02:00 ~ 03:00**	15.20	6.52	0.00	2.17	2.17	0.00	2.17	0.00	0.00	2.17	0.00	0.00	2.17	0.00	4.34	2.17	0.00	0.00	39.10
			0.22	**03:00 ~ 04:00**	10.86	6.52	0.00	2.17	2.17	0.00	2.17	0.00	0.00	2.17	0.00	0.00	0.00	0.00	4.34	2.17	0.00	0.00	32.58
			0.22	**04:00 ~ 05:00**	10.86	6.52	0.00	2.17	2.17	0.00	2.17	0.00	0.00	2.17	0.00	0.00	0.00	0.00	4.34	2.17	0.00	0.00	32.58
			0.22	**05:00 ~ 06:00**	15.20	8.69	0.00	2.17	2.17	0.00	2.17	2.17	0.00	2.17	0.00	0.00	2.17	0.00	15.20	2.17	0.00	0.00	54.30
			0.22	**06:00 ~ 07:00**	30.41	15.20	0.00	4.34	2.17	2.17	2.17	8.69	0.00	2.17	2.17	0.00	2.17	0.00	39.10	4.34	0.00	0.00	115.12
			0.22	**07:00 ~ 08:00**	60.82	28.24	0.00	8.69	4.34	2.17	2.17	13.03	2.17	2.17	2.17	2.17	2.17	0.00	47.78	6.52	2.17	0.00	186.79
			0.22	**08:00 ~ 09:00**	76.02	34.75	0.00	10.86	4.34	2.17	2.17	15.20	2.17	2.17	2.17	2.17	2.17	0.00	41.27	8.69	2.17	0.00	208.51
			0.22	**09:00 ~ 10:00**	67.33	30.41	0.00	8.69	4.34	2.17	2.17	13.03	2.17	2.17	2.17	2.17	2.17	0.00	36.92	8.69	2.17	0.00	186.79
			0.22	**10:00 ~ 11:00**	65.16	30.41	0.00	8.69	4.34	2.17	2.17	10.86	2.17	2.17	2.17	2.17	2.17	0.00	34.75	8.69	2.17	0.00	180.28
			0.22	**11:00 ~ 12:00**	69.50	32.58	0.00	8.69	4.34	2.17	2.17	10.86	2.17	2.17	2.17	2.17	2.17	0.00	34.75	8.69	2.17	0.00	186.79
			0.22	**12:00 ~ 13:00**	78.19	36.92	0.00	8.69	4.34	2.17	2.17	13.03	2.17	2.17	2.17	2.17	2.17	0.00	41.27	8.69	2.17	0.00	208.51
			0.22	**13:00 ~ 14:00**	80.36	36.92	0.00	8.69	4.34	2.17	2.17	13.03	2.17	2.17	2.17	2.17	2.17	0.00	41.27	8.69	2.17	0.00	210.68
			0.22	**14:00 ~ 15:00**	80.36	39.10	0.00	8.69	4.34	2.17	2.17	15.20	2.17	2.17	2.17	2.17	2.17	0.00	41.27	8.69	2.17	0.00	215.03
			0.22	**15:00 ~ 16:00**	82.54	39.10	0.00	8.69	4.34	2.17	2.17	15.20	2.17	2.17	2.17	2.17	2.17	0.00	41.27	8.69	2.17	0.00	217.20
			0.22	**16:00 ~ 17:00**	84.71	41.27	0.00	8.69	4.34	2.17	2.17	15.20	2.17	2.17	2.17	2.17	2.17	0.00	41.27	10.86	2.17	0.00	223.72
			0.22	**17:00 ~ 18:00**	84.71	39.10	0.00	8.69	4.34	2.17	2.17	17.38	2.17	2.17	2.17	2.17	2.17	0.00	43.44	10.86	2.17	0.00	225.89
			0.22	**18:00 ~ 19:00**	89.05	43.44	0.00	10.86	4.34	2.17	2.17	17.38	2.17	2.17	2.17	2.17	2.17	0.00	45.61	10.86	2.17	0.00	238.92
			0.22	**19:00 ~ 20:00**	80.36	36.92	0.00	8.69	4.34	2.17	2.17	13.03	2.17	2.17	2.17	2.17	2.17	0.00	36.92	8.69	2.17	0.00	206.34
			0.22	**20:00 ~ 21:00**	67.33	32.58	0.00	8.69	4.34	2.17	2.17	8.69	2.17	2.17	2.17	2.17	2.17	0.00	34.75	8.69	2.17	0.00	182.45
			0.22	**21:00 ~ 22:00**	69.50	32.58	0.00	8.69	4.34	2.17	2.17	8.69	2.17	2.17	2.17	2.17	2.17	0.00	32.58	8.69	2.17	0.00	182.45
			0.22	**22:00 ~ 23:00**	65.16	30.41	0.00	6.52	4.34	2.17	2.17	8.69	2.17	2.17	2.17	2.17	2.17	0.00	30.41	8.69	2.17	0.00	171.59
			0.22	**23:00 ~ 00:00**	52.13	26.06	0.00	6.52	2.17	2.17	2.17	6.52	2.17	2.17	2.17	2.17	2.17	0.00	28.24	6.52	2.17	0.00	145.52
				Whole Day Total (veh*km)	######	660.29	0.00	169.42	86.88	43.44	52.13	228.06	36.92	52.13	43.44	36.92	47.78	0.00	740.65	169.42	36.92	0.00	3790.14
94	Ma Tau Wai Road	SB	0.11	**00:00 ~ 01:00**	23.67	11.84	0.00	6.46	2.15	1.08	1.08	1.08	0.00	1.08	1.08	1.08	1.08	0.00	6.46	3.23	1.08	0.00	62.41
			0.11	**01:00 ~ 02:00**	16.14	8.61	0.00	4.30	2.15	1.08	1.08	0.00	0.00	1.08	1.08	1.08	1.08	0.00	3.23	2.15	1.08	0.00	44.12
			0.11	**02:00 ~ 03:00**	11.84	6.46	0.00	3.23	1.08	1.08	1.08	0.00	0.00	1.08	1.08	0.00	1.08	0.00	2.15	2.15	1.08	0.00	33.36
			0.11	**03:00 ~ 04:00**	8.61	4.30	0.00	2.15	1.08	1.08	1.08	0.00	0.00	1.08	0.00	0.00	1.08	0.00	3.23	1.08	1.08	0.00	25.82
			0.11	**04:00 ~ 05:00**	8.61	4.30	0.00	2.15	1.08	1.08	1.08	0.00	0.00	1.08	0.00	0.00	1.08	0.00	3.23	1.08	1.08	0.00	25.82
			0.11	**05:00 ~ 06:00**	11.84	6.46	0.00	3.23	1.08	1.08	1.08	1.08	0.00	1.08	1.08	0.00	1.08	0.00	8.61	2.15	1.08	0.00	40.89
			0.11	**06:00 ~ 07:00**	23.67	11.84	0.00	6.46	2.15	1.08	1.08	4.30	0.00	1.08	1.08	1.08	1.08	0.00	19.37	3.23	1.08	0.00	78.55
			0.11	**07:00 ~ 08:00**	47.34	23.67	1.08	11.84	4.30	1.08	2.15	7.53	1.08	1.08	1.08	1.08	1.08	0.00	24.75	5.38	1.08	0.00	135.58
			0.11	**08:00 ~ 09:00**	58.10	30.13	1.08	15.06	5.38	1.08	2.15	7.53	1.08	1.08	1.08	1.08	1.08	0.00	20.44	6.46	1.08	0.00	153.87
			0.11	**09:00 ~ 10:00**	51.65	25.82	1.08	12.91	5.38	1.08	2.15	6.46	1.08	1.08	1.08	1.08	1.08	0.00	18.29	6.46	1.08	0.00	137.73
			0.11	**10:00 ~ 11:00**	49.50	25.82	1.08	12.91	5.38	1.08	2.15	5.38	1.08	1.08	1.08	1.08	1.08	0.00	18.29	5.38	1.08	0.00	133.42
			0.11	**11:00 ~ 12:00**	52.72	26.90	1.08	12.91	5.38	1.08	2.15	5.38	1.08	1.08	1.08	1.08	1.08	0.00	17.22	6.46	1.08	0.00	137.73
			0.11	**12:00 ~ 13:00**	41.96	21.52	1.08	8.61	3.23	1.08	1.08	4.30	1.08	1.08	1.08	1.08	1.08	0.00	12.91	5.38	1.08	0.00	107.60
			0.11	**13:00 ~ 14:00**	41.96	21.52	1.08	8.61	3.23	1.08	1.08	4.30	1.08	1.08	1.08	1.08	1.08	0.00	12.91	5.38	1.08	0.00	107.60
			0.11	**14:00 ~ 15:00**	43.04	21.52	1.08	8.61	3.23	1.08	1.08	4.30	1.08	1.08	1.08	1.08	1.08	0.00	13.99	5.38	1.08	0.00	109.75
			0.11	**15:00 ~ 16:00**	43.04	22.60	1.08	8.61	3.23	1.08	1.08	4.30	1.08	1.08	1.08	1.08	1.08	0.00	13.99	5.38	1.08	0.00	110.83
			0.11	**16:00 ~ 17:00**	45.19	22.60	1.08	9.68	3.23	1.08	1.08	4.30	1.08	1.08	1.08	1.08	1.08	0.00	12.91	5.38	1.08	0.00	112.98
			0.11	**17:00 ~ 18:00**	44.12	22.60	1.08	9.68	3.23	1.08	1.08	5.38	1.08	1.08	1.08	1.08	1.08	0.00	13.99	5.38	1.08	0.00	114.06
			0.11	**18:00 ~ 19:00**	47.34	23.67	1.08	9.68	4.30	1.08	1.08	5.38	1.08	1.08	1.08	1.08	1.08	0.00	13.99	5.38	1.08	0.00	119.44
			0.11	**19:00 ~ 20:00**	41.96	21.52	1.08	8.61	3.23	1.08	1.08	4.30	1.08	1.08	1.08	1.08	1.08	0.00	11.84	5.38	1.08	0.00	106.52
			0.11	**20:00 ~ 21:00**	35.51	18.29	1.08	7.53	3.23	1.08	1.08	3.23	1.08	1.08	1.08	1.08	1.08	0.00	10.76	4.30	1.08	0.00	92.54
			0.11	**21:00 ~ 22:00**	36.58	18.29	1.08	7.53	3.23	1.08	1.08	3.23	1.08	1.08	1.08	1.08	1.08	0.00	10.76	4.30	1.08	0.00	93.61
			0.11	**22:00 ~ 23:00**	34.43	17.22	1.08	7.53	3.23	1.08	1.08	3.23	1.08	1.08	1.08	1.08	1.08	0.00	9.68	4.30	1.08	0.00	89.31
			0.11	**23:00 ~ 00:00**	27.98	13.99	1.08	6.46	2.15	1.08	1.08	2.15	1.08	1.08	1.08	1.08	1.08	0.00	8.61	3.23	1.08	0.00	74.24
				Whole Day Total (veh*km)	846.81	431.48	18.29	194.76	75.32	25.82	31.20	87.16	18.29	25.82	23.67	21.52	25.82	0.00	291.60	104.37	25.82	0.00	2247.76
95	Ma Tau Wai Road	NB	0.10	**00:00 ~ 01:00**	32.61	16.30	0.96	6.71	2.88	0.96	0.96	0.96	0.96	0.96	0.96	0.96	0.96	0.00	6.71	3.84	0.96	0.00	78.64
			0.10	**01:00 ~ 02:00**	22.06	10.55	0.96	4.80	1.92	0.96	0.96	0.00	0.96	0.96	0.96	0.96	0.96	0.00	2.88	2.88	0.96	0.00	53.70
			0.10	**02:00 ~ 03:00**	16.30	7.67	0.00	3.84	1.92	0.96	0.96	0.00	0.00	0.96	0.96	0.96	0.96	0.00	1.92	1.92	0.96	0.00	40.28
			0.10	**03:00 ~ 04:00**	12.47	5.75	0.00	2.88	0.96	0.96	0.96	0.00	0.00	0.96	0.96	0.00	0.96	0.00	2.88	1.92	0.96	0.00	32.61
			0.10	**04:00 ~ 05:00**	12.47	5.75	0.00	2.88	0.96	0.96	0.96	0.00	0.00	0.96	0.96	0.00	0.96	0.00	2.88	1.92	0.96	0.00	32.61
			0.10	**05:00 ~ 06:00**	17.26	8.63	0.00	3.84	1.92	0.96	0.96	0.96	0.00	0.96	0.96	0.96	0.96	0.00	7.67	1.92	0.96	0.00	48.91
			0.10	**06:00 ~ 07:00**	33.57	16.30	0.96	6.71	2.88	0.96	0.96	3.84	0.96	0.96	0.96	0.96	0.96	0.00	18.22	3.84	0.96	0.00	93.98
			0.10	**07:00 ~ 08:00**	66.17	32.61	0.96	14.39	4.80	0.96	1.92	6.71	0.96	0.96	0.96	0.96	0.96	0.00	23.02	7.67	0.96	0.00	164.95
			0.10	**08:00 ~ 09:00**	83.43	40.28	0.96	17.26	6.71	0.96	1.92	7.67	0.96	1.92	0.96	0.96	0.96	0.00	19.18	9.59	0.96	0.00	194.68
			0.10	**09:00 ~ 10:00**	72.88	35.48	0.96	15.34	5.75	0.96	1.92	5.75	0.96	1.92	0.96	0.96	0.96	0.00	17.26	8.63	0.96	0.00	171.66
			0.10	**10:00 ~ 11:00**	70.97	34.52	0.96	14.39	5.75	0.96	1.92	4.80	0.96	1.92	0.96	0.96	0.96	0.00	16.30	7.67	0.96	0.00	164.95
			0.10	**11:00 ~ 12:00**	74.80	36.44	0.96	15.34	5.75	0.96	1.92	4.80	0.96	1.92	0.96	0.96	0.96	0.00	16.30	8.63	0.96	0.00	172.62
			0.10	**12:00 ~ 13:00**	46.99	23.02	0.96	6.71	2.88	0.96	0.96	6.71	0.96	0.96	0.96	0.96	0.96	0.00	19.18	5.75	0.96	0.00	119.88
			0.10	**13:00 ~ 14:00**	47.95	23.02	0.96	6.71	2.88	0.96	0.96	6.71	0.96	0.96	0.96	0.96	0.96	0.00	19.18	5.75	0.96	0.00	120.83
			0.10	**14:00 ~ 15:00**	48.91	23.98	0.96	7.67	2.88	0.96	0.96	6.71	0.96	0.96	0.96	0.96	0.96	0.00	19.18	5.75	0.96	0.00	123.71
			0.10	**15:00 ~ 16:00**	48.91	23.98	0.96	7.67	2.88	0.96	0.96	6.71	0.96	0.96	0.96	0.96	0.96	0.00	19.18	5.75	0.96	0.00	123.71
			0.10	**16:00 ~ 17:00**	50.83	24.93	0.96	7.67	2.88	0.96	0.96	6.71	0.96	0.96	0.96	0.96	0.96	0.00	19.18	5.75	0.96	0.00	126.59
			0.10	**17:00 ~ 18:00**	50.83	24.93	0.96	7.67	2.88	0.96	0.96	7.67	0.96	0.96	0.96	0.96	0.96	0.00	20.14	5.75	0.96	0.00	128.51
			0.10	**18:00 ~ 19:00**	53.70	25.89	0.96	7.67	2.88	0.96	0.96	7.67	0.96	0.96	0.96	0.96	0.96	0.00	21.10	5.75	0.96	0.00	133.30
			0.10	**19:00 ~ 20:00**	47.95	23.02	0.96	6.71	2.88	0.96	0.96	6.71	0.96	0.96	0.96	0.96	0.96	0.00	17.26	5.75	0.96	0.00	118.92
			0.10	**20:00 ~ 21:00**	40.28	19.18	0.96	5.75	2.88	0.96	0.96	3.84	0.96	0.96	0.96	0.96	0.96	0.00	15.34	4.80	0.96	0.00	100.70
			0.10	**21:00 ~ 22:00**	42.20	20.14	0.96	5.75	2.88	0.96	0.96	3.84	0.96	0.96	0.96	0.96	0.96	0.00	15.34	4.80	0.96	0.00	103.57
			0.10	**22:00 ~ 23:00**	38.36	19.18	0.96	5.75	1.92	0.96	0.96	3.84	0.96	0.96	0.96	0.96	0.96	0.00	14.39	4.80	0.96	0.00	96.86
			0.10	**23:00 ~ 00:00**	31.65	15.34	0.96	4.80	1.92	0.96	0.96	3.84	0.96	0.96	0.96	0.96	0.96	0.00	12.47	3.84	0.96	0.00	82.47
				Whole Day Total (veh*km)	######	516.90	19.18	188.92	74.80	23.02	27.81	106.45	19.18	26.85	23.02	21.10	23.02	0.00	347.16	124.67	23.02	0.00	2628.62
96	Ma Tau Wai Road	SB	0.08	**00:00 ~ 01:00**	22.71	11.36	0.76	6.06	2.27	0.76	0.76	0.76	0.00	0.76	0.76	0.76	0.76	0.00	6.81	3.03	0.76	0.00	59.05
			0.08	**01:00 ~ 02:00**	15.14	7.57	0.76	3.79	1.51	0.76	0.76	0.00	0.00	0.76	0.76	0.76	0.76	0.00	3.03	2.27	0.76	0.00	39.36
			0.08	**02:00 ~ 03:00**	10.60	5.30	0.00	3.03	1.51	0.76	0.76	0.00	0.00	0.76	0.76	0.76	0.76	0.00	2.27	1.51	0.76	0.00	29.52
			0.08	**03:00 ~ 04:00**	8.33	4.54	0.00	2.27	0.76	0.76	0.76	0.00	0.00	0.76	0.76	0.00	0.76	0.00	2.27	1.51	0.76	0.00	24.22
			0.08	**04:00 ~ 05:00**	8.33	4.54	0.00	2.27	0.76	0.76	0.76	0.00	0.00	0.76	0.76	0.00	0.76	0.00	2.27	1.51	0.76	0.00	24.22
			0.08	**05:00 ~ 06:00**	11.36	6.06	0.00	3.03	1.51	0.76	0.76	0.76	0.00	0.76	0.76	0.76	0.76	0.00	7.57	1.51	0.76	0.00	37.09
			0.08	**06:00 ~ 07:00**	22.71	11.36	0.76	6.06	2.27	0.76	0.76	4.54	0.00	0.76	0.76	0.76	0.76	0.00	18.93	3.03	0.76	0.00	74.94
			0.08	**07:00 ~ 08:00**	45.42	21.95	0.76	12.11	4.54	0.76	1.51	6.81	0.76	0.76	0.76	0.76	0.76	0.00	24.22	5.30	0.76	0.00	127.93
			0.08	**08:00 ~ 09:00**	56.78	28.01	0.76	15.14	5.30	0.76	1.51	7.57	0.76	1.51	0.76	0.76	0.76	0.00	19.68	6.06	0.76	0.00	146.86
			0.08	**09:00 ~ 10:00**	49.96	24.22	0.76	12.87	5.30	0.76	1.51	6.06	0.76	0.76	0.76	0.76	0.76	0.00	18.17	5.30	0.76	0.00	129.45
			0.08	**10:00 ~ 11:00**	48.45	23.47	0.76	12.87	4.54	0.76	1.51	5.30	0.76	0.76	0.76	0.76	0.76	0.00	17.41	5.30	0.76	0.00	124.91
			0.08	**11:00 ~ 12:00**	50.72	24.98	0.76	13.63	5.30	0.76	1.51	5.30	0.76	0.76	0.76	0.76	0.76	0.00	16.65	6.06	0.76	0.00	130.20
			0.08	**12:00 ~ 13:00**	38.61	18.93	0.76	8.33	3.03	0.76	0.76	5.30	0.76	0.76	0.76	0.76	0.76	0.00	15.14	4.54	0.76	0.00	100.68
			0.08	**13:00 ~ 14:00**	39.36	18.93	0.76	8.33	3.03	0.76	1.51	5.30	0.76	0.76	0.76	0.76	0.76	0.00	15.14	4.54	0.76	0.00	102.20
			0.08	**14:00 ~ 15:00**	40.12	19.68	0.76	8.33	3.03	0.76	1.51	5.30	0.76	0.76	0.76	0.76	0.76	0.00	15.90	4.54	0.76	0.00	104.47
			0.08	**15:00 ~ 16:00**	40.88	19.68	0.76	8.33	3.03	0.76	1.51	5.30	0.76	0.76	0.76	0.76	0.76	0.00	15.90	4.54	0.76	0.00	105.22
			0.08	**16:00 ~ 17:00**	41.64	20.44	0.76	9.08	3.79	0.76	1.51	5.30	0.76	0.76	0.76	0.76	0.76	0.00	15.14	4.54	0.76	0.00	107.49
			0.08	**17:00 ~ 18:00**	41.64	20.44	0.76	9.08	3.03	0.76	1.51	6.06	0.76	0.76	0.76	0.76	0.76	0.00	15.90	4.54	0.76	0.00	108.25
			0.08	**18:00 ~ 19:00**	44.66	21.20	0.76	9.08	3.79	0.76	1.51	6.06	0.76	0.76	0.76	0.76	0.76	0.00	16.65	5.30	0.76	0.00	114.31
			0.08	**19:00 ~ 20:00**	39.36	18.93	0.76	8.33	3.03	0.76	1.51	5.30	0.76	0.76	0.76	0.76	0.76	0.00	13.63	4.54	0.76	0.00	100.68
			0.08	**20:00 ~ 21:00**	33.31	15.90	0.76	6.81	3.03	0.76	0.76	3.03	0.76	0.76	0.76	0.76	0.76	0.00	12.87	3.79	0.76	0.00	85.54
			0.08	**21:00 ~ 22:00**	34.07	16.65	0.76	7.57	3.03	0.76	0.76	3.03	0.76	0.76	0.76	0.76	0.76	0.00	12.11	3.79	0.76	0.00	87.06
			0.08	**22:00 ~ 23:00**	31.79	15.14	0.76	6.81	3.03	0.76	0.76	3.03	0.76	0.76	0.76	0.76	0.76	0.00	11.36	3.79	0.76	0.00	81.76
			0.08	**23:00 ~ 00:00**	25.74	12.87	0.76	5.30	2.27	0.76	0.76	3.03	0.76	0.76	0.76	0.76	0.76	0.00	9.84	3.03	0.76	0.00	68.89
				Whole Day Total (veh*km)	801.66	392.13	15.14	188.49	72.67	18.17	27.25	93.11	12.87	18.93	18.17	16.65	18.17	0.00	308.86	93.87	18.17	0.00	2114.30

Road No.	Road Name	Bound	Road Length (km)	Hour	PC	TAXI	LGV3	LGV4	LGV6	HGV7	HGV8	PLB	PV4	PV5	NFB6	NFB7	NFB8	FBSD	FBDD	MC	HGV9	NFB9	Total
97	Ma Tau Wai Road	NB	0.15	**00:00 ~ 01:00**	39.64	19.08	0.00	7.34	2.94	1.47	1.47	1.47	0.00	1.47	1.47	1.47	1.47	0.00	10.28	4.40	1.47	0.00	95.42
			0.15	**01:00 ~ 02:00**	26.42	13.21	0.00	4.40	2.94	1.47	1.47	0.00	0.00	1.47	1.47	1.47	1.47	0.00	4.40	2.94	1.47	0.00	64.59
			0.15	**02:00 ~ 03:00**	19.08	10.28	0.00	4.40	1.47	1.47	1.47	0.00	0.00	1.47	1.47	0.00	1.47	0.00	2.94	2.94	1.47	0.00	49.91
			0.15	**03:00 ~ 04:00**	14.68	7.34	0.00	2.94	1.47	1.47	1.47	0.00	0.00	1.47	0.00	0.00	1.47	0.00	4.40	2.94	0.00	0.00	39.64
			0.15	**04:00 ~ 05:00**	14.68	7.34	0.00	2.94	1.47	1.47	1.47	0.00	0.00	1.47	0.00	0.00	1.47	0.00	4.40	1.47	0.00	0.00	38.17
			0.15	**05:00 ~ 06:00**	20.55	10.28	0.00	4.40	1.47	1.47	1.47	1.47	0.00	1.47	1.47	0.00	1.47	0.00	11.74	2.94	1.47	0.00	61.66
			0.15	**06:00 ~ 07:00**	41.10	19.08	0.00	7.34	2.94	1.47	1.47	5.87	0.00	1.47	1.47	1.47	1.47	0.00	27.89	4.40	1.47	0.00	118.91
			0.15	**07:00 ~ 08:00**	80.74	38.17	1.47	14.68	5.87	1.47	1.47	10.28	1.47	1.47	1.47	1.47	1.47	0.00	35.23	8.81	1.47	0.00	206.99
			0.15	**08:00 ~ 09:00**	99.82	48.44	1.47	17.62	7.34	1.47	2.94	11.74	1.47	1.47	1.47	1.47	1.47	0.00	29.36	11.74	1.47	0.00	240.75
			0.15	**09:00 ~ 10:00**	88.08	42.57	1.47	14.68	5.87	1.47	1.47	8.81	1.47	1.47	1.47	1.47	1.47	0.00	26.42	10.28	1.47	0.00	209.92
			0.15	**10:00 ~ 11:00**	85.14	41.10	1.47	14.68	5.87	1.47	1.47	7.34	1.47	1.47	1.47	1.47	1.47	0.00	24.96	10.28	1.47	0.00	202.58
			0.15	**11:00 ~ 12:00**	89.55	44.04	1.47	16.15	5.87	1.47	1.47	7.34	1.47	1.47	1.47	1.47	1.47	0.00	24.96	10.28	1.47	0.00	211.39
			0.15	**12:00 ~ 13:00**	77.80	38.17	1.47	11.74	4.40	1.47	1.47	10.28	1.47	1.47	1.47	1.47	1.47	0.00	29.36	8.81	1.47	0.00	193.78
			0.15	**13:00 ~ 14:00**	79.27	38.17	1.47	11.74	4.40	1.47	1.47	10.28	1.47	1.47	1.47	1.47	1.47	0.00	29.36	8.81	1.47	0.00	195.24
			0.15	**14:00 ~ 15:00**	80.74	39.64	1.47	11.74	4.40	1.47	1.47	10.28	1.47	1.47	1.47	1.47	1.47	0.00	29.36	8.81	1.47	0.00	198.18
			0.15	**15:00 ~ 16:00**	80.74	39.64	1.47	11.74	4.40	1.47	1.47	10.28	1.47	1.47	1.47	1.47	1.47	0.00	29.36	8.81	1.47	0.00	198.18
			0.15	**16:00 ~ 17:00**	83.68	41.10	1.47	11.74	4.40	1.47	1.47	10.28	1.47	1.47	1.47	1.47	1.47	0.00	29.36	10.28	1.47	0.00	204.05
			0.15	**17:00 ~ 18:00**	83.68	41.10	1.47	11.74	4.40	1.47	1.47	11.74	1.47	1.47	1.47	1.47	1.47	0.00	30.83	10.28	1.47	0.00	206.99
			0.15	**18:00 ~ 19:00**	89.55	42.57	1.47	13.21	4.40	1.47	1.47	11.74	1.47	1.47	1.47	1.47	1.47	0.00	32.30	10.28	1.47	0.00	217.26
			0.15	**19:00 ~ 20:00**	79.27	38.17	1.47	11.74	4.40	1.47	1.47	10.28	1.47	1.47	1.47	1.47	1.47	0.00	26.42	8.81	1.47	0.00	192.31
			0.15	**20:00 ~ 21:00**	66.06	32.30	1.47	10.28	4.40	1.47	1.47	5.87	1.47	1.47	1.47	1.47	1.47	0.00	23.49	7.34	1.47	0.00	162.95
			0.15	**21:00 ~ 22:00**	69.00	33.76	1.47	10.28	4.40	1.47	1.47	5.87	1.47	1.47	1.47	1.47	1.47	0.00	23.49	7.34	1.47	0.00	167.35
			0.15	**22:00 ~ 23:00**	63.12	30.83	1.47	8.81	4.40	1.47	1.47	5.87	1.47	1.47	1.47	1.47	1.47	0.00	22.02	7.34	1.47	0.00	155.61
			0.15	**23:00 ~ 00:00**	51.38	24.96	1.47	7.34	2.94	1.47	1.47	5.87	1.47	1.47	1.47	1.47	1.47	0.00	19.08	5.87	1.47	0.00	130.65
				Whole Day Total (veh*km)	######	741.34	24.96	243.69	96.89	35.23	36.70	162.95	24.96	35.23	32.30	29.36	35.23	0.00	531.42	176.16	32.30	0.00	3762.48
98	Ma Tau Wai Road	SB	0.09	**00:00 ~ 01:00**	21.44	10.25	0.00	5.59	1.86	0.93	0.93	0.93	0.00	0.93	0.93	0.93	0.93	0.00	6.52	2.80	0.93	0.00	55.92
			0.09	**01:00 ~ 02:00**	13.98	6.52	0.00	3.73	1.86	0.93	0.93	0.00	0.00	0.93	0.93	0.93	0.93	0.00	2.80	1.86	0.93	0.00	37.28
			0.09	**02:00 ~ 03:00**	10.25	4.66	0.00	2.80	0.93	0.93	0.93	0.00	0.00	0.93	0.93	0.00	0.93	0.00	2.80	1.86	0.93	0.00	28.89
			0.09	**03:00 ~ 04:00**	8.39	3.73	0.00	1.86	0.93	0.93	0.93	0.00	0.00	0.93	0.00	0.00	0.93	0.00	2.80	0.93	0.00	0.00	22.37
			0.09	**04:00 ~ 05:00**	7.46	3.73	0.00	1.86	0.93	0.93	0.93	0.00	0.00	0.93	0.00	0.00	0.93	0.00	2.80	0.93	0.00	0.00	21.44
			0.09	**05:00 ~ 06:00**	11.18	5.59	0.00	2.80	0.93	0.93	0.93	0.93	0.00	0.93	0.93	0.00	0.93	0.00	7.46	1.86	0.93	0.00	36.35
			0.09	**06:00 ~ 07:00**	21.44	10.25	0.00	5.59	1.86	0.93	0.93	4.66	0.00	0.93	0.93	0.93	0.93	0.00	18.64	2.80	0.93	0.00	71.76
			0.09	**07:00 ~ 08:00**	41.94	20.50	0.93	10.25	3.73	0.93	0.93	6.52	0.93	0.93	0.93	0.93	0.93	0.00	23.30	4.66	0.93	0.00	119.30
			0.09	**08:00 ~ 09:00**	53.12	25.16	0.93	13.05	4.66	0.93	1.86	7.46	0.93	0.93	0.93	0.93	0.93	0.00	19.57	5.59	0.93	0.00	137.94
			0.09	**09:00 ~ 10:00**	46.60	22.37	0.93	11.18	4.66	0.93	1.86	6.52	0.93	0.93	0.93	0.93	0.93	0.00	17.71	5.59	0.93	0.00	123.96
			0.09	**10:00 ~ 11:00**	44.74	21.44	0.93	11.18	3.73	0.93	1.86	5.59	0.93	0.93	0.93	0.93	0.93	0.00	17.71	5.59	0.93	0.00	119.30
			0.09	**11:00 ~ 12:00**	47.53	22.37	0.93	11.18	4.66	0.93	1.86	5.59	0.93	0.93	0.93	0.93	0.93	0.00	16.78	5.59	0.93	0.00	123.02
			0.09	**12:00 ~ 13:00**	40.08	19.57	0.93	7.46	2.80	0.93	0.93	4.66	0.93	0.93	0.93	0.93	0.93	0.00	13.05	4.66	0.93	0.00	100.66
			0.09	**13:00 ~ 14:00**	41.01	19.57	0.93	8.39	2.80	0.93	0.93	4.66	0.93	0.93	0.93	0.93	0.93	0.00	13.05	4.66	0.93	0.00	102.52
			0.09	**14:00 ~ 15:00**	41.01	19.57	0.93	8.39	2.80	0.93	0.93	4.66	0.93	0.93	0.93	0.93	0.93	0.00	13.05	4.66	0.93	0.00	102.52
			0.09	**15:00 ~ 16:00**	41.94	20.50	0.93	8.39	2.80	0.93	0.93	4.66	0.93	0.93	0.93	0.93	0.93	0.00	13.05	4.66	0.93	0.00	104.38
			0.09	**16:00 ~ 17:00**	42.87	20.50	0.93	8.39	3.73	0.93	0.93	4.66	0.93	0.93	0.93	0.93	0.93	0.00	13.05	4.66	0.93	0.00	106.25
			0.09	**17:00 ~ 18:00**	42.87	20.50	0.93	8.39	3.73	0.93	0.93	5.59	0.93	0.93	0.93	0.93	0.93	0.00	13.98	4.66	0.93	0.00	108.11
			0.09	**18:00 ~ 19:00**	45.67	22.37	0.93	9.32	3.73	0.93	0.93	5.59	0.93	0.93	0.93	0.93	0.93	0.00	13.98	5.59	0.93	0.00	114.64
			0.09	**19:00 ~ 20:00**	41.01	19.57	0.93	8.39	2.80	0.93	0.93	4.66	0.93	0.93	0.93	0.93	0.93	0.00	12.12	4.66	0.93	0.00	101.59
			0.09	**20:00 ~ 21:00**	34.48	16.78	0.93	6.52	2.80	0.93	0.93	2.80	0.93	0.93	0.93	0.93	0.93	0.00	11.18	3.73	0.93	0.00	86.68
			0.09	**21:00 ~ 22:00**	35.42	16.78	0.93	6.52	2.80	0.93	0.93	2.80	0.93	0.93	0.93	0.93	0.93	0.00	10.25	3.73	0.93	0.00	86.68
			0.09	**22:00 ~ 23:00**	32.62	15.84	0.93	6.52	2.80	0.93	0.93	2.80	0.93	0.93	0.93	0.93	0.93	0.00	9.32	3.73	0.93	0.00	82.02
			0.09	**23:00 ~ 00:00**	27.03	13.05	0.93	5.59	1.86	0.93	0.93	2.80	0.93	0.93	0.93	0.93	0.93	0.00	8.39	2.80	0.93	0.00	69.90
				Whole Day Total (veh*km)	794.06	381.19	15.84	173.35	66.17	22.37	26.10	88.54	15.84	22.37	20.50	18.64	22.37	0.00	283.33	92.27	20.50	0.00	2063.45
99	San Shan Road	EB	0.02	**00:00 ~ 01:00**	0.22	0.22	0.00	0.22	0.00	0.00	0.00	0.00	0.00	0.00	0.00	0.00	0.00	0.00	0.00	0.00	0.00	0.00	0.67
			0.02	**01:00 ~ 02:00**	0.22	0.22	0.00	0.22	0.00	0.00	0.00	0.00	0.00	0.00	0.00	0.00	0.00	0.00	0.00	0.00	0.00	0.00	0.67
			0.02	**02:00 ~ 03:00**	0.22	0.22	0.00	0.22	0.00	0.00	0.00	0.00	0.00	0.00	0.00	0.00	0.00	0.00	0.00	0.00	0.00	0.00	0.67
			0.02	**03:00 ~ 04:00**	0.22	0.22	0.00	0.00	0.00	0.00	0.00	0.00	0.00	0.00	0.00	0.00	0.00	0.00	0.00	0.00	0.00	0.00	0.45
			0.02	**04:00 ~ 05:00**	0.22	0.22	0.00	0.00	0.00	0.00	0.00	0.00	0.00	0.00	0.00	0.00	0.00	0.00	0.00	0.00	0.00	0.00	0.45
			0.02	**05:00 ~ 06:00**	0.22	0.22	0.00	0.22	0.00	0.00	0.00	0.00	0.00	0.00	0.00	0.00	0.00	0.00	0.00	0.00	0.00	0.00	0.67
			0.02	**06:00 ~ 07:00**	0.22	0.22	0.00	0.22	0.00	0.00	0.00	0.00	0.00	0.00	0.00	0.00	0.00	0.00	0.22	0.00	0.00	0.00	0.89
			0.02	**07:00 ~ 08:00**	0.22	0.22	0.00	0.22	0.22	0.00	0.00	0.00	0.00	0.00	0.00	0.00	0.00	0.00	0.22	0.22	0.00	0.00	1.34
			0.02	**08:00 ~ 09:00**	0.22	0.22	0.00	0.22	0.22	0.00	0.00	0.00	0.00	0.00	0.00	0.00	0.00	0.00	0.22	0.22	0.00	0.00	1.34
			0.02	**09:00 ~ 10:00**	0.22	0.22	0.00	0.22	0.22	0.00	0.00	0.00	0.00	0.00	0.00	0.00	0.00	0.00	0.22	0.22	0.00	0.00	1.34
			0.02	**10:00 ~ 11:00**	0.22	0.22	0.00	0.22	0.22	0.00	0.00	0.00	0.00	0.00	0.00	0.00	0.00	0.00	0.22	0.22	0.00	0.00	1.34
			0.02	**11:00 ~ 12:00**	0.22	0.22	0.00	0.22	0.22	0.00	0.00	0.00	0.00	0.00	0.00	0.00	0.00	0.00	0.22	0.22	0.00	0.00	1.34
			0.02	**12:00 ~ 13:00**	0.45	0.22	0.00	0.22	0.22	0.00	0.00	0.00	0.00	0.00	0.00	0.00	0.00	0.00	0.00	0.22	0.00	0.00	1.34
			0.02	**13:00 ~ 14:00**	0.45	0.22	0.00	0.22	0.22	0.00	0.00	0.00	0.00	0.00	0.00	0.00	0.00	0.00	0.00	0.22	0.00	0.00	1.34
			0.02	**14:00 ~ 15:00**	0.45	0.22	0.00	0.22	0.22	0.00	0.00	0.00	0.00	0.00	0.00	0.00	0.00	0.00	0.00	0.22	0.00	0.00	1.34
			0.02	**15:00 ~ 16:00**	0.45	0.22	0.00	0.22	0.22	0.00	0.00	0.00	0.00	0.00	0.00	0.00	0.00	0.00	0.00	0.22	0.00	0.00	1.34
			0.02	**16:00 ~ 17:00**	0.45	0.22	0.00	0.22	0.22	0.00	0.00	0.00	0.00	0.00	0.00	0.00	0.00	0.00	0.00	0.22	0.00	0.00	1.34
			0.02	**17:00 ~ 18:00**	0.45	0.22	0.00	0.22	0.22	0.00	0.00	0.00	0.00	0.00	0.00	0.00	0.00	0.00	0.00	0.22	0.00	0.00	1.34
			0.02	**18:00 ~ 19:00**	0.45	0.22	0.00	0.22	0.22	0.00	0.00	0.00	0.00	0.00	0.00	0.00	0.00	0.00	0.00	0.22	0.00	0.00	1.34
			0.02	**19:00 ~ 20:00**	0.45	0.22	0.00	0.22	0.22	0.00	0.00	0.00	0.00	0.00	0.00	0.00	0.00	0.00	0.00	0.22	0.00	0.00	1.34
			0.02	**20:00 ~ 21:00**	0.45	0.22	0.00	0.22	0.22	0.00	0.00	0.00	0.00	0.00	0.00	0.00	0.00	0.00	0.00	0.22	0.00	0.00	1.34
			0.02	**21:00 ~ 22:00**	0.45	0.22	0.00	0.22	0.22	0.00	0.00	0.00	0.00	0.00	0.00	0.00	0.00	0.00	0.00	0.22	0.00	0.00	1.34
			0.02	**22:00 ~ 23:00**	0.45	0.22	0.00	0.22	0.22	0.00	0.00	0.00	0.00	0.00	0.00	0.00	0.00	0.00	0.00	0.22	0.00	0.00	1.34
			0.02	**23:00 ~ 00:00**	0.22	0.22	0.00	0.22	0.22	0.00	0.00	0.00	0.00	0.00	0.00	0.00	0.00	0.00	0.00	0.22	0.00	0.00	1.12
				Whole Day Total (veh*km)	7.81	5.35	0.00	4.91	3.79	0.00	0.00	0.00	0.00	0.00	0.00	0.00	0.00	0.00	1.34	3.79	0.00	0.00	26.98
100	Ma Tau Wai Road	SB	0.05	**00:00 ~ 01:00**	11.55	5.52	0.00	3.01	1.00	0.50	0.50	0.50	0.00	0.50	0.50	0.50	0.50	0.00	3.51	1.51	0.50	0.00	30.12
			0.05	**01:00 ~ 02:00**	7.53	3.51	0.00	2.01	1.00	0.50	0.50	0.00	0.00	0.50	0.50	0.50	0.50	0.00	1.51	1.00	0.50	0.00	20.08
			0.05	**02:00 ~ 03:00**	5.52	2.51	0.00	1.51	0.50	0.50	0.50	0.00	0.00	0.50	0.50	0.00	0.50	0.00	1.51	1.00	0.50	0.00	15.56
			0.05	**03:00 ~ 04:00**	4.52	2.01	0.00	1.00	0.50	0.50	0.50	0.00	0.00	0.50	0.00	0.00	0.50	0.00	1.51	0.50	0.00	0.00	12.05
			0.05	**04:00 ~ 05:00**	4.02	2.01	0.00	1.00	0.50	0.50	0.50	0.00	0.00	0.50	0.00	0.00	0.50	0.00	1.51	0.50	0.00	0.00	11.55
			0.05	**05:00 ~ 06:00**	6.02	3.01	0.00	1.51	0.50	0.50	0.50	0.50	0.00	0.50	0.50	0.00	0.50	0.00	4.02	1.00	0.50	0.00	19.58
			0.05	**06:00 ~ 07:00**	11.55	5.52	0.00	3.01	1.00	0.50	0.50	2.51	0.00	0.50	0.50	0.50	0.50	0.00	10.04	1.51	0.50	0.00	38.65
			0.05	**07:00 ~ 08:00**	22.59	11.04	0.50	5.52	2.01	0.50	0.50	3.51	0.50	0.50	0.50	0.50	0.50	0.00	12.55	2.51	0.50	0.00	64.26
			0.05	**08:00 ~ 09:00**	28.61	13.55	0.50	7.03	2.51	0.50	1.00	4.02	0.50	0.50	0.50	0.50	0.50	0.00	10.54	3.01	0.50	0.00	74.30
			0.05	**09:00 ~ 10:00**	25.10	12.05	0.50	6.02	2.51	0.50	1.00	3.51	0.50	0.50	0.50	0.50	0.50	0.00	9.54	3.01	0.50	0.00	66.77
			0.05	**10:00 ~ 11:00**	24.10	11.55	0.50	6.02	2.01	0.50	1.00	3.01	0.50	0.50	0.50	0.50	0.50	0.00	9.54	3.01	0.50	0.00	64.26
			0.05	**11:00 ~ 12:00**	25.60	12.05	0.50	6.02	2.51	0.50	1.00	3.01	0.50	0.50	0.50	0.50	0.50	0.00	9.04	3.01	0.50	0.00	66.26
			0.05	**12:00 ~ 13:00**	21.59	10.54	0.50	4.02	1.51	0.50	0.50	2.51	0.50	0.50	0.50	0.50	0.50	0.00	7.03	2.51	0.50	0.00	54.22
			0.05	**13:00 ~ 14:00**	22.09	10.54	0.50	4.52	1.51	0.50	0.50	2.51	0.50	0.50	0.50	0.50	0.50	0.00	7.03	2.51	0.50	0.00	55.22
			0.05	**14:00 ~ 15:00**	22.09	10.54	0.50	4.52	1.51	0.50	0.50	2.51	0.50	0.50	0.50	0.50	0.50	0.00	7.03	2.51	0.50	0.00	55.22
			0.05	**15:00 ~ 16:00**	22.59	11.04	0.50	4.52	1.51	0.50	0.50	2.51	0.50	0.50	0.50	0.50	0.50	0.00	7.03	2.51	0.50	0.00	56.22
			0.05	**16:00 ~ 17:00**	23.09	11.04	0.50	4.52	2.01	0.50	0.50	2.51	0.50	0.50	0.50	0.50	0.50	0.00	7.03	2.51	0.50	0.00	57.23
			0.05	**17:00 ~ 18:00**	23.09	11.04	0.50	4.52	2.01	0.50	0.50	3.01	0.50	0.50	0.50	0.50	0.50	0.00	7.53	2.51	0.50	0.00	58.23
			0.05	**18:00 ~ 19:00**	24.60	12.05	0.50	5.02	2.01	0.50	0.50	3.01	0.50	0.50	0.50	0.50	0.50	0.00	7.53	3.01	0.50	0.00	61.75
			0.05	**19:00 ~ 20:00**	22.09	10.54	0.50	4.52	1.51	0.50	0.50	2.51	0.50	0.50	0.50	0.50	0.50	0.00	6.53	2.51	0.50	0.00	54.72
			0.05	**20:00 ~ 21:00**	18.57	9.04	0.50	3.51	1.51	0.50	0.50	1.51	0.50	0.50	0.50	0.50	0.50	0.00	6.02	2.01	0.50	0.00	46.69
			0.05	**21:00 ~ 22:00**	19.08	9.04	0.50	3.51	1.51	0.50	0.50	1.51	0.50	0.50	0.50	0.50	0.50	0.00	5.52	2.01	0.50	0.00	46.69
			0.05	**22:00 ~ 23:00**	17.57	8.53	0.50	3.51	1.51	0.50	0.50	1.51	0.50	0.50	0.50	0.50	0.50	0.00	5.02	2.01	0.50	0.00	44.18
			0.05	**23:00 ~ 00:00**	14.56	7.03	0.50	3.01	1.00	0.50	0.50	1.51	0.50	0.50	0.50	0.50	0.50	0.00	4.52	1.51	0.50	0.00	37.65
				Whole Day Total (veh*km)	427.70	205.32	8.53	93.37	35.64	12.05	14.06	47.69	8.53	12.05	11.04	10.04	12.05	0.00	152.61	49.70	11.04	0.00	1111.43

Road No.	Road Name	Bound	Road Length (km)	Hour	PC	TAXI	LGV3	LGV4	LGV6	HGV7	HGV8	PLB	PV4	PV5	NFB6	NFB7	NFB8	FBSD	FBDD	MC	HGV9	NFB9	Total
101	Tam Kung Road	NB	0.09	**00:00 ~ 01:00**	0.93	0.93	0.00	0.93	0.00	0.00	0.00	0.00	0.00	0.00	0.00	0.00	0.00	0.00	0.00	0.00	0.00	0.00	2.79
			0.09	**01:00 ~ 02:00**	0.93	0.93	0.00	0.93	0.00	0.00	0.00	0.00	0.00	0.00	0.00	0.00	0.00	0.00	0.00	0.00	0.00	0.00	2.79
			0.09	**02:00 ~ 03:00**	0.93	0.93	0.00	0.93	0.00	0.00	0.00	0.00	0.00	0.00	0.00	0.00	0.00	0.00	0.00	0.00	0.00	0.00	2.79
			0.09	**03:00 ~ 04:00**	0.93	0.93	0.00	0.00	0.00	0.00	0.00	0.00	0.00	0.00	0.00	0.00	0.00	0.00	0.00	0.00	0.00	0.00	1.86
			0.09	**04:00 ~ 05:00**	0.93	0.93	0.00	0.00	0.00	0.00	0.00	0.00	0.00	0.00	0.00	0.00	0.00	0.00	0.00	0.00	0.00	0.00	1.86
			0.09	**05:00 ~ 06:00**	0.93	0.93	0.00	0.93	0.00	0.00	0.00	0.00	0.00	0.00	0.00	0.00	0.00	0.00	0.00	0.00	0.00	0.00	2.79
			0.09	**06:00 ~ 07:00**	0.93	0.93	0.00	0.93	0.00	0.00	0.00	0.00	0.00	0.00	0.00	0.00	0.00	0.00	0.93	0.00	0.00	0.00	3.72
			0.09	**07:00 ~ 08:00**	0.93	0.93	0.00	0.93	0.93	0.00	0.00	0.00	0.00	0.00	0.00	0.00	0.00	0.00	0.93	0.93	0.00	0.00	5.57
			0.09	**08:00 ~ 09:00**	0.93	0.93	0.00	0.93	0.93	0.00	0.00	0.00	0.00	0.00	0.00	0.00	0.00	0.00	0.93	0.93	0.00	0.00	5.57
			0.09	**09:00 ~ 10:00**	0.93	0.93	0.00	0.93	0.93	0.00	0.00	0.00	0.00	0.00	0.00	0.00	0.00	0.00	0.93	0.93	0.00	0.00	5.57
			0.09	**10:00 ~ 11:00**	0.93	0.93	0.00	0.93	0.93	0.00	0.00	0.00	0.00	0.00	0.00	0.00	0.00	0.00	0.93	0.93	0.00	0.00	5.57
			0.09	**11:00 ~ 12:00**	0.93	0.93	0.00	0.93	0.93	0.00	0.00	0.00	0.00	0.00	0.00	0.00	0.00	0.00	0.93	0.93	0.00	0.00	5.57
			0.09	**12:00 ~ 13:00**	1.86	0.93	0.00	0.93	0.93	0.00	0.00	0.00	0.00	0.00	0.00	0.00	0.00	0.00	0.00	0.93	0.00	0.00	5.57
			0.09	**13:00 ~ 14:00**	1.86	0.93	0.00	0.93	0.93	0.00	0.00	0.00	0.00	0.00	0.00	0.00	0.00	0.00	0.00	0.93	0.00	0.00	5.57
			0.09	**14:00 ~ 15:00**	1.86	0.93	0.00	0.93	0.93	0.00	0.00	0.00	0.00	0.00	0.00	0.00	0.00	0.00	0.00	0.93	0.00	0.00	5.57
			0.09	**15:00 ~ 16:00**	1.86	0.93	0.00	0.93	0.93	0.00	0.00	0.00	0.00	0.00	0.00	0.00	0.00	0.00	0.00	0.93	0.00	0.00	5.57
			0.09	**16:00 ~ 17:00**	1.86	0.93	0.00	0.93	0.93	0.00	0.00	0.00	0.00	0.00	0.00	0.00	0.00	0.00	0.00	0.93	0.00	0.00	5.57
			0.09	**17:00 ~ 18:00**	1.86	0.93	0.00	0.93	0.93	0.00	0.00	0.00	0.00	0.00	0.00	0.00	0.00	0.00	0.00	0.93	0.00	0.00	5.57
			0.09	**18:00 ~ 19:00**	1.86	0.93	0.00	0.93	0.93	0.00	0.00	0.00	0.00	0.00	0.00	0.00	0.00	0.00	0.00	0.93	0.00	0.00	5.57
			0.09	**19:00 ~ 20:00**	1.86	0.93	0.00	0.93	0.93	0.00	0.00	0.00	0.00	0.00	0.00	0.00	0.00	0.00	0.00	0.93	0.00	0.00	5.57
			0.09	**20:00 ~ 21:00**	1.86	0.93	0.00	0.93	0.93	0.00	0.00	0.00	0.00	0.00	0.00	0.00	0.00	0.00	0.00	0.93	0.00	0.00	5.57
			0.09	**21:00 ~ 22:00**	1.86	0.93	0.00	0.93	0.93	0.00	0.00	0.00	0.00	0.00	0.00	0.00	0.00	0.00	0.00	0.93	0.00	0.00	5.57
			0.09	**22:00 ~ 23:00**	1.86	0.93	0.00	0.93	0.93	0.00	0.00	0.00	0.00	0.00	0.00	0.00	0.00	0.00	0.00	0.93	0.00	0.00	5.57
			0.09	**23:00 ~ 00:00**	0.93	0.93	0.00	0.93	0.93	0.00	0.00	0.00	0.00	0.00	0.00	0.00	0.00	0.00	0.00	0.93	0.00	0.00	4.65
				Whole Day Total (veh*km)	32.52	22.30	0.00	20.44	15.79	0.00	0.00	0.00	0.00	0.00	0.00	0.00	0.00	0.00	5.57	15.79	0.00	0.00	112.41
102	Tam Kung Road	SB	0.09	**00:00 ~ 01:00**	1.86	0.93	0.00	0.93	0.93	0.00	0.00	0.93	0.00	0.00	0.00	0.00	0.00	0.00	1.86	0.93	0.00	0.00	8.36
			0.09	**01:00 ~ 02:00**	1.86	0.93	0.00	0.93	0.93	0.00	0.00	0.00	0.00	0.00	0.00	0.00	0.00	0.00	0.93	0.93	0.00	0.00	6.50
			0.09	**02:00 ~ 03:00**	0.93	0.93	0.00	0.93	0.00	0.00	0.00	0.00	0.00	0.00	0.00	0.00	0.00	0.00	0.93	0.93	0.00	0.00	4.65
			0.09	**03:00 ~ 04:00**	0.93	0.93	0.00	0.93	0.00	0.00	0.00	0.00	0.00	0.00	0.00	0.00	0.00	0.00	0.93	0.93	0.00	0.00	4.65
			0.09	**04:00 ~ 05:00**	0.93	0.93	0.00	0.93	0.00	0.00	0.00	0.00	0.00	0.00	0.00	0.00	0.00	0.00	0.93	0.93	0.00	0.00	4.65
			0.09	**05:00 ~ 06:00**	0.93	0.93	0.00	0.93	0.00	0.00	0.00	0.93	0.00	0.00	0.00	0.00	0.00	0.00	1.86	0.93	0.00	0.00	6.50
			0.09	**06:00 ~ 07:00**	1.86	0.93	0.00	0.93	0.93	0.00	0.00	0.93	0.00	0.00	0.00	0.00	0.00	0.00	4.65	0.93	0.00	0.00	11.15
			0.09	**07:00 ~ 08:00**	3.72	1.86	0.00	0.93	0.93	0.00	0.93	1.86	0.00	0.93	0.00	0.00	0.00	0.00	5.57	0.93	0.00	0.00	17.65
			0.09	**08:00 ~ 09:00**	4.65	2.79	0.00	0.93	0.93	0.00	0.93	1.86	0.00	0.93	0.00	0.00	0.00	0.00	4.65	0.93	0.00	0.00	18.58
			0.09	**09:00 ~ 10:00**	3.72	1.86	0.00	0.93	0.93	0.00	0.93	1.86	0.00	0.93	0.00	0.00	0.00	0.00	4.65	0.93	0.00	0.00	16.72
			0.09	**10:00 ~ 11:00**	3.72	1.86	0.00	0.93	0.93	0.00	0.93	1.86	0.00	0.93	0.00	0.00	0.00	0.00	4.65	0.93	0.00	0.00	16.72
			0.09	**11:00 ~ 12:00**	3.72	1.86	0.00	0.93	0.93	0.00	0.93	1.86	0.00	0.93	0.00	0.00	0.00	0.00	4.65	0.93	0.00	0.00	16.72
			0.09	**12:00 ~ 13:00**	5.57	2.79	0.00	0.93	0.93	0.00	0.93	1.86	0.00	0.93	0.00	0.00	0.00	0.00	5.57	0.93	0.00	0.00	20.44
			0.09	**13:00 ~ 14:00**	5.57	2.79	0.00	0.93	0.93	0.00	0.93	1.86	0.00	0.93	0.00	0.00	0.00	0.00	5.57	0.93	0.00	0.00	20.44
			0.09	**14:00 ~ 15:00**	5.57	2.79	0.00	0.93	0.93	0.00	0.93	1.86	0.00	0.93	0.00	0.00	0.00	0.00	5.57	0.93	0.00	0.00	20.44
			0.09	**15:00 ~ 16:00**	5.57	2.79	0.00	0.93	0.93	0.00	0.93	1.86	0.00	0.93	0.00	0.00	0.00	0.00	5.57	0.93	0.00	0.00	20.44
			0.09	**16:00 ~ 17:00**	5.57	2.79	0.00	0.93	0.93	0.00	0.93	1.86	0.00	0.93	0.00	0.00	0.00	0.00	5.57	0.93	0.00	0.00	20.44
			0.09	**17:00 ~ 18:00**	5.57	2.79	0.00	0.93	0.93	0.00	0.93	2.79	0.00	0.93	0.00	0.00	0.00	0.00	6.50	0.93	0.00	0.00	22.30
			0.09	**18:00 ~ 19:00**	5.57	2.79	0.00	0.93	0.93	0.00	0.93	2.79	0.00	0.93	0.00	0.00	0.00	0.00	6.50	0.93	0.00	0.00	22.30
			0.09	**19:00 ~ 20:00**	5.57	2.79	0.00	0.93	0.93	0.00	0.93	1.86	0.00	0.93	0.00	0.00	0.00	0.00	5.57	0.93	0.00	0.00	20.44
			0.09	**20:00 ~ 21:00**	4.65	2.79	0.00	0.93	0.93	0.00	0.93	1.86	0.00	0.93	0.00	0.00	0.00	0.00	4.65	0.93	0.00	0.00	18.58
			0.09	**21:00 ~ 22:00**	4.65	2.79	0.00	0.93	0.93	0.00	0.93	1.86	0.00	0.93	0.00	0.00	0.00	0.00	4.65	0.93	0.00	0.00	18.58
			0.09	**22:00 ~ 23:00**	4.65	2.79	0.00	0.93	0.93	0.00	0.93	1.86	0.00	0.93	0.00	0.00	0.00	0.00	4.65	0.93	0.00	0.00	18.58
			0.09	**23:00 ~ 00:00**	3.72	1.86	0.00	0.93	0.93	0.00	0.93	0.93	0.00	0.93	0.00	0.00	0.00	0.00	3.72	0.93	0.00	0.00	14.86
				Whole Day Total (veh*km)	91.04	49.24	0.00	22.30	18.58	0.00	15.79	35.30	0.00	15.79	0.00	0.00	0.00	0.00	100.33	22.30	0.00	0.00	370.67
103	San Shan Road	EB	0.04	**00:00 ~ 01:00**	0.42	0.42	0.00	0.42	0.00	0.00	0.00	0.00	0.00	0.00	0.00	0.00	0.00	0.00	0.00	0.42	0.00	0.00	1.69
			0.04	**01:00 ~ 02:00**	0.42	0.42	0.00	0.42	0.00	0.00	0.00	0.00	0.00	0.00	0.00	0.00	0.00	0.00	0.00	0.42	0.00	0.00	1.69
			0.04	**02:00 ~ 03:00**	0.42	0.42	0.00	0.42	0.00	0.00	0.00	0.00	0.00	0.00	0.00	0.00	0.00	0.00	0.00	0.00	0.00	0.00	1.27
			0.04	**03:00 ~ 04:00**	0.42	0.42	0.00	0.42	0.00	0.00	0.00	0.00	0.00	0.00	0.00	0.00	0.00	0.00	0.00	0.00	0.00	0.00	1.27
			0.04	**04:00 ~ 05:00**	0.42	0.42	0.00	0.42	0.00	0.00	0.00	0.00	0.00	0.00	0.00	0.00	0.00	0.00	0.00	0.00	0.00	0.00	1.27
			0.04	**05:00 ~ 06:00**	0.42	0.42	0.00	0.42	0.00	0.00	0.00	0.00	0.00	0.00	0.00	0.00	0.00	0.00	0.00	0.00	0.00	0.00	1.27
			0.04	**06:00 ~ 07:00**	0.42	0.42	0.00	0.42	0.00	0.00	0.00	0.00	0.00	0.00	0.00	0.00	0.00	0.00	0.00	0.42	0.00	0.00	1.69
			0.04	**07:00 ~ 08:00**	0.84	0.42	0.00	0.42	0.42	0.00	0.00	0.00	0.00	0.00	0.00	0.00	0.00	0.00	0.00	0.42	0.00	0.00	2.53
			0.04	**08:00 ~ 09:00**	0.84	0.42	0.00	0.42	0.42	0.00	0.00	0.00	0.00	0.00	0.00	0.00	0.00	0.00	0.00	0.42	0.00	0.00	2.53
			0.04	**09:00 ~ 10:00**	0.84	0.42	0.00	0.42	0.42	0.00	0.00	0.00	0.00	0.00	0.00	0.00	0.00	0.00	0.00	0.42	0.00	0.00	2.53
			0.04	**10:00 ~ 11:00**	0.84	0.42	0.00	0.42	0.42	0.00	0.00	0.00	0.00	0.00	0.00	0.00	0.00	0.00	0.00	0.42	0.00	0.00	2.53
			0.04	**11:00 ~ 12:00**	0.84	0.42	0.00	0.42	0.42	0.00	0.00	0.00	0.00	0.00	0.00	0.00	0.00	0.00	0.00	0.42	0.00	0.00	2.53
			0.04	**12:00 ~ 13:00**	1.27	0.84	0.00	0.42	0.42	0.00	0.00	0.00	0.00	0.00	0.00	0.00	0.00	0.00	0.00	0.42	0.00	0.00	3.38
			0.04	**13:00 ~ 14:00**	1.27	0.84	0.00	0.42	0.42	0.00	0.00	0.00	0.00	0.00	0.00	0.00	0.00	0.00	0.00	0.42	0.00	0.00	3.38
			0.04	**14:00 ~ 15:00**	1.27	0.84	0.00	0.42	0.42	0.00	0.00	0.00	0.00	0.00	0.00	0.00	0.00	0.00	0.00	0.42	0.00	0.00	3.38
			0.04	**15:00 ~ 16:00**	1.27	0.84	0.00	0.42	0.42	0.00	0.00	0.00	0.00	0.00	0.00	0.00	0.00	0.00	0.00	0.42	0.00	0.00	3.38
			0.04	**16:00 ~ 17:00**	1.27	0.84	0.00	0.42	0.42	0.00	0.00	0.00	0.00	0.00	0.00	0.00	0.00	0.00	0.00	0.42	0.00	0.00	3.38
			0.04	**17:00 ~ 18:00**	1.27	0.84	0.00	0.42	0.42	0.00	0.00	0.00	0.00	0.00	0.00	0.00	0.00	0.00	0.00	0.42	0.00	0.00	3.38
			0.04	**18:00 ~ 19:00**	1.27	0.84	0.00	0.42	0.42	0.00	0.00	0.00	0.00	0.00	0.00	0.00	0.00	0.00	0.00	0.42	0.00	0.00	3.38
			0.04	**19:00 ~ 20:00**	1.27	0.84	0.00	0.42	0.42	0.00	0.00	0.00	0.00	0.00	0.00	0.00	0.00	0.00	0.00	0.42	0.00	0.00	3.38
			0.04	**20:00 ~ 21:00**	0.84	0.42	0.00	0.42	0.42	0.00	0.00	0.00	0.00	0.00	0.00	0.00	0.00	0.00	0.00	0.42	0.00	0.00	2.53
			0.04	**21:00 ~ 22:00**	1.27	0.84	0.00	0.42	0.42	0.00	0.00	0.00	0.00	0.00	0.00	0.00	0.00	0.00	0.00	0.42	0.00	0.00	3.38
			0.04	**22:00 ~ 23:00**	0.84	0.42	0.00	0.42	0.42	0.00	0.00	0.00	0.00	0.00	0.00	0.00	0.00	0.00	0.00	0.42	0.00	0.00	2.53
			0.04	**23:00 ~ 00:00**	0.84	0.42	0.00	0.42	0.42	0.00	0.00	0.00	0.00	0.00	0.00	0.00	0.00	0.00	0.00	0.42	0.00	0.00	2.53
				Whole Day Total (veh*km)	21.10	13.93	0.00	10.13	7.17	0.00	0.00	0.00	0.00	0.00	0.00	0.00	0.00	0.00	0.00	8.44	0.00	0.00	60.77
104	Tam Kung Road	SB	0.06	**00:00 ~ 01:00**	1.17	0.58	0.00	0.58	0.58	0.00	0.00	0.58	0.00	0.00	0.00	0.00	0.00	0.00	1.17	0.58	0.00	0.00	5.26
			0.06	**01:00 ~ 02:00**	1.17	0.58	0.00	0.58	0.58	0.00	0.00	0.00	0.00	0.00	0.00	0.00	0.00	0.00	0.58	0.58	0.00	0.00	4.09
			0.06	**02:00 ~ 03:00**	0.58	0.58	0.00	0.58	0.00	0.00	0.00	0.00	0.00	0.00	0.00	0.00	0.00	0.00	0.58	0.58	0.00	0.00	2.92
			0.06	**03:00 ~ 04:00**	0.58	0.58	0.00	0.58	0.00	0.00	0.00	0.00	0.00	0.00	0.00	0.00	0.00	0.00	0.58	0.58	0.00	0.00	2.92
			0.06	**04:00 ~ 05:00**	0.58	0.58	0.00	0.58	0.00	0.00	0.00	0.00	0.00	0.00	0.00	0.00	0.00	0.00	0.58	0.58	0.00	0.00	2.92
			0.06	**05:00 ~ 06:00**	0.58	0.58	0.00	0.58	0.00	0.00	0.00	0.58	0.00	0.00	0.00	0.00	0.00	0.00	1.17	0.58	0.00	0.00	4.09
			0.06	**06:00 ~ 07:00**	1.17	0.58	0.00	0.58	0.58	0.00	0.00	0.58	0.00	0.00	0.00	0.00	0.00	0.00	2.92	0.58	0.00	0.00	7.01
			0.06	**07:00 ~ 08:00**	2.34	1.17	0.00	0.58	0.58	0.00	0.58	1.17	0.00	0.58	0.00	0.00	0.00	0.00	4.09	0.58	0.00	0.00	11.68
			0.06	**08:00 ~ 09:00**	2.92	1.75	0.00	0.58	0.58	0.00	0.58	1.17	0.00	0.58	0.00	0.00	0.00	0.00	3.50	0.58	0.00	0.00	12.26
			0.06	**09:00 ~ 10:00**	2.34	1.17	0.00	0.58	0.58	0.00	0.58	1.17	0.00	0.58	0.00	0.00	0.00	0.00	2.92	0.58	0.00	0.00	10.51
			0.06	**10:00 ~ 11:00**	2.34	1.17	0.00	0.58	0.58	0.00	0.58	1.17	0.00	0.58	0.00	0.00	0.00	0.00	2.92	0.58	0.00	0.00	10.51
			0.06	**11:00 ~ 12:00**	2.34	1.17	0.00	0.58	0.58	0.00	0.58	1.17	0.00	0.58	0.00	0.00	0.00	0.00	2.92	0.58	0.00	0.00	10.51
			0.06	**12:00 ~ 13:00**	2.34	1.17	0.00	0.58	0.58	0.00	0.58	1.17	0.00	0.58	0.00	0.00	0.00	0.00	3.50	0.58	0.00	0.00	11.10
			0.06	**13:00 ~ 14:00**	2.34	1.17	0.00	0.58	0.58	0.00	0.58	1.17	0.00	0.58	0.00	0.00	0.00	0.00	3.50	0.58	0.00	0.00	11.10
			0.06	**14:00 ~ 15:00**	2.34	1.17	0.00	0.58	0.58	0.00	0.58	1.17	0.00	0.58	0.00	0.00	0.00	0.00	3.50	0.58	0.00	0.00	11.10
			0.06	**15:00 ~ 16:00**	2.34	1.17	0.00	0.58	0.58	0.00	0.58	1.17	0.00	0.58	0.00	0.00	0.00	0.00	3.50	0.58	0.00	0.00	11.10
			0.06	**16:00 ~ 17:00**	2.92	1.75	0.00	0.58	0.58	0.00	0.58	1.17	0.00	0.58	0.00	0.00	0.00	0.00	3.50	0.58	0.00	0.00	12.26
			0.06	**17:00 ~ 18:00**	2.92	1.75	0.00	0.58	0.58	0.00	0.58	1.75	0.00	0.58	0.00	0.00	0.00	0.00	4.09	0.58	0.00	0.00	13.43
			0.06	**18:00 ~ 19:00**	2.92	1.75	0.00	0.58	0.58	0.00	0.58	1.75	0.00	0.58	0.00	0.00	0.00	0.00	4.09	0.58	0.00	0.00	13.43
			0.06	**19:00 ~ 20:00**	2.34	1.17	0.00	0.58	0.58	0.00	0.58	1.17	0.00	0.58	0.00	0.00	0.00	0.00	3.50	0.58	0.00	0.00	11.10
			0.06	**20:00 ~ 21:00**	2.34	1.17	0.00	0.58	0.58	0.00	0.58	1.17	0.00	0.58	0.00	0.00	0.00	0.00	2.92	0.58	0.00	0.00	10.51
			0.06	**21:00 ~ 22:00**	2.34	1.17	0.00	0.58	0.58	0.00	0.58	1.17	0.00	0.58	0.00	0.00	0.00	0.00	2.92	0.58	0.00	0.00	10.51
			0.06	**22:00 ~ 23:00**	2.34	1.17	0.00	0.58	0.58	0.00	0.58	1.17	0.00	0.58	0.00	0.00	0.00	0.00	2.92	0.58	0.00	0.00	10.51
			0.06	**23:00 ~ 00:00**	1.75	1.17	0.00	0.58	0.58	0.00	0.58	0.58	0.00	0.58	0.00	0.00	0.00	0.00	2.34	0.58	0.00	0.00	8.76
				Whole Day Total (veh*km)	47.30	26.28	0.00	14.02	11.68	0.00	9.93	22.19	0.00	9.93	0.00	0.00	0.00	0.00	64.24	14.02	0.00	0.00	219.58

Road No.	Road Name	Bound	Road Length (km)	Hour	PC	TAXI	LGV3	LGV4	LGV6	HGV7	HGV8	PLB	PV4	PV5	NFB6	NFB7	NFB8	FBSD	FBDD	MC	HGV9	NFB9	Total
105	Pak Tai Street	NB	0.11	**00:00 ~ 01:00**	4.22	2.11	0.00	1.06	1.06	0.00	0.00	0.00	0.00	0.00	0.00	0.00	0.00	0.00	0.00	1.06	0.00	0.00	9.50
			0.11	**01:00 ~ 02:00**	3.17	2.11	0.00	1.06	1.06	0.00	0.00	0.00	0.00	0.00	0.00	0.00	0.00	0.00	0.00	1.06	0.00	0.00	8.45
			0.11	**02:00 ~ 03:00**	2.11	1.06	0.00	1.06	1.06	0.00	0.00	0.00	0.00	0.00	0.00	0.00	0.00	0.00	0.00	1.06	0.00	0.00	6.34
			0.11	**03:00 ~ 04:00**	2.11	1.06	0.00	1.06	0.00	0.00	0.00	0.00	0.00	0.00	0.00	0.00	0.00	0.00	0.00	1.06	0.00	0.00	5.28
			0.11	**04:00 ~ 05:00**	2.11	1.06	0.00	1.06	0.00	0.00	0.00	0.00	0.00	0.00	0.00	0.00	0.00	0.00	0.00	1.06	0.00	0.00	5.28
			0.11	**05:00 ~ 06:00**	2.11	1.06	0.00	1.06	1.06	0.00	0.00	0.00	0.00	0.00	0.00	0.00	0.00	0.00	0.00	1.06	0.00	0.00	6.34
			0.11	**06:00 ~ 07:00**	4.22	2.11	0.00	1.06	1.06	0.00	0.00	0.00	0.00	0.00	0.00	0.00	0.00	0.00	0.00	1.06	0.00	0.00	9.50
			0.11	**07:00 ~ 08:00**	8.45	4.22	0.00	1.06	1.06	0.00	1.06	0.00	0.00	1.06	0.00	0.00	1.06	0.00	0.00	1.06	0.00	0.00	19.01
			0.11	**08:00 ~ 09:00**	10.56	5.28	0.00	1.06	1.06	0.00	1.06	0.00	0.00	1.06	0.00	0.00	1.06	0.00	0.00	1.06	0.00	0.00	22.18
			0.11	**09:00 ~ 10:00**	8.45	4.22	0.00	1.06	1.06	0.00	1.06	0.00	0.00	1.06	0.00	0.00	1.06	0.00	0.00	1.06	0.00	0.00	19.01
			0.11	**10:00 ~ 11:00**	8.45	4.22	0.00	1.06	1.06	0.00	1.06	0.00	0.00	1.06	0.00	0.00	1.06	0.00	0.00	1.06	0.00	0.00	19.01
			0.11	**11:00 ~ 12:00**	9.50	5.28	0.00	1.06	1.06	0.00	1.06	0.00	0.00	1.06	0.00	0.00	1.06	0.00	0.00	1.06	0.00	0.00	21.12
			0.11	**12:00 ~ 13:00**	8.45	4.22	0.00	1.06	1.06	0.00	1.06	0.00	0.00	1.06	0.00	0.00	1.06	0.00	0.00	1.06	0.00	0.00	19.01
			0.11	**13:00 ~ 14:00**	8.45	4.22	0.00	1.06	1.06	0.00	1.06	0.00	0.00	1.06	0.00	0.00	1.06	0.00	0.00	1.06	0.00	0.00	19.01
			0.11	**14:00 ~ 15:00**	8.45	4.22	0.00	1.06	1.06	0.00	1.06	0.00	0.00	1.06	0.00	0.00	1.06	0.00	0.00	1.06	0.00	0.00	19.01
			0.11	**15:00 ~ 16:00**	8.45	4.22	0.00	1.06	1.06	0.00	1.06	0.00	0.00	1.06	0.00	0.00	1.06	0.00	0.00	1.06	0.00	0.00	19.01
			0.11	**16:00 ~ 17:00**	9.50	5.28	0.00	1.06	1.06	0.00	1.06	0.00	0.00	1.06	0.00	0.00	1.06	0.00	0.00	1.06	0.00	0.00	21.12
			0.11	**17:00 ~ 18:00**	9.50	5.28	0.00	1.06	1.06	0.00	1.06	0.00	0.00	1.06	0.00	0.00	1.06	0.00	0.00	1.06	0.00	0.00	21.12
			0.11	**18:00 ~ 19:00**	9.50	5.28	0.00	1.06	1.06	0.00	1.06	0.00	0.00	1.06	0.00	0.00	1.06	0.00	0.00	1.06	0.00	0.00	21.12
			0.11	**19:00 ~ 20:00**	8.45	4.22	0.00	1.06	1.06	0.00	1.06	0.00	0.00	1.06	0.00	0.00	1.06	0.00	0.00	1.06	0.00	0.00	19.01
			0.11	**20:00 ~ 21:00**	7.39	4.22	0.00	1.06	1.06	0.00	1.06	0.00	0.00	1.06	0.00	0.00	1.06	0.00	0.00	1.06	0.00	0.00	17.95
			0.11	**21:00 ~ 22:00**	7.39	4.22	0.00	1.06	1.06	0.00	1.06	0.00	0.00	1.06	0.00	0.00	1.06	0.00	0.00	1.06	0.00	0.00	17.95
			0.11	**22:00 ~ 23:00**	7.39	4.22	0.00	1.06	1.06	0.00	1.06	0.00	0.00	1.06	0.00	0.00	1.06	0.00	0.00	1.06	0.00	0.00	17.95
			0.11	**23:00 ~ 00:00**	6.34	3.17	0.00	1.06	1.06	0.00	1.06	0.00	0.00	1.06	0.00	0.00	1.06	0.00	0.00	1.06	0.00	0.00	15.84
				Whole Day Total (veh*km)	164.74	86.59	0.00	25.34	23.23	0.00	17.95	0.00	0.00	17.95	0.00	0.00	17.95	0.00	0.00	25.34	0.00	0.00	379.10
106	Pak Tai Street	NB	0.11	**00:00 ~ 01:00**	7.71	4.41	0.00	1.10	1.10	0.00	1.10	0.00	0.00	1.10	0.00	0.00	0.00	0.00	0.00	1.10	0.00	0.00	17.63
			0.11	**01:00 ~ 02:00**	5.51	3.31	0.00	1.10	1.10	0.00	1.10	0.00	0.00	1.10	0.00	0.00	0.00	0.00	0.00	1.10	0.00	0.00	14.33
			0.11	**02:00 ~ 03:00**	3.31	2.20	0.00	1.10	1.10	0.00	0.00	0.00	0.00	1.10	0.00	0.00	0.00	0.00	0.00	1.10	0.00	0.00	9.92
			0.11	**03:00 ~ 04:00**	3.31	2.20	0.00	1.10	1.10	0.00	0.00	0.00	0.00	0.00	0.00	0.00	0.00	0.00	0.00	1.10	0.00	0.00	8.82
			0.11	**04:00 ~ 05:00**	3.31	2.20	0.00	1.10	1.10	0.00	0.00	0.00	0.00	0.00	0.00	0.00	0.00	0.00	0.00	1.10	0.00	0.00	8.82
			0.11	**05:00 ~ 06:00**	4.41	2.20	0.00	1.10	1.10	0.00	0.00	0.00	0.00	1.10	0.00	0.00	0.00	0.00	0.00	1.10	0.00	0.00	11.02
			0.11	**06:00 ~ 07:00**	7.71	4.41	0.00	1.10	1.10	0.00	1.10	0.00	0.00	1.10	0.00	0.00	0.00	0.00	0.00	1.10	0.00	0.00	17.63
			0.11	**07:00 ~ 08:00**	14.33	7.71	0.00	2.20	1.10	1.10	1.10	0.00	0.00	1.10	1.10	1.10	1.10	0.00	0.00	2.20	1.10	0.00	35.26
			0.11	**08:00 ~ 09:00**	18.73	9.92	0.00	3.31	1.10	1.10	1.10	0.00	0.00	1.10	1.10	1.10	1.10	0.00	0.00	2.20	1.10	0.00	42.98
			0.11	**09:00 ~ 10:00**	16.53	8.82	0.00	2.20	1.10	1.10	1.10	0.00	0.00	1.10	1.10	1.10	1.10	0.00	0.00	2.20	1.10	0.00	38.57
			0.11	**10:00 ~ 11:00**	15.43	7.71	0.00	2.20	1.10	1.10	1.10	0.00	0.00	1.10	1.10	1.10	1.10	0.00	0.00	2.20	1.10	0.00	36.37
			0.11	**11:00 ~ 12:00**	16.53	8.82	0.00	2.20	1.10	1.10	1.10	0.00	0.00	1.10	1.10	1.10	1.10	0.00	0.00	2.20	1.10	0.00	38.57
			0.11	**12:00 ~ 13:00**	11.02	5.51	0.00	2.20	1.10	1.10	1.10	0.00	0.00	1.10	1.10	0.00	1.10	0.00	0.00	1.10	0.00	0.00	26.45
			0.11	**13:00 ~ 14:00**	11.02	5.51	0.00	2.20	1.10	1.10	1.10	0.00	0.00	1.10	1.10	0.00	1.10	0.00	0.00	2.20	0.00	0.00	27.55
			0.11	**14:00 ~ 15:00**	11.02	5.51	0.00	2.20	1.10	1.10	1.10	0.00	0.00	1.10	1.10	0.00	1.10	0.00	0.00	2.20	0.00	0.00	27.55
			0.11	**15:00 ~ 16:00**	11.02	5.51	0.00	2.20	1.10	1.10	1.10	0.00	0.00	1.10	1.10	0.00	1.10	0.00	0.00	2.20	0.00	0.00	27.55
			0.11	**16:00 ~ 17:00**	12.12	6.61	0.00	2.20	1.10	1.10	1.10	0.00	0.00	1.10	1.10	0.00	1.10	0.00	0.00	2.20	0.00	0.00	29.75
			0.11	**17:00 ~ 18:00**	12.12	6.61	0.00	2.20	1.10	1.10	1.10	0.00	0.00	1.10	1.10	0.00	1.10	0.00	0.00	2.20	0.00	0.00	29.75
			0.11	**18:00 ~ 19:00**	12.12	6.61	0.00	2.20	1.10	1.10	1.10	0.00	0.00	1.10	1.10	0.00	1.10	0.00	0.00	2.20	0.00	0.00	29.75
			0.11	**19:00 ~ 20:00**	11.02	5.51	0.00	2.20	1.10	1.10	1.10	0.00	0.00	1.10	1.10	0.00	1.10	0.00	0.00	2.20	0.00	0.00	27.55
			0.11	**20:00 ~ 21:00**	9.92	5.51	0.00	2.20	1.10	1.10	1.10	0.00	0.00	1.10	1.10	0.00	1.10	0.00	0.00	1.10	0.00	0.00	25.35
			0.11	**21:00 ~ 22:00**	9.92	5.51	0.00	2.20	1.10	1.10	1.10	0.00	0.00	1.10	1.10	0.00	1.10	0.00	0.00	1.10	0.00	0.00	25.35
			0.11	**22:00 ~ 23:00**	8.82	4.41	0.00	2.20	1.10	1.10	1.10	0.00	0.00	1.10	1.10	0.00	1.10	0.00	0.00	1.10	0.00	0.00	23.14
			0.11	**23:00 ~ 00:00**	7.71	4.41	0.00	1.10	1.10	1.10	1.10	0.00	0.00	1.10	1.10	0.00	1.10	0.00	0.00	1.10	0.00	0.00	20.94
				Whole Day Total (veh*km)	244.64	131.14	0.00	45.18	26.45	18.73	22.04	0.00	0.00	24.24	18.73	5.51	18.73	0.00	0.00	39.67	5.51	0.00	600.59
107	Ma Hang Chung Road	EB	0.02	**00:00 ~ 01:00**	0.62	0.41	0.00	0.21	0.21	0.00	0.00	0.00	0.00	0.00	0.00	0.00	0.00	0.00	0.00	0.21	0.00	0.00	1.65
			0.02	**01:00 ~ 02:00**	0.41	0.21	0.00	0.21	0.21	0.00	0.00	0.00	0.00	0.00	0.00	0.00	0.00	0.00	0.00	0.21	0.00	0.00	1.24
			0.02	**02:00 ~ 03:00**	0.41	0.21	0.00	0.21	0.21	0.00	0.00	0.00	0.00	0.00	0.00	0.00	0.00	0.00	0.00	0.21	0.00	0.00	1.24
			0.02	**03:00 ~ 04:00**	0.21	0.21	0.00	0.21	0.00	0.00	0.00	0.00	0.00	0.00	0.00	0.00	0.00	0.00	0.00	0.21	0.00	0.00	0.82
			0.02	**04:00 ~ 05:00**	0.21	0.21	0.00	0.21	0.00	0.00	0.00	0.00	0.00	0.00	0.00	0.00	0.00	0.00	0.00	0.21	0.00	0.00	0.82
			0.02	**05:00 ~ 06:00**	0.41	0.21	0.00	0.21	0.21	0.00	0.00	0.00	0.00	0.00	0.00	0.00	0.00	0.00	0.00	0.21	0.00	0.00	1.24
			0.02	**06:00 ~ 07:00**	0.62	0.41	0.00	0.21	0.21	0.00	0.00	0.00	0.00	0.00	0.00	0.00	0.00	0.00	0.00	0.21	0.00	0.00	1.65
			0.02	**07:00 ~ 08:00**	1.24	0.62	0.00	0.21	0.21	0.00	0.21	0.00	0.00	0.21	0.00	0.00	0.21	0.00	0.00	0.21	0.00	0.00	3.09
			0.02	**08:00 ~ 09:00**	1.44	0.82	0.00	0.21	0.21	0.00	0.21	0.00	0.00	0.21	0.00	0.00	0.21	0.00	0.00	0.21	0.00	0.00	3.50
			0.02	**09:00 ~ 10:00**	1.24	0.62	0.00	0.21	0.21	0.00	0.21	0.00	0.00	0.21	0.00	0.00	0.21	0.00	0.00	0.21	0.00	0.00	3.09
			0.02	**10:00 ~ 11:00**	1.24	0.62	0.00	0.21	0.21	0.00	0.21	0.00	0.00	0.21	0.00	0.00	0.21	0.00	0.00	0.21	0.00	0.00	3.09
			0.02	**11:00 ~ 12:00**	1.24	0.62	0.00	0.21	0.21	0.00	0.21	0.00	0.00	0.21	0.00	0.00	0.21	0.00	0.00	0.21	0.00	0.00	3.09
			0.02	**12:00 ~ 13:00**	0.41	0.21	0.00	0.21	0.21	0.00	0.00	0.00	0.00	0.00	0.00	0.00	0.00	0.00	0.00	0.21	0.00	0.00	1.24
			0.02	**13:00 ~ 14:00**	0.41	0.21	0.00	0.21	0.21	0.00	0.00	0.00	0.00	0.00	0.00	0.00	0.00	0.00	0.00	0.21	0.00	0.00	1.24
			0.02	**14:00 ~ 15:00**	0.41	0.21	0.00	0.21	0.21	0.00	0.00	0.00	0.00	0.00	0.00	0.00	0.00	0.00	0.00	0.21	0.00	0.00	1.24
			0.02	**15:00 ~ 16:00**	0.41	0.21	0.00	0.21	0.21	0.00	0.00	0.00	0.00	0.00	0.00	0.00	0.00	0.00	0.00	0.21	0.00	0.00	1.24
			0.02	**16:00 ~ 17:00**	0.41	0.21	0.00	0.21	0.21	0.00	0.00	0.00	0.00	0.00	0.00	0.00	0.00	0.00	0.00	0.21	0.00	0.00	1.24
			0.02	**17:00 ~ 18:00**	0.41	0.21	0.00	0.21	0.21	0.00	0.00	0.00	0.00	0.00	0.00	0.00	0.00	0.00	0.00	0.21	0.00	0.00	1.24
			0.02	**18:00 ~ 19:00**	0.41	0.21	0.00	0.21	0.21	0.00	0.00	0.00	0.00	0.00	0.00	0.00	0.00	0.00	0.00	0.21	0.00	0.00	1.24
			0.02	**19:00 ~ 20:00**	0.41	0.21	0.00	0.21	0.21	0.00	0.00	0.00	0.00	0.00	0.00	0.00	0.00	0.00	0.00	0.21	0.00	0.00	1.24
			0.02	**20:00 ~ 21:00**	0.41	0.21	0.00	0.21	0.21	0.00	0.00	0.00	0.00	0.00	0.00	0.00	0.00	0.00	0.00	0.21	0.00	0.00	1.24
			0.02	**21:00 ~ 22:00**	0.41	0.21	0.00	0.21	0.21	0.00	0.00	0.00	0.00	0.00	0.00	0.00	0.00	0.00	0.00	0.21	0.00	0.00	1.24
			0.02	**22:00 ~ 23:00**	0.41	0.21	0.00	0.21	0.21	0.00	0.00	0.00	0.00	0.00	0.00	0.00	0.00	0.00	0.00	0.21	0.00	0.00	1.24
			0.02	**23:00 ~ 00:00**	0.21	0.21	0.00	0.21	0.21	0.00	0.00	0.00	0.00	0.00	0.00	0.00	0.00	0.00	0.00	0.21	0.00	0.00	1.03
				Whole Day Total (veh*km)	14.01	7.62	0.00	4.94	4.53	0.00	1.03	0.00	0.00	1.03	0.00	0.00	1.03	0.00	0.00	4.94	0.00	0.00	39.14
108	Ma Hang Chung Road	WB	0.03	**00:00 ~ 01:00**	2.25	1.28	0.00	0.32	0.32	0.00	0.32	0.00	0.00	0.32	0.00	0.00	0.00	0.00	0.00	0.32	0.32	0.00	5.46
			0.03	**01:00 ~ 02:00**	1.61	0.96	0.00	0.32	0.32	0.00	0.32	0.00	0.00	0.32	0.00	0.00	0.00	0.00	0.00	0.32	0.32	0.00	4.49
			0.03	**02:00 ~ 03:00**	1.28	0.64	0.00	0.32	0.32	0.00	0.00	0.00	0.00	0.32	0.00	0.00	0.00	0.00	0.00	0.32	0.32	0.00	3.53
			0.03	**03:00 ~ 04:00**	0.96	0.64	0.00	0.32	0.32	0.00	0.00	0.00	0.00	0.00	0.00	0.00	0.00	0.00	0.00	0.32	0.32	0.00	2.89
			0.03	**04:00 ~ 05:00**	0.96	0.64	0.00	0.32	0.32	0.00	0.00	0.00	0.00	0.00	0.00	0.00	0.00	0.00	0.00	0.32	0.32	0.00	2.89
			0.03	**05:00 ~ 06:00**	1.28	0.64	0.00	0.32	0.32	0.00	0.00	0.00	0.00	0.32	0.00	0.00	0.00	0.00	0.00	0.32	0.32	0.00	3.53
			0.03	**06:00 ~ 07:00**	2.25	1.28	0.00	0.32	0.32	0.00	0.32	0.32	0.00	0.32	0.00	0.00	0.00	0.00	0.32	0.32	0.00	0.00	5.78
			0.03	**07:00 ~ 08:00**	4.17	2.25	0.00	0.64	0.32	0.32	0.32	0.32	0.00	0.32	0.32	0.32	0.32	0.00	0.64	0.64	0.32	0.00	11.24
			0.03	**08:00 ~ 09:00**	5.46	2.89	0.00	0.96	0.32	0.32	0.32	0.32	0.00	0.32	0.32	0.32	0.32	0.00	0.32	0.64	0.32	0.00	13.16
			0.03	**09:00 ~ 10:00**	4.82	2.57	0.00	0.64	0.32	0.32	0.32	0.32	0.00	0.32	0.32	0.32	0.32	0.00	0.32	0.64	0.32	0.00	11.88
			0.03	**10:00 ~ 11:00**	4.49	2.25	0.00	0.64	0.32	0.32	0.32	0.32	0.00	0.32	0.32	0.32	0.32	0.00	0.32	0.64	0.32	0.00	11.24
			0.03	**11:00 ~ 12:00**	4.82	2.57	0.00	0.96	0.32	0.32	0.32	0.32	0.00	0.32	0.32	0.32	0.32	0.00	0.32	0.64	0.32	0.00	12.20
			0.03	**12:00 ~ 13:00**	3.85	1.93	0.00	0.64	0.32	0.32	0.32	0.32	0.00	0.32	0.32	0.00	0.32	0.00	0.32	0.64	0.00	0.00	9.63
			0.03	**13:00 ~ 14:00**	3.85	1.93	0.00	0.64	0.32	0.32	0.32	0.32	0.00	0.32	0.32	0.00	0.32	0.00	0.32	0.64	0.00	0.00	9.63
			0.03	**14:00 ~ 15:00**	3.85	1.93	0.00	0.64	0.32	0.32	0.32	0.32	0.00	0.32	0.32	0.00	0.32	0.00	0.32	0.64	0.00	0.00	9.63
			0.03	**15:00 ~ 16:00**	3.85	1.93	0.00	0.64	0.32	0.32	0.32	0.32	0.00	0.32	0.32	0.00	0.32	0.00	0.32	0.64	0.00	0.00	9.63
			0.03	**16:00 ~ 17:00**	3.85	2.25	0.00	0.64	0.32	0.32	0.32	0.32	0.00	0.32	0.32	0.00	0.32	0.00	0.32	0.64	0.00	0.00	9.95
			0.03	**17:00 ~ 18:00**	3.85	1.93	0.00	0.64	0.32	0.32	0.32	0.32	0.00	0.32	0.32	0.00	0.32	0.00	0.32	0.64	0.00	0.00	9.63
			0.03	**18:00 ~ 19:00**	4.17	2.25	0.00	0.64	0.32	0.32	0.32	0.32	0.00	0.32	0.32	0.00	0.32	0.00	0.32	0.64	0.00	0.00	10.27
			0.03	**19:00 ~ 20:00**	3.85	1.93	0.00	0.64	0.32	0.32	0.32	0.32	0.00	0.32	0.32	0.00	0.32	0.00	0.32	0.64	0.00	0.00	9.63
			0.03	**20:00 ~ 21:00**	3.21	1.61	0.00	0.32	0.32	0.32	0.32	0.32	0.00	0.32	0.32	0.00	0.32	0.00	0.32	0.32	0.00	0.00	8.03
			0.03	**21:00 ~ 22:00**	3.21	1.61	0.00	0.64	0.32	0.32	0.32	0.32	0.00	0.32	0.32	0.00	0.32	0.00	0.32	0.64	0.00	0.00	8.67
			0.03	**22:00 ~ 23:00**	3.21	1.61	0.00	0.32	0.32	0.32	0.32	0.32	0.00	0.32	0.32	0.00	0.32	0.00	0.32	0.32	0.00	0.00	8.03
			0.03	**23:00 ~ 00:00**	2.57	1.28	0.00	0.32	0.32	0.32	0.32	0.32	0.00	0.32	0.32	0.00	0.32	0.00	0.32	0.32	0.00	0.00	7.06
				Whole Day Total (veh*km)	77.68	40.77	0.00	12.84	7.70	5.46	6.42	5.78	0.00	7.06	5.46	1.61	5.46	0.00	8.03	12.20	1.61	0.00	198.06

Road No.	Road Name	Bound	Road Length (km)	Hour	PC	TAXI	LGV3	LGV4	LGV6	HGV7	HGV8	PLB	PV4	PV5	NFB6	NFB7	NFB8	FBSD	FBDD	MC	HGV9	NFB9	Total
109	Ma Hang Chung Road	WB	0.02	**00:00 ~ 01:00**	0.49	0.32	0.00	0.16	0.16	0.00	0.00	0.00	0.00	0.00	0.00	0.00	0.00	0.00	0.00	0.16	0.00	0.00	1.30
			0.02	**01:00 ~ 02:00**	0.32	0.16	0.00	0.16	0.16	0.00	0.00	0.00	0.00	0.00	0.00	0.00	0.00	0.00	0.00	0.16	0.00	0.00	0.97
			0.02	**02:00 ~ 03:00**	0.32	0.16	0.00	0.16	0.00	0.00	0.00	0.00	0.00	0.00	0.00	0.00	0.00	0.00	0.00	0.16	0.00	0.00	0.81
			0.02	**03:00 ~ 04:00**	0.16	0.16	0.00	0.16	0.00	0.00	0.00	0.00	0.00	0.00	0.00	0.00	0.00	0.00	0.00	0.16	0.00	0.00	0.65
			0.02	**04:00 ~ 05:00**	0.16	0.16	0.00	0.16	0.00	0.00	0.00	0.00	0.00	0.00	0.00	0.00	0.00	0.00	0.00	0.16	0.00	0.00	0.65
			0.02	**05:00 ~ 06:00**	0.32	0.16	0.00	0.16	0.00	0.00	0.00	0.00	0.00	0.00	0.00	0.00	0.00	0.00	0.00	0.16	0.00	0.00	0.81
			0.02	**06:00 ~ 07:00**	0.49	0.32	0.00	0.16	0.16	0.00	0.00	0.00	0.00	0.00	0.00	0.00	0.00	0.00	0.00	0.16	0.00	0.00	1.30
			0.02	**07:00 ~ 08:00**	0.81	0.49	0.00	0.16	0.16	0.00	0.00	0.00	0.00	0.16	0.00	0.00	0.00	0.00	0.00	0.16	0.00	0.00	1.94
			0.02	**08:00 ~ 09:00**	0.97	0.49	0.00	0.16	0.16	0.00	0.00	0.00	0.00	0.16	0.00	0.00	0.00	0.00	0.00	0.16	0.00	0.00	2.11
			0.02	**09:00 ~ 10:00**	0.97	0.49	0.00	0.16	0.16	0.00	0.00	0.00	0.00	0.16	0.00	0.00	0.00	0.00	0.00	0.16	0.00	0.00	2.11
			0.02	**10:00 ~ 11:00**	0.81	0.49	0.00	0.16	0.16	0.00	0.00	0.00	0.00	0.16	0.00	0.00	0.00	0.00	0.00	0.16	0.00	0.00	1.94
			0.02	**11:00 ~ 12:00**	0.97	0.49	0.00	0.16	0.16	0.00	0.00	0.00	0.00	0.16	0.00	0.00	0.00	0.00	0.00	0.16	0.00	0.00	2.11
			0.02	**12:00 ~ 13:00**	1.30	0.65	0.00	0.16	0.16	0.00	0.16	0.00	0.00	0.16	0.00	0.00	0.16	0.00	0.00	0.16	0.00	0.00	2.92
			0.02	**13:00 ~ 14:00**	1.30	0.65	0.00	0.16	0.16	0.00	0.16	0.00	0.00	0.16	0.00	0.00	0.16	0.00	0.00	0.16	0.00	0.00	2.92
			0.02	**14:00 ~ 15:00**	1.30	0.65	0.00	0.16	0.16	0.00	0.16	0.00	0.00	0.16	0.00	0.00	0.16	0.00	0.00	0.16	0.00	0.00	2.92
			0.02	**15:00 ~ 16:00**	1.30	0.65	0.00	0.16	0.16	0.00	0.16	0.00	0.00	0.16	0.00	0.00	0.16	0.00	0.00	0.16	0.00	0.00	2.92
			0.02	**16:00 ~ 17:00**	1.30	0.65	0.00	0.16	0.16	0.00	0.16	0.00	0.00	0.16	0.00	0.00	0.16	0.00	0.00	0.16	0.00	0.00	2.92
			0.02	**17:00 ~ 18:00**	1.30	0.65	0.00	0.16	0.16	0.00	0.16	0.00	0.00	0.16	0.00	0.00	0.16	0.00	0.00	0.16	0.00	0.00	2.92
			0.02	**18:00 ~ 19:00**	1.46	0.81	0.00	0.16	0.16	0.00	0.16	0.00	0.00	0.16	0.00	0.00	0.16	0.00	0.00	0.16	0.00	0.00	3.24
			0.02	**19:00 ~ 20:00**	1.30	0.65	0.00	0.16	0.16	0.00	0.16	0.00	0.00	0.16	0.00	0.00	0.16	0.00	0.00	0.16	0.00	0.00	2.92
			0.02	**20:00 ~ 21:00**	1.13	0.65	0.00	0.16	0.16	0.00	0.16	0.00	0.00	0.16	0.00	0.00	0.16	0.00	0.00	0.16	0.00	0.00	2.75
			0.02	**21:00 ~ 22:00**	1.13	0.65	0.00	0.16	0.16	0.00	0.16	0.00	0.00	0.16	0.00	0.00	0.16	0.00	0.00	0.16	0.00	0.00	2.75
			0.02	**22:00 ~ 23:00**	0.97	0.49	0.00	0.16	0.16	0.00	0.16	0.00	0.00	0.16	0.00	0.00	0.16	0.00	0.00	0.16	0.00	0.00	2.43
			0.02	**23:00 ~ 00:00**	0.81	0.49	0.00	0.16	0.16	0.00	0.16	0.00	0.00	0.16	0.00	0.00	0.16	0.00	0.00	0.16	0.00	0.00	2.27
				Whole Day Total (veh*km)	21.38	11.50	0.00	3.89	3.24	0.00	1.94	0.00	0.00	2.75	0.00	0.00	1.94	0.00	0.00	3.89	0.00	0.00	50.54
110	Ma Hang Chung Road	WB	0.09	**00:00 ~ 01:00**	5.57	2.79	0.00	0.93	0.93	0.00	0.93	0.00	0.00	0.93	0.00	0.00	0.00	0.00	0.93	0.93	0.00	0.00	13.94
			0.09	**01:00 ~ 02:00**	3.72	1.86	0.00	0.93	0.93	0.00	0.93	0.00	0.00	0.93	0.00	0.00	0.00	0.00	0.93	0.93	0.00	0.00	11.15
			0.09	**02:00 ~ 03:00**	2.79	1.86	0.00	0.93	0.93	0.00	0.00	0.00	0.00	0.00	0.00	0.00	0.00	0.00	0.93	0.93	0.00	0.00	8.36
			0.09	**03:00 ~ 04:00**	2.79	1.86	0.00	0.93	0.93	0.00	0.00	0.00	0.00	0.00	0.00	0.00	0.00	0.00	0.93	0.93	0.00	0.00	8.36
			0.09	**04:00 ~ 05:00**	2.79	1.86	0.00	0.93	0.93	0.00	0.00	0.00	0.00	0.00	0.00	0.00	0.00	0.00	0.93	0.93	0.00	0.00	8.36
			0.09	**05:00 ~ 06:00**	2.79	1.86	0.00	0.93	0.93	0.00	0.00	0.00	0.00	0.00	0.00	0.00	0.00	0.00	0.93	0.93	0.00	0.00	8.36
			0.09	**06:00 ~ 07:00**	6.50	3.72	0.00	0.93	0.93	0.00	0.93	0.93	0.00	0.93	0.00	0.00	0.00	0.00	0.93	0.93	0.00	0.00	16.72
			0.09	**07:00 ~ 08:00**	12.08	6.50	0.00	1.86	0.93	0.93	0.93	0.93	0.00	0.93	0.93	0.93	0.93	0.00	1.86	1.86	0.93	0.00	32.52
			0.09	**08:00 ~ 09:00**	14.86	7.43	0.00	2.79	0.93	0.93	0.93	0.93	0.00	0.93	0.93	0.93	0.93	0.00	0.93	1.86	0.93	0.00	36.23
			0.09	**09:00 ~ 10:00**	13.01	6.50	0.00	1.86	0.93	0.93	0.93	0.93	0.00	0.93	0.93	0.93	0.93	0.00	0.93	1.86	0.93	0.00	32.52
			0.09	**10:00 ~ 11:00**	12.08	6.50	0.00	1.86	0.93	0.93	0.93	0.93	0.00	0.93	0.93	0.93	0.93	0.00	0.93	1.86	0.93	0.00	31.59
			0.09	**11:00 ~ 12:00**	13.01	6.50	0.00	1.86	0.93	0.93	0.93	0.93	0.00	0.93	0.93	0.93	0.93	0.00	0.93	1.86	0.93	0.00	32.52
			0.09	**12:00 ~ 13:00**	13.94	7.43	0.00	1.86	0.93	0.93	0.93	0.93	0.00	0.93	0.93	0.93	0.93	0.00	0.93	1.86	0.00	0.00	33.44
			0.09	**13:00 ~ 14:00**	14.86	7.43	0.00	1.86	0.93	0.93	0.93	0.93	0.00	0.93	0.93	0.93	0.93	0.00	0.93	1.86	0.00	0.00	34.37
			0.09	**14:00 ~ 15:00**	14.86	7.43	0.00	1.86	0.93	0.93	0.93	0.93	0.00	0.93	0.93	0.93	0.93	0.00	0.93	1.86	0.00	0.00	34.37
			0.09	**15:00 ~ 16:00**	14.86	7.43	0.00	1.86	0.93	0.93	0.93	0.93	0.00	0.93	0.93	0.93	0.93	0.00	0.93	1.86	0.00	0.00	34.37
			0.09	**16:00 ~ 17:00**	14.86	7.43	0.00	1.86	0.93	0.93	0.93	0.93	0.00	0.93	0.93	0.93	0.93	0.00	0.93	1.86	0.00	0.00	34.37
			0.09	**17:00 ~ 18:00**	14.86	7.43	0.00	1.86	0.93	0.93	0.93	0.93	0.00	0.93	0.93	0.93	0.93	0.00	0.93	1.86	0.00	0.00	34.37
			0.09	**18:00 ~ 19:00**	15.79	8.36	0.00	1.86	0.93	0.93	0.93	0.93	0.00	0.93	0.93	0.93	0.93	0.00	0.93	1.86	0.00	0.00	36.23
			0.09	**19:00 ~ 20:00**	14.86	7.43	0.00	1.86	0.93	0.93	0.93	0.93	0.00	0.93	0.93	0.93	0.93	0.00	0.93	1.86	0.00	0.00	34.37
			0.09	**20:00 ~ 21:00**	12.08	6.50	0.00	1.86	0.93	0.93	0.93	0.93	0.00	0.93	0.93	0.93	0.93	0.00	0.93	1.86	0.00	0.00	30.66
			0.09	**21:00 ~ 22:00**	13.01	6.50	0.00	1.86	0.93	0.93	0.93	0.93	0.00	0.93	0.93	0.93	0.93	0.00	0.93	1.86	0.00	0.00	31.59
			0.09	**22:00 ~ 23:00**	12.08	6.50	0.00	1.86	0.93	0.93	0.93	0.93	0.00	0.93	0.93	0.93	0.93	0.00	0.93	1.86	0.00	0.00	30.66
			0.09	**23:00 ~ 00:00**	9.29	4.65	0.00	1.86	0.93	0.93	0.93	0.93	0.00	0.93	0.93	0.93	0.93	0.00	0.93	0.93	0.00	0.00	25.08
				Whole Day Total (veh*km)	257.33	133.78	0.00	39.02	22.30	15.79	18.58	16.72	0.00	18.58	15.79	15.79	15.79	0.00	23.23	37.16	4.65	0.00	634.51
111	Sheung Heung Road	EB	0.08	**00:00 ~ 01:00**	4.99	2.49	0.00	1.66	0.83	0.83	0.83	0.83	0.00	0.83	0.00	0.00	0.00	0.00	2.49	0.83	0.00	0.00	16.62
			0.08	**01:00 ~ 02:00**	3.32	1.66	0.00	1.66	0.83	0.83	0.83	0.00	0.00	0.83	0.00	0.00	0.00	0.00	0.83	0.83	0.00	0.00	11.63
			0.08	**02:00 ~ 03:00**	2.49	1.66	0.00	0.83	0.83	0.83	0.83	0.00	0.00	0.00	0.00	0.00	0.00	0.00	0.83	0.83	0.00	0.00	9.14
			0.08	**03:00 ~ 04:00**	1.66	0.83	0.00	0.83	0.83	0.00	0.83	0.00	0.00	0.00	0.00	0.00	0.00	0.00	0.83	0.83	0.00	0.00	6.65
			0.08	**04:00 ~ 05:00**	1.66	0.83	0.00	0.83	0.83	0.00	0.83	0.00	0.00	0.00	0.00	0.00	0.00	0.00	0.83	0.83	0.00	0.00	6.65
			0.08	**05:00 ~ 06:00**	2.49	1.66	0.00	0.83	0.83	0.83	0.83	0.83	0.00	0.00	0.00	0.00	0.00	0.00	2.49	0.83	0.00	0.00	11.63
			0.08	**06:00 ~ 07:00**	4.99	2.49	0.00	1.66	0.83	0.83	0.83	1.66	0.00	0.83	0.00	0.00	0.00	0.00	5.82	0.83	0.00	0.00	20.78
			0.08	**07:00 ~ 08:00**	9.14	4.99	0.83	4.16	1.66	0.83	0.83	2.49	0.00	0.83	0.83	0.83	0.83	0.00	7.48	1.66	0.83	0.00	38.23
			0.08	**08:00 ~ 09:00**	11.63	5.82	0.83	4.99	1.66	0.83	0.83	2.49	0.00	0.83	0.83	0.83	0.83	0.00	5.82	1.66	0.83	0.00	40.72
			0.08	**09:00 ~ 10:00**	9.97	4.99	0.83	4.16	1.66	0.83	0.83	1.66	0.00	0.83	0.83	0.83	0.83	0.00	5.82	1.66	0.83	0.00	36.56
			0.08	**10:00 ~ 11:00**	9.97	4.99	0.83	4.16	1.66	0.83	0.83	1.66	0.00	0.83	0.83	0.83	0.83	0.00	4.99	1.66	0.83	0.00	35.73
			0.08	**11:00 ~ 12:00**	10.80	5.82	0.83	4.16	1.66	0.83	0.83	1.66	0.00	0.83	0.83	0.83	0.83	0.00	4.99	1.66	0.83	0.00	37.40
			0.08	**12:00 ~ 13:00**	5.82	3.32	0.00	2.49	0.83	0.83	0.83	2.49	0.00	0.83	0.00	0.00	0.83	0.00	6.65	0.83	0.83	0.00	26.59
			0.08	**13:00 ~ 14:00**	5.82	3.32	0.00	2.49	0.83	0.83	0.83	2.49	0.00	0.83	0.00	0.00	0.83	0.00	6.65	0.83	0.83	0.00	26.59
			0.08	**14:00 ~ 15:00**	5.82	3.32	0.00	2.49	0.83	0.83	0.83	2.49	0.00	0.83	0.00	0.00	0.83	0.00	6.65	0.83	0.83	0.00	26.59
			0.08	**15:00 ~ 16:00**	5.82	3.32	0.00	2.49	0.83	0.83	0.83	2.49	0.00	0.83	0.00	0.00	0.83	0.00	6.65	0.83	0.83	0.00	26.59
			0.08	**16:00 ~ 17:00**	6.65	3.32	0.00	2.49	0.83	0.83	0.83	2.49	0.00	0.83	0.00	0.00	0.83	0.00	6.65	0.83	0.83	0.00	27.42
			0.08	**17:00 ~ 18:00**	5.82	3.32	0.00	2.49	0.83	0.83	0.83	2.49	0.00	0.83	0.00	0.00	0.83	0.00	6.65	0.83	0.83	0.00	26.59
			0.08	**18:00 ~ 19:00**	6.65	3.32	0.00	2.49	1.66	0.83	0.83	2.49	0.00	0.83	0.00	0.00	0.83	0.00	7.48	0.83	0.83	0.00	29.09
			0.08	**19:00 ~ 20:00**	5.82	3.32	0.00	2.49	0.83	0.83	0.83	2.49	0.00	0.83	0.00	0.00	0.83	0.00	5.82	0.83	0.83	0.00	25.76
			0.08	**20:00 ~ 21:00**	4.99	2.49	0.00	2.49	0.83	0.83	0.83	1.66	0.00	0.83	0.00	0.00	0.83	0.00	5.82	0.83	0.83	0.00	23.27
			0.08	**21:00 ~ 22:00**	4.99	2.49	0.00	2.49	0.83	0.83	0.83	1.66	0.00	0.83	0.00	0.00	0.83	0.00	4.99	0.83	0.83	0.00	22.44
			0.08	**22:00 ~ 23:00**	4.99	2.49	0.00	2.49	0.83	0.83	0.83	1.66	0.00	0.83	0.00	0.00	0.83	0.00	4.99	0.83	0.83	0.00	22.44
			0.08	**23:00 ~ 00:00**	4.16	2.49	0.00	1.66	0.83	0.83	0.83	1.66	0.00	0.83	0.00	0.00	0.83	0.00	4.16	0.83	0.83	0.00	19.94
				Whole Day Total (veh*km)	140.44	74.79	4.16	59.00	24.93	18.28	19.94	39.89	0.00	16.62	4.16	4.16	14.13	0.00	116.34	24.10	14.13	0.00	575.05
112	Sheung Heung Road	WB	0.08	**00:00 ~ 01:00**	1.66	0.83	0.00	0.83	0.83	0.00	0.00	0.00	0.00	0.00	0.00	0.00	0.00	0.00	0.00	0.83	0.00	0.00	4.99
			0.08	**01:00 ~ 02:00**	0.83	0.83	0.00	0.83	0.83	0.00	0.00	0.00	0.00	0.00	0.00	0.00	0.00	0.00	0.00	0.83	0.00	0.00	4.16
			0.08	**02:00 ~ 03:00**	0.83	0.83	0.00	0.83	0.00	0.00	0.00	0.00	0.00	0.00	0.00	0.00	0.00	0.00	0.00	0.83	0.00	0.00	3.32
			0.08	**03:00 ~ 04:00**	0.83	0.83	0.00	0.83	0.00	0.00	0.00	0.00	0.00	0.00	0.00	0.00	0.00	0.00	0.00	0.83	0.00	0.00	3.32
			0.08	**04:00 ~ 05:00**	0.83	0.83	0.00	0.83	0.00	0.00	0.00	0.00	0.00	0.00	0.00	0.00	0.00	0.00	0.00	0.83	0.00	0.00	3.32
			0.08	**05:00 ~ 06:00**	0.83	0.83	0.00	0.83	0.00	0.00	0.00	0.00	0.00	0.00	0.00	0.00	0.00	0.00	0.00	0.83	0.00	0.00	3.32
			0.08	**06:00 ~ 07:00**	1.66	0.83	0.00	0.83	0.83	0.00	0.00	0.00	0.00	0.00	0.00	0.00	0.00	0.00	0.00	0.83	0.00	0.00	4.99
			0.08	**07:00 ~ 08:00**	3.32	1.66	0.00	0.83	0.83	0.00	0.83	0.00	0.00	0.83	0.00	0.00	0.00	0.00	0.00	0.83	0.00	0.00	9.14
			0.08	**08:00 ~ 09:00**	3.32	1.66	0.00	0.83	0.83	0.00	0.83	0.00	0.00	0.83	0.00	0.00	0.00	0.00	0.00	0.83	0.00	0.00	9.14
			0.08	**09:00 ~ 10:00**	3.32	1.66	0.00	0.83	0.83	0.00	0.83	0.00	0.00	0.83	0.00	0.00	0.00	0.00	0.00	0.83	0.00	0.00	9.14
			0.08	**10:00 ~ 11:00**	3.32	1.66	0.00	0.83	0.83	0.00	0.83	0.00	0.00	0.83	0.00	0.00	0.00	0.00	0.00	0.83	0.00	0.00	9.14
			0.08	**11:00 ~ 12:00**	3.32	1.66	0.00	0.83	0.83	0.00	0.83	0.00	0.00	0.83	0.00	0.00	0.00	0.00	0.00	0.83	0.00	0.00	9.14
			0.08	**12:00 ~ 13:00**	2.49	1.66	0.00	0.83	0.83	0.00	0.83	0.00	0.00	0.00	0.00	0.00	0.00	0.00	0.00	0.83	0.00	0.00	7.48
			0.08	**13:00 ~ 14:00**	2.49	1.66	0.00	0.83	0.83	0.00	0.83	0.00	0.00	0.00	0.00	0.00	0.00	0.00	0.00	0.83	0.00	0.00	7.48
			0.08	**14:00 ~ 15:00**	2.49	1.66	0.00	0.83	0.83	0.00	0.83	0.00	0.00	0.00	0.00	0.00	0.00	0.00	0.00	0.83	0.00	0.00	7.48
			0.08	**15:00 ~ 16:00**	2.49	1.66	0.00	0.83	0.83	0.00	0.83	0.00	0.00	0.00	0.00	0.00	0.00	0.00	0.00	0.83	0.00	0.00	7.48
			0.08	**16:00 ~ 17:00**	2.49	1.66	0.00	0.83	0.83	0.00	0.83	0.00	0.00	0.00	0.00	0.00	0.00	0.00	0.00	0.83	0.00	0.00	7.48
			0.08	**17:00 ~ 18:00**	2.49	1.66	0.00	0.83	0.83	0.00	0.83	0.00	0.00	0.00	0.00	0.00	0.00	0.00	0.00	0.83	0.00	0.00	7.48
			0.08	**18:00 ~ 19:00**	2.49	1.66	0.00	0.83	0.83	0.00	0.83	0.00	0.00	0.00	0.00	0.00	0.00	0.00	0.00	0.83	0.00	0.00	7.48
			0.08	**19:00 ~ 20:00**	2.49	1.66	0.00	0.83	0.83	0.00	0.83	0.00	0.00	0.00	0.00	0.00	0.00	0.00	0.00	0.83	0.00	0.00	7.48
			0.08	**20:00 ~ 21:00**	1.66	0.83	0.00	0.83	0.83	0.00	0.83	0.00	0.00	0.00	0.00	0.00	0.00	0.00	0.00	0.83	0.00	0.00	5.82
			0.08	**21:00 ~ 22:00**	2.49	1.66	0.00	0.83	0.83	0.00	0.83	0.00	0.00	0.00	0.00	0.00	0.00	0.00	0.00	0.83	0.00	0.00	7.48
			0.08	**22:00 ~ 23:00**	1.66	0.83	0.00	0.83	0.83	0.00	0.83	0.00	0.00	0.00	0.00	0.00	0.00	0.00	0.00	0.83	0.00	0.00	5.82
			0.08	**23:00 ~ 00:00**	1.66	0.83	0.00	0.83	0.83	0.00	0.83	0.00	0.00	0.00	0.00	0.00	0.00	0.00	0.00	0.83	0.00	0.00	5.82
				Whole Day Total (veh*km)	51.52	31.58	0.00	19.94	16.62	0.00	14.13	0.00	0.00	4.16	0.00	0.00	0.00	0.00	0.00	19.94	0.00	0.00	157.89

Road No.	Road Name	Bound	Road Length (km)	Hour	PC	TAXI	LGV3	LGV4	LGV6	HGV7	HGV8	PLB	PV4	PV5	NFB6	NFB7	NFB8	FBSD	FBDD	MC	HGV9	NFB9	Total
113	San Shan Road	EB	0.11	**00:00 ~ 01:00**	2.14	1.07	0.00	1.07	1.07	0.00	0.00	0.00	0.00	0.00	0.00	0.00	0.00	0.00	0.00	1.07	0.00	0.00	6.43
			0.11	**01:00 ~ 02:00**	1.07	1.07	0.00	1.07	1.07	0.00	0.00	0.00	0.00	0.00	0.00	0.00	0.00	0.00	0.00	1.07	0.00	0.00	5.36
			0.11	**02:00 ~ 03:00**	1.07	1.07	0.00	1.07	0.00	0.00	0.00	0.00	0.00	0.00	0.00	0.00	0.00	0.00	0.00	1.07	0.00	0.00	4.28
			0.11	**03:00 ~ 04:00**	1.07	1.07	0.00	1.07	0.00	0.00	0.00	0.00	0.00	0.00	0.00	0.00	0.00	0.00	0.00	1.07	0.00	0.00	4.28
			0.11	**04:00 ~ 05:00**	1.07	1.07	0.00	1.07	0.00	0.00	0.00	0.00	0.00	0.00	0.00	0.00	0.00	0.00	0.00	1.07	0.00	0.00	4.28
			0.11	**05:00 ~ 06:00**	1.07	1.07	0.00	1.07	0.00	0.00	0.00	0.00	0.00	0.00	0.00	0.00	0.00	0.00	0.00	1.07	0.00	0.00	4.28
			0.11	**06:00 ~ 07:00**	2.14	1.07	0.00	1.07	1.07	0.00	0.00	0.00	0.00	0.00	0.00	0.00	0.00	0.00	0.00	1.07	0.00	0.00	6.43
			0.11	**07:00 ~ 08:00**	3.21	2.14	0.00	1.07	1.07	0.00	1.07	0.00	0.00	1.07	0.00	0.00	0.00	0.00	0.00	1.07	0.00	0.00	10.71
			0.11	**08:00 ~ 09:00**	4.28	2.14	0.00	1.07	1.07	0.00	1.07	0.00	0.00	1.07	0.00	0.00	0.00	0.00	0.00	1.07	0.00	0.00	11.78
			0.11	**09:00 ~ 10:00**	3.21	2.14	0.00	1.07	1.07	0.00	1.07	0.00	0.00	1.07	0.00	0.00	0.00	0.00	0.00	1.07	0.00	0.00	10.71
			0.11	**10:00 ~ 11:00**	3.21	2.14	0.00	1.07	1.07	0.00	1.07	0.00	0.00	1.07	0.00	0.00	0.00	0.00	0.00	1.07	0.00	0.00	10.71
			0.11	**11:00 ~ 12:00**	3.21	2.14	0.00	1.07	1.07	0.00	1.07	0.00	0.00	1.07	0.00	0.00	0.00	0.00	0.00	1.07	0.00	0.00	10.71
			0.11	**12:00 ~ 13:00**	2.14	1.07	0.00	1.07	1.07	0.00	0.00	0.00	0.00	0.00	0.00	0.00	0.00	0.00	0.00	1.07	0.00	0.00	6.43
			0.11	**13:00 ~ 14:00**	2.14	1.07	0.00	1.07	1.07	0.00	0.00	0.00	0.00	0.00	0.00	0.00	0.00	0.00	0.00	1.07	0.00	0.00	6.43
			0.11	**14:00 ~ 15:00**	2.14	1.07	0.00	1.07	1.07	0.00	0.00	0.00	0.00	0.00	0.00	0.00	0.00	0.00	0.00	1.07	0.00	0.00	6.43
			0.11	**15:00 ~ 16:00**	2.14	1.07	0.00	1.07	1.07	0.00	0.00	0.00	0.00	0.00	0.00	0.00	0.00	0.00	0.00	1.07	0.00	0.00	6.43
			0.11	**16:00 ~ 17:00**	2.14	1.07	0.00	1.07	1.07	0.00	0.00	0.00	0.00	0.00	0.00	0.00	0.00	0.00	0.00	1.07	0.00	0.00	6.43
			0.11	**17:00 ~ 18:00**	2.14	1.07	0.00	1.07	1.07	0.00	0.00	0.00	0.00	0.00	0.00	0.00	0.00	0.00	0.00	1.07	0.00	0.00	6.43
			0.11	**18:00 ~ 19:00**	2.14	1.07	0.00	1.07	1.07	0.00	0.00	0.00	0.00	0.00	0.00	0.00	0.00	0.00	0.00	1.07	0.00	0.00	6.43
			0.11	**19:00 ~ 20:00**	2.14	1.07	0.00	1.07	1.07	0.00	0.00	0.00	0.00	0.00	0.00	0.00	0.00	0.00	0.00	1.07	0.00	0.00	6.43
			0.11	**20:00 ~ 21:00**	1.07	1.07	0.00	1.07	1.07	0.00	0.00	0.00	0.00	0.00	0.00	0.00	0.00	0.00	0.00	1.07	0.00	0.00	5.36
			0.11	**21:00 ~ 22:00**	1.07	1.07	0.00	1.07	1.07	0.00	0.00	0.00	0.00	0.00	0.00	0.00	0.00	0.00	0.00	1.07	0.00	0.00	5.36
			0.11	**22:00 ~ 23:00**	1.07	1.07	0.00	1.07	1.07	0.00	0.00	0.00	0.00	0.00	0.00	0.00	0.00	0.00	0.00	1.07	0.00	0.00	5.36
			0.11	**23:00 ~ 00:00**	1.07	1.07	0.00	1.07	1.07	0.00	0.00	0.00	0.00	0.00	0.00	0.00	0.00	0.00	0.00	1.07	0.00	0.00	5.36
				Whole Day Total (veh*km)	48.20	31.06	0.00	25.70	21.42	0.00	5.36	0.00	0.00	5.36	0.00	0.00	0.00	0.00	0.00	25.70	0.00	0.00	162.79
114	Gillies Avenue North	SB	0.04	**00:00 ~ 01:00**	1.91	1.14	0.00	0.76	0.38	0.38	0.38	0.00	0.00	0.38	0.00	0.00	0.00	0.00	0.38	0.38	0.00	0.00	6.10
			0.04	**01:00 ~ 02:00**	1.52	0.76	0.00	0.38	0.38	0.38	0.38	0.00	0.00	0.38	0.00	0.00	0.00	0.00	0.38	0.38	0.00	0.00	4.95
			0.04	**02:00 ~ 03:00**	1.14	0.76	0.00	0.38	0.38	0.00	0.38	0.00	0.00	0.00	0.00	0.00	0.00	0.00	0.38	0.38	0.00	0.00	3.81
			0.04	**03:00 ~ 04:00**	0.76	0.38	0.00	0.38	0.38	0.00	0.00	0.00	0.00	0.00	0.00	0.00	0.00	0.00	0.38	0.38	0.00	0.00	2.67
			0.04	**04:00 ~ 05:00**	0.76	0.38	0.00	0.38	0.38	0.00	0.00	0.00	0.00	0.00	0.00	0.00	0.00	0.00	0.38	0.38	0.00	0.00	2.67
			0.04	**05:00 ~ 06:00**	1.14	0.76	0.00	0.38	0.38	0.00	0.38	0.00	0.00	0.00	0.00	0.00	0.00	0.00	0.38	0.38	0.00	0.00	3.81
			0.04	**06:00 ~ 07:00**	1.91	1.14	0.00	0.76	0.38	0.38	0.38	0.38	0.00	0.38	0.00	0.00	0.00	0.00	0.38	0.38	0.00	0.00	6.48
			0.04	**07:00 ~ 08:00**	3.81	1.91	0.00	1.14	0.38	0.38	0.38	0.38	0.00	0.38	0.38	0.00	0.38	0.00	0.38	0.38	0.38	0.00	10.67
			0.04	**08:00 ~ 09:00**	4.57	2.29	0.00	1.14	0.76	0.38	0.38	0.38	0.00	0.38	0.38	0.00	0.38	0.00	0.38	0.76	0.38	0.00	12.57
			0.04	**09:00 ~ 10:00**	4.19	2.29	0.00	1.14	0.38	0.38	0.38	0.38	0.00	0.38	0.38	0.00	0.38	0.00	0.38	0.76	0.38	0.00	11.81
			0.04	**10:00 ~ 11:00**	3.81	1.91	0.00	1.14	0.38	0.38	0.38	0.38	0.00	0.38	0.38	0.00	0.38	0.00	0.38	0.76	0.38	0.00	11.05
			0.04	**11:00 ~ 12:00**	4.19	2.29	0.00	1.14	0.38	0.38	0.38	0.38	0.00	0.38	0.38	0.00	0.38	0.00	0.38	0.76	0.38	0.00	11.81
			0.04	**12:00 ~ 13:00**	2.29	1.14	0.00	0.38	0.38	0.38	0.38	0.38	0.00	0.38	0.00	0.00	0.38	0.00	0.38	0.38	0.00	0.00	6.86
			0.04	**13:00 ~ 14:00**	2.67	1.14	0.00	0.38	0.38	0.38	0.38	0.38	0.00	0.38	0.00	0.00	0.38	0.00	0.38	0.38	0.00	0.00	7.24
			0.04	**14:00 ~ 15:00**	2.67	1.52	0.00	0.38	0.38	0.38	0.38	0.38	0.00	0.38	0.00	0.00	0.38	0.00	0.38	0.38	0.00	0.00	7.62
			0.04	**15:00 ~ 16:00**	2.67	1.52	0.00	0.38	0.38	0.38	0.38	0.38	0.00	0.38	0.00	0.00	0.38	0.00	0.38	0.38	0.00	0.00	7.62
			0.04	**16:00 ~ 17:00**	2.67	1.52	0.00	0.38	0.38	0.38	0.38	0.38	0.00	0.38	0.00	0.00	0.38	0.00	0.38	0.38	0.00	0.00	7.62
			0.04	**17:00 ~ 18:00**	2.67	1.52	0.00	0.38	0.38	0.38	0.38	0.38	0.00	0.38	0.00	0.00	0.38	0.00	0.38	0.38	0.00	0.00	7.62
			0.04	**18:00 ~ 19:00**	2.67	1.52	0.00	0.76	0.38	0.38	0.38	0.38	0.00	0.38	0.00	0.00	0.38	0.00	0.38	0.38	0.00	0.00	8.00
			0.04	**19:00 ~ 20:00**	2.67	1.14	0.00	0.38	0.38	0.38	0.38	0.38	0.00	0.38	0.00	0.00	0.38	0.00	0.38	0.38	0.00	0.00	7.24
			0.04	**20:00 ~ 21:00**	2.29	1.14	0.00	0.38	0.38	0.38	0.38	0.38	0.00	0.38	0.00	0.00	0.38	0.00	0.38	0.38	0.00	0.00	6.86
			0.04	**21:00 ~ 22:00**	2.29	1.14	0.00	0.38	0.38	0.38	0.38	0.38	0.00	0.38	0.00	0.00	0.38	0.00	0.38	0.38	0.00	0.00	6.86
			0.04	**22:00 ~ 23:00**	1.91	1.14	0.00	0.38	0.38	0.38	0.38	0.38	0.00	0.38	0.00	0.00	0.38	0.00	0.38	0.38	0.00	0.00	6.48
			0.04	**23:00 ~ 00:00**	1.52	0.76	0.00	0.38	0.38	0.38	0.38	0.38	0.00	0.38	0.00	0.00	0.38	0.00	0.38	0.38	0.00	0.00	5.72
				Whole Day Total (veh*km)	58.67	31.24	0.00	14.10	9.53	7.62	8.38	6.86	0.00	7.62	1.91	0.00	6.48	0.00	9.14	10.67	1.91	0.00	174.12
115	Pak Kung Street	EB	0.06	**00:00 ~ 01:00**	0.61	0.61	0.00	0.61	0.61	0.00	0.00	0.00	0.00	0.00	0.00	0.00	0.00	0.00	0.00	0.00	0.00	0.00	2.45
			0.06	**01:00 ~ 02:00**	0.61	0.61	0.00	0.61	0.61	0.00	0.00	0.00	0.00	0.00	0.00	0.00	0.00	0.00	0.00	0.00	0.00	0.00	2.45
			0.06	**02:00 ~ 03:00**	0.61	0.61	0.00	0.61	0.00	0.00	0.00	0.00	0.00	0.00	0.00	0.00	0.00	0.00	0.00	0.00	0.00	0.00	1.84
			0.06	**03:00 ~ 04:00**	0.61	0.61	0.00	0.61	0.00	0.00	0.00	0.00	0.00	0.00	0.00	0.00	0.00	0.00	0.00	0.00	0.00	0.00	1.84
			0.06	**04:00 ~ 05:00**	0.61	0.61	0.00	0.61	0.00	0.00	0.00	0.00	0.00	0.00	0.00	0.00	0.00	0.00	0.00	0.00	0.00	0.00	1.84
			0.06	**05:00 ~ 06:00**	0.61	0.61	0.00	0.61	0.00	0.00	0.00	0.00	0.00	0.00	0.00	0.00	0.00	0.00	0.00	0.00	0.00	0.00	1.84
			0.06	**06:00 ~ 07:00**	0.61	0.61	0.00	0.61	0.61	0.00	0.00	0.00	0.00	0.00	0.00	0.00	0.00	0.00	0.00	0.00	0.00	0.00	2.45
			0.06	**07:00 ~ 08:00**	0.61	0.61	0.00	0.61	0.61	0.00	0.61	0.00	0.00	0.00	0.00	0.00	0.00	0.00	0.00	0.61	0.00	0.00	3.67
			0.06	**08:00 ~ 09:00**	0.61	0.61	0.00	0.61	0.61	0.00	0.61	0.00	0.00	0.00	0.00	0.00	0.00	0.00	0.00	0.61	0.00	0.00	3.67
			0.06	**09:00 ~ 10:00**	0.61	0.61	0.00	0.61	0.61	0.00	0.61	0.00	0.00	0.00	0.00	0.00	0.00	0.00	0.00	0.61	0.00	0.00	3.67
			0.06	**10:00 ~ 11:00**	0.61	0.61	0.00	0.61	0.61	0.00	0.61	0.00	0.00	0.00	0.00	0.00	0.00	0.00	0.00	0.61	0.00	0.00	3.67
			0.06	**11:00 ~ 12:00**	0.61	0.61	0.00	0.61	0.61	0.00	0.61	0.00	0.00	0.00	0.00	0.00	0.00	0.00	0.00	0.61	0.00	0.00	3.67
			0.06	**12:00 ~ 13:00**	1.22	0.61	0.00	0.61	0.61	0.00	0.00	0.00	0.00	0.00	0.00	0.00	0.00	0.00	0.00	0.61	0.00	0.00	3.67
			0.06	**13:00 ~ 14:00**	1.22	0.61	0.00	0.61	0.61	0.00	0.00	0.00	0.00	0.00	0.00	0.00	0.00	0.00	0.00	0.61	0.00	0.00	3.67
			0.06	**14:00 ~ 15:00**	1.22	0.61	0.00	0.61	0.61	0.00	0.00	0.00	0.00	0.00	0.00	0.00	0.00	0.00	0.00	0.61	0.00	0.00	3.67
			0.06	**15:00 ~ 16:00**	1.22	0.61	0.00	0.61	0.61	0.00	0.00	0.00	0.00	0.00	0.00	0.00	0.00	0.00	0.00	0.61	0.00	0.00	3.67
			0.06	**16:00 ~ 17:00**	1.22	0.61	0.00	0.61	0.61	0.00	0.00	0.00	0.00	0.00	0.00	0.00	0.00	0.00	0.00	0.61	0.00	0.00	3.67
			0.06	**17:00 ~ 18:00**	1.22	0.61	0.00	0.61	0.61	0.00	0.00	0.00	0.00	0.00	0.00	0.00	0.00	0.00	0.00	0.61	0.00	0.00	3.67
			0.06	**18:00 ~ 19:00**	1.22	0.61	0.00	0.61	0.61	0.00	0.00	0.00	0.00	0.00	0.00	0.00	0.00	0.00	0.00	0.61	0.00	0.00	3.67
			0.06	**19:00 ~ 20:00**	1.22	0.61	0.00	0.61	0.61	0.00	0.00	0.00	0.00	0.00	0.00	0.00	0.00	0.00	0.00	0.61	0.00	0.00	3.67
			0.06	**20:00 ~ 21:00**	1.22	0.61	0.00	0.61	0.61	0.00	0.00	0.00	0.00	0.00	0.00	0.00	0.00	0.00	0.00	0.61	0.00	0.00	3.67
			0.06	**21:00 ~ 22:00**	1.22	0.61	0.00	0.61	0.61	0.00	0.00	0.00	0.00	0.00	0.00	0.00	0.00	0.00	0.00	0.61	0.00	0.00	3.67
			0.06	**22:00 ~ 23:00**	1.22	0.61	0.00	0.61	0.61	0.00	0.00	0.00	0.00	0.00	0.00	0.00	0.00	0.00	0.00	0.61	0.00	0.00	3.67
			0.06	**23:00 ~ 00:00**	1.22	0.61	0.00	0.61	0.61	0.00	0.00	0.00	0.00	0.00	0.00	0.00	0.00	0.00	0.00	0.61	0.00	0.00	3.67
				Whole Day Total (veh*km)	22.03	14.69	0.00	14.69	12.24	0.00	3.06	0.00	0.00	0.00	0.00	0.00	0.00	0.00	0.00	10.40	0.00	0.00	77.11
116	Pak Kung Street	WB	0.06	**00:00 ~ 01:00**	7.34	3.67	0.00	2.45	1.22	0.61	0.61	0.00	0.00	0.61	0.61	0.00	0.61	0.00	0.00	1.22	0.61	0.00	19.58
			0.06	**01:00 ~ 02:00**	4.90	2.45	0.00	1.84	0.61	0.61	0.61	0.00	0.00	0.61	0.61	0.00	0.61	0.00	0.00	0.61	0.61	0.00	14.08
			0.06	**02:00 ~ 03:00**	3.67	1.84	0.00	1.22	0.61	0.61	0.61	0.00	0.00	0.61	0.00	0.00	0.00	0.00	0.00	0.61	0.00	0.00	9.79
			0.06	**03:00 ~ 04:00**	3.06	1.84	0.00	1.22	0.61	0.61	0.61	0.00	0.00	0.61	0.00	0.00	0.00	0.00	0.00	0.61	0.00	0.00	9.18
			0.06	**04:00 ~ 05:00**	3.06	1.84	0.00	1.22	0.61	0.61	0.61	0.00	0.00	0.61	0.00	0.00	0.00	0.00	0.00	0.61	0.00	0.00	9.18
			0.06	**05:00 ~ 06:00**	4.28	2.45	0.00	1.22	0.61	0.61	0.61	0.00	0.00	0.61	0.00	0.00	0.00	0.00	0.00	0.61	0.00	0.00	11.02
			0.06	**06:00 ~ 07:00**	7.96	4.28	0.00	2.45	1.22	0.61	0.61	0.00	0.00	0.61	0.61	0.00	0.61	0.00	0.00	1.22	0.61	0.00	20.81
			0.06	**07:00 ~ 08:00**	15.30	7.96	0.61	4.28	1.84	0.61	0.61	0.00	0.61	0.61	0.61	0.61	0.61	0.00	0.00	1.84	0.61	0.00	36.72
			0.06	**08:00 ~ 09:00**	18.97	9.79	0.61	5.51	2.45	0.61	0.61	0.00	0.61	0.61	0.61	0.61	0.61	0.00	0.00	2.45	0.61	0.00	44.68
			0.06	**09:00 ~ 10:00**	16.52	8.57	0.61	4.90	1.84	0.61	0.61	0.00	0.61	0.61	0.61	0.61	0.61	0.00	0.00	1.84	0.61	0.00	39.17
			0.06	**10:00 ~ 11:00**	15.91	7.96	0.61	4.90	1.84	0.61	0.61	0.00	0.61	0.61	0.61	0.61	0.61	0.00	0.00	1.84	0.61	0.00	37.94
			0.06	**11:00 ~ 12:00**	17.14	8.57	0.61	4.90	1.84	0.61	0.61	0.00	0.61	0.61	0.61	0.61	0.61	0.00	0.00	1.84	0.61	0.00	39.78
			0.06	**12:00 ~ 13:00**	11.02	5.51	0.00	2.45	1.22	0.61	0.61	0.00	0.00	0.61	0.61	0.61	0.61	0.00	0.00	1.22	0.61	0.00	25.70
			0.06	**13:00 ~ 14:00**	11.02	5.51	0.00	2.45	1.22	0.61	0.61	0.00	0.00	0.61	0.61	0.61	0.61	0.00	0.00	1.22	0.61	0.00	25.70
			0.06	**14:00 ~ 15:00**	11.02	5.51	0.00	2.45	1.22	0.61	0.61	0.00	0.00	0.61	0.61	0.61	0.61	0.00	0.00	1.22	0.61	0.00	25.70
			0.06	**15:00 ~ 16:00**	11.63	6.12	0.00	2.45	1.22	0.61	0.61	0.00	0.00	0.61	0.61	0.61	0.61	0.00	0.00	1.22	0.61	0.00	26.93
			0.06	**16:00 ~ 17:00**	11.63	6.12	0.00	3.06	1.22	0.61	0.61	0.00	0.00	0.61	0.61	0.61	0.61	0.00	0.00	1.22	0.61	0.00	27.54
			0.06	**17:00 ~ 18:00**	11.63	6.12	0.00	2.45	1.22	0.61	0.61	0.00	0.00	0.61	0.61	0.61	0.61	0.00	0.00	1.22	0.61	0.00	26.93
			0.06	**18:00 ~ 19:00**	12.24	6.12	0.00	3.06	1.22	0.61	0.61	0.00	0.00	0.61	0.61	0.61	0.61	0.00	0.00	1.84	0.61	0.00	28.76
			0.06	**19:00 ~ 20:00**	11.02	5.51	0.00	2.45	1.22	0.61	0.61	0.00	0.00	0.61	0.61	0.61	0.61	0.00	0.00	1.22	0.61	0.00	25.70
			0.06	**20:00 ~ 21:00**	9.18	4.90	0.00	2.45	1.22	0.61	0.61	0.00	0.00	0.61	0.61	0.61	0.61	0.00	0.00	1.22	0.61	0.00	23.26
			0.06	**21:00 ~ 22:00**	9.79	4.90	0.00	2.45	1.22	0.61	0.61	0.00	0.00	0.61	0.61	0.61	0.61	0.00	0.00	1.22	0.61	0.00	23.87
			0.06	**22:00 ~ 23:00**	9.18	4.90	0.00	2.45	1.22	0.61	0.61	0.00	0.00	0.61	0.61	0.61	0.61	0.00	0.00	1.22	0.61	0.00	23.26
			0.06	**23:00 ~ 00:00**	7.34	3.67	0.00	1.84	0.61	0.61	0.61	0.00	0.00	0.61	0.61	0.61	0.61	0.00	0.00	1.22	0.61	0.00	18.97
				Whole Day Total (veh*km)	244.80	126.07	3.06	66.10	29.38	14.69	14.69	0.00	3.06	14.69	12.24	10.40	12.24	0.00	0.00	30.60	12.24	0.00	594.25

Road No.	Road Name	Bound	Road Length (km)	Hour	PC	TAXI	LGV3	LGV4	LGV6	HGV7	HGV8	PLB	PV4	PV5	NFB6	NFB7	NFB8	FBSD	FBDD	MC	HGV9	NFB9	Total
117	Gillies Avenue North	NB	0.05	**00:00 ~ 01:00**	0.46	0.46	0.00	0.46	0.46	0.00	0.00	0.00	0.00	0.00	0.00	0.00	0.00	0.00	0.00	0.46	0.00	0.00	2.31
			0.05	**01:00 ~ 02:00**	0.46	0.46	0.00	0.46	0.46	0.00	0.00	0.00	0.00	0.00	0.00	0.00	0.00	0.00	0.00	0.46	0.00	0.00	2.31
			0.05	**02:00 ~ 03:00**	0.46	0.46	0.00	0.46	0.00	0.00	0.00	0.00	0.00	0.00	0.00	0.00	0.00	0.00	0.00	0.00	0.00	0.00	1.38
			0.05	**03:00 ~ 04:00**	0.46	0.46	0.00	0.46	0.00	0.00	0.00	0.00	0.00	0.00	0.00	0.00	0.00	0.00	0.00	0.00	0.00	0.00	1.38
			0.05	**04:00 ~ 05:00**	0.46	0.46	0.00	0.46	0.00	0.00	0.00	0.00	0.00	0.00	0.00	0.00	0.00	0.00	0.00	0.00	0.00	0.00	1.38
			0.05	**05:00 ~ 06:00**	0.46	0.46	0.00	0.46	0.00	0.00	0.00	0.00	0.00	0.00	0.00	0.00	0.00	0.00	0.00	0.00	0.00	0.00	1.38
			0.05	**06:00 ~ 07:00**	0.46	0.46	0.00	0.46	0.46	0.00	0.00	0.00	0.00	0.00	0.00	0.00	0.00	0.00	0.00	0.46	0.00	0.00	2.31
			0.05	**07:00 ~ 08:00**	0.92	0.46	0.00	0.46	0.46	0.00	0.46	0.00	0.00	0.00	0.00	0.00	0.00	0.00	0.00	0.46	0.00	0.00	3.23
			0.05	**08:00 ~ 09:00**	0.92	0.46	0.00	0.46	0.46	0.00	0.46	0.00	0.00	0.00	0.00	0.00	0.00	0.00	0.00	0.46	0.00	0.00	3.23
			0.05	**09:00 ~ 10:00**	0.92	0.46	0.00	0.46	0.46	0.00	0.46	0.00	0.00	0.00	0.00	0.00	0.00	0.00	0.00	0.46	0.00	0.00	3.23
			0.05	**10:00 ~ 11:00**	0.92	0.46	0.00	0.46	0.46	0.00	0.46	0.00	0.00	0.00	0.00	0.00	0.00	0.00	0.00	0.46	0.00	0.00	3.23
			0.05	**11:00 ~ 12:00**	0.92	0.46	0.00	0.46	0.46	0.00	0.46	0.00	0.00	0.00	0.00	0.00	0.00	0.00	0.00	0.46	0.00	0.00	3.23
			0.05	**12:00 ~ 13:00**	1.84	0.92	0.00	0.46	0.46	0.00	0.46	0.00	0.00	0.46	0.00	0.00	0.00	0.00	0.00	0.46	0.00	0.00	5.07
			0.05	**13:00 ~ 14:00**	1.84	0.92	0.00	0.46	0.46	0.00	0.46	0.00	0.00	0.46	0.00	0.00	0.00	0.00	0.00	0.46	0.00	0.00	5.07
			0.05	**14:00 ~ 15:00**	1.84	0.92	0.00	0.46	0.46	0.00	0.46	0.00	0.00	0.46	0.00	0.00	0.00	0.00	0.00	0.46	0.00	0.00	5.07
			0.05	**15:00 ~ 16:00**	1.84	0.92	0.00	0.46	0.46	0.00	0.46	0.00	0.00	0.46	0.00	0.00	0.00	0.00	0.00	0.46	0.00	0.00	5.07
			0.05	**16:00 ~ 17:00**	2.31	1.38	0.00	0.46	0.46	0.00	0.46	0.00	0.00	0.46	0.00	0.00	0.00	0.00	0.00	0.46	0.00	0.00	5.99
			0.05	**17:00 ~ 18:00**	2.31	1.38	0.00	0.46	0.46	0.00	0.46	0.00	0.00	0.46	0.00	0.00	0.00	0.00	0.00	0.46	0.00	0.00	5.99
			0.05	**18:00 ~ 19:00**	2.31	1.38	0.00	0.46	0.46	0.00	0.46	0.00	0.00	0.46	0.00	0.00	0.00	0.00	0.00	0.46	0.00	0.00	5.99
			0.05	**19:00 ~ 20:00**	1.84	0.92	0.00	0.46	0.46	0.00	0.46	0.00	0.00	0.46	0.00	0.00	0.00	0.00	0.00	0.46	0.00	0.00	5.07
			0.05	**20:00 ~ 21:00**	1.84	0.92	0.00	0.46	0.46	0.00	0.46	0.00	0.00	0.46	0.00	0.00	0.00	0.00	0.00	0.46	0.00	0.00	5.07
			0.05	**21:00 ~ 22:00**	1.84	0.92	0.00	0.46	0.46	0.00	0.46	0.00	0.00	0.46	0.00	0.00	0.00	0.00	0.00	0.46	0.00	0.00	5.07
			0.05	**22:00 ~ 23:00**	1.84	0.92	0.00	0.46	0.46	0.00	0.46	0.00	0.00	0.46	0.00	0.00	0.00	0.00	0.00	0.46	0.00	0.00	5.07
			0.05	**23:00 ~ 00:00**	1.38	0.92	0.00	0.46	0.46	0.00	0.46	0.00	0.00	0.46	0.00	0.00	0.00	0.00	0.00	0.46	0.00	0.00	4.61
				Whole Day Total (veh*km)	30.89	17.98	0.00	11.06	9.22	0.00	7.84	0.00	0.00	5.53	0.00	0.00	0.00	0.00	0.00	9.22	0.00	0.00	91.74
118	Gillies Avenue North	SB	0.05	**00:00 ~ 01:00**	5.07	2.77	0.00	1.38	0.46	0.46	0.46	0.00	0.00	0.46	0.00	0.00	0.46	0.00	0.46	0.92	0.46	0.00	13.37
			0.05	**01:00 ~ 02:00**	3.69	1.84	0.00	0.92	0.46	0.46	0.46	0.00	0.00	0.46	0.00	0.00	0.46	0.00	0.46	0.46	0.46	0.00	10.14
			0.05	**02:00 ~ 03:00**	2.77	1.38	0.00	0.92	0.46	0.46	0.46	0.00	0.00	0.46	0.00	0.00	0.00	0.00	0.46	0.46	0.00	0.00	7.84
			0.05	**03:00 ~ 04:00**	1.84	0.92	0.00	0.46	0.46	0.46	0.46	0.00	0.00	0.46	0.00	0.00	0.00	0.00	0.46	0.46	0.00	0.00	5.99
			0.05	**04:00 ~ 05:00**	1.84	0.92	0.00	0.46	0.46	0.46	0.46	0.00	0.00	0.46	0.00	0.00	0.00	0.00	0.46	0.46	0.00	0.00	5.99
			0.05	**05:00 ~ 06:00**	2.77	1.38	0.00	0.92	0.46	0.46	0.46	0.00	0.00	0.46	0.00	0.00	0.00	0.00	0.46	0.46	0.00	0.00	7.84
			0.05	**06:00 ~ 07:00**	5.07	2.77	0.00	1.38	0.46	0.46	0.46	0.46	0.00	0.46	0.00	0.00	0.46	0.00	0.46	0.92	0.46	0.00	13.83
			0.05	**07:00 ~ 08:00**	10.60	5.53	0.46	2.77	1.38	0.46	0.46	0.46	0.46	0.46	0.46	0.46	0.46	0.00	0.46	1.38	0.46	0.00	26.74
			0.05	**08:00 ~ 09:00**	12.91	6.45	0.46	3.69	1.38	0.46	0.46	0.46	0.46	0.46	0.46	0.46	0.46	0.00	0.46	1.38	0.46	0.00	30.89
			0.05	**09:00 ~ 10:00**	11.53	5.99	0.46	3.23	1.38	0.46	0.46	0.46	0.46	0.46	0.46	0.46	0.46	0.00	0.46	1.38	0.46	0.00	28.58
			0.05	**10:00 ~ 11:00**	11.06	5.53	0.46	3.23	1.38	0.46	0.46	0.46	0.46	0.46	0.46	0.46	0.46	0.00	0.46	1.38	0.46	0.00	27.66
			0.05	**11:00 ~ 12:00**	11.53	5.99	0.46	3.23	1.38	0.46	0.46	0.46	0.46	0.46	0.46	0.46	0.46	0.00	0.46	1.38	0.46	0.00	28.58
			0.05	**12:00 ~ 13:00**	7.38	3.69	0.00	1.38	0.46	0.46	0.46	0.46	0.00	0.46	0.46	0.46	0.46	0.00	0.46	0.92	0.46	0.00	17.98
			0.05	**13:00 ~ 14:00**	7.84	4.15	0.00	1.38	0.46	0.46	0.46	0.46	0.00	0.46	0.46	0.46	0.46	0.00	0.46	0.92	0.46	0.00	18.90
			0.05	**14:00 ~ 15:00**	7.84	4.15	0.00	1.38	0.46	0.46	0.46	0.46	0.00	0.46	0.46	0.46	0.46	0.00	0.46	0.92	0.46	0.00	18.90
			0.05	**15:00 ~ 16:00**	7.84	4.15	0.00	1.38	0.46	0.46	0.46	0.46	0.00	0.46	0.46	0.46	0.46	0.00	0.46	0.92	0.46	0.00	18.90
			0.05	**16:00 ~ 17:00**	8.30	4.15	0.00	1.38	0.46	0.46	0.46	0.46	0.00	0.46	0.46	0.46	0.46	0.00	0.46	0.92	0.46	0.00	19.36
			0.05	**17:00 ~ 18:00**	8.30	4.15	0.00	1.38	0.46	0.46	0.46	0.46	0.00	0.46	0.46	0.46	0.46	0.00	0.46	0.92	0.46	0.00	19.36
			0.05	**18:00 ~ 19:00**	8.76	4.61	0.00	1.38	0.46	0.46	0.46	0.46	0.00	0.46	0.46	0.46	0.46	0.00	0.46	0.92	0.46	0.00	20.28
			0.05	**19:00 ~ 20:00**	7.84	4.15	0.00	1.38	0.46	0.46	0.46	0.46	0.00	0.46	0.46	0.46	0.46	0.00	0.46	0.92	0.46	0.00	18.90
			0.05	**20:00 ~ 21:00**	6.45	3.23	0.00	1.38	0.46	0.46	0.46	0.46	0.00	0.46	0.46	0.46	0.46	0.00	0.46	0.92	0.46	0.00	16.60
			0.05	**21:00 ~ 22:00**	6.92	3.69	0.00	1.38	0.46	0.46	0.46	0.46	0.00	0.46	0.46	0.46	0.46	0.00	0.46	0.92	0.46	0.00	17.52
			0.05	**22:00 ~ 23:00**	5.99	3.23	0.00	0.92	0.46	0.46	0.46	0.46	0.00	0.46	0.46	0.46	0.46	0.00	0.46	0.92	0.46	0.00	15.67
			0.05	**23:00 ~ 00:00**	5.07	2.77	0.00	0.92	0.46	0.46	0.46	0.46	0.00	0.46	0.46	0.46	0.46	0.00	0.46	0.92	0.46	0.00	14.29
				Whole Day Total (veh*km)	169.19	87.59	2.31	38.26	15.67	11.06	11.06	8.30	2.31	11.06	7.84	7.84	9.22	0.00	11.06	22.13	9.22	0.00	424.12
119	Gillies Avenue North	NB	0.05	**00:00 ~ 01:00**	0.50	0.50	0.00	0.50	0.50	0.00	0.00	0.00	0.00	0.00	0.00	0.00	0.00	0.00	0.00	0.50	0.00	0.00	2.51
			0.05	**01:00 ~ 02:00**	0.50	0.50	0.00	0.50	0.50	0.00	0.00	0.00	0.00	0.00	0.00	0.00	0.00	0.00	0.00	0.50	0.00	0.00	2.51
			0.05	**02:00 ~ 03:00**	0.50	0.50	0.00	0.50	0.50	0.00	0.00	0.00	0.00	0.00	0.00	0.00	0.00	0.00	0.00	0.00	0.00	0.00	2.00
			0.05	**03:00 ~ 04:00**	0.50	0.50	0.00	0.50	0.00	0.00	0.00	0.00	0.00	0.00	0.00	0.00	0.00	0.00	0.00	0.00	0.00	0.00	1.50
			0.05	**04:00 ~ 05:00**	0.50	0.50	0.00	0.50	0.00	0.00	0.00	0.00	0.00	0.00	0.00	0.00	0.00	0.00	0.00	0.00	0.00	0.00	1.50
			0.05	**05:00 ~ 06:00**	0.50	0.50	0.00	0.50	0.50	0.00	0.00	0.00	0.00	0.00	0.00	0.00	0.00	0.00	0.00	0.00	0.00	0.00	2.00
			0.05	**06:00 ~ 07:00**	0.50	0.50	0.00	0.50	0.50	0.00	0.00	0.00	0.00	0.00	0.00	0.00	0.00	0.00	0.00	0.50	0.00	0.00	2.51
			0.05	**07:00 ~ 08:00**	1.00	0.50	0.00	0.50	0.50	0.00	0.50	0.00	0.00	0.00	0.00	0.00	0.00	0.00	0.00	0.50	0.00	0.00	3.51
			0.05	**08:00 ~ 09:00**	1.00	0.50	0.00	0.50	0.50	0.00	0.50	0.00	0.00	0.00	0.00	0.00	0.00	0.00	0.00	0.50	0.00	0.00	3.51
			0.05	**09:00 ~ 10:00**	1.00	0.50	0.00	0.50	0.50	0.00	0.50	0.00	0.00	0.00	0.00	0.00	0.00	0.00	0.00	0.50	0.00	0.00	3.51
			0.05	**10:00 ~ 11:00**	1.00	0.50	0.00	0.50	0.50	0.00	0.50	0.00	0.00	0.00	0.00	0.00	0.00	0.00	0.00	0.50	0.00	0.00	3.51
			0.05	**11:00 ~ 12:00**	1.00	0.50	0.00	0.50	0.50	0.00	0.50	0.00	0.00	0.00	0.00	0.00	0.00	0.00	0.00	0.50	0.00	0.00	3.51
			0.05	**12:00 ~ 13:00**	2.00	1.00	0.00	0.50	0.50	0.50	0.50	0.00	0.00	0.50	0.00	0.00	0.00	0.00	0.00	0.50	0.00	0.00	6.01
			0.05	**13:00 ~ 14:00**	2.00	1.50	0.00	0.50	0.50	0.50	0.50	0.00	0.00	0.50	0.00	0.00	0.00	0.00	0.00	0.50	0.00	0.00	6.51
			0.05	**14:00 ~ 15:00**	2.51	1.50	0.00	0.50	0.50	0.50	0.50	0.00	0.00	0.50	0.00	0.00	0.00	0.00	0.00	0.50	0.00	0.00	7.01
			0.05	**15:00 ~ 16:00**	2.51	1.50	0.00	0.50	0.50	0.50	0.50	0.00	0.00	0.50	0.00	0.00	0.00	0.00	0.00	0.50	0.00	0.00	7.01
			0.05	**16:00 ~ 17:00**	2.51	1.50	0.00	0.50	0.50	0.50	0.50	0.00	0.00	0.50	0.00	0.00	0.00	0.00	0.00	0.50	0.00	0.00	7.01
			0.05	**17:00 ~ 18:00**	2.51	1.50	0.00	0.50	0.50	0.50	0.50	0.00	0.00	0.50	0.00	0.00	0.00	0.00	0.00	0.50	0.00	0.00	7.01
			0.05	**18:00 ~ 19:00**	2.51	1.50	0.00	0.50	0.50	0.50	0.50	0.00	0.00	0.50	0.00	0.00	0.00	0.00	0.00	0.50	0.00	0.00	7.01
			0.05	**19:00 ~ 20:00**	2.00	1.50	0.00	0.50	0.50	0.50	0.50	0.00	0.00	0.50	0.00	0.00	0.00	0.00	0.00	0.50	0.00	0.00	6.51
			0.05	**20:00 ~ 21:00**	2.00	1.00	0.00	0.50	0.50	0.50	0.50	0.00	0.00	0.50	0.00	0.00	0.00	0.00	0.00	0.50	0.00	0.00	6.01
			0.05	**21:00 ~ 22:00**	2.00	1.00	0.00	0.50	0.50	0.50	0.50	0.00	0.00	0.50	0.00	0.00	0.00	0.00	0.00	0.50	0.00	0.00	6.01
			0.05	**22:00 ~ 23:00**	2.00	1.00	0.00	0.50	0.50	0.50	0.50	0.00	0.00	0.50	0.00	0.00	0.00	0.00	0.00	0.50	0.00	0.00	6.01
			0.05	**23:00 ~ 00:00**	1.50	1.00	0.00	0.50	0.50	0.50	0.50	0.00	0.00	0.50	0.00	0.00	0.00	0.00	0.00	0.50	0.00	0.00	5.51
				Whole Day Total (veh*km)	34.57	21.54	0.00	12.02	11.02	6.01	8.52	0.00	0.00	6.01	0.00	0.00	0.00	0.00	0.00	10.02	0.00	0.00	109.72
120	Gillies Avenue North	SB	0.07	**00:00 ~ 01:00**	10.04	5.02	0.00	3.59	1.43	0.72	0.72	0.00	0.00	0.72	0.72	0.00	0.72	0.00	0.72	1.43	0.72	0.00	26.53
			0.07	**01:00 ~ 02:00**	7.17	3.59	0.00	2.87	1.43	0.72	0.72	0.00	0.00	0.72	0.72	0.00	0.72	0.00	0.72	0.72	0.72	0.00	20.79
			0.07	**02:00 ~ 03:00**	5.02	2.87	0.00	2.15	0.72	0.72	0.72	0.00	0.00	0.72	0.00	0.00	0.72	0.00	0.72	0.72	0.72	0.00	15.77
			0.07	**03:00 ~ 04:00**	4.30	2.15	0.00	1.43	0.72	0.72	0.72	0.00	0.00	0.72	0.00	0.00	0.00	0.00	0.72	0.72	0.00	0.00	12.19
			0.07	**04:00 ~ 05:00**	3.59	2.15	0.00	1.43	0.72	0.72	0.72	0.00	0.00	0.72	0.00	0.00	0.00	0.00	0.72	0.72	0.00	0.00	11.47
			0.07	**05:00 ~ 06:00**	5.02	2.87	0.00	2.15	0.72	0.72	0.72	0.00	0.00	0.72	0.00	0.00	0.72	0.00	0.72	0.72	0.72	0.00	15.77
			0.07	**06:00 ~ 07:00**	10.04	5.02	0.00	3.59	1.43	0.72	0.72	0.72	0.00	0.72	0.72	0.00	0.72	0.00	0.72	1.43	0.72	0.00	27.25
			0.07	**07:00 ~ 08:00**	20.79	10.76	0.72	7.17	2.87	0.72	0.72	0.72	0.72	0.72	0.72	0.72	0.72	0.00	0.72	2.15	0.72	0.00	51.62
			0.07	**08:00 ~ 09:00**	25.81	12.91	0.72	8.60	3.59	0.72	1.43	0.72	0.72	0.72	0.72	0.72	0.72	0.00	0.72	2.87	0.72	0.00	62.38
			0.07	**09:00 ~ 10:00**	22.23	11.47	0.72	7.89	2.87	0.72	1.43	0.72	0.72	0.72	0.72	0.72	0.72	0.00	0.72	2.87	0.72	0.00	55.93
			0.07	**10:00 ~ 11:00**	21.51	11.47	0.72	7.89	2.87	0.72	0.72	0.72	0.72	0.72	0.72	0.72	0.72	0.00	0.72	2.87	0.72	0.00	54.49
			0.07	**11:00 ~ 12:00**	22.94	11.47	0.72	7.89	2.87	0.72	1.43	0.72	0.72	0.72	0.72	0.72	0.72	0.00	0.72	2.87	0.72	0.00	56.64
			0.07	**12:00 ~ 13:00**	19.36	10.04	0.72	3.59	1.43	0.72	0.72	0.72	0.72	0.72	0.72	0.72	0.72	0.00	0.72	2.15	0.72	0.00	44.45
			0.07	**13:00 ~ 14:00**	20.08	10.04	0.72	3.59	1.43	0.72	0.72	0.72	0.72	0.72	0.72	0.72	0.72	0.00	0.72	2.15	0.72	0.00	45.17
			0.07	**14:00 ~ 15:00**	20.08	10.76	0.72	3.59	1.43	0.72	0.72	0.72	0.72	0.72	0.72	0.72	0.72	0.00	0.72	2.15	0.72	0.00	45.89
			0.07	**15:00 ~ 16:00**	20.79	10.76	0.72	3.59	1.43	0.72	0.72	0.72	0.72	0.72	0.72	0.72	0.72	0.00	0.72	2.15	0.72	0.00	46.61
			0.07	**16:00 ~ 17:00**	21.51	10.76	0.72	4.30	1.43	0.72	0.72	0.72	0.72	0.72	0.72	0.72	0.72	0.00	0.72	2.87	0.72	0.00	48.76
			0.07	**17:00 ~ 18:00**	20.79	10.76	0.72	4.30	1.43	0.72	0.72	0.72	0.72	0.72	0.72	0.72	0.72	0.00	0.72	2.87	0.72	0.00	48.04
			0.07	**18:00 ~ 19:00**	22.23	11.47	0.72	4.30	1.43	0.72	0.72	0.72	0.72	0.72	0.72	0.72	0.72	0.00	0.72	2.87	0.72	0.00	50.19
			0.07	**19:00 ~ 20:00**	20.08	10.04	0.72	3.59	1.43	0.72	0.72	0.72	0.72	0.72	0.72	0.72	0.72	0.00	0.72	2.15	0.72	0.00	45.17
			0.07	**20:00 ~ 21:00**	17.21	8.60	0.72	2.87	1.43	0.72	0.72	0.72	0.72	0.72	0.72	0.72	0.72	0.00	0.72	2.15	0.72	0.00	40.15
			0.07	**21:00 ~ 22:00**	17.21	9.32	0.72	3.59	1.43	0.72	0.72	0.72	0.72	0.72	0.72	0.72	0.72	0.00	0.72	2.15	0.72	0.00	41.59
			0.07	**22:00 ~ 23:00**	16.49	8.60	0.72	2.87	1.43	0.72	0.72	0.72	0.72	0.72	0.72	0.72	0.72	0.00	0.72	2.15	0.72	0.00	39.44
			0.07	**23:00 ~ 00:00**	12.91	7.17	0.72	2.87	1.43	0.72	0.72	0.72	0.72	0.72	0.72	0.72	0.72	0.00	0.72	1.43	0.72	0.00	33.70
				Whole Day Total (veh*km)	387.18	200.04	12.19	99.66	39.44	17.21	19.36	12.91	12.19	17.21	14.34	12.19	15.77	0.00	17.21	47.32	15.77	0.00	939.99

Road No.	Road Name	Bound	Road Length (km)	Hour	PC	TAXI	LGV3	LGV4	LGV6	HGV7	HGV8	PLB	PV4	PV5	NFB6	NFB7	NFB8	FBSD	FBDD	MC	HGV9	NFB9	Total
121	Gillies Avenue North	WB	0.03	**00:00 ~ 01:00**	1.81	1.04	0.00	0.52	0.26	0.26	0.26	0.26	0.00	0.26	0.00	0.00	0.00	0.00	0.52	0.26	0.00	0.00	5.44
			0.03	**01:00 ~ 02:00**	1.30	0.78	0.00	0.26	0.26	0.26	0.26	0.00	0.00	0.26	0.00	0.00	0.00	0.00	0.26	0.26	0.00	0.00	3.89
			0.03	**02:00 ~ 03:00**	1.04	0.52	0.00	0.26	0.26	0.00	0.26	0.00	0.00	0.26	0.00	0.00	0.00	0.00	0.26	0.26	0.00	0.00	3.11
			0.03	**03:00 ~ 04:00**	0.78	0.52	0.00	0.26	0.26	0.00	0.00	0.00	0.00	0.00	0.00	0.00	0.00	0.00	0.26	0.26	0.00	0.00	2.33
			0.03	**04:00 ~ 05:00**	0.78	0.52	0.00	0.26	0.26	0.00	0.00	0.00	0.00	0.00	0.00	0.00	0.00	0.00	0.26	0.26	0.00	0.00	2.33
			0.03	**05:00 ~ 06:00**	1.04	0.52	0.00	0.26	0.26	0.00	0.26	0.26	0.00	0.26	0.00	0.00	0.00	0.00	0.78	0.26	0.00	0.00	3.89
			0.03	**06:00 ~ 07:00**	1.81	1.04	0.00	0.52	0.26	0.26	0.26	0.52	0.00	0.26	0.00	0.00	0.00	0.00	1.55	0.26	0.00	0.00	6.73
			0.03	**07:00 ~ 08:00**	3.63	1.81	0.00	0.78	0.26	0.26	0.26	0.52	0.00	0.26	0.26	0.26	0.26	0.00	1.81	0.52	0.26	0.00	11.14
			0.03	**08:00 ~ 09:00**	4.40	2.33	0.00	1.04	0.52	0.26	0.26	0.78	0.00	0.26	0.26	0.26	0.26	0.00	1.55	0.52	0.26	0.00	12.95
			0.03	**09:00 ~ 10:00**	3.89	2.07	0.00	0.78	0.26	0.26	0.26	0.52	0.00	0.26	0.26	0.26	0.26	0.00	1.30	0.52	0.26	0.00	11.14
			0.03	**10:00 ~ 11:00**	3.89	2.07	0.00	0.78	0.26	0.26	0.26	0.52	0.00	0.26	0.26	0.26	0.26	0.00	1.30	0.52	0.26	0.00	11.14
			0.03	**11:00 ~ 12:00**	3.89	2.07	0.00	0.78	0.26	0.26	0.26	0.52	0.00	0.26	0.26	0.26	0.26	0.00	1.30	0.52	0.26	0.00	11.14
			0.03	**12:00 ~ 13:00**	2.85	1.55	0.00	0.52	0.26	0.26	0.26	0.52	0.00	0.26	0.26	0.00	0.26	0.00	1.55	0.52	0.00	0.00	9.07
			0.03	**13:00 ~ 14:00**	3.11	1.55	0.00	0.52	0.26	0.26	0.26	0.52	0.00	0.26	0.26	0.00	0.26	0.00	1.55	0.52	0.00	0.00	9.32
			0.03	**14:00 ~ 15:00**	3.11	1.55	0.00	0.52	0.26	0.26	0.26	0.52	0.00	0.26	0.26	0.00	0.26	0.00	1.55	0.52	0.00	0.00	9.32
			0.03	**15:00 ~ 16:00**	3.11	1.55	0.00	0.52	0.26	0.26	0.26	0.52	0.00	0.26	0.26	0.00	0.26	0.00	1.55	0.52	0.00	0.00	9.32
			0.03	**16:00 ~ 17:00**	3.11	1.55	0.00	0.52	0.26	0.26	0.26	0.52	0.00	0.26	0.26	0.00	0.26	0.00	1.55	0.52	0.00	0.00	9.32
			0.03	**17:00 ~ 18:00**	3.11	1.55	0.00	0.52	0.26	0.26	0.26	0.78	0.00	0.26	0.26	0.00	0.26	0.00	1.55	0.52	0.00	0.00	9.58
			0.03	**18:00 ~ 19:00**	3.37	1.81	0.00	0.52	0.26	0.26	0.26	0.78	0.00	0.26	0.26	0.00	0.26	0.00	1.81	0.52	0.00	0.00	10.36
			0.03	**19:00 ~ 20:00**	3.11	1.55	0.00	0.52	0.26	0.26	0.26	0.52	0.00	0.26	0.26	0.00	0.26	0.00	1.55	0.52	0.00	0.00	9.32
			0.03	**20:00 ~ 21:00**	2.59	1.30	0.00	0.52	0.26	0.26	0.26	0.52	0.00	0.26	0.26	0.00	0.26	0.00	1.30	0.26	0.00	0.00	8.03
			0.03	**21:00 ~ 22:00**	2.59	1.30	0.00	0.52	0.26	0.26	0.26	0.52	0.00	0.26	0.26	0.00	0.26	0.00	1.30	0.26	0.00	0.00	8.03
			0.03	**22:00 ~ 23:00**	2.33	1.30	0.00	0.52	0.26	0.26	0.26	0.26	0.00	0.26	0.26	0.00	0.26	0.00	1.30	0.26	0.00	0.00	7.51
			0.03	**23:00 ~ 00:00**	2.07	1.04	0.00	0.26	0.26	0.26	0.26	0.26	0.00	0.26	0.26	0.00	0.26	0.00	1.04	0.26	0.00	0.00	6.48
				Whole Day Total (veh*km)	62.68	32.89	0.00	12.43	6.48	5.18	5.70	10.10	0.00	5.70	4.40	1.30	4.40	0.00	28.75	9.58	1.30	0.00	190.88
122	Ma Tau Wai Road	NB	0.10	**00:00 ~ 01:00**	2.07	1.04	0.00	1.04	1.04	0.00	1.04	1.04	0.00	0.00	0.00	0.00	0.00	0.00	6.22	1.04	0.00	0.00	14.52
			0.10	**01:00 ~ 02:00**	2.07	1.04	0.00	1.04	1.04	0.00	1.04	0.00	0.00	0.00	0.00	0.00	0.00	0.00	3.11	1.04	0.00	0.00	10.37
			0.10	**02:00 ~ 03:00**	1.04	1.04	0.00	1.04	1.04	0.00	1.04	0.00	0.00	0.00	0.00	0.00	0.00	0.00	2.07	1.04	0.00	0.00	8.30
			0.10	**03:00 ~ 04:00**	1.04	1.04	0.00	1.04	1.04	0.00	0.00	0.00	0.00	0.00	0.00	0.00	0.00	0.00	2.07	1.04	0.00	0.00	7.26
			0.10	**04:00 ~ 05:00**	1.04	1.04	0.00	1.04	1.04	0.00	0.00	0.00	0.00	0.00	0.00	0.00	0.00	0.00	2.07	1.04	0.00	0.00	7.26
			0.10	**05:00 ~ 06:00**	1.04	1.04	0.00	1.04	1.04	0.00	1.04	1.04	0.00	0.00	0.00	0.00	0.00	0.00	7.26	1.04	0.00	0.00	14.52
			0.10	**06:00 ~ 07:00**	2.07	1.04	0.00	1.04	1.04	0.00	1.04	4.15	0.00	0.00	0.00	0.00	0.00	0.00	16.59	1.04	0.00	0.00	28.00
			0.10	**07:00 ~ 08:00**	4.15	2.07	0.00	2.07	1.04	1.04	1.04	6.22	0.00	1.04	0.00	0.00	0.00	0.00	20.74	1.04	1.04	0.00	41.48
			0.10	**08:00 ~ 09:00**	5.19	3.11	0.00	3.11	1.04	1.04	1.04	6.22	0.00	1.04	0.00	0.00	0.00	0.00	17.63	1.04	1.04	0.00	41.48
			0.10	**09:00 ~ 10:00**	4.15	2.07	0.00	3.11	1.04	1.04	1.04	5.19	0.00	1.04	0.00	0.00	0.00	0.00	15.56	1.04	1.04	0.00	36.30
			0.10	**10:00 ~ 11:00**	4.15	2.07	0.00	3.11	1.04	1.04	1.04	5.19	0.00	1.04	0.00	0.00	0.00	0.00	14.52	1.04	1.04	0.00	35.26
			0.10	**11:00 ~ 12:00**	4.15	2.07	0.00	3.11	1.04	1.04	1.04	5.19	0.00	1.04	0.00	0.00	0.00	0.00	14.52	1.04	1.04	0.00	35.26
			0.10	**12:00 ~ 13:00**	3.11	2.07	0.00	1.04	1.04	0.00	1.04	5.19	0.00	0.00	0.00	0.00	0.00	0.00	14.52	1.04	0.00	0.00	29.04
			0.10	**13:00 ~ 14:00**	3.11	2.07	0.00	1.04	1.04	0.00	1.04	5.19	0.00	0.00	0.00	0.00	0.00	0.00	14.52	1.04	0.00	0.00	29.04
			0.10	**14:00 ~ 15:00**	3.11	2.07	0.00	1.04	1.04	0.00	1.04	5.19	0.00	0.00	0.00	0.00	0.00	0.00	14.52	1.04	0.00	0.00	29.04
			0.10	**15:00 ~ 16:00**	3.11	2.07	0.00	1.04	1.04	0.00	1.04	5.19	0.00	0.00	0.00	0.00	0.00	0.00	14.52	1.04	0.00	0.00	29.04
			0.10	**16:00 ~ 17:00**	3.11	2.07	0.00	1.04	1.04	0.00	1.04	5.19	0.00	0.00	0.00	0.00	0.00	0.00	14.52	1.04	0.00	0.00	29.04
			0.10	**17:00 ~ 18:00**	3.11	2.07	0.00	1.04	1.04	0.00	1.04	6.22	0.00	0.00	0.00	0.00	0.00	0.00	15.56	1.04	0.00	0.00	31.11
			0.10	**18:00 ~ 19:00**	3.11	2.07	0.00	1.04	1.04	0.00	1.04	6.22	0.00	0.00	0.00	0.00	0.00	0.00	15.56	1.04	0.00	0.00	31.11
			0.10	**19:00 ~ 20:00**	3.11	2.07	0.00	1.04	1.04	0.00	1.04	5.19	0.00	0.00	0.00	0.00	0.00	0.00	13.48	1.04	0.00	0.00	28.00
			0.10	**20:00 ~ 21:00**	3.11	1.04	0.00	1.04	1.04	0.00	1.04	3.11	0.00	0.00	0.00	0.00	0.00	0.00	12.44	1.04	0.00	0.00	23.85
			0.10	**21:00 ~ 22:00**	3.11	2.07	0.00	1.04	1.04	0.00	1.04	3.11	0.00	0.00	0.00	0.00	0.00	0.00	11.41	1.04	0.00	0.00	23.85
			0.10	**22:00 ~ 23:00**	2.07	1.04	0.00	1.04	1.04	0.00	1.04	3.11	0.00	0.00	0.00	0.00	0.00	0.00	10.37	1.04	0.00	0.00	20.74
			0.10	**23:00 ~ 00:00**	2.07	1.04	0.00	1.04	1.04	0.00	1.04	3.11	0.00	0.00	0.00	0.00	0.00	0.00	9.33	1.04	0.00	0.00	19.70
				Whole Day Total (veh*km)	67.41	40.44	0.00	34.22	24.89	5.19	22.81	90.22	0.00	5.19	0.00	0.00	0.00	0.00	283.10	24.89	5.19	0.00	603.53
123	Ma Tau Wai Road	SB	0.10	**00:00 ~ 01:00**	5.13	3.08	0.00	2.05	1.03	1.03	1.03	1.03	0.00	1.03	0.00	0.00	0.00	0.00	5.13	1.03	0.00	0.00	21.53
			0.10	**01:00 ~ 02:00**	3.08	2.05	0.00	1.03	1.03	1.03	1.03	0.00	0.00	1.03	0.00	0.00	0.00	0.00	3.08	1.03	0.00	0.00	14.35
			0.10	**02:00 ~ 03:00**	3.08	2.05	0.00	1.03	1.03	0.00	1.03	0.00	0.00	0.00	0.00	0.00	0.00	0.00	2.05	1.03	0.00	0.00	11.28
			0.10	**03:00 ~ 04:00**	2.05	1.03	0.00	1.03	1.03	0.00	0.00	0.00	0.00	0.00	0.00	0.00	0.00	0.00	2.05	1.03	0.00	0.00	8.20
			0.10	**04:00 ~ 05:00**	2.05	1.03	0.00	1.03	1.03	0.00	0.00	0.00	0.00	0.00	0.00	0.00	0.00	0.00	2.05	1.03	0.00	0.00	8.20
			0.10	**05:00 ~ 06:00**	3.08	2.05	0.00	1.03	1.03	0.00	1.03	1.03	0.00	0.00	0.00	0.00	0.00	0.00	6.15	1.03	0.00	0.00	16.40
			0.10	**06:00 ~ 07:00**	5.13	3.08	0.00	2.05	1.03	1.03	1.03	4.10	0.00	1.03	0.00	0.00	0.00	0.00	15.38	1.03	0.00	0.00	34.85
			0.10	**07:00 ~ 08:00**	9.23	5.13	0.00	3.08	1.03	1.03	1.03	5.13	0.00	1.03	1.03	0.00	1.03	0.00	19.48	1.03	1.03	0.00	50.23
			0.10	**08:00 ~ 09:00**	12.30	6.15	0.00	4.10	2.05	1.03	1.03	6.15	0.00	1.03	1.03	0.00	1.03	0.00	16.40	2.05	1.03	0.00	55.35
			0.10	**09:00 ~ 10:00**	10.25	5.13	0.00	3.08	2.05	1.03	1.03	5.13	0.00	1.03	1.03	0.00	1.03	0.00	14.35	2.05	1.03	0.00	48.18
			0.10	**10:00 ~ 11:00**	10.25	5.13	0.00	3.08	1.03	1.03	1.03	4.10	0.00	1.03	1.03	0.00	1.03	0.00	14.35	1.03	1.03	0.00	45.10
			0.10	**11:00 ~ 12:00**	11.28	6.15	0.00	3.08	2.05	1.03	1.03	4.10	0.00	1.03	1.03	0.00	1.03	0.00	13.33	2.05	1.03	0.00	48.18
			0.10	**12:00 ~ 13:00**	5.13	3.08	0.00	2.05	1.03	1.03	1.03	5.13	0.00	1.03	0.00	0.00	0.00	0.00	15.38	1.03	0.00	0.00	35.88
			0.10	**13:00 ~ 14:00**	5.13	3.08	0.00	2.05	1.03	1.03	1.03	5.13	0.00	1.03	0.00	0.00	0.00	0.00	15.38	1.03	0.00	0.00	35.88
			0.10	**14:00 ~ 15:00**	5.13	3.08	0.00	2.05	1.03	1.03	1.03	5.13	0.00	1.03	0.00	0.00	0.00	0.00	15.38	1.03	0.00	0.00	35.88
			0.10	**15:00 ~ 16:00**	5.13	3.08	0.00	2.05	1.03	1.03	1.03	5.13	0.00	1.03	0.00	0.00	0.00	0.00	15.38	1.03	0.00	0.00	35.88
			0.10	**16:00 ~ 17:00**	6.15	3.08	0.00	2.05	1.03	1.03	1.03	5.13	0.00	1.03	0.00	0.00	0.00	0.00	15.38	1.03	0.00	0.00	36.90
			0.10	**17:00 ~ 18:00**	6.15	3.08	0.00	2.05	1.03	1.03	1.03	6.15	0.00	1.03	0.00	0.00	0.00	0.00	16.40	1.03	0.00	0.00	38.95
			0.10	**18:00 ~ 19:00**	6.15	3.08	0.00	2.05	1.03	1.03	1.03	6.15	0.00	1.03	0.00	0.00	0.00	0.00	16.40	1.03	0.00	0.00	38.95
			0.10	**19:00 ~ 20:00**	5.13	3.08	0.00	2.05	1.03	1.03	1.03	5.13	0.00	1.03	0.00	0.00	0.00	0.00	14.35	1.03	0.00	0.00	34.85
			0.10	**20:00 ~ 21:00**	5.13	3.08	0.00	2.05	1.03	1.03	1.03	3.08	0.00	1.03	0.00	0.00	0.00	0.00	12.30	1.03	0.00	0.00	30.75
			0.10	**21:00 ~ 22:00**	5.13	3.08	0.00	2.05	1.03	1.03	1.03	3.08	0.00	1.03	0.00	0.00	0.00	0.00	12.30	1.03	0.00	0.00	30.75
			0.10	**22:00 ~ 23:00**	4.10	2.05	0.00	2.05	1.03	1.03	1.03	3.08	0.00	1.03	0.00	0.00	0.00	0.00	11.28	1.03	0.00	0.00	27.68
			0.10	**23:00 ~ 00:00**	4.10	2.05	0.00	1.03	1.03	1.03	1.03	3.08	0.00	1.03	0.00	0.00	0.00	0.00	10.25	1.03	0.00	0.00	25.63
				Whole Day Total (veh*km)	139.40	76.88	0.00	49.20	27.68	20.50	22.55	86.10	0.00	20.50	5.13	0.00	5.13	0.00	283.93	27.68	5.13	0.00	769.78
124	Ma Tau Wai Road	NB	0.03	**00:00 ~ 01:00**	0.99	0.66	0.00	0.66	0.33	0.33	0.33	0.33	0.00	0.00	0.00	0.00	0.00	0.00	1.65	0.33	0.00	0.00	5.59
			0.03	**01:00 ~ 02:00**	0.66	0.33	0.00	0.33	0.33	0.33	0.33	0.00	0.00	0.00	0.00	0.00	0.00	0.00	0.99	0.33	0.00	0.00	3.62
			0.03	**02:00 ~ 03:00**	0.66	0.33	0.00	0.33	0.33	0.00	0.33	0.00	0.00	0.00	0.00	0.00	0.00	0.00	0.66	0.33	0.00	0.00	2.96
			0.03	**03:00 ~ 04:00**	0.33	0.33	0.00	0.33	0.33	0.00	0.00	0.00	0.00	0.00	0.00	0.00	0.00	0.00	0.66	0.33	0.00	0.00	2.30
			0.03	**04:00 ~ 05:00**	0.33	0.33	0.00	0.33	0.33	0.00	0.00	0.00	0.00	0.00	0.00	0.00	0.00	0.00	0.66	0.33	0.00	0.00	2.30
			0.03	**05:00 ~ 06:00**	0.66	0.33	0.00	0.33	0.33	0.00	0.33	0.33	0.00	0.00	0.00	0.00	0.00	0.00	1.97	0.33	0.00	0.00	4.61
			0.03	**06:00 ~ 07:00**	0.99	0.66	0.00	0.66	0.33	0.33	0.33	1.32	0.00	0.00	0.00	0.00	0.00	0.00	4.94	0.33	0.00	0.00	9.87
			0.03	**07:00 ~ 08:00**	1.65	0.99	0.00	0.99	0.33	0.33	0.33	1.97	0.00	0.33	0.00	0.00	0.00	0.00	6.25	0.33	0.33	0.00	13.82
			0.03	**08:00 ~ 09:00**	1.97	0.99	0.00	1.32	0.66	0.33	0.33	1.97	0.00	0.33	0.00	0.00	0.00	0.00	5.26	0.33	0.33	0.00	13.82
			0.03	**09:00 ~ 10:00**	1.65	0.99	0.00	0.99	0.33	0.33	0.33	1.65	0.00	0.33	0.00	0.00	0.00	0.00	4.94	0.33	0.33	0.00	12.17
			0.03	**10:00 ~ 11:00**	1.65	0.99	0.00	0.99	0.33	0.33	0.33	1.32	0.00	0.33	0.00	0.00	0.00	0.00	4.61	0.33	0.33	0.00	11.52
			0.03	**11:00 ~ 12:00**	1.97	0.99	0.00	0.99	0.33	0.33	0.33	1.32	0.00	0.33	0.00	0.00	0.00	0.00	4.61	0.33	0.33	0.00	11.84
			0.03	**12:00 ~ 13:00**	1.65	0.99	0.00	0.66	0.33	0.33	0.33	1.65	0.00	0.33	0.00	0.00	0.00	0.00	4.61	0.33	0.00	0.00	11.19
			0.03	**13:00 ~ 14:00**	1.97	0.99	0.00	0.66	0.33	0.33	0.33	1.65	0.00	0.33	0.00	0.00	0.00	0.00	4.61	0.33	0.00	0.00	11.52
			0.03	**14:00 ~ 15:00**	1.97	0.99	0.00	0.66	0.33	0.33	0.33	1.65	0.00	0.33	0.00	0.00	0.00	0.00	4.61	0.33	0.00	0.00	11.52
			0.03	**15:00 ~ 16:00**	1.97	0.99	0.00	0.66	0.33	0.33	0.33	1.65	0.00	0.33	0.00	0.00	0.00	0.00	4.61	0.33	0.00	0.00	11.52
			0.03	**16:00 ~ 17:00**	1.97	0.99	0.00	0.66	0.33	0.33	0.33	1.65	0.00	0.33	0.00	0.00	0.00	0.00	4.61	0.33	0.00	0.00	11.52
			0.03	**17:00 ~ 18:00**	1.97	0.99	0.00	0.66	0.33	0.33	0.33	1.97	0.00	0.33	0.00	0.00	0.00	0.00	4.61	0.33	0.00	0.00	11.84
			0.03	**18:00 ~ 19:00**	1.97	0.99	0.00	0.66	0.33	0.33	0.33	1.97	0.00	0.33	0.00	0.00	0.00	0.00	4.94	0.33	0.00	0.00	12.17
			0.03	**19:00 ~ 20:00**	1.97	0.99	0.00	0.66	0.33	0.33	0.33	1.65	0.00	0.33	0.00	0.00	0.00	0.00	4.28	0.33	0.00	0.00	11.19
			0.03	**20:00 ~ 21:00**	1.65	0.99	0.00	0.66	0.33	0.33	0.33	0.99	0.00	0.33	0.00	0.00	0.00	0.00	3.62	0.33	0.00	0.00	9.54
			0.03	**21:00 ~ 22:00**	1.65	0.99	0.00	0.66	0.33	0.33	0.33	0.99	0.00	0.33	0.00	0.00	0.00	0.00	3.62	0.33	0.00	0.00	9.54
			0.03	**22:00 ~ 23:00**	1.65	0.99	0.00	0.66	0.33	0.33	0.33	0.99	0.00	0.33	0.00	0.00	0.00	0.00	3.29	0.33	0.00	0.00	9.21
			0.03	**23:00 ~ 00:00**	1.32	0.66	0.00	0.33	0.33	0.33	0.33	0.99	0.00	0.33	0.00	0.00	0.00	0.00	2.96	0.33	0.00	0.00	7.90
				Whole Day Total (veh*km)	35.20	19.41	0.00	15.79	8.23	6.58	7.24	27.97	0.00	5.59	0.00	0.00	0.00	0.00	87.51	7.90	1.65	0.00	223.06

Road No.	Road Name	Bound	Road Length (km)	Hour	PC	TAXI	LGV3	LGV4	LGV6	HGV7	HGV8	PLB	PV4	PV5	NFB6	NFB7	NFB8	FBSD	FBDD	MC	HGV9	NFB9	Total
125	To Kwa Wan Road	NB	0.32	**00:00 ~ 01:00**	12.69	6.35	0.00	6.35	3.17	3.17	3.17	3.17	0.00	0.00	0.00	0.00	0.00	0.00	15.87	3.17	0.00	0.00	57.11
			0.32	**01:00 ~ 02:00**	9.52	6.35	0.00	3.17	3.17	3.17	3.17	0.00	0.00	0.00	0.00	0.00	0.00	0.00	9.52	3.17	0.00	0.00	41.25
			0.32	**02:00 ~ 03:00**	6.35	3.17	0.00	3.17	3.17	0.00	3.17	0.00	0.00	0.00	0.00	0.00	0.00	0.00	6.35	3.17	0.00	0.00	28.56
			0.32	**03:00 ~ 04:00**	6.35	3.17	0.00	3.17	3.17	0.00	0.00	0.00	0.00	0.00	0.00	0.00	0.00	0.00	6.35	3.17	0.00	0.00	25.38
			0.32	**04:00 ~ 05:00**	6.35	3.17	0.00	3.17	3.17	0.00	0.00	0.00	0.00	0.00	0.00	0.00	0.00	0.00	6.35	3.17	0.00	0.00	25.38
			0.32	**05:00 ~ 06:00**	6.35	3.17	0.00	3.17	3.17	0.00	3.17	3.17	0.00	0.00	0.00	0.00	0.00	0.00	19.04	3.17	0.00	0.00	44.42
			0.32	**06:00 ~ 07:00**	12.69	6.35	0.00	6.35	3.17	3.17	3.17	12.69	0.00	0.00	0.00	0.00	0.00	0.00	47.60	3.17	0.00	0.00	98.36
			0.32	**07:00 ~ 08:00**	25.38	12.69	0.00	9.52	3.17	3.17	3.17	19.04	0.00	3.17	0.00	0.00	3.17	0.00	60.29	3.17	3.17	0.00	149.13
			0.32	**08:00 ~ 09:00**	31.73	15.87	0.00	12.69	6.35	3.17	3.17	19.04	0.00	3.17	0.00	0.00	3.17	0.00	50.77	3.17	3.17	0.00	155.48
			0.32	**09:00 ~ 10:00**	28.56	15.87	0.00	9.52	3.17	3.17	3.17	15.87	0.00	3.17	0.00	0.00	3.17	0.00	47.60	3.17	3.17	0.00	139.61
			0.32	**10:00 ~ 11:00**	25.38	12.69	0.00	9.52	3.17	3.17	3.17	12.69	0.00	3.17	0.00	0.00	3.17	0.00	44.42	3.17	3.17	0.00	126.92
			0.32	**11:00 ~ 12:00**	28.56	15.87	0.00	9.52	3.17	3.17	3.17	12.69	0.00	3.17	0.00	0.00	3.17	0.00	44.42	3.17	3.17	0.00	133.27
			0.32	**12:00 ~ 13:00**	25.38	12.69	0.00	6.35	3.17	3.17	3.17	15.87	0.00	3.17	0.00	0.00	3.17	0.00	44.42	3.17	0.00	0.00	123.75
			0.32	**13:00 ~ 14:00**	28.56	15.87	0.00	6.35	3.17	3.17	3.17	15.87	0.00	3.17	0.00	0.00	3.17	0.00	44.42	3.17	0.00	0.00	130.09
			0.32	**14:00 ~ 15:00**	28.56	15.87	0.00	6.35	3.17	3.17	3.17	15.87	0.00	3.17	0.00	0.00	3.17	0.00	44.42	3.17	0.00	0.00	130.09
			0.32	**15:00 ~ 16:00**	28.56	15.87	0.00	6.35	3.17	3.17	3.17	15.87	0.00	3.17	0.00	0.00	3.17	0.00	44.42	3.17	0.00	0.00	130.09
			0.32	**16:00 ~ 17:00**	28.56	15.87	0.00	6.35	3.17	3.17	3.17	15.87	0.00	3.17	0.00	0.00	3.17	0.00	44.42	3.17	0.00	0.00	130.09
			0.32	**17:00 ~ 18:00**	28.56	15.87	0.00	6.35	3.17	3.17	3.17	19.04	0.00	3.17	0.00	0.00	3.17	0.00	44.42	3.17	0.00	0.00	133.27
			0.32	**18:00 ~ 19:00**	31.73	15.87	0.00	6.35	3.17	3.17	3.17	19.04	0.00	3.17	0.00	0.00	3.17	0.00	47.60	3.17	0.00	0.00	139.61
			0.32	**19:00 ~ 20:00**	28.56	15.87	0.00	6.35	3.17	3.17	3.17	15.87	0.00	3.17	0.00	0.00	3.17	0.00	41.25	3.17	0.00	0.00	126.92
			0.32	**20:00 ~ 21:00**	22.21	12.69	0.00	6.35	3.17	3.17	3.17	9.52	0.00	3.17	0.00	0.00	3.17	0.00	34.90	3.17	0.00	0.00	104.71
			0.32	**21:00 ~ 22:00**	25.38	12.69	0.00	6.35	3.17	3.17	3.17	9.52	0.00	3.17	0.00	0.00	3.17	0.00	34.90	3.17	0.00	0.00	107.88
			0.32	**22:00 ~ 23:00**	22.21	12.69	0.00	6.35	3.17	3.17	3.17	9.52	0.00	3.17	0.00	0.00	3.17	0.00	31.73	3.17	0.00	0.00	101.54
			0.32	**23:00 ~ 00:00**	19.04	9.52	0.00	3.17	3.17	3.17	3.17	9.52	0.00	3.17	0.00	0.00	3.17	0.00	28.56	3.17	0.00	0.00	88.84
				Whole Day Total (veh*km)	517.20	276.05	0.00	152.30	79.33	63.46	69.81	269.71	0.00	53.94	0.00	0.00	53.94	0.00	844.02	76.15	15.87	0.00	2471.77
126	To Kwa Wan Road	SB	0.17	**00:00 ~ 01:00**	20.74	10.37	0.00	6.91	3.46	1.73	1.73	1.73	0.00	1.73	1.73	0.00	1.73	0.00	10.37	3.46	1.73	0.00	67.39
			0.17	**01:00 ~ 02:00**	13.82	6.91	0.00	5.18	1.73	1.73	1.73	0.00	0.00	1.73	1.73	0.00	1.73	0.00	5.18	1.73	1.73	0.00	44.93
			0.17	**02:00 ~ 03:00**	10.37	5.18	0.00	3.46	1.73	1.73	1.73	0.00	0.00	1.73	0.00	0.00	0.00	0.00	3.46	1.73	1.73	0.00	32.83
			0.17	**03:00 ~ 04:00**	8.64	5.18	0.00	3.46	1.73	1.73	1.73	0.00	0.00	1.73	0.00	0.00	0.00	0.00	5.18	1.73	0.00	0.00	31.10
			0.17	**04:00 ~ 05:00**	6.91	3.46	0.00	3.46	1.73	1.73	1.73	0.00	0.00	1.73	0.00	0.00	0.00	0.00	5.18	1.73	0.00	0.00	27.65
			0.17	**05:00 ~ 06:00**	10.37	5.18	0.00	3.46	1.73	1.73	1.73	1.73	0.00	1.73	0.00	0.00	0.00	0.00	13.82	1.73	1.73	0.00	44.93
			0.17	**06:00 ~ 07:00**	20.74	10.37	0.00	6.91	3.46	1.73	1.73	6.91	0.00	1.73	1.73	0.00	1.73	0.00	31.10	3.46	1.73	0.00	93.31
			0.17	**07:00 ~ 08:00**	39.74	20.74	1.73	15.55	5.18	1.73	1.73	12.10	1.73	1.73	1.73	1.73	1.73	0.00	39.74	5.18	1.73	0.00	153.79
			0.17	**08:00 ~ 09:00**	50.11	25.92	1.73	19.01	6.91	1.73	1.73	12.10	1.73	1.73	1.73	1.73	1.73	0.00	34.56	6.91	1.73	0.00	171.07
			0.17	**09:00 ~ 10:00**	43.20	22.46	1.73	15.55	6.91	1.73	1.73	10.37	1.73	1.73	1.73	1.73	1.73	0.00	31.10	5.18	1.73	0.00	150.34
			0.17	**10:00 ~ 11:00**	43.20	22.46	1.73	15.55	6.91	1.73	1.73	8.64	1.73	1.73	1.73	1.73	1.73	0.00	29.38	5.18	1.73	0.00	146.88
			0.17	**11:00 ~ 12:00**	44.93	22.46	1.73	15.55	6.91	1.73	1.73	8.64	1.73	1.73	1.73	1.73	1.73	0.00	29.38	5.18	1.73	0.00	148.61
			0.17	**12:00 ~ 13:00**	31.10	15.55	0.00	5.18	1.73	1.73	1.73	10.37	0.00	1.73	1.73	1.73	1.73	0.00	31.10	3.46	1.73	0.00	110.59
			0.17	**13:00 ~ 14:00**	31.10	15.55	0.00	5.18	1.73	1.73	1.73	10.37	0.00	1.73	1.73	1.73	1.73	0.00	32.83	3.46	1.73	0.00	112.32
			0.17	**14:00 ~ 15:00**	31.10	15.55	0.00	5.18	1.73	1.73	1.73	10.37	0.00	1.73	1.73	1.73	1.73	0.00	32.83	3.46	1.73	0.00	112.32
			0.17	**15:00 ~ 16:00**	31.10	17.28	0.00	5.18	1.73	1.73	1.73	10.37	0.00	1.73	1.73	1.73	1.73	0.00	32.83	3.46	1.73	0.00	114.05
			0.17	**16:00 ~ 17:00**	32.83	17.28	0.00	5.18	1.73	1.73	1.73	10.37	0.00	1.73	1.73	1.73	1.73	0.00	32.83	3.46	1.73	0.00	115.78
			0.17	**17:00 ~ 18:00**	32.83	17.28	0.00	5.18	1.73	1.73	1.73	12.10	0.00	1.73	1.73	1.73	1.73	0.00	32.83	3.46	1.73	0.00	117.50
			0.17	**18:00 ~ 19:00**	34.56	17.28	0.00	5.18	3.46	1.73	1.73	13.82	0.00	1.73	1.73	1.73	1.73	0.00	34.56	5.18	1.73	0.00	126.14
			0.17	**19:00 ~ 20:00**	31.10	15.55	0.00	5.18	1.73	1.73	1.73	10.37	0.00	1.73	1.73	1.73	1.73	0.00	29.38	3.46	1.73	0.00	108.86
			0.17	**20:00 ~ 21:00**	25.92	13.82	0.00	5.18	1.73	1.73	1.73	6.91	0.00	1.73	1.73	1.73	1.73	0.00	25.92	3.46	1.73	0.00	95.04
			0.17	**21:00 ~ 22:00**	27.65	13.82	0.00	5.18	1.73	1.73	1.73	6.91	0.00	1.73	1.73	1.73	1.73	0.00	25.92	3.46	1.73	0.00	96.77
			0.17	**22:00 ~ 23:00**	25.92	13.82	0.00	5.18	1.73	1.73	1.73	6.91	0.00	1.73	1.73	1.73	1.73	0.00	24.19	3.46	1.73	0.00	93.31
			0.17	**23:00 ~ 00:00**	20.74	10.37	0.00	3.46	1.73	1.73	1.73	5.18	0.00	1.73	1.73	1.73	1.73	0.00	20.74	3.46	1.73	0.00	77.76
				Whole Day Total (veh*km)	668.74	343.87	8.64	174.53	70.85	41.47	41.47	176.26	8.64	41.47	34.56	29.38	34.56	0.00	594.43	86.40	38.02	0.00	2393.28
127	Ma Tau Wai Road	SB	0.11	**00:00 ~ 01:00**	23.78	11.89	1.08	7.57	3.24	1.08	1.08	1.08	0.00	1.08	1.08	1.08	1.08	0.00	6.49	3.24	1.08	0.00	65.94
			0.11	**01:00 ~ 02:00**	16.22	8.65	1.08	5.41	2.16	1.08	1.08	0.00	0.00	1.08	1.08	1.08	1.08	0.00	3.24	2.16	1.08	0.00	46.48
			0.11	**02:00 ~ 03:00**	11.89	6.49	0.00	3.24	1.08	1.08	1.08	0.00	0.00	1.08	1.08	0.00	1.08	0.00	2.16	2.16	1.08	0.00	33.51
			0.11	**03:00 ~ 04:00**	8.65	4.32	0.00	3.24	1.08	1.08	1.08	0.00	0.00	1.08	0.00	0.00	1.08	0.00	3.24	1.08	1.08	0.00	27.03
			0.11	**04:00 ~ 05:00**	8.65	4.32	0.00	3.24	1.08	1.08	1.08	0.00	0.00	1.08	0.00	0.00	1.08	0.00	3.24	1.08	1.08	0.00	27.03
			0.11	**05:00 ~ 06:00**	11.89	6.49	0.00	4.32	2.16	1.08	1.08	1.08	0.00	1.08	1.08	0.00	1.08	0.00	8.65	2.16	1.08	0.00	43.24
			0.11	**06:00 ~ 07:00**	23.78	11.89	1.08	7.57	3.24	1.08	1.08	4.32	0.00	1.08	1.08	1.08	1.08	0.00	19.46	3.24	1.08	0.00	82.16
			0.11	**07:00 ~ 08:00**	47.56	23.78	1.08	14.05	5.41	1.08	2.16	7.57	1.08	1.08	1.08	1.08	1.08	0.00	24.86	5.41	1.08	0.00	139.45
			0.11	**08:00 ~ 09:00**	59.46	30.27	1.08	17.30	6.49	1.08	2.16	7.57	1.08	1.08	1.08	1.08	1.08	0.00	21.62	6.49	1.08	0.00	159.99
			0.11	**09:00 ~ 10:00**	51.89	27.03	1.08	15.13	5.41	1.08	2.16	6.49	1.08	1.08	1.08	1.08	1.08	0.00	19.46	6.49	1.08	0.00	142.69
			0.11	**10:00 ~ 11:00**	50.81	25.94	1.08	15.13	5.41	1.08	2.16	5.41	1.08	1.08	1.08	1.08	1.08	0.00	18.38	5.41	1.08	0.00	137.29
			0.11	**11:00 ~ 12:00**	52.97	27.03	1.08	16.22	5.41	1.08	2.16	5.41	1.08	1.08	1.08	1.08	1.08	0.00	18.38	6.49	1.08	0.00	142.69
			0.11	**12:00 ~ 13:00**	34.59	18.38	1.08	6.49	2.16	1.08	1.08	6.49	1.08	1.08	1.08	1.08	1.08	0.00	19.46	4.32	1.08	0.00	101.61
			0.11	**13:00 ~ 14:00**	35.67	18.38	1.08	6.49	2.16	1.08	1.08	6.49	1.08	1.08	1.08	1.08	1.08	0.00	20.54	4.32	1.08	0.00	103.78
			0.11	**14:00 ~ 15:00**	35.67	18.38	1.08	6.49	2.16	1.08	1.08	6.49	1.08	1.08	1.08	1.08	1.08	0.00	20.54	4.32	1.08	0.00	103.78
			0.11	**15:00 ~ 16:00**	36.75	18.38	1.08	6.49	2.16	1.08	1.08	6.49	1.08	1.08	1.08	1.08	1.08	0.00	20.54	4.32	1.08	0.00	104.86
			0.11	**16:00 ~ 17:00**	37.84	19.46	1.08	6.49	3.24	1.08	1.08	6.49	1.08	1.08	1.08	1.08	1.08	0.00	20.54	4.32	1.08	0.00	108.10
			0.11	**17:00 ~ 18:00**	37.84	19.46	1.08	6.49	3.24	1.08	1.08	7.57	1.08	1.08	1.08	1.08	1.08	0.00	20.54	4.32	1.08	0.00	109.18
			0.11	**18:00 ~ 19:00**	40.00	20.54	1.08	7.57	3.24	1.08	1.08	8.65	1.08	1.08	1.08	1.08	1.08	0.00	21.62	4.32	1.08	0.00	115.67
			0.11	**19:00 ~ 20:00**	35.67	18.38	1.08	6.49	2.16	1.08	1.08	6.49	1.08	1.08	1.08	1.08	1.08	0.00	18.38	4.32	1.08	0.00	101.61
			0.11	**20:00 ~ 21:00**	30.27	15.13	1.08	5.41	2.16	1.08	1.08	4.32	1.08	1.08	1.08	1.08	1.08	0.00	16.22	3.24	1.08	0.00	86.48
			0.11	**21:00 ~ 22:00**	31.35	16.22	1.08	5.41	2.16	1.08	1.08	4.32	1.08	1.08	1.08	1.08	1.08	0.00	16.22	3.24	1.08	0.00	88.64
			0.11	**22:00 ~ 23:00**	29.19	15.13	1.08	5.41	2.16	1.08	1.08	4.32	1.08	1.08	1.08	1.08	1.08	0.00	15.13	3.24	1.08	0.00	84.32
			0.11	**23:00 ~ 00:00**	23.78	11.89	1.08	4.32	2.16	1.08	1.08	3.24	1.08	1.08	1.08	1.08	1.08	0.00	12.97	3.24	1.08	0.00	71.35
				Whole Day Total (veh*km)	776.16	397.81	21.62	185.93	71.35	25.94	31.35	110.26	18.38	25.94	23.78	21.62	25.94	0.00	371.86	92.97	25.94	0.00	2226.86
128	Wing Kwong Street	WB	0.14	**00:00 ~ 01:00**	12.44	6.91	0.00	2.76	1.38	1.38	1.38	0.00	0.00	1.38	0.00	0.00	1.38	0.00	0.00	1.38	0.00	0.00	30.40
			0.14	**01:00 ~ 02:00**	8.29	4.15	0.00	2.76	1.38	1.38	1.38	0.00	0.00	1.38	0.00	0.00	1.38	0.00	0.00	1.38	0.00	0.00	23.49
			0.14	**02:00 ~ 03:00**	6.91	4.15	0.00	1.38	1.38	0.00	1.38	0.00	0.00	1.38	0.00	0.00	0.00	0.00	0.00	1.38	0.00	0.00	17.97
			0.14	**03:00 ~ 04:00**	5.53	2.76	0.00	1.38	1.38	0.00	1.38	0.00	0.00	1.38	0.00	0.00	0.00	0.00	0.00	1.38	0.00	0.00	15.20
			0.14	**04:00 ~ 05:00**	5.53	2.76	0.00	1.38	1.38	0.00	1.38	0.00	0.00	1.38	0.00	0.00	0.00	0.00	0.00	1.38	0.00	0.00	15.20
			0.14	**05:00 ~ 06:00**	6.91	4.15	0.00	1.38	1.38	0.00	1.38	0.00	0.00	1.38	0.00	0.00	0.00	0.00	0.00	1.38	0.00	0.00	17.97
			0.14	**06:00 ~ 07:00**	12.44	6.91	0.00	2.76	1.38	1.38	1.38	0.00	0.00	1.38	0.00	0.00	1.38	0.00	0.00	1.38	0.00	0.00	30.40
			0.14	**07:00 ~ 08:00**	24.88	12.44	0.00	5.53	2.76	1.38	1.38	0.00	0.00	1.38	1.38	1.38	1.38	0.00	0.00	2.76	1.38	0.00	58.04
			0.14	**08:00 ~ 09:00**	31.79	16.58	0.00	6.91	2.76	1.38	1.38	0.00	0.00	1.38	1.38	1.38	1.38	0.00	0.00	4.15	1.38	0.00	71.86
			0.14	**09:00 ~ 10:00**	27.64	13.82	0.00	5.53	2.76	1.38	1.38	0.00	0.00	1.38	1.38	1.38	1.38	0.00	0.00	4.15	1.38	0.00	63.57
			0.14	**10:00 ~ 11:00**	26.26	13.82	0.00	5.53	2.76	1.38	1.38	0.00	0.00	1.38	1.38	1.38	1.38	0.00	0.00	2.76	1.38	0.00	60.81
			0.14	**11:00 ~ 12:00**	27.64	13.82	0.00	5.53	2.76	1.38	1.38	0.00	0.00	1.38	1.38	1.38	1.38	0.00	0.00	4.15	1.38	0.00	63.57
			0.14	**12:00 ~ 13:00**	15.20	8.29	0.00	4.15	1.38	1.38	1.38	0.00	0.00	1.38	1.38	0.00	1.38	0.00	0.00	2.76	1.38	0.00	40.08
			0.14	**13:00 ~ 14:00**	16.58	8.29	0.00	4.15	1.38	1.38	1.38	0.00	0.00	1.38	1.38	0.00	1.38	0.00	0.00	2.76	1.38	0.00	41.46
			0.14	**14:00 ~ 15:00**	16.58	8.29	0.00	4.15	1.38	1.38	1.38	0.00	0.00	1.38	1.38	0.00	1.38	0.00	0.00	2.76	1.38	0.00	41.46
			0.14	**15:00 ~ 16:00**	16.58	8.29	0.00	4.15	1.38	1.38	1.38	0.00	0.00	1.38	1.38	0.00	1.38	0.00	0.00	2.76	1.38	0.00	41.46
			0.14	**16:00 ~ 17:00**	16.58	8.29	0.00	4.15	1.38	1.38	1.38	0.00	0.00	1.38	1.38	0.00	1.38	0.00	0.00	2.76	1.38	0.00	41.46
			0.14	**17:00 ~ 18:00**	16.58	8.29	0.00	4.15	1.38	1.38	1.38	0.00	0.00	1.38	1.38	0.00	1.38	0.00	0.00	2.76	1.38	0.00	41.46
			0.14	**18:00 ~ 19:00**	17.97	9.67	0.00	4.15	1.38	1.38	1.38	0.00	0.00	1.38	1.38	0.00	1.38	0.00	0.00	2.76	1.38	0.00	44.22
			0.14	**19:00 ~ 20:00**	16.58	8.29	0.00	4.15	1.38	1.38	1.38	0.00	0.00	1.38	1.38	0.00	1.38	0.00	0.00	2.76	1.38	0.00	41.46
			0.14	**20:00 ~ 21:00**	13.82	6.91	0.00	2.76	1.38	1.38	1.38	0.00	0.00	1.38	1.38	0.00	1.38	0.00	0.00	1.38	1.38	0.00	34.55
			0.14	**21:00 ~ 22:00**	13.82	6.91	0.00	4.15	1.38	1.38	1.38	0.00	0.00	1.38	1.38	0.00	1.38	0.00	0.00	1.38	1.38	0.00	35.93
			0.14	**22:00 ~ 23:00**	12.44	6.91	0.00	2.76	1.38	1.38	1.38	0.00	0.00	1.38	1.38	0.00	1.38	0.00	0.00	1.38	1.38	0.00	33.17
			0.14	**23:00 ~ 00:00**	11.06	5.53	0.00	2.76	1.38	1.38	1.38	0.00	0.00	1.38	1.38	0.00	1.38	0.00	0.00	1.38	1.38	0.00	30.40
				Whole Day Total (veh*km)	380.05	196.24	0.00	88.45	40.08	27.64	33.17	0.00	0.00	33.17	23.49	6.91	27.64	0.00	0.00	55.28	23.49	0.00	935.61

Road No.	Road Name	Bound	Road Length (km)	Hour	PC	TAXI	LGV3	LGV4	LGV6	HGV7	HGV8	PLB	PV4	PV5	NFB6	NFB7	NFB8	FBSD	FBDD	MC	HGV9	NFB9	Total
129	Kai Ming Street	EB	0.03	**00:00 ~ 01:00**	0.69	0.35	0.00	0.35	0.35	0.00	0.00	0.00	0.00	0.00	0.00	0.00	0.00	0.00	0.00	0.35	0.00	0.00	2.07
			0.03	**01:00 ~ 02:00**	0.69	0.35	0.00	0.35	0.35	0.00	0.00	0.00	0.00	0.00	0.00	0.00	0.00	0.00	0.00	0.35	0.00	0.00	2.07
			0.03	**02:00 ~ 03:00**	0.35	0.35	0.00	0.35	0.35	0.00	0.00	0.00	0.00	0.00	0.00	0.00	0.00	0.00	0.00	0.35	0.00	0.00	1.73
			0.03	**03:00 ~ 04:00**	0.35	0.35	0.00	0.35	0.00	0.00	0.00	0.00	0.00	0.00	0.00	0.00	0.00	0.00	0.00	0.35	0.00	0.00	1.38
			0.03	**04:00 ~ 05:00**	0.35	0.35	0.00	0.35	0.00	0.00	0.00	0.00	0.00	0.00	0.00	0.00	0.00	0.00	0.00	0.35	0.00	0.00	1.38
			0.03	**05:00 ~ 06:00**	0.35	0.35	0.00	0.35	0.35	0.00	0.00	0.00	0.00	0.00	0.00	0.00	0.00	0.00	0.00	0.35	0.00	0.00	1.73
			0.03	**06:00 ~ 07:00**	0.69	0.35	0.00	0.35	0.35	0.00	0.00	0.00	0.00	0.00	0.00	0.00	0.00	0.00	0.00	0.35	0.00	0.00	2.07
			0.03	**07:00 ~ 08:00**	1.73	1.04	0.00	0.35	0.35	0.00	0.35	0.00	0.00	0.35	0.00	0.00	0.00	0.00	0.00	0.35	0.00	0.00	4.49
			0.03	**08:00 ~ 09:00**	2.07	1.04	0.00	0.35	0.35	0.00	0.35	0.00	0.00	0.35	0.00	0.00	0.00	0.00	0.00	0.35	0.00	0.00	4.83
			0.03	**09:00 ~ 10:00**	1.73	1.04	0.00	0.35	0.35	0.00	0.35	0.00	0.00	0.35	0.00	0.00	0.00	0.00	0.00	0.35	0.00	0.00	4.49
			0.03	**10:00 ~ 11:00**	1.73	1.04	0.00	0.35	0.35	0.00	0.35	0.00	0.00	0.35	0.00	0.00	0.00	0.00	0.00	0.35	0.00	0.00	4.49
			0.03	**11:00 ~ 12:00**	1.73	1.04	0.00	0.35	0.35	0.00	0.35	0.00	0.00	0.35	0.00	0.00	0.00	0.00	0.00	0.35	0.00	0.00	4.49
			0.03	**12:00 ~ 13:00**	1.38	0.69	0.00	0.35	0.35	0.00	0.35	0.00	0.00	0.35	0.00	0.00	0.00	0.00	0.00	0.35	0.00	0.00	3.80
			0.03	**13:00 ~ 14:00**	1.38	0.69	0.00	0.35	0.35	0.00	0.35	0.00	0.00	0.35	0.00	0.00	0.00	0.00	0.00	0.35	0.00	0.00	3.80
			0.03	**14:00 ~ 15:00**	1.38	0.69	0.00	0.35	0.35	0.00	0.35	0.00	0.00	0.35	0.00	0.00	0.00	0.00	0.00	0.35	0.00	0.00	3.80
			0.03	**15:00 ~ 16:00**	1.38	0.69	0.00	0.35	0.35	0.00	0.35	0.00	0.00	0.35	0.00	0.00	0.00	0.00	0.00	0.35	0.00	0.00	3.80
			0.03	**16:00 ~ 17:00**	1.38	0.69	0.00	0.35	0.35	0.00	0.35	0.00	0.00	0.35	0.00	0.00	0.00	0.00	0.00	0.35	0.00	0.00	3.80
			0.03	**17:00 ~ 18:00**	1.38	0.69	0.00	0.35	0.35	0.00	0.35	0.00	0.00	0.35	0.00	0.00	0.00	0.00	0.00	0.35	0.00	0.00	3.80
			0.03	**18:00 ~ 19:00**	1.38	0.69	0.00	0.35	0.35	0.00	0.35	0.00	0.00	0.35	0.00	0.00	0.00	0.00	0.00	0.35	0.00	0.00	3.80
			0.03	**19:00 ~ 20:00**	1.38	0.69	0.00	0.35	0.35	0.00	0.35	0.00	0.00	0.35	0.00	0.00	0.00	0.00	0.00	0.35	0.00	0.00	3.80
			0.03	**20:00 ~ 21:00**	1.04	0.69	0.00	0.35	0.35	0.00	0.35	0.00	0.00	0.35	0.00	0.00	0.00	0.00	0.00	0.35	0.00	0.00	3.45
			0.03	**21:00 ~ 22:00**	1.04	0.69	0.00	0.35	0.35	0.00	0.35	0.00	0.00	0.35	0.00	0.00	0.00	0.00	0.00	0.35	0.00	0.00	3.45
			0.03	**22:00 ~ 23:00**	1.04	0.69	0.00	0.35	0.35	0.00	0.35	0.00	0.00	0.35	0.00	0.00	0.00	0.00	0.00	0.35	0.00	0.00	3.45
			0.03	**23:00 ~ 00:00**	1.04	0.69	0.00	0.35	0.35	0.00	0.35	0.00	0.00	0.35	0.00	0.00	0.00	0.00	0.00	0.35	0.00	0.00	3.45
				Whole Day Total (veh*km)	27.60	15.87	0.00	8.28	7.59	0.00	5.87	0.00	0.00	5.87	0.00	0.00	0.00	0.00	0.00	8.28	0.00	0.00	79.35
130	Kai Ming Street	WB	0.03	**00:00 ~ 01:00**	0.69	0.35	0.00	0.35	0.35	0.00	0.00	0.00	0.00	0.00	0.00	0.00	0.00	0.00	0.00	0.35	0.00	0.00	2.07
			0.03	**01:00 ~ 02:00**	0.35	0.35	0.00	0.35	0.35	0.00	0.00	0.00	0.00	0.00	0.00	0.00	0.00	0.00	0.00	0.35	0.00	0.00	1.73
			0.03	**02:00 ~ 03:00**	0.35	0.35	0.00	0.35	0.00	0.00	0.00	0.00	0.00	0.00	0.00	0.00	0.00	0.00	0.00	0.35	0.00	0.00	1.38
			0.03	**03:00 ~ 04:00**	0.35	0.35	0.00	0.35	0.00	0.00	0.00	0.00	0.00	0.00	0.00	0.00	0.00	0.00	0.00	0.35	0.00	0.00	1.38
			0.03	**04:00 ~ 05:00**	0.35	0.35	0.00	0.35	0.00	0.00	0.00	0.00	0.00	0.00	0.00	0.00	0.00	0.00	0.00	0.35	0.00	0.00	1.38
			0.03	**05:00 ~ 06:00**	0.35	0.35	0.00	0.35	0.00	0.00	0.00	0.00	0.00	0.00	0.00	0.00	0.00	0.00	0.00	0.35	0.00	0.00	1.38
			0.03	**06:00 ~ 07:00**	0.69	0.35	0.00	0.35	0.35	0.00	0.00	0.00	0.00	0.00	0.00	0.00	0.00	0.00	0.00	0.35	0.00	0.00	2.07
			0.03	**07:00 ~ 08:00**	1.38	0.69	0.00	0.35	0.35	0.00	0.35	0.00	0.00	0.35	0.00	0.00	0.00	0.00	0.00	0.35	0.00	0.00	3.80
			0.03	**08:00 ~ 09:00**	1.38	0.69	0.00	0.35	0.35	0.00	0.35	0.00	0.00	0.35	0.00	0.00	0.00	0.00	0.00	0.35	0.00	0.00	3.80
			0.03	**09:00 ~ 10:00**	1.38	0.69	0.00	0.35	0.35	0.00	0.35	0.00	0.00	0.35	0.00	0.00	0.00	0.00	0.00	0.35	0.00	0.00	3.80
			0.03	**10:00 ~ 11:00**	1.38	0.69	0.00	0.35	0.35	0.00	0.35	0.00	0.00	0.35	0.00	0.00	0.00	0.00	0.00	0.35	0.00	0.00	3.80
			0.03	**11:00 ~ 12:00**	1.38	0.69	0.00	0.35	0.35	0.00	0.35	0.00	0.00	0.35	0.00	0.00	0.00	0.00	0.00	0.35	0.00	0.00	3.80
			0.03	**12:00 ~ 13:00**	1.38	0.69	0.00	0.35	0.35	0.00	0.35	0.00	0.00	0.35	0.00	0.00	0.00	0.00	0.00	0.35	0.00	0.00	3.80
			0.03	**13:00 ~ 14:00**	1.38	0.69	0.00	0.35	0.35	0.00	0.35	0.00	0.00	0.35	0.00	0.00	0.00	0.00	0.00	0.35	0.00	0.00	3.80
			0.03	**14:00 ~ 15:00**	1.38	0.69	0.00	0.35	0.35	0.00	0.35	0.00	0.00	0.35	0.00	0.00	0.00	0.00	0.00	0.35	0.00	0.00	3.80
			0.03	**15:00 ~ 16:00**	1.38	0.69	0.00	0.35	0.35	0.00	0.35	0.00	0.00	0.35	0.00	0.00	0.00	0.00	0.00	0.35	0.00	0.00	3.80
			0.03	**16:00 ~ 17:00**	1.73	1.04	0.00	0.35	0.35	0.00	0.35	0.00	0.00	0.35	0.00	0.00	0.00	0.00	0.00	0.35	0.00	0.00	4.49
			0.03	**17:00 ~ 18:00**	1.38	1.04	0.00	0.35	0.35	0.00	0.35	0.00	0.00	0.35	0.00	0.00	0.00	0.00	0.00	0.35	0.00	0.00	4.14
			0.03	**18:00 ~ 19:00**	1.73	1.04	0.00	0.35	0.35	0.00	0.35	0.00	0.00	0.35	0.00	0.00	0.00	0.00	0.00	0.35	0.00	0.00	4.49
			0.03	**19:00 ~ 20:00**	1.38	0.69	0.00	0.35	0.35	0.00	0.35	0.00	0.00	0.35	0.00	0.00	0.00	0.00	0.00	0.35	0.00	0.00	3.80
			0.03	**20:00 ~ 21:00**	1.38	0.69	0.00	0.35	0.35	0.00	0.35	0.00	0.00	0.35	0.00	0.00	0.00	0.00	0.00	0.35	0.00	0.00	3.80
			0.03	**21:00 ~ 22:00**	1.38	0.69	0.00	0.35	0.35	0.00	0.35	0.00	0.00	0.35	0.00	0.00	0.00	0.00	0.00	0.35	0.00	0.00	3.80
			0.03	**22:00 ~ 23:00**	1.38	0.69	0.00	0.35	0.35	0.00	0.35	0.00	0.00	0.35	0.00	0.00	0.00	0.00	0.00	0.35	0.00	0.00	3.80
			0.03	**23:00 ~ 00:00**	1.04	0.69	0.00	0.35	0.35	0.00	0.35	0.00	0.00	0.35	0.00	0.00	0.00	0.00	0.00	0.35	0.00	0.00	3.45
				Whole Day Total (veh*km)	26.91	15.18	0.00	8.28	6.90	0.00	5.87	0.00	0.00	5.87	0.00	0.00	0.00	0.00	0.00	8.28	0.00	0.00	77.28
131	Kai Ming Street	WB	0.10	**00:00 ~ 01:00**	2.87	1.91	0.00	0.96	0.96	0.00	0.00	0.00	0.00	0.00	0.00	0.00	0.00	0.00	0.00	0.96	0.00	0.00	7.64
			0.10	**01:00 ~ 02:00**	1.91	0.96	0.00	0.96	0.96	0.00	0.00	0.00	0.00	0.00	0.00	0.00	0.00	0.00	0.00	0.96	0.00	0.00	5.73
			0.10	**02:00 ~ 03:00**	0.96	0.96	0.00	0.96	0.96	0.00	0.00	0.00	0.00	0.00	0.00	0.00	0.00	0.00	0.00	0.96	0.00	0.00	4.78
			0.10	**03:00 ~ 04:00**	0.96	0.96	0.00	0.96	0.00	0.00	0.00	0.00	0.00	0.00	0.00	0.00	0.00	0.00	0.00	0.96	0.00	0.00	3.82
			0.10	**04:00 ~ 05:00**	0.96	0.96	0.00	0.96	0.00	0.00	0.00	0.00	0.00	0.00	0.00	0.00	0.00	0.00	0.00	0.96	0.00	0.00	3.82
			0.10	**05:00 ~ 06:00**	1.91	0.96	0.00	0.96	0.96	0.00	0.00	0.00	0.00	0.00	0.00	0.00	0.00	0.00	0.00	0.96	0.00	0.00	5.73
			0.10	**06:00 ~ 07:00**	2.87	1.91	0.00	0.96	0.96	0.00	0.00	0.00	0.00	0.00	0.00	0.00	0.00	0.00	0.00	0.96	0.00	0.00	7.64
			0.10	**07:00 ~ 08:00**	4.78	2.87	0.00	0.96	0.96	0.00	0.96	0.00	0.00	0.96	0.00	0.00	0.00	0.00	0.00	0.96	0.00	0.00	12.42
			0.10	**08:00 ~ 09:00**	5.73	2.87	0.00	0.96	0.96	0.00	0.96	0.00	0.00	0.96	0.00	0.00	0.00	0.00	0.00	0.96	0.00	0.00	13.37
			0.10	**09:00 ~ 10:00**	4.78	2.87	0.00	0.96	0.96	0.00	0.96	0.00	0.00	0.96	0.00	0.00	0.00	0.00	0.00	0.96	0.00	0.00	12.42
			0.10	**10:00 ~ 11:00**	4.78	2.87	0.00	0.96	0.96	0.00	0.96	0.00	0.00	0.96	0.00	0.00	0.00	0.00	0.00	0.96	0.00	0.00	12.42
			0.10	**11:00 ~ 12:00**	4.78	2.87	0.00	0.96	0.96	0.00	0.96	0.00	0.00	0.96	0.00	0.00	0.00	0.00	0.00	0.96	0.00	0.00	12.42
			0.10	**12:00 ~ 13:00**	5.73	2.87	0.00	0.96	0.96	0.96	0.96	0.00	0.00	0.96	0.00	0.00	0.00	0.00	0.00	0.96	0.00	0.00	14.33
			0.10	**13:00 ~ 14:00**	5.73	2.87	0.00	0.96	0.96	0.96	0.96	0.00	0.00	0.96	0.00	0.00	0.00	0.00	0.00	0.96	0.00	0.00	14.33
			0.10	**14:00 ~ 15:00**	5.73	2.87	0.00	0.96	0.96	0.96	0.96	0.00	0.00	0.96	0.00	0.00	0.00	0.00	0.00	0.96	0.00	0.00	14.33
			0.10	**15:00 ~ 16:00**	5.73	2.87	0.00	0.96	0.96	0.96	0.96	0.00	0.00	0.96	0.00	0.00	0.00	0.00	0.00	0.96	0.00	0.00	14.33
			0.10	**16:00 ~ 17:00**	5.73	2.87	0.00	0.96	0.96	0.96	0.96	0.00	0.00	0.96	0.00	0.00	0.00	0.00	0.00	0.96	0.00	0.00	14.33
			0.10	**17:00 ~ 18:00**	5.73	2.87	0.00	0.96	0.96	0.96	0.96	0.00	0.00	0.96	0.00	0.00	0.00	0.00	0.00	0.96	0.00	0.00	14.33
			0.10	**18:00 ~ 19:00**	5.73	2.87	0.00	0.96	0.96	0.96	0.96	0.00	0.00	0.96	0.00	0.00	0.00	0.00	0.00	0.96	0.00	0.00	14.33
			0.10	**19:00 ~ 20:00**	5.73	2.87	0.00	0.96	0.96	0.96	0.96	0.00	0.00	0.96	0.00	0.00	0.00	0.00	0.00	0.96	0.00	0.00	14.33
			0.10	**20:00 ~ 21:00**	4.78	2.87	0.00	0.96	0.96	0.96	0.96	0.00	0.00	0.96	0.00	0.00	0.00	0.00	0.00	0.96	0.00	0.00	13.37
			0.10	**21:00 ~ 22:00**	4.78	2.87	0.00	0.96	0.96	0.96	0.96	0.00	0.00	0.96	0.00	0.00	0.00	0.00	0.00	0.96	0.00	0.00	13.37
			0.10	**22:00 ~ 23:00**	4.78	2.87	0.00	0.96	0.96	0.96	0.96	0.00	0.00	0.96	0.00	0.00	0.00	0.00	0.00	0.96	0.00	0.00	13.37
			0.10	**23:00 ~ 00:00**	3.82	1.91	0.00	0.96	0.96	0.96	0.96	0.00	0.00	0.96	0.00	0.00	0.00	0.00	0.00	0.96	0.00	0.00	11.46
				Whole Day Total (veh*km)	101.23	56.35	0.00	22.92	21.01	11.46	16.24	0.00	0.00	16.24	0.00	0.00	0.00	0.00	0.00	22.92	0.00	0.00	268.36
132	Hung Fook Street	EB	0.03	**00:00 ~ 01:00**	0.33	0.33	0.00	0.00	0.00	0.00	0.00	0.00	0.00	0.00	0.00	0.00	0.00	0.00	0.00	0.00	0.00	0.00	0.66
			0.03	**01:00 ~ 02:00**	0.33	0.33	0.00	0.00	0.00	0.00	0.00	0.00	0.00	0.00	0.00	0.00	0.00	0.00	0.00	0.00	0.00	0.00	0.66
			0.03	**02:00 ~ 03:00**	0.33	0.33	0.00	0.00	0.00	0.00	0.00	0.00	0.00	0.00	0.00	0.00	0.00	0.00	0.00	0.00	0.00	0.00	0.66
			0.03	**03:00 ~ 04:00**	0.33	0.33	0.00	0.00	0.00	0.00	0.00	0.00	0.00	0.00	0.00	0.00	0.00	0.00	0.00	0.00	0.00	0.00	0.66
			0.03	**04:00 ~ 05:00**	0.33	0.33	0.00	0.00	0.00	0.00	0.00	0.00	0.00	0.00	0.00	0.00	0.00	0.00	0.00	0.00	0.00	0.00	0.66
			0.03	**05:00 ~ 06:00**	0.33	0.33	0.00	0.00	0.00	0.00	0.00	0.00	0.00	0.00	0.00	0.00	0.00	0.00	0.00	0.00	0.00	0.00	0.66
			0.03	**06:00 ~ 07:00**	0.33	0.33	0.00	0.00	0.00	0.00	0.00	0.00	0.00	0.00	0.00	0.00	0.00	0.00	0.00	0.00	0.00	0.00	0.66
			0.03	**07:00 ~ 08:00**	0.33	0.33	0.00	0.33	0.00	0.00	0.00	0.00	0.00	0.00	0.00	0.00	0.00	0.00	0.00	0.33	0.00	0.00	1.33
			0.03	**08:00 ~ 09:00**	0.66	0.33	0.00	0.33	0.00	0.00	0.00	0.00	0.00	0.00	0.00	0.00	0.00	0.00	0.00	0.33	0.00	0.00	1.66
			0.03	**09:00 ~ 10:00**	0.33	0.33	0.00	0.33	0.00	0.00	0.00	0.00	0.00	0.00	0.00	0.00	0.00	0.00	0.00	0.33	0.00	0.00	1.33
			0.03	**10:00 ~ 11:00**	0.33	0.33	0.00	0.33	0.00	0.00	0.00	0.00	0.00	0.00	0.00	0.00	0.00	0.00	0.00	0.33	0.00	0.00	1.33
			0.03	**11:00 ~ 12:00**	0.33	0.33	0.00	0.33	0.00	0.00	0.00	0.00	0.00	0.00	0.00	0.00	0.00	0.00	0.00	0.33	0.00	0.00	1.33
			0.03	**12:00 ~ 13:00**	0.33	0.33	0.00	0.33	0.00	0.00	0.00	0.00	0.00	0.00	0.00	0.00	0.00	0.00	0.00	0.33	0.00	0.00	1.33
			0.03	**13:00 ~ 14:00**	0.66	0.33	0.00	0.33	0.00	0.00	0.00	0.00	0.00	0.00	0.00	0.00	0.00	0.00	0.00	0.33	0.00	0.00	1.66
			0.03	**14:00 ~ 15:00**	0.66	0.33	0.00	0.33	0.00	0.00	0.00	0.00	0.00	0.00	0.00	0.00	0.00	0.00	0.00	0.33	0.00	0.00	1.66
			0.03	**15:00 ~ 16:00**	0.66	0.33	0.00	0.33	0.00	0.00	0.00	0.00	0.00	0.00	0.00	0.00	0.00	0.00	0.00	0.33	0.00	0.00	1.66
			0.03	**16:00 ~ 17:00**	0.66	0.33	0.00	0.33	0.00	0.00	0.00	0.00	0.00	0.00	0.00	0.00	0.00	0.00	0.00	0.33	0.00	0.00	1.66
			0.03	**17:00 ~ 18:00**	0.66	0.33	0.00	0.33	0.00	0.00	0.00	0.00	0.00	0.00	0.00	0.00	0.00	0.00	0.00	0.33	0.00	0.00	1.66
			0.03	**18:00 ~ 19:00**	0.66	0.33	0.00	0.33	0.00	0.00	0.00	0.00	0.00	0.00	0.00	0.00	0.00	0.00	0.00	0.33	0.00	0.00	1.66
			0.03	**19:00 ~ 20:00**	0.66	0.33	0.00	0.33	0.00	0.00	0.00	0.00	0.00	0.00	0.00	0.00	0.00	0.00	0.00	0.33	0.00	0.00	1.66
			0.03	**20:00 ~ 21:00**	0.33	0.33	0.00	0.33	0.00	0.00	0.00	0.00	0.00	0.00	0.00	0.00	0.00	0.00	0.00	0.33	0.00	0.00	1.33
			0.03	**21:00 ~ 22:00**	0.33	0.33	0.00	0.33	0.00	0.00	0.00	0.00	0.00	0.00	0.00	0.00	0.00	0.00	0.00	0.33	0.00	0.00	1.33
			0.03	**22:00 ~ 23:00**	0.33	0.33	0.00	0.33	0.00	0.00	0.00	0.00	0.00	0.00	0.00	0.00	0.00	0.00	0.00	0.33	0.00	0.00	1.33
			0.03	**23:00 ~ 00:00**	0.33	0.33	0.00	0.33	0.00	0.00	0.00	0.00	0.00	0.00	0.00	0.00	0.00	0.00	0.00	0.33	0.00	0.00	1.33
				Whole Day Total (veh*km)	10.62	7.97	0.00	5.64	0.00	0.00	0.00	0.00	0.00	0.00	0.00	0.00	0.00	0.00	0.00	5.64	0.00	0.00	29.88

Road No.	Road Name	Bound	Road Length (km)	Hour	PC	TAXI	LGV3	LGV4	LGV6	HGV7	HGV8	PLB	PV4	PV5	NFB6	NFB7	NFB8	FBSD	FBDD	MC	HGV9	NFB9	Total
133	Hung Fook Street	WB	0.03	**00:00 ~ 01:00**	0.33	0.33	0.00	0.00	0.00	0.00	0.00	0.00	0.00	0.00	0.00	0.00	0.00	0.00	0.00	0.00	0.00	0.00	0.66
			0.03	**01:00 ~ 02:00**	0.33	0.33	0.00	0.00	0.00	0.00	0.00	0.00	0.00	0.00	0.00	0.00	0.00	0.00	0.00	0.00	0.00	0.00	0.66
			0.03	**02:00 ~ 03:00**	0.33	0.33	0.00	0.00	0.00	0.00	0.00	0.00	0.00	0.00	0.00	0.00	0.00	0.00	0.00	0.00	0.00	0.00	0.66
			0.03	**03:00 ~ 04:00**	0.33	0.33	0.00	0.00	0.00	0.00	0.00	0.00	0.00	0.00	0.00	0.00	0.00	0.00	0.00	0.00	0.00	0.00	0.66
			0.03	**04:00 ~ 05:00**	0.33	0.33	0.00	0.00	0.00	0.00	0.00	0.00	0.00	0.00	0.00	0.00	0.00	0.00	0.00	0.00	0.00	0.00	0.66
			0.03	**05:00 ~ 06:00**	0.33	0.33	0.00	0.00	0.00	0.00	0.00	0.00	0.00	0.00	0.00	0.00	0.00	0.00	0.00	0.00	0.00	0.00	0.66
			0.03	**06:00 ~ 07:00**	0.33	0.33	0.00	0.00	0.00	0.00	0.00	0.00	0.00	0.00	0.00	0.00	0.00	0.00	0.00	0.00	0.00	0.00	0.66
			0.03	**07:00 ~ 08:00**	0.33	0.33	0.00	0.33	0.00	0.00	0.00	0.00	0.00	0.00	0.00	0.00	0.00	0.00	0.00	0.33	0.00	0.00	1.33
			0.03	**08:00 ~ 09:00**	0.66	0.33	0.00	0.33	0.00	0.00	0.00	0.00	0.00	0.00	0.00	0.00	0.00	0.00	0.00	0.33	0.00	0.00	1.66
			0.03	**09:00 ~ 10:00**	0.33	0.33	0.00	0.33	0.00	0.00	0.00	0.00	0.00	0.00	0.00	0.00	0.00	0.00	0.00	0.33	0.00	0.00	1.33
			0.03	**10:00 ~ 11:00**	0.33	0.33	0.00	0.33	0.00	0.00	0.00	0.00	0.00	0.00	0.00	0.00	0.00	0.00	0.00	0.33	0.00	0.00	1.33
			0.03	**11:00 ~ 12:00**	0.33	0.33	0.00	0.33	0.00	0.00	0.00	0.00	0.00	0.00	0.00	0.00	0.00	0.00	0.00	0.33	0.00	0.00	1.33
			0.03	**12:00 ~ 13:00**	0.33	0.33	0.00	0.33	0.00	0.00	0.00	0.00	0.00	0.00	0.00	0.00	0.00	0.00	0.00	0.33	0.00	0.00	1.33
			0.03	**13:00 ~ 14:00**	0.66	0.33	0.00	0.33	0.00	0.00	0.00	0.00	0.00	0.00	0.00	0.00	0.00	0.00	0.00	0.33	0.00	0.00	1.66
			0.03	**14:00 ~ 15:00**	0.66	0.33	0.00	0.33	0.00	0.00	0.00	0.00	0.00	0.00	0.00	0.00	0.00	0.00	0.00	0.33	0.00	0.00	1.66
			0.03	**15:00 ~ 16:00**	0.66	0.33	0.00	0.33	0.00	0.00	0.00	0.00	0.00	0.00	0.00	0.00	0.00	0.00	0.00	0.33	0.00	0.00	1.66
			0.03	**16:00 ~ 17:00**	0.66	0.33	0.00	0.33	0.00	0.00	0.00	0.00	0.00	0.00	0.00	0.00	0.00	0.00	0.00	0.33	0.00	0.00	1.66
			0.03	**17:00 ~ 18:00**	0.66	0.33	0.00	0.33	0.00	0.00	0.00	0.00	0.00	0.00	0.00	0.00	0.00	0.00	0.00	0.33	0.00	0.00	1.66
			0.03	**18:00 ~ 19:00**	0.66	0.33	0.00	0.33	0.00	0.00	0.00	0.00	0.00	0.00	0.00	0.00	0.00	0.00	0.00	0.33	0.00	0.00	1.66
			0.03	**19:00 ~ 20:00**	0.66	0.33	0.00	0.33	0.00	0.00	0.00	0.00	0.00	0.00	0.00	0.00	0.00	0.00	0.00	0.33	0.00	0.00	1.66
			0.03	**20:00 ~ 21:00**	0.33	0.33	0.00	0.33	0.00	0.00	0.00	0.00	0.00	0.00	0.00	0.00	0.00	0.00	0.00	0.33	0.00	0.00	1.33
			0.03	**21:00 ~ 22:00**	0.33	0.33	0.00	0.33	0.00	0.00	0.00	0.00	0.00	0.00	0.00	0.00	0.00	0.00	0.00	0.33	0.00	0.00	1.33
			0.03	**22:00 ~ 23:00**	0.33	0.33	0.00	0.33	0.00	0.00	0.00	0.00	0.00	0.00	0.00	0.00	0.00	0.00	0.00	0.33	0.00	0.00	1.33
			0.03	**23:00 ~ 00:00**	0.33	0.33	0.00	0.33	0.00	0.00	0.00	0.00	0.00	0.00	0.00	0.00	0.00	0.00	0.00	0.33	0.00	0.00	1.33
				Whole Day Total (veh*km)	10.62	7.97	0.00	5.64	0.00	0.00	0.00	0.00	0.00	0.00	0.00	0.00	0.00	0.00	0.00	5.64	0.00	0.00	29.88
134	Yuk Shing Street	NB	0.04	**00:00 ~ 01:00**	1.34	0.90	0.00	0.45	0.45	0.00	0.00	0.00	0.00	0.00	0.00	0.00	0.00	0.00	0.00	0.45	0.00	0.00	3.58
			0.04	**01:00 ~ 02:00**	0.90	0.45	0.00	0.45	0.45	0.00	0.00	0.00	0.00	0.00	0.00	0.00	0.00	0.00	0.00	0.45	0.00	0.00	2.69
			0.04	**02:00 ~ 03:00**	0.90	0.45	0.00	0.45	0.45	0.00	0.00	0.00	0.00	0.00	0.00	0.00	0.00	0.00	0.00	0.45	0.00	0.00	2.69
			0.04	**03:00 ~ 04:00**	0.45	0.45	0.00	0.45	0.45	0.00	0.00	0.00	0.00	0.00	0.00	0.00	0.00	0.00	0.00	0.45	0.00	0.00	2.24
			0.04	**04:00 ~ 05:00**	0.45	0.45	0.00	0.45	0.45	0.00	0.00	0.00	0.00	0.00	0.00	0.00	0.00	0.00	0.00	0.45	0.00	0.00	2.24
			0.04	**05:00 ~ 06:00**	0.90	0.45	0.00	0.45	0.45	0.00	0.00	0.00	0.00	0.00	0.00	0.00	0.00	0.00	0.00	0.45	0.00	0.00	2.69
			0.04	**06:00 ~ 07:00**	1.34	0.90	0.00	0.45	0.45	0.00	0.00	0.00	0.00	0.00	0.00	0.00	0.00	0.00	0.00	0.45	0.00	0.00	3.58
			0.04	**07:00 ~ 08:00**	2.69	1.34	0.00	0.45	0.45	0.45	0.00	0.00	0.00	0.45	0.00	0.00	0.45	0.00	0.00	0.45	0.00	0.00	7.17
			0.04	**08:00 ~ 09:00**	3.14	1.79	0.00	0.90	0.45	0.45	0.45	0.00	0.00	0.45	0.00	0.00	0.45	0.00	0.00	0.45	0.00	0.00	8.51
			0.04	**09:00 ~ 10:00**	2.69	1.34	0.00	0.90	0.45	0.45	0.45	0.00	0.00	0.45	0.00	0.00	0.45	0.00	0.00	0.45	0.00	0.00	7.62
			0.04	**10:00 ~ 11:00**	2.69	1.34	0.00	0.45	0.45	0.45	0.45	0.00	0.00	0.45	0.00	0.00	0.45	0.00	0.00	0.45	0.00	0.00	7.17
			0.04	**11:00 ~ 12:00**	2.69	1.34	0.00	0.90	0.45	0.45	0.45	0.00	0.00	0.45	0.00	0.00	0.45	0.00	0.00	0.45	0.00	0.00	7.62
			0.04	**12:00 ~ 13:00**	2.24	1.34	0.00	0.45	0.45	0.00	0.45	0.00	0.00	0.45	0.00	0.00	0.00	0.00	0.00	0.45	0.00	0.00	5.82
			0.04	**13:00 ~ 14:00**	2.24	1.34	0.00	0.45	0.45	0.00	0.45	0.00	0.00	0.45	0.00	0.00	0.00	0.00	0.00	0.45	0.00	0.00	5.82
			0.04	**14:00 ~ 15:00**	2.24	1.34	0.00	0.45	0.45	0.00	0.45	0.00	0.00	0.45	0.00	0.00	0.00	0.00	0.00	0.45	0.00	0.00	5.82
			0.04	**15:00 ~ 16:00**	2.24	1.34	0.00	0.45	0.45	0.00	0.45	0.00	0.00	0.45	0.00	0.00	0.00	0.00	0.00	0.45	0.00	0.00	5.82
			0.04	**16:00 ~ 17:00**	2.24	1.34	0.00	0.45	0.45	0.00	0.45	0.00	0.00	0.45	0.00	0.00	0.00	0.00	0.00	0.45	0.00	0.00	5.82
			0.04	**17:00 ~ 18:00**	2.24	1.34	0.00	0.45	0.45	0.00	0.45	0.00	0.00	0.45	0.00	0.00	0.00	0.00	0.00	0.45	0.00	0.00	5.82
			0.04	**18:00 ~ 19:00**	2.69	1.34	0.00	0.45	0.45	0.00	0.45	0.00	0.00	0.45	0.00	0.00	0.00	0.00	0.00	0.45	0.00	0.00	6.27
			0.04	**19:00 ~ 20:00**	2.24	1.34	0.00	0.45	0.45	0.00	0.45	0.00	0.00	0.45	0.00	0.00	0.00	0.00	0.00	0.45	0.00	0.00	5.82
			0.04	**20:00 ~ 21:00**	1.79	0.90	0.00	0.45	0.45	0.00	0.45	0.00	0.00	0.45	0.00	0.00	0.00	0.00	0.00	0.45	0.00	0.00	4.93
			0.04	**21:00 ~ 22:00**	1.79	0.90	0.00	0.45	0.45	0.00	0.45	0.00	0.00	0.45	0.00	0.00	0.00	0.00	0.00	0.45	0.00	0.00	4.93
			0.04	**22:00 ~ 23:00**	1.79	0.90	0.00	0.45	0.45	0.00	0.45	0.00	0.00	0.45	0.00	0.00	0.00	0.00	0.00	0.45	0.00	0.00	4.93
			0.04	**23:00 ~ 00:00**	1.34	0.90	0.00	0.45	0.45	0.00	0.45	0.00	0.00	0.45	0.00	0.00	0.00	0.00	0.00	0.45	0.00	0.00	4.48
				Whole Day Total (veh*km)	45.25	25.54	0.00	12.10	10.75	2.24	7.62	0.00	0.00	7.62	0.00	0.00	2.24	0.00	0.00	10.75	0.00	0.00	124.10
135	Hung Fook Street	EB	0.09	**00:00 ~ 01:00**	2.79	1.86	0.00	0.93	0.93	0.00	0.00	0.00	0.00	0.00	0.00	0.00	0.00	0.00	0.00	0.93	0.00	0.00	7.45
			0.09	**01:00 ~ 02:00**	1.86	0.93	0.00	0.93	0.93	0.00	0.00	0.00	0.00	0.00	0.00	0.00	0.00	0.00	0.00	0.93	0.00	0.00	5.59
			0.09	**02:00 ~ 03:00**	1.86	0.93	0.00	0.93	0.93	0.00	0.00	0.00	0.00	0.00	0.00	0.00	0.00	0.00	0.00	0.93	0.00	0.00	5.59
			0.09	**03:00 ~ 04:00**	0.93	0.93	0.00	0.93	0.93	0.00	0.00	0.00	0.00	0.00	0.00	0.00	0.00	0.00	0.00	0.93	0.00	0.00	4.66
			0.09	**04:00 ~ 05:00**	0.93	0.93	0.00	0.93	0.93	0.00	0.00	0.00	0.00	0.00	0.00	0.00	0.00	0.00	0.00	0.93	0.00	0.00	4.66
			0.09	**05:00 ~ 06:00**	1.86	0.93	0.00	0.93	0.93	0.00	0.00	0.00	0.00	0.00	0.00	0.00	0.00	0.00	0.00	0.93	0.00	0.00	5.59
			0.09	**06:00 ~ 07:00**	2.79	1.86	0.00	0.93	0.93	0.00	0.00	0.00	0.00	0.00	0.00	0.00	0.00	0.00	0.00	0.93	0.00	0.00	7.45
			0.09	**07:00 ~ 08:00**	5.59	2.79	0.00	0.93	0.93	0.93	0.93	0.00	0.00	0.93	0.00	0.00	0.93	0.00	0.00	0.93	0.00	0.00	14.90
			0.09	**08:00 ~ 09:00**	7.45	3.72	0.00	1.86	0.93	0.93	0.93	0.00	0.00	0.93	0.00	0.00	0.93	0.00	0.00	0.93	0.00	0.00	18.62
			0.09	**09:00 ~ 10:00**	6.52	3.72	0.00	1.86	0.93	0.93	0.93	0.00	0.00	0.93	0.00	0.00	0.93	0.00	0.00	0.93	0.00	0.00	17.69
			0.09	**10:00 ~ 11:00**	6.52	3.72	0.00	1.86	0.93	0.93	0.93	0.00	0.00	0.93	0.00	0.00	0.93	0.00	0.00	0.93	0.00	0.00	17.69
			0.09	**11:00 ~ 12:00**	6.52	3.72	0.00	1.86	0.93	0.93	0.93	0.00	0.00	0.93	0.00	0.00	0.93	0.00	0.00	0.93	0.00	0.00	17.69
			0.09	**12:00 ~ 13:00**	4.66	2.79	0.00	0.93	0.93	0.00	0.93	0.00	0.00	0.93	0.00	0.00	0.00	0.00	0.00	0.93	0.00	0.00	12.10
			0.09	**13:00 ~ 14:00**	4.66	2.79	0.00	0.93	0.93	0.00	0.93	0.00	0.00	0.93	0.00	0.00	0.00	0.00	0.00	0.93	0.00	0.00	12.10
			0.09	**14:00 ~ 15:00**	4.66	2.79	0.00	0.93	0.93	0.00	0.93	0.00	0.00	0.93	0.00	0.00	0.00	0.00	0.00	0.93	0.00	0.00	12.10
			0.09	**15:00 ~ 16:00**	4.66	2.79	0.00	0.93	0.93	0.00	0.93	0.00	0.00	0.93	0.00	0.00	0.00	0.00	0.00	0.93	0.00	0.00	12.10
			0.09	**16:00 ~ 17:00**	4.66	2.79	0.00	0.93	0.93	0.00	0.93	0.00	0.00	0.93	0.00	0.00	0.00	0.00	0.00	0.93	0.00	0.00	12.10
			0.09	**17:00 ~ 18:00**	4.66	2.79	0.00	0.93	0.93	0.00	0.93	0.00	0.00	0.93	0.00	0.00	0.00	0.00	0.00	0.93	0.00	0.00	12.10
			0.09	**18:00 ~ 19:00**	5.59	2.79	0.00	0.93	0.93	0.00	0.93	0.00	0.00	0.93	0.00	0.00	0.00	0.00	0.00	0.93	0.00	0.00	13.03
			0.09	**19:00 ~ 20:00**	4.66	2.79	0.00	0.93	0.93	0.00	0.93	0.00	0.00	0.93	0.00	0.00	0.00	0.00	0.00	0.93	0.00	0.00	12.10
			0.09	**20:00 ~ 21:00**	3.72	1.86	0.00	0.93	0.93	0.00	0.93	0.00	0.00	0.93	0.00	0.00	0.00	0.00	0.00	0.93	0.00	0.00	10.24
			0.09	**21:00 ~ 22:00**	3.72	1.86	0.00	0.93	0.93	0.00	0.93	0.00	0.00	0.93	0.00	0.00	0.00	0.00	0.00	0.93	0.00	0.00	10.24
			0.09	**22:00 ~ 23:00**	3.72	1.86	0.00	0.93	0.93	0.00	0.93	0.00	0.00	0.93	0.00	0.00	0.00	0.00	0.00	0.93	0.00	0.00	10.24
			0.09	**23:00 ~ 00:00**	2.79	1.86	0.00	0.93	0.93	0.00	0.93	0.00	0.00	0.93	0.00	0.00	0.00	0.00	0.00	0.93	0.00	0.00	9.31
				Whole Day Total (veh*km)	97.76	55.86	0.00	26.07	22.34	4.66	15.83	0.00	0.00	15.83	0.00	0.00	4.66	0.00	0.00	22.34	0.00	0.00	265.34
136	Wing Kwong Street	SB	0.04	**00:00 ~ 01:00**	2.95	1.69	0.00	0.84	0.42	0.42	0.42	0.00	0.00	0.42	0.00	0.00	0.00	0.00	0.00	0.42	0.00	0.00	7.60
			0.04	**01:00 ~ 02:00**	2.11	1.27	0.00	0.84	0.42	0.42	0.42	0.00	0.00	0.42	0.00	0.00	0.00	0.00	0.00	0.42	0.00	0.00	6.33
			0.04	**02:00 ~ 03:00**	1.27	0.84	0.00	0.42	0.42	0.00	0.42	0.00	0.00	0.42	0.00	0.00	0.00	0.00	0.00	0.42	0.00	0.00	4.22
			0.04	**03:00 ~ 04:00**	1.27	0.84	0.00	0.42	0.42	0.00	0.42	0.00	0.00	0.00	0.00	0.00	0.00	0.00	0.00	0.42	0.00	0.00	3.80
			0.04	**04:00 ~ 05:00**	1.27	0.84	0.00	0.42	0.42	0.00	0.42	0.00	0.00	0.00	0.00	0.00	0.00	0.00	0.00	0.42	0.00	0.00	3.80
			0.04	**05:00 ~ 06:00**	1.69	0.84	0.00	0.42	0.42	0.00	0.42	0.00	0.00	0.42	0.00	0.00	0.00	0.00	0.00	0.42	0.00	0.00	4.64
			0.04	**06:00 ~ 07:00**	2.95	1.69	0.00	0.84	0.42	0.42	0.42	0.00	0.00	0.42	0.00	0.00	0.00	0.00	0.00	0.42	0.00	0.00	7.60
			0.04	**07:00 ~ 08:00**	5.49	2.95	0.00	1.69	0.84	0.42	0.42	0.00	0.00	0.42	0.42	0.42	0.42	0.00	0.00	0.84	0.42	0.00	14.77
			0.04	**08:00 ~ 09:00**	7.17	3.80	0.00	2.11	0.84	0.42	0.42	0.00	0.00	0.42	0.42	0.42	0.42	0.00	0.00	0.84	0.42	0.00	17.72
			0.04	**09:00 ~ 10:00**	6.33	3.38	0.00	1.69	0.84	0.42	0.42	0.00	0.00	0.42	0.42	0.42	0.42	0.00	0.00	0.84	0.42	0.00	16.04
			0.04	**10:00 ~ 11:00**	5.91	2.95	0.00	1.69	0.84	0.42	0.42	0.00	0.00	0.42	0.42	0.42	0.42	0.00	0.00	0.84	0.42	0.00	15.19
			0.04	**11:00 ~ 12:00**	6.33	3.38	0.00	1.69	0.84	0.42	0.42	0.00	0.00	0.42	0.42	0.42	0.42	0.00	0.00	0.84	0.42	0.00	16.04
			0.04	**12:00 ~ 13:00**	5.49	2.95	0.00	1.27	0.42	0.42	0.42	0.00	0.00	0.42	0.42	0.42	0.42	0.00	0.00	0.84	0.42	0.00	13.93
			0.04	**13:00 ~ 14:00**	5.49	2.95	0.00	1.27	0.42	0.42	0.42	0.00	0.00	0.42	0.42	0.42	0.42	0.00	0.00	0.84	0.42	0.00	13.93
			0.04	**14:00 ~ 15:00**	5.49	2.95	0.00	1.27	0.42	0.42	0.42	0.00	0.00	0.42	0.42	0.42	0.42	0.00	0.00	0.84	0.42	0.00	13.93
			0.04	**15:00 ~ 16:00**	5.49	2.95	0.00	1.27	0.42	0.42	0.42	0.00	0.00	0.42	0.42	0.42	0.42	0.00	0.00	0.84	0.42	0.00	13.93
			0.04	**16:00 ~ 17:00**	5.91	2.95	0.00	1.27	0.42	0.42	0.42	0.00	0.00	0.42	0.42	0.42	0.42	0.00	0.00	0.84	0.42	0.00	14.35
			0.04	**17:00 ~ 18:00**	5.91	2.95	0.00	1.27	0.42	0.42	0.42	0.00	0.00	0.42	0.42	0.42	0.42	0.00	0.00	0.84	0.42	0.00	14.35
			0.04	**18:00 ~ 19:00**	5.91	2.95	0.00	1.69	0.84	0.42	0.42	0.00	0.00	0.42	0.42	0.42	0.42	0.00	0.00	0.84	0.42	0.00	15.19
			0.04	**19:00 ~ 20:00**	5.49	2.95	0.00	1.27	0.42	0.42	0.42	0.00	0.00	0.42	0.42	0.42	0.42	0.00	0.00	0.84	0.42	0.00	13.93
			0.04	**20:00 ~ 21:00**	4.64	2.53	0.00	1.27	0.42	0.42	0.42	0.00	0.00	0.42	0.42	0.42	0.42	0.00	0.00	0.84	0.42	0.00	12.66
			0.04	**21:00 ~ 22:00**	4.64	2.53	0.00	1.27	0.42	0.42	0.42	0.00	0.00	0.42	0.42	0.42	0.42	0.00	0.00	0.84	0.42	0.00	12.66
			0.04	**22:00 ~ 23:00**	4.22	2.11	0.00	1.27	0.42	0.42	0.42	0.00	0.00	0.42	0.42	0.42	0.42	0.00	0.00	0.84	0.42	0.00	11.82
			0.04	**23:00 ~ 00:00**	3.80	2.11	0.00	0.84	0.42	0.42	0.42	0.00	0.00	0.42	0.42	0.42	0.42	0.00	0.00	0.42	0.42	0.00	10.55
				Whole Day Total (veh*km)	107.19	57.39	0.00	28.27	12.66	8.44	10.13	0.00	0.00	9.28	7.17	7.17	7.17	0.00	0.00	16.88	7.17	0.00	278.94

Road No.	Road Name	Bound	Road Length (km)	Hour	PC	TAXI	LGV3	LGV4	LGV6	HGV7	HGV8	PLB	PV4	PV5	NFB6	NFB7	NFB8	FBSD	FBDD	MC	HGV9	NFB9	Total
137	Wing Kwong Street	SB	0.04	**00:00 ~ 01:00**	4.22	2.11	0.00	1.27	0.42	0.42	0.42	0.00	0.00	0.42	0.00	0.00	0.42	0.00	0.00	0.42	0.42	0.00	10.55
			0.04	**01:00 ~ 02:00**	2.95	1.69	0.00	0.84	0.42	0.42	0.42	0.00	0.00	0.42	0.00	0.00	0.42	0.00	0.00	0.42	0.42	0.00	8.44
			0.04	**02:00 ~ 03:00**	2.11	1.27	0.00	0.84	0.42	0.42	0.42	0.00	0.00	0.42	0.00	0.00	0.00	0.00	0.00	0.42	0.00	0.00	6.33
			0.04	**03:00 ~ 04:00**	1.69	0.84	0.00	0.42	0.42	0.00	0.42	0.00	0.00	0.42	0.00	0.00	0.00	0.00	0.00	0.42	0.00	0.00	4.64
			0.04	**04:00 ~ 05:00**	1.69	0.84	0.00	0.42	0.42	0.00	0.42	0.00	0.00	0.42	0.00	0.00	0.00	0.00	0.00	0.42	0.00	0.00	4.64
			0.04	**05:00 ~ 06:00**	2.11	1.27	0.00	0.84	0.42	0.42	0.42	0.00	0.00	0.42	0.00	0.00	0.00	0.00	0.00	0.42	0.00	0.00	6.33
			0.04	**06:00 ~ 07:00**	4.22	2.11	0.00	1.27	0.42	0.42	0.42	0.00	0.00	0.42	0.00	0.00	0.42	0.00	0.00	0.42	0.42	0.00	10.55
			0.04	**07:00 ~ 08:00**	8.44	4.22	0.42	2.11	0.84	0.42	0.42	0.00	0.00	0.42	0.42	0.42	0.42	0.00	0.00	1.27	0.42	0.00	20.26
			0.04	**08:00 ~ 09:00**	10.55	5.49	0.42	2.53	1.27	0.42	0.42	0.00	0.00	0.42	0.42	0.42	0.42	0.00	0.00	1.27	0.42	0.00	24.48
			0.04	**09:00 ~ 10:00**	9.28	4.64	0.42	2.11	0.84	0.42	0.42	0.00	0.00	0.42	0.42	0.42	0.42	0.00	0.00	1.27	0.42	0.00	21.52
			0.04	**10:00 ~ 11:00**	8.86	4.64	0.42	2.11	0.84	0.42	0.42	0.00	0.00	0.42	0.42	0.42	0.42	0.00	0.00	1.27	0.42	0.00	21.10
			0.04	**11:00 ~ 12:00**	9.28	4.64	0.42	2.53	0.84	0.42	0.42	0.00	0.00	0.42	0.42	0.42	0.42	0.00	0.00	1.27	0.42	0.00	21.94
			0.04	**12:00 ~ 13:00**	7.17	3.80	0.00	1.69	0.84	0.42	0.42	0.00	0.00	0.42	0.42	0.42	0.42	0.00	0.00	0.84	0.42	0.00	17.30
			0.04	**13:00 ~ 14:00**	7.17	3.80	0.00	1.69	0.84	0.42	0.42	0.00	0.00	0.42	0.42	0.42	0.42	0.00	0.00	0.84	0.42	0.00	17.30
			0.04	**14:00 ~ 15:00**	7.17	3.80	0.00	1.69	0.84	0.42	0.42	0.00	0.00	0.42	0.42	0.42	0.42	0.00	0.00	0.84	0.42	0.00	17.30
			0.04	**15:00 ~ 16:00**	7.60	3.80	0.00	1.69	0.84	0.42	0.42	0.00	0.00	0.42	0.42	0.42	0.42	0.00	0.00	0.84	0.42	0.00	17.72
			0.04	**16:00 ~ 17:00**	7.60	3.80	0.00	1.69	0.84	0.42	0.42	0.00	0.00	0.42	0.42	0.42	0.42	0.00	0.00	0.84	0.42	0.00	17.72
			0.04	**17:00 ~ 18:00**	7.60	3.80	0.00	1.69	0.84	0.42	0.42	0.00	0.00	0.42	0.42	0.42	0.42	0.00	0.00	0.84	0.42	0.00	17.72
			0.04	**18:00 ~ 19:00**	8.02	4.22	0.00	1.69	0.84	0.42	0.42	0.00	0.00	0.42	0.42	0.42	0.42	0.00	0.00	0.84	0.42	0.00	18.57
			0.04	**19:00 ~ 20:00**	7.17	3.80	0.00	1.69	0.84	0.42	0.42	0.00	0.00	0.42	0.42	0.42	0.42	0.00	0.00	0.84	0.42	0.00	17.30
			0.04	**20:00 ~ 21:00**	6.33	3.38	0.00	1.27	0.42	0.42	0.42	0.00	0.00	0.42	0.42	0.42	0.42	0.00	0.00	0.84	0.42	0.00	15.19
			0.04	**21:00 ~ 22:00**	6.33	3.38	0.00	1.69	0.84	0.42	0.42	0.00	0.00	0.42	0.42	0.42	0.42	0.00	0.00	0.84	0.42	0.00	16.04
			0.04	**22:00 ~ 23:00**	5.91	2.95	0.00	1.27	0.42	0.42	0.42	0.00	0.00	0.42	0.42	0.42	0.42	0.00	0.00	0.84	0.42	0.00	14.35
			0.04	**23:00 ~ 00:00**	4.64	2.53	0.00	1.27	0.42	0.42	0.42	0.00	0.00	0.42	0.42	0.42	0.42	0.00	0.00	0.84	0.42	0.00	12.66
				Whole Day Total (veh*km)	148.12	76.80	2.11	36.29	16.46	9.28	10.13	0.00	0.00	10.13	7.17	7.17	8.44	0.00	0.00	19.41	8.44	0.00	359.97
138	Ngan Hon Street	EB	0.06	**00:00 ~ 01:00**	3.71	1.85	0.00	1.24	0.62	0.62	0.62	0.00	0.00	0.62	0.00	0.00	0.00	0.00	0.00	0.62	0.00	0.00	9.89
			0.06	**01:00 ~ 02:00**	2.47	1.24	0.00	0.62	0.62	0.62	0.62	0.00	0.00	0.62	0.00	0.00	0.00	0.00	0.00	0.62	0.00	0.00	7.42
			0.06	**02:00 ~ 03:00**	1.85	1.24	0.00	0.62	0.62	0.00	0.62	0.00	0.00	0.00	0.00	0.00	0.00	0.00	0.00	0.62	0.00	0.00	5.56
			0.06	**03:00 ~ 04:00**	1.85	1.24	0.00	0.62	0.62	0.00	0.62	0.00	0.00	0.00	0.00	0.00	0.00	0.00	0.00	0.62	0.00	0.00	5.56
			0.06	**04:00 ~ 05:00**	1.85	1.24	0.00	0.62	0.62	0.00	0.62	0.00	0.00	0.00	0.00	0.00	0.00	0.00	0.00	0.62	0.00	0.00	5.56
			0.06	**05:00 ~ 06:00**	1.85	1.24	0.00	0.62	0.62	0.00	0.62	0.00	0.00	0.00	0.00	0.00	0.00	0.00	0.00	0.62	0.00	0.00	5.56
			0.06	**06:00 ~ 07:00**	3.71	1.85	0.00	1.24	0.62	0.62	0.62	0.00	0.00	0.62	0.00	0.00	0.00	0.00	0.00	0.62	0.00	0.00	9.89
			0.06	**07:00 ~ 08:00**	7.42	3.71	0.00	2.47	1.24	0.62	0.62	0.00	0.00	0.62	0.62	0.62	0.62	0.00	0.00	1.24	0.62	0.00	20.39
			0.06	**08:00 ~ 09:00**	9.27	4.94	0.00	2.47	1.24	0.62	0.62	0.00	0.00	0.62	0.62	0.62	0.62	0.00	0.00	1.24	0.62	0.00	23.48
			0.06	**09:00 ~ 10:00**	8.65	4.33	0.00	2.47	1.24	0.62	0.62	0.00	0.00	0.62	0.62	0.62	0.62	0.00	0.00	1.24	0.62	0.00	22.25
			0.06	**10:00 ~ 11:00**	8.03	4.33	0.00	2.47	1.24	0.62	0.62	0.00	0.00	0.62	0.62	0.62	0.62	0.00	0.00	1.24	0.62	0.00	21.63
			0.06	**11:00 ~ 12:00**	8.65	4.33	0.00	2.47	1.24	0.62	0.62	0.00	0.00	0.62	0.62	0.62	0.62	0.00	0.00	1.24	0.62	0.00	22.25
			0.06	**12:00 ~ 13:00**	7.42	3.71	0.00	1.85	0.62	0.62	0.62	0.00	0.00	0.62	0.62	0.62	0.62	0.00	0.00	1.24	0.62	0.00	19.16
			0.06	**13:00 ~ 14:00**	7.42	4.33	0.00	1.85	0.62	0.62	0.62	0.00	0.00	0.62	0.62	0.62	0.62	0.00	0.00	1.24	0.62	0.00	19.78
			0.06	**14:00 ~ 15:00**	8.03	4.33	0.00	1.85	0.62	0.62	0.62	0.00	0.00	0.62	0.62	0.62	0.62	0.00	0.00	1.24	0.62	0.00	20.39
			0.06	**15:00 ~ 16:00**	8.03	4.33	0.00	1.85	0.62	0.62	0.62	0.00	0.00	0.62	0.62	0.62	0.62	0.00	0.00	1.24	0.62	0.00	20.39
			0.06	**16:00 ~ 17:00**	8.03	4.33	0.00	1.85	0.62	0.62	0.62	0.00	0.00	0.62	0.62	0.62	0.62	0.00	0.00	1.24	0.62	0.00	20.39
			0.06	**17:00 ~ 18:00**	8.03	4.33	0.00	1.85	0.62	0.62	0.62	0.00	0.00	0.62	0.62	0.62	0.62	0.00	0.00	1.24	0.62	0.00	20.39
			0.06	**18:00 ~ 19:00**	8.65	4.33	0.00	2.47	1.24	0.62	0.62	0.00	0.00	0.62	0.62	0.62	0.62	0.00	0.00	1.24	0.62	0.00	22.25
			0.06	**19:00 ~ 20:00**	7.42	4.33	0.00	1.85	0.62	0.62	0.62	0.00	0.00	0.62	0.62	0.62	0.62	0.00	0.00	1.24	0.62	0.00	19.78
			0.06	**20:00 ~ 21:00**	6.80	3.71	0.00	1.85	0.62	0.62	0.62	0.00	0.00	0.62	0.62	0.62	0.62	0.00	0.00	1.24	0.62	0.00	18.54
			0.06	**21:00 ~ 22:00**	6.80	3.71	0.00	1.85	0.62	0.62	0.62	0.00	0.00	0.62	0.62	0.62	0.62	0.00	0.00	1.24	0.62	0.00	18.54
			0.06	**22:00 ~ 23:00**	6.18	3.09	0.00	1.85	0.62	0.62	0.62	0.00	0.00	0.62	0.62	0.62	0.62	0.00	0.00	1.24	0.62	0.00	17.30
			0.06	**23:00 ~ 00:00**	4.94	2.47	0.00	1.24	0.62	0.62	0.62	0.00	0.00	0.62	0.62	0.62	0.62	0.00	0.00	0.62	0.62	0.00	14.21
				Whole Day Total (veh*km)	147.08	78.49	0.00	40.17	18.54	12.36	14.83	0.00	0.00	12.36	10.51	10.51	10.51	0.00	0.00	24.72	10.51	0.00	390.58
139	Ngan Hon Street	EB	0.06	**00:00 ~ 01:00**	4.30	2.46	0.00	1.23	0.61	0.61	0.61	0.00	0.00	0.61	0.00	0.00	0.00	0.00	0.00	0.61	0.00	0.00	11.05
			0.06	**01:00 ~ 02:00**	3.07	1.84	0.00	1.23	0.61	0.61	0.61	0.00	0.00	0.61	0.00	0.00	0.00	0.00	0.00	0.61	0.00	0.00	9.21
			0.06	**02:00 ~ 03:00**	1.84	1.23	0.00	0.61	0.61	0.00	0.61	0.00	0.00	0.61	0.00	0.00	0.00	0.00	0.00	0.61	0.00	0.00	6.14
			0.06	**03:00 ~ 04:00**	1.84	1.23	0.00	0.61	0.61	0.00	0.61	0.00	0.00	0.00	0.00	0.00	0.00	0.00	0.00	0.61	0.00	0.00	5.53
			0.06	**04:00 ~ 05:00**	1.84	1.23	0.00	0.61	0.61	0.00	0.61	0.00	0.00	0.00	0.00	0.00	0.00	0.00	0.00	0.61	0.00	0.00	5.53
			0.06	**05:00 ~ 06:00**	2.46	1.23	0.00	0.61	0.61	0.00	0.61	0.00	0.00	0.61	0.00	0.00	0.00	0.00	0.00	0.61	0.00	0.00	6.75
			0.06	**06:00 ~ 07:00**	4.30	2.46	0.00	1.23	0.61	0.61	0.61	0.00	0.00	0.61	0.00	0.00	0.00	0.00	0.00	0.61	0.00	0.00	11.05
			0.06	**07:00 ~ 08:00**	7.98	4.30	0.00	2.46	1.23	0.61	0.61	0.00	0.00	0.61	0.61	0.61	0.61	0.00	0.00	1.23	0.61	0.00	21.49
			0.06	**08:00 ~ 09:00**	10.44	5.53	0.00	3.07	1.23	0.61	0.61	0.00	0.00	0.61	0.61	0.61	0.61	0.00	0.00	1.23	0.61	0.00	25.79
			0.06	**09:00 ~ 10:00**	9.21	4.91	0.00	2.46	1.23	0.61	0.61	0.00	0.00	0.61	0.61	0.61	0.61	0.00	0.00	1.23	0.61	0.00	23.33
			0.06	**10:00 ~ 11:00**	8.60	4.30	0.00	2.46	1.23	0.61	0.61	0.00	0.00	0.61	0.61	0.61	0.61	0.00	0.00	1.23	0.61	0.00	22.10
			0.06	**11:00 ~ 12:00**	9.21	4.91	0.00	2.46	1.23	0.61	0.61	0.00	0.00	0.61	0.61	0.61	0.61	0.00	0.00	1.23	0.61	0.00	23.33
			0.06	**12:00 ~ 13:00**	7.98	4.30	0.00	1.84	0.61	0.61	0.61	0.00	0.00	0.61	0.61	0.61	0.61	0.00	0.00	1.23	0.61	0.00	20.26
			0.06	**13:00 ~ 14:00**	7.98	4.30	0.00	1.84	0.61	0.61	0.61	0.00	0.00	0.61	0.61	0.61	0.61	0.00	0.00	1.23	0.61	0.00	20.26
			0.06	**14:00 ~ 15:00**	7.98	4.30	0.00	1.84	0.61	0.61	0.61	0.00	0.00	0.61	0.61	0.61	0.61	0.00	0.00	1.23	0.61	0.00	20.26
			0.06	**15:00 ~ 16:00**	7.98	4.30	0.00	1.84	0.61	0.61	0.61	0.00	0.00	0.61	0.61	0.61	0.61	0.00	0.00	1.23	0.61	0.00	20.26
			0.06	**16:00 ~ 17:00**	8.60	4.30	0.00	1.84	0.61	0.61	0.61	0.00	0.00	0.61	0.61	0.61	0.61	0.00	0.00	1.23	0.61	0.00	20.88
			0.06	**17:00 ~ 18:00**	8.60	4.30	0.00	1.84	0.61	0.61	0.61	0.00	0.00	0.61	0.61	0.61	0.61	0.00	0.00	1.23	0.61	0.00	20.88
			0.06	**18:00 ~ 19:00**	8.60	4.30	0.00	2.46	1.23	0.61	0.61	0.00	0.00	0.61	0.61	0.61	0.61	0.00	0.00	1.23	0.61	0.00	22.10
			0.06	**19:00 ~ 20:00**	7.98	4.30	0.00	1.84	0.61	0.61	0.61	0.00	0.00	0.61	0.61	0.61	0.61	0.00	0.00	1.23	0.61	0.00	20.26
			0.06	**20:00 ~ 21:00**	6.75	3.68	0.00	1.84	0.61	0.61	0.61	0.00	0.00	0.61	0.61	0.61	0.61	0.00	0.00	1.23	0.61	0.00	18.42
			0.06	**21:00 ~ 22:00**	6.75	3.68	0.00	1.84	0.61	0.61	0.61	0.00	0.00	0.61	0.61	0.61	0.61	0.00	0.00	1.23	0.61	0.00	18.42
			0.06	**22:00 ~ 23:00**	6.14	3.07	0.00	1.84	0.61	0.61	0.61	0.00	0.00	0.61	0.61	0.61	0.61	0.00	0.00	1.23	0.61	0.00	17.19
			0.06	**23:00 ~ 00:00**	5.53	3.07	0.00	1.23	0.61	0.61	0.61	0.00	0.00	0.61	0.61	0.61	0.61	0.00	0.00	0.61	0.61	0.00	15.35
				Whole Day Total (veh*km)	155.96	83.50	0.00	41.14	18.42	12.28	14.74	0.00	0.00	13.51	10.44	10.44	10.44	0.00	0.00	24.56	10.44	0.00	405.85
140	Ngan Hon Street	EB	0.04	**00:00 ~ 01:00**	0.40	0.40	0.00	0.00	0.00	0.00	0.00	0.00	0.00	0.00	0.00	0.00	0.00	0.00	0.00	0.00	0.00	0.00	0.81
			0.04	**01:00 ~ 02:00**	0.40	0.40	0.00	0.00	0.00	0.00	0.00	0.00	0.00	0.00	0.00	0.00	0.00	0.00	0.00	0.00	0.00	0.00	0.81
			0.04	**02:00 ~ 03:00**	0.40	0.40	0.00	0.00	0.00	0.00	0.00	0.00	0.00	0.00	0.00	0.00	0.00	0.00	0.00	0.00	0.00	0.00	0.81
			0.04	**03:00 ~ 04:00**	0.40	0.40	0.00	0.00	0.00	0.00	0.00	0.00	0.00	0.00	0.00	0.00	0.00	0.00	0.00	0.00	0.00	0.00	0.81
			0.04	**04:00 ~ 05:00**	0.40	0.40	0.00	0.00	0.00	0.00	0.00	0.00	0.00	0.00	0.00	0.00	0.00	0.00	0.00	0.00	0.00	0.00	0.81
			0.04	**05:00 ~ 06:00**	0.40	0.40	0.00	0.00	0.00	0.00	0.00	0.00	0.00	0.00	0.00	0.00	0.00	0.00	0.00	0.00	0.00	0.00	0.81
			0.04	**06:00 ~ 07:00**	0.40	0.40	0.00	0.00	0.00	0.00	0.00	0.00	0.00	0.00	0.00	0.00	0.00	0.00	0.00	0.00	0.00	0.00	0.81
			0.04	**07:00 ~ 08:00**	0.40	0.40	0.00	0.40	0.00	0.00	0.00	0.00	0.00	0.00	0.00	0.00	0.00	0.00	0.00	0.40	0.00	0.00	1.62
			0.04	**08:00 ~ 09:00**	0.81	0.40	0.00	0.40	0.00	0.00	0.00	0.00	0.00	0.00	0.00	0.00	0.00	0.00	0.00	0.40	0.00	0.00	2.02
			0.04	**09:00 ~ 10:00**	0.40	0.40	0.00	0.40	0.00	0.00	0.00	0.00	0.00	0.00	0.00	0.00	0.00	0.00	0.00	0.40	0.00	0.00	1.62
			0.04	**10:00 ~ 11:00**	0.40	0.40	0.00	0.40	0.00	0.00	0.00	0.00	0.00	0.00	0.00	0.00	0.00	0.00	0.00	0.40	0.00	0.00	1.62
			0.04	**11:00 ~ 12:00**	0.40	0.40	0.00	0.40	0.00	0.00	0.00	0.00	0.00	0.00	0.00	0.00	0.00	0.00	0.00	0.40	0.00	0.00	1.62
			0.04	**12:00 ~ 13:00**	0.40	0.40	0.00	0.40	0.00	0.00	0.00	0.00	0.00	0.00	0.00	0.00	0.00	0.00	0.00	0.40	0.00	0.00	1.62
			0.04	**13:00 ~ 14:00**	0.81	0.40	0.00	0.40	0.00	0.00	0.00	0.00	0.00	0.00	0.00	0.00	0.00	0.00	0.00	0.40	0.00	0.00	2.02
			0.04	**14:00 ~ 15:00**	0.81	0.40	0.00	0.40	0.00	0.00	0.00	0.00	0.00	0.00	0.00	0.00	0.00	0.00	0.00	0.40	0.00	0.00	2.02
			0.04	**15:00 ~ 16:00**	0.81	0.40	0.00	0.40	0.00	0.00	0.00	0.00	0.00	0.00	0.00	0.00	0.00	0.00	0.00	0.40	0.00	0.00	2.02
			0.04	**16:00 ~ 17:00**	0.81	0.40	0.00	0.40	0.00	0.00	0.00	0.00	0.00	0.00	0.00	0.00	0.00	0.00	0.00	0.40	0.00	0.00	2.02
			0.04	**17:00 ~ 18:00**	0.81	0.40	0.00	0.40	0.00	0.00	0.00	0.00	0.00	0.00	0.00	0.00	0.00	0.00	0.00	0.40	0.00	0.00	2.02
			0.04	**18:00 ~ 19:00**	0.81	0.40	0.00	0.40	0.00	0.00	0.00	0.00	0.00	0.00	0.00	0.00	0.00	0.00	0.00	0.40	0.00	0.00	2.02
			0.04	**19:00 ~ 20:00**	0.81	0.40	0.00	0.40	0.00	0.00	0.00	0.00	0.00	0.00	0.00	0.00	0.00	0.00	0.00	0.40	0.00	0.00	2.02
			0.04	**20:00 ~ 21:00**	0.40	0.40	0.00	0.40	0.00	0.00	0.00	0.00	0.00	0.00	0.00	0.00	0.00	0.00	0.00	0.40	0.00	0.00	1.62
			0.04	**21:00 ~ 22:00**	0.40	0.40	0.00	0.40	0.00	0.00	0.00	0.00	0.00	0.00	0.00	0.00	0.00	0.00	0.00	0.40	0.00	0.00	1.62
			0.04	**22:00 ~ 23:00**	0.40	0.40	0.00	0.40	0.00	0.00	0.00	0.00	0.00	0.00	0.00	0.00	0.00	0.00	0.00	0.40	0.00	0.00	1.62
			0.04	**23:00 ~ 00:00**	0.40	0.40	0.00	0.40	0.00	0.00	0.00	0.00	0.00	0.00	0.00	0.00	0.00	0.00	0.00	0.40	0.00	0.00	1.62
				Whole Day Total (veh*km)	12.93	9.70	0.00	6.87	0.00	0.00	0.00	0.00	0.00	0.00	0.00	0.00	0.00	0.00	0.00	6.87	0.00	0.00	36.36

Road No.	Road Name	Bound	Road Length (km)	Hour	PC	TAXI	LGV3	LGV4	LGV6	HGV7	HGV8	PLB	PV4	PV5	NFB6	NFB7	NFB8	FBSD	FBDD	MC	HGV9	NFB9	Total
141	Ngan Hon Street	WB	0.04	**00:00 ~ 01:00**	0.40	0.40	0.00	0.00	0.00	0.00	0.00	0.00	0.00	0.00	0.00	0.00	0.00	0.00	0.00	0.00	0.00	0.00	0.81
			0.04	**01:00 ~ 02:00**	0.40	0.40	0.00	0.00	0.00	0.00	0.00	0.00	0.00	0.00	0.00	0.00	0.00	0.00	0.00	0.00	0.00	0.00	0.81
			0.04	**02:00 ~ 03:00**	0.40	0.40	0.00	0.00	0.00	0.00	0.00	0.00	0.00	0.00	0.00	0.00	0.00	0.00	0.00	0.00	0.00	0.00	0.81
			0.04	**03:00 ~ 04:00**	0.40	0.40	0.00	0.00	0.00	0.00	0.00	0.00	0.00	0.00	0.00	0.00	0.00	0.00	0.00	0.00	0.00	0.00	0.81
			0.04	**04:00 ~ 05:00**	0.40	0.40	0.00	0.00	0.00	0.00	0.00	0.00	0.00	0.00	0.00	0.00	0.00	0.00	0.00	0.00	0.00	0.00	0.81
			0.04	**05:00 ~ 06:00**	0.40	0.40	0.00	0.00	0.00	0.00	0.00	0.00	0.00	0.00	0.00	0.00	0.00	0.00	0.00	0.00	0.00	0.00	0.81
			0.04	**06:00 ~ 07:00**	0.40	0.40	0.00	0.00	0.00	0.00	0.00	0.00	0.00	0.00	0.00	0.00	0.00	0.00	0.00	0.00	0.00	0.00	0.81
			0.04	**07:00 ~ 08:00**	0.40	0.40	0.00	0.40	0.00	0.00	0.00	0.00	0.00	0.00	0.00	0.00	0.00	0.00	0.00	0.40	0.00	0.00	1.62
			0.04	**08:00 ~ 09:00**	0.81	0.40	0.00	0.40	0.00	0.00	0.00	0.00	0.00	0.00	0.00	0.00	0.00	0.00	0.00	0.40	0.00	0.00	2.02
			0.04	**09:00 ~ 10:00**	0.40	0.40	0.00	0.40	0.00	0.00	0.00	0.00	0.00	0.00	0.00	0.00	0.00	0.00	0.00	0.40	0.00	0.00	1.62
			0.04	**10:00 ~ 11:00**	0.40	0.40	0.00	0.40	0.00	0.00	0.00	0.00	0.00	0.00	0.00	0.00	0.00	0.00	0.00	0.40	0.00	0.00	1.62
			0.04	**11:00 ~ 12:00**	0.40	0.40	0.00	0.40	0.00	0.00	0.00	0.00	0.00	0.00	0.00	0.00	0.00	0.00	0.00	0.40	0.00	0.00	1.62
			0.04	**12:00 ~ 13:00**	0.40	0.40	0.00	0.40	0.00	0.00	0.00	0.00	0.00	0.00	0.00	0.00	0.00	0.00	0.00	0.40	0.00	0.00	1.62
			0.04	**13:00 ~ 14:00**	0.81	0.40	0.00	0.40	0.00	0.00	0.00	0.00	0.00	0.00	0.00	0.00	0.00	0.00	0.00	0.40	0.00	0.00	2.02
			0.04	**14:00 ~ 15:00**	0.81	0.40	0.00	0.40	0.00	0.00	0.00	0.00	0.00	0.00	0.00	0.00	0.00	0.00	0.00	0.40	0.00	0.00	2.02
			0.04	**15:00 ~ 16:00**	0.81	0.40	0.00	0.40	0.00	0.00	0.00	0.00	0.00	0.00	0.00	0.00	0.00	0.00	0.00	0.40	0.00	0.00	2.02
			0.04	**16:00 ~ 17:00**	0.81	0.40	0.00	0.40	0.00	0.00	0.00	0.00	0.00	0.00	0.00	0.00	0.00	0.00	0.00	0.40	0.00	0.00	2.02
			0.04	**17:00 ~ 18:00**	0.81	0.40	0.00	0.40	0.00	0.00	0.00	0.00	0.00	0.00	0.00	0.00	0.00	0.00	0.00	0.40	0.00	0.00	2.02
			0.04	**18:00 ~ 19:00**	0.81	0.40	0.00	0.40	0.00	0.00	0.00	0.00	0.00	0.00	0.00	0.00	0.00	0.00	0.00	0.40	0.00	0.00	2.02
			0.04	**19:00 ~ 20:00**	0.81	0.40	0.00	0.40	0.00	0.00	0.00	0.00	0.00	0.00	0.00	0.00	0.00	0.00	0.00	0.40	0.00	0.00	2.02
			0.04	**20:00 ~ 21:00**	0.40	0.40	0.00	0.40	0.00	0.00	0.00	0.00	0.00	0.00	0.00	0.00	0.00	0.00	0.00	0.40	0.00	0.00	1.62
			0.04	**21:00 ~ 22:00**	0.40	0.40	0.00	0.40	0.00	0.00	0.00	0.00	0.00	0.00	0.00	0.00	0.00	0.00	0.00	0.40	0.00	0.00	1.62
			0.04	**22:00 ~ 23:00**	0.40	0.40	0.00	0.40	0.00	0.00	0.00	0.00	0.00	0.00	0.00	0.00	0.00	0.00	0.00	0.40	0.00	0.00	1.62
			0.04	**23:00 ~ 00:00**	0.40	0.40	0.00	0.40	0.00	0.00	0.00	0.00	0.00	0.00	0.00	0.00	0.00	0.00	0.00	0.40	0.00	0.00	1.62
				Whole Day Total (veh*km)	12.93	9.70	0.00	6.87	0.00	0.00	0.00	0.00	0.00	0.00	0.00	0.00	0.00	0.00	0.00	6.87	0.00	0.00	36.36
142	Lung Tak Street	NB	0.05	**00:00 ~ 01:00**	0.47	0.47	0.00	0.00	0.00	0.00	0.00	0.00	0.00	0.00	0.00	0.00	0.00	0.00	0.00	0.00	0.00	0.00	0.95
			0.05	**01:00 ~ 02:00**	0.47	0.47	0.00	0.00	0.00	0.00	0.00	0.00	0.00	0.00	0.00	0.00	0.00	0.00	0.00	0.00	0.00	0.00	0.95
			0.05	**02:00 ~ 03:00**	0.47	0.47	0.00	0.00	0.00	0.00	0.00	0.00	0.00	0.00	0.00	0.00	0.00	0.00	0.00	0.00	0.00	0.00	0.95
			0.05	**03:00 ~ 04:00**	0.47	0.00	0.00	0.00	0.00	0.00	0.00	0.00	0.00	0.00	0.00	0.00	0.00	0.00	0.00	0.00	0.00	0.00	0.47
			0.05	**04:00 ~ 05:00**	0.47	0.00	0.00	0.00	0.00	0.00	0.00	0.00	0.00	0.00	0.00	0.00	0.00	0.00	0.00	0.00	0.00	0.00	0.47
			0.05	**05:00 ~ 06:00**	0.47	0.47	0.00	0.00	0.00	0.00	0.00	0.00	0.00	0.00	0.00	0.00	0.00	0.00	0.00	0.00	0.00	0.00	0.95
			0.05	**06:00 ~ 07:00**	0.47	0.47	0.00	0.00	0.00	0.00	0.00	0.00	0.00	0.00	0.00	0.00	0.00	0.00	0.00	0.00	0.00	0.00	0.95
			0.05	**07:00 ~ 08:00**	0.47	0.47	0.00	0.47	0.00	0.00	0.00	0.00	0.00	0.00	0.00	0.00	0.00	0.00	0.00	0.47	0.00	0.00	1.90
			0.05	**08:00 ~ 09:00**	0.47	0.47	0.00	0.47	0.00	0.00	0.00	0.00	0.00	0.00	0.00	0.00	0.00	0.00	0.00	0.47	0.00	0.00	1.90
			0.05	**09:00 ~ 10:00**	0.47	0.47	0.00	0.47	0.00	0.00	0.00	0.00	0.00	0.00	0.00	0.00	0.00	0.00	0.00	0.47	0.00	0.00	1.90
			0.05	**10:00 ~ 11:00**	0.47	0.47	0.00	0.47	0.00	0.00	0.00	0.00	0.00	0.00	0.00	0.00	0.00	0.00	0.00	0.47	0.00	0.00	1.90
			0.05	**11:00 ~ 12:00**	0.47	0.47	0.00	0.47	0.00	0.00	0.00	0.00	0.00	0.00	0.00	0.00	0.00	0.00	0.00	0.47	0.00	0.00	1.90
			0.05	**12:00 ~ 13:00**	0.47	0.47	0.00	0.47	0.00	0.00	0.00	0.00	0.00	0.00	0.00	0.00	0.00	0.00	0.00	0.47	0.00	0.00	1.90
			0.05	**13:00 ~ 14:00**	0.47	0.47	0.00	0.47	0.00	0.00	0.00	0.00	0.00	0.00	0.00	0.00	0.00	0.00	0.00	0.47	0.00	0.00	1.90
			0.05	**14:00 ~ 15:00**	0.47	0.47	0.00	0.47	0.00	0.00	0.00	0.00	0.00	0.00	0.00	0.00	0.00	0.00	0.00	0.47	0.00	0.00	1.90
			0.05	**15:00 ~ 16:00**	0.47	0.47	0.00	0.47	0.00	0.00	0.00	0.00	0.00	0.00	0.00	0.00	0.00	0.00	0.00	0.47	0.00	0.00	1.90
			0.05	**16:00 ~ 17:00**	0.47	0.47	0.00	0.47	0.00	0.00	0.00	0.00	0.00	0.00	0.00	0.00	0.00	0.00	0.00	0.47	0.00	0.00	1.90
			0.05	**17:00 ~ 18:00**	0.47	0.47	0.00	0.47	0.00	0.00	0.00	0.00	0.00	0.00	0.00	0.00	0.00	0.00	0.00	0.47	0.00	0.00	1.90
			0.05	**18:00 ~ 19:00**	0.47	0.47	0.00	0.47	0.00	0.00	0.00	0.00	0.00	0.00	0.00	0.00	0.00	0.00	0.00	0.47	0.00	0.00	1.90
			0.05	**19:00 ~ 20:00**	0.47	0.47	0.00	0.47	0.00	0.00	0.00	0.00	0.00	0.00	0.00	0.00	0.00	0.00	0.00	0.47	0.00	0.00	1.90
			0.05	**20:00 ~ 21:00**	0.47	0.47	0.00	0.47	0.00	0.00	0.00	0.00	0.00	0.00	0.00	0.00	0.00	0.00	0.00	0.47	0.00	0.00	1.90
			0.05	**21:00 ~ 22:00**	0.47	0.47	0.00	0.47	0.00	0.00	0.00	0.00	0.00	0.00	0.00	0.00	0.00	0.00	0.00	0.47	0.00	0.00	1.90
			0.05	**22:00 ~ 23:00**	0.47	0.47	0.00	0.47	0.00	0.00	0.00	0.00	0.00	0.00	0.00	0.00	0.00	0.00	0.00	0.47	0.00	0.00	1.90
			0.05	**23:00 ~ 00:00**	0.47	0.47	0.00	0.47	0.00	0.00	0.00	0.00	0.00	0.00	0.00	0.00	0.00	0.00	0.00	0.47	0.00	0.00	1.90
				Whole Day Total (veh*km)	11.38	10.43	0.00	8.06	0.00	0.00	0.00	0.00	0.00	0.00	0.00	0.00	0.00	0.00	0.00	8.06	0.00	0.00	37.92
143	Chi Kiang Street	EB	0.11	**00:00 ~ 01:00**	2.24	1.12	0.00	1.12	1.12	0.00	0.00	0.00	0.00	0.00	0.00	0.00	0.00	0.00	1.12	1.12	0.00	0.00	7.85
			0.11	**01:00 ~ 02:00**	1.12	1.12	0.00	1.12	1.12	0.00	0.00	0.00	0.00	0.00	0.00	0.00	0.00	0.00	1.12	1.12	0.00	0.00	6.73
			0.11	**02:00 ~ 03:00**	1.12	1.12	0.00	1.12	0.00	0.00	0.00	0.00	0.00	0.00	0.00	0.00	0.00	0.00	1.12	1.12	0.00	0.00	5.61
			0.11	**03:00 ~ 04:00**	1.12	1.12	0.00	1.12	0.00	0.00	0.00	0.00	0.00	0.00	0.00	0.00	0.00	0.00	1.12	1.12	0.00	0.00	5.61
			0.11	**04:00 ~ 05:00**	1.12	1.12	0.00	1.12	0.00	0.00	0.00	0.00	0.00	0.00	0.00	0.00	0.00	0.00	1.12	1.12	0.00	0.00	5.61
			0.11	**05:00 ~ 06:00**	1.12	1.12	0.00	1.12	0.00	0.00	0.00	0.00	0.00	0.00	0.00	0.00	0.00	0.00	1.12	1.12	0.00	0.00	5.61
			0.11	**06:00 ~ 07:00**	2.24	1.12	0.00	1.12	1.12	0.00	0.00	1.12	0.00	0.00	0.00	0.00	0.00	0.00	1.12	1.12	0.00	0.00	8.98
			0.11	**07:00 ~ 08:00**	3.37	2.24	0.00	1.12	1.12	0.00	1.12	1.12	0.00	1.12	0.00	0.00	0.00	0.00	1.12	1.12	0.00	0.00	13.46
			0.11	**08:00 ~ 09:00**	4.49	2.24	0.00	1.12	1.12	0.00	1.12	1.12	0.00	1.12	0.00	0.00	0.00	0.00	1.12	1.12	0.00	0.00	14.59
			0.11	**09:00 ~ 10:00**	3.37	2.24	0.00	1.12	1.12	0.00	1.12	1.12	0.00	1.12	0.00	0.00	0.00	0.00	1.12	1.12	0.00	0.00	13.46
			0.11	**10:00 ~ 11:00**	3.37	2.24	0.00	1.12	1.12	0.00	1.12	1.12	0.00	1.12	0.00	0.00	0.00	0.00	1.12	1.12	0.00	0.00	13.46
			0.11	**11:00 ~ 12:00**	3.37	2.24	0.00	1.12	1.12	0.00	1.12	1.12	0.00	1.12	0.00	0.00	0.00	0.00	1.12	1.12	0.00	0.00	13.46
			0.11	**12:00 ~ 13:00**	5.61	3.37	0.00	2.24	1.12	1.12	1.12	1.12	0.00	1.12	0.00	0.00	0.00	0.00	1.12	1.12	1.12	0.00	20.20
			0.11	**13:00 ~ 14:00**	5.61	3.37	0.00	2.24	1.12	1.12	1.12	1.12	0.00	1.12	0.00	0.00	0.00	0.00	1.12	1.12	1.12	0.00	20.20
			0.11	**14:00 ~ 15:00**	5.61	3.37	0.00	2.24	1.12	1.12	1.12	1.12	0.00	1.12	0.00	0.00	0.00	0.00	1.12	1.12	1.12	0.00	20.20
			0.11	**15:00 ~ 16:00**	5.61	3.37	0.00	2.24	1.12	1.12	1.12	1.12	0.00	1.12	0.00	0.00	0.00	0.00	1.12	1.12	1.12	0.00	20.20
			0.11	**16:00 ~ 17:00**	5.61	3.37	0.00	2.24	1.12	1.12	1.12	1.12	0.00	1.12	0.00	0.00	0.00	0.00	1.12	1.12	1.12	0.00	20.20
			0.11	**17:00 ~ 18:00**	5.61	3.37	0.00	2.24	1.12	1.12	1.12	1.12	0.00	1.12	0.00	0.00	0.00	0.00	1.12	1.12	1.12	0.00	20.20
			0.11	**18:00 ~ 19:00**	5.61	3.37	0.00	2.24	1.12	1.12	1.12	1.12	0.00	1.12	0.00	0.00	0.00	0.00	1.12	1.12	1.12	0.00	20.20
			0.11	**19:00 ~ 20:00**	5.61	3.37	0.00	2.24	1.12	1.12	1.12	1.12	0.00	1.12	0.00	0.00	0.00	0.00	1.12	1.12	1.12	0.00	20.20
			0.11	**20:00 ~ 21:00**	4.49	2.24	0.00	2.24	1.12	1.12	1.12	1.12	0.00	1.12	0.00	0.00	0.00	0.00	1.12	1.12	1.12	0.00	17.95
			0.11	**21:00 ~ 22:00**	4.49	2.24	0.00	2.24	1.12	1.12	1.12	1.12	0.00	1.12	0.00	0.00	0.00	0.00	1.12	1.12	1.12	0.00	17.95
			0.11	**22:00 ~ 23:00**	4.49	2.24	0.00	2.24	1.12	1.12	1.12	1.12	0.00	1.12	0.00	0.00	0.00	0.00	1.12	1.12	1.12	0.00	17.95
			0.11	**23:00 ~ 00:00**	3.37	2.24	0.00	2.24	1.12	1.12	1.12	1.12	0.00	1.12	0.00	0.00	0.00	0.00	1.12	1.12	1.12	0.00	16.83
				Whole Day Total (veh*km)	89.76	54.98	0.00	40.39	22.44	13.46	19.07	20.20	0.00	19.07	0.00	0.00	0.00	0.00	26.93	26.93	13.46	0.00	346.70
144	Chi Kiang Street	EB	0.03	**00:00 ~ 01:00**	5.56	2.78	0.00	1.55	0.62	0.31	0.31	0.31	0.00	0.31	0.31	0.31	0.31	0.00	0.31	0.62	0.31	0.00	13.91
			0.03	**01:00 ~ 02:00**	3.71	1.85	0.00	1.24	0.62	0.31	0.31	0.00	0.00	0.31	0.31	0.31	0.31	0.00	0.31	0.62	0.31	0.00	10.51
			0.03	**02:00 ~ 03:00**	2.78	1.55	0.00	0.93	0.31	0.31	0.31	0.00	0.00	0.31	0.00	0.00	0.31	0.00	0.31	0.31	0.31	0.00	7.73
			0.03	**03:00 ~ 04:00**	2.16	1.24	0.00	0.62	0.31	0.31	0.31	0.00	0.00	0.31	0.00	0.00	0.31	0.00	0.31	0.31	0.00	0.00	6.18
			0.03	**04:00 ~ 05:00**	2.16	1.24	0.00	0.62	0.31	0.31	0.31	0.00	0.00	0.31	0.00	0.00	0.31	0.00	0.31	0.31	0.00	0.00	6.18
			0.03	**05:00 ~ 06:00**	2.78	1.55	0.00	0.93	0.31	0.31	0.31	0.00	0.00	0.31	0.00	0.00	0.31	0.00	0.62	0.31	0.31	0.00	8.03
			0.03	**06:00 ~ 07:00**	5.56	2.78	0.00	1.55	0.62	0.31	0.31	0.31	0.00	0.31	0.31	0.31	0.31	0.00	0.93	0.62	0.31	0.00	14.52
			0.03	**07:00 ~ 08:00**	11.12	5.56	0.31	3.09	1.24	0.31	0.31	0.62	0.31	0.31	0.31	0.31	0.31	0.00	1.24	1.24	0.31	0.00	26.88
			0.03	**08:00 ~ 09:00**	13.91	7.11	0.31	3.71	1.55	0.31	0.62	0.62	0.31	0.31	0.31	0.31	0.31	0.00	1.24	1.55	0.31	0.00	32.75
			0.03	**09:00 ~ 10:00**	12.36	6.18	0.31	3.40	1.24	0.31	0.62	0.31	0.31	0.31	0.31	0.31	0.31	0.00	0.93	1.55	0.31	0.00	29.05
			0.03	**10:00 ~ 11:00**	11.74	6.18	0.31	3.40	1.24	0.31	0.31	0.31	0.31	0.31	0.31	0.31	0.31	0.00	0.93	1.55	0.31	0.00	28.12
			0.03	**11:00 ~ 12:00**	12.36	6.49	0.31	3.40	1.24	0.31	0.62	0.31	0.31	0.31	0.31	0.31	0.31	0.00	0.93	1.55	0.31	0.00	29.36
			0.03	**12:00 ~ 13:00**	12.67	6.49	0.31	2.47	0.93	0.31	0.31	0.31	0.31	0.31	0.31	0.31	0.31	0.00	0.93	1.55	0.31	0.00	28.12
			0.03	**13:00 ~ 14:00**	12.98	6.49	0.31	2.78	0.93	0.31	0.31	0.31	0.31	0.31	0.31	0.31	0.31	0.00	1.24	1.55	0.31	0.00	29.05
			0.03	**14:00 ~ 15:00**	13.29	6.80	0.31	2.78	0.93	0.31	0.31	0.31	0.31	0.31	0.31	0.31	0.31	0.00	1.24	1.55	0.31	0.00	29.66
			0.03	**15:00 ~ 16:00**	13.29	6.80	0.31	2.78	0.93	0.31	0.31	0.31	0.31	0.31	0.31	0.31	0.31	0.00	1.24	1.55	0.31	0.00	29.66
			0.03	**16:00 ~ 17:00**	13.91	7.11	0.31	2.78	1.24	0.31	0.31	0.31	0.31	0.31	0.31	0.31	0.31	0.00	1.24	1.55	0.31	0.00	30.90
			0.03	**17:00 ~ 18:00**	13.60	7.11	0.31	2.78	1.24	0.31	0.31	0.62	0.31	0.31	0.31	0.31	0.31	0.00	1.24	1.55	0.31	0.00	30.90
			0.03	**18:00 ~ 19:00**	14.52	7.42	0.31	3.09	1.24	0.31	0.31	0.62	0.31	0.31	0.31	0.31	0.31	0.00	1.24	1.55	0.31	0.00	32.45
			0.03	**19:00 ~ 20:00**	12.98	6.80	0.31	2.78	0.93	0.31	0.31	0.31	0.31	0.31	0.31	0.31	0.31	0.00	0.93	1.55	0.31	0.00	29.05
			0.03	**20:00 ~ 21:00**	10.82	5.56	0.31	2.16	0.93	0.31	0.31	0.31	0.31	0.31	0.31	0.31	0.31	0.00	0.93	1.24	0.31	0.00	24.72
			0.03	**21:00 ~ 22:00**	11.43	5.87	0.31	2.16	0.93	0.31	0.31	0.31	0.31	0.31	0.31	0.31	0.31	0.00	0.93	1.24	0.31	0.00	25.65
			0.03	**22:00 ~ 23:00**	10.51	5.25	0.31	2.16	0.93	0.31	0.31	0.31	0.31	0.31	0.31	0.31	0.31	0.00	0.93	1.24	0.31	0.00	24.10
			0.03	**23:00 ~ 00:00**	8.65	4.33	0.31	1.85	0.62	0.31	0.31	0.31	0.31	0.31	0.31	0.31	0.31	0.00	0.62	0.93	0.31	0.00	20.09
				Whole Day Total (veh*km)	234.84	120.51	5.25	55.00	21.32	7.42	8.34	7.11	5.25	7.42	6.18	6.18	7.42	0.00	21.01	27.50	6.80	0.00	547.55

Road No.	Road Name	Bound	Road Length (km)	Hour	PC	TAXI	LGV3	LGV4	LGV6	HGV7	HGV8	PLB	PV4	PV5	NFB6	NFB7	NFB8	FBSD	FBDD	MC	HGV9	NFB9	Total
145	Chi Kiang Street	EB	0.04	**00:00 ~ 01:00**	7.71	4.06	0.00	2.03	0.81	0.41	0.41	0.41	0.00	0.41	0.41	0.41	0.41	0.00	0.41	0.81	0.41	0.00	19.08
			0.04	**01:00 ~ 02:00**	5.28	2.84	0.00	1.62	0.81	0.41	0.41	0.00	0.00	0.41	0.41	0.41	0.41	0.00	0.41	0.81	0.41	0.00	14.62
			0.04	**02:00 ~ 03:00**	3.65	2.03	0.00	1.22	0.41	0.41	0.41	0.00	0.00	0.41	0.41	0.00	0.41	0.00	0.41	0.41	0.41	0.00	10.56
			0.04	**03:00 ~ 04:00**	2.84	1.62	0.00	0.81	0.41	0.41	0.41	0.00	0.00	0.41	0.00	0.00	0.41	0.00	0.41	0.41	0.00	0.00	8.12
			0.04	**04:00 ~ 05:00**	2.84	1.62	0.00	0.81	0.41	0.41	0.41	0.00	0.00	0.41	0.00	0.00	0.41	0.00	0.41	0.41	0.00	0.00	8.12
			0.04	**05:00 ~ 06:00**	4.06	2.03	0.00	1.22	0.41	0.41	0.41	0.00	0.00	0.41	0.41	0.00	0.41	0.00	0.81	0.41	0.41	0.00	11.37
			0.04	**06:00 ~ 07:00**	7.71	4.06	0.00	2.44	0.81	0.41	0.41	0.41	0.00	0.41	0.41	0.41	0.41	0.00	1.22	0.81	0.41	0.00	20.30
			0.04	**07:00 ~ 08:00**	15.43	7.71	0.41	4.47	1.62	0.41	0.41	0.81	0.41	0.41	0.41	0.41	0.41	0.00	1.62	2.03	0.41	0.00	37.35
			0.04	**08:00 ~ 09:00**	19.08	9.74	0.41	5.28	2.03	0.41	0.81	0.81	0.41	0.41	0.41	0.41	0.41	0.00	1.62	2.44	0.41	0.00	45.07
			0.04	**09:00 ~ 10:00**	17.05	8.53	0.41	4.87	1.62	0.41	0.81	0.41	0.41	0.41	0.41	0.41	0.41	0.00	1.22	2.03	0.41	0.00	39.79
			0.04	**10:00 ~ 11:00**	16.24	8.53	0.41	4.47	1.62	0.41	0.81	0.41	0.41	0.41	0.41	0.41	0.41	0.00	1.22	2.03	0.41	0.00	38.57
			0.04	**11:00 ~ 12:00**	17.46	8.93	0.41	4.87	2.03	0.41	0.81	0.41	0.41	0.41	0.41	0.41	0.41	0.00	1.22	2.03	0.41	0.00	41.01
			0.04	**12:00 ~ 13:00**	17.86	8.93	0.41	4.06	1.62	0.41	0.41	0.41	0.41	0.41	0.41	0.41	0.41	0.00	1.22	2.03	0.41	0.00	39.79
			0.04	**13:00 ~ 14:00**	18.27	9.34	0.41	4.06	1.62	0.41	0.41	0.41	0.41	0.41	0.41	0.41	0.41	0.00	1.62	2.03	0.41	0.00	41.01
			0.04	**14:00 ~ 15:00**	18.68	9.34	0.41	4.06	1.62	0.41	0.41	0.41	0.41	0.41	0.41	0.41	0.41	0.00	1.62	2.03	0.41	0.00	41.41
			0.04	**15:00 ~ 16:00**	18.68	9.34	0.41	4.06	1.62	0.41	0.41	0.41	0.41	0.41	0.41	0.41	0.41	0.00	1.62	2.03	0.41	0.00	41.41
			0.04	**16:00 ~ 17:00**	19.49	9.74	0.41	4.06	1.62	0.41	0.41	0.41	0.41	0.41	0.41	0.41	0.41	0.00	1.62	2.44	0.41	0.00	43.04
			0.04	**17:00 ~ 18:00**	19.08	9.74	0.41	4.06	1.62	0.41	0.41	0.81	0.41	0.41	0.41	0.41	0.41	0.00	1.62	2.44	0.41	0.00	43.04
			0.04	**18:00 ~ 19:00**	20.30	10.56	0.41	4.47	1.62	0.41	0.81	0.81	0.41	0.41	0.41	0.41	0.41	0.00	1.62	2.44	0.41	0.00	45.88
			0.04	**19:00 ~ 20:00**	18.27	9.34	0.41	4.06	1.62	0.41	0.41	0.41	0.41	0.41	0.41	0.41	0.41	0.00	1.22	2.03	0.41	0.00	40.60
			0.04	**20:00 ~ 21:00**	15.43	7.71	0.41	3.25	1.22	0.41	0.41	0.41	0.41	0.41	0.41	0.41	0.41	0.00	1.22	1.62	0.41	0.00	34.51
			0.04	**21:00 ~ 22:00**	15.83	8.12	0.41	3.65	1.22	0.41	0.41	0.41	0.41	0.41	0.41	0.41	0.41	0.00	1.22	2.03	0.41	0.00	36.13
			0.04	**22:00 ~ 23:00**	14.62	7.31	0.41	3.25	1.22	0.41	0.41	0.41	0.41	0.41	0.41	0.41	0.41	0.00	1.22	1.62	0.41	0.00	33.29
			0.04	**23:00 ~ 00:00**	12.18	6.09	0.41	2.84	1.22	0.41	0.41	0.41	0.41	0.41	0.41	0.41	0.41	0.00	0.81	1.62	0.41	0.00	28.83
				Whole Day Total (veh*km)	328.05	167.27	6.90	79.98	30.86	9.74	11.77	9.34	6.90	9.74	8.93	8.12	9.74	0.00	27.61	38.98	8.93	0.00	762.87
146	Ha Heung Road	NB	0.10	**00:00 ~ 01:00**	0.95	0.95	0.00	0.95	0.95	0.00	0.00	0.00	0.00	0.00	0.00	0.00	0.00	0.00	0.00	0.95	0.00	0.00	4.77
			0.10	**01:00 ~ 02:00**	0.95	0.95	0.00	0.95	0.95	0.00	0.00	0.00	0.00	0.00	0.00	0.00	0.00	0.00	0.00	0.95	0.00	0.00	4.77
			0.10	**02:00 ~ 03:00**	0.95	0.95	0.00	0.95	0.95	0.00	0.00	0.00	0.00	0.00	0.00	0.00	0.00	0.00	0.00	0.95	0.00	0.00	4.77
			0.10	**03:00 ~ 04:00**	0.95	0.95	0.00	0.95	0.00	0.00	0.00	0.00	0.00	0.00	0.00	0.00	0.00	0.00	0.00	0.00	0.00	0.00	2.86
			0.10	**04:00 ~ 05:00**	0.95	0.95	0.00	0.95	0.00	0.00	0.00	0.00	0.00	0.00	0.00	0.00	0.00	0.00	0.00	0.00	0.00	0.00	2.86
			0.10	**05:00 ~ 06:00**	0.95	0.95	0.00	0.95	0.95	0.00	0.00	0.00	0.00	0.00	0.00	0.00	0.00	0.00	0.00	0.95	0.00	0.00	4.77
			0.10	**06:00 ~ 07:00**	0.95	0.95	0.00	0.95	0.95	0.00	0.00	0.00	0.00	0.00	0.00	0.00	0.00	0.00	0.00	0.95	0.00	0.00	4.77
			0.10	**07:00 ~ 08:00**	1.91	0.95	0.00	0.95	0.95	0.00	0.95	0.00	0.00	0.00	0.00	0.00	0.00	0.00	0.00	0.95	0.00	0.00	6.68
			0.10	**08:00 ~ 09:00**	2.86	1.91	0.00	0.95	0.95	0.00	0.95	0.00	0.00	0.00	0.00	0.00	0.00	0.00	0.00	0.95	0.00	0.00	8.59
			0.10	**09:00 ~ 10:00**	2.86	1.91	0.00	0.95	0.95	0.00	0.95	0.00	0.00	0.00	0.00	0.00	0.00	0.00	0.00	0.95	0.00	0.00	8.59
			0.10	**10:00 ~ 11:00**	2.86	0.95	0.00	0.95	0.95	0.00	0.95	0.00	0.00	0.00	0.00	0.00	0.00	0.00	0.00	0.95	0.00	0.00	7.63
			0.10	**11:00 ~ 12:00**	2.86	1.91	0.00	0.95	0.95	0.00	0.95	0.00	0.00	0.00	0.00	0.00	0.00	0.00	0.00	0.95	0.00	0.00	8.59
			0.10	**12:00 ~ 13:00**	2.86	1.91	0.00	1.91	0.95	0.95	0.95	0.00	0.00	0.00	0.00	0.00	0.00	0.00	0.00	0.95	0.00	0.00	10.49
			0.10	**13:00 ~ 14:00**	2.86	1.91	0.00	1.91	0.95	0.95	0.95	0.00	0.00	0.00	0.00	0.00	0.00	0.00	0.00	0.95	0.00	0.00	10.49
			0.10	**14:00 ~ 15:00**	2.86	1.91	0.00	1.91	0.95	0.95	0.95	0.00	0.00	0.00	0.00	0.00	0.00	0.00	0.00	0.95	0.00	0.00	10.49
			0.10	**15:00 ~ 16:00**	2.86	1.91	0.00	1.91	0.95	0.95	0.95	0.00	0.00	0.00	0.00	0.00	0.00	0.00	0.00	0.95	0.00	0.00	10.49
			0.10	**16:00 ~ 17:00**	2.86	1.91	0.00	1.91	0.95	0.95	0.95	0.00	0.00	0.00	0.00	0.00	0.00	0.00	0.00	0.95	0.00	0.00	10.49
			0.10	**17:00 ~ 18:00**	2.86	1.91	0.00	1.91	0.95	0.95	0.95	0.00	0.00	0.00	0.00	0.00	0.00	0.00	0.00	0.95	0.00	0.00	10.49
			0.10	**18:00 ~ 19:00**	3.82	1.91	0.00	1.91	0.95	0.95	0.95	0.00	0.00	0.00	0.00	0.00	0.00	0.00	0.00	0.95	0.00	0.00	11.45
			0.10	**19:00 ~ 20:00**	2.86	1.91	0.00	1.91	0.95	0.95	0.95	0.00	0.00	0.00	0.00	0.00	0.00	0.00	0.00	0.95	0.00	0.00	10.49
			0.10	**20:00 ~ 21:00**	2.86	1.91	0.00	0.95	0.95	0.95	0.95	0.00	0.00	0.00	0.00	0.00	0.00	0.00	0.00	0.95	0.00	0.00	9.54
			0.10	**21:00 ~ 22:00**	2.86	1.91	0.00	1.91	0.95	0.95	0.95	0.00	0.00	0.00	0.00	0.00	0.00	0.00	0.00	0.95	0.00	0.00	10.49
			0.10	**22:00 ~ 23:00**	2.86	1.91	0.00	0.95	0.95	0.95	0.95	0.00	0.00	0.00	0.00	0.00	0.00	0.00	0.00	0.95	0.00	0.00	9.54
			0.10	**23:00 ~ 00:00**	1.91	0.95	0.00	0.95	0.95	0.95	0.95	0.00	0.00	0.00	0.00	0.00	0.00	0.00	0.00	0.95	0.00	0.00	7.63
				Whole Day Total (veh*km)	54.38	36.25	0.00	31.48	20.99	11.45	16.22	0.00	0.00	0.00	0.00	0.00	0.00	0.00	0.00	20.99	0.00	0.00	191.75
147	Sze Chuen Street	EB	0.04	**00:00 ~ 01:00**	0.42	0.42	0.00	0.00	0.00	0.00	0.00	0.00	0.00	0.00	0.00	0.00	0.00	0.00	0.00	0.00	0.00	0.00	0.84
			0.04	**01:00 ~ 02:00**	0.42	0.42	0.00	0.00	0.00	0.00	0.00	0.00	0.00	0.00	0.00	0.00	0.00	0.00	0.00	0.00	0.00	0.00	0.84
			0.04	**02:00 ~ 03:00**	0.42	0.42	0.00	0.00	0.00	0.00	0.00	0.00	0.00	0.00	0.00	0.00	0.00	0.00	0.00	0.00	0.00	0.00	0.84
			0.04	**03:00 ~ 04:00**	0.42	0.42	0.00	0.00	0.00	0.00	0.00	0.00	0.00	0.00	0.00	0.00	0.00	0.00	0.00	0.00	0.00	0.00	0.84
			0.04	**04:00 ~ 05:00**	0.42	0.42	0.00	0.00	0.00	0.00	0.00	0.00	0.00	0.00	0.00	0.00	0.00	0.00	0.00	0.00	0.00	0.00	0.84
			0.04	**05:00 ~ 06:00**	0.42	0.42	0.00	0.00	0.00	0.00	0.00	0.00	0.00	0.00	0.00	0.00	0.00	0.00	0.00	0.00	0.00	0.00	0.84
			0.04	**06:00 ~ 07:00**	0.42	0.42	0.00	0.00	0.00	0.00	0.00	0.00	0.00	0.00	0.00	0.00	0.00	0.00	0.00	0.00	0.00	0.00	0.84
			0.04	**07:00 ~ 08:00**	0.42	0.42	0.00	0.42	0.00	0.00	0.00	0.00	0.00	0.00	0.00	0.00	0.00	0.00	0.00	0.42	0.00	0.00	1.68
			0.04	**08:00 ~ 09:00**	0.84	0.42	0.00	0.42	0.00	0.00	0.00	0.00	0.00	0.00	0.00	0.00	0.00	0.00	0.00	0.42	0.00	0.00	2.11
			0.04	**09:00 ~ 10:00**	0.42	0.42	0.00	0.42	0.00	0.00	0.00	0.00	0.00	0.00	0.00	0.00	0.00	0.00	0.00	0.42	0.00	0.00	1.68
			0.04	**10:00 ~ 11:00**	0.42	0.42	0.00	0.42	0.00	0.00	0.00	0.00	0.00	0.00	0.00	0.00	0.00	0.00	0.00	0.42	0.00	0.00	1.68
			0.04	**11:00 ~ 12:00**	0.42	0.42	0.00	0.42	0.00	0.00	0.00	0.00	0.00	0.00	0.00	0.00	0.00	0.00	0.00	0.42	0.00	0.00	1.68
			0.04	**12:00 ~ 13:00**	0.42	0.42	0.00	0.42	0.00	0.00	0.00	0.00	0.00	0.00	0.00	0.00	0.00	0.00	0.00	0.42	0.00	0.00	1.68
			0.04	**13:00 ~ 14:00**	0.84	0.42	0.00	0.42	0.00	0.00	0.00	0.00	0.00	0.00	0.00	0.00	0.00	0.00	0.00	0.42	0.00	0.00	2.11
			0.04	**14:00 ~ 15:00**	0.84	0.42	0.00	0.42	0.00	0.00	0.00	0.00	0.00	0.00	0.00	0.00	0.00	0.00	0.00	0.42	0.00	0.00	2.11
			0.04	**15:00 ~ 16:00**	0.84	0.42	0.00	0.42	0.00	0.00	0.00	0.00	0.00	0.00	0.00	0.00	0.00	0.00	0.00	0.42	0.00	0.00	2.11
			0.04	**16:00 ~ 17:00**	0.84	0.42	0.00	0.42	0.00	0.00	0.00	0.00	0.00	0.00	0.00	0.00	0.00	0.00	0.00	0.42	0.00	0.00	2.11
			0.04	**17:00 ~ 18:00**	0.84	0.42	0.00	0.42	0.00	0.00	0.00	0.00	0.00	0.00	0.00	0.00	0.00	0.00	0.00	0.42	0.00	0.00	2.11
			0.04	**18:00 ~ 19:00**	0.84	0.42	0.00	0.42	0.00	0.00	0.00	0.00	0.00	0.00	0.00	0.00	0.00	0.00	0.00	0.42	0.00	0.00	2.11
			0.04	**19:00 ~ 20:00**	0.84	0.42	0.00	0.42	0.00	0.00	0.00	0.00	0.00	0.00	0.00	0.00	0.00	0.00	0.00	0.42	0.00	0.00	2.11
			0.04	**20:00 ~ 21:00**	0.42	0.42	0.00	0.42	0.00	0.00	0.00	0.00	0.00	0.00	0.00	0.00	0.00	0.00	0.00	0.42	0.00	0.00	1.68
			0.04	**21:00 ~ 22:00**	0.42	0.42	0.00	0.42	0.00	0.00	0.00	0.00	0.00	0.00	0.00	0.00	0.00	0.00	0.00	0.42	0.00	0.00	1.68
			0.04	**22:00 ~ 23:00**	0.42	0.42	0.00	0.42	0.00	0.00	0.00	0.00	0.00	0.00	0.00	0.00	0.00	0.00	0.00	0.42	0.00	0.00	1.68
			0.04	**23:00 ~ 00:00**	0.42	0.42	0.00	0.42	0.00	0.00	0.00	0.00	0.00	0.00	0.00	0.00	0.00	0.00	0.00	0.42	0.00	0.00	1.68
				Whole Day Total (veh*km)	13.47	10.10	0.00	7.16	0.00	0.00	0.00	0.00	0.00	0.00	0.00	0.00	0.00	0.00	0.00	7.16	0.00	0.00	37.89
148	Sze Chuen Street	WB	0.04	**00:00 ~ 01:00**	0.42	0.42	0.00	0.00	0.00	0.00	0.00	0.00	0.00	0.00	0.00	0.00	0.00	0.00	0.00	0.00	0.00	0.00	0.84
			0.04	**01:00 ~ 02:00**	0.42	0.42	0.00	0.00	0.00	0.00	0.00	0.00	0.00	0.00	0.00	0.00	0.00	0.00	0.00	0.00	0.00	0.00	0.84
			0.04	**02:00 ~ 03:00**	0.42	0.42	0.00	0.00	0.00	0.00	0.00	0.00	0.00	0.00	0.00	0.00	0.00	0.00	0.00	0.00	0.00	0.00	0.84
			0.04	**03:00 ~ 04:00**	0.42	0.42	0.00	0.00	0.00	0.00	0.00	0.00	0.00	0.00	0.00	0.00	0.00	0.00	0.00	0.00	0.00	0.00	0.84
			0.04	**04:00 ~ 05:00**	0.42	0.42	0.00	0.00	0.00	0.00	0.00	0.00	0.00	0.00	0.00	0.00	0.00	0.00	0.00	0.00	0.00	0.00	0.84
			0.04	**05:00 ~ 06:00**	0.42	0.42	0.00	0.00	0.00	0.00	0.00	0.00	0.00	0.00	0.00	0.00	0.00	0.00	0.00	0.00	0.00	0.00	0.84
			0.04	**06:00 ~ 07:00**	0.42	0.42	0.00	0.00	0.00	0.00	0.00	0.00	0.00	0.00	0.00	0.00	0.00	0.00	0.00	0.00	0.00	0.00	0.84
			0.04	**07:00 ~ 08:00**	0.42	0.42	0.00	0.42	0.00	0.00	0.00	0.00	0.00	0.00	0.00	0.00	0.00	0.00	0.00	0.42	0.00	0.00	1.68
			0.04	**08:00 ~ 09:00**	0.84	0.42	0.00	0.42	0.00	0.00	0.00	0.00	0.00	0.00	0.00	0.00	0.00	0.00	0.00	0.42	0.00	0.00	2.11
			0.04	**09:00 ~ 10:00**	0.42	0.42	0.00	0.42	0.00	0.00	0.00	0.00	0.00	0.00	0.00	0.00	0.00	0.00	0.00	0.42	0.00	0.00	1.68
			0.04	**10:00 ~ 11:00**	0.42	0.42	0.00	0.42	0.00	0.00	0.00	0.00	0.00	0.00	0.00	0.00	0.00	0.00	0.00	0.42	0.00	0.00	1.68
			0.04	**11:00 ~ 12:00**	0.42	0.42	0.00	0.42	0.00	0.00	0.00	0.00	0.00	0.00	0.00	0.00	0.00	0.00	0.00	0.42	0.00	0.00	1.68
			0.04	**12:00 ~ 13:00**	0.42	0.42	0.00	0.42	0.00	0.00	0.00	0.00	0.00	0.00	0.00	0.00	0.00	0.00	0.00	0.42	0.00	0.00	1.68
			0.04	**13:00 ~ 14:00**	0.84	0.42	0.00	0.42	0.00	0.00	0.00	0.00	0.00	0.00	0.00	0.00	0.00	0.00	0.00	0.42	0.00	0.00	2.11
			0.04	**14:00 ~ 15:00**	0.84	0.42	0.00	0.42	0.00	0.00	0.00	0.00	0.00	0.00	0.00	0.00	0.00	0.00	0.00	0.42	0.00	0.00	2.11
			0.04	**15:00 ~ 16:00**	0.84	0.42	0.00	0.42	0.00	0.00	0.00	0.00	0.00	0.00	0.00	0.00	0.00	0.00	0.00	0.42	0.00	0.00	2.11
			0.04	**16:00 ~ 17:00**	0.84	0.42	0.00	0.42	0.00	0.00	0.00	0.00	0.00	0.00	0.00	0.00	0.00	0.00	0.00	0.42	0.00	0.00	2.11
			0.04	**17:00 ~ 18:00**	0.84	0.42	0.00	0.42	0.00	0.00	0.00	0.00	0.00	0.00	0.00	0.00	0.00	0.00	0.00	0.42	0.00	0.00	2.11
			0.04	**18:00 ~ 19:00**	0.84	0.42	0.00	0.42	0.00	0.00	0.00	0.00	0.00	0.00	0.00	0.00	0.00	0.00	0.00	0.42	0.00	0.00	2.11
			0.04	**19:00 ~ 20:00**	0.84	0.42	0.00	0.42	0.00	0.00	0.00	0.00	0.00	0.00	0.00	0.00	0.00	0.00	0.00	0.42	0.00	0.00	2.11
			0.04	**20:00 ~ 21:00**	0.42	0.42	0.00	0.42	0.00	0.00	0.00	0.00	0.00	0.00	0.00	0.00	0.00	0.00	0.00	0.42	0.00	0.00	1.68
			0.04	**21:00 ~ 22:00**	0.42	0.42	0.00	0.42	0.00	0.00	0.00	0.00	0.00	0.00	0.00	0.00	0.00	0.00	0.00	0.42	0.00	0.00	1.68
			0.04	**22:00 ~ 23:00**	0.42	0.42	0.00	0.42	0.00	0.00	0.00	0.00	0.00	0.00	0.00	0.00	0.00	0.00	0.00	0.42	0.00	0.00	1.68
			0.04	**23:00 ~ 00:00**	0.42	0.42	0.00	0.42	0.00	0.00	0.00	0.00	0.00	0.00	0.00	0.00	0.00	0.00	0.00	0.42	0.00	0.00	1.68
				Whole Day Total (veh*km)	13.47	10.10	0.00	7.16	0.00	0.00	0.00	0.00	0.00	0.00	0.00	0.00	0.00	0.00	0.00	7.16	0.00	0.00	37.89

Road No.	Road Name	Bound	Road Length (km)	Hour	PC	TAXI	LGV3	LGV4	LGV6	HGV7	HGV8	PLB	PV4	PV5	NFB6	NFB7	NFB8	FBSD	FBDD	MC	HGV9	NFB9	Total
149	Ha Heung Road	NB	0.05	**00:00 ~ 01:00**	0.49	0.49	0.00	0.49	0.49	0.00	0.00	0.00	0.00	0.00	0.00	0.00	0.00	0.00	0.00	0.49	0.00	0.00	2.46
			0.05	**01:00 ~ 02:00**	0.49	0.49	0.00	0.49	0.49	0.00	0.00	0.00	0.00	0.00	0.00	0.00	0.00	0.00	0.00	0.49	0.00	0.00	2.46
			0.05	**02:00 ~ 03:00**	0.49	0.49	0.00	0.49	0.49	0.00	0.00	0.00	0.00	0.00	0.00	0.00	0.00	0.00	0.00	0.49	0.00	0.00	2.46
			0.05	**03:00 ~ 04:00**	0.49	0.49	0.00	0.49	0.00	0.00	0.00	0.00	0.00	0.00	0.00	0.00	0.00	0.00	0.00	0.00	0.00	0.00	1.47
			0.05	**04:00 ~ 05:00**	0.49	0.49	0.00	0.49	0.00	0.00	0.00	0.00	0.00	0.00	0.00	0.00	0.00	0.00	0.00	0.00	0.00	0.00	1.47
			0.05	**05:00 ~ 06:00**	0.49	0.49	0.00	0.49	0.49	0.00	0.00	0.00	0.00	0.00	0.00	0.00	0.00	0.00	0.00	0.49	0.00	0.00	2.46
			0.05	**06:00 ~ 07:00**	0.49	0.49	0.00	0.49	0.49	0.00	0.00	0.00	0.00	0.00	0.00	0.00	0.00	0.00	0.00	0.49	0.00	0.00	2.46
			0.05	**07:00 ~ 08:00**	0.98	0.49	0.00	0.49	0.49	0.00	0.49	0.00	0.00	0.00	0.00	0.00	0.00	0.00	0.00	0.49	0.00	0.00	3.44
			0.05	**08:00 ~ 09:00**	1.47	0.98	0.00	0.49	0.49	0.00	0.49	0.00	0.00	0.00	0.00	0.00	0.00	0.00	0.00	0.49	0.00	0.00	4.42
			0.05	**09:00 ~ 10:00**	1.47	0.98	0.00	0.49	0.49	0.00	0.49	0.00	0.00	0.00	0.00	0.00	0.00	0.00	0.00	0.49	0.00	0.00	4.42
			0.05	**10:00 ~ 11:00**	1.47	0.49	0.00	0.49	0.49	0.00	0.49	0.00	0.00	0.00	0.00	0.00	0.00	0.00	0.00	0.49	0.00	0.00	3.93
			0.05	**11:00 ~ 12:00**	1.47	0.98	0.00	0.49	0.49	0.00	0.49	0.00	0.00	0.00	0.00	0.00	0.00	0.00	0.00	0.49	0.00	0.00	4.42
			0.05	**12:00 ~ 13:00**	1.47	0.98	0.00	0.98	0.49	0.49	0.49	0.00	0.00	0.00	0.00	0.00	0.00	0.00	0.00	0.49	0.00	0.00	5.40
			0.05	**13:00 ~ 14:00**	1.47	0.98	0.00	0.98	0.49	0.49	0.49	0.00	0.00	0.00	0.00	0.00	0.00	0.00	0.00	0.49	0.00	0.00	5.40
			0.05	**14:00 ~ 15:00**	1.47	0.98	0.00	0.98	0.49	0.49	0.49	0.00	0.00	0.00	0.00	0.00	0.00	0.00	0.00	0.49	0.00	0.00	5.40
			0.05	**15:00 ~ 16:00**	1.47	0.98	0.00	0.98	0.49	0.49	0.49	0.00	0.00	0.00	0.00	0.00	0.00	0.00	0.00	0.49	0.00	0.00	5.40
			0.05	**16:00 ~ 17:00**	1.47	0.98	0.00	0.98	0.49	0.49	0.49	0.00	0.00	0.00	0.00	0.00	0.00	0.00	0.00	0.49	0.00	0.00	5.40
			0.05	**17:00 ~ 18:00**	1.47	0.98	0.00	0.98	0.49	0.49	0.49	0.00	0.00	0.00	0.00	0.00	0.00	0.00	0.00	0.49	0.00	0.00	5.40
			0.05	**18:00 ~ 19:00**	1.96	0.98	0.00	0.98	0.49	0.49	0.49	0.00	0.00	0.00	0.00	0.00	0.00	0.00	0.00	0.49	0.00	0.00	5.89
			0.05	**19:00 ~ 20:00**	1.47	0.98	0.00	0.98	0.49	0.49	0.49	0.00	0.00	0.00	0.00	0.00	0.00	0.00	0.00	0.49	0.00	0.00	5.40
			0.05	**20:00 ~ 21:00**	1.47	0.98	0.00	0.49	0.49	0.49	0.49	0.00	0.00	0.00	0.00	0.00	0.00	0.00	0.00	0.49	0.00	0.00	4.91
			0.05	**21:00 ~ 22:00**	1.47	0.98	0.00	0.98	0.49	0.49	0.49	0.00	0.00	0.00	0.00	0.00	0.00	0.00	0.00	0.49	0.00	0.00	5.40
			0.05	**22:00 ~ 23:00**	1.47	0.98	0.00	0.49	0.49	0.49	0.49	0.00	0.00	0.00	0.00	0.00	0.00	0.00	0.00	0.49	0.00	0.00	4.91
			0.05	**23:00 ~ 00:00**	0.98	0.49	0.00	0.49	0.49	0.49	0.49	0.00	0.00	0.00	0.00	0.00	0.00	0.00	0.00	0.49	0.00	0.00	3.93
				Whole Day Total (veh*km)	27.99	18.66	0.00	16.20	10.80	5.89	8.35	0.00	0.00	0.00	0.00	0.00	0.00	0.00	0.00	10.80	0.00	0.00	98.69
150	Kowloon City Road	NB	0.13	**00:00 ~ 01:00**	1.31	1.31	0.00	1.31	0.00	0.00	0.00	0.00	0.00	0.00	0.00	0.00	0.00	0.00	0.00	1.31	0.00	0.00	5.24
			0.13	**01:00 ~ 02:00**	1.31	1.31	0.00	1.31	0.00	0.00	0.00	0.00	0.00	0.00	0.00	0.00	0.00	0.00	0.00	1.31	0.00	0.00	5.24
			0.13	**02:00 ~ 03:00**	1.31	1.31	0.00	1.31	0.00	0.00	0.00	0.00	0.00	0.00	0.00	0.00	0.00	0.00	0.00	1.31	0.00	0.00	5.24
			0.13	**03:00 ~ 04:00**	1.31	1.31	0.00	1.31	0.00	0.00	0.00	0.00	0.00	0.00	0.00	0.00	0.00	0.00	0.00	0.00	0.00	0.00	3.93
			0.13	**04:00 ~ 05:00**	1.31	1.31	0.00	1.31	0.00	0.00	0.00	0.00	0.00	0.00	0.00	0.00	0.00	0.00	0.00	0.00	0.00	0.00	3.93
			0.13	**05:00 ~ 06:00**	1.31	1.31	0.00	1.31	0.00	0.00	0.00	0.00	0.00	0.00	0.00	0.00	0.00	0.00	0.00	1.31	0.00	0.00	5.24
			0.13	**06:00 ~ 07:00**	1.31	1.31	0.00	1.31	0.00	0.00	0.00	0.00	0.00	0.00	0.00	0.00	0.00	0.00	0.00	1.31	0.00	0.00	5.24
			0.13	**07:00 ~ 08:00**	2.62	1.31	0.00	1.31	1.31	0.00	0.00	0.00	0.00	0.00	0.00	0.00	0.00	0.00	0.00	1.31	0.00	0.00	7.87
			0.13	**08:00 ~ 09:00**	3.93	2.62	0.00	1.31	1.31	0.00	0.00	0.00	0.00	0.00	0.00	0.00	0.00	0.00	0.00	1.31	0.00	0.00	10.49
			0.13	**09:00 ~ 10:00**	3.93	2.62	0.00	1.31	1.31	0.00	0.00	0.00	0.00	0.00	0.00	0.00	0.00	0.00	0.00	1.31	0.00	0.00	10.49
			0.13	**10:00 ~ 11:00**	3.93	2.62	0.00	1.31	1.31	0.00	0.00	0.00	0.00	0.00	0.00	0.00	0.00	0.00	0.00	1.31	0.00	0.00	10.49
			0.13	**11:00 ~ 12:00**	3.93	2.62	0.00	1.31	1.31	0.00	0.00	0.00	0.00	0.00	0.00	0.00	0.00	0.00	0.00	1.31	0.00	0.00	10.49
			0.13	**12:00 ~ 13:00**	2.62	1.31	0.00	1.31	1.31	0.00	0.00	0.00	0.00	0.00	0.00	0.00	0.00	0.00	0.00	1.31	0.00	0.00	7.87
			0.13	**13:00 ~ 14:00**	2.62	1.31	0.00	1.31	1.31	0.00	0.00	0.00	0.00	0.00	0.00	0.00	0.00	0.00	0.00	1.31	0.00	0.00	7.87
			0.13	**14:00 ~ 15:00**	2.62	1.31	0.00	1.31	1.31	0.00	0.00	0.00	0.00	0.00	0.00	0.00	0.00	0.00	0.00	1.31	0.00	0.00	7.87
			0.13	**15:00 ~ 16:00**	2.62	1.31	0.00	1.31	1.31	0.00	0.00	0.00	0.00	0.00	0.00	0.00	0.00	0.00	0.00	1.31	0.00	0.00	7.87
			0.13	**16:00 ~ 17:00**	2.62	1.31	0.00	1.31	1.31	0.00	0.00	0.00	0.00	0.00	0.00	0.00	0.00	0.00	0.00	1.31	0.00	0.00	7.87
			0.13	**17:00 ~ 18:00**	2.62	1.31	0.00	1.31	1.31	0.00	0.00	0.00	0.00	0.00	0.00	0.00	0.00	0.00	0.00	1.31	0.00	0.00	7.87
			0.13	**18:00 ~ 19:00**	2.62	1.31	0.00	1.31	1.31	0.00	0.00	0.00	0.00	0.00	0.00	0.00	0.00	0.00	0.00	1.31	0.00	0.00	7.87
			0.13	**19:00 ~ 20:00**	2.62	1.31	0.00	1.31	1.31	0.00	0.00	0.00	0.00	0.00	0.00	0.00	0.00	0.00	0.00	1.31	0.00	0.00	7.87
			0.13	**20:00 ~ 21:00**	2.62	1.31	0.00	1.31	1.31	0.00	0.00	0.00	0.00	0.00	0.00	0.00	0.00	0.00	0.00	1.31	0.00	0.00	7.87
			0.13	**21:00 ~ 22:00**	2.62	1.31	0.00	1.31	1.31	0.00	0.00	0.00	0.00	0.00	0.00	0.00	0.00	0.00	0.00	1.31	0.00	0.00	7.87
			0.13	**22:00 ~ 23:00**	2.62	1.31	0.00	1.31	1.31	0.00	0.00	0.00	0.00	0.00	0.00	0.00	0.00	0.00	0.00	1.31	0.00	0.00	7.87
			0.13	**23:00 ~ 00:00**	1.31	1.31	0.00	1.31	1.31	0.00	0.00	0.00	0.00	0.00	0.00	0.00	0.00	0.00	0.00	1.31	0.00	0.00	6.56
				Whole Day Total (veh*km)	57.68	36.71	0.00	31.46	22.29	0.00	0.00	0.00	0.00	0.00	0.00	0.00	0.00	0.00	0.00	28.84	0.00	0.00	176.99
151	Kowloon City Road	NB	0.08	**00:00 ~ 01:00**	0.79	0.79	0.00	0.79	0.00	0.00	0.00	0.00	0.00	0.00	0.00	0.00	0.00	0.00	0.00	0.79	0.00	0.00	3.16
			0.08	**01:00 ~ 02:00**	0.79	0.79	0.00	0.79	0.00	0.00	0.00	0.00	0.00	0.00	0.00	0.00	0.00	0.00	0.00	0.79	0.00	0.00	3.16
			0.08	**02:00 ~ 03:00**	0.79	0.79	0.00	0.79	0.00	0.00	0.00	0.00	0.00	0.00	0.00	0.00	0.00	0.00	0.00	0.79	0.00	0.00	3.16
			0.08	**03:00 ~ 04:00**	0.79	0.79	0.00	0.79	0.00	0.00	0.00	0.00	0.00	0.00	0.00	0.00	0.00	0.00	0.00	0.00	0.00	0.00	2.37
			0.08	**04:00 ~ 05:00**	0.79	0.79	0.00	0.79	0.00	0.00	0.00	0.00	0.00	0.00	0.00	0.00	0.00	0.00	0.00	0.00	0.00	0.00	2.37
			0.08	**05:00 ~ 06:00**	0.79	0.79	0.00	0.79	0.00	0.00	0.00	0.00	0.00	0.00	0.00	0.00	0.00	0.00	0.00	0.79	0.00	0.00	3.16
			0.08	**06:00 ~ 07:00**	0.79	0.79	0.00	0.79	0.00	0.00	0.00	0.00	0.00	0.00	0.00	0.00	0.00	0.00	0.00	0.79	0.00	0.00	3.16
			0.08	**07:00 ~ 08:00**	1.58	0.79	0.00	0.79	0.79	0.00	0.00	0.00	0.00	0.00	0.00	0.00	0.00	0.00	0.00	0.79	0.00	0.00	4.73
			0.08	**08:00 ~ 09:00**	2.37	1.58	0.00	0.79	0.79	0.00	0.00	0.00	0.00	0.00	0.00	0.00	0.00	0.00	0.00	0.79	0.00	0.00	6.31
			0.08	**09:00 ~ 10:00**	2.37	1.58	0.00	0.79	0.79	0.00	0.00	0.00	0.00	0.00	0.00	0.00	0.00	0.00	0.00	0.79	0.00	0.00	6.31
			0.08	**10:00 ~ 11:00**	2.37	1.58	0.00	0.79	0.79	0.00	0.00	0.00	0.00	0.00	0.00	0.00	0.00	0.00	0.00	0.79	0.00	0.00	6.31
			0.08	**11:00 ~ 12:00**	2.37	1.58	0.00	0.79	0.79	0.00	0.00	0.00	0.00	0.00	0.00	0.00	0.00	0.00	0.00	0.79	0.00	0.00	6.31
			0.08	**12:00 ~ 13:00**	1.58	0.79	0.00	0.79	0.79	0.00	0.00	0.00	0.00	0.00	0.00	0.00	0.00	0.00	0.00	0.79	0.00	0.00	4.73
			0.08	**13:00 ~ 14:00**	1.58	0.79	0.00	0.79	0.79	0.00	0.00	0.00	0.00	0.00	0.00	0.00	0.00	0.00	0.00	0.79	0.00	0.00	4.73
			0.08	**14:00 ~ 15:00**	1.58	0.79	0.00	0.79	0.79	0.00	0.00	0.00	0.00	0.00	0.00	0.00	0.00	0.00	0.00	0.79	0.00	0.00	4.73
			0.08	**15:00 ~ 16:00**	1.58	0.79	0.00	0.79	0.79	0.00	0.00	0.00	0.00	0.00	0.00	0.00	0.00	0.00	0.00	0.79	0.00	0.00	4.73
			0.08	**16:00 ~ 17:00**	1.58	0.79	0.00	0.79	0.79	0.00	0.00	0.00	0.00	0.00	0.00	0.00	0.00	0.00	0.00	0.79	0.00	0.00	4.73
			0.08	**17:00 ~ 18:00**	1.58	0.79	0.00	0.79	0.79	0.00	0.00	0.00	0.00	0.00	0.00	0.00	0.00	0.00	0.00	0.79	0.00	0.00	4.73
			0.08	**18:00 ~ 19:00**	1.58	0.79	0.00	0.79	0.79	0.00	0.00	0.00	0.00	0.00	0.00	0.00	0.00	0.00	0.00	0.79	0.00	0.00	4.73
			0.08	**19:00 ~ 20:00**	1.58	0.79	0.00	0.79	0.79	0.00	0.00	0.00	0.00	0.00	0.00	0.00	0.00	0.00	0.00	0.79	0.00	0.00	4.73
			0.08	**20:00 ~ 21:00**	1.58	0.79	0.00	0.79	0.79	0.00	0.00	0.00	0.00	0.00	0.00	0.00	0.00	0.00	0.00	0.79	0.00	0.00	4.73
			0.08	**21:00 ~ 22:00**	1.58	0.79	0.00	0.79	0.79	0.00	0.00	0.00	0.00	0.00	0.00	0.00	0.00	0.00	0.00	0.79	0.00	0.00	4.73
			0.08	**22:00 ~ 23:00**	1.58	0.79	0.00	0.79	0.79	0.00	0.00	0.00	0.00	0.00	0.00	0.00	0.00	0.00	0.00	0.79	0.00	0.00	4.73
			0.08	**23:00 ~ 00:00**	0.79	0.79	0.00	0.79	0.79	0.00	0.00	0.00	0.00	0.00	0.00	0.00	0.00	0.00	0.00	0.79	0.00	0.00	3.95
				Whole Day Total (veh*km)	34.72	22.09	0.00	18.94	13.41	0.00	0.00	0.00	0.00	0.00	0.00	0.00	0.00	0.00	0.00	17.36	0.00	0.00	106.52
152	Kowloon City Road	SB	0.08	**00:00 ~ 01:00**	0.79	0.79	0.00	0.79	0.00	0.00	0.00	0.00	0.00	0.00	0.00	0.00	0.00	0.00	0.00	0.79	0.00	0.00	3.16
			0.08	**01:00 ~ 02:00**	0.79	0.79	0.00	0.79	0.00	0.00	0.00	0.00	0.00	0.00	0.00	0.00	0.00	0.00	0.00	0.79	0.00	0.00	3.16
			0.08	**02:00 ~ 03:00**	0.79	0.79	0.00	0.79	0.00	0.00	0.00	0.00	0.00	0.00	0.00	0.00	0.00	0.00	0.00	0.79	0.00	0.00	3.16
			0.08	**03:00 ~ 04:00**	0.79	0.79	0.00	0.79	0.00	0.00	0.00	0.00	0.00	0.00	0.00	0.00	0.00	0.00	0.00	0.00	0.00	0.00	2.37
			0.08	**04:00 ~ 05:00**	0.79	0.79	0.00	0.79	0.00	0.00	0.00	0.00	0.00	0.00	0.00	0.00	0.00	0.00	0.00	0.00	0.00	0.00	2.37
			0.08	**05:00 ~ 06:00**	0.79	0.79	0.00	0.79	0.00	0.00	0.00	0.00	0.00	0.00	0.00	0.00	0.00	0.00	0.00	0.79	0.00	0.00	3.16
			0.08	**06:00 ~ 07:00**	0.79	0.79	0.00	0.79	0.00	0.00	0.00	0.00	0.00	0.00	0.00	0.00	0.00	0.00	0.00	0.79	0.00	0.00	3.16
			0.08	**07:00 ~ 08:00**	1.58	0.79	0.00	0.79	0.79	0.00	0.00	0.00	0.00	0.00	0.00	0.00	0.00	0.00	0.00	0.79	0.00	0.00	4.73
			0.08	**08:00 ~ 09:00**	2.37	1.58	0.00	0.79	0.79	0.00	0.00	0.00	0.00	0.00	0.00	0.00	0.00	0.00	0.00	0.79	0.00	0.00	6.31
			0.08	**09:00 ~ 10:00**	2.37	1.58	0.00	0.79	0.79	0.00	0.00	0.00	0.00	0.00	0.00	0.00	0.00	0.00	0.00	0.79	0.00	0.00	6.31
			0.08	**10:00 ~ 11:00**	2.37	1.58	0.00	0.79	0.79	0.00	0.00	0.00	0.00	0.00	0.00	0.00	0.00	0.00	0.00	0.79	0.00	0.00	6.31
			0.08	**11:00 ~ 12:00**	2.37	1.58	0.00	0.79	0.79	0.00	0.00	0.00	0.00	0.00	0.00	0.00	0.00	0.00	0.00	0.79	0.00	0.00	6.31
			0.08	**12:00 ~ 13:00**	1.58	0.79	0.00	0.79	0.79	0.00	0.00	0.00	0.00	0.00	0.00	0.00	0.00	0.00	0.00	0.79	0.00	0.00	4.73
			0.08	**13:00 ~ 14:00**	1.58	0.79	0.00	0.79	0.79	0.00	0.00	0.00	0.00	0.00	0.00	0.00	0.00	0.00	0.00	0.79	0.00	0.00	4.73
			0.08	**14:00 ~ 15:00**	1.58	0.79	0.00	0.79	0.79	0.00	0.00	0.00	0.00	0.00	0.00	0.00	0.00	0.00	0.00	0.79	0.00	0.00	4.73
			0.08	**15:00 ~ 16:00**	1.58	0.79	0.00	0.79	0.79	0.00	0.00	0.00	0.00	0.00	0.00	0.00	0.00	0.00	0.00	0.79	0.00	0.00	4.73
			0.08	**16:00 ~ 17:00**	1.58	0.79	0.00	0.79	0.79	0.00	0.00	0.00	0.00	0.00	0.00	0.00	0.00	0.00	0.00	0.79	0.00	0.00	4.73
			0.08	**17:00 ~ 18:00**	1.58	0.79	0.00	0.79	0.79	0.00	0.00	0.00	0.00	0.00	0.00	0.00	0.00	0.00	0.00	0.79	0.00	0.00	4.73
			0.08	**18:00 ~ 19:00**	1.58	0.79	0.00	0.79	0.79	0.00	0.00	0.00	0.00	0.00	0.00	0.00	0.00	0.00	0.00	0.79	0.00	0.00	4.73
			0.08	**19:00 ~ 20:00**	1.58	0.79	0.00	0.79	0.79	0.00	0.00	0.00	0.00	0.00	0.00	0.00	0.00	0.00	0.00	0.79	0.00	0.00	4.73
			0.08	**20:00 ~ 21:00**	1.58	0.79	0.00	0.79	0.79	0.00	0.00	0.00	0.00	0.00	0.00	0.00	0.00	0.00	0.00	0.79	0.00	0.00	4.73
			0.08	**21:00 ~ 22:00**	1.58	0.79	0.00	0.79	0.79	0.00	0.00	0.00	0.00	0.00	0.00	0.00	0.00	0.00	0.00	0.79	0.00	0.00	4.73
			0.08	**22:00 ~ 23:00**	1.58	0.79	0.00	0.79	0.79	0.00	0.00	0.00	0.00	0.00	0.00	0.00	0.00	0.00	0.00	0.79	0.00	0.00	4.73
			0.08	**23:00 ~ 00:00**	0.79	0.79	0.00	0.79	0.79	0.00	0.00	0.00	0.00	0.00	0.00	0.00	0.00	0.00	0.00	0.79	0.00	0.00	3.95
				Whole Day Total (veh*km)	34.72	22.09	0.00	18.94	13.41	0.00	0.00	0.00	0.00	0.00	0.00	0.00	0.00	0.00	0.00	17.36	0.00	0.00	106.52

Road No.	Road Name	Bound	Road Length (km)	Hour	PC	TAXI	LGV3	LGV4	LGV6	HGV7	HGV8	PLB	PV4	PV5	NFB6	NFB7	NFB8	FBSD	FBDD	MC	HGV9	NFB9	Total
153	Pau Chung Street	NB	0.16	**00:00 ~ 01:00**	3.26	1.63	0.00	1.63	1.63	0.00	0.00	1.63	0.00	0.00	0.00	0.00	0.00	0.00	1.63	1.63	0.00	0.00	13.05
			0.16	**01:00 ~ 02:00**	3.26	1.63	0.00	1.63	1.63	0.00	0.00	0.00	0.00	0.00	0.00	0.00	0.00	0.00	1.63	1.63	0.00	0.00	11.42
			0.16	**02:00 ~ 03:00**	1.63	1.63	0.00	1.63	1.63	0.00	0.00	0.00	0.00	0.00	0.00	0.00	0.00	0.00	1.63	1.63	0.00	0.00	9.79
			0.16	**03:00 ~ 04:00**	1.63	1.63	0.00	1.63	1.63	0.00	0.00	0.00	0.00	0.00	0.00	0.00	0.00	0.00	1.63	1.63	0.00	0.00	9.79
			0.16	**04:00 ~ 05:00**	1.63	1.63	0.00	1.63	1.63	0.00	0.00	0.00	0.00	0.00	0.00	0.00	0.00	0.00	1.63	1.63	0.00	0.00	9.79
			0.16	**05:00 ~ 06:00**	1.63	1.63	0.00	1.63	1.63	0.00	0.00	0.00	0.00	0.00	0.00	0.00	0.00	0.00	3.26	1.63	0.00	0.00	11.42
			0.16	**06:00 ~ 07:00**	3.26	1.63	0.00	1.63	1.63	0.00	0.00	1.63	0.00	0.00	0.00	0.00	0.00	0.00	4.89	1.63	0.00	0.00	16.31
			0.16	**07:00 ~ 08:00**	6.52	3.26	0.00	1.63	1.63	1.63	1.63	1.63	0.00	1.63	0.00	0.00	0.00	0.00	6.52	1.63	0.00	0.00	27.73
			0.16	**08:00 ~ 09:00**	8.16	4.89	0.00	1.63	1.63	1.63	1.63	3.26	0.00	1.63	0.00	0.00	0.00	0.00	6.52	1.63	0.00	0.00	32.62
			0.16	**09:00 ~ 10:00**	8.16	4.89	0.00	1.63	1.63	1.63	1.63	1.63	0.00	1.63	0.00	0.00	0.00	0.00	4.89	1.63	0.00	0.00	29.36
			0.16	**10:00 ~ 11:00**	8.16	3.26	0.00	1.63	1.63	1.63	1.63	1.63	0.00	1.63	0.00	0.00	0.00	0.00	4.89	1.63	0.00	0.00	27.73
			0.16	**11:00 ~ 12:00**	8.16	4.89	0.00	1.63	1.63	1.63	1.63	1.63	0.00	1.63	0.00	0.00	0.00	0.00	4.89	1.63	0.00	0.00	29.36
			0.16	**12:00 ~ 13:00**	8.16	4.89	0.00	1.63	1.63	0.00	1.63	1.63	0.00	1.63	0.00	0.00	0.00	0.00	4.89	1.63	0.00	0.00	27.73
			0.16	**13:00 ~ 14:00**	8.16	4.89	0.00	1.63	1.63	0.00	1.63	1.63	0.00	1.63	0.00	0.00	0.00	0.00	4.89	1.63	0.00	0.00	27.73
			0.16	**14:00 ~ 15:00**	8.16	4.89	0.00	1.63	1.63	0.00	1.63	1.63	0.00	1.63	0.00	0.00	0.00	0.00	4.89	1.63	0.00	0.00	27.73
			0.16	**15:00 ~ 16:00**	8.16	4.89	0.00	1.63	1.63	0.00	1.63	1.63	0.00	1.63	0.00	0.00	0.00	0.00	4.89	1.63	0.00	0.00	27.73
			0.16	**16:00 ~ 17:00**	9.79	4.89	0.00	1.63	1.63	0.00	1.63	1.63	0.00	1.63	0.00	0.00	0.00	0.00	4.89	1.63	0.00	0.00	29.36
			0.16	**17:00 ~ 18:00**	9.79	4.89	0.00	1.63	1.63	0.00	1.63	3.26	0.00	1.63	0.00	0.00	0.00	0.00	4.89	1.63	0.00	0.00	30.99
			0.16	**18:00 ~ 19:00**	9.79	4.89	0.00	1.63	1.63	0.00	1.63	3.26	0.00	1.63	0.00	0.00	0.00	0.00	4.89	1.63	0.00	0.00	30.99
			0.16	**19:00 ~ 20:00**	8.16	4.89	0.00	1.63	1.63	0.00	1.63	1.63	0.00	1.63	0.00	0.00	0.00	0.00	4.89	1.63	0.00	0.00	27.73
			0.16	**20:00 ~ 21:00**	8.16	4.89	0.00	1.63	1.63	0.00	1.63	1.63	0.00	1.63	0.00	0.00	0.00	0.00	4.89	1.63	0.00	0.00	27.73
			0.16	**21:00 ~ 22:00**	8.16	4.89	0.00	1.63	1.63	0.00	1.63	1.63	0.00	1.63	0.00	0.00	0.00	0.00	4.89	1.63	0.00	0.00	27.73
			0.16	**22:00 ~ 23:00**	6.52	3.26	0.00	1.63	1.63	0.00	1.63	1.63	0.00	1.63	0.00	0.00	0.00	0.00	3.26	1.63	0.00	0.00	22.83
			0.16	**23:00 ~ 00:00**	6.52	3.26	0.00	1.63	1.63	0.00	1.63	1.63	0.00	1.63	0.00	0.00	0.00	0.00	3.26	1.63	0.00	0.00	22.83
				Whole Day Total (veh*km)	154.95	88.07	0.00	39.14	39.14	8.16	27.73	35.88	0.00	27.73	0.00	0.00	0.00	0.00	99.49	39.14	0.00	0.00	559.43
154	Pau Chung Street	SB	0.16	**00:00 ~ 01:00**	1.63	1.63	0.00	1.63	0.00	0.00	0.00	0.00	0.00	0.00	0.00	0.00	0.00	0.00	0.00	1.63	0.00	0.00	6.52
			0.16	**01:00 ~ 02:00**	1.63	1.63	0.00	1.63	0.00	0.00	0.00	0.00	0.00	0.00	0.00	0.00	0.00	0.00	0.00	1.63	0.00	0.00	6.52
			0.16	**02:00 ~ 03:00**	1.63	1.63	0.00	0.00	0.00	0.00	0.00	0.00	0.00	0.00	0.00	0.00	0.00	0.00	0.00	0.00	0.00	0.00	3.26
			0.16	**03:00 ~ 04:00**	1.63	1.63	0.00	0.00	0.00	0.00	0.00	0.00	0.00	0.00	0.00	0.00	0.00	0.00	0.00	0.00	0.00	0.00	3.26
			0.16	**04:00 ~ 05:00**	1.63	1.63	0.00	0.00	0.00	0.00	0.00	0.00	0.00	0.00	0.00	0.00	0.00	0.00	0.00	0.00	0.00	0.00	3.26
			0.16	**05:00 ~ 06:00**	1.63	1.63	0.00	0.00	0.00	0.00	0.00	0.00	0.00	0.00	0.00	0.00	0.00	0.00	0.00	0.00	0.00	0.00	3.26
			0.16	**06:00 ~ 07:00**	1.63	1.63	0.00	1.63	0.00	0.00	0.00	0.00	0.00	0.00	0.00	0.00	0.00	0.00	0.00	1.63	0.00	0.00	6.52
			0.16	**07:00 ~ 08:00**	3.26	1.63	0.00	1.63	1.63	0.00	0.00	0.00	0.00	0.00	0.00	0.00	0.00	0.00	0.00	1.63	0.00	0.00	9.79
			0.16	**08:00 ~ 09:00**	4.89	1.63	0.00	1.63	1.63	0.00	0.00	0.00	0.00	0.00	0.00	0.00	0.00	0.00	0.00	1.63	0.00	0.00	11.42
			0.16	**09:00 ~ 10:00**	3.26	1.63	0.00	1.63	1.63	0.00	0.00	0.00	0.00	0.00	0.00	0.00	0.00	0.00	0.00	1.63	0.00	0.00	9.79
			0.16	**10:00 ~ 11:00**	3.26	1.63	0.00	1.63	1.63	0.00	0.00	0.00	0.00	0.00	0.00	0.00	0.00	0.00	0.00	1.63	0.00	0.00	9.79
			0.16	**11:00 ~ 12:00**	3.26	1.63	0.00	1.63	1.63	0.00	0.00	0.00	0.00	0.00	0.00	0.00	0.00	0.00	0.00	1.63	0.00	0.00	9.79
			0.16	**12:00 ~ 13:00**	3.26	1.63	0.00	1.63	0.00	0.00	0.00	0.00	0.00	0.00	0.00	0.00	0.00	0.00	0.00	1.63	0.00	0.00	8.16
			0.16	**13:00 ~ 14:00**	3.26	1.63	0.00	1.63	0.00	0.00	0.00	0.00	0.00	0.00	0.00	0.00	0.00	0.00	0.00	1.63	0.00	0.00	8.16
			0.16	**14:00 ~ 15:00**	3.26	1.63	0.00	1.63	0.00	0.00	0.00	0.00	0.00	0.00	0.00	0.00	0.00	0.00	0.00	1.63	0.00	0.00	8.16
			0.16	**15:00 ~ 16:00**	3.26	1.63	0.00	1.63	0.00	0.00	0.00	0.00	0.00	0.00	0.00	0.00	0.00	0.00	0.00	1.63	0.00	0.00	8.16
			0.16	**16:00 ~ 17:00**	3.26	1.63	0.00	1.63	0.00	0.00	0.00	0.00	0.00	0.00	0.00	0.00	0.00	0.00	0.00	1.63	0.00	0.00	8.16
			0.16	**17:00 ~ 18:00**	3.26	1.63	0.00	1.63	0.00	0.00	0.00	0.00	0.00	0.00	0.00	0.00	0.00	0.00	0.00	1.63	0.00	0.00	8.16
			0.16	**18:00 ~ 19:00**	3.26	1.63	0.00	1.63	0.00	0.00	0.00	0.00	0.00	0.00	0.00	0.00	0.00	0.00	0.00	1.63	0.00	0.00	8.16
			0.16	**19:00 ~ 20:00**	3.26	1.63	0.00	1.63	0.00	0.00	0.00	0.00	0.00	0.00	0.00	0.00	0.00	0.00	0.00	1.63	0.00	0.00	8.16
			0.16	**20:00 ~ 21:00**	1.63	1.63	0.00	1.63	0.00	0.00	0.00	0.00	0.00	0.00	0.00	0.00	0.00	0.00	0.00	1.63	0.00	0.00	6.52
			0.16	**21:00 ~ 22:00**	1.63	1.63	0.00	1.63	0.00	0.00	0.00	0.00	0.00	0.00	0.00	0.00	0.00	0.00	0.00	1.63	0.00	0.00	6.52
			0.16	**22:00 ~ 23:00**	1.63	1.63	0.00	1.63	0.00	0.00	0.00	0.00	0.00	0.00	0.00	0.00	0.00	0.00	0.00	1.63	0.00	0.00	6.52
			0.16	**23:00 ~ 00:00**	1.63	1.63	0.00	1.63	0.00	0.00	0.00	0.00	0.00	0.00	0.00	0.00	0.00	0.00	0.00	1.63	0.00	0.00	6.52
				Whole Day Total (veh*km)	61.98	39.14	0.00	32.62	8.16	0.00	0.00	0.00	0.00	0.00	0.00	0.00	0.00	0.00	0.00	32.62	0.00	0.00	174.52
155	Lok Shan Road	WB	0.05	**00:00 ~ 01:00**	1.80	0.90	0.00	0.45	0.45	0.00	0.45	0.45	0.00	0.00	0.00	0.00	0.00	0.00	0.45	0.45	0.00	0.00	5.41
			0.05	**01:00 ~ 02:00**	1.35	0.90	0.00	0.45	0.45	0.00	0.45	0.00	0.00	0.00	0.00	0.00	0.00	0.00	0.45	0.45	0.00	0.00	4.51
			0.05	**02:00 ~ 03:00**	0.90	0.45	0.00	0.45	0.45	0.00	0.00	0.00	0.00	0.00	0.00	0.00	0.00	0.00	0.45	0.45	0.00	0.00	3.16
			0.05	**03:00 ~ 04:00**	0.90	0.45	0.00	0.45	0.45	0.00	0.00	0.00	0.00	0.00	0.00	0.00	0.00	0.00	0.45	0.45	0.00	0.00	3.16
			0.05	**04:00 ~ 05:00**	0.90	0.45	0.00	0.45	0.45	0.00	0.00	0.00	0.00	0.00	0.00	0.00	0.00	0.00	0.45	0.45	0.00	0.00	3.16
			0.05	**05:00 ~ 06:00**	0.90	0.45	0.00	0.45	0.45	0.00	0.00	0.00	0.00	0.00	0.00	0.00	0.00	0.00	0.90	0.45	0.00	0.00	3.61
			0.05	**06:00 ~ 07:00**	1.80	0.90	0.00	0.45	0.45	0.00	0.45	0.45	0.00	0.00	0.00	0.00	0.00	0.00	1.35	0.45	0.00	0.00	6.31
			0.05	**07:00 ~ 08:00**	3.16	1.80	0.00	0.90	0.45	0.45	0.45	0.45	0.00	0.45	0.00	0.00	0.45	0.00	1.80	0.45	0.45	0.00	11.28
			0.05	**08:00 ~ 09:00**	4.06	2.26	0.00	1.35	0.45	0.45	0.45	0.90	0.00	0.45	0.00	0.00	0.45	0.00	1.80	0.45	0.45	0.00	13.53
			0.05	**09:00 ~ 10:00**	3.61	1.80	0.00	0.90	0.45	0.45	0.45	0.45	0.00	0.45	0.00	0.00	0.45	0.00	1.35	0.45	0.45	0.00	11.28
			0.05	**10:00 ~ 11:00**	3.61	1.80	0.00	0.90	0.45	0.45	0.45	0.45	0.00	0.45	0.00	0.00	0.45	0.00	1.35	0.45	0.45	0.00	11.28
			0.05	**11:00 ~ 12:00**	3.61	1.80	0.00	0.90	0.45	0.45	0.45	0.45	0.00	0.45	0.00	0.00	0.45	0.00	1.35	0.45	0.45	0.00	11.28
			0.05	**12:00 ~ 13:00**	4.96	2.71	0.45	2.26	0.90	0.45	0.45	0.45	0.00	0.45	0.45	0.00	0.45	0.00	1.35	0.90	0.45	0.00	16.69
			0.05	**13:00 ~ 14:00**	5.41	2.71	0.45	2.26	0.90	0.45	0.45	0.45	0.00	0.45	0.45	0.00	0.45	0.00	1.35	0.90	0.45	0.00	17.14
			0.05	**14:00 ~ 15:00**	5.41	2.71	0.45	2.26	0.90	0.45	0.45	0.45	0.00	0.45	0.45	0.00	0.45	0.00	1.35	0.90	0.45	0.00	17.14
			0.05	**15:00 ~ 16:00**	5.41	2.71	0.45	2.26	0.90	0.45	0.45	0.45	0.00	0.45	0.45	0.00	0.45	0.00	1.35	0.90	0.45	0.00	17.14
			0.05	**16:00 ~ 17:00**	5.41	2.71	0.45	2.26	0.90	0.45	0.45	0.45	0.00	0.45	0.45	0.00	0.45	0.00	1.35	0.90	0.45	0.00	17.14
			0.05	**17:00 ~ 18:00**	5.41	2.71	0.45	2.26	0.90	0.45	0.45	0.90	0.00	0.45	0.45	0.00	0.45	0.00	1.35	0.90	0.45	0.00	17.59
			0.05	**18:00 ~ 19:00**	5.86	3.16	0.45	2.71	0.90	0.45	0.45	0.90	0.00	0.45	0.45	0.00	0.45	0.00	1.35	0.90	0.45	0.00	18.94
			0.05	**19:00 ~ 20:00**	5.41	2.71	0.45	2.26	0.90	0.45	0.45	0.45	0.00	0.45	0.45	0.00	0.45	0.00	1.35	0.90	0.45	0.00	17.14
			0.05	**20:00 ~ 21:00**	4.51	2.26	0.45	1.80	0.90	0.45	0.45	0.45	0.00	0.45	0.45	0.00	0.45	0.00	1.35	0.45	0.45	0.00	14.88
			0.05	**21:00 ~ 22:00**	4.51	2.26	0.45	1.80	0.90	0.45	0.45	0.45	0.00	0.45	0.45	0.00	0.45	0.00	1.35	0.45	0.45	0.00	14.88
			0.05	**22:00 ~ 23:00**	4.06	2.26	0.45	1.80	0.90	0.45	0.45	0.45	0.00	0.45	0.45	0.00	0.45	0.00	0.90	0.45	0.45	0.00	13.98
			0.05	**23:00 ~ 00:00**	3.61	1.80	0.45	1.35	0.45	0.45	0.45	0.45	0.00	0.45	0.45	0.00	0.45	0.00	0.90	0.45	0.45	0.00	12.18
				Whole Day Total (veh*km)	86.59	44.65	5.41	33.37	15.79	7.67	9.02	9.92	0.00	7.67	5.41	0.00	7.67	0.00	27.51	14.43	7.67	0.00	282.78
156	Lok Shan Road	WB	0.04	**00:00 ~ 01:00**	4.39	2.39	0.00	0.80	0.40	0.40	0.40	0.40	0.00	0.40	0.00	0.00	0.40	0.00	0.40	0.80	0.00	0.00	11.17
			0.04	**01:00 ~ 02:00**	2.79	1.60	0.00	0.40	0.40	0.40	0.40	0.00	0.00	0.40	0.00	0.00	0.40	0.00	0.40	0.40	0.00	0.00	7.58
			0.04	**02:00 ~ 03:00**	2.00	1.20	0.00	0.40	0.40	0.00	0.40	0.00	0.00	0.40	0.00	0.00	0.00	0.00	0.40	0.40	0.00	0.00	5.59
			0.04	**03:00 ~ 04:00**	1.60	0.80	0.00	0.40	0.40	0.00	0.40	0.00	0.00	0.40	0.00	0.00	0.00	0.00	0.40	0.40	0.00	0.00	4.79
			0.04	**04:00 ~ 05:00**	1.60	0.80	0.00	0.40	0.40	0.00	0.40	0.00	0.00	0.40	0.00	0.00	0.00	0.00	0.40	0.40	0.00	0.00	4.79
			0.04	**05:00 ~ 06:00**	2.39	1.20	0.00	0.40	0.40	0.00	0.40	0.00	0.00	0.40	0.00	0.00	0.00	0.00	0.80	0.40	0.00	0.00	6.38
			0.04	**06:00 ~ 07:00**	4.39	2.39	0.00	0.80	0.40	0.40	0.40	0.40	0.00	0.40	0.00	0.00	0.40	0.00	1.60	0.80	0.00	0.00	12.37
			0.04	**07:00 ~ 08:00**	8.38	4.39	0.00	1.20	0.40	0.40	0.40	0.80	0.40	0.40	0.40	0.40	0.40	0.00	1.60	1.20	0.40	0.00	21.15
			0.04	**08:00 ~ 09:00**	10.37	5.19	0.00	1.60	0.80	0.40	0.40	0.80	0.40	0.40	0.40	0.40	0.40	0.00	1.60	1.20	0.40	0.00	24.74
			0.04	**09:00 ~ 10:00**	9.18	4.79	0.00	1.60	0.80	0.40	0.40	0.40	0.40	0.40	0.40	0.40	0.40	0.00	1.20	1.20	0.40	0.00	22.34
			0.04	**10:00 ~ 11:00**	8.78	4.79	0.00	1.60	0.80	0.40	0.40	0.40	0.40	0.40	0.40	0.40	0.40	0.00	1.20	1.20	0.40	0.00	21.95
			0.04	**11:00 ~ 12:00**	9.58	4.79	0.00	1.60	0.80	0.40	0.40	0.40	0.40	0.40	0.40	0.40	0.40	0.00	1.20	1.20	0.40	0.00	22.74
			0.04	**12:00 ~ 13:00**	14.36	7.18	0.40	2.39	0.80	0.40	0.40	0.40	0.40	0.40	0.40	0.40	0.40	0.00	1.20	1.60	0.40	0.00	31.52
			0.04	**13:00 ~ 14:00**	14.76	7.58	0.40	2.39	0.80	0.40	0.40	0.40	0.40	0.40	0.40	0.40	0.40	0.00	1.20	1.60	0.40	0.00	32.32
			0.04	**14:00 ~ 15:00**	14.76	7.58	0.40	2.39	0.80	0.40	0.40	0.40	0.40	0.40	0.40	0.40	0.40	0.00	1.20	1.60	0.40	0.00	32.32
			0.04	**15:00 ~ 16:00**	15.16	7.58	0.40	2.39	0.80	0.40	0.40	0.40	0.40	0.40	0.40	0.40	0.40	0.00	1.20	1.60	0.40	0.00	32.72
			0.04	**16:00 ~ 17:00**	15.56	7.98	0.40	2.39	0.80	0.40	0.40	0.40	0.40	0.40	0.40	0.40	0.40	0.00	1.20	2.00	0.40	0.00	33.92
			0.04	**17:00 ~ 18:00**	15.56	7.98	0.40	2.39	0.80	0.40	0.40	0.80	0.40	0.40	0.40	0.40	0.40	0.00	1.60	2.00	0.40	0.00	34.71
			0.04	**18:00 ~ 19:00**	16.36	8.38	0.40	2.39	1.20	0.40	0.40	0.80	0.40	0.40	0.40	0.40	0.40	0.00	1.60	2.00	0.40	0.00	36.31
			0.04	**19:00 ~ 20:00**	14.76	7.58	0.40	2.39	0.80	0.40	0.40	0.40	0.40	0.40	0.40	0.40	0.40	0.00	1.20	1.60	0.40	0.00	32.32
			0.04	**20:00 ~ 21:00**	12.37	6.38	0.40	2.00	0.80	0.40	0.40	0.40	0.40	0.40	0.40	0.40	0.40	0.00	1.20	1.60	0.40	0.00	28.33
			0.04	**21:00 ~ 22:00**	12.77	6.38	0.40	2.00	0.80	0.40	0.40	0.40	0.40	0.40	0.40	0.40	0.40	0.00	1.20	1.60	0.40	0.00	28.73
			0.04	**22:00 ~ 23:00**	11.97	5.99	0.40	2.00	0.80	0.40	0.40	0.40	0.40	0.40	0.40	0.40	0.40	0.00	1.20	1.60	0.40	0.00	27.53
			0.04	**23:00 ~ 00:00**	9.58	4.79	0.40	1.60	0.80	0.40	0.40	0.40	0.40	0.40	0.40	0.40	0.40	0.00	0.80	1.20	0.40	0.00	22.74
				Whole Day Total (veh*km)	233.42	119.70	4.79	37.91	16.36	7.98	9.58	9.18	6.78	9.58	6.78	6.78	7.98	0.00	25.94	29.53	6.78	0.00	539.05

Road No.	Road Name	Bound	Road Length (km)	Hour	PC	TAXI	LGV3	LGV4	LGV6	HGV7	HGV8	PLB	PV4	PV5	NFB6	NFB7	NFB8	FBSD	FBDD	MC	HGV9	NFB9	Total
157	Lok Shan Road	WB	0.02	**00:00 ~ 01:00**	2.66	1.33	0.00	0.67	0.22	0.22	0.22	0.22	0.00	0.22	0.22	0.00	0.22	0.00	0.44	0.44	0.22	0.00	7.33
			0.02	**01:00 ~ 02:00**	1.78	0.89	0.00	0.44	0.22	0.22	0.22	0.00	0.00	0.22	0.22	0.00	0.22	0.00	0.22	0.22	0.22	0.00	5.11
			0.02	**02:00 ~ 03:00**	1.33	0.67	0.00	0.44	0.22	0.22	0.22	0.00	0.00	0.22	0.00	0.00	0.00	0.00	0.22	0.22	0.00	0.00	3.77
			0.02	**03:00 ~ 04:00**	1.11	0.67	0.00	0.22	0.22	0.00	0.22	0.00	0.00	0.22	0.00	0.00	0.00	0.00	0.22	0.22	0.00	0.00	3.11
			0.02	**04:00 ~ 05:00**	1.11	0.67	0.00	0.22	0.22	0.00	0.22	0.00	0.00	0.22	0.00	0.00	0.00	0.00	0.22	0.22	0.00	0.00	3.11
			0.02	**05:00 ~ 06:00**	1.33	0.67	0.00	0.44	0.22	0.22	0.22	0.22	0.00	0.22	0.00	0.00	0.00	0.00	0.44	0.22	0.00	0.00	4.22
			0.02	**06:00 ~ 07:00**	2.66	1.33	0.00	0.67	0.22	0.22	0.22	0.22	0.00	0.22	0.22	0.00	0.22	0.00	1.11	0.44	0.22	0.00	7.99
			0.02	**07:00 ~ 08:00**	5.33	2.66	0.22	1.11	0.44	0.22	0.22	0.44	0.22	0.22	0.22	0.22	0.22	0.00	1.55	0.67	0.22	0.00	14.21
			0.02	**08:00 ~ 09:00**	6.44	3.33	0.22	1.33	0.44	0.22	0.22	0.44	0.22	0.22	0.22	0.22	0.22	0.00	1.33	0.89	0.22	0.00	16.21
			0.02	**09:00 ~ 10:00**	5.77	2.89	0.22	1.11	0.44	0.22	0.22	0.44	0.22	0.22	0.22	0.22	0.22	0.00	1.11	0.67	0.22	0.00	14.43
			0.02	**10:00 ~ 11:00**	5.55	2.89	0.22	1.11	0.44	0.22	0.22	0.44	0.22	0.22	0.22	0.22	0.22	0.00	1.11	0.67	0.22	0.00	14.21
			0.02	**11:00 ~ 12:00**	5.77	3.11	0.22	1.33	0.44	0.22	0.22	0.44	0.22	0.22	0.22	0.22	0.22	0.00	1.11	0.67	0.22	0.00	14.87
			0.02	**12:00 ~ 13:00**	8.66	4.44	0.22	1.78	0.67	0.22	0.22	0.44	0.22	0.22	0.22	0.22	0.22	0.00	1.11	1.11	0.22	0.00	20.20
			0.02	**13:00 ~ 14:00**	8.88	4.44	0.22	1.78	0.67	0.22	0.22	0.44	0.22	0.22	0.22	0.22	0.22	0.00	1.11	1.11	0.22	0.00	20.42
			0.02	**14:00 ~ 15:00**	9.10	4.66	0.22	1.78	0.67	0.22	0.22	0.44	0.22	0.22	0.22	0.22	0.22	0.00	1.11	1.11	0.22	0.00	20.87
			0.02	**15:00 ~ 16:00**	9.10	4.66	0.22	1.78	0.67	0.22	0.22	0.44	0.22	0.22	0.22	0.22	0.22	0.00	1.11	1.11	0.22	0.00	20.87
			0.02	**16:00 ~ 17:00**	9.32	4.88	0.22	1.78	0.67	0.22	0.22	0.44	0.22	0.22	0.22	0.22	0.22	0.00	1.11	1.11	0.22	0.00	21.31
			0.02	**17:00 ~ 18:00**	9.32	4.66	0.22	1.78	0.67	0.22	0.22	0.44	0.22	0.22	0.22	0.22	0.22	0.00	1.11	1.11	0.22	0.00	21.09
			0.02	**18:00 ~ 19:00**	9.99	5.11	0.22	2.00	0.67	0.22	0.22	0.44	0.22	0.22	0.22	0.22	0.22	0.00	1.11	1.11	0.22	0.00	22.42
			0.02	**19:00 ~ 20:00**	8.88	4.44	0.22	1.78	0.67	0.22	0.22	0.44	0.22	0.22	0.22	0.22	0.22	0.00	1.11	1.11	0.22	0.00	20.42
			0.02	**20:00 ~ 21:00**	7.55	3.77	0.22	1.55	0.67	0.22	0.22	0.22	0.22	0.22	0.22	0.22	0.22	0.00	0.89	0.89	0.22	0.00	17.54
			0.02	**21:00 ~ 22:00**	7.77	4.00	0.22	1.55	0.67	0.22	0.22	0.22	0.22	0.22	0.22	0.22	0.22	0.00	0.89	0.89	0.22	0.00	17.98
			0.02	**22:00 ~ 23:00**	7.10	3.55	0.22	1.33	0.67	0.22	0.22	0.22	0.22	0.22	0.22	0.22	0.22	0.00	0.89	0.89	0.22	0.00	16.65
			0.02	**23:00 ~ 00:00**	5.77	3.11	0.22	1.11	0.44	0.22	0.22	0.22	0.22	0.22	0.22	0.22	0.22	0.00	0.67	0.67	0.22	0.00	13.99
				Whole Day Total (veh*km)	142.30	72.82	3.77	29.08	11.54	4.88	5.33	7.33	3.77	5.33	4.44	3.77	4.44	0.00	21.31	17.76	4.44	0.00	342.32
158	To Kwa Wan Road	NB	0.15	**00:00 ~ 01:00**	5.85	2.93	0.00	2.93	1.46	1.46	1.46	1.46	0.00	1.46	0.00	0.00	0.00	0.00	8.78	1.46	0.00	0.00	29.26
			0.15	**01:00 ~ 02:00**	4.39	2.93	0.00	1.46	1.46	1.46	1.46	0.00	0.00	1.46	0.00	0.00	0.00	0.00	4.39	1.46	0.00	0.00	20.48
			0.15	**02:00 ~ 03:00**	2.93	1.46	0.00	1.46	1.46	0.00	1.46	0.00	0.00	0.00	0.00	0.00	0.00	0.00	2.93	1.46	0.00	0.00	13.17
			0.15	**03:00 ~ 04:00**	2.93	1.46	0.00	1.46	1.46	0.00	0.00	0.00	0.00	0.00	0.00	0.00	0.00	0.00	2.93	1.46	0.00	0.00	11.70
			0.15	**04:00 ~ 05:00**	2.93	1.46	0.00	1.46	1.46	0.00	0.00	0.00	0.00	0.00	0.00	0.00	0.00	0.00	2.93	1.46	0.00	0.00	11.70
			0.15	**05:00 ~ 06:00**	2.93	1.46	0.00	1.46	1.46	0.00	1.46	1.46	0.00	0.00	0.00	0.00	0.00	0.00	10.24	1.46	0.00	0.00	21.95
			0.15	**06:00 ~ 07:00**	7.32	2.93	0.00	2.93	1.46	1.46	1.46	5.85	0.00	1.46	0.00	0.00	0.00	0.00	23.41	1.46	0.00	0.00	49.74
			0.15	**07:00 ~ 08:00**	13.17	7.32	0.00	4.39	1.46	1.46	1.46	8.78	0.00	1.46	1.46	0.00	1.46	0.00	29.26	1.46	1.46	0.00	74.61
			0.15	**08:00 ~ 09:00**	16.09	8.78	0.00	5.85	2.93	1.46	1.46	10.24	0.00	1.46	1.46	0.00	1.46	0.00	24.87	2.93	1.46	0.00	80.47
			0.15	**09:00 ~ 10:00**	13.17	7.32	0.00	4.39	1.46	1.46	1.46	7.32	0.00	1.46	1.46	0.00	1.46	0.00	21.95	1.46	1.46	0.00	65.84
			0.15	**10:00 ~ 11:00**	13.17	7.32	0.00	4.39	1.46	1.46	1.46	7.32	0.00	1.46	1.46	0.00	1.46	0.00	21.95	1.46	1.46	0.00	65.84
			0.15	**11:00 ~ 12:00**	14.63	7.32	0.00	4.39	1.46	1.46	1.46	7.32	0.00	1.46	1.46	0.00	1.46	0.00	20.48	1.46	1.46	0.00	65.84
			0.15	**12:00 ~ 13:00**	17.56	8.78	0.00	2.93	1.46	1.46	1.46	7.32	0.00	1.46	1.46	0.00	1.46	0.00	21.95	2.93	1.46	0.00	71.69
			0.15	**13:00 ~ 14:00**	17.56	10.24	0.00	2.93	1.46	1.46	1.46	7.32	0.00	1.46	1.46	0.00	1.46	0.00	21.95	2.93	1.46	0.00	73.15
			0.15	**14:00 ~ 15:00**	19.02	10.24	0.00	2.93	1.46	1.46	1.46	7.32	0.00	1.46	1.46	0.00	1.46	0.00	21.95	2.93	1.46	0.00	74.61
			0.15	**15:00 ~ 16:00**	19.02	10.24	0.00	2.93	1.46	1.46	1.46	7.32	0.00	1.46	1.46	0.00	1.46	0.00	21.95	2.93	1.46	0.00	74.61
			0.15	**16:00 ~ 17:00**	19.02	10.24	0.00	2.93	1.46	1.46	1.46	7.32	0.00	1.46	1.46	0.00	1.46	0.00	21.95	2.93	1.46	0.00	74.61
			0.15	**17:00 ~ 18:00**	19.02	10.24	0.00	2.93	1.46	1.46	1.46	8.78	0.00	1.46	1.46	0.00	1.46	0.00	21.95	2.93	1.46	0.00	76.08
			0.15	**18:00 ~ 19:00**	20.48	10.24	0.00	4.39	1.46	1.46	1.46	8.78	0.00	1.46	1.46	0.00	1.46	0.00	23.41	2.93	1.46	0.00	80.47
			0.15	**19:00 ~ 20:00**	17.56	10.24	0.00	2.93	1.46	1.46	1.46	7.32	0.00	1.46	1.46	0.00	1.46	0.00	19.02	2.93	1.46	0.00	70.22
			0.15	**20:00 ~ 21:00**	16.09	8.78	0.00	2.93	1.46	1.46	1.46	4.39	0.00	1.46	1.46	0.00	1.46	0.00	17.56	2.93	1.46	0.00	62.91
			0.15	**21:00 ~ 22:00**	16.09	8.78	0.00	2.93	1.46	1.46	1.46	4.39	0.00	1.46	1.46	0.00	1.46	0.00	17.56	2.93	1.46	0.00	62.91
			0.15	**22:00 ~ 23:00**	14.63	7.32	0.00	2.93	1.46	1.46	1.46	4.39	0.00	1.46	1.46	0.00	1.46	0.00	16.09	2.93	1.46	0.00	58.52
			0.15	**23:00 ~ 00:00**	11.70	5.85	0.00	2.93	1.46	1.46	1.46	4.39	0.00	1.46	1.46	0.00	1.46	0.00	14.63	1.46	1.46	0.00	51.21
				Whole Day Total (veh*km)	307.23	163.86	0.00	73.15	36.58	29.26	32.19	128.74	0.00	29.26	24.87	0.00	24.87	0.00	414.03	52.67	24.87	0.00	1341.57
159	To Kwa Wan Road	SB	0.15	**00:00 ~ 01:00**	14.63	7.32	0.00	5.85	2.93	1.46	1.46	1.46	0.00	1.46	0.00	0.00	1.46	0.00	8.78	2.93	1.46	0.00	51.21
			0.15	**01:00 ~ 02:00**	10.24	5.85	0.00	4.39	1.46	1.46	1.46	0.00	0.00	1.46	0.00	0.00	1.46	0.00	4.39	1.46	1.46	0.00	35.11
			0.15	**02:00 ~ 03:00**	7.32	4.39	0.00	2.93	1.46	1.46	1.46	0.00	0.00	1.46	0.00	0.00	0.00	0.00	2.93	1.46	1.46	0.00	26.33
			0.15	**03:00 ~ 04:00**	5.85	2.93	0.00	2.93	1.46	1.46	1.46	0.00	0.00	1.46	0.00	0.00	0.00	0.00	2.93	1.46	0.00	0.00	21.95
			0.15	**04:00 ~ 05:00**	5.85	2.93	0.00	2.93	1.46	1.46	1.46	0.00	0.00	1.46	0.00	0.00	0.00	0.00	2.93	1.46	0.00	0.00	21.95
			0.15	**05:00 ~ 06:00**	8.78	4.39	0.00	2.93	1.46	1.46	1.46	1.46	0.00	1.46	0.00	0.00	0.00	0.00	10.24	1.46	1.46	0.00	36.58
			0.15	**06:00 ~ 07:00**	16.09	8.78	0.00	5.85	2.93	1.46	1.46	5.85	0.00	1.46	0.00	0.00	1.46	0.00	24.87	2.93	1.46	0.00	74.61
			0.15	**07:00 ~ 08:00**	30.72	16.09	1.46	11.70	4.39	1.46	1.46	8.78	1.46	1.46	1.46	1.46	1.46	0.00	30.72	4.39	1.46	0.00	119.97
			0.15	**08:00 ~ 09:00**	38.04	19.02	1.46	14.63	5.85	1.46	1.46	10.24	1.46	1.46	1.46	1.46	1.46	0.00	26.33	4.39	1.46	0.00	131.67
			0.15	**09:00 ~ 10:00**	33.65	17.56	1.46	13.17	5.85	1.46	1.46	8.78	1.46	1.46	1.46	1.46	1.46	0.00	23.41	4.39	1.46	0.00	119.97
			0.15	**10:00 ~ 11:00**	32.19	16.09	1.46	13.17	4.39	1.46	1.46	7.32	1.46	1.46	1.46	1.46	1.46	0.00	21.95	4.39	1.46	0.00	112.65
			0.15	**11:00 ~ 12:00**	33.65	17.56	1.46	13.17	5.85	1.46	1.46	7.32	1.46	1.46	1.46	1.46	1.46	0.00	21.95	4.39	1.46	0.00	117.04
			0.15	**12:00 ~ 13:00**	23.41	11.70	0.00	4.39	1.46	1.46	1.46	8.78	0.00	1.46	1.46	1.46	1.46	0.00	24.87	2.93	1.46	0.00	87.78
			0.15	**13:00 ~ 14:00**	24.87	13.17	0.00	4.39	2.93	1.46	1.46	8.78	0.00	1.46	1.46	1.46	1.46	0.00	24.87	2.93	1.46	0.00	92.17
			0.15	**14:00 ~ 15:00**	24.87	13.17	0.00	4.39	2.93	1.46	1.46	8.78	0.00	1.46	1.46	1.46	1.46	0.00	24.87	2.93	1.46	0.00	92.17
			0.15	**15:00 ~ 16:00**	24.87	13.17	0.00	4.39	2.93	1.46	1.46	8.78	0.00	1.46	1.46	1.46	1.46	0.00	24.87	2.93	1.46	0.00	92.17
			0.15	**16:00 ~ 17:00**	26.33	13.17	0.00	4.39	2.93	1.46	1.46	8.78	0.00	1.46	1.46	1.46	1.46	0.00	24.87	2.93	1.46	0.00	93.63
			0.15	**17:00 ~ 18:00**	26.33	13.17	0.00	4.39	2.93	1.46	1.46	10.24	0.00	1.46	1.46	1.46	1.46	0.00	26.33	2.93	1.46	0.00	96.56
			0.15	**18:00 ~ 19:00**	27.80	14.63	0.00	5.85	2.93	1.46	1.46	10.24	0.00	1.46	1.46	1.46	1.46	0.00	26.33	2.93	1.46	0.00	100.95
			0.15	**19:00 ~ 20:00**	24.87	13.17	0.00	4.39	2.93	1.46	1.46	8.78	0.00	1.46	1.46	1.46	1.46	0.00	21.95	2.93	1.46	0.00	89.24
			0.15	**20:00 ~ 21:00**	20.48	10.24	0.00	4.39	1.46	1.46	1.46	5.85	0.00	1.46	1.46	1.46	1.46	0.00	20.48	2.93	1.46	0.00	76.08
			0.15	**21:00 ~ 22:00**	21.95	11.70	0.00	4.39	1.46	1.46	1.46	5.85	0.00	1.46	1.46	1.46	1.46	0.00	19.02	2.93	1.46	0.00	77.54
			0.15	**22:00 ~ 23:00**	19.02	10.24	0.00	4.39	1.46	1.46	1.46	4.39	0.00	1.46	1.46	1.46	1.46	0.00	17.56	2.93	1.46	0.00	70.22
			0.15	**23:00 ~ 00:00**	16.09	8.78	0.00	2.93	1.46	1.46	1.46	4.39	0.00	1.46	1.46	1.46	1.46	0.00	16.09	2.93	1.46	0.00	62.91
				Whole Day Total (veh*km)	517.90	269.19	7.32	146.30	67.30	35.11	35.11	144.84	7.32	35.11	24.87	24.87	29.26	0.00	453.53	70.22	32.19	0.00	1900.44
160	Lok Shan Road	WB	0.04	**00:00 ~ 01:00**	3.76	1.88	0.00	1.13	0.38	0.38	0.38	0.00	0.00	0.38	0.00	0.00	0.38	0.00	0.00	0.38	0.00	0.00	9.02
			0.04	**01:00 ~ 02:00**	2.63	1.50	0.00	0.75	0.38	0.38	0.38	0.00	0.00	0.38	0.00	0.00	0.38	0.00	0.00	0.38	0.00	0.00	7.14
			0.04	**02:00 ~ 03:00**	1.88	1.13	0.00	0.38	0.38	0.38	0.38	0.00	0.00	0.38	0.00	0.00	0.00	0.00	0.00	0.38	0.00	0.00	5.26
			0.04	**03:00 ~ 04:00**	1.50	0.75	0.00	0.38	0.38	0.00	0.38	0.00	0.00	0.38	0.00	0.00	0.00	0.00	0.00	0.38	0.00	0.00	4.14
			0.04	**04:00 ~ 05:00**	1.50	0.75	0.00	0.38	0.38	0.00	0.38	0.00	0.00	0.38	0.00	0.00	0.00	0.00	0.00	0.38	0.00	0.00	4.14
			0.04	**05:00 ~ 06:00**	1.88	1.13	0.00	0.75	0.38	0.38	0.38	0.00	0.00	0.38	0.00	0.00	0.00	0.00	0.00	0.38	0.00	0.00	5.64
			0.04	**06:00 ~ 07:00**	3.76	1.88	0.00	1.13	0.38	0.38	0.38	0.00	0.00	0.38	0.00	0.00	0.38	0.00	0.00	0.38	0.00	0.00	9.02
			0.04	**07:00 ~ 08:00**	7.14	3.76	0.38	1.88	0.75	0.38	0.38	0.00	0.00	0.38	0.38	0.38	0.38	0.00	0.00	1.13	0.38	0.00	17.67
			0.04	**08:00 ~ 09:00**	9.02	4.51	0.38	2.26	0.75	0.38	0.38	0.00	0.00	0.38	0.38	0.38	0.38	0.00	0.00	1.13	0.38	0.00	20.68
			0.04	**09:00 ~ 10:00**	7.90	4.14	0.38	1.88	0.75	0.38	0.38	0.00	0.00	0.38	0.38	0.38	0.38	0.00	0.00	1.13	0.38	0.00	18.80
			0.04	**10:00 ~ 11:00**	7.90	4.14	0.38	1.88	0.75	0.38	0.38	0.00	0.00	0.38	0.38	0.38	0.38	0.00	0.00	1.13	0.38	0.00	18.80
			0.04	**11:00 ~ 12:00**	8.27	4.14	0.38	1.88	0.75	0.38	0.38	0.00	0.00	0.38	0.38	0.38	0.38	0.00	0.00	1.13	0.38	0.00	19.18
			0.04	**12:00 ~ 13:00**	10.15	5.26	0.00	1.50	0.75	0.38	0.38	0.00	0.38	0.38	0.38	0.38	0.38	0.00	0.00	1.13	0.38	0.00	21.81
			0.04	**13:00 ~ 14:00**	10.53	5.26	0.00	1.50	0.75	0.38	0.38	0.00	0.38	0.38	0.38	0.38	0.38	0.00	0.00	1.13	0.38	0.00	22.18
			0.04	**14:00 ~ 15:00**	10.53	5.26	0.00	1.88	0.75	0.38	0.38	0.00	0.38	0.38	0.38	0.38	0.38	0.00	0.00	1.13	0.38	0.00	22.56
			0.04	**15:00 ~ 16:00**	10.90	5.64	0.00	1.88	0.75	0.38	0.38	0.00	0.38	0.38	0.38	0.38	0.38	0.00	0.00	1.13	0.38	0.00	23.31
			0.04	**16:00 ~ 17:00**	11.28	5.64	0.00	1.88	0.75	0.38	0.38	0.00	0.38	0.38	0.38	0.38	0.38	0.00	0.00	1.50	0.38	0.00	24.06
			0.04	**17:00 ~ 18:00**	10.90	5.64	0.00	1.88	0.75	0.38	0.38	0.00	0.38	0.38	0.38	0.38	0.38	0.00	0.00	1.50	0.38	0.00	23.69
			0.04	**18:00 ~ 19:00**	11.66	6.02	0.00	1.88	0.75	0.38	0.38	0.00	0.38	0.38	0.38	0.38	0.38	0.00	0.00	1.50	0.38	0.00	24.82
			0.04	**19:00 ~ 20:00**	10.53	5.26	0.00	1.50	0.75	0.38	0.38	0.00	0.38	0.38	0.38	0.38	0.38	0.00	0.00	1.13	0.38	0.00	22.18
			0.04	**20:00 ~ 21:00**	8.65	4.51	0.00	1.50	0.75	0.38	0.38	0.00	0.38	0.38	0.38	0.38	0.38	0.00	0.00	1.13	0.38	0.00	19.55
			0.04	**21:00 ~ 22:00**	9.02	4.51	0.00	1.50	0.75	0.38	0.38	0.00	0.38	0.38	0.38	0.38	0.38	0.00	0.00	1.13	0.38	0.00	19.93
			0.04	**22:00 ~ 23:00**	8.27	4.51	0.00	1.50	0.75	0.38	0.38	0.00	0.38	0.38	0.38	0.38	0.38	0.00	0.00	1.13	0.38	0.00	19.18
			0.04	**23:00 ~ 00:00**	6.77	3.38	0.00	1.13	0.38	0.38	0.38	0.00	0.00	0.38	0.38	0.38	0.38	0.00	0.00	0.75	0.38	0.00	15.42
				Whole Day Total (veh*km)	176.34	90.62	1.88	34.22	15.04	8.27	9.02	0.00	4.51	9.02	6.39	6.39	7.52	0.00	0.00	22.56	6.39	0.00	398.18

Road No.	Road Name	Bound	Road Length (km)	Hour	PC	TAXI	LGV3	LGV4	LGV6	HGV7	HGV8	PLB	PV4	PV5	NFB6	NFB7	NFB8	FBSD	FBDD	MC	HGV9	NFB9	Total
161	To Kwa Wan Road	NB	0.17	**00:00 ~ 01:00**	8.52	5.11	0.00	3.41	1.70	1.70	1.70	0.00	0.00	1.70	0.00	0.00	0.00	0.00	0.00	1.70	0.00	0.00	25.56
			0.17	**01:00 ~ 02:00**	5.11	3.41	0.00	1.70	1.70	1.70	1.70	0.00	0.00	1.70	0.00	0.00	0.00	0.00	0.00	1.70	0.00	0.00	18.74
			0.17	**02:00 ~ 03:00**	3.41	1.70	0.00	1.70	1.70	0.00	1.70	0.00	0.00	0.00	0.00	0.00	0.00	0.00	0.00	1.70	0.00	0.00	11.93
			0.17	**03:00 ~ 04:00**	3.41	1.70	0.00	1.70	1.70	0.00	1.70	0.00	0.00	0.00	0.00	0.00	0.00	0.00	0.00	1.70	0.00	0.00	11.93
			0.17	**04:00 ~ 05:00**	3.41	1.70	0.00	1.70	1.70	0.00	1.70	0.00	0.00	0.00	0.00	0.00	0.00	0.00	0.00	1.70	0.00	0.00	11.93
			0.17	**05:00 ~ 06:00**	5.11	3.41	0.00	1.70	1.70	0.00	1.70	0.00	0.00	0.00	0.00	0.00	0.00	0.00	0.00	1.70	0.00	0.00	15.34
			0.17	**06:00 ~ 07:00**	8.52	5.11	0.00	3.41	1.70	1.70	1.70	0.00	0.00	1.70	0.00	0.00	0.00	0.00	0.00	1.70	0.00	0.00	25.56
			0.17	**07:00 ~ 08:00**	15.34	8.52	0.00	6.82	3.41	1.70	1.70	0.00	0.00	1.70	1.70	0.00	1.70	0.00	0.00	1.70	1.70	0.00	46.01
			0.17	**08:00 ~ 09:00**	18.74	10.22	0.00	6.82	3.41	1.70	1.70	0.00	0.00	1.70	1.70	0.00	1.70	0.00	0.00	3.41	1.70	0.00	52.82
			0.17	**09:00 ~ 10:00**	17.04	8.52	0.00	6.82	3.41	1.70	1.70	0.00	0.00	1.70	1.70	0.00	1.70	0.00	0.00	1.70	1.70	0.00	47.71
			0.17	**10:00 ~ 11:00**	15.34	8.52	0.00	6.82	3.41	1.70	1.70	0.00	0.00	1.70	1.70	0.00	1.70	0.00	0.00	1.70	1.70	0.00	46.01
			0.17	**11:00 ~ 12:00**	17.04	8.52	0.00	6.82	3.41	1.70	1.70	0.00	0.00	1.70	1.70	0.00	1.70	0.00	0.00	1.70	1.70	0.00	47.71
			0.17	**12:00 ~ 13:00**	6.82	3.41	0.00	3.41	1.70	1.70	1.70	0.00	0.00	1.70	0.00	0.00	0.00	0.00	0.00	1.70	0.00	0.00	22.15
			0.17	**13:00 ~ 14:00**	6.82	3.41	0.00	3.41	1.70	1.70	1.70	0.00	0.00	1.70	0.00	0.00	0.00	0.00	0.00	1.70	0.00	0.00	22.15
			0.17	**14:00 ~ 15:00**	6.82	3.41	0.00	3.41	1.70	1.70	1.70	0.00	0.00	1.70	0.00	0.00	0.00	0.00	0.00	1.70	0.00	0.00	22.15
			0.17	**15:00 ~ 16:00**	6.82	3.41	0.00	3.41	1.70	1.70	1.70	0.00	0.00	1.70	0.00	0.00	0.00	0.00	0.00	1.70	0.00	0.00	22.15
			0.17	**16:00 ~ 17:00**	6.82	3.41	0.00	3.41	1.70	1.70	1.70	0.00	0.00	1.70	0.00	0.00	0.00	0.00	0.00	1.70	0.00	0.00	22.15
			0.17	**17:00 ~ 18:00**	6.82	3.41	0.00	3.41	1.70	1.70	1.70	0.00	0.00	1.70	0.00	0.00	0.00	0.00	0.00	1.70	0.00	0.00	22.15
			0.17	**18:00 ~ 19:00**	6.82	3.41	0.00	3.41	1.70	1.70	1.70	0.00	0.00	1.70	0.00	0.00	0.00	0.00	0.00	1.70	0.00	0.00	22.15
			0.17	**19:00 ~ 20:00**	6.82	3.41	0.00	3.41	1.70	1.70	1.70	0.00	0.00	1.70	0.00	0.00	0.00	0.00	0.00	1.70	0.00	0.00	22.15
			0.17	**20:00 ~ 21:00**	5.11	3.41	0.00	3.41	1.70	1.70	1.70	0.00	0.00	1.70	0.00	0.00	0.00	0.00	0.00	1.70	0.00	0.00	20.45
			0.17	**21:00 ~ 22:00**	5.11	3.41	0.00	3.41	1.70	1.70	1.70	0.00	0.00	1.70	0.00	0.00	0.00	0.00	0.00	1.70	0.00	0.00	20.45
			0.17	**22:00 ~ 23:00**	5.11	3.41	0.00	3.41	1.70	1.70	1.70	0.00	0.00	1.70	0.00	0.00	0.00	0.00	0.00	1.70	0.00	0.00	20.45
			0.17	**23:00 ~ 00:00**	5.11	3.41	0.00	1.70	1.70	1.70	1.70	0.00	0.00	1.70	0.00	0.00	0.00	0.00	0.00	1.70	0.00	0.00	18.74
				Whole Day Total (veh*km)	195.96	107.35	0.00	88.61	49.42	34.08	40.90	0.00	0.00	34.08	8.52	0.00	8.52	0.00	0.00	42.60	8.52	0.00	618.55
162	To Kwa Wan Road	SB	0.17	**00:00 ~ 01:00**	15.34	8.52	0.00	6.82	3.41	1.70	1.70	1.70	0.00	1.70	0.00	0.00	1.70	0.00	6.82	1.70	1.70	0.00	52.82
			0.17	**01:00 ~ 02:00**	10.22	5.11	0.00	5.11	1.70	1.70	1.70	0.00	0.00	1.70	0.00	0.00	1.70	0.00	3.41	1.70	1.70	0.00	35.78
			0.17	**02:00 ~ 03:00**	6.82	3.41	0.00	3.41	1.70	1.70	1.70	0.00	0.00	1.70	0.00	0.00	0.00	0.00	3.41	1.70	0.00	0.00	25.56
			0.17	**03:00 ~ 04:00**	5.11	3.41	0.00	3.41	1.70	1.70	1.70	0.00	0.00	0.00	0.00	0.00	0.00	0.00	3.41	1.70	0.00	0.00	22.15
			0.17	**04:00 ~ 05:00**	5.11	3.41	0.00	3.41	1.70	1.70	1.70	0.00	0.00	0.00	0.00	0.00	0.00	0.00	3.41	1.70	0.00	0.00	22.15
			0.17	**05:00 ~ 06:00**	8.52	5.11	0.00	3.41	1.70	1.70	1.70	1.70	0.00	1.70	0.00	0.00	0.00	0.00	6.82	1.70	0.00	0.00	34.08
			0.17	**06:00 ~ 07:00**	15.34	8.52	0.00	6.82	3.41	1.70	1.70	5.11	0.00	1.70	0.00	0.00	1.70	0.00	17.04	1.70	1.70	0.00	66.46
			0.17	**07:00 ~ 08:00**	28.97	15.34	1.70	11.93	5.11	1.70	1.70	6.82	0.00	1.70	1.70	1.70	1.70	0.00	22.15	3.41	1.70	0.00	107.35
			0.17	**08:00 ~ 09:00**	35.78	18.74	1.70	15.34	6.82	1.70	1.70	6.82	0.00	1.70	1.70	1.70	1.70	0.00	18.74	5.11	1.70	0.00	120.98
			0.17	**09:00 ~ 10:00**	32.38	17.04	1.70	13.63	5.11	1.70	1.70	5.11	0.00	1.70	1.70	1.70	1.70	0.00	17.04	3.41	1.70	0.00	107.35
			0.17	**10:00 ~ 11:00**	30.67	15.34	1.70	13.63	5.11	1.70	1.70	5.11	0.00	1.70	1.70	1.70	1.70	0.00	15.34	3.41	1.70	0.00	102.24
			0.17	**11:00 ~ 12:00**	32.38	17.04	1.70	13.63	5.11	1.70	1.70	5.11	0.00	1.70	1.70	1.70	1.70	0.00	15.34	5.11	1.70	0.00	107.35
			0.17	**12:00 ~ 13:00**	22.15	11.93	1.70	8.52	3.41	1.70	1.70	5.11	0.00	1.70	1.70	1.70	1.70	0.00	15.34	3.41	1.70	0.00	83.50
			0.17	**13:00 ~ 14:00**	22.15	11.93	1.70	8.52	3.41	1.70	1.70	5.11	0.00	1.70	1.70	1.70	1.70	0.00	17.04	3.41	1.70	0.00	85.20
			0.17	**14:00 ~ 15:00**	23.86	11.93	1.70	8.52	3.41	1.70	1.70	5.11	0.00	1.70	1.70	1.70	1.70	0.00	17.04	3.41	1.70	0.00	86.90
			0.17	**15:00 ~ 16:00**	23.86	11.93	1.70	8.52	3.41	1.70	1.70	5.11	0.00	1.70	1.70	1.70	1.70	0.00	17.04	3.41	1.70	0.00	86.90
			0.17	**16:00 ~ 17:00**	23.86	11.93	1.70	8.52	3.41	1.70	1.70	5.11	0.00	1.70	1.70	1.70	1.70	0.00	17.04	3.41	1.70	0.00	86.90
			0.17	**17:00 ~ 18:00**	23.86	11.93	1.70	8.52	3.41	1.70	1.70	6.82	0.00	1.70	1.70	1.70	1.70	0.00	17.04	3.41	1.70	0.00	88.61
			0.17	**18:00 ~ 19:00**	25.56	13.63	1.70	10.22	3.41	1.70	1.70	6.82	0.00	1.70	1.70	1.70	1.70	0.00	17.04	3.41	1.70	0.00	93.72
			0.17	**19:00 ~ 20:00**	22.15	11.93	1.70	8.52	3.41	1.70	1.70	5.11	0.00	1.70	1.70	1.70	1.70	0.00	15.34	3.41	1.70	0.00	83.50
			0.17	**20:00 ~ 21:00**	18.74	10.22	1.70	6.82	3.41	1.70	1.70	3.41	0.00	1.70	1.70	1.70	1.70	0.00	13.63	3.41	1.70	0.00	73.27
			0.17	**21:00 ~ 22:00**	20.45	10.22	1.70	6.82	3.41	1.70	1.70	3.41	0.00	1.70	1.70	1.70	1.70	0.00	13.63	3.41	1.70	0.00	74.98
			0.17	**22:00 ~ 23:00**	18.74	10.22	1.70	6.82	3.41	1.70	1.70	3.41	0.00	1.70	1.70	1.70	1.70	0.00	11.93	3.41	1.70	0.00	71.57
			0.17	**23:00 ~ 00:00**	15.34	8.52	1.70	5.11	1.70	1.70	1.70	3.41	0.00	1.70	1.70	1.70	1.70	0.00	10.22	1.70	1.70	0.00	59.64
				Whole Day Total (veh*km)	487.34	257.30	28.97	195.96	81.79	40.90	40.90	95.42	0.00	37.49	28.97	28.97	34.08	0.00	315.24	71.57	34.08	0.00	1778.98
163	Cheung Ning Street	NB	0.15	**00:00 ~ 01:00**	4.48	2.99	0.00	1.49	1.49	0.00	1.49	1.49	0.00	0.00	0.00	0.00	0.00	0.00	1.49	1.49	0.00	0.00	16.42
			0.15	**01:00 ~ 02:00**	2.99	1.49	0.00	1.49	1.49	0.00	1.49	0.00	0.00	0.00	0.00	0.00	0.00	0.00	1.49	1.49	0.00	0.00	11.94
			0.15	**02:00 ~ 03:00**	2.99	1.49	0.00	1.49	1.49	0.00	1.49	0.00	0.00	0.00	0.00	0.00	0.00	0.00	1.49	1.49	0.00	0.00	11.94
			0.15	**03:00 ~ 04:00**	2.99	1.49	0.00	1.49	1.49	0.00	0.00	0.00	0.00	0.00	0.00	0.00	0.00	0.00	1.49	1.49	0.00	0.00	10.45
			0.15	**04:00 ~ 05:00**	2.99	1.49	0.00	1.49	1.49	0.00	0.00	0.00	0.00	0.00	0.00	0.00	0.00	0.00	1.49	1.49	0.00	0.00	10.45
			0.15	**05:00 ~ 06:00**	2.99	1.49	0.00	1.49	1.49	0.00	1.49	0.00	0.00	0.00	0.00	0.00	0.00	0.00	1.49	1.49	0.00	0.00	11.94
			0.15	**06:00 ~ 07:00**	4.48	2.99	0.00	1.49	1.49	0.00	1.49	1.49	0.00	0.00	0.00	0.00	0.00	0.00	2.99	1.49	0.00	0.00	17.92
			0.15	**07:00 ~ 08:00**	8.96	4.48	0.00	4.48	1.49	1.49	1.49	1.49	0.00	1.49	0.00	0.00	1.49	0.00	4.48	1.49	1.49	0.00	34.34
			0.15	**08:00 ~ 09:00**	11.94	5.97	0.00	4.48	1.49	1.49	1.49	1.49	0.00	1.49	0.00	0.00	1.49	0.00	2.99	1.49	1.49	0.00	37.33
			0.15	**09:00 ~ 10:00**	10.45	5.97	0.00	4.48	1.49	1.49	1.49	1.49	0.00	1.49	0.00	0.00	1.49	0.00	2.99	1.49	1.49	0.00	35.83
			0.15	**10:00 ~ 11:00**	10.45	5.97	0.00	4.48	1.49	1.49	1.49	1.49	0.00	1.49	0.00	0.00	1.49	0.00	2.99	1.49	1.49	0.00	35.83
			0.15	**11:00 ~ 12:00**	10.45	5.97	0.00	4.48	1.49	1.49	1.49	1.49	0.00	1.49	0.00	0.00	1.49	0.00	2.99	1.49	1.49	0.00	35.83
			0.15	**12:00 ~ 13:00**	10.45	5.97	0.00	4.48	1.49	1.49	1.49	1.49	0.00	1.49	0.00	0.00	1.49	0.00	2.99	1.49	1.49	0.00	35.83
			0.15	**13:00 ~ 14:00**	10.45	5.97	0.00	4.48	1.49	1.49	1.49	1.49	0.00	1.49	0.00	0.00	1.49	0.00	2.99	1.49	1.49	0.00	35.83
			0.15	**14:00 ~ 15:00**	10.45	5.97	0.00	4.48	1.49	1.49	1.49	1.49	0.00	1.49	0.00	0.00	1.49	0.00	2.99	1.49	1.49	0.00	35.83
			0.15	**15:00 ~ 16:00**	10.45	5.97	0.00	4.48	1.49	1.49	1.49	1.49	0.00	1.49	0.00	0.00	1.49	0.00	2.99	1.49	1.49	0.00	35.83
			0.15	**16:00 ~ 17:00**	10.45	5.97	0.00	4.48	1.49	1.49	1.49	1.49	0.00	1.49	0.00	0.00	1.49	0.00	2.99	1.49	1.49	0.00	35.83
			0.15	**17:00 ~ 18:00**	10.45	5.97	0.00	4.48	1.49	1.49	1.49	1.49	0.00	1.49	0.00	0.00	1.49	0.00	2.99	1.49	1.49	0.00	35.83
			0.15	**18:00 ~ 19:00**	11.94	5.97	0.00	4.48	1.49	1.49	1.49	1.49	0.00	1.49	0.00	0.00	1.49	0.00	2.99	1.49	1.49	0.00	37.33
			0.15	**19:00 ~ 20:00**	10.45	5.97	0.00	4.48	1.49	1.49	1.49	1.49	0.00	1.49	0.00	0.00	1.49	0.00	2.99	1.49	1.49	0.00	35.83
			0.15	**20:00 ~ 21:00**	8.96	4.48	0.00	2.99	1.49	1.49	1.49	1.49	0.00	1.49	0.00	0.00	1.49	0.00	2.99	1.49	1.49	0.00	31.35
			0.15	**21:00 ~ 22:00**	8.96	4.48	0.00	2.99	1.49	1.49	1.49	1.49	0.00	1.49	0.00	0.00	1.49	0.00	2.99	1.49	1.49	0.00	31.35
			0.15	**22:00 ~ 23:00**	8.96	4.48	0.00	2.99	1.49	1.49	1.49	1.49	0.00	1.49	0.00	0.00	1.49	0.00	2.99	1.49	1.49	0.00	31.35
			0.15	**23:00 ~ 00:00**	7.47	4.48	0.00	2.99	1.49	1.49	1.49	1.49	0.00	1.49	0.00	0.00	1.49	0.00	2.99	1.49	1.49	0.00	29.86
				Whole Day Total (veh*km)	195.58	107.50	0.00	80.62	35.83	25.38	32.85	28.37	0.00	25.38	0.00	0.00	25.38	0.00	64.20	35.83	25.38	0.00	682.30
164	Ha Heung Road	NB	0.13	**00:00 ~ 01:00**	10.38	5.19	0.00	1.30	1.30	0.00	1.30	0.00	0.00	1.30	0.00	0.00	1.30	0.00	1.30	1.30	0.00	0.00	24.66
			0.13	**01:00 ~ 02:00**	7.79	3.89	0.00	1.30	1.30	0.00	1.30	0.00	0.00	1.30	0.00	0.00	1.30	0.00	0.00	1.30	0.00	0.00	19.47
			0.13	**02:00 ~ 03:00**	5.19	2.60	0.00	1.30	1.30	0.00	1.30	0.00	0.00	1.30	0.00	0.00	0.00	0.00	0.00	1.30	0.00	0.00	14.28
			0.13	**03:00 ~ 04:00**	3.89	2.60	0.00	1.30	1.30	0.00	0.00	0.00	0.00	0.00	0.00	0.00	0.00	0.00	0.00	1.30	0.00	0.00	10.38
			0.13	**04:00 ~ 05:00**	3.89	2.60	0.00	1.30	1.30	0.00	0.00	0.00	0.00	0.00	0.00	0.00	0.00	0.00	0.00	1.30	0.00	0.00	10.38
			0.13	**05:00 ~ 06:00**	5.19	2.60	0.00	1.30	1.30	0.00	1.30	0.00	0.00	1.30	0.00	0.00	0.00	0.00	0.00	1.30	1.30	0.00	15.58
			0.13	**06:00 ~ 07:00**	10.38	5.19	0.00	1.30	1.30	0.00	1.30	1.30	0.00	1.30	0.00	0.00	1.30	0.00	1.30	1.30	0.00	0.00	25.96
			0.13	**07:00 ~ 08:00**	20.77	10.38	0.00	2.60	1.30	1.30	1.30	1.30	0.00	1.30	1.30	1.30	1.30	0.00	1.30	2.60	1.30	0.00	49.32
			0.13	**08:00 ~ 09:00**	25.96	12.98	0.00	3.89	1.30	1.30	1.30	1.30	0.00	1.30	1.30	1.30	1.30	0.00	1.30	3.89	1.30	0.00	59.71
			0.13	**09:00 ~ 10:00**	23.36	11.68	0.00	3.89	1.30	1.30	1.30	1.30	0.00	1.30	1.30	1.30	1.30	0.00	1.30	2.60	1.30	0.00	54.52
			0.13	**10:00 ~ 11:00**	22.07	11.68	0.00	3.89	1.30	1.30	1.30	1.30	0.00	1.30	1.30	1.30	1.30	0.00	1.30	2.60	1.30	0.00	53.22
			0.13	**11:00 ~ 12:00**	23.36	11.68	0.00	3.89	1.30	1.30	1.30	1.30	0.00	1.30	1.30	1.30	1.30	0.00	1.30	2.60	1.30	0.00	54.52
			0.13	**12:00 ~ 13:00**	36.34	18.17	0.00	2.60	1.30	1.30	1.30	1.30	1.30	1.30	1.30	1.30	1.30	0.00	1.30	3.89	1.30	0.00	75.28
			0.13	**13:00 ~ 14:00**	36.34	19.47	0.00	2.60	1.30	1.30	1.30	1.30	1.30	1.30	1.30	1.30	1.30	0.00	1.30	3.89	1.30	0.00	76.58
			0.13	**14:00 ~ 15:00**	37.64	19.47	0.00	2.60	1.30	1.30	1.30	1.30	1.30	1.30	1.30	1.30	1.30	0.00	1.30	5.19	1.30	0.00	79.18
			0.13	**15:00 ~ 16:00**	37.64	19.47	0.00	2.60	1.30	1.30	1.30	1.30	1.30	1.30	1.30	1.30	1.30	0.00	1.30	5.19	1.30	0.00	79.18
			0.13	**16:00 ~ 17:00**	38.94	19.47	0.00	3.89	1.30	1.30	1.30	1.30	1.30	1.30	1.30	1.30	1.30	0.00	1.30	5.19	1.30	0.00	81.77
			0.13	**17:00 ~ 18:00**	38.94	19.47	0.00	3.89	1.30	1.30	1.30	1.30	1.30	1.30	1.30	1.30	1.30	0.00	1.30	5.19	1.30	0.00	81.77
			0.13	**18:00 ~ 19:00**	41.54	20.77	0.00	3.89	1.30	1.30	1.30	1.30	1.30	1.30	1.30	1.30	1.30	0.00	1.30	5.19	1.30	0.00	85.67
			0.13	**19:00 ~ 20:00**	36.34	19.47	0.00	2.60	1.30	1.30	1.30	1.30	1.30	1.30	1.30	1.30	1.30	0.00	1.30	3.89	1.30	0.00	76.58
			0.13	**20:00 ~ 21:00**	31.15	15.58	0.00	2.60	1.30	1.30	1.30	0.00	1.30	1.30	1.30	1.30	1.30	0.00	1.30	3.89	1.30	0.00	66.20
			0.13	**21:00 ~ 22:00**	32.45	16.87	0.00	2.60	1.30	1.30	1.30	0.00	1.30	1.30	1.30	1.30	1.30	0.00	1.30	3.89	1.30	0.00	68.79
			0.13	**22:00 ~ 23:00**	29.85	15.58	0.00	2.60	1.30	1.30	1.30	0.00	1.30	1.30	1.30	1.30	1.30	0.00	1.30	3.89	1.30	0.00	64.90
			0.13	**23:00 ~ 00:00**	24.66	12.98	0.00	2.60	1.30	1.30	1.30	0.00	1.30	1.30	1.30	1.30	1.30	0.00	1.30	2.60	1.30	0.00	55.81
				Whole Day Total (veh*km)	584.10	299.84	0.00	62.30	31.15	22.07	28.56	18.17	15.58	28.56	22.07	22.07	25.96	0.00	25.96	75.28	22.07	0.00	1283.72

Road No.	Road Name	Bound	Road Length (km)	Hour	PC	TAXI	LGV3	LGV4	LGV6	HGV7	HGV8	PLB	PV4	PV5	NFB6	NFB7	NFB8	FBSD	FBDD	MC	HGV9	NFB9	Total
165	Kowloon City Road	NB	0.12	**00:00 ~ 01:00**	3.51	2.34	0.00	1.17	1.17	0.00	0.00	0.00	0.00	0.00	0.00	0.00	0.00	0.00	0.00	1.17	0.00	0.00	9.36
			0.12	**01:00 ~ 02:00**	2.34	1.17	0.00	1.17	1.17	0.00	0.00	0.00	0.00	0.00	0.00	0.00	0.00	0.00	0.00	1.17	0.00	0.00	7.02
			0.12	**02:00 ~ 03:00**	2.34	1.17	0.00	1.17	1.17	0.00	0.00	0.00	0.00	0.00	0.00	0.00	0.00	0.00	0.00	1.17	0.00	0.00	7.02
			0.12	**03:00 ~ 04:00**	1.17	1.17	0.00	1.17	1.17	0.00	0.00	0.00	0.00	0.00	0.00	0.00	0.00	0.00	0.00	1.17	0.00	0.00	5.85
			0.12	**04:00 ~ 05:00**	1.17	1.17	0.00	1.17	1.17	0.00	0.00	0.00	0.00	0.00	0.00	0.00	0.00	0.00	0.00	1.17	0.00	0.00	5.85
			0.12	**05:00 ~ 06:00**	2.34	1.17	0.00	1.17	1.17	0.00	0.00	0.00	0.00	0.00	0.00	0.00	0.00	0.00	0.00	1.17	0.00	0.00	7.02
			0.12	**06:00 ~ 07:00**	3.51	2.34	0.00	1.17	1.17	0.00	0.00	0.00	0.00	0.00	0.00	0.00	0.00	0.00	0.00	1.17	0.00	0.00	9.36
			0.12	**07:00 ~ 08:00**	5.85	3.51	0.00	1.17	1.17	1.17	1.17	0.00	0.00	1.17	0.00	0.00	1.17	0.00	0.00	1.17	0.00	0.00	17.55
			0.12	**08:00 ~ 09:00**	8.19	4.68	0.00	2.34	1.17	1.17	1.17	0.00	0.00	1.17	0.00	0.00	1.17	0.00	0.00	1.17	0.00	0.00	22.23
			0.12	**09:00 ~ 10:00**	7.02	3.51	0.00	2.34	1.17	1.17	1.17	0.00	0.00	1.17	0.00	0.00	1.17	0.00	0.00	1.17	0.00	0.00	19.89
			0.12	**10:00 ~ 11:00**	7.02	3.51	0.00	2.34	1.17	1.17	1.17	0.00	0.00	1.17	0.00	0.00	1.17	0.00	0.00	1.17	0.00	0.00	19.89
			0.12	**11:00 ~ 12:00**	7.02	3.51	0.00	2.34	1.17	1.17	1.17	0.00	0.00	1.17	0.00	0.00	1.17	0.00	0.00	1.17	0.00	0.00	19.89
			0.12	**12:00 ~ 13:00**	9.36	4.68	0.00	4.68	2.34	1.17	1.17	0.00	0.00	1.17	0.00	0.00	1.17	0.00	0.00	1.17	1.17	0.00	28.08
			0.12	**13:00 ~ 14:00**	9.36	4.68	0.00	4.68	2.34	1.17	1.17	0.00	0.00	1.17	0.00	0.00	1.17	0.00	0.00	1.17	1.17	0.00	28.08
			0.12	**14:00 ~ 15:00**	9.36	5.85	0.00	4.68	2.34	1.17	1.17	0.00	0.00	1.17	0.00	0.00	1.17	0.00	0.00	1.17	1.17	0.00	29.25
			0.12	**15:00 ~ 16:00**	9.36	5.85	0.00	4.68	2.34	1.17	1.17	0.00	0.00	1.17	0.00	0.00	1.17	0.00	0.00	1.17	1.17	0.00	29.25
			0.12	**16:00 ~ 17:00**	10.53	5.85	0.00	4.68	2.34	1.17	1.17	0.00	0.00	1.17	0.00	0.00	1.17	0.00	0.00	1.17	1.17	0.00	30.42
			0.12	**17:00 ~ 18:00**	10.53	5.85	0.00	4.68	2.34	1.17	1.17	0.00	0.00	1.17	0.00	0.00	1.17	0.00	0.00	1.17	1.17	0.00	30.42
			0.12	**18:00 ~ 19:00**	10.53	5.85	0.00	5.85	2.34	1.17	1.17	0.00	0.00	1.17	0.00	0.00	1.17	0.00	0.00	1.17	1.17	0.00	31.59
			0.12	**19:00 ~ 20:00**	9.36	4.68	0.00	4.68	2.34	1.17	1.17	0.00	0.00	1.17	0.00	0.00	1.17	0.00	0.00	1.17	1.17	0.00	28.08
			0.12	**20:00 ~ 21:00**	8.19	4.68	0.00	4.68	2.34	1.17	1.17	0.00	0.00	1.17	0.00	0.00	1.17	0.00	0.00	1.17	1.17	0.00	26.91
			0.12	**21:00 ~ 22:00**	8.19	4.68	0.00	4.68	2.34	1.17	1.17	0.00	0.00	1.17	0.00	0.00	1.17	0.00	0.00	1.17	1.17	0.00	26.91
			0.12	**22:00 ~ 23:00**	8.19	4.68	0.00	3.51	2.34	1.17	1.17	0.00	0.00	1.17	0.00	0.00	1.17	0.00	0.00	1.17	1.17	0.00	25.74
			0.12	**23:00 ~ 00:00**	7.02	3.51	0.00	3.51	1.17	1.17	1.17	0.00	0.00	1.17	0.00	0.00	1.17	0.00	0.00	1.17	1.17	0.00	22.23
				Whole Day Total (veh*km)	161.46	90.09	0.00	73.71	40.95	19.89	19.89	0.00	0.00	19.89	0.00	0.00	19.89	0.00	0.00	28.08	14.04	0.00	487.89
166	Kowloon City Road	SB	0.12	**00:00 ~ 01:00**	1.17	1.17	0.00	1.17	0.00	0.00	0.00	0.00	0.00	0.00	0.00	0.00	0.00	0.00	0.00	1.17	0.00	0.00	4.68
			0.12	**01:00 ~ 02:00**	1.17	1.17	0.00	1.17	0.00	0.00	0.00	0.00	0.00	0.00	0.00	0.00	0.00	0.00	0.00	1.17	0.00	0.00	4.68
			0.12	**02:00 ~ 03:00**	1.17	1.17	0.00	1.17	0.00	0.00	0.00	0.00	0.00	0.00	0.00	0.00	0.00	0.00	0.00	1.17	0.00	0.00	4.68
			0.12	**03:00 ~ 04:00**	1.17	1.17	0.00	1.17	0.00	0.00	0.00	0.00	0.00	0.00	0.00	0.00	0.00	0.00	0.00	0.00	0.00	0.00	3.51
			0.12	**04:00 ~ 05:00**	1.17	1.17	0.00	1.17	0.00	0.00	0.00	0.00	0.00	0.00	0.00	0.00	0.00	0.00	0.00	0.00	0.00	0.00	3.51
			0.12	**05:00 ~ 06:00**	1.17	1.17	0.00	1.17	0.00	0.00	0.00	0.00	0.00	0.00	0.00	0.00	0.00	0.00	0.00	1.17	0.00	0.00	4.68
			0.12	**06:00 ~ 07:00**	1.17	1.17	0.00	1.17	0.00	0.00	0.00	0.00	0.00	0.00	0.00	0.00	0.00	0.00	0.00	1.17	0.00	0.00	4.68
			0.12	**07:00 ~ 08:00**	2.34	1.17	0.00	1.17	1.17	0.00	0.00	0.00	0.00	0.00	0.00	0.00	0.00	0.00	0.00	1.17	0.00	0.00	7.02
			0.12	**08:00 ~ 09:00**	3.51	2.34	0.00	1.17	1.17	0.00	0.00	0.00	0.00	0.00	0.00	0.00	0.00	0.00	0.00	1.17	0.00	0.00	9.36
			0.12	**09:00 ~ 10:00**	3.51	2.34	0.00	1.17	1.17	0.00	0.00	0.00	0.00	0.00	0.00	0.00	0.00	0.00	0.00	1.17	0.00	0.00	9.36
			0.12	**10:00 ~ 11:00**	3.51	2.34	0.00	1.17	1.17	0.00	0.00	0.00	0.00	0.00	0.00	0.00	0.00	0.00	0.00	1.17	0.00	0.00	9.36
			0.12	**11:00 ~ 12:00**	3.51	2.34	0.00	1.17	1.17	0.00	0.00	0.00	0.00	0.00	0.00	0.00	0.00	0.00	0.00	1.17	0.00	0.00	9.36
			0.12	**12:00 ~ 13:00**	2.34	1.17	0.00	1.17	1.17	0.00	0.00	0.00	0.00	0.00	0.00	0.00	0.00	0.00	0.00	1.17	0.00	0.00	7.02
			0.12	**13:00 ~ 14:00**	2.34	1.17	0.00	1.17	1.17	0.00	0.00	0.00	0.00	0.00	0.00	0.00	0.00	0.00	0.00	1.17	0.00	0.00	7.02
			0.12	**14:00 ~ 15:00**	2.34	1.17	0.00	1.17	1.17	0.00	0.00	0.00	0.00	0.00	0.00	0.00	0.00	0.00	0.00	1.17	0.00	0.00	7.02
			0.12	**15:00 ~ 16:00**	2.34	1.17	0.00	1.17	1.17	0.00	0.00	0.00	0.00	0.00	0.00	0.00	0.00	0.00	0.00	1.17	0.00	0.00	7.02
			0.12	**16:00 ~ 17:00**	2.34	1.17	0.00	1.17	1.17	0.00	0.00	0.00	0.00	0.00	0.00	0.00	0.00	0.00	0.00	1.17	0.00	0.00	7.02
			0.12	**17:00 ~ 18:00**	2.34	1.17	0.00	1.17	1.17	0.00	0.00	0.00	0.00	0.00	0.00	0.00	0.00	0.00	0.00	1.17	0.00	0.00	7.02
			0.12	**18:00 ~ 19:00**	2.34	1.17	0.00	1.17	1.17	0.00	0.00	0.00	0.00	0.00	0.00	0.00	0.00	0.00	0.00	1.17	0.00	0.00	7.02
			0.12	**19:00 ~ 20:00**	2.34	1.17	0.00	1.17	1.17	0.00	0.00	0.00	0.00	0.00	0.00	0.00	0.00	0.00	0.00	1.17	0.00	0.00	7.02
			0.12	**20:00 ~ 21:00**	2.34	1.17	0.00	1.17	1.17	0.00	0.00	0.00	0.00	0.00	0.00	0.00	0.00	0.00	0.00	1.17	0.00	0.00	7.02
			0.12	**21:00 ~ 22:00**	2.34	1.17	0.00	1.17	1.17	0.00	0.00	0.00	0.00	0.00	0.00	0.00	0.00	0.00	0.00	1.17	0.00	0.00	7.02
			0.12	**22:00 ~ 23:00**	2.34	1.17	0.00	1.17	1.17	0.00	0.00	0.00	0.00	0.00	0.00	0.00	0.00	0.00	0.00	1.17	0.00	0.00	7.02
			0.12	**23:00 ~ 00:00**	1.17	1.17	0.00	1.17	1.17	0.00	0.00	0.00	0.00	0.00	0.00	0.00	0.00	0.00	0.00	1.17	0.00	0.00	5.85
				Whole Day Total (veh*km)	51.48	32.76	0.00	28.08	19.89	0.00	0.00	0.00	0.00	0.00	0.00	0.00	0.00	0.00	0.00	25.74	0.00	0.00	157.95
167	Kowloon City Road	NB	0.11	**00:00 ~ 01:00**	12.77	6.38	0.00	2.13	1.06	1.06	1.06	0.00	0.00	1.06	1.06	0.00	1.06	0.00	1.06	2.13	0.00	0.00	30.86
			0.11	**01:00 ~ 02:00**	8.51	4.26	0.00	2.13	1.06	1.06	1.06	0.00	0.00	1.06	1.06	0.00	1.06	0.00	1.06	1.06	0.00	0.00	23.41
			0.11	**02:00 ~ 03:00**	6.38	3.19	0.00	1.06	1.06	0.00	1.06	0.00	0.00	1.06	0.00	0.00	0.00	0.00	0.00	1.06	0.00	0.00	14.90
			0.11	**03:00 ~ 04:00**	5.32	3.19	0.00	1.06	1.06	0.00	1.06	0.00	0.00	1.06	0.00	0.00	0.00	0.00	0.00	1.06	0.00	0.00	13.83
			0.11	**04:00 ~ 05:00**	5.32	3.19	0.00	1.06	1.06	0.00	1.06	0.00	0.00	1.06	0.00	0.00	0.00	0.00	0.00	1.06	0.00	0.00	13.83
			0.11	**05:00 ~ 06:00**	6.38	3.19	0.00	1.06	1.06	0.00	1.06	0.00	0.00	1.06	0.00	0.00	0.00	0.00	1.06	1.06	0.00	0.00	15.96
			0.11	**06:00 ~ 07:00**	12.77	6.38	0.00	2.13	1.06	1.06	1.06	0.00	0.00	1.06	1.06	0.00	1.06	0.00	1.06	2.13	0.00	0.00	31.92
			0.11	**07:00 ~ 08:00**	24.47	12.77	0.00	4.26	2.13	1.06	1.06	1.06	1.06	1.06	1.06	1.06	1.06	0.00	1.06	3.19	1.06	0.00	57.46
			0.11	**08:00 ~ 09:00**	30.86	15.96	0.00	5.32	2.13	1.06	1.06	1.06	1.06	1.06	1.06	1.06	1.06	0.00	1.06	4.26	1.06	0.00	69.16
			0.11	**09:00 ~ 10:00**	27.66	13.83	0.00	4.26	2.13	1.06	1.06	1.06	1.06	1.06	1.06	1.06	1.06	0.00	1.06	3.19	1.06	0.00	61.71
			0.11	**10:00 ~ 11:00**	26.60	13.83	0.00	4.26	2.13	1.06	1.06	1.06	1.06	1.06	1.06	1.06	1.06	0.00	1.06	3.19	1.06	0.00	60.65
			0.11	**11:00 ~ 12:00**	27.66	13.83	0.00	4.26	2.13	1.06	1.06	1.06	1.06	1.06	1.06	1.06	1.06	0.00	1.06	3.19	1.06	0.00	61.71
			0.11	**12:00 ~ 13:00**	36.18	19.15	1.06	6.38	2.13	1.06	1.06	1.06	1.06	1.06	1.06	1.06	1.06	0.00	1.06	4.26	1.06	0.00	79.80
			0.11	**13:00 ~ 14:00**	37.24	19.15	1.06	6.38	2.13	1.06	1.06	1.06	1.06	1.06	1.06	1.06	1.06	0.00	1.06	4.26	1.06	0.00	80.86
			0.11	**14:00 ~ 15:00**	38.30	19.15	1.06	6.38	2.13	1.06	1.06	1.06	1.06	1.06	1.06	1.06	1.06	0.00	1.06	4.26	1.06	0.00	81.93
			0.11	**15:00 ~ 16:00**	38.30	19.15	1.06	6.38	2.13	1.06	1.06	1.06	1.06	1.06	1.06	1.06	1.06	0.00	1.06	4.26	1.06	0.00	81.93
			0.11	**16:00 ~ 17:00**	39.37	20.22	1.06	6.38	2.13	1.06	1.06	1.06	1.06	1.06	1.06	1.06	1.06	0.00	1.06	4.26	1.06	0.00	84.06
			0.11	**17:00 ~ 18:00**	39.37	20.22	1.06	6.38	2.13	1.06	1.06	1.06	1.06	1.06	1.06	1.06	1.06	0.00	1.06	4.26	1.06	0.00	84.06
			0.11	**18:00 ~ 19:00**	41.50	21.28	1.06	6.38	3.19	1.06	1.06	1.06	1.06	1.06	1.06	1.06	1.06	0.00	1.06	5.32	1.06	0.00	89.38
			0.11	**19:00 ~ 20:00**	37.24	19.15	1.06	6.38	2.13	1.06	1.06	1.06	1.06	1.06	1.06	1.06	1.06	0.00	1.06	4.26	1.06	0.00	80.86
			0.11	**20:00 ~ 21:00**	31.92	15.96	1.06	5.32	2.13	1.06	1.06	1.06	1.06	1.06	1.06	1.06	1.06	0.00	1.06	4.26	1.06	0.00	71.29
			0.11	**21:00 ~ 22:00**	32.98	17.02	1.06	5.32	2.13	1.06	1.06	1.06	1.06	1.06	1.06	1.06	1.06	0.00	1.06	4.26	1.06	0.00	73.42
			0.11	**22:00 ~ 23:00**	29.79	15.96	1.06	5.32	2.13	1.06	1.06	1.06	1.06	1.06	1.06	1.06	1.06	0.00	1.06	3.19	1.06	0.00	68.10
			0.11	**23:00 ~ 00:00**	24.47	12.77	1.06	4.26	2.13	1.06	1.06	1.06	1.06	1.06	1.06	1.06	1.06	0.00	1.06	3.19	1.06	0.00	58.52
				Whole Day Total (veh*km)	621.38	319.20	12.77	104.27	44.69	21.28	25.54	19.15	18.09	25.54	21.28	18.09	21.28	0.00	22.34	76.61	18.09	0.00	1389.58
168	Kowloon City Road	SB	0.20	**00:00 ~ 01:00**	3.99	1.99	0.00	1.99	1.99	0.00	0.00	0.00	0.00	0.00	0.00	0.00	0.00	0.00	0.00	1.99	0.00	0.00	11.96
			0.20	**01:00 ~ 02:00**	1.99	1.99	0.00	1.99	1.99	0.00	0.00	0.00	0.00	0.00	0.00	0.00	0.00	0.00	0.00	1.99	0.00	0.00	9.97
			0.20	**02:00 ~ 03:00**	1.99	1.99	0.00	1.99	0.00	0.00	0.00	0.00	0.00	0.00	0.00	0.00	0.00	0.00	0.00	1.99	0.00	0.00	7.98
			0.20	**03:00 ~ 04:00**	1.99	1.99	0.00	1.99	0.00	0.00	0.00	0.00	0.00	0.00	0.00	0.00	0.00	0.00	0.00	1.99	0.00	0.00	7.98
			0.20	**04:00 ~ 05:00**	1.99	1.99	0.00	1.99	0.00	0.00	0.00	0.00	0.00	0.00	0.00	0.00	0.00	0.00	0.00	1.99	0.00	0.00	7.98
			0.20	**05:00 ~ 06:00**	1.99	1.99	0.00	1.99	0.00	0.00	0.00	0.00	0.00	0.00	0.00	0.00	0.00	0.00	0.00	1.99	0.00	0.00	7.98
			0.20	**06:00 ~ 07:00**	3.99	1.99	0.00	1.99	1.99	0.00	0.00	0.00	0.00	0.00	0.00	0.00	0.00	0.00	0.00	1.99	0.00	0.00	11.96
			0.20	**07:00 ~ 08:00**	7.98	3.99	0.00	1.99	1.99	0.00	1.99	0.00	0.00	1.99	0.00	0.00	0.00	0.00	0.00	1.99	0.00	0.00	21.93
			0.20	**08:00 ~ 09:00**	7.98	3.99	0.00	1.99	1.99	0.00	1.99	0.00	0.00	1.99	0.00	0.00	0.00	0.00	0.00	1.99	0.00	0.00	21.93
			0.20	**09:00 ~ 10:00**	7.98	3.99	0.00	1.99	1.99	0.00	1.99	0.00	0.00	1.99	0.00	0.00	0.00	0.00	0.00	1.99	0.00	0.00	21.93
			0.20	**10:00 ~ 11:00**	7.98	3.99	0.00	1.99	1.99	0.00	1.99	0.00	0.00	1.99	0.00	0.00	0.00	0.00	0.00	1.99	0.00	0.00	21.93
			0.20	**11:00 ~ 12:00**	7.98	3.99	0.00	1.99	1.99	0.00	1.99	0.00	0.00	1.99	0.00	0.00	0.00	0.00	0.00	1.99	0.00	0.00	21.93
			0.20	**12:00 ~ 13:00**	5.98	3.99	0.00	1.99	1.99	0.00	1.99	0.00	0.00	0.00	0.00	0.00	0.00	0.00	0.00	1.99	0.00	0.00	17.95
			0.20	**13:00 ~ 14:00**	5.98	3.99	0.00	1.99	1.99	0.00	1.99	0.00	0.00	0.00	0.00	0.00	0.00	0.00	0.00	1.99	0.00	0.00	17.95
			0.20	**14:00 ~ 15:00**	5.98	3.99	0.00	1.99	1.99	0.00	1.99	0.00	0.00	0.00	0.00	0.00	0.00	0.00	0.00	1.99	0.00	0.00	17.95
			0.20	**15:00 ~ 16:00**	5.98	3.99	0.00	1.99	1.99	0.00	1.99	0.00	0.00	0.00	0.00	0.00	0.00	0.00	0.00	1.99	0.00	0.00	17.95
			0.20	**16:00 ~ 17:00**	5.98	3.99	0.00	1.99	1.99	0.00	1.99	0.00	0.00	0.00	0.00	0.00	0.00	0.00	0.00	1.99	0.00	0.00	17.95
			0.20	**17:00 ~ 18:00**	5.98	3.99	0.00	1.99	1.99	0.00	1.99	0.00	0.00	0.00	0.00	0.00	0.00	0.00	0.00	1.99	0.00	0.00	17.95
			0.20	**18:00 ~ 19:00**	5.98	3.99	0.00	1.99	1.99	0.00	1.99	0.00	0.00	0.00	0.00	0.00	0.00	0.00	0.00	1.99	0.00	0.00	17.95
			0.20	**19:00 ~ 20:00**	5.98	3.99	0.00	1.99	1.99	0.00	1.99	0.00	0.00	0.00	0.00	0.00	0.00	0.00	0.00	1.99	0.00	0.00	17.95
			0.20	**20:00 ~ 21:00**	3.99	1.99	0.00	1.99	1.99	0.00	1.99	0.00	0.00	0.00	0.00	0.00	0.00	0.00	0.00	1.99	0.00	0.00	13.96
			0.20	**21:00 ~ 22:00**	3.99	1.99	0.00	1.99	1.99	0.00	1.99	0.00	0.00	0.00	0.00	0.00	0.00	0.00	0.00	1.99	0.00	0.00	13.96
			0.20	**22:00 ~ 23:00**	3.99	1.99	0.00	1.99	1.99	0.00	1.99	0.00	0.00	0.00	0.00	0.00	0.00	0.00	0.00	1.99	0.00	0.00	13.96
			0.20	**23:00 ~ 00:00**	3.99	1.99	0.00	1.99	1.99	0.00	1.99	0.00	0.00	0.00	0.00	0.00	0.00	0.00	0.00	1.99	0.00	0.00	13.96
				Whole Day Total (veh*km)	121.63	73.78	0.00	47.86	39.88	0.00	33.90	0.00	0.00	9.97	0.00	0.00	0.00	0.00	0.00	47.86	0.00	0.00	374.87

Road No.	Road Name	Bound	Road Length (km)	Hour	PC	TAXI	LGV3	LGV4	LGV6	HGV7	HGV8	PLB	PV4	PV5	NFB6	NFB7	NFB8	FBSD	FBDD	MC	HGV9	NFB9	Total
169	Sheung Heung Road	EB	0.04	**00:00 ~ 01:00**	2.50	1.25	0.00	0.83	0.42	0.42	0.42	0.42	0.00	0.42	0.00	0.00	0.00	0.00	0.83	0.42	0.00	0.00	7.92
			0.04	**01:00 ~ 02:00**	1.67	0.83	0.00	0.83	0.42	0.42	0.42	0.00	0.00	0.42	0.00	0.00	0.00	0.00	0.42	0.42	0.00	0.00	5.84
			0.04	**02:00 ~ 03:00**	1.25	0.83	0.00	0.42	0.42	0.42	0.42	0.00	0.00	0.00	0.00	0.00	0.00	0.00	0.42	0.42	0.00	0.00	4.59
			0.04	**03:00 ~ 04:00**	0.83	0.42	0.00	0.42	0.42	0.00	0.42	0.00	0.00	0.00	0.00	0.00	0.00	0.00	0.42	0.42	0.00	0.00	3.34
			0.04	**04:00 ~ 05:00**	0.83	0.42	0.00	0.42	0.42	0.00	0.42	0.00	0.00	0.00	0.00	0.00	0.00	0.00	0.42	0.42	0.00	0.00	3.34
			0.04	**05:00 ~ 06:00**	1.25	0.83	0.00	0.42	0.42	0.42	0.42	0.42	0.00	0.00	0.00	0.00	0.00	0.00	0.83	0.42	0.00	0.00	5.42
			0.04	**06:00 ~ 07:00**	2.50	1.25	0.00	0.83	0.42	0.42	0.42	0.42	0.00	0.42	0.00	0.00	0.00	0.00	2.09	0.42	0.00	0.00	9.17
			0.04	**07:00 ~ 08:00**	4.59	2.50	0.42	1.67	0.83	0.42	0.42	0.83	0.00	0.42	0.42	0.00	0.42	0.00	2.50	0.83	0.42	0.00	16.68
			0.04	**08:00 ~ 09:00**	5.84	2.92	0.42	2.09	0.83	0.42	0.42	0.83	0.00	0.42	0.42	0.00	0.42	0.00	2.09	0.83	0.42	0.00	18.35
			0.04	**09:00 ~ 10:00**	5.00	2.50	0.42	2.09	0.83	0.42	0.42	0.83	0.00	0.42	0.42	0.00	0.42	0.00	2.09	0.83	0.42	0.00	17.10
			0.04	**10:00 ~ 11:00**	5.00	2.50	0.42	2.09	0.83	0.42	0.42	0.83	0.00	0.42	0.42	0.00	0.42	0.00	2.09	0.83	0.42	0.00	17.10
			0.04	**11:00 ~ 12:00**	5.00	2.50	0.42	2.09	0.83	0.42	0.42	0.83	0.00	0.42	0.42	0.00	0.42	0.00	2.09	0.83	0.42	0.00	17.10
			0.04	**12:00 ~ 13:00**	2.50	1.25	0.00	1.25	0.42	0.42	0.42	0.83	0.00	0.42	0.00	0.00	0.00	0.00	2.50	0.42	0.42	0.00	10.84
			0.04	**13:00 ~ 14:00**	2.50	1.25	0.00	1.25	0.42	0.42	0.42	0.83	0.00	0.42	0.00	0.00	0.00	0.00	2.92	0.42	0.42	0.00	11.26
			0.04	**14:00 ~ 15:00**	2.50	1.25	0.00	1.25	0.42	0.42	0.42	0.83	0.00	0.42	0.00	0.00	0.00	0.00	2.92	0.42	0.42	0.00	11.26
			0.04	**15:00 ~ 16:00**	2.50	1.25	0.00	1.25	0.42	0.42	0.42	0.83	0.00	0.42	0.00	0.00	0.00	0.00	2.92	0.42	0.42	0.00	11.26
			0.04	**16:00 ~ 17:00**	2.50	1.25	0.00	1.25	0.42	0.42	0.42	0.83	0.00	0.42	0.00	0.00	0.00	0.00	2.92	0.42	0.42	0.00	11.26
			0.04	**17:00 ~ 18:00**	2.50	1.25	0.00	1.25	0.42	0.42	0.42	1.25	0.00	0.42	0.00	0.00	0.00	0.00	2.92	0.42	0.42	0.00	11.68
			0.04	**18:00 ~ 19:00**	2.50	1.25	0.00	1.25	0.42	0.42	0.42	1.25	0.00	0.42	0.00	0.00	0.00	0.00	2.92	0.42	0.42	0.00	11.68
			0.04	**19:00 ~ 20:00**	2.50	1.25	0.00	1.25	0.42	0.42	0.42	0.83	0.00	0.42	0.00	0.00	0.00	0.00	2.50	0.42	0.42	0.00	10.84
			0.04	**20:00 ~ 21:00**	2.09	1.25	0.00	0.83	0.42	0.42	0.42	0.83	0.00	0.42	0.00	0.00	0.00	0.00	2.09	0.42	0.42	0.00	9.59
			0.04	**21:00 ~ 22:00**	2.09	1.25	0.00	1.25	0.42	0.42	0.42	0.83	0.00	0.42	0.00	0.00	0.00	0.00	2.09	0.42	0.42	0.00	10.01
			0.04	**22:00 ~ 23:00**	2.09	1.25	0.00	0.83	0.42	0.42	0.42	0.83	0.00	0.42	0.00	0.00	0.00	0.00	2.09	0.42	0.42	0.00	9.59
			0.04	**23:00 ~ 00:00**	1.67	0.83	0.00	0.83	0.42	0.42	0.42	0.42	0.00	0.42	0.00	0.00	0.00	0.00	1.67	0.42	0.42	0.00	7.92
				Whole Day Total (veh*km)	64.22	33.36	2.09	27.94	12.09	9.17	10.01	15.85	0.00	8.34	2.09	0.00	2.09	0.00	46.70	12.09	7.09	0.00	253.12
170	Sheung Heung Road	WB	0.04	**00:00 ~ 01:00**	0.83	0.42	0.00	0.42	0.42	0.00	0.00	0.00	0.00	0.00	0.00	0.00	0.00	0.00	0.00	0.42	0.00	0.00	2.50
			0.04	**01:00 ~ 02:00**	0.83	0.42	0.00	0.42	0.42	0.00	0.00	0.00	0.00	0.00	0.00	0.00	0.00	0.00	0.00	0.42	0.00	0.00	2.50
			0.04	**02:00 ~ 03:00**	0.42	0.42	0.00	0.42	0.00	0.00	0.00	0.00	0.00	0.00	0.00	0.00	0.00	0.00	0.00	0.42	0.00	0.00	1.67
			0.04	**03:00 ~ 04:00**	0.42	0.42	0.00	0.42	0.00	0.00	0.00	0.00	0.00	0.00	0.00	0.00	0.00	0.00	0.00	0.42	0.00	0.00	1.67
			0.04	**04:00 ~ 05:00**	0.42	0.42	0.00	0.42	0.00	0.00	0.00	0.00	0.00	0.00	0.00	0.00	0.00	0.00	0.00	0.42	0.00	0.00	1.67
			0.04	**05:00 ~ 06:00**	0.42	0.42	0.00	0.42	0.00	0.00	0.00	0.00	0.00	0.00	0.00	0.00	0.00	0.00	0.00	0.42	0.00	0.00	1.67
			0.04	**06:00 ~ 07:00**	0.83	0.42	0.00	0.42	0.42	0.00	0.00	0.00	0.00	0.00	0.00	0.00	0.00	0.00	0.00	0.42	0.00	0.00	2.50
			0.04	**07:00 ~ 08:00**	1.67	0.83	0.00	0.42	0.42	0.00	0.42	0.00	0.00	0.42	0.00	0.00	0.00	0.00	0.00	0.42	0.00	0.00	4.59
			0.04	**08:00 ~ 09:00**	2.09	1.25	0.00	0.42	0.42	0.00	0.42	0.00	0.00	0.42	0.00	0.00	0.00	0.00	0.00	0.42	0.00	0.00	5.42
			0.04	**09:00 ~ 10:00**	1.67	0.83	0.00	0.42	0.42	0.00	0.42	0.00	0.00	0.42	0.00	0.00	0.00	0.00	0.00	0.42	0.00	0.00	4.59
			0.04	**10:00 ~ 11:00**	1.67	0.83	0.00	0.42	0.42	0.00	0.42	0.00	0.00	0.42	0.00	0.00	0.00	0.00	0.00	0.42	0.00	0.00	4.59
			0.04	**11:00 ~ 12:00**	2.09	1.25	0.00	0.42	0.42	0.00	0.42	0.00	0.00	0.42	0.00	0.00	0.00	0.00	0.00	0.42	0.00	0.00	5.42
			0.04	**12:00 ~ 13:00**	1.25	0.83	0.00	0.42	0.42	0.00	0.42	0.00	0.00	0.00	0.00	0.00	0.00	0.00	0.00	0.42	0.00	0.00	3.75
			0.04	**13:00 ~ 14:00**	1.25	0.83	0.00	0.42	0.42	0.00	0.42	0.00	0.00	0.00	0.00	0.00	0.00	0.00	0.00	0.42	0.00	0.00	3.75
			0.04	**14:00 ~ 15:00**	1.25	0.83	0.00	0.42	0.42	0.00	0.42	0.00	0.00	0.00	0.00	0.00	0.00	0.00	0.00	0.42	0.00	0.00	3.75
			0.04	**15:00 ~ 16:00**	1.25	0.83	0.00	0.42	0.42	0.00	0.42	0.00	0.00	0.00	0.00	0.00	0.00	0.00	0.00	0.42	0.00	0.00	3.75
			0.04	**16:00 ~ 17:00**	1.25	0.83	0.00	0.42	0.42	0.00	0.42	0.00	0.00	0.00	0.00	0.00	0.00	0.00	0.00	0.42	0.00	0.00	3.75
			0.04	**17:00 ~ 18:00**	1.25	0.83	0.00	0.42	0.42	0.00	0.42	0.00	0.00	0.00	0.00	0.00	0.00	0.00	0.00	0.42	0.00	0.00	3.75
			0.04	**18:00 ~ 19:00**	1.67	0.83	0.00	0.42	0.42	0.00	0.42	0.00	0.00	0.00	0.00	0.00	0.00	0.00	0.00	0.42	0.00	0.00	4.17
			0.04	**19:00 ~ 20:00**	1.25	0.83	0.00	0.42	0.42	0.00	0.42	0.00	0.00	0.00	0.00	0.00	0.00	0.00	0.00	0.42	0.00	0.00	3.75
			0.04	**20:00 ~ 21:00**	1.25	0.83	0.00	0.42	0.42	0.00	0.42	0.00	0.00	0.00	0.00	0.00	0.00	0.00	0.00	0.42	0.00	0.00	3.75
			0.04	**21:00 ~ 22:00**	1.25	0.83	0.00	0.42	0.42	0.00	0.42	0.00	0.00	0.00	0.00	0.00	0.00	0.00	0.00	0.42	0.00	0.00	3.75
			0.04	**22:00 ~ 23:00**	1.25	0.83	0.00	0.42	0.42	0.00	0.42	0.00	0.00	0.00	0.00	0.00	0.00	0.00	0.00	0.42	0.00	0.00	3.75
			0.04	**23:00 ~ 00:00**	0.83	0.42	0.00	0.42	0.42	0.00	0.42	0.00	0.00	0.00	0.00	0.00	0.00	0.00	0.00	0.42	0.00	0.00	2.92
				Whole Day Total (veh*km)	28.36	17.51	0.00	10.01	8.34	0.00	7.09	0.00	0.00	2.09	0.00	0.00	0.00	0.00	0.00	10.01	0.00	0.00	83.40
171	Pau Chung Street	NB	0.11	**00:00 ~ 01:00**	4.34	2.17	0.00	1.08	1.08	0.00	1.08	1.08	0.00	0.00	0.00	0.00	0.00	0.00	1.08	1.08	0.00	0.00	13.01
			0.11	**01:00 ~ 02:00**	3.25	2.17	0.00	1.08	1.08	0.00	1.08	0.00	0.00	0.00	0.00	0.00	0.00	0.00	1.08	1.08	0.00	0.00	10.84
			0.11	**02:00 ~ 03:00**	2.17	1.08	0.00	1.08	1.08	0.00	0.00	0.00	0.00	0.00	0.00	0.00	0.00	0.00	1.08	1.08	0.00	0.00	7.59
			0.11	**03:00 ~ 04:00**	2.17	1.08	0.00	1.08	1.08	0.00	0.00	0.00	0.00	0.00	0.00	0.00	0.00	0.00	1.08	1.08	0.00	0.00	7.59
			0.11	**04:00 ~ 05:00**	2.17	1.08	0.00	1.08	1.08	0.00	0.00	0.00	0.00	0.00	0.00	0.00	0.00	0.00	1.08	1.08	0.00	0.00	7.59
			0.11	**05:00 ~ 06:00**	2.17	1.08	0.00	1.08	1.08	0.00	0.00	0.00	0.00	0.00	0.00	0.00	0.00	0.00	1.08	1.08	0.00	0.00	7.59
			0.11	**06:00 ~ 07:00**	4.34	2.17	0.00	1.08	1.08	0.00	1.08	1.08	0.00	0.00	0.00	0.00	0.00	0.00	2.17	1.08	0.00	0.00	14.09
			0.11	**07:00 ~ 08:00**	7.59	4.34	0.00	2.17	1.08	1.08	1.08	1.08	0.00	1.08	0.00	0.00	1.08	0.00	3.25	1.08	0.00	0.00	24.93
			0.11	**08:00 ~ 09:00**	9.76	5.42	0.00	2.17	1.08	1.08	1.08	1.08	0.00	1.08	0.00	0.00	1.08	0.00	2.17	1.08	0.00	0.00	27.10
			0.11	**09:00 ~ 10:00**	8.67	4.34	0.00	2.17	1.08	1.08	1.08	1.08	0.00	1.08	0.00	0.00	1.08	0.00	2.17	1.08	0.00	0.00	24.93
			0.11	**10:00 ~ 11:00**	7.59	4.34	0.00	2.17	1.08	1.08	1.08	1.08	0.00	1.08	0.00	0.00	1.08	0.00	2.17	1.08	0.00	0.00	23.85
			0.11	**11:00 ~ 12:00**	8.67	4.34	0.00	2.17	1.08	1.08	1.08	1.08	0.00	1.08	0.00	0.00	1.08	0.00	2.17	1.08	0.00	0.00	24.93
			0.11	**12:00 ~ 13:00**	8.67	4.34	0.00	1.08	1.08	1.08	1.08	1.08	0.00	1.08	0.00	0.00	1.08	0.00	2.17	1.08	0.00	0.00	23.85
			0.11	**13:00 ~ 14:00**	8.67	4.34	0.00	1.08	1.08	1.08	1.08	1.08	0.00	1.08	0.00	0.00	1.08	0.00	2.17	1.08	0.00	0.00	23.85
			0.11	**14:00 ~ 15:00**	8.67	4.34	0.00	1.08	1.08	1.08	1.08	1.08	0.00	1.08	0.00	0.00	1.08	0.00	2.17	1.08	0.00	0.00	23.85
			0.11	**15:00 ~ 16:00**	8.67	4.34	0.00	1.08	1.08	1.08	1.08	1.08	0.00	1.08	0.00	0.00	1.08	0.00	2.17	1.08	0.00	0.00	23.85
			0.11	**16:00 ~ 17:00**	9.76	5.42	0.00	1.08	1.08	1.08	1.08	1.08	0.00	1.08	0.00	0.00	1.08	0.00	2.17	1.08	0.00	0.00	26.02
			0.11	**17:00 ~ 18:00**	9.76	5.42	0.00	1.08	1.08	1.08	1.08	1.08	0.00	1.08	0.00	0.00	1.08	0.00	2.17	1.08	0.00	0.00	26.02
			0.11	**18:00 ~ 19:00**	9.76	5.42	0.00	2.17	1.08	1.08	1.08	1.08	0.00	1.08	0.00	0.00	1.08	0.00	2.17	1.08	0.00	0.00	27.10
			0.11	**19:00 ~ 20:00**	8.67	4.34	0.00	1.08	1.08	1.08	1.08	1.08	0.00	1.08	0.00	0.00	1.08	0.00	2.17	1.08	0.00	0.00	23.85
			0.11	**20:00 ~ 21:00**	7.59	4.34	0.00	1.08	1.08	1.08	1.08	1.08	0.00	1.08	0.00	0.00	1.08	0.00	2.17	1.08	0.00	0.00	22.76
			0.11	**21:00 ~ 22:00**	7.59	4.34	0.00	1.08	1.08	1.08	1.08	1.08	0.00	1.08	0.00	0.00	1.08	0.00	2.17	1.08	0.00	0.00	22.76
			0.11	**22:00 ~ 23:00**	7.59	4.34	0.00	1.08	1.08	1.08	1.08	1.08	0.00	1.08	0.00	0.00	1.08	0.00	2.17	1.08	0.00	0.00	22.76
			0.11	**23:00 ~ 00:00**	6.50	3.25	0.00	1.08	1.08	1.08	1.08	1.08	0.00	1.08	0.00	0.00	1.08	0.00	2.17	1.08	0.00	0.00	20.60
				Whole Day Total (veh*km)	164.77	87.80	0.00	32.52	26.02	18.43	21.68	20.60	0.00	18.43	0.00	0.00	18.43	0.00	46.61	26.02	0.00	0.00	481.30
172	Pau Chung Street	SB	0.11	**00:00 ~ 01:00**	2.17	1.08	0.00	1.08	1.08	0.00	0.00	0.00	0.00	0.00	0.00	0.00	0.00	0.00	0.00	1.08	0.00	0.00	6.50
			0.11	**01:00 ~ 02:00**	1.08	1.08	0.00	1.08	1.08	0.00	0.00	0.00	0.00	0.00	0.00	0.00	0.00	0.00	0.00	1.08	0.00	0.00	5.42
			0.11	**02:00 ~ 03:00**	1.08	1.08	0.00	1.08	0.00	0.00	0.00	0.00	0.00	0.00	0.00	0.00	0.00	0.00	0.00	1.08	0.00	0.00	4.34
			0.11	**03:00 ~ 04:00**	1.08	1.08	0.00	1.08	0.00	0.00	0.00	0.00	0.00	0.00	0.00	0.00	0.00	0.00	0.00	1.08	0.00	0.00	4.34
			0.11	**04:00 ~ 05:00**	1.08	1.08	0.00	1.08	0.00	0.00	0.00	0.00	0.00	0.00	0.00	0.00	0.00	0.00	0.00	1.08	0.00	0.00	4.34
			0.11	**05:00 ~ 06:00**	1.08	1.08	0.00	1.08	0.00	0.00	0.00	0.00	0.00	0.00	0.00	0.00	0.00	0.00	0.00	1.08	0.00	0.00	4.34
			0.11	**06:00 ~ 07:00**	2.17	1.08	0.00	1.08	1.08	0.00	0.00	0.00	0.00	0.00	0.00	0.00	0.00	0.00	0.00	1.08	0.00	0.00	6.50
			0.11	**07:00 ~ 08:00**	3.25	2.17	0.00	1.08	1.08	0.00	0.00	0.00	0.00	1.08	0.00	0.00	0.00	0.00	0.00	1.08	0.00	0.00	9.76
			0.11	**08:00 ~ 09:00**	4.34	2.17	0.00	1.08	1.08	0.00	0.00	0.00	0.00	1.08	0.00	0.00	0.00	0.00	0.00	1.08	0.00	0.00	10.84
			0.11	**09:00 ~ 10:00**	3.25	2.17	0.00	1.08	1.08	0.00	0.00	0.00	0.00	1.08	0.00	0.00	0.00	0.00	0.00	1.08	0.00	0.00	9.76
			0.11	**10:00 ~ 11:00**	3.25	2.17	0.00	1.08	1.08	0.00	0.00	0.00	0.00	1.08	0.00	0.00	0.00	0.00	0.00	1.08	0.00	0.00	9.76
			0.11	**11:00 ~ 12:00**	3.25	2.17	0.00	1.08	1.08	0.00	0.00	0.00	0.00	1.08	0.00	0.00	0.00	0.00	0.00	1.08	0.00	0.00	9.76
			0.11	**12:00 ~ 13:00**	2.17	1.08	0.00	1.08	1.08	0.00	0.00	0.00	0.00	0.00	0.00	0.00	0.00	0.00	0.00	1.08	0.00	0.00	6.50
			0.11	**13:00 ~ 14:00**	2.17	1.08	0.00	1.08	1.08	0.00	0.00	0.00	0.00	0.00	0.00	0.00	0.00	0.00	0.00	1.08	0.00	0.00	6.50
			0.11	**14:00 ~ 15:00**	2.17	1.08	0.00	1.08	1.08	0.00	0.00	0.00	0.00	0.00	0.00	0.00	0.00	0.00	0.00	1.08	0.00	0.00	6.50
			0.11	**15:00 ~ 16:00**	2.17	1.08	0.00	1.08	1.08	0.00	0.00	0.00	0.00	0.00	0.00	0.00	0.00	0.00	0.00	1.08	0.00	0.00	6.50
			0.11	**16:00 ~ 17:00**	2.17	1.08	0.00	1.08	1.08	0.00	0.00	0.00	0.00	0.00	0.00	0.00	0.00	0.00	0.00	1.08	0.00	0.00	6.50
			0.11	**17:00 ~ 18:00**	2.17	1.08	0.00	1.08	1.08	0.00	0.00	0.00	0.00	0.00	0.00	0.00	0.00	0.00	0.00	1.08	0.00	0.00	6.50
			0.11	**18:00 ~ 19:00**	2.17	1.08	0.00	1.08	1.08	0.00	0.00	0.00	0.00	0.00	0.00	0.00	0.00	0.00	0.00	1.08	0.00	0.00	6.50
			0.11	**19:00 ~ 20:00**	2.17	1.08	0.00	1.08	1.08	0.00	0.00	0.00	0.00	0.00	0.00	0.00	0.00	0.00	0.00	1.08	0.00	0.00	6.50
			0.11	**20:00 ~ 21:00**	2.17	1.08	0.00	1.08	1.08	0.00	0.00	0.00	0.00	0.00	0.00	0.00	0.00	0.00	0.00	1.08	0.00	0.00	6.50
			0.11	**21:00 ~ 22:00**	2.17	1.08	0.00	1.08	1.08	0.00	0.00	0.00	0.00	0.00	0.00	0.00	0.00	0.00	0.00	1.08	0.00	0.00	6.50
			0.11	**22:00 ~ 23:00**	2.17	1.08	0.00	1.08	1.08	0.00	0.00	0.00	0.00	0.00	0.00	0.00	0.00	0.00	0.00	1.08	0.00	0.00	6.50
			0.11	**23:00 ~ 00:00**	2.17	1.08	0.00	1.08	1.08	0.00	0.00	0.00	0.00	0.00	0.00	0.00	0.00	0.00	0.00	1.08	0.00	0.00	6.50
				Whole Day Total (veh*km)	53.12	31.44	0.00	26.02	21.68	0.00	0.00	0.00	0.00	5.42	0.00	0.00	0.00	0.00	0.00	26.02	0.00	0.00	163.68

Road No.	Road Name	Bound	Road Length (km)	Hour	PC	TAXI	LGV3	LGV4	LGV6	HGV7	HGV8	PLB	PV4	PV5	NFB6	NFB7	NFB8	FBSD	FBDD	MC	HGV9	NFB9	Total
173	Ma Hang Chung Road	WB	0.04	**00:00 ~ 01:00**	0.40	0.40	0.00	0.00	0.00	0.00	0.00	0.00	0.00	0.00	0.00	0.00	0.00	0.00	0.40	0.00	0.00	0.00	1.20
			0.04	**01:00 ~ 02:00**	0.40	0.40	0.00	0.00	0.00	0.00	0.00	0.00	0.00	0.00	0.00	0.00	0.00	0.00	0.00	0.00	0.00	0.00	0.80
			0.04	**02:00 ~ 03:00**	0.40	0.40	0.00	0.00	0.00	0.00	0.00	0.00	0.00	0.00	0.00	0.00	0.00	0.00	0.00	0.00	0.00	0.00	0.80
			0.04	**03:00 ~ 04:00**	0.40	0.40	0.00	0.00	0.00	0.00	0.00	0.00	0.00	0.00	0.00	0.00	0.00	0.00	0.00	0.00	0.00	0.00	0.80
			0.04	**04:00 ~ 05:00**	0.40	0.40	0.00	0.00	0.00	0.00	0.00	0.00	0.00	0.00	0.00	0.00	0.00	0.00	0.00	0.00	0.00	0.00	0.80
			0.04	**05:00 ~ 06:00**	0.40	0.40	0.00	0.00	0.00	0.00	0.00	0.00	0.00	0.00	0.00	0.00	0.00	0.00	0.40	0.00	0.00	0.00	1.20
			0.04	**06:00 ~ 07:00**	0.40	0.40	0.00	0.00	0.00	0.00	0.00	0.40	0.00	0.00	0.00	0.00	0.00	0.00	0.40	0.00	0.00	0.00	1.60
			0.04	**07:00 ~ 08:00**	0.40	0.40	0.00	0.40	0.00	0.00	0.00	0.40	0.00	0.00	0.00	0.00	0.00	0.00	0.40	0.40	0.00	0.00	2.39
			0.04	**08:00 ~ 09:00**	0.80	0.40	0.00	0.40	0.00	0.00	0.00	0.40	0.00	0.00	0.00	0.00	0.00	0.00	0.40	0.40	0.00	0.00	2.79
			0.04	**09:00 ~ 10:00**	0.40	0.40	0.00	0.40	0.00	0.00	0.00	0.40	0.00	0.00	0.00	0.00	0.00	0.00	0.40	0.40	0.00	0.00	2.39
			0.04	**10:00 ~ 11:00**	0.40	0.40	0.00	0.40	0.00	0.00	0.00	0.40	0.00	0.00	0.00	0.00	0.00	0.00	0.40	0.40	0.00	0.00	2.39
			0.04	**11:00 ~ 12:00**	0.40	0.40	0.00	0.40	0.00	0.00	0.00	0.40	0.00	0.00	0.00	0.00	0.00	0.00	0.40	0.40	0.00	0.00	2.39
			0.04	**12:00 ~ 13:00**	0.40	0.40	0.00	0.40	0.00	0.00	0.00	0.40	0.00	0.00	0.00	0.00	0.00	0.00	0.40	0.40	0.00	0.00	2.39
			0.04	**13:00 ~ 14:00**	0.80	0.40	0.00	0.40	0.00	0.00	0.00	0.40	0.00	0.00	0.00	0.00	0.00	0.00	0.40	0.40	0.00	0.00	2.79
			0.04	**14:00 ~ 15:00**	0.80	0.40	0.00	0.40	0.00	0.00	0.00	0.40	0.00	0.00	0.00	0.00	0.00	0.00	0.40	0.40	0.00	0.00	2.79
			0.04	**15:00 ~ 16:00**	0.80	0.40	0.00	0.40	0.00	0.00	0.00	0.40	0.00	0.00	0.00	0.00	0.00	0.00	0.40	0.40	0.00	0.00	2.79
			0.04	**16:00 ~ 17:00**	0.80	0.40	0.00	0.40	0.00	0.00	0.00	0.40	0.00	0.00	0.00	0.00	0.00	0.00	0.40	0.40	0.00	0.00	2.79
			0.04	**17:00 ~ 18:00**	0.80	0.40	0.00	0.40	0.00	0.00	0.00	0.40	0.00	0.00	0.00	0.00	0.00	0.00	0.40	0.40	0.00	0.00	2.79
			0.04	**18:00 ~ 19:00**	0.80	0.40	0.00	0.40	0.00	0.00	0.00	0.40	0.00	0.00	0.00	0.00	0.00	0.00	0.40	0.40	0.00	0.00	2.79
			0.04	**19:00 ~ 20:00**	0.80	0.40	0.00	0.40	0.00	0.00	0.00	0.40	0.00	0.00	0.00	0.00	0.00	0.00	0.40	0.40	0.00	0.00	2.79
			0.04	**20:00 ~ 21:00**	0.40	0.40	0.00	0.40	0.00	0.00	0.00	0.00	0.00	0.00	0.00	0.00	0.00	0.00	0.40	0.40	0.00	0.00	2.00
			0.04	**21:00 ~ 22:00**	0.40	0.40	0.00	0.40	0.00	0.00	0.00	0.00	0.00	0.00	0.00	0.00	0.00	0.00	0.40	0.40	0.00	0.00	2.00
			0.04	**22:00 ~ 23:00**	0.40	0.40	0.00	0.40	0.00	0.00	0.00	0.00	0.00	0.00	0.00	0.00	0.00	0.00	0.40	0.40	0.00	0.00	2.00
			0.04	**23:00 ~ 00:00**	0.40	0.40	0.00	0.40	0.00	0.00	0.00	0.00	0.00	0.00	0.00	0.00	0.00	0.00	0.40	0.40	0.00	0.00	2.00
				Whole Day Total (veh*km)	12.77	9.58	0.00	6.78	0.00	0.00	0.00	5.59	0.00	0.00	0.00	0.00	0.00	0.00	7.98	6.78	0.00	0.00	49.48
174	Sheung Heung Road	EB	0.04	**00:00 ~ 01:00**	1.74	0.87	0.00	0.87	0.43	0.43	0.43	0.43	0.00	0.00	0.00	0.00	0.00	0.00	0.87	0.43	0.00	0.00	6.51
			0.04	**01:00 ~ 02:00**	1.30	0.87	0.00	0.43	0.43	0.43	0.43	0.00	0.00	0.00	0.00	0.00	0.00	0.00	0.43	0.43	0.00	0.00	4.77
			0.04	**02:00 ~ 03:00**	0.87	0.43	0.00	0.43	0.43	0.00	0.43	0.00	0.00	0.00	0.00	0.00	0.00	0.00	0.43	0.43	0.00	0.00	3.47
			0.04	**03:00 ~ 04:00**	0.87	0.43	0.00	0.43	0.43	0.00	0.43	0.00	0.00	0.00	0.00	0.00	0.00	0.00	0.43	0.43	0.00	0.00	3.47
			0.04	**04:00 ~ 05:00**	0.87	0.43	0.00	0.43	0.43	0.00	0.43	0.00	0.00	0.00	0.00	0.00	0.00	0.00	0.43	0.43	0.00	0.00	3.47
			0.04	**05:00 ~ 06:00**	0.87	0.43	0.00	0.43	0.43	0.00	0.43	0.43	0.00	0.00	0.00	0.00	0.00	0.00	0.87	0.43	0.00	0.00	4.34
			0.04	**06:00 ~ 07:00**	1.74	0.87	0.00	0.87	0.43	0.43	0.43	0.43	0.00	0.00	0.00	0.00	0.00	0.00	2.17	0.43	0.00	0.00	7.81
			0.04	**07:00 ~ 08:00**	3.47	1.74	0.00	1.74	0.87	0.43	0.43	0.87	0.00	0.43	0.00	0.00	0.43	0.00	2.60	0.43	0.43	0.00	13.89
			0.04	**08:00 ~ 09:00**	3.91	2.17	0.00	1.74	0.87	0.43	0.43	0.87	0.00	0.43	0.00	0.00	0.43	0.00	2.17	0.43	0.43	0.00	14.32
			0.04	**09:00 ~ 10:00**	3.47	1.74	0.00	1.74	0.87	0.43	0.43	0.87	0.00	0.43	0.00	0.00	0.43	0.00	2.17	0.43	0.43	0.00	13.45
			0.04	**10:00 ~ 11:00**	3.47	1.74	0.00	1.74	0.87	0.43	0.43	0.87	0.00	0.43	0.00	0.00	0.43	0.00	2.17	0.43	0.43	0.00	13.45
			0.04	**11:00 ~ 12:00**	3.91	1.74	0.00	1.74	0.87	0.43	0.43	0.87	0.00	0.43	0.00	0.00	0.43	0.00	1.74	0.43	0.43	0.00	13.45
			0.04	**12:00 ~ 13:00**	1.74	0.87	0.00	0.87	0.43	0.43	0.43	0.87	0.00	0.43	0.00	0.00	0.00	0.00	2.60	0.43	0.43	0.00	9.55
			0.04	**13:00 ~ 14:00**	2.17	1.30	0.00	0.87	0.43	0.43	0.43	0.87	0.00	0.43	0.00	0.00	0.00	0.00	2.60	0.43	0.43	0.00	10.42
			0.04	**14:00 ~ 15:00**	2.17	1.30	0.00	0.87	0.43	0.43	0.43	0.87	0.00	0.43	0.00	0.00	0.00	0.00	2.60	0.43	0.43	0.00	10.42
			0.04	**15:00 ~ 16:00**	2.17	1.30	0.00	0.87	0.43	0.43	0.43	0.87	0.00	0.43	0.00	0.00	0.00	0.00	2.60	0.43	0.43	0.00	10.42
			0.04	**16:00 ~ 17:00**	2.17	1.30	0.00	0.87	0.43	0.43	0.43	0.87	0.00	0.43	0.00	0.00	0.00	0.00	2.60	0.43	0.43	0.00	10.42
			0.04	**17:00 ~ 18:00**	2.17	1.30	0.00	0.87	0.43	0.43	0.43	1.30	0.00	0.43	0.00	0.00	0.00	0.00	3.04	0.43	0.43	0.00	11.28
			0.04	**18:00 ~ 19:00**	2.17	1.30	0.00	1.30	0.43	0.43	0.43	1.30	0.00	0.43	0.00	0.00	0.00	0.00	3.04	0.43	0.43	0.00	11.72
			0.04	**19:00 ~ 20:00**	2.17	1.30	0.00	0.87	0.43	0.43	0.43	0.87	0.00	0.43	0.00	0.00	0.00	0.00	2.60	0.43	0.43	0.00	10.42
			0.04	**20:00 ~ 21:00**	1.74	0.87	0.00	0.87	0.43	0.43	0.43	0.87	0.00	0.43	0.00	0.00	0.00	0.00	2.17	0.43	0.43	0.00	9.11
			0.04	**21:00 ~ 22:00**	1.74	0.87	0.00	0.87	0.43	0.43	0.43	0.87	0.00	0.43	0.00	0.00	0.00	0.00	2.17	0.43	0.43	0.00	9.11
			0.04	**22:00 ~ 23:00**	1.74	0.87	0.00	0.87	0.43	0.43	0.43	0.87	0.00	0.43	0.00	0.00	0.00	0.00	2.17	0.43	0.43	0.00	9.11
			0.04	**23:00 ~ 00:00**	1.30	0.87	0.00	0.87	0.43	0.43	0.43	0.43	0.00	0.43	0.00	0.00	0.00	0.00	1.74	0.43	0.43	0.00	7.81
				Whole Day Total (veh*km)	49.91	26.91	0.00	23.44	12.59	8.68	10.42	16.49	0.00	7.38	0.00	0.00	2.17	0.00	46.44	10.42	7.38	0.00	222.21
175	Sheung Heung Road	WB	0.04	**00:00 ~ 01:00**	3.47	1.74	0.00	0.43	0.43	0.00	0.43	0.00	0.00	0.43	0.00	0.00	0.43	0.00	0.43	0.43	0.00	0.00	8.25
			0.04	**01:00 ~ 02:00**	2.17	1.30	0.00	0.43	0.43	0.00	0.43	0.00	0.00	0.43	0.00	0.00	0.43	0.00	0.00	0.43	0.00	0.00	6.08
			0.04	**02:00 ~ 03:00**	1.74	0.87	0.00	0.43	0.43	0.00	0.00	0.00	0.00	0.43	0.00	0.00	0.00	0.00	0.00	0.43	0.00	0.00	4.34
			0.04	**03:00 ~ 04:00**	1.30	0.87	0.00	0.43	0.43	0.00	0.00	0.00	0.00	0.00	0.00	0.00	0.00	0.00	0.00	0.43	0.00	0.00	3.47
			0.04	**04:00 ~ 05:00**	1.30	0.87	0.00	0.43	0.43	0.00	0.00	0.00	0.00	0.00	0.00	0.00	0.00	0.00	0.00	0.43	0.00	0.00	3.47
			0.04	**05:00 ~ 06:00**	1.74	0.87	0.00	0.43	0.43	0.00	0.00	0.00	0.00	0.43	0.00	0.00	0.00	0.00	0.43	0.43	0.00	0.00	4.77
			0.04	**06:00 ~ 07:00**	3.47	1.74	0.00	0.43	0.43	0.00	0.43	0.43	0.00	0.43	0.00	0.00	0.43	0.00	0.43	0.43	0.00	0.00	8.68
			0.04	**07:00 ~ 08:00**	6.94	3.47	0.00	0.87	0.43	0.43	0.43	0.43	0.00	0.43	0.43	0.43	0.43	0.00	0.43	0.87	0.43	0.00	16.49
			0.04	**08:00 ~ 09:00**	8.68	4.34	0.00	1.30	0.43	0.43	0.43	0.43	0.00	0.43	0.43	0.43	0.43	0.00	0.43	1.30	0.43	0.00	19.96
			0.04	**09:00 ~ 10:00**	7.38	3.91	0.00	0.87	0.43	0.43	0.43	0.43	0.00	0.43	0.43	0.43	0.43	0.00	0.43	0.87	0.43	0.00	17.36
			0.04	**10:00 ~ 11:00**	7.38	3.91	0.00	0.87	0.43	0.43	0.43	0.43	0.00	0.43	0.43	0.43	0.43	0.00	0.43	0.87	0.43	0.00	17.36
			0.04	**11:00 ~ 12:00**	7.81	3.91	0.00	1.30	0.43	0.43	0.43	0.43	0.00	0.43	0.43	0.43	0.43	0.00	0.43	0.87	0.43	0.00	18.23
			0.04	**12:00 ~ 13:00**	11.28	6.08	0.00	0.43	0.43	0.43	0.43	0.43	0.43	0.43	0.43	0.43	0.43	0.00	0.43	1.30	0.00	0.00	23.44
			0.04	**13:00 ~ 14:00**	11.72	6.08	0.00	0.87	0.43	0.43	0.43	0.43	0.43	0.43	0.43	0.43	0.43	0.00	0.43	1.30	0.00	0.00	24.30
			0.04	**14:00 ~ 15:00**	11.72	6.08	0.00	0.87	0.43	0.43	0.43	0.43	0.43	0.43	0.43	0.43	0.43	0.00	0.43	1.30	0.00	0.00	24.30
			0.04	**15:00 ~ 16:00**	12.15	6.08	0.00	0.87	0.43	0.43	0.43	0.43	0.43	0.43	0.43	0.43	0.43	0.00	0.43	1.30	0.00	0.00	24.74
			0.04	**16:00 ~ 17:00**	12.15	6.51	0.00	0.87	0.43	0.43	0.43	0.43	0.43	0.43	0.43	0.43	0.43	0.00	0.43	1.30	0.00	0.00	25.17
			0.04	**17:00 ~ 18:00**	12.15	6.51	0.00	0.87	0.43	0.43	0.43	0.43	0.43	0.43	0.43	0.43	0.43	0.00	0.43	1.30	0.00	0.00	25.17
			0.04	**18:00 ~ 19:00**	13.02	6.51	0.00	0.87	0.43	0.43	0.43	0.43	0.43	0.43	0.43	0.43	0.43	0.00	0.43	1.74	0.00	0.00	26.47
			0.04	**19:00 ~ 20:00**	11.72	6.08	0.00	0.87	0.43	0.43	0.43	0.43	0.43	0.43	0.43	0.43	0.43	0.00	0.43	1.30	0.00	0.00	24.30
			0.04	**20:00 ~ 21:00**	9.98	5.21	0.00	0.43	0.43	0.43	0.43	0.00	0.43	0.43	0.43	0.43	0.43	0.00	0.43	1.30	0.00	0.00	20.83
			0.04	**21:00 ~ 22:00**	9.98	5.21	0.00	0.43	0.43	0.43	0.43	0.00	0.43	0.43	0.43	0.43	0.43	0.00	0.43	1.30	0.00	0.00	20.83
			0.04	**22:00 ~ 23:00**	9.55	4.77	0.00	0.43	0.43	0.43	0.43	0.00	0.43	0.43	0.43	0.43	0.43	0.00	0.43	1.30	0.00	0.00	19.96
			0.04	**23:00 ~ 00:00**	7.81	3.91	0.00	0.43	0.43	0.43	0.43	0.00	0.43	0.43	0.43	0.43	0.43	0.00	0.43	0.87	0.00	0.00	16.93
				Whole Day Total (veh*km)	186.62	96.78	0.00	16.49	10.42	7.38	8.68	6.08	5.21	9.55	7.38	7.38	8.68	0.00	8.68	23.44	2.17	0.00	404.92
176	Sheung Heung Road	EB	0.04	**00:00 ~ 01:00**	1.68	0.84	0.00	0.84	0.42	0.42	0.42	0.42	0.00	0.00	0.00	0.00	0.00	0.00	0.84	0.42	0.00	0.00	6.29
			0.04	**01:00 ~ 02:00**	1.26	0.84	0.00	0.42	0.42	0.42	0.42	0.00	0.00	0.00	0.00	0.00	0.00	0.00	0.42	0.42	0.00	0.00	4.61
			0.04	**02:00 ~ 03:00**	0.84	0.42	0.00	0.42	0.42	0.00	0.42	0.00	0.00	0.00	0.00	0.00	0.00	0.00	0.42	0.42	0.00	0.00	3.35
			0.04	**03:00 ~ 04:00**	0.84	0.42	0.00	0.42	0.42	0.00	0.42	0.00	0.00	0.00	0.00	0.00	0.00	0.00	0.42	0.42	0.00	0.00	3.35
			0.04	**04:00 ~ 05:00**	0.84	0.42	0.00	0.42	0.42	0.00	0.42	0.00	0.00	0.00	0.00	0.00	0.00	0.00	0.42	0.42	0.00	0.00	3.35
			0.04	**05:00 ~ 06:00**	0.84	0.42	0.00	0.42	0.42	0.00	0.42	0.42	0.00	0.00	0.00	0.00	0.00	0.00	0.84	0.42	0.00	0.00	4.19
			0.04	**06:00 ~ 07:00**	1.68	0.84	0.00	0.84	0.42	0.42	0.42	0.42	0.00	0.00	0.00	0.00	0.00	0.00	2.10	0.42	0.00	0.00	7.54
			0.04	**07:00 ~ 08:00**	2.93	1.68	0.00	1.26	0.84	0.42	0.42	0.84	0.00	0.42	0.00	0.00	0.42	0.00	2.51	0.42	0.42	0.00	12.57
			0.04	**08:00 ~ 09:00**	3.77	2.10	0.00	1.68	0.84	0.42	0.42	0.84	0.00	0.42	0.00	0.00	0.42	0.00	2.10	0.42	0.42	0.00	13.83
			0.04	**09:00 ~ 10:00**	3.35	1.68	0.00	1.68	0.84	0.42	0.42	0.84	0.00	0.42	0.00	0.00	0.42	0.00	2.10	0.42	0.42	0.00	12.99
			0.04	**10:00 ~ 11:00**	3.35	1.68	0.00	1.68	0.84	0.42	0.42	0.84	0.00	0.42	0.00	0.00	0.42	0.00	2.10	0.42	0.42	0.00	12.99
			0.04	**11:00 ~ 12:00**	3.35	1.68	0.00	1.68	0.84	0.42	0.42	0.84	0.00	0.42	0.00	0.00	0.42	0.00	1.68	0.42	0.42	0.00	12.57
			0.04	**12:00 ~ 13:00**	2.10	1.26	0.00	1.26	0.42	0.42	0.42	0.84	0.00	0.42	0.00	0.00	0.00	0.00	2.51	0.42	0.42	0.00	10.48
			0.04	**13:00 ~ 14:00**	2.10	1.26	0.00	1.26	0.42	0.42	0.42	0.84	0.00	0.42	0.00	0.00	0.00	0.00	2.51	0.42	0.42	0.00	10.48
			0.04	**14:00 ~ 15:00**	2.10	1.26	0.00	1.26	0.42	0.42	0.42	0.84	0.00	0.42	0.00	0.00	0.00	0.00	2.51	0.42	0.42	0.00	10.48
			0.04	**15:00 ~ 16:00**	2.10	1.26	0.00	1.26	0.42	0.42	0.42	0.84	0.00	0.42	0.00	0.00	0.00	0.00	2.51	0.42	0.42	0.00	10.48
			0.04	**16:00 ~ 17:00**	2.10	1.26	0.00	1.26	0.42	0.42	0.42	0.84	0.00	0.42	0.00	0.00	0.00	0.00	2.51	0.42	0.42	0.00	10.48
			0.04	**17:00 ~ 18:00**	2.10	1.26	0.00	1.26	0.42	0.42	0.42	1.26	0.00	0.42	0.00	0.00	0.00	0.00	2.93	0.42	0.42	0.00	11.31
			0.04	**18:00 ~ 19:00**	2.10	1.26	0.00	1.26	0.42	0.42	0.42	1.26	0.00	0.42	0.00	0.00	0.00	0.00	2.93	0.42	0.42	0.00	11.31
			0.04	**19:00 ~ 20:00**	2.10	1.26	0.00	1.26	0.42	0.42	0.42	0.84	0.00	0.42	0.00	0.00	0.00	0.00	2.51	0.42	0.42	0.00	10.48
			0.04	**20:00 ~ 21:00**	1.68	0.84	0.00	0.84	0.42	0.42	0.42	0.84	0.00	0.42	0.00	0.00	0.00	0.00	2.10	0.42	0.42	0.00	8.80
			0.04	**21:00 ~ 22:00**	1.68	0.84	0.00	0.84	0.42	0.42	0.42	0.84	0.00	0.42	0.00	0.00	0.00	0.00	2.10	0.42	0.42	0.00	8.80
			0.04	**22:00 ~ 23:00**	1.68	0.84	0.00	0.84	0.42	0.42	0.42	0.84	0.00	0.42	0.00	0.00	0.00	0.00	2.10	0.42	0.42	0.00	8.80
			0.04	**23:00 ~ 00:00**	1.26	0.84	0.00	0.84	0.42	0.42	0.42	0.42	0.00	0.42	0.00	0.00	0.00	0.00	1.68	0.42	0.42	0.00	7.54
				Whole Day Total (veh*km)	47.77	26.40	0.00	25.14	12.15	8.38	10.06	15.92	0.00	7.12	0.00	0.00	2.10	0.00	44.83	10.06	7.12	0.00	217.04

Road No.	Road Name	Bound	Road Length (km)	Hour	PC	TAXI	LGV3	LGV4	LGV6	HGV7	HGV8	PLB	PV4	PV5	NFB6	NFB7	NFB8	FBSD	FBDD	MC	HGV9	NFB9	Total
177	Cheung Ning Street	NB	0.04	**00:00 ~ 01:00**	0.37	0.37	0.00	0.37	0.00	0.00	0.00	0.00	0.00	0.00	0.00	0.00	0.00	0.00	0.00	0.00	0.00	0.00	1.12
			0.04	**01:00 ~ 02:00**	0.37	0.37	0.00	0.37	0.00	0.00	0.00	0.00	0.00	0.00	0.00	0.00	0.00	0.00	0.00	0.00	0.00	0.00	1.12
			0.04	**02:00 ~ 03:00**	0.37	0.00	0.00	0.00	0.00	0.00	0.00	0.00	0.00	0.00	0.00	0.00	0.00	0.00	0.00	0.00	0.00	0.00	0.37
			0.04	**03:00 ~ 04:00**	0.37	0.00	0.00	0.00	0.00	0.00	0.00	0.00	0.00	0.00	0.00	0.00	0.00	0.00	0.00	0.00	0.00	0.00	0.37
			0.04	**04:00 ~ 05:00**	0.37	0.00	0.00	0.00	0.00	0.00	0.00	0.00	0.00	0.00	0.00	0.00	0.00	0.00	0.00	0.00	0.00	0.00	0.37
			0.04	**05:00 ~ 06:00**	0.37	0.00	0.00	0.00	0.00	0.00	0.00	0.00	0.00	0.00	0.00	0.00	0.00	0.00	0.00	0.00	0.00	0.00	0.37
			0.04	**06:00 ~ 07:00**	0.37	0.37	0.00	0.37	0.00	0.00	0.00	0.00	0.00	0.00	0.00	0.00	0.00	0.00	0.00	0.00	0.00	0.00	1.12
			0.04	**07:00 ~ 08:00**	0.37	0.37	0.00	0.37	0.37	0.00	0.00	0.00	0.00	0.00	0.00	0.00	0.00	0.00	0.00	0.00	0.00	0.00	1.49
			0.04	**08:00 ~ 09:00**	0.37	0.37	0.00	0.37	0.37	0.00	0.00	0.00	0.00	0.00	0.00	0.00	0.00	0.00	0.00	0.00	0.00	0.00	1.49
			0.04	**09:00 ~ 10:00**	0.37	0.37	0.00	0.37	0.37	0.00	0.00	0.00	0.00	0.00	0.00	0.00	0.00	0.00	0.00	0.00	0.00	0.00	1.49
			0.04	**10:00 ~ 11:00**	0.37	0.37	0.00	0.37	0.37	0.00	0.00	0.00	0.00	0.00	0.00	0.00	0.00	0.00	0.00	0.00	0.00	0.00	1.49
			0.04	**11:00 ~ 12:00**	0.37	0.37	0.00	0.37	0.37	0.00	0.00	0.00	0.00	0.00	0.00	0.00	0.00	0.00	0.00	0.00	0.00	0.00	1.49
			0.04	**12:00 ~ 13:00**	0.37	0.37	0.00	0.37	0.37	0.00	0.00	0.00	0.00	0.00	0.00	0.00	0.00	0.00	0.00	0.37	0.00	0.00	1.87
			0.04	**13:00 ~ 14:00**	0.37	0.37	0.00	0.37	0.37	0.00	0.00	0.00	0.00	0.00	0.00	0.00	0.00	0.00	0.00	0.37	0.00	0.00	1.87
			0.04	**14:00 ~ 15:00**	0.37	0.37	0.00	0.37	0.37	0.00	0.00	0.00	0.00	0.00	0.00	0.00	0.00	0.00	0.00	0.37	0.00	0.00	1.87
			0.04	**15:00 ~ 16:00**	0.37	0.37	0.00	0.37	0.37	0.00	0.00	0.00	0.00	0.00	0.00	0.00	0.00	0.00	0.00	0.37	0.00	0.00	1.87
			0.04	**16:00 ~ 17:00**	0.37	0.37	0.00	0.37	0.37	0.00	0.00	0.00	0.00	0.00	0.00	0.00	0.00	0.00	0.00	0.37	0.00	0.00	1.87
			0.04	**17:00 ~ 18:00**	0.37	0.37	0.00	0.37	0.37	0.00	0.00	0.00	0.00	0.00	0.00	0.00	0.00	0.00	0.00	0.37	0.00	0.00	1.87
			0.04	**18:00 ~ 19:00**	0.37	0.37	0.00	0.37	0.37	0.00	0.00	0.00	0.00	0.00	0.00	0.00	0.00	0.00	0.00	0.37	0.00	0.00	1.87
			0.04	**19:00 ~ 20:00**	0.37	0.37	0.00	0.37	0.37	0.00	0.00	0.00	0.00	0.00	0.00	0.00	0.00	0.00	0.00	0.37	0.00	0.00	1.87
			0.04	**20:00 ~ 21:00**	0.37	0.37	0.00	0.37	0.37	0.00	0.00	0.00	0.00	0.00	0.00	0.00	0.00	0.00	0.00	0.37	0.00	0.00	1.87
			0.04	**21:00 ~ 22:00**	0.37	0.37	0.00	0.37	0.37	0.00	0.00	0.00	0.00	0.00	0.00	0.00	0.00	0.00	0.00	0.37	0.00	0.00	1.87
			0.04	**22:00 ~ 23:00**	0.37	0.37	0.00	0.37	0.37	0.00	0.00	0.00	0.00	0.00	0.00	0.00	0.00	0.00	0.00	0.37	0.00	0.00	1.87
			0.04	**23:00 ~ 00:00**	0.37	0.37	0.00	0.37	0.37	0.00	0.00	0.00	0.00	0.00	0.00	0.00	0.00	0.00	0.00	0.37	0.00	0.00	1.87
				Whole Day Total (veh*km)	8.95	7.46	0.00	7.46	6.34	0.00	0.00	0.00	0.00	0.00	0.00	0.00	0.00	0.00	0.00	4.48	0.00	0.00	34.69
178	Cheung Ning Street	SB	0.04	**00:00 ~ 01:00**	0.37	0.37	0.00	0.37	0.00	0.00	0.00	0.00	0.00	0.00	0.00	0.00	0.00	0.00	0.00	0.37	0.00	0.00	1.49
			0.04	**01:00 ~ 02:00**	0.37	0.37	0.00	0.37	0.00	0.00	0.00	0.00	0.00	0.00	0.00	0.00	0.00	0.00	0.00	0.37	0.00	0.00	1.49
			0.04	**02:00 ~ 03:00**	0.37	0.37	0.00	0.37	0.00	0.00	0.00	0.00	0.00	0.00	0.00	0.00	0.00	0.00	0.00	0.00	0.00	0.00	1.12
			0.04	**03:00 ~ 04:00**	0.37	0.37	0.00	0.00	0.00	0.00	0.00	0.00	0.00	0.00	0.00	0.00	0.00	0.00	0.00	0.00	0.00	0.00	0.75
			0.04	**04:00 ~ 05:00**	0.37	0.37	0.00	0.00	0.00	0.00	0.00	0.00	0.00	0.00	0.00	0.00	0.00	0.00	0.00	0.00	0.00	0.00	0.75
			0.04	**05:00 ~ 06:00**	0.37	0.37	0.00	0.37	0.00	0.00	0.00	0.00	0.00	0.00	0.00	0.00	0.00	0.00	0.00	0.00	0.00	0.00	1.12
			0.04	**06:00 ~ 07:00**	0.37	0.37	0.00	0.37	0.00	0.00	0.00	0.00	0.00	0.00	0.00	0.00	0.00	0.00	0.00	0.37	0.00	0.00	1.49
			0.04	**07:00 ~ 08:00**	0.75	0.37	0.00	0.37	0.37	0.00	0.00	0.00	0.00	0.00	0.00	0.00	0.00	0.00	0.00	0.37	0.00	0.00	2.24
			0.04	**08:00 ~ 09:00**	0.75	0.37	0.00	0.37	0.37	0.00	0.00	0.00	0.00	0.00	0.00	0.00	0.00	0.00	0.00	0.37	0.00	0.00	2.24
			0.04	**09:00 ~ 10:00**	0.75	0.37	0.00	0.37	0.37	0.00	0.00	0.00	0.00	0.00	0.00	0.00	0.00	0.00	0.00	0.37	0.00	0.00	2.24
			0.04	**10:00 ~ 11:00**	0.75	0.37	0.00	0.37	0.37	0.00	0.00	0.00	0.00	0.00	0.00	0.00	0.00	0.00	0.00	0.37	0.00	0.00	2.24
			0.04	**11:00 ~ 12:00**	0.75	0.37	0.00	0.37	0.37	0.00	0.00	0.00	0.00	0.00	0.00	0.00	0.00	0.00	0.00	0.37	0.00	0.00	2.24
			0.04	**12:00 ~ 13:00**	0.37	0.37	0.00	0.37	0.37	0.00	0.00	0.00	0.00	0.00	0.00	0.00	0.00	0.00	0.00	0.37	0.00	0.00	1.87
			0.04	**13:00 ~ 14:00**	0.37	0.37	0.00	0.37	0.37	0.00	0.00	0.00	0.00	0.00	0.00	0.00	0.00	0.00	0.00	0.37	0.00	0.00	1.87
			0.04	**14:00 ~ 15:00**	0.37	0.37	0.00	0.37	0.37	0.00	0.00	0.00	0.00	0.00	0.00	0.00	0.00	0.00	0.00	0.37	0.00	0.00	1.87
			0.04	**15:00 ~ 16:00**	0.37	0.37	0.00	0.37	0.37	0.00	0.00	0.00	0.00	0.00	0.00	0.00	0.00	0.00	0.00	0.37	0.00	0.00	1.87
			0.04	**16:00 ~ 17:00**	0.37	0.37	0.00	0.37	0.37	0.00	0.00	0.00	0.00	0.00	0.00	0.00	0.00	0.00	0.00	0.37	0.00	0.00	1.87
			0.04	**17:00 ~ 18:00**	0.37	0.37	0.00	0.37	0.37	0.00	0.00	0.00	0.00	0.00	0.00	0.00	0.00	0.00	0.00	0.37	0.00	0.00	1.87
			0.04	**18:00 ~ 19:00**	0.37	0.37	0.00	0.37	0.37	0.00	0.00	0.00	0.00	0.00	0.00	0.00	0.00	0.00	0.00	0.37	0.00	0.00	1.87
			0.04	**19:00 ~ 20:00**	0.37	0.37	0.00	0.37	0.37	0.00	0.00	0.00	0.00	0.00	0.00	0.00	0.00	0.00	0.00	0.37	0.00	0.00	1.87
			0.04	**20:00 ~ 21:00**	0.37	0.37	0.00	0.37	0.37	0.00	0.00	0.00	0.00	0.00	0.00	0.00	0.00	0.00	0.00	0.37	0.00	0.00	1.87
			0.04	**21:00 ~ 22:00**	0.37	0.37	0.00	0.37	0.37	0.00	0.00	0.00	0.00	0.00	0.00	0.00	0.00	0.00	0.00	0.37	0.00	0.00	1.87
			0.04	**22:00 ~ 23:00**	0.37	0.37	0.00	0.37	0.37	0.00	0.00	0.00	0.00	0.00	0.00	0.00	0.00	0.00	0.00	0.37	0.00	0.00	1.87
			0.04	**23:00 ~ 00:00**	0.37	0.37	0.00	0.37	0.37	0.00	0.00	0.00	0.00	0.00	0.00	0.00	0.00	0.00	0.00	0.37	0.00	0.00	1.87
				Whole Day Total (veh*km)	10.82	8.95	0.00	8.21	6.34	0.00	0.00	0.00	0.00	0.00	0.00	0.00	0.00	0.00	0.00	7.46	0.00	0.00	41.78
179	Sheung Heung Road	EB	0.07	**00:00 ~ 01:00**	4.63	2.64	0.00	1.98	0.66	0.66	0.66	0.66	0.00	0.66	0.00	0.00	0.00	0.00	1.98	0.66	0.66	0.00	15.86
			0.07	**01:00 ~ 02:00**	3.31	1.98	0.00	1.32	0.66	0.66	0.66	0.00	0.00	0.66	0.00	0.00	0.00	0.00	0.66	0.66	0.66	0.00	11.24
			0.07	**02:00 ~ 03:00**	2.64	1.32	0.00	1.32	0.66	0.66	0.66	0.00	0.00	0.66	0.00	0.00	0.00	0.00	0.66	0.66	0.00	0.00	9.25
			0.07	**03:00 ~ 04:00**	1.98	1.32	0.00	0.66	0.66	0.00	0.66	0.00	0.00	0.00	0.00	0.00	0.00	0.00	0.66	0.66	0.00	0.00	6.61
			0.07	**04:00 ~ 05:00**	1.98	1.32	0.00	0.66	0.66	0.00	0.66	0.00	0.00	0.00	0.00	0.00	0.00	0.00	0.66	0.66	0.00	0.00	6.61
			0.07	**05:00 ~ 06:00**	2.64	1.32	0.00	1.32	0.66	0.66	0.66	0.66	0.00	0.66	0.00	0.00	0.00	0.00	1.98	0.66	0.00	0.00	11.24
			0.07	**06:00 ~ 07:00**	4.63	2.64	0.00	1.98	0.66	0.66	0.66	1.32	0.00	0.66	0.00	0.00	0.00	0.00	4.63	0.66	0.66	0.00	19.17
			0.07	**07:00 ~ 08:00**	9.25	4.63	0.66	3.97	1.32	0.66	0.66	1.98	0.00	0.66	0.66	0.66	0.66	0.00	5.95	1.32	0.66	0.00	33.71
			0.07	**08:00 ~ 09:00**	11.90	5.95	0.66	4.63	1.98	0.66	0.66	1.98	0.00	0.66	0.66	0.66	0.66	0.00	4.63	1.32	0.66	0.00	37.68
			0.07	**09:00 ~ 10:00**	10.58	5.29	0.66	3.97	1.32	0.66	0.66	1.32	0.00	0.66	0.66	0.66	0.66	0.00	3.97	1.32	0.66	0.00	33.05
			0.07	**10:00 ~ 11:00**	9.92	5.29	0.66	3.97	1.32	0.66	0.66	1.32	0.00	0.66	0.66	0.66	0.66	0.00	3.97	1.32	0.66	0.00	32.39
			0.07	**11:00 ~ 12:00**	10.58	5.29	0.66	3.97	1.98	0.66	0.66	1.32	0.00	0.66	0.66	0.66	0.66	0.00	3.97	1.32	0.66	0.00	33.71
			0.07	**12:00 ~ 13:00**	7.27	3.97	0.00	2.64	1.32	0.66	0.66	1.98	0.00	0.66	0.66	0.00	0.66	0.00	5.29	1.32	0.66	0.00	27.76
			0.07	**13:00 ~ 14:00**	7.27	3.97	0.00	2.64	1.32	0.66	0.66	1.98	0.00	0.66	0.66	0.00	0.66	0.00	5.29	1.32	0.66	0.00	27.76
			0.07	**14:00 ~ 15:00**	7.27	3.97	0.00	2.64	1.32	0.66	0.66	1.98	0.00	0.66	0.66	0.00	0.66	0.00	5.29	1.32	0.66	0.00	27.76
			0.07	**15:00 ~ 16:00**	7.93	3.97	0.00	2.64	1.32	0.66	0.66	1.98	0.00	0.66	0.66	0.00	0.66	0.00	5.29	1.32	0.66	0.00	28.42
			0.07	**16:00 ~ 17:00**	7.93	3.97	0.00	2.64	1.32	0.66	0.66	1.98	0.00	0.66	0.66	0.00	0.66	0.00	5.29	1.32	0.66	0.00	28.42
			0.07	**17:00 ~ 18:00**	7.93	3.97	0.00	2.64	1.32	0.66	0.66	1.98	0.00	0.66	0.66	0.00	0.66	0.00	5.29	1.32	0.66	0.00	28.42
			0.07	**18:00 ~ 19:00**	8.59	4.63	0.00	2.64	1.32	0.66	0.66	1.98	0.00	0.66	0.66	0.00	0.66	0.00	5.95	1.32	0.66	0.00	30.41
			0.07	**19:00 ~ 20:00**	7.27	3.97	0.00	2.64	1.32	0.66	0.66	1.98	0.00	0.66	0.66	0.00	0.66	0.00	4.63	1.32	0.66	0.00	27.10
			0.07	**20:00 ~ 21:00**	5.95	3.31	0.00	1.98	0.66	0.66	0.66	1.32	0.00	0.66	0.66	0.00	0.66	0.00	4.63	0.66	0.66	0.00	22.47
			0.07	**21:00 ~ 22:00**	6.61	3.31	0.00	1.98	1.32	0.66	0.66	1.32	0.00	0.66	0.66	0.00	0.66	0.00	3.97	0.66	0.66	0.00	23.14
			0.07	**22:00 ~ 23:00**	5.95	3.31	0.00	1.98	0.66	0.66	0.66	1.32	0.00	0.66	0.66	0.00	0.66	0.00	3.97	0.66	0.66	0.00	21.81
			0.07	**23:00 ~ 00:00**	5.29	2.64	0.00	1.98	0.66	0.66	0.66	1.32	0.00	0.66	0.66	0.00	0.66	0.00	3.31	0.66	0.66	0.00	19.83
				Whole Day Total (veh*km)	159.30	83.95	3.31	58.83	26.44	14.54	15.86	31.73	0.00	14.54	11.24	3.31	11.24	0.00	91.88	24.46	13.22	0.00	563.83
180	Pau Chung Street	NB	0.11	**00:00 ~ 01:00**	3.36	2.24	0.00	1.12	1.12	0.00	0.00	1.12	0.00	0.00	0.00	0.00	0.00	0.00	2.24	1.12	0.00	0.00	12.31
			0.11	**01:00 ~ 02:00**	2.24	1.12	0.00	1.12	1.12	0.00	0.00	0.00	0.00	0.00	0.00	0.00	0.00	0.00	1.12	1.12	0.00	0.00	7.83
			0.11	**02:00 ~ 03:00**	1.12	1.12	0.00	1.12	1.12	0.00	0.00	0.00	0.00	0.00	0.00	0.00	0.00	0.00	1.12	1.12	0.00	0.00	6.71
			0.11	**03:00 ~ 04:00**	1.12	1.12	0.00	1.12	1.12	0.00	0.00	0.00	0.00	0.00	0.00	0.00	0.00	0.00	1.12	1.12	0.00	0.00	6.71
			0.11	**04:00 ~ 05:00**	1.12	1.12	0.00	1.12	1.12	0.00	0.00	0.00	0.00	0.00	0.00	0.00	0.00	0.00	1.12	1.12	0.00	0.00	6.71
			0.11	**05:00 ~ 06:00**	2.24	1.12	0.00	1.12	1.12	0.00	0.00	1.12	0.00	0.00	0.00	0.00	0.00	0.00	2.24	1.12	0.00	0.00	10.07
			0.11	**06:00 ~ 07:00**	3.36	2.24	0.00	1.12	1.12	0.00	0.00	1.12	0.00	0.00	0.00	0.00	0.00	0.00	4.48	1.12	0.00	0.00	14.55
			0.11	**07:00 ~ 08:00**	5.60	3.36	0.00	1.12	1.12	1.12	1.12	2.24	0.00	1.12	0.00	0.00	0.00	0.00	5.60	1.12	0.00	0.00	23.50
			0.11	**08:00 ~ 09:00**	6.71	3.36	0.00	1.12	1.12	1.12	1.12	2.24	0.00	1.12	0.00	0.00	0.00	0.00	4.48	1.12	0.00	0.00	23.50
			0.11	**09:00 ~ 10:00**	5.60	3.36	0.00	1.12	1.12	1.12	1.12	2.24	0.00	1.12	0.00	0.00	0.00	0.00	4.48	1.12	0.00	0.00	22.38
			0.11	**10:00 ~ 11:00**	5.60	3.36	0.00	1.12	1.12	1.12	1.12	1.12	0.00	1.12	0.00	0.00	0.00	0.00	4.48	1.12	0.00	0.00	21.26
			0.11	**11:00 ~ 12:00**	5.60	3.36	0.00	1.12	1.12	1.12	1.12	1.12	0.00	1.12	0.00	0.00	0.00	0.00	4.48	1.12	0.00	0.00	21.26
			0.11	**12:00 ~ 13:00**	4.48	2.24	0.00	1.12	1.12	0.00	1.12	1.12	0.00	1.12	0.00	0.00	0.00	0.00	4.48	1.12	0.00	0.00	17.90
			0.11	**13:00 ~ 14:00**	4.48	2.24	0.00	1.12	1.12	0.00	1.12	1.12	0.00	1.12	0.00	0.00	0.00	0.00	4.48	1.12	0.00	0.00	17.90
			0.11	**14:00 ~ 15:00**	4.48	2.24	0.00	1.12	1.12	0.00	1.12	2.24	0.00	1.12	0.00	0.00	0.00	0.00	4.48	1.12	0.00	0.00	19.02
			0.11	**15:00 ~ 16:00**	4.48	2.24	0.00	1.12	1.12	0.00	1.12	2.24	0.00	1.12	0.00	0.00	0.00	0.00	4.48	1.12	0.00	0.00	19.02
			0.11	**16:00 ~ 17:00**	4.48	2.24	0.00	1.12	1.12	0.00	1.12	2.24	0.00	1.12	0.00	0.00	0.00	0.00	4.48	1.12	0.00	0.00	19.02
			0.11	**17:00 ~ 18:00**	4.48	2.24	0.00	1.12	1.12	0.00	1.12	2.24	0.00	1.12	0.00	0.00	0.00	0.00	4.48	1.12	0.00	0.00	19.02
			0.11	**18:00 ~ 19:00**	4.48	2.24	0.00	1.12	1.12	0.00	1.12	2.24	0.00	1.12	0.00	0.00	0.00	0.00	4.48	1.12	0.00	0.00	19.02
			0.11	**19:00 ~ 20:00**	4.48	2.24	0.00	1.12	1.12	0.00	1.12	1.12	0.00	1.12	0.00	0.00	0.00	0.00	3.36	1.12	0.00	0.00	16.79
			0.11	**20:00 ~ 21:00**	3.36	2.24	0.00	1.12	1.12	0.00	1.12	1.12	0.00	1.12	0.00	0.00	0.00	0.00	3.36	1.12	0.00	0.00	15.67
			0.11	**21:00 ~ 22:00**	3.36	2.24	0.00	1.12	1.12	0.00	1.12	1.12	0.00	1.12	0.00	0.00	0.00	0.00	3.36	1.12	0.00	0.00	15.67
			0.11	**22:00 ~ 23:00**	3.36	2.24	0.00	1.12	1.12	0.00	1.12	1.12	0.00	1.12	0.00	0.00	0.00	0.00	3.36	1.12	0.00	0.00	15.67
			0.11	**23:00 ~ 00:00**	2.24	1.12	0.00	1.12	1.12	0.00	1.12	1.12	0.00	1.12	0.00	0.00	0.00	0.00	3.36	1.12	0.00	0.00	13.43
				Whole Day Total (veh*km)	91.76	52.59	0.00	26.86	26.86	5.60	19.02	31.33	0.00	19.02	0.00	0.00	0.00	0.00	85.04	26.86	0.00	0.00	384.94

Road No.	Road Name	Bound	Road Length (km)	Hour	PC	TAXI	LGV3	LGV4	LGV6	HGV7	HGV8	PLB	PV4	PV5	NFB6	NFB7	NFB8	FBSD	FBDD	MC	HGV9	NFB9	Total
181	Pau Chung Street	SB	0.11	**00:00 ~ 01:00**	2.24	1.12	0.00	1.12	1.12	0.00	0.00	0.00	0.00	0.00	0.00	0.00	0.00	0.00	1.12	1.12	0.00	0.00	7.83
			0.11	**01:00 ~ 02:00**	2.24	1.12	0.00	1.12	1.12	0.00	0.00	0.00	0.00	0.00	0.00	0.00	0.00	0.00	1.12	1.12	0.00	0.00	7.83
			0.11	**02:00 ~ 03:00**	1.12	1.12	0.00	1.12	0.00	0.00	0.00	0.00	0.00	0.00	0.00	0.00	0.00	0.00	1.12	1.12	0.00	0.00	5.60
			0.11	**03:00 ~ 04:00**	1.12	1.12	0.00	1.12	0.00	0.00	0.00	0.00	0.00	0.00	0.00	0.00	0.00	0.00	1.12	1.12	0.00	0.00	5.60
			0.11	**04:00 ~ 05:00**	1.12	1.12	0.00	1.12	0.00	0.00	0.00	0.00	0.00	0.00	0.00	0.00	0.00	0.00	1.12	1.12	0.00	0.00	5.60
			0.11	**05:00 ~ 06:00**	1.12	1.12	0.00	1.12	0.00	0.00	0.00	0.00	0.00	0.00	0.00	0.00	0.00	0.00	1.12	1.12	0.00	0.00	5.60
			0.11	**06:00 ~ 07:00**	2.24	1.12	0.00	1.12	1.12	0.00	0.00	1.12	0.00	0.00	0.00	0.00	0.00	0.00	1.12	1.12	0.00	0.00	8.95
			0.11	**07:00 ~ 08:00**	4.48	2.24	0.00	1.12	1.12	0.00	1.12	1.12	0.00	1.12	0.00	0.00	0.00	0.00	1.12	1.12	0.00	0.00	14.55
			0.11	**08:00 ~ 09:00**	5.60	3.36	0.00	1.12	1.12	0.00	1.12	1.12	0.00	1.12	0.00	0.00	0.00	0.00	1.12	1.12	0.00	0.00	16.79
			0.11	**09:00 ~ 10:00**	5.60	3.36	0.00	1.12	1.12	0.00	1.12	1.12	0.00	1.12	0.00	0.00	0.00	0.00	1.12	1.12	0.00	0.00	16.79
			0.11	**10:00 ~ 11:00**	5.60	2.24	0.00	1.12	1.12	0.00	1.12	1.12	0.00	1.12	0.00	0.00	0.00	0.00	1.12	1.12	0.00	0.00	15.67
			0.11	**11:00 ~ 12:00**	5.60	3.36	0.00	1.12	1.12	0.00	1.12	1.12	0.00	1.12	0.00	0.00	0.00	0.00	1.12	1.12	0.00	0.00	16.79
			0.11	**12:00 ~ 13:00**	3.36	2.24	0.00	1.12	1.12	0.00	0.00	1.12	0.00	0.00	0.00	0.00	0.00	0.00	1.12	1.12	0.00	0.00	11.19
			0.11	**13:00 ~ 14:00**	3.36	2.24	0.00	1.12	1.12	0.00	0.00	1.12	0.00	0.00	0.00	0.00	0.00	0.00	1.12	1.12	0.00	0.00	11.19
			0.11	**14:00 ~ 15:00**	3.36	2.24	0.00	1.12	1.12	0.00	0.00	1.12	0.00	0.00	0.00	0.00	0.00	0.00	1.12	1.12	0.00	0.00	11.19
			0.11	**15:00 ~ 16:00**	3.36	2.24	0.00	1.12	1.12	0.00	0.00	1.12	0.00	0.00	0.00	0.00	0.00	0.00	1.12	1.12	0.00	0.00	11.19
			0.11	**16:00 ~ 17:00**	3.36	2.24	0.00	1.12	1.12	0.00	0.00	1.12	0.00	0.00	0.00	0.00	0.00	0.00	1.12	1.12	0.00	0.00	11.19
			0.11	**17:00 ~ 18:00**	3.36	2.24	0.00	1.12	1.12	0.00	0.00	1.12	0.00	0.00	0.00	0.00	0.00	0.00	1.12	1.12	0.00	0.00	11.19
			0.11	**18:00 ~ 19:00**	3.36	2.24	0.00	1.12	1.12	0.00	0.00	1.12	0.00	0.00	0.00	0.00	0.00	0.00	1.12	1.12	0.00	0.00	11.19
			0.11	**19:00 ~ 20:00**	3.36	2.24	0.00	1.12	1.12	0.00	0.00	1.12	0.00	0.00	0.00	0.00	0.00	0.00	1.12	1.12	0.00	0.00	11.19
			0.11	**20:00 ~ 21:00**	3.36	1.12	0.00	1.12	1.12	0.00	0.00	1.12	0.00	0.00	0.00	0.00	0.00	0.00	1.12	1.12	0.00	0.00	10.07
			0.11	**21:00 ~ 22:00**	3.36	2.24	0.00	1.12	1.12	0.00	0.00	1.12	0.00	0.00	0.00	0.00	0.00	0.00	1.12	1.12	0.00	0.00	11.19
			0.11	**22:00 ~ 23:00**	2.24	1.12	0.00	1.12	1.12	0.00	0.00	1.12	0.00	0.00	0.00	0.00	0.00	0.00	1.12	1.12	0.00	0.00	8.95
			0.11	**23:00 ~ 00:00**	2.24	1.12	0.00	1.12	1.12	0.00	0.00	1.12	0.00	0.00	0.00	0.00	0.00	0.00	1.12	1.12	0.00	0.00	8.95
				Whole Day Total (veh*km)	76.09	45.88	0.00	26.86	22.38	0.00	5.60	20.14	0.00	5.60	0.00	0.00	0.00	0.00	26.86	26.86	0.00	0.00	256.25
182	Pau Chung Street	NB	0.11	**00:00 ~ 01:00**	4.24	2.12	0.00	1.06	1.06	0.00	1.06	1.06	0.00	1.06	0.00	0.00	0.00	0.00	1.06	1.06	0.00	0.00	13.77
			0.11	**01:00 ~ 02:00**	3.18	2.12	0.00	1.06	1.06	0.00	1.06	0.00	0.00	1.06	0.00	0.00	0.00	0.00	1.06	1.06	0.00	0.00	11.65
			0.11	**02:00 ~ 03:00**	2.12	1.06	0.00	1.06	1.06	0.00	0.00	0.00	0.00	0.00	0.00	0.00	0.00	0.00	1.06	1.06	0.00	0.00	7.41
			0.11	**03:00 ~ 04:00**	2.12	1.06	0.00	1.06	1.06	0.00	0.00	0.00	0.00	0.00	0.00	0.00	0.00	0.00	1.06	1.06	0.00	0.00	7.41
			0.11	**04:00 ~ 05:00**	2.12	1.06	0.00	1.06	1.06	0.00	0.00	0.00	0.00	0.00	0.00	0.00	0.00	0.00	1.06	1.06	0.00	0.00	7.41
			0.11	**05:00 ~ 06:00**	2.12	1.06	0.00	1.06	1.06	0.00	0.00	0.00	0.00	0.00	0.00	0.00	0.00	0.00	1.06	1.06	0.00	0.00	7.41
			0.11	**06:00 ~ 07:00**	4.24	2.12	0.00	1.06	1.06	0.00	1.06	1.06	0.00	1.06	0.00	0.00	0.00	0.00	2.12	1.06	0.00	0.00	14.83
			0.11	**07:00 ~ 08:00**	8.47	5.30	0.00	2.12	1.06	1.06	1.06	1.06	0.00	1.06	1.06	0.00	1.06	0.00	3.18	1.06	0.00	0.00	27.53
			0.11	**08:00 ~ 09:00**	10.59	6.35	0.00	2.12	1.06	1.06	1.06	1.06	0.00	1.06	1.06	0.00	1.06	0.00	2.12	2.12	0.00	0.00	30.71
			0.11	**09:00 ~ 10:00**	9.53	5.30	0.00	2.12	1.06	1.06	1.06	1.06	0.00	1.06	1.06	0.00	1.06	0.00	2.12	1.06	0.00	0.00	27.53
			0.11	**10:00 ~ 11:00**	9.53	5.30	0.00	2.12	1.06	1.06	1.06	1.06	0.00	1.06	1.06	0.00	1.06	0.00	2.12	1.06	0.00	0.00	27.53
			0.11	**11:00 ~ 12:00**	9.53	5.30	0.00	2.12	1.06	1.06	1.06	1.06	0.00	1.06	1.06	0.00	1.06	0.00	2.12	1.06	0.00	0.00	27.53
			0.11	**12:00 ~ 13:00**	6.35	3.18	0.00	1.06	1.06	0.00	1.06	1.06	0.00	1.06	0.00	0.00	0.00	0.00	2.12	1.06	0.00	0.00	18.00
			0.11	**13:00 ~ 14:00**	6.35	3.18	0.00	1.06	1.06	0.00	1.06	1.06	0.00	1.06	0.00	0.00	0.00	0.00	2.12	1.06	0.00	0.00	18.00
			0.11	**14:00 ~ 15:00**	6.35	3.18	0.00	1.06	1.06	0.00	1.06	1.06	0.00	1.06	0.00	0.00	0.00	0.00	2.12	1.06	0.00	0.00	18.00
			0.11	**15:00 ~ 16:00**	6.35	3.18	0.00	1.06	1.06	0.00	1.06	1.06	0.00	1.06	0.00	0.00	0.00	0.00	2.12	1.06	0.00	0.00	18.00
			0.11	**16:00 ~ 17:00**	6.35	3.18	0.00	1.06	1.06	0.00	1.06	1.06	0.00	1.06	0.00	0.00	0.00	0.00	2.12	1.06	0.00	0.00	18.00
			0.11	**17:00 ~ 18:00**	6.35	3.18	0.00	1.06	1.06	0.00	1.06	1.06	0.00	1.06	0.00	0.00	0.00	0.00	2.12	1.06	0.00	0.00	18.00
			0.11	**18:00 ~ 19:00**	6.35	3.18	0.00	1.06	1.06	0.00	1.06	1.06	0.00	1.06	0.00	0.00	0.00	0.00	2.12	1.06	0.00	0.00	18.00
			0.11	**19:00 ~ 20:00**	6.35	3.18	0.00	1.06	1.06	0.00	1.06	1.06	0.00	1.06	0.00	0.00	0.00	0.00	2.12	1.06	0.00	0.00	18.00
			0.11	**20:00 ~ 21:00**	5.30	3.18	0.00	1.06	1.06	0.00	1.06	1.06	0.00	1.06	0.00	0.00	0.00	0.00	2.12	1.06	0.00	0.00	16.94
			0.11	**21:00 ~ 22:00**	5.30	3.18	0.00	1.06	1.06	0.00	1.06	1.06	0.00	1.06	0.00	0.00	0.00	0.00	2.12	1.06	0.00	0.00	16.94
			0.11	**22:00 ~ 23:00**	5.30	3.18	0.00	1.06	1.06	0.00	1.06	1.06	0.00	1.06	0.00	0.00	0.00	0.00	2.12	1.06	0.00	0.00	16.94
			0.11	**23:00 ~ 00:00**	4.24	2.12	0.00	1.06	1.06	0.00	1.06	1.06	0.00	1.06	0.00	0.00	0.00	0.00	2.12	1.06	0.00	0.00	14.83
				Whole Day Total (veh*km)	138.73	75.19	0.00	30.71	25.42	5.30	21.18	20.12	0.00	21.18	5.30	0.00	5.30	0.00	45.54	26.48	0.00	0.00	420.42
183	Pau Chung Street	SB	0.11	**00:00 ~ 01:00**	1.06	1.06	0.00	1.06	0.00	0.00	0.00	0.00	0.00	0.00	0.00	0.00	0.00	0.00	1.06	0.00	0.00	0.00	4.24
			0.11	**01:00 ~ 02:00**	1.06	1.06	0.00	1.06	0.00	0.00	0.00	0.00	0.00	0.00	0.00	0.00	0.00	0.00	1.06	0.00	0.00	0.00	4.24
			0.11	**02:00 ~ 03:00**	1.06	1.06	0.00	1.06	0.00	0.00	0.00	0.00	0.00	0.00	0.00	0.00	0.00	0.00	1.06	0.00	0.00	0.00	4.24
			0.11	**03:00 ~ 04:00**	1.06	1.06	0.00	0.00	0.00	0.00	0.00	0.00	0.00	0.00	0.00	0.00	0.00	0.00	1.06	0.00	0.00	0.00	3.18
			0.11	**04:00 ~ 05:00**	1.06	1.06	0.00	0.00	0.00	0.00	0.00	0.00	0.00	0.00	0.00	0.00	0.00	0.00	1.06	0.00	0.00	0.00	3.18
			0.11	**05:00 ~ 06:00**	1.06	1.06	0.00	1.06	0.00	0.00	0.00	0.00	0.00	0.00	0.00	0.00	0.00	0.00	1.06	0.00	0.00	0.00	4.24
			0.11	**06:00 ~ 07:00**	1.06	1.06	0.00	1.06	0.00	0.00	0.00	1.06	0.00	0.00	0.00	0.00	0.00	0.00	1.06	0.00	0.00	0.00	5.30
			0.11	**07:00 ~ 08:00**	1.06	1.06	0.00	1.06	1.06	0.00	0.00	1.06	0.00	0.00	0.00	0.00	0.00	0.00	1.06	1.06	0.00	0.00	7.41
			0.11	**08:00 ~ 09:00**	2.12	1.06	0.00	1.06	1.06	0.00	0.00	1.06	0.00	0.00	0.00	0.00	0.00	0.00	1.06	1.06	0.00	0.00	8.47
			0.11	**09:00 ~ 10:00**	1.06	1.06	0.00	1.06	1.06	0.00	0.00	1.06	0.00	0.00	0.00	0.00	0.00	0.00	1.06	1.06	0.00	0.00	7.41
			0.11	**10:00 ~ 11:00**	1.06	1.06	0.00	1.06	1.06	0.00	0.00	1.06	0.00	0.00	0.00	0.00	0.00	0.00	1.06	1.06	0.00	0.00	7.41
			0.11	**11:00 ~ 12:00**	1.06	1.06	0.00	1.06	1.06	0.00	0.00	1.06	0.00	0.00	0.00	0.00	0.00	0.00	1.06	1.06	0.00	0.00	7.41
			0.11	**12:00 ~ 13:00**	2.12	1.06	0.00	1.06	1.06	0.00	1.06	1.06	0.00	0.00	0.00	0.00	0.00	0.00	1.06	1.06	0.00	0.00	9.53
			0.11	**13:00 ~ 14:00**	2.12	1.06	0.00	1.06	1.06	0.00	1.06	1.06	0.00	0.00	0.00	0.00	0.00	0.00	1.06	1.06	0.00	0.00	9.53
			0.11	**14:00 ~ 15:00**	2.12	1.06	0.00	1.06	1.06	0.00	1.06	1.06	0.00	0.00	0.00	0.00	0.00	0.00	1.06	1.06	0.00	0.00	9.53
			0.11	**15:00 ~ 16:00**	2.12	1.06	0.00	1.06	1.06	0.00	1.06	1.06	0.00	0.00	0.00	0.00	0.00	0.00	1.06	1.06	0.00	0.00	9.53
			0.11	**16:00 ~ 17:00**	2.12	1.06	0.00	1.06	1.06	0.00	1.06	1.06	0.00	0.00	0.00	0.00	0.00	0.00	1.06	1.06	0.00	0.00	9.53
			0.11	**17:00 ~ 18:00**	2.12	1.06	0.00	1.06	1.06	0.00	1.06	1.06	0.00	0.00	0.00	0.00	0.00	0.00	1.06	1.06	0.00	0.00	9.53
			0.11	**18:00 ~ 19:00**	2.12	1.06	0.00	1.06	1.06	0.00	1.06	1.06	0.00	0.00	0.00	0.00	0.00	0.00	1.06	1.06	0.00	0.00	9.53
			0.11	**19:00 ~ 20:00**	2.12	1.06	0.00	1.06	1.06	0.00	1.06	1.06	0.00	0.00	0.00	0.00	0.00	0.00	1.06	1.06	0.00	0.00	9.53
			0.11	**20:00 ~ 21:00**	2.12	1.06	0.00	1.06	1.06	0.00	1.06	1.06	0.00	0.00	0.00	0.00	0.00	0.00	1.06	1.06	0.00	0.00	9.53
			0.11	**21:00 ~ 22:00**	2.12	1.06	0.00	1.06	1.06	0.00	1.06	1.06	0.00	0.00	0.00	0.00	0.00	0.00	1.06	1.06	0.00	0.00	9.53
			0.11	**22:00 ~ 23:00**	2.12	1.06	0.00	1.06	1.06	0.00	1.06	1.06	0.00	0.00	0.00	0.00	0.00	0.00	1.06	1.06	0.00	0.00	9.53
			0.11	**23:00 ~ 00:00**	1.06	1.06	0.00	1.06	1.06	0.00	1.06	1.06	0.00	0.00	0.00	0.00	0.00	0.00	1.06	1.06	0.00	0.00	8.47
				Whole Day Total (veh*km)	38.12	25.42	0.00	23.30	18.00	0.00	12.71	19.06	0.00	0.00	0.00	0.00	0.00	0.00	25.42	18.00	0.00	0.00	180.03
184	San Shan Road	WB	0.04	**00:00 ~ 01:00**	0.40	0.40	0.00	0.00	0.00	0.00	0.00	0.00	0.00	0.00	0.00	0.00	0.00	0.00	0.00	0.00	0.00	0.00	0.79
			0.04	**01:00 ~ 02:00**	0.40	0.40	0.00	0.00	0.00	0.00	0.00	0.00	0.00	0.00	0.00	0.00	0.00	0.00	0.00	0.00	0.00	0.00	0.79
			0.04	**02:00 ~ 03:00**	0.40	0.40	0.00	0.00	0.00	0.00	0.00	0.00	0.00	0.00	0.00	0.00	0.00	0.00	0.00	0.00	0.00	0.00	0.79
			0.04	**03:00 ~ 04:00**	0.40	0.40	0.00	0.00	0.00	0.00	0.00	0.00	0.00	0.00	0.00	0.00	0.00	0.00	0.00	0.00	0.00	0.00	0.79
			0.04	**04:00 ~ 05:00**	0.40	0.40	0.00	0.00	0.00	0.00	0.00	0.00	0.00	0.00	0.00	0.00	0.00	0.00	0.00	0.00	0.00	0.00	0.79
			0.04	**05:00 ~ 06:00**	0.40	0.40	0.00	0.00	0.00	0.00	0.00	0.00	0.00	0.00	0.00	0.00	0.00	0.00	0.00	0.00	0.00	0.00	0.79
			0.04	**06:00 ~ 07:00**	0.40	0.40	0.00	0.00	0.00	0.00	0.00	0.00	0.00	0.00	0.00	0.00	0.00	0.00	0.00	0.00	0.00	0.00	0.79
			0.04	**07:00 ~ 08:00**	0.40	0.40	0.00	0.40	0.00	0.00	0.00	0.00	0.00	0.00	0.00	0.00	0.00	0.00	0.00	0.40	0.00	0.00	1.58
			0.04	**08:00 ~ 09:00**	0.79	0.40	0.00	0.40	0.00	0.00	0.00	0.00	0.00	0.00	0.00	0.00	0.00	0.00	0.00	0.40	0.00	0.00	1.98
			0.04	**09:00 ~ 10:00**	0.40	0.40	0.00	0.40	0.00	0.00	0.00	0.00	0.00	0.00	0.00	0.00	0.00	0.00	0.00	0.40	0.00	0.00	1.58
			0.04	**10:00 ~ 11:00**	0.40	0.40	0.00	0.40	0.00	0.00	0.00	0.00	0.00	0.00	0.00	0.00	0.00	0.00	0.00	0.40	0.00	0.00	1.58
			0.04	**11:00 ~ 12:00**	0.40	0.40	0.00	0.40	0.00	0.00	0.00	0.00	0.00	0.00	0.00	0.00	0.00	0.00	0.00	0.40	0.00	0.00	1.58
			0.04	**12:00 ~ 13:00**	0.40	0.40	0.00	0.40	0.00	0.00	0.00	0.00	0.00	0.00	0.00	0.00	0.00	0.00	0.00	0.40	0.00	0.00	1.58
			0.04	**13:00 ~ 14:00**	0.79	0.40	0.00	0.40	0.00	0.00	0.00	0.00	0.00	0.00	0.00	0.00	0.00	0.00	0.00	0.40	0.00	0.00	1.98
			0.04	**14:00 ~ 15:00**	0.79	0.40	0.00	0.40	0.00	0.00	0.00	0.00	0.00	0.00	0.00	0.00	0.00	0.00	0.00	0.40	0.00	0.00	1.98
			0.04	**15:00 ~ 16:00**	0.79	0.40	0.00	0.40	0.00	0.00	0.00	0.00	0.00	0.00	0.00	0.00	0.00	0.00	0.00	0.40	0.00	0.00	1.98
			0.04	**16:00 ~ 17:00**	0.79	0.40	0.00	0.40	0.00	0.00	0.00	0.00	0.00	0.00	0.00	0.00	0.00	0.00	0.00	0.40	0.00	0.00	1.98
			0.04	**17:00 ~ 18:00**	0.79	0.40	0.00	0.40	0.00	0.00	0.00	0.00	0.00	0.00	0.00	0.00	0.00	0.00	0.00	0.40	0.00	0.00	1.98
			0.04	**18:00 ~ 19:00**	0.79	0.40	0.00	0.40	0.00	0.00	0.00	0.00	0.00	0.00	0.00	0.00	0.00	0.00	0.00	0.40	0.00	0.00	1.98
			0.04	**19:00 ~ 20:00**	0.79	0.40	0.00	0.40	0.00	0.00	0.00	0.00	0.00	0.00	0.00	0.00	0.00	0.00	0.00	0.40	0.00	0.00	1.98
			0.04	**20:00 ~ 21:00**	0.40	0.40	0.00	0.40	0.00	0.00	0.00	0.00	0.00	0.00	0.00	0.00	0.00	0.00	0.00	0.40	0.00	0.00	1.58
			0.04	**21:00 ~ 22:00**	0.40	0.40	0.00	0.40	0.00	0.00	0.00	0.00	0.00	0.00	0.00	0.00	0.00	0.00	0.00	0.40	0.00	0.00	1.58
			0.04	**22:00 ~ 23:00**	0.40	0.40	0.00	0.40	0.00	0.00	0.00	0.00	0.00	0.00	0.00	0.00	0.00	0.00	0.00	0.40	0.00	0.00	1.58
			0.04	**23:00 ~ 00:00**	0.40	0.40	0.00	0.40	0.00	0.00	0.00	0.00	0.00	0.00	0.00	0.00	0.00	0.00	0.00	0.40	0.00	0.00	1.58
				Whole Day Total (veh*km)	12.67	9.50	0.00	6.73	0.00	0.00	0.00	0.00	0.00	0.00	0.00	0.00	0.00	0.00	0.00	6.73	0.00	0.00	35.64

Road No.	Road Name	Bound	Road Length (km)	Hour	PC	TAXI	LGV3	LGV4	LGV6	HGV7	HGV8	PLB	PV4	PV5	NFB6	NFB7	NFB8	FBSD	FBDD	MC	HGV9	NFB9	Total
185	Kowloon City Road	NB	0.11	**00:00 ~ 01:00**	12.55	6.85	0.00	2.28	1.14	1.14	1.14	0.00	0.00	1.14	0.00	0.00	1.14	0.00	1.14	2.28	0.00	0.00	30.81
			0.11	**01:00 ~ 02:00**	9.13	4.56	0.00	2.28	1.14	1.14	1.14	0.00	0.00	1.14	0.00	0.00	1.14	0.00	0.00	1.14	0.00	0.00	22.82
			0.11	**02:00 ~ 03:00**	6.85	3.42	0.00	1.14	1.14	0.00	1.14	0.00	0.00	1.14	0.00	0.00	0.00	0.00	0.00	1.14	0.00	0.00	15.97
			0.11	**03:00 ~ 04:00**	4.56	2.28	0.00	1.14	1.14	0.00	1.14	0.00	0.00	1.14	0.00	0.00	0.00	0.00	0.00	1.14	0.00	0.00	12.55
			0.11	**04:00 ~ 05:00**	4.56	2.28	0.00	1.14	1.14	0.00	1.14	0.00	0.00	1.14	0.00	0.00	0.00	0.00	0.00	1.14	0.00	0.00	12.55
			0.11	**05:00 ~ 06:00**	6.85	3.42	0.00	1.14	1.14	0.00	1.14	0.00	0.00	1.14	0.00	0.00	0.00	0.00	1.14	1.14	0.00	0.00	17.12
			0.11	**06:00 ~ 07:00**	12.55	6.85	0.00	2.28	1.14	1.14	1.14	1.14	0.00	1.14	0.00	0.00	1.14	0.00	1.14	2.28	0.00	0.00	31.95
			0.11	**07:00 ~ 08:00**	25.10	13.69	0.00	4.56	2.28	1.14	1.14	1.14	1.14	1.14	1.14	1.14	1.14	0.00	1.14	3.42	1.14	0.00	60.47
			0.11	**08:00 ~ 09:00**	31.95	15.97	0.00	5.71	2.28	1.14	1.14	1.14	1.14	1.14	1.14	1.14	1.14	0.00	1.14	3.42	1.14	0.00	70.74
			0.11	**09:00 ~ 10:00**	28.53	14.83	0.00	4.56	2.28	1.14	1.14	1.14	1.14	1.14	1.14	1.14	1.14	0.00	1.14	3.42	1.14	0.00	65.04
			0.11	**10:00 ~ 11:00**	27.38	13.69	0.00	4.56	2.28	1.14	1.14	1.14	1.14	1.14	1.14	1.14	1.14	0.00	1.14	3.42	1.14	0.00	62.76
			0.11	**11:00 ~ 12:00**	28.53	14.83	0.00	4.56	2.28	1.14	1.14	1.14	1.14	1.14	1.14	1.14	1.14	0.00	1.14	3.42	1.14	0.00	65.04
			0.11	**12:00 ~ 13:00**	37.65	19.40	1.14	6.85	2.28	1.14	1.14	1.14	1.14	1.14	1.14	1.14	1.14	0.00	1.14	4.56	1.14	0.00	83.29
			0.11	**13:00 ~ 14:00**	38.79	19.40	1.14	6.85	2.28	1.14	1.14	1.14	1.14	1.14	1.14	1.14	1.14	0.00	1.14	4.56	1.14	0.00	84.43
			0.11	**14:00 ~ 15:00**	39.94	20.54	1.14	6.85	2.28	1.14	1.14	1.14	1.14	1.14	1.14	1.14	1.14	0.00	1.14	4.56	1.14	0.00	86.72
			0.11	**15:00 ~ 16:00**	39.94	20.54	1.14	6.85	2.28	1.14	1.14	1.14	1.14	1.14	1.14	1.14	1.14	0.00	1.14	4.56	1.14	0.00	86.72
			0.11	**16:00 ~ 17:00**	41.08	21.68	1.14	6.85	2.28	1.14	1.14	1.14	1.14	1.14	1.14	1.14	1.14	0.00	1.14	4.56	1.14	0.00	89.00
			0.11	**17:00 ~ 18:00**	41.08	20.54	1.14	6.85	2.28	1.14	1.14	1.14	1.14	1.14	1.14	1.14	1.14	0.00	1.14	4.56	1.14	0.00	87.86
			0.11	**18:00 ~ 19:00**	43.36	22.82	1.14	6.85	3.42	1.14	1.14	1.14	1.14	1.14	1.14	1.14	1.14	0.00	1.14	5.71	1.14	0.00	94.70
			0.11	**19:00 ~ 20:00**	38.79	19.40	1.14	6.85	2.28	1.14	1.14	1.14	1.14	1.14	1.14	1.14	1.14	0.00	1.14	4.56	1.14	0.00	84.43
			0.11	**20:00 ~ 21:00**	33.09	17.12	1.14	5.71	2.28	1.14	1.14	0.00	1.14	1.14	1.14	1.14	1.14	0.00	1.14	4.56	1.14	0.00	74.17
			0.11	**21:00 ~ 22:00**	34.23	17.12	1.14	5.71	2.28	1.14	1.14	0.00	1.14	1.14	1.14	1.14	1.14	0.00	1.14	4.56	1.14	0.00	75.31
			0.11	**22:00 ~ 23:00**	30.81	15.97	1.14	5.71	2.28	1.14	1.14	0.00	1.14	1.14	1.14	1.14	1.14	0.00	1.14	3.42	1.14	0.00	69.60
			0.11	**23:00 ~ 00:00**	25.10	13.69	1.14	4.56	2.28	1.14	1.14	0.00	1.14	1.14	1.14	1.14	1.14	0.00	1.14	3.42	1.14	0.00	60.47
				Whole Day Total (veh*km)	642.38	330.89	13.69	111.82	47.92	22.82	27.38	15.97	19.40	27.38	19.40	19.40	22.82	0.00	22.82	81.01	19.40	0.00	1444.51
186	Kowloon City Road	NB	0.02	**00:00 ~ 01:00**	2.71	1.48	0.00	0.49	0.25	0.25	0.25	0.00	0.00	0.25	0.00	0.00	0.25	0.00	0.25	0.49	0.00	0.00	6.64
			0.02	**01:00 ~ 02:00**	1.72	0.98	0.00	0.49	0.25	0.25	0.25	0.00	0.00	0.25	0.00	0.00	0.25	0.00	0.00	0.25	0.00	0.00	4.67
			0.02	**02:00 ~ 03:00**	1.23	0.74	0.00	0.25	0.25	0.00	0.25	0.00	0.00	0.25	0.00	0.00	0.00	0.00	0.00	0.25	0.00	0.00	3.20
			0.02	**03:00 ~ 04:00**	0.98	0.49	0.00	0.25	0.25	0.00	0.25	0.00	0.00	0.25	0.00	0.00	0.00	0.00	0.00	0.25	0.00	0.00	2.71
			0.02	**04:00 ~ 05:00**	0.98	0.49	0.00	0.25	0.25	0.00	0.25	0.00	0.00	0.25	0.00	0.00	0.00	0.00	0.00	0.25	0.00	0.00	2.71
			0.02	**05:00 ~ 06:00**	1.48	0.74	0.00	0.25	0.25	0.00	0.25	0.00	0.00	0.25	0.00	0.00	0.00	0.00	0.25	0.25	0.00	0.00	3.69
			0.02	**06:00 ~ 07:00**	2.71	1.48	0.00	0.49	0.25	0.25	0.25	0.25	0.00	0.25	0.00	0.00	0.25	0.00	0.25	0.49	0.00	0.00	6.89
			0.02	**07:00 ~ 08:00**	5.41	2.71	0.00	0.98	0.49	0.25	0.25	0.25	0.25	0.25	0.25	0.25	0.25	0.00	0.25	0.74	0.25	0.00	12.79
			0.02	**08:00 ~ 09:00**	6.64	3.44	0.00	1.23	0.49	0.25	0.25	0.25	0.25	0.25	0.25	0.25	0.25	0.00	0.25	0.74	0.25	0.00	15.01
			0.02	**09:00 ~ 10:00**	5.90	2.95	0.00	0.98	0.49	0.25	0.25	0.25	0.25	0.25	0.25	0.25	0.25	0.00	0.25	0.74	0.25	0.00	13.53
			0.02	**10:00 ~ 11:00**	5.66	2.95	0.00	0.98	0.49	0.25	0.25	0.25	0.25	0.25	0.25	0.25	0.25	0.00	0.25	0.74	0.25	0.00	13.28
			0.02	**11:00 ~ 12:00**	5.90	2.95	0.00	0.98	0.49	0.25	0.25	0.25	0.25	0.25	0.25	0.25	0.25	0.00	0.25	0.74	0.25	0.00	13.53
			0.02	**12:00 ~ 13:00**	7.87	4.18	0.25	1.23	0.49	0.25	0.25	0.25	0.25	0.25	0.25	0.25	0.25	0.00	0.25	0.98	0.25	0.00	17.47
			0.02	**13:00 ~ 14:00**	8.12	4.18	0.25	1.48	0.49	0.25	0.25	0.25	0.25	0.25	0.25	0.25	0.25	0.00	0.25	0.98	0.25	0.00	17.96
			0.02	**14:00 ~ 15:00**	8.36	4.18	0.25	1.48	0.49	0.25	0.25	0.25	0.25	0.25	0.25	0.25	0.25	0.00	0.25	0.98	0.25	0.00	18.20
			0.02	**15:00 ~ 16:00**	8.36	4.18	0.25	1.48	0.49	0.25	0.25	0.25	0.25	0.25	0.25	0.25	0.25	0.00	0.25	0.98	0.25	0.00	18.20
			0.02	**16:00 ~ 17:00**	8.61	4.43	0.25	1.48	0.49	0.25	0.25	0.25	0.25	0.25	0.25	0.25	0.25	0.00	0.25	0.98	0.25	0.00	18.70
			0.02	**17:00 ~ 18:00**	8.61	4.43	0.25	1.48	0.49	0.25	0.25	0.25	0.25	0.25	0.25	0.25	0.25	0.00	0.25	0.98	0.25	0.00	18.70
			0.02	**18:00 ~ 19:00**	9.10	4.67	0.25	1.48	0.74	0.25	0.25	0.25	0.25	0.25	0.25	0.25	0.25	0.00	0.25	0.98	0.25	0.00	19.68
			0.02	**19:00 ~ 20:00**	8.12	4.18	0.25	1.48	0.49	0.25	0.25	0.25	0.25	0.25	0.25	0.25	0.25	0.00	0.25	0.98	0.25	0.00	17.96
			0.02	**20:00 ~ 21:00**	6.89	3.44	0.25	1.23	0.49	0.25	0.25	0.00	0.25	0.25	0.25	0.25	0.25	0.00	0.25	0.74	0.25	0.00	15.25
			0.02	**21:00 ~ 22:00**	7.13	3.69	0.25	1.23	0.49	0.25	0.25	0.00	0.25	0.25	0.25	0.25	0.25	0.00	0.25	0.74	0.25	0.00	15.74
			0.02	**22:00 ~ 23:00**	6.64	3.44	0.25	1.23	0.49	0.25	0.25	0.00	0.25	0.25	0.25	0.25	0.25	0.00	0.25	0.74	0.25	0.00	15.01
			0.02	**23:00 ~ 00:00**	5.41	2.71	0.25	0.98	0.49	0.25	0.25	0.00	0.25	0.25	0.25	0.25	0.25	0.00	0.25	0.74	0.25	0.00	12.79
				Whole Day Total (veh*km)	134.56	69.13	2.95	23.86	10.33	4.92	5.90	3.44	4.18	5.90	4.18	4.18	4.92	0.00	4.92	16.73	4.18	0.00	304.30
187	Kowloon City Road	NB	0.06	**00:00 ~ 01:00**	11.18	5.59	0.00	2.48	1.24	0.62	0.62	0.00	0.00	0.62	0.62	0.62	0.62	0.00	0.62	1.24	0.62	0.00	26.70
			0.06	**01:00 ~ 02:00**	7.45	3.73	0.00	1.86	0.62	0.62	0.62	0.00	0.00	0.62	0.62	0.62	0.62	0.00	0.62	1.24	0.62	0.00	19.87
			0.06	**02:00 ~ 03:00**	5.59	3.11	0.00	1.24	0.62	0.62	0.62	0.00	0.00	0.62	0.00	0.00	0.62	0.00	0.00	0.62	0.62	0.00	14.28
			0.06	**03:00 ~ 04:00**	4.35	2.48	0.00	1.24	0.62	0.62	0.62	0.00	0.00	0.62	0.00	0.00	0.62	0.00	0.00	0.62	0.00	0.00	11.80
			0.06	**04:00 ~ 05:00**	4.35	2.48	0.00	1.24	0.62	0.62	0.62	0.00	0.00	0.62	0.00	0.00	0.62	0.00	0.00	0.62	0.00	0.00	11.80
			0.06	**05:00 ~ 06:00**	5.59	3.11	0.00	1.24	0.62	0.62	0.62	0.00	0.00	0.62	0.00	0.00	0.62	0.00	0.62	0.62	0.62	0.00	14.90
			0.06	**06:00 ~ 07:00**	11.18	5.59	0.00	2.48	1.24	0.62	0.62	0.62	0.00	0.62	0.62	0.62	0.62	0.00	0.62	1.24	0.62	0.00	27.32
			0.06	**07:00 ~ 08:00**	22.36	11.18	0.62	4.97	1.86	0.62	0.62	0.62	0.62	0.62	0.62	0.62	0.62	0.00	0.62	2.48	0.62	0.00	49.68
			0.06	**08:00 ~ 09:00**	27.95	14.28	0.62	6.21	2.48	0.62	0.62	0.62	0.62	0.62	0.62	0.62	0.62	0.00	0.62	3.11	0.62	0.00	60.86
			0.06	**09:00 ~ 10:00**	24.22	12.42	0.62	5.59	2.48	0.62	0.62	0.62	0.62	0.62	0.62	0.62	0.62	0.00	0.62	3.11	0.62	0.00	54.65
			0.06	**10:00 ~ 11:00**	23.60	11.80	0.62	5.59	1.86	0.62	0.62	0.62	0.62	0.62	0.62	0.62	0.62	0.00	0.62	3.11	0.62	0.00	52.79
			0.06	**11:00 ~ 12:00**	24.84	12.42	0.62	5.59	2.48	0.62	0.62	0.62	0.62	0.62	0.62	0.62	0.62	0.00	0.62	3.11	0.62	0.00	55.27
			0.06	**12:00 ~ 13:00**	28.57	14.90	0.62	4.97	1.86	0.62	0.62	0.62	0.62	0.62	0.62	0.62	0.62	0.00	0.62	3.11	0.62	0.00	60.24
			0.06	**13:00 ~ 14:00**	29.19	14.90	0.62	4.97	1.86	0.62	0.62	0.62	0.62	0.62	0.62	0.62	0.62	0.00	0.62	3.11	0.62	0.00	60.86
			0.06	**14:00 ~ 15:00**	29.81	14.90	0.62	4.97	1.86	0.62	0.62	0.62	0.62	0.62	0.62	0.62	0.62	0.00	0.62	3.73	0.62	0.00	62.10
			0.06	**15:00 ~ 16:00**	29.81	15.53	0.62	4.97	1.86	0.62	0.62	0.62	0.62	0.62	0.62	0.62	0.62	0.00	0.62	3.73	0.62	0.00	62.72
			0.06	**16:00 ~ 17:00**	31.05	15.53	0.62	5.59	1.86	0.62	0.62	0.62	0.62	0.62	0.62	0.62	0.62	0.00	0.62	3.73	0.62	0.00	64.58
			0.06	**17:00 ~ 18:00**	30.43	15.53	0.62	5.59	1.86	0.62	0.62	0.62	0.62	0.62	0.62	0.62	0.62	0.00	0.62	3.73	0.62	0.00	63.96
			0.06	**18:00 ~ 19:00**	32.91	16.77	0.62	5.59	2.48	0.62	0.62	0.62	0.62	0.62	0.62	0.62	0.62	0.00	0.62	3.73	0.62	0.00	68.31
			0.06	**19:00 ~ 20:00**	29.19	14.90	0.62	4.97	1.86	0.62	0.62	0.62	0.62	0.62	0.62	0.62	0.62	0.00	0.62	3.11	0.62	0.00	60.86
			0.06	**20:00 ~ 21:00**	24.22	12.42	0.62	4.35	1.86	0.62	0.62	0.00	0.62	0.62	0.62	0.62	0.62	0.00	0.62	3.11	0.62	0.00	52.16
			0.06	**21:00 ~ 22:00**	25.46	13.04	0.62	4.35	1.86	0.62	0.62	0.00	0.62	0.62	0.62	0.62	0.62	0.00	0.62	3.11	0.62	0.00	54.03
			0.06	**22:00 ~ 23:00**	23.60	11.80	0.62	4.35	1.86	0.62	0.62	0.00	0.62	0.62	0.62	0.62	0.62	0.00	0.62	2.48	0.62	0.00	50.30
			0.06	**23:00 ~ 00:00**	19.25	9.94	0.62	3.11	1.24	0.62	0.62	0.00	0.62	0.62	0.62	0.62	0.62	0.00	0.62	2.48	0.62	0.00	42.23
				Whole Day Total (veh*km)	506.12	258.34	10.56	97.50	39.12	14.90	14.90	8.69	10.56	14.90	12.42	12.42	14.90	0.00	13.04	60.24	13.66	0.00	1102.28
188	Bailey Street	EB	0.08	**00:00 ~ 01:00**	0.77	0.77	0.00	0.77	0.77	0.00	0.00	0.00	0.00	0.00	0.00	0.00	0.00	0.00	0.00	0.77	0.77	0.00	4.64
			0.08	**01:00 ~ 02:00**	0.77	0.77	0.00	0.77	0.77	0.00	0.00	0.00	0.00	0.00	0.00	0.00	0.00	0.00	0.00	0.77	0.77	0.00	4.64
			0.08	**02:00 ~ 03:00**	0.77	0.77	0.00	0.77	0.00	0.00	0.00	0.00	0.00	0.00	0.00	0.00	0.00	0.00	0.00	0.77	0.00	0.00	3.09
			0.08	**03:00 ~ 04:00**	0.77	0.77	0.00	0.77	0.00	0.00	0.00	0.00	0.00	0.00	0.00	0.00	0.00	0.00	0.00	0.77	0.00	0.00	3.09
			0.08	**04:00 ~ 05:00**	0.77	0.77	0.00	0.77	0.00	0.00	0.00	0.00	0.00	0.00	0.00	0.00	0.00	0.00	0.00	0.77	0.00	0.00	3.09
			0.08	**05:00 ~ 06:00**	0.77	0.77	0.00	0.77	0.00	0.00	0.00	0.00	0.00	0.00	0.00	0.00	0.00	0.00	0.00	0.77	0.00	0.00	3.09
			0.08	**06:00 ~ 07:00**	0.77	0.77	0.00	0.77	0.77	0.00	0.00	0.77	0.00	0.00	0.00	0.00	0.00	0.00	0.00	0.77	0.77	0.00	5.41
			0.08	**07:00 ~ 08:00**	1.55	0.77	0.00	0.77	0.77	0.00	0.77	0.77	0.00	0.00	0.00	0.00	0.00	0.00	0.00	0.77	0.77	0.00	6.96
			0.08	**08:00 ~ 09:00**	2.32	1.55	0.00	0.77	0.77	0.00	0.77	0.77	0.00	0.00	0.00	0.00	0.00	0.00	0.00	0.77	0.77	0.00	8.50
			0.08	**09:00 ~ 10:00**	1.55	0.77	0.00	0.77	0.77	0.00	0.77	0.77	0.00	0.00	0.00	0.00	0.00	0.00	0.00	0.77	0.77	0.00	6.96
			0.08	**10:00 ~ 11:00**	1.55	0.77	0.00	0.77	0.77	0.00	0.77	0.77	0.00	0.00	0.00	0.00	0.00	0.00	0.00	0.77	0.77	0.00	6.96
			0.08	**11:00 ~ 12:00**	1.55	0.77	0.00	0.77	0.77	0.00	0.77	0.77	0.00	0.00	0.00	0.00	0.00	0.00	0.00	0.77	0.77	0.00	6.96
			0.08	**12:00 ~ 13:00**	1.55	0.77	0.00	0.77	0.77	0.00	0.00	0.77	0.00	0.00	0.00	0.00	0.00	0.00	0.00	0.77	0.77	0.00	6.18
			0.08	**13:00 ~ 14:00**	1.55	0.77	0.00	0.77	0.77	0.00	0.00	0.77	0.00	0.00	0.00	0.00	0.00	0.00	0.00	0.77	0.77	0.00	6.18
			0.08	**14:00 ~ 15:00**	1.55	0.77	0.00	0.77	0.77	0.00	0.00	0.77	0.00	0.00	0.00	0.00	0.00	0.00	0.00	0.77	0.77	0.00	6.18
			0.08	**15:00 ~ 16:00**	1.55	0.77	0.00	0.77	0.77	0.00	0.00	0.77	0.00	0.00	0.00	0.00	0.00	0.00	0.00	0.77	0.77	0.00	6.18
			0.08	**16:00 ~ 17:00**	1.55	0.77	0.00	0.77	0.77	0.00	0.00	0.77	0.00	0.00	0.00	0.00	0.00	0.00	0.00	0.77	0.77	0.00	6.18
			0.08	**17:00 ~ 18:00**	1.55	0.77	0.00	0.77	0.77	0.00	0.00	0.77	0.00	0.00	0.00	0.00	0.00	0.00	0.00	0.77	0.77	0.00	6.18
			0.08	**18:00 ~ 19:00**	1.55	0.77	0.00	0.77	0.77	0.00	0.00	0.77	0.00	0.00	0.00	0.00	0.00	0.00	0.00	0.77	0.77	0.00	6.18
			0.08	**19:00 ~ 20:00**	1.55	0.77	0.00	0.77	0.77	0.00	0.00	0.77	0.00	0.00	0.00	0.00	0.00	0.00	0.00	0.77	0.77	0.00	6.18
			0.08	**20:00 ~ 21:00**	1.55	0.77	0.00	0.77	0.77	0.00	0.00	0.77	0.00	0.00	0.00	0.00	0.00	0.00	0.00	0.77	0.77	0.00	6.18
			0.08	**21:00 ~ 22:00**	1.55	0.77	0.00	0.77	0.77	0.00	0.00	0.77	0.00	0.00	0.00	0.00	0.00	0.00	0.00	0.77	0.77	0.00	6.18
			0.08	**22:00 ~ 23:00**	1.55	0.77	0.00	0.77	0.77	0.00	0.00	0.77	0.00	0.00	0.00	0.00	0.00	0.00	0.00	0.77	0.77	0.00	6.18
			0.08	**23:00 ~ 00:00**	0.77	0.77	0.00	0.77	0.77	0.00	0.00	0.77	0.00	0.00	0.00	0.00	0.00	0.00	0.00	0.77	0.77	0.00	5.41
				Whole Day Total (veh*km)	31.69	19.33	0.00	18.55	15.46	0.00	3.87	13.91	0.00	0.00	0.00	0.00	0.00	0.00	18.55	15.46	0.00	0.00	136.82

Road No.	Road Name	Bound	Road Length (km)	Hour	PC	TAXI	LGV3	LGV4	LGV6	HGV7	HGV8	PLB	PV4	PV5	NFB6	NFB7	NFB8	FBSD	FBDD	MC	HGV9	NFB9	Total
189	Bailey Street	WB	0.10	**00:00 ~ 01:00**	6.74	3.85	0.00	2.89	0.96	0.96	0.96	0.96	0.00	0.96	0.00	0.00	0.00	0.00	0.96	0.96	0.96	0.00	21.19
			0.10	**01:00 ~ 02:00**	4.82	2.89	0.00	1.93	0.96	0.96	0.96	0.00	0.00	0.96	0.00	0.00	0.00	0.00	0.96	0.96	0.96	0.00	16.37
			0.10	**02:00 ~ 03:00**	2.89	1.93	0.00	1.93	0.96	0.96	0.96	0.00	0.00	0.96	0.00	0.00	0.00	0.00	0.96	0.96	0.00	0.00	12.52
			0.10	**03:00 ~ 04:00**	2.89	1.93	0.00	0.96	0.96	0.00	0.96	0.00	0.00	0.00	0.00	0.00	0.00	0.00	0.96	0.96	0.00	0.00	9.63
			0.10	**04:00 ~ 05:00**	2.89	1.93	0.00	0.96	0.96	0.00	0.96	0.00	0.00	0.00	0.00	0.00	0.00	0.00	0.96	0.96	0.00	0.00	9.63
			0.10	**05:00 ~ 06:00**	3.85	1.93	0.00	1.93	0.96	0.96	0.96	0.00	0.00	0.96	0.00	0.00	0.00	0.00	0.96	0.96	0.00	0.00	13.48
			0.10	**06:00 ~ 07:00**	6.74	3.85	0.00	2.89	0.96	0.96	0.96	0.96	0.00	0.96	0.00	0.00	0.00	0.00	2.89	0.96	0.96	0.00	23.11
			0.10	**07:00 ~ 08:00**	12.52	6.74	0.96	4.82	1.93	0.96	0.96	0.96	0.00	0.96	0.96	0.96	0.96	0.00	3.85	1.93	0.96	0.00	40.45
			0.10	**08:00 ~ 09:00**	16.37	8.67	0.96	5.78	2.89	0.96	0.96	0.96	0.00	0.96	0.96	0.96	0.96	0.00	2.89	1.93	0.96	0.00	47.19
			0.10	**09:00 ~ 10:00**	14.45	7.70	0.96	5.78	1.93	0.96	0.96	0.96	0.00	0.96	0.96	0.96	0.96	0.00	2.89	1.93	0.96	0.00	43.34
			0.10	**10:00 ~ 11:00**	13.48	6.74	0.96	4.82	1.93	0.96	0.96	0.96	0.00	0.96	0.96	0.96	0.96	0.00	2.89	1.93	0.96	0.00	40.45
			0.10	**11:00 ~ 12:00**	14.45	7.70	0.96	5.78	1.93	0.96	0.96	0.96	0.00	0.96	0.96	0.96	0.96	0.00	2.89	1.93	0.96	0.00	43.34
			0.10	**12:00 ~ 13:00**	18.30	9.63	0.00	3.85	1.93	0.96	0.96	0.96	0.00	0.96	0.96	0.96	0.96	0.00	2.89	1.93	0.96	0.00	46.22
			0.10	**13:00 ~ 14:00**	18.30	9.63	0.00	3.85	1.93	0.96	0.96	0.96	0.00	0.96	0.96	0.96	0.96	0.00	2.89	1.93	0.96	0.00	46.22
			0.10	**14:00 ~ 15:00**	18.30	9.63	0.00	3.85	1.93	0.96	0.96	0.96	0.00	0.96	0.96	0.96	0.96	0.00	2.89	1.93	0.96	0.00	46.22
			0.10	**15:00 ~ 16:00**	18.30	9.63	0.00	3.85	1.93	0.96	0.96	0.96	0.00	0.96	0.96	0.96	0.96	0.00	2.89	1.93	0.96	0.00	46.22
			0.10	**16:00 ~ 17:00**	19.26	9.63	0.00	3.85	1.93	0.96	0.96	0.96	0.00	0.96	0.96	0.96	0.96	0.00	2.89	2.89	0.96	0.00	48.15
			0.10	**17:00 ~ 18:00**	19.26	9.63	0.00	3.85	1.93	0.96	0.96	0.96	0.00	0.96	0.96	0.96	0.96	0.00	2.89	2.89	0.96	0.00	48.15
			0.10	**18:00 ~ 19:00**	20.22	10.59	0.00	4.82	1.93	0.96	0.96	0.96	0.00	0.96	0.96	0.96	0.96	0.00	2.89	2.89	0.96	0.00	51.04
			0.10	**19:00 ~ 20:00**	18.30	9.63	0.00	3.85	1.93	0.96	0.96	0.96	0.00	0.96	0.96	0.96	0.96	0.00	2.89	1.93	0.96	0.00	46.22
			0.10	**20:00 ~ 21:00**	15.41	7.70	0.00	3.85	1.93	0.96	0.96	0.96	0.00	0.96	0.96	0.96	0.96	0.00	2.89	1.93	0.96	0.00	41.41
			0.10	**21:00 ~ 22:00**	15.41	7.70	0.00	3.85	1.93	0.96	0.96	0.96	0.00	0.96	0.96	0.96	0.96	0.00	1.93	1.93	0.96	0.00	40.45
			0.10	**22:00 ~ 23:00**	14.45	7.70	0.00	2.89	1.93	0.96	0.96	0.96	0.00	0.96	0.96	0.96	0.96	0.00	1.93	1.93	0.96	0.00	38.52
			0.10	**23:00 ~ 00:00**	12.52	6.74	0.00	2.89	0.96	0.96	0.96	0.96	0.00	0.96	0.96	0.96	0.96	0.00	1.93	1.93	0.96	0.00	34.67
				Whole Day Total (veh*km)	310.09	163.71	4.82	85.71	39.48	21.19	23.11	18.30	0.00	21.19	16.37	16.37	16.37	0.00	55.85	42.37	19.26	0.00	854.18
190	Sung Kit Street	NB	0.11	**00:00 ~ 01:00**	2.18	1.09	0.00	1.09	1.09	0.00	0.00	0.00	0.00	0.00	0.00	0.00	0.00	0.00	0.00	1.09	0.00	0.00	6.53
			0.11	**01:00 ~ 02:00**	2.18	1.09	0.00	1.09	1.09	0.00	0.00	0.00	0.00	0.00	0.00	0.00	0.00	0.00	0.00	1.09	0.00	0.00	6.53
			0.11	**02:00 ~ 03:00**	1.09	1.09	0.00	1.09	1.09	0.00	0.00	0.00	0.00	0.00	0.00	0.00	0.00	0.00	0.00	1.09	0.00	0.00	5.45
			0.11	**03:00 ~ 04:00**	1.09	1.09	0.00	1.09	1.09	0.00	0.00	0.00	0.00	0.00	0.00	0.00	0.00	0.00	0.00	1.09	0.00	0.00	5.45
			0.11	**04:00 ~ 05:00**	1.09	1.09	0.00	1.09	1.09	0.00	0.00	0.00	0.00	0.00	0.00	0.00	0.00	0.00	0.00	1.09	0.00	0.00	5.45
			0.11	**05:00 ~ 06:00**	1.09	1.09	0.00	1.09	1.09	0.00	0.00	0.00	0.00	0.00	0.00	0.00	0.00	0.00	0.00	1.09	0.00	0.00	5.45
			0.11	**06:00 ~ 07:00**	2.18	1.09	0.00	1.09	1.09	0.00	0.00	0.00	0.00	0.00	0.00	0.00	0.00	0.00	0.00	1.09	0.00	0.00	6.53
			0.11	**07:00 ~ 08:00**	4.36	2.18	0.00	1.09	1.09	1.09	1.09	0.00	0.00	1.09	0.00	0.00	0.00	0.00	0.00	1.09	0.00	0.00	13.07
			0.11	**08:00 ~ 09:00**	5.45	3.27	0.00	1.09	1.09	1.09	1.09	0.00	0.00	1.09	0.00	0.00	0.00	0.00	0.00	1.09	0.00	0.00	15.25
			0.11	**09:00 ~ 10:00**	4.36	2.18	0.00	1.09	1.09	1.09	1.09	0.00	0.00	1.09	0.00	0.00	0.00	0.00	0.00	1.09	0.00	0.00	13.07
			0.11	**10:00 ~ 11:00**	4.36	2.18	0.00	1.09	1.09	1.09	1.09	0.00	0.00	1.09	0.00	0.00	0.00	0.00	0.00	1.09	0.00	0.00	13.07
			0.11	**11:00 ~ 12:00**	4.36	2.18	0.00	1.09	1.09	1.09	1.09	0.00	0.00	1.09	0.00	0.00	0.00	0.00	0.00	1.09	0.00	0.00	13.07
			0.11	**12:00 ~ 13:00**	2.18	1.09	0.00	1.09	1.09	0.00	1.09	0.00	0.00	0.00	0.00	0.00	0.00	0.00	0.00	1.09	0.00	0.00	7.62
			0.11	**13:00 ~ 14:00**	2.18	1.09	0.00	1.09	1.09	0.00	1.09	0.00	0.00	0.00	0.00	0.00	0.00	0.00	0.00	1.09	0.00	0.00	7.62
			0.11	**14:00 ~ 15:00**	2.18	1.09	0.00	1.09	1.09	0.00	1.09	0.00	0.00	0.00	0.00	0.00	0.00	0.00	0.00	1.09	0.00	0.00	7.62
			0.11	**15:00 ~ 16:00**	2.18	1.09	0.00	1.09	1.09	0.00	1.09	0.00	0.00	0.00	0.00	0.00	0.00	0.00	0.00	1.09	0.00	0.00	7.62
			0.11	**16:00 ~ 17:00**	2.18	1.09	0.00	1.09	1.09	0.00	1.09	0.00	0.00	0.00	0.00	0.00	0.00	0.00	0.00	1.09	0.00	0.00	7.62
			0.11	**17:00 ~ 18:00**	2.18	1.09	0.00	1.09	1.09	0.00	1.09	0.00	0.00	0.00	0.00	0.00	0.00	0.00	0.00	1.09	0.00	0.00	7.62
			0.11	**18:00 ~ 19:00**	2.18	1.09	0.00	1.09	1.09	0.00	1.09	0.00	0.00	0.00	0.00	0.00	0.00	0.00	0.00	1.09	0.00	0.00	7.62
			0.11	**19:00 ~ 20:00**	2.18	1.09	0.00	1.09	1.09	0.00	1.09	0.00	0.00	0.00	0.00	0.00	0.00	0.00	0.00	1.09	0.00	0.00	7.62
			0.11	**20:00 ~ 21:00**	1.09	1.09	0.00	1.09	1.09	0.00	1.09	0.00	0.00	0.00	0.00	0.00	0.00	0.00	0.00	1.09	0.00	0.00	6.53
			0.11	**21:00 ~ 22:00**	1.09	1.09	0.00	1.09	1.09	0.00	1.09	0.00	0.00	0.00	0.00	0.00	0.00	0.00	0.00	1.09	0.00	0.00	6.53
			0.11	**22:00 ~ 23:00**	1.09	1.09	0.00	1.09	1.09	0.00	1.09	0.00	0.00	0.00	0.00	0.00	0.00	0.00	0.00	1.09	0.00	0.00	6.53
			0.11	**23:00 ~ 00:00**	1.09	1.09	0.00	1.09	1.09	0.00	1.09	0.00	0.00	0.00	0.00	0.00	0.00	0.00	0.00	1.09	0.00	0.00	6.53
				Whole Day Total (veh*km)	55.54	32.67	0.00	26.14	26.14	5.45	18.51	0.00	0.00	5.45	0.00	0.00	0.00	0.00	0.00	26.14	0.00	0.00	196.02
191	Bailey Street	WB	0.06	**00:00 ~ 01:00**	6.38	3.19	0.00	1.91	1.28	0.64	0.64	0.64	0.00	0.64	0.00	0.00	0.64	0.00	0.64	0.64	0.64	0.00	17.86
			0.06	**01:00 ~ 02:00**	4.47	2.55	0.00	1.28	0.64	0.64	0.64	0.00	0.00	0.64	0.00	0.00	0.64	0.00	0.64	0.64	0.64	0.00	13.40
			0.06	**02:00 ~ 03:00**	3.19	1.91	0.00	1.28	0.64	0.64	0.64	0.00	0.00	0.64	0.00	0.00	0.64	0.00	0.64	0.64	0.00	0.00	10.21
			0.06	**03:00 ~ 04:00**	2.55	1.28	0.00	1.28	0.64	0.64	0.64	0.00	0.00	0.64	0.00	0.00	0.00	0.00	0.64	0.64	0.00	0.00	8.93
			0.06	**04:00 ~ 05:00**	2.55	1.28	0.00	1.28	0.64	0.64	0.64	0.00	0.00	0.64	0.00	0.00	0.00	0.00	0.64	0.64	0.00	0.00	8.93
			0.06	**05:00 ~ 06:00**	3.19	1.91	0.00	1.28	0.64	0.64	0.64	0.00	0.00	0.64	0.00	0.00	0.00	0.00	0.64	0.64	0.00	0.00	10.21
			0.06	**06:00 ~ 07:00**	6.38	3.19	0.00	1.91	1.28	0.64	0.64	0.64	0.00	0.64	0.00	0.00	0.64	0.00	1.91	0.64	0.64	0.00	19.14
			0.06	**07:00 ~ 08:00**	12.12	6.38	0.64	3.83	1.91	0.64	0.64	0.64	0.00	0.64	0.64	0.64	0.64	0.00	2.55	1.91	0.64	0.00	34.45
			0.06	**08:00 ~ 09:00**	15.31	7.66	0.64	5.10	1.91	0.64	0.64	0.64	0.00	0.64	0.64	0.64	0.64	0.00	1.91	1.91	0.64	0.00	39.56
			0.06	**09:00 ~ 10:00**	13.40	7.02	0.64	4.47	1.91	0.64	0.64	0.64	0.00	0.64	0.64	0.64	0.64	0.00	1.91	1.91	0.64	0.00	36.37
			0.06	**10:00 ~ 11:00**	13.40	7.02	0.64	4.47	1.91	0.64	0.64	0.64	0.00	0.64	0.64	0.64	0.64	0.00	1.91	1.91	0.64	0.00	36.37
			0.06	**11:00 ~ 12:00**	14.04	7.02	0.64	4.47	1.91	0.64	0.64	0.64	0.00	0.64	0.64	0.64	0.64	0.00	1.91	1.91	0.64	0.00	37.00
			0.06	**12:00 ~ 13:00**	13.40	7.02	0.64	3.19	1.28	0.64	0.64	0.64	0.00	0.64	0.64	0.64	0.64	0.00	1.91	1.91	0.64	0.00	34.45
			0.06	**13:00 ~ 14:00**	13.40	7.02	0.64	3.19	1.28	0.64	0.64	0.64	0.00	0.64	0.64	0.64	0.64	0.00	1.91	1.91	0.64	0.00	34.45
			0.06	**14:00 ~ 15:00**	13.40	7.02	0.64	3.19	1.28	0.64	0.64	0.64	0.00	0.64	0.64	0.64	0.64	0.00	1.91	1.91	0.64	0.00	34.45
			0.06	**15:00 ~ 16:00**	14.04	7.02	0.64	3.19	1.28	0.64	0.64	0.64	0.00	0.64	0.64	0.64	0.64	0.00	1.91	1.91	0.64	0.00	35.09
			0.06	**16:00 ~ 17:00**	14.04	7.66	0.64	3.19	1.28	0.64	0.64	0.64	0.00	0.64	0.64	0.64	0.64	0.00	1.91	1.91	0.64	0.00	35.73
			0.06	**17:00 ~ 18:00**	14.04	7.02	0.64	3.19	1.28	0.64	0.64	0.64	0.00	0.64	0.64	0.64	0.64	0.00	1.91	1.91	0.64	0.00	35.09
			0.06	**18:00 ~ 19:00**	15.31	7.66	0.64	3.83	1.28	0.64	0.64	0.64	0.00	0.64	0.64	0.64	0.64	0.00	1.91	1.91	0.64	0.00	37.64
			0.06	**19:00 ~ 20:00**	13.40	7.02	0.64	3.19	1.28	0.64	0.64	0.64	0.00	0.64	0.64	0.64	0.64	0.00	1.91	1.91	0.64	0.00	34.45
			0.06	**20:00 ~ 21:00**	11.48	5.74	0.64	2.55	1.28	0.64	0.64	0.64	0.00	0.64	0.64	0.64	0.64	0.00	1.91	1.28	0.64	0.00	29.99
			0.06	**21:00 ~ 22:00**	11.48	5.74	0.64	2.55	1.28	0.64	0.64	0.64	0.00	0.64	0.64	0.64	0.64	0.00	1.28	1.28	0.64	0.00	29.35
			0.06	**22:00 ~ 23:00**	10.85	5.74	0.64	2.55	1.28	0.64	0.64	0.64	0.00	0.64	0.64	0.64	0.64	0.00	1.28	1.28	0.64	0.00	28.71
			0.06	**23:00 ~ 00:00**	8.93	4.47	0.64	1.91	1.28	0.64	0.64	0.64	0.00	0.64	0.64	0.64	0.64	0.00	1.28	1.28	0.64	0.00	24.88
				Whole Day Total (veh*km)	250.73	129.51	10.85	68.27	30.62	15.31	15.31	12.12	0.00	15.31	10.85	10.85	12.76	0.00	37.00	34.45	12.76	0.00	666.71
192	Sung On Street	NB	0.09	**00:00 ~ 01:00**	0.90	0.90	0.00	0.90	0.90	0.00	0.00	0.00	0.00	0.00	0.00	0.00	0.00	0.00	0.00	0.90	0.00	0.00	4.48
			0.09	**01:00 ~ 02:00**	0.90	0.90	0.00	0.90	0.90	0.00	0.00	0.00	0.00	0.00	0.00	0.00	0.00	0.00	0.00	0.90	0.00	0.00	4.48
			0.09	**02:00 ~ 03:00**	0.90	0.90	0.00	0.90	0.00	0.00	0.00	0.00	0.00	0.00	0.00	0.00	0.00	0.00	0.00	0.90	0.00	0.00	3.58
			0.09	**03:00 ~ 04:00**	0.90	0.90	0.00	0.90	0.00	0.00	0.00	0.00	0.00	0.00	0.00	0.00	0.00	0.00	0.00	0.00	0.00	0.00	2.69
			0.09	**04:00 ~ 05:00**	0.90	0.90	0.00	0.90	0.00	0.00	0.00	0.00	0.00	0.00	0.00	0.00	0.00	0.00	0.00	0.00	0.00	0.00	2.69
			0.09	**05:00 ~ 06:00**	0.90	0.90	0.00	0.90	0.00	0.00	0.00	0.00	0.00	0.00	0.00	0.00	0.00	0.00	0.00	0.90	0.00	0.00	3.58
			0.09	**06:00 ~ 07:00**	0.90	0.90	0.00	0.90	0.90	0.00	0.00	0.00	0.00	0.00	0.00	0.00	0.00	0.00	0.00	0.90	0.00	0.00	4.48
			0.09	**07:00 ~ 08:00**	1.79	0.90	0.00	0.90	0.90	0.00	0.90	0.00	0.00	0.00	0.00	0.00	0.00	0.00	0.00	0.90	0.00	0.00	6.27
			0.09	**08:00 ~ 09:00**	2.69	1.79	0.00	0.90	0.90	0.00	0.90	0.00	0.00	0.00	0.00	0.00	0.00	0.00	0.00	0.90	0.00	0.00	8.06
			0.09	**09:00 ~ 10:00**	2.69	1.79	0.00	0.90	0.90	0.00	0.90	0.00	0.00	0.00	0.00	0.00	0.00	0.00	0.00	0.90	0.00	0.00	8.06
			0.09	**10:00 ~ 11:00**	1.79	0.90	0.00	0.90	0.90	0.00	0.90	0.00	0.00	0.00	0.00	0.00	0.00	0.00	0.00	0.90	0.00	0.00	6.27
			0.09	**11:00 ~ 12:00**	2.69	1.79	0.00	0.90	0.90	0.00	0.90	0.00	0.00	0.00	0.00	0.00	0.00	0.00	0.00	0.90	0.00	0.00	8.06
			0.09	**12:00 ~ 13:00**	0.90	0.90	0.00	0.90	0.90	0.00	0.00	0.00	0.00	0.00	0.00	0.00	0.00	0.00	0.00	0.90	0.00	0.00	4.48
			0.09	**13:00 ~ 14:00**	0.90	0.90	0.00	0.90	0.90	0.00	0.00	0.00	0.00	0.00	0.00	0.00	0.00	0.00	0.00	0.90	0.00	0.00	4.48
			0.09	**14:00 ~ 15:00**	0.90	0.90	0.00	0.90	0.90	0.00	0.00	0.00	0.00	0.00	0.00	0.00	0.00	0.00	0.00	0.90	0.00	0.00	4.48
			0.09	**15:00 ~ 16:00**	0.90	0.90	0.00	0.90	0.90	0.00	0.00	0.00	0.00	0.00	0.00	0.00	0.00	0.00	0.00	0.90	0.00	0.00	4.48
			0.09	**16:00 ~ 17:00**	0.90	0.90	0.00	0.90	0.90	0.00	0.00	0.00	0.00	0.00	0.00	0.00	0.00	0.00	0.00	0.90	0.00	0.00	4.48
			0.09	**17:00 ~ 18:00**	0.90	0.90	0.00	0.90	0.90	0.00	0.00	0.00	0.00	0.00	0.00	0.00	0.00	0.00	0.00	0.90	0.00	0.00	4.48
			0.09	**18:00 ~ 19:00**	0.90	0.90	0.00	0.90	0.90	0.00	0.00	0.00	0.00	0.00	0.00	0.00	0.00	0.00	0.00	0.90	0.00	0.00	4.48
			0.09	**19:00 ~ 20:00**	0.90	0.90	0.00	0.90	0.90	0.00	0.00	0.00	0.00	0.00	0.00	0.00	0.00	0.00	0.00	0.90	0.00	0.00	4.48
			0.09	**20:00 ~ 21:00**	0.90	0.90	0.00	0.90	0.90	0.00	0.00	0.00	0.00	0.00	0.00	0.00	0.00	0.00	0.00	0.90	0.00	0.00	4.48
			0.09	**21:00 ~ 22:00**	0.90	0.90	0.00	0.90	0.90	0.00	0.00	0.00	0.00	0.00	0.00	0.00	0.00	0.00	0.00	0.90	0.00	0.00	4.48
			0.09	**22:00 ~ 23:00**	0.90	0.90	0.00	0.90	0.90	0.00	0.00	0.00	0.00	0.00	0.00	0.00	0.00	0.00	0.00	0.90	0.00	0.00	4.48
			0.09	**23:00 ~ 00:00**	0.90	0.90	0.00	0.90	0.90	0.00	0.00	0.00	0.00	0.00	0.00	0.00	0.00	0.00	0.00	0.90	0.00	0.00	4.48
				Whole Day Total (veh*km)	28.64	24.17	0.00	21.48	17.90	0.00	4.48	0.00	0.00	0.00	0.00	0.00	0.00	0.00	0.00	19.69	0.00	0.00	116.35

Road No.	Road Name	Bound	Road Length (km)	Hour	PC	TAXI	LGV3	LGV4	LGV6	HGV7	HGV8	PLB	PV4	PV5	NFB6	NFB7	NFB8	FBSD	FBDD	MC	HGV9	NFB9	Total
193	Sung On Street	SB	0.09	**00:00 ~ 01:00**	1.79	0.90	0.00	0.90	0.90	0.00	0.00	0.00	0.00	0.00	0.00	0.00	0.00	0.00	0.00	0.90	0.00	0.00	5.37
			0.09	**01:00 ~ 02:00**	0.90	0.90	0.00	0.90	0.90	0.00	0.00	0.00	0.00	0.00	0.00	0.00	0.00	0.00	0.00	0.90	0.00	0.00	4.48
			0.09	**02:00 ~ 03:00**	0.90	0.90	0.00	0.90	0.90	0.00	0.00	0.00	0.00	0.00	0.00	0.00	0.00	0.00	0.00	0.90	0.00	0.00	4.48
			0.09	**03:00 ~ 04:00**	0.90	0.90	0.00	0.90	0.90	0.00	0.00	0.00	0.00	0.00	0.00	0.00	0.00	0.00	0.00	0.90	0.00	0.00	4.48
			0.09	**04:00 ~ 05:00**	0.90	0.90	0.00	0.90	0.90	0.00	0.00	0.00	0.00	0.00	0.00	0.00	0.00	0.00	0.00	0.90	0.00	0.00	4.48
			0.09	**05:00 ~ 06:00**	0.90	0.90	0.00	0.90	0.90	0.00	0.00	0.00	0.00	0.00	0.00	0.00	0.00	0.00	0.00	0.90	0.00	0.00	4.48
			0.09	**06:00 ~ 07:00**	1.79	0.90	0.00	0.90	0.90	0.00	0.00	0.00	0.00	0.00	0.00	0.00	0.00	0.00	0.00	0.90	0.00	0.00	5.37
			0.09	**07:00 ~ 08:00**	2.69	1.79	0.00	0.90	0.90	0.90	0.90	0.00	0.00	0.90	0.00	0.00	0.00	0.00	0.00	0.90	0.00	0.00	9.85
			0.09	**08:00 ~ 09:00**	3.58	1.79	0.00	1.79	0.90	0.90	0.90	0.00	0.00	0.90	0.00	0.00	0.00	0.00	0.00	0.90	0.00	0.00	11.64
			0.09	**09:00 ~ 10:00**	2.69	1.79	0.00	1.79	0.90	0.90	0.90	0.00	0.00	0.90	0.00	0.00	0.00	0.00	0.00	0.90	0.00	0.00	10.74
			0.09	**10:00 ~ 11:00**	2.69	1.79	0.00	1.79	0.90	0.90	0.90	0.00	0.00	0.90	0.00	0.00	0.00	0.00	0.00	0.90	0.00	0.00	10.74
			0.09	**11:00 ~ 12:00**	2.69	1.79	0.00	1.79	0.90	0.90	0.90	0.00	0.00	0.90	0.00	0.00	0.00	0.00	0.00	0.90	0.00	0.00	10.74
			0.09	**12:00 ~ 13:00**	7.16	3.58	0.00	0.90	0.90	0.00	0.90	0.00	0.00	0.90	0.00	0.00	0.90	0.00	0.00	0.90	0.00	0.00	16.11
			0.09	**13:00 ~ 14:00**	7.16	3.58	0.00	0.90	0.90	0.00	0.90	0.00	0.00	0.90	0.00	0.00	0.90	0.00	0.00	0.90	0.00	0.00	16.11
			0.09	**14:00 ~ 15:00**	7.16	3.58	0.00	0.90	0.90	0.00	0.90	0.00	0.00	0.90	0.00	0.00	0.90	0.00	0.00	0.90	0.00	0.00	16.11
			0.09	**15:00 ~ 16:00**	7.16	3.58	0.00	0.90	0.90	0.00	0.90	0.00	0.00	0.90	0.00	0.00	0.90	0.00	0.00	0.90	0.00	0.00	16.11
			0.09	**16:00 ~ 17:00**	7.16	3.58	0.00	0.90	0.90	0.00	0.90	0.00	0.00	0.90	0.00	0.00	0.90	0.00	0.00	0.90	0.00	0.00	16.11
			0.09	**17:00 ~ 18:00**	7.16	3.58	0.00	0.90	0.90	0.00	0.90	0.00	0.00	0.90	0.00	0.00	0.90	0.00	0.00	0.90	0.00	0.00	16.11
			0.09	**18:00 ~ 19:00**	8.06	4.48	0.00	0.90	0.90	0.00	0.90	0.00	0.00	0.90	0.00	0.00	0.90	0.00	0.00	0.90	0.00	0.00	17.90
			0.09	**19:00 ~ 20:00**	7.16	3.58	0.00	0.90	0.90	0.00	0.90	0.00	0.00	0.90	0.00	0.00	0.90	0.00	0.00	0.90	0.00	0.00	16.11
			0.09	**20:00 ~ 21:00**	6.27	3.58	0.00	0.90	0.90	0.00	0.90	0.00	0.00	0.90	0.00	0.00	0.90	0.00	0.00	0.90	0.00	0.00	15.22
			0.09	**21:00 ~ 22:00**	6.27	3.58	0.00	0.90	0.90	0.00	0.90	0.00	0.00	0.90	0.00	0.00	0.90	0.00	0.00	0.90	0.00	0.00	15.22
			0.09	**22:00 ~ 23:00**	5.37	2.69	0.00	0.90	0.90	0.00	0.90	0.00	0.00	0.90	0.00	0.00	0.90	0.00	0.00	0.90	0.00	0.00	13.43
			0.09	**23:00 ~ 00:00**	4.48	2.69	0.00	0.90	0.90	0.00	0.90	0.00	0.00	0.90	0.00	0.00	0.90	0.00	0.00	0.90	0.00	0.00	12.53
				Whole Day Total (veh*km)	102.93	57.28	0.00	25.06	21.48	4.48	15.22	0.00	0.00	15.22	0.00	0.00	10.74	0.00	0.00	21.48	0.00	0.00	273.87
194	Sung On Street	NB	0.24	**00:00 ~ 01:00**	4.74	2.37	0.00	2.37	2.37	0.00	0.00	0.00	0.00	0.00	0.00	0.00	0.00	0.00	2.37	2.37	0.00	0.00	16.58
			0.24	**01:00 ~ 02:00**	4.74	2.37	0.00	2.37	2.37	0.00	0.00	0.00	0.00	0.00	0.00	0.00	0.00	0.00	0.00	2.37	0.00	0.00	14.21
			0.24	**02:00 ~ 03:00**	2.37	2.37	0.00	2.37	2.37	0.00	0.00	0.00	0.00	0.00	0.00	0.00	0.00	0.00	0.00	2.37	0.00	0.00	11.84
			0.24	**03:00 ~ 04:00**	2.37	2.37	0.00	2.37	2.37	0.00	0.00	0.00	0.00	0.00	0.00	0.00	0.00	0.00	0.00	2.37	0.00	0.00	11.84
			0.24	**04:00 ~ 05:00**	2.37	2.37	0.00	2.37	2.37	0.00	0.00	0.00	0.00	0.00	0.00	0.00	0.00	0.00	0.00	2.37	0.00	0.00	11.84
			0.24	**05:00 ~ 06:00**	2.37	2.37	0.00	2.37	2.37	0.00	0.00	0.00	0.00	0.00	0.00	0.00	0.00	0.00	2.37	2.37	0.00	0.00	14.21
			0.24	**06:00 ~ 07:00**	4.74	2.37	0.00	2.37	2.37	0.00	0.00	2.37	0.00	0.00	0.00	0.00	0.00	0.00	2.37	2.37	0.00	0.00	18.94
			0.24	**07:00 ~ 08:00**	9.47	4.74	0.00	2.37	2.37	2.37	2.37	2.37	0.00	2.37	0.00	0.00	0.00	0.00	2.37	2.37	0.00	0.00	33.15
			0.24	**08:00 ~ 09:00**	11.84	7.10	0.00	4.74	2.37	2.37	2.37	2.37	0.00	2.37	0.00	0.00	0.00	0.00	2.37	2.37	0.00	0.00	40.26
			0.24	**09:00 ~ 10:00**	11.84	7.10	0.00	2.37	2.37	2.37	2.37	2.37	0.00	2.37	0.00	0.00	0.00	0.00	2.37	2.37	0.00	0.00	37.89
			0.24	**10:00 ~ 11:00**	11.84	7.10	0.00	2.37	2.37	2.37	2.37	2.37	0.00	2.37	0.00	0.00	0.00	0.00	2.37	2.37	0.00	0.00	37.89
			0.24	**11:00 ~ 12:00**	11.84	7.10	0.00	2.37	2.37	2.37	2.37	2.37	0.00	2.37	0.00	0.00	0.00	0.00	2.37	2.37	0.00	0.00	37.89
			0.24	**12:00 ~ 13:00**	9.47	4.74	0.00	2.37	2.37	0.00	2.37	0.00	0.00	2.37	0.00	0.00	0.00	0.00	0.00	2.37	0.00	0.00	26.05
			0.24	**13:00 ~ 14:00**	9.47	4.74	0.00	2.37	2.37	0.00	2.37	0.00	0.00	2.37	0.00	0.00	0.00	0.00	0.00	2.37	0.00	0.00	26.05
			0.24	**14:00 ~ 15:00**	9.47	4.74	0.00	2.37	2.37	0.00	2.37	0.00	0.00	2.37	0.00	0.00	0.00	0.00	0.00	2.37	0.00	0.00	26.05
			0.24	**15:00 ~ 16:00**	9.47	4.74	0.00	2.37	2.37	0.00	2.37	0.00	0.00	2.37	0.00	0.00	0.00	0.00	0.00	2.37	0.00	0.00	26.05
			0.24	**16:00 ~ 17:00**	9.47	4.74	0.00	2.37	2.37	0.00	2.37	0.00	0.00	2.37	0.00	0.00	0.00	0.00	0.00	2.37	0.00	0.00	26.05
			0.24	**17:00 ~ 18:00**	9.47	4.74	0.00	2.37	2.37	0.00	2.37	0.00	0.00	2.37	0.00	0.00	0.00	0.00	0.00	2.37	0.00	0.00	26.05
			0.24	**18:00 ~ 19:00**	9.47	4.74	0.00	2.37	2.37	0.00	2.37	0.00	0.00	2.37	0.00	0.00	0.00	0.00	0.00	2.37	0.00	0.00	26.05
			0.24	**19:00 ~ 20:00**	9.47	4.74	0.00	2.37	2.37	0.00	2.37	0.00	0.00	2.37	0.00	0.00	0.00	0.00	0.00	2.37	0.00	0.00	26.05
			0.24	**20:00 ~ 21:00**	7.10	4.74	0.00	2.37	2.37	0.00	2.37	0.00	0.00	2.37	0.00	0.00	0.00	0.00	0.00	2.37	0.00	0.00	23.68
			0.24	**21:00 ~ 22:00**	9.47	4.74	0.00	2.37	2.37	0.00	2.37	0.00	0.00	2.37	0.00	0.00	0.00	0.00	0.00	2.37	0.00	0.00	26.05
			0.24	**22:00 ~ 23:00**	7.10	4.74	0.00	2.37	2.37	0.00	2.37	0.00	0.00	2.37	0.00	0.00	0.00	0.00	0.00	2.37	0.00	0.00	23.68
			0.24	**23:00 ~ 00:00**	7.10	4.74	0.00	2.37	2.37	0.00	2.37	0.00	0.00	2.37	0.00	0.00	0.00	0.00	0.00	2.37	0.00	0.00	23.68
				Whole Day Total (veh*km)	187.07	106.56	0.00	59.20	56.83	11.84	40.26	14.21	0.00	40.26	0.00	0.00	0.00	0.00	18.94	56.83	0.00	0.00	592.00
195	Sung On Street	SB	0.24	**00:00 ~ 01:00**	2.37	2.37	0.00	2.37	0.00	0.00	0.00	0.00	0.00	0.00	0.00	0.00	0.00	0.00	2.37	2.37	0.00	0.00	11.84
			0.24	**01:00 ~ 02:00**	2.37	2.37	0.00	2.37	0.00	0.00	0.00	0.00	0.00	0.00	0.00	0.00	0.00	0.00	2.37	2.37	0.00	0.00	11.84
			0.24	**02:00 ~ 03:00**	2.37	2.37	0.00	2.37	0.00	0.00	0.00	0.00	0.00	0.00	0.00	0.00	0.00	0.00	2.37	0.00	0.00	0.00	9.47
			0.24	**03:00 ~ 04:00**	2.37	2.37	0.00	0.00	0.00	0.00	0.00	0.00	0.00	0.00	0.00	0.00	0.00	0.00	2.37	0.00	0.00	0.00	7.10
			0.24	**04:00 ~ 05:00**	2.37	2.37	0.00	0.00	0.00	0.00	0.00	0.00	0.00	0.00	0.00	0.00	0.00	0.00	2.37	0.00	0.00	0.00	7.10
			0.24	**05:00 ~ 06:00**	2.37	2.37	0.00	2.37	0.00	0.00	0.00	0.00	0.00	0.00	0.00	0.00	0.00	0.00	2.37	0.00	0.00	0.00	9.47
			0.24	**06:00 ~ 07:00**	2.37	2.37	0.00	2.37	0.00	0.00	0.00	2.37	0.00	0.00	0.00	0.00	0.00	0.00	2.37	2.37	0.00	0.00	14.21
			0.24	**07:00 ~ 08:00**	4.74	2.37	0.00	2.37	2.37	0.00	0.00	2.37	0.00	0.00	0.00	0.00	0.00	0.00	2.37	2.37	0.00	0.00	18.94
			0.24	**08:00 ~ 09:00**	7.10	4.74	0.00	2.37	2.37	0.00	0.00	2.37	0.00	0.00	0.00	0.00	0.00	0.00	2.37	2.37	0.00	0.00	23.68
			0.24	**09:00 ~ 10:00**	4.74	2.37	0.00	2.37	2.37	0.00	0.00	2.37	0.00	0.00	0.00	0.00	0.00	0.00	2.37	2.37	0.00	0.00	18.94
			0.24	**10:00 ~ 11:00**	4.74	2.37	0.00	2.37	2.37	0.00	0.00	2.37	0.00	0.00	0.00	0.00	0.00	0.00	2.37	2.37	0.00	0.00	18.94
			0.24	**11:00 ~ 12:00**	4.74	2.37	0.00	2.37	2.37	0.00	0.00	2.37	0.00	0.00	0.00	0.00	0.00	0.00	2.37	2.37	0.00	0.00	18.94
			0.24	**12:00 ~ 13:00**	7.10	4.74	0.00	2.37	2.37	0.00	2.37	2.37	0.00	0.00	0.00	0.00	0.00	0.00	2.37	2.37	0.00	0.00	26.05
			0.24	**13:00 ~ 14:00**	7.10	4.74	0.00	2.37	2.37	0.00	2.37	2.37	0.00	0.00	0.00	0.00	0.00	0.00	2.37	2.37	0.00	0.00	26.05
			0.24	**14:00 ~ 15:00**	7.10	4.74	0.00	2.37	2.37	0.00	2.37	2.37	0.00	0.00	0.00	0.00	0.00	0.00	2.37	2.37	0.00	0.00	26.05
			0.24	**15:00 ~ 16:00**	7.10	4.74	0.00	2.37	2.37	0.00	2.37	2.37	0.00	0.00	0.00	0.00	0.00	0.00	2.37	2.37	0.00	0.00	26.05
			0.24	**16:00 ~ 17:00**	7.10	4.74	0.00	2.37	2.37	0.00	2.37	2.37	0.00	0.00	0.00	0.00	0.00	0.00	2.37	2.37	0.00	0.00	26.05
			0.24	**17:00 ~ 18:00**	7.10	4.74	0.00	2.37	2.37	0.00	2.37	2.37	0.00	0.00	0.00	0.00	0.00	0.00	2.37	2.37	0.00	0.00	26.05
			0.24	**18:00 ~ 19:00**	7.10	4.74	0.00	2.37	2.37	0.00	2.37	2.37	0.00	0.00	0.00	0.00	0.00	0.00	2.37	2.37	0.00	0.00	26.05
			0.24	**19:00 ~ 20:00**	7.10	4.74	0.00	2.37	2.37	0.00	2.37	2.37	0.00	0.00	0.00	0.00	0.00	0.00	2.37	2.37	0.00	0.00	26.05
			0.24	**20:00 ~ 21:00**	4.74	2.37	0.00	2.37	2.37	0.00	2.37	2.37	0.00	0.00	0.00	0.00	0.00	0.00	2.37	2.37	0.00	0.00	21.31
			0.24	**21:00 ~ 22:00**	4.74	2.37	0.00	2.37	2.37	0.00	2.37	2.37	0.00	0.00	0.00	0.00	0.00	0.00	2.37	2.37	0.00	0.00	21.31
			0.24	**22:00 ~ 23:00**	4.74	2.37	0.00	2.37	2.37	0.00	2.37	2.37	0.00	0.00	0.00	0.00	0.00	0.00	2.37	2.37	0.00	0.00	21.31
			0.24	**23:00 ~ 00:00**	4.74	2.37	0.00	2.37	2.37	0.00	2.37	2.37	0.00	0.00	0.00	0.00	0.00	0.00	2.37	2.37	0.00	0.00	21.31
				Whole Day Total (veh*km)	118.40	78.14	0.00	52.10	40.26	0.00	28.42	42.62	0.00	0.00	0.00	0.00	0.00	0.00	56.83	47.36	0.00	0.00	464.13
196	Bailey Street	EB	0.07	**00:00 ~ 01:00**	1.99	1.32	0.00	0.66	0.66	0.00	0.00	0.00	0.00	0.00	0.00	0.00	0.00	0.00	0.00	0.66	0.66	0.00	0.00	5.96
			0.07	**01:00 ~ 02:00**	1.32	0.66	0.00	0.66	0.66	0.00	0.00	0.00	0.00	0.00	0.00	0.00	0.00	0.00	0.00	0.66	0.66	0.00	0.00	4.63
			0.07	**02:00 ~ 03:00**	1.32	0.66	0.00	0.66	0.66	0.00	0.00	0.00	0.00	0.00	0.00	0.00	0.00	0.00	0.00	0.66	0.66	0.00	0.00	4.63
			0.07	**03:00 ~ 04:00**	0.66	0.66	0.00	0.66	0.66	0.00	0.00	0.00	0.00	0.00	0.00	0.00	0.00	0.00	0.00	0.66	0.66	0.00	0.00	3.97
			0.07	**04:00 ~ 05:00**	0.66	0.66	0.00	0.66	0.66	0.00	0.00	0.00	0.00	0.00	0.00	0.00	0.00	0.00	0.00	0.66	0.66	0.00	0.00	3.97
			0.07	**05:00 ~ 06:00**	1.32	0.66	0.00	0.66	0.66	0.00	0.00	0.00	0.00	0.00	0.00	0.00	0.00	0.00	0.00	0.66	0.66	0.00	0.00	4.63
			0.07	**06:00 ~ 07:00**	1.99	1.32	0.00	0.66	0.66	0.00	0.00	0.66	0.00	0.00	0.00	0.00	0.00	0.00	0.00	0.66	0.66	0.00	0.00	6.62
			0.07	**07:00 ~ 08:00**	3.97	1.99	0.00	1.32	0.66	0.66	0.66	0.66	0.00	0.66	0.00	0.00	0.66	0.00	1.32	0.66	0.00	0.00	13.24
			0.07	**08:00 ~ 09:00**	4.63	2.65	0.00	1.32	0.66	0.66	0.66	0.66	0.00	0.66	0.00	0.00	0.66	0.00	0.66	0.66	0.00	0.00	13.90
			0.07	**09:00 ~ 10:00**	3.97	1.99	0.00	1.32	0.66	0.66	0.66	0.66	0.00	0.66	0.00	0.00	0.66	0.00	0.66	0.66	0.00	0.00	12.58
			0.07	**10:00 ~ 11:00**	3.97	1.99	0.00	1.32	0.66	0.66	0.66	0.66	0.00	0.66	0.00	0.00	0.66	0.00	0.66	0.66	0.00	0.00	12.58
			0.07	**11:00 ~ 12:00**	3.97	1.99	0.00	1.32	0.66	0.66	0.66	0.66	0.00	0.66	0.00	0.00	0.66	0.00	0.66	0.66	0.00	0.00	12.58
			0.07	**12:00 ~ 13:00**	0.00	0.00	0.00	0.66	0.66	0.00	0.00	0.66	0.00	0.00	0.00	0.00	0.00	0.00	0.66	0.00	0.00	0.00	2.65
			0.07	**13:00 ~ 14:00**	0.00	0.00	0.00	0.66	0.66	0.00	0.00	0.66	0.00	0.00	0.00	0.00	0.00	0.00	0.66	0.00	0.00	0.00	2.65
			0.07	**14:00 ~ 15:00**	0.00	0.00	0.00	0.66	0.66	0.00	0.00	0.66	0.00	0.00	0.00	0.00	0.00	0.00	0.66	0.00	0.00	0.00	2.65
			0.07	**15:00 ~ 16:00**	0.00	0.00	0.00	0.66	0.66	0.00	0.00	0.66	0.00	0.00	0.00	0.00	0.00	0.00	0.66	0.00	0.00	0.00	2.65
			0.07	**16:00 ~ 17:00**	0.00	0.00	0.00	0.66	0.66	0.00	0.00	0.66	0.00	0.00	0.00	0.00	0.00	0.00	0.66	0.00	0.00	0.00	2.65
			0.07	**17:00 ~ 18:00**	0.00	0.00	0.00	0.66	0.66	0.00	0.00	0.66	0.00	0.00	0.00	0.00	0.00	0.00	1.32	0.00	0.00	0.00	3.31
			0.07	**18:00 ~ 19:00**	0.00	0.00	0.00	0.66	0.66	0.00	0.00	0.66	0.00	0.00	0.00	0.00	0.00	0.00	1.32	0.00	0.00	0.00	3.31
			0.07	**19:00 ~ 20:00**	0.00	0.00	0.00	0.66	0.66	0.00	0.00	0.66	0.00	0.00	0.00	0.00	0.00	0.00	0.66	0.00	0.00	0.00	2.65
			0.07	**20:00 ~ 21:00**	0.00	0.00	0.00	0.66	0.66	0.00	0.00	0.66	0.00	0.00	0.00	0.00	0.00	0.00	0.66	0.00	0.00	0.00	2.65
			0.07	**21:00 ~ 22:00**	0.00	0.00	0.00	0.66	0.66	0.00	0.00	0.66	0.00	0.00	0.00	0.00	0.00	0.00	0.66	0.00	0.00	0.00	2.65
			0.07	**22:00 ~ 23:00**	0.00	0.00	0.00	0.66	0.66	0.00	0.00	0.66	0.00	0.00	0.00	0.00	0.00	0.00	0.66	0.00	0.00	0.00	2.65
			0.07	**23:00 ~ 00:00**	0.00	0.00	0.00	0.66	0.66	0.00	0.00	0.66	0.00	0.00	0.00	0.00	0.00	0.00	0.66	0.00	0.00	0.00	2.65
				Whole Day Total (veh*km)	29.79	16.55	0.00	19.20	15.89	3.31	3.31	11.92	0.00	3.31	0.00	0.00	3.31	0.00	17.87	7.94	0.00	0.00	132.40

Road No.	Road Name	Bound	Road Length (km)	Hour	PC	TAXI	LGV3	LGV4	LGV6	HGV7	HGV8	PLB	PV4	PV5	NFB6	NFB7	NFB8	FBSD	FBDD	MC	HGV9	NFB9	Total
197	Bailey Street	WB	0.07	**00:00 ~ 01:00**	7.28	3.97	0.00	1.99	0.66	0.66	0.66	0.66	0.00	0.66	0.00	0.00	0.66	0.00	0.66	1.32	0.66	0.00	19.86
			0.07	**01:00 ~ 02:00**	4.63	2.65	0.00	1.32	0.66	0.66	0.66	0.00	0.00	0.66	0.00	0.00	0.66	0.00	0.66	0.66	0.66	0.00	13.90
			0.07	**02:00 ~ 03:00**	3.31	1.99	0.00	1.32	0.66	0.66	0.66	0.00	0.00	0.66	0.00	0.00	0.00	0.00	0.66	0.66	0.00	0.00	10.59
			0.07	**03:00 ~ 04:00**	2.65	1.32	0.00	0.66	0.66	0.00	0.66	0.00	0.00	0.66	0.00	0.00	0.00	0.00	0.66	0.66	0.00	0.00	7.94
			0.07	**04:00 ~ 05:00**	2.65	1.32	0.00	0.66	0.66	0.00	0.66	0.00	0.00	0.66	0.00	0.00	0.00	0.00	0.66	0.66	0.00	0.00	7.94
			0.07	**05:00 ~ 06:00**	3.97	1.99	0.00	1.32	0.66	0.66	0.66	0.00	0.00	0.66	0.00	0.00	0.00	0.00	1.32	0.66	0.00	0.00	11.92
			0.07	**06:00 ~ 07:00**	7.28	3.97	0.00	1.99	0.66	0.66	0.66	0.66	0.00	0.66	0.00	0.00	0.66	0.00	1.99	1.32	0.66	0.00	21.18
			0.07	**07:00 ~ 08:00**	13.90	7.28	0.66	3.97	1.32	0.66	0.66	0.66	0.66	0.66	0.66	0.66	0.66	0.00	2.65	1.99	0.66	0.00	37.73
			0.07	**08:00 ~ 09:00**	17.21	9.27	0.66	4.63	1.99	0.66	0.66	1.32	0.66	0.66	0.66	0.66	0.66	0.00	1.99	1.99	0.66	0.00	44.35
			0.07	**09:00 ~ 10:00**	15.23	7.94	0.66	3.97	1.32	0.66	0.66	0.66	0.66	0.66	0.66	0.66	0.66	0.00	1.99	1.99	0.66	0.00	39.06
			0.07	**10:00 ~ 11:00**	15.23	7.94	0.66	3.97	1.32	0.66	0.66	0.66	0.66	0.66	0.66	0.66	0.66	0.00	1.99	1.99	0.66	0.00	39.06
			0.07	**11:00 ~ 12:00**	15.89	7.94	0.66	3.97	1.99	0.66	0.66	0.66	0.66	0.66	0.66	0.66	0.66	0.00	1.99	1.99	0.66	0.00	40.38
			0.07	**12:00 ~ 13:00**	7.94	3.97	0.00	2.65	1.32	0.66	0.66	0.66	0.00	0.66	0.66	0.66	0.66	0.00	1.99	1.32	0.66	0.00	24.49
			0.07	**13:00 ~ 14:00**	8.61	4.63	0.00	2.65	1.32	0.66	0.66	0.66	0.00	0.66	0.66	0.66	0.66	0.00	1.99	1.32	0.66	0.00	25.82
			0.07	**14:00 ~ 15:00**	8.61	4.63	0.00	2.65	1.32	0.66	0.66	0.66	0.00	0.66	0.66	0.66	0.66	0.00	1.99	1.32	0.66	0.00	25.82
			0.07	**15:00 ~ 16:00**	8.61	4.63	0.00	2.65	1.32	0.66	0.66	0.66	0.00	0.66	0.66	0.66	0.66	0.00	1.99	1.32	0.66	0.00	25.82
			0.07	**16:00 ~ 17:00**	8.61	4.63	0.00	2.65	1.32	0.66	0.66	0.66	0.00	0.66	0.66	0.66	0.66	0.00	1.99	1.32	0.66	0.00	25.82
			0.07	**17:00 ~ 18:00**	8.61	4.63	0.00	2.65	1.32	0.66	0.66	0.66	0.00	0.66	0.66	0.66	0.66	0.00	1.99	1.32	0.66	0.00	25.82
			0.07	**18:00 ~ 19:00**	9.27	4.63	0.00	2.65	1.32	0.66	0.66	0.66	0.00	0.66	0.66	0.66	0.66	0.00	1.99	1.32	0.66	0.00	26.48
			0.07	**19:00 ~ 20:00**	8.61	4.63	0.00	2.65	1.32	0.66	0.66	0.66	0.00	0.66	0.66	0.66	0.66	0.00	1.99	1.32	0.66	0.00	25.82
			0.07	**20:00 ~ 21:00**	7.28	3.97	0.00	1.99	0.66	0.66	0.66	0.66	0.00	0.66	0.66	0.66	0.66	0.00	1.99	1.32	0.66	0.00	22.51
			0.07	**21:00 ~ 22:00**	7.28	3.97	0.00	1.99	0.66	0.66	0.66	0.66	0.00	0.66	0.66	0.66	0.66	0.00	1.32	1.32	0.66	0.00	21.85
			0.07	**22:00 ~ 23:00**	6.62	3.31	0.00	1.99	0.66	0.66	0.66	0.66	0.00	0.66	0.66	0.66	0.66	0.00	1.32	1.32	0.66	0.00	20.52
			0.07	**23:00 ~ 00:00**	5.30	2.65	0.00	1.32	0.66	0.66	0.66	0.66	0.00	0.66	0.66	0.66	0.66	0.00	1.32	0.66	0.66	0.00	17.21
				Whole Day Total (veh*km)	204.56	107.91	3.31	58.26	25.82	14.56	15.89	13.24	3.31	15.89	11.25	11.25	13.24	0.00	39.06	31.11	13.24	0.00	581.90
198	Chi Kiang Street	NB	0.32	**00:00 ~ 01:00**	6.36	3.18	0.00	3.18	3.18	0.00	0.00	0.00	0.00	0.00	0.00	0.00	0.00	0.00	0.00	3.18	0.00	0.00	19.09
			0.32	**01:00 ~ 02:00**	3.18	3.18	0.00	3.18	3.18	0.00	0.00	0.00	0.00	0.00	0.00	0.00	0.00	0.00	0.00	3.18	0.00	0.00	15.91
			0.32	**02:00 ~ 03:00**	3.18	3.18	0.00	3.18	0.00	0.00	0.00	0.00	0.00	0.00	0.00	0.00	0.00	0.00	0.00	3.18	0.00	0.00	12.72
			0.32	**03:00 ~ 04:00**	3.18	3.18	0.00	3.18	0.00	0.00	0.00	0.00	0.00	0.00	0.00	0.00	0.00	0.00	0.00	0.00	0.00	0.00	9.54
			0.32	**04:00 ~ 05:00**	3.18	3.18	0.00	3.18	0.00	0.00	0.00	0.00	0.00	0.00	0.00	0.00	0.00	0.00	0.00	0.00	0.00	0.00	9.54
			0.32	**05:00 ~ 06:00**	3.18	3.18	0.00	3.18	0.00	0.00	0.00	0.00	0.00	0.00	0.00	0.00	0.00	0.00	0.00	3.18	0.00	0.00	12.72
			0.32	**06:00 ~ 07:00**	6.36	3.18	0.00	3.18	3.18	0.00	0.00	0.00	0.00	0.00	0.00	0.00	0.00	0.00	0.00	3.18	0.00	0.00	19.09
			0.32	**07:00 ~ 08:00**	9.54	6.36	0.00	3.18	3.18	0.00	3.18	0.00	0.00	0.00	0.00	0.00	0.00	0.00	0.00	3.18	0.00	0.00	28.63
			0.32	**08:00 ~ 09:00**	12.72	6.36	0.00	3.18	3.18	0.00	3.18	0.00	0.00	0.00	0.00	0.00	0.00	0.00	0.00	3.18	0.00	0.00	31.81
			0.32	**09:00 ~ 10:00**	9.54	6.36	0.00	3.18	3.18	0.00	3.18	0.00	0.00	0.00	0.00	0.00	0.00	0.00	0.00	3.18	0.00	0.00	28.63
			0.32	**10:00 ~ 11:00**	9.54	6.36	0.00	3.18	3.18	0.00	3.18	0.00	0.00	0.00	0.00	0.00	0.00	0.00	0.00	3.18	0.00	0.00	28.63
			0.32	**11:00 ~ 12:00**	9.54	6.36	0.00	3.18	3.18	0.00	3.18	0.00	0.00	0.00	0.00	0.00	0.00	0.00	0.00	3.18	0.00	0.00	28.63
			0.32	**12:00 ~ 13:00**	9.54	6.36	0.00	3.18	3.18	0.00	3.18	0.00	0.00	0.00	0.00	0.00	0.00	0.00	0.00	3.18	0.00	0.00	28.63
			0.32	**13:00 ~ 14:00**	9.54	6.36	0.00	3.18	3.18	0.00	3.18	0.00	0.00	0.00	0.00	0.00	0.00	0.00	0.00	3.18	0.00	0.00	28.63
			0.32	**14:00 ~ 15:00**	9.54	6.36	0.00	3.18	3.18	0.00	3.18	0.00	0.00	0.00	0.00	0.00	0.00	0.00	0.00	3.18	0.00	0.00	28.63
			0.32	**15:00 ~ 16:00**	9.54	6.36	0.00	3.18	3.18	0.00	3.18	0.00	0.00	0.00	0.00	0.00	0.00	0.00	0.00	3.18	0.00	0.00	28.63
			0.32	**16:00 ~ 17:00**	9.54	6.36	0.00	3.18	3.18	0.00	3.18	0.00	0.00	0.00	0.00	0.00	0.00	0.00	0.00	3.18	0.00	0.00	28.63
			0.32	**17:00 ~ 18:00**	9.54	6.36	0.00	3.18	3.18	0.00	3.18	0.00	0.00	0.00	0.00	0.00	0.00	0.00	0.00	3.18	0.00	0.00	28.63
			0.32	**18:00 ~ 19:00**	12.72	6.36	0.00	3.18	3.18	0.00	3.18	0.00	0.00	0.00	0.00	0.00	0.00	0.00	0.00	3.18	0.00	0.00	31.81
			0.32	**19:00 ~ 20:00**	9.54	6.36	0.00	3.18	3.18	0.00	3.18	0.00	0.00	0.00	0.00	0.00	0.00	0.00	0.00	3.18	0.00	0.00	28.63
			0.32	**20:00 ~ 21:00**	9.54	6.36	0.00	3.18	3.18	0.00	3.18	0.00	0.00	0.00	0.00	0.00	0.00	0.00	0.00	3.18	0.00	0.00	28.63
			0.32	**21:00 ~ 22:00**	9.54	6.36	0.00	3.18	3.18	0.00	3.18	0.00	0.00	0.00	0.00	0.00	0.00	0.00	0.00	3.18	0.00	0.00	28.63
			0.32	**22:00 ~ 23:00**	9.54	6.36	0.00	3.18	3.18	0.00	3.18	0.00	0.00	0.00	0.00	0.00	0.00	0.00	0.00	3.18	0.00	0.00	28.63
			0.32	**23:00 ~ 00:00**	6.36	3.18	0.00	3.18	3.18	0.00	3.18	0.00	0.00	0.00	0.00	0.00	0.00	0.00	0.00	3.18	0.00	0.00	22.27
				Whole Day Total (veh*km)	194.04	127.24	0.00	76.34	63.62	0.00	54.08	0.00	0.00	0.00	0.00	0.00	0.00	0.00	69.98	0.00	0.00	0.00	585.30
199	Chi Kiang Street	SB	0.32	**00:00 ~ 01:00**	3.18	3.18	0.00	3.18	3.18	0.00	0.00	0.00	0.00	0.00	0.00	0.00	0.00	0.00	3.18	3.18	0.00	0.00	19.09
			0.32	**01:00 ~ 02:00**	3.18	3.18	0.00	3.18	3.18	0.00	0.00	0.00	0.00	0.00	0.00	0.00	0.00	0.00	0.00	3.18	0.00	0.00	15.91
			0.32	**02:00 ~ 03:00**	3.18	3.18	0.00	3.18	0.00	0.00	0.00	0.00	0.00	0.00	0.00	0.00	0.00	0.00	0.00	3.18	0.00	0.00	12.72
			0.32	**03:00 ~ 04:00**	3.18	3.18	0.00	3.18	0.00	0.00	0.00	0.00	0.00	0.00	0.00	0.00	0.00	0.00	0.00	0.00	0.00	0.00	9.54
			0.32	**04:00 ~ 05:00**	3.18	3.18	0.00	3.18	0.00	0.00	0.00	0.00	0.00	0.00	0.00	0.00	0.00	0.00	0.00	0.00	0.00	0.00	9.54
			0.32	**05:00 ~ 06:00**	3.18	3.18	0.00	3.18	0.00	0.00	0.00	0.00	0.00	0.00	0.00	0.00	0.00	0.00	3.18	3.18	0.00	0.00	15.91
			0.32	**06:00 ~ 07:00**	3.18	3.18	0.00	3.18	3.18	0.00	0.00	3.18	0.00	0.00	0.00	0.00	0.00	0.00	3.18	3.18	0.00	0.00	22.27
			0.32	**07:00 ~ 08:00**	9.54	3.18	0.00	3.18	3.18	0.00	0.00	3.18	0.00	0.00	0.00	0.00	0.00	0.00	3.18	3.18	0.00	0.00	28.63
			0.32	**08:00 ~ 09:00**	9.54	6.36	0.00	3.18	3.18	0.00	0.00	3.18	0.00	0.00	0.00	0.00	0.00	0.00	3.18	3.18	0.00	0.00	31.81
			0.32	**09:00 ~ 10:00**	9.54	6.36	0.00	3.18	3.18	0.00	0.00	3.18	0.00	0.00	0.00	0.00	0.00	0.00	3.18	3.18	0.00	0.00	31.81
			0.32	**10:00 ~ 11:00**	9.54	6.36	0.00	3.18	3.18	0.00	0.00	3.18	0.00	0.00	0.00	0.00	0.00	0.00	3.18	3.18	0.00	0.00	31.81
			0.32	**11:00 ~ 12:00**	9.54	6.36	0.00	3.18	3.18	0.00	0.00	3.18	0.00	0.00	0.00	0.00	0.00	0.00	3.18	3.18	0.00	0.00	31.81
			0.32	**12:00 ~ 13:00**	6.36	3.18	0.00	3.18	3.18	0.00	0.00	3.18	0.00	0.00	0.00	0.00	0.00	0.00	3.18	3.18	0.00	0.00	25.45
			0.32	**13:00 ~ 14:00**	6.36	3.18	0.00	3.18	3.18	0.00	0.00	3.18	0.00	0.00	0.00	0.00	0.00	0.00	3.18	3.18	0.00	0.00	25.45
			0.32	**14:00 ~ 15:00**	6.36	3.18	0.00	3.18	3.18	0.00	0.00	3.18	0.00	0.00	0.00	0.00	0.00	0.00	3.18	3.18	0.00	0.00	25.45
			0.32	**15:00 ~ 16:00**	6.36	3.18	0.00	3.18	3.18	0.00	0.00	3.18	0.00	0.00	0.00	0.00	0.00	0.00	3.18	3.18	0.00	0.00	25.45
			0.32	**16:00 ~ 17:00**	6.36	3.18	0.00	3.18	3.18	0.00	0.00	3.18	0.00	0.00	0.00	0.00	0.00	0.00	3.18	3.18	0.00	0.00	25.45
			0.32	**17:00 ~ 18:00**	6.36	3.18	0.00	3.18	3.18	0.00	0.00	3.18	0.00	0.00	0.00	0.00	0.00	0.00	3.18	3.18	0.00	0.00	25.45
			0.32	**18:00 ~ 19:00**	6.36	3.18	0.00	3.18	3.18	0.00	0.00	3.18	0.00	0.00	0.00	0.00	0.00	0.00	3.18	3.18	0.00	0.00	25.45
			0.32	**19:00 ~ 20:00**	6.36	3.18	0.00	3.18	3.18	0.00	0.00	3.18	0.00	0.00	0.00	0.00	0.00	0.00	3.18	3.18	0.00	0.00	25.45
			0.32	**20:00 ~ 21:00**	6.36	3.18	0.00	3.18	3.18	0.00	0.00	0.00	0.00	0.00	0.00	0.00	0.00	0.00	3.18	3.18	0.00	0.00	22.27
			0.32	**21:00 ~ 22:00**	6.36	3.18	0.00	3.18	3.18	0.00	0.00	0.00	0.00	0.00	0.00	0.00	0.00	0.00	3.18	3.18	0.00	0.00	22.27
			0.32	**22:00 ~ 23:00**	6.36	3.18	0.00	3.18	3.18	0.00	0.00	0.00	0.00	0.00	0.00	0.00	0.00	0.00	3.18	3.18	0.00	0.00	22.27
			0.32	**23:00 ~ 00:00**	3.18	3.18	0.00	3.18	3.18	0.00	0.00	0.00	0.00	0.00	0.00	0.00	0.00	0.00	3.18	3.18	0.00	0.00	19.09
				Whole Day Total (veh*km)	143.15	89.07	0.00	76.34	63.62	0.00	0.00	44.53	0.00	0.00	0.00	0.00	0.00	0.00	63.62	69.98	0.00	0.00	550.31
200	Yuk Yat Street	NB	0.09	**00:00 ~ 01:00**	7.35	4.60	0.00	1.84	0.92	0.92	0.92	0.00	0.00	0.92	0.00	0.00	0.92	0.00	0.92	0.92	0.00	0.00	20.22
			0.09	**01:00 ~ 02:00**	5.51	2.76	0.00	0.92	0.92	0.92	0.92	0.00	0.00	0.92	0.00	0.00	0.92	0.00	0.00	0.92	0.00	0.00	14.70
			0.09	**02:00 ~ 03:00**	3.68	1.84	0.00	0.92	0.92	0.00	0.92	0.00	0.00	0.92	0.00	0.00	0.00	0.00	0.00	0.92	0.00	0.00	10.11
			0.09	**03:00 ~ 04:00**	2.76	1.84	0.00	0.92	0.92	0.00	0.00	0.00	0.00	0.00	0.00	0.00	0.00	0.00	0.00	0.92	0.00	0.00	7.35
			0.09	**04:00 ~ 05:00**	2.76	1.84	0.00	0.92	0.92	0.00	0.00	0.00	0.00	0.00	0.00	0.00	0.00	0.00	0.00	0.92	0.00	0.00	7.35
			0.09	**05:00 ~ 06:00**	4.60	2.76	0.00	0.92	0.92	0.00	0.92	0.00	0.00	0.92	0.00	0.00	0.00	0.00	0.92	0.92	0.00	0.00	12.87
			0.09	**06:00 ~ 07:00**	8.27	4.60	0.00	1.84	0.92	0.92	0.92	0.92	0.00	0.92	0.00	0.00	0.92	0.00	0.92	0.92	0.00	0.00	22.06
			0.09	**07:00 ~ 08:00**	15.62	8.27	0.00	2.76	0.92	0.92	0.92	0.92	0.00	0.92	0.92	0.92	0.92	0.00	0.92	1.84	0.92	0.00	37.68
			0.09	**08:00 ~ 09:00**	19.30	10.11	0.00	3.68	1.84	0.92	0.92	0.92	0.00	0.92	0.92	0.92	0.92	0.00	0.92	2.76	0.92	0.00	45.95
			0.09	**09:00 ~ 10:00**	16.54	8.27	0.00	2.76	0.92	0.92	0.92	0.92	0.00	0.92	0.92	0.92	0.92	0.00	0.92	1.84	0.92	0.00	38.60
			0.09	**10:00 ~ 11:00**	16.54	8.27	0.00	2.76	0.92	0.92	0.92	0.92	0.00	0.92	0.92	0.92	0.92	0.00	0.92	1.84	0.92	0.00	38.60
			0.09	**11:00 ~ 12:00**	17.46	9.19	0.00	2.76	0.92	0.92	0.92	0.92	0.00	0.92	0.92	0.92	0.92	0.00	0.92	1.84	0.92	0.00	40.44
			0.09	**12:00 ~ 13:00**	15.62	8.27	0.00	3.68	1.84	0.92	0.92	0.00	0.00	0.92	0.92	0.92	0.92	0.00	0.00	1.84	0.92	0.00	37.68
			0.09	**13:00 ~ 14:00**	15.62	8.27	0.00	3.68	1.84	0.92	0.92	0.00	0.00	0.92	0.92	0.92	0.92	0.00	0.00	1.84	0.92	0.00	37.68
			0.09	**14:00 ~ 15:00**	16.54	8.27	0.00	3.68	1.84	0.92	0.92	0.00	0.00	0.92	0.92	0.92	0.92	0.00	0.00	1.84	0.92	0.00	38.60
			0.09	**15:00 ~ 16:00**	16.54	8.27	0.00	3.68	1.84	0.92	0.92	0.00	0.00	0.92	0.92	0.92	0.92	0.00	0.00	1.84	0.92	0.00	38.60
			0.09	**16:00 ~ 17:00**	17.46	9.19	0.00	3.68	1.84	0.92	0.92	0.00	0.00	0.92	0.92	0.92	0.92	0.00	0.00	1.84	0.92	0.00	40.44
			0.09	**17:00 ~ 18:00**	16.54	9.19	0.00	3.68	1.84	0.92	0.92	0.00	0.00	0.92	0.92	0.92	0.92	0.00	0.00	1.84	0.92	0.00	39.52
			0.09	**18:00 ~ 19:00**	18.38	9.19	0.00	3.68	1.84	0.92	0.92	0.00	0.00	0.92	0.92	0.92	0.92	0.00	0.00	2.76	0.92	0.00	42.27
			0.09	**19:00 ~ 20:00**	15.62	8.27	0.00	3.68	1.84	0.92	0.92	0.00	0.00	0.92	0.92	0.92	0.92	0.00	0.00	1.84	0.92	0.00	37.68
			0.09	**20:00 ~ 21:00**	13.79	7.35	0.00	2.76	0.92	0.92	0.92	0.00	0.00	0.92	0.92	0.92	0.92	0.00	0.00	1.84	0.92	0.00	33.08
			0.09	**21:00 ~ 22:00**	13.79	7.35	0.00	2.76	0.92	0.92	0.92	0.00	0.00	0.92	0.92	0.92	0.92	0.00	0.00	1.84	0.92	0.00	33.08
			0.09	**22:00 ~ 23:00**	12.87	6.43	0.00	2.76	0.92	0.92	0.92	0.00	0.00	0.92	0.92	0.92	0.92	0.00	0.00	1.84	0.92	0.00	31.25
			0.09	**23:00 ~ 00:00**	11.03	5.51	0.00	1.84	0.92	0.92	0.92	0.00	0.00	0.92	0.92	0.92	0.92	0.00	0.00	1.84	0.92	0.00	27.57
				Whole Day Total (veh*km)	304.19	159.91	0.00	62.49	30.33	18.38	20.22	5.51	0.00	20.22	15.62	15.62	18.38	0.00	7.35	39.52	15.62	0.00	733.36

Road No.	Road Name	Bound	Road Length (km)	Hour	PC	TAXI	LGV3	LGV4	LGV6	HGV7	HGV8	PLB	PV4	PV5	NFB6	NFB7	NFB8	FBSD	FBDD	MC	HGV9	NFB9	Total
201	Yuk Yat Street	SB	0.09	**00:00 ~ 01:00**	0.92	0.92	0.00	0.92	0.92	0.00	0.00	0.00	0.00	0.00	0.00	0.00	0.00	0.00	0.00	0.92	0.00	0.00	4.60
			0.09	**01:00 ~ 02:00**	0.92	0.92	0.00	0.92	0.92	0.00	0.00	0.00	0.00	0.00	0.00	0.00	0.00	0.00	0.00	0.92	0.00	0.00	4.60
			0.09	**02:00 ~ 03:00**	0.92	0.92	0.00	0.92	0.00	0.00	0.00	0.00	0.00	0.00	0.00	0.00	0.00	0.00	0.00	0.92	0.00	0.00	3.68
			0.09	**03:00 ~ 04:00**	0.92	0.92	0.00	0.92	0.00	0.00	0.00	0.00	0.00	0.00	0.00	0.00	0.00	0.00	0.00	0.00	0.00	0.00	2.76
			0.09	**04:00 ~ 05:00**	0.92	0.92	0.00	0.92	0.00	0.00	0.00	0.00	0.00	0.00	0.00	0.00	0.00	0.00	0.00	0.00	0.00	0.00	2.76
			0.09	**05:00 ~ 06:00**	0.92	0.92	0.00	0.92	0.00	0.00	0.00	0.00	0.00	0.00	0.00	0.00	0.00	0.00	0.00	0.92	0.00	0.00	3.68
			0.09	**06:00 ~ 07:00**	0.92	0.92	0.00	0.92	0.92	0.00	0.00	0.00	0.00	0.00	0.00	0.00	0.00	0.00	0.00	0.92	0.00	0.00	4.60
			0.09	**07:00 ~ 08:00**	2.76	0.92	0.00	0.92	0.92	0.00	0.92	0.00	0.00	0.00	0.00	0.00	0.00	0.00	0.00	0.92	0.00	0.00	7.35
			0.09	**08:00 ~ 09:00**	2.76	1.84	0.00	0.92	0.92	0.00	0.92	0.00	0.00	0.00	0.00	0.00	0.00	0.00	0.00	0.92	0.00	0.00	8.27
			0.09	**09:00 ~ 10:00**	2.76	1.84	0.00	0.92	0.92	0.00	0.92	0.00	0.00	0.00	0.00	0.00	0.00	0.00	0.00	0.92	0.00	0.00	8.27
			0.09	**10:00 ~ 11:00**	2.76	1.84	0.00	0.92	0.92	0.00	0.92	0.00	0.00	0.00	0.00	0.00	0.00	0.00	0.00	0.92	0.00	0.00	8.27
			0.09	**11:00 ~ 12:00**	2.76	1.84	0.00	0.92	0.92	0.00	0.92	0.00	0.00	0.00	0.00	0.00	0.00	0.00	0.00	0.92	0.00	0.00	8.27
			0.09	**12:00 ~ 13:00**	1.84	0.92	0.00	0.92	0.92	0.00	0.92	0.92	0.00	0.00	0.00	0.00	0.00	0.00	0.92	0.92	0.00	0.00	8.27
			0.09	**13:00 ~ 14:00**	1.84	0.92	0.00	0.92	0.92	0.00	0.92	0.92	0.00	0.00	0.00	0.00	0.00	0.00	0.92	0.92	0.00	0.00	8.27
			0.09	**14:00 ~ 15:00**	1.84	0.92	0.00	0.92	0.92	0.00	0.92	0.92	0.00	0.00	0.00	0.00	0.00	0.00	0.92	0.92	0.00	0.00	8.27
			0.09	**15:00 ~ 16:00**	1.84	0.92	0.00	0.92	0.92	0.00	0.92	0.92	0.00	0.00	0.00	0.00	0.00	0.00	0.92	0.92	0.00	0.00	8.27
			0.09	**16:00 ~ 17:00**	1.84	0.92	0.00	0.92	0.92	0.00	0.92	0.92	0.00	0.00	0.00	0.00	0.00	0.00	0.92	0.92	0.00	0.00	8.27
			0.09	**17:00 ~ 18:00**	1.84	0.92	0.00	0.92	0.92	0.00	0.92	0.92	0.00	0.00	0.00	0.00	0.00	0.00	0.92	0.92	0.00	0.00	8.27
			0.09	**18:00 ~ 19:00**	1.84	0.92	0.00	0.92	0.92	0.00	0.92	0.92	0.00	0.00	0.00	0.00	0.00	0.00	0.92	0.92	0.00	0.00	8.27
			0.09	**19:00 ~ 20:00**	1.84	0.92	0.00	0.92	0.92	0.00	0.92	0.92	0.00	0.00	0.00	0.00	0.00	0.00	0.92	0.92	0.00	0.00	8.27
			0.09	**20:00 ~ 21:00**	1.84	0.92	0.00	0.92	0.92	0.00	0.92	0.00	0.00	0.00	0.00	0.00	0.00	0.00	0.92	0.92	0.00	0.00	7.35
			0.09	**21:00 ~ 22:00**	1.84	0.92	0.00	0.92	0.92	0.00	0.92	0.00	0.00	0.00	0.00	0.00	0.00	0.00	0.92	0.92	0.00	0.00	7.35
			0.09	**22:00 ~ 23:00**	1.84	0.92	0.00	0.92	0.92	0.00	0.92	0.00	0.00	0.00	0.00	0.00	0.00	0.00	0.92	0.92	0.00	0.00	7.35
			0.09	**23:00 ~ 00:00**	0.92	0.92	0.00	0.92	0.92	0.00	0.92	0.00	0.00	0.00	0.00	0.00	0.00	0.00	0.92	0.92	0.00	0.00	6.43
				Whole Day Total (veh*km)	41.36	25.73	0.00	22.06	18.38	0.00	15.62	7.35	0.00	0.00	0.00	0.00	0.00	0.00	11.03	20.22	0.00	0.00	161.74
202	Yuk Yat Street	NB	0.08	**00:00 ~ 01:00**	2.30	1.53	0.00	0.77	0.77	0.00	0.00	0.00	0.00	0.00	0.00	0.00	0.00	0.00	0.77	0.77	0.00	0.00	6.89
			0.08	**01:00 ~ 02:00**	1.53	0.77	0.00	0.77	0.77	0.00	0.00	0.00	0.00	0.00	0.00	0.00	0.00	0.00	0.00	0.77	0.00	0.00	4.59
			0.08	**02:00 ~ 03:00**	1.53	0.77	0.00	0.77	0.77	0.00	0.00	0.00	0.00	0.00	0.00	0.00	0.00	0.00	0.00	0.77	0.00	0.00	4.59
			0.08	**03:00 ~ 04:00**	0.77	0.77	0.00	0.77	0.77	0.00	0.00	0.00	0.00	0.00	0.00	0.00	0.00	0.00	0.00	0.77	0.00	0.00	3.83
			0.08	**04:00 ~ 05:00**	0.77	0.77	0.00	0.77	0.77	0.00	0.00	0.00	0.00	0.00	0.00	0.00	0.00	0.00	0.00	0.77	0.00	0.00	3.83
			0.08	**05:00 ~ 06:00**	1.53	0.77	0.00	0.77	0.77	0.00	0.00	0.00	0.00	0.00	0.00	0.00	0.00	0.00	0.77	0.77	0.00	0.00	5.36
			0.08	**06:00 ~ 07:00**	2.30	1.53	0.00	0.77	0.77	0.00	0.00	0.77	0.00	0.00	0.00	0.00	0.00	0.00	0.77	0.77	0.00	0.00	7.65
			0.08	**07:00 ~ 08:00**	4.59	2.30	0.00	0.77	0.77	0.77	0.77	0.77	0.00	0.77	0.00	0.00	0.00	0.00	0.77	0.77	0.00	0.00	13.77
			0.08	**08:00 ~ 09:00**	6.12	3.06	0.00	1.53	0.77	0.77	0.77	0.77	0.00	0.77	0.00	0.00	0.77	0.00	0.77	0.77	0.00	0.00	16.83
			0.08	**09:00 ~ 10:00**	5.36	3.06	0.00	1.53	0.77	0.77	0.77	0.77	0.00	0.77	0.00	0.00	0.77	0.00	0.77	0.77	0.00	0.00	16.07
			0.08	**10:00 ~ 11:00**	5.36	3.06	0.00	1.53	0.77	0.77	0.77	0.77	0.00	0.77	0.00	0.00	0.77	0.00	0.77	0.77	0.00	0.00	16.07
			0.08	**11:00 ~ 12:00**	5.36	3.06	0.00	1.53	0.77	0.77	0.77	0.77	0.00	0.77	0.00	0.00	0.77	0.00	0.77	0.77	0.00	0.00	16.07
			0.08	**12:00 ~ 13:00**	2.30	1.53	0.00	0.77	0.77	0.77	0.77	0.00	0.00	0.00	0.00	0.00	0.00	0.00	0.00	0.77	0.00	0.00	7.65
			0.08	**13:00 ~ 14:00**	2.30	1.53	0.00	0.77	0.77	0.77	0.77	0.00	0.00	0.00	0.00	0.00	0.00	0.00	0.00	0.77	0.00	0.00	7.65
			0.08	**14:00 ~ 15:00**	2.30	1.53	0.00	0.77	0.77	0.77	0.77	0.00	0.00	0.00	0.00	0.00	0.00	0.00	0.00	0.77	0.00	0.00	7.65
			0.08	**15:00 ~ 16:00**	2.30	1.53	0.00	0.77	0.77	0.77	0.77	0.00	0.00	0.00	0.00	0.00	0.00	0.00	0.00	0.77	0.00	0.00	7.65
			0.08	**16:00 ~ 17:00**	2.30	1.53	0.00	0.77	0.77	0.77	0.77	0.00	0.00	0.00	0.00	0.00	0.00	0.00	0.00	0.77	0.00	0.00	7.65
			0.08	**17:00 ~ 18:00**	2.30	1.53	0.00	0.77	0.77	0.77	0.77	0.00	0.00	0.00	0.00	0.00	0.00	0.00	0.00	0.77	0.00	0.00	7.65
			0.08	**18:00 ~ 19:00**	2.30	1.53	0.00	1.53	0.77	0.77	0.77	0.00	0.00	0.00	0.00	0.00	0.00	0.00	0.00	0.77	0.00	0.00	8.42
			0.08	**19:00 ~ 20:00**	2.30	1.53	0.00	0.77	0.77	0.77	0.77	0.00	0.00	0.00	0.00	0.00	0.00	0.00	0.00	0.77	0.00	0.00	7.65
			0.08	**20:00 ~ 21:00**	2.30	1.53	0.00	0.77	0.77	0.77	0.77	0.00	0.00	0.00	0.00	0.00	0.00	0.00	0.00	0.77	0.00	0.00	7.65
			0.08	**21:00 ~ 22:00**	2.30	1.53	0.00	0.77	0.77	0.77	0.77	0.00	0.00	0.00	0.00	0.00	0.00	0.00	0.00	0.77	0.00	0.00	7.65
			0.08	**22:00 ~ 23:00**	2.30	1.53	0.00	0.77	0.77	0.77	0.77	0.00	0.00	0.00	0.00	0.00	0.00	0.00	0.00	0.77	0.00	0.00	7.65
			0.08	**23:00 ~ 00:00**	1.53	0.77	0.00	0.77	0.77	0.77	0.77	0.00	0.00	0.00	0.00	0.00	0.00	0.00	0.00	0.77	0.00	0.00	6.12
				Whole Day Total (veh*km)	64.26	39.02	0.00	22.19	18.36	13.01	13.01	4.59	0.00	3.83	0.00	0.00	3.83	0.00	6.12	18.36	0.00	0.00	206.55
203	Yuk Yat Street	SB	0.08	**00:00 ~ 01:00**	1.53	0.77	0.00	0.77	0.77	0.00	0.00	0.00	0.00	0.00	0.00	0.00	0.00	0.00	0.00	0.77	0.00	0.00	4.59
			0.08	**01:00 ~ 02:00**	0.77	0.77	0.00	0.77	0.77	0.00	0.00	0.00	0.00	0.00	0.00	0.00	0.00	0.00	0.00	0.77	0.00	0.00	3.83
			0.08	**02:00 ~ 03:00**	0.77	0.77	0.00	0.77	0.77	0.00	0.00	0.00	0.00	0.00	0.00	0.00	0.00	0.00	0.00	0.77	0.00	0.00	3.83
			0.08	**03:00 ~ 04:00**	0.77	0.77	0.00	0.77	0.00	0.00	0.00	0.00	0.00	0.00	0.00	0.00	0.00	0.00	0.00	0.77	0.00	0.00	3.06
			0.08	**04:00 ~ 05:00**	0.77	0.77	0.00	0.77	0.00	0.00	0.00	0.00	0.00	0.00	0.00	0.00	0.00	0.00	0.00	0.77	0.00	0.00	3.06
			0.08	**05:00 ~ 06:00**	0.77	0.77	0.00	0.77	0.77	0.00	0.00	0.00	0.00	0.00	0.00	0.00	0.00	0.00	0.00	0.77	0.00	0.00	3.83
			0.08	**06:00 ~ 07:00**	1.53	0.77	0.00	0.77	0.77	0.00	0.00	0.00	0.00	0.00	0.00	0.00	0.00	0.00	0.00	0.77	0.00	0.00	4.59
			0.08	**07:00 ~ 08:00**	2.30	1.53	0.00	0.77	0.77	0.00	0.77	0.00	0.00	0.77	0.00	0.00	0.00	0.00	0.00	0.77	0.00	0.00	7.65
			0.08	**08:00 ~ 09:00**	3.06	1.53	0.00	0.77	0.77	0.00	0.77	0.00	0.00	0.77	0.00	0.00	0.00	0.00	0.00	0.77	0.00	0.00	8.42
			0.08	**09:00 ~ 10:00**	3.06	1.53	0.00	0.77	0.77	0.00	0.77	0.00	0.00	0.77	0.00	0.00	0.00	0.00	0.00	0.77	0.00	0.00	8.42
			0.08	**10:00 ~ 11:00**	3.06	1.53	0.00	0.77	0.77	0.00	0.77	0.00	0.00	0.77	0.00	0.00	0.00	0.00	0.00	0.77	0.00	0.00	8.42
			0.08	**11:00 ~ 12:00**	3.06	1.53	0.00	0.77	0.77	0.00	0.77	0.00	0.00	0.77	0.00	0.00	0.00	0.00	0.00	0.77	0.00	0.00	8.42
			0.08	**12:00 ~ 13:00**	2.30	1.53	0.00	0.77	0.77	0.00	0.77	0.77	0.00	0.77	0.00	0.00	0.00	0.00	0.77	0.77	0.00	0.00	9.18
			0.08	**13:00 ~ 14:00**	2.30	1.53	0.00	0.77	0.77	0.00	0.77	0.77	0.00	0.77	0.00	0.00	0.00	0.00	0.77	0.77	0.00	0.00	9.18
			0.08	**14:00 ~ 15:00**	3.06	1.53	0.00	0.77	0.77	0.00	0.77	0.77	0.00	0.77	0.00	0.00	0.00	0.00	0.77	0.77	0.00	0.00	9.95
			0.08	**15:00 ~ 16:00**	3.06	1.53	0.00	0.77	0.77	0.00	0.77	0.77	0.00	0.77	0.00	0.00	0.00	0.00	0.77	0.77	0.00	0.00	9.95
			0.08	**16:00 ~ 17:00**	3.06	1.53	0.00	0.77	0.77	0.00	0.77	0.77	0.00	0.77	0.00	0.00	0.00	0.00	0.77	0.77	0.00	0.00	9.95
			0.08	**17:00 ~ 18:00**	3.06	1.53	0.00	0.77	0.77	0.00	0.77	0.77	0.00	0.77	0.00	0.00	0.00	0.00	0.77	0.77	0.00	0.00	9.95
			0.08	**18:00 ~ 19:00**	3.06	1.53	0.00	0.77	0.77	0.00	0.77	0.77	0.00	0.77	0.00	0.00	0.00	0.00	0.77	0.77	0.00	0.00	9.95
			0.08	**19:00 ~ 20:00**	2.30	1.53	0.00	0.77	0.77	0.00	0.77	0.77	0.00	0.77	0.00	0.00	0.00	0.00	0.77	0.77	0.00	0.00	9.18
			0.08	**20:00 ~ 21:00**	2.30	1.53	0.00	0.77	0.77	0.00	0.77	0.00	0.00	0.77	0.00	0.00	0.00	0.00	0.77	0.77	0.00	0.00	8.42
			0.08	**21:00 ~ 22:00**	2.30	1.53	0.00	0.77	0.77	0.00	0.77	0.00	0.00	0.77	0.00	0.00	0.00	0.00	0.77	0.77	0.00	0.00	8.42
			0.08	**22:00 ~ 23:00**	2.30	1.53	0.00	0.77	0.77	0.00	0.77	0.00	0.00	0.77	0.00	0.00	0.00	0.00	0.77	0.77	0.00	0.00	8.42
			0.08	**23:00 ~ 00:00**	1.53	0.77	0.00	0.77	0.77	0.00	0.77	0.00	0.00	0.77	0.00	0.00	0.00	0.00	0.77	0.77	0.00	0.00	6.89
				Whole Day Total (veh*km)	52.02	30.60	0.00	18.36	16.83	0.00	13.01	6.12	0.00	13.01	0.00	0.00	0.00	0.00	9.18	18.36	0.00	0.00	177.48
204	Lok Shan Road	WB	0.11	**00:00 ~ 01:00**	6.58	3.29	0.00	1.10	1.10	0.00	1.10	0.00	0.00	1.10	0.00	0.00	0.00	0.00	0.00	1.10	0.00	0.00	15.34
			0.11	**01:00 ~ 02:00**	4.38	2.19	0.00	1.10	1.10	0.00	1.10	0.00	0.00	1.10	0.00	0.00	0.00	0.00	0.00	1.10	0.00	0.00	12.06
			0.11	**02:00 ~ 03:00**	3.29	2.19	0.00	1.10	1.10	0.00	0.00	0.00	0.00	0.00	0.00	0.00	0.00	0.00	0.00	1.10	0.00	0.00	8.77
			0.11	**03:00 ~ 04:00**	3.29	2.19	0.00	1.10	1.10	0.00	0.00	0.00	0.00	0.00	0.00	0.00	0.00	0.00	0.00	1.10	0.00	0.00	8.77
			0.11	**04:00 ~ 05:00**	2.19	1.10	0.00	1.10	1.10	0.00	0.00	0.00	0.00	0.00	0.00	0.00	0.00	0.00	0.00	1.10	0.00	0.00	6.58
			0.11	**05:00 ~ 06:00**	3.29	2.19	0.00	1.10	1.10	0.00	0.00	0.00	0.00	0.00	0.00	0.00	0.00	0.00	0.00	1.10	0.00	0.00	8.77
			0.11	**06:00 ~ 07:00**	6.58	3.29	0.00	1.10	1.10	0.00	1.10	0.00	0.00	1.10	0.00	0.00	0.00	0.00	0.00	1.10	0.00	0.00	15.34
			0.11	**07:00 ~ 08:00**	13.15	6.58	0.00	2.19	1.10	1.10	1.10	0.00	0.00	1.10	1.10	1.10	1.10	0.00	0.00	2.19	1.10	0.00	32.88
			0.11	**08:00 ~ 09:00**	16.44	8.77	0.00	2.19	1.10	1.10	1.10	0.00	0.00	1.10	1.10	1.10	1.10	0.00	0.00	2.19	1.10	0.00	38.36
			0.11	**09:00 ~ 10:00**	14.25	7.67	0.00	2.19	1.10	1.10	1.10	0.00	0.00	1.10	1.10	1.10	1.10	0.00	0.00	2.19	1.10	0.00	35.07
			0.11	**10:00 ~ 11:00**	14.25	7.67	0.00	2.19	1.10	1.10	1.10	0.00	0.00	1.10	1.10	1.10	1.10	0.00	0.00	2.19	1.10	0.00	35.07
			0.11	**11:00 ~ 12:00**	14.25	7.67	0.00	2.19	1.10	1.10	1.10	0.00	0.00	1.10	1.10	1.10	1.10	0.00	0.00	2.19	1.10	0.00	35.07
			0.11	**12:00 ~ 13:00**	17.54	9.86	0.00	3.29	1.10	1.10	1.10	0.00	0.00	1.10	1.10	1.10	1.10	0.00	0.00	2.19	1.10	0.00	41.65
			0.11	**13:00 ~ 14:00**	18.63	9.86	0.00	3.29	1.10	1.10	1.10	0.00	0.00	1.10	1.10	1.10	1.10	0.00	0.00	2.19	1.10	0.00	42.74
			0.11	**14:00 ~ 15:00**	18.63	9.86	0.00	3.29	1.10	1.10	1.10	0.00	0.00	1.10	1.10	1.10	1.10	0.00	0.00	2.19	1.10	0.00	42.74
			0.11	**15:00 ~ 16:00**	18.63	9.86	0.00	3.29	1.10	1.10	1.10	0.00	0.00	1.10	1.10	1.10	1.10	0.00	0.00	2.19	1.10	0.00	42.74
			0.11	**16:00 ~ 17:00**	19.73	9.86	0.00	3.29	1.10	1.10	1.10	0.00	0.00	1.10	1.10	1.10	1.10	0.00	0.00	2.19	1.10	0.00	43.84
			0.11	**17:00 ~ 18:00**	19.73	9.86	0.00	3.29	1.10	1.10	1.10	0.00	0.00	1.10	1.10	1.10	1.10	0.00	0.00	2.19	1.10	0.00	43.84
			0.11	**18:00 ~ 19:00**	20.82	10.96	0.00	3.29	1.10	1.10	1.10	0.00	0.00	1.10	1.10	1.10	1.10	0.00	0.00	2.19	1.10	0.00	46.03
			0.11	**19:00 ~ 20:00**	18.63	9.86	0.00	3.29	1.10	1.10	1.10	0.00	0.00	1.10	1.10	1.10	1.10	0.00	0.00	2.19	1.10	0.00	42.74
			0.11	**20:00 ~ 21:00**	15.34	7.67	0.00	2.19	1.10	1.10	1.10	0.00	0.00	1.10	1.10	1.10	1.10	0.00	0.00	2.19	1.10	0.00	36.17
			0.11	**21:00 ~ 22:00**	16.44	8.77	0.00	2.19	1.10	1.10	1.10	0.00	0.00	1.10	1.10	1.10	1.10	0.00	0.00	2.19	1.10	0.00	38.36
			0.11	**22:00 ~ 23:00**	15.34	7.67	0.00	2.19	1.10	1.10	1.10	0.00	0.00	1.10	1.10	1.10	1.10	0.00	0.00	2.19	1.10	0.00	36.17
			0.11	**23:00 ~ 00:00**	12.06	6.58	0.00	2.19	1.10	1.10	1.10	0.00	0.00	1.10	1.10	1.10	1.10	0.00	0.00	2.19	1.10	0.00	31.78
				Whole Day Total (veh*km)	313.46	165.50	0.00	53.70	26.30	18.63	21.92	0.00	0.00	21.92	18.63	18.63	18.63	0.00	0.00	44.94	18.63	0.00	740.90

Road No.	Road Name	Bound	Road Length (km)	Hour	PC	TAXI	LGV3	LGV4	LGV6	HGV7	HGV8	PLB	PV4	PV5	NFB6	NFB7	NFB8	FBSD	FBDD	MC	HGV9	NFB9	Total
205	Shun Fung Street	WB	0.06	**00:00 ~ 01:00**	1.21	0.60	0.00	0.60	0.60	0.00	0.00	0.00	0.00	0.00	0.00	0.00	0.00	0.00	0.00	0.60	0.00	0.00	3.62
			0.06	**01:00 ~ 02:00**	0.60	0.60	0.00	0.60	0.60	0.00	0.00	0.00	0.00	0.00	0.00	0.00	0.00	0.00	0.00	0.60	0.00	0.00	3.02
			0.06	**02:00 ~ 03:00**	0.60	0.60	0.00	0.60	0.60	0.00	0.00	0.00	0.00	0.00	0.00	0.00	0.00	0.00	0.00	0.60	0.00	0.00	3.02
			0.06	**03:00 ~ 04:00**	0.60	0.60	0.00	0.60	0.00	0.00	0.00	0.00	0.00	0.00	0.00	0.00	0.00	0.00	0.00	0.60	0.00	0.00	2.41
			0.06	**04:00 ~ 05:00**	0.60	0.60	0.00	0.60	0.00	0.00	0.00	0.00	0.00	0.00	0.00	0.00	0.00	0.00	0.00	0.60	0.00	0.00	2.41
			0.06	**05:00 ~ 06:00**	0.60	0.60	0.00	0.60	0.60	0.00	0.00	0.00	0.00	0.00	0.00	0.00	0.00	0.00	0.00	0.60	0.00	0.00	3.02
			0.06	**06:00 ~ 07:00**	1.21	0.60	0.00	0.60	0.60	0.00	0.00	0.00	0.00	0.00	0.00	0.00	0.00	0.00	0.00	0.60	0.00	0.00	3.62
			0.06	**07:00 ~ 08:00**	1.81	1.21	0.00	0.60	0.60	0.00	0.60	0.00	0.00	0.60	0.00	0.00	0.00	0.00	0.00	0.60	0.00	0.00	6.03
			0.06	**08:00 ~ 09:00**	2.41	1.21	0.00	0.60	0.60	0.00	0.60	0.00	0.00	0.60	0.00	0.00	0.00	0.00	0.00	0.60	0.00	0.00	6.63
			0.06	**09:00 ~ 10:00**	2.41	1.21	0.00	0.60	0.60	0.00	0.60	0.00	0.00	0.60	0.00	0.00	0.00	0.00	0.00	0.60	0.00	0.00	6.63
			0.06	**10:00 ~ 11:00**	2.41	1.21	0.00	0.60	0.60	0.00	0.60	0.00	0.00	0.60	0.00	0.00	0.00	0.00	0.00	0.60	0.00	0.00	6.63
			0.06	**11:00 ~ 12:00**	2.41	1.21	0.00	0.60	0.60	0.00	0.60	0.00	0.00	0.60	0.00	0.00	0.00	0.00	0.00	0.60	0.00	0.00	6.63
			0.06	**12:00 ~ 13:00**	1.81	1.21	0.00	0.60	0.60	0.00	0.60	0.60	0.00	0.00	0.00	0.00	0.00	0.00	0.60	0.60	0.00	0.00	6.63
			0.06	**13:00 ~ 14:00**	1.81	1.21	0.00	0.60	0.60	0.00	0.60	0.60	0.00	0.00	0.00	0.00	0.00	0.00	0.60	0.60	0.00	0.00	6.63
			0.06	**14:00 ~ 15:00**	1.81	1.21	0.00	0.60	0.60	0.00	0.60	0.60	0.00	0.00	0.00	0.00	0.00	0.00	0.60	0.60	0.00	0.00	6.63
			0.06	**15:00 ~ 16:00**	1.81	1.21	0.00	0.60	0.60	0.00	0.60	0.60	0.00	0.00	0.00	0.00	0.00	0.00	0.60	0.60	0.00	0.00	6.63
			0.06	**16:00 ~ 17:00**	1.81	1.21	0.00	0.60	0.60	0.00	0.60	0.60	0.00	0.00	0.00	0.00	0.00	0.00	0.60	0.60	0.00	0.00	6.63
			0.06	**17:00 ~ 18:00**	1.81	1.21	0.00	0.60	0.60	0.00	0.60	0.60	0.00	0.00	0.00	0.00	0.00	0.00	0.60	0.60	0.00	0.00	6.63
			0.06	**18:00 ~ 19:00**	2.41	1.21	0.00	0.60	0.60	0.00	0.60	0.60	0.00	0.00	0.00	0.00	0.00	0.00	0.60	0.60	0.00	0.00	7.24
			0.06	**19:00 ~ 20:00**	1.81	1.21	0.00	0.60	0.60	0.00	0.60	0.60	0.00	0.00	0.00	0.00	0.00	0.00	0.60	0.60	0.00	0.00	6.63
			0.06	**20:00 ~ 21:00**	1.81	1.21	0.00	0.60	0.60	0.00	0.60	0.00	0.00	0.00	0.00	0.00	0.00	0.00	0.60	0.60	0.00	0.00	6.03
			0.06	**21:00 ~ 22:00**	1.81	1.21	0.00	0.60	0.60	0.00	0.60	0.00	0.00	0.00	0.00	0.00	0.00	0.00	0.60	0.60	0.00	0.00	6.03
			0.06	**22:00 ~ 23:00**	1.81	1.21	0.00	0.60	0.60	0.00	0.60	0.00	0.00	0.00	0.00	0.00	0.00	0.00	0.60	0.60	0.00	0.00	6.03
			0.06	**23:00 ~ 00:00**	1.21	0.60	0.00	0.60	0.60	0.00	0.60	0.00	0.00	0.00	0.00	0.00	0.00	0.00	0.60	0.60	0.00	0.00	4.82
				Whole Day Total (veh*km)	38.59	24.12	0.00	14.47	13.27	0.00	10.25	4.82	0.00	3.02	0.00	0.00	0.00	0.00	7.24	14.47	0.00	0.00	130.25
206	Yuk Yat Street	NB	0.09	**00:00 ~ 01:00**	3.44	1.72	0.00	0.86	0.86	0.00	0.86	0.00	0.00	0.86	0.00	0.00	0.00	0.00	0.86	0.86	0.00	0.00	10.31
			0.09	**01:00 ~ 02:00**	2.58	1.72	0.00	0.86	0.86	0.00	0.86	0.00	0.00	0.86	0.00	0.00	0.00	0.00	0.00	0.86	0.00	0.00	8.59
			0.09	**02:00 ~ 03:00**	1.72	0.86	0.00	0.86	0.86	0.00	0.00	0.00	0.00	0.00	0.00	0.00	0.00	0.00	0.00	0.86	0.00	0.00	5.15
			0.09	**03:00 ~ 04:00**	1.72	0.86	0.00	0.86	0.86	0.00	0.00	0.00	0.00	0.00	0.00	0.00	0.00	0.00	0.00	0.86	0.00	0.00	5.15
			0.09	**04:00 ~ 05:00**	1.72	0.86	0.00	0.86	0.86	0.00	0.00	0.00	0.00	0.00	0.00	0.00	0.00	0.00	0.00	0.86	0.00	0.00	5.15
			0.09	**05:00 ~ 06:00**	1.72	0.86	0.00	0.86	0.86	0.00	0.00	0.00	0.00	0.00	0.00	0.00	0.00	0.00	0.86	0.86	0.00	0.00	6.01
			0.09	**06:00 ~ 07:00**	3.44	1.72	0.00	0.86	0.86	0.00	0.86	0.86	0.00	0.86	0.00	0.00	0.00	0.00	0.86	0.86	0.00	0.00	11.17
			0.09	**07:00 ~ 08:00**	6.87	3.44	0.00	1.72	0.86	0.86	0.86	0.86	0.00	0.86	0.86	0.00	0.86	0.00	0.86	0.86	0.00	0.00	19.76
			0.09	**08:00 ~ 09:00**	8.59	4.30	0.00	1.72	0.86	0.86	0.86	0.86	0.00	0.86	0.86	0.00	0.86	0.00	0.86	0.86	0.00	0.00	22.33
			0.09	**09:00 ~ 10:00**	7.73	4.30	0.00	1.72	0.86	0.86	0.86	0.86	0.00	0.86	0.86	0.00	0.86	0.00	0.86	0.86	0.00	0.00	21.48
			0.09	**10:00 ~ 11:00**	7.73	4.30	0.00	1.72	0.86	0.86	0.86	0.86	0.00	0.86	0.86	0.00	0.86	0.00	0.86	0.86	0.00	0.00	21.48
			0.09	**11:00 ~ 12:00**	7.73	4.30	0.00	1.72	0.86	0.86	0.86	0.86	0.00	0.86	0.86	0.00	0.86	0.00	0.86	0.86	0.00	0.00	21.48
			0.09	**12:00 ~ 13:00**	3.44	1.72	0.00	1.72	0.86	0.86	0.86	0.00	0.00	0.86	0.00	0.00	0.00	0.00	0.00	0.86	0.00	0.00	11.17
			0.09	**13:00 ~ 14:00**	3.44	1.72	0.00	1.72	0.86	0.86	0.86	0.00	0.00	0.86	0.00	0.00	0.00	0.00	0.00	0.86	0.00	0.00	11.17
			0.09	**14:00 ~ 15:00**	3.44	1.72	0.00	1.72	0.86	0.86	0.86	0.00	0.00	0.86	0.00	0.00	0.00	0.00	0.00	0.86	0.00	0.00	11.17
			0.09	**15:00 ~ 16:00**	3.44	1.72	0.00	1.72	0.86	0.86	0.86	0.00	0.00	0.86	0.00	0.00	0.00	0.00	0.00	0.86	0.00	0.00	11.17
			0.09	**16:00 ~ 17:00**	3.44	1.72	0.00	1.72	0.86	0.86	0.86	0.00	0.00	0.86	0.00	0.00	0.00	0.00	0.00	0.86	0.00	0.00	11.17
			0.09	**17:00 ~ 18:00**	3.44	1.72	0.00	1.72	0.86	0.86	0.86	0.00	0.00	0.86	0.00	0.00	0.00	0.00	0.00	0.86	0.00	0.00	11.17
			0.09	**18:00 ~ 19:00**	3.44	1.72	0.00	1.72	0.86	0.86	0.86	0.00	0.00	0.86	0.00	0.00	0.00	0.00	0.00	0.86	0.00	0.00	11.17
			0.09	**19:00 ~ 20:00**	3.44	1.72	0.00	1.72	0.86	0.86	0.86	0.00	0.00	0.86	0.00	0.00	0.00	0.00	0.00	0.86	0.00	0.00	11.17
			0.09	**20:00 ~ 21:00**	2.58	1.72	0.00	0.86	0.86	0.86	0.86	0.00	0.00	0.86	0.00	0.00	0.00	0.00	0.00	0.86	0.00	0.00	9.45
			0.09	**21:00 ~ 22:00**	2.58	1.72	0.00	0.86	0.86	0.86	0.86	0.00	0.00	0.86	0.00	0.00	0.00	0.00	0.00	0.86	0.00	0.00	9.45
			0.09	**22:00 ~ 23:00**	2.58	1.72	0.00	0.86	0.86	0.86	0.86	0.00	0.00	0.86	0.00	0.00	0.00	0.00	0.00	0.86	0.00	0.00	9.45
			0.09	**23:00 ~ 00:00**	1.72	0.86	0.00	0.86	0.86	0.86	0.86	0.00	0.00	0.86	0.00	0.00	0.00	0.00	0.00	0.86	0.00	0.00	7.73
				Whole Day Total (veh*km)	91.91	48.96	0.00	31.78	20.62	14.60	17.18	5.15	0.00	17.18	4.30	0.00	4.30	0.00	6.87	20.62	0.00	0.00	283.47
207	Mei King Street	SB	0.08	**00:00 ~ 01:00**	0.83	0.83	0.00	0.83	0.83	0.00	0.00	0.00	0.00	0.00	0.00	0.00	0.00	0.00	0.00	0.83	0.00	0.00	4.14
			0.08	**01:00 ~ 02:00**	0.83	0.83	0.00	0.83	0.83	0.00	0.00	0.00	0.00	0.00	0.00	0.00	0.00	0.00	0.00	0.83	0.00	0.00	4.14
			0.08	**02:00 ~ 03:00**	0.83	0.83	0.00	0.83	0.83	0.00	0.00	0.00	0.00	0.00	0.00	0.00	0.00	0.00	0.00	0.00	0.00	0.00	3.31
			0.08	**03:00 ~ 04:00**	0.83	0.83	0.00	0.83	0.00	0.00	0.00	0.00	0.00	0.00	0.00	0.00	0.00	0.00	0.00	0.00	0.00	0.00	2.48
			0.08	**04:00 ~ 05:00**	0.83	0.83	0.00	0.83	0.00	0.00	0.00	0.00	0.00	0.00	0.00	0.00	0.00	0.00	0.00	0.00	0.00	0.00	2.48
			0.08	**05:00 ~ 06:00**	0.83	0.83	0.00	0.83	0.83	0.00	0.00	0.00	0.00	0.00	0.00	0.00	0.00	0.00	0.00	0.00	0.00	0.00	3.31
			0.08	**06:00 ~ 07:00**	0.83	0.83	0.00	0.83	0.83	0.00	0.00	0.00	0.00	0.00	0.00	0.00	0.00	0.00	0.00	0.83	0.00	0.00	4.14
			0.08	**07:00 ~ 08:00**	1.66	0.83	0.00	0.83	0.83	0.00	0.83	0.00	0.00	0.00	0.00	0.00	0.00	0.00	0.00	0.83	0.00	0.00	5.80
			0.08	**08:00 ~ 09:00**	2.48	1.66	0.00	0.83	0.83	0.00	0.83	0.00	0.00	0.00	0.00	0.00	0.00	0.00	0.00	0.83	0.00	0.00	7.45
			0.08	**09:00 ~ 10:00**	1.66	0.83	0.00	0.83	0.83	0.00	0.83	0.00	0.00	0.00	0.00	0.00	0.00	0.00	0.00	0.83	0.00	0.00	5.80
			0.08	**10:00 ~ 11:00**	1.66	0.83	0.00	0.83	0.83	0.00	0.83	0.00	0.00	0.00	0.00	0.00	0.00	0.00	0.00	0.83	0.00	0.00	5.80
			0.08	**11:00 ~ 12:00**	1.66	0.83	0.00	0.83	0.83	0.00	0.83	0.00	0.00	0.00	0.00	0.00	0.00	0.00	0.00	0.83	0.00	0.00	5.80
			0.08	**12:00 ~ 13:00**	3.31	1.66	0.00	0.83	0.83	0.83	0.83	0.00	0.00	0.83	0.00	0.00	0.00	0.00	0.00	0.83	0.00	0.00	9.94
			0.08	**13:00 ~ 14:00**	3.31	1.66	0.00	0.83	0.83	0.83	0.83	0.00	0.00	0.83	0.00	0.00	0.00	0.00	0.00	0.83	0.00	0.00	9.94
			0.08	**14:00 ~ 15:00**	3.31	1.66	0.00	0.83	0.83	0.83	0.83	0.00	0.00	0.83	0.00	0.00	0.00	0.00	0.00	0.83	0.00	0.00	9.94
			0.08	**15:00 ~ 16:00**	3.31	1.66	0.00	0.83	0.83	0.83	0.83	0.00	0.00	0.83	0.00	0.00	0.00	0.00	0.00	0.83	0.00	0.00	9.94
			0.08	**16:00 ~ 17:00**	3.31	1.66	0.00	0.83	0.83	0.83	0.83	0.00	0.00	0.83	0.00	0.00	0.00	0.00	0.00	0.83	0.00	0.00	9.94
			0.08	**17:00 ~ 18:00**	3.31	1.66	0.00	0.83	0.83	0.83	0.83	0.00	0.00	0.83	0.00	0.00	0.00	0.00	0.00	0.83	0.00	0.00	9.94
			0.08	**18:00 ~ 19:00**	4.14	2.48	0.00	0.83	0.83	0.83	0.83	0.00	0.00	0.83	0.00	0.00	0.00	0.00	0.00	0.83	0.00	0.00	11.59
			0.08	**19:00 ~ 20:00**	3.31	1.66	0.00	0.83	0.83	0.83	0.83	0.00	0.00	0.83	0.00	0.00	0.00	0.00	0.00	0.83	0.00	0.00	9.94
			0.08	**20:00 ~ 21:00**	3.31	1.66	0.00	0.83	0.83	0.83	0.83	0.00	0.00	0.83	0.00	0.00	0.00	0.00	0.00	0.83	0.00	0.00	9.94
			0.08	**21:00 ~ 22:00**	3.31	1.66	0.00	0.83	0.83	0.83	0.83	0.00	0.00	0.83	0.00	0.00	0.00	0.00	0.00	0.83	0.00	0.00	9.94
			0.08	**22:00 ~ 23:00**	2.48	1.66	0.00	0.83	0.83	0.83	0.83	0.00	0.00	0.83	0.00	0.00	0.00	0.00	0.00	0.83	0.00	0.00	9.11
			0.08	**23:00 ~ 00:00**	2.48	1.66	0.00	0.83	0.83	0.83	0.83	0.00	0.00	0.83	0.00	0.00	0.00	0.00	0.00	0.83	0.00	0.00	9.11
				Whole Day Total (veh*km)	53.82	31.46	0.00	19.87	18.22	9.94	14.08	0.00	0.00	9.94	0.00	0.00	0.00	0.00	0.00	16.56	0.00	0.00	173.88
208	Mei King Street	SB	0.12	**00:00 ~ 01:00**	2.39	1.19	0.00	1.19	1.19	0.00	0.00	0.00	0.00	0.00	0.00	0.00	0.00	0.00	0.00	1.19	0.00	0.00	7.16
			0.12	**01:00 ~ 02:00**	1.19	1.19	0.00	1.19	1.19	0.00	0.00	0.00	0.00	0.00	0.00	0.00	0.00	0.00	0.00	1.19	0.00	0.00	5.97
			0.12	**02:00 ~ 03:00**	1.19	1.19	0.00	1.19	1.19	0.00	0.00	0.00	0.00	0.00	0.00	0.00	0.00	0.00	0.00	1.19	0.00	0.00	5.97
			0.12	**03:00 ~ 04:00**	1.19	1.19	0.00	1.19	1.19	0.00	0.00	0.00	0.00	0.00	0.00	0.00	0.00	0.00	0.00	0.00	0.00	0.00	4.78
			0.12	**04:00 ~ 05:00**	1.19	1.19	0.00	1.19	1.19	0.00	0.00	0.00	0.00	0.00	0.00	0.00	0.00	0.00	0.00	0.00	0.00	0.00	4.78
			0.12	**05:00 ~ 06:00**	1.19	1.19	0.00	1.19	1.19	0.00	0.00	0.00	0.00	0.00	0.00	0.00	0.00	0.00	0.00	1.19	0.00	0.00	5.97
			0.12	**06:00 ~ 07:00**	2.39	1.19	0.00	1.19	1.19	0.00	0.00	0.00	0.00	0.00	0.00	0.00	0.00	0.00	0.00	1.19	0.00	0.00	7.16
			0.12	**07:00 ~ 08:00**	3.58	2.39	0.00	1.19	1.19	1.19	1.19	0.00	0.00	1.19	0.00	0.00	0.00	0.00	0.00	1.19	0.00	0.00	13.13
			0.12	**08:00 ~ 09:00**	4.78	2.39	0.00	1.19	1.19	1.19	1.19	0.00	0.00	1.19	0.00	0.00	0.00	0.00	0.00	1.19	0.00	0.00	14.33
			0.12	**09:00 ~ 10:00**	3.58	2.39	0.00	1.19	1.19	1.19	1.19	0.00	0.00	1.19	0.00	0.00	0.00	0.00	0.00	1.19	0.00	0.00	13.13
			0.12	**10:00 ~ 11:00**	3.58	2.39	0.00	1.19	1.19	1.19	1.19	0.00	0.00	1.19	0.00	0.00	0.00	0.00	0.00	1.19	0.00	0.00	13.13
			0.12	**11:00 ~ 12:00**	3.58	2.39	0.00	1.19	1.19	1.19	1.19	0.00	0.00	1.19	0.00	0.00	0.00	0.00	0.00	1.19	0.00	0.00	13.13
			0.12	**12:00 ~ 13:00**	5.97	3.58	0.00	1.19	1.19	1.19	1.19	0.00	0.00	1.19	0.00	0.00	0.00	0.00	0.00	1.19	0.00	0.00	16.72
			0.12	**13:00 ~ 14:00**	5.97	3.58	0.00	2.39	1.19	1.19	1.19	0.00	0.00	1.19	0.00	0.00	0.00	0.00	0.00	1.19	0.00	0.00	17.91
			0.12	**14:00 ~ 15:00**	5.97	3.58	0.00	2.39	1.19	1.19	1.19	0.00	0.00	1.19	0.00	0.00	0.00	0.00	0.00	1.19	0.00	0.00	17.91
			0.12	**15:00 ~ 16:00**	5.97	3.58	0.00	2.39	1.19	1.19	1.19	0.00	0.00	1.19	0.00	0.00	0.00	0.00	0.00	1.19	0.00	0.00	17.91
			0.12	**16:00 ~ 17:00**	5.97	3.58	0.00	2.39	1.19	1.19	1.19	0.00	0.00	1.19	0.00	0.00	0.00	0.00	0.00	1.19	0.00	0.00	17.91
			0.12	**17:00 ~ 18:00**	5.97	3.58	0.00	2.39	1.19	1.19	1.19	0.00	0.00	1.19	0.00	0.00	0.00	0.00	0.00	1.19	0.00	0.00	17.91
			0.12	**18:00 ~ 19:00**	7.16	3.58	0.00	2.39	1.19	1.19	1.19	0.00	0.00	1.19	0.00	0.00	0.00	0.00	0.00	1.19	0.00	0.00	19.10
			0.12	**19:00 ~ 20:00**	5.97	3.58	0.00	2.39	1.19	1.19	1.19	0.00	0.00	1.19	0.00	0.00	0.00	0.00	0.00	1.19	0.00	0.00	17.91
			0.12	**20:00 ~ 21:00**	4.78	2.39	0.00	1.19	1.19	1.19	1.19	0.00	0.00	1.19	0.00	0.00	0.00	0.00	0.00	1.19	0.00	0.00	14.33
			0.12	**21:00 ~ 22:00**	5.97	3.58	0.00	1.19	1.19	1.19	1.19	0.00	0.00	1.19	0.00	0.00	0.00	0.00	0.00	1.19	0.00	0.00	16.72
			0.12	**22:00 ~ 23:00**	4.78	2.39	0.00	1.19	1.19	1.19	1.19	0.00	0.00	1.19	0.00	0.00	0.00	0.00	0.00	1.19	0.00	0.00	14.33
			0.12	**23:00 ~ 00:00**	4.78	2.39	0.00	1.19	1.19	1.19	1.19	0.00	0.00	1.19	0.00	0.00	0.00	0.00	0.00	1.19	0.00	0.00	14.33
				Whole Day Total (veh*km)	99.10	59.70	0.00	37.01	28.66	20.30	20.30	0.00	0.00	20.30	0.00	0.00	0.00	0.00	0.00	26.27	0.00	0.00	311.63

Road No.	Road Name	Bound	Road Length (km)	Hour	PC	TAXI	LGV3	LGV4	LGV6	HGV7	HGV8	PLB	PV4	PV5	NFB6	NFB7	NFB8	FBSD	FBDD	MC	HGV9	NFB9	Total
209	Mei Kwong Street	NB	0.14	**00:00 ~ 01:00**	1.44	1.44	0.00	0.00	0.00	0.00	0.00	0.00	0.00	0.00	0.00	0.00	0.00	0.00	0.00	0.00	0.00	0.00	2.88
			0.14	**01:00 ~ 02:00**	1.44	1.44	0.00	0.00	0.00	0.00	0.00	0.00	0.00	0.00	0.00	0.00	0.00	0.00	0.00	0.00	0.00	0.00	2.88
			0.14	**02:00 ~ 03:00**	1.44	1.44	0.00	0.00	0.00	0.00	0.00	0.00	0.00	0.00	0.00	0.00	0.00	0.00	0.00	0.00	0.00	0.00	2.88
			0.14	**03:00 ~ 04:00**	1.44	1.44	0.00	0.00	0.00	0.00	0.00	0.00	0.00	0.00	0.00	0.00	0.00	0.00	0.00	0.00	0.00	0.00	2.88
			0.14	**04:00 ~ 05:00**	1.44	1.44	0.00	0.00	0.00	0.00	0.00	0.00	0.00	0.00	0.00	0.00	0.00	0.00	0.00	0.00	0.00	0.00	2.88
			0.14	**05:00 ~ 06:00**	1.44	1.44	0.00	0.00	0.00	0.00	0.00	0.00	0.00	0.00	0.00	0.00	0.00	0.00	0.00	0.00	0.00	0.00	2.88
			0.14	**06:00 ~ 07:00**	1.44	1.44	0.00	0.00	0.00	0.00	0.00	0.00	0.00	0.00	0.00	0.00	0.00	0.00	0.00	0.00	0.00	0.00	2.88
			0.14	**07:00 ~ 08:00**	1.44	1.44	0.00	1.44	0.00	0.00	0.00	0.00	0.00	0.00	0.00	0.00	0.00	0.00	0.00	1.44	0.00	0.00	5.75
			0.14	**08:00 ~ 09:00**	2.88	1.44	0.00	1.44	0.00	0.00	0.00	0.00	0.00	0.00	0.00	0.00	0.00	0.00	0.00	1.44	0.00	0.00	7.19
			0.14	**09:00 ~ 10:00**	1.44	1.44	0.00	1.44	0.00	0.00	0.00	0.00	0.00	0.00	0.00	0.00	0.00	0.00	0.00	1.44	0.00	0.00	5.75
			0.14	**10:00 ~ 11:00**	1.44	1.44	0.00	1.44	0.00	0.00	0.00	0.00	0.00	0.00	0.00	0.00	0.00	0.00	0.00	1.44	0.00	0.00	5.75
			0.14	**11:00 ~ 12:00**	1.44	1.44	0.00	1.44	0.00	0.00	0.00	0.00	0.00	0.00	0.00	0.00	0.00	0.00	0.00	1.44	0.00	0.00	5.75
			0.14	**12:00 ~ 13:00**	1.44	1.44	0.00	1.44	0.00	0.00	0.00	0.00	0.00	0.00	0.00	0.00	0.00	0.00	0.00	1.44	0.00	0.00	5.75
			0.14	**13:00 ~ 14:00**	2.88	1.44	0.00	1.44	0.00	0.00	0.00	0.00	0.00	0.00	0.00	0.00	0.00	0.00	0.00	1.44	0.00	0.00	7.19
			0.14	**14:00 ~ 15:00**	2.88	1.44	0.00	1.44	0.00	0.00	0.00	0.00	0.00	0.00	0.00	0.00	0.00	0.00	0.00	1.44	0.00	0.00	7.19
			0.14	**15:00 ~ 16:00**	2.88	1.44	0.00	1.44	0.00	0.00	0.00	0.00	0.00	0.00	0.00	0.00	0.00	0.00	0.00	1.44	0.00	0.00	7.19
			0.14	**16:00 ~ 17:00**	2.88	1.44	0.00	1.44	0.00	0.00	0.00	0.00	0.00	0.00	0.00	0.00	0.00	0.00	0.00	1.44	0.00	0.00	7.19
			0.14	**17:00 ~ 18:00**	2.88	1.44	0.00	1.44	0.00	0.00	0.00	0.00	0.00	0.00	0.00	0.00	0.00	0.00	0.00	1.44	0.00	0.00	7.19
			0.14	**18:00 ~ 19:00**	2.88	1.44	0.00	1.44	0.00	0.00	0.00	0.00	0.00	0.00	0.00	0.00	0.00	0.00	0.00	1.44	0.00	0.00	7.19
			0.14	**19:00 ~ 20:00**	2.88	1.44	0.00	1.44	0.00	0.00	0.00	0.00	0.00	0.00	0.00	0.00	0.00	0.00	0.00	1.44	0.00	0.00	7.19
			0.14	**20:00 ~ 21:00**	1.44	1.44	0.00	1.44	0.00	0.00	0.00	0.00	0.00	0.00	0.00	0.00	0.00	0.00	0.00	1.44	0.00	0.00	5.75
			0.14	**21:00 ~ 22:00**	1.44	1.44	0.00	1.44	0.00	0.00	0.00	0.00	0.00	0.00	0.00	0.00	0.00	0.00	0.00	1.44	0.00	0.00	5.75
			0.14	**22:00 ~ 23:00**	1.44	1.44	0.00	1.44	0.00	0.00	0.00	0.00	0.00	0.00	0.00	0.00	0.00	0.00	0.00	1.44	0.00	0.00	5.75
			0.14	**23:00 ~ 00:00**	1.44	1.44	0.00	1.44	0.00	0.00	0.00	0.00	0.00	0.00	0.00	0.00	0.00	0.00	0.00	1.44	0.00	0.00	5.75
				Whole Day Total (veh*km)	46.02	34.51	0.00	24.45	0.00	0.00	0.00	0.00	0.00	0.00	0.00	0.00	0.00	0.00	0.00	24.45	0.00	0.00	129.42

Road No.	Road Name	Bound	Road Length (km)	Hour	PC	TAXI	LGV3	LGV4	LGV6	HGV7	HGV8	PLB	PV4	PV5	NFB6	NFB7	NFB8	FBSD	FBDD	MC	HGV9	NFB9	Total
210	To Kwa Wan Road	NB	0.03	**00:00 ~ 01:00**	3.04	1.52	0.00	1.01	0.51	0.25	0.25	0.25	0.00	0.25	0.25	0.00	0.25	0.00	1.01	0.51	0.25	0.00	9.36
			0.03	**01:00 ~ 02:00**	2.02	1.01	0.00	0.76	0.25	0.25	0.25	0.00	0.00	0.25	0.25	0.00	0.25	0.00	0.51	0.25	0.25	0.00	6.33
			0.03	**02:00 ~ 03:00**	1.52	0.76	0.00	0.51	0.25	0.25	0.25	0.00	0.00	0.25	0.00	0.00	0.00	0.00	0.51	0.25	0.00	0.00	4.55
			0.03	**03:00 ~ 04:00**	1.27	0.76	0.00	0.51	0.25	0.25	0.25	0.00	0.00	0.25	0.00	0.00	0.00	0.00	0.51	0.25	0.00	0.00	4.30
			0.03	**04:00 ~ 05:00**	1.27	0.76	0.00	0.51	0.25	0.25	0.25	0.00	0.00	0.25	0.00	0.00	0.00	0.00	0.51	0.25	0.00	0.00	4.30
			0.03	**05:00 ~ 06:00**	1.77	1.01	0.00	0.51	0.25	0.25	0.25	0.25	0.00	0.25	0.00	0.00	0.00	0.00	1.01	0.25	0.00	0.00	5.82
			0.03	**06:00 ~ 07:00**	3.29	1.77	0.00	1.01	0.51	0.25	0.25	0.76	0.00	0.25	0.25	0.00	0.25	0.00	2.53	0.51	0.25	0.00	11.89
			0.03	**07:00 ~ 08:00**	6.33	3.29	0.25	2.02	0.76	0.25	0.25	1.01	0.25	0.25	0.25	0.25	0.25	0.00	3.29	0.76	0.25	0.00	19.73
			0.03	**08:00 ~ 09:00**	7.84	4.05	0.25	2.53	1.01	0.25	0.25	1.01	0.25	0.25	0.25	0.25	0.25	0.00	2.78	1.01	0.25	0.00	22.52
			0.03	**09:00 ~ 10:00**	6.83	3.54	0.25	2.28	0.76	0.25	0.25	0.76	0.25	0.25	0.25	0.25	0.25	0.00	2.53	0.76	0.25	0.00	19.73
			0.03	**10:00 ~ 11:00**	6.58	3.29	0.25	2.02	0.76	0.25	0.25	0.76	0.25	0.25	0.25	0.25	0.25	0.00	2.28	0.76	0.25	0.00	18.72
			0.03	**11:00 ~ 12:00**	7.08	3.54	0.25	2.28	0.76	0.25	0.25	0.76	0.25	0.25	0.25	0.25	0.25	0.00	2.28	0.76	0.25	0.00	19.73
			0.03	**12:00 ~ 13:00**	3.29	1.77	0.00	1.01	0.51	0.25	0.25	0.76	0.00	0.25	0.25	0.25	0.25	0.00	2.28	0.51	0.25	0.00	11.89
			0.03	**13:00 ~ 14:00**	3.54	1.77	0.00	1.27	0.51	0.25	0.25	0.76	0.00	0.25	0.25	0.25	0.25	0.00	2.53	0.51	0.25	0.00	12.65
			0.03	**14:00 ~ 15:00**	3.54	1.77	0.00	1.27	0.51	0.25	0.25	0.76	0.00	0.25	0.25	0.25	0.25	0.00	2.53	0.51	0.25	0.00	12.65
			0.03	**15:00 ~ 16:00**	3.54	1.77	0.00	1.27	0.51	0.25	0.25	0.76	0.00	0.25	0.25	0.25	0.25	0.00	2.53	0.51	0.25	0.00	12.65
			0.03	**16:00 ~ 17:00**	3.54	1.77	0.00	1.27	0.51	0.25	0.25	0.76	0.00	0.25	0.25	0.25	0.25	0.00	2.53	0.51	0.25	0.00	12.65
			0.03	**17:00 ~ 18:00**	3.54	1.77	0.00	1.27	0.51	0.25	0.25	1.01	0.00	0.25	0.25	0.25	0.25	0.00	2.53	0.51	0.25	0.00	12.90
			0.03	**18:00 ~ 19:00**	3.80	2.02	0.00	1.27	0.51	0.25	0.25	1.01	0.00	0.25	0.25	0.25	0.25	0.00	2.53	0.51	0.25	0.00	13.41
			0.03	**19:00 ~ 20:00**	3.54	1.77	0.00	1.27	0.51	0.25	0.25	0.76	0.00	0.25	0.25	0.25	0.25	0.00	2.28	0.51	0.25	0.00	12.40
			0.03	**20:00 ~ 21:00**	2.78	1.52	0.00	1.01	0.51	0.25	0.25	0.51	0.00	0.25	0.25	0.25	0.25	0.00	2.02	0.51	0.25	0.00	10.63
			0.03	**21:00 ~ 22:00**	3.04	1.52	0.00	1.01	0.51	0.25	0.25	0.51	0.00	0.25	0.25	0.25	0.25	0.00	2.02	0.51	0.25	0.00	10.88
			0.03	**22:00 ~ 23:00**	2.78	1.52	0.00	1.01	0.51	0.25	0.25	0.51	0.00	0.25	0.25	0.25	0.25	0.00	1.77	0.51	0.25	0.00	10.37
			0.03	**23:00 ~ 00:00**	2.28	1.27	0.00	0.76	0.25	0.25	0.25	0.51	0.00	0.25	0.25	0.25	0.25	0.00	1.52	0.25	0.25	0.00	8.60
				Whole Day Total (veh*km)	88.04	45.54	1.27	29.60	12.14	6.07	6.07	14.17	1.27	6.07	5.06	4.30	5.06	0.00	46.81	12.14	5.06	0.00	288.67

Road No.	Road Name	Bound	Road Length (km)	Hour	PC	TAXI	LGV3	LGV4	LGV6	HGV7	HGV8	PLB	PV4	PV5	NFB6	NFB7	NFB8	FBSD	FBDD	MC	HGV9	NFB9	Total
211	To Kwa Wan Road	SB	0.03	**00:00 ~ 01:00**	2.02	1.27	0.00	1.01	0.51	0.25	0.25	0.25	0.00	0.25	0.00	0.00	0.25	0.00	1.01	0.25	0.25	0.00	7.59
			0.03	**01:00 ~ 02:00**	1.52	0.76	0.00	0.76	0.25	0.25	0.25	0.00	0.00	0.25	0.00	0.00	0.25	0.00	0.51	0.25	0.25	0.00	5.31
			0.03	**02:00 ~ 03:00**	1.01	0.51	0.00	0.51	0.25	0.25	0.25	0.00	0.00	0.25	0.00	0.00	0.00	0.00	0.51	0.25	0.00	0.00	3.80
			0.03	**03:00 ~ 04:00**	0.76	0.51	0.00	0.51	0.25	0.25	0.25	0.00	0.00	0.00	0.00	0.00	0.00	0.00	0.51	0.25	0.00	0.00	3.29
			0.03	**04:00 ~ 05:00**	0.76	0.51	0.00	0.51	0.25	0.25	0.25	0.00	0.00	0.00	0.00	0.00	0.00	0.00	0.51	0.25	0.00	0.00	3.29
			0.03	**05:00 ~ 06:00**	1.27	0.76	0.00	0.51	0.25	0.25	0.25	0.25	0.00	0.25	0.00	0.00	0.00	0.00	1.01	0.25	0.00	0.00	5.06
			0.03	**06:00 ~ 07:00**	2.28	1.27	0.00	1.01	0.51	0.25	0.25	0.76	0.00	0.25	0.00	0.00	0.25	0.00	2.53	0.25	0.25	0.00	9.87
			0.03	**07:00 ~ 08:00**	4.30	2.28	0.25	1.77	0.76	0.25	0.25	1.01	0.00	0.25	0.25	0.25	0.25	0.00	3.29	0.51	0.25	0.00	15.94
			0.03	**08:00 ~ 09:00**	5.31	2.78	0.25	2.02	0.76	0.25	0.25	1.01	0.00	0.25	0.25	0.25	0.25	0.00	2.78	0.76	0.25	0.00	17.46
			0.03	**09:00 ~ 10:00**	4.55	2.28	0.25	1.77	0.76	0.25	0.25	0.76	0.00	0.25	0.25	0.25	0.25	0.00	2.53	0.51	0.25	0.00	15.18
			0.03	**10:00 ~ 11:00**	4.55	2.28	0.25	1.77	0.76	0.25	0.25	0.76	0.00	0.25	0.25	0.25	0.25	0.00	2.28	0.51	0.25	0.00	14.93
			0.03	**11:00 ~ 12:00**	4.81	2.53	0.25	2.02	0.76	0.25	0.25	0.76	0.00	0.25	0.25	0.25	0.25	0.00	2.28	0.51	0.25	0.00	15.69
			0.03	**12:00 ~ 13:00**	3.29	1.77	0.25	1.27	0.51	0.25	0.25	0.76	0.00	0.25	0.25	0.25	0.25	0.00	2.28	0.51	0.25	0.00	12.40
			0.03	**13:00 ~ 14:00**	3.29	1.77	0.25	1.27	0.51	0.25	0.25	0.76	0.00	0.25	0.25	0.25	0.25	0.00	2.53	0.51	0.25	0.00	12.65
			0.03	**14:00 ~ 15:00**	3.29	1.77	0.25	1.27	0.51	0.25	0.25	0.76	0.00	0.25	0.25	0.25	0.25	0.00	2.53	0.51	0.25	0.00	12.65
			0.03	**15:00 ~ 16:00**	3.29	1.77	0.25	1.27	0.51	0.25	0.25	0.76	0.00	0.25	0.25	0.25	0.25	0.00	2.53	0.51	0.25	0.00	12.65
			0.03	**16:00 ~ 17:00**	3.54	1.77	0.25	1.27	0.51	0.25	0.25	0.76	0.00	0.25	0.25	0.25	0.25	0.00	2.53	0.51	0.25	0.00	12.90
			0.03	**17:00 ~ 18:00**	3.29	1.77	0.25	1.27	0.51	0.25	0.25	1.01	0.00	0.25	0.25	0.25	0.25	0.00	2.53	0.51	0.25	0.00	12.90
			0.03	**18:00 ~ 19:00**	3.54	1.77	0.25	1.27	0.51	0.25	0.25	1.01	0.00	0.25	0.25	0.25	0.25	0.00	2.53	0.51	0.25	0.00	13.16
			0.03	**19:00 ~ 20:00**	3.29	1.77	0.25	1.27	0.51	0.25	0.25	0.76	0.00	0.25	0.25	0.25	0.25	0.00	2.28	0.51	0.25	0.00	12.40
			0.03	**20:00 ~ 21:00**	2.78	1.52	0.25	1.01	0.51	0.25	0.25	0.51	0.00	0.25	0.25	0.25	0.25	0.00	2.02	0.51	0.25	0.00	10.88
			0.03	**21:00 ~ 22:00**	2.78	1.52	0.25	1.01	0.51	0.25	0.25	0.51	0.00	0.25	0.25	0.25	0.25	0.00	2.02	0.51	0.25	0.00	10.88
			0.03	**22:00 ~ 23:00**	2.53	1.27	0.25	1.01	0.51	0.25	0.25	0.51	0.00	0.25	0.25	0.25	0.25	0.00	1.77	0.51	0.25	0.00	10.12
			0.03	**23:00 ~ 00:00**	2.02	1.27	0.25	0.76	0.25	0.25	0.25	0.51	0.00	0.25	0.25	0.25	0.25	0.00	1.52	0.25	0.25	0.00	8.60
				Whole Day Total (veh*km)	70.08	37.44	4.30	28.08	11.89	6.07	6.07	14.17	0.00	5.57	4.30	4.30	5.06	0.00	46.81	10.37	5.06	0.00	259.58

Road No.	Road Name	Bound	Road Length (km)	Hour	PC	TAXI	LGV3	LGV4	LGV6	HGV7	HGV8	PLB	PV4	PV5	NFB6	NFB7	NFB8	FBSD	FBDD	MC	HGV9	NFB9	Total
212	Kwei Chow Street	WB	0.04	**00:00 ~ 01:00**	2.14	1.28	0.00	0.43	0.43	0.00	0.43	0.00	0.00	0.43	0.00	0.00	0.00	0.00	0.43	0.43	0.00	0.00	5.98
			0.04	**01:00 ~ 02:00**	1.71	0.85	0.00	0.43	0.43	0.00	0.43	0.00	0.00	0.43	0.00	0.00	0.00	0.00	0.43	0.43	0.00	0.00	5.12
			0.04	**02:00 ~ 03:00**	1.28	0.85	0.00	0.43	0.43	0.00	0.00	0.00	0.00	0.00	0.00	0.00	0.00	0.00	0.43	0.43	0.00	0.00	3.84
			0.04	**03:00 ~ 04:00**	0.85	0.43	0.00	0.43	0.43	0.00	0.00	0.00	0.00	0.00	0.00	0.00	0.00	0.00	0.43	0.43	0.00	0.00	2.99
			0.04	**04:00 ~ 05:00**	0.85	0.43	0.00	0.43	0.43	0.00	0.00	0.00	0.00	0.00	0.00	0.00	0.00	0.00	0.43	0.43	0.00	0.00	2.99
			0.04	**05:00 ~ 06:00**	1.28	0.85	0.00	0.43	0.43	0.00	0.00	0.00	0.00	0.00	0.00	0.00	0.00	0.00	0.43	0.43	0.00	0.00	3.84
			0.04	**06:00 ~ 07:00**	2.14	1.28	0.00	0.43	0.43	0.00	0.43	0.43	0.00	0.43	0.00	0.00	0.00	0.00	0.43	0.43	0.00	0.00	6.41
			0.04	**07:00 ~ 08:00**	4.27	2.14	0.00	0.85	0.43	0.43	0.43	0.43	0.00	0.43	0.43	0.00	0.43	0.00	0.43	0.43	0.43	0.00	11.53
			0.04	**08:00 ~ 09:00**	5.55	2.99	0.00	0.85	0.43	0.43	0.43	0.43	0.00	0.43	0.43	0.00	0.43	0.00	0.43	0.85	0.43	0.00	14.09
			0.04	**09:00 ~ 10:00**	4.70	2.56	0.00	0.85	0.43	0.43	0.43	0.43	0.00	0.43	0.43	0.00	0.43	0.00	0.43	0.85	0.43	0.00	12.81
			0.04	**10:00 ~ 11:00**	4.70	2.56	0.00	0.85	0.43	0.43	0.43	0.43	0.00	0.43	0.43	0.00	0.43	0.00	0.43	0.85	0.43	0.00	12.81
			0.04	**11:00 ~ 12:00**	4.70	2.56	0.00	0.85	0.43	0.43	0.43	0.43	0.00	0.43	0.43	0.00	0.43	0.00	0.43	0.85	0.43	0.00	12.81
			0.04	**12:00 ~ 13:00**	1.71	0.85	0.00	0.43	0.43	0.00	0.43	0.43	0.00	0.43	0.00	0.00	0.00	0.00	0.43	0.43	0.00	0.00	5.55
			0.04	**13:00 ~ 14:00**	1.71	0.85	0.00	0.43	0.43	0.00	0.43	0.43	0.00	0.43	0.00	0.00	0.00	0.00	0.43	0.43	0.00	0.00	5.55
			0.04	**14:00 ~ 15:00**	1.71	0.85	0.00	0.43	0.43	0.00	0.43	0.43	0.00	0.43	0.00	0.00	0.00	0.00	0.43	0.43	0.00	0.00	5.55
			0.04	**15:00 ~ 16:00**	1.71	0.85	0.00	0.43	0.43	0.00	0.43	0.43	0.00	0.43	0.00	0.00	0.00	0.00	0.43	0.43	0.00	0.00	5.55
			0.04	**16:00 ~ 17:00**	1.71	0.85	0.00	0.43	0.43	0.00	0.43	0.43	0.00	0.43	0.00	0.00	0.00	0.00	0.43	0.43	0.00	0.00	5.55
			0.04	**17:00 ~ 18:00**	1.71	0.85	0.00	0.43	0.43	0.00	0.43	0.43	0.00	0.43	0.00	0.00	0.00	0.00	0.43	0.43	0.00	0.00	5.55
			0.04	**18:00 ~ 19:00**	1.71	0.85	0.00	0.43	0.43	0.00	0.43	0.43	0.00	0.43	0.00	0.00	0.00	0.00	0.43	0.43	0.00	0.00	5.55
			0.04	**19:00 ~ 20:00**	1.71	0.85	0.00	0.43	0.43	0.00	0.43	0.43	0.00	0.43	0.00	0.00	0.00	0.00	0.43	0.43	0.00	0.00	5.55
			0.04	**20:00 ~ 21:00**	1.28	0.85	0.00	0.43	0.43	0.00	0.43	0.43	0.00	0.43	0.00	0.00	0.00	0.00	0.43	0.43	0.00	0.00	5.12
			0.04	**21:00 ~ 22:00**	1.28	0.85	0.00	0.43	0.43	0.00	0.43	0.43	0.00	0.43	0.00	0.00	0.00	0.00	0.43	0.43	0.00	0.00	5.12
			0.04	**22:00 ~ 23:00**	1.28	0.85	0.00	0.43	0.43	0.00	0.43	0.43	0.00	0.43	0.00	0.00	0.00	0.00	0.43	0.43	0.00	0.00	5.12
			0.04	**23:00 ~ 00:00**	1.28	0.85	0.00	0.43	0.43	0.00	0.43	0.43	0.00	0.43	0.00	0.00	0.00	0.00	0.43	0.43	0.00	0.00	5.12
				Whole Day Total (veh*km)	52.95	29.04	0.00	12.38	10.25	2.14	8.54	7.69	0.00	8.54	2.14	0.00	2.14	0.00	10.25	11.96	2.14	0.00	160.13

Road No.	Road Name	Bound	Road Length (km)	Hour	PC	TAXI	LGV3	LGV4	LGV6	HGV7	HGV8	PLB	PV4	PV5	NFB6	NFB7	NFB8	FBSD	FBDD	MC	HGV9	NFB9	Total
213	Kwei Chow Street	WB	0.02	**00:00 ~ 01:00**	1.69	0.84	0.00	0.63	0.21	0.21	0.21	0.00	0.00	0.21	0.00	0.00	0.21	0.00	0.21	0.21	0.00	0.00	4.64
			0.02	**01:00 ~ 02:00**	1.27	0.63	0.00	0.42	0.21	0.21	0.21	0.00	0.00	0.21	0.00	0.00	0.21	0.00	0.00	0.21	0.00	0.00	3.59
			0.02	**02:00 ~ 03:00**	0.84	0.42	0.00	0.21	0.21	0.21	0.21	0.00	0.00	0.21	0.00	0.00	0.00	0.00	0.00	0.21	0.00	0.00	2.53
			0.02	**03:00 ~ 04:00**	0.63	0.42	0.00	0.21	0.21	0.00	0.21	0.00	0.00	0.00	0.00	0.00	0.00	0.00	0.00	0.21	0.00	0.00	1.90
			0.02	**04:00 ~ 05:00**	0.63	0.42	0.00	0.21	0.21	0.00	0.21	0.00	0.00	0.00	0.00	0.00	0.00	0.00	0.00	0.21	0.00	0.00	1.90
			0.02	**05:00 ~ 06:00**	0.84	0.42	0.00	0.42	0.21	0.21	0.21	0.00	0.00	0.21	0.00	0.00	0.00	0.00	0.21	0.21	0.00	0.00	2.95
			0.02	**06:00 ~ 07:00**	1.69	0.84	0.00	0.63	0.21	0.21	0.21	0.00	0.00	0.21	0.00	0.00	0.21	0.00	0.21	0.21	0.00	0.00	4.85
			0.02	**07:00 ~ 08:00**	3.38	1.69	0.21	1.06	0.42	0.21	0.21	0.21	0.00	0.21	0.21	0.21	0.21	0.00	0.21	0.42	0.21	0.00	9.07
			0.02	**08:00 ~ 09:00**	4.22	2.11	0.21	1.27	0.42	0.21	0.21	0.21	0.00	0.21	0.21	0.21	0.21	0.00	0.21	0.63	0.21	0.00	10.76
			0.02	**09:00 ~ 10:00**	3.80	1.90	0.21	1.06	0.42	0.21	0.21	0.21	0.00	0.21	0.21	0.21	0.21	0.00	0.21	0.42	0.21	0.00	9.71
			0.02	**10:00 ~ 11:00**	3.59	1.90	0.21	1.06	0.42	0.21	0.21	0.21	0.00	0.21	0.21	0.21	0.21	0.00	0.21	0.42	0.21	0.00	9.50
			0.02	**11:00 ~ 12:00**	3.80	1.90	0.21	1.06	0.42	0.21	0.21	0.21	0.00	0.21	0.21	0.21	0.21	0.00	0.21	0.42	0.21	0.00	9.71
			0.02	**12:00 ~ 13:00**	2.95	1.48	0.21	1.06	0.42	0.21	0.21	0.00	0.00	0.21	0.21	0.21	0.21	0.00	0.00	0.42	0.21	0.00	8.02
			0.02	**13:00 ~ 14:00**	2.95	1.48	0.21	1.06	0.42	0.21	0.21	0.00	0.00	0.21	0.21	0.21	0.21	0.00	0.00	0.42	0.21	0.00	8.02
			0.02	**14:00 ~ 15:00**	3.17	1.69	0.21	1.06	0.42	0.21	0.21	0.00	0.00	0.21	0.21	0.21	0.21	0.00	0.00	0.42	0.21	0.00	8.44
			0.02	**15:00 ~ 16:00**	3.17	1.69	0.21	1.06	0.42	0.21	0.21	0.00	0.00	0.21	0.21	0.21	0.21	0.00	0.00	0.42	0.21	0.00	8.44
			0.02	**16:00 ~ 17:00**	3.17	1.69	0.21	1.06	0.42	0.21	0.21	0.00	0.00	0.21	0.21	0.21	0.21	0.00	0.00	0.42	0.21	0.00	8.44
			0.02	**17:00 ~ 18:00**	3.17	1.69	0.21	1.06	0.42	0.21	0.21	0.00	0.00	0.21	0.21	0.21	0.21	0.00	0.00	0.42	0.21	0.00	8.44
			0.02	**18:00 ~ 19:00**	3.38	1.69	0.21	1.06	0.42	0.21	0.21	0.00	0.00	0.21	0.21	0.21	0.21	0.00	0.00	0.42	0.21	0.00	8.65
			0.02	**19:00 ~ 20:00**	2.95	1.48	0.21	1.06	0.42	0.21	0.21	0.00	0.00	0.21	0.21	0.21	0.21	0.00	0.00	0.42	0.21	0.00	8.02
			0.02	**20:00 ~ 21:00**	2.53	1.27	0.21	0.84	0.42	0.21	0.21	0.00	0.00	0.21	0.21	0.21	0.21	0.00	0.00	0.42	0.21	0.00	7.17
			0.02	**21:00 ~ 22:00**	2.74	1.48	0.21	0.84	0.42	0.21	0.21	0.00	0.00	0.21	0.21	0.21	0.21	0.00	0.00	0.42	0.21	0.00	7.60
			0.02	**22:00 ~ 23:00**	2.53	1.27	0.21	0.84	0.42	0.21	0.21	0.00	0.00	0.21	0.21	0.21	0.21	0.00	0.00	0.42	0.21	0.00	7.17
			0.02	**23:00 ~ 00:00**	2.11	1.06	0.21	0.63	0.21	0.21	0.21	0.00	0.00	0.21	0.21	0.21	0.21	0.00	0.00	0.21	0.21	0.00	5.91
				Whole Day Total (veh*km)	61.19	31.44	3.59	19.83	8.44	4.64	5.06	1.27	0.00	4.64	3.59	3.59	4.22	0.00	1.69	8.65	3.59	0.00	165.42
214	Kwei Chow Street	WB	0.02	**00:00 ~ 01:00**	1.62	0.81	0.00	0.61	0.20	0.20	0.20	0.00	0.00	0.20	0.00	0.00	0.20	0.00	0.20	0.20	0.00	0.00	4.47
			0.02	**01:00 ~ 02:00**	1.02	0.61	0.00	0.41	0.20	0.20	0.20	0.00	0.00	0.20	0.00	0.00	0.20	0.00	0.00	0.20	0.00	0.00	3.25
			0.02	**02:00 ~ 03:00**	0.81	0.41	0.00	0.20	0.20	0.20	0.20	0.00	0.00	0.20	0.00	0.00	0.00	0.00	0.00	0.20	0.00	0.00	2.44
			0.02	**03:00 ~ 04:00**	0.61	0.41	0.00	0.20	0.20	0.00	0.20	0.00	0.00	0.00	0.00	0.00	0.00	0.00	0.00	0.20	0.00	0.00	1.83
			0.02	**04:00 ~ 05:00**	0.61	0.41	0.00	0.20	0.20	0.00	0.20	0.00	0.00	0.00	0.00	0.00	0.00	0.00	0.00	0.20	0.00	0.00	1.83
			0.02	**05:00 ~ 06:00**	0.81	0.41	0.00	0.41	0.20	0.20	0.20	0.00	0.00	0.20	0.00	0.00	0.00	0.00	0.20	0.20	0.00	0.00	2.84
			0.02	**06:00 ~ 07:00**	1.62	0.81	0.00	0.61	0.20	0.20	0.20	0.20	0.00	0.20	0.00	0.00	0.20	0.00	0.20	0.20	0.00	0.00	4.67
			0.02	**07:00 ~ 08:00**	3.05	1.62	0.20	1.02	0.41	0.20	0.20	0.20	0.00	0.20	0.20	0.20	0.20	0.00	0.20	0.41	0.20	0.00	8.53
			0.02	**08:00 ~ 09:00**	3.86	2.03	0.20	1.22	0.41	0.20	0.20	0.20	0.00	0.20	0.20	0.20	0.20	0.00	0.20	0.41	0.20	0.00	9.95
			0.02	**09:00 ~ 10:00**	3.45	1.83	0.20	1.02	0.41	0.20	0.20	0.20	0.00	0.20	0.20	0.20	0.20	0.00	0.20	0.41	0.20	0.00	9.14
			0.02	**10:00 ~ 11:00**	3.25	1.83	0.20	1.02	0.41	0.20	0.20	0.20	0.00	0.20	0.20	0.20	0.20	0.00	0.20	0.41	0.20	0.00	8.93
			0.02	**11:00 ~ 12:00**	3.45	1.83	0.20	1.02	0.41	0.20	0.20	0.20	0.00	0.20	0.20	0.20	0.20	0.00	0.20	0.41	0.20	0.00	9.14
			0.02	**12:00 ~ 13:00**	2.64	1.42	0.20	1.02	0.41	0.20	0.20	0.00	0.00	0.20	0.20	0.20	0.20	0.00	0.00	0.41	0.20	0.00	7.51
			0.02	**13:00 ~ 14:00**	2.64	1.42	0.20	1.02	0.41	0.20	0.20	0.00	0.00	0.20	0.20	0.20	0.20	0.00	0.00	0.41	0.20	0.00	7.51
			0.02	**14:00 ~ 15:00**	2.84	1.42	0.20	1.02	0.41	0.20	0.20	0.00	0.00	0.20	0.20	0.20	0.20	0.00	0.00	0.41	0.20	0.00	7.71
			0.02	**15:00 ~ 16:00**	2.84	1.42	0.20	1.02	0.41	0.20	0.20	0.00	0.00	0.20	0.20	0.20	0.20	0.00	0.00	0.41	0.20	0.00	7.71
			0.02	**16:00 ~ 17:00**	2.84	1.42	0.20	1.02	0.41	0.20	0.20	0.00	0.00	0.20	0.20	0.20	0.20	0.00	0.00	0.41	0.20	0.00	7.71
			0.02	**17:00 ~ 18:00**	2.84	1.42	0.20	1.02	0.41	0.20	0.20	0.00	0.00	0.20	0.20	0.20	0.20	0.00	0.00	0.41	0.20	0.00	7.71
			0.02	**18:00 ~ 19:00**	3.05	1.62	0.20	1.02	0.41	0.20	0.20	0.00	0.00	0.20	0.20	0.20	0.20	0.00	0.00	0.41	0.20	0.00	8.12
			0.02	**19:00 ~ 20:00**	2.64	1.42	0.20	1.02	0.41	0.20	0.20	0.00	0.00	0.20	0.20	0.20	0.20	0.00	0.00	0.41	0.20	0.00	7.51
			0.02	**20:00 ~ 21:00**	2.23	1.22	0.20	0.81	0.41	0.20	0.20	0.00	0.00	0.20	0.20	0.20	0.20	0.00	0.00	0.41	0.20	0.00	6.70
			0.02	**21:00 ~ 22:00**	2.44	1.22	0.20	0.81	0.41	0.20	0.20	0.00	0.00	0.20	0.20	0.20	0.20	0.00	0.00	0.41	0.20	0.00	6.90
			0.02	**22:00 ~ 23:00**	2.23	1.22	0.20	0.81	0.41	0.20	0.20	0.00	0.00	0.20	0.20	0.20	0.20	0.00	0.00	0.41	0.20	0.00	6.70
			0.02	**23:00 ~ 00:00**	1.83	1.02	0.20	0.61	0.20	0.20	0.20	0.00	0.00	0.20	0.20	0.20	0.20	0.00	0.00	0.20	0.20	0.00	5.48
				Whole Day Total (veh*km)	55.22	29.23	3.45	19.08	8.12	4.47	4.87	1.22	0.00	4.47	3.45	3.45	4.06	0.00	1.62	8.12	3.45	0.00	154.28
215	Kwei Chow Street	WB	0.02	**00:00 ~ 01:00**	1.97	0.98	0.00	0.74	0.25	0.25	0.25	0.00	0.00	0.25	0.00	0.00	0.25	0.00	0.25	0.25	0.00	0.00	5.41
			0.02	**01:00 ~ 02:00**	1.23	0.74	0.00	0.49	0.25	0.25	0.25	0.00	0.00	0.25	0.00	0.00	0.25	0.00	0.00	0.25	0.00	0.00	3.94
			0.02	**02:00 ~ 03:00**	0.98	0.49	0.00	0.25	0.25	0.25	0.25	0.00	0.00	0.25	0.00	0.00	0.00	0.00	0.00	0.25	0.00	0.00	2.95
			0.02	**03:00 ~ 04:00**	0.74	0.49	0.00	0.25	0.25	0.00	0.25	0.00	0.00	0.00	0.00	0.00	0.00	0.00	0.00	0.25	0.00	0.00	2.21
			0.02	**04:00 ~ 05:00**	0.74	0.49	0.00	0.25	0.25	0.00	0.25	0.00	0.00	0.00	0.00	0.00	0.00	0.00	0.00	0.25	0.00	0.00	2.21
			0.02	**05:00 ~ 06:00**	0.98	0.49	0.00	0.49	0.25	0.25	0.25	0.00	0.00	0.25	0.00	0.00	0.00	0.00	0.25	0.25	0.00	0.00	3.44
			0.02	**06:00 ~ 07:00**	1.97	0.98	0.00	0.74	0.25	0.25	0.25	0.00	0.00	0.25	0.00	0.00	0.25	0.00	0.25	0.25	0.00	0.00	5.66
			0.02	**07:00 ~ 08:00**	3.94	1.97	0.25	1.23	0.49	0.25	0.25	0.25	0.00	0.25	0.25	0.25	0.25	0.00	0.25	0.49	0.25	0.00	10.58
			0.02	**08:00 ~ 09:00**	4.67	2.46	0.25	1.48	0.49	0.25	0.25	0.25	0.00	0.25	0.25	0.25	0.25	0.00	0.25	0.49	0.25	0.00	12.05
			0.02	**09:00 ~ 10:00**	4.18	2.21	0.25	1.23	0.49	0.25	0.25	0.25	0.00	0.25	0.25	0.25	0.25	0.00	0.25	0.49	0.25	0.00	11.07
			0.02	**10:00 ~ 11:00**	4.18	2.21	0.25	1.23	0.49	0.25	0.25	0.25	0.00	0.25	0.25	0.25	0.25	0.00	0.25	0.49	0.25	0.00	11.07
			0.02	**11:00 ~ 12:00**	4.18	2.21	0.25	1.23	0.49	0.25	0.25	0.25	0.00	0.25	0.25	0.25	0.25	0.00	0.25	0.49	0.25	0.00	11.07
			0.02	**12:00 ~ 13:00**	3.20	1.72	0.25	1.23	0.49	0.25	0.25	0.00	0.00	0.25	0.25	0.25	0.25	0.00	0.00	0.49	0.25	0.00	9.10
			0.02	**13:00 ~ 14:00**	3.44	1.72	0.25	1.23	0.49	0.25	0.25	0.00	0.00	0.25	0.25	0.25	0.25	0.00	0.00	0.49	0.25	0.00	9.35
			0.02	**14:00 ~ 15:00**	3.44	1.72	0.25	1.23	0.49	0.25	0.25	0.00	0.00	0.25	0.25	0.25	0.25	0.00	0.00	0.49	0.25	0.00	9.35
			0.02	**15:00 ~ 16:00**	3.44	1.72	0.25	1.23	0.49	0.25	0.25	0.00	0.00	0.25	0.25	0.25	0.25	0.00	0.00	0.49	0.25	0.00	9.35
			0.02	**16:00 ~ 17:00**	3.44	1.72	0.25	1.23	0.49	0.25	0.25	0.00	0.00	0.25	0.25	0.25	0.25	0.00	0.00	0.49	0.25	0.00	9.35
			0.02	**17:00 ~ 18:00**	3.44	1.72	0.25	1.23	0.49	0.25	0.25	0.00	0.00	0.25	0.25	0.25	0.25	0.00	0.00	0.49	0.25	0.00	9.35
			0.02	**18:00 ~ 19:00**	3.69	1.97	0.25	1.23	0.49	0.25	0.25	0.00	0.00	0.25	0.25	0.25	0.25	0.00	0.00	0.49	0.25	0.00	9.84
			0.02	**19:00 ~ 20:00**	3.44	1.72	0.25	1.23	0.49	0.25	0.25	0.00	0.00	0.25	0.25	0.25	0.25	0.00	0.00	0.49	0.25	0.00	9.35
			0.02	**20:00 ~ 21:00**	2.71	1.48	0.25	0.98	0.49	0.25	0.25	0.00	0.00	0.25	0.25	0.25	0.25	0.00	0.00	0.49	0.25	0.00	8.12
			0.02	**21:00 ~ 22:00**	2.95	1.48	0.25	0.98	0.49	0.25	0.25	0.00	0.00	0.25	0.25	0.25	0.25	0.00	0.00	0.49	0.25	0.00	8.36
			0.02	**22:00 ~ 23:00**	2.71	1.48	0.25	0.98	0.49	0.25	0.25	0.00	0.00	0.25	0.25	0.25	0.25	0.00	0.00	0.49	0.25	0.00	8.12
			0.02	**23:00 ~ 00:00**	2.21	1.23	0.25	0.74	0.25	0.25	0.25	0.00	0.00	0.25	0.25	0.25	0.25	0.00	0.00	0.25	0.25	0.00	6.64
				Whole Day Total (veh*km)	67.90	35.42	4.18	23.12	9.84	5.41	5.90	1.48	0.00	5.41	4.18	4.18	4.92	0.00	1.97	9.84	4.18	0.00	187.94
216	Wai King Street	SB	0.03	**00:00 ~ 01:00**	1.43	0.86	0.00	0.57	0.29	0.29	0.29	0.00	0.00	0.29	0.00	0.00	0.00	0.00	0.00	0.29	0.00	0.00	4.29
			0.03	**01:00 ~ 02:00**	1.14	0.57	0.00	0.57	0.29	0.29	0.29	0.00	0.00	0.29	0.00	0.00	0.00	0.00	0.00	0.29	0.00	0.00	3.72
			0.03	**02:00 ~ 03:00**	0.86	0.57	0.00	0.29	0.29	0.00	0.29	0.00	0.00	0.00	0.00	0.00	0.00	0.00	0.00	0.29	0.00	0.00	2.57
			0.03	**03:00 ~ 04:00**	0.57	0.29	0.00	0.29	0.29	0.00	0.29	0.00	0.00	0.00	0.00	0.00	0.00	0.00	0.00	0.29	0.00	0.00	2.00
			0.03	**04:00 ~ 05:00**	0.57	0.29	0.00	0.29	0.29	0.00	0.29	0.00	0.00	0.00	0.00	0.00	0.00	0.00	0.00	0.29	0.00	0.00	2.00
			0.03	**05:00 ~ 06:00**	0.86	0.57	0.00	0.29	0.29	0.00	0.29	0.00	0.00	0.00	0.00	0.00	0.00	0.00	0.00	0.29	0.00	0.00	2.57
			0.03	**06:00 ~ 07:00**	1.43	0.86	0.00	0.57	0.29	0.29	0.29	0.00	0.00	0.29	0.00	0.00	0.00	0.00	0.00	0.29	0.00	0.00	4.29
			0.03	**07:00 ~ 08:00**	2.86	1.43	0.00	1.14	0.57	0.29	0.29	0.00	0.00	0.29	0.29	0.00	0.29	0.00	0.00	0.29	0.29	0.00	8.01
			0.03	**08:00 ~ 09:00**	3.72	2.00	0.00	1.43	0.57	0.29	0.29	0.00	0.00	0.29	0.29	0.00	0.29	0.00	0.00	0.57	0.29	0.00	10.01
			0.03	**09:00 ~ 10:00**	3.15	1.72	0.00	1.14	0.57	0.29	0.29	0.00	0.00	0.29	0.29	0.00	0.29	0.00	0.00	0.57	0.29	0.00	8.87
			0.03	**10:00 ~ 11:00**	3.15	1.72	0.00	1.14	0.57	0.29	0.29	0.00	0.00	0.29	0.29	0.00	0.29	0.00	0.00	0.57	0.29	0.00	8.87
			0.03	**11:00 ~ 12:00**	3.15	1.72	0.00	1.14	0.57	0.29	0.29	0.00	0.00	0.29	0.29	0.00	0.29	0.00	0.00	0.57	0.29	0.00	8.87
			0.03	**12:00 ~ 13:00**	3.72	2.00	0.00	1.14	0.57	0.29	0.29	0.29	0.00	0.29	0.29	0.29	0.29	0.00	0.29	0.57	0.29	0.00	10.58
			0.03	**13:00 ~ 14:00**	3.72	2.00	0.00	1.14	0.57	0.29	0.29	0.29	0.00	0.29	0.29	0.29	0.29	0.00	0.29	0.57	0.29	0.00	10.58
			0.03	**14:00 ~ 15:00**	3.72	2.00	0.00	1.43	0.57	0.29	0.29	0.29	0.00	0.29	0.29	0.29	0.29	0.00	0.29	0.57	0.29	0.00	10.87
			0.03	**15:00 ~ 16:00**	3.72	2.00	0.00	1.43	0.57	0.29	0.29	0.29	0.00	0.29	0.29	0.29	0.29	0.00	0.29	0.57	0.29	0.00	10.87
			0.03	**16:00 ~ 17:00**	4.00	2.00	0.00	1.43	0.57	0.29	0.29	0.29	0.00	0.29	0.29	0.29	0.29	0.00	0.29	0.57	0.29	0.00	11.15
			0.03	**17:00 ~ 18:00**	4.00	2.00	0.00	1.43	0.57	0.29	0.29	0.29	0.00	0.29	0.29	0.29	0.29	0.00	0.29	0.57	0.29	0.00	11.15
			0.03	**18:00 ~ 19:00**	4.29	2.29	0.00	1.43	0.57	0.29	0.29	0.29	0.00	0.29	0.29	0.29	0.29	0.00	0.29	0.57	0.29	0.00	11.73
			0.03	**19:00 ~ 20:00**	3.72	2.00	0.00	1.14	0.57	0.29	0.29	0.29	0.00	0.29	0.29	0.29	0.29	0.00	0.29	0.57	0.29	0.00	10.58
			0.03	**20:00 ~ 21:00**	3.15	1.72	0.00	1.14	0.57	0.29	0.29	0.00	0.00	0.29	0.29	0.29	0.29	0.00	0.29	0.57	0.29	0.00	9.44
			0.03	**21:00 ~ 22:00**	3.15	1.72	0.00	1.14	0.57	0.29	0.29	0.00	0.00	0.29	0.29	0.29	0.29	0.00	0.29	0.57	0.29	0.00	9.44
			0.03	**22:00 ~ 23:00**	3.15	1.72	0.00	1.14	0.57	0.29	0.29	0.00	0.00	0.29	0.29	0.29	0.29	0.00	0.29	0.57	0.29	0.00	9.44
			0.03	**23:00 ~ 00:00**	2.57	1.43	0.00	0.86	0.29	0.29	0.29	0.00	0.00	0.29	0.29	0.29	0.29	0.00	0.29	0.29	0.29	0.00	7.72
				Whole Day Total (veh*km)	65.78	35.46	0.00	23.74	11.44	5.72	6.86	2.29	0.00	5.72	4.86	3.43	4.86	0.00	3.43	11.15	4.86	0.00	189.62

Road No.	Road Name	Bound	Road Length (km)	Hour	PC	TAXI	LGV3	LGV4	LGV6	HGV7	HGV8	PLB	PV4	PV5	NFB6	NFB7	NFB8	FBSD	FBDD	MC	HGV9	NFB9	Total
217	Mei King Street	NB	0.11	**00:00 ~ 01:00**	0.00	0.00	0.00	0.00	0.00	0.00	0.00	0.00	0.00	0.00	0.00	0.00	0.00	0.00	1.08	0.00	0.00	0.00	1.08
			0.11	**01:00 ~ 02:00**	0.00	0.00	0.00	0.00	0.00	0.00	0.00	0.00	0.00	0.00	0.00	0.00	0.00	0.00	0.00	0.00	0.00	0.00	0.00
			0.11	**02:00 ~ 03:00**	0.00	0.00	0.00	0.00	0.00	0.00	0.00	0.00	0.00	0.00	0.00	0.00	0.00	0.00	0.00	0.00	0.00	0.00	0.00
			0.11	**03:00 ~ 04:00**	0.00	0.00	0.00	0.00	0.00	0.00	0.00	0.00	0.00	0.00	0.00	0.00	0.00	0.00	0.00	0.00	0.00	0.00	0.00
			0.11	**04:00 ~ 05:00**	0.00	0.00	0.00	0.00	0.00	0.00	0.00	0.00	0.00	0.00	0.00	0.00	0.00	0.00	0.00	0.00	0.00	0.00	0.00
			0.11	**05:00 ~ 06:00**	0.00	0.00	0.00	0.00	0.00	0.00	0.00	0.00	0.00	0.00	0.00	0.00	0.00	0.00	1.08	0.00	0.00	0.00	1.08
			0.11	**06:00 ~ 07:00**	0.00	0.00	0.00	0.00	0.00	0.00	0.00	1.08	0.00	0.00	0.00	0.00	0.00	0.00	1.08	0.00	0.00	0.00	2.16
			0.11	**07:00 ~ 08:00**	0.00	0.00	0.00	0.00	0.00	0.00	0.00	1.08	0.00	0.00	0.00	0.00	0.00	0.00	1.08	0.00	0.00	0.00	2.16
			0.11	**08:00 ~ 09:00**	0.00	0.00	0.00	0.00	0.00	0.00	0.00	1.08	0.00	0.00	0.00	0.00	0.00	0.00	1.08	0.00	0.00	0.00	2.16
			0.11	**09:00 ~ 10:00**	0.00	0.00	0.00	0.00	0.00	0.00	0.00	1.08	0.00	0.00	0.00	0.00	0.00	0.00	1.08	0.00	0.00	0.00	2.16
			0.11	**10:00 ~ 11:00**	0.00	0.00	0.00	0.00	0.00	0.00	0.00	1.08	0.00	0.00	0.00	0.00	0.00	0.00	1.08	0.00	0.00	0.00	2.16
			0.11	**11:00 ~ 12:00**	0.00	0.00	0.00	0.00	0.00	0.00	0.00	1.08	0.00	0.00	0.00	0.00	0.00	0.00	1.08	0.00	0.00	0.00	2.16
			0.11	**12:00 ~ 13:00**	0.00	0.00	0.00	0.00	0.00	0.00	0.00	0.00	0.00	0.00	0.00	0.00	0.00	0.00	0.00	0.00	0.00	0.00	0.00
			0.11	**13:00 ~ 14:00**	0.00	0.00	0.00	0.00	0.00	0.00	0.00	0.00	0.00	0.00	0.00	0.00	0.00	0.00	0.00	0.00	0.00	0.00	0.00
			0.11	**14:00 ~ 15:00**	0.00	0.00	0.00	0.00	0.00	0.00	0.00	0.00	0.00	0.00	0.00	0.00	0.00	0.00	0.00	0.00	0.00	0.00	0.00
			0.11	**15:00 ~ 16:00**	0.00	0.00	0.00	0.00	0.00	0.00	0.00	0.00	0.00	0.00	0.00	0.00	0.00	0.00	0.00	0.00	0.00	0.00	0.00
			0.11	**16:00 ~ 17:00**	0.00	0.00	0.00	0.00	0.00	0.00	0.00	0.00	0.00	0.00	0.00	0.00	0.00	0.00	0.00	0.00	0.00	0.00	0.00
			0.11	**17:00 ~ 18:00**	0.00	0.00	0.00	0.00	0.00	0.00	0.00	0.00	0.00	0.00	0.00	0.00	0.00	0.00	0.00	0.00	0.00	0.00	0.00
			0.11	**18:00 ~ 19:00**	0.00	0.00	0.00	0.00	0.00	0.00	0.00	0.00	0.00	0.00	0.00	0.00	0.00	0.00	0.00	0.00	0.00	0.00	0.00
			0.11	**19:00 ~ 20:00**	0.00	0.00	0.00	0.00	0.00	0.00	0.00	0.00	0.00	0.00	0.00	0.00	0.00	0.00	0.00	0.00	0.00	0.00	0.00
			0.11	**20:00 ~ 21:00**	0.00	0.00	0.00	0.00	0.00	0.00	0.00	0.00	0.00	0.00	0.00	0.00	0.00	0.00	0.00	0.00	0.00	0.00	0.00
			0.11	**21:00 ~ 22:00**	0.00	0.00	0.00	0.00	0.00	0.00	0.00	0.00	0.00	0.00	0.00	0.00	0.00	0.00	0.00	0.00	0.00	0.00	0.00
			0.11	**22:00 ~ 23:00**	0.00	0.00	0.00	0.00	0.00	0.00	0.00	0.00	0.00	0.00	0.00	0.00	0.00	0.00	0.00	0.00	0.00	0.00	0.00
			0.11	**23:00 ~ 00:00**	0.00	0.00	0.00	0.00	0.00	0.00	0.00	0.00	0.00	0.00	0.00	0.00	0.00	0.00	0.00	0.00	0.00	0.00	0.00
				Whole Day Total (veh*km)	0.00	0.00	0.00	0.00	0.00	0.00	0.00	6.47	0.00	0.00	0.00	0.00	0.00	0.00	8.63	0.00	0.00	0.00	15.11

Road No.	Road Name	Bound	Road Length (km)	Hour	PC	TAXI	LGV3	LGV4	LGV6	HGV7	HGV8	PLB	PV4	PV5	NFB6	NFB7	NFB8	FBSD	FBDD	MC	HGV9	NFB9	Total
218	To Kwa Wan Road	NB	0.08	**00:00 ~ 01:00**	11.37	6.06	0.00	3.79	1.52	0.76	0.76	0.76	0.00	0.76	0.76	0.00	0.76	0.00	3.03	1.52	0.76	0.00	32.59
			0.08	**01:00 ~ 02:00**	7.58	3.79	0.00	2.27	0.76	0.76	0.76	0.00	0.00	0.76	0.76	0.00	0.76	0.00	1.52	0.76	0.76	0.00	21.22
			0.08	**02:00 ~ 03:00**	5.31	3.03	0.00	1.52	0.76	0.76	0.76	0.00	0.00	0.76	0.00	0.00	0.76	0.00	1.52	0.76	0.76	0.00	16.68
			0.08	**03:00 ~ 04:00**	4.55	2.27	0.00	1.52	0.76	0.76	0.76	0.00	0.00	0.76	0.00	0.00	0.00	0.00	1.52	0.76	0.00	0.00	13.64
			0.08	**04:00 ~ 05:00**	4.55	2.27	0.00	1.52	0.76	0.76	0.76	0.00	0.00	0.76	0.00	0.00	0.00	0.00	1.52	0.76	0.00	0.00	13.64
			0.08	**05:00 ~ 06:00**	6.06	3.03	0.00	2.27	0.76	0.76	0.76	0.76	0.00	0.76	0.00	0.00	0.76	0.00	3.79	0.76	0.76	0.00	21.22
			0.08	**06:00 ~ 07:00**	11.37	6.06	0.00	3.79	1.52	0.76	0.76	2.27	0.00	0.76	0.76	0.00	0.76	0.00	9.10	1.52	0.76	0.00	40.17
			0.08	**07:00 ~ 08:00**	21.98	11.37	0.76	6.82	2.27	0.76	0.76	3.79	0.76	0.76	0.76	0.76	0.76	0.00	12.13	3.03	0.76	0.00	68.22
			0.08	**08:00 ~ 09:00**	28.05	14.40	0.76	8.34	3.03	0.76	1.52	3.79	0.76	0.76	0.76	0.76	0.76	0.00	9.85	3.03	0.76	0.00	78.07
			0.08	**09:00 ~ 10:00**	24.26	12.89	0.76	7.58	3.03	0.76	0.76	3.03	0.76	0.76	0.76	0.76	0.76	0.00	9.10	3.03	0.76	0.00	69.74
			0.08	**10:00 ~ 11:00**	23.50	12.13	0.76	6.82	3.03	0.76	0.76	3.03	0.76	0.76	0.76	0.76	0.76	0.00	8.34	3.03	0.76	0.00	66.70
			0.08	**11:00 ~ 12:00**	25.01	12.89	0.76	7.58	3.03	0.76	0.76	3.03	0.76	0.76	0.76	0.76	0.76	0.00	8.34	3.03	0.76	0.00	69.74
			0.08	**12:00 ~ 13:00**	11.37	6.06	0.76	3.79	1.52	0.76	0.76	3.03	0.00	0.76	0.76	0.76	0.76	0.00	8.34	1.52	0.76	0.00	41.69
			0.08	**13:00 ~ 14:00**	11.37	6.06	0.76	3.79	1.52	0.76	0.76	3.03	0.00	0.76	0.76	0.76	0.76	0.00	9.10	1.52	0.76	0.00	42.45
			0.08	**14:00 ~ 15:00**	11.37	6.06	0.76	3.79	1.52	0.76	0.76	3.03	0.00	0.76	0.76	0.76	0.76	0.00	9.10	1.52	0.76	0.00	42.45
			0.08	**15:00 ~ 16:00**	12.13	6.06	0.76	3.79	1.52	0.76	0.76	3.03	0.00	0.76	0.76	0.76	0.76	0.00	9.10	1.52	0.76	0.00	43.21
			0.08	**16:00 ~ 17:00**	12.13	6.06	0.76	4.55	1.52	0.76	0.76	3.03	0.00	0.76	0.76	0.76	0.76	0.00	9.10	1.52	0.76	0.00	43.96
			0.08	**17:00 ~ 18:00**	12.13	6.06	0.76	4.55	1.52	0.76	0.76	3.79	0.00	0.76	0.76	0.76	0.76	0.00	9.10	1.52	0.76	0.00	44.72
			0.08	**18:00 ~ 19:00**	12.89	6.82	0.76	4.55	1.52	0.76	0.76	3.79	0.00	0.76	0.76	0.76	0.76	0.00	9.10	1.52	0.76	0.00	46.24
			0.08	**19:00 ~ 20:00**	11.37	6.06	0.76	3.79	1.52	0.76	0.76	3.03	0.00	0.76	0.76	0.76	0.76	0.00	8.34	1.52	0.76	0.00	41.69
			0.08	**20:00 ~ 21:00**	9.85	5.31	0.76	3.79	1.52	0.76	0.76	2.27	0.00	0.76	0.76	0.76	0.76	0.00	6.82	1.52	0.76	0.00	37.14
			0.08	**21:00 ~ 22:00**	9.85	5.31	0.76	3.79	1.52	0.76	0.76	2.27	0.00	0.76	0.76	0.76	0.76	0.00	6.82	1.52	0.76	0.00	37.14
			0.08	**22:00 ~ 23:00**	9.10	4.55	0.76	3.03	1.52	0.76	0.76	1.52	0.00	0.76	0.76	0.76	0.76	0.00	6.06	1.52	0.76	0.00	33.35
			0.08	**23:00 ~ 00:00**	7.58	3.79	0.76	3.03	1.52	0.76	0.76	1.52	0.00	0.76	0.76	0.76	0.76	0.00	6.06	0.76	0.76	0.00	30.32
				Whole Day Total (veh*km)	304.72	158.42	12.89	100.06	39.42	18.19	18.95	53.82	3.79	18.19	15.16	12.89	16.68	0.00	166.76	39.42	16.68	0.00	996.01

Road No.	Road Name	Bound	Road Length (km)	Hour	PC	TAXI	LGV3	LGV4	LGV6	HGV7	HGV8	PLB	PV4	PV5	NFB6	NFB7	NFB8	FBSD	FBDD	MC	HGV9	NFB9	Total
219	To Kwa Wan Road	SB	0.12	**00:00 ~ 01:00**	8.72	4.98	0.00	3.74	1.25	1.25	1.25	1.25	0.00	1.25	0.00	0.00	0.00	0.00	4.98	1.25	1.25	0.00	31.13
			0.12	**01:00 ~ 02:00**	6.23	3.74	0.00	2.49	1.25	1.25	1.25	0.00	0.00	1.25	0.00	0.00	0.00	0.00	2.49	1.25	1.25	0.00	22.41
			0.12	**02:00 ~ 03:00**	4.98	2.49	0.00	2.49	1.25	1.25	1.25	0.00	0.00	1.25	0.00	0.00	0.00	0.00	2.49	1.25	0.00	0.00	18.68
			0.12	**03:00 ~ 04:00**	3.74	2.49	0.00	1.25	1.25	1.25	1.25	0.00	0.00	0.00	0.00	0.00	0.00	0.00	2.49	1.25	0.00	0.00	14.94
			0.12	**04:00 ~ 05:00**	3.74	2.49	0.00	1.25	1.25	1.25	1.25	0.00	0.00	0.00	0.00	0.00	0.00	0.00	2.49	1.25	0.00	0.00	14.94
			0.12	**05:00 ~ 06:00**	4.98	2.49	0.00	2.49	1.25	1.25	1.25	1.25	0.00	1.25	0.00	0.00	0.00	0.00	4.98	1.25	0.00	0.00	22.41
			0.12	**06:00 ~ 07:00**	8.72	4.98	0.00	3.74	1.25	1.25	1.25	3.74	0.00	1.25	0.00	0.00	0.00	0.00	12.45	1.25	1.25	0.00	41.09
			0.12	**07:00 ~ 08:00**	17.43	8.72	1.25	7.47	2.49	1.25	1.25	4.98	0.00	1.25	1.25	1.25	1.25	0.00	16.19	2.49	1.25	0.00	69.72
			0.12	**08:00 ~ 09:00**	22.41	11.21	1.25	8.72	3.74	1.25	1.25	4.98	0.00	1.25	1.25	1.25	1.25	0.00	13.70	2.49	1.25	0.00	77.19
			0.12	**09:00 ~ 10:00**	19.92	9.96	1.25	8.72	3.74	1.25	1.25	3.74	0.00	1.25	1.25	1.25	1.25	0.00	12.45	2.49	1.25	0.00	70.97
			0.12	**10:00 ~ 11:00**	18.68	9.96	1.25	7.47	3.74	1.25	1.25	3.74	0.00	1.25	1.25	1.25	1.25	0.00	11.21	2.49	1.25	0.00	67.23
			0.12	**11:00 ~ 12:00**	19.92	9.96	1.25	8.72	3.74	1.25	1.25	3.74	0.00	1.25	1.25	1.25	1.25	0.00	11.21	2.49	1.25	0.00	69.72
			0.12	**12:00 ~ 13:00**	13.70	7.47	0.00	4.98	2.49	1.25	1.25	3.74	0.00	1.25	1.25	0.00	1.25	0.00	11.21	2.49	1.25	0.00	53.54
			0.12	**13:00 ~ 14:00**	13.70	7.47	0.00	4.98	2.49	1.25	1.25	3.74	0.00	1.25	1.25	0.00	1.25	0.00	12.45	2.49	1.25	0.00	54.78
			0.12	**14:00 ~ 15:00**	13.70	7.47	0.00	4.98	2.49	1.25	1.25	3.74	0.00	1.25	1.25	0.00	1.25	0.00	12.45	2.49	1.25	0.00	54.78
			0.12	**15:00 ~ 16:00**	13.70	7.47	0.00	4.98	2.49	1.25	1.25	3.74	0.00	1.25	1.25	0.00	1.25	0.00	12.45	2.49	1.25	0.00	54.78
			0.12	**16:00 ~ 17:00**	14.94	7.47	0.00	6.23	2.49	1.25	1.25	3.74	0.00	1.25	1.25	0.00	1.25	0.00	12.45	2.49	1.25	0.00	57.27
			0.12	**17:00 ~ 18:00**	13.70	7.47	0.00	4.98	2.49	1.25	1.25	4.98	0.00	1.25	1.25	0.00	1.25	0.00	12.45	2.49	1.25	0.00	56.03
			0.12	**18:00 ~ 19:00**	14.94	7.47	0.00	6.23	2.49	1.25	1.25	4.98	0.00	1.25	1.25	0.00	1.25	0.00	12.45	2.49	1.25	0.00	58.52
			0.12	**19:00 ~ 20:00**	13.70	7.47	0.00	4.98	2.49	1.25	1.25	3.74	0.00	1.25	1.25	0.00	1.25	0.00	11.21	2.49	1.25	0.00	53.54
			0.12	**20:00 ~ 21:00**	11.21	6.23	0.00	4.98	2.49	1.25	1.25	2.49	0.00	1.25	1.25	0.00	1.25	0.00	9.96	1.25	1.25	0.00	46.07
			0.12	**21:00 ~ 22:00**	11.21	6.23	0.00	4.98	2.49	1.25	1.25	2.49	0.00	1.25	1.25	0.00	1.25	0.00	9.96	1.25	1.25	0.00	46.07
			0.12	**22:00 ~ 23:00**	11.21	6.23	0.00	4.98	2.49	1.25	1.25	2.49	0.00	1.25	1.25	0.00	1.25	0.00	8.72	1.25	1.25	0.00	44.82
			0.12	**23:00 ~ 00:00**	8.72	4.98	0.00	3.74	1.25	1.25	1.25	2.49	0.00	1.25	1.25	0.00	1.25	0.00	7.47	1.25	1.25	0.00	37.35
				Whole Day Total (veh*km)	293.82	156.87	6.23	119.52	54.78	29.88	29.88	69.72	0.00	27.39	21.17	6.23	21.17	0.00	230.33	46.07	24.90	0.00	1137.93

Road No.	Road Name	Bound	Road Length (km)	Hour	PC	TAXI	LGV3	LGV4	LGV6	HGV7	HGV8	PLB	PV4	PV5	NFB6	NFB7	NFB8	FBSD	FBDD	MC	HGV9	NFB9	Total
220	Ma Hang Chung Road	EB	0.05	**00:00 ~ 01:00**	0.54	0.54	0.00	0.00	0.00	0.00	0.00	0.00	0.00	0.00	0.00	0.00	0.00	0.00	0.00	0.00	0.00	0.00	1.08
			0.05	**01:00 ~ 02:00**	0.54	0.54	0.00	0.00	0.00	0.00	0.00	0.00	0.00	0.00	0.00	0.00	0.00	0.00	0.00	0.00	0.00	0.00	1.08
			0.05	**02:00 ~ 03:00**	0.54	0.54	0.00	0.00	0.00	0.00	0.00	0.00	0.00	0.00	0.00	0.00	0.00	0.00	0.00	0.00	0.00	0.00	1.08
			0.05	**03:00 ~ 04:00**	0.54	0.54	0.00	0.00	0.00	0.00	0.00	0.00	0.00	0.00	0.00	0.00	0.00	0.00	0.00	0.00	0.00	0.00	1.08
			0.05	**04:00 ~ 05:00**	0.54	0.54	0.00	0.00	0.00	0.00	0.00	0.00	0.00	0.00	0.00	0.00	0.00	0.00	0.00	0.00	0.00	0.00	1.08
			0.05	**05:00 ~ 06:00**	0.54	0.54	0.00	0.00	0.00	0.00	0.00	0.00	0.00	0.00	0.00	0.00	0.00	0.00	0.00	0.00	0.00	0.00	1.08
			0.05	**06:00 ~ 07:00**	0.54	0.54	0.00	0.00	0.00	0.00	0.00	0.00	0.00	0.00	0.00	0.00	0.00	0.00	0.00	0.00	0.00	0.00	1.08
			0.05	**07:00 ~ 08:00**	0.54	0.54	0.00	0.54	0.00	0.00	0.00	0.00	0.00	0.00	0.00	0.00	0.00	0.00	0.00	0.54	0.00	0.00	2.16
			0.05	**08:00 ~ 09:00**	1.08	0.54	0.00	0.54	0.00	0.00	0.00	0.00	0.00	0.00	0.00	0.00	0.00	0.00	0.00	0.54	0.00	0.00	2.70
			0.05	**09:00 ~ 10:00**	0.54	0.54	0.00	0.54	0.00	0.00	0.00	0.00	0.00	0.00	0.00	0.00	0.00	0.00	0.00	0.54	0.00	0.00	2.16
			0.05	**10:00 ~ 11:00**	0.54	0.54	0.00	0.54	0.00	0.00	0.00	0.00	0.00	0.00	0.00	0.00	0.00	0.00	0.00	0.54	0.00	0.00	2.16
			0.05	**11:00 ~ 12:00**	0.54	0.54	0.00	0.54	0.00	0.00	0.00	0.00	0.00	0.00	0.00	0.00	0.00	0.00	0.00	0.54	0.00	0.00	2.16
			0.05	**12:00 ~ 13:00**	0.54	0.54	0.00	0.54	0.00	0.00	0.00	0.00	0.00	0.00	0.00	0.00	0.00	0.00	0.00	0.54	0.00	0.00	2.16
			0.05	**13:00 ~ 14:00**	1.08	0.54	0.00	0.54	0.00	0.00	0.00	0.00	0.00	0.00	0.00	0.00	0.00	0.00	0.00	0.54	0.00	0.00	2.70
			0.05	**14:00 ~ 15:00**	1.08	0.54	0.00	0.54	0.00	0.00	0.00	0.00	0.00	0.00	0.00	0.00	0.00	0.00	0.00	0.54	0.00	0.00	2.70
			0.05	**15:00 ~ 16:00**	1.08	0.54	0.00	0.54	0.00	0.00	0.00	0.00	0.00	0.00	0.00	0.00	0.00	0.00	0.00	0.54	0.00	0.00	2.70
			0.05	**16:00 ~ 17:00**	1.08	0.54	0.00	0.54	0.00	0.00	0.00	0.00	0.00	0.00	0.00	0.00	0.00	0.00	0.00	0.54	0.00	0.00	2.70
			0.05	**17:00 ~ 18:00**	1.08	0.54	0.00	0.54	0.00	0.00	0.00	0.00	0.00	0.00	0.00	0.00	0.00	0.00	0.00	0.54	0.00	0.00	2.70
			0.05	**18:00 ~ 19:00**	1.08	0.54	0.00	0.54	0.00	0.00	0.00	0.00	0.00	0.00	0.00	0.00	0.00	0.00	0.00	0.54	0.00	0.00	2.70
			0.05	**19:00 ~ 20:00**	1.08	0.54	0.00	0.54	0.00	0.00	0.00	0.00	0.00	0.00	0.00	0.00	0.00	0.00	0.00	0.54	0.00	0.00	2.70
			0.05	**20:00 ~ 21:00**	0.54	0.54	0.00	0.54	0.00	0.00	0.00	0.00	0.00	0.00	0.00	0.00	0.00	0.00	0.00	0.54	0.00	0.00	2.16
			0.05	**21:00 ~ 22:00**	0.54	0.54	0.00	0.54	0.00	0.00	0.00	0.00	0.00	0.00	0.00	0.00	0.00	0.00	0.00	0.54	0.00	0.00	2.16
			0.05	**22:00 ~ 23:00**	0.54	0.54	0.00	0.54	0.00	0.00	0.00	0.00	0.00	0.00	0.00	0.00	0.00	0.00	0.00	0.54	0.00	0.00	2.16
			0.05	**23:00 ~ 00:00**	0.54	0.54	0.00	0.54	0.00	0.00	0.00	0.00	0.00	0.00	0.00	0.00	0.00	0.00	0.00	0.54	0.00	0.00	2.16
				Whole Day Total (veh*km)	17.25	12.94	0.00	9.16	0.00	0.00	0.00	0.00	0.00	0.00	0.00	0.00	0.00	0.00	0.00	9.16	0.00	0.00	48.51

Road No.	Road Name	Bound	Road Length (km)	Hour	PC	TAXI	LGV3	LGV4	LGV6	HGV7	HGV8	PLB	PV4	PV5	NFB6	NFB7	NFB8	FBSD	FBDD	MC	HGV9	NFB9	Total
221	Ma Hang Chung Road	WB	0.05	**00:00 ~ 01:00**	0.54	0.54	0.00	0.00	0.00	0.00	0.00	0.00	0.00	0.00	0.00	0.00	0.00	0.00	0.00	0.00	0.00	0.00	1.08
			0.05	**01:00 ~ 02:00**	0.54	0.54	0.00	0.00	0.00	0.00	0.00	0.00	0.00	0.00	0.00	0.00	0.00	0.00	0.00	0.00	0.00	0.00	1.08
			0.05	**02:00 ~ 03:00**	0.54	0.54	0.00	0.00	0.00	0.00	0.00	0.00	0.00	0.00	0.00	0.00	0.00	0.00	0.00	0.00	0.00	0.00	1.08
			0.05	**03:00 ~ 04:00**	0.54	0.54	0.00	0.00	0.00	0.00	0.00	0.00	0.00	0.00	0.00	0.00	0.00	0.00	0.00	0.00	0.00	0.00	1.08
			0.05	**04:00 ~ 05:00**	0.54	0.54	0.00	0.00	0.00	0.00	0.00	0.00	0.00	0.00	0.00	0.00	0.00	0.00	0.00	0.00	0.00	0.00	1.08
			0.05	**05:00 ~ 06:00**	0.54	0.54	0.00	0.00	0.00	0.00	0.00	0.00	0.00	0.00	0.00	0.00	0.00	0.00	0.00	0.00	0.00	0.00	1.08
			0.05	**06:00 ~ 07:00**	0.54	0.54	0.00	0.00	0.00	0.00	0.00	0.00	0.00	0.00	0.00	0.00	0.00	0.00	0.00	0.00	0.00	0.00	1.08
			0.05	**07:00 ~ 08:00**	0.54	0.54	0.00	0.54	0.00	0.00	0.00	0.00	0.00	0.00	0.00	0.00	0.00	0.00	0.00	0.54	0.00	0.00	2.16
			0.05	**08:00 ~ 09:00**	1.08	0.54	0.00	0.54	0.00	0.00	0.00	0.00	0.00	0.00	0.00	0.00	0.00	0.00	0.00	0.54	0.00	0.00	2.70
			0.05	**09:00 ~ 10:00**	0.54	0.54	0.00	0.54	0.00	0.00	0.00	0.00	0.00	0.00	0.00	0.00	0.00	0.00	0.00	0.54	0.00	0.00	2.16
			0.05	**10:00 ~ 11:00**	0.54	0.54	0.00	0.54	0.00	0.00	0.00	0.00	0.00	0.00	0.00	0.00	0.00	0.00	0.00	0.54	0.00	0.00	2.16
			0.05	**11:00 ~ 12:00**	0.54	0.54	0.00	0.54	0.00	0.00	0.00	0.00	0.00	0.00	0.00	0.00	0.00	0.00	0.00	0.54	0.00	0.00	2.16
			0.05	**12:00 ~ 13:00**	0.54	0.54	0.00	0.54	0.00	0.00	0.00	0.00	0.00	0.00	0.00	0.00	0.00	0.00	0.00	0.54	0.00	0.00	2.16
			0.05	**13:00 ~ 14:00**	1.08	0.54	0.00	0.54	0.00	0.00	0.00	0.00	0.00	0.00	0.00	0.00	0.00	0.00	0.00	0.54	0.00	0.00	2.70
			0.05	**14:00 ~ 15:00**	1.08	0.54	0.00	0.54	0.00	0.00	0.00	0.00	0.00	0.00	0.00	0.00	0.00	0.00	0.00	0.54	0.00	0.00	2.70
			0.05	**15:00 ~ 16:00**	1.08	0.54	0.00	0.54	0.00	0.00	0.00	0.00	0.00	0.00	0.00	0.00	0.00	0.00	0.00	0.54	0.00	0.00	2.70
			0.05	**16:00 ~ 17:00**	1.08	0.54	0.00	0.54	0.00	0.00	0.00	0.00	0.00	0.00	0.00	0.00	0.00	0.00	0.00	0.54	0.00	0.00	2.70
			0.05	**17:00 ~ 18:00**	1.08	0.54	0.00	0.54	0.00	0.00	0.00	0.00	0.00	0.00	0.00	0.00	0.00	0.00	0.00	0.54	0.00	0.00	2.70
			0.05	**18:00 ~ 19:00**	1.08	0.54	0.00	0.54	0.00	0.00	0.00	0.00	0.00	0.00	0.00	0.00	0.00	0.00	0.00	0.54	0.00	0.00	2.70
			0.05	**19:00 ~ 20:00**	1.08	0.54	0.00	0.54	0.00	0.00	0.00	0.00	0.00	0.00	0.00	0.00	0.00	0.00	0.00	0.54	0.00	0.00	2.70
			0.05	**20:00 ~ 21:00**	0.54	0.54	0.00	0.54	0.00	0.00	0.00	0.00	0.00	0.00	0.00	0.00	0.00	0.00	0.00	0.54	0.00	0.00	2.16
			0.05	**21:00 ~ 22:00**	0.54	0.54	0.00	0.54	0.00	0.00	0.00	0.00	0.00	0.00	0.00	0.00	0.00	0.00	0.00	0.54	0.00	0.00	2.16
			0.05	**22:00 ~ 23:00**	0.54	0.54	0.00	0.54	0.00	0.00	0.00	0.00	0.00	0.00	0.00	0.00	0.00	0.00	0.00	0.54	0.00	0.00	2.16
			0.05	**23:00 ~ 00:00**	0.54	0.54	0.00	0.54	0.00	0.00	0.00	0.00	0.00	0.00	0.00	0.00	0.00	0.00	0.00	0.54	0.00	0.00	2.16
				Whole Day Total (veh*km)	17.25	12.94	0.00	9.16	0.00	0.00	0.00	0.00	0.00	0.00	0.00	0.00	0.00	0.00	0.00	9.16	0.00	0.00	48.51
222	To Kwa Wan Road	NB	0.03	**00:00 ~ 01:00**	4.92	2.62	0.00	1.64	0.66	0.33	0.33	0.33	0.00	0.33	0.33	0.00	0.33	0.00	1.31	0.66	0.33	0.00	14.10
			0.03	**01:00 ~ 02:00**	3.28	1.64	0.00	0.98	0.33	0.33	0.33	0.00	0.00	0.33	0.33	0.00	0.33	0.00	0.66	0.33	0.33	0.00	9.18
			0.03	**02:00 ~ 03:00**	2.30	1.31	0.00	0.66	0.33	0.33	0.33	0.00	0.00	0.33	0.00	0.00	0.33	0.00	0.66	0.33	0.33	0.00	7.22
			0.03	**03:00 ~ 04:00**	1.97	0.98	0.00	0.66	0.33	0.33	0.33	0.00	0.00	0.33	0.00	0.00	0.00	0.00	0.66	0.33	0.00	0.00	5.90
			0.03	**04:00 ~ 05:00**	1.97	0.98	0.00	0.66	0.33	0.33	0.33	0.00	0.00	0.33	0.00	0.00	0.00	0.00	0.66	0.33	0.00	0.00	5.90
			0.03	**05:00 ~ 06:00**	2.62	1.31	0.00	0.98	0.33	0.33	0.33	0.00	0.00	0.33	0.00	0.00	0.33	0.00	1.64	0.33	0.33	0.00	9.18
			0.03	**06:00 ~ 07:00**	4.92	2.62	0.00	1.64	0.66	0.33	0.33	0.98	0.00	0.33	0.33	0.00	0.33	0.00	3.94	0.66	0.33	0.00	17.38
			0.03	**07:00 ~ 08:00**	9.51	4.92	0.33	2.95	0.98	0.33	0.33	1.64	0.33	0.33	0.33	0.33	0.33	0.00	5.25	1.31	0.33	0.00	29.52
			0.03	**08:00 ~ 09:00**	12.14	6.23	0.33	3.61	1.31	0.33	0.66	1.64	0.33	0.33	0.33	0.33	0.33	0.00	4.26	1.31	0.33	0.00	33.78
			0.03	**09:00 ~ 10:00**	10.50	5.58	0.33	3.28	1.31	0.33	0.33	1.31	0.33	0.33	0.33	0.33	0.33	0.00	3.94	1.31	0.33	0.00	30.18
			0.03	**10:00 ~ 11:00**	10.17	5.25	0.33	2.95	1.31	0.33	0.33	1.31	0.33	0.33	0.33	0.33	0.33	0.00	3.61	1.31	0.33	0.00	28.86
			0.03	**11:00 ~ 12:00**	10.82	5.58	0.33	3.28	1.31	0.33	0.33	1.31	0.33	0.33	0.33	0.33	0.33	0.00	3.61	1.31	0.33	0.00	30.18
			0.03	**12:00 ~ 13:00**	4.92	2.62	0.33	1.64	0.66	0.33	0.33	1.31	0.00	0.33	0.33	0.33	0.33	0.00	3.61	0.66	0.33	0.00	18.04
			0.03	**13:00 ~ 14:00**	4.92	2.62	0.33	1.64	0.66	0.33	0.33	1.31	0.00	0.33	0.33	0.33	0.33	0.00	3.94	0.66	0.33	0.00	18.37
			0.03	**14:00 ~ 15:00**	4.92	2.62	0.33	1.64	0.66	0.33	0.33	1.31	0.00	0.33	0.33	0.33	0.33	0.00	3.94	0.66	0.33	0.00	18.37
			0.03	**15:00 ~ 16:00**	5.25	2.62	0.33	1.64	0.66	0.33	0.33	1.31	0.00	0.33	0.33	0.33	0.33	0.00	3.94	0.66	0.33	0.00	18.70
			0.03	**16:00 ~ 17:00**	5.25	2.62	0.33	1.97	0.66	0.33	0.33	1.31	0.00	0.33	0.33	0.33	0.33	0.00	3.94	0.66	0.33	0.00	19.02
			0.03	**17:00 ~ 18:00**	5.25	2.62	0.33	1.97	0.66	0.33	0.33	1.64	0.00	0.33	0.33	0.33	0.33	0.00	3.94	0.66	0.33	0.00	19.35
			0.03	**18:00 ~ 19:00**	5.58	2.95	0.33	1.97	0.66	0.33	0.33	1.64	0.00	0.33	0.33	0.33	0.33	0.00	3.94	0.66	0.33	0.00	20.01
			0.03	**19:00 ~ 20:00**	4.92	2.62	0.33	1.64	0.66	0.33	0.33	1.31	0.00	0.33	0.33	0.33	0.33	0.00	3.61	0.66	0.33	0.00	18.04
			0.03	**20:00 ~ 21:00**	4.26	2.30	0.33	1.64	0.66	0.33	0.33	0.98	0.00	0.33	0.33	0.33	0.33	0.00	2.95	0.66	0.33	0.00	16.07
			0.03	**21:00 ~ 22:00**	4.26	2.30	0.33	1.64	0.66	0.33	0.33	0.98	0.00	0.33	0.33	0.33	0.33	0.00	2.95	0.66	0.33	0.00	16.07
			0.03	**22:00 ~ 23:00**	3.94	1.97	0.33	1.31	0.66	0.33	0.33	0.66	0.00	0.33	0.33	0.33	0.33	0.00	2.62	0.66	0.33	0.00	14.43
			0.03	**23:00 ~ 00:00**	3.28	1.64	0.33	1.31	0.66	0.33	0.33	0.66	0.00	0.33	0.33	0.33	0.33	0.00	2.62	0.33	0.33	0.00	13.12
				Whole Day Total (veh*km)	131.86	68.55	5.58	43.30	17.06	7.87	8.20	23.29	1.64	7.87	6.56	5.58	7.22	0.00	72.16	17.06	7.22	0.00	430.99
223	To Kwa Wan Road	NB	0.03	**00:00 ~ 01:00**	4.12	2.06	0.00	1.18	0.59	0.29	0.29	0.29	0.00	0.29	0.29	0.00	0.29	0.00	1.18	0.59	0.29	0.00	11.76
			0.03	**01:00 ~ 02:00**	2.65	1.47	0.00	0.88	0.29	0.29	0.29	0.00	0.00	0.29	0.29	0.00	0.29	0.00	0.59	0.29	0.29	0.00	7.94
			0.03	**02:00 ~ 03:00**	2.06	1.18	0.00	0.59	0.29	0.29	0.29	0.00	0.00	0.29	0.00	0.00	0.29	0.00	0.59	0.29	0.00	0.00	6.17
			0.03	**03:00 ~ 04:00**	1.47	0.88	0.00	0.59	0.29	0.29	0.29	0.00	0.00	0.29	0.00	0.00	0.00	0.00	0.59	0.29	0.00	0.00	5.00
			0.03	**04:00 ~ 05:00**	1.47	0.88	0.00	0.59	0.29	0.29	0.29	0.00	0.00	0.29	0.00	0.00	0.00	0.00	0.59	0.29	0.00	0.00	5.00
			0.03	**05:00 ~ 06:00**	2.06	1.18	0.00	0.59	0.29	0.29	0.29	0.29	0.00	0.29	0.00	0.00	0.29	0.00	1.47	0.29	0.00	0.00	7.35
			0.03	**06:00 ~ 07:00**	4.12	2.06	0.00	1.18	0.59	0.29	0.29	0.88	0.00	0.29	0.29	0.00	0.29	0.00	3.53	0.59	0.29	0.00	14.70
			0.03	**07:00 ~ 08:00**	7.94	4.12	0.29	2.06	0.88	0.29	0.29	1.18	0.29	0.29	0.29	0.29	0.29	0.00	4.41	0.88	0.29	0.00	24.11
			0.03	**08:00 ~ 09:00**	10.00	5.00	0.29	2.65	1.18	0.29	0.29	1.47	0.29	0.29	0.29	0.29	0.29	0.00	3.53	1.18	0.29	0.00	27.64
			0.03	**09:00 ~ 10:00**	8.82	4.41	0.29	2.35	0.88	0.29	0.29	1.18	0.29	0.29	0.29	0.29	0.29	0.00	3.23	1.18	0.29	0.00	24.70
			0.03	**10:00 ~ 11:00**	8.53	4.41	0.29	2.35	0.88	0.29	0.29	0.88	0.29	0.29	0.29	0.29	0.29	0.00	3.23	1.18	0.29	0.00	24.11
			0.03	**11:00 ~ 12:00**	9.11	4.70	0.29	2.35	0.88	0.29	0.29	0.88	0.29	0.29	0.29	0.29	0.29	0.00	3.23	1.18	0.29	0.00	24.99
			0.03	**12:00 ~ 13:00**	4.12	2.06	0.00	1.47	0.59	0.29	0.29	1.18	0.00	0.29	0.29	0.29	0.29	0.00	3.23	0.59	0.29	0.00	15.29
			0.03	**13:00 ~ 14:00**	4.12	2.06	0.00	1.47	0.59	0.29	0.29	1.18	0.00	0.29	0.29	0.29	0.29	0.00	3.23	0.59	0.29	0.00	15.29
			0.03	**14:00 ~ 15:00**	4.12	2.06	0.00	1.47	0.59	0.29	0.29	1.18	0.00	0.29	0.29	0.29	0.29	0.00	3.23	0.59	0.29	0.00	15.29
			0.03	**15:00 ~ 16:00**	4.12	2.06	0.00	1.47	0.59	0.29	0.29	1.18	0.00	0.29	0.29	0.29	0.29	0.00	3.23	0.59	0.29	0.00	15.29
			0.03	**16:00 ~ 17:00**	4.41	2.35	0.00	1.47	0.59	0.29	0.29	1.18	0.00	0.29	0.29	0.29	0.29	0.00	3.23	0.59	0.29	0.00	15.88
			0.03	**17:00 ~ 18:00**	4.41	2.35	0.00	1.47	0.59	0.29	0.29	1.18	0.00	0.29	0.29	0.29	0.29	0.00	3.23	0.59	0.29	0.00	15.88
			0.03	**18:00 ~ 19:00**	4.70	2.35	0.00	1.47	0.59	0.29	0.29	1.47	0.00	0.29	0.29	0.29	0.29	0.00	3.53	0.59	0.29	0.00	16.76
			0.03	**19:00 ~ 20:00**	4.12	2.06	0.00	1.47	0.59	0.29	0.29	1.18	0.00	0.29	0.29	0.29	0.29	0.00	2.94	0.59	0.29	0.00	14.99
			0.03	**20:00 ~ 21:00**	3.53	1.76	0.00	1.18	0.59	0.29	0.29	0.59	0.00	0.29	0.29	0.29	0.29	0.00	2.65	0.59	0.29	0.00	12.94
			0.03	**21:00 ~ 22:00**	3.53	1.76	0.00	1.18	0.59	0.29	0.29	0.59	0.00	0.29	0.29	0.29	0.29	0.00	2.65	0.59	0.29	0.00	12.94
			0.03	**22:00 ~ 23:00**	3.23	1.76	0.00	1.18	0.59	0.29	0.29	0.59	0.00	0.29	0.29	0.29	0.29	0.00	2.35	0.59	0.29	0.00	12.35
			0.03	**23:00 ~ 00:00**	2.65	1.47	0.00	0.88	0.29	0.29	0.29	0.59	0.00	0.29	0.29	0.29	0.29	0.00	2.06	0.29	0.29	0.00	10.29
				Whole Day Total (veh*km)	109.37	56.45	1.47	33.52	14.11	7.06	7.06	19.11	1.47	7.06	5.88	5.00	6.47	0.00	61.74	14.99	5.88	0.00	356.62
224	To Kwa Wan Road	SB	0.03	**00:00 ~ 01:00**	2.94	1.47	0.00	1.18	0.59	0.29	0.29	0.29	0.00	0.29	0.00	0.00	0.29	0.00	1.18	0.29	0.29	0.00	9.41
			0.03	**01:00 ~ 02:00**	2.06	1.18	0.00	0.88	0.29	0.29	0.29	0.00	0.00	0.29	0.00	0.00	0.29	0.00	0.59	0.29	0.29	0.00	6.76
			0.03	**02:00 ~ 03:00**	1.47	0.88	0.00	0.59	0.29	0.29	0.29	0.00	0.00	0.29	0.00	0.00	0.00	0.00	0.59	0.29	0.00	0.00	5.00
			0.03	**03:00 ~ 04:00**	1.18	0.59	0.00	0.59	0.29	0.29	0.29	0.00	0.00	0.29	0.00	0.00	0.00	0.00	0.59	0.29	0.00	0.00	4.41
			0.03	**04:00 ~ 05:00**	1.18	0.59	0.00	0.59	0.29	0.29	0.29	0.00	0.00	0.29	0.00	0.00	0.00	0.00	0.59	0.29	0.00	0.00	4.41
			0.03	**05:00 ~ 06:00**	1.47	0.88	0.00	0.59	0.29	0.29	0.29	0.29	0.00	0.29	0.00	0.00	0.00	0.00	1.47	0.29	0.00	0.00	6.17
			0.03	**06:00 ~ 07:00**	2.94	1.47	0.00	1.18	0.59	0.29	0.29	0.88	0.00	0.29	0.00	0.00	0.29	0.00	3.23	0.29	0.29	0.00	12.05
			0.03	**07:00 ~ 08:00**	5.59	2.94	0.29	2.35	0.88	0.29	0.29	1.18	0.00	0.29	0.29	0.29	0.29	0.00	4.12	0.88	0.29	0.00	20.29
			0.03	**08:00 ~ 09:00**	7.06	3.53	0.29	2.65	1.18	0.29	0.29	1.47	0.00	0.29	0.29	0.29	0.29	0.00	3.53	0.88	0.29	0.00	22.64
			0.03	**09:00 ~ 10:00**	6.17	3.23	0.29	2.35	0.88	0.29	0.29	1.18	0.00	0.29	0.29	0.29	0.29	0.00	3.23	0.88	0.29	0.00	20.29
			0.03	**10:00 ~ 11:00**	6.17	3.23	0.29	2.35	0.88	0.29	0.29	0.88	0.00	0.29	0.29	0.29	0.29	0.00	2.94	0.88	0.29	0.00	19.70
			0.03	**11:00 ~ 12:00**	6.47	3.23	0.29	2.65	0.88	0.29	0.29	0.88	0.00	0.29	0.29	0.29	0.29	0.00	2.94	0.88	0.29	0.00	20.29
			0.03	**12:00 ~ 13:00**	5.88	3.23	0.29	2.06	0.88	0.29	0.29	1.18	0.00	0.29	0.29	0.29	0.29	0.00	2.94	0.88	0.29	0.00	19.40
			0.03	**13:00 ~ 14:00**	6.17	3.23	0.29	2.06	0.88	0.29	0.29	1.18	0.00	0.29	0.29	0.29	0.29	0.00	2.94	0.88	0.29	0.00	19.70
			0.03	**14:00 ~ 15:00**	6.17	3.23	0.29	2.35	0.88	0.29	0.29	1.18	0.00	0.29	0.29	0.29	0.29	0.00	3.23	0.88	0.29	0.00	20.29
			0.03	**15:00 ~ 16:00**	6.17	3.23	0.29	2.35	0.88	0.29	0.29	1.18	0.00	0.29	0.29	0.29	0.29	0.00	3.23	0.88	0.29	0.00	20.29
			0.03	**16:00 ~ 17:00**	6.47	3.23	0.29	2.35	0.88	0.29	0.29	1.18	0.00	0.29	0.29	0.29	0.29	0.00	2.94	0.88	0.29	0.00	20.29
			0.03	**17:00 ~ 18:00**	6.47	3.23	0.29	2.35	0.88	0.29	0.29	1.18	0.00	0.29	0.29	0.29	0.29	0.00	3.23	0.88	0.29	0.00	20.58
			0.03	**18:00 ~ 19:00**	6.76	3.53	0.29	2.35	0.88	0.29	0.29	1.18	0.00	0.29	0.29	0.29	0.29	0.00	3.23	0.88	0.29	0.00	21.17
			0.03	**19:00 ~ 20:00**	6.17	3.23	0.29	2.06	0.88	0.29	0.29	1.18	0.00	0.29	0.29	0.29	0.29	0.00	2.65	0.88	0.29	0.00	19.40
			0.03	**20:00 ~ 21:00**	5.29	2.65	0.29	1.76	0.88	0.29	0.29	0.59	0.00	0.29	0.29	0.29	0.29	0.00	2.35	0.59	0.29	0.00	16.46
			0.03	**21:00 ~ 22:00**	5.29	2.65	0.29	1.76	0.88	0.29	0.29	0.59	0.00	0.29	0.29	0.29	0.29	0.00	2.35	0.59	0.29	0.00	16.46
			0.03	**22:00 ~ 23:00**	5.00	2.65	0.29	1.76	0.59	0.29	0.29	0.59	0.00	0.29	0.29	0.29	0.29	0.00	2.35	0.59	0.29	0.00	15.88
			0.03	**23:00 ~ 00:00**	4.12	2.06	0.29	1.47	0.59	0.29	0.29	0.59	0.00	0.29	0.29	0.29	0.29	0.00	2.06	0.59	0.29	0.00	13.82
				Whole Day Total (veh*km)	114.66	59.39	5.00	42.63	17.35	7.06	7.06	18.82	0.00	7.06	5.00	5.00	5.88	0.00	58.51	15.88	5.88	0.00	375.14

Road No.	Road Name	Bound	Road Length (km)	Hour	PC	TAXI	LGV3	LGV4	LGV6	HGV7	HGV8	PLB	PV4	PV5	NFB6	NFB7	NFB8	FBSD	FBDD	MC	HGV9	NFB9	Total
225	San Ma Tau Street	EB	0.02	**00:00 ~ 01:00**	1.00	0.50	0.00	0.50	0.25	0.25	0.25	0.00	0.00	0.00	0.00	0.00	0.00	0.00	0.25	0.25	0.00	0.00	3.24
			0.02	**01:00 ~ 02:00**	0.75	0.50	0.00	0.25	0.25	0.25	0.25	0.00	0.00	0.00	0.00	0.00	0.00	0.00	0.25	0.25	0.00	0.00	2.74
			0.02	**02:00 ~ 03:00**	0.50	0.25	0.00	0.25	0.25	0.00	0.25	0.00	0.00	0.00	0.00	0.00	0.00	0.00	0.25	0.25	0.00	0.00	1.99
			0.02	**03:00 ~ 04:00**	0.50	0.25	0.00	0.25	0.25	0.00	0.25	0.00	0.00	0.00	0.00	0.00	0.00	0.00	0.25	0.25	0.00	0.00	1.99
			0.02	**04:00 ~ 05:00**	0.50	0.25	0.00	0.25	0.25	0.00	0.25	0.00	0.00	0.00	0.00	0.00	0.00	0.00	0.25	0.25	0.00	0.00	1.99
			0.02	**05:00 ~ 06:00**	0.50	0.25	0.00	0.25	0.25	0.00	0.25	0.00	0.00	0.00	0.00	0.00	0.00	0.00	0.25	0.25	0.00	0.00	1.99
			0.02	**06:00 ~ 07:00**	1.00	0.50	0.00	0.50	0.25	0.25	0.25	0.25	0.00	0.00	0.00	0.00	0.00	0.00	0.25	0.25	0.00	0.00	3.49
			0.02	**07:00 ~ 08:00**	1.99	1.00	0.00	1.00	0.50	0.25	0.25	0.25	0.00	0.25	0.00	0.00	0.25	0.00	0.25	0.25	0.25	0.00	6.47
			0.02	**08:00 ~ 09:00**	2.24	1.25	0.00	1.00	0.50	0.25	0.25	0.25	0.00	0.25	0.00	0.00	0.25	0.00	0.25	0.25	0.25	0.00	6.97
			0.02	**09:00 ~ 10:00**	1.99	1.00	0.00	1.00	0.50	0.25	0.25	0.25	0.00	0.25	0.00	0.00	0.25	0.00	0.25	0.25	0.25	0.00	6.47
			0.02	**10:00 ~ 11:00**	1.99	1.00	0.00	1.00	0.50	0.25	0.25	0.25	0.00	0.25	0.00	0.00	0.25	0.00	0.25	0.25	0.25	0.00	6.47
			0.02	**11:00 ~ 12:00**	2.24	1.25	0.00	1.00	0.50	0.25	0.25	0.25	0.00	0.25	0.00	0.00	0.25	0.00	0.25	0.25	0.25	0.00	6.97
			0.02	**12:00 ~ 13:00**	2.99	1.49	0.00	1.00	0.50	0.25	0.25	0.25	0.00	0.25	0.25	0.00	0.25	0.00	0.25	0.50	0.25	0.00	8.47
			0.02	**13:00 ~ 14:00**	2.99	1.49	0.00	1.00	0.50	0.25	0.25	0.25	0.00	0.25	0.25	0.00	0.25	0.00	0.25	0.50	0.25	0.00	8.47
			0.02	**14:00 ~ 15:00**	2.99	1.49	0.00	1.00	0.50	0.25	0.25	0.25	0.00	0.25	0.25	0.00	0.25	0.00	0.25	0.50	0.25	0.00	8.47
			0.02	**15:00 ~ 16:00**	2.99	1.49	0.00	1.00	0.50	0.25	0.25	0.25	0.00	0.25	0.25	0.00	0.25	0.00	0.25	0.50	0.25	0.00	8.47
			0.02	**16:00 ~ 17:00**	2.99	1.74	0.00	1.25	0.50	0.25	0.25	0.25	0.00	0.25	0.25	0.00	0.25	0.00	0.25	0.50	0.25	0.00	8.96
			0.02	**17:00 ~ 18:00**	2.99	1.49	0.00	1.00	0.50	0.25	0.25	0.25	0.00	0.25	0.25	0.00	0.25	0.00	0.25	0.50	0.25	0.00	8.47
			0.02	**18:00 ~ 19:00**	3.24	1.74	0.00	1.25	0.50	0.25	0.25	0.25	0.00	0.25	0.25	0.00	0.25	0.00	0.25	0.50	0.25	0.00	9.21
			0.02	**19:00 ~ 20:00**	2.99	1.49	0.00	1.00	0.50	0.25	0.25	0.25	0.00	0.25	0.25	0.00	0.25	0.00	0.25	0.50	0.25	0.00	8.47
			0.02	**20:00 ~ 21:00**	2.49	1.25	0.00	1.00	0.50	0.25	0.25	0.25	0.00	0.25	0.25	0.00	0.25	0.00	0.25	0.25	0.25	0.00	7.47
			0.02	**21:00 ~ 22:00**	2.49	1.25	0.00	1.00	0.50	0.25	0.25	0.25	0.00	0.25	0.25	0.00	0.25	0.00	0.25	0.50	0.25	0.00	7.72
			0.02	**22:00 ~ 23:00**	2.49	1.25	0.00	1.00	0.50	0.25	0.25	0.25	0.00	0.25	0.25	0.00	0.25	0.00	0.25	0.25	0.25	0.00	7.47
			0.02	**23:00 ~ 00:00**	1.99	1.00	0.00	0.75	0.25	0.25	0.25	0.25	0.00	0.25	0.25	0.00	0.25	0.00	0.25	0.25	0.25	0.00	6.23
				Whole Day Total (veh*km)	48.80	25.15	0.00	19.42	9.96	4.98	5.98	4.48	0.00	4.23	2.99	0.00	4.23	0.00	5.98	8.22	4.23	0.00	148.65
226	San Shan Road	EB	0.27	**00:00 ~ 01:00**	23.91	13.29	0.00	10.63	5.31	2.66	2.66	2.66	0.00	2.66	0.00	0.00	2.66	0.00	2.66	2.66	2.66	0.00	74.40
			0.27	**01:00 ~ 02:00**	15.94	7.97	0.00	7.97	2.66	2.66	2.66	0.00	0.00	2.66	0.00	0.00	2.66	0.00	2.66	2.66	2.66	0.00	53.14
			0.27	**02:00 ~ 03:00**	10.63	5.31	0.00	5.31	2.66	2.66	2.66	0.00	0.00	2.66	0.00	0.00	0.00	0.00	2.66	2.66	0.00	0.00	37.20
			0.27	**03:00 ~ 04:00**	10.63	5.31	0.00	5.31	2.66	2.66	2.66	0.00	0.00	0.00	0.00	0.00	0.00	0.00	2.66	2.66	0.00	0.00	34.54
			0.27	**04:00 ~ 05:00**	7.97	5.31	0.00	5.31	2.66	2.66	2.66	0.00	0.00	0.00	0.00	0.00	0.00	0.00	2.66	2.66	0.00	0.00	31.88
			0.27	**05:00 ~ 06:00**	13.29	7.97	0.00	5.31	2.66	2.66	2.66	0.00	0.00	2.66	0.00	0.00	0.00	0.00	2.66	2.66	0.00	0.00	42.51
			0.27	**06:00 ~ 07:00**	23.91	13.29	0.00	10.63	5.31	2.66	2.66	2.66	0.00	2.66	0.00	0.00	2.66	0.00	7.97	2.66	2.66	0.00	79.71
			0.27	**07:00 ~ 08:00**	47.83	23.91	2.66	18.60	7.97	2.66	2.66	2.66	0.00	2.66	2.66	2.66	2.66	0.00	7.97	5.31	2.66	0.00	135.51
			0.27	**08:00 ~ 09:00**	58.45	29.23	2.66	23.91	10.63	2.66	2.66	2.66	0.00	2.66	2.66	2.66	2.66	0.00	7.97	7.97	2.66	0.00	162.08
			0.27	**09:00 ~ 10:00**	50.48	26.57	2.66	21.26	7.97	2.66	2.66	2.66	0.00	2.66	2.66	2.66	2.66	0.00	7.97	5.31	2.66	0.00	143.48
			0.27	**10:00 ~ 11:00**	50.48	26.57	2.66	21.26	7.97	2.66	2.66	2.66	0.00	2.66	2.66	2.66	2.66	0.00	5.31	5.31	2.66	0.00	140.82
			0.27	**11:00 ~ 12:00**	53.14	26.57	2.66	21.26	7.97	2.66	2.66	2.66	0.00	2.66	2.66	2.66	2.66	0.00	5.31	7.97	2.66	0.00	146.14
			0.27	**12:00 ~ 13:00**	58.45	29.23	2.66	26.57	10.63	2.66	2.66	2.66	0.00	2.66	2.66	2.66	2.66	0.00	5.31	7.97	2.66	0.00	162.08
			0.27	**13:00 ~ 14:00**	58.45	29.23	2.66	29.23	10.63	2.66	5.31	2.66	0.00	2.66	2.66	2.66	2.66	0.00	5.31	7.97	2.66	0.00	167.39
			0.27	**14:00 ~ 15:00**	58.45	31.88	2.66	29.23	10.63	2.66	5.31	2.66	0.00	2.66	2.66	2.66	2.66	0.00	5.31	7.97	2.66	0.00	170.05
			0.27	**15:00 ~ 16:00**	61.11	31.88	2.66	29.23	10.63	2.66	5.31	2.66	0.00	2.66	2.66	2.66	2.66	0.00	5.31	7.97	2.66	0.00	172.71
			0.27	**16:00 ~ 17:00**	61.11	31.88	2.66	29.23	10.63	2.66	5.31	2.66	0.00	2.66	2.66	2.66	2.66	0.00	5.31	7.97	2.66	0.00	172.71
			0.27	**17:00 ~ 18:00**	61.11	31.88	2.66	29.23	10.63	2.66	5.31	2.66	0.00	2.66	2.66	2.66	2.66	0.00	5.31	7.97	2.66	0.00	172.71
			0.27	**18:00 ~ 19:00**	66.43	34.54	2.66	31.88	13.29	2.66	5.31	2.66	0.00	2.66	2.66	2.66	2.66	0.00	5.31	7.97	2.66	0.00	185.99
			0.27	**19:00 ~ 20:00**	58.45	29.23	2.66	29.23	10.63	2.66	5.31	2.66	0.00	2.66	2.66	2.66	2.66	0.00	5.31	7.97	2.66	0.00	167.39
			0.27	**20:00 ~ 21:00**	50.48	26.57	2.66	23.91	10.63	2.66	2.66	2.66	0.00	2.66	2.66	2.66	2.66	0.00	5.31	5.31	2.66	0.00	146.14
			0.27	**21:00 ~ 22:00**	50.48	26.57	2.66	23.91	10.63	2.66	2.66	2.66	0.00	2.66	2.66	2.66	2.66	0.00	5.31	5.31	2.66	0.00	146.14
			0.27	**22:00 ~ 23:00**	47.83	23.91	2.66	23.91	7.97	2.66	2.66	2.66	0.00	2.66	2.66	2.66	2.66	0.00	5.31	5.31	2.66	0.00	138.16
			0.27	**23:00 ~ 00:00**	39.86	21.26	2.66	18.60	7.97	2.66	2.66	2.66	0.00	2.66	2.66	2.66	2.66	0.00	5.31	5.31	2.66	0.00	122.22
				Whole Day Total (veh*km)	######	539.37	45.17	480.92	191.30	63.77	82.37	50.48	0.00	58.45	45.17	45.17	53.14	0.00	122.22	135.51	53.14	0.00	3005.07
227	San Shan Road	WB	0.25	**00:00 ~ 01:00**	35.24	17.62	0.00	10.07	5.03	2.52	2.52	0.00	0.00	2.52	2.52	0.00	2.52	0.00	2.52	5.03	2.52	0.00	90.61
			0.25	**01:00 ~ 02:00**	25.17	12.59	0.00	7.55	2.52	2.52	2.52	0.00	0.00	2.52	2.52	0.00	2.52	0.00	0.00	2.52	2.52	0.00	65.44
			0.25	**02:00 ~ 03:00**	17.62	10.07	0.00	5.03	2.52	2.52	2.52	0.00	0.00	2.52	0.00	0.00	2.52	0.00	0.00	2.52	0.00	0.00	47.82
			0.25	**03:00 ~ 04:00**	12.59	7.55	0.00	5.03	2.52	2.52	2.52	0.00	0.00	2.52	0.00	0.00	0.00	0.00	0.00	2.52	0.00	0.00	37.76
			0.25	**04:00 ~ 05:00**	12.59	7.55	0.00	5.03	2.52	2.52	2.52	0.00	0.00	2.52	0.00	0.00	0.00	0.00	0.00	2.52	0.00	0.00	37.76
			0.25	**05:00 ~ 06:00**	17.62	10.07	0.00	5.03	2.52	2.52	2.52	0.00	0.00	2.52	0.00	0.00	2.52	0.00	2.52	2.52	0.00	0.00	50.34
			0.25	**06:00 ~ 07:00**	35.24	17.62	0.00	10.07	5.03	2.52	2.52	2.52	0.00	2.52	2.52	0.00	2.52	0.00	2.52	5.03	2.52	0.00	93.13
			0.25	**07:00 ~ 08:00**	70.48	37.76	2.52	17.62	7.55	2.52	2.52	2.52	2.52	2.52	2.52	2.52	2.52	0.00	2.52	7.55	2.52	0.00	168.64
			0.25	**08:00 ~ 09:00**	88.10	45.31	2.52	22.65	10.07	2.52	2.52	2.52	2.52	2.52	2.52	2.52	2.52	0.00	2.52	10.07	2.52	0.00	203.88
			0.25	**09:00 ~ 10:00**	78.03	40.27	2.52	20.14	7.55	2.52	2.52	2.52	2.52	2.52	2.52	2.52	2.52	0.00	2.52	10.07	2.52	0.00	183.74
			0.25	**10:00 ~ 11:00**	75.51	40.27	2.52	20.14	7.55	2.52	2.52	2.52	2.52	2.52	2.52	2.52	2.52	0.00	2.52	10.07	2.52	0.00	181.22
			0.25	**11:00 ~ 12:00**	80.54	40.27	2.52	20.14	7.55	2.52	2.52	2.52	2.52	2.52	2.52	2.52	2.52	0.00	2.52	10.07	2.52	0.00	186.26
			0.25	**12:00 ~ 13:00**	45.31	22.65	0.00	7.55	2.52	2.52	2.52	2.52	0.00	2.52	2.52	2.52	2.52	0.00	2.52	5.03	2.52	0.00	105.71
			0.25	**13:00 ~ 14:00**	47.82	25.17	0.00	7.55	2.52	2.52	2.52	2.52	0.00	2.52	2.52	2.52	2.52	0.00	2.52	5.03	2.52	0.00	110.75
			0.25	**14:00 ~ 15:00**	47.82	25.17	0.00	7.55	2.52	2.52	2.52	2.52	0.00	2.52	2.52	2.52	2.52	0.00	2.52	5.03	2.52	0.00	110.75
			0.25	**15:00 ~ 16:00**	47.82	25.17	0.00	7.55	2.52	2.52	2.52	2.52	0.00	2.52	2.52	2.52	2.52	0.00	2.52	5.03	2.52	0.00	110.75
			0.25	**16:00 ~ 17:00**	50.34	25.17	0.00	7.55	2.52	2.52	2.52	2.52	0.00	2.52	2.52	2.52	2.52	0.00	2.52	7.55	2.52	0.00	115.78
			0.25	**17:00 ~ 18:00**	50.34	25.17	0.00	7.55	2.52	2.52	2.52	2.52	0.00	2.52	2.52	2.52	2.52	0.00	2.52	7.55	2.52	0.00	115.78
			0.25	**18:00 ~ 19:00**	52.86	27.69	0.00	7.55	2.52	2.52	2.52	2.52	0.00	2.52	2.52	2.52	2.52	0.00	2.52	7.55	2.52	0.00	120.82
			0.25	**19:00 ~ 20:00**	47.82	25.17	0.00	7.55	2.52	2.52	2.52	2.52	0.00	2.52	2.52	2.52	2.52	0.00	2.52	5.03	2.52	0.00	110.75
			0.25	**20:00 ~ 21:00**	40.27	20.14	0.00	5.03	2.52	2.52	2.52	0.00	0.00	2.52	2.52	2.52	2.52	0.00	2.52	5.03	2.52	0.00	93.13
			0.25	**21:00 ~ 22:00**	40.27	20.14	0.00	5.03	2.52	2.52	2.52	0.00	0.00	2.52	2.52	2.52	2.52	0.00	2.52	5.03	2.52	0.00	93.13
			0.25	**22:00 ~ 23:00**	37.76	20.14	0.00	5.03	2.52	2.52	2.52	0.00	0.00	2.52	2.52	2.52	2.52	0.00	2.52	5.03	2.52	0.00	90.61
			0.25	**23:00 ~ 00:00**	30.20	15.10	0.00	5.03	2.52	2.52	2.52	0.00	0.00	2.52	2.52	2.52	2.52	0.00	2.52	5.03	2.52	0.00	78.03
				Whole Day Total (veh*km)	######	563.81	12.59	229.05	93.13	60.41	60.41	35.24	12.59	60.41	50.34	42.79	55.37	0.00	50.34	138.44	50.34	0.00	2602.58
228	East Kowloon Corridor	NB	1.12	**00:00 ~ 01:00**	602.48	312.40	11.16	211.98	78.10	11.16	22.31	11.16	11.16	11.16	11.16	11.16	11.16	0.00	22.31	66.94	11.16	0.00	1416.94
			1.12	**01:00 ~ 02:00**	401.65	200.83	11.16	133.88	55.79	11.16	22.31	0.00	11.16	11.16	11.16	11.16	11.16	0.00	11.16	44.63	11.16	0.00	959.50
			1.12	**02:00 ~ 03:00**	290.08	145.04	11.16	100.41	44.63	11.16	11.16	0.00	0.00	11.16	11.16	11.16	11.16	0.00	11.16	33.47	11.16	0.00	725.21
			1.12	**03:00 ~ 04:00**	223.14	111.57	11.16	78.10	33.47	11.16	11.16	0.00	0.00	11.16	11.16	11.16	11.16	0.00	11.16	33.47	11.16	0.00	580.16
			1.12	**04:00 ~ 05:00**	223.14	111.57	11.16	78.10	33.47	11.16	11.16	0.00	0.00	11.16	11.16	11.16	11.16	0.00	11.16	33.47	11.16	0.00	580.16
			1.12	**05:00 ~ 06:00**	312.40	156.20	11.16	111.57	44.63	11.16	11.16	11.16	11.16	11.16	11.16	11.16	11.16	0.00	22.31	33.47	11.16	0.00	792.15
			1.12	**06:00 ~ 07:00**	613.64	312.40	11.16	211.98	78.10	11.16	22.31	11.16	11.16	11.16	11.16	11.16	11.16	0.00	55.79	66.94	11.16	0.00	1461.57
			1.12	**07:00 ~ 08:00**	######	613.64	11.16	412.81	156.20	22.31	44.63	22.31	11.16	22.31	11.16	11.16	11.16	0.00	66.94	133.88	11.16	0.00	2778.09
			1.12	**08:00 ~ 09:00**	######	769.83	11.16	524.38	189.67	33.47	55.79	22.31	11.16	33.47	11.16	11.16	22.31	0.00	55.79	167.36	22.31	0.00	3469.83
			1.12	**09:00 ~ 10:00**	######	680.58	11.16	457.44	167.36	33.47	55.79	22.31	11.16	22.31	11.16	11.16	11.16	0.00	44.63	145.04	22.31	0.00	3045.86
			1.12	**10:00 ~ 11:00**	######	658.26	11.16	446.28	167.36	22.31	44.63	22.31	11.16	22.31	11.16	11.16	11.16	0.00	44.63	145.04	11.16	0.00	2945.45
			1.12	**11:00 ~ 12:00**	######	691.73	11.16	468.59	167.36	33.47	55.79	22.31	11.16	22.31	11.16	11.16	11.16	0.00	44.63	156.20	22.31	0.00	3101.65
			1.12	**12:00 ~ 13:00**	######	948.35	11.16	323.55	111.57	22.31	33.47	22.31	11.16	33.47	11.16	11.16	22.31	0.00	55.79	211.98	11.16	0.00	3715.28
			1.12	**13:00 ~ 14:00**	######	970.66	11.16	323.55	122.73	22.31	33.47	22.31	11.16	33.47	11.16	11.16	22.31	0.00	55.79	211.98	11.16	0.00	3793.38
			1.12	**14:00 ~ 15:00**	######	981.82	11.16	323.55	122.73	22.31	33.47	22.31	11.16	33.47	11.16	11.16	22.31	0.00	55.79	211.98	11.16	0.00	3826.85
			1.12	**15:00 ~ 16:00**	######	992.97	11.16	334.71	122.73	22.31	33.47	22.31	11.16	33.47	11.16	11.16	22.31	0.00	55.79	211.98	11.16	0.00	3871.48
			1.12	**16:00 ~ 17:00**	######	######	11.16	345.87	122.73	22.31	44.63	22.31	11.16	33.47	11.16	11.16	22.31	0.00	55.79	223.14	11.16	0.00	4005.36
			1.12	**17:00 ~ 18:00**	######	######	11.16	345.87	122.73	22.31	44.63	22.31	11.16	33.47	11.16	11.16	22.31	0.00	66.94	223.14	11.16	0.00	4005.36
			1.12	**18:00 ~ 19:00**	######	######	11.16	368.18	133.88	22.31	44.63	22.31	11.16	44.63	11.16	11.16	22.31	0.00	66.94	234.30	11.16	0.00	4239.66
			1.12	**19:00 ~ 20:00**	######	970.66	11.16	323.55	122.73	22.31	33.47	22.31	11.16	33.47	11.16	11.16	22.31	0.00	55.79	211.98	11.16	0.00	3793.38
			1.12	**20:00 ~ 21:00**	######	814.46	11.16	267.77	100.41	22.31	33.47	11.16	11.16	33.47	11.16	11.16	22.31	0.00	44.63	178.51	11.16	0.00	3190.90
			1.12	**21:00 ~ 22:00**	######	836.78	11.16	278.93	100.41	22.31	33.47	11.16	11.16	33.47	11.16	11.16	22.31	0.00	44.63	178.51	11.16	0.00	3280.16
			1.12	**22:00 ~ 23:00**	######	780.99	11.16	256.61	100.41	22.31	33.47	11.16	11.16	33.47	11.16	11.16	22.31	0.00	44.63	167.36	11.16	0.00	3068.18
			1.12	**23:00 ~ 00:00**	######	635.95	11.16	211.98	78.10	11.16	22.31	11.16	11.16	22.31	11.16	11.16	11.16	0.00	44.63	145.04	11.16	0.00	2499.17
				Whole Day Total (veh*km)	######	######	267.77	######	######	479.75	792.15	368.18	245.45	602.48	267.77	267.77	401.65	0.00	######	######	301.24	0.00	65145.72

Road No.	Road Name	Bound	Road Length (km)	Hour	PC	TAXI	LGV3	LGV4	LGV6	HGV7	HGV8	PLB	PV4	PV5	NFB6	NFB7	NFB8	FBSD	FBDD	MC	HGV9	NFB9	Total
229	East Kowloon Corridor	SB	1.07	**00:00 ~ 01:00**	515.47	268.48	10.74	118.13	42.96	10.74	21.48	10.74	10.74	10.74	10.74	10.74	10.74	0.00	21.48	64.43	10.74	0.00	1149.07
			1.07	**01:00 ~ 02:00**	343.65	171.82	10.74	85.91	32.22	10.74	10.74	0.00	10.74	10.74	10.74	10.74	10.74	0.00	10.74	42.96	10.74	0.00	783.95
			1.07	**02:00 ~ 03:00**	247.00	128.87	10.74	64.43	21.48	10.74	10.74	0.00	0.00	10.74	10.74	10.74	10.74	0.00	10.74	32.22	10.74	0.00	590.65
			1.07	**03:00 ~ 04:00**	193.30	96.65	0.00	42.96	21.48	10.74	10.74	0.00	0.00	10.74	10.74	10.74	10.74	0.00	10.74	21.48	10.74	0.00	461.78
			1.07	**04:00 ~ 05:00**	193.30	96.65	0.00	42.96	21.48	10.74	10.74	0.00	0.00	10.74	10.74	10.74	10.74	0.00	10.74	21.48	10.74	0.00	461.78
			1.07	**05:00 ~ 06:00**	268.48	139.61	10.74	64.43	21.48	10.74	10.74	10.74	0.00	10.74	10.74	10.74	10.74	0.00	32.22	32.22	10.74	0.00	655.08
			1.07	**06:00 ~ 07:00**	526.21	268.48	10.74	118.13	42.96	10.74	21.48	21.48	10.74	10.74	10.74	10.74	10.74	0.00	64.43	64.43	10.74	0.00	1213.51
			1.07	**07:00 ~ 08:00**	######	536.95	10.74	236.26	85.91	21.48	32.22	21.48	10.74	21.48	10.74	10.74	10.74	0.00	85.91	118.13	10.74	0.00	2276.67
			1.07	**08:00 ~ 09:00**	######	665.82	10.74	300.69	107.39	21.48	32.22	32.22	10.74	21.48	10.74	10.74	10.74	0.00	75.17	150.35	10.74	0.00	2781.40
			1.07	**09:00 ~ 10:00**	######	579.91	10.74	268.48	96.65	21.48	32.22	21.48	10.74	21.48	10.74	10.74	10.74	0.00	64.43	128.87	10.74	0.00	2448.49
			1.07	**10:00 ~ 11:00**	######	569.17	10.74	257.74	96.65	21.48	32.22	21.48	10.74	21.48	10.74	10.74	10.74	0.00	64.43	128.87	10.74	0.00	2394.80
			1.07	**11:00 ~ 12:00**	######	601.38	10.74	268.48	96.65	21.48	32.22	21.48	10.74	21.48	10.74	10.74	10.74	0.00	64.43	128.87	10.74	0.00	2502.19
			1.07	**12:00 ~ 13:00**	816.16	418.82	10.74	139.61	53.70	10.74	21.48	21.48	10.74	21.48	10.74	10.74	10.74	0.00	53.70	96.65	10.74	0.00	1718.24
			1.07	**13:00 ~ 14:00**	837.64	429.56	10.74	139.61	53.70	10.74	21.48	21.48	10.74	21.48	10.74	10.74	10.74	0.00	53.70	96.65	10.74	0.00	1750.46
			1.07	**14:00 ~ 15:00**	848.38	429.56	10.74	139.61	53.70	10.74	21.48	21.48	10.74	21.48	10.74	10.74	10.74	0.00	53.70	96.65	10.74	0.00	1761.20
			1.07	**15:00 ~ 16:00**	859.12	440.30	10.74	139.61	53.70	10.74	21.48	21.48	10.74	21.48	10.74	10.74	10.74	0.00	53.70	96.65	10.74	0.00	1782.67
			1.07	**16:00 ~ 17:00**	891.34	451.04	10.74	150.35	53.70	10.74	21.48	21.48	10.74	21.48	10.74	10.74	10.74	0.00	53.70	96.65	10.74	0.00	1836.37
			1.07	**17:00 ~ 18:00**	880.60	451.04	10.74	150.35	53.70	10.74	21.48	21.48	10.74	21.48	10.74	10.74	10.74	0.00	53.70	96.65	10.74	0.00	1825.63
			1.07	**18:00 ~ 19:00**	934.29	472.52	10.74	161.09	64.43	10.74	21.48	21.48	10.74	21.48	10.74	10.74	10.74	0.00	53.70	107.39	10.74	0.00	1933.02
			1.07	**19:00 ~ 20:00**	837.64	429.56	10.74	139.61	53.70	10.74	21.48	21.48	10.74	21.48	10.74	10.74	10.74	0.00	42.96	96.65	10.74	0.00	1739.72
			1.07	**20:00 ~ 21:00**	698.04	354.39	10.74	118.13	42.96	10.74	10.74	10.74	10.74	10.74	10.74	10.74	10.74	0.00	42.96	75.17	10.74	0.00	1439.03
			1.07	**21:00 ~ 22:00**	730.25	365.13	10.74	118.13	42.96	10.74	21.48	10.74	10.74	21.48	10.74	10.74	10.74	0.00	42.96	85.91	10.74	0.00	1514.20
			1.07	**22:00 ~ 23:00**	665.82	343.65	10.74	118.13	42.96	10.74	10.74	10.74	10.74	10.74	10.74	10.74	10.74	0.00	42.96	75.17	10.74	0.00	1396.07
			1.07	**23:00 ~ 00:00**	547.69	279.21	10.74	96.65	32.22	10.74	10.74	10.74	10.74	10.74	10.74	10.74	10.74	0.00	32.22	64.43	10.74	0.00	1159.81
				Whole Day Total (veh*km)	######	######	236.26	######	######	311.43	483.26	375.87	214.78	408.08	257.74	257.74	257.74	0.00	######	######	257.74	0.00	37575.76
230	East Kowloon Corridor	NB	0.05	**00:00 ~ 01:00**	3.54	2.02	0.00	1.52	0.51	0.51	0.51	0.00	0.00	0.51	0.00	0.00	0.00	0.00	0.51	0.51	0.51	0.00	10.61
			0.05	**01:00 ~ 02:00**	2.53	1.52	0.00	1.01	0.51	0.51	0.51	0.00	0.00	0.51	0.00	0.00	0.00	0.00	0.00	0.51	0.51	0.00	8.08
			0.05	**02:00 ~ 03:00**	2.02	1.01	0.00	1.01	0.51	0.51	0.51	0.00	0.00	0.51	0.00	0.00	0.00	0.00	0.00	0.51	0.00	0.00	6.57
			0.05	**03:00 ~ 04:00**	1.52	1.01	0.00	0.51	0.51	0.00	0.51	0.00	0.00	0.00	0.00	0.00	0.00	0.00	0.00	0.51	0.00	0.00	4.55
			0.05	**04:00 ~ 05:00**	1.52	1.01	0.00	0.51	0.51	0.00	0.51	0.00	0.00	0.00	0.00	0.00	0.00	0.00	0.00	0.51	0.00	0.00	4.55
			0.05	**05:00 ~ 06:00**	2.02	1.01	0.00	1.01	0.51	0.51	0.51	0.00	0.00	0.51	0.00	0.00	0.00	0.00	0.51	0.51	0.00	0.00	7.07
			0.05	**06:00 ~ 07:00**	3.54	2.02	0.00	1.52	0.51	0.51	0.51	0.51	0.00	0.51	0.00	0.00	0.00	0.00	0.51	0.51	0.51	0.00	11.11
			0.05	**07:00 ~ 08:00**	7.58	4.04	0.51	2.53	1.01	0.51	0.51	0.51	0.00	0.51	0.51	0.51	0.51	0.00	0.51	1.01	0.51	0.00	21.21
			0.05	**08:00 ~ 09:00**	9.09	4.55	0.51	3.03	1.01	0.51	0.51	0.51	0.00	0.51	0.51	0.51	0.51	0.00	0.51	1.01	0.51	0.00	23.74
			0.05	**09:00 ~ 10:00**	8.08	4.04	0.51	2.53	1.01	0.51	0.51	0.51	0.00	0.51	0.51	0.51	0.51	0.00	0.51	1.01	0.51	0.00	21.72
			0.05	**10:00 ~ 11:00**	8.08	4.04	0.51	2.53	1.01	0.51	0.51	0.51	0.00	0.51	0.51	0.51	0.51	0.00	0.51	1.01	0.51	0.00	21.72
			0.05	**11:00 ~ 12:00**	8.08	4.55	0.51	3.03	1.01	0.51	0.51	0.51	0.00	0.51	0.51	0.51	0.51	0.00	0.51	1.01	0.51	0.00	22.73
			0.05	**12:00 ~ 13:00**	7.07	3.54	0.00	1.52	0.51	0.51	0.51	0.51	0.00	0.51	0.51	0.51	0.51	0.00	0.51	1.01	0.51	0.00	18.18
			0.05	**13:00 ~ 14:00**	7.07	3.54	0.00	1.52	0.51	0.51	0.51	0.51	0.00	0.51	0.51	0.51	0.51	0.00	0.51	1.01	0.51	0.00	18.18
			0.05	**14:00 ~ 15:00**	7.58	4.04	0.00	1.52	0.51	0.51	0.51	0.51	0.00	0.51	0.51	0.51	0.51	0.00	0.51	1.01	0.51	0.00	19.19
			0.05	**15:00 ~ 16:00**	7.58	4.04	0.00	1.52	0.51	0.51	0.51	0.51	0.00	0.51	0.51	0.51	0.51	0.00	0.51	1.01	0.51	0.00	19.19
			0.05	**16:00 ~ 17:00**	7.58	4.04	0.00	1.52	0.51	0.51	0.51	0.51	0.00	0.51	0.51	0.51	0.51	0.00	0.51	1.01	0.51	0.00	19.19
			0.05	**17:00 ~ 18:00**	7.58	4.04	0.00	1.52	0.51	0.51	0.51	0.51	0.00	0.51	0.51	0.51	0.51	0.00	0.51	1.01	0.51	0.00	19.19
			0.05	**18:00 ~ 19:00**	8.08	4.04	0.00	1.52	0.51	0.51	0.51	0.51	0.00	0.51	0.51	0.51	0.51	0.00	0.51	1.01	0.51	0.00	19.70
			0.05	**19:00 ~ 20:00**	7.07	3.54	0.00	1.52	0.51	0.51	0.51	0.51	0.00	0.51	0.51	0.51	0.51	0.00	0.51	1.01	0.51	0.00	18.18
			0.05	**20:00 ~ 21:00**	6.06	3.03	0.00	1.52	0.51	0.51	0.51	0.00	0.00	0.51	0.51	0.51	0.51	0.00	0.51	1.01	0.51	0.00	16.16
			0.05	**21:00 ~ 22:00**	6.57	3.54	0.00	1.52	0.51	0.51	0.51	0.00	0.00	0.51	0.51	0.51	0.51	0.00	0.51	1.01	0.51	0.00	17.17
			0.05	**22:00 ~ 23:00**	6.06	3.03	0.00	1.01	0.51	0.51	0.51	0.00	0.00	0.51	0.51	0.51	0.51	0.00	0.51	1.01	0.51	0.00	15.66
			0.05	**23:00 ~ 00:00**	5.05	2.53	0.00	1.01	0.51	0.51	0.51	0.00	0.00	0.51	0.51	0.51	0.51	0.00	0.51	0.51	0.51	0.00	13.64
				Whole Day Total (veh*km)	140.90	73.73	2.53	37.88	14.65	11.11	12.12	7.07	0.00	11.11	8.59	8.59	8.59	0.00	10.10	20.20	10.10	0.00	377.24
231	East Kowloon Corridor	SB	0.12	**00:00 ~ 01:00**	41.69	21.44	1.19	9.53	3.57	1.19	1.19	1.19	1.19	1.19	1.19	1.19	1.19	0.00	2.38	4.76	1.19	0.00	95.28
			0.12	**01:00 ~ 02:00**	27.39	14.29	1.19	5.96	2.38	1.19	1.19	0.00	1.19	1.19	1.19	1.19	1.19	0.00	1.19	3.57	1.19	0.00	65.51
			0.12	**02:00 ~ 03:00**	20.25	10.72	0.00	4.76	2.38	1.19	1.19	0.00	0.00	1.19	1.19	1.19	1.19	0.00	1.19	2.38	1.19	0.00	50.02
			0.12	**03:00 ~ 04:00**	15.48	8.34	0.00	3.57	1.19	1.19	1.19	0.00	0.00	1.19	1.19	0.00	1.19	0.00	1.19	2.38	1.19	0.00	39.30
			0.12	**04:00 ~ 05:00**	15.48	8.34	0.00	3.57	1.19	1.19	1.19	0.00	0.00	1.19	1.19	0.00	1.19	0.00	1.19	2.38	1.19	0.00	39.30
			0.12	**05:00 ~ 06:00**	21.44	10.72	0.00	4.76	2.38	1.19	1.19	1.19	0.00	1.19	1.19	1.19	1.19	0.00	3.57	2.38	1.19	0.00	54.79
			0.12	**06:00 ~ 07:00**	41.69	21.44	1.19	9.53	3.57	1.19	1.19	2.38	1.19	1.19	1.19	1.19	1.19	0.00	7.15	4.76	1.19	0.00	101.24
			0.12	**07:00 ~ 08:00**	83.37	42.88	1.19	19.06	7.15	1.19	2.38	2.38	1.19	2.38	1.19	1.19	1.19	0.00	9.53	9.53	1.19	0.00	186.99
			0.12	**08:00 ~ 09:00**	103.62	52.40	1.19	22.63	8.34	1.19	2.38	3.57	1.19	2.38	1.19	1.19	1.19	0.00	7.15	11.91	1.19	0.00	222.72
			0.12	**09:00 ~ 10:00**	91.71	46.45	1.19	20.25	7.15	1.19	2.38	2.38	1.19	2.38	1.19	1.19	1.19	0.00	7.15	10.72	1.19	0.00	198.90
			0.12	**10:00 ~ 11:00**	88.13	45.26	1.19	20.25	7.15	1.19	2.38	2.38	1.19	2.38	1.19	1.19	1.19	0.00	7.15	9.53	1.19	0.00	192.94
			0.12	**11:00 ~ 12:00**	92.90	47.64	1.19	20.25	8.34	1.19	2.38	2.38	1.19	2.38	1.19	1.19	1.19	0.00	5.96	10.72	1.19	0.00	201.28
			0.12	**12:00 ~ 13:00**	70.27	35.73	1.19	11.91	4.76	1.19	1.19	2.38	1.19	1.19	1.19	1.19	1.19	0.00	5.96	8.34	1.19	0.00	150.07
			0.12	**13:00 ~ 14:00**	71.46	35.73	1.19	13.10	4.76	1.19	2.38	2.38	1.19	1.19	1.19	1.19	1.19	0.00	5.96	8.34	1.19	0.00	153.64
			0.12	**14:00 ~ 15:00**	72.65	36.92	1.19	13.10	4.76	1.19	2.38	2.38	1.19	1.19	1.19	1.19	1.19	0.00	5.96	8.34	1.19	0.00	156.02
			0.12	**15:00 ~ 16:00**	72.65	36.92	1.19	13.10	4.76	1.19	2.38	2.38	1.19	1.19	1.19	1.19	1.19	0.00	5.96	8.34	1.19	0.00	156.02
			0.12	**16:00 ~ 17:00**	75.03	38.11	1.19	13.10	4.76	1.19	2.38	2.38	1.19	1.19	1.19	1.19	1.19	0.00	5.96	8.34	1.19	0.00	159.59
			0.12	**17:00 ~ 18:00**	75.03	38.11	1.19	13.10	4.76	1.19	2.38	2.38	1.19	1.19	1.19	1.19	1.19	0.00	5.96	8.34	1.19	0.00	159.59
			0.12	**18:00 ~ 19:00**	79.80	40.49	1.19	14.29	5.96	1.19	2.38	2.38	1.19	2.38	1.19	1.19	1.19	0.00	5.96	9.53	1.19	0.00	171.50
			0.12	**19:00 ~ 20:00**	71.46	35.73	1.19	13.10	4.76	1.19	2.38	2.38	1.19	1.19	1.19	1.19	1.19	0.00	4.76	8.34	1.19	0.00	152.45
			0.12	**20:00 ~ 21:00**	59.55	30.97	1.19	10.72	4.76	1.19	1.19	1.19	1.19	1.19	1.19	1.19	1.19	0.00	4.76	7.15	1.19	0.00	129.82
			0.12	**21:00 ~ 22:00**	61.93	30.97	1.19	10.72	4.76	1.19	1.19	1.19	1.19	1.19	1.19	1.19	1.19	0.00	4.76	7.15	1.19	0.00	132.20
			0.12	**22:00 ~ 23:00**	57.17	28.58	1.19	10.72	3.57	1.19	1.19	1.19	1.19	1.19	1.19	1.19	1.19	0.00	4.76	7.15	1.19	0.00	123.86
			0.12	**23:00 ~ 00:00**	46.45	23.82	1.19	8.34	3.57	1.19	1.19	1.19	1.19	1.19	1.19	1.19	1.19	0.00	3.57	5.96	1.19	0.00	103.62
				Whole Day Total (veh*km)	######	741.99	23.82	289.41	110.76	28.58	42.88	41.69	23.82	35.73	28.58	26.20	28.58	0.00	119.10	170.31	28.58	0.00	3196.64
232	Kai Tak Tunnel	NB	0.12	**00:00 ~ 01:00**	58.33	29.78	1.24	19.86	7.45	1.24	2.48	1.24	1.24	1.24	1.24	1.24	1.24	0.00	2.48	6.21	1.24	0.00	137.75
			0.12	**01:00 ~ 02:00**	38.47	19.86	1.24	13.65	4.96	1.24	2.48	0.00	1.24	1.24	1.24	1.24	1.24	0.00	1.24	4.96	1.24	0.00	95.56
			0.12	**02:00 ~ 03:00**	28.54	14.89	1.24	9.93	3.72	1.24	1.24	0.00	0.00	1.24	1.24	1.24	1.24	0.00	1.24	3.72	1.24	0.00	71.98
			0.12	**03:00 ~ 04:00**	21.10	11.17	1.24	7.45	3.72	1.24	1.24	0.00	0.00	1.24	1.24	1.24	1.24	0.00	1.24	2.48	1.24	0.00	57.09
			0.12	**04:00 ~ 05:00**	21.10	11.17	1.24	7.45	3.72	1.24	1.24	0.00	0.00	1.24	1.24	1.24	1.24	0.00	1.24	2.48	1.24	0.00	57.09
			0.12	**05:00 ~ 06:00**	29.78	14.89	1.24	11.17	3.72	1.24	1.24	1.24	0.00	1.24	1.24	1.24	1.24	0.00	2.48	3.72	1.24	0.00	76.94
			0.12	**06:00 ~ 07:00**	59.57	29.78	1.24	21.10	7.45	1.24	2.48	1.24	1.24	1.24	1.24	1.24	1.24	0.00	4.96	7.45	1.24	0.00	143.96
			0.12	**07:00 ~ 08:00**	117.90	59.57	1.24	40.95	14.89	2.48	4.96	2.48	1.24	2.48	1.24	1.24	1.24	0.00	7.45	13.65	1.24	0.00	274.26
			0.12	**08:00 ~ 09:00**	147.68	74.46	1.24	50.88	18.62	3.72	6.21	2.48	1.24	2.48	1.24	1.24	1.24	0.00	6.21	16.13	2.48	0.00	337.55
			0.12	**09:00 ~ 10:00**	129.06	65.77	1.24	44.68	16.13	2.48	4.96	2.48	1.24	2.48	1.24	1.24	1.24	0.00	4.96	14.89	1.24	0.00	295.36
			0.12	**10:00 ~ 11:00**	125.34	63.29	1.24	43.44	16.13	2.48	4.96	2.48	1.24	2.48	1.24	1.24	1.24	0.00	4.96	13.65	1.24	0.00	286.67
			0.12	**11:00 ~ 12:00**	131.55	67.01	1.24	45.92	16.13	2.48	4.96	2.48	1.24	2.48	1.24	1.24	1.24	0.00	4.96	14.89	1.24	0.00	300.32
			0.12	**12:00 ~ 13:00**	192.36	96.80	1.24	32.27	12.41	2.48	3.72	2.48	1.24	3.72	1.24	1.24	2.48	0.00	6.21	21.10	1.24	0.00	382.23
			0.12	**13:00 ~ 14:00**	196.08	99.28	1.24	33.51	12.41	2.48	3.72	2.48	1.24	3.72	1.24	1.24	2.48	0.00	6.21	21.10	1.24	0.00	389.67
			0.12	**14:00 ~ 15:00**	198.56	100.52	1.24	33.51	12.41	2.48	3.72	2.48	1.24	3.72	1.24	1.24	2.48	0.00	6.21	22.34	1.24	0.00	394.64
			0.12	**15:00 ~ 16:00**	201.04	101.76	1.24	33.51	12.41	2.48	3.72	2.48	1.24	3.72	1.24	1.24	2.48	0.00	6.21	22.34	1.24	0.00	398.36
			0.12	**16:00 ~ 17:00**	207.25	105.49	1.24	34.75	12.41	2.48	3.72	2.48	1.24	3.72	1.24	1.24	2.48	0.00	6.21	22.34	1.24	0.00	409.53
			0.12	**17:00 ~ 18:00**	206.01	104.24	1.24	34.75	12.41	2.48	3.72	2.48	1.24	3.72	1.24	1.24	2.48	0.00	6.21	22.34	1.24	0.00	407.05
			0.12	**18:00 ~ 19:00**	219.66	111.69	1.24	37.23	13.65	2.48	3.72	2.48	1.24	3.72	1.24	1.24	2.48	0.00	7.45	23.58	1.24	0.00	434.35
			0.12	**19:00 ~ 20:00**	196.08	99.28	1.24	33.51	12.41	2.48	3.72	2.48	1.24	3.72	1.24	1.24	2.48	0.00	6.21	21.10	1.24	0.00	389.67
			0.12	**20:00 ~ 21:00**	163.81	83.15	1.24	27.30	9.93	2.48	3.72	1.24	1.24	3.72	1.24	1.24	1.24	0.00	4.96	18.62	1.24	0.00	326.38
			0.12	**21:00 ~ 22:00**	170.02	85.63	1.24	28.54	11.17	2.48	3.72	1.24	1.24	3.72	1.24	1.24	2.48	0.00	4.96	18.62	1.24	0.00	338.79
			0.12	**22:00 ~ 23:00**	156.37	79.42	1.24	26.06	9.93	2.48	3.72	1.24	1.24	2.48	1.24	1.24	1.24	0.00	4.96	17.37	1.24	0.00	311.49
			0.12	**23:00 ~ 00:00**	127.82	64.53	1.24	22.34	8.69	1.24	2.48	1.24	1.24	2.48	1.24	1.24	1.24	0.00	4.96	14.89	1.24	0.00	258.13
				Whole Day Total (veh*km)	######	######	29.78	693.72	256.89	50.88	81.91	40.95	24.82	63.29	29.78	29.78	40.95	0.00	114.17	349.96	31.03	0.00	6574.82

Road No.	Road Name	Bound	Road Length (km)	Hour	PC	TAXI	LGV3	LGV4	LGV6	HGV7	HGV8	PLB	PV4	PV5	NFB6	NFB7	NFB8	FBSD	FBDD	MC	HGV9	NFB9	Total
233	Kai Tak Tunnel	SB	0.15	**00:00 ~ 01:00**	66.31	33.92	1.54	16.96	6.17	1.54	3.08	1.54	1.54	1.54	1.54	1.54	1.54	0.00	4.63	7.71	1.54	0.00	152.66
			0.15	**01:00 ~ 02:00**	44.72	23.13	1.54	12.34	4.63	1.54	1.54	0.00	1.54	1.54	1.54	1.54	1.54	0.00	3.08	6.17	1.54	0.00	107.94
			0.15	**02:00 ~ 03:00**	32.38	16.96	1.54	9.25	3.08	1.54	1.54	0.00	0.00	1.54	1.54	1.54	1.54	0.00	1.54	4.63	1.54	0.00	80.18
			0.15	**03:00 ~ 04:00**	24.67	12.34	0.00	6.17	3.08	1.54	1.54	0.00	0.00	1.54	1.54	1.54	1.54	0.00	1.54	3.08	1.54	0.00	61.68
			0.15	**04:00 ~ 05:00**	24.67	12.34	0.00	6.17	3.08	1.54	1.54	0.00	0.00	1.54	1.54	1.54	1.54	0.00	1.54	3.08	1.54	0.00	61.68
			0.15	**05:00 ~ 06:00**	33.92	16.96	1.54	9.25	3.08	1.54	1.54	1.54	0.00	1.54	1.54	1.54	1.54	0.00	6.17	4.63	1.54	0.00	87.89
			0.15	**06:00 ~ 07:00**	67.85	33.92	1.54	16.96	6.17	1.54	3.08	3.08	1.54	1.54	1.54	1.54	1.54	0.00	12.34	7.71	1.54	0.00	163.45
			0.15	**07:00 ~ 08:00**	134.15	67.85	1.54	35.47	12.34	3.08	4.63	4.63	1.54	3.08	1.54	1.54	1.54	0.00	15.42	15.42	1.54	0.00	305.32
			0.15	**08:00 ~ 09:00**	168.08	84.81	1.54	43.18	15.42	3.08	4.63	4.63	1.54	3.08	1.54	1.54	1.54	0.00	13.88	18.50	1.54	0.00	368.54
			0.15	**09:00 ~ 10:00**	146.49	74.02	1.54	38.55	13.88	3.08	4.63	4.63	1.54	3.08	1.54	1.54	1.54	0.00	12.34	16.96	1.54	0.00	326.90
			0.15	**10:00 ~ 11:00**	143.41	72.47	1.54	37.01	13.88	3.08	4.63	4.63	1.54	3.08	1.54	1.54	1.54	0.00	12.34	15.42	1.54	0.00	319.19
			0.15	**11:00 ~ 12:00**	149.57	75.56	1.54	38.55	13.88	3.08	4.63	4.63	1.54	3.08	1.54	1.54	1.54	0.00	10.79	16.96	1.54	0.00	329.99
			0.15	**12:00 ~ 13:00**	123.36	63.22	1.54	32.38	12.34	1.54	4.63	3.08	1.54	3.08	1.54	1.54	1.54	0.00	9.25	13.88	1.54	0.00	276.02
			0.15	**13:00 ~ 14:00**	126.44	63.22	1.54	32.38	12.34	3.08	4.63	3.08	1.54	3.08	1.54	1.54	1.54	0.00	9.25	13.88	1.54	0.00	280.64
			0.15	**14:00 ~ 15:00**	127.99	64.76	1.54	32.38	12.34	3.08	4.63	3.08	1.54	3.08	1.54	1.54	1.54	0.00	9.25	13.88	1.54	0.00	283.73
			0.15	**15:00 ~ 16:00**	129.53	64.76	1.54	32.38	12.34	3.08	4.63	3.08	1.54	3.08	1.54	1.54	1.54	0.00	9.25	13.88	1.54	0.00	285.27
			0.15	**16:00 ~ 17:00**	132.61	67.85	1.54	33.92	12.34	3.08	4.63	3.08	1.54	3.08	1.54	1.54	1.54	0.00	9.25	15.42	1.54	0.00	294.52
			0.15	**17:00 ~ 18:00**	132.61	67.85	1.54	33.92	12.34	3.08	4.63	4.63	1.54	3.08	1.54	1.54	1.54	0.00	10.79	15.42	1.54	0.00	297.61
			0.15	**18:00 ~ 19:00**	140.32	70.93	1.54	35.47	13.88	3.08	4.63	4.63	1.54	3.08	1.54	1.54	1.54	0.00	10.79	15.42	1.54	0.00	311.48
			0.15	**19:00 ~ 20:00**	126.44	63.22	1.54	32.38	12.34	3.08	4.63	3.08	1.54	3.08	1.54	1.54	1.54	0.00	9.25	13.88	1.54	0.00	280.64
			0.15	**20:00 ~ 21:00**	104.86	53.97	1.54	27.76	10.79	1.54	3.08	3.08	1.54	3.08	1.54	1.54	1.54	0.00	7.71	12.34	1.54	0.00	237.47
			0.15	**21:00 ~ 22:00**	109.48	55.51	1.54	27.76	10.79	1.54	3.08	3.08	1.54	3.08	1.54	1.54	1.54	0.00	7.71	12.34	1.54	0.00	243.64
			0.15	**22:00 ~ 23:00**	100.23	50.89	1.54	26.21	9.25	1.54	3.08	3.08	1.54	3.08	1.54	1.54	1.54	0.00	7.71	10.79	1.54	0.00	225.13
			0.15	**23:00 ~ 00:00**	81.73	41.63	1.54	21.59	7.71	1.54	3.08	1.54	1.54	1.54	1.54	1.54	1.54	0.00	6.17	9.25	1.54	0.00	185.04
				Whole Day Total (veh*km)	#######	#######	33.92	638.39	237.47	55.51	86.35	67.85	30.84	61.68	37.01	37.01	37.01	0.00	202.00	280.64	37.01	0.00	5566.62
234	Ma Tau Wai Road	SB	0.10	**00:00 ~ 01:00**	25.09	12.55	0.97	6.76	2.90	0.97	0.97	0.97	0.00	0.97	0.97	0.97	0.97	0.00	8.69	2.90	0.97	0.00	67.55
			0.10	**01:00 ~ 02:00**	16.41	8.69	0.97	4.83	1.93	0.97	0.97	0.00	0.00	0.97	0.97	0.97	0.97	0.00	3.86	1.93	0.97	0.00	45.36
			0.10	**02:00 ~ 03:00**	11.58	5.79	0.00	3.86	1.93	0.97	0.97	0.00	0.00	0.97	0.97	0.00	0.97	0.00	2.90	1.93	0.97	0.00	33.78
			0.10	**03:00 ~ 04:00**	9.65	4.83	0.00	2.90	0.97	0.97	0.97	0.00	0.00	0.97	0.00	0.00	0.97	0.00	2.90	0.97	0.97	0.00	27.02
			0.10	**04:00 ~ 05:00**	8.69	4.83	0.00	2.90	0.97	0.97	0.97	0.00	0.00	0.97	0.00	0.00	0.97	0.00	2.90	0.97	0.97	0.00	26.06
			0.10	**05:00 ~ 06:00**	12.55	6.76	0.00	3.86	1.93	0.97	0.97	0.97	0.00	0.97	0.97	0.00	0.97	0.00	9.65	1.93	0.97	0.00	43.43
			0.10	**06:00 ~ 07:00**	25.09	12.55	0.97	7.72	2.90	0.97	0.97	5.79	0.00	0.97	0.97	0.97	0.97	0.00	24.13	2.90	0.97	0.00	88.78
			0.10	**07:00 ~ 08:00**	49.22	25.09	0.97	14.48	5.79	0.97	1.93	8.69	0.97	0.97	0.97	0.97	0.97	0.00	29.92	5.79	0.97	0.00	148.61
			0.10	**08:00 ~ 09:00**	61.76	31.85	0.97	17.37	6.76	0.97	1.93	9.65	0.97	0.97	0.97	0.97	0.97	0.00	25.09	6.76	0.97	0.00	168.88
			0.10	**09:00 ~ 10:00**	54.04	27.99	0.97	15.44	5.79	0.97	1.93	7.72	0.97	0.97	0.97	0.97	0.97	0.00	22.20	6.76	0.97	0.00	149.58
			0.10	**10:00 ~ 11:00**	53.08	27.02	0.97	15.44	5.79	0.97	1.93	6.76	0.97	0.97	0.97	0.97	0.97	0.00	22.20	5.79	0.97	0.00	145.72
			0.10	**11:00 ~ 12:00**	55.01	27.99	0.97	15.44	5.79	0.97	1.93	6.76	0.97	0.97	0.97	0.97	0.97	0.00	21.23	6.76	0.97	0.00	148.61
			0.10	**12:00 ~ 13:00**	41.50	21.23	0.97	9.65	3.86	0.97	0.97	6.76	0.97	0.97	0.97	0.97	0.97	0.00	19.30	4.83	0.97	0.00	115.80
			0.10	**13:00 ~ 14:00**	42.46	21.23	0.97	9.65	3.86	0.97	0.97	6.76	0.97	0.97	0.97	0.97	0.97	0.00	19.30	4.83	0.97	0.00	116.77
			0.10	**14:00 ~ 15:00**	42.46	22.20	0.97	9.65	3.86	0.97	0.97	6.76	0.97	0.97	0.97	0.97	0.97	0.00	19.30	4.83	0.97	0.00	117.73
			0.10	**15:00 ~ 16:00**	43.43	22.20	0.97	9.65	3.86	0.97	0.97	6.76	0.97	0.97	0.97	0.97	0.97	0.00	19.30	4.83	0.97	0.00	118.70
			0.10	**16:00 ~ 17:00**	44.39	23.16	0.97	10.62	3.86	0.97	0.97	6.76	0.97	0.97	0.97	0.97	0.97	0.00	19.30	4.83	0.97	0.00	121.59
			0.10	**17:00 ~ 18:00**	44.39	22.20	0.97	10.62	3.86	0.97	0.97	7.72	0.97	0.97	0.97	0.97	0.97	0.00	20.27	4.83	0.97	0.00	122.56
			0.10	**18:00 ~ 19:00**	47.29	24.13	0.97	10.62	3.86	0.97	1.93	7.72	0.97	0.97	0.97	0.97	0.97	0.00	21.23	5.79	0.97	0.00	130.28
			0.10	**19:00 ~ 20:00**	42.46	21.23	0.97	9.65	3.86	0.97	0.97	6.76	0.97	0.97	0.97	0.97	0.97	0.00	17.37	4.83	0.97	0.00	114.84
			0.10	**20:00 ~ 21:00**	35.71	18.34	0.97	8.69	2.90	0.97	0.97	3.86	0.97	0.97	0.97	0.97	0.97	0.00	15.44	3.86	0.97	0.00	97.47
			0.10	**21:00 ~ 22:00**	36.67	18.34	0.97	8.69	2.90	0.97	0.97	3.86	0.97	0.97	0.97	0.97	0.97	0.00	15.44	3.86	0.97	0.00	98.43
			0.10	**22:00 ~ 23:00**	33.78	17.37	0.97	7.72	2.90	0.97	0.97	3.86	0.97	0.97	0.97	0.97	0.97	0.00	14.48	3.86	0.97	0.00	92.64
			0.10	**23:00 ~ 00:00**	27.99	14.48	0.97	6.76	2.90	0.97	0.97	3.86	0.97	0.97	0.97	0.97	0.97	0.00	12.55	2.90	0.97	0.00	80.10
				Whole Day Total (veh*km)	864.64	441.97	19.30	222.92	85.89	23.16	28.95	118.70	16.41	23.16	21.23	19.30	23.16	0.00	388.90	99.40	23.16	0.00	2420.22
235	To Kwa Wan Road	SB	0.05	**00:00 ~ 01:00**	12.61	6.54	0.47	4.20	1.40	0.47	0.47	0.47	0.00	0.47	0.47	0.47	0.47	0.00	2.80	1.40	0.47	0.00	33.16
			0.05	**01:00 ~ 02:00**	8.41	4.20	0.47	2.80	0.93	0.47	0.47	0.00	0.00	0.47	0.47	0.47	0.47	0.00	1.40	0.93	0.47	0.00	22.42
			0.05	**02:00 ~ 03:00**	6.07	3.27	0.00	1.87	0.93	0.47	0.47	0.00	0.00	0.47	0.47	0.00	0.47	0.00	0.93	0.93	0.47	0.00	16.81
			0.05	**03:00 ~ 04:00**	4.67	2.34	0.00	1.40	0.93	0.47	0.47	0.00	0.00	0.47	0.47	0.00	0.47	0.00	1.40	0.47	0.47	0.00	14.01
			0.05	**04:00 ~ 05:00**	4.67	2.34	0.00	1.40	0.93	0.47	0.47	0.00	0.00	0.47	0.47	0.00	0.47	0.00	1.40	0.47	0.47	0.00	14.01
			0.05	**05:00 ~ 06:00**	6.54	3.27	0.00	2.34	0.93	0.47	0.47	0.47	0.00	0.47	0.47	0.00	0.47	0.00	3.74	0.93	0.47	0.00	21.02
			0.05	**06:00 ~ 07:00**	12.61	6.54	0.47	4.20	1.40	0.47	0.47	1.87	0.00	0.47	0.47	0.47	0.47	0.00	8.41	1.40	0.47	0.00	40.16
			0.05	**07:00 ~ 08:00**	24.75	12.61	0.47	7.94	2.80	0.47	0.93	3.27	0.47	0.47	0.47	0.47	0.47	0.00	10.74	2.80	0.47	0.00	69.58
			0.05	**08:00 ~ 09:00**	31.29	15.88	0.47	9.81	3.74	0.93	1.40	3.27	0.47	0.93	0.47	0.47	0.47	0.00	9.34	3.74	0.47	0.00	83.13
			0.05	**09:00 ~ 10:00**	27.55	14.01	0.47	8.87	3.27	0.47	0.93	2.80	0.47	0.47	0.47	0.47	0.47	0.00	8.41	3.27	0.47	0.00	72.85
			0.05	**10:00 ~ 11:00**	26.62	13.54	0.47	8.41	3.27	0.47	0.93	2.34	0.47	0.47	0.47	0.47	0.47	0.00	7.94	3.27	0.47	0.00	70.05
			0.05	**11:00 ~ 12:00**	28.02	14.01	0.47	8.87	3.27	0.47	0.93	2.34	0.47	0.47	0.47	0.47	0.47	0.00	7.94	3.27	0.47	0.00	72.39
			0.05	**12:00 ~ 13:00**	24.28	12.14	0.47	4.20	1.40	0.47	0.47	2.80	0.47	0.47	0.47	0.47	0.47	0.00	8.41	2.80	0.47	0.00	60.24
			0.05	**13:00 ~ 14:00**	24.75	12.61	0.47	4.20	1.40	0.47	0.47	2.80	0.47	0.47	0.47	0.47	0.47	0.00	8.87	2.80	0.47	0.00	61.64
			0.05	**14:00 ~ 15:00**	25.22	12.61	0.47	4.20	1.87	0.47	0.47	2.80	0.47	0.47	0.47	0.47	0.47	0.00	8.87	2.80	0.47	0.00	62.58
			0.05	**15:00 ~ 16:00**	25.22	13.08	0.47	4.20	1.87	0.47	0.47	2.80	0.47	0.47	0.47	0.47	0.47	0.00	8.87	2.80	0.47	0.00	63.05
			0.05	**16:00 ~ 17:00**	26.15	13.54	0.47	4.67	1.87	0.47	0.47	2.80	0.47	0.47	0.47	0.47	0.47	0.00	8.87	3.27	0.47	0.00	65.38
			0.05	**17:00 ~ 18:00**	26.15	13.08	0.47	4.20	1.87	0.47	0.47	3.27	0.47	0.47	0.47	0.47	0.47	0.00	8.87	2.80	0.47	0.00	64.45
			0.05	**18:00 ~ 19:00**	27.55	14.01	0.47	4.67	1.87	0.47	0.47	3.74	0.47	0.47	0.47	0.47	0.47	0.00	9.34	3.27	0.47	0.00	68.65
			0.05	**19:00 ~ 20:00**	24.75	12.61	0.47	4.20	1.40	0.47	0.47	2.80	0.47	0.47	0.47	0.47	0.47	0.00	7.94	2.80	0.47	0.00	60.71
			0.05	**20:00 ~ 21:00**	20.55	10.74	0.47	3.74	1.40	0.47	0.47	1.87	0.47	0.47	0.47	0.47	0.47	0.00	7.01	2.34	0.47	0.00	51.84
			0.05	**21:00 ~ 22:00**	21.48	10.74	0.47	3.74	1.40	0.47	0.47	1.87	0.47	0.47	0.47	0.47	0.47	0.00	7.01	2.34	0.47	0.00	52.77
			0.05	**22:00 ~ 23:00**	20.08	10.27	0.47	3.27	1.40	0.47	0.47	1.87	0.47	0.47	0.47	0.47	0.47	0.00	6.07	2.34	0.47	0.00	49.50
			0.05	**23:00 ~ 00:00**	16.35	8.41	0.47	2.80	0.93	0.47	0.47	1.40	0.47	0.47	0.47	0.47	0.47	0.00	5.60	1.87	0.47	0.00	41.56
				Whole Day Total (veh*km)	476.34	242.37	9.34	110.21	42.50	11.68	14.01	47.63	7.94	11.68	11.21	9.34	11.21	0.00	160.18	55.11	11.21	0.00	1231.95
236	Chi Kiang Street	EB	0.04	**00:00 ~ 01:00**	0.88	0.44	0.00	0.44	0.44	0.00	0.00	0.00	0.00	0.00	0.00	0.00	0.00	0.00	0.44	0.44	0.00	0.00	3.07
			0.04	**01:00 ~ 02:00**	0.44	0.44	0.00	0.44	0.44	0.00	0.00	0.00	0.00	0.00	0.00	0.00	0.00	0.00	0.44	0.44	0.00	0.00	2.63
			0.04	**02:00 ~ 03:00**	0.44	0.44	0.00	0.44	0.00	0.00	0.00	0.00	0.00	0.00	0.00	0.00	0.00	0.00	0.44	0.44	0.00	0.00	2.19
			0.04	**03:00 ~ 04:00**	0.44	0.44	0.00	0.44	0.00	0.00	0.00	0.00	0.00	0.00	0.00	0.00	0.00	0.00	0.44	0.00	0.00	0.00	1.75
			0.04	**04:00 ~ 05:00**	0.44	0.44	0.00	0.44	0.00	0.00	0.00	0.00	0.00	0.00	0.00	0.00	0.00	0.00	0.44	0.00	0.00	0.00	1.75
			0.04	**05:00 ~ 06:00**	0.44	0.44	0.00	0.44	0.00	0.00	0.00	0.00	0.00	0.00	0.00	0.00	0.00	0.00	0.44	0.44	0.00	0.00	2.19
			0.04	**06:00 ~ 07:00**	0.88	0.44	0.00	0.44	0.44	0.00	0.00	0.44	0.00	0.00	0.00	0.00	0.00	0.00	0.44	0.44	0.00	0.00	3.50
			0.04	**07:00 ~ 08:00**	1.31	0.88	0.00	0.44	0.44	0.00	0.44	0.44	0.00	0.00	0.00	0.00	0.00	0.00	0.44	0.44	0.00	0.00	4.82
			0.04	**08:00 ~ 09:00**	1.31	0.88	0.00	0.44	0.44	0.00	0.44	0.44	0.00	0.00	0.00	0.00	0.00	0.00	0.44	0.44	0.00	0.00	4.82
			0.04	**09:00 ~ 10:00**	1.31	0.88	0.00	0.44	0.44	0.00	0.44	0.44	0.00	0.00	0.00	0.00	0.00	0.00	0.44	0.44	0.00	0.00	4.82
			0.04	**10:00 ~ 11:00**	1.31	0.88	0.00	0.44	0.44	0.00	0.44	0.44	0.00	0.00	0.00	0.00	0.00	0.00	0.44	0.44	0.00	0.00	4.82
			0.04	**11:00 ~ 12:00**	1.31	0.88	0.00	0.44	0.44	0.00	0.44	0.44	0.00	0.00	0.00	0.00	0.00	0.00	0.44	0.44	0.00	0.00	4.82
			0.04	**12:00 ~ 13:00**	1.75	0.88	0.00	0.88	0.44	0.44	0.44	0.44	0.00	0.44	0.00	0.00	0.00	0.00	0.44	0.44	0.44	0.00	7.01
			0.04	**13:00 ~ 14:00**	1.75	0.88	0.00	0.88	0.44	0.44	0.44	0.44	0.00	0.44	0.00	0.00	0.00	0.00	0.44	0.44	0.44	0.00	7.01
			0.04	**14:00 ~ 15:00**	1.75	0.88	0.00	0.88	0.44	0.44	0.44	0.44	0.00	0.44	0.00	0.00	0.00	0.00	0.44	0.44	0.44	0.00	7.01
			0.04	**15:00 ~ 16:00**	1.75	0.88	0.00	0.88	0.44	0.44	0.44	0.44	0.00	0.44	0.00	0.00	0.00	0.00	0.44	0.44	0.44	0.00	7.01
			0.04	**16:00 ~ 17:00**	2.19	1.31	0.00	0.88	0.44	0.44	0.44	0.44	0.00	0.44	0.00	0.00	0.00	0.00	0.44	0.44	0.44	0.00	7.88
			0.04	**17:00 ~ 18:00**	1.75	1.31	0.00	0.88	0.44	0.44	0.44	0.44	0.00	0.44	0.00	0.00	0.00	0.00	0.44	0.44	0.44	0.00	7.45
			0.04	**18:00 ~ 19:00**	2.19	1.31	0.00	0.88	0.44	0.44	0.44	0.44	0.00	0.44	0.00	0.00	0.00	0.00	0.44	0.44	0.44	0.00	7.88
			0.04	**19:00 ~ 20:00**	1.75	0.88	0.00	0.88	0.44	0.44	0.44	0.44	0.00	0.44	0.00	0.00	0.00	0.00	0.44	0.44	0.44	0.00	7.01
			0.04	**20:00 ~ 21:00**	1.75	0.88	0.00	0.88	0.44	0.44	0.44	0.44	0.00	0.44	0.00	0.00	0.00	0.00	0.44	0.44	0.44	0.00	7.01
			0.04	**21:00 ~ 22:00**	1.75	0.88	0.00	0.88	0.44	0.44	0.44	0.44	0.00	0.44	0.00	0.00	0.00	0.00	0.44	0.44	0.44	0.00	7.01
			0.04	**22:00 ~ 23:00**	1.75	0.88	0.00	0.88	0.44	0.44	0.44	0.44	0.00	0.44	0.00	0.00	0.00	0.00	0.44	0.44	0.44	0.00	7.01
			0.04	**23:00 ~ 00:00**	1.31	0.88	0.00	0.88	0.44	0.44	0.44	0.44	0.00	0.44	0.00	0.00	0.00	0.00	0.44	0.44	0.44	0.00	6.57
				Whole Day Total (veh*km)	31.97	19.27	0.00	15.77	8.76	5.26	7.45	7.88	0.00	5.26	0.00	0.00	0.00	0.00	10.51	9.64	5.26	0.00	127.02

Road No.	Road Name	Bound	Road Length (km)	Hour	PC	TAXI	LGV3	LGV4	LGV6	HGV7	HGV8	PLB	PV4	PV5	NFB6	NFB7	NFB8	FBSD	FBDD	MC	HGV9	NFB9	Total
237	Bailey Street	EB	0.08	**00:00 ~ 01:00**	0.77	0.77	0.00	0.00	0.00	0.00	0.00	0.00	0.00	0.00	0.00	0.00	0.00	0.00	0.77	0.00	0.00	0.00	2.31
			0.08	**01:00 ~ 02:00**	0.77	0.77	0.00	0.00	0.00	0.00	0.00	0.00	0.00	0.00	0.00	0.00	0.00	0.00	0.77	0.00	0.00	0.00	2.31
			0.08	**02:00 ~ 03:00**	0.77	0.00	0.00	0.00	0.00	0.00	0.00	0.00	0.00	0.00	0.00	0.00	0.00	0.00	0.77	0.00	0.00	0.00	1.54
			0.08	**03:00 ~ 04:00**	0.00	0.00	0.00	0.00	0.00	0.00	0.00	0.00	0.00	0.00	0.00	0.00	0.00	0.00	0.77	0.00	0.00	0.00	0.77
			0.08	**04:00 ~ 05:00**	0.00	0.00	0.00	0.00	0.00	0.00	0.00	0.00	0.00	0.00	0.00	0.00	0.00	0.00	0.77	0.00	0.00	0.00	0.77
			0.08	**05:00 ~ 06:00**	0.77	0.00	0.00	0.00	0.00	0.00	0.00	0.00	0.00	0.00	0.00	0.00	0.00	0.00	0.77	0.00	0.00	0.00	1.54
			0.08	**06:00 ~ 07:00**	0.77	0.77	0.00	0.00	0.00	0.00	0.00	0.77	0.00	0.00	0.00	0.00	0.00	0.00	0.77	0.00	0.00	0.00	3.08
			0.08	**07:00 ~ 08:00**	0.77	0.77	0.00	0.77	0.00	0.00	0.00	0.77	0.00	0.00	0.00	0.00	0.00	0.00	0.77	0.00	0.00	0.00	3.86
			0.08	**08:00 ~ 09:00**	0.77	0.77	0.00	0.77	0.00	0.00	0.00	0.77	0.00	0.00	0.00	0.00	0.00	0.00	0.77	0.00	0.00	0.00	3.86
			0.08	**09:00 ~ 10:00**	0.77	0.77	0.00	0.77	0.00	0.00	0.00	0.77	0.00	0.00	0.00	0.00	0.00	0.00	0.77	0.00	0.00	0.00	3.86
			0.08	**10:00 ~ 11:00**	0.77	0.77	0.00	0.77	0.00	0.00	0.00	0.77	0.00	0.00	0.00	0.00	0.00	0.00	0.77	0.00	0.00	0.00	3.86
			0.08	**11:00 ~ 12:00**	0.77	0.77	0.00	0.77	0.00	0.00	0.00	0.77	0.00	0.00	0.00	0.00	0.00	0.00	0.77	0.00	0.00	0.00	3.86
			0.08	**12:00 ~ 13:00**	0.77	0.77	0.00	0.00	0.00	0.00	0.00	0.77	0.00	0.00	0.00	0.00	0.00	0.00	0.77	0.00	0.00	0.00	3.08
			0.08	**13:00 ~ 14:00**	0.77	0.77	0.00	0.00	0.00	0.00	0.00	0.77	0.00	0.00	0.00	0.00	0.00	0.00	0.77	0.00	0.00	0.00	3.08
			0.08	**14:00 ~ 15:00**	0.77	0.77	0.00	0.00	0.00	0.00	0.00	0.77	0.00	0.00	0.00	0.00	0.00	0.00	0.77	0.00	0.00	0.00	3.08
			0.08	**15:00 ~ 16:00**	0.77	0.77	0.00	0.00	0.00	0.00	0.00	0.77	0.00	0.00	0.00	0.00	0.00	0.00	0.77	0.00	0.00	0.00	3.08
			0.08	**16:00 ~ 17:00**	0.77	0.77	0.00	0.00	0.00	0.00	0.00	0.77	0.00	0.00	0.00	0.00	0.00	0.00	0.77	0.00	0.00	0.00	3.08
			0.08	**17:00 ~ 18:00**	0.77	0.77	0.00	0.00	0.00	0.00	0.00	0.77	0.00	0.00	0.00	0.00	0.00	0.00	0.77	0.00	0.00	0.00	3.08
			0.08	**18:00 ~ 19:00**	0.77	0.77	0.00	0.00	0.00	0.00	0.00	0.77	0.00	0.00	0.00	0.00	0.00	0.00	0.77	0.00	0.00	0.00	3.08
			0.08	**19:00 ~ 20:00**	0.77	0.77	0.00	0.00	0.00	0.00	0.00	0.77	0.00	0.00	0.00	0.00	0.00	0.00	0.77	0.00	0.00	0.00	3.08
			0.08	**20:00 ~ 21:00**	0.77	0.77	0.00	0.00	0.00	0.00	0.00	0.77	0.00	0.00	0.00	0.00	0.00	0.00	0.77	0.00	0.00	0.00	3.08
			0.08	**21:00 ~ 22:00**	0.77	0.77	0.00	0.00	0.00	0.00	0.00	0.77	0.00	0.00	0.00	0.00	0.00	0.00	0.77	0.00	0.00	0.00	3.08
			0.08	**22:00 ~ 23:00**	0.77	0.77	0.00	0.00	0.00	0.00	0.00	0.77	0.00	0.00	0.00	0.00	0.00	0.00	0.77	0.00	0.00	0.00	3.08
			0.08	**23:00 ~ 00:00**	0.77	0.77	0.00	0.00	0.00	0.00	0.00	0.77	0.00	0.00	0.00	0.00	0.00	0.00	0.77	0.00	0.00	0.00	3.08
				Whole Day Total (veh*km)	16.96	15.42	0.00	3.86	0.00	0.00	0.00	13.88	0.00	0.00	0.00	0.00	0.00	0.00	18.50	0.00	0.00	0.00	68.62
238	Wan On Street	NB	0.07	**00:00 ~ 01:00**	1.43	0.72	0.00	0.72	0.72	0.00	0.00	0.00	0.00	0.00	0.00	0.00	0.00	0.00	0.00	0.72	0.00	0.00	4.30
			0.07	**01:00 ~ 02:00**	0.72	0.72	0.00	0.72	0.72	0.00	0.00	0.00	0.00	0.00	0.00	0.00	0.00	0.00	0.00	0.72	0.00	0.00	3.59
			0.07	**02:00 ~ 03:00**	0.72	0.72	0.00	0.72	0.00	0.00	0.00	0.00	0.00	0.00	0.00	0.00	0.00	0.00	0.00	0.72	0.00	0.00	2.87
			0.07	**03:00 ~ 04:00**	0.72	0.72	0.00	0.72	0.00	0.00	0.00	0.00	0.00	0.00	0.00	0.00	0.00	0.00	0.00	0.00	0.00	0.00	2.15
			0.07	**04:00 ~ 05:00**	0.72	0.72	0.00	0.72	0.00	0.00	0.00	0.00	0.00	0.00	0.00	0.00	0.00	0.00	0.00	0.00	0.00	0.00	2.15
			0.07	**05:00 ~ 06:00**	0.72	0.72	0.00	0.72	0.00	0.00	0.00	0.00	0.00	0.00	0.00	0.00	0.00	0.00	0.00	0.72	0.00	0.00	2.87
			0.07	**06:00 ~ 07:00**	1.43	0.72	0.00	0.72	0.72	0.00	0.00	0.00	0.00	0.00	0.00	0.00	0.00	0.00	0.00	0.72	0.00	0.00	4.30
			0.07	**07:00 ~ 08:00**	2.15	1.43	0.00	0.72	0.72	0.00	0.72	0.00	0.00	0.00	0.00	0.00	0.00	0.00	0.00	0.72	0.00	0.00	6.45
			0.07	**08:00 ~ 09:00**	2.15	1.43	0.00	0.72	0.72	0.00	0.72	0.00	0.00	0.00	0.00	0.00	0.00	0.00	0.00	0.72	0.00	0.00	6.45
			0.07	**09:00 ~ 10:00**	2.15	1.43	0.00	0.72	0.72	0.00	0.72	0.00	0.00	0.00	0.00	0.00	0.00	0.00	0.00	0.72	0.00	0.00	6.45
			0.07	**10:00 ~ 11:00**	2.15	1.43	0.00	0.72	0.72	0.00	0.72	0.00	0.00	0.00	0.00	0.00	0.00	0.00	0.00	0.72	0.00	0.00	6.45
			0.07	**11:00 ~ 12:00**	2.15	1.43	0.00	0.72	0.72	0.00	0.72	0.00	0.00	0.00	0.00	0.00	0.00	0.00	0.00	0.72	0.00	0.00	6.45
			0.07	**12:00 ~ 13:00**	2.15	1.43	0.00	0.72	0.72	0.00	0.00	0.00	0.00	0.00	0.00	0.00	0.00	0.00	0.00	0.72	0.00	0.00	5.74
			0.07	**13:00 ~ 14:00**	2.15	1.43	0.00	0.72	0.72	0.00	0.00	0.00	0.00	0.00	0.00	0.00	0.00	0.00	0.00	0.72	0.00	0.00	5.74
			0.07	**14:00 ~ 15:00**	2.15	1.43	0.00	0.72	0.72	0.00	0.00	0.00	0.00	0.00	0.00	0.00	0.00	0.00	0.00	0.72	0.00	0.00	5.74
			0.07	**15:00 ~ 16:00**	2.15	1.43	0.00	0.72	0.72	0.00	0.00	0.00	0.00	0.00	0.00	0.00	0.00	0.00	0.00	0.72	0.00	0.00	5.74
			0.07	**16:00 ~ 17:00**	2.15	1.43	0.00	0.72	0.72	0.00	0.00	0.00	0.00	0.00	0.00	0.00	0.00	0.00	0.00	0.72	0.00	0.00	5.74
			0.07	**17:00 ~ 18:00**	2.15	1.43	0.00	0.72	0.72	0.00	0.00	0.00	0.00	0.00	0.00	0.00	0.00	0.00	0.00	0.72	0.00	0.00	5.74
			0.07	**18:00 ~ 19:00**	2.15	1.43	0.00	0.72	0.72	0.00	0.00	0.00	0.00	0.00	0.00	0.00	0.00	0.00	0.00	0.72	0.00	0.00	5.74
			0.07	**19:00 ~ 20:00**	2.15	1.43	0.00	0.72	0.72	0.00	0.00	0.00	0.00	0.00	0.00	0.00	0.00	0.00	0.00	0.72	0.00	0.00	5.74
			0.07	**20:00 ~ 21:00**	1.43	0.72	0.00	0.72	0.72	0.00	0.00	0.00	0.00	0.00	0.00	0.00	0.00	0.00	0.00	0.72	0.00	0.00	4.30
			0.07	**21:00 ~ 22:00**	2.15	0.72	0.00	0.72	0.72	0.00	0.00	0.00	0.00	0.00	0.00	0.00	0.00	0.00	0.00	0.72	0.00	0.00	5.02
			0.07	**22:00 ~ 23:00**	1.43	0.72	0.00	0.72	0.72	0.00	0.00	0.00	0.00	0.00	0.00	0.00	0.00	0.00	0.00	0.72	0.00	0.00	4.30
			0.07	**23:00 ~ 00:00**	1.43	0.72	0.00	0.72	0.72	0.00	0.00	0.00	0.00	0.00	0.00	0.00	0.00	0.00	0.00	0.72	0.00	0.00	4.30
				Whole Day Total (veh*km)	40.87	26.53	0.00	17.21	14.34	0.00	3.59	0.00	0.00	0.00	0.00	0.00	0.00	0.00	0.00	15.77	0.00	0.00	118.31
239	Wan On Street	SB	0.07	**00:00 ~ 01:00**	1.43	0.72	0.00	0.72	0.72	0.00	0.00	0.00	0.00	0.00	0.00	0.00	0.00	0.00	0.00	0.72	0.00	0.00	4.30
			0.07	**01:00 ~ 02:00**	1.43	0.72	0.00	0.72	0.72	0.00	0.00	0.00	0.00	0.00	0.00	0.00	0.00	0.00	0.00	0.72	0.00	0.00	4.30
			0.07	**02:00 ~ 03:00**	0.72	0.72	0.00	0.72	0.72	0.00	0.00	0.00	0.00	0.00	0.00	0.00	0.00	0.00	0.00	0.72	0.00	0.00	3.59
			0.07	**03:00 ~ 04:00**	0.72	0.72	0.00	0.72	0.00	0.00	0.00	0.00	0.00	0.00	0.00	0.00	0.00	0.00	0.00	0.72	0.00	0.00	2.87
			0.07	**04:00 ~ 05:00**	0.72	0.72	0.00	0.72	0.00	0.00	0.00	0.00	0.00	0.00	0.00	0.00	0.00	0.00	0.00	0.72	0.00	0.00	2.87
			0.07	**05:00 ~ 06:00**	0.72	0.72	0.00	0.72	0.72	0.00	0.00	0.00	0.00	0.00	0.00	0.00	0.00	0.00	0.00	0.72	0.00	0.00	3.59
			0.07	**06:00 ~ 07:00**	1.43	0.72	0.00	0.72	0.72	0.00	0.00	0.00	0.00	0.00	0.00	0.00	0.00	0.00	0.00	0.72	0.00	0.00	4.30
			0.07	**07:00 ~ 08:00**	2.87	1.43	0.00	0.72	0.72	0.00	0.72	0.00	0.00	0.72	0.00	0.00	0.00	0.00	0.00	0.72	0.00	0.00	7.89
			0.07	**08:00 ~ 09:00**	3.59	2.15	0.00	0.72	0.72	0.00	0.72	0.00	0.00	0.72	0.00	0.00	0.00	0.00	0.00	0.72	0.00	0.00	9.32
			0.07	**09:00 ~ 10:00**	2.87	1.43	0.00	0.72	0.72	0.00	0.72	0.00	0.00	0.72	0.00	0.00	0.00	0.00	0.00	0.72	0.00	0.00	7.89
			0.07	**10:00 ~ 11:00**	2.87	1.43	0.00	0.72	0.72	0.00	0.72	0.00	0.00	0.72	0.00	0.00	0.00	0.00	0.00	0.72	0.00	0.00	7.89
			0.07	**11:00 ~ 12:00**	2.87	1.43	0.00	0.72	0.72	0.00	0.72	0.00	0.00	0.72	0.00	0.00	0.00	0.00	0.00	0.72	0.00	0.00	7.89
			0.07	**12:00 ~ 13:00**	2.15	0.72	0.00	0.72	0.72	0.00	0.00	0.00	0.00	0.00	0.00	0.00	0.00	0.00	0.00	0.72	0.00	0.00	5.02
			0.07	**13:00 ~ 14:00**	2.15	1.43	0.00	0.72	0.72	0.00	0.00	0.00	0.00	0.00	0.00	0.00	0.00	0.00	0.00	0.72	0.00	0.00	5.74
			0.07	**14:00 ~ 15:00**	2.15	1.43	0.00	0.72	0.72	0.00	0.00	0.00	0.00	0.00	0.00	0.00	0.00	0.00	0.00	0.72	0.00	0.00	5.74
			0.07	**15:00 ~ 16:00**	2.15	1.43	0.00	0.72	0.72	0.00	0.00	0.00	0.00	0.00	0.00	0.00	0.00	0.00	0.00	0.72	0.00	0.00	5.74
			0.07	**16:00 ~ 17:00**	2.15	1.43	0.00	0.72	0.72	0.00	0.00	0.00	0.00	0.00	0.00	0.00	0.00	0.00	0.00	0.72	0.00	0.00	5.74
			0.07	**17:00 ~ 18:00**	2.15	1.43	0.00	0.72	0.72	0.00	0.00	0.00	0.00	0.00	0.00	0.00	0.00	0.00	0.00	0.72	0.00	0.00	5.74
			0.07	**18:00 ~ 19:00**	2.15	1.43	0.00	0.72	0.72	0.00	0.00	0.00	0.00	0.00	0.00	0.00	0.00	0.00	0.00	0.72	0.00	0.00	5.74
			0.07	**19:00 ~ 20:00**	2.15	1.43	0.00	0.72	0.72	0.00	0.00	0.00	0.00	0.00	0.00	0.00	0.00	0.00	0.00	0.72	0.00	0.00	5.74
			0.07	**20:00 ~ 21:00**	1.43	0.72	0.00	0.72	0.72	0.00	0.00	0.00	0.00	0.00	0.00	0.00	0.00	0.00	0.00	0.72	0.00	0.00	4.30
			0.07	**21:00 ~ 22:00**	1.43	0.72	0.00	0.72	0.72	0.00	0.00	0.00	0.00	0.00	0.00	0.00	0.00	0.00	0.00	0.72	0.00	0.00	4.30
			0.07	**22:00 ~ 23:00**	1.43	0.72	0.00	0.72	0.72	0.00	0.00	0.00	0.00	0.00	0.00	0.00	0.00	0.00	0.00	0.72	0.00	0.00	4.30
			0.07	**23:00 ~ 00:00**	1.43	0.72	0.00	0.72	0.72	0.00	0.00	0.00	0.00	0.00	0.00	0.00	0.00	0.00	0.00	0.72	0.00	0.00	4.30
				Whole Day Total (veh*km)	45.17	26.53	0.00	17.21	15.77	0.00	3.59	0.00	0.00	3.59	0.00	0.00	0.00	0.00	0.00	17.21	0.00	0.00	129.06
240	Ha Heung Road	NB	0.01	**00:00 ~ 01:00**	0.10	0.10	0.00	0.10	0.00	0.00	0.00	0.00	0.00	0.00	0.00	0.00	0.00	0.00	0.00	0.10	0.00	0.00	0.40
			0.01	**01:00 ~ 02:00**	0.10	0.10	0.00	0.10	0.00	0.00	0.00	0.00	0.00	0.00	0.00	0.00	0.00	0.00	0.00	0.10	0.00	0.00	0.40
			0.01	**02:00 ~ 03:00**	0.10	0.10	0.00	0.00	0.00	0.00	0.00	0.00	0.00	0.00	0.00	0.00	0.00	0.00	0.00	0.00	0.00	0.00	0.20
			0.01	**03:00 ~ 04:00**	0.10	0.10	0.00	0.00	0.00	0.00	0.00	0.00	0.00	0.00	0.00	0.00	0.00	0.00	0.00	0.00	0.00	0.00	0.20
			0.01	**04:00 ~ 05:00**	0.10	0.10	0.00	0.00	0.00	0.00	0.00	0.00	0.00	0.00	0.00	0.00	0.00	0.00	0.00	0.00	0.00	0.00	0.20
			0.01	**05:00 ~ 06:00**	0.10	0.10	0.00	0.00	0.00	0.00	0.00	0.00	0.00	0.00	0.00	0.00	0.00	0.00	0.00	0.00	0.00	0.00	0.20
			0.01	**06:00 ~ 07:00**	0.10	0.10	0.00	0.10	0.00	0.00	0.00	0.00	0.00	0.00	0.00	0.00	0.00	0.00	0.00	0.10	0.00	0.00	0.40
			0.01	**07:00 ~ 08:00**	0.20	0.10	0.00	0.10	0.10	0.00	0.00	0.00	0.00	0.00	0.00	0.00	0.00	0.00	0.00	0.10	0.00	0.00	0.60
			0.01	**08:00 ~ 09:00**	0.20	0.10	0.00	0.10	0.10	0.00	0.00	0.00	0.00	0.00	0.00	0.00	0.00	0.00	0.00	0.10	0.00	0.00	0.60
			0.01	**09:00 ~ 10:00**	0.20	0.10	0.00	0.10	0.10	0.00	0.00	0.00	0.00	0.00	0.00	0.00	0.00	0.00	0.00	0.10	0.00	0.00	0.60
			0.01	**10:00 ~ 11:00**	0.20	0.10	0.00	0.10	0.10	0.00	0.00	0.00	0.00	0.00	0.00	0.00	0.00	0.00	0.00	0.10	0.00	0.00	0.60
			0.01	**11:00 ~ 12:00**	0.20	0.10	0.00	0.10	0.10	0.00	0.00	0.00	0.00	0.00	0.00	0.00	0.00	0.00	0.00	0.10	0.00	0.00	0.60
			0.01	**12:00 ~ 13:00**	2.70	1.40	0.00	0.20	0.10	0.10	0.10	0.10	0.10	0.10	0.10	0.10	0.10	0.00	0.10	0.30	0.00	0.00	5.60
			0.01	**13:00 ~ 14:00**	2.70	1.40	0.00	0.20	0.10	0.10	0.10	0.10	0.10	0.10	0.10	0.10	0.10	0.00	0.10	0.30	0.00	0.00	5.60
			0.01	**14:00 ~ 15:00**	2.80	1.40	0.00	0.20	0.10	0.10	0.10	0.10	0.10	0.10	0.10	0.10	0.10	0.00	0.10	0.30	0.00	0.00	5.70
			0.01	**15:00 ~ 16:00**	2.80	1.40	0.00	0.20	0.10	0.10	0.10	0.10	0.10	0.10	0.10	0.10	0.10	0.00	0.10	0.30	0.00	0.00	5.70
			0.01	**16:00 ~ 17:00**	2.90	1.50	0.00	0.20	0.10	0.10	0.10	0.10	0.10	0.10	0.10	0.10	0.10	0.00	0.10	0.30	0.00	0.00	5.90
			0.01	**17:00 ~ 18:00**	2.90	1.50	0.00	0.20	0.10	0.10	0.10	0.10	0.10	0.10	0.10	0.10	0.10	0.00	0.10	0.30	0.00	0.00	5.90
			0.01	**18:00 ~ 19:00**	3.00	1.60	0.00	0.20	0.10	0.10	0.10	0.10	0.10	0.10	0.10	0.10	0.10	0.00	0.10	0.40	0.00	0.00	6.20
			0.01	**19:00 ~ 20:00**	2.70	1.40	0.00	0.20	0.10	0.10	0.10	0.10	0.10	0.10	0.10	0.10	0.10	0.00	0.10	0.30	0.00	0.00	5.60
			0.01	**20:00 ~ 21:00**	2.30	1.20	0.00	0.10	0.10	0.10	0.10	0.00	0.10	0.10	0.10	0.10	0.10	0.00	0.10	0.30	0.00	0.00	4.80
			0.01	**21:00 ~ 22:00**	2.40	1.20	0.00	0.10	0.10	0.10	0.10	0.00	0.10	0.10	0.10	0.10	0.10	0.00	0.10	0.30	0.00	0.00	4.90
			0.01	**22:00 ~ 23:00**	2.20	1.10	0.00	0.10	0.10	0.10	0.10	0.00	0.10	0.10	0.10	0.10	0.10	0.00	0.10	0.30	0.00	0.00	4.60
			0.01	**23:00 ~ 00:00**	1.80	0.90	0.00	0.10	0.10	0.10	0.10	0.00	0.10	0.10	0.10	0.10	0.10	0.00	0.10	0.20	0.00	0.00	3.90
				Whole Day Total (veh*km)	32.90	17.20	0.00	2.80	1.70	1.20	1.20	0.80	1.20	1.20	1.20	1.20	1.20	0.00	1.20	4.40	0.00	0.00	69.40

Road No.	Road Name	Bound	Road Length (km)	Hour	PC	TAXI	LGV3	LGV4	LGV6	HGV7	HGV8	PLB	PV4	PV5	NFB6	NFB7	NFB8	FBSD	FBDD	MC	HGV9	NFB9	Total
241	Ha Heung Road	NB	0.01	**00:00 ~ 01:00**	0.80	0.40	0.00	0.10	0.10	0.00	0.10	0.00	0.00	0.10	0.00	0.00	0.10	0.00	0.10	0.10	0.00	0.00	1.90
			0.01	**01:00 ~ 02:00**	0.50	0.30	0.00	0.10	0.10	0.00	0.10	0.00	0.00	0.10	0.00	0.00	0.10	0.00	0.00	0.10	0.00	0.00	1.40
			0.01	**02:00 ~ 03:00**	0.40	0.20	0.00	0.10	0.10	0.00	0.00	0.00	0.00	0.10	0.00	0.00	0.00	0.00	0.00	0.10	0.00	0.00	1.00
			0.01	**03:00 ~ 04:00**	0.30	0.20	0.00	0.10	0.10	0.00	0.00	0.00	0.00	0.00	0.00	0.00	0.00	0.00	0.00	0.10	0.00	0.00	0.80
			0.01	**04:00 ~ 05:00**	0.30	0.20	0.00	0.10	0.10	0.00	0.00	0.00	0.00	0.00	0.00	0.00	0.00	0.00	0.00	0.10	0.00	0.00	0.80
			0.01	**05:00 ~ 06:00**	0.40	0.20	0.00	0.10	0.10	0.00	0.00	0.00	0.00	0.10	0.00	0.00	0.00	0.00	0.10	0.10	0.00	0.00	1.10
			0.01	**06:00 ~ 07:00**	0.80	0.40	0.00	0.10	0.10	0.00	0.10	0.10	0.00	0.10	0.00	0.00	0.10	0.00	0.10	0.10	0.00	0.00	2.00
			0.01	**07:00 ~ 08:00**	1.60	0.80	0.00	0.20	0.10	0.10	0.10	0.10	0.00	0.10	0.10	0.10	0.10	0.00	0.10	0.20	0.10	0.00	3.80
			0.01	**08:00 ~ 09:00**	2.00	1.00	0.00	0.30	0.10	0.10	0.10	0.10	0.00	0.10	0.10	0.10	0.10	0.00	0.10	0.30	0.10	0.00	4.60
			0.01	**09:00 ~ 10:00**	1.70	0.90	0.00	0.20	0.10	0.10	0.10	0.10	0.00	0.10	0.10	0.10	0.10	0.00	0.10	0.20	0.10	0.00	4.00
			0.01	**10:00 ~ 11:00**	1.70	0.90	0.00	0.20	0.10	0.10	0.10	0.10	0.00	0.10	0.10	0.10	0.10	0.00	0.10	0.20	0.10	0.00	4.00
			0.01	**11:00 ~ 12:00**	1.80	0.90	0.00	0.30	0.10	0.10	0.10	0.10	0.00	0.10	0.10	0.10	0.10	0.00	0.10	0.20	0.10	0.00	4.20
			0.01	**12:00 ~ 13:00**	0.20	0.10	0.00	0.10	0.10	0.00	0.10	0.00	0.00	0.00	0.00	0.00	0.00	0.00	0.00	0.10	0.00	0.00	0.70
			0.01	**13:00 ~ 14:00**	0.20	0.10	0.00	0.10	0.10	0.00	0.10	0.00	0.00	0.00	0.00	0.00	0.00	0.00	0.00	0.10	0.00	0.00	0.70
			0.01	**14:00 ~ 15:00**	0.20	0.10	0.00	0.10	0.10	0.00	0.10	0.00	0.00	0.00	0.00	0.00	0.00	0.00	0.00	0.10	0.00	0.00	0.70
			0.01	**15:00 ~ 16:00**	0.20	0.10	0.00	0.10	0.10	0.00	0.10	0.00	0.00	0.00	0.00	0.00	0.00	0.00	0.00	0.10	0.00	0.00	0.70
			0.01	**16:00 ~ 17:00**	0.20	0.10	0.00	0.10	0.10	0.00	0.10	0.00	0.00	0.00	0.00	0.00	0.00	0.00	0.00	0.10	0.00	0.00	0.70
			0.01	**17:00 ~ 18:00**	0.20	0.10	0.00	0.10	0.10	0.00	0.10	0.00	0.00	0.00	0.00	0.00	0.00	0.00	0.00	0.10	0.00	0.00	0.70
			0.01	**18:00 ~ 19:00**	0.20	0.10	0.00	0.10	0.10	0.00	0.10	0.00	0.00	0.00	0.00	0.00	0.00	0.00	0.00	0.10	0.00	0.00	0.70
			0.01	**19:00 ~ 20:00**	0.20	0.10	0.00	0.10	0.10	0.00	0.10	0.00	0.00	0.00	0.00	0.00	0.00	0.00	0.00	0.10	0.00	0.00	0.70
			0.01	**20:00 ~ 21:00**	0.20	0.10	0.00	0.10	0.10	0.00	0.10	0.00	0.00	0.00	0.00	0.00	0.00	0.00	0.00	0.10	0.00	0.00	0.70
			0.01	**21:00 ~ 22:00**	0.20	0.10	0.00	0.10	0.10	0.00	0.10	0.00	0.00	0.00	0.00	0.00	0.00	0.00	0.00	0.10	0.00	0.00	0.70
			0.01	**22:00 ~ 23:00**	0.20	0.10	0.00	0.10	0.10	0.00	0.10	0.00	0.00	0.00	0.00	0.00	0.00	0.00	0.00	0.10	0.00	0.00	0.70
			0.01	**23:00 ~ 00:00**	0.10	0.10	0.00	0.10	0.10	0.00	0.10	0.00	0.00	0.00	0.00	0.00	0.00	0.00	0.00	0.10	0.00	0.00	0.60
				Whole Day Total (veh*km)	14.60	7.60	0.00	3.10	2.40	0.50	2.00	0.60	0.00	1.00	0.50	0.50	0.80	0.00	0.80	3.00	0.50	0.00	37.90

Road No.	Road Name	Bound	Road Length (km)	Hour	PC	TAXI	LGV3	LGV4	LGV6	HGV7	HGV8	PLB	PV4	PV5	NFB6	NFB7	NFB8	FBSD	FBDD	MC	HGV9	NFB9	Total
242	Chun Tin Street	EB	0.03	**00:00 ~ 01:00**	0.25	0.00	0.00	0.00	0.00	0.00	0.00	0.00	0.00	0.00	0.00	0.00	0.00	0.00	0.00	0.00	0.00	0.00	0.25
			0.03	**01:00 ~ 02:00**	0.25	0.00	0.00	0.00	0.00	0.00	0.00	0.00	0.00	0.00	0.00	0.00	0.00	0.00	0.00	0.00	0.00	0.00	0.25
			0.03	**02:00 ~ 03:00**	0.00	0.00	0.00	0.00	0.00	0.00	0.00	0.00	0.00	0.00	0.00	0.00	0.00	0.00	0.00	0.00	0.00	0.00	0.00
			0.03	**03:00 ~ 04:00**	0.00	0.00	0.00	0.00	0.00	0.00	0.00	0.00	0.00	0.00	0.00	0.00	0.00	0.00	0.00	0.00	0.00	0.00	0.00
			0.03	**04:00 ~ 05:00**	0.00	0.00	0.00	0.00	0.00	0.00	0.00	0.00	0.00	0.00	0.00	0.00	0.00	0.00	0.00	0.00	0.00	0.00	0.00
			0.03	**05:00 ~ 06:00**	0.00	0.00	0.00	0.00	0.00	0.00	0.00	0.00	0.00	0.00	0.00	0.00	0.00	0.00	0.00	0.00	0.00	0.00	0.00
			0.03	**06:00 ~ 07:00**	0.25	0.00	0.00	0.00	0.00	0.00	0.00	0.00	0.00	0.00	0.00	0.00	0.00	0.00	0.00	0.00	0.00	0.00	0.25
			0.03	**07:00 ~ 08:00**	0.25	0.25	0.00	0.25	0.00	0.00	0.00	0.00	0.00	0.00	0.00	0.00	0.00	0.00	0.00	0.00	0.00	0.00	0.75
			0.03	**08:00 ~ 09:00**	0.25	0.25	0.00	0.25	0.00	0.00	0.00	0.00	0.00	0.00	0.00	0.00	0.00	0.00	0.00	0.00	0.00	0.00	0.75
			0.03	**09:00 ~ 10:00**	0.25	0.25	0.00	0.25	0.00	0.00	0.00	0.00	0.00	0.00	0.00	0.00	0.00	0.00	0.00	0.00	0.00	0.00	0.75
			0.03	**10:00 ~ 11:00**	0.25	0.25	0.00	0.25	0.00	0.00	0.00	0.00	0.00	0.00	0.00	0.00	0.00	0.00	0.00	0.00	0.00	0.00	0.75
			0.03	**11:00 ~ 12:00**	0.25	0.25	0.00	0.25	0.00	0.00	0.00	0.00	0.00	0.00	0.00	0.00	0.00	0.00	0.00	0.00	0.00	0.00	0.75
			0.03	**12:00 ~ 13:00**	0.25	0.25	0.00	0.25	0.25	0.00	0.25	0.00	0.00	0.00	0.00	0.00	0.00	0.00	0.00	0.25	0.00	0.00	1.50
			0.03	**13:00 ~ 14:00**	0.25	0.25	0.00	0.25	0.25	0.00	0.25	0.00	0.00	0.00	0.00	0.00	0.00	0.00	0.00	0.25	0.00	0.00	1.50
			0.03	**14:00 ~ 15:00**	0.25	0.25	0.00	0.25	0.25	0.00	0.25	0.00	0.00	0.00	0.00	0.00	0.00	0.00	0.00	0.25	0.00	0.00	1.50
			0.03	**15:00 ~ 16:00**	0.25	0.25	0.00	0.25	0.25	0.00	0.25	0.00	0.00	0.00	0.00	0.00	0.00	0.00	0.00	0.25	0.00	0.00	1.50
			0.03	**16:00 ~ 17:00**	0.25	0.25	0.00	0.25	0.25	0.00	0.25	0.00	0.00	0.00	0.00	0.00	0.00	0.00	0.00	0.25	0.00	0.00	1.50
			0.03	**17:00 ~ 18:00**	0.25	0.25	0.00	0.25	0.25	0.00	0.25	0.00	0.00	0.00	0.00	0.00	0.00	0.00	0.00	0.25	0.00	0.00	1.50
			0.03	**18:00 ~ 19:00**	0.25	0.25	0.00	0.25	0.25	0.00	0.25	0.00	0.00	0.00	0.00	0.00	0.00	0.00	0.00	0.25	0.00	0.00	1.50
			0.03	**19:00 ~ 20:00**	0.25	0.25	0.00	0.25	0.25	0.00	0.25	0.00	0.00	0.00	0.00	0.00	0.00	0.00	0.00	0.25	0.00	0.00	1.50
			0.03	**20:00 ~ 21:00**	0.25	0.25	0.00	0.25	0.25	0.00	0.25	0.00	0.00	0.00	0.00	0.00	0.00	0.00	0.00	0.25	0.00	0.00	1.50
			0.03	**21:00 ~ 22:00**	0.25	0.25	0.00	0.25	0.25	0.00	0.25	0.00	0.00	0.00	0.00	0.00	0.00	0.00	0.00	0.25	0.00	0.00	1.50
			0.03	**22:00 ~ 23:00**	0.25	0.25	0.00	0.25	0.25	0.00	0.25	0.00	0.00	0.00	0.00	0.00	0.00	0.00	0.00	0.25	0.00	0.00	1.50
			0.03	**23:00 ~ 00:00**	0.25	0.25	0.00	0.25	0.25	0.00	0.25	0.00	0.00	0.00	0.00	0.00	0.00	0.00	0.00	0.25	0.00	0.00	1.50
				Whole Day Total (veh*km)	5.00	4.25	0.00	4.25	3.00	0.00	3.00	0.00	0.00	0.00	0.00	0.00	0.00	0.00	0.00	3.00	0.00	0.00	22.50

Appendix F Traffic Forecast for Year 2048 NIA

2048 NIA Traffic Flows AM Peak

2048 NIA Traffic Flows AM Peak					
Road No.	**Road Name**	**Bound**	**Speed (km/hr)**	**Total (veh/hr)**	**HV%**
12	Ko Shan Road	NB	50	700	20%
13	Ko Shan Road	SB	50	100	33%
14	Shansi Street	EB	50	450	20%
15	Ko Shan Road	NB	50	300	21%
16	Ko Shan Road	SB	50	250	20%
17	Kiang Hsi Street	EB	50	100	14%
18	Ko Shan Road	NB	50	150	34%
19	Ko Shan Road	SB	50	300	18%
20	Anhui Street	WB	50	150	11%
21	Ko Shan Road	NB	50	250	20%
22	Ko Shan Road	SB	50	250	20%
23	Chi Kiang Street	WB	50	150	23%
24	Chi Kiang Street	EB	50	250	20%
25	Chi Kiang Street	WB	50	350	21%
26	Kau Pui Lung Road	NB	50	500	18%
27	Kau Pui Lung Road	SB	50	350	16%
28	Kau Pui Lung Road	NB	50	400	14%
29	Kau Pui Lung Road	SB	50	300	16%
30	Lok Shan Road	EB	50	250	21%
31	Lok Shan Road	EB	50	350	23%
32	Maidstone Road	NB	50	50	11%
33	Maidstone Road	SB	50	50	11%
34	Maidstone Road	SB	50	150	28%
35	Maidstone Lane	EB	50	150	29%
36	Maidstone Lane	EB	50	50	11%
37	Maidstone Lane	WB	50	50	11%
38	Kau Pui Lung Road	NB	50	400	14%
39	Kau Pui Lung Road	SB	50	300	16%
40	Tin Kwong Road	EB	50	1150	22%
41	Tin Kwong Road	WB	50	650	21%
42	Tin Kwong Road	EB	50	1150	22%
43	Tin Kwong Road	WB	50	650	21%
44	Hop Yat Road	SB	50	50	11%
45	Tin Kwong Road	EB	50	1200	23%
46	Tin Kwong Road	WB	50	800	19%
47	Sheung Shing Street	NB	50	600	15%
48	Sheung Shing Street	SB	50	400	22%
49	Sheung Shing Street	EB	50	350	25%
50	Sheung Shing Street	WB	50	550	15%
67	Tin Kwong Road	NB	50	800	12%
68	Tin Kwong Road	SB	50	900	23%
84	Chatham Road North	NB	50	1350	32%
85	Chatham Road North	SB	50	1250	35%
86	Chatham Road North	NB	50	1750	29%
87	Chatham Road North	SB	50	1300	34%
88	Ma Tau Wai Road	NB	50	1850	28%
89	Ma Tau Wai Road	NB	50	1700	30%
90	Chi Kiang Street	EB	50	550	24%
91	Ma Tau Wai Road	NB	50	1100	34%
92	Ma Tau Wai Road	SB	50	1800	32%
93	Ma Tau Wai Road	NB	50	900	38%
94	Ma Tau Wai Road	SB	50	1400	36%
95	Ma Tau Wai Road	NB	50	1950	29%
96	Ma Tau Wai Road	SB	50	1900	36%
106	Pak Tai Street	NB	50	300	13%
107	Ma Hang Chung Road	EB	50	150	13%
108	Ma Hang Chung Road	WB	50	350	17%
109	Ma Hang Chung Road	WB	50	150	9%
110	Ma Hang Chung Road	WB	50	300	18%
111	Sheung Heung Road	EB	50	400	45%
112	Sheung Heung Road	WB	50	100	15%
125	To Kwa Wan Road	NB	50	450	64%
126	To Kwa Wan Road	SB	50	900	48%
127	Ma Tau Wai Road	SB	50	1400	38%
128	Wing Kwong Street	WB	50	450	18%
129	Kai Ming Street	EB	50	100	17%
130	Kai Ming Street	WB	50	100	16%
131	Kai Ming Street	WB	50	150	16%
132	Hung Fook Street	EB	50	50	11%
133	Hung Fook Street	WB	50	50	11%
134	Yuk Shing Street	NB	50	150	16%
135	Hung Fook Street	EB	50	150	16%
136	Wing Kwong Street	SB	50	350	22%

2048 NIA Traffic Flows AM Peak

2048 NIA Traffic Flows AM Peak					
Road No.	**Road Name**	**Bound**	**Speed (km/hr)**	**Total (veh/hr)**	**HV%**
138	Ngan Hon Street	EB	50	350	22%
139	Ngan Hon Street	EB	50	350	22%
140	Ngan Hon Street	EB	50	50	11%
141	Ngan Hon Street	WB	50	50	11%
142	Lung Tak Street	NB	50	50	11%
143	Chi Kiang Street	EB	50	100	27%
144	Chi Kiang Street	EB	50	1000	25%
145	Chi Kiang Street	EB	50	1050	25%
146	Ha Heung Road	NB	50	100	25%
147	Sze Chuen Street	EB	50	50	11%
148	Sze Chuen Street	WB	50	50	11%
149	Ha Heung Road	NB	50	100	25%
150	Kowloon City Road	NB	50	50	15%
151	Kowloon City Road	NB	50	50	15%
152	Kowloon City Road	SB	50	50	15%
153	Pau Chung Street	NB	50	150	44%
154	Pau Chung Street	SB	50	50	11%
155	Lok Shan Road	WB	50	250	36%
156	Lok Shan Road	WB	50	550	21%
157	Lok Shan Road	WB	50	650	27%
158	To Kwa Wan Road	NB	50	450	63%
159	To Kwa Wan Road	SB	50	850	49%
160	Lok Shan Road	WB	50	500	19%
161	To Kwa Wan Road	NB	50	250	27%
162	To Kwa Wan Road	SB	50	650	45%
163	Cheung Ning Street	NB	50	200	36%
164	Ha Heung Road	NB	50	400	13%
165	Kowloon City Road	NB	50	150	18%
166	Kowloon City Road	SB	50	50	15%
167	Kowloon City Road	NB	50	550	15%
168	Kowloon City Road	SB	50	100	16%
169	Sheung Heung Road	EB	50	400	41%
170	Sheung Heung Road	WB	50	100	14%
171	Pau Chung Street	NB	50	200	29%
172	Pau Chung Street	SB	50	100	13%
173	Ma Hang Chung Road	WB	50	50	23%
174	Sheung Heung Road	EB	50	300	48%
175	Sheung Heung Road	WB	50	400	13%
176	Sheung Heung Road	EB	50	300	49%
177	Cheung Ning Street	NB	50	50	35%
178	Cheung Ning Street	SB	50	50	15%
179	Sheung Heung Road	EB	50	500	42%
180	Pau Chung Street	NB	50	200	44%
181	Pau Chung Street	SB	50	100	21%
185	Kowloon City Road	NB	50	550	15%
228	East Kowloon Corridor	NB	70	3050	27%
229	East Kowloon Corridor	SB	70	2550	22%
234	Ma Tau Wai Road	SB	50	1700	39%
235	To Kwa Wan Road	SB	50	1700	36%
236	Chi Kiang Street	EB	50	100	30%
237	Bailey Street	EB	50	50	63%
238	Wan On Street	NB	50	100	15%
239	Wan On Street	SB	50	100	16%
240	Ha Heung Road	NB	50	50	12%
241	Ha Heung Road	NB	50	400	13%

2048 NIA Traffic Flows PM Peak

2048 NIA Traffic Flows PM Peak					
Road No.	**Road Name**	**Bound**	**Speed (km/hr)**	**Total (veh/hr)**	**HV%**
12	Ko Shan Road	NB	50	500	29%
13	Ko Shan Road	SB	50	100	31%
14	Shansi Street	EB	50	200	34%
15	Ko Shan Road	NB	50	350	26%
16	Ko Shan Road	SB	50	250	25%
17	Kiang Hsi Street	EB	50	250	17%
18	Ko Shan Road	NB	50	150	33%
19	Ko Shan Road	SB	50	300	22%
20	Anhui Street	WB	50	150	21%
21	Ko Shan Road	NB	50	200	30%
22	Ko Shan Road	SB	50	200	23%
23	Chi Kiang Street	WB	50	150	18%
24	Chi Kiang Street	EB	50	200	23%
25	Chi Kiang Street	WB	50	350	24%
26	Kau Pui Lung Road	NB	50	450	19%
27	Kau Pui Lung Road	SB	50	250	18%
28	Kau Pui Lung Road	NB	50	300	15%
29	Kau Pui Lung Road	SB	50	300	14%
30	Lok Shan Road	EB	50	250	23%
31	Lok Shan Road	EB	50	350	24%
32	Maidstone Road	NB	50	50	11%
33	Maidstone Road	SB	50	50	11%
34	Maidstone Road	SB	50	150	26%
35	Maidstone Lane	EB	50	150	26%
36	Maidstone Lane	EB	50	50	11%
37	Maidstone Lane	WB	50	50	11%
38	Kau Pui Lung Road	NB	50	300	15%
39	Kau Pui Lung Road	SB	50	300	14%
40	Tin Kwong Road	EB	50	600	27%
41	Tin Kwong Road	WB	50	500	21%
42	Tin Kwong Road	EB	50	600	27%
43	Tin Kwong Road	WB	50	500	21%
44	Hop Yat Road	SB	50	50	11%
45	Tin Kwong Road	EB	50	750	24%
46	Tin Kwong Road	WB	50	600	21%
47	Sheung Shing Street	NB	50	500	20%
48	Sheung Shing Street	SB	50	350	23%
49	Sheung Shing Street	EB	50	300	25%
50	Sheung Shing Street	WB	50	450	22%
67	Tin Kwong Road	NB	50	550	13%
68	Tin Kwong Road	SB	50	500	21%
84	Chatham Road North	NB	50	1700	28%
85	Chatham Road North	SB	50	1000	33%
86	Chatham Road North	NB	50	1850	28%
87	Chatham Road North	SB	50	1050	33%
88	Ma Tau Wai Road	NB	50	2100	27%
89	Ma Tau Wai Road	NB	50	1950	28%
90	Chi Kiang Street	EB	50	650	21%
91	Ma Tau Wai Road	NB	50	1200	33%
92	Ma Tau Wai Road	SB	50	1450	30%
93	Ma Tau Wai Road	NB	50	1000	36%
94	Ma Tau Wai Road	SB	50	1050	32%
95	Ma Tau Wai Road	NB	50	1350	33%
96	Ma Tau Wai Road	SB	50	1450	35%
106	Pak Tai Street	NB	50	250	15%
107	Ma Hang Chung Road	EB	50	50	17%
108	Ma Hang Chung Road	WB	50	250	16%
109	Ma Hang Chung Road	WB	50	150	11%
110	Ma Hang Chung Road	WB	50	350	15%
111	Sheung Heung Road	EB	50	300	57%
112	Sheung Heung Road	WB	50	100	23%
125	To Kwa Wan Road	NB	50	400	61%
126	To Kwa Wan Road	SB	50	650	50%
127	Ma Tau Wai Road	SB	50	1000	39%
128	Wing Kwong Street	WB	50	250	19%
129	Kai Ming Street	EB	50	100	16%
130	Kai Ming Street	WB	50	100	16%
131	Kai Ming Street	WB	50	150	16%
132	Hung Fook Street	EB	50	50	11%
133	Hung Fook Street	WB	50	50	11%
134	Yuk Shing Street	NB	50	150	16%
135	Hung Fook Street	EB	50	100	16%
136	Wing Kwong Street	SB	50	300	19%

2048 NIA Traffic Flows PM Peak

2048 NIA Traffic Flows PM Peak					
Road No.	**Road Name**	**Bound**	**Speed (km/hr)**	**Total (veh/hr)**	**HV%**
138	Ngan Hon Street	EB	50	300	19%
139	Ngan Hon Street	EB	50	300	19%
140	Ngan Hon Street	EB	50	50	11%
141	Ngan Hon Street	WB	50	50	11%
142	Lung Tak Street	NB	50	50	11%
143	Chi Kiang Street	EB	50	150	35%
144	Chi Kiang Street	EB	50	1000	21%
145	Chi Kiang Street	EB	50	1050	22%
146	Ha Heung Road	NB	50	100	32%
147	Sze Chuen Street	EB	50	50	11%
148	Sze Chuen Street	WB	50	50	11%
149	Ha Heung Road	NB	50	100	32%
150	Kowloon City Road	NB	50	50	22%
151	Kowloon City Road	NB	50	50	22%
152	Kowloon City Road	SB	50	50	22%
153	Pau Chung Street	NB	50	150	39%
154	Pau Chung Street	SB	50	50	10%
155	Lok Shan Road	WB	50	350	38%
156	Lok Shan Road	WB	50	850	18%
157	Lok Shan Road	WB	50	950	23%
158	To Kwa Wan Road	NB	50	500	53%
159	To Kwa Wan Road	SB	50	600	51%
160	Lok Shan Road	WB	50	600	14%
161	To Kwa Wan Road	NB	50	100	29%
162	To Kwa Wan Road	SB	50	500	48%
163	Cheung Ning Street	NB	50	200	35%
164	Ha Heung Road	NB	50	600	9%
165	Kowloon City Road	NB	50	250	32%
166	Kowloon City Road	SB	50	50	22%
167	Kowloon City Road	NB	50	750	15%
168	Kowloon City Road	SB	50	100	21%
169	Sheung Heung Road	EB	50	250	58%
170	Sheung Heung Road	WB	50	100	16%
171	Pau Chung Street	NB	50	200	24%
172	Pau Chung Street	SB	50	50	10%
173	Ma Hang Chung Road	WB	50	50	23%
174	Sheung Heung Road	EB	50	200	62%
175	Sheung Heung Road	WB	50	550	6%
176	Sheung Heung Road	EB	50	250	63%
177	Cheung Ning Street	NB	50	50	25%
178	Cheung Ning Street	SB	50	50	16%
179	Sheung Heung Road	EB	50	400	47%
180	Pau Chung Street	NB	50	150	50%
181	Pau Chung Street	SB	50	100	27%
185	Kowloon City Road	NB	50	750	15%
228	East Kowloon Corridor	NB	70	3750	17%
229	East Kowloon Corridor	SB	70	1750	18%
234	Ma Tau Wai Road	SB	50	1300	38%
235	To Kwa Wan Road	SB	50	1400	31%
236	Chi Kiang Street	EB	50	150	38%
237	Bailey Street	EB	50	50	72%
238	Wan On Street	NB	50	100	15%
239	Wan On Street	SB	50	50	15%
240	Ha Heung Road	NB	50	550	7%
241	Ha Heung Road	NB	50	50	37%

Document prepared by


Aurecon Hong Kong Limited
Unit 1608, 16/F, Tower B,
Manulife Financial Centre,
223 – 231 Wai Yip Street,
Kwun Tong, Kowloon,
Hong Kong

T +852 3664 6888
F +852 3664 6999
E hongkong@aurecongroup.com
W aurecongroup.com

aurecon

Bringing ideas to life

Aurecon offices are located in:
Angola, Australia, Botswana, China,
Ghana, Hong Kong, Indonesia, Kenya,
Lesotho, Macau, Mozambique,
Namibia, New Zealand, Nigeria,
Philippines, Qatar, Singapore, South Africa,
Swaziland, Tanzania, Thailand, Uganda,
United Arab Emirates, Vietnam.

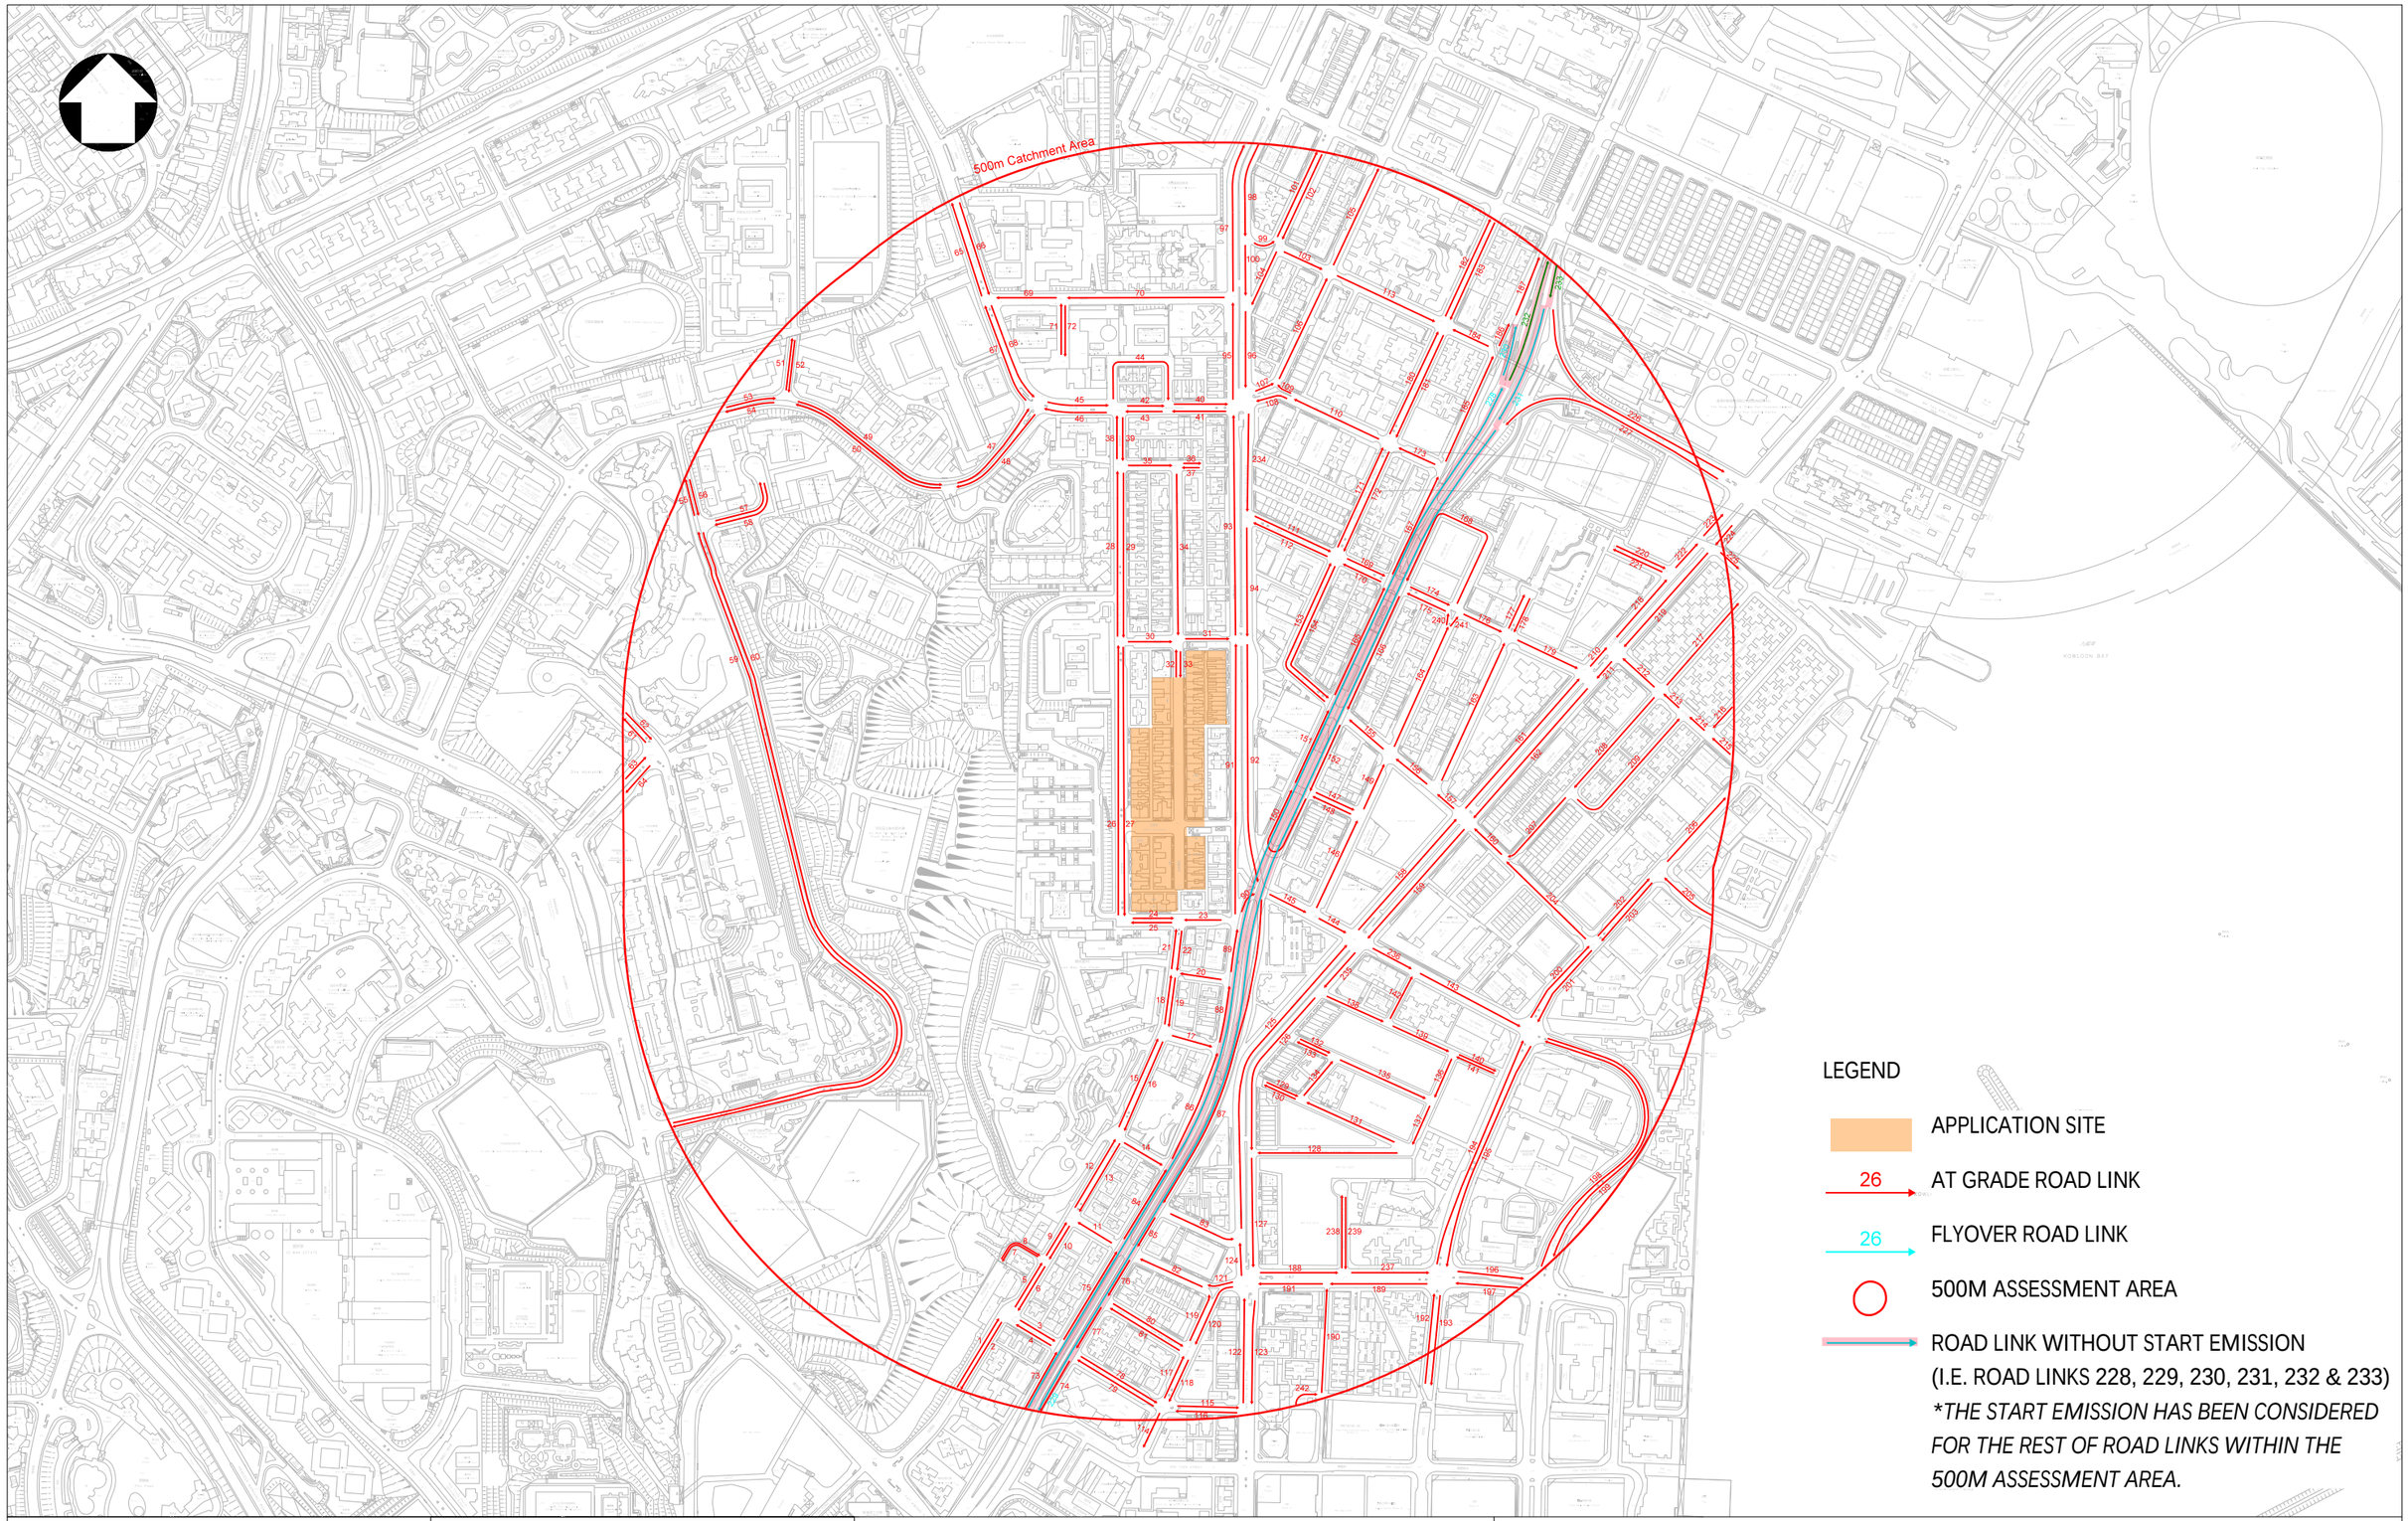

Client	Consultant	Project Title	Drawing Title
市區重建局 URBAN RENEWAL AUTHORITY	aurecon www.aurecongroup.com	URBAN RENEWAL AUTHORITY KAU PUI LUNG ROAD / CHI KIANG STREET DEVELOPMENT SCHEME AND MA TAU WAI ROAD / LOK SHAN ROAD DEVELOPMENT	**INDEX PLAN**

Designed	Checked	Scale	Date	Figure No.	Rev.
HL	JY	1:6000(A3)	MAY 2025	**A1**	-

Original Size : A3

Calendar Year	2033
Traffic Year	2033
Zero Emission Vehicle Scenario	TRUE
Custom Met Profile	FALSE
Proportion of Roads with Potential Start within Hong Kong	21.7384%
Generation Date	4/28/2026

Road Name	Road ID	Road Type	Speed Limit (km/hr)	Average Speed (km/hr)	Start Emission Estimated by Broad Brush Approach (Y/N)	Hour	Total Vehicles (Veh/hr)	01 - Private Cars	02 - Taxi	03 - Light Goods Vehicles <=2.5t	04 - Light Goods Vehicles 2.5-3.5t	05 - Light Goods Vehicles >3.5t	06 - Medium Goods Vehicles <=15t	07 - Medium Goods Vehicles 15-24t	08 - Public Light Buses	09 - Private Light Bus <=3.5t	10 - Private Light Bus >3.5t	11 - Non-franchised Bus<=6.4t	12 - Non-franchised Bus 6.4-15t	13 - Non-franchised Bus 15-24t	14 - Franchised Bus Single Deck	15 - Franchised Bus Double Deck	16 - Motorcycles	17 - Heavy Goods Vehicles >24t	18 - Non-franchised Bus >24t	Total
								PC	TAXI	LGV3	LGV4	LGV5	HGV7	HGV8	PLB	PV4	PV5	NFB6	NFB7	NFB8	FBSD	FBDD	MC	HGV9	NFB9	
Shun Yung Street	1	DD	50	37	Y	0000-0100	310	38.7%	19.4%	0.0%	9.7%	3.2%	3.2%	3.2%	0.0%	0.0%	3.2%	3.2%	0.0%	3.2%	0.0%	3.2%	6.5%	3.2%	0.0%	100.0%
Shun Yung Street	1	DD	50	38	Y	0100-0200	230	34.8%	17.4%	0.0%	8.7%	4.3%	4.3%	4.3%	0.0%	0.0%	4.3%	4.3%	0.0%	4.3%	0.0%	4.3%	4.3%	4.3%	0.0%	100.0%
Shun Yung Street	1	DD	50	39	Y	0200-0300	170	35.3%	17.6%	0.0%	11.8%	5.9%	5.9%	5.9%	0.0%	0.0%	5.9%	0.0%	0.0%	0.0%	0.0%	5.9%	5.9%	0.0%	0.0%	100.0%
Shun Yung Street	1	DD	50	40	Y	0300-0400	140	35.7%	21.4%	0.0%	7.1%	7.1%	0.0%	7.1%	0.0%	0.0%	7.1%	0.0%	0.0%	0.0%	0.0%	7.1%	7.1%	0.0%	0.0%	100.0%
Shun Yung Street	1	DD	50	40	Y	0400-0500	140	35.7%	21.4%	0.0%	7.1%	7.1%	0.0%	7.1%	0.0%	0.0%	7.1%	0.0%	0.0%	0.0%	0.0%	7.1%	7.1%	0.0%	0.0%	100.0%
Shun Yung Street	1	DD	50	39	Y	0500-0600	170	35.3%	17.6%	0.0%	11.8%	5.9%	5.9%	5.9%	0.0%	0.0%	5.9%	0.0%	0.0%	0.0%	0.0%	5.9%	5.9%	0.0%	0.0%	100.0%
Shun Yung Street	1	DD	50	36	Y	0600-0700	320	37.5%	18.8%	0.0%	9.4%	3.1%	3.1%	3.1%	3.1%	0.0%	3.1%	3.1%	0.0%	3.1%	0.0%	3.1%	6.3%	3.1%	0.0%	100.0%
Shun Yung Street	1	DD	50	31	Y	0700-0800	570	42.1%	21.1%	1.8%	8.8%	3.5%	1.8%	1.8%	1.8%	1.8%	1.8%	1.8%	0.0%	1.8%	0.0%	1.8%	5.3%	1.8%	0.0%	100.0%
Shun Yung Street	1	DD	50	28	Y	0800-0900	690	43.5%	21.7%	1.4%	8.7%	4.3%	1.4%	1.4%	1.4%	1.4%	1.4%	1.4%	0.0%	1.4%	0.0%	1.4%	5.8%	1.4%	0.0%	100.0%
Shun Yung Street	1	DD	50	30	Y	0900-1000	630	42.9%	22.2%	1.6%	9.5%	3.2%	1.6%	1.6%	1.6%	1.6%	1.6%	1.6%	0.0%	1.6%	0.0%	1.6%	4.8%	1.6%	0.0%	100.0%
Shun Yung Street	1	DD	50	30	Y	1000-1100	610	42.6%	21.3%	1.6%	9.8%	3.3%	1.6%	1.6%	1.6%	1.6%	1.6%	1.6%	0.0%	1.6%	0.0%	1.6%	4.9%	1.6%	0.0%	100.0%
Shun Yung Street	1	DD	50	30	Y	1100-1200	630	42.9%	22.2%	1.6%	9.5%	3.2%	1.6%	1.6%	1.6%	1.6%	1.6%	1.6%	0.0%	1.6%	0.0%	1.6%	4.8%	1.6%	0.0%	100.0%
Shun Yung Street	1	DD	50	34	Y	1200-1300	430	37.2%	18.6%	2.3%	11.6%	4.7%	2.3%	2.3%	2.3%	0.0%	2.3%	2.3%	2.3%	2.3%	0.0%	2.3%	4.7%	2.3%	0.0%	100.0%
Shun Yung Street	1	DD	50	34	Y	1300-1400	450	37.8%	20.0%	2.2%	11.1%	4.4%	2.2%	2.2%	2.2%	0.0%	2.2%	2.2%	2.2%	2.2%	0.0%	2.2%	4.4%	2.2%	0.0%	100.0%
Shun Yung Street	1	DD	50	34	Y	1400-1500	450	37.8%	20.0%	2.2%	11.1%	4.4%	2.2%	2.2%	2.2%	0.0%	2.2%	2.2%	2.2%	2.2%	0.0%	2.2%	4.4%	2.2%	0.0%	100.0%
Shun Yung Street	1	DD	50	34	Y	1500-1600	450	37.8%	20.0%	2.2%	11.1%	4.4%	2.2%	2.2%	2.2%	0.0%	2.2%	2.2%	2.2%	2.2%	0.0%	2.2%	4.4%	2.2%	0.0%	100.0%
Shun Yung Street	1	DD	50	33	Y	1600-1700	470	38.3%	19.1%	2.1%	12.8%	4.3%	2.1%	2.1%	2.1%	0.0%	2.1%	2.1%	2.1%	2.1%	0.0%	2.1%	4.3%	2.1%	0.0%	100.0%
Shun Yung Street	1	DD	50	33	Y	1700-1800	460	37.0%	19.6%	2.2%	13.0%	4.3%	2.2%	2.2%	2.2%	0.0%	2.2%	2.2%	2.2%	2.2%	0.0%	2.2%	4.3%	2.2%	0.0%	100.0%
Shun Yung Street	1	DD	50	33	Y	1800-1900	490	38.8%	20.4%	2.0%	12.2%	4.1%	2.0%	2.0%	2.0%	0.0%	2.0%	2.0%	2.0%	2.0%	0.0%	2.0%	4.1%	2.0%	0.0%	100.0%
Shun Yung Street	1	DD	50	34	Y	1900-2000	450	37.8%	20.0%	2.2%	11.1%	4.4%	2.2%	2.2%	2.2%	0.0%	2.2%	2.2%	2.2%	2.2%	0.0%	2.2%	4.4%	2.2%	0.0%	100.0%
Shun Yung Street	1	DD	50	35	Y	2000-2100	390	35.9%	17.9%	2.6%	10.3%	5.1%	2.6%	2.6%	2.6%	0.0%	2.6%	2.6%	2.6%	2.6%	0.0%	2.6%	5.1%	2.6%	0.0%	100.0%
Shun Yung Street	1	DD	50	35	Y	2100-2200	400	35.0%	17.5%	2.5%	12.5%	5.0%	2.5%	2.5%	2.5%	0.0%	2.5%	2.5%	2.5%	2.5%	0.0%	2.5%	5.0%	2.5%	0.0%	100.0%
Shun Yung Street	1	DD	50	35	Y	2200-2300	380	34.2%	18.4%	2.6%	10.5%	5.3%	2.6%	2.6%	2.6%	0.0%	2.6%	2.6%	2.6%	2.6%	0.0%	2.6%	5.3%	2.6%	0.0%	100.0%
Shun Yung Street	1	DD	50	37	Y	2300-0000	350	31.4%	17.1%	2.9%	11.4%	5.7%	2.9%	2.9%	2.9%	0.0%	2.9%	2.9%	2.9%	2.9%	0.0%	2.9%	5.7%	2.9%	0.0%	100.0%
Shun Yung Street	2	DD	50	40	Y	0000-0100	130	30.8%	15.4%	0.0%	15.4%	7.7%	0.0%	7.7%	0.0%	0.0%	7.7%	0.0%	0.0%	0.0%	0.0%	7.7%	7.7%	0.0%	0.0%	100.0%
Shun Yung Street	2	DD	50	40	Y	0100-0200	110	27.3%	18.2%	0.0%	9.1%	9.1%	0.0%	9.1%	0.0%	0.0%	9.1%	0.0%	0.0%	0.0%	0.0%	9.1%	9.1%	0.0%	0.0%	100.0%
Shun Yung Street	2	DD	50	40	Y	0200-0300	80	25.0%	12.5%	0.0%	12.5%	12.5%	0.0%	12.5%	0.0%	0.0%	0.0%	0.0%	0.0%	0.0%	0.0%	12.5%	12.5%	0.0%	0.0%	100.0%
Shun Yung Street	2	DD	50	40	Y	0300-0400	70	28.6%	14.3%	0.0%	14.3%	14.3%	0.0%	0.0%	0.0%	0.0%	0.0%	0.0%	0.0%	0.0%	0.0%	14.3%	14.3%	0.0%	0.0%	100.0%
Shun Yung Street	2	DD	50	40	Y	0400-0500	70	28.6%	14.3%	0.0%	14.3%	14.3%	0.0%	0.0%	0.0%	0.0%	0.0%	0.0%	0.0%	0.0%	0.0%	14.3%	14.3%	0.0%	0.0%	100.0%
Shun Yung Street	2	DD	50	40	Y	0500-0600	80	25.0%	12.5%	0.0%	12.5%	12.5%	0.0%	12.5%	0.0%	0.0%	0.0%	0.0%	0.0%	0.0%	0.0%	12.5%	12.5%	0.0%	0.0%	100.0%
Shun Yung Street	2	DD	50	40	Y	0600-0700	140	28.6%	14.3%	0.0%	14.3%	7.1%	0.0%	7.1%	7.1%	0.0%	0.0%	7.1%	0.0%	0.0%	0.0%	7.1%	7.1%	0.0%	0.0%	100.0%
Shun Yung Street	2	DD	50	38	Y	0700-0800	260	30.8%	15.4%	0.0%	11.5%	3.8%	3.8%	3.8%	3.8%	0.0%	3.8%	3.8%	0.0%	3.8%	0.0%	7.7%	3.8%	3.8%	0.0%	100.0%
Shun Yung Street	2	DD	50	37	Y	0800-0900	300	33.3%	16.7%	0.0%	10.0%	3.3%	3.3%	3.3%	3.3%	0.0%	3.3%	3.3%	0.0%	3.3%	0.0%	6.7%	6.7%	3.3%	0.0%	100.0%
Shun Yung Street	2	DD	50	37	Y	0900-1000	270	33.3%	18.5%	0.0%	11.1%	3.7%	3.7%	3.7%	3.7%	0.0%	3.7%	3.7%	0.0%	3.7%	0.0%	3.7%	3.7%	3.7%	0.0%	100.0%
Shun Yung Street	2	DD	50	38	Y	1000-1100	270	33.3%	18.5%	0.0%	11.1%	3.7%	3.7%	3.7%	3.7%	0.0%	3.7%	3.7%	0.0%	3.7%	0.0%	3.7%	3.7%	3.7%	0.0%	100.0%
Shun Yung Street	2	DD	50	37	Y	1100-1200	270	33.3%	18.5%	0.0%	11.1%	3.7%	3.7%	3.7%	3.7%	0.0%	3.7%	3.7%	0.0%	3.7%	0.0%	3.7%	3.7%	3.7%	0.0%	100.0%
Shun Yung Street	2	DD	50	37	Y	1200-1300	270	37.0%	18.5%	0.0%	7.4%	3.7%	3.7%	3.7%	3.7%	0.0%	3.7%	3.7%	0.0%	3.7%	0.0%	3.7%	3.7%	3.7%	0.0%	100.0%
Shun Yung Street	2	DD	50	37	Y	1300-1400	300	36.7%	20.0%	0.0%	6.7%	3.3%	3.3%	3.3%	3.3%	0.0%	3.3%	3.3%	0.0%	3.3%	0.0%	3.3%	6.7%	3.3%	0.0%	100.0%
Shun Yung Street	2	DD	50	37	Y	1400-1500	300	36.7%	20.0%	0.0%	6.7%	3.3%	3.3%	3.3%	3.3%	0.0%	3.3%	3.3%	0.0%	3.3%	0.0%	3.3%	6.7%	3.3%	0.0%	100.0%
Shun Yung Street	2	DD	50	37	Y	1500-1600	300	36.7%	20.0%	0.0%	6.7%	3.3%	3.3%	3.3%	3.3%	0.0%	3.3%	3.3%	0.0%	3.3%	0.0%	3.3%	6.7%	3.3%	0.0%	100.0%
Shun Yung Street	2	DD	50	37	Y	1600-1700	300	36.7%	20.0%	0.0%	6.7%	3.3%	3.3%	3.3%	3.3%	0.0%	3.3%	3.3%	0.0%	3.3%	0.0%	3.3%	6.7%	3.3%	0.0%	100.0%
Shun Yung Street	2	DD	50	37	Y	1700-1800	300	36.7%	20.0%	0.0%	6.7%	3.3%	3.3%	3.3%	3.3%	0.0%	3.3%	3.3%	0.0%	3.3%	0.0%	3.3%	6.7%	3.3%	0.0%	100.0%
Shun Yung Street	2	DD	50	37	Y	1800-1900	310	38.7%	19.4%	0.0%	6.5%	3.2%	3.2%	3.2%	3.2%	0.0%	3.2%	3.2%	0.0%	3.2%	0.0%	3.2%	6.5%	3.2%	0.0%	100.0%
Shun Yung Street	2	DD	50	37	Y	1900-2000	300	36.7%	20.0%	0.0%	6.7%	3.3%	3.3%	3.3%	3.3%	0.0%	3.3%	3.3%	0.0%	3.3%	0.0%	3.3%	6.7%	3.3%	0.0%	100.0%
Shun Yung Street	2	DD	50	38	Y	2000-2100	260	34.6%	19.2%	0.0%	7.7%	3.8%	3.8%	3.8%	3.8%	0.0%	3.8%	3.8%	0.0%	3.8%	0.0%	3.8%	3.8%	3.8%	0.0%	100.0%
Shun Yung Street	2	DD	50	38	Y	2100-2200	260	34.6%	19.2%	0.0%	7.7%	3.8%	3.8%	3.8%	3.8%	0.0%	3.8%	3.8%	0.0%	3.8%	0.0%	3.8%	3.8%	3.8%	0.0%	100.0%
Shun Yung Street	2	DD	50	38	Y	2200-2300	260	34.6%	19.2%	0.0%	7.7%	3.8%	3.8%	3.8%	3.8%	0.0%	3.8%	3.8%	0.0%	3.8%	0.0%	3.8%	3.8%	3.8%	0.0%	100.0%
Shun Yung Street	2	DD	50	39	Y	2300-0000	230	30.4%	17.4%	0.0%	8.7%	4.3%	4.3%	4.3%	4.3%	0.0%	4.3%	4.3%	0.0%	4.3%	0.0%	4.3%	4.3%	4.3%	0.0%	100.0%
Pak Kung Street	3	DD	50	40	Y	0000-0100	30	33.3%	33.3%	0.0%	0.0%	0.0%	0.0%	0.0%	0.0%	0.0%	0.0%	0.0%	0.0%	0.0%	0.0%	0.0%	33.3%	0.0%	0.0%	100.0%
Pak Kung Street	3	DD	50	40	Y	0100-0200	30	33.3%	33.3%	0.0%	0.0%	0.0%	0.0%	0.0%	0.0%	0.0%	0.0%	0.0%	0.0%	0.0%	0.0%	0.0%	33.3%	0.0%	0.0%	100.0%
Pak Kung Street	3	DD	50	40	Y	0200-0300	20	50.0%	50.0%	0.0%	0.0%	0.0%	0.0%	0.0%	0.0%	0.0%	0.0%	0.0%	0.0%	0.0%	0.0%	0.0%	0.0%	0.0%	0.0%	100.0%
Pak Kung Street	3	DD	50	40	Y	0300-0400	20	50.0%	50.0%	0.0%	0.0%	0.0%	0.0%	0.0%	0.0%	0.0%	0.0%	0.0%	0.0%	0.0%	0.0%	0.0%	0.0%	0.0%	0.0%	100.0%
Pak Kung Street	3	DD	50	40	Y	0400-0500	20	50.0%	50.0%	0.0%	0.0%	0.0%	0.0%	0.0%	0.0%	0.0%	0.0%	0.0%	0.0%	0.0%	0.0%	0.0%	0.0%	0.0%	0.0%	100.0%
Pak Kung Street	3	DD	50	40	Y	0500-0600	20	50.0%	50.0%	0.0%	0.0%	0.0%	0.0%	0.0%	0.0%	0.0%	0.0%	0.0%	0.0%	0.0%	0.0%	0.0%	0.0%	0.0%	0.0%	100.0%
Pak Kung Street	3	DD	50	40	Y	0600-0700	30	33.3%	33.3%	0.0%	0.0%	0.0%	0.0%	0.0%	0.0%	0.0%	0.0%	0.0%	0.0%	0.0%	0.0%	0.0%	33.3%	0.0%	0.0%	100.0%
Pak Kung Street	3	DD	50	40	Y	0700-0800	50	40.0%	20.0%	0.0%	20.0%	0.0%	0.0%	0.0%	0.0%	0.0%	0.0%	0.0%	0.0%	0.0%	0.0%	0.0%	20.0%	0.0%	0.0%	100.0%
Pak Kung Street	3	DD	50	40	Y	0800-0900	50	40.0%	20.0%	0.0%	20.0%	0.0%	0.0%	0.0%	0.0%	0.0%	0.0%	0.0%	0.0%	0.0%	0.0%	0.0%	20.0%	0.0%	0.0%	100.0%
Pak Kung Street	3	DD	50	40	Y	0900-1000	50	40.0%	20.0%	0.0%	20.0%	0.0%	0.0%	0.0%	0.0%	0.0%	0.0%	0.0%	0.0%	0.0%	0.0%	0.0%	20.0%	0.0%	0.0%	100.0%
Pak Kung Street	3	DD	50	40	Y	1000-1100	50	40.0%	20.0%	0.0%	20.0%	0.0%	0.0%	0.0%	0.0%	0.0%	0.0%	0.0%	0.0%	0.0%	0.0%	0.0%	20.0%	0.0%	0.0%	100.0%
Pak Kung Street	3	DD	50	40	Y	1100-1200	50	40.0%	20.0%	0.0%	20.0%	0.0%	0.0%	0.0%	0.0%	0.0%	0.0%	0.0%	0.0%	0.0%	0.0%	0.0%	20.0%	0.0%	0.0%	100.0%
Pak Kung Street	3	DD	50	40	Y	1200-1300	60	33.3%	16.7%	0.0%	16.7%	16.7%	0.0%	0.0%	0.0%	0.0%	0.0%	0.0%	0.0%	0.0%	0.0%	0.0%	16.7%	0.0%	0.0%	100.0%
Pak Kung Street	3	DD	50	40	Y	1300-1400	60	33.3%	16.7%	0.0%	16.7%	16.7%	0.0%	0.0%	0.0%	0.0%	0.0%	0.0%	0.0%	0.0%	0.0%	0.0%	16.7%	0.0%	0.0%	100.0%
Pak Kung Street	3	DD	50	40	Y	1400-1500	60	33.3%	16.7%	0.0%	16.7%	16.7%	0.0%	0.0%	0.0%	0.0%	0.0%	0.0%	0.0%	0.0%	0.0%	0.0%	16.7%	0.0%	0.0%	100.0%
Pak Kung Street	3	DD	50	40	Y	1500-1600	60	33.3%	16.7%	0.0%	16.7%	16.7%	0.0%	0.0%	0.0%	0.0%	0.0%	0.0%	0.0%	0.0%	0.0%	0.0%	16.7%	0.0%	0.0%	100.0%
Pak Kung Street	3	DD	50	40	Y	1600-1700	60	33.3%	16.7%	0.0%	16.7%	16.7%	0.0%	0.0%	0.0%	0.0%	0.0%	0.0%	0.0%	0.0%	0.0%	0.0%	16.7%	0.0%	0.0%	100.0%
Pak Kung Street	3	DD	50	40	Y	1700-1800	60	33.3%	16.7%	0.0%	16.7%	16.7%	0.0%	0.0%	0.0%	0.0%	0.0%	0.0%	0.0%	0.0%	0.0%	0.0%	16.7%	0.0%	0.0%	100.0%
Pak Kung Street	3	DD	50	40	Y	1800-1900	60	33.3%	16.7%	0.0%	16.7%	16.7%	0.0%	0.0%	0.0%	0.0%	0.0%	0.0%	0.0%	0.0%	0.0%	0.0%	16.7%	0.0%	0.0%	100.0%
Pak Kung Street	3	DD	50	40	Y	1900-2000	60	33.3%	16.7%	0.0%	16.7%	16.7%	0.0%	0.0%	0.0%	0.0%	0.0%	0.0%	0.0%	0.0%	0.0%	0.0%	16.7%	0.0%	0.0%	100.0%
Pak Kung Street	3	DD	50	40	Y	2000-2100	60	33.3%	16.7%	0.0%	16.7%	16.7%	0.0%	0.0%	0.0%	0.0%	0.0%	0.0%	0.0%	0.0%	0.0%	0.0%	16.7%	0.0%	0.0%	100.0%
Pak Kung Street	3	DD	50	40	Y	2100-2200	60	33.3%	16.7%	0.0%	16.7%	16.7%	0.0%	0.0%	0.0%	0.0%	0.0%	0.0%	0.0%	0.0%	0.0%	0.0%	16.7%	0.0%	0.0%	100.0%
Pak Kung Street	3	DD	50	40	Y	2200-2300	60	33.3%	16.7%	0.0%	16.7%	16.7%	0.0%	0.0%	0.0%	0.0%	0.0%	0.0%	0.0%	0.0%	0.0%	0.0%	16.7%	0.0%	0.0%	100.0%
Pak Kung Street	3	DD	50	40	Y	2300-0000	50	20.0%	20.0%	0.0%	20.0%	20.0%	0.0%	0.0%	0.0%	0.0%	0.0%	0.0%	0.0%	0.0%	0.0%	0.0%	20.0%	0.0%	0.0%	100.0%
Pak Kung Street	4	DD	50	40	Y	0000-0100	60	16.7%	16.7%	0.0%	16.7%	16.7%	0.0%	0.0%	0.0%	0.0%	0.0%	0.0%	0.0%	0.0%	0.0%	16.7%	16.7%	0.0%	0.0%	100.0%
Pak Kung Street	4	DD	50	40	Y	0100-0200	60	16.7%	16.7%	0.0%	16.7%	16.7%	0.0%	0.0%	0.0%	0.0%	0.0%	0.0%	0.0%	0.0%	0.0%	16.7%	16.7%	0.0%	0.0%	100.0%
Pak Kung Street	4	DD	50	40	Y	0200-0300	60	16.7%	16.7%	0.0%	16.7%	16.7%	0.0%	0.0%	0.0%	0.0%	0.0%	0.0%	0.0%	0.0%	0.0%	16.7%	16.7%	0.0%	0.0%	100.0%
Pak Kung Street	4	DD	50	40	Y	0300-0400	50	20.0%	20.0%	0.0%	20.0%	20.0%	0.0%	0.0%	0.0%	0.0%	0.0%	0.0%	0.0%	0.0%	0.0%	20.0%	0.0%	0.0%	0.0%	100.0%
Pak Kung Street	4	DD	50	40	Y	0400-0500	50	20.0%	20.0%	0.0%	20.0%	20.0%	0.0%	0.0%	0.0%	0.0%	0.0%	0.0%	0.0%	0.0%	0.0%	20.0%	0.0%	0.0%	0.0%	100.0%
Pak Kung Street	4	DD	50	40	Y	0500-0600	60	16.7%	16.7%	0.0%	16.7%	16.7%	0.0%	0.0%	0.0%	0.0%	0.0%	0.0%	0.0%	0.0%	0.0%	16.7%	16.7%	0.0%	0.0%	100.0%
Pak Kung Street	4	DD	50	40	Y	0600-0700	70	14.3%	14.3%	0.0%	14.3%	14.3%	0.0%	0.0%	14.3%	0.0%	0.0%	0.0%	0.0%	0.0%	0.0%	14.3%	14.3%	0.0%	0.0%	100.0%
Pak Kung Street	4	DD	50	40	Y	0700-0800	110	27.3%	9.1%	0.0%	9.1%	9.1%	9.1%	9.1%	9.1%	0.0%	0.0%	0.0%	0.0%	0.0%	0.0%	9.1%	9.1%	0.0%	0.0%	100.0%
Pak Kung Street	4	DD	50	40	Y	0800-0900	120	25.0%	16.7%	0.0%	8.3%	8.3%	8.3%	8.3%	8.3%	0.0%	0.0%	0.0%	0.0%	0.0%	0.0%	8.3%	8.3%	0.0%	0.0%	100.0%
Pak Kung Street	4	DD	50	40	Y	0900-1000	120	25.0%	16.7%	0.0%	8.3%	8.3%	8.3%	8.3%	8.3%	0.0%	0.0%	0.0%	0.0%	0.0%	0.0%	8.3%	8.3%	0.0%	0.0%	100.0%
Pak Kung Street	4	DD	50	40	Y	1000-1100	120	25.0%	16.7%	0.0%	8.3%	8.3%	8.3%	8.3%	8.3%	0.0%	0.0%	0.0%	0.0%	0.0%	0.0%	8.3%	8.3%	0.0%	0.0%	100.0%
Pak Kung Street	4	DD	50	40	Y	1100-1200	120	25.0%	16.7%	0.0%	8.3%	8.3%	8.3%	8.3%	8.3%	0.0%	0.0%	0.0%	0.0%	0.0%	0.0%	8.3%	8.3%	0.0%	0.0%	100.0%
Pak Kung Street	4	DD	50	39	Y	1200-1300	230	34.8%	17.4%	0.0%	8.7%	4.3%	4.3%	4.3%	4.3%	0.0%	4.3%	4.3%	0.0%	4.3%	0.0%	4.3%	4.3%	4.3%	0.0%	100.0%
Pak Kung Street	4	DD	50	39	Y	1300-1400	230	34.8%	17.4%	0.0%	8.7%	4.3%	4.3%	4.3%	4.3%	0.0%	4.3%	4.3%	0.0%	4.3%	0.0%	4.3%	4.3%	4.3%	0.0%	100.0%
Pak Kung Street	4	DD	50	39	Y	1400-1500	230	34.8%	17.4%	0.0%	8.7%	4.3%	4.3%	4.3%	4.3%	0.0%	4.3%	4.3%	0.0%	4.3%	0.0%	4.3%	4.3%	4.3%	0.0%	100.0%
Pak Kung Street	4	DD	50	39	Y	1500-1600	230	34.8%	17.4%	0.0%	8.7%	4.3%	4.3%	4.3%	4.3%	0.0%	4.3%	4.3%	0.0%	4.3%	0.0%	4.3%	4.3%	4.3%	0.0%	100.0%
Pak Kung Street	4	DD	50	39	Y	1600-1700	250	36.0%	20.0%	0.0%	8.0%	4.0%	4.0%	4.0%	4.0%	0.0%	4.0%	4.0%	0.0%	4.0%	0.0%	4.0%	4.0%	4.0%	0.0%	100.0%
Pak Kung Street	4	DD	50	39	Y	1700-1800	250	36.0%	20.0%	0.0%	8.0%	4.0%	4.0%	4.0%	4.0%	0.0%	4.0%	4.0%	0.0%	4.0%	0.0%	4.0%	4.0%	4.0%	0.0%	100.0%
Pak Kung Street	4	DD	50	39	Y	1800-1900	250	36.0%	20.0%	0.0%	8.0%	4.0%	4.0%	4.0%	4.0%	0.0%	4.0%	4.0%	0.0%	4.0%	0.0%	4.0%	4.0%	4.0%	0.0%	100.0%
Pak Kung Street	4	DD	50	39	Y	1900-2000	230	34.8%	17.4%	0.0%	8.7%	4.3%	4.3%	4.3%	4.3%	0.0%	4.3%	4.3%	0.0%	4.3%	0.0%	4.3%	4.3%	4.3%	0.0%	100.0%
Pak Kung Street	4	DD	50	40	Y	2000-2100	220	31.8%	18.2%	0.0%	9.1%	4.5%	4.5%	4.5%	4.5%	0.0%	4.5%	4.5%	0.0%	4.5%	0.0%	4.5%	4.5%	4.5%	0.0%	100.0%
Pak Kung Street	4	DD	50	39	Y	2100-2200	220	31.8%	18.2%	0.0%	9.1%	4.5%	4.5%	4.5%	4.5%	0.0%	4.5%	4.5%	0.0%	4.5%	0.0%	4.5%	4.5%	4.5%	0.0%	100.0%
Pak Kung Street	4	DD	50	40	Y	2200-2300	220	31.8%	18.2%	0.0%	9.1%	4.5%	4.5%	4.5%	4.5%	0.0%	4.5%	4.5%	0.0%	4.5%	0.0%	4.5%	4.5%	4.5%	0.0%	100.0%
Pak Kung Street	4	DD	50	40	Y	2300-0000	200	30.0%	15.0%	0.0%	10.0%	5.0%	5.0%	5.0%	5.0%	0.0%	5.0%	0.0%	0.0%	5.0%	0.0%	5.0%	5.0%	5.0%	0.0%	100.0%
Ko Shan Road	5	LD	50	28	Y	0000-0100	310	38.7%	19.4%	0.0%	9.7%	3.2%	3.2%	3.2%	0.0%	0.0%	3.2%	3.2%	0.0%	3.2%	0.0%	3.2%	6.5%	3.2%	0.0%	100.0%
Ko Shan Road	5	LD	50	29	Y	0100-0200	230	34.8%	17.4%	0.0%	8.7%	4.3%	4.3%	4.3%	0.0%	0.0%	4.3%	4.3%	0.0%	4.3%	0.0%	4.3%	4.3%	4.3%	0.0%	100.0%
Ko Shan Road	5	LD	50	30	Y	0200-0300	170	35.3%	17.6%	0.0%	11.8%	5.9%	5.9%	5.9%	0.0%	0.0%	5.9%	0.0%	0.0%	0.0%	0.0%	5.9%	5.9%	0.0%	0.0%	100.0%
Ko Shan Road	5	LD	50	30	Y	0300-0400

Road Name	Road ID	Road Type	Speed Limit (km/hr)	Average Speed (km/hr)	Start Emission Estimated by Broad Brush Approach (Y/N)	Hour	Total Vehicles (Veh/hr)	01 - Private Cars	02 - Taxi	03 - Light Goods Vehicles <=2.5t	04 - Light Goods Vehicles 2.5-3.5t	05 - Light Goods Vehicles >3.5t	06 - Medium Goods Vehicles <=15t	07 - Medium Goods Vehicles 15-24t	08 - Public Light Buses	09 - Private Light Bus <=3.5t	10 - Private Light Bus >3.5t	11 - Non-franchised Bus<=6.4t	12 - Non-franchised Bus 6.4-15t	13 - Non-franchised Bus 15-24t	14 - Franchised Bus Single Deck	15 - Franchised Bus Double Deck	16 - Motorcycles	17 - Heavy Goods Vehicles >24t	18 - Non-franchised Bus >24t	Total
								PC	TAXI	LGV3	LGV4	LGV6	HGV7	HGV8	PLB	PV4	PV5	NFB6	NFB7	NFB8	FBSD	FBDD	MC	HGV9	NFB9	
Wai Yin Path	7	LD	50	30	Y	0700-0800	40	25.0%	25.0%	0.0%	25.0%	0.0%	0.0%	0.0%	0.0%	0.0%	0.0%	0.0%	0.0%	0.0%	0.0%	0.0%	0.0%	25.0%	0.0%	0.0%	100.0%
Wai Yin Path	7	LD	50	30	Y	0800-0900	50	40.0%	20.0%	0.0%	20.0%	0.0%	0.0%	0.0%	0.0%	0.0%	0.0%	0.0%	0.0%	0.0%	0.0%	0.0%	0.0%	20.0%	0.0%	0.0%	100.0%
Wai Yin Path	7	LD	50	30	Y	0900-1000	40	25.0%	25.0%	0.0%	25.0%	0.0%	0.0%	0.0%	0.0%	0.0%	0.0%	0.0%	0.0%	0.0%	0.0%	0.0%	0.0%	25.0%	0.0%	0.0%	100.0%
Wai Yin Path	7	LD	50	30	Y	1000-1100	40	25.0%	25.0%	0.0%	25.0%	0.0%	0.0%	0.0%	0.0%	0.0%	0.0%	0.0%	0.0%	0.0%	0.0%	0.0%	0.0%	25.0%	0.0%	0.0%	100.0%
Wai Yin Path	7	LD	50	30	Y	1100-1200	40	25.0%	25.0%	0.0%	25.0%	0.0%	0.0%	0.0%	0.0%	0.0%	0.0%	0.0%	0.0%	0.0%	0.0%	0.0%	0.0%	25.0%	0.0%	0.0%	100.0%
Wai Yin Path	7	LD	50	30	Y	1200-1300	40	25.0%	25.0%	0.0%	25.0%	0.0%	0.0%	0.0%	0.0%	0.0%	0.0%	0.0%	0.0%	0.0%	0.0%	0.0%	0.0%	25.0%	0.0%	0.0%	100.0%
Wai Yin Path	7	LD	50	30	Y	1300-1400	40	25.0%	25.0%	0.0%	25.0%	0.0%	0.0%	0.0%	0.0%	0.0%	0.0%	0.0%	0.0%	0.0%	0.0%	0.0%	0.0%	25.0%	0.0%	0.0%	100.0%
Wai Yin Path	7	LD	50	30	Y	1400-1500	40	25.0%	25.0%	0.0%	25.0%	0.0%	0.0%	0.0%	0.0%	0.0%	0.0%	0.0%	0.0%	0.0%	0.0%	0.0%	0.0%	25.0%	0.0%	0.0%	100.0%
Wai Yin Path	7	LD	50	30	Y	1500-1600	40	25.0%	25.0%	0.0%	25.0%	0.0%	0.0%	0.0%	0.0%	0.0%	0.0%	0.0%	0.0%	0.0%	0.0%	0.0%	0.0%	25.0%	0.0%	0.0%	100.0%
Wai Yin Path	7	LD	50	30	Y	1600-1700	40	25.0%	25.0%	0.0%	25.0%	0.0%	0.0%	0.0%	0.0%	0.0%	0.0%	0.0%	0.0%	0.0%	0.0%	0.0%	0.0%	25.0%	0.0%	0.0%	100.0%
Wai Yin Path	7	LD	50	30	Y	1700-1800	40	25.0%	25.0%	0.0%	25.0%	0.0%	0.0%	0.0%	0.0%	0.0%	0.0%	0.0%	0.0%	0.0%	0.0%	0.0%	0.0%	25.0%	0.0%	0.0%	100.0%
Wai Yin Path	7	LD	50	30	Y	1800-1900	50	40.0%	20.0%	0.0%	20.0%	0.0%	0.0%	0.0%	0.0%	0.0%	0.0%	0.0%	0.0%	0.0%	0.0%	0.0%	0.0%	20.0%	0.0%	0.0%	100.0%
Wai Yin Path	7	LD	50	30	Y	1900-2000	40	25.0%	25.0%	0.0%	25.0%	0.0%	0.0%	0.0%	0.0%	0.0%	0.0%	0.0%	0.0%	0.0%	0.0%	0.0%	0.0%	25.0%	0.0%	0.0%	100.0%
Wai Yin Path	7	LD	50	30	Y	2000-2100	40	25.0%	25.0%	0.0%	25.0%	0.0%	0.0%	0.0%	0.0%	0.0%	0.0%	0.0%	0.0%	0.0%	0.0%	0.0%	0.0%	25.0%	0.0%	0.0%	100.0%
Wai Yin Path	7	LD	50	30	Y	2100-2200	40	25.0%	25.0%	0.0%	25.0%	0.0%	0.0%	0.0%	0.0%	0.0%	0.0%	0.0%	0.0%	0.0%	0.0%	0.0%	0.0%	25.0%	0.0%	0.0%	100.0%
Wai Yin Path	7	LD	50	30	Y	2200-2300	40	25.0%	25.0%	0.0%	25.0%	0.0%	0.0%	0.0%	0.0%	0.0%	0.0%	0.0%	0.0%	0.0%	0.0%	0.0%	0.0%	25.0%	0.0%	0.0%	100.0%
Wai Yin Path	7	LD	50	30	Y	2300-0000	40	25.0%	25.0%	0.0%	25.0%	0.0%	0.0%	0.0%	0.0%	0.0%	0.0%	0.0%	0.0%	0.0%	0.0%	0.0%	0.0%	25.0%	0.0%	0.0%	100.0%
Wai Yin Path	8	LD	50	30	Y	0000-0100	20	50.0%	50.0%	0.0%	0.0%	0.0%	0.0%	0.0%	0.0%	0.0%	0.0%	0.0%	0.0%	0.0%	0.0%	0.0%	0.0%	0.0%	0.0%	0.0%	100.0%
Wai Yin Path	8	LD	50	30	Y	0100-0200	20	50.0%	50.0%	0.0%	0.0%	0.0%	0.0%	0.0%	0.0%	0.0%	0.0%	0.0%	0.0%	0.0%	0.0%	0.0%	0.0%	0.0%	0.0%	0.0%	100.0%
Wai Yin Path	8	LD	50	30	Y	0200-0300	20	50.0%	50.0%	0.0%	0.0%	0.0%	0.0%	0.0%	0.0%	0.0%	0.0%	0.0%	0.0%	0.0%	0.0%	0.0%	0.0%	0.0%	0.0%	0.0%	100.0%
Wai Yin Path	8	LD	50	30	Y	0300-0400	20	50.0%	50.0%	0.0%	0.0%	0.0%	0.0%	0.0%	0.0%	0.0%	0.0%	0.0%	0.0%	0.0%	0.0%	0.0%	0.0%	0.0%	0.0%	0.0%	100.0%
Wai Yin Path	8	LD	50	30	Y	0400-0500	20	50.0%	50.0%	0.0%	0.0%	0.0%	0.0%	0.0%	0.0%	0.0%	0.0%	0.0%	0.0%	0.0%	0.0%	0.0%	0.0%	0.0%	0.0%	0.0%	100.0%
Wai Yin Path	8	LD	50	30	Y	0500-0600	20	50.0%	50.0%	0.0%	0.0%	0.0%	0.0%	0.0%	0.0%	0.0%	0.0%	0.0%	0.0%	0.0%	0.0%	0.0%	0.0%	0.0%	0.0%	0.0%	100.0%
Wai Yin Path	8	LD	50	30	Y	0600-0700	20	50.0%	50.0%	0.0%	0.0%	0.0%	0.0%	0.0%	0.0%	0.0%	0.0%	0.0%	0.0%	0.0%	0.0%	0.0%	0.0%	0.0%	0.0%	0.0%	100.0%
Wai Yin Path	8	LD	50	30	Y	0700-0800	40	25.0%	25.0%	0.0%	25.0%	0.0%	0.0%	0.0%	0.0%	0.0%	0.0%	0.0%	0.0%	0.0%	0.0%	0.0%	0.0%	25.0%	0.0%	0.0%	100.0%
Wai Yin Path	8	LD	50	30	Y	0800-0900	50	40.0%	20.0%	0.0%	20.0%	0.0%	0.0%	0.0%	0.0%	0.0%	0.0%	0.0%	0.0%	0.0%	0.0%	0.0%	0.0%	20.0%	0.0%	0.0%	100.0%
Wai Yin Path	8	LD	50	30	Y	0900-1000	40	25.0%	25.0%	0.0%	25.0%	0.0%	0.0%	0.0%	0.0%	0.0%	0.0%	0.0%	0.0%	0.0%	0.0%	0.0%	0.0%	25.0%	0.0%	0.0%	100.0%
Wai Yin Path	8	LD	50	30	Y	1000-1100	40	25.0%	25.0%	0.0%	25.0%	0.0%	0.0%	0.0%	0.0%	0.0%	0.0%	0.0%	0.0%	0.0%	0.0%	0.0%	0.0%	25.0%	0.0%	0.0%	100.0%
Wai Yin Path	8	LD	50	30	Y	1100-1200	40	25.0%	25.0%	0.0%	25.0%	0.0%	0.0%	0.0%	0.0%	0.0%	0.0%	0.0%	0.0%	0.0%	0.0%	0.0%	0.0%	25.0%	0.0%	0.0%	100.0%
Wai Yin Path	8	LD	50	30	Y	1200-1300	40	25.0%	25.0%	0.0%	25.0%	0.0%	0.0%	0.0%	0.0%	0.0%	0.0%	0.0%	0.0%	0.0%	0.0%	0.0%	0.0%	25.0%	0.0%	0.0%	100.0%
Wai Yin Path	8	LD	50	30	Y	1300-1400	40	25.0%	25.0%	0.0%	25.0%	0.0%	0.0%	0.0%	0.0%	0.0%	0.0%	0.0%	0.0%	0.0%	0.0%	0.0%	0.0%	25.0%	0.0%	0.0%	100.0%
Wai Yin Path	8	LD	50	30	Y	1400-1500	40	25.0%	25.0%	0.0%	25.0%	0.0%	0.0%	0.0%	0.0%	0.0%	0.0%	0.0%	0.0%	0.0%	0.0%	0.0%	0.0%	25.0%	0.0%	0.0%	100.0%
Wai Yin Path	8	LD	50	30	Y	1500-1600	40	25.0%	25.0%	0.0%	25.0%	0.0%	0.0%	0.0%	0.0%	0.0%	0.0%	0.0%	0.0%	0.0%	0.0%	0.0%	0.0%	25.0%	0.0%	0.0%	100.0%
Wai Yin Path	8	LD	50	30	Y	1600-1700	40	25.0%	25.0%	0.0%	25.0%	0.0%	0.0%	0.0%	0.0%	0.0%	0.0%	0.0%	0.0%	0.0%	0.0%	0.0%	0.0%	25.0%	0.0%	0.0%	100.0%
Wai Yin Path	8	LD	50	30	Y	1700-1800	40	25.0%	25.0%	0.0%	25.0%	0.0%	0.0%	0.0%	0.0%	0.0%	0.0%	0.0%	0.0%	0.0%	0.0%	0.0%	0.0%	25.0%	0.0%	0.0%	100.0%
Wai Yin Path	8	LD	50	30	Y	1800-1900	50	40.0%	20.0%	0.0%	20.0%	0.0%	0.0%	0.0%	0.0%	0.0%	0.0%	0.0%	0.0%	0.0%	0.0%	0.0%	0.0%	20.0%	0.0%	0.0%	100.0%
Wai Yin Path	8	LD	50	30	Y	1900-2000	40	25.0%	25.0%	0.0%	25.0%	0.0%	0.0%	0.0%	0.0%	0.0%	0.0%	0.0%	0.0%	0.0%	0.0%	0.0%	0.0%	25.0%	0.0%	0.0%	100.0%
Wai Yin Path	8	LD	50	30	Y	2000-2100	40	25.0%	25.0%	0.0%	25.0%	0.0%	0.0%	0.0%	0.0%	0.0%	0.0%	0.0%	0.0%	0.0%	0.0%	0.0%	0.0%	25.0%	0.0%	0.0%	100.0%
Wai Yin Path	8	LD	50	30	Y	2100-2200	40	25.0%	25.0%	0.0%	25.0%	0.0%	0.0%	0.0%	0.0%	0.0%	0.0%	0.0%	0.0%	0.0%	0.0%	0.0%	0.0%	25.0%	0.0%	0.0%	100.0%
Wai Yin Path	8	LD	50	30	Y	2200-2300	40	25.0%	25.0%	0.0%	25.0%	0.0%	0.0%	0.0%	0.0%	0.0%	0.0%	0.0%	0.0%	0.0%	0.0%	0.0%	0.0%	25.0%	0.0%	0.0%	100.0%
Wai Yin Path	8	LD	50	30	Y	2300-0000	40	25.0%	25.0%	0.0%	25.0%	0.0%	0.0%	0.0%	0.0%	0.0%	0.0%	0.0%	0.0%	0.0%	0.0%	0.0%	0.0%	25.0%	0.0%	0.0%	100.0%
Ko Shan Road	9	LD	50	28	Y	0000-0100	310	38.7%	19.4%	0.0%	9.7%	3.2%	3.2%	3.2%	0.0%	0.0%	3.2%	3.2%	0.0%	3.2%	0.0%	3.2%	6.5%	3.2%	0.0%	100.0%
Ko Shan Road	9	LD	50	29	Y	0100-0200	230	34.8%	17.4%	0.0%	8.7%	4.3%	4.3%	4.3%	0.0%	0.0%	4.3%	4.3%	0.0%	4.3%	0.0%	4.3%	4.3%	4.3%	0.0%	100.0%
Ko Shan Road	9	LD	50	30	Y	0200-0300	170	35.3%	17.6%	0.0%	11.8%	5.9%	5.9%	5.9%	0.0%	0.0%	5.9%	0.0%	0.0%	0.0%	0.0%	5.9%	5.9%	0.0%	0.0%	100.0%
Ko Shan Road	9	LD	50	30	Y	0300-0400	140	35.7%	21.4%	0.0%	7.1%	7.1%	0.0%	7.1%	0.0%	0.0%	7.1%	0.0%	0.0%	0.0%	0.0%	7.1%	7.1%	0.0%	0.0%	100.0%
Ko Shan Road	9	LD	50	30	Y	0400-0500	140	35.7%	21.4%	0.0%	7.1%	7.1%	0.0%	7.1%	0.0%	0.0%	7.1%	0.0%	0.0%	0.0%	0.0%	7.1%	7.1%	0.0%	0.0%	100.0%
Ko Shan Road	9	LD	50	30	Y	0500-0600	170	35.3%	17.6%	0.0%	11.8%	5.9%	5.9%	5.9%	0.0%	0.0%	5.9%	0.0%	0.0%	0.0%	0.0%	5.9%	5.9%	0.0%	0.0%	100.0%
Ko Shan Road	9	LD	50	28	Y	0600-0700	330	36.4%	21.2%	0.0%	9.1%	3.0%	3.0%	3.0%	0.0%	0.0%	3.0%	3.0%	0.0%	3.0%	0.0%	3.0%	6.1%	3.0%	0.0%	100.0%
Ko Shan Road	9	LD	50	23	Y	0700-0800	590	42.4%	22.0%	1.7%	8.5%	3.4%	1.7%	1.7%	1.7%	1.7%	1.7%	1.7%	1.7%	1.7%	0.0%	1.7%	5.1%	1.7%	0.0%	100.0%
Ko Shan Road	9	LD	50	21	Y	0800-0900	720	43.1%	22.2%	1.4%	9.7%	4.2%	1.4%	1.4%	1.4%	1.4%	1.4%	1.4%	1.4%	1.4%	0.0%	1.4%	5.6%	1.4%	0.0%	100.0%
Ko Shan Road	9	LD	50	22	Y	0900-1000	630	42.9%	22.2%	1.6%	9.5%	3.2%	1.6%	1.6%	1.6%	1.6%	1.6%	1.6%	1.6%	1.6%	0.0%	1.6%	4.8%	1.6%	0.0%	100.0%
Ko Shan Road	9	LD	50	23	Y	1000-1100	610	42.6%	21.3%	1.6%	9.8%	3.3%	1.6%	1.6%	1.6%	1.6%	1.6%	1.6%	1.6%	1.6%	0.0%	1.6%	4.9%	1.6%	0.0%	100.0%
Ko Shan Road	9	LD	50	22	Y	1100-1200	630	42.9%	22.2%	1.6%	9.5%	3.2%	1.6%	1.6%	1.6%	1.6%	1.6%	1.6%	1.6%	1.6%	0.0%	1.6%	4.8%	1.6%	0.0%	100.0%
Ko Shan Road	9	LD	50	25	Y	1200-1300	470	36.2%	19.1%	2.1%	12.8%	6.4%	2.1%	2.1%	2.1%	0.0%	2.1%	2.1%	2.1%	2.1%	0.0%	2.1%	4.3%	2.1%	0.0%	100.0%
Ko Shan Road	9	LD	50	25	Y	1300-1400	480	37.5%	18.8%	2.1%	12.5%	6.3%	2.1%	2.1%	2.1%	0.0%	2.1%	2.1%	2.1%	2.1%	0.0%	2.1%	4.2%	2.1%	0.0%	100.0%
Ko Shan Road	9	LD	50	25	Y	1400-1500	490	36.7%	18.4%	2.0%	14.3%	6.1%	2.0%	2.0%	2.0%	0.0%	2.0%	2.0%	2.0%	2.0%	0.0%	2.0%	4.1%	2.0%	0.0%	100.0%
Ko Shan Road	9	LD	50	25	Y	1500-1600	490	36.7%	18.4%	2.0%	14.3%	6.1%	2.0%	2.0%	2.0%	0.0%	2.0%	2.0%	2.0%	2.0%	0.0%	2.0%	4.1%	2.0%	0.0%	100.0%
Ko Shan Road	9	LD	50	25	Y	1600-1700	510	37.3%	19.6%	2.0%	13.7%	5.9%	2.0%	2.0%	2.0%	0.0%	2.0%	2.0%	2.0%	2.0%	0.0%	2.0%	3.9%	2.0%	0.0%	100.0%
Ko Shan Road	9	LD	50	25	Y	1700-1800	510	37.3%	19.6%	2.0%	13.7%	5.9%	2.0%	2.0%	2.0%	0.0%	2.0%	2.0%	2.0%	2.0%	0.0%	2.0%	3.9%	2.0%	0.0%	100.0%
Ko Shan Road	9	LD	50	24	Y	1800-1900	530	37.7%	18.9%	1.9%	13.2%	5.7%	1.9%	1.9%	1.9%	0.0%	1.9%	1.9%	1.9%	1.9%	0.0%	1.9%	5.7%	1.9%	0.0%	100.0%
Ko Shan Road	9	LD	50	25	Y	1900-2000	480	37.5%	18.8%	2.1%	12.5%	6.3%	2.1%	2.1%	2.1%	0.0%	2.1%	2.1%	2.1%	2.1%	0.0%	2.1%	4.2%	2.1%	0.0%	100.0%
Ko Shan Road	9	LD	50	26	Y	2000-2100	420	35.7%	19.0%	2.4%	11.9%	4.8%	2.4%	2.4%	2.4%	0.0%	2.4%	2.4%	2.4%	2.4%	0.0%	2.4%	4.8%	2.4%	0.0%	100.0%
Ko Shan Road	9	LD	50	26	Y	2100-2200	440	36.4%	18.2%	2.3%	13.6%	4.5%	2.3%	2.3%	2.3%	0.0%	2.3%	2.3%	2.3%	2.3%	0.0%	2.3%	4.5%	2.3%	0.0%	100.0%
Ko Shan Road	9	LD	50	26	Y	2200-2300	400	35.0%	17.5%	2.5%	12.5%	5.0%	2.5%	2.5%	2.5%	0.0%	2.5%	2.5%	2.5%	2.5%	0.0%	2.5%	5.0%	2.5%	0.0%	100.0%
Ko Shan Road	9	LD	50	27	Y	2300-0000	360	33.3%	16.7%	2.8%	11.1%	5.6%	2.8%	2.8%	2.8%	0.0%	2.8%	2.8%	2.8%	2.8%	0.0%	2.8%	5.6%	2.8%	0.0%	100.0%
Ko Shan Road	10	LD	50	30	Y	0000-0100	120	33.3%	16.7%	0.0%	8.3%	8.3%	0.0%	8.3%	0.0%	0.0%	8.3%	0.0%	0.0%	0.0%	0.0%	8.3%	8.3%	0.0%	0.0%	100.0%
Ko Shan Road	10	LD	50	30	Y	0100-0200	110	27.3%	18.2%	0.0%	9.1%	9.1%	0.0%	9.1%	0.0%	0.0%	9.1%	0.0%	0.0%	0.0%	0.0%	9.1%	9.1%	0.0%	0.0%	100.0%
Ko Shan Road	10	LD	50	30	Y	0200-0300	70	28.6%	14.3%	0.0%	14.3%	14.3%	0.0%	0.0%	0.0%	0.0%	0.0%	0.0%	0.0%	0.0%	0.0%	14.3%	14.3%	0.0%	0.0%	100.0%
Ko Shan Road	10	LD	50	30	Y	0300-0400	70	28.6%	14.3%	0.0%	14.3%	14.3%	0.0%	0.0%	0.0%	0.0%	0.0%	0.0%	0.0%	0.0%	0.0%	14.3%	14.3%	0.0%	0.0%	100.0%
Ko Shan Road	10	LD	50	30	Y	0400-0500	70	28.6%	14.3%	0.0%	14.3%	14.3%	0.0%	0.0%	0.0%	0.0%	0.0%	0.0%	0.0%	0.0%	0.0%	14.3%	14.3%	0.0%	0.0%	100.0%
Ko Shan Road	10	LD	50	30	Y	0500-0600	70	28.6%	14.3%	0.0%	14.3%	14.3%	0.0%	0.0%	0.0%	0.0%	0.0%	0.0%	0.0%	0.0%	0.0%	14.3%	14.3%	0.0%	0.0%	100.0%
Ko Shan Road	10	LD	50	30	Y	0600-0700	130	30.8%	15.4%	0.0%	7.7%	7.7%	0.0%	7.7%	7.7%	0.0%	7.7%	0.0%	0.0%	0.0%	0.0%	7.7%	7.7%	0.0%	0.0%	100.0%
Ko Shan Road	10	LD	50	29	Y	0700-0800	250	32.0%	20.0%	0.0%	8.0%	4.0%	4.0%	4.0%	4.0%	0.0%	4.0%	4.0%	0.0%	4.0%	0.0%	4.0%	4.0%	4.0%	0.0%	100.0%
Ko Shan Road	10	LD	50	28	Y	0800-0900	300	33.3%	20.0%	0.0%	10.0%	3.3%	3.3%	3.3%	3.3%	0.0%	3.3%	3.3%	0.0%	3.3%	0.0%	3.3%	6.7%	3.3%	0.0%	100.0%
Ko Shan Road	10	LD	50	29	Y	0900-1000	260	34.6%	19.2%	0.0%	7.7%	3.8%	3.8%	3.8%	3.8%	0.0%	3.8%	3.8%	0.0%	3.8%	0.0%	3.8%	3.8%	3.8%	0.0%	100.0%
Ko Shan Road	10	LD	50	29	Y	1000-1100	260	34.6%	19.2%	0.0%	7.7%	3.8%	3.8%	3.8%	3.8%	0.0%	3.8%	3.8%	0.0%	3.8%	0.0%	3.8%	3.8%	3.8%	0.0%	100.0%
Ko Shan Road	10	LD	50	29	Y	1100-1200	270	33.3%	18.5%	0.0%	11.1%	3.7%	3.7%	3.7%	3.7%	0.0%	3.7%	3.7%	0.0%	3.7%	0.0%	3.7%	3.7%	3.7%	0.0%	100.0%
Ko Shan Road	10	LD	50	30	Y	1200-1300	210	33.3%	19.0%	0.0%	9.5%	4.8%	4.8%	4.8%	4.8%	0.0%	4.8%	0.0%	0.0%	4.8%	0.0%	4.8%	4.8%	4.8%	0.0%	100.0%
Ko Shan Road	10	LD	50	30	Y	1300-1400	210	33.3%	19.0%	0.0%	9.5%	4.8%	4.8%	4.8%	4.8%	0.0%	4.8%	0.0%	0.0%	4.8%	0.0%	4.8%	4.8%	4.8%	0.0%	100.0%
Ko Shan Road	10	LD	50	30	Y	1400-1500	210	33.3%	19.0%	0.0%	9.5%	4.8%	4.8%	4.8%	4.8%	0.0%	4.8%	0.0%	0.0%	4.8%	0.0%	4.8%	4.8%	4.8%	0.0%	100.0%
Ko Shan Road	10	LD	50	29	Y	1500-1600	210	33.3%	19.0%	0.0%	9.5%	4.8%	4.8%	4.8%	4.8%	0.0%	4.8%	0.0%	0.0%	4.8%	0.0%	4.8%	4.8%	4.8%	0.0%	100.0%
Ko Shan Road	10	LD	50	29	Y	1600-1700	210	33.3%	19.0%	0.0%	9.5%	4.8%	4.8%	4.8%	4.8%	0.0%	4.8%	0.0%	0.0%	4.8%	0.0%	4.8%	4.8%	4.8%	0.0%	100.0%
Ko Shan Road	10	LD	50	29	Y	1700-1800	210	33.3%	19.0%	0.0%	9.5%	4.8%	4.8%	4.8%	4.8%	0.0%	4.8%	0.0%	0.0%	4.8%	0.0%	4.8%	4.8%	4.8%	0.0%	100.0%
Ko Shan Road	10	LD	50	29	Y	1800-1900	220	36.4%	18.2%	0.0%	9.1%	4.5%	4.5%	4.5%	4.5%	0.0%	4.5%	0.0%	0.0%	4.5%	0.0%	4.5%	4.5%	4.5%	0.0%	100.0%
Ko Shan Road	10	LD	50	30	Y	1900-2000	210	33.3%	19.0%	0.0%	9.5%	4.8%	4.8%	4.8%	4.8%	0.0%	4.8%	0.0%	0.0%	4.8%	0.0%	4.8%	4.8%	4.8%	0.0%	100.0%
Ko Shan Road	10	LD	50	30	Y	2000-2100	190	31.6%	15.8%	0.0%	10.5%	5.3%	5.3%	5.3%	5.3%	0.0%	5.3%	0.0%	0.0%	5.3%	0.0%	5.3%	5.3%	5.3%	0.0%	100.0%
Ko Shan Road	10	LD	50	30	Y	2100-2200	190	31.6%	15.8%	0.0%	10.5%	5.3%	5.3%	5.3%	5.3%	0.0%	5.3%	0.0%	0.0%	5.3%	0.0%	5.3%	5.3%	5.3%	0.0%	100.0%
Ko Shan Road	10	LD	50	30	Y	2200-2300	190	31.6%	15.8%	0.0%	10.5%	5.3%	5.3%	5.3%	5.3%	0.0%	5.3%	0.0%	0.0%	5.3%	0.0%	5.3%	5.3%	5.3%	0.0%	100.0%
Ko Shan Road	10	LD	50	30	Y	2300-0000	170	29.4%	17.6%	0.0%	5.9%	5.9%	5.9%	5.9%	5.9%	0.0%	5.9%	0.0%	0.0%	5.9%	0.0%	5.9%	5.9%	5.9%	0.0%	100.0%
San Lau Street	11	LD	50	30	Y	0000-0100	90	33.3%	22.2%	0.0%	11.1%	11.1%	0.0%	0.0%	0.0%	0.0%	0.0%	0.0%	0.0%	0.0%	0.0%	11.1%	11.1%	0.0%	0.0%	100.0%
San Lau Street	11	LD	50	30	Y	0100-0200	70	28.6%	14.3%	0.0%	14.3%	14.3%	0.0%	0.0%	0.0%	0.0%	0.0%	0.0%	0.0%	0.0%	0.0%	14.3%	14.3%	0.0%	0.0%	100.0%
San Lau Street	11	LD	50	30	Y	0200-0300	70	28.6%	14.3%	0.0%	14.3%	14.3%	0.0%	0.0%	0.0%	0.0%	0.0%	0.0%	0.0%	0.0%	0.0%	14.3%	14.3%	0.0%	0.0%	100.0%
San Lau Street	11	LD	50	30	Y	0300-0400	50	20.0%	20.0%	0.0%	20.0%	0.0%	0.0%	0.0%	0.0%	0.0%	0.0%	0.0%	0.0%	0.0%	0.0%	20.0%	20.0%	0.0%	0.0%	100.0%
San Lau Street	11	LD	50	30	Y	0400-0500	50	20.0%	20.0%	0.0%	20.0%	0.0%	0.0%	0.0%	0.0%	0.0%	0.0%	0.0%	0.0%	0.0%	0.0%	20.0%	20.0%	0.0%	0.0%	100.0%
San Lau Street	11	LD	50	30	Y	0500-0600	70	28.6%	14.3%	0.0%	14.3%	14.3%	0.0%	0.0%	0.0%	0.0%	0.0%	0.0%	0.0%	0.0%	0.0%	14.3%	14.3%	0.0%	0.0%	100.0%
San Lau Street	11	LD	50	30	Y	0600-0700	100	30.0%	20.0%	0.0%	10.0%	10.0%	0.0%	0.0%	10.0%	0.0%	0.0%	0.0%	0.0%	0.0%	0.0%	10.0%	10.0%	0.0%	0.0%	100.0%
San Lau Street	11	LD	50	30	Y	0700-0800	150	33.3%	20.0%	0.0%	6.7%	6.7%	0.0%	6.7%	6.7%	0.0%	6.7%	0.0%	0.0%	0.0%	0.0%	6.7%	6.7%	0.0%	0.0%	100.0%
San Lau Street	11	LD	50	30	Y	0800-0900	160	37.5%	18.8%	0.0%	6.3%	6.3%	0.0%	6.3%	6.3%	0.0%	6.3%	0.0%	0.0%	0.0%

Road Name	Road ID	Road Type	Speed Limit (km/hr)	Average Speed (km/hr)	Start Emission Estimated by Broad Brush Approach (Y/N)	Hour	Total Vehicles (Veh/hr)	01 - Private Cars	02 - Taxi	03 - Light Goods Vehicles <=2.5t	04 - Light Goods Vehicles 2.5-3.5t	05 - Light Goods Vehicles >3.5t	06 - Medium Goods Vehicles <=15t	07 - Medium Goods Vehicles 15-24t	08 - Public Light Buses	09 - Private Light Bus <=3.5t	10 - Private Light Bus >3.5t	11 - Non-franchised Bus<=6.4t	12 - Non-franchised Bus 6.4-15t	13 - Non-franchised Bus 15-24t	14 - Franchised Bus Single Deck	15 - Franchised Bus Double Deck	16 - Motorcycles	17 - Heavy Goods Vehicles >24t	18 - Non-franchised Bus >24t	Total
								PC	TAXI	LGV3	LGV4	LGV6	HGV7	HGV8	PLB	PV4	PV5	NFB6	NFB7	NFB8	FBSD	FBDD	MC	HGV9	NFB9	
Ko Shan Road	13	LD	50	30	Y	1500-1600	140	28.6%	14.3%	0.0%	7.1%	7.1%	7.1%	7.1%	7.1%	0.0%	7.1%	0.0%	0.0%	0.0%	0.0%	7.1%	7.1%	0.0%	0.0%	100.0%
Ko Shan Road	13	LD	50	30	Y	1600-1700	140	28.6%	14.3%	0.0%	7.1%	7.1%	7.1%	7.1%	7.1%	0.0%	7.1%	0.0%	0.0%	0.0%	0.0%	7.1%	7.1%	0.0%	0.0%	100.0%
Ko Shan Road	13	LD	50	30	Y	1700-1800	140	28.6%	14.3%	0.0%	7.1%	7.1%	7.1%	7.1%	7.1%	0.0%	7.1%	0.0%	0.0%	0.0%	0.0%	7.1%	7.1%	0.0%	0.0%	100.0%
Ko Shan Road	13	LD	50	30	Y	1800-1900	150	26.7%	13.3%	0.0%	13.3%	6.7%	6.7%	6.7%	6.7%	0.0%	6.7%	0.0%	0.0%	0.0%	0.0%	6.7%	6.7%	0.0%	0.0%	100.0%
Ko Shan Road	13	LD	50	30	Y	1900-2000	130	23.1%	15.4%	0.0%	7.7%	7.7%	7.7%	7.7%	7.7%	0.0%	7.7%	0.0%	0.0%	0.0%	0.0%	7.7%	7.7%	0.0%	0.0%	100.0%
Ko Shan Road	13	LD	50	30	Y	2000-2100	130	23.1%	15.4%	0.0%	7.7%	7.7%	7.7%	7.7%	7.7%	0.0%	7.7%	0.0%	0.0%	0.0%	0.0%	7.7%	7.7%	0.0%	0.0%	100.0%
Ko Shan Road	13	LD	50	30	Y	2100-2200	130	23.1%	15.4%	0.0%	7.7%	7.7%	7.7%	7.7%	7.7%	0.0%	7.7%	0.0%	0.0%	0.0%	0.0%	7.7%	7.7%	0.0%	0.0%	100.0%
Ko Shan Road	13	LD	50	30	Y	2200-2300	130	23.1%	15.4%	0.0%	7.7%	7.7%	7.7%	7.7%	7.7%	0.0%	7.7%	0.0%	0.0%	0.0%	0.0%	7.7%	7.7%	0.0%	0.0%	100.0%
Ko Shan Road	13	LD	50	30	Y	2300-0000	110	18.2%	9.1%	0.0%	9.1%	9.1%	9.1%	9.1%	9.1%	0.0%	9.1%	0.0%	0.0%	0.0%	0.0%	9.1%	9.1%	0.0%	0.0%	100.0%
Shansi Street	14	LD	50	30	Y	0000-0100	210	38.1%	19.0%	0.0%	9.5%	4.8%	4.8%	4.8%	0.0%	0.0%	4.8%	0.0%	0.0%	0.0%	4.8%	0.0%	4.8%	4.8%	0.0%	100.0%
Shansi Street	14	LD	50	30	Y	0100-0200	170	35.3%	17.6%	0.0%	5.9%	5.9%	5.9%	5.9%	0.0%	0.0%	5.9%	0.0%	0.0%	0.0%	5.9%	0.0%	5.9%	5.9%	0.0%	100.0%
Shansi Street	14	LD	50	30	Y	0200-0300	120	33.3%	16.7%	0.0%	8.3%	8.3%	0.0%	8.3%	0.0%	0.0%	8.3%	0.0%	0.0%	0.0%	0.0%	8.3%	8.3%	0.0%	0.0%	100.0%
Shansi Street	14	LD	50	30	Y	0300-0400	100	30.0%	20.0%	0.0%	10.0%	10.0%	0.0%	10.0%	0.0%	0.0%	0.0%	0.0%	0.0%	0.0%	0.0%	10.0%	10.0%	0.0%	0.0%	100.0%
Shansi Street	14	LD	50	30	Y	0400-0500	100	30.0%	20.0%	0.0%	10.0%	10.0%	0.0%	10.0%	0.0%	0.0%	0.0%	0.0%	0.0%	0.0%	0.0%	10.0%	10.0%	0.0%	0.0%	100.0%
Shansi Street	14	LD	50	30	Y	0500-0600	120	33.3%	16.7%	0.0%	8.3%	8.3%	0.0%	8.3%	0.0%	0.0%	8.3%	0.0%	0.0%	0.0%	0.0%	8.3%	8.3%	0.0%	0.0%	100.0%
Shansi Street	14	LD	50	30	Y	0600-0700	220	36.4%	18.2%	0.0%	9.1%	4.5%	4.5%	4.5%	4.5%	0.0%	4.5%	0.0%	0.0%	0.0%	4.5%	0.0%	4.5%	4.5%	0.0%	100.0%
Shansi Street	14	LD	50	29	Y	0700-0800	410	39.0%	19.5%	0.0%	9.8%	4.9%	2.4%	2.4%	2.4%	0.0%	2.4%	2.4%	2.4%	2.4%	0.0%	2.4%	4.9%	2.4%	0.0%	100.0%
Shansi Street	14	LD	50	28	Y	0800-0900	480	41.7%	20.8%	0.0%	8.3%	4.2%	2.1%	2.1%	2.1%	0.0%	2.1%	2.1%	2.1%	2.1%	0.0%	2.1%	6.3%	2.1%	0.0%	100.0%
Shansi Street	14	LD	50	29	Y	0900-1000	430	39.5%	20.9%	0.0%	9.3%	4.7%	2.3%	2.3%	2.3%	0.0%	2.3%	2.3%	2.3%	2.3%	0.0%	2.3%	4.7%	2.3%	0.0%	100.0%
Shansi Street	14	LD	50	29	Y	1000-1100	430	39.5%	20.9%	0.0%	9.3%	4.7%	2.3%	2.3%	2.3%	0.0%	2.3%	2.3%	2.3%	2.3%	0.0%	2.3%	4.7%	2.3%	0.0%	100.0%
Shansi Street	14	LD	50	29	Y	1100-1200	440	40.9%	20.5%	0.0%	9.1%	4.5%	2.3%	2.3%	2.3%	0.0%	2.3%	2.3%	2.3%	2.3%	0.0%	2.3%	4.5%	2.3%	0.0%	100.0%
Shansi Street	14	LD	50	30	Y	1200-1300	210	28.6%	14.3%	0.0%	14.3%	4.8%	4.8%	4.8%	4.8%	0.0%	4.8%	0.0%	0.0%	0.0%	4.8%	0.0%	4.8%	4.8%	0.0%	100.0%
Shansi Street	14	LD	50	30	Y	1300-1400	210	28.6%	14.3%	0.0%	14.3%	4.8%	4.8%	4.8%	4.8%	0.0%	4.8%	0.0%	0.0%	0.0%	4.8%	0.0%	4.8%	4.8%	0.0%	100.0%
Shansi Street	14	LD	50	30	Y	1400-1500	210	28.6%	14.3%	0.0%	14.3%	4.8%	4.8%	4.8%	4.8%	0.0%	4.8%	0.0%	0.0%	0.0%	4.8%	0.0%	4.8%	4.8%	0.0%	100.0%
Shansi Street	14	LD	50	30	Y	1500-1600	210	28.6%	14.3%	0.0%	14.3%	4.8%	4.8%	4.8%	4.8%	0.0%	4.8%	0.0%	0.0%	0.0%	4.8%	0.0%	4.8%	4.8%	0.0%	100.0%
Shansi Street	14	LD	50	30	Y	1600-1700	210	28.6%	14.3%	0.0%	14.3%	4.8%	4.8%	4.8%	4.8%	0.0%	4.8%	0.0%	0.0%	0.0%	4.8%	0.0%	4.8%	4.8%	0.0%	100.0%
Shansi Street	14	LD	50	30	Y	1700-1800	210	28.6%	14.3%	0.0%	14.3%	4.8%	4.8%	4.8%	4.8%	0.0%	4.8%	0.0%	0.0%	0.0%	4.8%	0.0%	4.8%	4.8%	0.0%	100.0%
Shansi Street	14	LD	50	30	Y	1800-1900	230	30.4%	17.4%	0.0%	13.0%	4.3%	4.3%	4.3%	4.3%	0.0%	4.3%	0.0%	0.0%	0.0%	4.3%	0.0%	4.3%	4.3%	0.0%	100.0%
Shansi Street	14	LD	50	30	Y	1900-2000	210	28.6%	14.3%	0.0%	14.3%	4.8%	4.8%	4.8%	4.8%	0.0%	4.8%	0.0%	0.0%	0.0%	4.8%	0.0%	4.8%	4.8%	0.0%	100.0%
Shansi Street	14	LD	50	30	Y	2000-2100	190	26.3%	15.8%	0.0%	10.5%	5.3%	5.3%	5.3%	5.3%	0.0%	5.3%	0.0%	0.0%	0.0%	5.3%	0.0%	5.3%	5.3%	0.0%	100.0%
Shansi Street	14	LD	50	30	Y	2100-2200	200	25.0%	15.0%	0.0%	15.0%	5.0%	5.0%	5.0%	5.0%	0.0%	5.0%	0.0%	0.0%	0.0%	5.0%	0.0%	5.0%	5.0%	0.0%	100.0%
Shansi Street	14	LD	50	30	Y	2200-2300	190	26.3%	15.8%	0.0%	10.5%	5.3%	5.3%	5.3%	5.3%	0.0%	5.3%	0.0%	0.0%	0.0%	5.3%	0.0%	5.3%	5.3%	0.0%	100.0%
Shansi Street	14	LD	50	30	Y	2300-0000	170	23.5%	11.8%	0.0%	11.8%	5.9%	5.9%	5.9%	5.9%	0.0%	5.9%	0.0%	0.0%	0.0%	5.9%	0.0%	5.9%	5.9%	0.0%	100.0%
Ko Shan Road	15	LD	50	30	Y	0000-0100	140	35.7%	21.4%	0.0%	7.1%	7.1%	0.0%	7.1%	0.0%	0.0%	7.1%	0.0%	0.0%	0.0%	0.0%	7.1%	7.1%	0.0%	0.0%	100.0%
Ko Shan Road	15	LD	50	30	Y	0100-0200	120	33.3%	16.7%	0.0%	8.3%	8.3%	0.0%	8.3%	0.0%	0.0%	8.3%	0.0%	0.0%	0.0%	0.0%	8.3%	8.3%	0.0%	0.0%	100.0%
Ko Shan Road	15	LD	50	30	Y	0200-0300	100	30.0%	20.0%	0.0%	10.0%	10.0%	0.0%	10.0%	0.0%	0.0%	0.0%	0.0%	0.0%	0.0%	0.0%	10.0%	10.0%	0.0%	0.0%	100.0%
Ko Shan Road	15	LD	50	30	Y	0300-0400	70	28.6%	14.3%	0.0%	14.3%	14.3%	0.0%	0.0%	0.0%	0.0%	0.0%	0.0%	0.0%	0.0%	0.0%	14.3%	14.3%	0.0%	0.0%	100.0%
Ko Shan Road	15	LD	50	30	Y	0400-0500	70	28.6%	14.3%	0.0%	14.3%	14.3%	0.0%	0.0%	0.0%	0.0%	0.0%	0.0%	0.0%	0.0%	0.0%	14.3%	14.3%	0.0%	0.0%	100.0%
Ko Shan Road	15	LD	50	30	Y	0500-0600	100	30.0%	20.0%	0.0%	10.0%	10.0%	0.0%	10.0%	0.0%	0.0%	0.0%	0.0%	0.0%	0.0%	0.0%	10.0%	10.0%	0.0%	0.0%	100.0%
Ko Shan Road	15	LD	50	30	Y	0600-0700	150	33.3%	20.0%	0.0%	6.7%	6.7%	0.0%	6.7%	6.7%	0.0%	6.7%	0.0%	0.0%	0.0%	0.0%	6.7%	6.7%	0.0%	0.0%	100.0%
Ko Shan Road	15	LD	50	28	Y	0700-0800	270	37.0%	18.5%	0.0%	7.4%	3.7%	3.7%	3.7%	3.7%	0.0%	3.7%	3.7%	3.7%	0.0%	3.7%	0.0%	3.7%	3.7%	0.0%	100.0%
Ko Shan Road	15	LD	50	28	Y	0800-0900	320	37.5%	18.8%	0.0%	9.4%	3.1%	3.1%	3.1%	3.1%	0.0%	3.1%	3.1%	0.0%	3.1%	0.0%	3.1%	6.3%	3.1%	0.0%	100.0%
Ko Shan Road	15	LD	50	28	Y	0900-1000	310	35.5%	19.4%	0.0%	9.7%	3.2%	3.2%	3.2%	3.2%	0.0%	3.2%	3.2%	0.0%	3.2%	0.0%	3.2%	6.5%	3.2%	0.0%	100.0%
Ko Shan Road	15	LD	50	28	Y	1000-1100	310	35.5%	19.4%	0.0%	9.7%	3.2%	3.2%	3.2%	3.2%	0.0%	3.2%	3.2%	0.0%	3.2%	0.0%	3.2%	6.5%	3.2%	0.0%	100.0%
Ko Shan Road	15	LD	50	28	Y	1100-1200	310	35.5%	19.4%	0.0%	9.7%	3.2%	3.2%	3.2%	3.2%	0.0%	3.2%	3.2%	0.0%	3.2%	0.0%	3.2%	6.5%	3.2%	0.0%	100.0%
Ko Shan Road	15	LD	50	27	Y	1200-1300	350	34.3%	17.1%	0.0%	11.4%	5.7%	2.9%	2.9%	2.9%	0.0%	2.9%	2.9%	2.9%	2.9%	0.0%	2.9%	5.7%	2.9%	0.0%	100.0%
Ko Shan Road	15	LD	50	27	Y	1300-1400	360	33.3%	19.4%	0.0%	11.1%	5.6%	2.8%	2.8%	2.8%	0.0%	2.8%	2.8%	2.8%	2.8%	0.0%	2.8%	5.6%	2.8%	0.0%	100.0%
Ko Shan Road	15	LD	50	27	Y	1400-1500	370	35.1%	18.9%	0.0%	10.8%	5.4%	2.7%	2.7%	2.7%	0.0%	2.7%	2.7%	2.7%	2.7%	0.0%	2.7%	5.4%	2.7%	0.0%	100.0%
Ko Shan Road	15	LD	50	27	Y	1500-1600	370	35.1%	18.9%	0.0%	10.8%	5.4%	2.7%	2.7%	2.7%	0.0%	2.7%	2.7%	2.7%	2.7%	0.0%	2.7%	5.4%	2.7%	0.0%	100.0%
Ko Shan Road	15	LD	50	27	Y	1600-1700	370	35.1%	18.9%	0.0%	10.8%	5.4%	2.7%	2.7%	2.7%	0.0%	2.7%	2.7%	2.7%	2.7%	0.0%	2.7%	5.4%	2.7%	0.0%	100.0%
Ko Shan Road	15	LD	50	27	Y	1700-1800	370	35.1%	18.9%	0.0%	10.8%	5.4%	2.7%	2.7%	2.7%	0.0%	2.7%	2.7%	2.7%	2.7%	0.0%	2.7%	5.4%	2.7%	0.0%	100.0%
Ko Shan Road	15	LD	50	27	Y	1800-1900	390	35.9%	17.9%	0.0%	12.8%	5.1%	2.6%	2.6%	2.6%	0.0%	2.6%	2.6%	2.6%	2.6%	0.0%	2.6%	5.1%	2.6%	0.0%	100.0%
Ko Shan Road	15	LD	50	27	Y	1900-2000	360	33.3%	19.4%	0.0%	11.1%	5.6%	2.8%	2.8%	2.8%	0.0%	2.8%	2.8%	2.8%	2.8%	0.0%	2.8%	5.6%	2.8%	0.0%	100.0%
Ko Shan Road	15	LD	50	28	Y	2000-2100	340	32.4%	17.6%	0.0%	11.8%	5.9%	2.9%	2.9%	2.9%	0.0%	2.9%	2.9%	2.9%	2.9%	0.0%	2.9%	5.9%	2.9%	0.0%	100.0%
Ko Shan Road	15	LD	50	28	Y	2100-2200	340	32.4%	17.6%	0.0%	11.8%	5.9%	2.9%	2.9%	2.9%	0.0%	2.9%	2.9%	2.9%	2.9%	0.0%	2.9%	5.9%	2.9%	0.0%	100.0%
Ko Shan Road	15	LD	50	28	Y	2200-2300	310	32.3%	16.1%	0.0%	9.7%	6.5%	3.2%	3.2%	3.2%	0.0%	3.2%	3.2%	3.2%	3.2%	0.0%	3.2%	6.5%	3.2%	0.0%	100.0%
Ko Shan Road	15	LD	50	29	Y	2300-0000	260	30.8%	15.4%	0.0%	11.5%	3.8%	3.8%	3.8%	3.8%	0.0%	3.8%	3.8%	3.8%	3.8%	0.0%	3.8%	3.8%	3.8%	0.0%	100.0%
Ko Shan Road	16	LD	50	30	Y	0000-0100	120	33.3%	16.7%	0.0%	8.3%	8.3%	0.0%	8.3%	0.0%	0.0%	8.3%	0.0%	0.0%	0.0%	0.0%	8.3%	8.3%	0.0%	0.0%	100.0%
Ko Shan Road	16	LD	50	30	Y	0100-0200	110	27.3%	18.2%	0.0%	9.1%	9.1%	0.0%	9.1%	0.0%	0.0%	9.1%	0.0%	0.0%	0.0%	0.0%	9.1%	9.1%	0.0%	0.0%	100.0%
Ko Shan Road	16	LD	50	30	Y	0200-0300	70	28.6%	14.3%	0.0%	14.3%	14.3%	0.0%	0.0%	0.0%	0.0%	0.0%	0.0%	0.0%	0.0%	0.0%	14.3%	14.3%	0.0%	0.0%	100.0%
Ko Shan Road	16	LD	50	30	Y	0300-0400	70	28.6%	14.3%	0.0%	14.3%	14.3%	0.0%	0.0%	0.0%	0.0%	0.0%	0.0%	0.0%	0.0%	0.0%	14.3%	14.3%	0.0%	0.0%	100.0%
Ko Shan Road	16	LD	50	30	Y	0400-0500	70	28.6%	14.3%	0.0%	14.3%	14.3%	0.0%	0.0%	0.0%	0.0%	0.0%	0.0%	0.0%	0.0%	0.0%	14.3%	14.3%	0.0%	0.0%	100.0%
Ko Shan Road	16	LD	50	30	Y	0500-0600	70	28.6%	14.3%	0.0%	14.3%	14.3%	0.0%	0.0%	0.0%	0.0%	0.0%	0.0%	0.0%	0.0%	0.0%	14.3%	14.3%	0.0%	0.0%	100.0%
Ko Shan Road	16	LD	50	30	Y	0600-0700	130	30.8%	15.4%	0.0%	7.7%	7.7%	0.0%	7.7%	7.7%	0.0%	7.7%	0.0%	0.0%	0.0%	0.0%	7.7%	7.7%	0.0%	0.0%	100.0%
Ko Shan Road	16	LD	50	29	Y	0700-0800	240	33.3%	16.7%	0.0%	8.3%	4.2%	4.2%	4.2%	4.2%	0.0%	4.2%	4.2%	0.0%	0.0%	4.2%	0.0%	4.2%	4.2%	0.0%	100.0%
Ko Shan Road	16	LD	50	28	Y	0800-0900	270	37.0%	18.5%	0.0%	7.4%	3.7%	3.7%	3.7%	3.7%	0.0%	3.7%	3.7%	0.0%	0.0%	3.7%	0.0%	3.7%	3.7%	0.0%	100.0%
Ko Shan Road	16	LD	50	29	Y	0900-1000	260	34.6%	19.2%	0.0%	7.7%	3.8%	3.8%	3.8%	3.8%	0.0%	3.8%	3.8%	0.0%	0.0%	3.8%	0.0%	3.8%	3.8%	0.0%	100.0%
Ko Shan Road	16	LD	50	29	Y	1000-1100	260	34.6%	19.2%	0.0%	7.7%	3.8%	3.8%	3.8%	3.8%	0.0%	3.8%	3.8%	0.0%	0.0%	3.8%	0.0%	3.8%	3.8%	0.0%	100.0%
Ko Shan Road	16	LD	50	29	Y	1100-1200	260	34.6%	19.2%	0.0%	7.7%	3.8%	3.8%	3.8%	3.8%	0.0%	3.8%	3.8%	0.0%	0.0%	3.8%	0.0%	3.8%	3.8%	0.0%	100.0%
Ko Shan Road	16	LD	50	29	Y	1200-1300	270	33.3%	18.5%	0.0%	11.1%	3.7%	3.7%	3.7%	3.7%	0.0%	3.7%	3.7%	0.0%	0.0%	3.7%	0.0%	3.7%	3.7%	0.0%	100.0%
Ko Shan Road	16	LD	50	29	Y	1300-1400	270	33.3%	18.5%	0.0%	11.1%	3.7%	3.7%	3.7%	3.7%	0.0%	3.7%	3.7%	0.0%	0.0%	3.7%	0.0%	3.7%	3.7%	0.0%	100.0%
Ko Shan Road	16	LD	50	29	Y	1400-1500	270	33.3%	18.5%	0.0%	11.1%	3.7%	3.7%	3.7%	3.7%	0.0%	3.7%	3.7%	0.0%	0.0%	3.7%	0.0%	3.7%	3.7%	0.0%	100.0%
Ko Shan Road	16	LD	50	29	Y	1500-1600	270	33.3%	18.5%	0.0%	11.1%	3.7%	3.7%	3.7%	3.7%	0.0%	3.7%	3.7%	0.0%	0.0%	3.7%	0.0%	3.7%	3.7%	0.0%	100.0%
Ko Shan Road	16	LD	50	28	Y	1600-1700	280	35.7%	17.9%	0.0%	10.7%	3.6%	3.6%	3.6%	3.6%	0.0%	3.6%	3.6%	0.0%	0.0%	3.6%	0.0%	3.6%	3.6%	0.0%	100.0%
Ko Shan Road	16	LD	50	28	Y	1700-1800	280	35.7%	17.9%	0.0%	10.7%	3.6%	3.6%	3.6%	3.6%	0.0%	3.6%	3.6%	0.0%	0.0%	3.6%	0.0%	3.6%	3.6%	0.0%	100.0%
Ko Shan Road	16	LD	50	28	Y	1800-1900	280	35.7%	17.9%	0.0%	10.7%	3.6%	3.6%	3.6%	3.6%	0.0%	3.6%	3.6%	0.0%	0.0%	3.6%	0.0%	3.6%	3.6%	0.0%	100.0%
Ko Shan Road	16	LD	50	29	Y	1900-2000	270	33.3%	18.5%	0.0%	11.1%	3.7%	3.7%	3.7%	3.7%	0.0%	3.7%	3.7%	0.0%	0.0%	3.7%	0.0%	3.7%	3.7%	0.0%	100.0%
Ko Shan Road	16	LD	50	29	Y	2000-2100	240	33.3%	16.7%	0.0%	8.3%	4.2%	4.2%	4.2%	4.2%	0.0%	4.2%	4.2%	0.0%	0.0%	4.2%	0.0%	4.2%	4.2%	0.0%	100.0%
Ko Shan Road	16	LD	50	29	Y	2100-2200	240	33.3%	16.7%	0.0%	8.3%	4.2%	4.2%	4.2%	4.2%	0.0%	4.2%	4.2%	0.0%	0.0%	4.2%	0.0%	4.2%	4.2%	0.0%	100.0%
Ko Shan Road	16	LD	50	29	Y	2200-2300	230	30.4%	17.4%	0.0%	8.7%	4.3%	4.3%	4.3%	4.3%	0.0%	4.3%	4.3%	0.0%	0.0%	4.3%	0.0%	4.3%	4.3%	0.0%	100.0%
Ko Shan Road	16	LD	50	30	Y	2300-0000	210	28.6%	14.3%	0.0%	9.5%	4.8%	4.8%	4.8%	4.8%	0.0%	4.8%	4.8%	0.0%	0.0%	4.8%	0.0%	4.8%	4.8%	0.0%	100.0%
Kiang Hsi Street	17	LD	50	30	Y	0000-0100	70	42.9%	14.3%	0.0%	14.3%	14.3%	0.0%	0.0%	0.0%	0.0%	0.0%	0.0%	0.0%	0.0%	0.0%	0.0%	14.3%	0.0%	0.0%	100.0%
Kiang Hsi Street	17	LD	50	30	Y	0100-0200	60	33.3%	16.7%	0.0%	16.7%	16.7%	0.0%	0.0%	0.0%	0.0%	0.0%	0.0%	0.0%	0.0%	0.0%	0.0%	16.7%	0.0%	0.0%	100.0%
Kiang Hsi Street	17	LD	50	30	Y	0200-0300	60	33.3%	16.7%	0.0%	16.7%	16.7%	0.0%	0.0%	0.0%	0.0%	0.0%	0.0%	0.0%	0.0%	0.0%	0.0%	16.7%	0.0%	0.0%	100.0%
Kiang Hsi Street	17	LD	50	30	Y	0300-0400	40	25.0%	25.0%	0.0%	25.0%	0.0%	0.0%	0.0%	0.0%	0.0%	0.0%	0.0%	0.0%	0.0%	0.0%	0.0%	25.0%	0.0%	0.0%	100.0%
Kiang Hsi Street	17	LD	50	30	Y	0400-0500	40	25.0%	25.0%	0.0%	25.0%	0.0%	0.0%	0.0%	0.0%	0.0%	0.0%	0.0%	0.0%	0.0%	0.0%	0.0%	25.0%	0.0%	0.0%	100.0%
Kiang Hsi Street	17	LD	50	30	Y	0500-0600	60	33.3%	16.7%	0.0%	16.7%	16.7%	0.0%	0.0%	0.0%	0.0%	0.0%	0.0%	0.0%	0.0%	0.0%	0.0%	16.7%	0.0%	0.0%	100.0%
Kiang Hsi Street	17	LD	50	30	Y	0600-0700	70	42.9%	14.3%	0.0%	14.3%	14.3%	0.0%	0.0%	0.0%	0.0%	0.0%	0.0%	0.0%	0.0%	0.0%	0.0%	14.3%	0.0%	0.0%	100.0%
Kiang Hsi Street	17	LD	50	30	Y	0700-0800	90	55.6%	11.1%	0.0%	11.1%	11.1%	0.0%	0.0%	0.0%	0.0%	0.0%	0.0%	0.0%	0.0%	0.0%	0.0%	11.1%	0.0%	0.0%	100.0%
Kiang Hsi Street	17	LD	50	30	Y	0800-0900	110	54.5%	18.2%	0.0%	9.1%	9.1%	0.0%	0.0%	0.0%	0.0%	0.0%	0.0%	0.0%	0.0%	0.0%	0.0%	9.1%	0.0%	0.0%	100.0%
Kiang Hsi Street	17	LD	50	30	Y	0900-1000	90	55.6%	11.1%	0.0%	11.1%	11.1%	0.0%	0.0%	0.0%	0.0%	0.0%	0.0%	0.0%	0.0%	0.0%	0.0%	11.1%	0.0%	0.0%	100.0%
Kiang Hsi Street	17	LD	50	30	Y	1000-1100	90	55.6%	11.1%	0.0%	11.1%	11.1%	0.0%	0.0%	0.0%	0.0%	0.0%	0.0%	0.0%	0.0%	0.0%	0.0%	11.1%	0.0%	0.0%	100.0%
Kiang Hsi Street	17	LD	50	30	Y	1100-1200	100	60.0%	10.0%	0.0%	10.0%	10.0%	0.0%	0.0%	0.0%	0.0%	0.0%	0.0%	0.0%	0.0%	0.0%	0.0%	10.0%	0.0%	0.0%	100.0%
Kiang Hsi Street	17	LD	50	30	Y	1200-1300	220	45.5%	18.2%	0.0%	9.1%	4.5%	4.5%	4.5%	0.0%	0.0%	4.5%	0.0%	0.0%	0.0%	4.5%	0.0%	4.5%	0.0%	0.0%	100.0%
Kiang Hsi Street	17	LD	50	30	Y	1300-1400	230	43.5%	17.4%	0.0%	8.7%	4.3%	4.3%	4.3%	0.0%	0.0%	4.3%	0.0%	0.0%	0.0%	4.3%	0.0%	0.0%	8.7%	0.0%	100.0%
Kiang Hsi Street	17	LD	50	30	Y	1400-1500	230	43.5%	17.4%	0.0%	8.7%	4.3%	4.3%	4.3%	0.0%	0.0%	4.3%	0.0%	0.0%	0.0%	4.3%	0.0%	0.0%	8.7%	0.0%	100.0%
Kiang Hsi Street	17	LD	50	30	Y	1500-1600	240	45.8%	16.7%	0.0%	8.3%	4.2%	4.2%	4.2%	0.0%	0.0%	4.2%	0.0%	0.0%	0.0%	4.2%	0.0%	0.0%	8.3%	0.0%	100.0%
Kiang Hsi Street	17	LD	50	30	Y	1600-1700	240	45.8%	16.7%	0.0%	8.3%	4.2%	4.2%	4.2%	0.0%	0.0%	4.2%	0.0%	0.0%	0.0%	4.2%	0.0%	0.0%	8.3%	0.0%	100.0%
Kiang Hsi Street	17	LD	50	30	Y	1700-1800	240	45.8%	16.7%	0.0%	8.3%	4.2%	4.2%	4.2%	0.0%	0.0%	4.2%	0.0%	0.0%	0.0%	4.2%	0.0%	0.0%	8.3%	0.0%	100.0%
Kiang Hsi Street	17	LD	50	30	Y	1800-1900	270	44.4%

Road Name	Road ID	Road Type	Speed Limit (km/hr)	Average Speed (km/hr)	Start Emission Estimated by Broad Brush Approach (Y/N)	Hour	Total Vehicles (Veh/hr)	01 - Private Cars	02 - Taxi	03 - Light Goods Vehicles <=2.5t	04 - Light Goods Vehicles 2.5-3.5t	05 - Light Goods Vehicles >3.5t	06 - Medium Goods Vehicles <=15t	07 - Medium Goods Vehicles 15-24t	08 - Public Light Buses	09 - Private Light Bus <=3.5t	10 - Private Light Bus >3.5t	11 - Non-franchised Bus<=6.4t	12 - Non-franchised Bus 6.4-15t	13 - Non-franchised Bus 15-24t	14 - Franchised Bus Single Deck	15 - Franchised Bus Double Deck	16 - Motorcycles	17 - Heavy Goods Vehicles >24t	18 - Non-franchised Bus >24t	Total
								PC	TAXI	LGV3	LGV4	LGV6	HGV7	HGV8	PLB	PV4	PV5	NFB6	NFB7	NFB8	FBSD	FBDD	MC	HGV9	NFB9	
Ko Shan Road	19	LD	50	29	Y	2300-0000	250	36.0%	16.0%	0.0%	8.0%	4.0%	4.0%	4.0%	4.0%	0.0%	4.0%	4.0%	0.0%	4.0%	0.0%	4.0%	4.0%	4.0%	0.0%	100.00%
Anhui Street	20	LD	50	30	Y	0000-0100	80	37.5%	25.0%	0.0%	12.5%	12.5%	0.0%	0.0%	0.0%	0.0%	0.0%	0.0%	0.0%	0.0%	0.0%	0.0%	0.0%	12.5%	0.0%	0.0%	100.00%
Anhui Street	20	LD	50	30	Y	0100-0200	60	33.3%	16.7%	0.0%	16.7%	16.7%	0.0%	0.0%	0.0%	0.0%	0.0%	0.0%	0.0%	0.0%	0.0%	0.0%	0.0%	16.7%	0.0%	0.0%	100.00%
Anhui Street	20	LD	50	30	Y	0200-0300	50	40.0%	20.0%	0.0%	20.0%	0.0%	0.0%	0.0%	0.0%	0.0%	0.0%	0.0%	0.0%	0.0%	0.0%	0.0%	0.0%	20.0%	0.0%	0.0%	100.00%
Anhui Street	20	LD	50	30	Y	0300-0400	40	25.0%	25.0%	0.0%	25.0%	0.0%	0.0%	0.0%	0.0%	0.0%	0.0%	0.0%	0.0%	0.0%	0.0%	0.0%	0.0%	25.0%	0.0%	0.0%	100.00%
Anhui Street	20	LD	50	30	Y	0400-0500	40	25.0%	25.0%	0.0%	25.0%	0.0%	0.0%	0.0%	0.0%	0.0%	0.0%	0.0%	0.0%	0.0%	0.0%	0.0%	0.0%	25.0%	0.0%	0.0%	100.00%
Anhui Street	20	LD	50	30	Y	0500-0600	50	40.0%	20.0%	0.0%	20.0%	0.0%	0.0%	0.0%	0.0%	0.0%	0.0%	0.0%	0.0%	0.0%	0.0%	0.0%	0.0%	20.0%	0.0%	0.0%	100.00%
Anhui Street	20	LD	50	30	Y	0600-0700	80	37.5%	25.0%	0.0%	12.5%	12.5%	0.0%	0.0%	0.0%	0.0%	0.0%	0.0%	0.0%	0.0%	0.0%	0.0%	0.0%	12.5%	0.0%	0.0%	100.00%
Anhui Street	20	LD	50	30	Y	0700-0800	130	38.5%	23.1%	0.0%	7.7%	7.7%	0.0%	0.0%	0.0%	0.0%	0.0%	0.0%	0.0%	0.0%	0.0%	0.0%	0.0%	7.7%	0.0%	0.0%	100.00%
Anhui Street	20	LD	50	30	Y	0800-0900	160	43.8%	25.0%	0.0%	6.3%	6.3%	0.0%	6.3%	0.0%	0.0%	6.3%	0.0%	0.0%	0.0%	0.0%	0.0%	0.0%	6.3%	0.0%	0.0%	100.00%
Anhui Street	20	LD	50	30	Y	0900-1000	140	42.9%	21.4%	0.0%	7.1%	7.1%	0.0%	7.1%	0.0%	0.0%	7.1%	0.0%	0.0%	0.0%	0.0%	0.0%	0.0%	7.1%	0.0%	0.0%	100.00%
Anhui Street	20	LD	50	30	Y	1000-1100	140	42.9%	21.4%	0.0%	7.1%	7.1%	0.0%	7.1%	0.0%	0.0%	7.1%	0.0%	0.0%	0.0%	0.0%	0.0%	0.0%	7.1%	0.0%	0.0%	100.00%
Anhui Street	20	LD	50	30	Y	1100-1200	140	42.9%	21.4%	0.0%	7.1%	7.1%	0.0%	7.1%	0.0%	0.0%	7.1%	0.0%	0.0%	0.0%	0.0%	0.0%	0.0%	7.1%	0.0%	0.0%	100.00%
Anhui Street	20	LD	50	30	Y	1200-1300	150	33.3%	20.0%	0.0%	13.3%	6.7%	6.7%	6.7%	0.0%	0.0%	6.7%	0.0%	0.0%	0.0%	0.0%	0.0%	0.0%	6.7%	0.0%	0.0%	100.00%
Anhui Street	20	LD	50	30	Y	1300-1400	160	37.5%	18.8%	0.0%	12.5%	6.3%	6.3%	6.3%	0.0%	0.0%	6.3%	0.0%	0.0%	0.0%	0.0%	0.0%	0.0%	6.3%	0.0%	0.0%	100.00%
Anhui Street	20	LD	50	30	Y	1400-1500	160	37.5%	18.8%	0.0%	12.5%	6.3%	6.3%	6.3%	0.0%	0.0%	6.3%	0.0%	0.0%	0.0%	0.0%	0.0%	0.0%	6.3%	0.0%	0.0%	100.00%
Anhui Street	20	LD	50	30	Y	1500-1600	160	37.5%	18.8%	0.0%	12.5%	6.3%	6.3%	6.3%	0.0%	0.0%	6.3%	0.0%	0.0%	0.0%	0.0%	0.0%	0.0%	6.3%	0.0%	0.0%	100.00%
Anhui Street	20	LD	50	30	Y	1600-1700	160	37.5%	18.8%	0.0%	12.5%	6.3%	6.3%	6.3%	0.0%	0.0%	6.3%	0.0%	0.0%	0.0%	0.0%	0.0%	0.0%	6.3%	0.0%	0.0%	100.00%
Anhui Street	20	LD	50	30	Y	1700-1800	160	37.5%	18.8%	0.0%	12.5%	6.3%	6.3%	6.3%	0.0%	0.0%	6.3%	0.0%	0.0%	0.0%	0.0%	0.0%	0.0%	6.3%	0.0%	0.0%	100.00%
Anhui Street	20	LD	50	30	Y	1800-1900	160	37.5%	18.8%	0.0%	12.5%	6.3%	6.3%	6.3%	0.0%	0.0%	6.3%	0.0%	0.0%	0.0%	0.0%	0.0%	0.0%	6.3%	0.0%	0.0%	100.00%
Anhui Street	20	LD	50	30	Y	1900-2000	160	37.5%	18.8%	0.0%	12.5%	6.3%	6.3%	6.3%	0.0%	0.0%	6.3%	0.0%	0.0%	0.0%	0.0%	0.0%	0.0%	6.3%	0.0%	0.0%	100.00%
Anhui Street	20	LD	50	30	Y	2000-2100	140	35.7%	21.4%	0.0%	7.1%	7.1%	7.1%	7.1%	0.0%	0.0%	7.1%	0.0%	0.0%	0.0%	0.0%	0.0%	0.0%	7.1%	0.0%	0.0%	100.00%
Anhui Street	20	LD	50	30	Y	2100-2200	150	33.3%	20.0%	0.0%	13.3%	6.7%	6.7%	6.7%	0.0%	0.0%	6.7%	0.0%	0.0%	0.0%	0.0%	0.0%	0.0%	6.7%	0.0%	0.0%	100.00%
Anhui Street	20	LD	50	30	Y	2200-2300	140	35.7%	21.4%	0.0%	7.1%	7.1%	7.1%	7.1%	0.0%	0.0%	7.1%	0.0%	0.0%	0.0%	0.0%	0.0%	0.0%	7.1%	0.0%	0.0%	100.00%
Anhui Street	20	LD	50	30	Y	2300-0000	120	33.3%	16.7%	0.0%	8.3%	8.3%	8.3%	8.3%	0.0%	0.0%	8.3%	0.0%	0.0%	0.0%	0.0%	0.0%	0.0%	8.3%	0.0%	0.0%	100.00%
Ko Shan Road	21	LD	50	30	Y	0000-0100	120	33.3%	16.7%	0.0%	8.3%	8.3%	0.0%	8.3%	0.0%	0.0%	8.3%	0.0%	0.0%	0.0%	0.0%	0.0%	8.3%	8.3%	0.0%	0.0%	100.00%
Ko Shan Road	21	LD	50	30	Y	0100-0200	110	27.3%	18.2%	0.0%	9.1%	9.1%	0.0%	9.1%	0.0%	0.0%	9.1%	0.0%	0.0%	0.0%	0.0%	0.0%	9.1%	9.1%	0.0%	0.0%	100.00%
Ko Shan Road	21	LD	50	30	Y	0200-0300	70	28.6%	14.3%	0.0%	14.3%	14.3%	0.0%	0.0%	0.0%	0.0%	0.0%	0.0%	0.0%	0.0%	0.0%	0.0%	14.3%	14.3%	0.0%	0.0%	100.00%
Ko Shan Road	21	LD	50	30	Y	0300-0400	70	28.6%	14.3%	0.0%	14.3%	14.3%	0.0%	0.0%	0.0%	0.0%	0.0%	0.0%	0.0%	0.0%	0.0%	0.0%	14.3%	14.3%	0.0%	0.0%	100.00%
Ko Shan Road	21	LD	50	30	Y	0400-0500	70	28.6%	14.3%	0.0%	14.3%	14.3%	0.0%	0.0%	0.0%	0.0%	0.0%	0.0%	0.0%	0.0%	0.0%	0.0%	14.3%	14.3%	0.0%	0.0%	100.00%
Ko Shan Road	21	LD	50	30	Y	0500-0600	70	28.6%	14.3%	0.0%	14.3%	14.3%	0.0%	0.0%	0.0%	0.0%	0.0%	0.0%	0.0%	0.0%	0.0%	0.0%	14.3%	14.3%	0.0%	0.0%	100.00%
Ko Shan Road	21	LD	50	30	Y	0600-0700	130	30.8%	15.4%	0.0%	7.7%	7.7%	0.0%	7.7%	7.7%	0.0%	7.7%	0.0%	0.0%	0.0%	0.0%	0.0%	7.7%	7.7%	0.0%	0.0%	100.00%
Ko Shan Road	21	LD	50	29	Y	0700-0800	230	34.8%	17.4%	0.0%	8.7%	4.3%	4.3%	4.3%	4.3%	0.0%	4.3%	4.3%	0.0%	4.3%	0.0%	4.3%	4.3%	4.3%	0.0%	0.0%	100.00%
Ko Shan Road	21	LD	50	28	Y	0800-0900	260	38.5%	19.2%	0.0%	7.7%	3.8%	3.8%	3.8%	3.8%	0.0%	3.8%	3.8%	0.0%	3.8%	0.0%	3.8%	3.8%	3.8%	0.0%	0.0%	100.00%
Ko Shan Road	21	LD	50	29	Y	0900-1000	250	36.0%	20.0%	0.0%	8.0%	4.0%	4.0%	4.0%	4.0%	0.0%	4.0%	4.0%	0.0%	4.0%	0.0%	4.0%	4.0%	4.0%	0.0%	0.0%	100.00%
Ko Shan Road	21	LD	50	29	Y	1000-1100	250	36.0%	20.0%	0.0%	8.0%	4.0%	4.0%	4.0%	4.0%	0.0%	4.0%	4.0%	0.0%	4.0%	0.0%	4.0%	4.0%	4.0%	0.0%	0.0%	100.00%
Ko Shan Road	21	LD	50	29	Y	1100-1200	250	36.0%	20.0%	0.0%	8.0%	4.0%	4.0%	4.0%	4.0%	0.0%	4.0%	4.0%	0.0%	4.0%	0.0%	4.0%	4.0%	4.0%	0.0%	0.0%	100.00%
Ko Shan Road	21	LD	50	29	Y	1200-1300	230	30.4%	17.4%	0.0%	13.0%	4.3%	4.3%	4.3%	4.3%	0.0%	4.3%	4.3%	0.0%	4.3%	0.0%	4.3%	4.3%	4.3%	0.0%	0.0%	100.00%
Ko Shan Road	21	LD	50	29	Y	1300-1400	230	30.4%	17.4%	0.0%	13.0%	4.3%	4.3%	4.3%	4.3%	0.0%	4.3%	4.3%	0.0%	4.3%	0.0%	4.3%	4.3%	4.3%	0.0%	0.0%	100.00%
Ko Shan Road	21	LD	50	29	Y	1400-1500	230	30.4%	17.4%	0.0%	13.0%	4.3%	4.3%	4.3%	4.3%	0.0%	4.3%	4.3%	0.0%	4.3%	0.0%	4.3%	4.3%	4.3%	0.0%	0.0%	100.00%
Ko Shan Road	21	LD	50	29	Y	1500-1600	230	30.4%	17.4%	0.0%	13.0%	4.3%	4.3%	4.3%	4.3%	0.0%	4.3%	4.3%	0.0%	4.3%	0.0%	4.3%	4.3%	4.3%	0.0%	0.0%	100.00%
Ko Shan Road	21	LD	50	29	Y	1600-1700	230	30.4%	17.4%	0.0%	13.0%	4.3%	4.3%	4.3%	4.3%	0.0%	4.3%	4.3%	0.0%	4.3%	0.0%	4.3%	4.3%	4.3%	0.0%	0.0%	100.00%
Ko Shan Road	21	LD	50	29	Y	1700-1800	230	30.4%	17.4%	0.0%	13.0%	4.3%	4.3%	4.3%	4.3%	0.0%	4.3%	4.3%	0.0%	4.3%	0.0%	4.3%	4.3%	4.3%	0.0%	0.0%	100.00%
Ko Shan Road	21	LD	50	29	Y	1800-1900	240	33.3%	16.7%	0.0%	12.5%	4.2%	4.2%	4.2%	4.2%	0.0%	4.2%	4.2%	0.0%	4.2%	0.0%	4.2%	4.2%	4.2%	4.2%	0.0%	100.00%
Ko Shan Road	21	LD	50	29	Y	1900-2000	230	30.4%	17.4%	0.0%	13.0%	4.3%	4.3%	4.3%	4.3%	0.0%	4.3%	4.3%	0.0%	4.3%	0.0%	4.3%	4.3%	4.3%	4.3%	0.0%	100.00%
Ko Shan Road	21	LD	50	30	Y	2000-2100	200	30.0%	15.0%	0.0%	10.0%	5.0%	5.0%	5.0%	5.0%	0.0%	5.0%	5.0%	0.0%	5.0%	0.0%	5.0%	5.0%	5.0%	5.0%	0.0%	100.00%
Ko Shan Road	21	LD	50	30	Y	2100-2200	200	30.0%	15.0%	0.0%	10.0%	5.0%	5.0%	5.0%	5.0%	0.0%	5.0%	5.0%	0.0%	5.0%	0.0%	5.0%	5.0%	5.0%	5.0%	0.0%	100.00%
Ko Shan Road	21	LD	50	30	Y	2200-2300	200	30.0%	15.0%	0.0%	10.0%	5.0%	5.0%	5.0%	5.0%	0.0%	5.0%	5.0%	0.0%	5.0%	0.0%	5.0%	5.0%	5.0%	5.0%	0.0%	100.00%
Ko Shan Road	21	LD	50	30	Y	2300-0000	190	26.3%	15.8%	0.0%	10.5%	5.3%	5.3%	5.3%	5.3%	0.0%	5.3%	0.0%	0.0%	5.3%	0.0%	5.3%	5.3%	5.3%	5.3%	0.0%	100.00%
Ko Shan Road	22	LD	50	30	Y	0000-0100	110	45.5%	18.2%	0.0%	9.1%	9.1%	0.0%	0.0%	0.0%	0.0%	0.0%	0.0%	0.0%	0.0%	0.0%	0.0%	9.1%	9.1%	0.0%	0.0%	100.00%
Ko Shan Road	22	LD	50	30	Y	0100-0200	80	37.5%	12.5%	0.0%	12.5%	12.5%	0.0%	0.0%	0.0%	0.0%	0.0%	0.0%	0.0%	0.0%	0.0%	0.0%	12.5%	12.5%	0.0%	0.0%	100.00%
Ko Shan Road	22	LD	50	30	Y	0200-0300	80	37.5%	12.5%	0.0%	12.5%	12.5%	0.0%	0.0%	0.0%	0.0%	0.0%	0.0%	0.0%	0.0%	0.0%	0.0%	12.5%	12.5%	0.0%	0.0%	100.00%
Ko Shan Road	22	LD	50	30	Y	0300-0400	70	28.6%	14.3%	0.0%	14.3%	14.3%	0.0%	0.0%	0.0%	0.0%	0.0%	0.0%	0.0%	0.0%	0.0%	0.0%	14.3%	14.3%	0.0%	0.0%	100.00%
Ko Shan Road	22	LD	50	30	Y	0400-0500	70	28.6%	14.3%	0.0%	14.3%	14.3%	0.0%	0.0%	0.0%	0.0%	0.0%	0.0%	0.0%	0.0%	0.0%	0.0%	14.3%	14.3%	0.0%	0.0%	100.00%
Ko Shan Road	22	LD	50	30	Y	0500-0600	80	37.5%	12.5%	0.0%	12.5%	12.5%	0.0%	0.0%	0.0%	0.0%	0.0%	0.0%	0.0%	0.0%	0.0%	0.0%	12.5%	12.5%	0.0%	0.0%	100.00%
Ko Shan Road	22	LD	50	30	Y	0600-0700	120	41.7%	16.7%	0.0%	8.3%	8.3%	0.0%	0.0%	8.3%	0.0%	0.0%	0.0%	0.0%	0.0%	0.0%	0.0%	8.3%	8.3%	0.0%	0.0%	100.00%
Ko Shan Road	22	LD	50	29	Y	0700-0800	230	39.1%	17.4%	0.0%	8.7%	4.3%	4.3%	4.3%	4.3%	0.0%	4.3%	0.0%	0.0%	4.3%	0.0%	4.3%	4.3%	4.3%	0.0%	0.0%	100.00%
Ko Shan Road	22	LD	50	28	Y	0800-0900	270	44.4%	14.8%	0.0%	7.4%	3.7%	3.7%	3.7%	3.7%	0.0%	3.7%	0.0%	0.0%	3.7%	0.0%	3.7%	3.7%	7.4%	0.0%	0.0%	100.00%
Ko Shan Road	22	LD	50	29	Y	0900-1000	250	40.0%	16.0%	0.0%	8.0%	4.0%	4.0%	4.0%	4.0%	0.0%	4.0%	0.0%	0.0%	4.0%	0.0%	4.0%	4.0%	8.0%	0.0%	0.0%	100.00%
Ko Shan Road	22	LD	50	29	Y	1000-1100	240	41.7%	16.7%	0.0%	8.3%	4.2%	4.2%	4.2%	4.2%	0.0%	4.2%	0.0%	0.0%	4.2%	0.0%	4.2%	4.2%	4.2%	0.0%	0.0%	100.00%
Ko Shan Road	22	LD	50	29	Y	1100-1200	260	42.3%	15.4%	0.0%	7.7%	3.8%	3.8%	3.8%	3.8%	0.0%	3.8%	0.0%	0.0%	3.8%	0.0%	3.8%	3.8%	7.7%	0.0%	0.0%	100.00%
Ko Shan Road	22	LD	50	30	Y	1200-1300	200	40.0%	15.0%	0.0%	10.0%	5.0%	5.0%	5.0%	5.0%	0.0%	5.0%	0.0%	0.0%	5.0%	0.0%	5.0%	5.0%	5.0%	0.0%	0.0%	100.00%
Ko Shan Road	22	LD	50	30	Y	1300-1400	200	40.0%	15.0%	0.0%	10.0%	5.0%	5.0%	5.0%	5.0%	0.0%	5.0%	0.0%	0.0%	5.0%	0.0%	5.0%	5.0%	5.0%	0.0%	0.0%	100.00%
Ko Shan Road	22	LD	50	30	Y	1400-1500	200	40.0%	15.0%	0.0%	10.0%	5.0%	5.0%	5.0%	5.0%	0.0%	5.0%	0.0%	0.0%	5.0%	0.0%	5.0%	5.0%	5.0%	0.0%	0.0%	100.00%
Ko Shan Road	22	LD	50	29	Y	1500-1600	200	40.0%	15.0%	0.0%	10.0%	5.0%	5.0%	5.0%	5.0%	0.0%	5.0%	0.0%	0.0%	5.0%	0.0%	5.0%	5.0%	5.0%	0.0%	0.0%	100.00%
Ko Shan Road	22	LD	50	29	Y	1600-1700	200	40.0%	15.0%	0.0%	10.0%	5.0%	5.0%	5.0%	5.0%	0.0%	5.0%	0.0%	0.0%	5.0%	0.0%	5.0%	5.0%	5.0%	0.0%	0.0%	100.00%
Ko Shan Road	22	LD	50	29	Y	1700-1800	200	40.0%	15.0%	0.0%	10.0%	5.0%	5.0%	5.0%	5.0%	0.0%	5.0%	0.0%	0.0%	5.0%	0.0%	5.0%	5.0%	5.0%	0.0%	0.0%	100.00%
Ko Shan Road	22	LD	50	29	Y	1800-1900	210	42.9%	14.3%	0.0%	9.5%	4.8%	4.8%	4.8%	4.8%	0.0%	4.8%	0.0%	0.0%	4.8%	0.0%	4.8%	4.8%	4.8%	0.0%	0.0%	100.00%
Ko Shan Road	22	LD	50	30	Y	1900-2000	200	40.0%	15.0%	0.0%	10.0%	5.0%	5.0%	5.0%	5.0%	0.0%	5.0%	0.0%	0.0%	5.0%	0.0%	5.0%	5.0%	5.0%	0.0%	0.0%	100.00%
Ko Shan Road	22	LD	50	30	Y	2100-2200	180	38.9%	11.1%	0.0%	11.1%	5.6%	5.6%	5.6%	5.6%	0.0%	5.6%	0.0%	0.0%	5.6%	0.0%	5.6%	5.6%	5.6%	0.0%	0.0%	100.00%
Ko Shan Road	22	LD	50	30	Y	2200-2300	190	36.8%	15.8%	0.0%	10.5%	5.3%	5.3%	5.3%	5.3%	0.0%	5.3%	0.0%	0.0%	5.3%	0.0%	5.3%	5.3%	5.3%	0.0%	0.0%	100.00%
Ko Shan Road	22	LD	50	30	Y	2300-0000	170	35.3%	11.8%	0.0%	11.8%	5.9%	5.9%	5.9%	5.9%	0.0%	5.9%	0.0%	0.0%	5.9%	0.0%	5.9%	5.9%	5.9%	0.0%	0.0%	100.00%
Ko Shan Road	22	LD	50	30	Y	2300-0000	150	33.3%	13.3%	0.0%	6.7%	6.7%	6.7%	6.7%	6.7%	0.0%	6.7%	0.0%	0.0%	6.7%	0.0%	6.7%	6.7%	6.7%	0.0%	0.0%	100.00%
Chi Kiang Street	23	DD	50	40	Y	0000-0100	80	37.5%	12.5%	0.0%	12.5%	12.5%	0.0%	0.0%	0.0%	0.0%	0.0%	0.0%	0.0%	0.0%	0.0%	0.0%	12.5%	12.5%	0.0%	0.0%	100.00%
Chi Kiang Street	23	DD	50	40	Y	0100-0200	70	28.6%	14.3%	0.0%	14.3%	14.3%	0.0%	0.0%	0.0%	0.0%	0.0%	0.0%	0.0%	0.0%	0.0%	0.0%	14.3%	14.3%	0.0%	0.0%	100.00%
Chi Kiang Street	23	DD	50	40	Y	0200-0300	70	28.6%	14.3%	0.0%	14.3%	14.3%	0.0%	0.0%	0.0%	0.0%	0.0%	0.0%	0.0%	0.0%	0.0%	0.0%	14.3%	14.3%	0.0%	0.0%	100.00%
Chi Kiang Street	23	DD	50	40	Y	0300-0400	70	28.6%	14.3%	0.0%	14.3%	14.3%	0.0%	0.0%	0.0%	0.0%	0.0%	0.0%	0.0%	0.0%	0.0%	0.0%	14.3%	14.3%	0.0%	0.0%	100.00%
Chi Kiang Street	23	DD	50	40	Y	0400-0500	70	28.6%	14.3%	0.0%	14.3%	14.3%	0.0%	0.0%	0.0%	0.0%	0.0%	0.0%	0.0%	0.0%	0.0%	0.0%	14.3%	14.3%	0.0%	0.0%	100.00%
Chi Kiang Street	23	DD	50	40	Y	0500-0600	70	28.6%	14.3%	0.0%	14.3%	14.3%	0.0%	0.0%	0.0%	0.0%	0.0%	0.0%	0.0%	0.0%	0.0%	0.0%	14.3%	14.3%	0.0%	0.0%	100.00%
Chi Kiang Street	23	DD	50	40	Y	0600-0700	90	33.3%	11.1%	0.0%	11.1%	11.1%	0.0%	0.0%	11.1%	0.0%	0.0%	0.0%	0.0%	0.0%	0.0%	0.0%	11.1%	11.1%	0.0%	0.0%	100.00%
Chi Kiang Street	23	DD	50	40	Y	0700-0800	120	50.0%	8.3%	0.0%	8.3%	8.3%	0.0%	0.0%	8.3%	0.0%	0.0%	0.0%	0.0%	0.0%	0.0%	0.0%	8.3%	8.3%	0.0%	0.0%	100.00%
Chi Kiang Street	23	DD	50	40	Y	0800-0900	150	53.3%	6.7%	0.0%	13.3%	6.7%	0.0%	0.0%	6.7%	0.0%	0.0%	0.0%	0.0%	0.0%	0.0%	0.0%	6.7%	6.7%	0.0%	0.0%	100.00%
Chi Kiang Street	23	DD	50	40	Y	0900-1000	140	50.0%	7.1%	0.0%	14.3%	7.1%	0.0%	0.0%	7.1%	0.0%	0.0%	0.0%	0.0%	0.0%	0.0%	0.0%	7.1%	7.1%	0.0%	0.0%	100.00%
Chi Kiang Street	23	DD	50	40	Y	1000-1100	140	50.0%	7.1%	0.0%	14.3%	7.1%	0.0%	0.0%	7.1%	0.0%	0.0%	0.0%	0.0%	0.0%	0.0%	0.0%	7.1%	7.1%	0.0%	0.0%	100.00%
Chi Kiang Street	23	DD	50	40	Y	1100-1200	140	50.0%	7.1%	0.0%	14.3%	7.1%	0.0%	0.0%	7.1%	0.0%	0.0%	0.0%	0.0%	0.0%	0.0%	0.0%	7.1%	7.1%	0.0%	0.0%	100.00%
Chi Kiang Street	23	DD	50	40	Y	1200-1300	150	53.3%	13.3%	0.0%	6.7%	6.7%	0.0%	0.0%	6.7%	0.0%	0.0%	0.0%	0.0%	0.0%	0.0%	0.0%	6.7%	6.7%	0.0%	0.0%	100.00%
Chi Kiang Street	23	DD	50	40	Y	1300-1400	160	50.0%	12.5%	0.0%	12.5%	6.3%	0.0%	0.0%	6.3%	0.0%	0.0%	0.0%	0.0%	0.0%	0.0%	0.0%	6.3%	6.3%	0.0%	0.0%	100.00%
Chi Kiang Street	23	DD	50	40	Y	1400-1500	160	50.0%	12.5%	0.0%	12.5%	6.3%	0.0%	0.0%	6.3%	0.0%	0.0%	0.0%	0.0%	0.0%	0.0%	0.0%	6.3%	6.3%	0.0%	0.0%	100.00%
Chi Kiang Street	23	DD	50	40	Y	1500-1600	160	50.0%	12.5%	0.0%	12.5%	6.3%	0.0%	0.0%	6.3%	0.0%	0.0%	0.0%	0.0%	0.0%	0.0%	0.0%	6.3%	6.3%	0.0%	0.0%	100.00%
Chi Kiang Street	23	DD	50	40	Y	1600-1700	170	52.9%	11.8%	0.0%	11.8%	5.9%	0.0%	0.0%	5.9%	0.0%	0.0%	0.0%	0.0%	0.0%	0.0%	0.0%	5.9%	5.9%	0.0%	0.0%	100.00%
Chi Kiang Street	23	DD	50	40	Y	1700-1800	170	52.9%	11.8%	0.0%	11.8%	5.9%	0.0%	0.0%	5.9%	0.0%	0.0%	0.0%	0.0%	0.0%	0.0%	0.0%	5.9%	5.9%	0.0%	0.0%	100.00%
Chi Kiang Street	23	DD	50	40	Y	1800-1900	170	52.9%	11.8%	0.0%	11.8%	5.9%	0.0%	0.0%	5.9%	0.0%	0.0%	0.0%	0.0%	0.0%	0.0%	0.0%	5.9%	5.9%	0.0%	0.0%	100.00%
Chi Kiang Street	23	DD	50	40	Y	1900-2000	160	50.0%	12.5%	0.0%	12.5%	6.3%	0.0%	0.0%	6.3%	0.0%	0.0%	0.0%	0.0%	0.0%	0.0%	0.0%	6.3%	6.3%	0.0%	0.0%	100.00%
Chi Kiang Street	23	DD	50	40	Y	2000-2100	140	50.0%	14.3%	0.0%	7.1%	7.1%	0.0%	0.0%	7.1%	0.0%	0.0%	0.0%	0.0%	0.0%	0.0%	0.0%	7.1%	7.1%	0.0%	0.0%	100.00%
Chi Kiang Street	23	DD	50	40	Y	2100-2200	140	50.0%	14.3%	0.0%	7.1%	7.1%	0.0%	0.0%	7.1%	0.0%	0.0%	0.0%	0.0%	0.0%	0.0%	0.0%	7.1%	7.1%	0.0%	0.0%	100.00%
Chi Kiang Street	23	DD	50	40	Y	2200-2300	140	50.0%	14.3%	0.0%	7.1%	7.1%	0.0%	0.0%	7.1%	0.0%	0.0%	0.0%	0.0%	0.0%

Road Name	Road ID	Road Type	Speed Limit (km/hr)	Average Speed (km/hr)	Start Emission Estimated by Broad Brush Approach (Y/N)	Hour	Total Vehicles (Veh/hr)	01 - Private Cars	02 - Taxi	03 - Light Goods Vehicles <=2.5t	04 - Light Goods Vehicles 2.5-3.5t	05 - Light Goods Vehicles >3.5t	06 - Medium Goods Vehicles <=15t	07 - Medium Goods Vehicles 15-24t	08 - Public Light Buses	09 - Private Light Bus <=3.5t	10 - Private Light Bus >3.5t	11 - Non-franchised Bus<=6.4t	12 - Non-franchised Bus 6.4-15t	13 - Non-franchised Bus 15-24t	14 - Franchised Bus Single Deck	15 - Franchised Bus Double Deck	16 - Motorcycles	17 - Heavy Goods Vehicles >24t	18 - Non-franchised Bus >24t	Total
								PC	TAXI	LGV3	LGV4	LGV6	HGV7	HGV8	PLB	PV4	PV5	NFB6	NFB7	NFB8	FBSD	FBDD	MC	HGV9	NFB9	
Kau Pui Lung Road	26	LD	50	25	Y	0700-0800	450	51.1%	11.1%	0.0%	8.9%	4.4%	2.2%	2.2%	2.2%	0.0%	2.2%	2.2%	0.0%	2.2%	0.0%	2.2%	6.7%	2.2%	0.0%	100.0%
Kau Pui Lung Road	26	LD	50	24	Y	0800-0900	530	54.7%	11.3%	0.0%	9.4%	3.8%	1.9%	1.9%	1.9%	0.0%	1.9%	1.9%	0.0%	1.9%	0.0%	1.9%	5.7%	1.9%	0.0%	100.0%
Kau Pui Lung Road	26	LD	50	25	Y	0900-1000	490	53.1%	10.2%	0.0%	10.2%	4.1%	2.0%	2.0%	2.0%	0.0%	2.0%	2.0%	0.0%	2.0%	0.0%	2.0%	6.1%	2.0%	0.0%	100.0%
Kau Pui Lung Road	26	LD	50	25	Y	1000-1100	480	52.1%	10.4%	0.0%	10.4%	4.2%	2.1%	2.1%	2.1%	0.0%	2.1%	2.1%	0.0%	2.1%	0.0%	2.1%	6.3%	2.1%	0.0%	100.0%
Kau Pui Lung Road	26	LD	50	25	Y	1100-1200	500	52.0%	12.0%	0.0%	10.0%	4.0%	2.0%	2.0%	2.0%	0.0%	2.0%	2.0%	0.0%	2.0%	0.0%	2.0%	6.0%	2.0%	0.0%	100.0%
Kau Pui Lung Road	26	LD	50	25	Y	1200-1300	450	48.9%	11.1%	0.0%	11.1%	4.4%	2.2%	2.2%	2.2%	0.0%	2.2%	2.2%	0.0%	2.2%	0.0%	2.2%	6.7%	2.2%	0.0%	100.0%
Kau Pui Lung Road	26	LD	50	25	Y	1300-1400	460	50.0%	10.9%	0.0%	10.9%	4.3%	2.2%	2.2%	2.2%	0.0%	2.2%	2.2%	0.0%	2.2%	0.0%	2.2%	6.5%	2.2%	0.0%	100.0%
Kau Pui Lung Road	26	LD	50	25	Y	1400-1500	460	50.0%	10.9%	0.0%	10.9%	4.3%	2.2%	2.2%	2.2%	0.0%	2.2%	2.2%	0.0%	2.2%	0.0%	2.2%	6.5%	2.2%	0.0%	100.0%
Kau Pui Lung Road	26	LD	50	25	Y	1500-1600	460	50.0%	10.9%	0.0%	10.9%	4.3%	2.2%	2.2%	2.2%	0.0%	2.2%	2.2%	0.0%	2.2%	0.0%	2.2%	6.5%	2.2%	0.0%	100.0%
Kau Pui Lung Road	26	LD	50	25	Y	1600-1700	470	51.1%	10.6%	0.0%	10.6%	4.3%	2.1%	2.1%	2.1%	0.0%	2.1%	2.1%	0.0%	2.1%	0.0%	2.1%	6.4%	2.1%	0.0%	100.0%
Kau Pui Lung Road	26	LD	50	25	Y	1700-1800	470	51.1%	10.6%	0.0%	10.6%	4.3%	2.1%	2.1%	2.1%	0.0%	2.1%	2.1%	0.0%	2.1%	0.0%	2.1%	6.4%	2.1%	0.0%	100.0%
Kau Pui Lung Road	26	LD	50	25	Y	1800-1900	500	52.0%	12.0%	0.0%	10.0%	4.0%	2.0%	2.0%	2.0%	0.0%	2.0%	2.0%	0.0%	2.0%	0.0%	2.0%	6.0%	2.0%	0.0%	100.0%
Kau Pui Lung Road	26	LD	50	25	Y	1900-2000	460	50.0%	10.9%	0.0%	10.9%	4.3%	2.2%	2.2%	2.2%	0.0%	2.2%	2.2%	0.0%	2.2%	0.0%	2.2%	6.5%	2.2%	0.0%	100.0%
Kau Pui Lung Road	26	LD	50	26	Y	2000-2100	390	48.7%	10.3%	0.0%	10.3%	5.1%	2.6%	2.6%	2.6%	0.0%	2.6%	2.6%	0.0%	2.6%	0.0%	2.6%	5.1%	2.6%	0.0%	100.0%
Kau Pui Lung Road	26	LD	50	26	Y	2100-2200	410	48.8%	12.2%	0.0%	9.8%	4.9%	2.4%	2.4%	2.4%	0.0%	2.4%	2.4%	0.0%	2.4%	0.0%	2.4%	4.9%	2.4%	0.0%	100.0%
Kau Pui Lung Road	26	LD	50	27	Y	2200-2300	380	47.4%	10.5%	0.0%	10.5%	5.3%	2.6%	2.6%	2.6%	0.0%	2.6%	2.6%	0.0%	2.6%	0.0%	2.6%	5.3%	2.6%	0.0%	100.0%
Kau Pui Lung Road	26	LD	50	28	Y	2300-0000	330	45.5%	12.1%	0.0%	9.1%	3.0%	3.0%	3.0%	3.0%	0.0%	3.0%	3.0%	0.0%	3.0%	0.0%	3.0%	6.1%	3.0%	0.0%	100.0%
Kau Pui Lung Road	27	LD	50	30	Y	0000-0100	150	53.3%	13.3%	0.0%	13.3%	6.7%	0.0%	6.7%	0.0%	0.0%	0.0%	0.0%	0.0%	0.0%	0.0%	0.0%	6.7%	0.0%	0.0%	100.0%
Kau Pui Lung Road	27	LD	50	30	Y	0100-0200	110	45.5%	18.2%	0.0%	9.1%	9.1%	0.0%	9.1%	0.0%	0.0%	0.0%	0.0%	0.0%	0.0%	0.0%	0.0%	9.1%	0.0%	0.0%	100.0%
Kau Pui Lung Road	27	LD	50	30	Y	0200-0300	80	50.0%	12.5%	0.0%	12.5%	12.5%	0.0%	0.0%	0.0%	0.0%	0.0%	0.0%	0.0%	0.0%	0.0%	0.0%	12.5%	0.0%	0.0%	100.0%
Kau Pui Lung Road	27	LD	50	30	Y	0300-0400	70	42.9%	14.3%	0.0%	14.3%	14.3%	0.0%	0.0%	0.0%	0.0%	0.0%	0.0%	0.0%	0.0%	0.0%	0.0%	14.3%	0.0%	0.0%	100.0%
Kau Pui Lung Road	27	LD	50	30	Y	0400-0500	70	42.9%	14.3%	0.0%	14.3%	14.3%	0.0%	0.0%	0.0%	0.0%	0.0%	0.0%	0.0%	0.0%	0.0%	0.0%	14.3%	0.0%	0.0%	100.0%
Kau Pui Lung Road	27	LD	50	30	Y	0500-0600	80	50.0%	12.5%	0.0%	12.5%	12.5%	0.0%	0.0%	0.0%	0.0%	0.0%	0.0%	0.0%	0.0%	0.0%	0.0%	12.5%	0.0%	0.0%	100.0%
Kau Pui Lung Road	27	LD	50	28	Y	0600-0700	290	51.7%	13.8%	0.0%	10.3%	3.4%	3.4%	3.4%	0.0%	0.0%	3.4%	0.0%	0.0%	3.4%	0.0%	0.0%	6.9%	0.0%	0.0%	100.0%
Kau Pui Lung Road	27	LD	50	27	Y	0800-0900	360	52.8%	13.9%	0.0%	11.1%	5.6%	2.8%	2.8%	0.0%	0.0%	2.8%	0.0%	0.0%	2.8%	0.0%	0.0%	5.6%	0.0%	0.0%	100.0%
Kau Pui Lung Road	27	LD	50	27	Y	0900-1000	310	54.8%	12.9%	0.0%	9.7%	3.2%	3.2%	3.2%	0.0%	0.0%	3.2%	0.0%	0.0%	3.2%	0.0%	0.0%	6.5%	0.0%	0.0%	100.0%
Kau Pui Lung Road	27	LD	50	27	Y	1000-1100	300	53.3%	13.3%	0.0%	10.0%	3.3%	3.3%	3.3%	0.0%	0.0%	3.3%	0.0%	0.0%	3.3%	0.0%	0.0%	6.7%	0.0%	0.0%	100.0%
Kau Pui Lung Road	27	LD	50	27	Y	1100-1200	310	54.8%	12.9%	0.0%	9.7%	3.2%	3.2%	3.2%	0.0%	0.0%	3.2%	0.0%	0.0%	3.2%	0.0%	0.0%	6.5%	0.0%	0.0%	100.0%
Kau Pui Lung Road	27	LD	50	28	Y	1200-1300	260	53.8%	11.5%	0.0%	11.5%	3.8%	3.8%	3.8%	0.0%	0.0%	3.8%	0.0%	0.0%	3.8%	0.0%	0.0%	7.7%	0.0%	0.0%	100.0%
Kau Pui Lung Road	27	LD	50	28	Y	1300-1400	260	53.8%	11.5%	0.0%	11.5%	3.8%	3.8%	3.8%	0.0%	0.0%	3.8%	0.0%	0.0%	3.8%	0.0%	0.0%	7.7%	0.0%	0.0%	100.0%
Kau Pui Lung Road	27	LD	50	28	Y	1400-1500	260	53.8%	11.5%	0.0%	11.5%	3.8%	3.8%	3.8%	0.0%	0.0%	3.8%	0.0%	0.0%	3.8%	0.0%	0.0%	7.7%	0.0%	0.0%	100.0%
Kau Pui Lung Road	27	LD	50	28	Y	1500-1600	260	53.8%	11.5%	0.0%	11.5%	3.8%	3.8%	3.8%	0.0%	0.0%	3.8%	0.0%	0.0%	3.8%	0.0%	0.0%	7.7%	0.0%	0.0%	100.0%
Kau Pui Lung Road	27	LD	50	28	Y	1600-1700	270	55.6%	11.1%	0.0%	11.1%	3.7%	3.7%	3.7%	0.0%	0.0%	3.7%	0.0%	0.0%	3.7%	0.0%	0.0%	7.4%	0.0%	0.0%	100.0%
Kau Pui Lung Road	27	LD	50	28	Y	1700-1800	270	55.6%	11.1%	0.0%	11.1%	3.7%	3.7%	3.7%	0.0%	0.0%	3.7%	0.0%	0.0%	3.7%	0.0%	0.0%	7.4%	0.0%	0.0%	100.0%
Kau Pui Lung Road	27	LD	50	28	Y	1800-1900	280	53.6%	14.3%	0.0%	10.7%	3.6%	3.6%	3.6%	0.0%	0.0%	3.6%	0.0%	0.0%	3.6%	0.0%	0.0%	7.1%	0.0%	0.0%	100.0%
Kau Pui Lung Road	27	LD	50	28	Y	1900-2000	260	53.8%	11.5%	0.0%	11.5%	3.8%	3.8%	3.8%	0.0%	0.0%	3.8%	0.0%	0.0%	3.8%	0.0%	0.0%	7.7%	0.0%	0.0%	100.0%
Kau Pui Lung Road	27	LD	50	29	Y	2000-2100	230	52.2%	13.0%	0.0%	8.7%	4.3%	4.3%	4.3%	0.0%	0.0%	4.3%	0.0%	0.0%	4.3%	0.0%	0.0%	8.7%	0.0%	0.0%	100.0%
Kau Pui Lung Road	27	LD	50	29	Y	2100-2200	240	50.0%	12.5%	0.0%	12.5%	4.2%	4.2%	4.2%	0.0%	0.0%	4.2%	0.0%	0.0%	4.2%	0.0%	0.0%	8.3%	0.0%	0.0%	100.0%
Kau Pui Lung Road	27	LD	50	29	Y	2200-2300	220	50.0%	13.6%	0.0%	9.1%	4.5%	4.5%	4.5%	0.0%	0.0%	4.5%	0.0%	0.0%	4.5%	0.0%	0.0%	9.1%	0.0%	0.0%	100.0%
Kau Pui Lung Road	27	LD	50	29	Y	2300-0000	180	50.0%	11.1%	0.0%	11.1%	5.6%	5.6%	5.6%	0.0%	0.0%	5.6%	0.0%	0.0%	5.6%	0.0%	0.0%	5.6%	0.0%	0.0%	100.0%
Kau Pui Lung Road	28	LD	50	30	Y	0000-0100	180	44.4%	22.2%	0.0%	11.1%	5.6%	0.0%	5.6%	0.0%	0.0%	5.6%	0.0%	0.0%	0.0%	0.0%	0.0%	5.6%	0.0%	0.0%	100.0%
Kau Pui Lung Road	28	LD	50	30	Y	0100-0200	120	41.7%	16.7%	0.0%	8.3%	8.3%	0.0%	8.3%	0.0%	0.0%	8.3%	0.0%	0.0%	0.0%	0.0%	0.0%	8.3%	0.0%	0.0%	100.0%
Kau Pui Lung Road	28	LD	50	30	Y	0200-0300	90	44.4%	22.2%	0.0%	11.1%	11.1%	0.0%	0.0%	0.0%	0.0%	0.0%	0.0%	0.0%	0.0%	0.0%	0.0%	11.1%	0.0%	0.0%	100.0%
Kau Pui Lung Road	28	LD	50	30	Y	0300-0400	80	37.5%	25.0%	0.0%	12.5%	12.5%	0.0%	0.0%	0.0%	0.0%	0.0%	0.0%	0.0%	0.0%	0.0%	0.0%	12.5%	0.0%	0.0%	100.0%
Kau Pui Lung Road	28	LD	50	30	Y	0400-0500	80	37.5%	25.0%	0.0%	12.5%	12.5%	0.0%	0.0%	0.0%	0.0%	0.0%	0.0%	0.0%	0.0%	0.0%	0.0%	12.5%	0.0%	0.0%	100.0%
Kau Pui Lung Road	28	LD	50	30	Y	0500-0600	90	44.4%	22.2%	0.0%	11.1%	11.1%	0.0%	0.0%	0.0%	0.0%	0.0%	0.0%	0.0%	0.0%	0.0%	0.0%	11.1%	0.0%	0.0%	100.0%
Kau Pui Lung Road	28	LD	50	30	Y	0600-0700	180	44.4%	22.2%	0.0%	11.1%	5.6%	0.0%	5.6%	0.0%	0.0%	5.6%	0.0%	0.0%	0.0%	0.0%	0.0%	5.6%	0.0%	0.0%	100.0%
Kau Pui Lung Road	28	LD	50	27	Y	0700-0800	360	44.4%	19.4%	0.0%	8.3%	2.8%	2.8%	2.8%	0.0%	0.0%	2.8%	2.8%	2.8%	2.8%	0.0%	0.0%	5.6%	2.8%	0.0%	100.0%
Kau Pui Lung Road	28	LD	50	26	Y	0800-0900	400	47.5%	20.0%	0.0%	7.5%	2.5%	2.5%	2.5%	0.0%	0.0%	2.5%	2.5%	2.5%	2.5%	0.0%	0.0%	5.0%	2.5%	0.0%	100.0%
Kau Pui Lung Road	28	LD	50	27	Y	0900-1000	370	45.9%	18.9%	0.0%	8.1%	2.7%	2.7%	2.7%	0.0%	0.0%	2.7%	2.7%	2.7%	2.7%	0.0%	0.0%	5.4%	2.7%	0.0%	100.0%
Kau Pui Lung Road	28	LD	50	27	Y	1000-1100	370	45.9%	18.9%	0.0%	8.1%	2.7%	2.7%	2.7%	0.0%	0.0%	2.7%	2.7%	2.7%	2.7%	0.0%	0.0%	5.4%	2.7%	0.0%	100.0%
Kau Pui Lung Road	28	LD	50	27	Y	1100-1200	370	45.9%	18.9%	0.0%	8.1%	2.7%	2.7%	2.7%	0.0%	0.0%	2.7%	2.7%	2.7%	2.7%	0.0%	0.0%	5.4%	2.7%	0.0%	100.0%
Kau Pui Lung Road	28	LD	50	28	Y	1200-1300	280	46.4%	17.9%	0.0%	7.1%	3.6%	3.6%	3.6%	0.0%	0.0%	3.6%	3.6%	0.0%	3.6%	0.0%	0.0%	7.1%	0.0%	0.0%	100.0%
Kau Pui Lung Road	28	LD	50	28	Y	1300-1400	300	43.3%	20.0%	0.0%	10.0%	3.3%	3.3%	3.3%	0.0%	0.0%	3.3%	3.3%	0.0%	3.3%	0.0%	0.0%	6.7%	0.0%	0.0%	100.0%
Kau Pui Lung Road	28	LD	50	28	Y	1400-1500	300	43.3%	20.0%	0.0%	10.0%	3.3%	3.3%	3.3%	0.0%	0.0%	3.3%	3.3%	0.0%	3.3%	0.0%	0.0%	6.7%	0.0%	0.0%	100.0%
Kau Pui Lung Road	28	LD	50	28	Y	1500-1600	300	43.3%	20.0%	0.0%	10.0%	3.3%	3.3%	3.3%	0.0%	0.0%	3.3%	3.3%	0.0%	3.3%	0.0%	0.0%	6.7%	0.0%	0.0%	100.0%
Kau Pui Lung Road	28	LD	50	28	Y	1600-1700	310	45.2%	19.4%	0.0%	9.7%	3.2%	3.2%	3.2%	0.0%	0.0%	3.2%	3.2%	0.0%	3.2%	0.0%	0.0%	6.5%	0.0%	0.0%	100.0%
Kau Pui Lung Road	28	LD	50	28	Y	1700-1800	310	45.2%	19.4%	0.0%	9.7%	3.2%	3.2%	3.2%	0.0%	0.0%	3.2%	3.2%	0.0%	3.2%	0.0%	0.0%	6.5%	0.0%	0.0%	100.0%
Kau Pui Lung Road	28	LD	50	27	Y	1800-1900	320	46.9%	18.8%	0.0%	9.4%	3.1%	3.1%	3.1%	0.0%	0.0%	3.1%	3.1%	0.0%	3.1%	0.0%	0.0%	6.3%	0.0%	0.0%	100.0%
Kau Pui Lung Road	28	LD	50	28	Y	1900-2000	300	43.3%	20.0%	0.0%	10.0%	3.3%	3.3%	3.3%	0.0%	0.0%	3.3%	3.3%	0.0%	3.3%	0.0%	0.0%	6.7%	0.0%	0.0%	100.0%
Kau Pui Lung Road	28	LD	50	29	Y	2000-2100	260	42.3%	19.2%	0.0%	7.7%	3.8%	3.8%	3.8%	0.0%	0.0%	3.8%	3.8%	0.0%	3.8%	0.0%	0.0%	7.7%	0.0%	0.0%	100.0%
Kau Pui Lung Road	28	LD	50	28	Y	2100-2200	260	42.3%	19.2%	0.0%	7.7%	3.8%	3.8%	3.8%	0.0%	0.0%	3.8%	3.8%	0.0%	3.8%	0.0%	0.0%	7.7%	0.0%	0.0%	100.0%
Kau Pui Lung Road	28	LD	50	29	Y	2200-2300	260	42.3%	19.2%	0.0%	7.7%	3.8%	3.8%	3.8%	0.0%	0.0%	3.8%	3.8%	0.0%	3.8%	0.0%	0.0%	7.7%	0.0%	0.0%	100.0%
Kau Pui Lung Road	28	LD	50	29	Y	2300-0000	220	40.9%	18.2%	0.0%	9.1%	4.5%	4.5%	4.5%	0.0%	0.0%	4.5%	4.5%	0.0%	4.5%	0.0%	0.0%	4.5%	0.0%	0.0%	100.0%
Kau Pui Lung Road	29	LD	50	30	Y	0000-0100	150	46.7%	13.3%	0.0%	13.3%	6.7%	0.0%	6.7%	0.0%	0.0%	6.7%	0.0%	0.0%	0.0%	0.0%	0.0%	6.7%	0.0%	0.0%	100.0%
Kau Pui Lung Road	29	LD	50	30	Y	0100-0200	120	41.7%	16.7%	0.0%	8.3%	8.3%	0.0%	8.3%	0.0%	0.0%	8.3%	0.0%	0.0%	0.0%	0.0%	0.0%	8.3%	0.0%	0.0%	100.0%
Kau Pui Lung Road	29	LD	50	30	Y	0200-0300	80	50.0%	12.5%	0.0%	12.5%	12.5%	0.0%	0.0%	0.0%	0.0%	0.0%	0.0%	0.0%	0.0%	0.0%	0.0%	12.5%	0.0%	0.0%	100.0%
Kau Pui Lung Road	29	LD	50	30	Y	0300-0400	70	42.9%	14.3%	0.0%	14.3%	14.3%	0.0%	0.0%	0.0%	0.0%	0.0%	0.0%	0.0%	0.0%	0.0%	0.0%	14.3%	0.0%	0.0%	100.0%
Kau Pui Lung Road	29	LD	50	30	Y	0400-0500	70	42.9%	14.3%	0.0%	14.3%	14.3%	0.0%	0.0%	0.0%	0.0%	0.0%	0.0%	0.0%	0.0%	0.0%	0.0%	14.3%	0.0%	0.0%	100.0%
Kau Pui Lung Road	29	LD	50	30	Y	0500-0600	80	50.0%	12.5%	0.0%	12.5%	12.5%	0.0%	0.0%	0.0%	0.0%	0.0%	0.0%	0.0%	0.0%	0.0%	0.0%	12.5%	0.0%	0.0%	100.0%
Kau Pui Lung Road	29	LD	50	30	Y	0600-0700	160	43.8%	18.8%	0.0%	12.5%	6.3%	0.0%	6.3%	0.0%	0.0%	6.3%	0.0%	0.0%	0.0%	0.0%	0.0%	6.3%	0.0%	0.0%	100.0%
Kau Pui Lung Road	29	LD	50	28	Y	0700-0800	300	46.7%	16.7%	0.0%	10.0%	3.3%	3.3%	3.3%	0.0%	0.0%	3.3%	3.3%	0.0%	3.3%	0.0%	0.0%	6.7%	0.0%	0.0%	100.0%
Kau Pui Lung Road	29	LD	50	27	Y	0800-0900	340	50.0%	17.6%	0.0%	8.8%	2.9%	2.9%	2.9%	0.0%	0.0%	2.9%	2.9%	0.0%	2.9%	0.0%	0.0%	5.9%	0.0%	0.0%	100.0%
Kau Pui Lung Road	29	LD	50	27	Y	0900-1000	310	48.4%	16.1%	0.0%	9.7%	3.2%	3.2%	3.2%	0.0%	0.0%	3.2%	3.2%	0.0%	3.2%	0.0%	0.0%	6.5%	0.0%	0.0%	100.0%
Kau Pui Lung Road	29	LD	50	28	Y	1000-1100	310	48.4%	16.1%	0.0%	9.7%	3.2%	3.2%	3.2%	0.0%	0.0%	3.2%	3.2%	0.0%	3.2%	0.0%	0.0%	6.5%	0.0%	0.0%	100.0%
Kau Pui Lung Road	29	LD	50	27	Y	1100-1200	310	48.4%	16.1%	0.0%	9.7%	3.2%	3.2%	3.2%	0.0%	0.0%	3.2%	3.2%	0.0%	3.2%	0.0%	0.0%	6.5%	0.0%	0.0%	100.0%
Kau Pui Lung Road	29	LD	50	28	Y	1200-1300	310	48.4%	16.1%	0.0%	9.7%	3.2%	3.2%	3.2%	0.0%	0.0%	3.2%	3.2%	0.0%	3.2%	0.0%	0.0%	6.5%	0.0%	0.0%	100.0%
Kau Pui Lung Road	29	LD	50	27	Y	1300-1400	310	48.4%	16.1%	0.0%	9.7%	3.2%	3.2%	3.2%	0.0%	0.0%	3.2%	3.2%	0.0%	3.2%	0.0%	0.0%	6.5%	0.0%	0.0%	100.0%
Kau Pui Lung Road	29	LD	50	27	Y	1400-1500	320	50.0%	15.6%	0.0%	9.4%	3.1%	3.1%	3.1%	0.0%	0.0%	3.1%	3.1%	0.0%	3.1%	0.0%	0.0%	6.3%	0.0%	0.0%	100.0%
Kau Pui Lung Road	29	LD	50	27	Y	1500-1600	320	50.0%	15.6%	0.0%	9.4%	3.1%	3.1%	3.1%	0.0%	0.0%	3.1%	3.1%	0.0%	3.1%	0.0%	0.0%	6.3%	0.0%	0.0%	100.0%
Kau Pui Lung Road	29	LD	50	27	Y	1600-1700	330	48.5%	18.2%	0.0%	9.1%	3.0%	3.0%	3.0%	0.0%	0.0%	3.0%	3.0%	0.0%	3.0%	0.0%	0.0%	6.1%	0.0%	0.0%	100.0%
Kau Pui Lung Road	29	LD	50	27	Y	1700-1800	330	48.5%	18.2%	0.0%	9.1%	3.0%	3.0%	3.0%	0.0%	0.0%	3.0%	3.0%	0.0%	3.0%	0.0%	0.0%	6.1%	0.0%	0.0%	100.0%
Kau Pui Lung Road	29	LD	50	27	Y	1800-1900	340	50.0%	17.6%	0.0%	8.8%	2.9%	2.9%	2.9%	0.0%	0.0%	2.9%	2.9%	0.0%	2.9%	0.0%	0.0%	5.9%	0.0%	0.0%	100.0%
Kau Pui Lung Road	29	LD	50	27	Y	1900-2000	310	48.4%	16.1%	0.0%	9.7%	3.2%	3.2%	3.2%	0.0%	0.0%	3.2%	3.2%	0.0%	3.2%	0.0%	0.0%	6.5%	0.0%	0.0%	100.0%
Kau Pui Lung Road	29	LD	50	28	Y	2000-2100	280	46.4%	17.9%	0.0%	7.1%	3.6%	3.6%	3.6%	0.0%	0.0%	3.6%	3.6%	0.0%	3.6%	0.0%	0.0%	7.1%	0.0%	0.0%	100.0%
Kau Pui Lung Road	29	LD	50	28	Y	2100-2200	280	46.4%	17.9%	0.0%	7.1%	3.6%	3.6%	3.6%	0.0%	0.0%	3.6%	3.6%	0.0%	3.6%	0.0%	0.0%	7.1%	0.0%	0.0%	100.0%
Kau Pui Lung Road	29	LD	50	28	Y	2200-2300	260	46.2%	15.4%	0.0%	7.7%	3.8%	3.8%	3.8%	0.0%	0.0%	3.8%	3.8%	0.0%	3.8%	0.0%	0.0%	7.7%	0.0%	0.0%	100.0%
Kau Pui Lung Road	29	LD	50	29	Y	2300-0000	230	43.5%	17.4%	0.0%	8.7%	4.3%	4.3%	4.3%	0.0%	0.0%	4.3%	4.3%	0.0%	4.3%	0.0%	0.0%	4.3%	0.0%	0.0%	100.0%
Lok Shan Road	30	LD	50	30	Y	0000-0100	130	46.2%	15.4%	0.0%	15.4%	7.7%	0.0%	7.7%	0.0%	0.0%	0.0%	0.0%	0.0%	0.0%	0.0%	0.0%	7.7%	0.0%	0.0%	100.0%
Lok Shan Road	30	LD	50	30	Y	0100-0200	90	44.4%	11.1%	0.0%	11.1%	11.1%	0.0%	11.1%	0.0%	0.0%	0.0%	0.0%	0.0%	0.0%	0.0%	0.0%	11.1%	0.0%	0.0%	100.0%
Lok Shan Road	30	LD	50	30	Y	0200-0300	70	42.9%	14.3%	0.0%	14.3%	14.3%	0.0%	0.0%	0.0%	0.0%	0.0%	0.0%	0.0%	0.0%	0.0%	0.0%	14.3%	0.0%	0.0%	100.0%
Lok Shan Road	30	LD	50	30	Y	0300-0400	60	33.3%	16.7%	0.0%	16.7%	16.7%	0.0%	0.0%	0.0%	0.0%	0.0%	0.0%	0.0%	0.0%	0.0%	0.0%	16.7%	0.0%	0.0%	100.0%
Lok Shan Road	30	LD	50	30	Y	0400-0500	60	33.3%	16.7%	0.0%	16.7%	16.7%	0.0%	0.0%	0.0%	0.0%	0.0%	0.0%	0.0%	0.0%	0.0%	0.0%	16.7%	0.0%	0.0%	100.0%
Lok Shan Road	30	LD	50	30	Y	0500-0600	70	42.9%	14.3%	0.0%	14.3%	14.3%	0.0%	0.0%	0.0%	0.0%	0.0%	0.0%	0.0%	0.0%	0.0%	0.0%	14.3%	0.0%	0.0%	100.0%
Lok Shan Road	30	LD	50	30	Y	0600-0700	140	42.9%	14.3%	0.0%	14.3%	7.1%	0.0%	7.1%	0.0%	0.0%	0.0%	0.0%	0.0%	0.0%	0.0%	0.0%	7.1%	7.1%	0.0%	100.0%
Lok Shan Road	30	LD	50	30	Y	0700-0800	230	47.8%	13.0%	0.0%	13.0%	4.3%	4.3%	4.3%	0.0%	0.0%	4.3%	0.0%	0.0%	0.0%	0.0%	0.0%	4.3%	4.3%	0.0%	100.0%
Lok Shan Road	30	LD	50	30	Y	0800-0900	260	50.0%	11.5%	0.0%	11.5%	3.8%	3.8%	3.8%	0.0%	0.0%	3.8%	0.0%	0.0%	0.0%	0.0%	0.0%	3.8%	7.7%	0.0%	100.0%
Lok Shan Road	30	LD	50	30	Y	0900-1000	250	48.0%	12.0%	0.0%	12.0%	4.0%	4.0%	4.0%

Road Name	Road ID	Road Type	Speed Limit (km/hr)	Average Speed (km/hr)	Start Emission Estimated by Broad Brush Approach (Y/N)	Hour	Total Vehicles (Veh/hr)	01 - Private Cars	02 - Taxi	03 - Light Goods Vehicles <=2.5t	04 - Light Goods Vehicles 2.5-3.5t	05 - Light Goods Vehicles >3.5t	06 - Medium Goods Vehicles <=15t	07 - Medium Goods Vehicles 15-24t	08 - Public Light Buses	09 - Private Light Bus <=3.5t	10 - Private Light Bus >3.5t	11 - Non-franchised Bus<=6.4t	12 - Non-franchised Bus 6.4-15t	13 - Non-franchised Bus 15-24t	14 - Franchised Bus Single Deck	15 - Franchised Bus Double Deck	16 - Motorcycles	17 - Heavy Goods Vehicles >24t	18 - Non-franchised Bus >24t	Total
								PC	TAXI	LGV3	LGV4	LGV5	HGV7	HGV8	PLB	PV4	PV5	NFB6	NFB7	NFB8	FBSD	FBDD	MC	HGV9	NFB9	
Maidstone Road	32	LD	50	30	Y	1500-1600	40	25.0%	25.0%	0.0%	25.0%	0.0%	0.0%	0.0%	0.0%	0.0%	0.0%	0.0%	0.0%	0.0%	0.0%	0.0%	25.0%	0.0%	0.0%	100.0%
Maidstone Road	32	LD	50	30	Y	1600-1700	40	25.0%	25.0%	0.0%	25.0%	0.0%	0.0%	0.0%	0.0%	0.0%	0.0%	0.0%	0.0%	0.0%	0.0%	0.0%	25.0%	0.0%	0.0%	100.0%
Maidstone Road	32	LD	50	30	Y	1700-1800	40	25.0%	25.0%	0.0%	25.0%	0.0%	0.0%	0.0%	0.0%	0.0%	0.0%	0.0%	0.0%	0.0%	0.0%	0.0%	25.0%	0.0%	0.0%	100.0%
Maidstone Road	32	LD	50	30	Y	1800-1900	50	40.0%	20.0%	0.0%	20.0%	0.0%	0.0%	0.0%	0.0%	0.0%	0.0%	0.0%	0.0%	0.0%	0.0%	0.0%	20.0%	0.0%	0.0%	100.0%
Maidstone Road	32	LD	50	30	Y	1900-2000	40	25.0%	25.0%	0.0%	25.0%	0.0%	0.0%	0.0%	0.0%	0.0%	0.0%	0.0%	0.0%	0.0%	0.0%	0.0%	25.0%	0.0%	0.0%	100.0%
Maidstone Road	32	LD	50	30	Y	2000-2100	40	25.0%	25.0%	0.0%	25.0%	0.0%	0.0%	0.0%	0.0%	0.0%	0.0%	0.0%	0.0%	0.0%	0.0%	0.0%	25.0%	0.0%	0.0%	100.0%
Maidstone Road	32	LD	50	30	Y	2100-2200	40	25.0%	25.0%	0.0%	25.0%	0.0%	0.0%	0.0%	0.0%	0.0%	0.0%	0.0%	0.0%	0.0%	0.0%	0.0%	25.0%	0.0%	0.0%	100.0%
Maidstone Road	32	LD	50	30	Y	2200-2300	40	25.0%	25.0%	0.0%	25.0%	0.0%	0.0%	0.0%	0.0%	0.0%	0.0%	0.0%	0.0%	0.0%	0.0%	0.0%	25.0%	0.0%	0.0%	100.0%
Maidstone Road	32	LD	50	30	Y	2300-0000	40	25.0%	25.0%	0.0%	25.0%	0.0%	0.0%	0.0%	0.0%	0.0%	0.0%	0.0%	0.0%	0.0%	0.0%	0.0%	25.0%	0.0%	0.0%	100.0%
Maidstone Road	33	LD	50	30	Y	0000-0100	20	50.0%	50.0%	0.0%	0.0%	0.0%	0.0%	0.0%	0.0%	0.0%	0.0%	0.0%	0.0%	0.0%	0.0%	0.0%	0.0%	0.0%	0.0%	100.0%
Maidstone Road	33	LD	50	30	Y	0100-0200	20	50.0%	50.0%	0.0%	0.0%	0.0%	0.0%	0.0%	0.0%	0.0%	0.0%	0.0%	0.0%	0.0%	0.0%	0.0%	0.0%	0.0%	0.0%	100.0%
Maidstone Road	33	LD	50	30	Y	0200-0300	20	50.0%	50.0%	0.0%	0.0%	0.0%	0.0%	0.0%	0.0%	0.0%	0.0%	0.0%	0.0%	0.0%	0.0%	0.0%	0.0%	0.0%	0.0%	100.0%
Maidstone Road	33	LD	50	30	Y	0300-0400	20	50.0%	50.0%	0.0%	0.0%	0.0%	0.0%	0.0%	0.0%	0.0%	0.0%	0.0%	0.0%	0.0%	0.0%	0.0%	0.0%	0.0%	0.0%	100.0%
Maidstone Road	33	LD	50	30	Y	0400-0500	20	50.0%	50.0%	0.0%	0.0%	0.0%	0.0%	0.0%	0.0%	0.0%	0.0%	0.0%	0.0%	0.0%	0.0%	0.0%	0.0%	0.0%	0.0%	100.0%
Maidstone Road	33	LD	50	30	Y	0500-0600	20	50.0%	50.0%	0.0%	0.0%	0.0%	0.0%	0.0%	0.0%	0.0%	0.0%	0.0%	0.0%	0.0%	0.0%	0.0%	0.0%	0.0%	0.0%	100.0%
Maidstone Road	33	LD	50	30	Y	0600-0700	20	50.0%	50.0%	0.0%	0.0%	0.0%	0.0%	0.0%	0.0%	0.0%	0.0%	0.0%	0.0%	0.0%	0.0%	0.0%	0.0%	0.0%	0.0%	100.0%
Maidstone Road	33	LD	50	30	Y	0700-0800	40	25.0%	25.0%	0.0%	25.0%	0.0%	0.0%	0.0%	0.0%	0.0%	0.0%	0.0%	0.0%	0.0%	0.0%	0.0%	25.0%	0.0%	0.0%	100.0%
Maidstone Road	33	LD	50	30	Y	0800-0900	50	40.0%	20.0%	0.0%	20.0%	0.0%	0.0%	0.0%	0.0%	0.0%	0.0%	0.0%	0.0%	0.0%	0.0%	0.0%	20.0%	0.0%	0.0%	100.0%
Maidstone Road	33	LD	50	30	Y	0900-1000	40	25.0%	25.0%	0.0%	25.0%	0.0%	0.0%	0.0%	0.0%	0.0%	0.0%	0.0%	0.0%	0.0%	0.0%	0.0%	25.0%	0.0%	0.0%	100.0%
Maidstone Road	33	LD	50	30	Y	1000-1100	40	25.0%	25.0%	0.0%	25.0%	0.0%	0.0%	0.0%	0.0%	0.0%	0.0%	0.0%	0.0%	0.0%	0.0%	0.0%	25.0%	0.0%	0.0%	100.0%
Maidstone Road	33	LD	50	30	Y	1100-1200	40	25.0%	25.0%	0.0%	25.0%	0.0%	0.0%	0.0%	0.0%	0.0%	0.0%	0.0%	0.0%	0.0%	0.0%	0.0%	25.0%	0.0%	0.0%	100.0%
Maidstone Road	33	LD	50	30	Y	1200-1300	40	25.0%	25.0%	0.0%	25.0%	0.0%	0.0%	0.0%	0.0%	0.0%	0.0%	0.0%	0.0%	0.0%	0.0%	0.0%	25.0%	0.0%	0.0%	100.0%
Maidstone Road	33	LD	50	30	Y	1300-1400	40	25.0%	25.0%	0.0%	25.0%	0.0%	0.0%	0.0%	0.0%	0.0%	0.0%	0.0%	0.0%	0.0%	0.0%	0.0%	25.0%	0.0%	0.0%	100.0%
Maidstone Road	33	LD	50	30	Y	1400-1500	40	25.0%	25.0%	0.0%	25.0%	0.0%	0.0%	0.0%	0.0%	0.0%	0.0%	0.0%	0.0%	0.0%	0.0%	0.0%	25.0%	0.0%	0.0%	100.0%
Maidstone Road	33	LD	50	30	Y	1500-1600	40	25.0%	25.0%	0.0%	25.0%	0.0%	0.0%	0.0%	0.0%	0.0%	0.0%	0.0%	0.0%	0.0%	0.0%	0.0%	25.0%	0.0%	0.0%	100.0%
Maidstone Road	33	LD	50	30	Y	1600-1700	40	25.0%	25.0%	0.0%	25.0%	0.0%	0.0%	0.0%	0.0%	0.0%	0.0%	0.0%	0.0%	0.0%	0.0%	0.0%	25.0%	0.0%	0.0%	100.0%
Maidstone Road	33	LD	50	30	Y	1700-1800	40	25.0%	25.0%	0.0%	25.0%	0.0%	0.0%	0.0%	0.0%	0.0%	0.0%	0.0%	0.0%	0.0%	0.0%	0.0%	25.0%	0.0%	0.0%	100.0%
Maidstone Road	33	LD	50	30	Y	1800-1900	50	40.0%	20.0%	0.0%	20.0%	0.0%	0.0%	0.0%	0.0%	0.0%	0.0%	0.0%	0.0%	0.0%	0.0%	0.0%	20.0%	0.0%	0.0%	100.0%
Maidstone Road	33	LD	50	30	Y	1900-2000	40	25.0%	25.0%	0.0%	25.0%	0.0%	0.0%	0.0%	0.0%	0.0%	0.0%	0.0%	0.0%	0.0%	0.0%	0.0%	25.0%	0.0%	0.0%	100.0%
Maidstone Road	33	LD	50	30	Y	2000-2100	40	25.0%	25.0%	0.0%	25.0%	0.0%	0.0%	0.0%	0.0%	0.0%	0.0%	0.0%	0.0%	0.0%	0.0%	0.0%	25.0%	0.0%	0.0%	100.0%
Maidstone Road	33	LD	50	30	Y	2100-2200	40	25.0%	25.0%	0.0%	25.0%	0.0%	0.0%	0.0%	0.0%	0.0%	0.0%	0.0%	0.0%	0.0%	0.0%	0.0%	25.0%	0.0%	0.0%	100.0%
Maidstone Road	33	LD	50	30	Y	2200-2300	40	25.0%	25.0%	0.0%	25.0%	0.0%	0.0%	0.0%	0.0%	0.0%	0.0%	0.0%	0.0%	0.0%	0.0%	0.0%	25.0%	0.0%	0.0%	100.0%
Maidstone Road	33	LD	50	30	Y	2300-0000	40	25.0%	25.0%	0.0%	25.0%	0.0%	0.0%	0.0%	0.0%	0.0%	0.0%	0.0%	0.0%	0.0%	0.0%	0.0%	25.0%	0.0%	0.0%	100.0%
Maidstone Road	34	LD	50	30	Y	0000-0100	70	28.6%	14.3%	0.0%	14.3%	14.3%	0.0%	0.0%	0.0%	0.0%	0.0%	0.0%	0.0%	0.0%	0.0%	14.3%	14.3%	0.0%	0.0%	100.0%
Maidstone Road	34	LD	50	30	Y	0100-0200	70	28.6%	14.3%	0.0%	14.3%	14.3%	0.0%	0.0%	0.0%	0.0%	0.0%	0.0%	0.0%	0.0%	0.0%	14.3%	14.3%	0.0%	0.0%	100.0%
Maidstone Road	34	LD	50	30	Y	0200-0300	60	16.7%	16.7%	0.0%	16.7%	16.7%	0.0%	0.0%	0.0%	0.0%	0.0%	0.0%	0.0%	0.0%	0.0%	16.7%	16.7%	0.0%	0.0%	100.0%
Maidstone Road	34	LD	50	30	Y	0300-0400	60	16.7%	16.7%	0.0%	16.7%	16.7%	0.0%	0.0%	0.0%	0.0%	0.0%	0.0%	0.0%	0.0%	0.0%	16.7%	16.7%	0.0%	0.0%	100.0%
Maidstone Road	34	LD	50	30	Y	0400-0500	60	16.7%	16.7%	0.0%	16.7%	16.7%	0.0%	0.0%	0.0%	0.0%	0.0%	0.0%	0.0%	0.0%	0.0%	16.7%	16.7%	0.0%	0.0%	100.0%
Maidstone Road	34	LD	50	30	Y	0500-0600	60	16.7%	16.7%	0.0%	16.7%	16.7%	0.0%	0.0%	0.0%	0.0%	0.0%	0.0%	0.0%	0.0%	0.0%	16.7%	16.7%	0.0%	0.0%	100.0%
Maidstone Road	34	LD	50	30	Y	0600-0700	80	25.0%	12.5%	0.0%	12.5%	12.5%	0.0%	0.0%	12.5%	0.0%	0.0%	0.0%	0.0%	0.0%	0.0%	12.5%	12.5%	0.0%	0.0%	100.0%
Maidstone Road	34	LD	50	30	Y	0700-0800	140	28.6%	14.3%	0.0%	7.1%	7.1%	7.1%	7.1%	7.1%	0.0%	7.1%	0.0%	0.0%	0.0%	0.0%	7.1%	7.1%	0.0%	0.0%	100.0%
Maidstone Road	34	LD	50	30	Y	0800-0900	170	29.4%	17.6%	0.0%	11.8%	5.9%	5.9%	5.9%	5.9%	0.0%	5.9%	0.0%	0.0%	0.0%	0.0%	5.9%	5.9%	0.0%	0.0%	100.0%
Maidstone Road	34	LD	50	30	Y	0900-1000	140	28.6%	14.3%	0.0%	7.1%	7.1%	7.1%	7.1%	7.1%	0.0%	7.1%	0.0%	0.0%	0.0%	0.0%	7.1%	7.1%	0.0%	0.0%	100.0%
Maidstone Road	34	LD	50	30	Y	1000-1100	140	28.6%	14.3%	0.0%	7.1%	7.1%	7.1%	7.1%	7.1%	0.0%	7.1%	0.0%	0.0%	0.0%	0.0%	7.1%	7.1%	0.0%	0.0%	100.0%
Maidstone Road	34	LD	50	30	Y	1100-1200	140	28.6%	14.3%	0.0%	7.1%	7.1%	7.1%	7.1%	7.1%	0.0%	7.1%	0.0%	0.0%	0.0%	0.0%	7.1%	7.1%	0.0%	0.0%	100.0%
Maidstone Road	34	LD	50	30	Y	1200-1300	170	29.4%	17.6%	0.0%	11.8%	5.9%	5.9%	5.9%	5.9%	0.0%	5.9%	0.0%	0.0%	0.0%	0.0%	5.9%	5.9%	0.0%	0.0%	100.0%
Maidstone Road	34	LD	50	30	Y	1300-1400	170	29.4%	17.6%	0.0%	11.8%	5.9%	5.9%	5.9%	5.9%	0.0%	5.9%	0.0%	0.0%	0.0%	0.0%	5.9%	5.9%	0.0%	0.0%	100.0%
Maidstone Road	34	LD	50	30	Y	1400-1500	170	29.4%	17.6%	0.0%	11.8%	5.9%	5.9%	5.9%	5.9%	0.0%	5.9%	0.0%	0.0%	0.0%	0.0%	5.9%	5.9%	0.0%	0.0%	100.0%
Maidstone Road	34	LD	50	30	Y	1500-1600	170	29.4%	17.6%	0.0%	11.8%	5.9%	5.9%	5.9%	5.9%	0.0%	5.9%	0.0%	0.0%	0.0%	0.0%	5.9%	5.9%	0.0%	0.0%	100.0%
Maidstone Road	34	LD	50	30	Y	1600-1700	170	29.4%	17.6%	0.0%	11.8%	5.9%	5.9%	5.9%	5.9%	0.0%	5.9%	0.0%	0.0%	0.0%	0.0%	5.9%	5.9%	0.0%	0.0%	100.0%
Maidstone Road	34	LD	50	30	Y	1700-1800	170	29.4%	17.6%	0.0%	11.8%	5.9%	5.9%	5.9%	5.9%	0.0%	5.9%	0.0%	0.0%	0.0%	0.0%	5.9%	5.9%	0.0%	0.0%	100.0%
Maidstone Road	34	LD	50	30	Y	1800-1900	180	33.3%	16.7%	0.0%	11.1%	5.6%	5.6%	5.6%	5.6%	0.0%	5.6%	0.0%	0.0%	0.0%	0.0%	5.6%	5.6%	0.0%	0.0%	100.0%
Maidstone Road	34	LD	50	30	Y	1900-2000	170	29.4%	17.6%	0.0%	11.8%	5.9%	5.9%	5.9%	5.9%	0.0%	5.9%	0.0%	0.0%	0.0%	0.0%	5.9%	5.9%	0.0%	0.0%	100.0%
Maidstone Road	34	LD	50	30	Y	2000-2100	130	30.8%	15.4%	0.0%	7.7%	7.7%	7.7%	7.7%	7.7%	0.0%	0.0%	7.7%	0.0%	0.0%	0.0%	7.7%	7.7%	0.0%	0.0%	100.0%
Maidstone Road	34	LD	50	30	Y	2100-2200	140	28.6%	14.3%	0.0%	14.3%	7.1%	7.1%	7.1%	7.1%	0.0%	0.0%	7.1%	0.0%	0.0%	0.0%	7.1%	7.1%	0.0%	0.0%	100.0%
Maidstone Road	34	LD	50	30	Y	2200-2300	130	30.8%	15.4%	0.0%	7.7%	7.7%	7.7%	7.7%	7.7%	0.0%	0.0%	7.7%	0.0%	0.0%	0.0%	7.7%	7.7%	0.0%	0.0%	100.0%
Maidstone Road	34	LD	50	30	Y	2300-0000	120	25.0%	16.7%	0.0%	8.3%	8.3%	8.3%	8.3%	8.3%	0.0%	0.0%	8.3%	0.0%	0.0%	0.0%	8.3%	8.3%	0.0%	0.0%	100.0%
Maidstone Lane	35	LD	50	30	Y	0000-0100	70	28.6%	14.3%	0.0%	14.3%	14.3%	0.0%	0.0%	0.0%	0.0%	0.0%	0.0%	0.0%	0.0%	0.0%	14.3%	14.3%	0.0%	0.0%	100.0%
Maidstone Lane	35	LD	50	30	Y	0100-0200	70	28.6%	14.3%	0.0%	14.3%	14.3%	0.0%	0.0%	0.0%	0.0%	0.0%	0.0%	0.0%	0.0%	0.0%	14.3%	14.3%	0.0%	0.0%	100.0%
Maidstone Lane	35	LD	50	30	Y	0200-0300	60	16.7%	16.7%	0.0%	16.7%	16.7%	0.0%	0.0%	0.0%	0.0%	0.0%	0.0%	0.0%	0.0%	0.0%	16.7%	16.7%	0.0%	0.0%	100.0%
Maidstone Lane	35	LD	50	30	Y	0300-0400	60	16.7%	16.7%	0.0%	16.7%	16.7%	0.0%	0.0%	0.0%	0.0%	0.0%	0.0%	0.0%	0.0%	0.0%	16.7%	16.7%	0.0%	0.0%	100.0%
Maidstone Lane	35	LD	50	30	Y	0400-0500	60	16.7%	16.7%	0.0%	16.7%	16.7%	0.0%	0.0%	0.0%	0.0%	0.0%	0.0%	0.0%	0.0%	0.0%	16.7%	16.7%	0.0%	0.0%	100.0%
Maidstone Lane	35	LD	50	30	Y	0500-0600	60	16.7%	16.7%	0.0%	16.7%	16.7%	0.0%	0.0%	0.0%	0.0%	0.0%	0.0%	0.0%	0.0%	0.0%	16.7%	16.7%	0.0%	0.0%	100.0%
Maidstone Lane	35	LD	50	30	Y	0600-0700	80	25.0%	12.5%	0.0%	12.5%	12.5%	0.0%	0.0%	12.5%	0.0%	0.0%	0.0%	0.0%	0.0%	0.0%	12.5%	12.5%	0.0%	0.0%	100.0%
Maidstone Lane	35	LD	50	30	Y	0700-0800	140	28.6%	14.3%	0.0%	7.1%	7.1%	7.1%	7.1%	7.1%	0.0%	7.1%	0.0%	0.0%	0.0%	0.0%	7.1%	7.1%	0.0%	0.0%	100.0%
Maidstone Lane	35	LD	50	30	Y	0800-0900	170	29.4%	17.6%	0.0%	11.8%	5.9%	5.9%	5.9%	5.9%	0.0%	5.9%	0.0%	0.0%	0.0%	0.0%	5.9%	5.9%	0.0%	0.0%	100.0%
Maidstone Lane	35	LD	50	30	Y	0900-1000	150	26.7%	13.3%	0.0%	13.3%	6.7%	6.7%	6.7%	6.7%	0.0%	6.7%	0.0%	0.0%	0.0%	0.0%	6.7%	6.7%	0.0%	0.0%	100.0%
Maidstone Lane	35	LD	50	30	Y	1000-1100	140	28.6%	14.3%	0.0%	7.1%	7.1%	7.1%	7.1%	7.1%	0.0%	7.1%	0.0%	0.0%	0.0%	0.0%	7.1%	7.1%	0.0%	0.0%	100.0%
Maidstone Lane	35	LD	50	30	Y	1100-1200	150	26.7%	13.3%	0.0%	13.3%	6.7%	6.7%	6.7%	6.7%	0.0%	6.7%	0.0%	0.0%	0.0%	0.0%	6.7%	6.7%	0.0%	0.0%	100.0%
Maidstone Lane	35	LD	50	30	Y	1200-1300	170	29.4%	17.6%	0.0%	11.8%	5.9%	5.9%	5.9%	5.9%	0.0%	5.9%	0.0%	0.0%	0.0%	0.0%	5.9%	5.9%	0.0%	0.0%	100.0%
Maidstone Lane	35	LD	50	30	Y	1300-1400	170	29.4%	17.6%	0.0%	11.8%	5.9%	5.9%	5.9%	5.9%	0.0%	5.9%	0.0%	0.0%	0.0%	0.0%	5.9%	5.9%	0.0%	0.0%	100.0%
Maidstone Lane	35	LD	50	30	Y	1400-1500	170	29.4%	17.6%	0.0%	11.8%	5.9%	5.9%	5.9%	5.9%	0.0%	5.9%	0.0%	0.0%	0.0%	0.0%	5.9%	5.9%	0.0%	0.0%	100.0%
Maidstone Lane	35	LD	50	30	Y	1500-1600	170	29.4%	17.6%	0.0%	11.8%	5.9%	5.9%	5.9%	5.9%	0.0%	5.9%	0.0%	0.0%	0.0%	0.0%	5.9%	5.9%	0.0%	0.0%	100.0%
Maidstone Lane	35	LD	50	30	Y	1600-1700	170	29.4%	17.6%	0.0%	11.8%	5.9%	5.9%	5.9%	5.9%	0.0%	5.9%	0.0%	0.0%	0.0%	0.0%	5.9%	5.9%	0.0%	0.0%	100.0%
Maidstone Lane	35	LD	50	30	Y	1700-1800	170	29.4%	17.6%	0.0%	11.8%	5.9%	5.9%	5.9%	5.9%	0.0%	5.9%	0.0%	0.0%	0.0%	0.0%	5.9%	5.9%	0.0%	0.0%	100.0%
Maidstone Lane	35	LD	50	30	Y	1800-1900	170	29.4%	17.6%	0.0%	11.8%	5.9%	5.9%	5.9%	5.9%	0.0%	5.9%	0.0%	0.0%	0.0%	0.0%	5.9%	5.9%	0.0%	0.0%	100.0%
Maidstone Lane	35	LD	50	30	Y	1900-2000	170	29.4%	17.6%	0.0%	11.8%	5.9%	5.9%	5.9%	5.9%	0.0%	5.9%	0.0%	0.0%	0.0%	0.0%	5.9%	5.9%	0.0%	0.0%	100.0%
Maidstone Lane	35	LD	50	30	Y	2000-2100	130	30.8%	15.4%	0.0%	7.7%	7.7%	7.7%	7.7%	7.7%	0.0%	0.0%	7.7%	0.0%	0.0%	0.0%	7.7%	7.7%	0.0%	0.0%	100.0%
Maidstone Lane	35	LD	50	30	Y	2100-2200	140	28.6%	14.3%	0.0%	14.3%	7.1%	7.1%	7.1%	7.1%	0.0%	0.0%	7.1%	0.0%	0.0%	0.0%	7.1%	7.1%	0.0%	0.0%	100.0%
Maidstone Lane	35	LD	50	30	Y	2200-2300	130	30.8%	15.4%	0.0%	7.7%	7.7%	7.7%	7.7%	7.7%	0.0%	0.0%	7.7%	0.0%	0.0%	0.0%	7.7%	7.7%	0.0%	0.0%	100.0%
Maidstone Lane	35	LD	50	30	Y	2300-0000	120	25.0%	16.7%	0.0%	8.3%	8.3%	8.3%	8.3%	8.3%	0.0%	0.0%	8.3%	0.0%	0.0%	0.0%	8.3%	8.3%	0.0%	0.0%	100.0%
Maidstone Lane	36	LD	50	30	Y	0000-0100	20	50.0%	50.0%	0.0%	0.0%	0.0%	0.0%	0.0%	0.0%	0.0%	0.0%	0.0%	0.0%	0.0%	0.0%	0.0%	0.0%	0.0%	0.0%	100.0%
Maidstone Lane	36	LD	50	30	Y	0100-0200	20	50.0%	50.0%	0.0%	0.0%	0.0%	0.0%	0.0%	0.0%	0.0%	0.0%	0.0%	0.0%	0.0%	0.0%	0.0%	0.0%	0.0%	0.0%	100.0%
Maidstone Lane	36	LD	50	30	Y	0200-0300	20	50.0%	50.0%	0.0%	0.0%	0.0%	0.0%	0.0%	0.0%	0.0%	0.0%	0.0%	0.0%	0.0%	0.0%	0.0%	0.0%	0.0%	0.0%	100.0%
Maidstone Lane	36	LD	50	30	Y	0300-0400	10	100.0%	0.0%	0.0%	0.0%	0.0%	0.0%	0.0%	0.0%	0.0%	0.0%	0.0%	0.0%	0.0%	0.0%	0.0%	0.0%	0.0%	0.0%	100.0%
Maidstone Lane	36	LD	50	30	Y	0400-0500	10	100.0%	0.0%	0.0%	0.0%	0.0%	0.0%	0.0%	0.0%	0.0%	0.0%	0.0%	0.0%	0.0%	0.0%	0.0%	0.0%	0.0%	0.0%	100.0%
Maidstone Lane	36	LD	50	30	Y	0500-0600	20	50.0%	50.0%	0.0%	0.0%	0.0%	0.0%	0.0%	0.0%	0.0%	0.0%	0.0%	0.0%	0.0%	0.0%	0.0%	0.0%	0.0%	0.0%	100.0%
Maidstone Lane	36	LD	50	30	Y	0600-0700	20	50.0%	50.0%	0.0%	0.0%	0.0%	0.0%	0.0%	0.0%	0.0%	0.0%	0.0%	0.0%	0.0%	0.0%	0.0%	0.0%	0.0%	0.0%	100.0%
Maidstone Lane	36	LD	50	30	Y	0700-0800	40	25.0%	25.0%	0.0%	25.0%	0.0%	0.0%	0.0%	0.0%	0.0%	0.0%	0.0%	0.0%	0.0%	0.0%	0.0%	25.0%	0.0%	0.0%	100.0%
Maidstone Lane	36	LD	50	30	Y	0800-0900	40	25.0%	25.0%	0.0%	25.0%	0.0%	0.0%	0.0%	0.0%	0.0%	0.0%	0.0%	0.0%	0.0%	0.0%	0.0%	25.0%	0.0%	0.0%	100.0%
Maidstone Lane	36	LD	50	30	Y	0900-1000	40	25.0%	25.0%	0.0%	25.0%	0.0%	0.0%	0.0%	0.0%	0.0%	0.0%	0.0%	0.0%	0.0%	0.0%	0.0%	25.0%	0.0%	0.0%	100.0%
Maidstone Lane	36	LD	50	30	Y	1000-1100	40	25.0%	25.0%	0.0%	25.0%	0.0%	0.0%	0.0%	0.0%	0.0%	0.0%	0.0%	0.0%	0.0%	0.0%	0.0%	25.0%	0.0%	0.0%	100.0%
Maidstone Lane	36	LD	50	30	Y	1100-1200	40	25.0%	25.0%	0.0%	25.0%	0.0%	0.0%	0.0%	0.0%	0.0%	0.0%	0.0%	0.0%	0.0%	0.0%	0.0%	25.0%	0.0%	0.0%	100.0%
Maidstone Lane	36	LD	50	30	Y	1200-1300	40	25.0%	25.0%	0.0%	25.0%	0.0%	0.0%	0.0%	0.0%	0.0%	0.0%	0.0%	0.0%	0.0%	0.0%	0.0%	25.0%	0.0%	0.0%	100.0%
Maidstone Lane	36	LD	50	30	Y	1300-1400	40	25.0%	25.0%	0.0%	25.0%	0.0%	0.0%	0.0%	0.0%	0.0%	0.0%	0.0%	0.0%	0.0%	0.0%	0.0%	25.0%	0.0%	0.0%	100.0%
Maidstone Lane	36	LD	50	30	Y	1400-1500	40	25.0%	25.0%	0.0%	25.0%	0.0%	0.0%	0.0%	0.0%	0.0%	0.0%	0.0%	0.0%	0.0%	0.0%	0.0%	25.0%	0.0%	0.0%	100.0%
Maidstone Lane	36	LD	50	30	Y	1500-1600	40	25.0%	25.0%	0.0%	25.0%	0.0%	0.0%	0.0%	0.0%	0.0%	0.0%	0.0%	0.0%	0.0%	0.0%	0.0%	25.0%	0.0%	0.0%	100.0%
Maidstone Lane	36	LD	50	30	Y	1600-1700	40	25.0%	25.0%	0.0%	25.0%	0.0%	0.0%	0.0%	0.0%	0.0%	0.0%	0.0%	0.0%	0.0%	0.0%	0.0%	25.0%	0.0%	0.0%	100.0%
Maidstone Lane	36	LD	50	30	Y	1700-1800	40	25.0%	25.0%	0.0%	25.0%	0.0%	0.0%	0.0%	0.0%	0.0%	0.0%	0.0%	0.0%	0.0%	0.0%	0.0%	25.0%	0.0%	0.0%	100.0%
Maidstone Lane	36	LD	50	30	Y	1800-1900	40	25.0%	25.0%	0.0%	25.0%	0.0%	0.0%	0.0%	0.0%	0.0%

Road Name	Road ID	Road Type	Speed Limit (km/hr)	Average Speed (km/hr)	Start Emission Estimated by Broad Brush Approach (Y/N)	Hour	Total Vehicles (Veh/hr)	01 - Private Cars	02 - Taxi	03 - Light Goods Vehicles <=2.5t	04 - Light Goods Vehicles 2.5-3.5t	05 - Light Goods Vehicles >3.5t	06 - Medium Goods Vehicles <=15t	07 - Medium Goods Vehicles 15-24t	08 - Public Light Buses	09 - Private Light Bus <=3.5t	10 - Private Light Bus >3.5t	11 - Non-franchised Bus<=6.4t	12 - Non-franchised Bus 6.4-15t	13 - Non-franchised Bus 15-24t	14 - Franchised Bus Single Deck	15 - Franchised Bus Double Deck	16 - Motorcycles	17 - Heavy Goods Vehicles >24t	18 - Non-franchised Bus >24t	Total
								PC	TAXI	LGV3	LGV4	LGV6	HGV7	HGV8	PLB	PV4	PV5	NFB6	NFB7	NFB8	FBSD	FBDD	MC	HGV9	NFB9	
Kau Pui Lung Road	38	LD	50	29	Y	2300-0000	220	40.9%	18.2%	0.0%	9.1%	4.5%	4.5%	4.5%	0.0%	0.0%	4.5%	4.5%	0.0%	4.5%	0.0%	0.0%	4.5%	0.0%	0.0%	100.0%
Kau Pui Lung Road	39	LD	50	30	Y	0000-0100	150	46.7%	13.3%	0.0%	13.3%	6.7%	0.0%	6.7%	0.0%	0.0%	6.7%	0.0%	0.0%	0.0%	0.0%	0.0%	6.7%	0.0%	0.0%	100.0%
Kau Pui Lung Road	39	LD	50	30	Y	0100-0200	120	41.7%	16.7%	0.0%	8.3%	8.3%	0.0%	8.3%	0.0%	0.0%	8.3%	0.0%	0.0%	0.0%	0.0%	0.0%	8.3%	0.0%	0.0%	100.0%
Kau Pui Lung Road	39	LD	50	30	Y	0200-0300	80	50.0%	12.5%	0.0%	12.5%	12.5%	0.0%	0.0%	0.0%	0.0%	0.0%	0.0%	0.0%	0.0%	0.0%	0.0%	12.5%	0.0%	0.0%	100.0%
Kau Pui Lung Road	39	LD	50	30	Y	0300-0400	70	42.9%	14.3%	0.0%	14.3%	14.3%	0.0%	0.0%	0.0%	0.0%	0.0%	0.0%	0.0%	0.0%	0.0%	0.0%	14.3%	0.0%	0.0%	100.0%
Kau Pui Lung Road	39	LD	50	30	Y	0400-0500	70	42.9%	14.3%	0.0%	14.3%	14.3%	0.0%	0.0%	0.0%	0.0%	0.0%	0.0%	0.0%	0.0%	0.0%	0.0%	14.3%	0.0%	0.0%	100.0%
Kau Pui Lung Road	39	LD	50	30	Y	0500-0600	80	50.0%	12.5%	0.0%	12.5%	12.5%	0.0%	0.0%	0.0%	0.0%	0.0%	0.0%	0.0%	0.0%	0.0%	0.0%	12.5%	0.0%	0.0%	100.0%
Kau Pui Lung Road	39	LD	50	30	Y	0600-0700	160	43.8%	18.8%	0.0%	12.5%	6.3%	0.0%	6.3%	0.0%	0.0%	6.3%	0.0%	0.0%	0.0%	0.0%	0.0%	6.3%	0.0%	0.0%	100.0%
Kau Pui Lung Road	39	LD	50	28	Y	0700-0800	300	46.7%	16.7%	0.0%	10.0%	3.3%	3.3%	3.3%	0.0%	0.0%	3.3%	3.3%	0.0%	0.0%	0.0%	0.0%	6.7%	0.0%	0.0%	100.0%
Kau Pui Lung Road	39	LD	50	27	Y	0800-0900	340	50.0%	17.6%	0.0%	8.8%	2.9%	2.9%	2.9%	0.0%	0.0%	2.9%	2.9%	0.0%	2.9%	0.0%	0.0%	5.9%	0.0%	0.0%	100.0%
Kau Pui Lung Road	39	LD	50	27	Y	0900-1000	310	48.4%	16.1%	0.0%	9.7%	3.2%	3.2%	3.2%	0.0%	0.0%	3.2%	3.2%	0.0%	3.2%	0.0%	0.0%	6.5%	0.0%	0.0%	100.0%
Kau Pui Lung Road	39	LD	50	28	Y	1000-1100	310	48.4%	16.1%	0.0%	9.7%	3.2%	3.2%	3.2%	0.0%	0.0%	3.2%	3.2%	0.0%	3.2%	0.0%	0.0%	6.5%	0.0%	0.0%	100.0%
Kau Pui Lung Road	39	LD	50	27	Y	1100-1200	310	48.4%	16.1%	0.0%	9.7%	3.2%	3.2%	3.2%	0.0%	0.0%	3.2%	3.2%	0.0%	3.2%	0.0%	0.0%	6.5%	0.0%	0.0%	100.0%
Kau Pui Lung Road	39	LD	50	28	Y	1200-1300	310	48.4%	16.1%	0.0%	9.7%	3.2%	3.2%	3.2%	0.0%	0.0%	3.2%	3.2%	0.0%	3.2%	0.0%	0.0%	6.5%	0.0%	0.0%	100.0%
Kau Pui Lung Road	39	LD	50	27	Y	1300-1400	310	48.4%	16.1%	0.0%	9.7%	3.2%	3.2%	3.2%	0.0%	0.0%	3.2%	3.2%	0.0%	3.2%	0.0%	0.0%	6.5%	0.0%	0.0%	100.0%
Kau Pui Lung Road	39	LD	50	27	Y	1400-1500	320	50.0%	15.6%	0.0%	9.4%	3.1%	3.1%	3.1%	0.0%	0.0%	3.1%	3.1%	0.0%	3.1%	0.0%	0.0%	6.3%	0.0%	0.0%	100.0%
Kau Pui Lung Road	39	LD	50	27	Y	1500-1600	320	50.0%	15.6%	0.0%	9.4%	3.1%	3.1%	3.1%	0.0%	0.0%	3.1%	3.1%	0.0%	3.1%	0.0%	0.0%	6.3%	0.0%	0.0%	100.0%
Kau Pui Lung Road	39	LD	50	27	Y	1600-1700	330	48.5%	18.2%	0.0%	9.1%	3.0%	3.0%	3.0%	0.0%	0.0%	3.0%	3.0%	0.0%	3.0%	0.0%	0.0%	6.1%	0.0%	0.0%	100.0%
Kau Pui Lung Road	39	LD	50	27	Y	1700-1800	330	48.5%	18.2%	0.0%	9.1%	3.0%	3.0%	3.0%	0.0%	0.0%	3.0%	3.0%	0.0%	3.0%	0.0%	0.0%	6.1%	0.0%	0.0%	100.0%
Kau Pui Lung Road	39	LD	50	27	Y	1800-1900	340	50.0%	17.6%	0.0%	8.8%	2.9%	2.9%	2.9%	0.0%	0.0%	2.9%	2.9%	0.0%	2.9%	0.0%	0.0%	5.9%	0.0%	0.0%	100.0%
Kau Pui Lung Road	39	LD	50	27	Y	1900-2000	310	48.4%	16.1%	0.0%	9.7%	3.2%	3.2%	3.2%	0.0%	0.0%	3.2%	3.2%	0.0%	3.2%	0.0%	0.0%	6.5%	0.0%	0.0%	100.0%
Kau Pui Lung Road	39	LD	50	28	Y	2000-2100	280	46.4%	17.9%	0.0%	7.1%	3.6%	3.6%	3.6%	0.0%	0.0%	3.6%	3.6%	0.0%	3.6%	0.0%	0.0%	7.1%	0.0%	0.0%	100.0%
Kau Pui Lung Road	39	LD	50	28	Y	2100-2200	280	46.4%	17.9%	0.0%	7.1%	3.6%	3.6%	3.6%	0.0%	0.0%	3.6%	3.6%	0.0%	3.6%	0.0%	0.0%	7.1%	0.0%	0.0%	100.0%
Kau Pui Lung Road	39	LD	50	28	Y	2200-2300	260	46.2%	15.4%	0.0%	7.7%	3.8%	3.8%	3.8%	0.0%	0.0%	3.8%	3.8%	0.0%	3.8%	0.0%	0.0%	7.7%	0.0%	0.0%	100.0%
Kau Pui Lung Road	39	LD	50	29	Y	2300-0000	230	43.5%	17.4%	0.0%	8.7%	4.3%	4.3%	4.3%	0.0%	0.0%	4.3%	4.3%	0.0%	4.3%	0.0%	0.0%	4.3%	0.0%	0.0%	100.0%
Tin Kwong Road	40	DD	50	38	Y	0000-0100	520	40.4%	21.2%	0.0%	9.6%	3.8%	1.9%	1.9%	1.9%	0.0%	1.9%	1.9%	1.9%	1.9%	0.0%	3.8%	5.8%	1.9%	0.0%	100.0%
Tin Kwong Road	40	DD	50	39	Y	0100-0200	350	40.0%	20.0%	0.0%	8.6%	2.9%	2.9%	2.9%	0.0%	0.0%	2.9%	2.9%	2.9%	2.9%	0.0%	2.9%	5.7%	2.9%	0.0%	100.0%
Tin Kwong Road	40	DD	50	40	Y	0200-0300	260	38.5%	19.2%	0.0%	7.7%	3.8%	3.8%	3.8%	0.0%	0.0%	3.8%	3.8%	0.0%	3.8%	0.0%	3.8%	3.8%	3.8%	0.0%	100.0%
Tin Kwong Road	40	DD	50	40	Y	0300-0400	210	38.1%	19.0%	0.0%	9.5%	4.8%	4.8%	4.8%	0.0%	0.0%	4.8%	0.0%	0.0%	4.8%	0.0%	4.8%	4.8%	0.0%	0.0%	100.0%
Tin Kwong Road	40	DD	50	40	Y	0400-0500	210	38.1%	19.0%	0.0%	9.5%	4.8%	4.8%	4.8%	0.0%	0.0%	4.8%	0.0%	0.0%	4.8%	0.0%	4.8%	4.8%	0.0%	0.0%	100.0%
Tin Kwong Road	40	DD	50	40	Y	0500-0600	310	35.5%	19.4%	0.0%	9.7%	3.2%	3.2%	3.2%	0.0%	0.0%	3.2%	3.2%	0.0%	3.2%	0.0%	6.5%	6.5%	3.2%	0.0%	100.0%
Tin Kwong Road	40	DD	50	38	Y	0600-0700	540	38.9%	20.4%	0.0%	9.3%	3.7%	1.9%	1.9%	1.9%	0.0%	1.9%	1.9%	1.9%	1.9%	0.0%	7.4%	5.6%	1.9%	0.0%	100.0%
Tin Kwong Road	40	DD	50	33	Y	0700-0800	960	42.7%	21.9%	1.0%	9.4%	4.2%	1.0%	1.0%	2.1%	1.0%	1.0%	1.0%	1.0%	1.0%	0.0%	5.2%	5.2%	1.0%	0.0%	100.0%
Tin Kwong Road	40	DD	50	31	Y	0800-0900	1150	45.2%	22.6%	0.9%	9.6%	3.5%	0.9%	1.7%	1.7%	0.9%	0.9%	0.9%	0.9%	0.9%	0.0%	3.5%	5.2%	0.9%	0.0%	100.0%
Tin Kwong Road	40	DD	50	33	Y	0900-1000	1010	44.6%	22.8%	1.0%	9.9%	4.0%	1.0%	1.0%	1.0%	1.0%	1.0%	1.0%	1.0%	1.0%	0.0%	4.0%	5.0%	1.0%	0.0%	100.0%
Tin Kwong Road	40	DD	50	33	Y	1000-1100	1000	44.0%	23.0%	1.0%	10.0%	4.0%	1.0%	1.0%	1.0%	1.0%	1.0%	1.0%	1.0%	1.0%	0.0%	4.0%	5.0%	1.0%	0.0%	100.0%
Tin Kwong Road	40	DD	50	33	Y	1100-1200	1020	45.1%	23.5%	1.0%	9.8%	3.9%	1.0%	1.0%	1.0%	1.0%	1.0%	1.0%	1.0%	1.0%	0.0%	2.9%	4.9%	1.0%	0.0%	100.0%
Tin Kwong Road	40	DD	50	37	Y	1200-1300	550	38.2%	20.0%	1.8%	9.1%	3.6%	1.8%	1.8%	1.8%	0.0%	1.8%	1.8%	1.8%	1.8%	0.0%	7.3%	5.5%	1.8%	0.0%	100.0%
Tin Kwong Road	40	DD	50	37	Y	1300-1400	550	38.2%	20.0%	1.8%	9.1%	3.6%	1.8%	1.8%	1.8%	0.0%	1.8%	1.8%	1.8%	1.8%	0.0%	7.3%	5.5%	1.8%	0.0%	100.0%
Tin Kwong Road	40	DD	50	37	Y	1400-1500	570	38.6%	19.3%	1.8%	8.8%	3.5%	1.8%	1.8%	3.5%	0.0%	1.8%	1.8%	1.8%	1.8%	0.0%	7.0%	5.3%	1.8%	0.0%	100.0%
Tin Kwong Road	40	DD	50	37	Y	1500-1600	570	38.6%	19.3%	1.8%	8.8%	3.5%	1.8%	1.8%	3.5%	0.0%	1.8%	1.8%	1.8%	1.8%	0.0%	7.0%	5.3%	1.8%	0.0%	100.0%
Tin Kwong Road	40	DD	50	37	Y	1600-1700	590	39.0%	20.3%	1.7%	8.5%	3.4%	1.7%	1.7%	3.4%	0.0%	1.7%	1.7%	1.7%	1.7%	0.0%	6.8%	5.1%	1.7%	0.0%	100.0%
Tin Kwong Road	40	DD	50	37	Y	1700-1800	590	39.0%	20.3%	1.7%	8.5%	3.4%	1.7%	1.7%	3.4%	0.0%	1.7%	1.7%	1.7%	1.7%	0.0%	6.8%	5.1%	1.7%	0.0%	100.0%
Tin Kwong Road	40	DD	50	37	Y	1800-1900	610	39.3%	19.7%	1.6%	9.8%	3.3%	1.6%	1.6%	3.3%	0.0%	1.6%	1.6%	1.6%	1.6%	0.0%	6.6%	4.9%	1.6%	0.0%	100.0%
Tin Kwong Road	40	DD	50	37	Y	1900-2000	550	40.0%	20.0%	1.8%	9.1%	3.6%	1.8%	1.8%	1.8%	0.0%	1.8%	1.8%	1.8%	1.8%	0.0%	5.5%	5.5%	1.8%	0.0%	100.0%
Tin Kwong Road	40	DD	50	38	Y	2000-2100	470	38.3%	19.1%	2.1%	8.5%	4.3%	2.1%	2.1%	2.1%	0.0%	2.1%	2.1%	2.1%	2.1%	0.0%	6.4%	4.3%	2.1%	0.0%	100.0%
Tin Kwong Road	40	DD	50	38	Y	2100-2200	500	38.0%	20.0%	2.0%	10.0%	4.0%	2.0%	2.0%	2.0%	0.0%	2.0%	2.0%	2.0%	2.0%	0.0%	6.0%	4.0%	2.0%	0.0%	100.0%
Tin Kwong Road	40	DD	50	38	Y	2200-2300	460	37.0%	19.6%	2.2%	8.7%	4.3%	2.2%	2.2%	2.2%	0.0%	2.2%	2.2%	2.2%	2.2%	0.0%	6.5%	4.3%	2.2%	0.0%	100.0%
Tin Kwong Road	40	DD	50	39	Y	2300-0000	410	34.1%	17.1%	2.4%	9.8%	4.9%	2.4%	2.4%	2.4%	0.0%	2.4%	2.4%	2.4%	2.4%	0.0%	7.3%	4.9%	2.4%	0.0%	100.0%
Tin Kwong Road	41	DD	50	40	Y	0000-0100	290	41.4%	17.2%	0.0%	6.9%	3.4%	3.4%	3.4%	3.4%	0.0%	3.4%	0.0%	0.0%	3.4%	0.0%	6.9%	6.9%	0.0%	0.0%	100.0%
Tin Kwong Road	41	DD	50	40	Y	0100-0200	200	40.0%	20.0%	0.0%	5.0%	5.0%	5.0%	5.0%	0.0%	0.0%	5.0%	0.0%	0.0%	5.0%	0.0%	5.0%	5.0%	0.0%	0.0%	100.0%
Tin Kwong Road	41	DD	50	40	Y	0200-0300	150	40.0%	20.0%	0.0%	6.7%	6.7%	0.0%	6.7%	0.0%	0.0%	6.7%	0.0%	0.0%	0.0%	0.0%	6.7%	6.7%	0.0%	0.0%	100.0%
Tin Kwong Road	41	DD	50	40	Y	0300-0400	120	41.7%	16.7%	0.0%	8.3%	8.3%	0.0%	0.0%	0.0%	0.0%	8.3%	0.0%	0.0%	0.0%	0.0%	8.3%	8.3%	0.0%	0.0%	100.0%
Tin Kwong Road	41	DD	50	40	Y	0400-0500	120	41.7%	16.7%	0.0%	8.3%	8.3%	0.0%	0.0%	0.0%	0.0%	8.3%	0.0%	0.0%	0.0%	0.0%	8.3%	8.3%	0.0%	0.0%	100.0%
Tin Kwong Road	41	DD	50	40	Y	0500-0600	170	35.3%	17.6%	0.0%	5.9%	5.9%	0.0%	5.9%	0.0%	0.0%	5.9%	0.0%	0.0%	0.0%	0.0%	11.8%	5.9%	0.0%	0.0%	100.0%
Tin Kwong Road	41	DD	50	40	Y	0600-0700	320	37.5%	18.8%	0.0%	6.3%	3.1%	3.1%	3.1%	3.1%	0.0%	3.1%	0.0%	0.0%	3.1%	0.0%	12.5%	6.3%	0.0%	0.0%	100.0%
Tin Kwong Road	41	DD	50	37	Y	0700-0800	570	40.4%	19.3%	0.0%	5.3%	3.5%	1.8%	1.8%	3.5%	1.8%	1.8%	1.8%	1.8%	1.8%	0.0%	8.8%	5.3%	1.8%	0.0%	100.0%
Tin Kwong Road	41	DD	50	36	Y	0800-0900	660	43.9%	19.7%	0.0%	6.1%	3.0%	1.5%	1.5%	3.0%	1.5%	1.5%	1.5%	1.5%	1.5%	0.0%	6.1%	6.1%	1.5%	0.0%	100.0%
Tin Kwong Road	41	DD	50	37	Y	0900-1000	610	42.6%	19.7%	0.0%	6.6%	3.3%	1.6%	1.6%	3.3%	1.6%	1.6%	1.6%	1.6%	1.6%	0.0%	6.6%	4.9%	1.6%	0.0%	100.0%
Tin Kwong Road	41	DD	50	37	Y	1000-1100	580	43.1%	19.0%	0.0%	6.9%	3.4%	1.7%	1.7%	3.4%	1.7%	1.7%	1.7%	1.7%	1.7%	0.0%	6.9%	5.2%	1.7%	0.0%	100.0%
Tin Kwong Road	41	DD	50	37	Y	1100-1200	600	43.3%	20.0%	0.0%	6.7%	3.3%	1.7%	1.7%	1.7%	1.7%	1.7%	1.7%	1.7%	1.7%	0.0%	6.7%	5.0%	1.7%	0.0%	100.0%
Tin Kwong Road	41	DD	50	38	Y	1200-1300	450	44.4%	20.0%	0.0%	4.4%	2.2%	2.2%	2.2%	2.2%	0.0%	2.2%	2.2%	2.2%	2.2%	0.0%	8.9%	4.4%	0.0%	0.0%	100.0%
Tin Kwong Road	41	DD	50	38	Y	1300-1400	470	42.6%	19.1%	0.0%	6.4%	2.1%	2.1%	2.1%	2.1%	0.0%	2.1%	2.1%	2.1%	2.1%	0.0%	8.5%	6.4%	0.0%	0.0%	100.0%
Tin Kwong Road	41	DD	50	38	Y	1400-1500	480	41.7%	18.8%	0.0%	6.3%	2.1%	2.1%	2.1%	4.2%	0.0%	2.1%	2.1%	2.1%	2.1%	0.0%	8.3%	6.3%	0.0%	0.0%	100.0%
Tin Kwong Road	41	DD	50	38	Y	1500-1600	480	41.7%	18.8%	0.0%	6.3%	2.1%	2.1%	2.1%	4.2%	0.0%	2.1%	2.1%	2.1%	2.1%	0.0%	8.3%	6.3%	0.0%	0.0%	100.0%
Tin Kwong Road	41	DD	50	38	Y	1600-1700	500	42.0%	20.0%	0.0%	6.0%	2.0%	2.0%	2.0%	4.0%	0.0%	2.0%	2.0%	2.0%	2.0%	0.0%	8.0%	6.0%	0.0%	0.0%	100.0%
Tin Kwong Road	41	DD	50	38	Y	1700-1800	490	42.9%	18.4%	0.0%	6.1%	2.0%	2.0%	2.0%	4.1%	0.0%	2.0%	2.0%	2.0%	2.0%	0.0%	8.2%	6.1%	0.0%	0.0%	100.0%
Tin Kwong Road	41	DD	50	38	Y	1800-1900	510	43.1%	19.6%	0.0%	5.9%	2.0%	2.0%	2.0%	3.9%	0.0%	2.0%	2.0%	2.0%	2.0%	0.0%	7.8%	5.9%	0.0%	0.0%	100.0%
Tin Kwong Road	41	DD	50	38	Y	1900-2000	460	43.5%	19.6%	0.0%	6.5%	2.2%	2.2%	2.2%	2.2%	0.0%	2.2%	2.2%	2.2%	2.2%	0.0%	6.5%	6.5%	0.0%	0.0%	100.0%
Tin Kwong Road	41	DD	50	39	Y	2000-2100	400	42.5%	20.0%	0.0%	5.0%	2.5%	2.5%	2.5%	2.5%	0.0%	2.5%	2.5%	2.5%	2.5%	0.0%	7.5%	5.0%	0.0%	0.0%	100.0%
Tin Kwong Road	41	DD	50	39	Y	2100-2200	400	42.5%	20.0%	0.0%	5.0%	2.5%	2.5%	2.5%	2.5%	0.0%	2.5%	2.5%	2.5%	2.5%	0.0%	7.5%	5.0%	0.0%	0.0%	100.0%
Tin Kwong Road	41	DD	50	39	Y	2200-2300	380	42.1%	18.4%	0.0%	5.3%	2.6%	2.6%	2.6%	2.6%	0.0%	2.6%	2.6%	2.6%	2.6%	0.0%	7.9%	5.3%	0.0%	0.0%	100.0%
Tin Kwong Road	42	DD	50	40	Y	2300-0000	340	38.2%	17.6%	0.0%	5.9%	2.9%	2.9%	2.9%	2.9%	0.0%	2.9%	2.9%	2.9%	2.9%	0.0%	8.8%	5.9%	0.0%	0.0%	100.0%
Tin Kwong Road	42	DD	50	38	Y	0000-0100	520	40.4%	21.2%	0.0%	9.6%	3.8%	1.9%	1.9%	1.9%	0.0%	1.9%	1.9%	1.9%	1.9%	0.0%	3.8%	5.8%	1.9%	0.0%	100.0%
Tin Kwong Road	42	DD	50	39	Y	0100-0200	350	40.0%	20.0%	0.0%	8.6%	2.9%	2.9%	2.9%	0.0%	0.0%	2.9%	2.9%	2.9%	2.9%	0.0%	2.9%	5.7%	2.9%	0.0%	100.0%
Tin Kwong Road	42	DD	50	40	Y	0200-0300	260	38.5%	19.2%	0.0%	7.7%	3.8%	3.8%	3.8%	0.0%	0.0%	3.8%	3.8%	0.0%	3.8%	0.0%	3.8%	3.8%	3.8%	0.0%	100.0%
Tin Kwong Road	42	DD	50	40	Y	0300-0400	210	38.1%	19.0%	0.0%	9.5%	4.8%	4.8%	4.8%	0.0%	0.0%	4.8%	0.0%	0.0%	4.8%	0.0%	4.8%	4.8%	0.0%	0.0%	100.0%
Tin Kwong Road	42	DD	50	40	Y	0400-0500	210	38.1%	19.0%	0.0%	9.5%	4.8%	4.8%	4.8%	0.0%	0.0%	4.8%	0.0%	0.0%	4.8%	0.0%	4.8%	4.8%	0.0%	0.0%	100.0%
Tin Kwong Road	42	DD	50	40	Y	0500-0600	310	35.5%	19.4%	0.0%	9.7%	3.2%	3.2%	3.2%	0.0%	0.0%	3.2%	3.2%	0.0%	3.2%	0.0%	6.5%	6.5%	3.2%	0.0%	100.0%
Tin Kwong Road	42	DD	50	38	Y	0600-0700	540	38.9%	20.4%	0.0%	9.3%	3.7%	1.9%	1.9%	1.9%	0.0%	1.9%	1.9%	1.9%	1.9%	0.0%	7.4%	5.6%	1.9%	0.0%	100.0%
Tin Kwong Road	42	DD	50	33	Y	0700-0800	960	42.7%	21.9%	1.0%	9.4%	4.2%	1.0%	1.0%	2.1%	1.0%	1.0%	1.0%	1.0%	1.0%	0.0%	5.2%	5.2%	1.0%	0.0%	100.0%
Tin Kwong Road	42	DD	50	31	Y	0800-0900	1150	45.2%	22.6%	0.9%	9.6%	3.5%	0.9%	1.7%	1.7%	0.9%	0.9%	0.9%	0.9%	0.9%	0.0%	3.5%	5.2%	0.9%	0.0%	100.0%
Tin Kwong Road	42	DD	50	33	Y	0900-1000	1010	44.6%	22.8%	1.0%	9.9%	4.0%	1.0%	1.0%	1.0%	1.0%	1.0%	1.0%	1.0%	1.0%	0.0%	4.0%	5.0%	1.0%	0.0%	100.0%
Tin Kwong Road	42	DD	50	33	Y	1000-1100	1000	44.0%	23.0%	1.0%	10.0%	4.0%	1.0%	1.0%	1.0%	1.0%	1.0%	1.0%	1.0%	1.0%	0.0%	4.0%	5.0%	1.0%	0.0%	100.0%
Tin Kwong Road	42	DD	50	33	Y	1100-1200	1020	45.1%	23.5%	1.0%	9.8%	3.9%	1.0%	1.0%	1.0%	1.0%	1.0%	1.0%	1.0%	1.0%	0.0%	2.9%	4.9%	1.0%	0.0%	100.0%
Tin Kwong Road	42	DD	50	37	Y	1200-1300	550	38.2%	20.0%	1.8%	9.1%	3.6%	1.8%	1.8%	1.8%	0.0%	1.8%	1.8%	1.8%	1.8%	0.0%	7.3%	5.5%	1.8%	0.0%	100.0%
Tin Kwong Road	42	DD	50	37	Y	1300-1400	550	38.2%	20.0%	1.8%	9.1%	3.6%	1.8%	1.8%	1.8%	0.0%	1.8%	1.8%	1.8%	1.8%	0.0%	7.3%	5.5%	1.8%	0.0%	100.0%
Tin Kwong Road	42	DD	50	37	Y	1400-1500	570	38.6%	19.3%	1.8%	8.8%	3.5%	1.8%	1.8%	3.5%	0.0%	1.8%	1.8%	1.8%	1.8%	0.0%	7.0%	5.3%	1.8%	0.0%	100.0%
Tin Kwong Road	42	DD	50	37	Y	1500-1600	570	38.6%	19.3%	1.8%	8.8%	3.5%	1.8%	1.8%	3.5%	0.0%	1.8%	1.8%	1.8%	1.8%	0.0%	7.0%	5.3%	1.8%	0.0%	100.0%
Tin Kwong Road	42	DD	50	37	Y	1600-1700	590	39.0%	20.3%	1.7%	8.5%	3.4%	1.7%	1.7%	3.4%	0.0%	1.7%	1.7%	1.7%	1.7%	0.0%	6.8%	5.1%	1.7%	0.0%	100.0%
Tin Kwong Road	42	DD	50	37	Y	1700-1800	590	39.0%	20.3%	1.7%	8.5%	3.4%	1.7%	1.7%	3.4%	0.0%	1.7%	1.7%	1.7%	1.7%	0.0%	6.8%	5.1%	1.7%	0.0%	100.0%
Tin Kwong Road	42	DD	50	37	Y	1800-1900	610	39.3%	19.7%	1.6%	9.8%	3.3%	1.6%	1.6%	3.3%	0.0%	1.6%	1.6%	1.6%	1.6%	0.0%	6.6%	4.9%	1.6%	0.0%	100.0%
Tin Kwong Road	42	DD	50	37	Y	1900-2000	550	40.0%	20.0%	1.8%	9.1%	3.6%	1.8%	1.8%	1.8%	0.0%	1.8%	1.8%	1.8%	1.8%	0.0%	5.5%	5.5%	1.8%	0.0%	100.0%
Tin Kwong Road	42	DD	50	38	Y	2000-2100	470	38.3%	19.1%	2.1%	8.5%	4.3%	2.1%	2.1%	2.1%	0.0%	2.1%	2.1%	2.1%	2.1%	0.0%	6.4%	4.3%	2.1%	0.0%	100.0%
Tin Kwong Road	42	DD	50	38	Y	2100-2200	500	38.0%	20.0%	2.0%	10.0%	4.0%	2.0%	2.0%	2.0%	0.0%	2.0%	2.0%	2.0%	2.0%	0.0%	6.0%	4.0%	2.0%	0.0%	100.0%
Tin Kwong Road	42	DD	50	38	Y	2200-2300	460	37.0%	19.6%	2.2%	8.7%	4.3%	2.2%	2.2%	2.2%	0.0%	2.2%	2.2%	2.2%	2.2%	0.0%	6.5%	4.3%	2.2%	0.0%	100.0%
Tin Kwong Road	42	DD	50	39	Y	2300-0000	410	34.1%	17.1%	2.4%	9.8%	4.9%	2.4%	2.4%	2.4%	0.0%	2.4%	2.4%	2.4%	2.4%	0.0%	7.3%	4.9%	2.4%	0.0%	100.0%
Tin Kwong Road	43	DD	50	40	Y	0000-0100	290	41.4%	17.2%	0.0%	6.9%	3.4%	3.4%	3.4%	3.4%	0.0%	3.4%	0.0%	0.0%	3.4%	0.0%	6.9%	6.9%	0.0%	0.0%	100.0%
Tin Kwong Road	43	DD	50	40	Y	0100-0200

Road Name	Road ID	Road Type	Speed Limit (km/hr)	Average Speed (km/hr)	Start Emission Estimated by Broad Brush Approach (Y/N)	Hour	Total Vehicles (Veh/hr)	01 - Private Cars	02 - Taxi	03 - Light Goods Vehicles <=2.5t	04 - Light Goods Vehicles 2.5-3.5t	05 - Light Goods Vehicles >3.5t	06 - Medium Goods Vehicles <=15t	07 - Medium Goods Vehicles 15-24t	08 - Public Light Buses	09 - Private Light Bus <=3.5t	10 - Private Light Bus >3.5t	11 - Non-franchised Bus<=6.4t	12 - Non-franchised Bus 6.4-15t	13 - Non-franchised Bus 15-24t	14 - Franchised Bus Single Deck	15 - Franchised Bus Double Deck	16 - Motorcycles	17 - Heavy Goods Vehicles >24t	18 - Non-franchised Bus >24t	Total
								PC	TAXI	LGV3	LGV4	LGV6	HGV7	HGV8	PLB	PV4	PV5	NFB6	NFB7	NFB8	FBSD	FBDD	MC	HGV9	NFB9	
Tin Kwong Road	45	DD	50	33	Y	0700-0800	1000	44.0%	21.0%	1.0%	10.0%	4.0%	1.0%	1.0%	2.0%	1.0%	1.0%	1.0%	1.0%	1.0%	0.0%	5.0%	5.0%	1.0%	0.0%	100.00%
Tin Kwong Road	45	DD	50	31	Y	0800-0900	1200	45.0%	21.7%	0.8%	10.8%	4.2%	0.8%	1.7%	1.7%	0.8%	0.8%	0.8%	0.8%	0.8%	0.0%	3.3%	5.0%	0.8%	0.0%	100.00%
Tin Kwong Road	45	DD	50	32	Y	0900-1000	1070	44.9%	21.5%	0.9%	10.3%	3.7%	0.9%	1.9%	0.9%	0.9%	0.9%	0.9%	0.9%	0.9%	0.0%	3.7%	5.6%	0.9%	0.0%	100.00%
Tin Kwong Road	45	DD	50	33	Y	1000-1100	1020	45.1%	21.6%	1.0%	10.8%	3.9%	1.0%	1.0%	1.0%	1.0%	1.0%	1.0%	1.0%	1.0%	0.0%	3.9%	4.9%	1.0%	0.0%	100.00%
Tin Kwong Road	45	DD	50	32	Y	1100-1200	1070	45.8%	21.5%	0.9%	10.3%	3.7%	0.9%	1.9%	0.9%	0.9%	0.9%	0.9%	0.9%	0.9%	0.0%	2.8%	5.6%	0.9%	0.0%	100.00%
Tin Kwong Road	45	DD	50	36	Y	1200-1300	700	41.4%	20.0%	1.4%	8.6%	4.3%	1.4%	1.4%	1.4%	1.4%	1.4%	1.4%	1.4%	1.4%	0.0%	5.7%	5.7%	1.4%	0.0%	100.00%
Tin Kwong Road	45	DD	50	36	Y	1300-1400	710	42.3%	19.7%	1.4%	8.5%	4.2%	1.4%	1.4%	1.4%	1.4%	1.4%	1.4%	1.4%	1.4%	0.0%	5.6%	5.6%	1.4%	0.0%	100.00%
Tin Kwong Road	45	DD	50	36	Y	1400-1500	730	41.1%	19.2%	1.4%	9.6%	4.1%	1.4%	1.4%	2.7%	1.4%	1.4%	1.4%	1.4%	1.4%	0.0%	5.5%	5.5%	1.4%	0.0%	100.00%
Tin Kwong Road	45	DD	50	36	Y	1500-1600	730	41.1%	19.2%	1.4%	9.6%	4.1%	1.4%	1.4%	2.7%	1.4%	1.4%	1.4%	1.4%	1.4%	0.0%	5.5%	5.5%	1.4%	0.0%	100.00%
Tin Kwong Road	45	DD	50	36	Y	1600-1700	750	41.3%	20.0%	1.3%	9.3%	4.0%	1.3%	1.3%	2.7%	1.3%	1.3%	1.3%	1.3%	1.3%	0.0%	5.3%	5.3%	1.3%	0.0%	100.00%
Tin Kwong Road	45	DD	50	36	Y	1700-1800	750	41.3%	20.0%	1.3%	9.3%	4.0%	1.3%	1.3%	2.7%	1.3%	1.3%	1.3%	1.3%	1.3%	0.0%	5.3%	5.3%	1.3%	0.0%	100.00%
Tin Kwong Road	45	DD	50	35	Y	1800-1900	780	42.3%	20.5%	1.3%	9.0%	3.8%	1.3%	1.3%	2.6%	1.3%	1.3%	1.3%	1.3%	1.3%	0.0%	5.1%	5.1%	1.3%	0.0%	100.00%
Tin Kwong Road	45	DD	50	36	Y	1900-2000	700	42.9%	20.0%	1.4%	8.6%	4.3%	1.4%	1.4%	1.4%	1.4%	1.4%	1.4%	1.4%	1.4%	0.0%	4.3%	5.7%	1.4%	0.0%	100.00%
Tin Kwong Road	45	DD	50	37	Y	2000-2100	600	41.7%	20.0%	1.7%	8.3%	3.3%	1.7%	1.7%	1.7%	1.7%	1.7%	1.7%	1.7%	1.7%	0.0%	5.0%	5.0%	1.7%	0.0%	100.00%
Tin Kwong Road	45	DD	50	37	Y	2100-2200	620	41.9%	19.4%	1.6%	9.7%	3.2%	1.6%	1.6%	1.6%	1.6%	1.6%	1.6%	1.6%	1.6%	0.0%	4.8%	4.8%	1.6%	0.0%	100.00%
Tin Kwong Road	45	DD	50	37	Y	2200-2300	580	41.4%	19.7%	1.7%	8.6%	3.4%	1.7%	1.7%	1.7%	1.7%	1.7%	1.7%	1.7%	1.7%	0.0%	5.2%	5.2%	1.7%	0.0%	100.00%
Tin Kwong Road	45	DD	50	38	Y	2300-0000	500	40.0%	18.0%	2.0%	8.0%	4.0%	2.0%	2.0%	2.0%	2.0%	2.0%	2.0%	2.0%	2.0%	0.0%	6.0%	4.0%	2.0%	0.0%	100.00%
Tin Kwong Road	46	DD	50	39	Y	0000-0100	350	42.9%	20.0%	0.0%	5.7%	2.9%	2.9%	2.9%	2.9%	0.0%	0.0%	2.9%	2.9%	0.0%	0.0%	2.9%	0.0%	5.7%	5.7%	0.0%	0.0%	100.00%
Tin Kwong Road	46	DD	50	40	Y	0100-0200	260	38.5%	19.2%	0.0%	7.7%	3.8%	3.8%	3.8%	0.0%	0.0%	3.8%	3.8%	0.0%	3.8%	0.0%	3.8%	7.7%	0.0%	0.0%	100.00%
Tin Kwong Road	46	DD	50	40	Y	0200-0300	190	42.1%	21.1%	0.0%	5.3%	5.3%	0.0%	5.3%	0.0%	0.0%	5.3%	0.0%	0.0%	5.3%	0.0%	5.3%	5.3%	0.0%	0.0%	100.00%
Tin Kwong Road	46	DD	50	40	Y	0300-0400	150	40.0%	20.0%	0.0%	6.7%	6.7%	0.0%	6.7%	0.0%	0.0%	6.7%	0.0%	0.0%	0.0%	0.0%	6.7%	6.7%	0.0%	0.0%	100.00%
Tin Kwong Road	46	DD	50	40	Y	0400-0500	150	40.0%	20.0%	0.0%	6.7%	6.7%	0.0%	6.7%	0.0%	0.0%	6.7%	0.0%	0.0%	0.0%	0.0%	6.7%	6.7%	0.0%	0.0%	100.00%
Tin Kwong Road	46	DD	50	40	Y	0500-0600	210	38.1%	19.0%	0.0%	4.8%	4.8%	0.0%	4.8%	4.8%	0.0%	4.8%	0.0%	0.0%	4.8%	0.0%	9.5%	4.8%	0.0%	0.0%	100.00%
Tin Kwong Road	46	DD	50	39	Y	0600-0700	380	42.1%	18.4%	0.0%	5.3%	2.6%	2.6%	2.6%	2.6%	0.0%	2.6%	2.6%	0.0%	2.6%	0.0%	10.5%	5.3%	0.0%	0.0%	100.00%
Tin Kwong Road	46	DD	50	36	Y	0700-0800	710	43.7%	19.7%	1.4%	5.6%	2.8%	1.4%	1.4%	2.8%	1.4%	1.4%	1.4%	1.4%	1.4%	0.0%	7.0%	5.6%	1.4%	0.0%	100.00%
Tin Kwong Road	46	DD	50	35	Y	0800-0900	830	45.8%	21.7%	1.2%	6.0%	2.4%	1.2%	1.2%	2.4%	1.2%	1.2%	1.2%	1.2%	1.2%	0.0%	4.8%	6.0%	1.2%	0.0%	100.00%
Tin Kwong Road	46	DD	50	36	Y	0900-1000	760	44.7%	21.1%	1.3%	6.6%	2.6%	1.3%	1.3%	2.6%	1.3%	1.3%	1.3%	1.3%	1.3%	0.0%	5.3%	5.3%	1.3%	0.0%	100.00%
Tin Kwong Road	46	DD	50	36	Y	1000-1100	730	45.2%	20.5%	1.4%	6.8%	2.7%	1.4%	1.4%	1.4%	1.4%	1.4%	1.4%	1.4%	1.4%	0.0%	5.5%	5.5%	1.4%	0.0%	100.00%
Tin Kwong Road	46	DD	50	35	Y	1100-1200	750	45.3%	21.3%	1.3%	6.7%	2.7%	1.3%	1.3%	1.3%	1.3%	1.3%	1.3%	1.3%	1.3%	0.0%	5.3%	5.3%	1.3%	0.0%	100.00%
Tin Kwong Road	46	DD	50	37	Y	1200-1300	580	43.1%	19.0%	0.0%	6.9%	3.4%	1.7%	1.7%	1.7%	1.7%	1.7%	1.7%	1.7%	1.7%	0.0%	6.9%	5.2%	1.7%	0.0%	100.00%
Tin Kwong Road	46	DD	50	37	Y	1300-1400	590	42.4%	20.3%	0.0%	6.8%	3.4%	1.7%	1.7%	1.7%	1.7%	1.7%	1.7%	1.7%	1.7%	0.0%	6.8%	5.1%	1.7%	0.0%	100.00%
Tin Kwong Road	46	DD	50	37	Y	1400-1500	600	41.7%	20.0%	0.0%	6.7%	3.3%	1.7%	1.7%	3.3%	1.7%	1.7%	1.7%	1.7%	1.7%	0.0%	6.7%	5.0%	1.7%	0.0%	100.00%
Tin Kwong Road	46	DD	50	37	Y	1500-1600	610	42.6%	19.7%	0.0%	6.6%	3.3%	1.6%	1.6%	3.3%	1.6%	1.6%	1.6%	1.6%	1.6%	0.0%	6.6%	4.9%	1.6%	0.0%	100.00%
Tin Kwong Road	46	DD	50	37	Y	1600-1700	620	43.5%	19.4%	0.0%	6.5%	3.2%	1.6%	1.6%	3.2%	1.6%	1.6%	1.6%	1.6%	1.6%	0.0%	6.5%	4.8%	1.6%	0.0%	100.00%
Tin Kwong Road	46	DD	50	37	Y	1700-1800	610	42.6%	19.7%	0.0%	6.6%	3.3%	1.6%	1.6%	3.3%	1.6%	1.6%	1.6%	1.6%	1.6%	0.0%	6.6%	4.9%	1.6%	0.0%	100.00%
Tin Kwong Road	46	DD	50	37	Y	1800-1900	640	43.8%	20.3%	0.0%	6.3%	3.1%	1.6%	1.6%	3.1%	1.6%	1.6%	1.6%	1.6%	1.6%	0.0%	6.3%	4.7%	1.6%	0.0%	100.00%
Tin Kwong Road	46	DD	50	37	Y	1900-2000	580	43.1%	20.7%	0.0%	6.9%	3.4%	1.7%	1.7%	1.7%	1.7%	1.7%	1.7%	1.7%	1.7%	0.0%	5.2%	5.2%	1.7%	0.0%	100.00%
Tin Kwong Road	46	DD	50	38	Y	2000-2100	500	42.0%	20.0%	0.0%	6.0%	2.0%	2.0%	2.0%	2.0%	2.0%	2.0%	2.0%	2.0%	2.0%	0.0%	6.0%	6.0%	2.0%	0.0%	100.00%
Tin Kwong Road	46	DD	50	38	Y	2100-2200	510	43.1%	19.6%	0.0%	5.9%	2.0%	2.0%	2.0%	2.0%	2.0%	2.0%	2.0%	2.0%	2.0%	0.0%	5.9%	5.9%	2.0%	0.0%	100.00%
Tin Kwong Road	46	DD	50	38	Y	2200-2300	480	41.7%	18.8%	0.0%	6.3%	2.1%	2.1%	2.1%	2.1%	2.1%	2.1%	2.1%	2.1%	2.1%	0.0%	6.3%	6.3%	2.1%	0.0%	100.00%
Tin Kwong Road	46	DD	50	39	Y	2300-0000	420	40.5%	19.0%	0.0%	4.8%	2.4%	2.4%	2.4%	2.4%	2.4%	2.4%	2.4%	2.4%	2.4%	0.0%	7.1%	4.8%	2.4%	0.0%	100.00%
Sheung Shing Street	47	DD	50	38	Y	0000-0100	260	42.3%	23.1%	0.0%	3.8%	3.8%	0.0%	0.0%	3.8%	0.0%	3.8%	0.0%	0.0%	3.8%	0.0%	7.7%	7.7%	0.0%	0.0%	100.00%
Sheung Shing Street	47	DD	50	39	Y	0100-0200	180	44.4%	22.2%	0.0%	5.6%	5.6%	0.0%	0.0%	0.0%	0.0%	5.6%	0.0%	0.0%	5.6%	0.0%	5.6%	5.6%	0.0%	0.0%	100.00%
Sheung Shing Street	47	DD	50	40	Y	0200-0300	140	42.9%	21.4%	0.0%	7.1%	7.1%	0.0%	0.0%	0.0%	0.0%	7.1%	0.0%	0.0%	0.0%	0.0%	7.1%	7.1%	0.0%	0.0%	100.00%
Sheung Shing Street	47	DD	50	40	Y	0300-0400	110	36.4%	18.2%	0.0%	9.1%	9.1%	0.0%	0.0%	0.0%	0.0%	9.1%	0.0%	0.0%	0.0%	0.0%	9.1%	9.1%	0.0%	0.0%	100.00%
Sheung Shing Street	47	DD	50	40	Y	0400-0500	110	36.4%	18.2%	0.0%	9.1%	9.1%	0.0%	0.0%	0.0%	0.0%	9.1%	0.0%	0.0%	0.0%	0.0%	9.1%	9.1%	0.0%	0.0%	100.00%
Sheung Shing Street	47	DD	50	40	Y	0500-0600	150	40.0%	20.0%	0.0%	6.7%	6.7%	0.0%	0.0%	0.0%	0.0%	6.7%	0.0%	0.0%	0.0%	0.0%	13.3%	6.7%	0.0%	0.0%	100.00%
Sheung Shing Street	47	DD	50	37	Y	0600-0700	280	39.3%	21.4%	0.0%	3.6%	3.6%	0.0%	0.0%	3.6%	0.0%	3.6%	0.0%	0.0%	3.6%	0.0%	14.3%	7.1%	0.0%	0.0%	100.00%
Sheung Shing Street	47	DD	50	33	Y	0700-0800	550	41.8%	21.8%	0.0%	3.6%	1.8%	1.8%	1.8%	3.6%	1.8%	1.8%	1.8%	1.8%	1.8%	0.0%	9.1%	5.5%	0.0%	0.0%	100.00%
Sheung Shing Street	47	DD	50	32	Y	0800-0900	610	45.9%	23.0%	0.0%	3.3%	1.6%	1.6%	1.6%	3.3%	1.6%	1.6%	1.6%	1.6%	1.6%	0.0%	6.6%	4.9%	0.0%	0.0%	100.00%
Sheung Shing Street	47	DD	50	33	Y	0900-1000	550	45.5%	23.6%	0.0%	3.6%	1.8%	1.8%	1.8%	1.8%	1.8%	1.8%	1.8%	1.8%	1.8%	0.0%	5.5%	5.5%	0.0%	0.0%	100.00%
Sheung Shing Street	47	DD	50	33	Y	1000-1100	530	45.3%	22.6%	0.0%	3.8%	1.9%	1.9%	1.9%	1.9%	1.9%	1.9%	1.9%	1.9%	1.9%	0.0%	5.7%	5.7%	0.0%	0.0%	100.00%
Sheung Shing Street	47	DD	50	33	Y	1100-1200	550	45.5%	23.6%	0.0%	3.6%	1.8%	1.8%	1.8%	1.8%	1.8%	1.8%	1.8%	1.8%	1.8%	0.0%	5.5%	5.5%	0.0%	0.0%	100.00%
Sheung Shing Street	47	DD	50	35	Y	1200-1300	450	42.2%	22.2%	0.0%	4.4%	2.2%	2.2%	2.2%	2.2%	0.0%	2.2%	2.2%	2.2%	2.2%	0.0%	6.7%	4.4%	2.2%	0.0%	100.00%
Sheung Shing Street	47	DD	50	34	Y	1300-1400	450	42.2%	22.2%	0.0%	4.4%	2.2%	2.2%	2.2%	2.2%	0.0%	2.2%	2.2%	2.2%	2.2%	0.0%	6.7%	4.4%	2.2%	0.0%	100.00%
Sheung Shing Street	47	DD	50	34	Y	1400-1500	450	42.2%	22.2%	0.0%	4.4%	2.2%	2.2%	2.2%	2.2%	0.0%	2.2%	2.2%	2.2%	2.2%	0.0%	6.7%	4.4%	2.2%	0.0%	100.00%
Sheung Shing Street	47	DD	50	34	Y	1500-1600	450	42.2%	22.2%	0.0%	4.4%	2.2%	2.2%	2.2%	2.2%	0.0%	2.2%	2.2%	2.2%	2.2%	0.0%	6.7%	4.4%	2.2%	0.0%	100.00%
Sheung Shing Street	47	DD	50	34	Y	1600-1700	470	42.6%	21.3%	0.0%	4.3%	2.1%	2.1%	2.1%	2.1%	0.0%	2.1%	2.1%	2.1%	2.1%	0.0%	6.4%	6.4%	2.1%	0.0%	100.00%
Sheung Shing Street	47	DD	50	34	Y	1700-1800	490	40.8%	20.4%	0.0%	4.1%	2.0%	2.0%	2.0%	4.1%	0.0%	2.0%	2.0%	2.0%	2.0%	0.0%	8.2%	6.1%	2.0%	0.0%	100.00%
Sheung Shing Street	47	DD	50	34	Y	1800-1900	520	40.4%	21.2%	0.0%	5.8%	1.9%	1.9%	1.9%	3.8%	0.0%	1.9%	1.9%	1.9%	1.9%	0.0%	7.7%	5.8%	1.9%	0.0%	100.00%
Sheung Shing Street	47	DD	50	35	Y	1900-2000	450	42.2%	22.2%	0.0%	4.4%	2.2%	2.2%	2.2%	2.2%	0.0%	2.2%	2.2%	2.2%	2.2%	0.0%	6.7%	4.4%	2.2%	0.0%	100.00%
Sheung Shing Street	47	DD	50	36	Y	2000-2100	400	40.0%	22.0%	0.0%	5.0%	2.5%	2.5%	2.5%	2.5%	0.0%	2.5%	2.5%	2.5%	2.5%	0.0%	7.5%	5.0%	2.5%	0.0%	100.00%
Sheung Shing Street	47	DD	50	36	Y	2100-2200	420	40.5%	21.4%	0.0%	4.8%	2.4%	2.4%	2.4%	2.4%	0.0%	2.4%	2.4%	2.4%	2.4%	0.0%	7.1%	4.8%	2.4%	0.0%	100.00%
Sheung Shing Street	47	DD	50	36	Y	2200-2300	390	38.5%	20.5%	0.0%	5.1%	2.6%	2.6%	2.6%	2.6%	0.0%	2.6%	2.6%	2.6%	2.6%	0.0%	7.7%	5.1%	2.6%	0.0%	100.00%
Sheung Shing Street	47	DD	50	37	Y	2300-0000	350	37.1%	20.0%	0.0%	5.7%	2.9%	2.9%	2.9%	2.9%	0.0%	2.9%	2.9%	2.9%	2.9%	0.0%	5.7%	5.7%	2.9%	0.0%	100.00%
Sheung Shing Street	48	DD	50	40	Y	0000-0100	180	38.9%	22.2%	0.0%	5.6%	5.6%	0.0%	0.0%	5.6%	0.0%	5.6%	0.0%	0.0%	0.0%	0.0%	11.1%	5.6%	0.0%	0.0%	100.00%
Sheung Shing Street	48	DD	50	40	Y	0100-0200	130	38.5%	23.1%	0.0%	7.7%	7.7%	0.0%	0.0%	0.0%	0.0%	7.7%	0.0%	0.0%	0.0%	0.0%	7.7%	7.7%	0.0%	0.0%	100.00%
Sheung Shing Street	48	DD	50	40	Y	0200-0300	100	30.0%	20.0%	0.0%	10.0%	10.0%	0.0%	0.0%	0.0%	0.0%	10.0%	0.0%	0.0%	0.0%	0.0%	10.0%	10.0%	0.0%	0.0%	100.00%
Sheung Shing Street	48	DD	50	40	Y	0300-0400	90	33.3%	22.2%	0.0%	11.1%	11.1%	0.0%	0.0%	0.0%	0.0%	0.0%	0.0%	0.0%	0.0%	0.0%	11.1%	11.1%	0.0%	0.0%	100.00%
Sheung Shing Street	48	DD	50	40	Y	0400-0500	90	33.3%	22.2%	0.0%	11.1%	11.1%	0.0%	0.0%	0.0%	0.0%	0.0%	0.0%	0.0%	0.0%	0.0%	11.1%	11.1%	0.0%	0.0%	100.00%
Sheung Shing Street	48	DD	50	40	Y	0500-0600	120	33.3%	16.7%	0.0%	8.3%	8.3%	0.0%	0.0%	0.0%	0.0%	8.3%	0.0%	0.0%	0.0%	0.0%	16.7%	8.3%	0.0%	0.0%	100.00%
Sheung Shing Street	48	DD	50	39	Y	0600-0700	200	35.0%	20.0%	0.0%	5.0%	5.0%	0.0%	0.0%	5.0%	0.0%	5.0%	0.0%	0.0%	0.0%	0.0%	20.0%	5.0%	0.0%	0.0%	100.00%
Sheung Shing Street	48	DD	50	36	Y	0700-0800	370	35.1%	18.9%	0.0%	2.7%	2.7%	2.7%	2.7%	5.4%	0.0%	2.7%	2.7%	2.7%	2.7%	0.0%	13.5%	5.4%	0.0%	0.0%	100.00%
Sheung Shing Street	48	DD	50	35	Y	0800-0900	430	39.5%	20.9%	0.0%	4.7%	2.3%	2.3%	2.3%	4.7%	0.0%	2.3%	2.3%	2.3%	2.3%	0.0%	9.3%	4.7%	0.0%	0.0%	100.00%
Sheung Shing Street	48	DD	50	36	Y	0900-1000	390	38.5%	20.5%	0.0%	5.1%	2.6%	2.6%	2.6%	2.6%	0.0%	2.6%	2.6%	2.6%	2.6%	0.0%	10.3%	5.1%	0.0%	0.0%	100.00%
Sheung Shing Street	48	DD	50	36	Y	1000-1100	360	38.9%	19.4%	0.0%	2.8%	2.8%	2.8%	2.8%	2.8%	0.0%	2.8%	2.8%	2.8%	2.8%	0.0%	11.1%	5.6%	0.0%	0.0%	100.00%
Sheung Shing Street	48	DD	50	36	Y	1100-1200	380	39.5%	21.1%	0.0%	5.3%	2.6%	2.6%	2.6%	2.6%	0.0%	2.6%	2.6%	2.6%	2.6%	0.0%	7.9%	5.3%	0.0%	0.0%	100.00%
Sheung Shing Street	48	DD	50	37	Y	1200-1300	330	36.4%	18.2%	0.0%	3.0%	3.0%	3.0%	3.0%	3.0%	0.0%	3.0%	3.0%	3.0%	3.0%	0.0%	12.1%	6.1%	0.0%	0.0%	100.00%
Sheung Shing Street	48	DD	50	37	Y	1300-1400	350	37.1%	20.0%	0.0%	2.9%	2.9%	2.9%	2.9%	2.9%	0.0%	2.9%	2.9%	2.9%	2.9%	0.0%	11.4%	5.7%	0.0%	0.0%	100.00%
Sheung Shing Street	48	DD	50	37	Y	1400-1500	350	37.1%	20.0%	0.0%	2.9%	2.9%	2.9%	2.9%	2.9%	0.0%	2.9%	2.9%	2.9%	2.9%	0.0%	11.4%	5.7%	0.0%	0.0%	100.00%
Sheung Shing Street	48	DD	50	37	Y	1500-1600	350	37.1%	20.0%	0.0%	2.9%	2.9%	2.9%	2.9%	2.9%	0.0%	2.9%	2.9%	2.9%	2.9%	0.0%	11.4%	5.7%	0.0%	0.0%	100.00%
Sheung Shing Street	48	DD	50	37	Y	1600-1700	350	37.1%	20.0%	0.0%	2.9%	2.9%	2.9%	2.9%	2.9%	0.0%	2.9%	2.9%	2.9%	2.9%	0.0%	11.4%	5.7%	0.0%	0.0%	100.00%
Sheung Shing Street	48	DD	50	37	Y	1700-1800	360	36.1%	19.4%	0.0%	2.8%	2.8%	2.8%	2.8%	5.6%	0.0%	2.8%	2.8%	2.8%	2.8%	0.0%	11.1%	5.6%	0.0%	0.0%	100.00%
Sheung Shing Street	48	DD	50	36	Y	1800-1900	370	37.8%	18.9%	0.0%	2.7%	2.7%	2.7%	2.7%	5.4%	0.0%	2.7%	2.7%	2.7%	2.7%	0.0%	10.8%	5.4%	0.0%	0.0%	100.00%
Sheung Shing Street	48	DD	50	37	Y	1900-2000	340	38.2%	20.6%	0.0%	2.9%	2.9%	2.9%	2.9%	2.9%	0.0%	2.9%	2.9%	2.9%	2.9%	0.0%	8.8%	5.9%	0.0%	0.0%	100.00%
Sheung Shing Street	48	DD	50	38	Y	2000-2100	310	35.5%	19.4%	0.0%	3.2%	3.2%	3.2%	3.2%	3.2%	0.0%	3.2%	3.2%	3.2%	3.2%	0.0%	9.7%	6.5%	0.0%	0.0%	100.00%
Sheung Shing Street	48	DD	50	38	Y	2100-2200	310	35.5%	19.4%	0.0%	3.2%	3.2%	3.2%	3.2%	3.2%	0.0%	3.2%	3.2%	3.2%	3.2%	0.0%	9.7%	6.5%	0.0%	0.0%	100.00%
Sheung Shing Street	48	DD	50	38	Y	2200-2300	290	34.5%	17.2%	0.0%	3.4%	3.4%	3.4%	3.4%	3.4%	0.0%	3.4%	3.4%	3.4%	3.4%	0.0%	10.3%	6.9%	0.0%	0.0%	100.00%
Sheung Shing Street	48	DD	50	39	Y	2300-0000	250	32.0%	16.0%	0.0%	4.0%	4.0%	4.0%	4.0%	4.0%	0.0%	4.0%	4.0%	4.0%	4.0%	0.0%	12.0%	4.0%	0.0%	0.0%	100.00%
Sheung Shing Street	49	DD	50	40	Y	0000-0100	160	37.5%	18.8%	0.0%	6.3%	6.3%	0.0%	0.0%	6.3%	0.0%	6.3%	0.0%	0.0%	0.0%	0.0%	12.5%	6.3%	0.0%	0.0%	100.00%
Sheung Shing Street	49	DD	50	40	Y	0100-0200	110	36.4%	18.2%	0.0%	9.1%	9.1%	0.0%	0.0%	0.0%	0.0%	9.1%	0.0%	0.0%	0.0%	0.0%	9.1%	9.1%	0.0%	0.0%	100.00%
Sheung Shing Street	49	DD	50	40	Y	0200-0300	90	33.3%	22.2%	0.0%	11.1%	11.1%	0.0%	0.0%	0.0%	0.0%	0.0%	0.0%	0.0%	0.0%	0.0%	11.1%	11.1%	0.0%	0.0%	100.00%
Sheung Shing Street	49	DD	50	40	Y	0300-0400	70	28.6%	14.3%	0.0%	14.3%	14.3%	0.0%	0.0%	0.0%	0.0%	0.0%	0.0%	0.0%	0.0%	0.0%	14.3%	14.3%	0.0%	0.0%	100.00%
Sheung Shing Street	49	DD	50	40	Y	0400-0500	70	28.6%	14.3%	0.0%	14.3%	14.3%	0.0%	0.0%	0.0%	0.0%	0.0%	0.0%	0.0%	0.0%	0.0%	14.3%	14.3%	0.0%	0.0%	100.00%
Sheung Shing Street	49	DD	50	40	Y	0500-0600	100	30.0%	20.0%	0.0%	10.0%	10.0%	0.0%	0.0%	0.0%	0.0%	0.0%	0.0%	0.0%	0.0%	0.0%	20.0%	10.0%	0.0%	0.0%	100.00%
Sheung Shing Street	49	DD	50	39	Y	0600-0700	180	33.3%	16.7%	0.0%	5.6%	5.6%	0.0%	0.0%	5.6%	0.0%	5.6%	0.0%	0.0%	0.0%	0.0%	22.2%	5.6%	0.0%	0.0%	100.00%
Sheung Shing Street	49	DD	50	37	Y	0700-0800	330	33.3%	18.2%	0.0%	3.0%	3.0%	3.0%	3.0%	6.1%	0.0%	3.0%	3.0%	0.0%	3.0%	0.0%	15.2%	6.1%	0.0%	0.0%	100.00%
Sheung Shing Street	49	DD	50	36	Y	0800-0900	360	36.1%	19.4%	0.0%	5.6%	2.8%	2.8%	2.8%	5.6%	0.0%	2.8%	2.8%	0.0%	2.8%	0.0%	11.1%	5.6%	0.0%	0.0%	100.00%
Sheung Shing Street	49	DD	50	37	Y	0900-1000	320	37.5%	18.8%	0.0%	3.1%	3.1%	3.1%

Road Name	Road ID	Road Type	Speed Limit (km/hr)	Average Speed (km/hr)	Start Emission Estimated by Broad Brush Approach (Y/N)	Hour	Total Vehicles (Veh/hr)	01 - Private Cars	02 - Taxi	03 - Light Goods Vehicles <=2.5t	04 - Light Goods Vehicles 2.5-3.5t	05 - Light Goods Vehicles >3.5t	06 - Medium Goods Vehicles <=15t	07 - Medium Goods Vehicles 15-24t	08 - Public Light Buses	09 - Private Light Bus <=3.5t	10 - Private Light Bus >3.5t	11 - Non-franchised Bus<=6.4t	12 - Non-franchised Bus 6.4-15t	13 - Non-franchised Bus 15-24t	14 - Franchised Bus Single Deck	15 - Franchised Bus Double Deck	16 - Motorcycles	17 - Heavy Goods Vehicles >24t	18 - Non-franchised Bus >24t	Total
								PC	TAXI	LGV3	LGV4	LGV6	HGV7	HGV8	PLB	PV4	PV5	NFB6	NFB7	NFB8	FBSD	FBDD	MC	HGV9	NFB9	
Sheung Hong Street	51	LD	50	30	Y	1500-1600	40	25.0%	25.0%	0.0%	25.0%	0.0%	0.0%	0.0%	0.0%	0.0%	0.0%	0.0%	0.0%	0.0%	0.0%	0.0%	25.0%	0.0%	0.0%	100.0%
Sheung Hong Street	51	LD	50	30	Y	1600-1700	40	25.0%	25.0%	0.0%	25.0%	0.0%	0.0%	0.0%	0.0%	0.0%	0.0%	0.0%	0.0%	0.0%	0.0%	0.0%	25.0%	0.0%	0.0%	100.0%
Sheung Hong Street	51	LD	50	30	Y	1700-1800	40	25.0%	25.0%	0.0%	25.0%	0.0%	0.0%	0.0%	0.0%	0.0%	0.0%	0.0%	0.0%	0.0%	0.0%	0.0%	25.0%	0.0%	0.0%	100.0%
Sheung Hong Street	51	LD	50	30	Y	1800-1900	50	40.0%	20.0%	0.0%	20.0%	0.0%	0.0%	0.0%	0.0%	0.0%	0.0%	0.0%	0.0%	0.0%	0.0%	0.0%	20.0%	0.0%	0.0%	100.0%
Sheung Hong Street	51	LD	50	30	Y	1900-2000	40	25.0%	25.0%	0.0%	25.0%	0.0%	0.0%	0.0%	0.0%	0.0%	0.0%	0.0%	0.0%	0.0%	0.0%	0.0%	25.0%	0.0%	0.0%	100.0%
Sheung Hong Street	51	LD	50	30	Y	2000-2100	40	25.0%	25.0%	0.0%	25.0%	0.0%	0.0%	0.0%	0.0%	0.0%	0.0%	0.0%	0.0%	0.0%	0.0%	0.0%	25.0%	0.0%	0.0%	100.0%
Sheung Hong Street	51	LD	50	30	Y	2100-2200	40	25.0%	25.0%	0.0%	25.0%	0.0%	0.0%	0.0%	0.0%	0.0%	0.0%	0.0%	0.0%	0.0%	0.0%	0.0%	25.0%	0.0%	0.0%	100.0%
Sheung Hong Street	51	LD	50	30	Y	2200-2300	40	25.0%	25.0%	0.0%	25.0%	0.0%	0.0%	0.0%	0.0%	0.0%	0.0%	0.0%	0.0%	0.0%	0.0%	0.0%	25.0%	0.0%	0.0%	100.0%
Sheung Hong Street	51	LD	50	30	Y	2300-0000	40	25.0%	25.0%	0.0%	25.0%	0.0%	0.0%	0.0%	0.0%	0.0%	0.0%	0.0%	0.0%	0.0%	0.0%	0.0%	25.0%	0.0%	0.0%	100.0%
Sheung Hong Street	52	LD	50	30	Y	0000-0100	20	50.0%	50.0%	0.0%	0.0%	0.0%	0.0%	0.0%	0.0%	0.0%	0.0%	0.0%	0.0%	0.0%	0.0%	0.0%	0.0%	0.0%	0.0%	100.0%
Sheung Hong Street	52	LD	50	30	Y	0100-0200	20	50.0%	50.0%	0.0%	0.0%	0.0%	0.0%	0.0%	0.0%	0.0%	0.0%	0.0%	0.0%	0.0%	0.0%	0.0%	0.0%	0.0%	0.0%	100.0%
Sheung Hong Street	52	LD	50	30	Y	0200-0300	20	50.0%	50.0%	0.0%	0.0%	0.0%	0.0%	0.0%	0.0%	0.0%	0.0%	0.0%	0.0%	0.0%	0.0%	0.0%	0.0%	0.0%	0.0%	100.0%
Sheung Hong Street	52	LD	50	30	Y	0300-0400	20	50.0%	50.0%	0.0%	0.0%	0.0%	0.0%	0.0%	0.0%	0.0%	0.0%	0.0%	0.0%	0.0%	0.0%	0.0%	0.0%	0.0%	0.0%	100.0%
Sheung Hong Street	52	LD	50	30	Y	0400-0500	20	50.0%	50.0%	0.0%	0.0%	0.0%	0.0%	0.0%	0.0%	0.0%	0.0%	0.0%	0.0%	0.0%	0.0%	0.0%	0.0%	0.0%	0.0%	100.0%
Sheung Hong Street	52	LD	50	30	Y	0500-0600	20	50.0%	50.0%	0.0%	0.0%	0.0%	0.0%	0.0%	0.0%	0.0%	0.0%	0.0%	0.0%	0.0%	0.0%	0.0%	0.0%	0.0%	0.0%	100.0%
Sheung Hong Street	52	LD	50	30	Y	0600-0700	20	50.0%	50.0%	0.0%	0.0%	0.0%	0.0%	0.0%	0.0%	0.0%	0.0%	0.0%	0.0%	0.0%	0.0%	0.0%	0.0%	0.0%	0.0%	100.0%
Sheung Hong Street	52	LD	50	30	Y	0700-0800	40	25.0%	25.0%	0.0%	25.0%	0.0%	0.0%	0.0%	0.0%	0.0%	0.0%	0.0%	0.0%	0.0%	0.0%	0.0%	25.0%	0.0%	0.0%	100.0%
Sheung Hong Street	52	LD	50	30	Y	0800-0900	50	40.0%	20.0%	0.0%	20.0%	0.0%	0.0%	0.0%	0.0%	0.0%	0.0%	0.0%	0.0%	0.0%	0.0%	0.0%	20.0%	0.0%	0.0%	100.0%
Sheung Hong Street	52	LD	50	30	Y	0900-1000	40	25.0%	25.0%	0.0%	25.0%	0.0%	0.0%	0.0%	0.0%	0.0%	0.0%	0.0%	0.0%	0.0%	0.0%	0.0%	25.0%	0.0%	0.0%	100.0%
Sheung Hong Street	52	LD	50	30	Y	1000-1100	40	25.0%	25.0%	0.0%	25.0%	0.0%	0.0%	0.0%	0.0%	0.0%	0.0%	0.0%	0.0%	0.0%	0.0%	0.0%	25.0%	0.0%	0.0%	100.0%
Sheung Hong Street	52	LD	50	30	Y	1100-1200	40	25.0%	25.0%	0.0%	25.0%	0.0%	0.0%	0.0%	0.0%	0.0%	0.0%	0.0%	0.0%	0.0%	0.0%	0.0%	25.0%	0.0%	0.0%	100.0%
Sheung Hong Street	52	LD	50	30	Y	1200-1300	40	25.0%	25.0%	0.0%	25.0%	0.0%	0.0%	0.0%	0.0%	0.0%	0.0%	0.0%	0.0%	0.0%	0.0%	0.0%	25.0%	0.0%	0.0%	100.0%
Sheung Hong Street	52	LD	50	30	Y	1300-1400	40	25.0%	25.0%	0.0%	25.0%	0.0%	0.0%	0.0%	0.0%	0.0%	0.0%	0.0%	0.0%	0.0%	0.0%	0.0%	25.0%	0.0%	0.0%	100.0%
Sheung Hong Street	52	LD	50	30	Y	1400-1500	40	25.0%	25.0%	0.0%	25.0%	0.0%	0.0%	0.0%	0.0%	0.0%	0.0%	0.0%	0.0%	0.0%	0.0%	0.0%	25.0%	0.0%	0.0%	100.0%
Sheung Hong Street	52	LD	50	30	Y	1500-1600	40	25.0%	25.0%	0.0%	25.0%	0.0%	0.0%	0.0%	0.0%	0.0%	0.0%	0.0%	0.0%	0.0%	0.0%	0.0%	25.0%	0.0%	0.0%	100.0%
Sheung Hong Street	52	LD	50	30	Y	1600-1700	40	25.0%	25.0%	0.0%	25.0%	0.0%	0.0%	0.0%	0.0%	0.0%	0.0%	0.0%	0.0%	0.0%	0.0%	0.0%	25.0%	0.0%	0.0%	100.0%
Sheung Hong Street	52	LD	50	30	Y	1700-1800	40	25.0%	25.0%	0.0%	25.0%	0.0%	0.0%	0.0%	0.0%	0.0%	0.0%	0.0%	0.0%	0.0%	0.0%	0.0%	25.0%	0.0%	0.0%	100.0%
Sheung Hong Street	52	LD	50	30	Y	1800-1900	50	40.0%	20.0%	0.0%	20.0%	0.0%	0.0%	0.0%	0.0%	0.0%	0.0%	0.0%	0.0%	0.0%	0.0%	0.0%	20.0%	0.0%	0.0%	100.0%
Sheung Hong Street	52	LD	50	30	Y	1900-2000	40	25.0%	25.0%	0.0%	25.0%	0.0%	0.0%	0.0%	0.0%	0.0%	0.0%	0.0%	0.0%	0.0%	0.0%	0.0%	25.0%	0.0%	0.0%	100.0%
Sheung Hong Street	52	LD	50	30	Y	2000-2100	40	25.0%	25.0%	0.0%	25.0%	0.0%	0.0%	0.0%	0.0%	0.0%	0.0%	0.0%	0.0%	0.0%	0.0%	0.0%	25.0%	0.0%	0.0%	100.0%
Sheung Hong Street	52	LD	50	30	Y	2100-2200	40	25.0%	25.0%	0.0%	25.0%	0.0%	0.0%	0.0%	0.0%	0.0%	0.0%	0.0%	0.0%	0.0%	0.0%	0.0%	25.0%	0.0%	0.0%	100.0%
Sheung Hong Street	52	LD	50	30	Y	2200-2300	40	25.0%	25.0%	0.0%	25.0%	0.0%	0.0%	0.0%	0.0%	0.0%	0.0%	0.0%	0.0%	0.0%	0.0%	0.0%	25.0%	0.0%	0.0%	100.0%
Sheung Hong Street	52	LD	50	30	Y	2300-0000	40	25.0%	25.0%	0.0%	25.0%	0.0%	0.0%	0.0%	0.0%	0.0%	0.0%	0.0%	0.0%	0.0%	0.0%	0.0%	25.0%	0.0%	0.0%	100.0%
Sheung Shing Street	53	DD	50	40	Y	0000-0100	160	37.5%	18.8%	0.0%	6.3%	6.3%	0.0%	0.0%	6.3%	0.0%	6.3%	0.0%	0.0%	0.0%	0.0%	12.5%	6.3%	0.0%	0.0%	100.0%
Sheung Shing Street	53	DD	50	40	Y	0100-0200	110	36.4%	18.2%	0.0%	9.1%	9.1%	0.0%	0.0%	0.0%	0.0%	9.1%	0.0%	0.0%	0.0%	0.0%	9.1%	9.1%	0.0%	0.0%	100.0%
Sheung Shing Street	53	DD	50	40	Y	0200-0300	90	33.3%	22.2%	0.0%	11.1%	11.1%	0.0%	0.0%	0.0%	0.0%	0.0%	0.0%	0.0%	0.0%	0.0%	11.1%	11.1%	0.0%	0.0%	100.0%
Sheung Shing Street	53	DD	50	40	Y	0300-0400	70	28.6%	14.3%	0.0%	14.3%	14.3%	0.0%	0.0%	0.0%	0.0%	0.0%	0.0%	0.0%	0.0%	0.0%	14.3%	14.3%	0.0%	0.0%	100.0%
Sheung Shing Street	53	DD	50	40	Y	0400-0500	70	28.6%	14.3%	0.0%	14.3%	14.3%	0.0%	0.0%	0.0%	0.0%	0.0%	0.0%	0.0%	0.0%	0.0%	14.3%	14.3%	0.0%	0.0%	100.0%
Sheung Shing Street	53	DD	50	40	Y	0500-0600	100	30.0%	20.0%	0.0%	10.0%	10.0%	0.0%	0.0%	0.0%	0.0%	0.0%	0.0%	0.0%	0.0%	0.0%	20.0%	10.0%	0.0%	0.0%	100.0%
Sheung Shing Street	53	DD	50	39	Y	0600-0700	180	33.3%	16.7%	0.0%	5.6%	5.6%	0.0%	0.0%	5.6%	0.0%	5.6%	0.0%	0.0%	0.0%	0.0%	22.2%	5.6%	0.0%	0.0%	100.0%
Sheung Shing Street	53	DD	50	36	Y	0700-0800	330	33.3%	18.2%	0.0%	3.0%	3.0%	3.0%	3.0%	6.1%	0.0%	3.0%	3.0%	0.0%	3.0%	0.0%	15.2%	6.1%	0.0%	0.0%	100.0%
Sheung Shing Street	53	DD	50	35	Y	0800-0900	360	36.1%	19.4%	0.0%	5.6%	2.8%	2.8%	2.8%	5.6%	0.0%	2.8%	2.8%	0.0%	2.8%	0.0%	11.1%	5.6%	0.0%	0.0%	100.0%
Sheung Shing Street	53	DD	50	36	Y	0900-1000	320	37.5%	18.8%	0.0%	3.1%	3.1%	3.1%	3.1%	3.1%	0.0%	3.1%	3.1%	0.0%	3.1%	0.0%	12.5%	6.3%	0.0%	0.0%	100.0%
Sheung Shing Street	53	DD	50	36	Y	1000-1100	310	35.5%	19.4%	0.0%	3.2%	3.2%	3.2%	3.2%	3.2%	0.0%	3.2%	3.2%	0.0%	3.2%	0.0%	12.9%	6.5%	0.0%	0.0%	100.0%
Sheung Shing Street	53	DD	50	36	Y	1100-1200	310	38.7%	19.4%	0.0%	3.2%	3.2%	3.2%	3.2%	3.2%	0.0%	3.2%	3.2%	0.0%	3.2%	0.0%	9.7%	6.5%	0.0%	0.0%	100.0%
Sheung Shing Street	53	DD	50	37	Y	1200-1300	300	36.7%	20.0%	0.0%	3.3%	3.3%	0.0%	3.3%	3.3%	0.0%	3.3%	3.3%	0.0%	3.3%	0.0%	13.3%	6.7%	0.0%	0.0%	100.0%
Sheung Shing Street	53	DD	50	36	Y	1300-1400	310	38.7%	19.4%	0.0%	3.2%	3.2%	0.0%	3.2%	3.2%	0.0%	3.2%	3.2%	0.0%	3.2%	0.0%	12.9%	6.5%	0.0%	0.0%	100.0%
Sheung Shing Street	53	DD	50	36	Y	1400-1500	310	38.7%	19.4%	0.0%	3.2%	3.2%	0.0%	3.2%	3.2%	0.0%	3.2%	3.2%	0.0%	3.2%	0.0%	12.9%	6.5%	0.0%	0.0%	100.0%
Sheung Shing Street	53	DD	50	36	Y	1500-1600	310	38.7%	19.4%	0.0%	3.2%	3.2%	0.0%	3.2%	3.2%	0.0%	3.2%	3.2%	0.0%	3.2%	0.0%	12.9%	6.5%	0.0%	0.0%	100.0%
Sheung Shing Street	53	DD	50	36	Y	1600-1700	310	38.7%	19.4%	0.0%	3.2%	3.2%	0.0%	3.2%	3.2%	0.0%	3.2%	3.2%	0.0%	3.2%	0.0%	12.9%	6.5%	0.0%	0.0%	100.0%
Sheung Shing Street	53	DD	50	36	Y	1700-1800	320	37.5%	18.8%	0.0%	3.1%	3.1%	0.0%	3.1%	6.3%	0.0%	3.1%	3.1%	0.0%	3.1%	0.0%	12.5%	6.3%	0.0%	0.0%	100.0%
Sheung Shing Street	53	DD	50	36	Y	1800-1900	340	38.2%	20.6%	0.0%	2.9%	2.9%	0.0%	2.9%	5.9%	0.0%	2.9%	2.9%	0.0%	2.9%	0.0%	11.8%	5.9%	0.0%	0.0%	100.0%
Sheung Shing Street	53	DD	50	37	Y	1900-2000	300	40.0%	20.0%	0.0%	3.3%	3.3%	0.0%	3.3%	3.3%	0.0%	3.3%	3.3%	0.0%	3.3%	0.0%	10.0%	6.7%	0.0%	0.0%	100.0%
Sheung Shing Street	53	DD	50	37	Y	2000-2100	260	38.5%	19.2%	0.0%	3.8%	3.8%	0.0%	3.8%	3.8%	0.0%	3.8%	3.8%	0.0%	3.8%	0.0%	11.5%	3.8%	0.0%	0.0%	100.0%
Sheung Shing Street	53	DD	50	37	Y	2100-2200	260	38.5%	19.2%	0.0%	3.8%	3.8%	0.0%	3.8%	3.8%	0.0%	3.8%	3.8%	0.0%	3.8%	0.0%	11.5%	3.8%	0.0%	0.0%	100.0%
Sheung Shing Street	53	DD	50	38	Y	2200-2300	250	36.0%	20.0%	0.0%	4.0%	4.0%	0.0%	4.0%	4.0%	0.0%	4.0%	4.0%	0.0%	4.0%	0.0%	12.0%	4.0%	0.0%	0.0%	100.0%
Sheung Shing Street	53	DD	50	38	Y	2300-0000	230	34.8%	17.4%	0.0%	4.3%	4.3%	0.0%	4.3%	4.3%	0.0%	4.3%	4.3%	0.0%	4.3%	0.0%	13.0%	4.3%	0.0%	0.0%	100.0%
Sheung Shing Street	54	DD	50	38	Y	0000-0100	260	42.3%	23.1%	0.0%	3.8%	3.8%	0.0%	0.0%	3.8%	0.0%	3.8%	0.0%	0.0%	3.8%	0.0%	7.7%	7.7%	0.0%	0.0%	100.0%
Sheung Shing Street	54	DD	50	39	Y	0100-0200	170	41.2%	23.5%	0.0%	5.9%	5.9%	0.0%	0.0%	0.0%	0.0%	5.9%	0.0%	0.0%	5.9%	0.0%	5.9%	5.9%	0.0%	0.0%	100.0%
Sheung Shing Street	54	DD	50	40	Y	0200-0300	130	38.5%	23.1%	0.0%	7.7%	7.7%	0.0%	0.0%	0.0%	0.0%	7.7%	0.0%	0.0%	0.0%	0.0%	7.7%	7.7%	0.0%	0.0%	100.0%
Sheung Shing Street	54	DD	50	40	Y	0300-0400	110	36.4%	18.2%	0.0%	9.1%	9.1%	0.0%	0.0%	0.0%	0.0%	9.1%	0.0%	0.0%	0.0%	0.0%	9.1%	9.1%	0.0%	0.0%	100.0%
Sheung Shing Street	54	DD	50	40	Y	0400-0500	110	36.4%	18.2%	0.0%	9.1%	9.1%	0.0%	0.0%	0.0%	0.0%	9.1%	0.0%	0.0%	0.0%	0.0%	9.1%	9.1%	0.0%	0.0%	100.0%
Sheung Shing Street	54	DD	50	40	Y	0500-0600	150	40.0%	20.0%	0.0%	6.7%	6.7%	0.0%	0.0%	0.0%	0.0%	6.7%	0.0%	0.0%	0.0%	0.0%	13.3%	6.7%	0.0%	0.0%	100.0%
Sheung Shing Street	54	DD	50	37	Y	0600-0700	280	39.3%	21.4%	0.0%	3.6%	3.6%	0.0%	0.0%	3.6%	0.0%	3.6%	0.0%	0.0%	3.6%	0.0%	14.3%	7.1%	0.0%	0.0%	100.0%
Sheung Shing Street	54	DD	50	32	Y	0700-0800	510	41.2%	21.6%	0.0%	2.0%	2.0%	2.0%	2.0%	3.9%	2.0%	2.0%	2.0%	2.0%	2.0%	0.0%	9.8%	5.9%	0.0%	0.0%	100.0%
Sheung Shing Street	54	DD	50	30	Y	0800-0900	590	44.1%	23.7%	0.0%	3.4%	1.7%	1.7%	1.7%	3.4%	1.7%	1.7%	1.7%	1.7%	1.7%	0.0%	6.8%	5.1%	0.0%	0.0%	100.0%
Sheung Shing Street	54	DD	50	32	Y	0900-1000	520	44.2%	23.1%	0.0%	3.8%	1.9%	1.9%	1.9%	1.9%	1.9%	1.9%	1.9%	1.9%	1.9%	0.0%	5.8%	5.8%	0.0%	0.0%	100.0%
Sheung Shing Street	54	DD	50	32	Y	1000-1100	510	45.1%	23.5%	0.0%	2.0%	2.0%	2.0%	2.0%	2.0%	2.0%	2.0%	2.0%	2.0%	2.0%	0.0%	5.9%	5.9%	0.0%	0.0%	100.0%
Sheung Shing Street	54	DD	50	32	Y	1100-1200	530	45.3%	22.6%	0.0%	3.8%	1.9%	1.9%	1.9%	1.9%	1.9%	1.9%	1.9%	1.9%	1.9%	0.0%	5.7%	5.7%	0.0%	0.0%	100.0%
Sheung Shing Street	54	DD	50	34	Y	1200-1300	410	39.0%	22.0%	0.0%	4.9%	2.4%	2.4%	2.4%	2.4%	0.0%	2.4%	2.4%	2.4%	2.4%	0.0%	7.3%	4.9%	2.4%	0.0%	100.0%
Sheung Shing Street	54	DD	50	34	Y	1300-1400	420	40.5%	21.4%	0.0%	4.8%	2.4%	2.4%	2.4%	2.4%	0.0%	2.4%	2.4%	2.4%	2.4%	0.0%	7.1%	4.8%	2.4%	0.0%	100.0%
Sheung Shing Street	54	DD	50	34	Y	1400-1500	420	40.5%	21.4%	0.0%	4.8%	2.4%	2.4%	2.4%	2.4%	0.0%	2.4%	2.4%	2.4%	2.4%	0.0%	7.1%	4.8%	2.4%	0.0%	100.0%
Sheung Shing Street	54	DD	50	34	Y	1500-1600	420	40.5%	21.4%	0.0%	4.8%	2.4%	2.4%	2.4%	2.4%	0.0%	2.4%	2.4%	2.4%	2.4%	0.0%	7.1%	4.8%	2.4%	0.0%	100.0%
Sheung Shing Street	54	DD	50	34	Y	1600-1700	430	41.9%	20.9%	0.0%	4.7%	2.3%	2.3%	2.3%	2.3%	0.0%	2.3%	2.3%	2.3%	2.3%	0.0%	7.0%	4.7%	2.3%	0.0%	100.0%
Sheung Shing Street	54	DD	50	34	Y	1700-1800	450	40.0%	20.0%	0.0%	4.4%	2.2%	2.2%	2.2%	4.4%	0.0%	2.2%	2.2%	2.2%	2.2%	0.0%	8.9%	4.4%	2.2%	0.0%	100.0%
Sheung Shing Street	54	DD	50	33	Y	1800-1900	470	40.4%	21.3%	0.0%	4.3%	2.1%	2.1%	2.1%	4.3%	0.0%	2.1%	2.1%	2.1%	2.1%	0.0%	8.5%	4.3%	2.1%	0.0%	100.0%
Sheung Shing Street	54	DD	50	34	Y	1900-2000	420	40.5%	21.4%	0.0%	4.8%	2.4%	2.4%	2.4%	2.4%	0.0%	2.4%	2.4%	2.4%	2.4%	0.0%	7.1%	4.8%	2.4%	0.0%	100.0%
Sheung Shing Street	54	DD	50	35	Y	2000-2100	370	37.8%	18.9%	0.0%	5.4%	2.7%	2.7%	2.7%	2.7%	0.0%	2.7%	2.7%	2.7%	2.7%	0.0%	8.1%	5.4%	2.7%	0.0%	100.0%
Sheung Shing Street	54	DD	50	35	Y	2100-2200	390	38.5%	20.5%	0.0%	5.1%	2.6%	2.6%	2.6%	2.6%	0.0%	2.6%	2.6%	2.6%	2.6%	0.0%	7.7%	5.1%	2.6%	0.0%	100.0%
Sheung Shing Street	54	DD	50	36	Y	2200-2300	370	37.8%	18.9%	0.0%	5.4%	2.7%	2.7%	2.7%	2.7%	0.0%	2.7%	2.7%	2.7%	2.7%	0.0%	8.1%	5.4%	2.7%	0.0%	100.0%
Sheung Shing Street	54	DD	50	37	Y	2300-0000	320	34.4%	18.8%	0.0%	6.3%	3.1%	3.1%	3.1%	3.1%	0.0%	3.1%	3.1%	3.1%	3.1%	0.0%	6.3%	6.3%	3.1%	0.0%	100.0%
Sheung Lok Street	55	LD	50	30	Y	0000-0100	110	36.4%	18.2%	0.0%	9.1%	9.1%	0.0%	0.0%	0.0%	0.0%	9.1%	0.0%	0.0%	0.0%	0.0%	9.1%	9.1%	0.0%	0.0%	100.0%
Sheung Lok Street	55	LD	50	30	Y	0100-0200	100	30.0%	20.0%	0.0%	10.0%	10.0%	0.0%	0.0%	0.0%	0.0%	10.0%	0.0%	0.0%	0.0%	0.0%	10.0%	10.0%	0.0%	0.0%	100.0%
Sheung Lok Street	55	LD	50	30	Y	0200-0300	70	28.6%	14.3%	0.0%	14.3%	14.3%	0.0%	0.0%	0.0%	0.0%	0.0%	0.0%	0.0%	0.0%	0.0%	14.3%	14.3%	0.0%	0.0%	100.0%
Sheung Lok Street	55	LD	50	30	Y	0300-0400	70	28.6%	14.3%	0.0%	14.3%	14.3%	0.0%	0.0%	0.0%	0.0%	0.0%	0.0%	0.0%	0.0%	0.0%	14.3%	14.3%	0.0%	0.0%	100.0%
Sheung Lok Street	55	LD	50	30	Y	0400-0500	70	28.6%	14.3%	0.0%	14.3%	14.3%	0.0%	0.0%	0.0%	0.0%	0.0%	0.0%	0.0%	0.0%	0.0%	14.3%	14.3%	0.0%	0.0%	100.0%
Sheung Lok Street	55	LD	50	30	Y	0500-0600	70	28.6%	14.3%	0.0%	14.3%	14.3%	0.0%	0.0%	0.0%	0.0%	0.0%	0.0%	0.0%	0.0%	0.0%	14.3%	14.3%	0.0%	0.0%	100.0%
Sheung Lok Street	55	LD	50	30	Y	0600-0700	150	33.3%	20.0%	0.0%	6.7%	6.7%	0.0%	0.0%	6.7%	0.0%	6.7%	0.0%	0.0%	0.0%	0.0%	13.3%	6.7%	0.0%	0.0%	100.0%
Sheung Lok Street	55	LD	50	28	Y	0700-0800	250	36.0%	20.0%	0.0%	4.0%	4.0%	4.0%	4.0%	4.0%	0.0%	4.0%	4.0%	0.0%	4.0%	0.0%	8.0%	4.0%	0.0%	0.0%	100.0%
Sheung Lok Street	55	LD	50	27	Y	0800-0900	290	37.9%	20.7%	0.0%	3.4%	3.4%	3.4%	3.4%	3.4%	0.0%	3.4%	3.4%	0.0%	3.4%	0.0%	6.9%	6.9%	0.0%	0.0%	100.0%
Sheung Lok Street	55	LD	50	28	Y	0900-1000	250	36.0%	20.0%	0.0%	4.0%	4.0%	4.0%	4.0%	4.0%	0.0%	4.0%	4.0%	0.0%	4.0%	0.0%	8.0%	4.0%	0.0%	0.0%	100.0%
Sheung Lok Street	55	LD	50	28	Y	1000-1100	250	36.0%	20.0%	0.0%	4.0%	4.0%	4.0%	4.0%	4.0%	0.0%	4.0%	4.0%	0.0%	4.0%	0.0%	8.0%	4.0%	0.0%	0.0%	100.0%
Sheung Lok Street	55	LD	50	28	Y	1100-1200	260	38.5%	19.2%	0.0%	3.8%	3.8%	3.8%	3.8%	3.8%	0.0%	3.8%	3.8%	0.0%	3.8%	0.0%	7.7%	3.8%	0.0%	0.0%	100.0%
Sheung Lok Street	55	LD	50	29	Y	1200-1300	170	35.3%	17.6%	0.0%	5.9%	5.9%	0.0%	5.9%	5.9%	0.0%	5.9%	0.0%	0.0%	5.9%	0.0%	5.9%	5.9%	0.0%	0.0%	100.0%
Sheung Lok Street	55	LD	50	29	Y	1300-1400	170	35.3%	17.6%	0.0%	5.9%	5.9%	0.0%	5.9%	5.9%	0.0%	5.9%	0.0%	0.0%	5.9%	0.0%	5.9%	5.9%	0.0%	0.0%	100.0%
Sheung Lok Street	55	LD	50	29	Y	1400-1500	170	35.3%	17.6%	0.0%	5.9%	5.9%	0.0%	5.9%	5.9%	0.0%	5.9%	0.0%	0.0%	5.9%	0.0%	5.9%	5.9%	0.0%	0.0%	100.0%
Sheung Lok Street	55	LD	50	29	Y	1500-1600	170	35.3%	17.6%	0.0%	5.9%	5.9%	0.0%	5.9%	5.9%	0.0%	5.9%	0.0%	0.0%	5.9%	0.0%	5.9%	5.9%	0.0%	0.0%	100.0%
Sheung Lok Street	55	LD	50	29	Y	1600-1700	170	35.3%	17.6%	0.0%	5.9%	5.9%	0.0%	5.9%	5.9%	0.0%	5.9%	0.0%	0.0%	5.9%	0.0%	5.9%	5.9%	0.0%	0.0%	100.0%
Sheung Lok Street	55	LD	50	29	Y	1700-1800	170	35.3%	17.6%	0.0%	5.9%	5.9%	0.0%	5.9%	5.9%	0.0

Road Name	Road ID	Road Type	Speed Limit (km/hr)	Average Speed (km/hr)	Start Emission Estimated by Broad Brush Approach (Y/N)	Hour	Total Vehicles (Veh/hr)	01 - Private Cars	02 - Taxi	03 - Light Goods Vehicles <=2.5t	04 - Light Goods Vehicles 2.5-3.5t	05 - Light Goods Vehicles >3.5t	06 - Medium Goods Vehicles <=15t	07 - Medium Goods Vehicles 15-24t	08 - Public Light Buses	09 - Private Light Bus <=3.5t	10 - Private Light Bus >3.5t	11 - Non-franchised Bus<=6.4t	12 - Non-franchised Bus 6.4-15t	13 - Non-franchised Bus 15-24t	14 - Franchised Bus Single Deck	15 - Franchised Bus Double Deck	16 - Motorcycles	17 - Heavy Goods Vehicles >24t	18 - Non-franchised Bus >24t	Total
								PC	TAXI	LGV3	LGV4	LGV6	HGV7	HGV8	PLB	PV4	PV5	NFB6	NFB7	NFB8	FBSD	FBDD	MC	HGV9	NFB9	
Sheung Wo Street	57	LD	50	30	Y	2300-0000	100	20.0%	10.0%	0.0%	10.0%	10.0%	0.0%	0.0%	10.0%	0.0%	10.0%	0.0%	0.0%	0.0%	0.0%	20.0%	10.0%	0.0%	0.0%	100.0%
Sheung Wo Street	58	LD	50	30	Y	0000-0100	100	40.0%	20.0%	0.0%	10.0%	10.0%	0.0%	0.0%	0.0%	0.0%	0.0%	0.0%	0.0%	0.0%	0.0%	10.0%	10.0%	0.0%	0.0%	100.0%
Sheung Wo Street	58	LD	50	30	Y	0100-0200	90	33.3%	22.2%	0.0%	11.1%	11.1%	0.0%	0.0%	0.0%	0.0%	0.0%	0.0%	0.0%	0.0%	0.0%	11.1%	11.1%	0.0%	0.0%	100.0%
Sheung Wo Street	58	LD	50	30	Y	0200-0300	50	40.0%	20.0%	0.0%	20.0%	0.0%	0.0%	0.0%	0.0%	0.0%	0.0%	0.0%	0.0%	0.0%	0.0%	0.0%	20.0%	0.0%	0.0%	100.0%
Sheung Wo Street	58	LD	50	30	Y	0300-0400	50	40.0%	20.0%	0.0%	20.0%	0.0%	0.0%	0.0%	0.0%	0.0%	0.0%	0.0%	0.0%	0.0%	0.0%	0.0%	20.0%	0.0%	0.0%	100.0%
Sheung Wo Street	58	LD	50	30	Y	0400-0500	50	40.0%	20.0%	0.0%	20.0%	0.0%	0.0%	0.0%	0.0%	0.0%	0.0%	0.0%	0.0%	0.0%	0.0%	0.0%	20.0%	0.0%	0.0%	100.0%
Sheung Wo Street	58	LD	50	30	Y	0500-0600	60	33.3%	16.7%	0.0%	16.7%	0.0%	0.0%	0.0%	0.0%	0.0%	0.0%	0.0%	0.0%	0.0%	0.0%	16.7%	16.7%	0.0%	0.0%	100.0%
Sheung Wo Street	58	LD	50	30	Y	0600-0700	110	36.4%	18.2%	0.0%	9.1%	9.1%	0.0%	0.0%	9.1%	0.0%	0.0%	0.0%	0.0%	0.0%	0.0%	9.1%	9.1%	0.0%	0.0%	100.0%
Sheung Wo Street	58	LD	50	29	Y	0700-0800	200	40.0%	20.0%	0.0%	5.0%	5.0%	0.0%	0.0%	5.0%	0.0%	5.0%	0.0%	0.0%	0.0%	0.0%	5.0%	5.0%	0.0%	0.0%	100.0%
Sheung Wo Street	58	LD	50	28	Y	0800-0900	220	40.9%	22.7%	0.0%	4.5%	4.5%	0.0%	0.0%	4.5%	0.0%	4.5%	0.0%	0.0%	0.0%	0.0%	4.5%	4.5%	4.5%	0.0%	100.0%
Sheung Wo Street	58	LD	50	29	Y	0900-1000	200	40.0%	20.0%	0.0%	5.0%	5.0%	0.0%	0.0%	5.0%	0.0%	5.0%	0.0%	0.0%	0.0%	0.0%	5.0%	5.0%	5.0%	0.0%	100.0%
Sheung Wo Street	58	LD	50	29	Y	1000-1100	200	40.0%	20.0%	0.0%	5.0%	5.0%	0.0%	0.0%	5.0%	0.0%	5.0%	0.0%	0.0%	0.0%	0.0%	5.0%	5.0%	5.0%	0.0%	100.0%
Sheung Wo Street	58	LD	50	29	Y	1100-1200	200	40.0%	20.0%	0.0%	5.0%	5.0%	0.0%	0.0%	5.0%	0.0%	5.0%	0.0%	0.0%	0.0%	0.0%	5.0%	5.0%	5.0%	0.0%	100.0%
Sheung Wo Street	58	LD	50	30	Y	1200-1300	50	20.0%	20.0%	0.0%	20.0%	0.0%	0.0%	0.0%	0.0%	0.0%	0.0%	0.0%	0.0%	0.0%	0.0%	20.0%	20.0%	0.0%	0.0%	100.0%
Sheung Wo Street	58	LD	50	30	Y	1300-1400	50	20.0%	20.0%	0.0%	20.0%	0.0%	0.0%	0.0%	0.0%	0.0%	0.0%	0.0%	0.0%	0.0%	0.0%	20.0%	20.0%	0.0%	0.0%	100.0%
Sheung Wo Street	58	LD	50	30	Y	1400-1500	50	20.0%	20.0%	0.0%	20.0%	0.0%	0.0%	0.0%	0.0%	0.0%	0.0%	0.0%	0.0%	0.0%	0.0%	20.0%	20.0%	0.0%	0.0%	100.0%
Sheung Wo Street	58	LD	50	30	Y	1500-1600	50	20.0%	20.0%	0.0%	20.0%	0.0%	0.0%	0.0%	0.0%	0.0%	0.0%	0.0%	0.0%	0.0%	0.0%	20.0%	20.0%	0.0%	0.0%	100.0%
Sheung Wo Street	58	LD	50	30	Y	1600-1700	50	20.0%	20.0%	0.0%	20.0%	0.0%	0.0%	0.0%	0.0%	0.0%	0.0%	0.0%	0.0%	0.0%	0.0%	20.0%	20.0%	0.0%	0.0%	100.0%
Sheung Wo Street	58	LD	50	30	Y	1700-1800	50	20.0%	20.0%	0.0%	20.0%	0.0%	0.0%	0.0%	0.0%	0.0%	0.0%	0.0%	0.0%	0.0%	0.0%	20.0%	20.0%	0.0%	0.0%	100.0%
Sheung Wo Street	58	LD	50	30	Y	1800-1900	50	20.0%	20.0%	0.0%	20.0%	0.0%	0.0%	0.0%	0.0%	0.0%	0.0%	0.0%	0.0%	0.0%	0.0%	20.0%	20.0%	0.0%	0.0%	100.0%
Sheung Wo Street	58	LD	50	30	Y	1900-2000	50	20.0%	20.0%	0.0%	20.0%	0.0%	0.0%	0.0%	0.0%	0.0%	0.0%	0.0%	0.0%	0.0%	0.0%	20.0%	20.0%	0.0%	0.0%	100.0%
Sheung Wo Street	58	LD	50	30	Y	2000-2100	50	20.0%	20.0%	0.0%	20.0%	0.0%	0.0%	0.0%	0.0%	0.0%	0.0%	0.0%	0.0%	0.0%	0.0%	20.0%	20.0%	0.0%	0.0%	100.0%
Sheung Wo Street	58	LD	50	30	Y	2100-2200	50	20.0%	20.0%	0.0%	20.0%	0.0%	0.0%	0.0%	0.0%	0.0%	0.0%	0.0%	0.0%	0.0%	0.0%	20.0%	20.0%	0.0%	0.0%	100.0%
Sheung Wo Street	58	LD	50	30	Y	2200-2300	50	20.0%	20.0%	0.0%	20.0%	0.0%	0.0%	0.0%	0.0%	0.0%	0.0%	0.0%	0.0%	0.0%	0.0%	20.0%	20.0%	0.0%	0.0%	100.0%
Sheung Wo Street	58	LD	50	30	Y	2300-0000	50	20.0%	20.0%	0.0%	20.0%	0.0%	0.0%	0.0%	0.0%	0.0%	0.0%	0.0%	0.0%	0.0%	0.0%	20.0%	20.0%	0.0%	0.0%	100.0%
Sheung Lok Street	59	LD	50	30	Y	0000-0100	110	36.4%	18.2%	0.0%	9.1%	9.1%	0.0%	0.0%	0.0%	0.0%	9.1%	0.0%	0.0%	0.0%	0.0%	9.1%	9.1%	0.0%	0.0%	100.0%
Sheung Lok Street	59	LD	50	30	Y	0100-0200	100	30.0%	20.0%	0.0%	10.0%	10.0%	0.0%	0.0%	0.0%	0.0%	10.0%	0.0%	0.0%	0.0%	0.0%	10.0%	10.0%	0.0%	0.0%	100.0%
Sheung Lok Street	59	LD	50	30	Y	0200-0300	70	28.6%	14.3%	0.0%	14.3%	14.3%	0.0%	0.0%	0.0%	0.0%	0.0%	0.0%	0.0%	0.0%	0.0%	14.3%	14.3%	0.0%	0.0%	100.0%
Sheung Lok Street	59	LD	50	30	Y	0300-0400	70	28.6%	14.3%	0.0%	14.3%	14.3%	0.0%	0.0%	0.0%	0.0%	0.0%	0.0%	0.0%	0.0%	0.0%	14.3%	14.3%	0.0%	0.0%	100.0%
Sheung Lok Street	59	LD	50	30	Y	0400-0500	70	28.6%	14.3%	0.0%	14.3%	14.3%	0.0%	0.0%	0.0%	0.0%	0.0%	0.0%	0.0%	0.0%	0.0%	14.3%	14.3%	0.0%	0.0%	100.0%
Sheung Lok Street	59	LD	50	30	Y	0500-0600	70	28.6%	14.3%	0.0%	14.3%	14.3%	0.0%	0.0%	0.0%	0.0%	0.0%	0.0%	0.0%	0.0%	0.0%	14.3%	14.3%	0.0%	0.0%	100.0%
Sheung Lok Street	59	LD	50	30	Y	0600-0700	150	33.3%	20.0%	0.0%	6.7%	6.7%	0.0%	0.0%	6.7%	0.0%	0.0%	0.0%	0.0%	0.0%	0.0%	13.3%	6.7%	0.0%	0.0%	100.0%
Sheung Lok Street	59	LD	50	28	Y	0700-0800	250	36.0%	20.0%	0.0%	4.0%	4.0%	4.0%	4.0%	4.0%	0.0%	4.0%	4.0%	0.0%	4.0%	0.0%	8.0%	4.0%	0.0%	0.0%	100.0%
Sheung Lok Street	59	LD	50	27	Y	0800-0900	290	37.9%	20.7%	0.0%	3.4%	3.4%	3.4%	3.4%	3.4%	0.0%	3.4%	3.4%	0.0%	3.4%	0.0%	6.9%	6.9%	0.0%	0.0%	100.0%
Sheung Lok Street	59	LD	50	28	Y	0900-1000	250	36.0%	20.0%	0.0%	4.0%	4.0%	4.0%	4.0%	4.0%	0.0%	4.0%	4.0%	0.0%	4.0%	0.0%	8.0%	4.0%	0.0%	0.0%	100.0%
Sheung Lok Street	59	LD	50	28	Y	1000-1100	250	36.0%	20.0%	0.0%	4.0%	4.0%	4.0%	4.0%	4.0%	0.0%	4.0%	4.0%	0.0%	4.0%	0.0%	8.0%	4.0%	0.0%	0.0%	100.0%
Sheung Lok Street	59	LD	50	28	Y	1100-1200	260	38.5%	19.2%	0.0%	3.8%	3.8%	3.8%	3.8%	3.8%	0.0%	3.8%	3.8%	0.0%	3.8%	0.0%	7.7%	3.8%	0.0%	0.0%	100.0%
Sheung Lok Street	59	LD	50	29	Y	1200-1300	170	35.3%	17.6%	0.0%	5.9%	5.9%	0.0%	0.0%	5.9%	0.0%	5.9%	0.0%	0.0%	0.0%	0.0%	5.9%	5.9%	0.0%	0.0%	100.0%
Sheung Lok Street	59	LD	50	29	Y	1300-1400	170	35.3%	17.6%	0.0%	5.9%	5.9%	0.0%	0.0%	5.9%	0.0%	5.9%	0.0%	0.0%	0.0%	0.0%	5.9%	5.9%	0.0%	0.0%	100.0%
Sheung Lok Street	59	LD	50	29	Y	1400-1500	170	35.3%	17.6%	0.0%	5.9%	5.9%	0.0%	0.0%	5.9%	0.0%	5.9%	0.0%	0.0%	0.0%	0.0%	5.9%	5.9%	0.0%	0.0%	100.0%
Sheung Lok Street	59	LD	50	29	Y	1500-1600	170	35.3%	17.6%	0.0%	5.9%	5.9%	0.0%	0.0%	5.9%	0.0%	5.9%	0.0%	0.0%	0.0%	0.0%	5.9%	5.9%	0.0%	0.0%	100.0%
Sheung Lok Street	59	LD	50	29	Y	1600-1700	170	35.3%	17.6%	0.0%	5.9%	5.9%	0.0%	0.0%	5.9%	0.0%	5.9%	0.0%	0.0%	0.0%	0.0%	5.9%	5.9%	0.0%	0.0%	100.0%
Sheung Lok Street	59	LD	50	29	Y	1700-1800	170	35.3%	17.6%	0.0%	5.9%	5.9%	0.0%	0.0%	5.9%	0.0%	5.9%	0.0%	0.0%	0.0%	0.0%	5.9%	5.9%	0.0%	0.0%	100.0%
Sheung Lok Street	59	LD	50	29	Y	1800-1900	190	36.8%	21.1%	0.0%	5.3%	5.3%	0.0%	0.0%	5.3%	0.0%	5.3%	0.0%	0.0%	0.0%	0.0%	5.3%	5.3%	5.3%	0.0%	100.0%
Sheung Lok Street	59	LD	50	29	Y	1900-2000	170	35.3%	17.6%	0.0%	5.9%	5.9%	0.0%	0.0%	5.9%	0.0%	5.9%	0.0%	0.0%	0.0%	0.0%	5.9%	5.9%	5.9%	0.0%	100.0%
Sheung Lok Street	59	LD	50	30	Y	2000-2100	160	31.3%	18.8%	0.0%	6.3%	6.3%	0.0%	0.0%	6.3%	0.0%	6.3%	0.0%	0.0%	0.0%	0.0%	6.3%	6.3%	6.3%	0.0%	100.0%
Sheung Lok Street	59	LD	50	30	Y	2100-2200	160	31.3%	18.8%	0.0%	6.3%	6.3%	0.0%	0.0%	6.3%	0.0%	6.3%	0.0%	0.0%	0.0%	0.0%	6.3%	6.3%	6.3%	0.0%	100.0%
Sheung Lok Street	59	LD	50	30	Y	2200-2300	160	31.3%	18.8%	0.0%	6.3%	6.3%	0.0%	0.0%	6.3%	0.0%	6.3%	0.0%	0.0%	0.0%	0.0%	6.3%	6.3%	6.3%	0.0%	100.0%
Sheung Lok Street	59	LD	50	30	Y	2300-0000	140	28.6%	14.3%	0.0%	7.1%	7.1%	0.0%	0.0%	7.1%	0.0%	7.1%	0.0%	0.0%	0.0%	0.0%	7.1%	7.1%	7.1%	0.0%	100.0%
Sheung Lok Street	60	LD	50	29	Y	0000-0100	170	41.2%	23.5%	0.0%	5.9%	5.9%	0.0%	0.0%	0.0%	0.0%	5.9%	0.0%	0.0%	0.0%	0.0%	0.0%	5.9%	5.9%	0.0%	100.0%
Sheung Lok Street	60	LD	50	30	Y	0100-0200	130	38.5%	23.1%	0.0%	7.7%	7.7%	0.0%	0.0%	0.0%	0.0%	7.7%	0.0%	0.0%	0.0%	0.0%	0.0%	7.7%	7.7%	0.0%	100.0%
Sheung Lok Street	60	LD	50	30	Y	0200-0300	110	36.4%	18.2%	0.0%	9.1%	9.1%	0.0%	0.0%	0.0%	0.0%	9.1%	0.0%	0.0%	0.0%	0.0%	0.0%	9.1%	9.1%	0.0%	100.0%
Sheung Lok Street	60	LD	50	30	Y	0300-0400	80	37.5%	25.0%	0.0%	12.5%	0.0%	0.0%	0.0%	0.0%	0.0%	0.0%	0.0%	0.0%	0.0%	0.0%	12.5%	12.5%	0.0%	0.0%	100.0%
Sheung Lok Street	60	LD	50	30	Y	0400-0500	80	37.5%	25.0%	0.0%	12.5%	0.0%	0.0%	0.0%	0.0%	0.0%	0.0%	0.0%	0.0%	0.0%	0.0%	12.5%	12.5%	0.0%	0.0%	100.0%
Sheung Lok Street	60	LD	50	30	Y	0500-0600	110	36.4%	18.2%	0.0%	9.1%	9.1%	0.0%	0.0%	0.0%	0.0%	9.1%	0.0%	0.0%	0.0%	0.0%	9.1%	9.1%	0.0%	0.0%	100.0%
Sheung Lok Street	60	LD	50	29	Y	0600-0700	180	38.9%	22.2%	0.0%	5.6%	5.6%	0.0%	0.0%	5.6%	0.0%	5.6%	0.0%	0.0%	0.0%	0.0%	11.1%	5.6%	0.0%	0.0%	100.0%
Sheung Lok Street	60	LD	50	26	Y	0700-0800	340	41.2%	20.6%	0.0%	2.9%	2.9%	0.0%	2.9%	2.9%	0.0%	2.9%	2.9%	2.9%	2.9%	0.0%	8.8%	5.9%	0.0%	0.0%	100.0%
Sheung Lok Street	60	LD	50	24	Y	0800-0900	390	46.2%	23.1%	0.0%	2.6%	2.6%	0.0%	2.6%	2.6%	0.0%	2.6%	2.6%	2.6%	2.6%	0.0%	5.1%	5.1%	0.0%	0.0%	100.0%
Sheung Lok Street	60	LD	50	25	Y	0900-1000	360	44.4%	22.2%	0.0%	2.8%	2.8%	0.0%	2.8%	2.8%	0.0%	2.8%	2.8%	2.8%	2.8%	0.0%	5.6%	5.6%	0.0%	0.0%	100.0%
Sheung Lok Street	60	LD	50	26	Y	1000-1100	350	42.9%	22.9%	0.0%	2.9%	2.9%	0.0%	2.9%	2.9%	0.0%	2.9%	2.9%	2.9%	2.9%	0.0%	5.7%	5.7%	0.0%	0.0%	100.0%
Sheung Lok Street	60	LD	50	25	Y	1100-1200	360	44.4%	22.2%	0.0%	2.8%	2.8%	0.0%	2.8%	2.8%	0.0%	2.8%	2.8%	2.8%	2.8%	0.0%	5.6%	5.6%	0.0%	0.0%	100.0%
Sheung Lok Street	60	LD	50	30	Y	1200-1300	150	33.3%	20.0%	0.0%	6.7%	6.7%	0.0%	0.0%	6.7%	0.0%	6.7%	0.0%	0.0%	0.0%	0.0%	6.7%	6.7%	0.0%	0.0%	100.0%
Sheung Lok Street	60	LD	50	30	Y	1300-1400	150	33.3%	20.0%	0.0%	6.7%	6.7%	0.0%	0.0%	6.7%	0.0%	6.7%	0.0%	0.0%	0.0%	0.0%	6.7%	6.7%	0.0%	0.0%	100.0%
Sheung Lok Street	60	LD	50	30	Y	1400-1500	150	33.3%	20.0%	0.0%	6.7%	6.7%	0.0%	0.0%	6.7%	0.0%	6.7%	0.0%	0.0%	0.0%	0.0%	6.7%	6.7%	0.0%	0.0%	100.0%
Sheung Lok Street	60	LD	50	30	Y	1500-1600	150	33.3%	20.0%	0.0%	6.7%	6.7%	0.0%	0.0%	6.7%	0.0%	6.7%	0.0%	0.0%	0.0%	0.0%	6.7%	6.7%	0.0%	0.0%	100.0%
Sheung Lok Street	60	LD	50	30	Y	1600-1700	150	33.3%	20.0%	0.0%	6.7%	6.7%	0.0%	0.0%	6.7%	0.0%	6.7%	0.0%	0.0%	0.0%	0.0%	6.7%	6.7%	0.0%	0.0%	100.0%
Sheung Lok Street	60	LD	50	30	Y	1700-1800	150	33.3%	20.0%	0.0%	6.7%	6.7%	0.0%	0.0%	6.7%	0.0%	6.7%	0.0%	0.0%	0.0%	0.0%	6.7%	6.7%	0.0%	0.0%	100.0%
Sheung Lok Street	60	LD	50	30	Y	1800-1900	150	33.3%	20.0%	0.0%	6.7%	6.7%	0.0%	0.0%	6.7%	0.0%	6.7%	0.0%	0.0%	0.0%	0.0%	6.7%	6.7%	0.0%	0.0%	100.0%
Sheung Lok Street	60	LD	50	30	Y	1900-2000	150	33.3%	20.0%	0.0%	6.7%	6.7%	0.0%	0.0%	6.7%	0.0%	6.7%	0.0%	0.0%	0.0%	0.0%	6.7%	6.7%	0.0%	0.0%	100.0%
Sheung Lok Street	60	LD	50	30	Y	2000-2100	130	30.8%	15.4%	0.0%	7.7%	7.7%	0.0%	0.0%	7.7%	0.0%	7.7%	0.0%	0.0%	0.0%	0.0%	7.7%	7.7%	0.0%	0.0%	100.0%
Sheung Lok Street	60	LD	50	30	Y	2100-2200	130	30.8%	15.4%	0.0%	7.7%	7.7%	0.0%	0.0%	7.7%	0.0%	7.7%	0.0%	0.0%	0.0%	0.0%	7.7%	7.7%	0.0%	0.0%	100.0%
Sheung Lok Street	60	LD	50	30	Y	2200-2300	130	30.8%	15.4%	0.0%	7.7%	7.7%	0.0%	0.0%	7.7%	0.0%	7.7%	0.0%	0.0%	0.0%	0.0%	7.7%	7.7%	0.0%	0.0%	100.0%
Sheung Lok Street	60	LD	50	30	Y	2300-0000	120	25.0%	16.7%	0.0%	8.3%	8.3%	0.0%	0.0%	8.3%	0.0%	8.3%	0.0%	0.0%	0.0%	0.0%	8.3%	8.3%	0.0%	0.0%	100.0%
Sheung Foo Street	61	LD	50	30	Y	0000-0100	150	33.3%	20.0%	0.0%	6.7%	6.7%	0.0%	0.0%	6.7%	0.0%	6.7%	0.0%	0.0%	0.0%	0.0%	6.7%	6.7%	0.0%	0.0%	100.0%
Sheung Foo Street	61	LD	50	30	Y	0100-0200	110	27.3%	18.2%	0.0%	9.1%	9.1%	0.0%	0.0%	9.1%	0.0%	9.1%	0.0%	0.0%	0.0%	0.0%	9.1%	9.1%	0.0%	0.0%	100.0%
Sheung Foo Street	61	LD	50	30	Y	0200-0300	80	37.5%	12.5%	0.0%	12.5%	12.5%	0.0%	0.0%	0.0%	0.0%	0.0%	0.0%	0.0%	0.0%	0.0%	12.5%	12.5%	0.0%	0.0%	100.0%
Sheung Foo Street	61	LD	50	30	Y	0300-0400	70	28.6%	14.3%	0.0%	14.3%	14.3%	0.0%	0.0%	0.0%	0.0%	0.0%	0.0%	0.0%	0.0%	0.0%	14.3%	14.3%	0.0%	0.0%	100.0%
Sheung Foo Street	61	LD	50	30	Y	0400-0500	70	28.6%	14.3%	0.0%	14.3%	14.3%	0.0%	0.0%	0.0%	0.0%	0.0%	0.0%	0.0%	0.0%	0.0%	14.3%	14.3%	0.0%	0.0%	100.0%
Sheung Foo Street	61	LD	50	30	Y	0500-0600	100	30.0%	20.0%	0.0%	10.0%	10.0%	0.0%	0.0%	0.0%	0.0%	0.0%	0.0%	0.0%	0.0%	0.0%	20.0%	10.0%	0.0%	0.0%	100.0%
Sheung Foo Street	61	LD	50	29	Y	0600-0700	170	29.4%	17.6%	0.0%	5.9%	5.9%	0.0%	0.0%	5.9%	0.0%	5.9%	0.0%	0.0%	0.0%	0.0%	17.6%	5.9%	0.0%	0.0%	100.0%
Sheung Foo Street	61	LD	50	27	Y	0700-0800	290	31.0%	17.2%	0.0%	6.9%	3.4%	3.4%	3.4%	3.4%	0.0%	3.4%	3.4%	0.0%	3.4%	0.0%	13.8%	3.4%	3.4%	0.0%	100.0%
Sheung Foo Street	61	LD	50	26	Y	0800-0900	330	33.3%	18.2%	0.0%	6.1%	3.0%	3.0%	3.0%	6.1%	0.0%	3.0%	3.0%	0.0%	3.0%	0.0%	9.1%	6.1%	3.0%	0.0%	100.0%
Sheung Foo Street	61	LD	50	27	Y	0900-1000	300	33.3%	16.7%	0.0%	6.7%	3.3%	3.3%	3.3%	3.3%	0.0%	3.3%	3.3%	0.0%	3.3%	0.0%	10.0%	6.7%	3.3%	0.0%	100.0%
Sheung Foo Street	61	LD	50	27	Y	1000-1100	290	34.5%	17.2%	0.0%	6.9%	3.4%	3.4%	3.4%	3.4%	0.0%	3.4%	3.4%	0.0%	3.4%	0.0%	10.3%	3.4%	3.4%	0.0%	100.0%
Sheung Foo Street	61	LD	50	27	Y	1100-1200	300	33.3%	16.7%	0.0%	6.7%	3.3%	3.3%	3.3%	3.3%	0.0%	3.3%	3.3%	0.0%	3.3%	0.0%	10.0%	6.7%	3.3%	0.0%	100.0%
Sheung Foo Street	61	LD	50	25	Y	1200-1300	370	43.2%	21.6%	0.0%	2.7%	2.7%	0.0%	2.7%	2.7%	0.0%	2.7%	2.7%	2.7%	2.7%	0.0%	8.1%	5.4%	0.0%	0.0%	100.0%
Sheung Foo Street	61	LD	50	25	Y	1300-1400	370	43.2%	21.6%	0.0%	2.7%	2.7%	0.0%	2.7%	2.7%	0.0%	2.7%	2.7%	2.7%	2.7%	0.0%	8.1%	5.4%	0.0%	0.0%	100.0%
Sheung Foo Street	61	LD	50	25	Y	1400-1500	370	43.2%	21.6%	0.0%	2.7%	2.7%	0.0%	2.7%	2.7%	0.0%	2.7%	2.7%	2.7%	2.7%	0.0%	8.1%	5.4%	0.0%	0.0%	100.0%
Sheung Foo Street	61	LD	50	25	Y	1500-1600	370	43.2%	21.6%	0.0%	2.7%	2.7%	0.0%	2.7%	2.7%	0.0%	2.7%	2.7%	2.7%	2.7%	0.0%	8.1%	5.4%	0.0%	0.0%	100.0%
Sheung Foo Street	61	LD	50	25	Y	1600-1700	390	43.6%	23.1%	0.0%	2.6%	2.6%	0.0%	2.6%	2.6%	0.0%	2.6%	2.6%	2.6%	2.6%	0.0%	7.7%	5.1%	0.0%	0.0%	100.0%
Sheung Foo Street	61	LD	50	25	Y	1700-1800	390	43.6%	23.1%	0.0%	2.6%	2.6%	0.0%	2.6%	2.6%	0.0%	2.6%	2.6%	2.6%	2.6%	0.0%	7.7%	5.1%	0.0%	0.0%	100.0%
Sheung Foo Street	61	LD	50	24	Y	1800-1900	400	45.0%	22.5%	0.0%	2.5%	2.5%	0.0%	2.5%	2.5%	0.0%	2.5%	2.5%	2.5%	2.5%	0.0%	7.5%	5.0%	0.0%	0.0%	100.0%
Sheung Foo Street	61	LD	50	25	Y	1900-2000	360	44.4%	22.2%	0.0%	2.8%	2.8%	0.0%	2.8%	2.8%	0.0%	2.8%	2.8%	2.8%	2.8%	0.0%	5.6%	5.6%	0.0%	0.0%	100.0%
Sheung Foo Street	61	LD	50	26	Y	2000-2100	320	40.6%	21.9%	0.0%	3.1%	3.1%	0.0%	3.1%	3.1%	0.0%	3.1%	3.1%	3.1%	3.1%	0.0%	6.3%	6.3%	0.0%	0.0%	100.0%
Sheung Foo Street	61	LD	50	26	Y	2100-2200	330	42.4%	21.2%	0.0%	3.0%	3.0%	0.0%	3.0%	3.0%	0.0%	3.0%	3.0%	3.0%	3.0%	0.0%	6.1%	6.1%	0.0%	0.0%	100.0%
Sheung Foo Street	61	LD	50	26	Y	2200-2300	320	40.6%	21.9%	0.0%	3.1%	3.1%	0.0%	3.1%	3.1%	0.0%	3.1%	3.1%	3.1%	3.1%	0.0%	6.3%	6.3%	0.0%	0.0%	100.0%
Sheung Foo Street	61	LD	50	27	Y	2300-0000	290	37.9%	20.7%	0.0%	3.4%	3.4%	0.0%	3.4%	3.4%	0.0%	3.4%	3.4%	3.4%	3.4%	0.0%	6.9%	6.9%	0.0%	0.0%	100.0%
Sheung Foo Street	62	LD	50	29	Y	0000-0100	160	37.5%	18.8%	0.0%	6.3%	6.3%	0.0%	6.3%	6.3%	0.0%	6.3%	0.0%	0.0%	0.0%	0.0%	6.3%	6.3%	0.0%	0.0%	100.0%
Sheung Foo Street	62	LD	50	30	Y	0100-0200	120	33.3%	16.7%	0.0%	8.3%	8.3%	0.0%	8.3%	0.0%	0.0

Road Name	Road ID	Road Type	Speed Limit (km/hr)	Average Speed (km/hr)	Start Emission Estimated by Broad Brush Approach (Y/N)	Hour	Total Vehicles (Veh/hr)	01 - Private Cars	02 - Taxi	03 - Light Goods Vehicles <=2.5t	04 - Light Goods Vehicles 2.5-3.5t	05 - Light Goods Vehicles >3.5t	06 - Medium Goods Vehicles <=15t	07 - Medium Goods Vehicles 15-24t	08 - Public Light Buses	09 - Private Light Bus <=3.5t	10 - Private Light Bus >3.5t	11 - Non-franchised Bus<=6.4t	12 - Non-franchised Bus 6.4-15t	13 - Non-franchised Bus 15-24t	14 - Franchised Bus Single Deck	15 - Franchised Bus Double Deck	16 - Motorcycles	17 - Heavy Goods Vehicles >24t	18 - Non-franchised Bus >24t	Total
								PC	TAXI	LGV3	LGV4	LGV6	HGV7	HGV8	PLB	PV4	PV5	NFB6	NFB7	NFB8	FBSD	FBDD	MC	HGV9	NFB9	
Sheung Foo Street	64	LD	50	30	Y	0700-0800	350	34.3%	17.1%	0.0%	5.7%	2.9%	2.9%	2.9%	2.9%	0.0%	2.9%	2.9%	2.9%	2.9%	0.0%	11.4%	5.7%	2.9%	0.0%	100.0%
Sheung Foo Street	64	LD	50	30	Y	0800-0900	400	37.5%	20.0%	0.0%	5.0%	2.5%	2.5%	2.5%	5.0%	0.0%	2.5%	2.5%	2.5%	2.5%	0.0%	7.5%	5.0%	2.5%	0.0%	100.0%
Sheung Foo Street	64	LD	50	30	Y	0900-1000	360	36.1%	19.4%	0.0%	5.6%	2.8%	2.8%	2.8%	2.8%	0.0%	2.8%	2.8%	2.8%	2.8%	0.0%	8.3%	5.6%	2.8%	0.0%	100.0%
Sheung Foo Street	64	LD	50	30	Y	1000-1100	360	36.1%	19.4%	0.0%	5.6%	2.8%	2.8%	2.8%	2.8%	0.0%	2.8%	2.8%	2.8%	2.8%	0.0%	8.3%	5.6%	2.8%	0.0%	100.0%
Sheung Foo Street	64	LD	50	30	Y	1100-1200	360	36.1%	19.4%	0.0%	5.6%	2.8%	2.8%	2.8%	2.8%	0.0%	2.8%	2.8%	2.8%	2.8%	0.0%	8.3%	5.6%	2.8%	0.0%	100.0%
Sheung Foo Street	64	LD	50	30	Y	1200-1300	260	34.6%	19.2%	0.0%	3.8%	3.8%	3.8%	3.8%	3.8%	0.0%	3.8%	3.8%	3.8%	3.8%	0.0%	11.5%	3.8%	0.0%	0.0%	100.0%
Sheung Foo Street	64	LD	50	30	Y	1300-1400	260	34.6%	19.2%	0.0%	3.8%	3.8%	3.8%	3.8%	3.8%	0.0%	3.8%	3.8%	3.8%	3.8%	0.0%	11.5%	3.8%	0.0%	0.0%	100.0%
Sheung Foo Street	64	LD	50	30	Y	1400-1500	260	34.6%	19.2%	0.0%	3.8%	3.8%	3.8%	3.8%	3.8%	0.0%	3.8%	3.8%	3.8%	3.8%	0.0%	11.5%	3.8%	0.0%	0.0%	100.0%
Sheung Foo Street	64	LD	50	30	Y	1500-1600	260	34.6%	19.2%	0.0%	3.8%	3.8%	3.8%	3.8%	3.8%	0.0%	3.8%	3.8%	3.8%	3.8%	0.0%	11.5%	3.8%	0.0%	0.0%	100.0%
Sheung Foo Street	64	LD	50	30	Y	1600-1700	270	37.0%	18.5%	0.0%	3.7%	3.7%	3.7%	3.7%	3.7%	0.0%	3.7%	3.7%	3.7%	3.7%	0.0%	11.1%	3.7%	0.0%	0.0%	100.0%
Sheung Foo Street	64	LD	50	30	Y	1700-1800	270	37.0%	18.5%	0.0%	3.7%	3.7%	3.7%	3.7%	3.7%	0.0%	3.7%	3.7%	3.7%	3.7%	0.0%	11.1%	3.7%	0.0%	0.0%	100.0%
Sheung Foo Street	64	LD	50	30	Y	1800-1900	290	34.5%	17.2%	0.0%	6.9%	3.4%	3.4%	3.4%	3.4%	0.0%	3.4%	3.4%	3.4%	3.4%	0.0%	10.3%	6.9%	0.0%	0.0%	100.0%
Sheung Foo Street	64	LD	50	30	Y	1900-2000	250	36.0%	20.0%	0.0%	4.0%	4.0%	4.0%	4.0%	4.0%	0.0%	4.0%	4.0%	4.0%	4.0%	0.0%	8.0%	4.0%	0.0%	0.0%	100.0%
Sheung Foo Street	64	LD	50	30	Y	2000-2100	230	34.8%	17.4%	0.0%	4.3%	4.3%	4.3%	4.3%	4.3%	0.0%	4.3%	4.3%	4.3%	4.3%	0.0%	8.7%	4.3%	0.0%	0.0%	100.0%
Sheung Foo Street	64	LD	50	30	Y	2100-2200	230	34.8%	17.4%	0.0%	4.3%	4.3%	4.3%	4.3%	4.3%	0.0%	4.3%	4.3%	4.3%	4.3%	0.0%	8.7%	4.3%	0.0%	0.0%	100.0%
Sheung Foo Street	64	LD	50	30	Y	2200-2300	220	31.8%	18.2%	0.0%	4.5%	4.5%	4.5%	4.5%	4.5%	0.0%	4.5%	4.5%	4.5%	4.5%	0.0%	9.1%	4.5%	0.0%	0.0%	100.0%
Sheung Foo Street	64	LD	50	30	Y	2300-0000	200	30.0%	15.0%	0.0%	5.0%	5.0%	5.0%	5.0%	5.0%	0.0%	5.0%	5.0%	5.0%	5.0%	0.0%	10.0%	5.0%	0.0%	0.0%	100.0%
Tin Kwong Road	65	DD	50	37	Y	0000-0100	300	43.3%	20.0%	0.0%	6.7%	3.3%	3.3%	3.3%	0.0%	0.0%	3.3%	3.3%	3.3%	3.3%	0.0%	3.3%	6.7%	0.0%	0.0%	100.0%
Tin Kwong Road	65	DD	50	39	Y	0100-0200	220	40.9%	18.2%	0.0%	9.1%	4.5%	4.5%	4.5%	0.0%	0.0%	4.5%	4.5%	0.0%	4.5%	0.0%	0.0%	4.5%	0.0%	0.0%	100.0%
Tin Kwong Road	65	DD	50	40	Y	0200-0300	150	46.7%	20.0%	0.0%	6.7%	6.7%	0.0%	6.7%	0.0%	0.0%	6.7%	0.0%	0.0%	0.0%	0.0%	0.0%	6.7%	0.0%	0.0%	100.0%
Tin Kwong Road	65	DD	50	40	Y	0300-0400	130	38.5%	23.1%	0.0%	7.7%	7.7%	0.0%	7.7%	0.0%	0.0%	7.7%	0.0%	0.0%	0.0%	0.0%	0.0%	7.7%	0.0%	0.0%	100.0%
Tin Kwong Road	65	DD	50	40	Y	0400-0500	130	38.5%	23.1%	0.0%	7.7%	7.7%	0.0%	7.7%	0.0%	0.0%	7.7%	0.0%	0.0%	0.0%	0.0%	0.0%	7.7%	0.0%	0.0%	100.0%
Tin Kwong Road	65	DD	50	40	Y	0500-0600	160	43.8%	18.8%	0.0%	6.3%	6.3%	0.0%	6.3%	0.0%	0.0%	6.3%	0.0%	0.0%	0.0%	0.0%	6.3%	6.3%	0.0%	0.0%	100.0%
Tin Kwong Road	65	DD	50	37	Y	0600-0700	310	41.9%	19.4%	0.0%	6.5%	3.2%	3.2%	3.2%	3.2%	0.0%	3.2%	3.2%	0.0%	3.2%	0.0%	3.2%	6.5%	0.0%	0.0%	100.0%
Tin Kwong Road	65	DD	50	33	Y	0700-0800	570	45.6%	21.1%	0.0%	7.0%	3.5%	1.8%	1.8%	1.8%	0.0%	1.8%	1.8%	1.8%	1.8%	0.0%	1.8%	5.3%	1.8%	0.0%	100.0%
Tin Kwong Road	65	DD	50	30	Y	0800-0900	690	47.8%	21.7%	0.0%	7.2%	2.9%	1.4%	1.4%	1.4%	0.0%	1.4%	1.4%	1.4%	1.4%	0.0%	1.4%	5.8%	1.4%	0.0%	100.0%
Tin Kwong Road	65	DD	50	32	Y	0900-1000	620	46.8%	21.0%	0.0%	6.5%	3.2%	1.6%	1.6%	1.6%	0.0%	1.6%	1.6%	1.6%	1.6%	0.0%	1.6%	6.5%	1.6%	0.0%	100.0%
Tin Kwong Road	65	DD	50	32	Y	1000-1100	600	46.7%	21.7%	0.0%	6.7%	3.3%	1.7%	1.7%	1.7%	0.0%	1.7%	1.7%	1.7%	1.7%	0.0%	1.7%	5.0%	1.7%	0.0%	100.0%
Tin Kwong Road	65	DD	50	31	Y	1100-1200	640	45.3%	21.9%	0.0%	7.8%	3.1%	1.6%	1.6%	1.6%	0.0%	1.6%	1.6%	1.6%	1.6%	0.0%	1.6%	6.3%	1.6%	0.0%	100.0%
Tin Kwong Road	65	DD	50	35	Y	1200-1300	430	44.2%	20.9%	0.0%	7.0%	2.3%	2.3%	2.3%	2.3%	0.0%	2.3%	2.3%	2.3%	2.3%	0.0%	2.3%	4.7%	2.3%	0.0%	100.0%
Tin Kwong Road	65	DD	50	35	Y	1300-1400	450	44.4%	20.0%	0.0%	6.7%	2.2%	2.2%	2.2%	2.2%	0.0%	2.2%	2.2%	2.2%	2.2%	0.0%	2.2%	6.7%	2.2%	0.0%	100.0%
Tin Kwong Road	65	DD	50	35	Y	1400-1500	450	44.4%	20.0%	0.0%	6.7%	2.2%	2.2%	2.2%	2.2%	0.0%	2.2%	2.2%	2.2%	2.2%	0.0%	2.2%	6.7%	2.2%	0.0%	100.0%
Tin Kwong Road	65	DD	50	35	Y	1500-1600	450	44.4%	20.0%	0.0%	6.7%	2.2%	2.2%	2.2%	2.2%	0.0%	2.2%	2.2%	2.2%	2.2%	0.0%	2.2%	6.7%	2.2%	0.0%	100.0%
Tin Kwong Road	65	DD	50	35	Y	1600-1700	460	45.7%	19.6%	0.0%	6.5%	2.2%	2.2%	2.2%	2.2%	0.0%	2.2%	2.2%	2.2%	2.2%	0.0%	2.2%	6.5%	2.2%	0.0%	100.0%
Tin Kwong Road	65	DD	50	35	Y	1700-1800	460	45.7%	19.6%	0.0%	6.5%	2.2%	2.2%	2.2%	2.2%	0.0%	2.2%	2.2%	2.2%	2.2%	0.0%	2.2%	6.5%	2.2%	0.0%	100.0%
Tin Kwong Road	65	DD	50	34	Y	1800-1900	490	44.9%	20.4%	0.0%	6.1%	4.1%	2.0%	2.0%	2.0%	0.0%	2.0%	2.0%	2.0%	2.0%	0.0%	2.0%	6.1%	2.0%	0.0%	100.0%
Tin Kwong Road	65	DD	50	35	Y	1900-2000	450	44.4%	20.0%	0.0%	6.7%	2.2%	2.2%	2.2%	2.2%	0.0%	2.2%	2.2%	2.2%	2.2%	0.0%	2.2%	6.7%	2.2%	0.0%	100.0%
Tin Kwong Road	65	DD	50	36	Y	2000-2100	370	43.2%	18.9%	0.0%	8.1%	2.7%	2.7%	2.7%	2.7%	0.0%	2.7%	2.7%	2.7%	2.7%	0.0%	2.7%	5.4%	2.7%	0.0%	100.0%
Tin Kwong Road	65	DD	50	36	Y	2100-2200	390	43.6%	20.5%	0.0%	7.7%	2.6%	2.6%	2.6%	2.6%	0.0%	2.6%	2.6%	2.6%	2.6%	0.0%	2.6%	5.1%	2.6%	0.0%	100.0%
Tin Kwong Road	65	DD	50	37	Y	2200-2300	370	43.2%	18.9%	0.0%	8.1%	2.7%	2.7%	2.7%	0.0%	0.0%	2.7%	2.7%	2.7%	2.7%	0.0%	2.7%	5.4%	2.7%	0.0%	100.0%
Tin Kwong Road	65	DD	50	37	Y	2300-0000	320	40.6%	18.8%	0.0%	6.3%	3.1%	3.1%	3.1%	0.0%	0.0%	3.1%	3.1%	3.1%	3.1%	0.0%	3.1%	6.3%	3.1%	0.0%	100.0%
Tin Kwong Road	66	DD	50	37	Y	0000-0100	340	38.2%	17.6%	0.0%	14.7%	5.9%	2.9%	2.9%	0.0%	0.0%	2.9%	0.0%	0.0%	2.9%	0.0%	2.9%	5.9%	2.9%	0.0%	100.0%
Tin Kwong Road	66	DD	50	39	Y	0100-0200	230	39.1%	17.4%	0.0%	13.0%	4.3%	4.3%	4.3%	0.0%	0.0%	4.3%	0.0%	0.0%	4.3%	0.0%	0.0%	4.3%	4.3%	0.0%	100.0%
Tin Kwong Road	66	DD	50	40	Y	0200-0300	170	35.3%	17.6%	0.0%	11.8%	5.9%	5.9%	5.9%	0.0%	0.0%	5.9%	0.0%	0.0%	0.0%	0.0%	0.0%	5.9%	5.9%	0.0%	100.0%
Tin Kwong Road	66	DD	50	40	Y	0300-0400	140	35.7%	14.3%	0.0%	14.3%	7.1%	7.1%	7.1%	0.0%	0.0%	7.1%	0.0%	0.0%	0.0%	0.0%	0.0%	7.1%	0.0%	0.0%	100.0%
Tin Kwong Road	66	DD	50	40	Y	0400-0500	140	35.7%	14.3%	0.0%	14.3%	7.1%	7.1%	7.1%	0.0%	0.0%	7.1%	0.0%	0.0%	0.0%	0.0%	0.0%	7.1%	0.0%	0.0%	100.0%
Tin Kwong Road	66	DD	50	39	Y	0500-0600	200	35.0%	15.0%	0.0%	15.0%	5.0%	5.0%	5.0%	0.0%	0.0%	5.0%	0.0%	0.0%	0.0%	0.0%	5.0%	5.0%	5.0%	0.0%	100.0%
Tin Kwong Road	66	DD	50	37	Y	0600-0700	350	37.1%	17.1%	0.0%	14.3%	5.7%	2.9%	2.9%	2.9%	0.0%	2.9%	0.0%	0.0%	2.9%	0.0%	2.9%	5.7%	2.9%	0.0%	100.0%
Tin Kwong Road	66	DD	50	31	Y	0700-0800	640	39.1%	18.8%	1.6%	14.1%	6.3%	1.6%	1.6%	1.6%	1.6%	1.6%	1.6%	1.6%	1.6%	0.0%	1.6%	4.7%	1.6%	0.0%	100.0%
Tin Kwong Road	66	DD	50	29	Y	0800-0900	770	41.6%	18.2%	1.3%	14.3%	5.2%	1.3%	2.6%	1.3%	1.3%	1.3%	1.3%	1.3%	1.3%	0.0%	1.3%	5.2%	1.3%	0.0%	100.0%
Tin Kwong Road	66	DD	50	30	Y	0900-1000	690	40.6%	18.8%	1.4%	14.5%	5.8%	1.4%	1.4%	1.4%	1.4%	1.4%	1.4%	1.4%	1.4%	0.0%	1.4%	4.3%	1.4%	0.0%	100.0%
Tin Kwong Road	66	DD	50	31	Y	1000-1100	670	40.3%	17.9%	1.5%	14.9%	6.0%	1.5%	1.5%	1.5%	1.5%	1.5%	1.5%	1.5%	1.5%	0.0%	1.5%	4.5%	1.5%	0.0%	100.0%
Tin Kwong Road	66	DD	50	30	Y	1100-1200	690	40.6%	18.8%	1.4%	14.5%	5.8%	1.4%	1.4%	1.4%	1.4%	1.4%	1.4%	1.4%	1.4%	0.0%	1.4%	4.3%	1.4%	0.0%	100.0%
Tin Kwong Road	66	DD	50	36	Y	1200-1300	400	37.5%	17.5%	0.0%	12.5%	5.0%	2.5%	2.5%	2.5%	0.0%	2.5%	2.5%	2.5%	2.5%	0.0%	2.5%	5.0%	2.5%	0.0%	100.0%
Tin Kwong Road	66	DD	50	36	Y	1300-1400	410	39.0%	17.1%	0.0%	12.2%	4.9%	2.4%	2.4%	2.4%	0.0%	2.4%	2.4%	2.4%	2.4%	0.0%	2.4%	4.9%	2.4%	0.0%	100.0%
Tin Kwong Road	66	DD	50	36	Y	1400-1500	410	39.0%	17.1%	0.0%	12.2%	4.9%	2.4%	2.4%	2.4%	0.0%	2.4%	2.4%	2.4%	2.4%	0.0%	2.4%	4.9%	2.4%	0.0%	100.0%
Tin Kwong Road	66	DD	50	36	Y	1500-1600	410	39.0%	17.1%	0.0%	12.2%	4.9%	2.4%	2.4%	2.4%	0.0%	2.4%	2.4%	2.4%	2.4%	0.0%	2.4%	4.9%	2.4%	0.0%	100.0%
Tin Kwong Road	66	DD	50	36	Y	1600-1700	420	40.5%	16.7%	0.0%	11.9%	4.8%	2.4%	2.4%	2.4%	0.0%	2.4%	2.4%	2.4%	2.4%	0.0%	2.4%	4.8%	2.4%	0.0%	100.0%
Tin Kwong Road	66	DD	50	36	Y	1700-1800	410	39.0%	17.1%	0.0%	12.2%	4.9%	2.4%	2.4%	2.4%	0.0%	2.4%	2.4%	2.4%	2.4%	0.0%	2.4%	4.9%	2.4%	0.0%	100.0%
Tin Kwong Road	66	DD	50	35	Y	1800-1900	430	39.5%	18.6%	0.0%	11.6%	4.7%	2.3%	2.3%	2.3%	0.0%	2.3%	2.3%	2.3%	2.3%	0.0%	2.3%	4.7%	2.3%	0.0%	100.0%
Tin Kwong Road	66	DD	50	36	Y	1900-2000	410	39.0%	17.1%	0.0%	12.2%	4.9%	2.4%	2.4%	2.4%	0.0%	2.4%	2.4%	2.4%	2.4%	0.0%	2.4%	4.9%	2.4%	0.0%	100.0%
Tin Kwong Road	66	DD	50	37	Y	2000-2100	350	37.1%	17.1%	0.0%	11.4%	5.7%	2.9%	2.9%	0.0%	0.0%	2.9%	2.9%	2.9%	2.9%	0.0%	2.9%	5.7%	2.9%	0.0%	100.0%
Tin Kwong Road	66	DD	50	37	Y	2100-2200	360	38.9%	16.7%	0.0%	11.1%	5.6%	2.8%	2.8%	0.0%	0.0%	2.8%	2.8%	2.8%	2.8%	0.0%	2.8%	5.6%	2.8%	0.0%	100.0%
Tin Kwong Road	66	DD	50	37	Y	2200-2300	350	37.1%	17.1%	0.0%	11.4%	5.7%	2.9%	2.9%	0.0%	0.0%	2.9%	2.9%	2.9%	2.9%	0.0%	2.9%	5.7%	2.9%	0.0%	100.0%
Tin Kwong Road	66	DD	50	38	Y	2300-0000	280	35.7%	17.9%	0.0%	10.7%	3.6%	3.6%	3.6%	0.0%	0.0%	3.6%	3.6%	3.6%	3.6%	0.0%	3.6%	3.6%	3.6%	0.0%	100.0%
Tin Kwong Road	67	DD	50	36	Y	0000-0100	360	47.2%	22.2%	0.0%	5.6%	2.8%	2.8%	2.8%	0.0%	0.0%	2.8%	2.8%	0.0%	2.8%	0.0%	2.8%	5.6%	0.0%	0.0%	100.0%
Tin Kwong Road	67	DD	50	38	Y	0100-0200	260	42.3%	19.2%	0.0%	7.7%	3.8%	3.8%	3.8%	0.0%	0.0%	3.8%	3.8%	0.0%	3.8%	0.0%	0.0%	7.7%	0.0%	0.0%	100.0%
Tin Kwong Road	67	DD	50	39	Y	0200-0300	180	44.4%	22.2%	0.0%	5.6%	5.6%	0.0%	5.6%	0.0%	0.0%	5.6%	0.0%	0.0%	5.6%	0.0%	0.0%	5.6%	0.0%	0.0%	100.0%
Tin Kwong Road	67	DD	50	40	Y	0300-0400	140	42.9%	21.4%	0.0%	7.1%	7.1%	0.0%	7.1%	0.0%	0.0%	7.1%	0.0%	0.0%	0.0%	0.0%	0.0%	7.1%	0.0%	0.0%	100.0%
Tin Kwong Road	67	DD	50	40	Y	0400-0500	140	42.9%	21.4%	0.0%	7.1%	7.1%	0.0%	7.1%	0.0%	0.0%	7.1%	0.0%	0.0%	0.0%	0.0%	0.0%	7.1%	0.0%	0.0%	100.0%
Tin Kwong Road	67	DD	50	39	Y	0500-0600	200	45.0%	20.0%	0.0%	5.0%	5.0%	0.0%	5.0%	0.0%	0.0%	5.0%	0.0%	0.0%	5.0%	0.0%	5.0%	5.0%	0.0%	0.0%	100.0%
Tin Kwong Road	67	DD	50	36	Y	0600-0700	370	45.9%	21.6%	0.0%	5.4%	2.7%	2.7%	2.7%	2.7%	0.0%	2.7%	2.7%	0.0%	2.7%	0.0%	2.7%	5.4%	0.0%	0.0%	100.0%
Tin Kwong Road	67	DD	50	30	Y	0700-0800	690	47.8%	21.7%	1.4%	5.8%	2.9%	1.4%	1.4%	1.4%	0.0%	1.4%	1.4%	1.4%	1.4%	0.0%	1.4%	5.8%	1.4%	0.0%	100.0%
Tin Kwong Road	67	DD	50	27	Y	0800-0900	830	49.4%	22.9%	1.2%	6.0%	2.4%	1.2%	1.2%	1.2%	0.0%	1.2%	1.2%	1.2%	1.2%	0.0%	1.2%	6.0%	1.2%	0.0%	100.0%
Tin Kwong Road	67	DD	50	29	Y	0900-1000	750	48.0%	22.7%	1.3%	6.7%	2.7%	1.3%	1.3%	1.3%	0.0%	1.3%	1.3%	1.3%	1.3%	0.0%	1.3%	5.3%	1.3%	0.0%	100.0%
Tin Kwong Road	67	DD	50	29	Y	1000-1100	730	47.9%	21.9%	1.4%	6.8%	2.7%	1.4%	1.4%	1.4%	0.0%	1.4%	1.4%	1.4%	1.4%	0.0%	1.4%	5.5%	1.4%	0.0%	100.0%
Tin Kwong Road	67	DD	50	29	Y	1100-1200	760	48.7%	22.4%	1.3%	6.6%	2.6%	1.3%	1.3%	1.3%	0.0%	1.3%	1.3%	1.3%	1.3%	0.0%	1.3%	5.3%	1.3%	0.0%	100.0%
Tin Kwong Road	67	DD	50	33	Y	1200-1300	530	45.3%	20.8%	0.0%	7.5%	3.8%	1.9%	1.9%	1.9%	0.0%	1.9%	1.9%	1.9%	1.9%	0.0%	1.9%	5.7%	1.9%	0.0%	100.0%
Tin Kwong Road	67	DD	50	33	Y	1300-1400	540	46.3%	20.4%	0.0%	7.4%	3.7%	1.9%	1.9%	1.9%	0.0%	1.9%	1.9%	1.9%	1.9%	0.0%	1.9%	5.6%	1.9%	0.0%	100.0%
Tin Kwong Road	67	DD	50	33	Y	1400-1500	540	46.3%	20.4%	0.0%	7.4%	3.7%	1.9%	1.9%	1.9%	0.0%	1.9%	1.9%	1.9%	1.9%	0.0%	1.9%	5.6%	1.9%	0.0%	100.0%
Tin Kwong Road	67	DD	50	33	Y	1500-1600	550	45.5%	21.8%	0.0%	7.3%	3.6%	1.8%	1.8%	1.8%	0.0%	1.8%	1.8%	1.8%	1.8%	0.0%	1.8%	5.5%	1.8%	0.0%	100.0%
Tin Kwong Road	67	DD	50	33	Y	1600-1700	560	46.4%	21.4%	0.0%	7.1%	3.6%	1.8%	1.8%	1.8%	0.0%	1.8%	1.8%	1.8%	1.8%	0.0%	1.8%	5.4%	1.8%	0.0%	100.0%
Tin Kwong Road	67	DD	50	33	Y	1700-1800	560	46.4%	21.4%	0.0%	7.1%	3.6%	1.8%	1.8%	1.8%	0.0%	1.8%	1.8%	1.8%	1.8%	0.0%	1.8%	5.4%	1.8%	0.0%	100.0%
Tin Kwong Road	67	DD	50	32	Y	1800-1900	590	47.5%	22.0%	0.0%	6.8%	3.4%	1.7%	1.7%	1.7%	0.0%	1.7%	1.7%	1.7%	1.7%	0.0%	1.7%	5.1%	1.7%	0.0%	100.0%
Tin Kwong Road	67	DD	50	33	Y	1900-2000	540	46.3%	20.4%	0.0%	7.4%	3.7%	1.9%	1.9%	1.9%	0.0%	1.9%	1.9%	1.9%	1.9%	0.0%	1.9%	5.6%	1.9%	0.0%	100.0%
Tin Kwong Road	67	DD	50	35	Y	2000-2100	460	45.7%	21.7%	0.0%	6.5%	2.2%	2.2%	2.2%	0.0%	0.0%	2.2%	2.2%	2.2%	2.2%	0.0%	2.2%	6.5%	2.2%	0.0%	100.0%
Tin Kwong Road	67	DD	50	34	Y	2100-2200	460	45.7%	21.7%	0.0%	6.5%	2.2%	2.2%	2.2%	0.0%	0.0%	2.2%	2.2%	2.2%	2.2%	0.0%	2.2%	6.5%	2.2%	0.0%	100.0%
Tin Kwong Road	67	DD	50	35	Y	2200-2300	440	45.5%	20.5%	0.0%	6.8%	2.3%	2.3%	2.3%	0.0%	0.0%	2.3%	2.3%	2.3%	2.3%	0.0%	2.3%	6.8%	2.3%	0.0%	100.0%
Tin Kwong Road	67	DD	50	36	Y	2300-0000	370	43.2%	21.6%	0.0%	5.4%	2.7%	2.7%	2.7%	0.0%	0.0%	2.7%	2.7%	2.7%	2.7%	0.0%	2.7%	5.4%	2.7%	0.0%	100.0%
Tin Kwong Road	68	DD	50	35	Y	0000-0100	410	41.5%	19.5%	0.0%	12.2%	4.9%	2.4%	2.4%	0.0%	0.0%	2.4%	2.4%	0.0%	2.4%	0.0%	2.4%	4.9%	2.4%	0.0%	100.0%
Tin Kwong Road	68	DD	50	38	Y	0100-0200	290	37.9%	17.2%	0.0%	10.3%	6.9%	3.4%	3.4%	0.0%	0.0%	3.4%	3.4%	0.0%	3.4%	0.0%	0.0%	6.9%	3.4%	0.0%	100.0%
Tin Kwong Road	68	DD	50	39	Y	0200-0300	220	36.4%	18.2%	0.0%	13.6%	4.5%	4.5%	4.5%	0.0%	0.0%	4.5%	0.0%	0.0%	4.5%	0.0%	0.0%	4.5%	4.5%	0.0%	100.0%
Tin Kwong Road	68	DD	50	40	Y	0300-0400	160	37.5%	18.8%	0.0%	12.5%	6.3%	6.3%	6.3%	0.0%	0.0%	6.3%	0.0%	0.0%	0.0%	0.0%	0.0%	6.3%	0.0%	0.0%	100.0%
Tin Kwong Road	68	DD	50	40	Y	0400-0500	160	37.5%	18.8%	0.0%	12.5%	6.3%	6.3%	6.3%	0.0%	0.0%	6.3%	0.0%	0.0%	0.0%	0.0%	0.0%	6.3%	0.0%	0.0%	100.0%
Tin Kwong Road	68	DD	50	39	Y	0500-0600	240	37.5%	16.7%	0.0%	12.5%	4.2%	4.2%	4.2%	0.0%	0.0%	4.2%	0.0%	0.0%	4.2%	0.0%	4.2%	4.2%	4.2%	0.0%	100.0%
Tin Kwong Road	68	DD	50	35	Y	0600-0700	420	40.5%	19.0%	0.0%	11.9%	4.8%	2.4%	2.4%	2.4%	0.0%	2.4%	2.4%	0.0%	2.4%	0.0%	2.4%	4.8%	2.4%	0.0%	100.0%
Tin Kwong Road	68	DD	50	29	Y	0700-0800	780	42.3%	20.5%	1.3%	12.8%	5.1%	1.3%	1.3%	1.3%	0.0%	1.3%	1.3%	1.3%	1.3%	0.0%	1.3%	5.1%	1.3%	0.0%	100.0%
Tin Kwong Road	68	DD	50	25	Y	0800-0900	940	43.6%	20.2%	1.1%	12.8%	5.3%	1.1%	2.1%	1.1%	0.0%	1.1%	1.1%	1.1%	1.1%	0.0%	1.1%	5.3%	1.1%	0.0%	100.0%
Tin Kwong Road	68	DD	50	27	Y	0900-1000	820	43.9%	20.7%	1.2%	12.2%	4.9%	1.2%	1.2%	1.2%	0.0

Road Name	Road ID	Road Type	Speed Limit (km/hr)	Average Speed (km/hr)	Start Emission Estimated by Broad Brush Approach (Y/N)	Hour	Total Vehicles (Veh/hr)	01 - Private Cars	02 - Taxi	03 - Light Goods Vehicles <=2.5t	04 - Light Goods Vehicles 2.5-3.5t	05 - Light Goods Vehicles >3.5t	06 - Medium Goods Vehicles <=15t	07 - Medium Goods Vehicles 15-24t	08 - Public Light Buses	09 - Private Light Bus <=3.5t	10 - Private Light Bus >3.5t	11 - Non-franchised Bus<=6.4t	12 - Non-franchised Bus 6.4-15t	13 - Non-franchised Bus 15-24t	14 - Franchised Bus Single Deck	15 - Franchised Bus Double Deck	16 - Motorcycles	17 - Heavy Goods Vehicles >24t	18 - Non-franchised Bus >24t	Total
								PC	TAXI	LGV3	LGV4	LGV6	HGV7	HGV8	PLB	PV4	PV5	NFB6	NFB7	NFB8	FBSD	FBDD	MC	HGV9	NFB9	
Farm Road	70	DD	50	40	Y	1500-1600	80	37.5%	25.0%	0.0%	12.5%	12.5%	0.0%	0.0%	0.0%	0.0%	0.0%	0.0%	0.0%	0.0%	0.0%	0.0%	0.0%	12.5%	0.0%	0.0%	100.0%
Farm Road	70	DD	50	40	Y	1600-1700	80	37.5%	25.0%	0.0%	12.5%	12.5%	0.0%	0.0%	0.0%	0.0%	0.0%	0.0%	0.0%	0.0%	0.0%	0.0%	0.0%	12.5%	0.0%	0.0%	100.0%
Farm Road	70	DD	50	40	Y	1700-1800	80	37.5%	25.0%	0.0%	12.5%	12.5%	0.0%	0.0%	0.0%	0.0%	0.0%	0.0%	0.0%	0.0%	0.0%	0.0%	0.0%	12.5%	0.0%	0.0%	100.0%
Farm Road	70	DD	50	40	Y	1800-1900	80	37.5%	25.0%	0.0%	12.5%	12.5%	0.0%	0.0%	0.0%	0.0%	0.0%	0.0%	0.0%	0.0%	0.0%	0.0%	0.0%	12.5%	0.0%	0.0%	100.0%
Farm Road	70	DD	50	40	Y	1900-2000	80	37.5%	25.0%	0.0%	12.5%	12.5%	0.0%	0.0%	0.0%	0.0%	0.0%	0.0%	0.0%	0.0%	0.0%	0.0%	0.0%	12.5%	0.0%	0.0%	100.0%
Farm Road	70	DD	50	40	Y	2000-2100	60	33.3%	16.7%	0.0%	16.7%	16.7%	0.0%	0.0%	0.0%	0.0%	0.0%	0.0%	0.0%	0.0%	0.0%	0.0%	0.0%	16.7%	0.0%	0.0%	100.0%
Farm Road	70	DD	50	40	Y	2100-2200	80	37.5%	25.0%	0.0%	12.5%	12.5%	0.0%	0.0%	0.0%	0.0%	0.0%	0.0%	0.0%	0.0%	0.0%	0.0%	0.0%	12.5%	0.0%	0.0%	100.0%
Farm Road	70	DD	50	40	Y	2200-2300	60	33.3%	16.7%	0.0%	16.7%	16.7%	0.0%	0.0%	0.0%	0.0%	0.0%	0.0%	0.0%	0.0%	0.0%	0.0%	0.0%	16.7%	0.0%	0.0%	100.0%
Farm Road	70	DD	50	40	Y	2300-0000	60	33.3%	16.7%	0.0%	16.7%	16.7%	0.0%	0.0%	0.0%	0.0%	0.0%	0.0%	0.0%	0.0%	0.0%	0.0%	0.0%	16.7%	0.0%	0.0%	100.0%
Ying Choi Path	71	LD	50	30	Y	0000-0100	20	50.0%	50.0%	0.0%	0.0%	0.0%	0.0%	0.0%	0.0%	0.0%	0.0%	0.0%	0.0%	0.0%	0.0%	0.0%	0.0%	0.0%	0.0%	0.0%	100.0%
Ying Choi Path	71	LD	50	30	Y	0100-0200	20	50.0%	50.0%	0.0%	0.0%	0.0%	0.0%	0.0%	0.0%	0.0%	0.0%	0.0%	0.0%	0.0%	0.0%	0.0%	0.0%	0.0%	0.0%	0.0%	100.0%
Ying Choi Path	71	LD	50	30	Y	0200-0300	20	50.0%	50.0%	0.0%	0.0%	0.0%	0.0%	0.0%	0.0%	0.0%	0.0%	0.0%	0.0%	0.0%	0.0%	0.0%	0.0%	0.0%	0.0%	0.0%	100.0%
Ying Choi Path	71	LD	50	30	Y	0300-0400	20	50.0%	50.0%	0.0%	0.0%	0.0%	0.0%	0.0%	0.0%	0.0%	0.0%	0.0%	0.0%	0.0%	0.0%	0.0%	0.0%	0.0%	0.0%	0.0%	100.0%
Ying Choi Path	71	LD	50	30	Y	0400-0500	20	50.0%	50.0%	0.0%	0.0%	0.0%	0.0%	0.0%	0.0%	0.0%	0.0%	0.0%	0.0%	0.0%	0.0%	0.0%	0.0%	0.0%	0.0%	0.0%	100.0%
Ying Choi Path	71	LD	50	30	Y	0500-0600	20	50.0%	50.0%	0.0%	0.0%	0.0%	0.0%	0.0%	0.0%	0.0%	0.0%	0.0%	0.0%	0.0%	0.0%	0.0%	0.0%	0.0%	0.0%	0.0%	100.0%
Ying Choi Path	71	LD	50	30	Y	0600-0700	20	50.0%	50.0%	0.0%	0.0%	0.0%	0.0%	0.0%	0.0%	0.0%	0.0%	0.0%	0.0%	0.0%	0.0%	0.0%	0.0%	0.0%	0.0%	0.0%	100.0%
Ying Choi Path	71	LD	50	30	Y	0700-0800	40	25.0%	25.0%	0.0%	25.0%	0.0%	0.0%	0.0%	0.0%	0.0%	0.0%	0.0%	0.0%	0.0%	0.0%	0.0%	0.0%	25.0%	0.0%	0.0%	100.0%
Ying Choi Path	71	LD	50	30	Y	0800-0900	50	40.0%	20.0%	0.0%	20.0%	0.0%	0.0%	0.0%	0.0%	0.0%	0.0%	0.0%	0.0%	0.0%	0.0%	0.0%	0.0%	20.0%	0.0%	0.0%	100.0%
Ying Choi Path	71	LD	50	30	Y	0900-1000	40	25.0%	25.0%	0.0%	25.0%	0.0%	0.0%	0.0%	0.0%	0.0%	0.0%	0.0%	0.0%	0.0%	0.0%	0.0%	0.0%	25.0%	0.0%	0.0%	100.0%
Ying Choi Path	71	LD	50	30	Y	1000-1100	40	25.0%	25.0%	0.0%	25.0%	0.0%	0.0%	0.0%	0.0%	0.0%	0.0%	0.0%	0.0%	0.0%	0.0%	0.0%	0.0%	25.0%	0.0%	0.0%	100.0%
Ying Choi Path	71	LD	50	30	Y	1100-1200	40	25.0%	25.0%	0.0%	25.0%	0.0%	0.0%	0.0%	0.0%	0.0%	0.0%	0.0%	0.0%	0.0%	0.0%	0.0%	0.0%	25.0%	0.0%	0.0%	100.0%
Ying Choi Path	71	LD	50	30	Y	1200-1300	40	25.0%	25.0%	0.0%	25.0%	0.0%	0.0%	0.0%	0.0%	0.0%	0.0%	0.0%	0.0%	0.0%	0.0%	0.0%	0.0%	25.0%	0.0%	0.0%	100.0%
Ying Choi Path	71	LD	50	30	Y	1300-1400	40	25.0%	25.0%	0.0%	25.0%	0.0%	0.0%	0.0%	0.0%	0.0%	0.0%	0.0%	0.0%	0.0%	0.0%	0.0%	0.0%	25.0%	0.0%	0.0%	100.0%
Ying Choi Path	71	LD	50	30	Y	1400-1500	40	25.0%	25.0%	0.0%	25.0%	0.0%	0.0%	0.0%	0.0%	0.0%	0.0%	0.0%	0.0%	0.0%	0.0%	0.0%	0.0%	25.0%	0.0%	0.0%	100.0%
Ying Choi Path	71	LD	50	30	Y	1500-1600	40	25.0%	25.0%	0.0%	25.0%	0.0%	0.0%	0.0%	0.0%	0.0%	0.0%	0.0%	0.0%	0.0%	0.0%	0.0%	0.0%	25.0%	0.0%	0.0%	100.0%
Ying Choi Path	71	LD	50	30	Y	1600-1700	40	25.0%	25.0%	0.0%	25.0%	0.0%	0.0%	0.0%	0.0%	0.0%	0.0%	0.0%	0.0%	0.0%	0.0%	0.0%	0.0%	25.0%	0.0%	0.0%	100.0%
Ying Choi Path	71	LD	50	30	Y	1700-1800	40	25.0%	25.0%	0.0%	25.0%	0.0%	0.0%	0.0%	0.0%	0.0%	0.0%	0.0%	0.0%	0.0%	0.0%	0.0%	0.0%	25.0%	0.0%	0.0%	100.0%
Ying Choi Path	71	LD	50	30	Y	1800-1900	50	40.0%	20.0%	0.0%	20.0%	0.0%	0.0%	0.0%	0.0%	0.0%	0.0%	0.0%	0.0%	0.0%	0.0%	0.0%	0.0%	20.0%	0.0%	0.0%	100.0%
Ying Choi Path	71	LD	50	30	Y	1900-2000	40	25.0%	25.0%	0.0%	25.0%	0.0%	0.0%	0.0%	0.0%	0.0%	0.0%	0.0%	0.0%	0.0%	0.0%	0.0%	0.0%	25.0%	0.0%	0.0%	100.0%
Ying Choi Path	71	LD	50	30	Y	2000-2100	40	25.0%	25.0%	0.0%	25.0%	0.0%	0.0%	0.0%	0.0%	0.0%	0.0%	0.0%	0.0%	0.0%	0.0%	0.0%	0.0%	25.0%	0.0%	0.0%	100.0%
Ying Choi Path	71	LD	50	30	Y	2100-2200	40	25.0%	25.0%	0.0%	25.0%	0.0%	0.0%	0.0%	0.0%	0.0%	0.0%	0.0%	0.0%	0.0%	0.0%	0.0%	0.0%	25.0%	0.0%	0.0%	100.0%
Ying Choi Path	71	LD	50	30	Y	2200-2300	40	25.0%	25.0%	0.0%	25.0%	0.0%	0.0%	0.0%	0.0%	0.0%	0.0%	0.0%	0.0%	0.0%	0.0%	0.0%	0.0%	25.0%	0.0%	0.0%	100.0%
Ying Choi Path	71	LD	50	30	Y	2300-0000	40	25.0%	25.0%	0.0%	25.0%	0.0%	0.0%	0.0%	0.0%	0.0%	0.0%	0.0%	0.0%	0.0%	0.0%	0.0%	0.0%	25.0%	0.0%	0.0%	100.0%
Ying Choi Path	72	LD	50	30	Y	0000-0100	20	50.0%	50.0%	0.0%	0.0%	0.0%	0.0%	0.0%	0.0%	0.0%	0.0%	0.0%	0.0%	0.0%	0.0%	0.0%	0.0%	0.0%	0.0%	0.0%	100.0%
Ying Choi Path	72	LD	50	30	Y	0100-0200	20	50.0%	50.0%	0.0%	0.0%	0.0%	0.0%	0.0%	0.0%	0.0%	0.0%	0.0%	0.0%	0.0%	0.0%	0.0%	0.0%	0.0%	0.0%	0.0%	100.0%
Ying Choi Path	72	LD	50	30	Y	0200-0300	20	50.0%	50.0%	0.0%	0.0%	0.0%	0.0%	0.0%	0.0%	0.0%	0.0%	0.0%	0.0%	0.0%	0.0%	0.0%	0.0%	0.0%	0.0%	0.0%	100.0%
Ying Choi Path	72	LD	50	30	Y	0300-0400	20	50.0%	50.0%	0.0%	0.0%	0.0%	0.0%	0.0%	0.0%	0.0%	0.0%	0.0%	0.0%	0.0%	0.0%	0.0%	0.0%	0.0%	0.0%	0.0%	100.0%
Ying Choi Path	72	LD	50	30	Y	0400-0500	20	50.0%	50.0%	0.0%	0.0%	0.0%	0.0%	0.0%	0.0%	0.0%	0.0%	0.0%	0.0%	0.0%	0.0%	0.0%	0.0%	0.0%	0.0%	0.0%	100.0%
Ying Choi Path	72	LD	50	30	Y	0500-0600	20	50.0%	50.0%	0.0%	0.0%	0.0%	0.0%	0.0%	0.0%	0.0%	0.0%	0.0%	0.0%	0.0%	0.0%	0.0%	0.0%	0.0%	0.0%	0.0%	100.0%
Ying Choi Path	72	LD	50	30	Y	0600-0700	20	50.0%	50.0%	0.0%	0.0%	0.0%	0.0%	0.0%	0.0%	0.0%	0.0%	0.0%	0.0%	0.0%	0.0%	0.0%	0.0%	0.0%	0.0%	0.0%	100.0%
Ying Choi Path	72	LD	50	30	Y	0700-0800	40	25.0%	25.0%	0.0%	25.0%	0.0%	0.0%	0.0%	0.0%	0.0%	0.0%	0.0%	0.0%	0.0%	0.0%	0.0%	0.0%	25.0%	0.0%	0.0%	100.0%
Ying Choi Path	72	LD	50	30	Y	0800-0900	50	40.0%	20.0%	0.0%	20.0%	0.0%	0.0%	0.0%	0.0%	0.0%	0.0%	0.0%	0.0%	0.0%	0.0%	0.0%	0.0%	20.0%	0.0%	0.0%	100.0%
Ying Choi Path	72	LD	50	30	Y	0900-1000	40	25.0%	25.0%	0.0%	25.0%	0.0%	0.0%	0.0%	0.0%	0.0%	0.0%	0.0%	0.0%	0.0%	0.0%	0.0%	0.0%	25.0%	0.0%	0.0%	100.0%
Ying Choi Path	72	LD	50	30	Y	1000-1100	40	25.0%	25.0%	0.0%	25.0%	0.0%	0.0%	0.0%	0.0%	0.0%	0.0%	0.0%	0.0%	0.0%	0.0%	0.0%	0.0%	25.0%	0.0%	0.0%	100.0%
Ying Choi Path	72	LD	50	30	Y	1100-1200	40	25.0%	25.0%	0.0%	25.0%	0.0%	0.0%	0.0%	0.0%	0.0%	0.0%	0.0%	0.0%	0.0%	0.0%	0.0%	0.0%	25.0%	0.0%	0.0%	100.0%
Ying Choi Path	72	LD	50	30	Y	1200-1300	40	25.0%	25.0%	0.0%	25.0%	0.0%	0.0%	0.0%	0.0%	0.0%	0.0%	0.0%	0.0%	0.0%	0.0%	0.0%	0.0%	25.0%	0.0%	0.0%	100.0%
Ying Choi Path	72	LD	50	30	Y	1300-1400	40	25.0%	25.0%	0.0%	25.0%	0.0%	0.0%	0.0%	0.0%	0.0%	0.0%	0.0%	0.0%	0.0%	0.0%	0.0%	0.0%	25.0%	0.0%	0.0%	100.0%
Ying Choi Path	72	LD	50	30	Y	1400-1500	40	25.0%	25.0%	0.0%	25.0%	0.0%	0.0%	0.0%	0.0%	0.0%	0.0%	0.0%	0.0%	0.0%	0.0%	0.0%	0.0%	25.0%	0.0%	0.0%	100.0%
Ying Choi Path	72	LD	50	30	Y	1500-1600	40	25.0%	25.0%	0.0%	25.0%	0.0%	0.0%	0.0%	0.0%	0.0%	0.0%	0.0%	0.0%	0.0%	0.0%	0.0%	0.0%	25.0%	0.0%	0.0%	100.0%
Ying Choi Path	72	LD	50	30	Y	1600-1700	40	25.0%	25.0%	0.0%	25.0%	0.0%	0.0%	0.0%	0.0%	0.0%	0.0%	0.0%	0.0%	0.0%	0.0%	0.0%	0.0%	25.0%	0.0%	0.0%	100.0%
Ying Choi Path	72	LD	50	30	Y	1700-1800	40	25.0%	25.0%	0.0%	25.0%	0.0%	0.0%	0.0%	0.0%	0.0%	0.0%	0.0%	0.0%	0.0%	0.0%	0.0%	0.0%	25.0%	0.0%	0.0%	100.0%
Ying Choi Path	72	LD	50	30	Y	1800-1900	50	40.0%	20.0%	0.0%	20.0%	0.0%	0.0%	0.0%	0.0%	0.0%	0.0%	0.0%	0.0%	0.0%	0.0%	0.0%	0.0%	20.0%	0.0%	0.0%	100.0%
Ying Choi Path	72	LD	50	30	Y	1900-2000	40	25.0%	25.0%	0.0%	25.0%	0.0%	0.0%	0.0%	0.0%	0.0%	0.0%	0.0%	0.0%	0.0%	0.0%	0.0%	0.0%	25.0%	0.0%	0.0%	100.0%
Ying Choi Path	72	LD	50	30	Y	2000-2100	40	25.0%	25.0%	0.0%	25.0%	0.0%	0.0%	0.0%	0.0%	0.0%	0.0%	0.0%	0.0%	0.0%	0.0%	0.0%	0.0%	25.0%	0.0%	0.0%	100.0%
Ying Choi Path	72	LD	50	30	Y	2100-2200	40	25.0%	25.0%	0.0%	25.0%	0.0%	0.0%	0.0%	0.0%	0.0%	0.0%	0.0%	0.0%	0.0%	0.0%	0.0%	0.0%	25.0%	0.0%	0.0%	100.0%
Ying Choi Path	72	LD	50	30	Y	2200-2300	40	25.0%	25.0%	0.0%	25.0%	0.0%	0.0%	0.0%	0.0%	0.0%	0.0%	0.0%	0.0%	0.0%	0.0%	0.0%	0.0%	25.0%	0.0%	0.0%	100.0%
Ying Choi Path	72	LD	50	30	Y	2300-0000	40	25.0%	25.0%	0.0%	25.0%	0.0%	0.0%	0.0%	0.0%	0.0%	0.0%	0.0%	0.0%	0.0%	0.0%	0.0%	0.0%	25.0%	0.0%	0.0%	100.0%
Chatham Road North	73	PD	50	50	Y	0000-0100	390	38.5%	17.9%	0.0%	7.7%	2.6%	2.6%	2.6%	2.6%	0.0%	2.6%	2.6%	0.0%	2.6%	0.0%	10.3%	5.1%	2.6%	0.0%	100.0%
Chatham Road North	73	PD	50	50	Y	0100-0200	280	35.7%	17.9%	0.0%	7.1%	3.6%	3.6%	3.6%	0.0%	0.0%	3.6%	3.6%	0.0%	3.6%	0.0%	7.1%	7.1%	3.6%	0.0%	100.0%
Chatham Road North	73	PD	50	50	Y	0200-0300	210	38.1%	14.3%	0.0%	9.5%	4.8%	4.8%	4.8%	0.0%	0.0%	4.8%	0.0%	0.0%	4.8%	0.0%	9.5%	4.8%	0.0%	0.0%	100.0%
Chatham Road North	73	PD	50	50	Y	0300-0400	170	35.3%	17.6%	0.0%	11.8%	5.9%	0.0%	5.9%	0.0%	0.0%	5.9%	0.0%	0.0%	0.0%	0.0%	11.8%	5.9%	0.0%	0.0%	100.0%
Chatham Road North	73	PD	50	50	Y	0400-0500	160	37.5%	18.8%	0.0%	6.3%	6.3%	0.0%	6.3%	0.0%	0.0%	6.3%	0.0%	0.0%	0.0%	0.0%	12.5%	6.3%	0.0%	0.0%	100.0%
Chatham Road North	73	PD	50	50	Y	0500-0600	260	30.8%	15.4%	0.0%	7.7%	3.8%	3.8%	3.8%	3.8%	0.0%	3.8%	0.0%	0.0%	3.8%	0.0%	19.2%	3.8%	0.0%	0.0%	100.0%
Chatham Road North	73	PD	50	50	Y	0600-0700	500	32.0%	14.0%	0.0%	6.0%	2.0%	2.0%	2.0%	6.0%	0.0%	2.0%	2.0%	0.0%	2.0%	0.0%	24.0%	4.0%	2.0%	0.0%	100.0%
Chatham Road North	73	PD	50	48	Y	0700-0800	850	36.5%	15.3%	1.2%	7.1%	3.5%	1.2%	1.2%	4.7%	1.2%	1.2%	1.2%	1.2%	1.2%	0.0%	17.6%	4.7%	1.2%	0.0%	100.0%
Chatham Road North	73	PD	50	47	Y	0800-0900	970	39.2%	16.5%	1.0%	8.2%	3.1%	1.0%	1.0%	5.2%	1.0%	1.0%	1.0%	1.0%	1.0%	0.0%	13.4%	5.2%	1.0%	0.0%	100.0%
Chatham Road North	73	PD	50	48	Y	0900-1000	860	39.5%	16.3%	1.2%	8.1%	3.5%	1.2%	1.2%	4.7%	1.2%	1.2%	1.2%	1.2%	1.2%	0.0%	12.8%	4.7%	1.2%	0.0%	100.0%
Chatham Road North	73	PD	50	48	Y	1000-1100	850	38.8%	16.5%	1.2%	8.2%	3.5%	1.2%	1.2%	4.7%	1.2%	1.2%	1.2%	1.2%	1.2%	0.0%	12.9%	4.7%	1.2%	0.0%	100.0%
Chatham Road North	73	PD	50	48	Y	1100-1200	870	39.1%	17.2%	1.1%	8.0%	3.4%	1.1%	1.1%	4.6%	1.1%	1.1%	1.1%	1.1%	1.1%	0.0%	12.6%	4.6%	1.1%	0.0%	100.0%
Chatham Road North	73	PD	50	44	Y	1200-1300	1190	43.7%	20.2%	0.8%	6.7%	2.5%	0.8%	0.8%	3.4%	0.8%	0.8%	0.8%	0.8%	0.8%	0.0%	10.9%	5.0%	0.8%	0.0%	100.0%
Chatham Road North	73	PD	50	44	Y	1300-1400	1200	44.2%	20.0%	0.8%	6.7%	2.5%	0.8%	0.8%	3.3%	0.8%	0.8%	0.8%	0.8%	0.8%	0.0%	10.8%	5.0%	0.8%	0.0%	100.0%
Chatham Road North	73	PD	50	44	Y	1400-1500	1230	43.9%	20.3%	0.8%	6.5%	2.4%	0.8%	0.8%	4.1%	0.8%	0.8%	0.8%	0.8%	0.8%	0.0%	10.6%	4.9%	0.8%	0.0%	100.0%
Chatham Road North	73	PD	50	44	Y	1500-1600	1250	44.0%	20.0%	0.8%	7.2%	2.4%	0.8%	0.8%	4.0%	0.8%	0.8%	0.8%	0.8%	0.8%	0.0%	10.4%	4.8%	0.8%	0.0%	100.0%
Chatham Road North	73	PD	50	44	Y	1600-1700	1270	44.1%	20.5%	0.8%	7.1%	2.4%	0.8%	0.8%	3.9%	0.8%	0.8%	0.8%	0.8%	0.8%	0.0%	10.2%	4.7%	0.8%	0.0%	100.0%
Chatham Road North	73	PD	50	43	Y	1700-1800	1270	44.1%	20.5%	0.8%	7.1%	2.4%	0.8%	0.8%	3.9%	0.8%	0.8%	0.8%	0.8%	0.8%	0.0%	10.2%	4.7%	0.8%	0.0%	100.0%
Chatham Road North	73	PD	50	43	Y	1800-1900	1350	44.4%	20.0%	0.7%	6.7%	3.0%	0.7%	0.7%	3.7%	0.7%	0.7%	0.7%	0.7%	0.7%	0.0%	10.4%	5.2%	0.7%	0.0%	100.0%
Chatham Road North	73	PD	50	44	Y	1900-2000	1190	44.5%	20.2%	0.8%	6.7%	2.5%	0.8%	0.8%	3.4%	0.8%	0.8%	0.8%	0.8%	0.8%	0.0%	10.1%	5.0%	0.8%	0.0%	100.0%
Chatham Road North	73	PD	50	46	Y	2000-2100	1040	43.3%	20.2%	1.0%	6.7%	2.9%	1.0%	1.0%	2.9%	1.0%	1.0%	1.0%	1.0%	1.0%	0.0%	10.6%	4.8%	1.0%	0.0%	100.0%
Chatham Road North	73	PD	50	46	Y	2100-2200	1040	44.2%	20.2%	1.0%	6.7%	2.9%	1.0%	1.0%	2.9%	1.0%	1.0%	1.0%	1.0%	1.0%	0.0%	9.6%	4.8%	1.0%	0.0%	100.0%
Chatham Road North	73	PD	50	47	Y	2200-2300	990	43.4%	20.2%	1.0%	7.1%	3.0%	1.0%	1.0%	3.0%	1.0%	1.0%	1.0%	1.0%	1.0%	0.0%	9.1%	5.1%	1.0%	0.0%	100.0%
Chatham Road North	73	PD	50	48	Y	2300-0000	830	42.2%	19.3%	1.2%	7.2%	2.4%	1.2%	1.2%	2.4%	1.2%	1.2%	1.2%	1.2%	1.2%	0.0%	10.8%	4.8%	1.2%	0.0%	100.0%
Chatham Road North	74	PD	50	49	Y	0000-0100	710	40.8%	18.3%	1.4%	12.7%	4.2%	1.4%	1.4%	1.4%	0.0%	1.4%	1.4%	1.4%	1.4%	0.0%	7.0%	4.2%	1.4%	0.0%	100.0%
Chatham Road North	74	PD	50	50	Y	0100-0200	490	38.8%	18.4%	2.0%	12.2%	4.1%	2.0%	2.0%	0.0%	0.0%	2.0%	2.0%	2.0%	2.0%	0.0%	6.1%	4.1%	2.0%	0.0%	100.0%
Chatham Road North	74	PD	50	50	Y	0200-0300	370	37.8%	18.9%	0.0%	10.8%	5.4%	2.7%	2.7%	0.0%	0.0%	2.7%	2.7%	0.0%	2.7%	0.0%	5.4%	5.4%	2.7%	0.0%	100.0%
Chatham Road North	74	PD	50	50	Y	0300-0400	310	35.5%	16.1%	0.0%	12.9%	6.5%	3.2%	3.2%	0.0%	0.0%	3.2%	0.0%	0.0%	3.2%	0.0%	6.5%	6.5%	3.2%	0.0%	100.0%
Chatham Road North	74	PD	50	50	Y	0400-0500	300	36.7%	16.7%	0.0%	10.0%	6.7%	3.3%	3.3%	0.0%	0.0%	3.3%	0.0%	0.0%	3.3%	0.0%	6.7%	6.7%	3.3%	0.0%	100.0%
Chatham Road North	74	PD	50	50	Y	0500-0600	440	34.1%	15.9%	0.0%	11.4%	4.5%	2.3%	2.3%	2.3%	0.0%	2.3%	2.3%	0.0%	2.3%	0.0%	13.6%	4.5%	2.3%	0.0%	100.0%
Chatham Road North	74	PD	50	48	Y	0600-0700	840	34.5%	15.5%	1.2%	10.7%	3.6%	1.2%	1.2%	4.8%	0.0%	1.2%	1.2%	1.2%	1.2%	0.0%	17.9%	3.6%	1.2%	0.0%	100.0%
Chatham Road North	74	PD	50	41	Y	0700-0800	1480	38.5%	17.6%	0.7%	11.5%	4.7%	0.7%	1.4%	3.4%	0.7%	0.7%	0.7%	0.7%	0.7%	0.0%	12.8%	4.7%	0.7%	0.0%	100.0%
Chatham Road North	74	PD	50	39	Y	0800-0900	1760	40.9%	18.8%	0.6%	12.5%	4.5%	0.6%	1.7%	3.4%	0.6%	0.6%	0.6%	0.6%	0.6%	0.0%	9.1%	4.5%	0.6%	0.0%	100.0%
Chatham Road North	74	PD	50	41	Y	0900-1000	1540	40.9%	18.8%	0.6%	12.3%	4.5%	0.6%	1.3%	3.2%	0.6%	0.6%	0.6%	0.6%	0.6%	0.0%	9.1%	4.5%	0.6%	0.0%	100.0%
Chatham Road North	74	PD	50	41	Y	1000-1100	1500	40.7%	18.7%	0.7%	12.7%	4.7%	0.7%	1.3%	2.7%	0.7%	0.7%	0.7%	0.7%	0.7%	0.0%	9.3%	4.7%	0.7%	0.0%	100.0%
Chatham Road North	74	PD	50	41	Y	1100-1200	1530	41.8%	19.0%	0.7%	12.4%	4.6%	0.7%	1.3%	2.6%	0.7%	0.7%	0.7%	0.7%	0.7%	0.0%	8.5%	4.6%	0.7%	0.0%	100.0%
Chatham Road North	74	PD	50	42	Y	1200-1300	1450	43.4%	20.0%	0.7%	10.3%	4.1%	0.7%	1.4%	2.8%	0.7%	0.7%	0.7%	0.7%	0.7%	0.0%	7.6%	4.8%	0.7%	0.0%	100.0%
Chatham Road North	74	PD	50	42	Y	1300-1400	1470	43.5%	20.4%	0.7%	10.2%	4.1%	0.7%	1.4%	2.7%	0.7%	0.7%	0.7%	0.7%	0.7%	0.0%	7.5%	4.8%	0.7%	0.0%	100.0%
Chatham Road North	74	PD	50	41	Y	1400-1500	1480	43.9%	20.3%	0.7%	10.1%	4.1%	0.7%	1.4%	2.7%	0.7%	0.7%	0.7%	0.7%	0.7%	0.0%	7.4%	4.7%	0.7%	0.0%	100.0%
Chatham Road North	74	PD	50	41	Y	1500-1600	1500	44.0%	20.7%	0.7%	10.0%	4.0%	0.7%	1.3%	2.7%	0.7%	0.7%	0.7%	0.7%	0.7%	0.0%	7.3%	4.7%	0.7%	0.0%	100.0%
Chatham Road North	74	PD	50	41	Y	1600-1700	1550	43.9%	20.6%

Road Name	Road ID	Road Type	Speed Limit (km/hr)	Average Speed (km/hr)	Start Emission Estimated by Broad Brush Approach (Y/N)	Hour	Total Vehicles (Veh/hr)	01 - Private Cars	02 - Taxi	03 - Light Goods Vehicles <=2.5t	04 - Light Goods Vehicles 2.5-3.5t	05 - Light Goods Vehicles >3.5t	06 - Medium Goods Vehicles <=15t	07 - Medium Goods Vehicles 15-24t	08 - Public Light Buses	09 - Private Light Bus <=3.5t	10 - Private Light Bus >3.5t	11 - Non-franchised Bus<=6.4t	12 - Non-franchised Bus 6.4-15t	13 - Non-franchised Bus 15-24t	14 - Franchised Bus Single Deck	15 - Franchised Bus Double Deck	16 - Motorcycles	17 - Heavy Goods Vehicles >24t	18 - Non-franchised Bus >24t	Total
								PC	TAXI	LGV3	LGV4	LGV6	HGV7	HGV8	PLB	PV4	PV5	NFB6	NFB7	NFB8	FBSD	FBDD	MC	HGV9	NFB9	
Chatham Road North	76	PD	50	50	Y	2300-0000	620	37.1%	16.1%	1.9%	9.7%	4.8%	1.6%	1.6%	3.2%	1.6%	1.6%	1.6%	1.6%	1.6%	0.0%	9.7%	4.8%	1.6%	0.0%	100.0%
Chatham Road North	77	PD	50	50	Y	0000-0100	560	37.5%	16.1%	1.8%	10.7%	5.4%	1.8%	1.8%	1.8%	0.0%	1.8%	1.8%	1.8%	1.8%	0.0%	8.9%	5.4%	1.8%	0.0%	100.0%
Chatham Road North	77	PD	50	50	Y	0100-0200	390	35.9%	15.4%	2.6%	10.3%	5.1%	2.6%	2.6%	0.0%	0.0%	2.6%	2.6%	2.6%	2.6%	0.0%	7.7%	5.1%	2.6%	0.0%	100.0%
Chatham Road North	77	PD	50	50	Y	0200-0300	270	37.0%	18.5%	0.0%	11.1%	3.7%	3.7%	3.7%	0.0%	0.0%	3.7%	0.0%	0.0%	3.7%	0.0%	7.4%	3.7%	3.7%	0.0%	100.0%
Chatham Road North	77	PD	50	50	Y	0300-0400	240	33.3%	16.7%	0.0%	12.5%	4.2%	4.2%	4.2%	0.0%	0.0%	4.2%	0.0%	0.0%	4.2%	0.0%	8.3%	4.2%	4.2%	0.0%	100.0%
Chatham Road North	77	PD	50	50	Y	0400-0500	240	33.3%	16.7%	0.0%	12.5%	4.2%	4.2%	4.2%	0.0%	0.0%	4.2%	0.0%	0.0%	4.2%	0.0%	8.3%	4.2%	4.2%	0.0%	100.0%
Chatham Road North	77	PD	50	50	Y	0500-0600	360	30.6%	13.9%	0.0%	11.1%	5.6%	2.8%	2.8%	2.8%	0.0%	2.8%	0.0%	0.0%	2.8%	0.0%	16.7%	5.6%	2.8%	0.0%	100.0%
Chatham Road North	77	PD	50	50	Y	0600-0700	700	30.0%	12.9%	1.4%	10.0%	4.3%	1.4%	1.4%	5.7%	0.0%	1.4%	1.4%	1.4%	1.4%	0.0%	21.4%	4.3%	1.4%	0.0%	100.0%
Chatham Road North	77	PD	50	45	Y	0700-0800	1180	35.6%	16.1%	0.8%	11.0%	4.2%	0.8%	1.7%	4.2%	0.8%	0.8%	0.8%	0.8%	0.8%	0.0%	16.1%	4.2%	0.8%	0.0%	100.0%
Chatham Road North	77	PD	50	43	Y	0800-0900	1350	38.5%	17.0%	0.7%	11.9%	4.4%	0.7%	1.5%	4.4%	0.7%	0.7%	0.7%	0.7%	0.7%	0.0%	11.9%	4.4%	0.7%	0.0%	100.0%
Chatham Road North	77	PD	50	44	Y	0900-1000	1190	38.7%	16.8%	0.8%	11.8%	4.2%	0.8%	1.7%	4.2%	0.8%	0.8%	0.8%	0.8%	0.8%	0.0%	11.8%	4.2%	0.8%	0.0%	100.0%
Chatham Road North	77	PD	50	45	Y	1000-1100	1160	38.8%	17.2%	0.9%	11.2%	4.3%	0.9%	1.7%	3.4%	0.9%	0.9%	0.9%	0.9%	0.9%	0.0%	12.1%	4.3%	0.9%	0.0%	100.0%
Chatham Road North	77	PD	50	44	Y	1100-1200	1190	39.5%	17.6%	0.8%	11.8%	4.2%	0.8%	1.7%	3.4%	0.8%	0.8%	0.8%	0.8%	0.8%	0.0%	10.9%	4.2%	0.8%	0.0%	100.0%
Chatham Road North	77	PD	50	46	Y	1200-1300	1050	41.9%	19.0%	1.0%	10.5%	3.8%	1.0%	1.0%	2.9%	1.0%	1.0%	1.0%	1.0%	1.0%	0.0%	8.6%	4.8%	1.0%	0.0%	100.0%
Chatham Road North	77	PD	50	46	Y	1300-1400	1080	41.7%	18.5%	0.9%	11.1%	3.7%	0.9%	1.9%	2.8%	0.9%	0.9%	0.9%	0.9%	0.9%	0.0%	8.3%	4.6%	0.9%	0.0%	100.0%
Chatham Road North	77	PD	50	45	Y	1400-1500	1100	40.9%	18.2%	0.9%	10.9%	4.5%	0.9%	1.8%	2.7%	0.9%	0.9%	0.9%	0.9%	0.9%	0.0%	8.2%	4.5%	0.9%	0.0%	100.0%
Chatham Road North	77	PD	50	45	Y	1500-1600	1110	41.4%	18.9%	0.9%	10.8%	4.5%	0.9%	1.8%	2.7%	0.9%	0.9%	0.9%	0.9%	0.9%	0.0%	8.1%	4.5%	0.9%	0.0%	100.0%
Chatham Road North	77	PD	50	45	Y	1600-1700	1130	42.5%	18.6%	0.9%	10.6%	4.4%	0.9%	1.8%	2.7%	0.9%	0.9%	0.9%	0.9%	0.9%	0.0%	8.0%	4.4%	0.9%	0.0%	100.0%
Chatham Road North	77	PD	50	45	Y	1700-1800	1130	41.6%	18.6%	0.9%	10.6%	4.4%	0.9%	1.8%	3.5%	0.9%	0.9%	0.9%	0.9%	0.9%	0.0%	8.0%	4.4%	0.9%	0.0%	100.0%
Chatham Road North	77	PD	50	44	Y	1800-1900	1210	41.3%	19.0%	0.8%	10.7%	4.1%	0.8%	1.7%	3.3%	0.8%	0.8%	0.8%	0.8%	0.8%	0.0%	8.3%	5.0%	0.8%	0.0%	100.0%
Chatham Road North	77	PD	50	46	Y	1900-2000	1070	42.1%	18.7%	0.9%	11.2%	3.7%	0.9%	1.9%	2.8%	0.9%	0.9%	0.9%	0.9%	0.9%	0.0%	7.5%	4.7%	0.9%	0.0%	100.0%
Chatham Road North	77	PD	50	47	Y	2000-2100	910	41.8%	18.7%	1.1%	11.0%	4.4%	1.1%	1.1%	2.2%	1.1%	1.1%	1.1%	1.1%	1.1%	0.0%	7.7%	4.4%	1.1%	0.0%	100.0%
Chatham Road North	77	PD	50	47	Y	2100-2200	940	41.5%	19.1%	1.1%	10.6%	4.3%	1.1%	1.1%	2.1%	1.1%	1.1%	1.1%	1.1%	1.1%	0.0%	7.4%	5.3%	1.1%	0.0%	100.0%
Chatham Road North	77	PD	50	48	Y	2200-2300	870	41.4%	18.4%	1.1%	10.3%	4.6%	1.1%	1.1%	2.3%	1.1%	1.1%	1.1%	1.1%	1.1%	0.0%	8.0%	4.6%	1.1%	0.0%	100.0%
Chatham Road North	77	PD	50	49	Y	2300-0000	740	39.2%	17.6%	1.4%	10.8%	4.1%	1.4%	1.4%	2.7%	1.4%	1.4%	1.4%	1.4%	1.4%	0.0%	8.1%	5.4%	1.4%	0.0%	100.0%
Pak Kung Street	78	DD	50	40	Y	0000-0100	50	20.0%	20.0%	0.0%	20.0%	20.0%	0.0%	0.0%	0.0%	0.0%	0.0%	0.0%	0.0%	0.0%	0.0%	0.0%	20.0%	0.0%	0.0%	100.0%
Pak Kung Street	78	DD	50	40	Y	0100-0200	50	20.0%	20.0%	0.0%	20.0%	20.0%	0.0%	0.0%	0.0%	0.0%	0.0%	0.0%	0.0%	0.0%	0.0%	0.0%	20.0%	0.0%	0.0%	100.0%
Pak Kung Street	78	DD	50	40	Y	0200-0300	50	20.0%	20.0%	0.0%	20.0%	20.0%	0.0%	0.0%	0.0%	0.0%	0.0%	0.0%	0.0%	0.0%	0.0%	0.0%	20.0%	0.0%	0.0%	100.0%
Pak Kung Street	78	DD	50	40	Y	0300-0400	30	33.3%	33.3%	0.0%	33.3%	0.0%	0.0%	0.0%	0.0%	0.0%	0.0%	0.0%	0.0%	0.0%	0.0%	0.0%	0.0%	0.0%	0.0%	100.0%
Pak Kung Street	78	DD	50	40	Y	0400-0500	30	33.3%	33.3%	0.0%	33.3%	0.0%	0.0%	0.0%	0.0%	0.0%	0.0%	0.0%	0.0%	0.0%	0.0%	0.0%	0.0%	0.0%	0.0%	100.0%
Pak Kung Street	78	DD	50	40	Y	0500-0600	50	20.0%	20.0%	0.0%	20.0%	20.0%	0.0%	0.0%	0.0%	0.0%	0.0%	0.0%	0.0%	0.0%	0.0%	0.0%	20.0%	0.0%	0.0%	100.0%
Pak Kung Street	78	DD	50	40	Y	0600-0700	50	20.0%	20.0%	0.0%	20.0%	20.0%	0.0%	0.0%	0.0%	0.0%	0.0%	0.0%	0.0%	0.0%	0.0%	0.0%	20.0%	0.0%	0.0%	100.0%
Pak Kung Street	78	DD	50	40	Y	0700-0800	70	28.6%	14.3%	0.0%	14.3%	14.3%	0.0%	14.3%	0.0%	0.0%	0.0%	0.0%	0.0%	0.0%	0.0%	0.0%	14.3%	0.0%	0.0%	100.0%
Pak Kung Street	78	DD	50	40	Y	0800-0900	90	33.3%	22.2%	0.0%	11.1%	11.1%	0.0%	11.1%	0.0%	0.0%	0.0%	0.0%	0.0%	0.0%	0.0%	0.0%	11.1%	0.0%	0.0%	100.0%
Pak Kung Street	78	DD	50	40	Y	0900-1000	90	33.3%	22.2%	0.0%	11.1%	11.1%	0.0%	11.1%	0.0%	0.0%	0.0%	0.0%	0.0%	0.0%	0.0%	0.0%	11.1%	0.0%	0.0%	100.0%
Pak Kung Street	78	DD	50	40	Y	1000-1100	90	33.3%	22.2%	0.0%	11.1%	11.1%	0.0%	11.1%	0.0%	0.0%	0.0%	0.0%	0.0%	0.0%	0.0%	0.0%	11.1%	0.0%	0.0%	100.0%
Pak Kung Street	78	DD	50	40	Y	1100-1200	90	33.3%	22.2%	0.0%	11.1%	11.1%	0.0%	11.1%	0.0%	0.0%	0.0%	0.0%	0.0%	0.0%	0.0%	0.0%	11.1%	0.0%	0.0%	100.0%
Pak Kung Street	78	DD	50	40	Y	1200-1300	80	37.5%	25.0%	0.0%	12.5%	12.5%	0.0%	0.0%	0.0%	0.0%	0.0%	0.0%	0.0%	0.0%	0.0%	0.0%	12.5%	0.0%	0.0%	100.0%
Pak Kung Street	78	DD	50	40	Y	1300-1400	80	37.5%	25.0%	0.0%	12.5%	12.5%	0.0%	0.0%	0.0%	0.0%	0.0%	0.0%	0.0%	0.0%	0.0%	0.0%	12.5%	0.0%	0.0%	100.0%
Pak Kung Street	78	DD	50	40	Y	1400-1500	80	37.5%	25.0%	0.0%	12.5%	12.5%	0.0%	0.0%	0.0%	0.0%	0.0%	0.0%	0.0%	0.0%	0.0%	0.0%	12.5%	0.0%	0.0%	100.0%
Pak Kung Street	78	DD	50	40	Y	1500-1600	80	37.5%	25.0%	0.0%	12.5%	12.5%	0.0%	0.0%	0.0%	0.0%	0.0%	0.0%	0.0%	0.0%	0.0%	0.0%	12.5%	0.0%	0.0%	100.0%
Pak Kung Street	78	DD	50	40	Y	1600-1700	80	37.5%	25.0%	0.0%	12.5%	12.5%	0.0%	0.0%	0.0%	0.0%	0.0%	0.0%	0.0%	0.0%	0.0%	0.0%	12.5%	0.0%	0.0%	100.0%
Pak Kung Street	78	DD	50	40	Y	1700-1800	80	37.5%	25.0%	0.0%	12.5%	12.5%	0.0%	0.0%	0.0%	0.0%	0.0%	0.0%	0.0%	0.0%	0.0%	0.0%	12.5%	0.0%	0.0%	100.0%
Pak Kung Street	78	DD	50	40	Y	1800-1900	80	37.5%	25.0%	0.0%	12.5%	12.5%	0.0%	0.0%	0.0%	0.0%	0.0%	0.0%	0.0%	0.0%	0.0%	0.0%	12.5%	0.0%	0.0%	100.0%
Pak Kung Street	78	DD	50	40	Y	1900-2000	80	37.5%	25.0%	0.0%	12.5%	12.5%	0.0%	0.0%	0.0%	0.0%	0.0%	0.0%	0.0%	0.0%	0.0%	0.0%	12.5%	0.0%	0.0%	100.0%
Pak Kung Street	78	DD	50	40	Y	2000-2100	60	33.3%	16.7%	0.0%	16.7%	16.7%	0.0%	0.0%	0.0%	0.0%	0.0%	0.0%	0.0%	0.0%	0.0%	0.0%	16.7%	0.0%	0.0%	100.0%
Pak Kung Street	78	DD	50	40	Y	2100-2200	80	37.5%	25.0%	0.0%	12.5%	12.5%	0.0%	0.0%	0.0%	0.0%	0.0%	0.0%	0.0%	0.0%	0.0%	0.0%	12.5%	0.0%	0.0%	100.0%
Pak Kung Street	78	DD	50	40	Y	2200-2300	60	33.3%	16.7%	0.0%	16.7%	16.7%	0.0%	0.0%	0.0%	0.0%	0.0%	0.0%	0.0%	0.0%	0.0%	0.0%	16.7%	0.0%	0.0%	100.0%
Pak Kung Street	78	DD	50	40	Y	2300-0000	60	33.3%	16.7%	0.0%	16.7%	16.7%	0.0%	0.0%	0.0%	0.0%	0.0%	0.0%	0.0%	0.0%	0.0%	0.0%	16.7%	0.0%	0.0%	100.0%
Pak Kung Street	79	DD	50	39	Y	0000-0100	240	37.5%	20.8%	0.0%	12.5%	4.2%	4.2%	4.2%	0.0%	0.0%	4.2%	0.0%	0.0%	4.2%	0.0%	0.0%	4.2%	4.2%	0.0%	100.0%
Pak Kung Street	79	DD	50	40	Y	0100-0200	180	33.3%	16.7%	0.0%	11.1%	5.6%	5.6%	5.6%	0.0%	0.0%	5.6%	0.0%	0.0%	5.6%	0.0%	0.0%	5.6%	5.6%	0.0%	100.0%
Pak Kung Street	79	DD	50	40	Y	0200-0300	130	30.8%	15.4%	0.0%	15.4%	7.7%	7.7%	7.7%	0.0%	0.0%	7.7%	0.0%	0.0%	0.0%	0.0%	0.0%	7.7%	0.0%	0.0%	100.0%
Pak Kung Street	79	DD	50	40	Y	0300-0400	90	33.3%	22.2%	0.0%	11.1%	11.1%	0.0%	11.1%	0.0%	0.0%	0.0%	0.0%	0.0%	0.0%	0.0%	0.0%	11.1%	0.0%	0.0%	100.0%
Pak Kung Street	79	DD	50	40	Y	0400-0500	90	33.3%	22.2%	0.0%	11.1%	11.1%	0.0%	11.1%	0.0%	0.0%	0.0%	0.0%	0.0%	0.0%	0.0%	0.0%	11.1%	0.0%	0.0%	100.0%
Pak Kung Street	79	DD	50	40	Y	0500-0600	150	33.3%	20.0%	0.0%	20.0%	6.7%	6.7%	6.7%	0.0%	0.0%	6.7%	0.0%	0.0%	0.0%	0.0%	0.0%	6.7%	0.0%	0.0%	100.0%
Pak Kung Street	79	DD	50	39	Y	0600-0700	240	37.5%	20.8%	0.0%	12.5%	4.2%	4.2%	4.2%	0.0%	0.0%	4.2%	0.0%	0.0%	4.2%	0.0%	0.0%	4.2%	4.2%	0.0%	100.0%
Pak Kung Street	79	DD	50	36	Y	0700-0800	430	39.5%	20.9%	2.3%	11.6%	4.7%	2.3%	2.3%	0.0%	0.0%	2.3%	2.3%	2.3%	2.3%	0.0%	0.0%	4.7%	2.3%	0.0%	100.0%
Pak Kung Street	79	DD	50	34	Y	0800-0900	510	41.2%	21.6%	2.0%	11.8%	3.9%	2.0%	2.0%	0.0%	0.0%	2.0%	2.0%	2.0%	2.0%	0.0%	0.0%	5.9%	2.0%	0.0%	100.0%
Pak Kung Street	79	DD	50	35	Y	0900-1000	460	41.3%	21.7%	2.2%	10.9%	4.3%	2.2%	2.2%	0.0%	0.0%	2.2%	2.2%	2.2%	2.2%	0.0%	0.0%	4.3%	2.2%	0.0%	100.0%
Pak Kung Street	79	DD	50	35	Y	1000-1100	440	40.9%	20.5%	2.3%	11.4%	4.5%	2.3%	2.3%	0.0%	0.0%	2.3%	2.3%	2.3%	2.3%	0.0%	0.0%	4.5%	2.3%	0.0%	100.0%
Pak Kung Street	79	DD	50	35	Y	1100-1200	480	39.6%	20.8%	2.1%	12.5%	4.2%	2.1%	2.1%	0.0%	0.0%	2.1%	2.1%	2.1%	2.1%	0.0%	0.0%	6.3%	2.1%	0.0%	100.0%
Pak Kung Street	79	DD	50	35	Y	1200-1300	450	42.2%	22.2%	0.0%	6.7%	2.2%	2.2%	2.2%	2.2%	0.0%	2.2%	2.2%	2.2%	2.2%	0.0%	0.0%	4.4%	4.4%	2.2%	100.0%
Pak Kung Street	79	DD	50	35	Y	1300-1400	460	41.3%	21.7%	0.0%	6.5%	2.2%	2.2%	2.2%	2.2%	0.0%	2.2%	2.2%	2.2%	2.2%	0.0%	4.3%	6.5%	2.2%	0.0%	100.0%
Pak Kung Street	79	DD	50	35	Y	1400-1500	470	42.6%	21.3%	0.0%	6.4%	2.1%	2.1%	2.1%	2.1%	0.0%	2.1%	2.1%	2.1%	2.1%	0.0%	4.3%	6.4%	2.1%	0.0%	100.0%
Pak Kung Street	79	DD	50	35	Y	1500-1600	470	42.6%	21.3%	0.0%	6.4%	2.1%	2.1%	2.1%	2.1%	0.0%	2.1%	2.1%	2.1%	2.1%	0.0%	4.3%	6.4%	2.1%	0.0%	100.0%
Pak Kung Street	79	DD	50	35	Y	1600-1700	490	42.9%	22.4%	0.0%	6.1%	2.0%	2.0%	2.0%	2.0%	0.0%	2.0%	2.0%	2.0%	2.0%	0.0%	4.1%	6.1%	2.0%	0.0%	100.0%
Pak Kung Street	79	DD	50	35	Y	1700-1800	480	41.7%	22.9%	0.0%	6.3%	2.1%	2.1%	2.1%	2.1%	0.0%	2.1%	2.1%	2.1%	2.1%	0.0%	4.2%	6.3%	2.1%	0.0%	100.0%
Pak Kung Street	79	DD	50	34	Y	1800-1900	520	42.3%	21.2%	0.0%	7.7%	3.8%	1.9%	1.9%	1.9%	0.0%	1.9%	1.9%	1.9%	1.9%	0.0%	3.8%	5.8%	1.9%	0.0%	100.0%
Pak Kung Street	79	DD	50	35	Y	1900-2000	460	41.3%	21.7%	0.0%	6.5%	2.2%	2.2%	2.2%	2.2%	0.0%	2.2%	2.2%	2.2%	2.2%	0.0%	4.3%	6.5%	2.2%	0.0%	100.0%
Pak Kung Street	79	DD	50	36	Y	2000-2100	410	39.0%	22.0%	0.0%	7.3%	2.4%	2.4%	2.4%	2.4%	0.0%	2.4%	2.4%	2.4%	2.4%	0.0%	4.9%	4.9%	2.4%	0.0%	100.0%
Pak Kung Street	79	DD	50	36	Y	2100-2200	420	40.5%	21.4%	0.0%	7.1%	2.4%	2.4%	2.4%	2.4%	0.0%	2.4%	2.4%	2.4%	2.4%	0.0%	4.8%	4.8%	2.4%	0.0%	100.0%
Pak Kung Street	79	DD	50	37	Y	2200-2300	400	40.0%	20.0%	0.0%	7.5%	2.5%	2.5%	2.5%	2.5%	0.0%	2.5%	2.5%	2.5%	2.5%	0.0%	5.0%	5.0%	2.5%	0.0%	100.0%
Pak Kung Street	79	DD	50	38	Y	2300-0000	340	38.2%	20.6%	0.0%	5.9%	2.9%	2.9%	2.9%	2.9%	0.0%	2.9%	2.9%	2.9%	2.9%	0.0%	2.9%	5.9%	2.9%	0.0%	100.0%
San Wai Street	80	DD	50	40	Y	0000-0100	30	33.3%	33.3%	0.0%	33.3%	0.0%	0.0%	0.0%	0.0%	0.0%	0.0%	0.0%	0.0%	0.0%	0.0%	0.0%	0.0%	0.0%	0.0%	100.0%
San Wai Street	80	DD	50	40	Y	0100-0200	30	33.3%	33.3%	0.0%	33.3%	0.0%	0.0%	0.0%	0.0%	0.0%	0.0%	0.0%	0.0%	0.0%	0.0%	0.0%	0.0%	0.0%	0.0%	100.0%
San Wai Street	80	DD	50	40	Y	0200-0300	20	50.0%	50.0%	0.0%	0.0%	0.0%	0.0%	0.0%	0.0%	0.0%	0.0%	0.0%	0.0%	0.0%	0.0%	0.0%	0.0%	0.0%	0.0%	100.0%
San Wai Street	80	DD	50	40	Y	0300-0400	20	50.0%	50.0%	0.0%	0.0%	0.0%	0.0%	0.0%	0.0%	0.0%	0.0%	0.0%	0.0%	0.0%	0.0%	0.0%	0.0%	0.0%	0.0%	100.0%
San Wai Street	80	DD	50	40	Y	0400-0500	20	50.0%	50.0%	0.0%	0.0%	0.0%	0.0%	0.0%	0.0%	0.0%	0.0%	0.0%	0.0%	0.0%	0.0%	0.0%	0.0%	0.0%	0.0%	100.0%
San Wai Street	80	DD	50	40	Y	0500-0600	20	50.0%	50.0%	0.0%	0.0%	0.0%	0.0%	0.0%	0.0%	0.0%	0.0%	0.0%	0.0%	0.0%	0.0%	0.0%	0.0%	0.0%	0.0%	100.0%
San Wai Street	80	DD	50	40	Y	0600-0700	30	33.3%	33.3%	0.0%	33.3%	0.0%	0.0%	0.0%	0.0%	0.0%	0.0%	0.0%	0.0%	0.0%	0.0%	0.0%	0.0%	0.0%	0.0%	100.0%
San Wai Street	80	DD	50	40	Y	0700-0800	50	20.0%	20.0%	0.0%	20.0%	20.0%	0.0%	0.0%	0.0%	0.0%	0.0%	0.0%	0.0%	0.0%	0.0%	0.0%	20.0%	0.0%	0.0%	100.0%
San Wai Street	80	DD	50	40	Y	0800-0900	60	33.3%	16.7%	0.0%	16.7%	16.7%	0.0%	0.0%	0.0%	0.0%	0.0%	0.0%	0.0%	0.0%	0.0%	0.0%	16.7%	0.0%	0.0%	100.0%
San Wai Street	80	DD	50	40	Y	0900-1000	50	20.0%	20.0%	0.0%	20.0%	20.0%	0.0%	0.0%	0.0%	0.0%	0.0%	0.0%	0.0%	0.0%	0.0%	0.0%	20.0%	0.0%	0.0%	100.0%
San Wai Street	80	DD	50	40	Y	1000-1100	50	20.0%	20.0%	0.0%	20.0%	20.0%	0.0%	0.0%	0.0%	0.0%	0.0%	0.0%	0.0%	0.0%	0.0%	0.0%	20.0%	0.0%	0.0%	100.0%
San Wai Street	80	DD	50	40	Y	1100-1200	50	20.0%	20.0%	0.0%	20.0%	20.0%	0.0%	0.0%	0.0%	0.0%	0.0%	0.0%	0.0%	0.0%	0.0%	0.0%	20.0%	0.0%	0.0%	100.0%
San Wai Street	80	DD	50	40	Y	1200-1300	50	20.0%	20.0%	0.0%	20.0%	20.0%	0.0%	0.0%	0.0%	0.0%	0.0%	0.0%	0.0%	0.0%	0.0%	0.0%	20.0%	0.0%	0.0%	100.0%
San Wai Street	80	DD	50	40	Y	1300-1400	60	33.3%	16.7%	0.0%	16.7%	16.7%	0.0%	0.0%	0.0%	0.0%	0.0%	0.0%	0.0%	0.0%	0.0%	0.0%	16.7%	0.0%	0.0%	100.0%
San Wai Street	80	DD	50	40	Y	1400-1500	60	33.3%	16.7%	0.0%	16.7%	16.7%	0.0%	0.0%	0.0%	0.0%	0.0%	0.0%	0.0%	0.0%	0.0%	0.0%	16.7%	0.0%	0.0%	100.0%
San Wai Street	80	DD	50	40	Y	1500-1600	60	33.3%	16.7%	0.0%	16.7%	16.7%	0.0%	0.0%	0.0%	0.0%	0.0%	0.0%	0.0%	0.0%	0.0%	0.0%	16.7%	0.0%	0.0%	100.0%
San Wai Street	80	DD	50	40	Y	1600-1700	60	33.3%	16.7%	0.0%	16.7%	16.7%	0.0%	0.0%	0.0%	0.0%	0.0%	0.0%	0.0%	0.0%	0.0%	0.0%	16.7%	0.0%	0.0%	100.0%
San Wai Street	80	DD	50	40	Y	1700-1800	60	33.3%	16.7%	0.0%	16.7%	16.7%	0.0%	0.0%	0.0%	0.0%	0.0%	0.0%	0.0%	0.0%	0.0%	0.0%	16.7%	0.0%	0.0%	100.0%
San Wai Street	80	DD	50	40	Y	1800-1900	60	33.3%	16.7%	0.0%	16.7%	16.7%	0.0%	0.0%	0.0%	0.0%	0.0%	0.0%	0.0%	0.0%	0.0%	0.0%	16.7%	0.0%	0.0%	100.0%
San Wai Street	80	DD	50	40	Y	1900-2000	60	33.3%	16.7%	0.0%	16.7%	16.7%	0.0%	0.0%	0.0%	0.0%	0.0%	0.0%	0.0%	0.0%	0.0%	0.0%	16.7%	0.0%	0.0%	100.0%
San Wai Street	80	DD	50	40	Y	2000-2100	50	20.0%	20.0%	0.0%	20.0%	20.0%	0.0%	0.0%	0.0%	0.0%	0.0%	0.0%	0.0%	0.0%	0.0%	0.0%	20.0%	0.0%	0.0%	100.0%
San Wai Street	80	DD	50	40	Y	2100-2200	50	20.0%	20.0%	0.0%	20.0%	20.0%	0.0%	0.0%	0.0%	0.0%	0.0%	0.0%	0.0%	0.0%	0.0%	0.0%	20.0%	0.0%	0.0%	100.0%
San Wai Street	80	DD	50	40	Y	2200-2300	50	20.0%	20.0%	0.0%	20.0%	20.0%	0.0%	0.0%	0.0%	0.0%	0.0%	0.0%	0.0%	0.0%	0.0%	0.0%	20.0%	0.0%	0.0%	100.0%
San Wai Street	80	DD	50	40	Y	2300-0000	50	20.0%	20.0%	0.0%	20.0%	20.0%	0.0%	0.0%	0.0%	0.0%	0.0%	0.0%	0.0%	0.0%	0.0%	0.0%	20.0%	0.0%	0.0%	100.0%
San Wai Street	81	DD	50	40	Y	0000-0100	120	33.3%	16.7%	0.0%	16.7%	8.3%	8.3%	8.3%	0.0%	0.0%	0.0%	0.0%	0.0%	0.0%	0.0%	0.0%	8.3%	0.0%	0.0%	100.0%
San Wai Street	81	DD	50	40	Y	0100-0200	100	30.0%	10.0%	0.0%	20.0%	10.0%	10.0%	10.0%	0.0%	0.0%	0.0%	0.0%	0.0%	0.0%	0.0%	0.0%	10.0%	0.0%	0.0%	100.0%
San Wai Street	81	DD	50	40	Y	0200-0300	70	28.6%	14.3%	0.0%	14.3%	14.3%	0.0%	14.3%	0.0%	0.0%	0.0%	0

Road Name	Road ID	Road Type	Speed Limit (km/hr)	Average Speed (km/hr)	Start Emission Estimated by Broad Brush Approach (Y/N)	Hour	Total Vehicles (Veh/hr)	01 - Private Cars	02 - Taxi	03 - Light Goods Vehicles <=2.5t	04 - Light Goods Vehicles 2.5-3.5t	05 - Light Goods Vehicles >3.5t	06 - Medium Goods Vehicles <=15t	07 - Medium Goods Vehicles 15-24t	08 - Public Light Buses	09 - Private Light Bus <=3.5t	10 - Private Light Bus >3.5t	11 - Non-franchised Bus<=6.4t	12 - Non-franchised Bus 6.4-15t	13 - Non-franchised Bus 15-24t	14 - Franchised Bus Single Deck	15 - Franchised Bus Double Deck	16 - Motorcycles	17 - Heavy Goods Vehicles >24t	18 - Non-franchised Bus >24t	Total
								PC	TAXI	LGV3	LGV4	LGV6	HGV7	HGV8	PLB	PV4	PV5	NFB6	NFB7	NFB8	FBSD	FBDD	MC	HGV9	NFB9	
Shek Tong Street	83	DD	50	40	Y	0700-0800	40	25.0%	25.0%	0.0%	25.0%	0.0%	0.0%	0.0%	0.0%	0.0%	0.0%	0.0%	0.0%	0.0%	0.0%	0.0%	0.0%	25.0%	0.0%	0.0%	100.0%
Shek Tong Street	83	DD	50	40	Y	0800-0900	50	40.0%	20.0%	0.0%	20.0%	0.0%	0.0%	0.0%	0.0%	0.0%	0.0%	0.0%	0.0%	0.0%	0.0%	0.0%	0.0%	20.0%	0.0%	0.0%	100.0%
Shek Tong Street	83	DD	50	40	Y	0900-1000	40	25.0%	25.0%	0.0%	25.0%	0.0%	0.0%	0.0%	0.0%	0.0%	0.0%	0.0%	0.0%	0.0%	0.0%	0.0%	0.0%	25.0%	0.0%	0.0%	100.0%
Shek Tong Street	83	DD	50	40	Y	1000-1100	40	25.0%	25.0%	0.0%	25.0%	0.0%	0.0%	0.0%	0.0%	0.0%	0.0%	0.0%	0.0%	0.0%	0.0%	0.0%	0.0%	25.0%	0.0%	0.0%	100.0%
Shek Tong Street	83	DD	50	40	Y	1100-1200	40	25.0%	25.0%	0.0%	25.0%	0.0%	0.0%	0.0%	0.0%	0.0%	0.0%	0.0%	0.0%	0.0%	0.0%	0.0%	0.0%	25.0%	0.0%	0.0%	100.0%
Shek Tong Street	83	DD	50	40	Y	1200-1300	40	25.0%	25.0%	0.0%	25.0%	0.0%	0.0%	0.0%	0.0%	0.0%	0.0%	0.0%	0.0%	0.0%	0.0%	0.0%	0.0%	25.0%	0.0%	0.0%	100.0%
Shek Tong Street	83	DD	50	40	Y	1300-1400	40	25.0%	25.0%	0.0%	25.0%	0.0%	0.0%	0.0%	0.0%	0.0%	0.0%	0.0%	0.0%	0.0%	0.0%	0.0%	0.0%	25.0%	0.0%	0.0%	100.0%
Shek Tong Street	83	DD	50	40	Y	1400-1500	40	25.0%	25.0%	0.0%	25.0%	0.0%	0.0%	0.0%	0.0%	0.0%	0.0%	0.0%	0.0%	0.0%	0.0%	0.0%	0.0%	25.0%	0.0%	0.0%	100.0%
Shek Tong Street	83	DD	50	40	Y	1500-1600	40	25.0%	25.0%	0.0%	25.0%	0.0%	0.0%	0.0%	0.0%	0.0%	0.0%	0.0%	0.0%	0.0%	0.0%	0.0%	0.0%	25.0%	0.0%	0.0%	100.0%
Shek Tong Street	83	DD	50	40	Y	1600-1700	40	25.0%	25.0%	0.0%	25.0%	0.0%	0.0%	0.0%	0.0%	0.0%	0.0%	0.0%	0.0%	0.0%	0.0%	0.0%	0.0%	25.0%	0.0%	0.0%	100.0%
Shek Tong Street	83	DD	50	40	Y	1700-1800	40	25.0%	25.0%	0.0%	25.0%	0.0%	0.0%	0.0%	0.0%	0.0%	0.0%	0.0%	0.0%	0.0%	0.0%	0.0%	0.0%	25.0%	0.0%	0.0%	100.0%
Shek Tong Street	83	DD	50	40	Y	1800-1900	50	40.0%	20.0%	0.0%	20.0%	0.0%	0.0%	0.0%	0.0%	0.0%	0.0%	0.0%	0.0%	0.0%	0.0%	0.0%	0.0%	20.0%	0.0%	0.0%	100.0%
Shek Tong Street	83	DD	50	40	Y	1900-2000	40	25.0%	25.0%	0.0%	25.0%	0.0%	0.0%	0.0%	0.0%	0.0%	0.0%	0.0%	0.0%	0.0%	0.0%	0.0%	0.0%	25.0%	0.0%	0.0%	100.0%
Shek Tong Street	83	DD	50	40	Y	2000-2100	40	25.0%	25.0%	0.0%	25.0%	0.0%	0.0%	0.0%	0.0%	0.0%	0.0%	0.0%	0.0%	0.0%	0.0%	0.0%	0.0%	25.0%	0.0%	0.0%	100.0%
Shek Tong Street	83	DD	50	40	Y	2100-2200	40	25.0%	25.0%	0.0%	25.0%	0.0%	0.0%	0.0%	0.0%	0.0%	0.0%	0.0%	0.0%	0.0%	0.0%	0.0%	0.0%	25.0%	0.0%	0.0%	100.0%
Shek Tong Street	83	DD	50	40	Y	2200-2300	40	25.0%	25.0%	0.0%	25.0%	0.0%	0.0%	0.0%	0.0%	0.0%	0.0%	0.0%	0.0%	0.0%	0.0%	0.0%	0.0%	25.0%	0.0%	0.0%	100.0%
Shek Tong Street	83	DD	50	40	Y	2300-0000	40	25.0%	25.0%	0.0%	25.0%	0.0%	0.0%	0.0%	0.0%	0.0%	0.0%	0.0%	0.0%	0.0%	0.0%	0.0%	0.0%	25.0%	0.0%	0.0%	100.0%
Chatham Road North	84	PD	50	50	Y	0000-0100	440	38.6%	15.9%	0.0%	6.8%	4.5%	2.3%	2.3%	2.3%	0.0%	2.3%	2.3%	0.0%	2.3%	0.0%	13.6%	4.5%	2.3%	0.0%	100.0%
Chatham Road North	84	PD	50	50	Y	0100-0200	300	36.7%	16.7%	0.0%	6.7%	3.3%	3.3%	3.3%	0.0%	0.0%	3.3%	3.3%	0.0%	3.3%	0.0%	10.0%	6.7%	3.3%	0.0%	100.0%
Chatham Road North	84	PD	50	50	Y	0200-0300	220	36.4%	18.2%	0.0%	9.1%	4.5%	4.5%	4.5%	0.0%	0.0%	4.5%	0.0%	0.0%	4.5%	0.0%	9.1%	4.5%	0.0%	0.0%	100.0%
Chatham Road North	84	PD	50	50	Y	0300-0400	170	35.3%	17.6%	0.0%	11.8%	5.9%	0.0%	5.9%	0.0%	0.0%	5.9%	0.0%	0.0%	0.0%	0.0%	11.8%	5.9%	0.0%	0.0%	100.0%
Chatham Road North	84	PD	50	50	Y	0400-0500	170	35.3%	17.6%	0.0%	11.8%	5.9%	0.0%	5.9%	0.0%	0.0%	5.9%	0.0%	0.0%	0.0%	0.0%	11.8%	5.9%	0.0%	0.0%	100.0%
Chatham Road North	84	PD	50	50	Y	0500-0600	290	31.0%	13.8%	0.0%	6.9%	3.4%	3.4%	3.4%	3.4%	0.0%	3.4%	0.0%	0.0%	3.4%	0.0%	24.1%	3.4%	0.0%	0.0%	100.0%
Chatham Road North	84	PD	50	50	Y	0600-0700	570	29.8%	12.3%	0.0%	5.3%	3.5%	1.8%	1.8%	7.0%	0.0%	1.8%	2.6%	1.8%	0.0%	1.8%	28.1%	3.5%	1.8%	0.0%	100.0%
Chatham Road North	84	PD	50	47	Y	0700-0800	970	35.1%	15.5%	1.0%	6.2%	3.1%	1.0%	1.0%	6.2%	1.0%	1.0%	1.0%	1.0%	1.0%	0.0%	20.6%	4.1%	1.0%	0.0%	100.0%
Chatham Road North	84	PD	50	46	Y	0800-0900	1080	38.9%	16.7%	0.9%	7.4%	2.8%	0.9%	0.9%	5.6%	0.9%	0.9%	0.9%	0.9%	0.9%	0.0%	15.7%	4.6%	0.9%	0.0%	100.0%
Chatham Road North	84	PD	50	47	Y	0900-1000	960	38.5%	16.7%	1.0%	7.3%	3.1%	1.0%	1.0%	5.2%	1.0%	1.0%	1.0%	1.0%	1.0%	0.0%	15.6%	4.2%	1.0%	0.0%	100.0%
Chatham Road North	84	PD	50	47	Y	1000-1100	950	37.9%	16.8%	1.1%	7.4%	3.2%	1.1%	1.1%	5.3%	1.1%	1.1%	1.1%	1.1%	1.1%	0.0%	15.8%	4.2%	1.1%	0.0%	100.0%
Chatham Road North	84	PD	50	47	Y	1100-1200	960	39.6%	16.7%	1.0%	7.3%	3.1%	1.0%	1.0%	5.2%	1.0%	1.0%	1.0%	1.0%	1.0%	0.0%	14.6%	4.2%	1.0%	0.0%	100.0%
Chatham Road North	84	PD	50	43	Y	1200-1300	1310	42.7%	19.8%	0.8%	6.1%	2.3%	0.8%	0.8%	4.6%	0.8%	0.8%	0.8%	0.8%	0.8%	0.0%	13.0%	4.6%	0.8%	0.0%	100.0%
Chatham Road North	84	PD	50	43	Y	1300-1400	1330	42.9%	19.5%	0.8%	6.0%	2.3%	0.8%	0.8%	4.5%	0.8%	0.8%	0.8%	0.8%	0.8%	0.0%	12.8%	5.3%	0.8%	0.0%	100.0%
Chatham Road North	84	PD	50	43	Y	1400-1500	1350	43.0%	20.0%	0.7%	5.9%	2.2%	0.7%	0.7%	4.4%	0.7%	0.7%	0.7%	0.7%	0.7%	0.0%	12.6%	5.2%	0.7%	0.0%	100.0%
Chatham Road North	84	PD	50	43	Y	1500-1600	1360	43.4%	19.9%	0.7%	5.9%	2.2%	0.7%	0.7%	4.4%	0.7%	0.7%	0.7%	0.7%	0.7%	0.0%	12.5%	5.1%	0.7%	0.0%	100.0%
Chatham Road North	84	PD	50	42	Y	1600-1700	1400	43.6%	20.0%	0.7%	6.4%	2.1%	0.7%	0.7%	4.3%	0.7%	0.7%	0.7%	0.7%	0.7%	0.0%	12.1%	5.0%	0.7%	0.0%	100.0%
Chatham Road North	84	PD	50	42	Y	1700-1800	1410	42.6%	19.9%	0.7%	6.4%	2.1%	0.7%	0.7%	5.0%	0.7%	0.7%	0.7%	0.7%	0.7%	0.0%	12.8%	5.0%	0.7%	0.0%	100.0%
Chatham Road North	84	PD	50	41	Y	1800-1900	1490	43.0%	20.1%	0.7%	6.0%	2.7%	0.7%	0.7%	4.7%	0.7%	0.7%	0.7%	0.7%	0.7%	0.0%	12.8%	4.7%	0.7%	0.0%	100.0%
Chatham Road North	84	PD	50	43	Y	1900-2000	1330	42.9%	20.3%	0.8%	6.0%	2.3%	0.8%	0.8%	4.5%	0.8%	0.8%	0.8%	0.8%	0.8%	0.0%	12.0%	5.3%	0.8%	0.0%	100.0%
Chatham Road North	84	PD	50	45	Y	2000-2100	1130	42.5%	19.5%	0.9%	6.2%	2.7%	0.9%	0.9%	3.5%	0.9%	0.9%	0.9%	0.9%	0.9%	0.0%	12.4%	5.3%	0.9%	0.0%	100.0%
Chatham Road North	84	PD	50	45	Y	2100-2200	1160	43.1%	19.8%	0.9%	6.0%	2.6%	0.9%	0.9%	3.4%	0.9%	0.9%	0.9%	0.9%	0.9%	0.0%	12.1%	5.2%	0.9%	0.0%	100.0%
Chatham Road North	84	PD	50	46	Y	2200-2300	1080	42.6%	19.4%	0.9%	6.5%	2.8%	0.9%	0.9%	3.7%	0.9%	0.9%	0.9%	0.9%	0.9%	0.0%	12.0%	4.6%	0.9%	0.0%	100.0%
Chatham Road North	84	PD	50	47	Y	2300-0000	900	42.2%	18.9%	1.1%	6.7%	2.2%	1.1%	1.1%	3.3%	1.1%	1.1%	1.1%	1.1%	1.1%	0.0%	12.2%	4.4%	1.1%	0.0%	100.0%
Chatham Road North	85	PD	50	50	Y	0000-0100	480	39.6%	16.7%	0.0%	10.4%	4.2%	2.1%	2.1%	2.1%	0.0%	2.1%	2.1%	0.0%	2.1%	0.0%	10.4%	4.2%	2.1%	0.0%	100.0%
Chatham Road North	85	PD	50	50	Y	0100-0200	330	36.4%	18.2%	0.0%	9.1%	3.0%	3.0%	3.0%	0.0%	0.0%	3.0%	3.0%	0.0%	3.0%	0.0%	9.1%	6.1%	3.0%	0.0%	100.0%
Chatham Road North	85	PD	50	50	Y	0200-0300	250	36.0%	16.0%	0.0%	12.0%	4.0%	4.0%	4.0%	0.0%	0.0%	4.0%	0.0%	0.0%	4.0%	0.0%	8.0%	4.0%	4.0%	0.0%	100.0%
Chatham Road North	85	PD	50	50	Y	0300-0400	190	36.8%	15.8%	0.0%	10.5%	5.3%	5.3%	5.3%	0.0%	0.0%	5.3%	0.0%	0.0%	0.0%	0.0%	10.5%	5.3%	0.0%	0.0%	100.0%
Chatham Road North	85	PD	50	50	Y	0400-0500	190	36.8%	15.8%	0.0%	10.5%	5.3%	5.3%	5.3%	0.0%	0.0%	5.3%	0.0%	0.0%	0.0%	0.0%	10.5%	5.3%	0.0%	0.0%	100.0%
Chatham Road North	85	PD	50	50	Y	0500-0600	310	32.3%	12.9%	0.0%	9.7%	3.2%	3.2%	3.2%	3.2%	0.0%	3.2%	0.0%	0.0%	3.2%	0.0%	19.4%	3.2%	3.2%	0.0%	100.0%
Chatham Road North	85	PD	50	50	Y	0600-0700	610	31.1%	13.1%	0.0%	8.2%	3.3%	1.6%	1.6%	6.6%	0.0%	1.6%	1.6%	0.0%	1.6%	0.0%	24.6%	3.3%	1.6%	0.0%	100.0%
Chatham Road North	85	PD	50	46	Y	0700-0800	1030	35.9%	15.5%	1.0%	8.7%	3.9%	1.0%	1.0%	4.9%	1.0%	1.0%	1.0%	1.0%	1.0%	0.0%	18.4%	3.9%	1.0%	0.0%	100.0%
Chatham Road North	85	PD	50	45	Y	0800-0900	1190	39.5%	16.8%	0.8%	10.1%	3.4%	0.8%	0.8%	5.0%	0.8%	0.8%	0.8%	0.8%	0.8%	0.0%	13.4%	4.2%	0.8%	0.0%	100.0%
Chatham Road North	85	PD	50	46	Y	0900-1000	1060	38.7%	17.0%	0.9%	9.4%	3.8%	0.9%	0.9%	4.7%	0.9%	0.9%	0.9%	0.9%	0.9%	0.0%	13.2%	4.7%	0.9%	0.0%	100.0%
Chatham Road North	85	PD	50	46	Y	1000-1100	1030	38.8%	16.5%	1.0%	9.7%	3.9%	1.0%	1.0%	3.9%	1.0%	1.0%	1.0%	1.0%	1.0%	0.0%	13.6%	4.9%	1.0%	0.0%	100.0%
Chatham Road North	85	PD	50	46	Y	1100-1200	1050	40.0%	17.1%	1.0%	9.5%	3.8%	1.0%	1.0%	3.8%	1.0%	1.0%	1.0%	1.0%	1.0%	0.0%	12.4%	4.8%	1.0%	0.0%	100.0%
Chatham Road North	85	PD	50	48	Y	1200-1300	880	39.8%	17.0%	1.1%	10.2%	4.5%	1.1%	1.1%	3.4%	1.1%	1.1%	1.1%	1.1%	1.1%	0.0%	10.2%	4.5%	1.1%	0.0%	100.0%
Chatham Road North	85	PD	50	47	Y	1300-1400	890	39.3%	16.9%	1.1%	11.2%	4.5%	1.1%	1.1%	3.4%	1.1%	1.1%	1.1%	1.1%	1.1%	0.0%	10.1%	4.5%	1.1%	0.0%	100.0%
Chatham Road North	85	PD	50	47	Y	1400-1500	910	39.6%	17.6%	1.1%	11.0%	4.4%	1.1%	1.1%	3.3%	1.1%	1.1%	1.1%	1.1%	1.1%	0.0%	9.9%	4.4%	1.1%	0.0%	100.0%
Chatham Road North	85	PD	50	47	Y	1500-1600	910	39.6%	17.6%	1.1%	11.0%	4.4%	1.1%	1.1%	3.3%	1.1%	1.1%	1.1%	1.1%	1.1%	0.0%	9.9%	4.4%	1.1%	0.0%	100.0%
Chatham Road North	85	PD	50	47	Y	1600-1700	930	40.9%	17.2%	1.1%	10.8%	4.3%	1.1%	1.1%	3.2%	1.1%	1.1%	1.1%	1.1%	1.1%	0.0%	9.7%	4.3%	1.1%	0.0%	100.0%
Chatham Road North	85	PD	50	47	Y	1700-1800	930	39.8%	17.2%	1.1%	10.8%	4.3%	1.1%	1.1%	4.3%	1.1%	1.1%	1.1%	1.1%	1.1%	0.0%	9.7%	4.3%	1.1%	0.0%	100.0%
Chatham Road North	85	PD	50	47	Y	1800-1900	1000	40.0%	17.0%	1.0%	11.0%	4.0%	1.0%	1.0%	4.0%	1.0%	1.0%	1.0%	1.0%	1.0%	0.0%	10.0%	5.0%	1.0%	0.0%	100.0%
Chatham Road North	85	PD	50	48	Y	1900-2000	880	39.8%	17.0%	1.1%	11.4%	4.5%	1.1%	1.1%	3.4%	1.1%	1.1%	1.1%	1.1%	1.1%	0.0%	9.1%	4.5%	1.1%	0.0%	100.0%
Chatham Road North	85	PD	50	49	Y	2000-2100	760	39.5%	17.1%	1.3%	10.5%	3.9%	1.3%	1.3%	2.6%	1.3%	1.3%	1.3%	1.3%	1.3%	0.0%	9.2%	5.3%	1.3%	0.0%	100.0%
Chatham Road North	85	PD	50	49	Y	2100-2200	770	40.3%	16.9%	1.3%	10.4%	3.9%	1.3%	1.3%	2.6%	1.3%	1.3%	1.3%	1.3%	1.3%	0.0%	9.1%	5.2%	1.3%	0.0%	100.0%
Chatham Road North	85	PD	50	49	Y	2200-2300	720	38.9%	16.7%	1.4%	11.1%	4.2%	1.4%	1.4%	2.8%	1.4%	1.4%	1.4%	1.4%	1.4%	0.0%	9.7%	4.2%	1.4%	0.0%	100.0%
Chatham Road North	85	PD	50	50	Y	2300-0000	620	37.1%	16.1%	1.6%	9.7%	4.8%	1.6%	1.6%	3.2%	1.6%	1.6%	1.6%	1.6%	1.6%	0.0%	9.7%	4.8%	1.6%	0.0%	100.0%
Chatham Road North	86	PD	50	50	Y	0000-0100	590	40.7%	18.6%	0.0%	8.5%	3.4%	1.7%	1.7%	1.7%	0.0%	1.7%	1.7%	1.7%	1.7%	0.0%	10.2%	5.1%	1.7%	0.0%	100.0%
Chatham Road North	86	PD	50	50	Y	0100-0200	390	41.0%	17.9%	0.0%	7.7%	2.6%	2.6%	2.6%	0.0%	0.0%	2.6%	2.6%	2.6%	2.6%	0.0%	7.7%	5.1%	2.6%	0.0%	100.0%
Chatham Road North	86	PD	50	50	Y	0200-0300	320	37.5%	18.8%	0.0%	9.4%	3.1%	3.1%	3.1%	0.0%	0.0%	3.1%	3.1%	0.0%	3.1%	0.0%	6.3%	6.3%	3.1%	0.0%	100.0%
Chatham Road North	86	PD	50	50	Y	0300-0400	230	39.1%	17.4%	0.0%	8.7%	4.3%	4.3%	4.3%	0.0%	0.0%	4.3%	0.0%	0.0%	4.3%	0.0%	8.7%	4.3%	0.0%	0.0%	100.0%
Chatham Road North	86	PD	50	50	Y	0400-0500	230	39.1%	17.4%	0.0%	8.7%	4.3%	4.3%	4.3%	0.0%	0.0%	4.3%	0.0%	0.0%	4.3%	0.0%	8.7%	4.3%	0.0%	0.0%	100.0%
Chatham Road North	86	PD	50	50	Y	0500-0600	380	31.6%	15.8%	0.0%	7.9%	2.6%	2.6%	2.6%	2.6%	0.0%	2.6%	2.6%	0.0%	2.6%	0.0%	18.4%	5.3%	2.6%	0.0%	100.0%
Chatham Road North	86	PD	50	49	Y	0600-0700	720	33.3%	15.3%	0.0%	6.9%	2.8%	1.4%	1.4%	5.6%	0.0%	1.4%	1.4%	1.4%	1.4%	0.0%	22.2%	4.2%	1.4%	0.0%	100.0%
Chatham Road North	86	PD	50	44	Y	0700-0800	1250	38.4%	17.6%	0.8%	7.2%	3.2%	0.8%	0.8%	4.8%	0.8%	0.8%	0.8%	0.8%	0.8%	0.0%	16.8%	4.8%	0.8%	0.0%	100.0%
Chatham Road North	86	PD	50	42	Y	0800-0900	1430	42.0%	18.9%	0.7%	8.4%	2.8%	0.7%	0.7%	4.9%	0.7%	0.7%	0.7%	0.7%	0.7%	0.0%	11.9%	4.9%	0.7%	0.0%	100.0%
Chatham Road North	86	PD	50	44	Y	0900-1000	1270	41.7%	18.9%	0.8%	7.9%	3.1%	0.8%	0.8%	3.9%	0.8%	0.8%	0.8%	0.8%	0.8%	0.0%	12.6%	4.7%	0.8%	0.0%	100.0%
Chatham Road North	86	PD	50	44	Y	1000-1100	1240	41.9%	18.5%	0.8%	8.1%	3.2%	0.8%	0.8%	4.0%	0.8%	0.8%	0.8%	0.8%	0.8%	0.0%	12.1%	4.8%	0.8%	0.0%	100.0%
Chatham Road North	86	PD	50	43	Y	1100-1200	1280	42.2%	19.5%	0.8%	7.8%	3.1%	0.8%	0.8%	3.9%	0.8%	0.8%	0.8%	0.8%	0.8%	0.0%	11.7%	4.7%	0.8%	0.0%	100.0%
Chatham Road North	86	PD	50	42	Y	1200-1300	1430	42.7%	19.6%	0.7%	7.0%	2.8%	0.7%	0.7%	4.2%	0.7%	0.7%	0.7%	0.7%	0.7%	0.0%	12.6%	4.9%	0.7%	0.0%	100.0%
Chatham Road North	86	PD	50	42	Y	1300-1400	1460	42.5%	19.9%	0.7%	7.5%	2.7%	0.7%	0.7%	4.1%	0.7%	0.7%	0.7%	0.7%	0.7%	0.0%	12.3%	4.8%	0.7%	0.0%	100.0%
Chatham Road North	86	PD	50	41	Y	1400-1500	1470	42.9%	19.7%	0.7%	7.5%	2.7%	0.7%	0.7%	4.1%	0.7%	0.7%	0.7%	0.7%	0.7%	0.0%	12.2%	4.8%	0.7%	0.0%	100.0%
Chatham Road North	86	PD	50	41	Y	1500-1600	1480	42.6%	20.3%	0.7%	7.4%	2.7%	0.7%	0.7%	4.1%	0.7%	0.7%	0.7%	0.7%	0.7%	0.0%	12.2%	4.7%	0.7%	0.0%	100.0%
Chatham Road North	86	PD	50	41	Y	1600-1700	1520	43.4%	20.4%	0.7%	7.2%	2.6%	0.7%	0.7%	3.9%	0.7%	0.7%	0.7%	0.7%	0.7%	0.0%	11.8%	4.6%	0.7%	0.0%	100.0%
Chatham Road North	86	PD	50	41	Y	1700-1800	1510	43.0%	19.9%	0.7%	7.3%	2.6%	0.7%	0.7%	4.6%	0.7%	0.7%	0.7%	0.7%	0.7%	0.0%	11.9%	4.6%	0.7%	0.0%	100.0%
Chatham Road North	86	PD	50	40	Y	1800-1900	1620	42.6%	19.8%	0.6%	7.4%	3.1%	0.6%	1.2%	4.3%	0.6%	0.6%	0.6%	0.6%	0.6%	0.0%	11.7%	4.9%	0.6%	0.0%	100.0%
Chatham Road North	86	PD	50	42	Y	1900-2000	1440	43.1%	20.1%	0.7%	7.6%	2.8%	0.7%	0.7%	4.2%	0.7%	0.7%	0.7%	0.7%	0.7%	0.0%	11.1%	4.9%	0.7%	0.0%	100.0%
Chatham Road North	86	PD	50	44	Y	2000-2100	1220	42.6%	19.7%	0.8%	7.4%	3.3%	0.8%	0.8%	3.3%	0.8%	0.8%	0.8%	0.8%	0.8%	0.0%	11.5%	4.9%	0.8%	0.0%	100.0%
Chatham Road North	86	PD	50	44	Y	2100-2200	1250	43.2%	20.0%	0.8%	7.2%	3.2%	0.8%	0.8%	3.2%	0.8%	0.8%	0.8%	0.8%	0.8%	0.0%	11.2%	4.8%	0.8%	0.0%	100.0%
Chatham Road North	86	PD	50	45	Y	2200-2300	1170	42.7%	19.7%	0.9%	7.7%	2.6%	0.9%	0.9%	3.4%	0.9%	0.9%	0.9%	0.9%	0.9%	0.0%	11.1%	5.1%	0.9%	0.0%	100.0%
Chatham Road North	86	PD	50	47	Y	2300-0000	990	41.4%	19.2%	1.0%	7.1%	3.0%	1.0%	1.0%	3.0%	1.0%	1.0%	1.0%	1.0%	1.0%	0.0%	12.1%	5.1%	1.0%	0.0%	100.0%
Chatham Road North	87	PD	50	50	Y	0000-0100	480	39.6%	16.7%	0.0%	10.4%	4.2%	2.1%	2.1%	2.1%	0.0%	2.1%	2.1%	0.0%	2.1%	0.0%	10.4%	4.2%	2.1%	0.0%	100.0%
Chatham Road North	87	PD	50	50	Y	0100-0200	350	37.1%	17.1%	0.0%	8.6%	5.7%	2.9%	2.9%	0.0%	0.0%	2.9%	2.9%	0.0%	2.9%	0.0%	8.6%	5.7%	2.9%	0.0%	100.0%
Chatham Road North	87	PD	50	50	Y	0200-0300	250	36.0%	16.0%	0.0%	12.0%	4.0%	4.0%	4.0%	0.0%	0.0%	4.0%	0.0%	0.0%	4.0%	0.0%	8.0%	4.0%	4.0%	0.0%	100.0%
Chatham Road North	87	PD	50	50	Y	0300-0400	190	36.8%	15.8%	0.0%	10.5%	5.3%	5.3%	5.3%	0.0%	0.0%	5.3%	0.0%	0.0%	0.0%	0.0%	10.5%	5.3%	0.0%	0.0%	100.0%
Chatham Road North	87	PD	50	50	Y	0400-0500	190	36.8%	15.8%	0.0%	10.5%	5.3%	5.3%	5.3%	0.0%	0.0%	5.3%	0.0%	0.0%	0.0%	0.0%	10.5%	5.3%	0.0%	0.0%	100.0%
Chatham Road North	87	PD	50	50	Y	0500-0600	320	31.3%	15.6%	0.0%	9.4%	3.1%	3.1%	3.1%	3.1%	0.0%	3.1%	0.0%	0.0%	3.1%	0.0%	18.8%	3.1%	3.1%	0.0%	100.0%
Chatham Road North	87	PD	50	50	Y	0600-0700	620	30.6%	14.5%	0.0%	8.1%	3.2%	1.6%	1.6%	6.5%	0.0%	1.6%	1.6%	0.0%	1.6%	0.0%	24.2%	3.2%	1.6%	0.0%	100.0%
Chatham Road North	87	PD	50	46	Y	0700-0800	1060	35.8%	16.0%	0.9%	8.5%	3.8%	0.9%	0.9%	4.7%	0.9%	0.9%	0.9%	0.9%	0.9%	0.0%	17.9%	4.7%	0.9%	0.0%	100.0%
Chatham Road North	87	PD	50	44	Y	0800-0900	1230	39.0%	17.1%	0.8%	9.8%	4.1%	0.8%	0.8%	4.9%	0.8%	0.8%	0.8%	0.8%	0.8%	0.0%	13.0%	4.9%	0.8%	0.0%	100.0%
Chatham Road North	87	PD	50	46	Y	0900-1000	1070	39.3%	16.8%	0.9%	9.3%	3.7%	0.9%	0.9%	4.7%	0.9%	0.9%	0.9%	0.9%	0.9%	0.0%	13.1%	4.7

Road Name	Road ID	Road Type	Speed Limit (km/hr)	Average Speed (km/hr)	Start Emission Estimated by Broad Brush Approach (Y/N)	Hour	Total Vehicles (Veh/hr)	01 - Private Cars	02 - Taxi	03 - Light Goods Vehicles <=2.5t	04 - Light Goods Vehicles 2.5-3.5t	05 - Light Goods Vehicles >3.5t	06 - Medium Goods Vehicles <=15t	07 - Medium Goods Vehicles 15-24t	08 - Public Light Buses	09 - Private Light Bus <=3.5t	10 - Private Light Bus >3.5t	11 - Non-franchised Bus<=6.4t	12 - Non-franchised Bus 6.4-15t	13 - Non-franchised Bus 15-24t	14 - Franchised Bus Single Deck	15 - Franchised Bus Double Deck	16 - Motorcycles	17 - Heavy Goods Vehicles >24t	18 - Non-franchised Bus >24t	Total
								PC	TAXI	LGV3	LGV4	LGV6	HGV7	HGV8	PLB	PV4	PV5	NFB6	NFB7	NFB8	FBSD	FBDD	MC	HGV9	NFB9	
Ma Tau Wai Road	89	DD	50	31	Y	1500-1600	1550	43.9%	20.0%	0.6%	7.1%	2.6%	0.6%	0.6%	3.9%	0.6%	0.6%	0.6%	0.6%	0.6%	0.0%	11.6%	5.2%	0.6%	0.0%	100.0%
Ma Tau Wai Road	89	DD	50	31	Y	1600-1700	1610	44.1%	19.9%	0.6%	7.5%	3.1%	0.6%	0.6%	3.7%	0.6%	0.6%	0.6%	0.6%	0.6%	0.0%	11.2%	5.0%	0.6%	0.0%	100.0%
Ma Tau Wai Road	89	DD	50	31	Y	1700-1800	1590	44.0%	19.5%	0.6%	7.5%	2.5%	0.6%	0.6%	4.4%	0.6%	0.6%	0.6%	0.6%	0.6%	0.0%	11.3%	5.0%	0.6%	0.0%	100.0%
Ma Tau Wai Road	89	DD	50	30	Y	1800-1900	1690	44.4%	19.5%	0.6%	7.1%	3.0%	0.6%	1.2%	4.1%	0.6%	0.6%	0.6%	0.6%	0.6%	0.0%	11.2%	4.7%	0.6%	0.0%	100.0%
Ma Tau Wai Road	89	DD	50	32	Y	1900-2000	1500	44.7%	20.0%	0.7%	7.3%	2.7%	0.7%	0.7%	4.0%	0.7%	0.7%	0.7%	0.7%	0.7%	0.0%	10.7%	4.7%	0.7%	0.0%	100.0%
Ma Tau Wai Road	89	DD	50	34	Y	2000-2100	1270	44.1%	19.7%	0.8%	7.1%	3.1%	0.8%	0.8%	3.1%	0.8%	0.8%	0.8%	0.8%	0.8%	0.0%	11.0%	4.7%	0.8%	0.0%	100.0%
Ma Tau Wai Road	89	DD	50	33	Y	2100-2200	1320	43.9%	19.7%	0.8%	7.6%	3.0%	0.8%	0.8%	3.0%	0.8%	0.8%	0.8%	0.8%	0.8%	0.0%	10.6%	5.3%	0.8%	0.0%	100.0%
Ma Tau Wai Road	89	DD	50	34	Y	2200-2300	1220	43.4%	19.7%	0.8%	7.4%	3.3%	0.8%	0.8%	3.3%	0.8%	0.8%	0.8%	0.8%	0.8%	0.0%	10.7%	4.9%	0.8%	0.0%	100.0%
Ma Tau Wai Road	89	DD	50	35	Y	2300-0000	1030	42.7%	19.4%	1.0%	6.8%	2.9%	1.0%	1.0%	2.9%	1.0%	1.0%	1.0%	1.0%	1.0%	0.0%	11.7%	4.9%	1.0%	0.0%	100.0%
Chi Kiang Street	90	DD	50	40	Y	0000-0100	200	35.0%	20.0%	0.0%	15.0%	5.0%	5.0%	5.0%	0.0%	0.0%	5.0%	0.0%	0.0%	0.0%	0.0%	0.0%	5.0%	5.0%	0.0%	100.0%
Chi Kiang Street	90	DD	50	40	Y	0100-0200	160	31.3%	18.8%	0.0%	12.5%	6.3%	6.3%	6.3%	0.0%	0.0%	6.3%	0.0%	0.0%	0.0%	0.0%	0.0%	6.3%	6.3%	0.0%	100.0%
Chi Kiang Street	90	DD	50	40	Y	0200-0300	130	30.8%	15.4%	0.0%	15.4%	7.7%	7.7%	7.7%	0.0%	0.0%	7.7%	0.0%	0.0%	0.0%	0.0%	0.0%	7.7%	0.0%	0.0%	100.0%
Chi Kiang Street	90	DD	50	40	Y	0300-0400	90	33.3%	22.2%	0.0%	11.1%	11.1%	0.0%	11.1%	0.0%	0.0%	0.0%	0.0%	0.0%	0.0%	0.0%	0.0%	0.0%	11.1%	0.0%	100.0%
Chi Kiang Street	90	DD	50	40	Y	0400-0500	90	33.3%	22.2%	0.0%	11.1%	11.1%	0.0%	11.1%	0.0%	0.0%	0.0%	0.0%	0.0%	0.0%	0.0%	0.0%	0.0%	11.1%	0.0%	100.0%
Chi Kiang Street	90	DD	50	40	Y	0500-0600	130	30.8%	15.4%	0.0%	15.4%	7.7%	7.7%	7.7%	0.0%	0.0%	7.7%	0.0%	0.0%	0.0%	0.0%	0.0%	7.7%	0.0%	0.0%	100.0%
Chi Kiang Street	90	DD	50	40	Y	0600-0700	200	30.0%	20.0%	0.0%	15.0%	5.0%	5.0%	5.0%	0.0%	0.0%	5.0%	0.0%	0.0%	0.0%	0.0%	0.0%	5.0%	5.0%	0.0%	100.0%
Chi Kiang Street	90	DD	50	38	Y	0700-0800	380	36.8%	18.4%	2.6%	13.2%	5.3%	2.6%	2.6%	0.0%	0.0%	2.6%	2.6%	2.6%	2.6%	0.0%	0.0%	5.3%	2.6%	0.0%	100.0%
Chi Kiang Street	90	DD	50	38	Y	0800-0900	460	39.1%	19.6%	2.2%	13.0%	6.5%	2.2%	2.2%	0.0%	0.0%	2.2%	2.2%	2.2%	2.2%	0.0%	0.0%	4.3%	2.2%	0.0%	100.0%
Chi Kiang Street	90	DD	50	38	Y	0900-1000	420	38.1%	19.0%	2.4%	14.3%	4.8%	2.4%	2.4%	0.0%	0.0%	2.4%	2.4%	2.4%	2.4%	0.0%	0.0%	4.8%	2.4%	0.0%	100.0%
Chi Kiang Street	90	DD	50	38	Y	1000-1100	400	37.5%	20.0%	2.5%	12.5%	5.0%	2.5%	2.5%	0.0%	0.0%	2.5%	2.5%	2.5%	2.5%	0.0%	0.0%	5.0%	2.5%	0.0%	100.0%
Chi Kiang Street	90	DD	50	38	Y	1100-1200	420	38.1%	19.0%	2.4%	14.3%	4.8%	2.4%	2.4%	0.0%	0.0%	2.4%	2.4%	2.4%	2.4%	0.0%	0.0%	4.8%	2.4%	0.0%	100.0%
Chi Kiang Street	90	DD	50	37	Y	1200-1300	510	41.2%	21.6%	2.0%	11.8%	3.9%	2.0%	2.0%	0.0%	0.0%	2.0%	2.0%	2.0%	2.0%	0.0%	0.0%	5.9%	2.0%	0.0%	100.0%
Chi Kiang Street	90	DD	50	37	Y	1300-1400	520	40.4%	21.2%	1.9%	11.5%	5.8%	1.9%	1.9%	0.0%	0.0%	1.9%	1.9%	1.9%	1.9%	0.0%	0.0%	5.8%	1.9%	0.0%	100.0%
Chi Kiang Street	90	DD	50	37	Y	1400-1500	530	41.5%	20.8%	1.9%	11.3%	5.7%	1.9%	1.9%	0.0%	0.0%	1.9%	1.9%	1.9%	1.9%	0.0%	0.0%	5.7%	1.9%	0.0%	100.0%
Chi Kiang Street	90	DD	50	37	Y	1500-1600	530	41.5%	20.8%	1.9%	11.3%	5.7%	1.9%	1.9%	0.0%	0.0%	1.9%	1.9%	1.9%	1.9%	0.0%	0.0%	5.7%	1.9%	0.0%	100.0%
Chi Kiang Street	90	DD	50	37	Y	1600-1700	550	40.0%	21.8%	1.8%	12.7%	5.5%	1.8%	1.8%	0.0%	0.0%	1.8%	1.8%	1.8%	1.8%	0.0%	0.0%	5.5%	1.8%	0.0%	100.0%
Chi Kiang Street	90	DD	50	37	Y	1700-1800	540	40.7%	22.2%	1.9%	11.1%	5.6%	1.9%	1.9%	0.0%	0.0%	1.9%	1.9%	1.9%	1.9%	0.0%	0.0%	5.6%	1.9%	0.0%	100.0%
Chi Kiang Street	90	DD	50	36	Y	1800-1900	570	42.1%	21.1%	1.8%	12.3%	5.3%	1.8%	1.8%	0.0%	0.0%	1.8%	1.8%	1.8%	1.8%	0.0%	0.0%	5.3%	1.8%	0.0%	100.0%
Chi Kiang Street	90	DD	50	37	Y	1900-2000	520	40.4%	21.2%	1.9%	11.5%	5.8%	1.9%	1.9%	0.0%	0.0%	1.9%	1.9%	1.9%	1.9%	0.0%	0.0%	5.8%	1.9%	0.0%	100.0%
Chi Kiang Street	90	DD	50	38	Y	2000-2100	440	40.9%	20.5%	2.3%	11.4%	4.5%	2.3%	2.3%	0.0%	0.0%	2.3%	2.3%	2.3%	2.3%	0.0%	0.0%	4.5%	2.3%	0.0%	100.0%
Chi Kiang Street	90	DD	50	38	Y	2100-2200	450	40.0%	22.2%	2.2%	11.1%	4.4%	2.2%	2.2%	0.0%	0.0%	2.2%	2.2%	2.2%	2.2%	0.0%	0.0%	4.4%	2.2%	0.0%	100.0%
Chi Kiang Street	90	DD	50	38	Y	2200-2300	430	39.5%	20.9%	2.3%	11.6%	4.7%	2.3%	2.3%	0.0%	0.0%	2.3%	2.3%	2.3%	2.3%	0.0%	0.0%	4.7%	2.3%	0.0%	100.0%
Chi Kiang Street	90	DD	50	39	Y	2300-0000	370	37.8%	18.9%	2.7%	10.8%	5.4%	2.7%	2.7%	0.0%	0.0%	2.7%	2.7%	2.7%	2.7%	0.0%	0.0%	5.4%	2.7%	0.0%	100.0%
Ma Tau Wai Road	91	PD	50	50	Y	0000-0100	380	36.8%	18.4%	0.0%	5.3%	2.6%	2.6%	2.6%	2.6%	0.0%	2.6%	2.6%	0.0%	2.6%	0.0%	15.8%	5.3%	0.0%	0.0%	100.0%
Ma Tau Wai Road	91	PD	50	50	Y	0100-0200	260	34.6%	19.2%	0.0%	7.7%	3.8%	3.8%	3.8%	0.0%	0.0%	3.8%	3.8%	0.0%	3.8%	0.0%	11.5%	3.8%	0.0%	0.0%	100.0%
Ma Tau Wai Road	91	PD	50	50	Y	0200-0300	180	38.9%	16.7%	0.0%	5.6%	5.6%	0.0%	5.6%	0.0%	0.0%	5.6%	0.0%	0.0%	5.6%	0.0%	11.1%	5.6%	0.0%	0.0%	100.0%
Ma Tau Wai Road	91	PD	50	50	Y	0300-0400	150	33.3%	20.0%	0.0%	6.7%	6.7%	0.0%	6.7%	0.0%	0.0%	6.7%	0.0%	0.0%	0.0%	0.0%	13.3%	6.7%	0.0%	0.0%	100.0%
Ma Tau Wai Road	91	PD	50	50	Y	0400-0500	150	33.3%	20.0%	0.0%	6.7%	6.7%	0.0%	6.7%	0.0%	0.0%	6.7%	0.0%	0.0%	0.0%	0.0%	13.3%	6.7%	0.0%	0.0%	100.0%
Ma Tau Wai Road	91	PD	50	50	Y	0500-0600	250	28.0%	16.0%	0.0%	4.0%	4.0%	0.0%	4.0%	0.0%	0.0%	4.0%	0.0%	0.0%	4.0%	0.0%	28.0%	4.0%	0.0%	0.0%	100.0%
Ma Tau Wai Road	91	PD	50	50	Y	0600-0700	510	27.5%	13.7%	0.0%	3.9%	2.0%	2.0%	2.0%	7.8%	0.0%	2.0%	2.0%	0.0%	2.0%	0.0%	31.4%	3.9%	0.0%	0.0%	100.0%
Ma Tau Wai Road	91	PD	50	48	Y	0700-0800	850	32.9%	15.3%	0.0%	4.7%	2.4%	1.2%	1.2%	7.1%	1.2%	1.2%	1.2%	1.2%	1.2%	0.0%	24.7%	3.5%	1.2%	0.0%	100.0%
Ma Tau Wai Road	91	PD	50	47	Y	0800-0900	940	37.2%	17.0%	0.0%	5.3%	2.1%	1.1%	1.1%	7.4%	1.1%	1.1%	1.1%	1.1%	1.1%	0.0%	18.1%	4.3%	1.1%	0.0%	100.0%
Ma Tau Wai Road	91	PD	50	48	Y	0900-1000	840	36.9%	16.7%	0.0%	4.8%	2.4%	1.2%	1.2%	6.0%	1.2%	1.2%	1.2%	1.2%	1.2%	0.0%	19.0%	4.8%	1.2%	0.0%	100.0%
Ma Tau Wai Road	91	PD	50	48	Y	1000-1100	820	36.6%	17.1%	0.0%	4.9%	2.4%	1.2%	1.2%	6.1%	1.2%	1.2%	1.2%	1.2%	1.2%	0.0%	18.3%	4.9%	1.2%	0.0%	100.0%
Ma Tau Wai Road	91	PD	50	48	Y	1100-1200	850	37.6%	17.6%	0.0%	4.7%	2.4%	1.2%	1.2%	5.9%	1.2%	1.2%	1.2%	1.2%	1.2%	0.0%	17.6%	4.7%	1.2%	0.0%	100.0%
Ma Tau Wai Road	91	PD	50	47	Y	1200-1300	970	38.1%	18.6%	0.0%	4.1%	2.1%	1.0%	1.0%	6.2%	1.0%	1.0%	1.0%	1.0%	1.0%	0.0%	18.6%	4.1%	1.0%	0.0%	100.0%
Ma Tau Wai Road	91	PD	50	47	Y	1300-1400	980	38.8%	18.4%	0.0%	4.1%	2.0%	1.0%	1.0%	6.1%	1.0%	1.0%	1.0%	1.0%	1.0%	0.0%	18.4%	4.1%	1.0%	0.0%	100.0%
Ma Tau Wai Road	91	PD	50	47	Y	1400-1500	1010	38.6%	17.8%	0.0%	5.0%	2.0%	1.0%	1.0%	5.9%	1.0%	1.0%	1.0%	1.0%	1.0%	0.0%	17.8%	5.0%	1.0%	0.0%	100.0%
Ma Tau Wai Road	91	PD	50	46	Y	1500-1600	1020	38.2%	18.6%	0.0%	4.9%	2.0%	1.0%	1.0%	5.9%	1.0%	1.0%	1.0%	1.0%	1.0%	0.0%	17.6%	4.9%	1.0%	0.0%	100.0%
Ma Tau Wai Road	91	PD	50	46	Y	1600-1700	1030	38.8%	18.4%	0.0%	4.9%	1.9%	1.0%	1.0%	5.8%	1.0%	1.0%	1.0%	1.0%	1.0%	0.0%	17.5%	4.9%	1.0%	0.0%	100.0%
Ma Tau Wai Road	91	PD	50	46	Y	1700-1800	1040	38.5%	18.3%	0.0%	4.8%	1.9%	1.0%	1.0%	6.7%	1.0%	1.0%	1.0%	1.0%	1.0%	0.0%	17.3%	4.8%	1.0%	0.0%	100.0%
Ma Tau Wai Road	91	PD	50	45	Y	1800-1900	1090	39.4%	18.3%	0.0%	4.6%	1.8%	0.9%	0.9%	6.4%	0.9%	0.9%	0.9%	0.9%	0.9%	0.0%	17.4%	4.6%	0.9%	0.0%	100.0%
Ma Tau Wai Road	91	PD	50	47	Y	1900-2000	960	39.6%	18.8%	0.0%	4.2%	2.1%	1.0%	1.0%	6.3%	1.0%	1.0%	1.0%	1.0%	1.0%	0.0%	16.7%	4.2%	1.0%	0.0%	100.0%
Ma Tau Wai Road	91	PD	50	48	Y	2000-2100	830	38.6%	18.1%	0.0%	4.8%	2.4%	1.2%	1.2%	4.8%	1.2%	1.2%	1.2%	1.2%	1.2%	0.0%	16.9%	4.8%	1.2%	0.0%	100.0%
Ma Tau Wai Road	91	PD	50	48	Y	2100-2200	850	38.8%	18.8%	0.0%	4.7%	2.4%	1.2%	1.2%	4.7%	1.2%	1.2%	1.2%	1.2%	1.2%	0.0%	16.5%	4.7%	1.2%	0.0%	100.0%
Ma Tau Wai Road	91	PD	50	49	Y	2200-2300	810	38.3%	18.5%	0.0%	4.9%	2.5%	1.2%	1.2%	4.9%	1.2%	1.2%	1.2%	1.2%	1.2%	0.0%	16.0%	4.9%	1.2%	0.0%	100.0%
Ma Tau Wai Road	91	PD	50	50	Y	2300-0000	670	37.3%	17.9%	0.0%	4.5%	1.5%	1.5%	1.5%	4.5%	1.5%	1.5%	1.5%	1.5%	1.5%	0.0%	17.9%	4.5%	1.5%	0.0%	100.0%
Ma Tau Wai Road	92	PD	50	50	Y	0000-0100	630	39.7%	17.5%	1.6%	9.5%	4.8%	1.6%	1.6%	1.6%	0.0%	1.6%	1.6%	1.6%	1.6%	0.0%	9.5%	4.8%	1.6%	0.0%	100.0%
Ma Tau Wai Road	92	PD	50	50	Y	0100-0200	430	37.2%	18.6%	2.3%	9.3%	4.7%	2.3%	2.3%	0.0%	0.0%	2.3%	2.3%	2.3%	2.3%	0.0%	7.0%	4.7%	2.3%	0.0%	100.0%
Ma Tau Wai Road	92	PD	50	50	Y	0200-0300	320	37.5%	18.8%	0.0%	9.4%	3.1%	3.1%	3.1%	0.0%	0.0%	3.1%	3.1%	0.0%	3.1%	0.0%	6.3%	6.3%	3.1%	0.0%	100.0%
Ma Tau Wai Road	92	PD	50	50	Y	0300-0400	250	36.0%	16.0%	0.0%	12.0%	4.0%	4.0%	4.0%	0.0%	0.0%	4.0%	0.0%	0.0%	4.0%	0.0%	8.0%	4.0%	4.0%	0.0%	100.0%
Ma Tau Wai Road	92	PD	50	50	Y	0400-0500	250	36.0%	16.0%	0.0%	12.0%	4.0%	4.0%	4.0%	0.0%	0.0%	4.0%	0.0%	0.0%	4.0%	0.0%	8.0%	4.0%	4.0%	0.0%	100.0%
Ma Tau Wai Road	92	PD	50	50	Y	0500-0600	400	32.5%	15.0%	0.0%	7.5%	5.0%	2.5%	2.5%	2.5%	0.0%	2.5%	2.5%	0.0%	2.5%	0.0%	17.5%	5.0%	2.5%	0.0%	100.0%
Ma Tau Wai Road	92	PD	50	50	Y	0600-0700	780	32.1%	14.1%	1.3%	7.7%	3.8%	1.3%	1.3%	5.1%	0.0%	1.3%	1.3%	1.3%	1.3%	0.0%	23.1%	3.8%	1.3%	0.0%	100.0%
Ma Tau Wai Road	92	PD	50	47	Y	0700-0800	1320	37.1%	16.7%	0.8%	9.1%	3.8%	0.8%	1.5%	4.5%	0.8%	0.8%	0.8%	0.8%	0.8%	0.0%	16.7%	4.5%	0.8%	0.0%	100.0%
Ma Tau Wai Road	92	PD	50	46	Y	0800-0900	1540	40.3%	18.2%	0.6%	9.7%	3.9%	0.6%	1.3%	4.5%	0.6%	0.6%	0.6%	0.6%	0.6%	0.0%	12.3%	4.5%	0.6%	0.0%	100.0%
Ma Tau Wai Road	92	PD	50	47	Y	0900-1000	1350	40.0%	17.8%	0.7%	9.6%	3.7%	0.7%	1.5%	4.4%	0.7%	0.7%	0.7%	0.7%	0.7%	0.0%	12.6%	4.4%	0.7%	0.0%	100.0%
Ma Tau Wai Road	92	PD	50	47	Y	1000-1100	1320	40.2%	18.2%	0.8%	9.8%	3.8%	0.8%	1.5%	3.8%	0.8%	0.8%	0.8%	0.8%	0.8%	0.0%	12.1%	4.5%	0.8%	0.0%	100.0%
Ma Tau Wai Road	92	PD	50	47	Y	1100-1200	1360	40.4%	18.4%	0.7%	10.3%	3.7%	0.7%	1.5%	3.7%	0.7%	0.7%	0.7%	0.7%	0.7%	0.0%	11.8%	4.4%	0.7%	0.0%	100.0%
Ma Tau Wai Road	92	PD	50	49	Y	1200-1300	1120	41.1%	18.8%	0.9%	9.8%	3.6%	0.9%	0.9%	3.6%	0.9%	0.9%	0.9%	0.9%	0.9%	0.0%	10.7%	4.5%	0.9%	0.0%	100.0%
Ma Tau Wai Road	92	PD	50	49	Y	1300-1400	1130	41.6%	18.6%	0.9%	9.7%	3.5%	0.9%	0.9%	3.5%	0.9%	0.9%	0.9%	0.9%	0.9%	0.0%	10.6%	4.4%	0.9%	0.0%	100.0%
Ma Tau Wai Road	92	PD	50	48	Y	1400-1500	1160	41.4%	19.0%	0.9%	9.5%	3.4%	0.9%	0.9%	3.4%	0.9%	0.9%	0.9%	0.9%	0.9%	0.0%	10.3%	5.2%	0.9%	0.0%	100.0%
Ma Tau Wai Road	92	PD	50	48	Y	1500-1600	1170	41.0%	18.8%	0.9%	10.3%	3.4%	0.9%	0.9%	3.4%	0.9%	0.9%	0.9%	0.9%	0.9%	0.0%	10.3%	5.1%	0.9%	0.0%	100.0%
Ma Tau Wai Road	92	PD	50	48	Y	1600-1700	1210	41.3%	19.0%	0.8%	9.9%	4.1%	0.8%	0.8%	3.3%	0.8%	0.8%	0.8%	0.8%	0.8%	0.0%	9.9%	5.0%	0.8%	0.0%	100.0%
Ma Tau Wai Road	92	PD	50	48	Y	1700-1800	1200	41.7%	18.3%	0.8%	10.0%	3.3%	0.8%	0.8%	4.2%	0.8%	0.8%	0.8%	0.8%	0.8%	0.0%	10.0%	5.0%	0.8%	0.0%	100.0%
Ma Tau Wai Road	92	PD	50	48	Y	1800-1900	1290	41.1%	18.6%	0.8%	10.1%	3.9%	0.8%	1.6%	3.9%	0.8%	0.8%	0.8%	0.8%	0.8%	0.0%	10.1%	4.7%	0.8%	0.0%	100.0%
Ma Tau Wai Road	92	PD	50	49	Y	1900-2000	1120	42.0%	18.8%	0.9%	9.8%	3.6%	0.9%	0.9%	3.6%	0.9%	0.9%	0.9%	0.9%	0.9%	0.0%	9.8%	4.5%	0.9%	0.0%	100.0%
Ma Tau Wai Road	92	PD	50	50	Y	2000-2100	980	40.8%	18.4%	1.0%	9.2%	4.1%	1.0%	1.0%	3.1%	1.0%	1.0%	1.0%	1.0%	1.0%	0.0%	10.2%	5.1%	1.0%	0.0%	100.0%
Ma Tau Wai Road	92	PD	50	50	Y	2100-2200	1000	41.0%	19.0%	1.0%	10.0%	4.0%	1.0%	1.0%	3.0%	1.0%	1.0%	1.0%	1.0%	1.0%	0.0%	9.0%	5.0%	1.0%	0.0%	100.0%
Ma Tau Wai Road	92	PD	50	50	Y	2200-2300	930	40.9%	18.3%	1.1%	9.7%	4.3%	1.1%	1.1%	3.2%	1.1%	1.1%	1.1%	1.1%	1.1%	0.0%	9.7%	4.3%	1.1%	0.0%	100.0%
Ma Tau Wai Road	92	PD	50	50	Y	2300-0000	790	39.2%	17.7%	1.3%	10.1%	3.8%	1.3%	1.3%	2.5%	1.3%	1.3%	1.3%	1.3%	1.3%	0.0%	10.1%	5.1%	1.3%	0.0%	100.0%
Ma Tau Wai Road	93	PD	50	50	Y	0000-0100	290	34.5%	17.2%	0.0%	3.4%	3.4%	0.0%	3.4%	3.4%	0.0%	3.4%	0.0%	0.0%	3.4%	0.0%	20.7%	6.9%	0.0%	0.0%	100.0%
Ma Tau Wai Road	93	PD	50	50	Y	0100-0200	190	36.8%	15.8%	0.0%	5.3%	5.3%	0.0%	5.3%	0.0%	0.0%	5.3%	0.0%	0.0%	5.3%	0.0%	15.8%	5.3%	0.0%	0.0%	100.0%
Ma Tau Wai Road	93	PD	50	50	Y	0200-0300	140	35.7%	21.4%	0.0%	7.1%	7.1%	0.0%	0.0%	0.0%	0.0%	7.1%	0.0%	0.0%	0.0%	0.0%	14.3%	7.1%	0.0%	0.0%	100.0%
Ma Tau Wai Road	93	PD	50	50	Y	0300-0400	110	36.4%	18.2%	0.0%	9.1%	9.1%	0.0%	0.0%	0.0%	0.0%	0.0%	0.0%	0.0%	0.0%	0.0%	18.2%	9.1%	0.0%	0.0%	100.0%
Ma Tau Wai Road	93	PD	50	50	Y	0400-0500	110	36.4%	18.2%	0.0%	9.1%	9.1%	0.0%	0.0%	0.0%	0.0%	0.0%	0.0%	0.0%	0.0%	0.0%	18.2%	9.1%	0.0%	0.0%	100.0%
Ma Tau Wai Road	93	PD	50	50	Y	0500-0600	210	28.6%	14.3%	0.0%	4.8%	4.8%	0.0%	0.0%	4.8%	0.0%	4.8%	0.0%	0.0%	0.0%	0.0%	33.3%	4.8%	0.0%	0.0%	100.0%
Ma Tau Wai Road	93	PD	50	50	Y	0600-0700	430	25.6%	11.6%	0.0%	2.3%	2.3%	0.0%	2.3%	9.3%	0.0%	2.3%	0.0%	0.0%	2.3%	0.0%	37.2%	4.7%	0.0%	0.0%	100.0%
Ma Tau Wai Road	93	PD	50	50	Y	0700-0800	710	29.6%	12.7%	0.0%	4.2%	1.4%	1.4%	1.4%	8.5%	0.0%	1.4%	1.4%	1.4%	1.4%	0.0%	29.6%	4.2%	1.4%	0.0%	100.0%
Ma Tau Wai Road	93	PD	50	50	Y	0800-0900	760	34.2%	15.8%	0.0%	3.9%	1.3%	1.3%	1.3%	9.2%	0.0%	1.3%	1.3%	1.3%	1.3%	0.0%	22.4%	3.9%	1.3%	0.0%	100.0%
Ma Tau Wai Road	93	PD	50	50	Y	0900-1000	680	33.8%	14.7%	0.0%	4.4%	1.5%	1.5%	1.5%	7.4%	0.0%	1.5%	1.5%	1.5%	1.5%	0.0%	23.5%	4.4%	1.5%	0.0%	100.0%
Ma Tau Wai Road	93	PD	50	50	Y	1000-1100	660	33.3%	15.2%	0.0%	4.5%	1.5%	1.5%	1.5%	7.6%	0.0%	1.5%	1.5%	1.5%	1.5%	0.0%	22.7%	4.5%	1.5%	0.0%	100.0%
Ma Tau Wai Road	93	PD	50	50	Y	1100-1200	670	34.3%	14.9%	0.0%	4.5%	1.5%	1.5%	1.5%	7.5%	0.0%	1.5%	1.5%	1.5%	1.5%	0.0%	22.4%	4.5%	1.5%	0.0%	100.0%
Ma Tau Wai Road	93	PD	50	50	Y	1200-1300	840	35.7%	16.7%	0.0%	3.6%	1.2%	1.2%	1.2%	7.1%	1.2%	1.2%	1.2%	1.2%	1.2%	0.0%	21.4%	4.8%	1.2%	0.0%	100.0%
Ma Tau Wai Road	93	PD	50	50	Y	1300-1400	850	36.5%	16.5%	0.0%	3.5%	1.2%	1.2%	1.2%	7.1%	1.2%	1.2%	1.2%	1.2%	1.2%	0.0%	21.2%	4.7%	1.2%	0.0%	100.0%
Ma Tau Wai Road	93	PD	50	50	Y	1400-1500	860	36.0%	17.4%	0.0%	3.5%	1.2%	1.2%	1.2%	7.0%	1.2%	1.2%	1.2%	1.2%	1.2%	0.0%	20.9%	4.7%	1.2%	0.0%	100.0%
Ma Tau Wai Road	93	PD	50	50	Y	1500-1600	870	36.8%	17.2%	0.0%	3.4%	1.1%	1.1%	1.1%	6.9%	1.1%	1.1%	1.1%	1.1%	1.1%	0.0%	20.7%	4.6%	1.1%	0.0%	100.0%
Ma Tau Wai Road	93	PD	50	50	Y	1600-1700	880	37.5%	17.0%	0.0%	3.4%	1.1%	1

Road Name	Road ID	Road Type	Speed Limit (km/hr)	Average Speed (km/hr)	Start Emission Estimated by Broad Brush Approach (Y/N)	Hour	Total Vehicles (Veh/hr)	01 - Private Cars	02 - Taxi	03 - Light Goods Vehicles <=2.5t	04 - Light Goods Vehicles 2.5-3.5t	05 - Light Goods Vehicles >3.5t	06 - Medium Goods Vehicles <=15t	07 - Medium Goods Vehicles 15-24t	08 - Public Light Buses	09 - Private Light Bus <=3.5t	10 - Private Light Bus >3.5t	11 - Non-franchised Bus<=6.4t	12 - Non-franchised Bus 6.4-15t	13 - Non-franchised Bus 15-24t	14 - Franchised Bus Single Deck	15 - Franchised Bus Double Deck	16 - Motorcycles	17 - Heavy Goods Vehicles >24t	18 - Non-franchised Bus >24t	Total
								PC	TAXI	LGV3	LGV4	LGV6	HGV7	HGV8	PLB	PV4	PV5	NFB6	NFB7	NFB8	FBSD	FBDD	MC	HGV9	NFB9	
Ma Tau Wai Road	95	PD	50	50	Y	2300-0000	750	37.3%	18.7%	1.3%	5.3%	2.7%	1.3%	1.3%	4.0%	1.3%	1.3%	1.3%	1.3%	1.3%	0.0%	16.0%	4.0%	1.3%	0.0%	100.0%
Ma Tau Wai Road	96	PD	50	50	Y	0000-0100	660	36.4%	18.2%	1.5%	10.6%	4.5%	1.5%	1.5%	1.5%	0.0%	1.5%	1.5%	1.5%	1.5%	0.0%	12.1%	4.5%	1.5%	0.0%	100.0%
Ma Tau Wai Road	96	PD	50	50	Y	0100-0200	450	35.6%	17.8%	2.2%	11.1%	4.4%	2.2%	2.2%	0.0%	0.0%	2.2%	2.2%	2.2%	2.2%	0.0%	8.9%	4.4%	2.2%	0.0%	100.0%
Ma Tau Wai Road	96	PD	50	50	Y	0200-0300	340	35.3%	17.6%	0.0%	8.8%	5.9%	2.9%	2.9%	0.0%	0.0%	2.9%	2.9%	0.0%	2.9%	0.0%	8.8%	5.9%	2.9%	0.0%	100.0%
Ma Tau Wai Road	96	PD	50	50	Y	0300-0400	270	33.3%	18.5%	0.0%	11.1%	3.7%	3.7%	3.7%	0.0%	0.0%	3.7%	0.0%	0.0%	3.7%	0.0%	11.1%	3.7%	3.7%	0.0%	100.0%
Ma Tau Wai Road	96	PD	50	50	Y	0400-0500	260	34.6%	15.4%	0.0%	11.5%	3.8%	3.8%	3.8%	0.0%	0.0%	3.8%	0.0%	0.0%	3.8%	0.0%	11.5%	3.8%	3.8%	0.0%	100.0%
Ma Tau Wai Road	96	PD	50	50	Y	0500-0600	430	27.9%	14.0%	0.0%	9.3%	4.7%	2.3%	2.3%	2.3%	0.0%	2.3%	2.3%	0.0%	2.3%	0.0%	23.3%	4.7%	2.3%	0.0%	100.0%
Ma Tau Wai Road	96	PD	50	50	Y	0600-0700	850	28.2%	14.1%	1.2%	8.2%	3.5%	1.2%	1.2%	5.9%	0.0%	1.2%	1.2%	1.2%	1.2%	0.0%	27.1%	3.5%	1.2%	0.0%	100.0%
Ma Tau Wai Road	96	PD	50	47	Y	0700-0800	1420	33.8%	16.2%	0.7%	9.2%	3.5%	0.7%	1.4%	5.6%	0.7%	0.7%	0.7%	0.7%	0.7%	0.0%	20.4%	4.2%	0.7%	0.0%	100.0%
Ma Tau Wai Road	96	PD	50	45	Y	0800-0900	1610	37.3%	18.0%	0.6%	9.9%	3.7%	0.6%	1.2%	5.6%	0.6%	0.6%	0.6%	0.6%	0.6%	0.0%	14.9%	4.3%	0.6%	0.0%	100.0%
Ma Tau Wai Road	96	PD	50	47	Y	0900-1000	1420	37.3%	17.6%	0.7%	9.9%	3.5%	0.7%	1.4%	4.9%	0.7%	0.7%	0.7%	0.7%	0.7%	0.0%	15.5%	4.2%	0.7%	0.0%	100.0%
Ma Tau Wai Road	96	PD	50	47	Y	1000-1100	1390	36.7%	18.0%	0.7%	10.1%	3.6%	0.7%	1.4%	5.0%	0.7%	0.7%	0.7%	0.7%	0.7%	0.0%	15.1%	4.3%	0.7%	0.0%	100.0%
Ma Tau Wai Road	96	PD	50	47	Y	1100-1200	1450	37.2%	17.9%	0.7%	10.3%	4.1%	0.7%	1.4%	4.8%	0.7%	0.7%	0.7%	0.7%	0.7%	0.0%	14.5%	4.1%	0.7%	0.0%	100.0%
Ma Tau Wai Road	96	PD	50	49	Y	1200-1300	1120	36.6%	17.9%	0.9%	8.0%	2.7%	0.9%	0.9%	5.4%	0.9%	0.9%	0.9%	0.9%	0.9%	0.0%	17.0%	4.5%	0.9%	0.0%	100.0%
Ma Tau Wai Road	96	PD	50	49	Y	1300-1400	1130	37.2%	17.7%	0.9%	8.0%	2.7%	0.9%	0.9%	5.3%	0.9%	0.9%	0.9%	0.9%	0.9%	0.0%	16.8%	4.4%	0.9%	0.0%	100.0%
Ma Tau Wai Road	96	PD	50	49	Y	1400-1500	1140	36.8%	17.5%	0.9%	7.9%	3.5%	0.9%	0.9%	5.3%	0.9%	0.9%	0.9%	0.9%	0.9%	0.0%	15.7%	4.4%	0.9%	0.0%	100.0%
Ma Tau Wai Road	96	PD	50	49	Y	1500-1600	1160	37.1%	18.1%	0.9%	7.8%	3.4%	0.9%	0.9%	5.2%	0.9%	0.9%	0.9%	0.9%	0.9%	0.0%	16.4%	4.3%	0.9%	0.0%	100.0%
Ma Tau Wai Road	96	PD	50	48	Y	1600-1700	1170	37.6%	17.9%	0.9%	7.7%	3.4%	0.9%	0.9%	5.1%	0.9%	0.9%	0.9%	0.9%	0.9%	0.0%	16.2%	4.3%	0.9%	0.0%	100.0%
Ma Tau Wai Road	96	PD	50	48	Y	1700-1800	1200	36.7%	17.5%	0.8%	7.5%	3.3%	0.8%	0.8%	6.7%	0.8%	0.8%	0.8%	0.8%	0.8%	0.0%	16.7%	4.2%	0.8%	0.0%	100.0%
Ma Tau Wai Road	96	PD	50	48	Y	1800-1900	1250	37.6%	17.6%	0.8%	8.0%	3.2%	0.8%	0.8%	6.4%	0.8%	0.8%	0.8%	0.8%	0.8%	0.0%	16.0%	4.0%	0.8%	0.0%	100.0%
Ma Tau Wai Road	96	PD	50	49	Y	1900-2000	1110	37.8%	18.0%	0.9%	8.1%	2.7%	0.9%	0.9%	5.4%	0.9%	0.9%	0.9%	0.9%	0.9%	0.0%	15.3%	4.5%	0.9%	0.0%	100.0%
Ma Tau Wai Road	96	PD	50	50	Y	2000-2100	950	36.8%	17.9%	1.1%	8.4%	3.2%	1.1%	1.1%	4.2%	1.1%	1.1%	1.1%	1.1%	1.1%	0.0%	15.8%	4.2%	1.1%	0.0%	100.0%
Ma Tau Wai Road	96	PD	50	50	Y	2100-2200	960	37.5%	17.7%	1.0%	8.3%	3.1%	1.0%	1.0%	4.2%	1.0%	1.0%	1.0%	1.0%	1.0%	0.0%	15.6%	4.2%	1.0%	0.0%	100.0%
Ma Tau Wai Road	96	PD	50	50	Y	2200-2300	910	37.4%	17.6%	1.1%	7.7%	3.3%	1.1%	1.1%	4.4%	1.1%	1.1%	1.1%	1.1%	1.1%	0.0%	15.4%	4.4%	1.1%	0.0%	100.0%
Ma Tau Wai Road	96	PD	50	50	Y	2300-0000	760	36.8%	17.1%	1.3%	7.9%	2.6%	1.3%	1.3%	3.9%	1.3%	1.3%	1.3%	1.3%	1.3%	0.0%	15.8%	3.9%	1.3%	0.0%	100.0%
Ma Tau Wai Road	97	PD	50	50	Y	0000-0100	570	40.4%	19.3%	0.0%	7.0%	3.5%	1.8%	1.8%	1.8%	0.0%	1.8%	1.8%	1.8%	1.8%	0.0%	10.5%	5.3%	1.8%	0.0%	100.0%
Ma Tau Wai Road	97	PD	50	50	Y	0100-0200	380	39.5%	18.4%	0.0%	7.9%	2.6%	2.6%	2.6%	0.0%	0.0%	2.6%	2.6%	2.6%	2.6%	0.0%	7.9%	5.3%	2.6%	0.0%	100.0%
Ma Tau Wai Road	97	PD	50	50	Y	0200-0300	280	39.3%	17.9%	0.0%	7.1%	3.6%	3.6%	3.6%	0.0%	0.0%	3.6%	3.6%	0.0%	3.6%	0.0%	7.1%	7.1%	0.0%	0.0%	100.0%
Ma Tau Wai Road	97	PD	50	50	Y	0300-0400	230	39.1%	17.4%	0.0%	8.7%	4.3%	4.3%	4.3%	0.0%	0.0%	4.3%	0.0%	0.0%	4.3%	0.0%	8.7%	4.3%	0.0%	0.0%	100.0%
Ma Tau Wai Road	97	PD	50	50	Y	0400-0500	220	36.4%	18.2%	0.0%	9.1%	4.5%	4.5%	4.5%	0.0%	0.0%	4.5%	0.0%	0.0%	4.5%	0.0%	9.1%	4.5%	0.0%	0.0%	100.0%
Ma Tau Wai Road	97	PD	50	50	Y	0500-0600	360	33.3%	16.7%	0.0%	5.6%	2.8%	2.8%	2.8%	2.8%	0.0%	2.8%	2.8%	0.0%	2.8%	0.0%	19.4%	5.6%	0.0%	0.0%	100.0%
Ma Tau Wai Road	97	PD	50	50	Y	0600-0700	710	32.4%	15.5%	0.0%	5.6%	2.8%	1.4%	1.4%	5.6%	0.0%	1.4%	1.4%	1.4%	1.4%	0.0%	23.9%	4.2%	1.4%	0.0%	100.0%
Ma Tau Wai Road	97	PD	50	48	Y	0700-0800	1200	37.5%	18.3%	0.8%	6.7%	2.5%	0.8%	0.8%	5.0%	0.8%	0.8%	0.8%	0.8%	0.8%	0.0%	18.3%	4.2%	0.8%	0.0%	100.0%
Ma Tau Wai Road	97	PD	50	47	Y	0800-0900	1380	41.3%	19.6%	0.7%	7.2%	2.9%	0.7%	0.7%	5.1%	0.7%	0.7%	0.7%	0.7%	0.7%	0.0%	13.0%	4.3%	0.7%	0.0%	100.0%
Ma Tau Wai Road	97	PD	50	48	Y	0900-1000	1220	41.0%	19.7%	0.8%	6.6%	2.5%	0.8%	0.8%	4.9%	0.8%	0.8%	0.8%	0.8%	0.8%	0.0%	13.1%	4.9%	0.8%	0.0%	100.0%
Ma Tau Wai Road	97	PD	50	48	Y	1000-1100	1180	40.7%	19.5%	0.8%	6.8%	2.5%	0.8%	0.8%	4.2%	0.8%	0.8%	0.8%	0.8%	0.8%	0.0%	13.6%	5.1%	0.8%	0.0%	100.0%
Ma Tau Wai Road	97	PD	50	48	Y	1100-1200	1220	41.8%	19.7%	0.8%	7.4%	2.5%	0.8%	0.8%	4.1%	0.8%	0.8%	0.8%	0.8%	0.8%	0.0%	12.3%	4.9%	0.8%	0.0%	100.0%
Ma Tau Wai Road	97	PD	50	49	Y	1200-1300	1160	39.7%	19.0%	0.9%	6.0%	2.6%	0.9%	0.9%	5.2%	0.9%	0.9%	0.9%	0.9%	0.9%	0.0%	15.5%	4.3%	0.9%	0.0%	100.0%
Ma Tau Wai Road	97	PD	50	48	Y	1300-1400	1190	39.5%	19.3%	0.8%	5.9%	2.5%	0.8%	0.8%	5.0%	0.8%	0.8%	0.8%	0.8%	0.8%	0.0%	16.0%	4.2%	0.8%	0.0%	100.0%
Ma Tau Wai Road	97	PD	50	48	Y	1400-1500	1200	39.2%	19.2%	0.8%	5.8%	2.5%	0.8%	0.8%	5.0%	0.8%	0.8%	0.8%	0.8%	0.8%	0.0%	15.8%	5.0%	0.8%	0.0%	100.0%
Ma Tau Wai Road	97	PD	50	48	Y	1500-1600	1210	39.7%	19.0%	0.8%	5.8%	2.5%	0.8%	0.8%	5.0%	0.8%	0.8%	0.8%	0.8%	0.8%	0.0%	15.7%	5.0%	0.8%	0.0%	100.0%
Ma Tau Wai Road	97	PD	50	48	Y	1600-1700	1240	40.3%	19.4%	0.8%	5.6%	2.4%	0.8%	0.8%	4.8%	0.8%	0.8%	0.8%	0.8%	0.8%	0.0%	15.3%	4.8%	0.8%	0.0%	100.0%
Ma Tau Wai Road	97	PD	50	48	Y	1700-1800	1240	39.5%	19.4%	0.8%	5.6%	2.4%	0.8%	0.8%	5.6%	0.8%	0.8%	0.8%	0.8%	0.8%	0.0%	15.3%	4.8%	0.8%	0.0%	100.0%
Ma Tau Wai Road	97	PD	50	47	Y	1800-1900	1300	40.0%	19.2%	0.8%	5.4%	2.3%	0.8%	0.8%	6.2%	0.8%	0.8%	0.8%	0.8%	0.8%	0.0%	15.4%	4.6%	0.8%	0.0%	100.0%
Ma Tau Wai Road	97	PD	50	49	Y	1900-2000	1170	40.2%	19.7%	0.9%	6.0%	2.6%	0.9%	0.9%	5.1%	0.9%	0.9%	0.9%	0.9%	0.9%	0.0%	14.5%	4.3%	0.9%	0.0%	100.0%
Ma Tau Wai Road	97	PD	50	50	Y	2000-2100	990	39.4%	19.2%	1.0%	6.1%	2.0%	1.0%	1.0%	4.0%	1.0%	1.0%	1.0%	1.0%	1.0%	0.0%	15.2%	5.1%	1.0%	0.0%	100.0%
Ma Tau Wai Road	97	PD	50	49	Y	2100-2200	1020	40.2%	19.6%	1.3%	5.9%	2.0%	1.3%	1.3%	3.9%	1.3%	1.3%	1.3%	1.3%	1.3%	0.0%	14.7%	4.9%	1.3%	0.0%	100.0%
Ma Tau Wai Road	97	PD	50	50	Y	2200-2300	940	40.4%	19.1%	1.1%	5.3%	2.1%	1.1%	1.1%	4.3%	1.1%	1.1%	1.1%	1.1%	1.1%	0.0%	14.9%	4.3%	1.1%	0.0%	100.0%
Ma Tau Wai Road	97	PD	50	50	Y	2300-0000	810	38.3%	18.5%	1.2%	6.2%	2.5%	1.2%	1.2%	3.7%	1.2%	1.2%	1.2%	1.2%	1.2%	0.0%	14.8%	4.9%	1.2%	0.0%	100.0%
Ma Tau Wai Road	98	PD	50	50	Y	0000-0100	470	36.2%	17.0%	0.0%	8.5%	4.3%	2.1%	2.1%	2.1%	0.0%	2.1%	2.1%	0.0%	2.1%	0.0%	14.9%	4.3%	2.1%	0.0%	100.0%
Ma Tau Wai Road	98	PD	50	50	Y	0100-0200	320	34.4%	18.8%	0.0%	9.4%	3.1%	3.1%	3.1%	0.0%	0.0%	3.1%	3.1%	0.0%	3.1%	0.0%	9.4%	6.3%	3.1%	0.0%	100.0%
Ma Tau Wai Road	98	PD	50	50	Y	0200-0300	230	34.8%	17.4%	0.0%	8.7%	4.3%	4.3%	4.3%	0.0%	0.0%	4.3%	0.0%	0.0%	4.3%	0.0%	8.7%	4.3%	4.3%	0.0%	100.0%
Ma Tau Wai Road	98	PD	50	50	Y	0300-0400	200	35.0%	15.0%	0.0%	10.0%	5.0%	5.0%	5.0%	0.0%	0.0%	5.0%	0.0%	0.0%	0.0%	0.0%	15.0%	5.0%	0.0%	0.0%	100.0%
Ma Tau Wai Road	98	PD	50	50	Y	0400-0500	190	31.6%	15.8%	0.0%	10.5%	5.3%	5.3%	5.3%	0.0%	0.0%	5.3%	0.0%	0.0%	0.0%	0.0%	15.8%	5.3%	0.0%	0.0%	100.0%
Ma Tau Wai Road	98	PD	50	50	Y	0500-0600	310	29.0%	12.9%	0.0%	6.5%	3.2%	3.2%	3.2%	3.2%	0.0%	3.2%	0.0%	0.0%	3.2%	0.0%	25.8%	3.2%	3.2%	0.0%	100.0%
Ma Tau Wai Road	98	PD	50	50	Y	0600-0700	620	27.4%	12.9%	0.0%	6.5%	3.2%	1.6%	1.6%	6.5%	0.0%	1.6%	1.6%	0.0%	1.6%	0.0%	30.6%	3.2%	1.6%	0.0%	100.0%
Ma Tau Wai Road	98	PD	50	49	Y	0700-0800	1060	32.1%	15.1%	0.9%	8.5%	2.8%	0.9%	0.9%	6.6%	0.9%	0.9%	0.9%	0.9%	0.9%	0.0%	22.6%	3.8%	0.9%	0.0%	100.0%
Ma Tau Wai Road	98	PD	50	48	Y	0800-0900	1200	35.8%	16.7%	0.8%	9.2%	3.3%	0.8%	0.8%	6.7%	0.8%	0.8%	0.8%	0.8%	0.8%	0.0%	16.7%	4.2%	0.8%	0.0%	100.0%
Ma Tau Wai Road	98	PD	50	49	Y	0900-1000	1050	35.2%	17.1%	1.0%	8.6%	3.8%	1.0%	1.0%	5.7%	1.0%	1.0%	1.0%	1.0%	1.0%	0.0%	17.1%	3.8%	1.0%	0.0%	100.0%
Ma Tau Wai Road	98	PD	50	49	Y	1000-1100	1010	35.6%	16.8%	1.0%	8.9%	4.0%	1.0%	1.0%	5.0%	1.0%	1.0%	1.0%	1.0%	1.0%	0.0%	16.8%	4.0%	1.0%	0.0%	100.0%
Ma Tau Wai Road	98	PD	50	49	Y	1100-1200	1040	36.5%	17.3%	1.0%	8.7%	3.8%	1.0%	1.0%	4.8%	1.0%	1.0%	1.0%	1.0%	1.0%	0.0%	16.3%	3.8%	1.0%	0.0%	100.0%
Ma Tau Wai Road	98	PD	50	50	Y	1200-1300	890	37.1%	18.0%	1.1%	6.7%	3.4%	1.1%	1.1%	5.6%	1.1%	1.1%	1.1%	1.1%	1.1%	0.0%	14.6%	4.5%	1.1%	0.0%	100.0%
Ma Tau Wai Road	98	PD	50	50	Y	1300-1400	910	37.4%	17.6%	1.1%	7.7%	3.3%	1.1%	1.1%	5.5%	1.1%	1.1%	1.1%	1.1%	1.1%	0.0%	14.3%	4.4%	1.1%	0.0%	100.0%
Ma Tau Wai Road	98	PD	50	50	Y	1400-1500	930	37.6%	17.2%	1.1%	7.5%	3.2%	1.1%	1.1%	5.4%	1.1%	1.1%	1.1%	1.1%	1.1%	0.0%	15.1%	4.3%	1.1%	0.0%	100.0%
Ma Tau Wai Road	98	PD	50	50	Y	1500-1600	930	37.6%	17.2%	1.1%	7.5%	3.2%	1.1%	1.1%	5.4%	1.1%	1.1%	1.1%	1.1%	1.1%	0.0%	15.1%	4.3%	1.1%	0.0%	100.0%
Ma Tau Wai Road	98	PD	50	50	Y	1600-1700	940	38.3%	18.1%	1.1%	7.4%	3.2%	1.1%	1.1%	5.3%	1.1%	1.1%	1.1%	1.1%	1.1%	0.0%	13.8%	4.3%	1.1%	0.0%	100.0%
Ma Tau Wai Road	98	PD	50	50	Y	1700-1800	950	37.9%	17.9%	1.1%	7.4%	3.2%	1.1%	1.1%	5.3%	1.1%	1.1%	1.1%	1.1%	1.1%	0.0%	14.7%	4.2%	1.1%	0.0%	100.0%
Ma Tau Wai Road	98	PD	50	50	Y	1800-1900	990	38.4%	18.2%	1.0%	7.1%	3.0%	1.0%	1.0%	6.1%	1.0%	1.0%	1.0%	1.0%	1.0%	0.0%	14.1%	4.0%	1.0%	0.0%	100.0%
Ma Tau Wai Road	98	PD	50	50	Y	1900-2000	890	38.2%	18.0%	1.1%	7.9%	3.4%	1.1%	1.1%	4.5%	1.1%	1.1%	1.1%	1.1%	1.1%	0.0%	13.5%	4.5%	1.1%	0.0%	100.0%
Ma Tau Wai Road	98	PD	50	50	Y	2000-2100	770	37.7%	18.2%	1.3%	7.8%	2.6%	1.3%	1.3%	3.9%	1.3%	1.3%	1.3%	1.3%	1.3%	0.0%	14.3%	3.9%	1.3%	0.0%	100.0%
Ma Tau Wai Road	98	PD	50	50	Y	2100-2200	790	38.0%	17.7%	1.3%	7.6%	2.5%	1.3%	1.3%	3.8%	1.3%	1.3%	1.3%	1.3%	1.3%	0.0%	13.9%	5.1%	1.3%	0.0%	100.0%
Ma Tau Wai Road	98	PD	50	50	Y	2200-2300	720	37.5%	18.1%	1.4%	6.9%	2.8%	1.4%	1.4%	4.2%	1.4%	1.4%	1.4%	1.4%	1.4%	0.0%	13.9%	4.2%	1.4%	0.0%	100.0%
Ma Tau Wai Road	98	PD	50	50	Y	2300-0000	620	35.5%	17.7%	1.6%	6.5%	3.2%	1.6%	1.6%	3.2%	1.6%	1.6%	1.6%	1.6%	1.6%	0.0%	14.5%	4.8%	1.6%	0.0%	100.0%
San Shan Road	99	DD	50	40	Y	0000-0100	30	33.3%	33.3%	0.0%	33.3%	0.0%	0.0%	0.0%	0.0%	0.0%	0.0%	0.0%	0.0%	0.0%	0.0%	0.0%	0.0%	0.0%	0.0%	100.0%
San Shan Road	99	DD	50	40	Y	0100-0200	30	33.3%	33.3%	0.0%	33.3%	0.0%	0.0%	0.0%	0.0%	0.0%	0.0%	0.0%	0.0%	0.0%	0.0%	0.0%	0.0%	0.0%	0.0%	100.0%
San Shan Road	99	DD	50	40	Y	0200-0300	30	33.3%	33.3%	0.0%	33.3%	0.0%	0.0%	0.0%	0.0%	0.0%	0.0%	0.0%	0.0%	0.0%	0.0%	0.0%	0.0%	0.0%	0.0%	100.0%
San Shan Road	99	DD	50	40	Y	0300-0400	20	50.0%	50.0%	0.0%	0.0%	0.0%	0.0%	0.0%	0.0%	0.0%	0.0%	0.0%	0.0%	0.0%	0.0%	0.0%	0.0%	0.0%	0.0%	100.0%
San Shan Road	99	DD	50	40	Y	0400-0500	20	50.0%	50.0%	0.0%	0.0%	0.0%	0.0%	0.0%	0.0%	0.0%	0.0%	0.0%	0.0%	0.0%	0.0%	0.0%	0.0%	0.0%	0.0%	100.0%
San Shan Road	99	DD	50	40	Y	0500-0600	30	33.3%	33.3%	0.0%	33.3%	0.0%	0.0%	0.0%	0.0%	0.0%	0.0%	0.0%	0.0%	0.0%	0.0%	0.0%	0.0%	0.0%	0.0%	100.0%
San Shan Road	99	DD	50	40	Y	0600-0700	40	25.0%	25.0%	0.0%	25.0%	0.0%	0.0%	0.0%	0.0%	0.0%	0.0%	0.0%	0.0%	0.0%	0.0%	25.0%	0.0%	0.0%	0.0%	100.0%
San Shan Road	99	DD	50	40	Y	0700-0800	60	16.7%	16.7%	0.0%	16.7%	16.7%	0.0%	0.0%	0.0%	0.0%	0.0%	0.0%	0.0%	0.0%	0.0%	16.7%	16.7%	0.0%	0.0%	100.0%
San Shan Road	99	DD	50	40	Y	0800-0900	60	16.7%	16.7%	0.0%	16.7%	16.7%	0.0%	0.0%	0.0%	0.0%	0.0%	0.0%	0.0%	0.0%	0.0%	16.7%	16.7%	0.0%	0.0%	100.0%
San Shan Road	99	DD	50	40	Y	0900-1000	60	16.7%	16.7%	0.0%	16.7%	16.7%	0.0%	0.0%	0.0%	0.0%	0.0%	0.0%	0.0%	0.0%	0.0%	16.7%	16.7%	0.0%	0.0%	100.0%
San Shan Road	99	DD	50	40	Y	1000-1100	60	16.7%	16.7%	0.0%	16.7%	16.7%	0.0%	0.0%	0.0%	0.0%	0.0%	0.0%	0.0%	0.0%	0.0%	16.7%	16.7%	0.0%	0.0%	100.0%
San Shan Road	99	DD	50	40	Y	1100-1200	60	16.7%	16.7%	0.0%	16.7%	16.7%	0.0%	0.0%	0.0%	0.0%	0.0%	0.0%	0.0%	0.0%	0.0%	16.7%	16.7%	0.0%	0.0%	100.0%
San Shan Road	99	DD	50	40	Y	1200-1300	60	33.3%	16.7%	0.0%	16.7%	16.7%	0.0%	0.0%	0.0%	0.0%	0.0%	0.0%	0.0%	0.0%	0.0%	0.0%	16.7%	0.0%	0.0%	100.0%
San Shan Road	99	DD	50	40	Y	1300-1400	60	33.3%	16.7%	0.0%	16.7%	16.7%	0.0%	0.0%	0.0%	0.0%	0.0%	0.0%	0.0%	0.0%	0.0%	0.0%	16.7%	0.0%	0.0%	100.0%
San Shan Road	99	DD	50	40	Y	1400-1500	60	33.3%	16.7%	0.0%	16.7%	16.7%	0.0%	0.0%	0.0%	0.0%	0.0%	0.0%	0.0%	0.0%	0.0%	0.0%	16.7%	0.0%	0.0%	100.0%
San Shan Road	99	DD	50	40	Y	1500-1600	60	33.3%	16.7%	0.0%	16.7%	16.7%	0.0%	0.0%	0.0%	0.0%	0.0%	0.0%	0.0%	0.0%	0.0%	0.0%	16.7%	0.0%	0.0%	100.0%
San Shan Road	99	DD	50	40	Y	1600-1700	60	33.3%	16.7%	0.0%	16.7%	16.7%	0.0%	0.0%	0.0%	0.0%	0.0%	0.0%	0.0%	0.0%	0.0%	0.0%	16.7%	0.0%	0.0%	100.0%
San Shan Road	99	DD	50	40	Y	1700-1800	60	33.3%	16.7%	0.0%	16.7%	16.7%	0.0%	0.0%	0.0%	0.0%	0.0%	0.0%	0.0%	0.0%	0.0%	0.0%	16.7%	0.0%	0.0%	100.0%
San Shan Road	99	DD	50	40	Y	1800-1900	60	33.3%	16.7%	0.0%	16.7%	16.7%	0.0%	0.0%	0.0%	0.0%	0.0%	0.0%	0.0%	0.0%	0.0%	0.0%	16.7%	0.0%	0.0%	100.0%
San Shan Road	99	DD	50	40	Y	1900-2000	60	33.3%	16.7%	0.0%	16.7%	16.7%	0.0%	0.0%	0.0%	0.0%	0.0%	0.0%	0.0%	0.0%	0.0%	0.0%	16.7%	0.0%	0.0%	100.0%
San Shan Road	99	DD	50	40	Y	2000-2100	60	33.3%	16.7%	0.0%	16.7%	16.7%	0.0%	0.0%	0.0%	0.0%	0.0%	0.0%	0.0%	0.0%	0.0%	0.0%	16.7%	0.0%	0.0%	100.0%
San Shan Road	99	DD	50	40	Y	2100-2200	60	33.3%	16.7%	0.0%	16.7%	16.7%	0.0%	0.0%	0.0%	0.0%	0.0%	0.0%	0.0%	0.0%	0.0%	0.0%	16.7%	0.0%	0.0%	100.0%
San Shan Road	99	DD	50	40	Y	2200-2300	60	33.3%	16.7%	0.0%	16.7%	16.7%	0.0%	0.0%	0.0%	0.0%	0.0%	0.0%	0.0%	0.0%	0.0%	0.0%	16.7%	0.0%	0.0%	100.0%
San Shan Road	99	DD	50	40	Y	2300-0000	50	20.0%	20.0%	0.0%	20.0%	20.0%	0.0%	0.0%	0.0%	0.0%	0.0%	0.0%	0.0%	0.0%	0.0%	0.0%	20.0%	0.0%	0.0%	100.0%
Ma Tau Wai Road	100	PD	50	50	Y	0000-0100	470	36.2%	17.0%	0.0%	8.5%	4.3%	2.1%	2.1%	2.1%	0.0%	2.1%	2.1%	0.0%	2.1%	0.0%	14.9%	4.3%	2.1

Road Name	Road ID	Road Type	Speed Limit (km/hr)	Average Speed (km/hr)	Start Emission Estimated by Broad Brush Approach (Y/N)	Hour	Total Vehicles (Veh/hr)	01 - Private Cars	02 - Taxi	03 - Light Goods Vehicles <=2.5t	04 - Light Goods Vehicles 2.5-3.5t	05 - Light Goods Vehicles >3.5t	06 - Medium Goods Vehicles <=15t	07 - Medium Goods Vehicles 15-24t	08 - Public Light Buses	09 - Private Light Bus <=3.5t	10 - Private Light Bus >3.5t	11 - Non-franchised Bus<=6.4t	12 - Non-franchised Bus 6.4-15t	13 - Non-franchised Bus 15-24t	14 - Franchised Bus Single Deck	15 - Franchised Bus Double Deck	16 - Motorcycles	17 - Heavy Goods Vehicles >24t	18 - Non-franchised Bus >24t	Total
								PC	TAXI	LGV3	LGV4	LGV6	HGV7	HGV8	PLB	PV4	PV5	NFB6	NFB7	NFB8	FBSD	FBDD	MC	HGV9	NFB9	
Tam Kung Road	102	LD	50	29	Y	0700-0800	190	21.1%	10.5%	0.0%	5.3%	5.3%	0.0%	5.3%	10.5%	0.0%	5.3%	0.0%	0.0%	0.0%	0.0%	31.6%	5.3%	0.0%	0.0%	100.0%
Tam Kung Road	102	LD	50	29	Y	0800-0900	180	22.2%	11.1%	0.0%	5.6%	5.6%	0.0%	5.6%	11.1%	0.0%	5.6%	0.0%	0.0%	0.0%	0.0%	27.8%	5.6%	0.0%	0.0%	100.0%
Tam Kung Road	102	LD	50	29	Y	0900-1000	180	22.2%	11.1%	0.0%	5.6%	5.6%	0.0%	5.6%	11.1%	0.0%	5.6%	0.0%	0.0%	0.0%	0.0%	27.8%	5.6%	0.0%	0.0%	100.0%
Tam Kung Road	102	LD	50	29	Y	1000-1100	170	23.5%	11.8%	0.0%	5.9%	5.9%	0.0%	5.9%	11.8%	0.0%	5.9%	0.0%	0.0%	0.0%	0.0%	23.5%	5.9%	0.0%	0.0%	100.0%
Tam Kung Road	102	LD	50	29	Y	1100-1200	170	23.5%	11.8%	0.0%	5.9%	5.9%	0.0%	5.9%	11.8%	0.0%	5.9%	0.0%	0.0%	0.0%	0.0%	23.5%	5.9%	0.0%	0.0%	100.0%
Tam Kung Road	102	LD	50	28	Y	1200-1300	210	23.8%	14.3%	0.0%	4.8%	4.8%	0.0%	4.8%	9.5%	0.0%	4.8%	0.0%	0.0%	0.0%	0.0%	28.6%	4.8%	0.0%	0.0%	100.0%
Tam Kung Road	102	LD	50	28	Y	1300-1400	210	23.8%	14.3%	0.0%	4.8%	4.8%	0.0%	4.8%	9.5%	0.0%	4.8%	0.0%	0.0%	0.0%	0.0%	28.6%	4.8%	0.0%	0.0%	100.0%
Tam Kung Road	102	LD	50	28	Y	1400-1500	210	23.8%	14.3%	0.0%	4.8%	4.8%	0.0%	4.8%	9.5%	0.0%	4.8%	0.0%	0.0%	0.0%	0.0%	28.6%	4.8%	0.0%	0.0%	100.0%
Tam Kung Road	102	LD	50	28	Y	1500-1600	210	23.8%	14.3%	0.0%	4.8%	4.8%	0.0%	4.8%	9.5%	0.0%	4.8%	0.0%	0.0%	0.0%	0.0%	28.6%	4.8%	0.0%	0.0%	100.0%
Tam Kung Road	102	LD	50	28	Y	1600-1700	220	27.3%	13.6%	0.0%	4.5%	4.5%	0.0%	4.5%	9.1%	0.0%	4.5%	0.0%	0.0%	0.0%	0.0%	27.3%	4.5%	0.0%	0.0%	100.0%
Tam Kung Road	102	LD	50	28	Y	1700-1800	230	26.1%	13.0%	0.0%	4.3%	4.3%	0.0%	4.3%	13.0%	0.0%	4.3%	0.0%	0.0%	0.0%	0.0%	26.1%	4.3%	0.0%	0.0%	100.0%
Tam Kung Road	102	LD	50	28	Y	1800-1900	230	26.1%	13.0%	0.0%	4.3%	4.3%	0.0%	4.3%	13.0%	0.0%	4.3%	0.0%	0.0%	0.0%	0.0%	26.1%	4.3%	0.0%	0.0%	100.0%
Tam Kung Road	102	LD	50	28	Y	1900-2000	200	25.0%	15.0%	0.0%	5.0%	5.0%	0.0%	5.0%	10.0%	0.0%	5.0%	0.0%	0.0%	0.0%	0.0%	25.0%	5.0%	0.0%	0.0%	100.0%
Tam Kung Road	102	LD	50	29	Y	2000-2100	200	25.0%	15.0%	0.0%	5.0%	5.0%	0.0%	5.0%	10.0%	0.0%	5.0%	0.0%	0.0%	0.0%	0.0%	25.0%	5.0%	0.0%	0.0%	100.0%
Tam Kung Road	102	LD	50	29	Y	2100-2200	200	25.0%	15.0%	0.0%	5.0%	5.0%	0.0%	5.0%	10.0%	0.0%	5.0%	0.0%	0.0%	0.0%	0.0%	25.0%	5.0%	0.0%	0.0%	100.0%
Tam Kung Road	102	LD	50	29	Y	2200-2300	160	25.0%	12.5%	0.0%	6.3%	6.3%	0.0%	6.3%	6.3%	0.0%	6.3%	0.0%	0.0%	0.0%	0.0%	25.0%	6.3%	0.0%	0.0%	100.0%
Tam Kung Road	102	LD	50	30	Y	2300-0000	160	25.0%	12.5%	0.0%	6.3%	6.3%	0.0%	6.3%	6.3%	0.0%	6.3%	0.0%	0.0%	0.0%	0.0%	25.0%	6.3%	0.0%	0.0%	100.0%
San Shan Road	103	DD	50	40	Y	0000-0100	40	25.0%	25.0%	0.0%	25.0%	0.0%	0.0%	0.0%	0.0%	0.0%	0.0%	0.0%	0.0%	0.0%	0.0%	0.0%	25.0%	0.0%	0.0%	100.0%
San Shan Road	103	DD	50	40	Y	0100-0200	40	25.0%	25.0%	0.0%	25.0%	0.0%	0.0%	0.0%	0.0%	0.0%	0.0%	0.0%	0.0%	0.0%	0.0%	0.0%	25.0%	0.0%	0.0%	100.0%
San Shan Road	103	DD	50	40	Y	0200-0300	30	33.3%	33.3%	0.0%	33.3%	0.0%	0.0%	0.0%	0.0%	0.0%	0.0%	0.0%	0.0%	0.0%	0.0%	0.0%	0.0%	0.0%	0.0%	100.0%
San Shan Road	103	DD	50	40	Y	0300-0400	30	33.3%	33.3%	0.0%	33.3%	0.0%	0.0%	0.0%	0.0%	0.0%	0.0%	0.0%	0.0%	0.0%	0.0%	0.0%	0.0%	0.0%	0.0%	100.0%
San Shan Road	103	DD	50	40	Y	0400-0500	30	33.3%	33.3%	0.0%	33.3%	0.0%	0.0%	0.0%	0.0%	0.0%	0.0%	0.0%	0.0%	0.0%	0.0%	0.0%	0.0%	0.0%	0.0%	100.0%
San Shan Road	103	DD	50	40	Y	0500-0600	30	33.3%	33.3%	0.0%	33.3%	0.0%	0.0%	0.0%	0.0%	0.0%	0.0%	0.0%	0.0%	0.0%	0.0%	0.0%	0.0%	0.0%	0.0%	100.0%
San Shan Road	103	DD	50	40	Y	0600-0700	40	25.0%	25.0%	0.0%	25.0%	0.0%	0.0%	0.0%	0.0%	0.0%	0.0%	0.0%	0.0%	0.0%	0.0%	0.0%	25.0%	0.0%	0.0%	100.0%
San Shan Road	103	DD	50	40	Y	0700-0800	60	33.3%	16.7%	0.0%	16.7%	16.7%	0.0%	0.0%	0.0%	0.0%	0.0%	0.0%	0.0%	0.0%	0.0%	0.0%	16.7%	0.0%	0.0%	100.0%
San Shan Road	103	DD	50	40	Y	0800-0900	60	33.3%	16.7%	0.0%	16.7%	16.7%	0.0%	0.0%	0.0%	0.0%	0.0%	0.0%	0.0%	0.0%	0.0%	0.0%	16.7%	0.0%	0.0%	100.0%
San Shan Road	103	DD	50	40	Y	0900-1000	60	33.3%	16.7%	0.0%	16.7%	16.7%	0.0%	0.0%	0.0%	0.0%	0.0%	0.0%	0.0%	0.0%	0.0%	0.0%	16.7%	0.0%	0.0%	100.0%
San Shan Road	103	DD	50	40	Y	1000-1100	60	33.3%	16.7%	0.0%	16.7%	16.7%	0.0%	0.0%	0.0%	0.0%	0.0%	0.0%	0.0%	0.0%	0.0%	0.0%	16.7%	0.0%	0.0%	100.0%
San Shan Road	103	DD	50	40	Y	1100-1200	60	33.3%	16.7%	0.0%	16.7%	16.7%	0.0%	0.0%	0.0%	0.0%	0.0%	0.0%	0.0%	0.0%	0.0%	0.0%	16.7%	0.0%	0.0%	100.0%
San Shan Road	103	DD	50	40	Y	1200-1300	80	37.5%	25.0%	0.0%	12.5%	12.5%	0.0%	0.0%	0.0%	0.0%	0.0%	0.0%	0.0%	0.0%	0.0%	0.0%	12.5%	0.0%	0.0%	100.0%
San Shan Road	103	DD	50	40	Y	1300-1400	80	37.5%	25.0%	0.0%	12.5%	12.5%	0.0%	0.0%	0.0%	0.0%	0.0%	0.0%	0.0%	0.0%	0.0%	0.0%	12.5%	0.0%	0.0%	100.0%
San Shan Road	103	DD	50	40	Y	1400-1500	80	37.5%	25.0%	0.0%	12.5%	12.5%	0.0%	0.0%	0.0%	0.0%	0.0%	0.0%	0.0%	0.0%	0.0%	0.0%	12.5%	0.0%	0.0%	100.0%
San Shan Road	103	DD	50	40	Y	1500-1600	80	37.5%	25.0%	0.0%	12.5%	12.5%	0.0%	0.0%	0.0%	0.0%	0.0%	0.0%	0.0%	0.0%	0.0%	0.0%	12.5%	0.0%	0.0%	100.0%
San Shan Road	103	DD	50	40	Y	1600-1700	80	37.5%	25.0%	0.0%	12.5%	12.5%	0.0%	0.0%	0.0%	0.0%	0.0%	0.0%	0.0%	0.0%	0.0%	0.0%	12.5%	0.0%	0.0%	100.0%
San Shan Road	103	DD	50	40	Y	1700-1800	80	37.5%	25.0%	0.0%	12.5%	12.5%	0.0%	0.0%	0.0%	0.0%	0.0%	0.0%	0.0%	0.0%	0.0%	0.0%	12.5%	0.0%	0.0%	100.0%
San Shan Road	103	DD	50	40	Y	1800-1900	80	37.5%	25.0%	0.0%	12.5%	12.5%	0.0%	0.0%	0.0%	0.0%	0.0%	0.0%	0.0%	0.0%	0.0%	0.0%	12.5%	0.0%	0.0%	100.0%
San Shan Road	103	DD	50	40	Y	1900-2000	80	37.5%	25.0%	0.0%	12.5%	12.5%	0.0%	0.0%	0.0%	0.0%	0.0%	0.0%	0.0%	0.0%	0.0%	0.0%	12.5%	0.0%	0.0%	100.0%
San Shan Road	103	DD	50	40	Y	2000-2100	60	33.3%	16.7%	0.0%	16.7%	16.7%	0.0%	0.0%	0.0%	0.0%	0.0%	0.0%	0.0%	0.0%	0.0%	0.0%	16.7%	0.0%	0.0%	100.0%
San Shan Road	103	DD	50	40	Y	2100-2200	60	33.3%	16.7%	0.0%	16.7%	16.7%	0.0%	0.0%	0.0%	0.0%	0.0%	0.0%	0.0%	0.0%	0.0%	0.0%	16.7%	0.0%	0.0%	100.0%
San Shan Road	103	DD	50	40	Y	2200-2300	60	33.3%	16.7%	0.0%	16.7%	16.7%	0.0%	0.0%	0.0%	0.0%	0.0%	0.0%	0.0%	0.0%	0.0%	0.0%	16.7%	0.0%	0.0%	100.0%
San Shan Road	103	DD	50	40	Y	2300-0000	60	33.3%	16.7%	0.0%	16.7%	16.7%	0.0%	0.0%	0.0%	0.0%	0.0%	0.0%	0.0%	0.0%	0.0%	0.0%	16.7%	0.0%	0.0%	100.0%
Tam Kung Road	104	LD	50	30	Y	0000-0100	90	22.2%	11.1%	0.0%	11.1%	11.1%	0.0%	0.0%	11.1%	0.0%	0.0%	0.0%	0.0%	0.0%	0.0%	22.2%	11.1%	0.0%	0.0%	100.0%
Tam Kung Road	104	LD	50	30	Y	0100-0200	60	16.7%	16.7%	0.0%	16.7%	16.7%	0.0%	0.0%	0.0%	0.0%	0.0%	0.0%	0.0%	0.0%	0.0%	16.7%	16.7%	0.0%	0.0%	100.0%
Tam Kung Road	104	LD	50	30	Y	0200-0300	50	20.0%	20.0%	0.0%	20.0%	0.0%	0.0%	0.0%	0.0%	0.0%	0.0%	0.0%	0.0%	0.0%	0.0%	20.0%	20.0%	0.0%	0.0%	100.0%
Tam Kung Road	104	LD	50	30	Y	0300-0400	50	20.0%	20.0%	0.0%	20.0%	0.0%	0.0%	0.0%	0.0%	0.0%	0.0%	0.0%	0.0%	0.0%	0.0%	20.0%	20.0%	0.0%	0.0%	100.0%
Tam Kung Road	104	LD	50	30	Y	0400-0500	50	20.0%	20.0%	0.0%	20.0%	0.0%	0.0%	0.0%	0.0%	0.0%	0.0%	0.0%	0.0%	0.0%	0.0%	20.0%	20.0%	0.0%	0.0%	100.0%
Tam Kung Road	104	LD	50	30	Y	0500-0600	70	14.3%	14.3%	0.0%	14.3%	0.0%	0.0%	0.0%	14.3%	0.0%	0.0%	0.0%	0.0%	0.0%	0.0%	28.6%	14.3%	0.0%	0.0%	100.0%
Tam Kung Road	104	LD	50	30	Y	0600-0700	120	16.7%	8.3%	0.0%	8.3%	8.3%	0.0%	0.0%	8.3%	0.0%	0.0%	0.0%	0.0%	0.0%	0.0%	41.7%	8.3%	0.0%	0.0%	100.0%
Tam Kung Road	104	LD	50	30	Y	0700-0800	170	17.6%	11.8%	0.0%	5.9%	5.9%	0.0%	0.0%	11.8%	0.0%	5.9%	0.0%	0.0%	0.0%	0.0%	35.3%	5.9%	0.0%	0.0%	100.0%
Tam Kung Road	104	LD	50	30	Y	0800-0900	170	23.5%	11.8%	0.0%	5.9%	5.9%	0.0%	0.0%	11.8%	0.0%	5.9%	0.0%	0.0%	0.0%	0.0%	29.4%	5.9%	0.0%	0.0%	100.0%
Tam Kung Road	104	LD	50	30	Y	0900-1000	170	23.5%	11.8%	0.0%	5.9%	5.9%	0.0%	0.0%	11.8%	0.0%	5.9%	0.0%	0.0%	0.0%	0.0%	29.4%	5.9%	0.0%	0.0%	100.0%
Tam Kung Road	104	LD	50	30	Y	1000-1100	170	23.5%	11.8%	0.0%	5.9%	5.9%	0.0%	0.0%	11.8%	0.0%	5.9%	0.0%	0.0%	0.0%	0.0%	29.4%	5.9%	0.0%	0.0%	100.0%
Tam Kung Road	104	LD	50	30	Y	1100-1200	160	25.0%	12.5%	0.0%	6.3%	6.3%	0.0%	0.0%	12.5%	0.0%	6.3%	0.0%	0.0%	0.0%	0.0%	25.0%	6.3%	0.0%	0.0%	100.0%
Tam Kung Road	104	LD	50	30	Y	1200-1300	180	22.2%	11.1%	0.0%	5.6%	5.6%	0.0%	0.0%	11.1%	0.0%	5.6%	0.0%	0.0%	0.0%	0.0%	33.3%	5.6%	0.0%	0.0%	100.0%
Tam Kung Road	104	LD	50	30	Y	1300-1400	180	22.2%	11.1%	0.0%	5.6%	5.6%	0.0%	0.0%	11.1%	0.0%	5.6%	0.0%	0.0%	0.0%	0.0%	33.3%	5.6%	0.0%	0.0%	100.0%
Tam Kung Road	104	LD	50	30	Y	1400-1500	180	22.2%	11.1%	0.0%	5.6%	5.6%	0.0%	0.0%	11.1%	0.0%	5.6%	0.0%	0.0%	0.0%	0.0%	33.3%	5.6%	0.0%	0.0%	100.0%
Tam Kung Road	104	LD	50	30	Y	1500-1600	180	22.2%	11.1%	0.0%	5.6%	5.6%	0.0%	0.0%	11.1%	0.0%	5.6%	0.0%	0.0%	0.0%	0.0%	33.3%	5.6%	0.0%	0.0%	100.0%
Tam Kung Road	104	LD	50	30	Y	1600-1700	180	22.2%	11.1%	0.0%	5.6%	5.6%	0.0%	0.0%	11.1%	0.0%	5.6%	0.0%	0.0%	0.0%	0.0%	33.3%	5.6%	0.0%	0.0%	100.0%
Tam Kung Road	104	LD	50	30	Y	1700-1800	190	21.1%	10.5%	0.0%	5.3%	5.3%	0.0%	0.0%	15.8%	0.0%	5.3%	0.0%	0.0%	0.0%	0.0%	31.6%	5.3%	0.0%	0.0%	100.0%
Tam Kung Road	104	LD	50	30	Y	1800-1900	200	25.0%	10.0%	0.0%	5.0%	5.0%	0.0%	0.0%	15.0%	0.0%	5.0%	0.0%	0.0%	0.0%	0.0%	30.0%	5.0%	0.0%	0.0%	100.0%
Tam Kung Road	104	LD	50	30	Y	1900-2000	170	23.5%	11.8%	0.0%	5.9%	5.9%	0.0%	0.0%	11.8%	0.0%	5.9%	0.0%	0.0%	0.0%	0.0%	29.4%	5.9%	0.0%	0.0%	100.0%
Tam Kung Road	104	LD	50	30	Y	2000-2100	170	23.5%	11.8%	0.0%	5.9%	5.9%	0.0%	0.0%	11.8%	0.0%	5.9%	0.0%	0.0%	0.0%	0.0%	29.4%	5.9%	0.0%	0.0%	100.0%
Tam Kung Road	104	LD	50	30	Y	2100-2200	170	23.5%	11.8%	0.0%	5.9%	5.9%	0.0%	0.0%	11.8%	0.0%	5.9%	0.0%	0.0%	0.0%	0.0%	29.4%	5.9%	0.0%	0.0%	100.0%
Tam Kung Road	104	LD	50	30	Y	2200-2300	140	21.4%	14.3%	0.0%	7.1%	7.1%	0.0%	0.0%	7.1%	0.0%	7.1%	0.0%	0.0%	0.0%	0.0%	28.6%	7.1%	0.0%	0.0%	100.0%
Tam Kung Road	104	LD	50	30	Y	2300-0000	140	21.4%	14.3%	0.0%	7.1%	7.1%	0.0%	0.0%	7.1%	0.0%	7.1%	0.0%	0.0%	0.0%	0.0%	28.6%	7.1%	0.0%	0.0%	100.0%
Pak Tai Street	105	LD	50	30	Y	0000-0100	90	44.4%	22.2%	0.0%	11.1%	11.1%	0.0%	0.0%	0.0%	0.0%	0.0%	0.0%	0.0%	0.0%	0.0%	0.0%	11.1%	0.0%	0.0%	100.0%
Pak Tai Street	105	LD	50	30	Y	0100-0200	80	37.5%	25.0%	0.0%	12.5%	12.5%	0.0%	0.0%	0.0%	0.0%	0.0%	0.0%	0.0%	0.0%	0.0%	0.0%	12.5%	0.0%	0.0%	100.0%
Pak Tai Street	105	LD	50	30	Y	0200-0300	60	33.3%	16.7%	0.0%	16.7%	16.7%	0.0%	0.0%	0.0%	0.0%	0.0%	0.0%	0.0%	0.0%	0.0%	0.0%	16.7%	0.0%	0.0%	100.0%
Pak Tai Street	105	LD	50	30	Y	0300-0400	50	40.0%	20.0%	0.0%	20.0%	0.0%	0.0%	0.0%	0.0%	0.0%	0.0%	0.0%	0.0%	0.0%	0.0%	0.0%	20.0%	0.0%	0.0%	100.0%
Pak Tai Street	105	LD	50	30	Y	0400-0500	50	40.0%	20.0%	0.0%	20.0%	0.0%	0.0%	0.0%	0.0%	0.0%	0.0%	0.0%	0.0%	0.0%	0.0%	0.0%	20.0%	0.0%	0.0%	100.0%
Pak Tai Street	105	LD	50	30	Y	0500-0600	60	33.3%	16.7%	0.0%	16.7%	16.7%	0.0%	0.0%	0.0%	0.0%	0.0%	0.0%	0.0%	0.0%	0.0%	0.0%	16.7%	0.0%	0.0%	100.0%
Pak Tai Street	105	LD	50	30	Y	0600-0700	90	44.4%	22.2%	0.0%	11.1%	11.1%	0.0%	0.0%	0.0%	0.0%	0.0%	0.0%	0.0%	0.0%	0.0%	0.0%	11.1%	0.0%	0.0%	100.0%
Pak Tai Street	105	LD	50	30	Y	0700-0800	170	41.2%	23.5%	0.0%	5.9%	5.9%	0.0%	0.0%	5.9%	0.0%	0.0%	5.9%	0.0%	0.0%	0.0%	5.9%	0.0%	0.0%	0.0%	100.0%
Pak Tai Street	105	LD	50	30	Y	0800-0900	200	45.0%	25.0%	0.0%	5.0%	5.0%	0.0%	0.0%	5.0%	0.0%	0.0%	5.0%	0.0%	0.0%	0.0%	5.0%	0.0%	0.0%	0.0%	100.0%
Pak Tai Street	105	LD	50	30	Y	0900-1000	180	44.4%	22.2%	0.0%	5.6%	5.6%	0.0%	0.0%	5.6%	0.0%	0.0%	5.6%	0.0%	0.0%	0.0%	5.6%	0.0%	0.0%	0.0%	100.0%
Pak Tai Street	105	LD	50	30	Y	1000-1100	180	44.4%	22.2%	0.0%	5.6%	5.6%	0.0%	0.0%	5.6%	0.0%	0.0%	5.6%	0.0%	0.0%	0.0%	5.6%	0.0%	0.0%	0.0%	100.0%
Pak Tai Street	105	LD	50	30	Y	1100-1200	180	44.4%	22.2%	0.0%	5.6%	5.6%	0.0%	0.0%	5.6%	0.0%	0.0%	5.6%	0.0%	0.0%	0.0%	5.6%	0.0%	0.0%	0.0%	100.0%
Pak Tai Street	105	LD	50	30	Y	1200-1300	180	44.4%	22.2%	0.0%	5.6%	5.6%	0.0%	0.0%	5.6%	0.0%	0.0%	5.6%	0.0%	0.0%	0.0%	5.6%	0.0%	0.0%	0.0%	100.0%
Pak Tai Street	105	LD	50	30	Y	1300-1400	180	44.4%	22.2%	0.0%	5.6%	5.6%	0.0%	0.0%	5.6%	0.0%	0.0%	5.6%	0.0%	0.0%	0.0%	5.6%	0.0%	0.0%	0.0%	100.0%
Pak Tai Street	105	LD	50	30	Y	1400-1500	180	44.4%	22.2%	0.0%	5.6%	5.6%	0.0%	0.0%	5.6%	0.0%	0.0%	5.6%	0.0%	0.0%	0.0%	5.6%	0.0%	0.0%	0.0%	100.0%
Pak Tai Street	105	LD	50	30	Y	1500-1600	180	44.4%	22.2%	0.0%	5.6%	5.6%	0.0%	0.0%	5.6%	0.0%	0.0%	5.6%	0.0%	0.0%	0.0%	5.6%	0.0%	0.0%	0.0%	100.0%
Pak Tai Street	105	LD	50	30	Y	1600-1700	180	44.4%	22.2%	0.0%	5.6%	5.6%	0.0%	0.0%	5.6%	0.0%	0.0%	5.6%	0.0%	0.0%	0.0%	5.6%	0.0%	0.0%	0.0%	100.0%
Pak Tai Street	105	LD	50	30	Y	1700-1800	180	44.4%	22.2%	0.0%	5.6%	5.6%	0.0%	0.0%	5.6%	0.0%	0.0%	5.6%	0.0%	0.0%	0.0%	5.6%	0.0%	0.0%	0.0%	100.0%
Pak Tai Street	105	LD	50	30	Y	1800-1900	200	45.0%	25.0%	0.0%	5.0%	5.0%	0.0%	0.0%	5.0%	0.0%	0.0%	5.0%	0.0%	0.0%	0.0%	5.0%	0.0%	0.0%	0.0%	100.0%
Pak Tai Street	105	LD	50	30	Y	1900-2000	180	44.4%	22.2%	0.0%	5.6%	5.6%	0.0%	0.0%	5.6%	0.0%	0.0%	5.6%	0.0%	0.0%	0.0%	5.6%	0.0%	0.0%	0.0%	100.0%
Pak Tai Street	105	LD	50	30	Y	2000-2100	170	41.2%	23.5%	0.0%	5.9%	5.9%	0.0%	0.0%	5.9%	0.0%	0.0%	5.9%	0.0%	0.0%	0.0%	5.9%	0.0%	0.0%	0.0%	100.0%
Pak Tai Street	105	LD	50	30	Y	2100-2200	170	41.2%	23.5%	0.0%	5.9%	5.9%	0.0%	0.0%	5.9%	0.0%	0.0%	5.9%	0.0%	0.0%	0.0%	5.9%	0.0%	0.0%	0.0%	100.0%
Pak Tai Street	105	LD	50	30	Y	2200-2300	150	40.0%	20.0%	0.0%	6.7%	6.7%	0.0%	0.0%	6.7%	0.0%	0.0%	6.7%	0.0%	0.0%	0.0%	6.7%	0.0%	0.0%	0.0%	100.0%
Pak Tai Street	105	LD	50	30	Y	2300-0000	140	35.7%	21.4%	0.0%	7.1%	7.1%	0.0%	0.0%	7.1%	0.0%	0.0%	7.1%	0.0%	0.0%	0.0%	7.1%	0.0%	0.0%	0.0%	100.0%
Pak Tai Street	106	LD	50	30	Y	0000-0100	140	42.9%	21.4%	0.0%	7.1%	7.1%	0.0%	0.0%	7.1%	0.0%	0.0%	7.1%	0.0%	0.0%	0.0%	7.1%	0.0%	0.0%	0.0%	100.0%
Pak Tai Street	106	LD	50	30	Y	0100-0200	110	36.4%	18.2%	0.0%	9.1%	9.1%	0.0%	0.0%	9.1%	0.0%	0.0%	9.1%	0.0%	0.0%	0.0%	9.1%	0.0%	0.0%	0.0%	100.0%
Pak Tai Street	106	LD	50	30	Y	0200-0300	80	37.5%	25.0%	0.0%	12.5%	12.5%	0.0%	0.0%	0.0%	0.0%	0.0%	0.0%	0.0%	0.0%	0.0%	0.0%	12.5%	0.0%	0.0%	100.0%
Pak Tai Street	106	LD	50	30	Y	0300-0400	80	37.5%	25.0%	0.0%	12.5%	12.5%	0.0%	0.0%	0.0%	0.0%	0.0%	0.0%	0.0%	0.0%	0.0%	0.0%	12.5%	0.0%	0.0%	100.0%
Pak Tai Street	106	LD	50	30	Y	0400-0500	80	37.5%	25.0%	0.0%	12.5%	12.5%	0.0%	0.0%	0.0%	0.0%	0.0%	0.0%	0.0%	0.0%	0.0%	0.0%	12.5%	0.0%	0.0%	100.0%
Pak Tai Street	106	LD	50	30	Y	0500-0600	80	37.5%	25.0%	0.0%	12.5%	12.5%	0.0%	0.0%	0.0%	0.0%	0.0%	0.0%	0.0%	0.0%	0.0%	0.0%	12.5%	0.0%	0.0%	100.0%
Pak Tai Street	106	LD	50	30	Y	0600-0700	140	42.9%	21.4%	0.0%	7.1%	7.1%	0.0%	0.0%	7.1%	0.0%	0.0%	7.1%	0.0%	0.0%	0.0%	7.1%	0.0%	0.0%	0.0%	100.0%
Pak Tai Street	106	LD	50	29	Y	0700-0800	310	38.7%	22.6%	0.0%	6.5%	3.2%	3.2%	3.2%	0.0%	0.0%	3.2%	3.2%	3.2%	3.2%	0.0%	0.0%	6.5%	3.2%	0.0%	100.0%
Pak Tai Street	106	LD	50	29	Y	0800-0900	350	42.9%	22.9%	0.0%	5.7%	2.9%	2.9%	2.9%	0.0%	0.0%	2.9%	2.9%	2.9%	2.9%	0.0%	0.0%	5.7%	2.9%	0.0%	100.0%
Pak Tai Street	106	LD	50	29	Y	0900-1000	330	42.4%	21.2%	0.0%	6.1%	3.0%	3.0%	3.0%	0.0%	0.0%	3.0%	3.0%	3.0%	3.0%	0.0%	0.0%	6.1%	3.0%	0.0%	100.0%
Pak Tai Street	106	LD	50	29	Y	1000-1100	320	40.6%	21.9%	0.0%	6.3%	3.1%	3.1%	3.1%	0

Road Name	Road ID	Road Type	Speed Limit (km/hr)	Average Speed (km/hr)	Start Emission Estimated by Broad Brush Approach (Y/N)	Hour	Total Vehicles (Veh/hr)	01 - Private Cars	02 - Taxi	03 - Light Goods Vehicles <=2.5t	04 - Light Goods Vehicles 2.5-3.5t	05 - Light Goods Vehicles >3.5t	06 - Medium Goods Vehicles <=15t	07 - Medium Goods Vehicles 15-24t	08 - Public Light Buses	09 - Private Light Bus <=3.5t	10 - Private Light Bus >3.5t	11 - Non-franchised Bus<=6.4t	12 - Non-franchised Bus 6.4-15t	13 - Non-franchised Bus 15-24t	14 - Franchised Bus Single Deck	15 - Franchised Bus Double Deck	16 - Motorcycles	17 - Heavy Goods Vehicles >24t	18 - Non-franchised Bus >24t	Total
								PC	TAXI	LGV3	LGV4	LGV6	HGV7	HGV8	PLB	PV4	PV5	NFB6	NFB7	NFB8	FBSD	FBDD	MC	HGV9	NFB9	
Ma Hang Chung Road	108	LD	50	30	Y	1500-1600	290	37.9%	20.7%	0.0%	6.9%	3.4%	3.4%	3.4%	3.4%	0.0%	3.4%	3.4%	0.0%	3.4%	0.0%	3.4%	0.0%	6.9%	0.0%	0.0%	100.0%
Ma Hang Chung Road	108	LD	50	30	Y	1600-1700	300	40.0%	20.0%	0.0%	6.7%	3.3%	3.3%	3.3%	3.3%	0.0%	3.3%	3.3%	0.0%	3.3%	0.0%	3.3%	0.0%	6.7%	0.0%	0.0%	100.0%
Ma Hang Chung Road	108	LD	50	30	Y	1700-1800	290	37.9%	20.7%	0.0%	6.9%	3.4%	3.4%	3.4%	3.4%	0.0%	3.4%	3.4%	0.0%	3.4%	0.0%	3.4%	0.0%	6.9%	0.0%	0.0%	100.0%
Ma Hang Chung Road	108	LD	50	29	Y	1800-1900	300	40.0%	20.0%	0.0%	6.7%	3.3%	3.3%	3.3%	3.3%	0.0%	3.3%	3.3%	0.0%	3.3%	0.0%	3.3%	0.0%	6.7%	0.0%	0.0%	100.0%
Ma Hang Chung Road	108	LD	50	30	Y	1900-2000	290	37.9%	20.7%	0.0%	6.9%	3.4%	3.4%	3.4%	3.4%	0.0%	3.4%	3.4%	0.0%	3.4%	0.0%	3.4%	0.0%	6.9%	0.0%	0.0%	100.0%
Ma Hang Chung Road	108	LD	50	30	Y	2000-2100	240	37.5%	20.8%	0.0%	4.2%	4.2%	4.2%	4.2%	4.2%	0.0%	4.2%	4.2%	0.0%	4.2%	0.0%	4.2%	0.0%	4.2%	0.0%	0.0%	100.0%
Ma Hang Chung Road	108	LD	50	30	Y	2100-2200	240	37.5%	20.8%	0.0%	4.2%	4.2%	4.2%	4.2%	4.2%	0.0%	4.2%	4.2%	0.0%	4.2%	0.0%	4.2%	0.0%	4.2%	0.0%	0.0%	100.0%
Ma Hang Chung Road	108	LD	50	30	Y	2200-2300	240	37.5%	20.8%	0.0%	4.2%	4.2%	4.2%	4.2%	4.2%	0.0%	4.2%	4.2%	0.0%	4.2%	0.0%	4.2%	0.0%	4.2%	0.0%	0.0%	100.0%
Ma Hang Chung Road	108	LD	50	30	Y	2300-0000	210	33.3%	19.0%	0.0%	4.8%	4.8%	4.8%	4.8%	4.8%	0.0%	4.8%	4.8%	0.0%	4.8%	0.0%	4.8%	0.0%	4.8%	0.0%	0.0%	100.0%
Ma Hang Chung Road	109	LD	50	30	Y	0000-0100	80	37.5%	25.0%	0.0%	12.5%	12.5%	0.0%	0.0%	0.0%	0.0%	0.0%	0.0%	0.0%	0.0%	0.0%	0.0%	0.0%	12.5%	0.0%	0.0%	100.0%
Ma Hang Chung Road	109	LD	50	30	Y	0100-0200	60	33.3%	16.7%	0.0%	16.7%	16.7%	0.0%	0.0%	0.0%	0.0%	0.0%	0.0%	0.0%	0.0%	0.0%	0.0%	0.0%	16.7%	0.0%	0.0%	100.0%
Ma Hang Chung Road	109	LD	50	30	Y	0200-0300	40	25.0%	25.0%	0.0%	25.0%	0.0%	0.0%	0.0%	0.0%	0.0%	0.0%	0.0%	0.0%	0.0%	0.0%	0.0%	0.0%	25.0%	0.0%	0.0%	100.0%
Ma Hang Chung Road	109	LD	50	30	Y	0300-0400	40	25.0%	25.0%	0.0%	25.0%	0.0%	0.0%	0.0%	0.0%	0.0%	0.0%	0.0%	0.0%	0.0%	0.0%	0.0%	0.0%	25.0%	0.0%	0.0%	100.0%
Ma Hang Chung Road	109	LD	50	30	Y	0400-0500	40	25.0%	25.0%	0.0%	25.0%	0.0%	0.0%	0.0%	0.0%	0.0%	0.0%	0.0%	0.0%	0.0%	0.0%	0.0%	0.0%	25.0%	0.0%	0.0%	100.0%
Ma Hang Chung Road	109	LD	50	30	Y	0500-0600	50	40.0%	20.0%	0.0%	20.0%	0.0%	0.0%	0.0%	0.0%	0.0%	0.0%	0.0%	0.0%	0.0%	0.0%	0.0%	0.0%	20.0%	0.0%	0.0%	100.0%
Ma Hang Chung Road	109	LD	50	30	Y	0600-0700	80	37.5%	25.0%	0.0%	12.5%	12.5%	0.0%	0.0%	0.0%	0.0%	0.0%	0.0%	0.0%	0.0%	0.0%	0.0%	0.0%	12.5%	0.0%	0.0%	100.0%
Ma Hang Chung Road	109	LD	50	30	Y	0700-0800	120	41.7%	25.0%	0.0%	8.3%	8.3%	0.0%	0.0%	0.0%	0.0%	8.3%	0.0%	0.0%	0.0%	0.0%	0.0%	0.0%	8.3%	0.0%	0.0%	100.0%
Ma Hang Chung Road	109	LD	50	30	Y	0800-0900	130	46.2%	23.1%	0.0%	7.7%	7.7%	0.0%	0.0%	0.0%	0.0%	7.7%	0.0%	0.0%	0.0%	0.0%	0.0%	0.0%	7.7%	0.0%	0.0%	100.0%
Ma Hang Chung Road	109	LD	50	30	Y	0900-1000	120	41.7%	25.0%	0.0%	8.3%	8.3%	0.0%	0.0%	0.0%	0.0%	8.3%	0.0%	0.0%	0.0%	0.0%	0.0%	0.0%	8.3%	0.0%	0.0%	100.0%
Ma Hang Chung Road	109	LD	50	30	Y	1000-1100	120	41.7%	25.0%	0.0%	8.3%	8.3%	0.0%	0.0%	0.0%	0.0%	8.3%	0.0%	0.0%	0.0%	0.0%	0.0%	0.0%	8.3%	0.0%	0.0%	100.0%
Ma Hang Chung Road	109	LD	50	30	Y	1100-1200	120	41.7%	25.0%	0.0%	8.3%	8.3%	0.0%	0.0%	0.0%	0.0%	8.3%	0.0%	0.0%	0.0%	0.0%	0.0%	0.0%	8.3%	0.0%	0.0%	100.0%
Ma Hang Chung Road	109	LD	50	30	Y	1200-1300	170	41.2%	23.5%	0.0%	5.9%	5.9%	0.0%	5.9%	0.0%	0.0%	5.9%	0.0%	0.0%	5.9%	0.0%	0.0%	0.0%	5.9%	0.0%	0.0%	100.0%
Ma Hang Chung Road	109	LD	50	30	Y	1300-1400	170	41.2%	23.5%	0.0%	5.9%	5.9%	0.0%	5.9%	0.0%	0.0%	5.9%	0.0%	0.0%	5.9%	0.0%	0.0%	0.0%	5.9%	0.0%	0.0%	100.0%
Ma Hang Chung Road	109	LD	50	30	Y	1400-1500	170	41.2%	23.5%	0.0%	5.9%	5.9%	0.0%	5.9%	0.0%	0.0%	5.9%	0.0%	0.0%	5.9%	0.0%	0.0%	0.0%	5.9%	0.0%	0.0%	100.0%
Ma Hang Chung Road	109	LD	50	30	Y	1500-1600	170	41.2%	23.5%	0.0%	5.9%	5.9%	0.0%	5.9%	0.0%	0.0%	5.9%	0.0%	0.0%	5.9%	0.0%	0.0%	0.0%	5.9%	0.0%	0.0%	100.0%
Ma Hang Chung Road	109	LD	50	30	Y	1600-1700	180	44.4%	22.2%	0.0%	5.6%	5.6%	0.0%	5.6%	0.0%	0.0%	5.6%	0.0%	0.0%	5.6%	0.0%	0.0%	0.0%	5.6%	0.0%	0.0%	100.0%
Ma Hang Chung Road	109	LD	50	30	Y	1700-1800	180	44.4%	22.2%	0.0%	5.6%	5.6%	0.0%	5.6%	0.0%	0.0%	5.6%	0.0%	0.0%	5.6%	0.0%	0.0%	0.0%	5.6%	0.0%	0.0%	100.0%
Ma Hang Chung Road	109	LD	50	30	Y	1800-1900	180	44.4%	22.2%	0.0%	5.6%	5.6%	0.0%	5.6%	0.0%	0.0%	5.6%	0.0%	0.0%	5.6%	0.0%	0.0%	0.0%	5.6%	0.0%	0.0%	100.0%
Ma Hang Chung Road	109	LD	50	30	Y	1900-2000	170	41.2%	23.5%	0.0%	5.9%	5.9%	0.0%	5.9%	0.0%	0.0%	5.9%	0.0%	0.0%	5.9%	0.0%	0.0%	0.0%	5.9%	0.0%	0.0%	100.0%
Ma Hang Chung Road	109	LD	50	30	Y	2000-2100	150	40.0%	20.0%	0.0%	6.7%	6.7%	0.0%	6.7%	0.0%	0.0%	6.7%	0.0%	0.0%	6.7%	0.0%	0.0%	0.0%	6.7%	0.0%	0.0%	100.0%
Ma Hang Chung Road	109	LD	50	30	Y	2100-2200	150	40.0%	20.0%	0.0%	6.7%	6.7%	0.0%	6.7%	0.0%	0.0%	6.7%	0.0%	0.0%	6.7%	0.0%	0.0%	0.0%	6.7%	0.0%	0.0%	100.0%
Ma Hang Chung Road	109	LD	50	30	Y	2200-2300	150	40.0%	20.0%	0.0%	6.7%	6.7%	0.0%	6.7%	0.0%	0.0%	6.7%	0.0%	0.0%	6.7%	0.0%	0.0%	0.0%	6.7%	0.0%	0.0%	100.0%
Ma Hang Chung Road	109	LD	50	30	Y	2300-0000	140	35.7%	21.4%	0.0%	7.1%	7.1%	0.0%	7.1%	0.0%	0.0%	7.1%	0.0%	0.0%	7.1%	0.0%	0.0%	0.0%	7.1%	0.0%	0.0%	100.0%
Ma Hang Chung Road	110	LD	50	30	Y	0000-0100	150	40.0%	20.0%	0.0%	6.7%	6.7%	0.0%	6.7%	0.0%	0.0%	6.7%	0.0%	0.0%	0.0%	0.0%	0.0%	6.7%	6.7%	0.0%	0.0%	100.0%
Ma Hang Chung Road	110	LD	50	30	Y	0100-0200	120	33.3%	16.7%	0.0%	8.3%	8.3%	0.0%	8.3%	0.0%	0.0%	8.3%	0.0%	0.0%	0.0%	0.0%	0.0%	8.3%	8.3%	0.0%	0.0%	100.0%
Ma Hang Chung Road	110	LD	50	30	Y	0200-0300	90	33.3%	22.2%	0.0%	11.1%	11.1%	0.0%	0.0%	0.0%	0.0%	0.0%	0.0%	0.0%	0.0%	0.0%	0.0%	11.1%	11.1%	0.0%	0.0%	100.0%
Ma Hang Chung Road	110	LD	50	30	Y	0300-0400	70	28.6%	14.3%	0.0%	14.3%	14.3%	0.0%	0.0%	0.0%	0.0%	0.0%	0.0%	0.0%	0.0%	0.0%	0.0%	14.3%	14.3%	0.0%	0.0%	100.0%
Ma Hang Chung Road	110	LD	50	30	Y	0400-0500	70	28.6%	14.3%	0.0%	14.3%	14.3%	0.0%	0.0%	0.0%	0.0%	0.0%	0.0%	0.0%	0.0%	0.0%	0.0%	14.3%	14.3%	0.0%	0.0%	100.0%
Ma Hang Chung Road	110	LD	50	30	Y	0500-0600	90	33.3%	22.2%	0.0%	11.1%	11.1%	0.0%	0.0%	0.0%	0.0%	0.0%	0.0%	0.0%	0.0%	0.0%	0.0%	11.1%	11.1%	0.0%	0.0%	100.0%
Ma Hang Chung Road	110	LD	50	30	Y	0600-0700	160	37.5%	18.8%	0.0%	6.3%	6.3%	0.0%	6.3%	6.3%	0.0%	6.3%	0.0%	0.0%	0.0%	0.0%	0.0%	6.3%	6.3%	0.0%	0.0%	100.0%
Ma Hang Chung Road	110	LD	50	29	Y	0700-0800	330	36.4%	18.2%	0.0%	6.1%	3.0%	3.0%	3.0%	3.0%	0.0%	3.0%	3.0%	3.0%	3.0%	0.0%	0.0%	6.1%	6.1%	3.0%	0.0%	100.0%
Ma Hang Chung Road	110	LD	50	29	Y	0800-0900	360	38.9%	22.2%	0.0%	5.6%	2.8%	2.8%	2.8%	2.8%	0.0%	2.8%	2.8%	2.8%	2.8%	0.0%	0.0%	2.8%	5.6%	2.8%	0.0%	100.0%
Ma Hang Chung Road	110	LD	50	29	Y	0900-1000	340	38.2%	20.6%	0.0%	5.9%	2.9%	2.9%	2.9%	2.9%	0.0%	2.9%	2.9%	2.9%	2.9%	0.0%	0.0%	2.9%	5.9%	2.9%	0.0%	100.0%
Ma Hang Chung Road	110	LD	50	29	Y	1000-1100	330	36.4%	21.2%	0.0%	6.1%	3.0%	3.0%	3.0%	3.0%	0.0%	3.0%	3.0%	3.0%	3.0%	0.0%	0.0%	3.0%	6.1%	3.0%	0.0%	100.0%
Ma Hang Chung Road	110	LD	50	29	Y	1100-1200	340	38.2%	20.6%	0.0%	5.9%	2.9%	2.9%	2.9%	2.9%	0.0%	2.9%	2.9%	2.9%	2.9%	0.0%	0.0%	2.9%	5.9%	2.9%	0.0%	100.0%
Ma Hang Chung Road	110	LD	50	29	Y	1200-1300	340	41.2%	20.6%	0.0%	5.9%	2.9%	2.9%	2.9%	2.9%	0.0%	2.9%	2.9%	2.9%	2.9%	0.0%	0.0%	2.9%	5.9%	0.0%	0.0%	100.0%
Ma Hang Chung Road	110	LD	50	29	Y	1300-1400	340	41.2%	20.6%	0.0%	5.9%	2.9%	2.9%	2.9%	2.9%	0.0%	2.9%	2.9%	2.9%	2.9%	0.0%	0.0%	2.9%	5.9%	0.0%	0.0%	100.0%
Ma Hang Chung Road	110	LD	50	29	Y	1400-1500	360	41.7%	22.2%	0.0%	5.6%	2.8%	2.8%	2.8%	2.8%	0.0%	2.8%	2.8%	2.8%	2.8%	0.0%	0.0%	2.8%	5.6%	0.0%	0.0%	100.0%
Ma Hang Chung Road	110	LD	50	29	Y	1500-1600	360	41.7%	22.2%	0.0%	5.6%	2.8%	2.8%	2.8%	2.8%	0.0%	2.8%	2.8%	2.8%	2.8%	0.0%	0.0%	2.8%	5.6%	0.0%	0.0%	100.0%
Ma Hang Chung Road	110	LD	50	29	Y	1600-1700	360	41.7%	22.2%	0.0%	5.6%	2.8%	2.8%	2.8%	2.8%	0.0%	2.8%	2.8%	2.8%	2.8%	0.0%	0.0%	2.8%	5.6%	0.0%	0.0%	100.0%
Ma Hang Chung Road	110	LD	50	29	Y	1700-1800	360	41.7%	22.2%	0.0%	5.6%	2.8%	2.8%	2.8%	2.8%	0.0%	2.8%	2.8%	2.8%	2.8%	0.0%	0.0%	2.8%	5.6%	0.0%	0.0%	100.0%
Ma Hang Chung Road	110	LD	50	29	Y	1800-1900	370	43.2%	21.6%	0.0%	5.4%	2.7%	2.7%	2.7%	2.7%	0.0%	2.7%	2.7%	2.7%	2.7%	0.0%	0.0%	2.7%	5.4%	0.0%	0.0%	100.0%
Ma Hang Chung Road	110	LD	50	29	Y	1900-2000	340	41.2%	20.6%	0.0%	5.9%	2.9%	2.9%	2.9%	2.9%	0.0%	2.9%	2.9%	2.9%	2.9%	0.0%	0.0%	2.9%	5.9%	0.0%	0.0%	100.0%
Ma Hang Chung Road	110	LD	50	29	Y	2000-2100	310	38.7%	19.4%	0.0%	6.5%	3.2%	3.2%	3.2%	3.2%	0.0%	3.2%	3.2%	3.2%	3.2%	0.0%	0.0%	3.2%	6.5%	0.0%	0.0%	100.0%
Ma Hang Chung Road	110	LD	50	29	Y	2100-2200	330	39.4%	21.2%	0.0%	6.1%	3.0%	3.0%	3.0%	3.0%	0.0%	3.0%	3.0%	3.0%	3.0%	0.0%	0.0%	3.0%	6.1%	0.0%	0.0%	100.0%
Ma Hang Chung Road	110	LD	50	30	Y	2200-2300	310	38.7%	19.4%	0.0%	6.5%	3.2%	3.2%	3.2%	3.2%	0.0%	3.2%	3.2%	3.2%	3.2%	0.0%	0.0%	3.2%	6.5%	0.0%	0.0%	100.0%
Ma Hang Chung Road	110	LD	50	30	Y	2300-0000	260	38.5%	19.2%	0.0%	3.8%	3.8%	3.8%	3.8%	3.8%	0.0%	3.8%	3.8%	3.8%	3.8%	0.0%	0.0%	3.8%	3.8%	0.0%	0.0%	100.0%
Sheung Heung Road	111	LD	50	29	Y	0000-0100	180	27.8%	16.7%	0.0%	11.1%	5.6%	5.6%	5.6%	5.6%	0.0%	5.6%	0.0%	0.0%	0.0%	0.0%	0.0%	11.1%	5.6%	0.0%	0.0%	100.0%
Sheung Heung Road	111	LD	50	30	Y	0100-0200	140	28.6%	14.3%	0.0%	14.3%	7.1%	7.1%	7.1%	0.0%	0.0%	7.1%	0.0%	0.0%	0.0%	0.0%	0.0%	7.1%	7.1%	0.0%	0.0%	100.0%
Sheung Heung Road	111	LD	50	30	Y	0200-0300	100	30.0%	20.0%	0.0%	10.0%	10.0%	0.0%	10.0%	0.0%	0.0%	0.0%	0.0%	0.0%	0.0%	0.0%	0.0%	10.0%	10.0%	0.0%	0.0%	100.0%
Sheung Heung Road	111	LD	50	30	Y	0300-0400	80	25.0%	12.5%	0.0%	12.5%	12.5%	0.0%	12.5%	0.0%	0.0%	0.0%	0.0%	0.0%	0.0%	0.0%	0.0%	12.5%	12.5%	0.0%	0.0%	100.0%
Sheung Heung Road	111	LD	50	30	Y	0400-0500	80	25.0%	12.5%	0.0%	12.5%	12.5%	0.0%	12.5%	0.0%	0.0%	0.0%	0.0%	0.0%	0.0%	0.0%	0.0%	12.5%	12.5%	0.0%	0.0%	100.0%
Sheung Heung Road	111	LD	50	30	Y	0500-0600	130	23.1%	15.4%	0.0%	7.7%	7.7%	0.0%	7.7%	7.7%	0.0%	0.0%	0.0%	0.0%	0.0%	0.0%	0.0%	23.1%	7.7%	0.0%	0.0%	100.0%
Sheung Heung Road	111	LD	50	28	Y	0600-0700	230	21.7%	13.0%	0.0%	8.7%	4.3%	4.3%	4.3%	8.7%	0.0%	4.3%	0.0%	0.0%	0.0%	0.0%	0.0%	26.1%	4.3%	0.0%	0.0%	100.0%
Sheung Heung Road	111	LD	50	26	Y	0700-0800	390	25.6%	12.8%	0.0%	10.3%	5.1%	2.6%	2.6%	7.7%	0.0%	2.6%	2.6%	0.0%	0.0%	2.6%	0.0%	20.5%	2.6%	2.6%	0.0%	100.0%
Sheung Heung Road	111	LD	50	25	Y	0800-0900	450	28.9%	15.6%	0.0%	11.1%	4.4%	2.2%	2.2%	6.7%	0.0%	2.2%	2.2%	0.0%	0.0%	2.2%	0.0%	15.6%	4.4%	2.2%	0.0%	100.0%
Sheung Heung Road	111	LD	50	26	Y	0900-1000	390	28.2%	15.4%	0.0%	10.3%	5.1%	2.6%	2.6%	5.1%	0.0%	2.6%	2.6%	0.0%	0.0%	2.6%	0.0%	15.4%	5.1%	2.6%	0.0%	100.0%
Sheung Heung Road	111	LD	50	26	Y	1000-1100	390	28.2%	15.4%	0.0%	10.3%	5.1%	2.6%	2.6%	5.1%	0.0%	2.6%	2.6%	0.0%	0.0%	2.6%	0.0%	15.4%	5.1%	2.6%	0.0%	100.0%
Sheung Heung Road	111	LD	50	26	Y	1100-1200	400	27.5%	15.0%	0.0%	12.5%	5.0%	2.5%	2.5%	5.0%	0.0%	2.5%	2.5%	0.0%	0.0%	2.5%	0.0%	15.0%	5.0%	2.5%	0.0%	100.0%
Sheung Heung Road	111	LD	50	27	Y	1200-1300	300	20.0%	10.0%	0.0%	10.0%	3.3%	3.3%	3.3%	10.0%	0.0%	3.3%	0.0%	0.0%	0.0%	3.3%	0.0%	26.7%	3.3%	3.3%	0.0%	100.0%
Sheung Heung Road	111	LD	50	27	Y	1300-1400	300	20.0%	10.0%	0.0%	10.0%	3.3%	3.3%	3.3%	10.0%	0.0%	3.3%	0.0%	0.0%	0.0%	3.3%	0.0%	26.7%	3.3%	3.3%	0.0%	100.0%
Sheung Heung Road	111	LD	50	27	Y	1400-1500	300	20.0%	10.0%	0.0%	10.0%	3.3%	3.3%	3.3%	10.0%	0.0%	3.3%	0.0%	0.0%	0.0%	3.3%	0.0%	26.7%	3.3%	3.3%	0.0%	100.0%
Sheung Heung Road	111	LD	50	27	Y	1500-1600	300	20.0%	10.0%	0.0%	10.0%	3.3%	3.3%	3.3%	10.0%	0.0%	3.3%	0.0%	0.0%	0.0%	3.3%	0.0%	26.7%	3.3%	3.3%	0.0%	100.0%
Sheung Heung Road	111	LD	50	27	Y	1600-1700	320	21.9%	12.5%	0.0%	9.4%	3.1%	3.1%	3.1%	9.4%	0.0%	3.1%	0.0%	0.0%	0.0%	3.1%	0.0%	25.0%	3.1%	3.1%	0.0%	100.0%
Sheung Heung Road	111	LD	50	27	Y	1700-1800	320	21.9%	12.5%	0.0%	9.4%	3.1%	3.1%	3.1%	9.4%	0.0%	3.1%	0.0%	0.0%	0.0%	3.1%	0.0%	25.0%	3.1%	3.1%	0.0%	100.0%
Sheung Heung Road	111	LD	50	27	Y	1800-1900	320	21.9%	12.5%	0.0%	9.4%	3.1%	3.1%	3.1%	9.4%	0.0%	3.1%	0.0%	0.0%	0.0%	3.1%	0.0%	25.0%	3.1%	3.1%	0.0%	100.0%
Sheung Heung Road	111	LD	50	28	Y	1900-2000	290	20.7%	10.3%	0.0%	10.3%	3.4%	3.4%	3.4%	10.3%	0.0%	3.4%	0.0%	0.0%	0.0%	3.4%	0.0%	24.1%	3.4%	3.4%	0.0%	100.0%
Sheung Heung Road	111	LD	50	28	Y	2000-2100	250	20.0%	12.0%	0.0%	8.0%	4.0%	4.0%	4.0%	8.0%	0.0%	4.0%	0.0%	0.0%	0.0%	4.0%	0.0%	24.0%	4.0%	4.0%	0.0%	100.0%
Sheung Heung Road	111	LD	50	28	Y	2100-2200	260	23.1%	11.5%	0.0%	7.7%	3.8%	3.8%	3.8%	7.7%	0.0%	3.8%	0.0%	0.0%	0.0%	3.8%	0.0%	23.1%	3.8%	3.8%	0.0%	100.0%
Sheung Heung Road	111	LD	50	29	Y	2200-2300	250	20.0%	12.0%	0.0%	8.0%	4.0%	4.0%	4.0%	8.0%	0.0%	4.0%	0.0%	0.0%	0.0%	4.0%	0.0%	24.0%	4.0%	4.0%	0.0%	100.0%
Sheung Heung Road	111	LD	50	29	Y	2300-0000	220	18.2%	9.1%	0.0%	9.1%	4.5%	4.5%	4.5%	9.1%	0.0%	4.5%	0.0%	0.0%	0.0%	4.5%	0.0%	22.7%	4.5%	4.5%	0.0%	100.0%
Sheung Heung Road	112	LD	50	30	Y	0000-0100	60	33.3%	16.7%	0.0%	16.7%	16.7%	0.0%	0.0%	0.0%	0.0%	0.0%	0.0%	0.0%	0.0%	0.0%	0.0%	0.0%	16.7%	0.0%	0.0%	100.0%
Sheung Heung Road	112	LD	50	30	Y	0100-0200	50	20.0%	20.0%	0.0%	20.0%	20.0%	0.0%	0.0%	0.0%	0.0%	0.0%	0.0%	0.0%	0.0%	0.0%	0.0%	0.0%	20.0%	0.0%	0.0%	100.0%
Sheung Heung Road	112	LD	50	30	Y	0200-0300	40	25.0%	25.0%	0.0%	25.0%	0.0%	0.0%	0.0%	0.0%	0.0%	0.0%	0.0%	0.0%	0.0%	0.0%	0.0%	0.0%	25.0%	0.0%	0.0%	100.0%
Sheung Heung Road	112	LD	50	30	Y	0300-0400	30	33.3%	33.3%	0.0%	33.3%	0.0%	0.0%	0.0%	0.0%	0.0%	0.0%	0.0%	0.0%	0.0%	0.0%	0.0%	0.0%	0.0%	0.0%	0.0%	100.0%
Sheung Heung Road	112	LD	50	30	Y	0400-0500	30	33.3%	33.3%	0.0%	33.3%	0.0%	0.0%	0.0%	0.0%	0.0%	0.0%	0.0%	0.0%	0.0%	0.0%	0.0%	0.0%	0.0%	0.0%	0.0%	100.0%
Sheung Heung Road	112	LD	50	30	Y	0500-0600	40	25.0%	25.0%	0.0%	25.0%	0.0%	0.0%	0.0%	0.0%	0.0%	0.0%	0.0%	0.0%	0.0%	0.0%	0.0%	0.0%	25.0%	0.0%	0.0%	100.0%
Sheung Heung Road	112	LD	50	30	Y	0600-0700	60	33.3%	16.7%	0.0%	16.7%	16.7%	0.0%	0.0%	0.0%	0.0%	0.0%	0.0%	0.0%	0.0%	0.0%	0.0%	0.0%	16.7%	0.0%	0.0%	100.0%
Sheung Heung Road	112	LD	50	30	Y	0700-0800	90	33.3%	22.2%	0.0%	11.1%	11.1%	0.0%	0.0%	0.0%	0.0%	11.1%	0.0%	0.0%	0.0%	0.0%	0.0%	0.0%	11.1%	0.0%	0.0%	100.0%
Sheung Heung Road	112	LD	50	30	Y	0800-0900	100	40.0%	20.0%	0.0%	10.0%	10.0%	0.0%	0.0%	0.0%	0.0%	10.0%	0.0%	0.0%	0.0%	0.0%	0.0%	0.0%	10.0%	0.0%	0.0%	100.0%
Sheung Heung Road	112	LD	50	30	Y	0900-1000	90	33.3%	22.2%	0.0%	11.1%	11.1%	0.0%	0.0%	0.0%	0.0%	11.1%	0.0%	0.0%	0.0%	0.0%	0.0%	0.0%	11.1%	0.0%	0.0%	100.0%
Sheung Heung Road	112	LD	50	30	Y	1000-1100	90	33.3%	22.2%	0.0%	11.1%	11.1%	0.0%	0.0%	0.0%	0.0%	11.1%	0.0%	0.0%	0.0%	0.0%	0.0%	0.0%	11.1%	0.0%	0.0%	100.0%
Sheung Heung Road	112	LD	50	30	Y	1100-1200	90	33.3%	22.2%	0.0%	11.1%	11.1%	0.0%	0.0%	0.0%	0.0%	11.1%	0.0%	0.0%	0.0%	0.0%	0.0%	0.0%	11.1%	0.0%	0.0%	100.0%
Sheung Heung Road	112	LD	50	30	Y	1200-1300	70	28.6%	14.3%	0.0%	14.3%	14.3%	0.0%	14.3%	0.0%	0.0%	0.0%	0.0%	0.0%	0.0%	0.0%	0.0%	0.0%	14.3%	0.0%	0.0%	100.0%
Sheung Heung Road	112	LD	50	30	Y	1300-1400	80

Road Name	Road ID	Road Type	Speed Limit (km/hr)	Average Speed (km/hr)	Start Emission Estimated by Broad Brush Approach (Y/N)	Hour	Total Vehicles (Veh/hr)	01 - Private Cars	02 - Taxi	03 - Light Goods Vehicles <=2.5t	04 - Light Goods Vehicles 2.5-3.5t	05 - Light Goods Vehicles >3.5t	06 - Medium Goods Vehicles <=15t	07 - Medium Goods Vehicles 15-24t	08 - Public Light Buses	09 - Private Light Bus <=3.5t	10 - Private Light Bus >3.5t	11 - Non-franchised Bus<=6.4t	12 - Non-franchised Bus 6.4-15t	13 - Non-franchised Bus 15-24t	14 - Franchised Bus Single Deck	15 - Franchised Bus Double Deck	16 - Motorcycles	17 - Heavy Goods Vehicles >24t	18 - Non-franchised Bus >24t	Total
								PC	TAXI	LGV3	LGV4	LGV6	HGV7	HGV8	PLB	PV4	PV5	NFB6	NFB7	NFB8	FBSD	FBDD	MC	HGV9	NFB9	
Gillies Avenue North	114	LD	50	30	Y	2300-0000	120	25.0%	16.7%	0.0%	8.3%	8.3%	0.0%	8.3%	8.3%	0.0%	8.3%	0.0%	0.0%	0.0%	0.0%	8.3%	8.3%	0.0%	0.0%	100.0%
Pak Kung Street	115	DD	50	40	Y	0000-0100	40	25.0%	25.0%	0.0%	25.0%	25.0%	0.0%	0.0%	0.0%	0.0%	0.0%	0.0%	0.0%	0.0%	0.0%	0.0%	0.0%	0.0%	0.0%	100.0%
Pak Kung Street	115	DD	50	40	Y	0100-0200	40	25.0%	25.0%	0.0%	25.0%	25.0%	0.0%	0.0%	0.0%	0.0%	0.0%	0.0%	0.0%	0.0%	0.0%	0.0%	0.0%	0.0%	0.0%	100.0%
Pak Kung Street	115	DD	50	40	Y	0200-0300	30	33.3%	33.3%	0.0%	33.3%	0.0%	0.0%	0.0%	0.0%	0.0%	0.0%	0.0%	0.0%	0.0%	0.0%	0.0%	0.0%	0.0%	0.0%	100.0%
Pak Kung Street	115	DD	50	40	Y	0300-0400	30	33.3%	33.3%	0.0%	33.3%	0.0%	0.0%	0.0%	0.0%	0.0%	0.0%	0.0%	0.0%	0.0%	0.0%	0.0%	0.0%	0.0%	0.0%	100.0%
Pak Kung Street	115	DD	50	40	Y	0400-0500	30	33.3%	33.3%	0.0%	33.3%	0.0%	0.0%	0.0%	0.0%	0.0%	0.0%	0.0%	0.0%	0.0%	0.0%	0.0%	0.0%	0.0%	0.0%	100.0%
Pak Kung Street	115	DD	50	40	Y	0500-0600	30	33.3%	33.3%	0.0%	33.3%	0.0%	0.0%	0.0%	0.0%	0.0%	0.0%	0.0%	0.0%	0.0%	0.0%	0.0%	0.0%	0.0%	0.0%	100.0%
Pak Kung Street	115	DD	50	40	Y	0600-0700	40	25.0%	25.0%	0.0%	25.0%	25.0%	0.0%	0.0%	0.0%	0.0%	0.0%	0.0%	0.0%	0.0%	0.0%	0.0%	0.0%	0.0%	0.0%	100.0%
Pak Kung Street	115	DD	50	40	Y	0700-0800	60	16.7%	16.7%	0.0%	16.7%	16.7%	0.0%	16.7%	0.0%	0.0%	0.0%	0.0%	0.0%	0.0%	0.0%	0.0%	16.7%	0.0%	0.0%	100.0%
Pak Kung Street	115	DD	50	40	Y	0800-0900	60	16.7%	16.7%	0.0%	16.7%	16.7%	0.0%	16.7%	0.0%	0.0%	0.0%	0.0%	0.0%	0.0%	0.0%	0.0%	16.7%	0.0%	0.0%	100.0%
Pak Kung Street	115	DD	50	40	Y	0900-1000	60	16.7%	16.7%	0.0%	16.7%	16.7%	0.0%	16.7%	0.0%	0.0%	0.0%	0.0%	0.0%	0.0%	0.0%	0.0%	16.7%	0.0%	0.0%	100.0%
Pak Kung Street	115	DD	50	40	Y	1000-1100	60	16.7%	16.7%	0.0%	16.7%	16.7%	0.0%	16.7%	0.0%	0.0%	0.0%	0.0%	0.0%	0.0%	0.0%	0.0%	16.7%	0.0%	0.0%	100.0%
Pak Kung Street	115	DD	50	40	Y	1100-1200	60	16.7%	16.7%	0.0%	16.7%	16.7%	0.0%	16.7%	0.0%	0.0%	0.0%	0.0%	0.0%	0.0%	0.0%	0.0%	16.7%	0.0%	0.0%	100.0%
Pak Kung Street	115	DD	50	40	Y	1200-1300	60	33.3%	16.7%	0.0%	16.7%	16.7%	0.0%	0.0%	0.0%	0.0%	0.0%	0.0%	0.0%	0.0%	0.0%	0.0%	16.7%	0.0%	0.0%	100.0%
Pak Kung Street	115	DD	50	40	Y	1300-1400	60	33.3%	16.7%	0.0%	16.7%	16.7%	0.0%	0.0%	0.0%	0.0%	0.0%	0.0%	0.0%	0.0%	0.0%	0.0%	16.7%	0.0%	0.0%	100.0%
Pak Kung Street	115	DD	50	40	Y	1400-1500	60	33.3%	16.7%	0.0%	16.7%	16.7%	0.0%	0.0%	0.0%	0.0%	0.0%	0.0%	0.0%	0.0%	0.0%	0.0%	16.7%	0.0%	0.0%	100.0%
Pak Kung Street	115	DD	50	40	Y	1500-1600	60	33.3%	16.7%	0.0%	16.7%	16.7%	0.0%	0.0%	0.0%	0.0%	0.0%	0.0%	0.0%	0.0%	0.0%	0.0%	16.7%	0.0%	0.0%	100.0%
Pak Kung Street	115	DD	50	40	Y	1600-1700	60	33.3%	16.7%	0.0%	16.7%	16.7%	0.0%	0.0%	0.0%	0.0%	0.0%	0.0%	0.0%	0.0%	0.0%	0.0%	16.7%	0.0%	0.0%	100.0%
Pak Kung Street	115	DD	50	40	Y	1700-1800	60	33.3%	16.7%	0.0%	16.7%	16.7%	0.0%	0.0%	0.0%	0.0%	0.0%	0.0%	0.0%	0.0%	0.0%	0.0%	16.7%	0.0%	0.0%	100.0%
Pak Kung Street	115	DD	50	40	Y	1800-1900	60	33.3%	16.7%	0.0%	16.7%	16.7%	0.0%	0.0%	0.0%	0.0%	0.0%	0.0%	0.0%	0.0%	0.0%	0.0%	16.7%	0.0%	0.0%	100.0%
Pak Kung Street	115	DD	50	40	Y	1900-2000	60	33.3%	16.7%	0.0%	16.7%	16.7%	0.0%	0.0%	0.0%	0.0%	0.0%	0.0%	0.0%	0.0%	0.0%	0.0%	16.7%	0.0%	0.0%	100.0%
Pak Kung Street	115	DD	50	40	Y	2000-2100	60	33.3%	16.7%	0.0%	16.7%	16.7%	0.0%	0.0%	0.0%	0.0%	0.0%	0.0%	0.0%	0.0%	0.0%	0.0%	16.7%	0.0%	0.0%	100.0%
Pak Kung Street	115	DD	50	40	Y	2100-2200	60	33.3%	16.7%	0.0%	16.7%	16.7%	0.0%	0.0%	0.0%	0.0%	0.0%	0.0%	0.0%	0.0%	0.0%	0.0%	16.7%	0.0%	0.0%	100.0%
Pak Kung Street	115	DD	50	40	Y	2200-2300	60	33.3%	16.7%	0.0%	16.7%	16.7%	0.0%	0.0%	0.0%	0.0%	0.0%	0.0%	0.0%	0.0%	0.0%	0.0%	16.7%	0.0%	0.0%	100.0%
Pak Kung Street	115	DD	50	40	Y	2300-0000	50	20.0%	20.0%	0.0%	20.0%	20.0%	0.0%	0.0%	0.0%	0.0%	0.0%	0.0%	0.0%	0.0%	0.0%	0.0%	20.0%	0.0%	0.0%	100.0%
Pak Kung Street	116	DD	50	37	Y	0000-0100	320	37.5%	18.8%	0.0%	12.5%	6.3%	3.1%	3.1%	0.0%	0.0%	3.1%	3.1%	0.0%	3.1%	0.0%	0.0%	6.3%	3.1%	0.0%	100.0%
Pak Kung Street	116	DD	50	39	Y	0100-0200	230	34.8%	17.4%	0.0%	13.0%	4.3%	4.3%	4.3%	0.0%	0.0%	4.3%	4.3%	0.0%	4.3%	0.0%	0.0%	4.3%	4.3%	0.0%	100.0%
Pak Kung Street	116	DD	50	40	Y	0200-0300	160	37.5%	18.8%	0.0%	12.5%	6.3%	6.3%	6.3%	0.0%	0.0%	6.3%	0.0%	0.0%	0.0%	0.0%	0.0%	6.3%	0.0%	0.0%	100.0%
Pak Kung Street	116	DD	50	40	Y	0300-0400	130	30.8%	15.4%	0.0%	15.4%	7.7%	7.7%	7.7%	0.0%	0.0%	7.7%	0.0%	0.0%	0.0%	0.0%	0.0%	7.7%	0.0%	0.0%	100.0%
Pak Kung Street	116	DD	50	40	Y	0400-0500	130	30.8%	15.4%	0.0%	15.4%	7.7%	7.7%	7.7%	0.0%	0.0%	7.7%	0.0%	0.0%	0.0%	0.0%	0.0%	7.7%	0.0%	0.0%	100.0%
Pak Kung Street	116	DD	50	40	Y	0500-0600	160	37.5%	18.8%	0.0%	12.5%	6.3%	6.3%	6.3%	0.0%	0.0%	6.3%	0.0%	0.0%	0.0%	0.0%	0.0%	6.3%	0.0%	0.0%	100.0%
Pak Kung Street	116	DD	50	37	Y	0600-0700	320	37.5%	18.8%	0.0%	12.5%	6.3%	3.1%	3.1%	0.0%	0.0%	3.1%	3.1%	0.0%	3.1%	0.0%	0.0%	6.3%	3.1%	0.0%	100.0%
Pak Kung Street	116	DD	50	33	Y	0700-0800	570	40.4%	21.1%	1.8%	12.3%	5.3%	1.8%	1.8%	0.0%	1.8%	1.8%	1.8%	1.8%	1.8%	0.0%	0.0%	5.3%	1.8%	0.0%	100.0%
Pak Kung Street	116	DD	50	30	Y	0800-0900	670	43.3%	22.4%	1.5%	11.9%	4.5%	1.5%	1.5%	0.0%	1.5%	1.5%	1.5%	1.5%	1.5%	0.0%	0.0%	4.5%	1.5%	0.0%	100.0%
Pak Kung Street	116	DD	50	32	Y	0900-1000	600	41.7%	21.7%	1.7%	11.7%	5.0%	1.7%	1.7%	0.0%	1.7%	1.7%	1.7%	1.7%	1.7%	0.0%	0.0%	5.0%	1.7%	0.0%	100.0%
Pak Kung Street	116	DD	50	32	Y	1000-1100	590	40.7%	22.0%	1.7%	11.9%	5.1%	1.7%	1.7%	0.0%	1.7%	1.7%	1.7%	1.7%	1.7%	0.0%	0.0%	5.1%	1.7%	0.0%	100.0%
Pak Kung Street	116	DD	50	31	Y	1100-1200	620	41.9%	21.0%	1.6%	12.9%	4.8%	1.6%	1.6%	0.0%	1.6%	1.6%	1.6%	1.6%	1.6%	0.0%	0.0%	4.8%	1.6%	0.0%	100.0%
Pak Kung Street	116	DD	50	36	Y	1200-1300	410	41.5%	22.0%	0.0%	9.8%	4.9%	2.4%	2.4%	0.0%	0.0%	2.4%	2.4%	2.4%	2.4%	0.0%	0.0%	4.9%	2.4%	0.0%	100.0%
Pak Kung Street	116	DD	50	35	Y	1300-1400	410	41.5%	22.0%	0.0%	9.8%	4.9%	2.4%	2.4%	0.0%	0.0%	2.4%	2.4%	2.4%	2.4%	0.0%	0.0%	4.9%	2.4%	0.0%	100.0%
Pak Kung Street	116	DD	50	35	Y	1400-1500	410	41.5%	22.0%	0.0%	9.8%	4.9%	2.4%	2.4%	0.0%	0.0%	2.4%	2.4%	2.4%	2.4%	0.0%	0.0%	4.9%	2.4%	0.0%	100.0%
Pak Kung Street	116	DD	50	35	Y	1500-1600	410	41.5%	22.0%	0.0%	9.8%	4.9%	2.4%	2.4%	0.0%	0.0%	2.4%	2.4%	2.4%	2.4%	0.0%	0.0%	4.9%	2.4%	0.0%	100.0%
Pak Kung Street	116	DD	50	35	Y	1600-1700	420	42.9%	21.4%	0.0%	9.5%	4.8%	2.4%	2.4%	0.0%	0.0%	2.4%	2.4%	2.4%	2.4%	0.0%	0.0%	4.8%	2.4%	0.0%	100.0%
Pak Kung Street	116	DD	50	35	Y	1700-1800	420	42.9%	21.4%	0.0%	9.5%	4.8%	2.4%	2.4%	0.0%	0.0%	2.4%	2.4%	2.4%	2.4%	0.0%	0.0%	4.8%	2.4%	0.0%	100.0%
Pak Kung Street	116	DD	50	35	Y	1800-1900	440	43.2%	22.7%	0.0%	9.1%	4.5%	2.3%	2.3%	0.0%	0.0%	2.3%	2.3%	2.3%	2.3%	0.0%	0.0%	4.5%	2.3%	0.0%	100.0%
Pak Kung Street	116	DD	50	35	Y	1900-2000	410	41.5%	22.0%	0.0%	9.8%	4.9%	2.4%	2.4%	0.0%	0.0%	2.4%	2.4%	2.4%	2.4%	0.0%	0.0%	4.9%	2.4%	0.0%	100.0%
Pak Kung Street	116	DD	50	37	Y	2000-2100	340	41.2%	20.6%	0.0%	8.8%	2.9%	2.9%	2.9%	0.0%	0.0%	2.9%	2.9%	2.9%	2.9%	0.0%	0.0%	5.9%	2.9%	0.0%	100.0%
Pak Kung Street	116	DD	50	36	Y	2100-2200	380	39.5%	21.1%	0.0%	10.5%	5.3%	2.6%	2.6%	0.0%	0.0%	2.6%	2.6%	2.6%	2.6%	0.0%	0.0%	5.3%	2.6%	0.0%	100.0%
Pak Kung Street	116	DD	50	37	Y	2200-2300	340	41.2%	20.6%	0.0%	8.8%	2.9%	2.9%	2.9%	0.0%	0.0%	2.9%	2.9%	2.9%	2.9%	0.0%	0.0%	5.9%	2.9%	0.0%	100.0%
Pak Kung Street	116	DD	50	38	Y	2300-0000	300	36.7%	20.0%	0.0%	10.0%	3.3%	3.3%	3.3%	0.0%	0.0%	3.3%	3.3%	3.3%	3.3%	0.0%	0.0%	6.7%	3.3%	0.0%	100.0%
Gillies Avenue North	117	LD	50	30	Y	0000-0100	50	20.0%	20.0%	0.0%	20.0%	20.0%	0.0%	0.0%	0.0%	0.0%	0.0%	0.0%	0.0%	0.0%	0.0%	0.0%	20.0%	0.0%	0.0%	100.0%
Gillies Avenue North	117	LD	50	30	Y	0100-0200	50	20.0%	20.0%	0.0%	20.0%	20.0%	0.0%	0.0%	0.0%	0.0%	0.0%	0.0%	0.0%	0.0%	0.0%	0.0%	20.0%	0.0%	0.0%	100.0%
Gillies Avenue North	117	LD	50	30	Y	0200-0300	30	33.3%	33.3%	0.0%	33.3%	0.0%	0.0%	0.0%	0.0%	0.0%	0.0%	0.0%	0.0%	0.0%	0.0%	0.0%	0.0%	0.0%	0.0%	100.0%
Gillies Avenue North	117	LD	50	30	Y	0300-0400	30	33.3%	33.3%	0.0%	33.3%	0.0%	0.0%	0.0%	0.0%	0.0%	0.0%	0.0%	0.0%	0.0%	0.0%	0.0%	0.0%	0.0%	0.0%	100.0%
Gillies Avenue North	117	LD	50	30	Y	0400-0500	30	33.3%	33.3%	0.0%	33.3%	0.0%	0.0%	0.0%	0.0%	0.0%	0.0%	0.0%	0.0%	0.0%	0.0%	0.0%	0.0%	0.0%	0.0%	100.0%
Gillies Avenue North	117	LD	50	30	Y	0500-0600	30	33.3%	33.3%	0.0%	33.3%	0.0%	0.0%	0.0%	0.0%	0.0%	0.0%	0.0%	0.0%	0.0%	0.0%	0.0%	0.0%	0.0%	0.0%	100.0%
Gillies Avenue North	117	LD	50	30	Y	0600-0700	50	20.0%	20.0%	0.0%	20.0%	20.0%	0.0%	0.0%	0.0%	0.0%	0.0%	0.0%	0.0%	0.0%	0.0%	0.0%	20.0%	0.0%	0.0%	100.0%
Gillies Avenue North	117	LD	50	30	Y	0700-0800	70	28.6%	14.3%	0.0%	14.3%	14.3%	0.0%	14.3%	0.0%	0.0%	0.0%	0.0%	0.0%	0.0%	0.0%	0.0%	14.3%	0.0%	0.0%	100.0%
Gillies Avenue North	117	LD	50	30	Y	0800-0900	70	28.6%	14.3%	0.0%	14.3%	14.3%	0.0%	14.3%	0.0%	0.0%	0.0%	0.0%	0.0%	0.0%	0.0%	0.0%	14.3%	0.0%	0.0%	100.0%
Gillies Avenue North	117	LD	50	30	Y	0900-1000	70	28.6%	14.3%	0.0%	14.3%	14.3%	0.0%	14.3%	0.0%	0.0%	0.0%	0.0%	0.0%	0.0%	0.0%	0.0%	14.3%	0.0%	0.0%	100.0%
Gillies Avenue North	117	LD	50	30	Y	1000-1100	70	28.6%	14.3%	0.0%	14.3%	14.3%	0.0%	14.3%	0.0%	0.0%	0.0%	0.0%	0.0%	0.0%	0.0%	0.0%	14.3%	0.0%	0.0%	100.0%
Gillies Avenue North	117	LD	50	30	Y	1100-1200	70	28.6%	14.3%	0.0%	14.3%	14.3%	0.0%	14.3%	0.0%	0.0%	0.0%	0.0%	0.0%	0.0%	0.0%	0.0%	14.3%	0.0%	0.0%	100.0%
Gillies Avenue North	117	LD	50	30	Y	1200-1300	110	36.4%	18.2%	0.0%	9.1%	9.1%	0.0%	9.1%	0.0%	0.0%	0.0%	0.0%	0.0%	0.0%	0.0%	0.0%	9.1%	0.0%	0.0%	100.0%
Gillies Avenue North	117	LD	50	30	Y	1300-1400	110	36.4%	18.2%	0.0%	9.1%	9.1%	0.0%	9.1%	0.0%	0.0%	0.0%	0.0%	0.0%	0.0%	0.0%	0.0%	9.1%	0.0%	0.0%	100.0%
Gillies Avenue North	117	LD	50	30	Y	1400-1500	110	36.4%	18.2%	0.0%	9.1%	9.1%	0.0%	9.1%	0.0%	0.0%	0.0%	0.0%	0.0%	0.0%	0.0%	0.0%	9.1%	0.0%	0.0%	100.0%
Gillies Avenue North	117	LD	50	30	Y	1500-1600	110	36.4%	18.2%	0.0%	9.1%	9.1%	0.0%	9.1%	0.0%	0.0%	0.0%	0.0%	0.0%	0.0%	0.0%	0.0%	9.1%	0.0%	0.0%	100.0%
Gillies Avenue North	117	LD	50	30	Y	1600-1700	110	36.4%	18.2%	0.0%	9.1%	9.1%	0.0%	9.1%	0.0%	0.0%	0.0%	0.0%	0.0%	0.0%	0.0%	0.0%	9.1%	0.0%	0.0%	100.0%
Gillies Avenue North	117	LD	50	30	Y	1700-1800	110	36.4%	18.2%	0.0%	9.1%	9.1%	0.0%	9.1%	0.0%	0.0%	0.0%	0.0%	0.0%	0.0%	0.0%	0.0%	9.1%	0.0%	0.0%	100.0%
Gillies Avenue North	117	LD	50	30	Y	1800-1900	130	38.5%	23.1%	0.0%	7.7%	7.7%	0.0%	7.7%	0.0%	0.0%	0.0%	0.0%	0.0%	0.0%	0.0%	0.0%	7.7%	0.0%	0.0%	100.0%
Gillies Avenue North	117	LD	50	30	Y	1900-2000	110	36.4%	18.2%	0.0%	9.1%	9.1%	0.0%	9.1%	0.0%	0.0%	0.0%	0.0%	0.0%	0.0%	0.0%	0.0%	9.1%	0.0%	0.0%	100.0%
Gillies Avenue North	117	LD	50	30	Y	2000-2100	110	36.4%	18.2%	0.0%	9.1%	9.1%	0.0%	9.1%	0.0%	0.0%	0.0%	0.0%	0.0%	0.0%	0.0%	0.0%	9.1%	0.0%	0.0%	100.0%
Gillies Avenue North	117	LD	50	30	Y	2100-2200	110	36.4%	18.2%	0.0%	9.1%	9.1%	0.0%	9.1%	0.0%	0.0%	0.0%	0.0%	0.0%	0.0%	0.0%	0.0%	9.1%	0.0%	0.0%	100.0%
Gillies Avenue North	117	LD	50	30	Y	2200-2300	100	30.0%	20.0%	0.0%	10.0%	10.0%	0.0%	10.0%	0.0%	0.0%	10.0%	0.0%	0.0%	0.0%	0.0%	0.0%	10.0%	0.0%	0.0%	100.0%
Gillies Avenue North	117	LD	50	30	Y	2300-0000	100	30.0%	20.0%	0.0%	10.0%	10.0%	0.0%	10.0%	0.0%	0.0%	10.0%	0.0%	0.0%	0.0%	0.0%	0.0%	10.0%	0.0%	0.0%	100.0%
Gillies Avenue North	118	LD	50	29	Y	0000-0100	250	36.0%	20.0%	0.0%	12.0%	4.0%	4.0%	4.0%	0.0%	0.0%	4.0%	0.0%	0.0%	4.0%	0.0%	4.0%	4.0%	4.0%	0.0%	100.0%
Gillies Avenue North	118	LD	50	30	Y	0100-0200	190	31.6%	15.8%	0.0%	10.5%	5.3%	5.3%	5.3%	0.0%	0.0%	5.3%	0.0%	0.0%	5.3%	0.0%	5.3%	5.3%	5.3%	0.0%	100.0%
Gillies Avenue North	118	LD	50	30	Y	0200-0300	140	28.6%	14.3%	0.0%	14.3%	7.1%	7.1%	7.1%	0.0%	0.0%	7.1%	0.0%	0.0%	0.0%	0.0%	7.1%	7.1%	7.1%	0.0%	100.0%
Gillies Avenue North	118	LD	50	30	Y	0300-0400	110	36.4%	18.2%	0.0%	9.1%	9.1%	0.0%	9.1%	0.0%	0.0%	0.0%	0.0%	0.0%	0.0%	0.0%	9.1%	9.1%	9.1%	0.0%	100.0%
Gillies Avenue North	118	LD	50	30	Y	0400-0500	110	36.4%	18.2%	0.0%	9.1%	9.1%	0.0%	9.1%	0.0%	0.0%	0.0%	0.0%	0.0%	0.0%	0.0%	9.1%	9.1%	9.1%	0.0%	100.0%
Gillies Avenue North	118	LD	50	30	Y	0500-0600	160	31.3%	18.8%	0.0%	12.5%	6.3%	6.3%	6.3%	0.0%	0.0%	6.3%	0.0%	0.0%	0.0%	0.0%	6.3%	6.3%	6.3%	0.0%	100.0%
Gillies Avenue North	118	LD	50	29	Y	0600-0700	260	34.6%	19.2%	0.0%	11.5%	3.8%	3.8%	3.8%	0.0%	0.0%	3.8%	0.0%	0.0%	3.8%	0.0%	3.8%	3.8%	3.8%	0.0%	100.0%
Gillies Avenue North	118	LD	50	25	Y	0700-0800	460	39.1%	19.6%	2.2%	10.9%	4.3%	2.2%	2.2%	0.0%	0.0%	2.2%	2.2%	2.2%	2.2%	0.0%	2.2%	4.3%	2.2%	0.0%	100.0%
Gillies Avenue North	118	LD	50	24	Y	0800-0900	550	40.0%	20.0%	1.8%	10.9%	5.5%	1.8%	1.8%	0.0%	0.0%	1.8%	1.8%	1.8%	1.8%	0.0%	1.8%	5.5%	1.8%	0.0%	100.0%
Gillies Avenue North	118	LD	50	25	Y	0900-1000	490	38.8%	20.4%	2.0%	12.2%	4.1%	2.0%	2.0%	0.0%	0.0%	2.0%	2.0%	2.0%	2.0%	0.0%	2.0%	4.1%	2.0%	0.0%	100.0%
Gillies Avenue North	118	LD	50	25	Y	1000-1100	480	39.6%	20.8%	2.1%	10.4%	4.2%	2.1%	2.1%	0.0%	0.0%	2.1%	2.1%	2.1%	2.1%	0.0%	2.1%	4.2%	2.1%	0.0%	100.0%
Gillies Avenue North	118	LD	50	25	Y	1100-1200	510	39.2%	19.6%	2.0%	11.8%	3.9%	2.0%	2.0%	0.0%	0.0%	2.0%	2.0%	2.0%	2.0%	0.0%	2.0%	5.9%	2.0%	0.0%	100.0%
Gillies Avenue North	118	LD	50	27	Y	1200-1300	340	38.2%	20.6%	0.0%	5.9%	2.9%	2.9%	2.9%	0.0%	0.0%	2.9%	2.9%	2.9%	2.9%	0.0%	2.9%	5.9%	2.9%	0.0%	100.0%
Gillies Avenue North	118	LD	50	27	Y	1300-1400	350	40.0%	20.0%	0.0%	5.7%	2.9%	2.9%	2.9%	0.0%	0.0%	2.9%	2.9%	2.9%	2.9%	0.0%	2.9%	5.7%	2.9%	0.0%	100.0%
Gillies Avenue North	118	LD	50	27	Y	1400-1500	350	40.0%	20.0%	0.0%	5.7%	2.9%	2.9%	2.9%	0.0%	0.0%	2.9%	2.9%	2.9%	2.9%	0.0%	2.9%	5.7%	2.9%	0.0%	100.0%
Gillies Avenue North	118	LD	50	27	Y	1500-1600	350	40.0%	20.0%	0.0%	5.7%	2.9%	2.9%	2.9%	0.0%	0.0%	2.9%	2.9%	2.9%	2.9%	0.0%	2.9%	5.7%	2.9%	0.0%	100.0%
Gillies Avenue North	118	LD	50	27	Y	1600-1700	370	37.8%	21.6%	0.0%	8.1%	2.7%	2.7%	2.7%	0.0%	0.0%	2.7%	2.7%	2.7%	2.7%	0.0%	2.7%	5.4%	2.7%	0.0%	100.0%
Gillies Avenue North	118	LD	50	27	Y	1700-1800	360	38.9%	19.4%	0.0%	8.3%	2.8%	2.8%	2.8%	0.0%	0.0%	2.8%	2.8%	2.8%	2.8%	0.0%	2.8%	5.6%	2.8%	0.0%	100.0%
Gillies Avenue North	118	LD	50	27	Y	1800-1900	380	39.5%	21.1%	0.0%	7.9%	2.6%	2.6%	2.6%	0.0%	0.0%	2.6%	2.6%	2.6%	2.6%	0.0%	2.6%	5.3%	2.6%	0.0%	100.0%
Gillies Avenue North	118	LD	50	27	Y	1900-2000	350	40.0%	20.0%	0.0%	5.7%	2.9%	2.9%	2.9%	0.0%	0.0%	2.9%	2.9%	2.9%	2.9%	0.0%	2.9%	5.7%	2.9%	0.0%	100.0%
Gillies Avenue North	118	LD	50	28	Y	2000-2100	320	37.5%	18.8%	0.0%	6.3%	3.1%	3.1%	3.1%	0.0%	0.0%	3.1%	3.1%	3.1%	3.1%	0.0%	3.1%	6.3%	3.1%	0.0%	100.0%
Gillies Avenue North	118	LD	50	28	Y	2100-2200	320	37.5%	18.8%	0.0%	6.3%	3.1%	3.1%	3.1%	0.0%	0.0%	3.1%	3.1%	3.1%	3.1%	0.0%	3.1%	6.3%	3.1%	0.0%	100.0%
Gillies Avenue North	118	LD	50	28	Y	2200-2300	310	35.5%	19.4%	0.0%	6.5%	3.2%	3.2%	3.2%	0.0%	0.0%	3.2%	3.2%	3.2%	3.2%	0.0%	3.2%	6.5%	3.2%	0.0%	100.0%
Gillies Avenue North	118	LD	50	29	Y	2300-0000	270	33.3%	18.5%	0.0%	7.4%	3.7%	3.7%	3.7%	0.0%	0.0%	3.7%	3.7%	3.7%	3.7%	0.0%	3.7%	3.7%	3.7%	0.0%	100.0%
Gillies Avenue North	119	LD	50	30	Y	0000-0100	50	20.0%	20.0%	0.0%	20.0%	20.0%	0.0%	0.0%	0.0%	0.0%	0.0%	0.0%	0.0%	0.0%	0.0%	0.0%	20.0%	0.0%	0.0%	100.0%
Gillies Avenue North	119	LD	50	30	Y	0100-0200	50	20.0%	20.0%	0.0%	20.0%	20.0%	0.0%	0.0%	0.0%	0.0%	0.0%	0.0%	0.0%	0.0%	0.0%	0.0%	20.0%	0.0

Road Name	Road ID	Road Type	Speed Limit (km/hr)	Average Speed (km/hr)	Start Emission Estimated by Broad Brush Approach (Y/N)	Hour	Total Vehicles (Veh/hr)	01 - Private Cars	02 - Taxi	03 - Light Goods Vehicles <=2.5t	04 - Light Goods Vehicles 2.5-3.5t	05 - Light Goods Vehicles >3.5t	06 - Medium Goods Vehicles <=15t	07 - Medium Goods Vehicles 15-24t	08 - Public Light Buses	09 - Private Light Bus <=3.5t	10 - Private Light Bus >3.5t	11 - Non-franchised Bus<=6.4t	12 - Non-franchised Bus 6.4-15t	13 - Non-franchised Bus 15-24t	14 - Franchised Bus Single Deck	15 - Franchised Bus Double Deck	16 - Motorcycles	17 - Heavy Goods Vehicles >24t	18 - Non-franchised Bus >24t	Total
								PC	TAXI	LGV3	LGV4	LGV6	HGV7	HGV8	PLB	PV4	PV5	NFB6	NFB7	NFB8	FBSD	FBDD	MC	HGV9	NFB9	
Gillies Avenue North	121	LD	50	28	Y	0700-0800	260	26.9%	11.5%	0.0%	3.8%	3.8%	3.8%	3.8%	7.7%	0.0%	3.8%	0.0%	0.0%	3.8%	0.0%	26.9%	3.8%	0.0%	0.0%	100.0%
Gillies Avenue North	121	LD	50	28	Y	0800-0900	280	28.6%	14.3%	0.0%	7.1%	3.6%	3.6%	3.6%	7.1%	0.0%	3.6%	0.0%	0.0%	3.6%	0.0%	21.4%	3.6%	0.0%	0.0%	100.0%
Gillies Avenue North	121	LD	50	29	Y	0900-1000	260	26.9%	15.4%	0.0%	7.7%	3.8%	3.8%	3.8%	7.7%	0.0%	3.8%	0.0%	0.0%	3.8%	0.0%	19.2%	3.8%	0.0%	0.0%	100.0%
Gillies Avenue North	121	LD	50	29	Y	1000-1100	250	28.0%	16.0%	0.0%	4.0%	4.0%	4.0%	4.0%	8.0%	0.0%	4.0%	0.0%	0.0%	4.0%	0.0%	20.0%	4.0%	0.0%	0.0%	100.0%
Gillies Avenue North	121	LD	50	29	Y	1100-1200	260	26.9%	15.4%	0.0%	7.7%	3.8%	3.8%	3.8%	7.7%	0.0%	3.8%	0.0%	0.0%	3.8%	0.0%	19.2%	3.8%	0.0%	0.0%	100.0%
Gillies Avenue North	121	LD	50	29	Y	1200-1300	250	28.0%	16.0%	0.0%	4.0%	4.0%	0.0%	4.0%	8.0%	0.0%	4.0%	0.0%	0.0%	4.0%	0.0%	24.0%	4.0%	0.0%	0.0%	100.0%
Gillies Avenue North	121	LD	50	29	Y	1300-1400	250	28.0%	16.0%	0.0%	4.0%	4.0%	0.0%	4.0%	8.0%	0.0%	4.0%	0.0%	0.0%	4.0%	0.0%	24.0%	4.0%	0.0%	0.0%	100.0%
Gillies Avenue North	121	LD	50	29	Y	1400-1500	250	28.0%	16.0%	0.0%	4.0%	4.0%	0.0%	4.0%	8.0%	0.0%	4.0%	0.0%	0.0%	4.0%	0.0%	24.0%	4.0%	0.0%	0.0%	100.0%
Gillies Avenue North	121	LD	50	29	Y	1500-1600	250	28.0%	16.0%	0.0%	4.0%	4.0%	0.0%	4.0%	8.0%	0.0%	4.0%	0.0%	0.0%	4.0%	0.0%	24.0%	4.0%	0.0%	0.0%	100.0%
Gillies Avenue North	121	LD	50	29	Y	1600-1700	250	28.0%	16.0%	0.0%	4.0%	4.0%	0.0%	4.0%	8.0%	0.0%	4.0%	0.0%	0.0%	4.0%	0.0%	24.0%	4.0%	0.0%	0.0%	100.0%
Gillies Avenue North	121	LD	50	28	Y	1700-1800	260	26.9%	15.4%	0.0%	3.8%	3.8%	0.0%	3.8%	11.5%	0.0%	3.8%	0.0%	0.0%	3.8%	0.0%	23.1%	3.8%	0.0%	0.0%	100.0%
Gillies Avenue North	121	LD	50	28	Y	1800-1900	270	29.6%	14.8%	0.0%	3.7%	3.7%	0.0%	3.7%	11.1%	0.0%	3.7%	0.0%	0.0%	3.7%	0.0%	22.2%	3.7%	0.0%	0.0%	100.0%
Gillies Avenue North	121	LD	50	29	Y	1900-2000	240	29.2%	16.7%	0.0%	4.2%	4.2%	0.0%	4.2%	8.3%	0.0%	4.2%	0.0%	0.0%	4.2%	0.0%	20.8%	4.2%	0.0%	0.0%	100.0%
Gillies Avenue North	121	LD	50	29	Y	2000-2100	210	28.6%	14.3%	0.0%	4.8%	4.8%	0.0%	4.8%	4.8%	0.0%	4.8%	0.0%	0.0%	4.8%	0.0%	23.8%	4.8%	0.0%	0.0%	100.0%
Gillies Avenue North	121	LD	50	29	Y	2100-2200	210	28.6%	14.3%	0.0%	4.8%	4.8%	0.0%	4.8%	4.8%	0.0%	4.8%	0.0%	0.0%	4.8%	0.0%	23.8%	4.8%	0.0%	0.0%	100.0%
Gillies Avenue North	121	LD	50	29	Y	2200-2300	200	30.0%	15.0%	0.0%	5.0%	5.0%	0.0%	5.0%	5.0%	0.0%	5.0%	0.0%	0.0%	5.0%	0.0%	20.0%	5.0%	0.0%	0.0%	100.0%
Gillies Avenue North	121	LD	50	30	Y	2300-0000	190	26.3%	15.8%	0.0%	5.3%	5.3%	0.0%	5.3%	5.3%	0.0%	5.3%	0.0%	0.0%	5.3%	0.0%	21.1%	5.3%	0.0%	0.0%	100.0%
Ma Tau Wai Road	122	DD	50	40	Y	0000-0100	130	15.4%	7.7%	0.0%	7.7%	7.7%	0.0%	7.7%	7.7%	0.0%	0.0%	0.0%	0.0%	0.0%	0.0%	38.5%	7.7%	0.0%	0.0%	100.0%
Ma Tau Wai Road	122	DD	50	40	Y	0100-0200	100	20.0%	10.0%	0.0%	10.0%	10.0%	0.0%	10.0%	0.0%	0.0%	0.0%	0.0%	0.0%	0.0%	0.0%	30.0%	10.0%	0.0%	0.0%	100.0%
Ma Tau Wai Road	122	DD	50	40	Y	0200-0300	70	14.3%	14.3%	0.0%	14.3%	14.3%	0.0%	0.0%	0.0%	0.0%	0.0%	0.0%	0.0%	0.0%	0.0%	28.6%	14.3%	0.0%	0.0%	100.0%
Ma Tau Wai Road	122	DD	50	40	Y	0300-0400	70	14.3%	14.3%	0.0%	14.3%	14.3%	0.0%	0.0%	0.0%	0.0%	0.0%	0.0%	0.0%	0.0%	0.0%	28.6%	14.3%	0.0%	0.0%	100.0%
Ma Tau Wai Road	122	DD	50	40	Y	0400-0500	70	14.3%	14.3%	0.0%	14.3%	14.3%	0.0%	0.0%	0.0%	0.0%	0.0%	0.0%	0.0%	0.0%	0.0%	28.6%	14.3%	0.0%	0.0%	100.0%
Ma Tau Wai Road	122	DD	50	40	Y	0500-0600	130	7.7%	7.7%	0.0%	7.7%	7.7%	0.0%	0.0%	7.7%	0.0%	0.0%	0.0%	0.0%	0.0%	0.0%	46.2%	7.7%	0.0%	0.0%	100.0%
Ma Tau Wai Road	122	DD	50	40	Y	0600-0700	260	11.5%	7.7%	0.0%	3.8%	3.8%	0.0%	3.8%	11.5%	0.0%	0.0%	0.0%	0.0%	0.0%	0.0%	53.8%	3.8%	0.0%	0.0%	100.0%
Ma Tau Wai Road	122	DD	50	39	Y	0700-0800	380	13.2%	7.9%	0.0%	5.3%	2.6%	2.6%	2.6%	13.2%	0.0%	2.6%	0.0%	0.0%	0.0%	0.0%	44.7%	2.6%	2.6%	0.0%	100.0%
Ma Tau Wai Road	122	DD	50	39	Y	0800-0900	390	15.4%	7.7%	0.0%	7.7%	2.6%	2.6%	2.6%	15.4%	0.0%	2.6%	0.0%	0.0%	0.0%	0.0%	38.5%	2.6%	2.6%	0.0%	100.0%
Ma Tau Wai Road	122	DD	50	39	Y	0900-1000	340	14.7%	8.8%	0.0%	5.9%	2.9%	2.9%	2.9%	14.7%	0.0%	2.9%	0.0%	0.0%	0.0%	0.0%	38.2%	2.9%	2.9%	0.0%	100.0%
Ma Tau Wai Road	122	DD	50	39	Y	1000-1100	330	15.2%	9.1%	0.0%	6.1%	3.0%	3.0%	3.0%	12.1%	0.0%	3.0%	0.0%	0.0%	0.0%	0.0%	39.4%	3.0%	3.0%	0.0%	100.0%
Ma Tau Wai Road	122	DD	50	39	Y	1100-1200	320	15.6%	9.4%	0.0%	6.3%	3.1%	3.1%	3.1%	12.5%	0.0%	3.1%	0.0%	0.0%	0.0%	0.0%	37.5%	3.1%	3.1%	0.0%	100.0%
Ma Tau Wai Road	122	DD	50	40	Y	1200-1300	270	7.4%	3.7%	0.0%	3.7%	3.7%	3.7%	3.7%	18.5%	0.0%	0.0%	0.0%	0.0%	0.0%	0.0%	51.9%	3.7%	0.0%	0.0%	100.0%
Ma Tau Wai Road	122	DD	50	40	Y	1300-1400	270	7.4%	3.7%	0.0%	3.7%	3.7%	3.7%	3.7%	18.5%	0.0%	0.0%	0.0%	0.0%	0.0%	0.0%	51.9%	3.7%	0.0%	0.0%	100.0%
Ma Tau Wai Road	122	DD	50	40	Y	1400-1500	270	7.4%	3.7%	0.0%	3.7%	3.7%	3.7%	3.7%	18.5%	0.0%	0.0%	0.0%	0.0%	0.0%	0.0%	51.9%	3.7%	0.0%	0.0%	100.0%
Ma Tau Wai Road	122	DD	50	40	Y	1500-1600	270	7.4%	3.7%	0.0%	3.7%	3.7%	3.7%	3.7%	18.5%	0.0%	0.0%	0.0%	0.0%	0.0%	0.0%	51.9%	3.7%	0.0%	0.0%	100.0%
Ma Tau Wai Road	122	DD	50	40	Y	1600-1700	270	7.4%	3.7%	0.0%	3.7%	3.7%	3.7%	3.7%	18.5%	0.0%	0.0%	0.0%	0.0%	0.0%	0.0%	51.9%	3.7%	0.0%	0.0%	100.0%
Ma Tau Wai Road	122	DD	50	40	Y	1700-1800	290	6.9%	3.4%	0.0%	3.4%	3.4%	3.4%	3.4%	20.7%	0.0%	0.0%	0.0%	0.0%	0.0%	0.0%	51.7%	3.4%	0.0%	0.0%	100.0%
Ma Tau Wai Road	122	DD	50	39	Y	1800-1900	300	10.0%	3.3%	0.0%	3.3%	3.3%	3.3%	3.3%	20.0%	0.0%	0.0%	0.0%	0.0%	0.0%	0.0%	50.0%	3.3%	0.0%	0.0%	100.0%
Ma Tau Wai Road	122	DD	50	40	Y	1900-2000	260	7.7%	3.8%	0.0%	3.8%	3.8%	3.8%	3.8%	19.2%	0.0%	0.0%	0.0%	0.0%	0.0%	0.0%	50.0%	3.8%	0.0%	0.0%	100.0%
Ma Tau Wai Road	122	DD	50	40	Y	2000-2100	220	9.1%	4.5%	0.0%	4.5%	4.5%	4.5%	4.5%	13.6%	0.0%	0.0%	0.0%	0.0%	0.0%	0.0%	50.0%	4.5%	0.0%	0.0%	100.0%
Ma Tau Wai Road	122	DD	50	40	Y	2100-2200	220	9.1%	4.5%	0.0%	4.5%	4.5%	4.5%	4.5%	13.6%	0.0%	0.0%	0.0%	0.0%	0.0%	0.0%	50.0%	4.5%	0.0%	0.0%	100.0%
Ma Tau Wai Road	122	DD	50	40	Y	2200-2300	210	9.5%	4.8%	0.0%	4.8%	4.8%	4.8%	4.8%	14.3%	0.0%	0.0%	0.0%	0.0%	0.0%	0.0%	47.6%	4.8%	0.0%	0.0%	100.0%
Ma Tau Wai Road	122	DD	50	40	Y	2300-0000	200	10.0%	5.0%	0.0%	5.0%	5.0%	5.0%	5.0%	15.0%	0.0%	0.0%	0.0%	0.0%	0.0%	0.0%	45.0%	5.0%	0.0%	0.0%	100.0%
Ma Tau Wai Road	124	DD	50	40	Y	0000-0100	140	14.3%	7.1%	0.0%	14.3%	7.1%	0.0%	7.1%	7.1%	0.0%	0.0%	0.0%	0.0%	0.0%	0.0%	35.7%	7.1%	0.0%	0.0%	100.0%
Ma Tau Wai Road	124	DD	50	40	Y	0100-0200	100	20.0%	10.0%	0.0%	10.0%	10.0%	0.0%	10.0%	0.0%	0.0%	0.0%	0.0%	0.0%	0.0%	0.0%	30.0%	10.0%	0.0%	0.0%	100.0%
Ma Tau Wai Road	124	DD	50	40	Y	0200-0300	80	12.5%	12.5%	0.0%	12.5%	12.5%	0.0%	12.5%	0.0%	0.0%	0.0%	0.0%	0.0%	0.0%	0.0%	25.0%	12.5%	0.0%	0.0%	100.0%
Ma Tau Wai Road	124	DD	50	40	Y	0300-0400	70	14.3%	14.3%	0.0%	14.3%	14.3%	0.0%	0.0%	0.0%	0.0%	0.0%	0.0%	0.0%	0.0%	0.0%	28.6%	14.3%	0.0%	0.0%	100.0%
Ma Tau Wai Road	124	DD	50	40	Y	0400-0500	70	14.3%	14.3%	0.0%	14.3%	14.3%	0.0%	0.0%	0.0%	0.0%	0.0%	0.0%	0.0%	0.0%	0.0%	28.6%	14.3%	0.0%	0.0%	100.0%
Ma Tau Wai Road	124	DD	50	40	Y	0500-0600	130	7.7%	7.7%	0.0%	7.7%	7.7%	0.0%	7.7%	7.7%	0.0%	0.0%	0.0%	0.0%	0.0%	0.0%	46.2%	7.7%	0.0%	0.0%	100.0%
Ma Tau Wai Road	124	DD	50	40	Y	0600-0700	250	8.0%	4.0%	0.0%	8.0%	4.0%	0.0%	4.0%	12.0%	0.0%	0.0%	0.0%	0.0%	0.0%	0.0%	56.0%	4.0%	0.0%	0.0%	100.0%
Ma Tau Wai Road	124	DD	50	40	Y	0700-0800	400	12.5%	7.5%	0.0%	7.5%	2.5%	2.5%	2.5%	12.5%	0.0%	2.5%	0.0%	0.0%	0.0%	0.0%	45.0%	2.5%	2.5%	0.0%	100.0%
Ma Tau Wai Road	124	DD	50	40	Y	0800-0900	390	15.4%	7.7%	0.0%	7.7%	2.6%	2.6%	2.6%	15.4%	0.0%	2.6%	0.0%	0.0%	0.0%	0.0%	38.5%	2.6%	2.6%	0.0%	100.0%
Ma Tau Wai Road	124	DD	50	40	Y	0900-1000	360	13.9%	8.3%	0.0%	8.3%	2.8%	2.8%	2.8%	13.9%	0.0%	2.8%	0.0%	0.0%	0.0%	0.0%	38.9%	2.8%	2.8%	0.0%	100.0%
Ma Tau Wai Road	124	DD	50	40	Y	1000-1100	340	14.7%	8.8%	0.0%	8.8%	2.9%	2.9%	2.9%	11.8%	0.0%	2.9%	0.0%	0.0%	0.0%	0.0%	38.2%	2.9%	2.9%	0.0%	100.0%
Ma Tau Wai Road	124	DD	50	40	Y	1100-1200	340	14.7%	8.8%	0.0%	8.8%	2.9%	2.9%	2.9%	11.8%	0.0%	2.9%	0.0%	0.0%	0.0%	0.0%	38.2%	2.9%	2.9%	0.0%	100.0%
Ma Tau Wai Road	124	DD	50	40	Y	1200-1300	320	15.6%	9.4%	0.0%	6.3%	3.1%	3.1%	3.1%	12.5%	0.0%	3.1%	0.0%	0.0%	0.0%	0.0%	40.6%	3.1%	0.0%	0.0%	100.0%
Ma Tau Wai Road	124	DD	50	40	Y	1300-1400	320	15.6%	9.4%	0.0%	6.3%	3.1%	3.1%	3.1%	12.5%	0.0%	3.1%	0.0%	0.0%	0.0%	0.0%	40.6%	3.1%	0.0%	0.0%	100.0%
Ma Tau Wai Road	124	DD	50	40	Y	1400-1500	320	15.6%	9.4%	0.0%	6.3%	3.1%	3.1%	3.1%	12.5%	0.0%	3.1%	0.0%	0.0%	0.0%	0.0%	40.6%	3.1%	0.0%	0.0%	100.0%
Ma Tau Wai Road	124	DD	50	40	Y	1500-1600	320	15.6%	9.4%	0.0%	6.3%	3.1%	3.1%	3.1%	12.5%	0.0%	3.1%	0.0%	0.0%	0.0%	0.0%	40.6%	3.1%	0.0%	0.0%	100.0%
Ma Tau Wai Road	124	DD	50	40	Y	1600-1700	320	15.6%	9.4%	0.0%	6.3%	3.1%	3.1%	3.1%	12.5%	0.0%	3.1%	0.0%	0.0%	0.0%	0.0%	40.6%	3.1%	0.0%	0.0%	100.0%
Ma Tau Wai Road	124	DD	50	40	Y	1700-1800	330	15.2%	9.1%	0.0%	6.1%	3.0%	3.0%	3.0%	15.2%	0.0%	3.0%	0.0%	0.0%	0.0%	0.0%	39.4%	3.0%	0.0%	0.0%	100.0%
Ma Tau Wai Road	124	DD	50	40	Y	1800-1900	350	17.1%	8.6%	0.0%	5.7%	2.9%	2.9%	2.9%	14.3%	0.0%	2.9%	0.0%	0.0%	0.0%	0.0%	40.0%	2.9%	0.0%	0.0%	100.0%
Ma Tau Wai Road	124	DD	50	40	Y	1900-2000	310	16.1%	9.7%	0.0%	6.5%	3.2%	3.2%	3.2%	12.9%	0.0%	3.2%	0.0%	0.0%	0.0%	0.0%	38.7%	3.2%	0.0%	0.0%	100.0%
Ma Tau Wai Road	124	DD	50	40	Y	2000-2100	270	14.8%	7.4%	0.0%	7.4%	3.7%	3.7%	3.7%	11.1%	0.0%	3.7%	0.0%	0.0%	0.0%	0.0%	40.7%	3.7%	0.0%	0.0%	100.0%
Ma Tau Wai Road	124	DD	50	40	Y	2100-2200	260	15.4%	7.7%	0.0%	7.7%	3.8%	3.8%	3.8%	11.5%	0.0%	3.8%	0.0%	0.0%	0.0%	0.0%	38.5%	3.8%	0.0%	0.0%	100.0%
Ma Tau Wai Road	124	DD	50	40	Y	2200-2300	250	16.0%	8.0%	0.0%	8.0%	4.0%	4.0%	4.0%	12.0%	0.0%	4.0%	0.0%	0.0%	0.0%	0.0%	36.0%	4.0%	0.0%	0.0%	100.0%
Ma Tau Wai Road	124	DD	50	40	Y	2300-0000	220	13.6%	9.1%	0.0%	4.5%	4.5%	4.5%	4.5%	9.1%	0.0%	4.5%	0.0%	0.0%	0.0%	0.0%	40.9%	4.5%	0.0%	0.0%	100.0%
To Kwa Wan Road	125	DD	50	40	Y	0000-0100	180	22.2%	11.1%	0.0%	11.1%	5.6%	5.6%	5.6%	5.6%	0.0%	0.0%	0.0%	0.0%	0.0%	0.0%	27.8%	5.6%	0.0%	0.0%	100.0%
To Kwa Wan Road	125	DD	50	40	Y	0100-0200	130	23.1%	15.4%	0.0%	7.7%	7.7%	7.7%	7.7%	7.7%	0.0%	0.0%	0.0%	0.0%	0.0%	0.0%	23.1%	7.7%	0.0%	0.0%	100.0%
To Kwa Wan Road	125	DD	50	40	Y	0200-0300	90	22.2%	11.1%	0.0%	11.1%	11.1%	0.0%	11.1%	0.0%	0.0%	0.0%	0.0%	0.0%	0.0%	0.0%	22.2%	11.1%	0.0%	0.0%	100.0%
To Kwa Wan Road	125	DD	50	40	Y	0300-0400	80	25.0%	12.5%	0.0%	12.5%	12.5%	0.0%	0.0%	0.0%	0.0%	0.0%	0.0%	0.0%	0.0%	0.0%	25.0%	12.5%	0.0%	0.0%	100.0%
To Kwa Wan Road	125	DD	50	40	Y	0400-0500	80	25.0%	12.5%	0.0%	12.5%	12.5%	0.0%	0.0%	0.0%	0.0%	0.0%	0.0%	0.0%	0.0%	0.0%	25.0%	12.5%	0.0%	0.0%	100.0%
To Kwa Wan Road	125	DD	50	40	Y	0500-0600	140	14.3%	7.1%	0.0%	7.1%	7.1%	0.0%	7.1%	7.1%	0.0%	0.0%	0.0%	0.0%	0.0%	0.0%	42.9%	7.1%	0.0%	0.0%	100.0%
To Kwa Wan Road	125	DD	50	40	Y	0600-0700	290	13.8%	6.9%	0.0%	6.9%	3.4%	3.4%	3.4%	10.3%	0.0%	0.0%	0.0%	0.0%	0.0%	0.0%	48.3%	3.4%	0.0%	0.0%	100.0%
To Kwa Wan Road	125	DD	50	40	Y	0700-0800	440	15.9%	9.1%	0.0%	6.8%	2.3%	2.3%	2.3%	11.4%	0.0%	2.3%	0.0%	0.0%	2.3%	0.0%	40.9%	2.3%	2.3%	0.0%	100.0%
To Kwa Wan Road	125	DD	50	40	Y	0800-0900	450	20.0%	11.1%	0.0%	6.7%	2.2%	2.2%	2.2%	13.3%	0.0%	2.2%	0.0%	0.0%	2.2%	0.0%	33.3%	2.2%	2.2%	0.0%	100.0%
To Kwa Wan Road	125	DD	50	40	Y	0900-1000	410	19.5%	9.8%	0.0%	7.3%	2.4%	2.4%	2.4%	12.2%	0.0%	2.4%	0.0%	0.0%	2.4%	0.0%	34.1%	2.4%	2.4%	0.0%	100.0%
To Kwa Wan Road	125	DD	50	40	Y	1000-1100	390	20.5%	10.3%	0.0%	7.7%	2.6%	2.6%	2.6%	10.3%	0.0%	2.6%	0.0%	0.0%	2.6%	0.0%	33.3%	2.6%	2.6%	0.0%	100.0%
To Kwa Wan Road	125	DD	50	40	Y	1100-1200	390	20.5%	10.3%	0.0%	7.7%	2.6%	2.6%	2.6%	10.3%	0.0%	2.6%	0.0%	0.0%	2.6%	0.0%	33.3%	2.6%	2.6%	0.0%	100.0%
To Kwa Wan Road	125	DD	50	40	Y	1200-1300	370	21.6%	10.8%	0.0%	5.4%	2.7%	2.7%	2.7%	10.8%	0.0%	2.7%	0.0%	0.0%	2.7%	0.0%	35.1%	2.7%	0.0%	0.0%	100.0%
To Kwa Wan Road	125	DD	50	40	Y	1300-1400	370	21.6%	10.8%	0.0%	5.4%	2.7%	2.7%	2.7%	10.8%	0.0%	2.7%	0.0%	0.0%	2.7%	0.0%	35.1%	2.7%	0.0%	0.0%	100.0%
To Kwa Wan Road	125	DD	50	40	Y	1400-1500	370	21.6%	10.8%	0.0%	5.4%	2.7%	2.7%	2.7%	10.8%	0.0%	2.7%	0.0%	0.0%	2.7%	0.0%	35.1%	2.7%	0.0%	0.0%	100.0%
To Kwa Wan Road	125	DD	50	40	Y	1500-1600	370	21.6%	10.8%	0.0%	5.4%	2.7%	2.7%	2.7%	10.8%	0.0%	2.7%	0.0%	0.0%	2.7%	0.0%	35.1%	2.7%	0.0%	0.0%	100.0%
To Kwa Wan Road	125	DD	50	40	Y	1600-1700	380	21.1%	13.2%	0.0%	5.3%	2.6%	2.6%	2.6%	10.5%	0.0%	2.6%	0.0%	0.0%	2.6%	0.0%	34.2%	2.6%	0.0%	0.0%	100.0%
To Kwa Wan Road	125	DD	50	40	Y	1700-1800	380	21.1%	10.5%	0.0%	5.3%	2.6%	2.6%	2.6%	13.2%	0.0%	2.6%	0.0%	0.0%	2.6%	0.0%	34.2%	2.6%	0.0%	0.0%	100.0%
To Kwa Wan Road	125	DD	50	40	Y	1800-1900	410	22.0%	12.2%	0.0%	4.9%	2.4%	2.4%	2.4%	12.2%	0.0%	2.4%	0.0%	0.0%	2.4%	0.0%	34.1%	2.4%	0.0%	0.0%	100.0%
To Kwa Wan Road	125	DD	50	40	Y	1900-2000	360	22.2%	11.1%	0.0%	5.6%	2.8%	2.8%	2.8%	11.1%	0.0%	2.8%	0.0%	0.0%	2.8%	0.0%	33.3%	2.8%	0.0%	0.0%	100.0%
To Kwa Wan Road	125	DD	50	40	Y	2000-2100	330	21.2%	12.1%	0.0%	6.1%	3.0%	3.0%	3.0%	9.1%	0.0%	3.0%	0.0%	0.0%	3.0%	0.0%	33.3%	3.0%	0.0%	0.0%	100.0%
To Kwa Wan Road	125	DD	50	40	Y	2100-2200	320	21.9%	12.5%	0.0%	6.3%	3.1%	3.1%	3.1%	9.4%	0.0%	3.1%	0.0%	0.0%	3.1%	0.0%	31.3%	3.1%	0.0%	0.0%	100.0%
To Kwa Wan Road	125	DD	50	40	Y	2200-2300	300	20.0%	13.3%	0.0%	6.7%	3.3%	3.3%	3.3%	10.0%	0.0%	3.3%	0.0%	0.0%	3.3%	0.0%	30.0%	3.3%	0.0%	0.0%	100.0%
To Kwa Wan Road	125	DD	50	40	Y	2300-0000	260	19.2%	11.5%	0.0%	3.8%	3.8%	3.8%	3.8%	7.7%	0.0%	3.8%	0.0%	0.0%	3.8%	0.0%	34.6%	3.8%	0.0%	0.0%	100.0%
To Kwa Wan Road	126	DD	50	40	Y	0000-0100	330	27.3%	15.2%	0.0%	12.1%	6.1%	3.0%	3.0%	3.0%	0.0%	3.0%	0.0%	0.0%	3.0%	0.0%	18.2%	3.0%	3.0%	0.0%	100.0%
To Kwa Wan Road	126	DD	50	40	Y	0100-0200	220	27.3%	13.6%	0.0%	13.6%	4.5%	4.5%	4.5%	0.0%	0.0%	4.5%	0.0%	0.0%	4.5%	0.0%	13.6%	4.5%	4.5%	0.0%	100.0%
To Kwa Wan Road	126	DD	50	40	Y	0200-0300	150	26.7%	13.3%	0.0%	13.3%	6.7%	6.7%	6.7%	0.0%	0.0%	6.7%	0.0%	0.0%	0.0%	0.0%	13.3%	6.7%	6.7%	0.0%	100.0%
To Kwa Wan Road	126	DD	50	40	Y	0300-0400	140	28.6%	14.3%	0.0%	14.3%	7.1%	7.1%	7.1%	0.0%	0.0%	0.0%	0.0%	0.0%	0.0%	0.0%	14.3%	7.1%	0.0%	0.0%	100.0%
To Kwa Wan Road	126	DD	50	40	Y	0400-0500	140	28.6%	14.3%	0.0%	14.3%	7.1%	7.1%	7.1%	0.0%	0.0%	0.0%	0.0%	0.0%	0.0%	0.0%	14.3%	7.1%	0.0%	0.0%	100.0%
To Kwa Wan Road	126	DD	50	40	Y	0500-0600	230	21.7%	13.0%	0.0%	8.7%	4.3%	4.3%	4.3%	4.3%	0.0%	4.3%	0.0%	0.0%	0.0%	0.0%	30.4%	4.3%	0.0%	0.0%	100.0%
To Kwa Wan Road	126	DD	50	40	Y	0600-0700	470	19.1%	10.6%	0.0%	8.5%	4.3%	2.1%	2.1%	8.5%	0.0%	2.1%	0.0%	0.0%	2.1%	0.0%	36.2%	2.1%	2.1%	0.0%	100.0%
To Kwa Wan Road	126	DD	50	39	Y	0700-0800	750	24.0%	12.0%	1.3%	9.3%	4.0%	1.3%	1.3%	8.0%	0.0%	1.3%	1.3%	1.3%	1.3%	0.0%	29.3%	2.7%	1.3%	0.0%	100.0%
To Kwa Wan Road	126	DD	50	39	Y	0800-0900	810	27.2%	13.6%	1.2%	11.1%	3.7%	1.2%	1.2%	8.6%	0.0%	1.2%	1.2%	1.2%	1.2%

Road Name	Road ID	Road Type	Speed Limit (km/hr)	Average Speed (km/hr)	Start Emission Estimated by Broad Brush Approach (Y/N)	Hour	Total Vehicles (Veh/hr)	01 - Private Cars	02 - Taxi	03 - Light Goods Vehicles <=2.5t	04 - Light Goods Vehicles 2.5-3.5t	05 - Light Goods Vehicles >3.5t	06 - Medium Goods Vehicles <=15t	07 - Medium Goods Vehicles 15-24t	08 - Public Light Buses	09 - Private Light Bus <=3.5t	10 - Private Light Bus >3.5t	11 - Non-franchised Bus<=6.4t	12 - Non-franchised Bus 6.4-15t	13 - Non-franchised Bus 15-24t	14 - Franchised Bus Single Deck	15 - Franchised Bus Double Deck	16 - Motorcycles	17 - Heavy Goods Vehicles >24t	18 - Non-franchised Bus >24t	Total
								PC	TAXI	LGV3	LGV4	LGV6	HGV7	HGV8	PLB	PV4	PV5	NFB6	NFB7	NFB8	FBSD	FBDD	MC	HGV9	NFB9	
Ma Tau Wai Road	127	DD	50	39	Y	1500-1600	760	30.3%	15.8%	0.0%	5.3%	2.6%	1.3%	1.3%	7.9%	1.3%	1.3%	1.3%	1.3%	1.3%	0.0%	23.7%	3.9%	1.3%	0.0%	100.0%
Ma Tau Wai Road	127	DD	50	39	Y	1600-1700	760	31.6%	15.8%	0.0%	5.3%	2.6%	1.3%	1.3%	7.9%	1.3%	1.3%	1.3%	1.3%	1.3%	0.0%	22.4%	3.9%	1.3%	0.0%	100.0%
Ma Tau Wai Road	127	DD	50	39	Y	1700-1800	780	30.8%	15.4%	0.0%	5.1%	2.6%	1.3%	1.3%	9.0%	1.3%	1.3%	1.3%	1.3%	1.3%	0.0%	23.1%	3.8%	1.3%	0.0%	100.0%
Ma Tau Wai Road	127	DD	50	39	Y	1800-1900	810	30.9%	16.0%	0.0%	4.9%	2.5%	1.2%	1.2%	8.6%	1.2%	1.2%	1.2%	1.2%	1.2%	0.0%	23.5%	3.7%	1.2%	0.0%	100.0%
Ma Tau Wai Road	127	DD	50	39	Y	1900-2000	740	31.1%	16.2%	0.0%	5.4%	2.7%	1.4%	1.4%	8.1%	1.4%	1.4%	1.4%	1.4%	1.4%	0.0%	21.6%	4.1%	1.4%	0.0%	100.0%
Ma Tau Wai Road	127	DD	50	40	Y	2000-2100	610	31.1%	16.4%	0.0%	4.9%	1.6%	1.6%	1.6%	6.6%	1.6%	1.6%	1.6%	1.6%	1.6%	0.0%	23.0%	3.3%	1.6%	0.0%	100.0%
Ma Tau Wai Road	127	DD	50	39	Y	2100-2200	640	31.3%	15.6%	0.0%	4.7%	3.1%	1.6%	1.6%	6.3%	1.6%	1.6%	1.6%	1.6%	1.6%	0.0%	21.9%	4.7%	1.6%	0.0%	100.0%
Ma Tau Wai Road	127	DD	50	40	Y	2200-2300	580	31.0%	15.5%	0.0%	5.2%	1.7%	1.7%	1.7%	6.9%	1.7%	1.7%	1.7%	1.7%	1.7%	0.0%	22.4%	3.4%	1.7%	0.0%	100.0%
Ma Tau Wai Road	127	DD	50	40	Y	2300-0000	510	29.4%	15.7%	0.0%	5.9%	2.0%	2.0%	2.0%	5.9%	2.0%	2.0%	2.0%	2.0%	2.0%	0.0%	21.6%	3.9%	2.0%	0.0%	100.0%
Wing Kwong Street	128	LD	50	30	Y	0000-0100	100	40.0%	20.0%	0.0%	10.0%	10.0%	0.0%	10.0%	0.0%	0.0%	0.0%	0.0%	0.0%	0.0%	0.0%	0.0%	10.0%	0.0%	0.0%	100.0%
Wing Kwong Street	128	LD	50	30	Y	0100-0200	90	33.3%	22.2%	0.0%	11.1%	11.1%	0.0%	11.1%	0.0%	0.0%	0.0%	0.0%	0.0%	0.0%	0.0%	0.0%	11.1%	0.0%	0.0%	100.0%
Wing Kwong Street	128	LD	50	30	Y	0200-0300	60	33.3%	16.7%	0.0%	16.7%	16.7%	0.0%	0.0%	0.0%	0.0%	0.0%	0.0%	0.0%	0.0%	0.0%	0.0%	16.7%	0.0%	0.0%	100.0%
Wing Kwong Street	128	LD	50	30	Y	0300-0400	60	33.3%	16.7%	0.0%	16.7%	16.7%	0.0%	0.0%	0.0%	0.0%	0.0%	0.0%	0.0%	0.0%	0.0%	0.0%	16.7%	0.0%	0.0%	100.0%
Wing Kwong Street	128	LD	50	30	Y	0400-0500	60	33.3%	16.7%	0.0%	16.7%	16.7%	0.0%	0.0%	0.0%	0.0%	0.0%	0.0%	0.0%	0.0%	0.0%	0.0%	16.7%	0.0%	0.0%	100.0%
Wing Kwong Street	128	LD	50	30	Y	0500-0600	60	33.3%	16.7%	0.0%	16.7%	16.7%	0.0%	0.0%	0.0%	0.0%	0.0%	0.0%	0.0%	0.0%	0.0%	0.0%	16.7%	0.0%	0.0%	100.0%
Wing Kwong Street	128	LD	50	30	Y	0600-0700	100	40.0%	20.0%	0.0%	10.0%	10.0%	0.0%	10.0%	0.0%	0.0%	0.0%	0.0%	0.0%	0.0%	0.0%	0.0%	10.0%	0.0%	0.0%	100.0%
Wing Kwong Street	128	LD	50	30	Y	0700-0800	190	36.8%	21.1%	0.0%	10.5%	5.3%	5.3%	5.3%	0.0%	0.0%	5.3%	0.0%	0.0%	5.3%	0.0%	0.0%	5.3%	0.0%	0.0%	100.0%
Wing Kwong Street	128	LD	50	30	Y	0800-0900	220	40.9%	22.7%	0.0%	9.1%	4.5%	4.5%	4.5%	0.0%	0.0%	4.5%	0.0%	0.0%	4.5%	0.0%	0.0%	4.5%	0.0%	0.0%	100.0%
Wing Kwong Street	128	LD	50	30	Y	0900-1000	200	40.0%	20.0%	0.0%	10.0%	5.0%	5.0%	5.0%	0.0%	0.0%	5.0%	0.0%	0.0%	5.0%	0.0%	0.0%	5.0%	0.0%	0.0%	100.0%
Wing Kwong Street	128	LD	50	30	Y	1000-1100	200	40.0%	20.0%	0.0%	10.0%	5.0%	5.0%	5.0%	0.0%	0.0%	5.0%	0.0%	0.0%	5.0%	0.0%	0.0%	5.0%	0.0%	0.0%	100.0%
Wing Kwong Street	128	LD	50	30	Y	1100-1200	200	40.0%	20.0%	0.0%	10.0%	5.0%	5.0%	5.0%	0.0%	0.0%	5.0%	0.0%	0.0%	5.0%	0.0%	0.0%	5.0%	0.0%	0.0%	100.0%
Wing Kwong Street	128	LD	50	30	Y	1200-1300	110	36.4%	18.2%	0.0%	9.1%	9.1%	0.0%	9.1%	0.0%	0.0%	9.1%	0.0%	0.0%	0.0%	0.0%	0.0%	9.1%	0.0%	0.0%	100.0%
Wing Kwong Street	128	LD	50	30	Y	1300-1400	110	36.4%	18.2%	0.0%	9.1%	9.1%	0.0%	9.1%	0.0%	0.0%	9.1%	0.0%	0.0%	0.0%	0.0%	0.0%	9.1%	0.0%	0.0%	100.0%
Wing Kwong Street	128	LD	50	30	Y	1400-1500	110	36.4%	18.2%	0.0%	9.1%	9.1%	0.0%	9.1%	0.0%	0.0%	9.1%	0.0%	0.0%	0.0%	0.0%	0.0%	9.1%	0.0%	0.0%	100.0%
Wing Kwong Street	128	LD	50	30	Y	1500-1600	110	36.4%	18.2%	0.0%	9.1%	9.1%	0.0%	9.1%	0.0%	0.0%	9.1%	0.0%	0.0%	0.0%	0.0%	0.0%	9.1%	0.0%	0.0%	100.0%
Wing Kwong Street	128	LD	50	30	Y	1600-1700	110	36.4%	18.2%	0.0%	9.1%	9.1%	0.0%	9.1%	0.0%	0.0%	9.1%	0.0%	0.0%	0.0%	0.0%	0.0%	9.1%	0.0%	0.0%	100.0%
Wing Kwong Street	128	LD	50	30	Y	1700-1800	110	36.4%	18.2%	0.0%	9.1%	9.1%	0.0%	9.1%	0.0%	0.0%	9.1%	0.0%	0.0%	0.0%	0.0%	0.0%	9.1%	0.0%	0.0%	100.0%
Wing Kwong Street	128	LD	50	30	Y	1800-1900	110	36.4%	18.2%	0.0%	9.1%	9.1%	0.0%	9.1%	0.0%	0.0%	9.1%	0.0%	0.0%	0.0%	0.0%	0.0%	9.1%	0.0%	0.0%	100.0%
Wing Kwong Street	128	LD	50	30	Y	1900-2000	110	36.4%	18.2%	0.0%	9.1%	9.1%	0.0%	9.1%	0.0%	0.0%	9.1%	0.0%	0.0%	0.0%	0.0%	0.0%	9.1%	0.0%	0.0%	100.0%
Wing Kwong Street	128	LD	50	30	Y	2000-2100	100	30.0%	20.0%	0.0%	10.0%	10.0%	0.0%	10.0%	0.0%	0.0%	10.0%	0.0%	0.0%	0.0%	0.0%	0.0%	10.0%	0.0%	0.0%	100.0%
Wing Kwong Street	128	LD	50	30	Y	2100-2200	100	30.0%	20.0%	0.0%	10.0%	10.0%	0.0%	10.0%	0.0%	0.0%	10.0%	0.0%	0.0%	0.0%	0.0%	0.0%	10.0%	0.0%	0.0%	100.0%
Wing Kwong Street	128	LD	50	30	Y	2200-2300	100	30.0%	20.0%	0.0%	10.0%	10.0%	0.0%	10.0%	0.0%	0.0%	10.0%	0.0%	0.0%	0.0%	0.0%	0.0%	10.0%	0.0%	0.0%	100.0%
Wing Kwong Street	128	LD	50	30	Y	2300-0000	100	30.0%	20.0%	0.0%	10.0%	10.0%	0.0%	10.0%	0.0%	0.0%	10.0%	0.0%	0.0%	0.0%	0.0%	0.0%	10.0%	0.0%	0.0%	100.0%
Kai Ming Street	129	LD	50	30	Y	0000-0100	20	50.0%	50.0%	0.0%	0.0%	0.0%	0.0%	0.0%	0.0%	0.0%	0.0%	0.0%	0.0%	0.0%	0.0%	0.0%	0.0%	0.0%	0.0%	100.0%
Kai Ming Street	129	LD	50	30	Y	0100-0200	20	50.0%	50.0%	0.0%	0.0%	0.0%	0.0%	0.0%	0.0%	0.0%	0.0%	0.0%	0.0%	0.0%	0.0%	0.0%	0.0%	0.0%	0.0%	100.0%
Kai Ming Street	129	LD	50	30	Y	0200-0300	20	50.0%	50.0%	0.0%	0.0%	0.0%	0.0%	0.0%	0.0%	0.0%	0.0%	0.0%	0.0%	0.0%	0.0%	0.0%	0.0%	0.0%	0.0%	100.0%
Kai Ming Street	129	LD	50	30	Y	0300-0400	20	50.0%	50.0%	0.0%	0.0%	0.0%	0.0%	0.0%	0.0%	0.0%	0.0%	0.0%	0.0%	0.0%	0.0%	0.0%	0.0%	0.0%	0.0%	100.0%
Kai Ming Street	129	LD	50	30	Y	0400-0500	20	50.0%	50.0%	0.0%	0.0%	0.0%	0.0%	0.0%	0.0%	0.0%	0.0%	0.0%	0.0%	0.0%	0.0%	0.0%	0.0%	0.0%	0.0%	100.0%
Kai Ming Street	129	LD	50	30	Y	0500-0600	20	50.0%	50.0%	0.0%	0.0%	0.0%	0.0%	0.0%	0.0%	0.0%	0.0%	0.0%	0.0%	0.0%	0.0%	0.0%	0.0%	0.0%	0.0%	100.0%
Kai Ming Street	129	LD	50	30	Y	0600-0700	20	50.0%	50.0%	0.0%	0.0%	0.0%	0.0%	0.0%	0.0%	0.0%	0.0%	0.0%	0.0%	0.0%	0.0%	0.0%	0.0%	0.0%	0.0%	100.0%
Kai Ming Street	129	LD	50	30	Y	0700-0800	40	25.0%	25.0%	0.0%	25.0%	0.0%	0.0%	0.0%	0.0%	0.0%	0.0%	0.0%	0.0%	0.0%	0.0%	0.0%	25.0%	0.0%	0.0%	100.0%
Kai Ming Street	129	LD	50	30	Y	0800-0900	50	40.0%	20.0%	0.0%	20.0%	0.0%	0.0%	0.0%	0.0%	0.0%	0.0%	0.0%	0.0%	0.0%	0.0%	0.0%	20.0%	0.0%	0.0%	100.0%
Kai Ming Street	129	LD	50	30	Y	0900-1000	40	25.0%	25.0%	0.0%	25.0%	0.0%	0.0%	0.0%	0.0%	0.0%	0.0%	0.0%	0.0%	0.0%	0.0%	0.0%	25.0%	0.0%	0.0%	100.0%
Kai Ming Street	129	LD	50	30	Y	1000-1100	40	25.0%	25.0%	0.0%	25.0%	0.0%	0.0%	0.0%	0.0%	0.0%	0.0%	0.0%	0.0%	0.0%	0.0%	0.0%	25.0%	0.0%	0.0%	100.0%
Kai Ming Street	129	LD	50	30	Y	1100-1200	40	25.0%	25.0%	0.0%	25.0%	0.0%	0.0%	0.0%	0.0%	0.0%	0.0%	0.0%	0.0%	0.0%	0.0%	0.0%	25.0%	0.0%	0.0%	100.0%
Kai Ming Street	129	LD	50	30	Y	1200-1300	40	25.0%	25.0%	0.0%	25.0%	0.0%	0.0%	0.0%	0.0%	0.0%	0.0%	0.0%	0.0%	0.0%	0.0%	0.0%	25.0%	0.0%	0.0%	100.0%
Kai Ming Street	129	LD	50	30	Y	1300-1400	40	25.0%	25.0%	0.0%	25.0%	0.0%	0.0%	0.0%	0.0%	0.0%	0.0%	0.0%	0.0%	0.0%	0.0%	0.0%	25.0%	0.0%	0.0%	100.0%
Kai Ming Street	129	LD	50	30	Y	1400-1500	40	25.0%	25.0%	0.0%	25.0%	0.0%	0.0%	0.0%	0.0%	0.0%	0.0%	0.0%	0.0%	0.0%	0.0%	0.0%	25.0%	0.0%	0.0%	100.0%
Kai Ming Street	129	LD	50	30	Y	1500-1600	40	25.0%	25.0%	0.0%	25.0%	0.0%	0.0%	0.0%	0.0%	0.0%	0.0%	0.0%	0.0%	0.0%	0.0%	0.0%	25.0%	0.0%	0.0%	100.0%
Kai Ming Street	129	LD	50	30	Y	1600-1700	40	25.0%	25.0%	0.0%	25.0%	0.0%	0.0%	0.0%	0.0%	0.0%	0.0%	0.0%	0.0%	0.0%	0.0%	0.0%	25.0%	0.0%	0.0%	100.0%
Kai Ming Street	129	LD	50	30	Y	1700-1800	40	25.0%	25.0%	0.0%	25.0%	0.0%	0.0%	0.0%	0.0%	0.0%	0.0%	0.0%	0.0%	0.0%	0.0%	0.0%	25.0%	0.0%	0.0%	100.0%
Kai Ming Street	129	LD	50	30	Y	1800-1900	50	40.0%	20.0%	0.0%	20.0%	0.0%	0.0%	0.0%	0.0%	0.0%	0.0%	0.0%	0.0%	0.0%	0.0%	0.0%	20.0%	0.0%	0.0%	100.0%
Kai Ming Street	129	LD	50	30	Y	1900-2000	40	25.0%	25.0%	0.0%	25.0%	0.0%	0.0%	0.0%	0.0%	0.0%	0.0%	0.0%	0.0%	0.0%	0.0%	0.0%	25.0%	0.0%	0.0%	100.0%
Kai Ming Street	129	LD	50	30	Y	2000-2100	40	25.0%	25.0%	0.0%	25.0%	0.0%	0.0%	0.0%	0.0%	0.0%	0.0%	0.0%	0.0%	0.0%	0.0%	0.0%	25.0%	0.0%	0.0%	100.0%
Kai Ming Street	129	LD	50	30	Y	2100-2200	40	25.0%	25.0%	0.0%	25.0%	0.0%	0.0%	0.0%	0.0%	0.0%	0.0%	0.0%	0.0%	0.0%	0.0%	0.0%	25.0%	0.0%	0.0%	100.0%
Kai Ming Street	129	LD	50	30	Y	2200-2300	40	25.0%	25.0%	0.0%	25.0%	0.0%	0.0%	0.0%	0.0%	0.0%	0.0%	0.0%	0.0%	0.0%	0.0%	0.0%	25.0%	0.0%	0.0%	100.0%
Kai Ming Street	129	LD	50	30	Y	2300-0000	40	25.0%	25.0%	0.0%	25.0%	0.0%	0.0%	0.0%	0.0%	0.0%	0.0%	0.0%	0.0%	0.0%	0.0%	0.0%	25.0%	0.0%	0.0%	100.0%
Kai Ming Street	130	LD	50	30	Y	0000-0100	20	50.0%	50.0%	0.0%	0.0%	0.0%	0.0%	0.0%	0.0%	0.0%	0.0%	0.0%	0.0%	0.0%	0.0%	0.0%	0.0%	0.0%	0.0%	100.0%
Kai Ming Street	130	LD	50	30	Y	0100-0200	20	50.0%	50.0%	0.0%	0.0%	0.0%	0.0%	0.0%	0.0%	0.0%	0.0%	0.0%	0.0%	0.0%	0.0%	0.0%	0.0%	0.0%	0.0%	100.0%
Kai Ming Street	130	LD	50	30	Y	0200-0300	20	50.0%	50.0%	0.0%	0.0%	0.0%	0.0%	0.0%	0.0%	0.0%	0.0%	0.0%	0.0%	0.0%	0.0%	0.0%	0.0%	0.0%	0.0%	100.0%
Kai Ming Street	130	LD	50	30	Y	0300-0400	20	50.0%	50.0%	0.0%	0.0%	0.0%	0.0%	0.0%	0.0%	0.0%	0.0%	0.0%	0.0%	0.0%	0.0%	0.0%	0.0%	0.0%	0.0%	100.0%
Kai Ming Street	130	LD	50	30	Y	0400-0500	20	50.0%	50.0%	0.0%	0.0%	0.0%	0.0%	0.0%	0.0%	0.0%	0.0%	0.0%	0.0%	0.0%	0.0%	0.0%	0.0%	0.0%	0.0%	100.0%
Kai Ming Street	130	LD	50	30	Y	0500-0600	20	50.0%	50.0%	0.0%	0.0%	0.0%	0.0%	0.0%	0.0%	0.0%	0.0%	0.0%	0.0%	0.0%	0.0%	0.0%	0.0%	0.0%	0.0%	100.0%
Kai Ming Street	130	LD	50	30	Y	0600-0700	20	50.0%	50.0%	0.0%	0.0%	0.0%	0.0%	0.0%	0.0%	0.0%	0.0%	0.0%	0.0%	0.0%	0.0%	0.0%	0.0%	0.0%	0.0%	100.0%
Kai Ming Street	130	LD	50	30	Y	0700-0800	40	25.0%	25.0%	0.0%	25.0%	0.0%	0.0%	0.0%	0.0%	0.0%	0.0%	0.0%	0.0%	0.0%	0.0%	0.0%	25.0%	0.0%	0.0%	100.0%
Kai Ming Street	130	LD	50	30	Y	0800-0900	50	40.0%	20.0%	0.0%	20.0%	0.0%	0.0%	0.0%	0.0%	0.0%	0.0%	0.0%	0.0%	0.0%	0.0%	0.0%	20.0%	0.0%	0.0%	100.0%
Kai Ming Street	130	LD	50	30	Y	0900-1000	40	25.0%	25.0%	0.0%	25.0%	0.0%	0.0%	0.0%	0.0%	0.0%	0.0%	0.0%	0.0%	0.0%	0.0%	0.0%	25.0%	0.0%	0.0%	100.0%
Kai Ming Street	130	LD	50	30	Y	1000-1100	40	25.0%	25.0%	0.0%	25.0%	0.0%	0.0%	0.0%	0.0%	0.0%	0.0%	0.0%	0.0%	0.0%	0.0%	0.0%	25.0%	0.0%	0.0%	100.0%
Kai Ming Street	130	LD	50	30	Y	1100-1200	40	25.0%	25.0%	0.0%	25.0%	0.0%	0.0%	0.0%	0.0%	0.0%	0.0%	0.0%	0.0%	0.0%	0.0%	0.0%	25.0%	0.0%	0.0%	100.0%
Kai Ming Street	130	LD	50	30	Y	1200-1300	40	25.0%	25.0%	0.0%	25.0%	0.0%	0.0%	0.0%	0.0%	0.0%	0.0%	0.0%	0.0%	0.0%	0.0%	0.0%	25.0%	0.0%	0.0%	100.0%
Kai Ming Street	130	LD	50	30	Y	1300-1400	40	25.0%	25.0%	0.0%	25.0%	0.0%	0.0%	0.0%	0.0%	0.0%	0.0%	0.0%	0.0%	0.0%	0.0%	0.0%	25.0%	0.0%	0.0%	100.0%
Kai Ming Street	130	LD	50	30	Y	1400-1500	40	25.0%	25.0%	0.0%	25.0%	0.0%	0.0%	0.0%	0.0%	0.0%	0.0%	0.0%	0.0%	0.0%	0.0%	0.0%	25.0%	0.0%	0.0%	100.0%
Kai Ming Street	130	LD	50	30	Y	1500-1600	40	25.0%	25.0%	0.0%	25.0%	0.0%	0.0%	0.0%	0.0%	0.0%	0.0%	0.0%	0.0%	0.0%	0.0%	0.0%	25.0%	0.0%	0.0%	100.0%
Kai Ming Street	130	LD	50	30	Y	1600-1700	40	25.0%	25.0%	0.0%	25.0%	0.0%	0.0%	0.0%	0.0%	0.0%	0.0%	0.0%	0.0%	0.0%	0.0%	0.0%	25.0%	0.0%	0.0%	100.0%
Kai Ming Street	130	LD	50	30	Y	1700-1800	40	25.0%	25.0%	0.0%	25.0%	0.0%	0.0%	0.0%	0.0%	0.0%	0.0%	0.0%	0.0%	0.0%	0.0%	0.0%	25.0%	0.0%	0.0%	100.0%
Kai Ming Street	130	LD	50	30	Y	1800-1900	50	40.0%	20.0%	0.0%	20.0%	0.0%	0.0%	0.0%	0.0%	0.0%	0.0%	0.0%	0.0%	0.0%	0.0%	0.0%	20.0%	0.0%	0.0%	100.0%
Kai Ming Street	130	LD	50	30	Y	1900-2000	40	25.0%	25.0%	0.0%	25.0%	0.0%	0.0%	0.0%	0.0%	0.0%	0.0%	0.0%	0.0%	0.0%	0.0%	0.0%	25.0%	0.0%	0.0%	100.0%
Kai Ming Street	130	LD	50	30	Y	2000-2100	40	25.0%	25.0%	0.0%	25.0%	0.0%	0.0%	0.0%	0.0%	0.0%	0.0%	0.0%	0.0%	0.0%	0.0%	0.0%	25.0%	0.0%	0.0%	100.0%
Kai Ming Street	130	LD	50	30	Y	2100-2200	40	25.0%	25.0%	0.0%	25.0%	0.0%	0.0%	0.0%	0.0%	0.0%	0.0%	0.0%	0.0%	0.0%	0.0%	0.0%	25.0%	0.0%	0.0%	100.0%
Kai Ming Street	130	LD	50	30	Y	2200-2300	40	25.0%	25.0%	0.0%	25.0%	0.0%	0.0%	0.0%	0.0%	0.0%	0.0%	0.0%	0.0%	0.0%	0.0%	0.0%	25.0%	0.0%	0.0%	100.0%
Kai Ming Street	130	LD	50	30	Y	2300-0000	40	25.0%	25.0%	0.0%	25.0%	0.0%	0.0%	0.0%	0.0%	0.0%	0.0%	0.0%	0.0%	0.0%	0.0%	0.0%	25.0%	0.0%	0.0%	100.0%
Kai Ming Street	131	LD	50	30	Y	0000-0100	40	25.0%	25.0%	0.0%	25.0%	0.0%	0.0%	0.0%	0.0%	0.0%	0.0%	0.0%	0.0%	0.0%	0.0%	0.0%	25.0%	0.0%	0.0%	100.0%
Kai Ming Street	131	LD	50	30	Y	0100-0200	40	25.0%	25.0%	0.0%	25.0%	0.0%	0.0%	0.0%	0.0%	0.0%	0.0%	0.0%	0.0%	0.0%	0.0%	0.0%	25.0%	0.0%	0.0%	100.0%
Kai Ming Street	131	LD	50	30	Y	0200-0300	20	50.0%	50.0%	0.0%	0.0%	0.0%	0.0%	0.0%	0.0%	0.0%	0.0%	0.0%	0.0%	0.0%	0.0%	0.0%	0.0%	0.0%	0.0%	100.0%
Kai Ming Street	131	LD	50	30	Y	0300-0400	20	50.0%	50.0%	0.0%	0.0%	0.0%	0.0%	0.0%	0.0%	0.0%	0.0%	0.0%	0.0%	0.0%	0.0%	0.0%	0.0%	0.0%	0.0%	100.0%
Kai Ming Street	131	LD	50	30	Y	0400-0500	20	50.0%	50.0%	0.0%	0.0%	0.0%	0.0%	0.0%	0.0%	0.0%	0.0%	0.0%	0.0%	0.0%	0.0%	0.0%	0.0%	0.0%	0.0%	100.0%
Kai Ming Street	131	LD	50	30	Y	0500-0600	20	50.0%	50.0%	0.0%	0.0%	0.0%	0.0%	0.0%	0.0%	0.0%	0.0%	0.0%	0.0%	0.0%	0.0%	0.0%	0.0%	0.0%	0.0%	100.0%
Kai Ming Street	131	LD	50	30	Y	0600-0700	40	25.0%	25.0%	0.0%	25.0%	0.0%	0.0%	0.0%	0.0%	0.0%	0.0%	0.0%	0.0%	0.0%	0.0%	0.0%	25.0%	0.0%	0.0%	100.0%
Kai Ming Street	131	LD	50	30	Y	0700-0800	60	33.3%	16.7%	0.0%	16.7%	16.7%	0.0%	0.0%	0.0%	0.0%	0.0%	0.0%	0.0%	0.0%	0.0%	0.0%	16.7%	0.0%	0.0%	100.0%
Kai Ming Street	131	LD	50	30	Y	0800-0900	60	33.3%	16.7%	0.0%	16.7%	16.7%	0.0%	0.0%	0.0%	0.0%	0.0%	0.0%	0.0%	0.0%	0.0%	0.0%	16.7%	0.0%	0.0%	100.0%
Kai Ming Street	131	LD	50	30	Y	0900-1000	60	33.3%	16.7%	0.0%	16.7%	16.7%	0.0%	0.0%	0.0%	0.0%	0.0%	0.0%	0.0%	0.0%	0.0%	0.0%	16.7%	0.0%	0.0%	100.0%
Kai Ming Street	131	LD	50	30	Y	1000-1100	60	33.3%	16.7%	0.0%	16.7%	16.7%	0.0%	0.0%	0.0%	0.0%	0.0%	0.0%	0.0%	0.0%	0.0%	0.0%	16.7%	0.0%	0.0%	100.0%
Kai Ming Street	131	LD	50	30	Y	1100-1200	60	33.3%	16.7%	0.0%	16.7%	16.7%	0.0%	0.0%	0.0%	0.0%	0.0%	0.0%	0.0%	0.0%	0.0%	0.0%	16.7%	0.0%	0.0%	100.0%
Kai Ming Street	131	LD	50	30	Y	1200-1300	60	33.3%	16.7%	0.0%	16.7%	16.7%	0.0%	0.0%	0.0%	0.0%	0.0%	0.0%	0.0%	0.0%	0.0%	0.0%	16.7%	0.0%	0.0%	100.0%
Kai Ming Street	131	LD	50	30	Y	1300-1400	60	33.3%	16.7%	0.0%	16.7%	16.7%	0.0%	0.0%	0.0%	0.0%	0.0%	0.0%	0.0%	0.0%	0.0%	0.0%	16.7%	0.0%	0.0%	100.0%
Kai Ming Street	131	LD	50	30	Y	1400-1500	60	33.3%	16.7%	0.0%	16.7%	16.7%	0.0%	0.0%	0.0%	0.0%	0.0%	0.0%	0.0%	0.0%	0.0%	0.0%	16.7%	0.0%	0.0%	100.0%
Kai Ming Street	131	LD	50	30	Y	1500-1600	60	33.3%	16.7%	0.0%	16.7%	16.7%	0.0%	0.0%	0.0%	0.0%	0.0%	0.0%	0.0%	0.0%	0.0%	0.0%	16.7%	0.0%	0.0%	100.0%
Kai Ming Street	131	LD	50	30	Y	1600-1700	60	33.3%	16.7%	0.0%	16.7%	16.7%	0.0%	0.0%	0.0%	0.0%	0.0%	0.0%	0.0%	0.0%	0.0%	0.0%	16.7%	0.0%	0.0%	100.0%
Kai Ming Street	131	LD	50	30	Y	1700-1800	60	33.3%	16.7%	0.0%	16.7%	16.7%	0.0%	0.0%	0.0%	0.0%	0.0%	0.0%	0.0%	0.0%	0.0%	0.0%	16.7%	0.0

Road Name	Road ID	Road Type	Speed Limit (km/hr)	Average Speed (km/hr)	Start Emission Estimated by Broad Brush Approach (Y/N)	Hour	Total Vehicles (Veh/hr)	01 - Private Cars	02 - Taxi	03 - Light Goods Vehicles <=2.5t	04 - Light Goods Vehicles 2.5-3.5t	05 - Light Goods Vehicles >3.5t	06 - Medium Goods Vehicles <=15t	07 - Medium Goods Vehicles 15-24t	08 - Public Light Buses	09 - Private Light Bus <=3.5t	10 - Private Light Bus >3.5t	11 - Non-franchised Bus<=6.4t	12 - Non-franchised Bus 6.4-15t	13 - Non-franchised Bus 15-24t	14 - Franchised Bus Single Deck	15 - Franchised Bus Double Deck	16 - Motorcycles	17 - Heavy Goods Vehicles >24t	18 - Non-franchised Bus >24t	Total
								PC	TAXI	LGV3	LGV4	LGV6	HGV7	HGV8	PLB	PV4	PV5	NFB6	NFB7	NFB8	FBSD	FBDD	MC	HGV9	NFB9	
Hung Fook Street	133	LD	50	30	Y	2300-0000	40	25.0%	25.0%	0.0%	25.0%	0.0%	0.0%	0.0%	0.0%	0.0%	0.0%	0.0%	0.0%	0.0%	0.0%	0.0%	25.0%	0.0%	0.0%	100.0%
Yuk Shing Street	134	LD	50	30	Y	0000-0100	40	25.0%	25.0%	0.0%	25.0%	0.0%	0.0%	0.0%	0.0%	0.0%	0.0%	0.0%	0.0%	0.0%	0.0%	0.0%	25.0%	0.0%	0.0%	100.0%
Yuk Shing Street	134	LD	50	30	Y	0100-0200	40	25.0%	25.0%	0.0%	25.0%	0.0%	0.0%	0.0%	0.0%	0.0%	0.0%	0.0%	0.0%	0.0%	0.0%	0.0%	25.0%	0.0%	0.0%	100.0%
Yuk Shing Street	134	LD	50	30	Y	0200-0300	20	50.0%	50.0%	0.0%	0.0%	0.0%	0.0%	0.0%	0.0%	0.0%	0.0%	0.0%	0.0%	0.0%	0.0%	0.0%	0.0%	0.0%	0.0%	100.0%
Yuk Shing Street	134	LD	50	30	Y	0300-0400	20	50.0%	50.0%	0.0%	0.0%	0.0%	0.0%	0.0%	0.0%	0.0%	0.0%	0.0%	0.0%	0.0%	0.0%	0.0%	0.0%	0.0%	0.0%	100.0%
Yuk Shing Street	134	LD	50	30	Y	0400-0500	20	50.0%	50.0%	0.0%	0.0%	0.0%	0.0%	0.0%	0.0%	0.0%	0.0%	0.0%	0.0%	0.0%	0.0%	0.0%	0.0%	0.0%	0.0%	100.0%
Yuk Shing Street	134	LD	50	30	Y	0500-0600	20	50.0%	50.0%	0.0%	0.0%	0.0%	0.0%	0.0%	0.0%	0.0%	0.0%	0.0%	0.0%	0.0%	0.0%	0.0%	0.0%	0.0%	0.0%	100.0%
Yuk Shing Street	134	LD	50	30	Y	0600-0700	40	25.0%	25.0%	0.0%	25.0%	0.0%	0.0%	0.0%	0.0%	0.0%	0.0%	0.0%	0.0%	0.0%	0.0%	0.0%	25.0%	0.0%	0.0%	100.0%
Yuk Shing Street	134	LD	50	30	Y	0700-0800	60	33.3%	16.7%	0.0%	16.7%	16.7%	0.0%	0.0%	0.0%	0.0%	0.0%	0.0%	0.0%	0.0%	0.0%	0.0%	16.7%	0.0%	0.0%	100.0%
Yuk Shing Street	134	LD	50	30	Y	0800-0900	60	33.3%	16.7%	0.0%	16.7%	16.7%	0.0%	0.0%	0.0%	0.0%	0.0%	0.0%	0.0%	0.0%	0.0%	0.0%	16.7%	0.0%	0.0%	100.0%
Yuk Shing Street	134	LD	50	30	Y	0900-1000	60	33.3%	16.7%	0.0%	16.7%	16.7%	0.0%	0.0%	0.0%	0.0%	0.0%	0.0%	0.0%	0.0%	0.0%	0.0%	16.7%	0.0%	0.0%	100.0%
Yuk Shing Street	134	LD	50	30	Y	1000-1100	60	33.3%	16.7%	0.0%	16.7%	16.7%	0.0%	0.0%	0.0%	0.0%	0.0%	0.0%	0.0%	0.0%	0.0%	0.0%	16.7%	0.0%	0.0%	100.0%
Yuk Shing Street	134	LD	50	30	Y	1100-1200	60	33.3%	16.7%	0.0%	16.7%	16.7%	0.0%	0.0%	0.0%	0.0%	0.0%	0.0%	0.0%	0.0%	0.0%	0.0%	16.7%	0.0%	0.0%	100.0%
Yuk Shing Street	134	LD	50	30	Y	1200-1300	60	33.3%	16.7%	0.0%	16.7%	16.7%	0.0%	0.0%	0.0%	0.0%	0.0%	0.0%	0.0%	0.0%	0.0%	0.0%	16.7%	0.0%	0.0%	100.0%
Yuk Shing Street	134	LD	50	30	Y	1300-1400	60	33.3%	16.7%	0.0%	16.7%	16.7%	0.0%	0.0%	0.0%	0.0%	0.0%	0.0%	0.0%	0.0%	0.0%	0.0%	16.7%	0.0%	0.0%	100.0%
Yuk Shing Street	134	LD	50	30	Y	1400-1500	60	33.3%	16.7%	0.0%	16.7%	16.7%	0.0%	0.0%	0.0%	0.0%	0.0%	0.0%	0.0%	0.0%	0.0%	0.0%	16.7%	0.0%	0.0%	100.0%
Yuk Shing Street	134	LD	50	30	Y	1500-1600	60	33.3%	16.7%	0.0%	16.7%	16.7%	0.0%	0.0%	0.0%	0.0%	0.0%	0.0%	0.0%	0.0%	0.0%	0.0%	16.7%	0.0%	0.0%	100.0%
Yuk Shing Street	134	LD	50	30	Y	1600-1700	60	33.3%	16.7%	0.0%	16.7%	16.7%	0.0%	0.0%	0.0%	0.0%	0.0%	0.0%	0.0%	0.0%	0.0%	0.0%	16.7%	0.0%	0.0%	100.0%
Yuk Shing Street	134	LD	50	30	Y	1700-1800	60	33.3%	16.7%	0.0%	16.7%	16.7%	0.0%	0.0%	0.0%	0.0%	0.0%	0.0%	0.0%	0.0%	0.0%	0.0%	16.7%	0.0%	0.0%	100.0%
Yuk Shing Street	134	LD	50	30	Y	1800-1900	60	33.3%	16.7%	0.0%	16.7%	16.7%	0.0%	0.0%	0.0%	0.0%	0.0%	0.0%	0.0%	0.0%	0.0%	0.0%	16.7%	0.0%	0.0%	100.0%
Yuk Shing Street	134	LD	50	30	Y	1900-2000	60	33.3%	16.7%	0.0%	16.7%	16.7%	0.0%	0.0%	0.0%	0.0%	0.0%	0.0%	0.0%	0.0%	0.0%	0.0%	16.7%	0.0%	0.0%	100.0%
Yuk Shing Street	134	LD	50	30	Y	2000-2100	60	33.3%	16.7%	0.0%	16.7%	16.7%	0.0%	0.0%	0.0%	0.0%	0.0%	0.0%	0.0%	0.0%	0.0%	0.0%	16.7%	0.0%	0.0%	100.0%
Yuk Shing Street	134	LD	50	30	Y	2100-2200	60	33.3%	16.7%	0.0%	16.7%	16.7%	0.0%	0.0%	0.0%	0.0%	0.0%	0.0%	0.0%	0.0%	0.0%	0.0%	16.7%	0.0%	0.0%	100.0%
Yuk Shing Street	134	LD	50	30	Y	2200-2300	60	33.3%	16.7%	0.0%	16.7%	16.7%	0.0%	0.0%	0.0%	0.0%	0.0%	0.0%	0.0%	0.0%	0.0%	0.0%	16.7%	0.0%	0.0%	100.0%
Yuk Shing Street	134	LD	50	30	Y	2300-0000	50	20.0%	20.0%	0.0%	20.0%	20.0%	0.0%	0.0%	0.0%	0.0%	0.0%	0.0%	0.0%	0.0%	0.0%	0.0%	20.0%	0.0%	0.0%	100.0%
Hung Fook Street	135	LD	50	30	Y	0000-0100	40	25.0%	25.0%	0.0%	25.0%	0.0%	0.0%	0.0%	0.0%	0.0%	0.0%	0.0%	0.0%	0.0%	0.0%	0.0%	25.0%	0.0%	0.0%	100.0%
Hung Fook Street	135	LD	50	30	Y	0100-0200	40	25.0%	25.0%	0.0%	25.0%	0.0%	0.0%	0.0%	0.0%	0.0%	0.0%	0.0%	0.0%	0.0%	0.0%	0.0%	25.0%	0.0%	0.0%	100.0%
Hung Fook Street	135	LD	50	30	Y	0200-0300	20	50.0%	50.0%	0.0%	0.0%	0.0%	0.0%	0.0%	0.0%	0.0%	0.0%	0.0%	0.0%	0.0%	0.0%	0.0%	0.0%	0.0%	0.0%	100.0%
Hung Fook Street	135	LD	50	30	Y	0300-0400	20	50.0%	50.0%	0.0%	0.0%	0.0%	0.0%	0.0%	0.0%	0.0%	0.0%	0.0%	0.0%	0.0%	0.0%	0.0%	0.0%	0.0%	0.0%	100.0%
Hung Fook Street	135	LD	50	30	Y	0400-0500	20	50.0%	50.0%	0.0%	0.0%	0.0%	0.0%	0.0%	0.0%	0.0%	0.0%	0.0%	0.0%	0.0%	0.0%	0.0%	0.0%	0.0%	0.0%	100.0%
Hung Fook Street	135	LD	50	30	Y	0500-0600	20	50.0%	50.0%	0.0%	0.0%	0.0%	0.0%	0.0%	0.0%	0.0%	0.0%	0.0%	0.0%	0.0%	0.0%	0.0%	0.0%	0.0%	0.0%	100.0%
Hung Fook Street	135	LD	50	30	Y	0600-0700	40	25.0%	25.0%	0.0%	25.0%	0.0%	0.0%	0.0%	0.0%	0.0%	0.0%	0.0%	0.0%	0.0%	0.0%	0.0%	25.0%	0.0%	0.0%	100.0%
Hung Fook Street	135	LD	50	30	Y	0700-0800	60	33.3%	16.7%	0.0%	16.7%	16.7%	0.0%	0.0%	0.0%	0.0%	0.0%	0.0%	0.0%	0.0%	0.0%	0.0%	16.7%	0.0%	0.0%	100.0%
Hung Fook Street	135	LD	50	30	Y	0800-0900	60	33.3%	16.7%	0.0%	16.7%	16.7%	0.0%	0.0%	0.0%	0.0%	0.0%	0.0%	0.0%	0.0%	0.0%	0.0%	16.7%	0.0%	0.0%	100.0%
Hung Fook Street	135	LD	50	30	Y	0900-1000	60	33.3%	16.7%	0.0%	16.7%	16.7%	0.0%	0.0%	0.0%	0.0%	0.0%	0.0%	0.0%	0.0%	0.0%	0.0%	16.7%	0.0%	0.0%	100.0%
Hung Fook Street	135	LD	50	30	Y	1000-1100	60	33.3%	16.7%	0.0%	16.7%	16.7%	0.0%	0.0%	0.0%	0.0%	0.0%	0.0%	0.0%	0.0%	0.0%	0.0%	16.7%	0.0%	0.0%	100.0%
Hung Fook Street	135	LD	50	30	Y	1100-1200	60	33.3%	16.7%	0.0%	16.7%	16.7%	0.0%	0.0%	0.0%	0.0%	0.0%	0.0%	0.0%	0.0%	0.0%	0.0%	16.7%	0.0%	0.0%	100.0%
Hung Fook Street	135	LD	50	30	Y	1200-1300	60	33.3%	16.7%	0.0%	16.7%	16.7%	0.0%	0.0%	0.0%	0.0%	0.0%	0.0%	0.0%	0.0%	0.0%	0.0%	16.7%	0.0%	0.0%	100.0%
Hung Fook Street	135	LD	50	30	Y	1300-1400	60	33.3%	16.7%	0.0%	16.7%	16.7%	0.0%	0.0%	0.0%	0.0%	0.0%	0.0%	0.0%	0.0%	0.0%	0.0%	16.7%	0.0%	0.0%	100.0%
Hung Fook Street	135	LD	50	30	Y	1400-1500	60	33.3%	16.7%	0.0%	16.7%	16.7%	0.0%	0.0%	0.0%	0.0%	0.0%	0.0%	0.0%	0.0%	0.0%	0.0%	16.7%	0.0%	0.0%	100.0%
Hung Fook Street	135	LD	50	30	Y	1500-1600	60	33.3%	16.7%	0.0%	16.7%	16.7%	0.0%	0.0%	0.0%	0.0%	0.0%	0.0%	0.0%	0.0%	0.0%	0.0%	16.7%	0.0%	0.0%	100.0%
Hung Fook Street	135	LD	50	30	Y	1600-1700	60	33.3%	16.7%	0.0%	16.7%	16.7%	0.0%	0.0%	0.0%	0.0%	0.0%	0.0%	0.0%	0.0%	0.0%	0.0%	16.7%	0.0%	0.0%	100.0%
Hung Fook Street	135	LD	50	30	Y	1700-1800	60	33.3%	16.7%	0.0%	16.7%	16.7%	0.0%	0.0%	0.0%	0.0%	0.0%	0.0%	0.0%	0.0%	0.0%	0.0%	16.7%	0.0%	0.0%	100.0%
Hung Fook Street	135	LD	50	30	Y	1800-1900	60	33.3%	16.7%	0.0%	16.7%	16.7%	0.0%	0.0%	0.0%	0.0%	0.0%	0.0%	0.0%	0.0%	0.0%	0.0%	16.7%	0.0%	0.0%	100.0%
Hung Fook Street	135	LD	50	30	Y	1900-2000	60	33.3%	16.7%	0.0%	16.7%	16.7%	0.0%	0.0%	0.0%	0.0%	0.0%	0.0%	0.0%	0.0%	0.0%	0.0%	16.7%	0.0%	0.0%	100.0%
Hung Fook Street	135	LD	50	30	Y	2000-2100	60	33.3%	16.7%	0.0%	16.7%	16.7%	0.0%	0.0%	0.0%	0.0%	0.0%	0.0%	0.0%	0.0%	0.0%	0.0%	16.7%	0.0%	0.0%	100.0%
Hung Fook Street	135	LD	50	30	Y	2100-2200	60	33.3%	16.7%	0.0%	16.7%	16.7%	0.0%	0.0%	0.0%	0.0%	0.0%	0.0%	0.0%	0.0%	0.0%	0.0%	16.7%	0.0%	0.0%	100.0%
Hung Fook Street	135	LD	50	30	Y	2200-2300	60	33.3%	16.7%	0.0%	16.7%	16.7%	0.0%	0.0%	0.0%	0.0%	0.0%	0.0%	0.0%	0.0%	0.0%	0.0%	16.7%	0.0%	0.0%	100.0%
Hung Fook Street	135	LD	50	30	Y	2300-0000	50	20.0%	20.0%	0.0%	20.0%	20.0%	0.0%	0.0%	0.0%	0.0%	0.0%	0.0%	0.0%	0.0%	0.0%	0.0%	20.0%	0.0%	0.0%	100.0%
Wing Kwong Street	136	LD	50	30	Y	0000-0100	90	33.3%	22.2%	0.0%	11.1%	11.1%	0.0%	11.1%	0.0%	0.0%	0.0%	0.0%	0.0%	0.0%	0.0%	0.0%	11.1%	0.0%	0.0%	100.0%
Wing Kwong Street	136	LD	50	30	Y	0100-0200	70	28.6%	14.3%	0.0%	14.3%	14.3%	0.0%	14.3%	0.0%	0.0%	0.0%	0.0%	0.0%	0.0%	0.0%	0.0%	14.3%	0.0%	0.0%	100.0%
Wing Kwong Street	136	LD	50	30	Y	0200-0300	60	33.3%	16.7%	0.0%	16.7%	16.7%	0.0%	0.0%	0.0%	0.0%	0.0%	0.0%	0.0%	0.0%	0.0%	0.0%	16.7%	0.0%	0.0%	100.0%
Wing Kwong Street	136	LD	50	30	Y	0300-0400	50	20.0%	20.0%	0.0%	20.0%	20.0%	0.0%	0.0%	0.0%	0.0%	0.0%	0.0%	0.0%	0.0%	0.0%	0.0%	20.0%	0.0%	0.0%	100.0%
Wing Kwong Street	136	LD	50	30	Y	0400-0500	50	20.0%	20.0%	0.0%	20.0%	20.0%	0.0%	0.0%	0.0%	0.0%	0.0%	0.0%	0.0%	0.0%	0.0%	0.0%	20.0%	0.0%	0.0%	100.0%
Wing Kwong Street	136	LD	50	30	Y	0500-0600	60	33.3%	16.7%	0.0%	16.7%	16.7%	0.0%	0.0%	0.0%	0.0%	0.0%	0.0%	0.0%	0.0%	0.0%	0.0%	16.7%	0.0%	0.0%	100.0%
Wing Kwong Street	136	LD	50	30	Y	0600-0700	90	33.3%	22.2%	0.0%	11.1%	11.1%	0.0%	11.1%	0.0%	0.0%	0.0%	0.0%	0.0%	0.0%	0.0%	0.0%	11.1%	0.0%	0.0%	100.0%
Wing Kwong Street	136	LD	50	30	Y	0700-0800	180	33.3%	16.7%	0.0%	11.1%	5.6%	5.6%	5.6%	0.0%	0.0%	0.0%	5.6%	0.0%	0.0%	5.6%	0.0%	5.6%	5.6%	0.0%	100.0%
Wing Kwong Street	136	LD	50	30	Y	0800-0900	210	33.3%	19.0%	0.0%	14.3%	4.8%	4.8%	4.8%	0.0%	0.0%	0.0%	4.8%	0.0%	0.0%	4.8%	0.0%	4.8%	4.8%	0.0%	100.0%
Wing Kwong Street	136	LD	50	30	Y	0900-1000	200	35.0%	20.0%	0.0%	10.0%	5.0%	5.0%	5.0%	0.0%	0.0%	0.0%	5.0%	0.0%	0.0%	5.0%	0.0%	5.0%	5.0%	0.0%	100.0%
Wing Kwong Street	136	LD	50	30	Y	1000-1100	180	33.3%	16.7%	0.0%	11.1%	5.6%	5.6%	5.6%	0.0%	0.0%	0.0%	5.6%	0.0%	0.0%	5.6%	0.0%	5.6%	5.6%	0.0%	100.0%
Wing Kwong Street	136	LD	50	30	Y	1100-1200	210	33.3%	19.0%	0.0%	14.3%	4.8%	4.8%	4.8%	0.0%	0.0%	0.0%	4.8%	0.0%	0.0%	4.8%	0.0%	4.8%	4.8%	0.0%	100.0%
Wing Kwong Street	136	LD	50	30	Y	1200-1300	150	33.3%	16.7%	0.0%	13.3%	6.7%	6.7%	6.7%	0.0%	0.0%	0.0%	6.7%	0.0%	0.0%	6.7%	0.0%	6.7%	6.7%	0.0%	100.0%
Wing Kwong Street	136	LD	50	30	Y	1300-1400	150	33.3%	20.0%	0.0%	13.3%	6.7%	6.7%	6.7%	0.0%	0.0%	0.0%	6.7%	0.0%	0.0%	6.7%	0.0%	6.7%	6.7%	0.0%	100.0%
Wing Kwong Street	136	LD	50	30	Y	1400-1500	150	33.3%	20.0%	0.0%	13.3%	6.7%	6.7%	6.7%	0.0%	0.0%	0.0%	6.7%	0.0%	0.0%	6.7%	0.0%	6.7%	6.7%	0.0%	100.0%
Wing Kwong Street	136	LD	50	30	Y	1500-1600	150	33.3%	20.0%	0.0%	13.3%	6.7%	6.7%	6.7%	0.0%	0.0%	0.0%	6.7%	0.0%	0.0%	6.7%	0.0%	6.7%	6.7%	0.0%	100.0%
Wing Kwong Street	136	LD	50	30	Y	1600-1700	150	33.3%	20.0%	0.0%	13.3%	6.7%	6.7%	6.7%	0.0%	0.0%	0.0%	6.7%	0.0%	0.0%	6.7%	0.0%	6.7%	6.7%	0.0%	100.0%
Wing Kwong Street	136	LD	50	30	Y	1700-1800	150	33.3%	20.0%	0.0%	13.3%	6.7%	6.7%	6.7%	0.0%	0.0%	0.0%	6.7%	0.0%	0.0%	6.7%	0.0%	6.7%	6.7%	0.0%	100.0%
Wing Kwong Street	136	LD	50	30	Y	1800-1900	160	37.5%	18.8%	0.0%	12.5%	6.3%	6.3%	6.3%	0.0%	0.0%	0.0%	6.3%	0.0%	0.0%	6.3%	0.0%	6.3%	6.3%	0.0%	100.0%
Wing Kwong Street	136	LD	50	30	Y	1900-2000	150	33.3%	20.0%	0.0%	13.3%	6.7%	6.7%	6.7%	0.0%	0.0%	0.0%	6.7%	0.0%	0.0%	6.7%	0.0%	6.7%	6.7%	0.0%	100.0%
Wing Kwong Street	136	LD	50	30	Y	2000-2100	120	33.3%	16.7%	0.0%	8.3%	8.3%	8.3%	8.3%	0.0%	0.0%	0.0%	8.3%	0.0%	0.0%	8.3%	0.0%	8.3%	8.3%	0.0%	100.0%
Wing Kwong Street	136	LD	50	30	Y	2100-2200	150	33.3%	20.0%	0.0%	13.3%	6.7%	6.7%	6.7%	0.0%	0.0%	0.0%	6.7%	0.0%	0.0%	6.7%	0.0%	6.7%	6.7%	0.0%	100.0%
Wing Kwong Street	136	LD	50	30	Y	2200-2300	120	33.3%	16.7%	0.0%	8.3%	8.3%	8.3%	8.3%	0.0%	0.0%	0.0%	8.3%	0.0%	0.0%	8.3%	0.0%	8.3%	8.3%	0.0%	100.0%
Wing Kwong Street	136	LD	50	30	Y	2300-0000	120	33.3%	16.7%	0.0%	8.3%	8.3%	8.3%	8.3%	0.0%	0.0%	0.0%	8.3%	0.0%	0.0%	8.3%	0.0%	8.3%	8.3%	0.0%	100.0%
Wing Kwong Street	137	LD	50	30	Y	0000-0100	100	40.0%	20.0%	0.0%	10.0%	10.0%	0.0%	10.0%	0.0%	0.0%	0.0%	0.0%	0.0%	0.0%	0.0%	0.0%	10.0%	0.0%	0.0%	100.0%
Wing Kwong Street	137	LD	50	30	Y	0100-0200	90	33.3%	22.2%	0.0%	11.1%	11.1%	0.0%	11.1%	0.0%	0.0%	0.0%	0.0%	0.0%	0.0%	0.0%	0.0%	11.1%	0.0%	0.0%	100.0%
Wing Kwong Street	137	LD	50	30	Y	0200-0300	70	28.6%	14.3%	0.0%	14.3%	14.3%	0.0%	14.3%	0.0%	0.0%	0.0%	0.0%	0.0%	0.0%	0.0%	0.0%	14.3%	0.0%	0.0%	100.0%
Wing Kwong Street	137	LD	50	30	Y	0300-0400	60	33.3%	16.7%	0.0%	16.7%	16.7%	0.0%	0.0%	0.0%	0.0%	0.0%	0.0%	0.0%	0.0%	0.0%	0.0%	16.7%	0.0%	0.0%	100.0%
Wing Kwong Street	137	LD	50	30	Y	0400-0500	60	33.3%	16.7%	0.0%	16.7%	16.7%	0.0%	0.0%	0.0%	0.0%	0.0%	0.0%	0.0%	0.0%	0.0%	0.0%	16.7%	0.0%	0.0%	100.0%
Wing Kwong Street	137	LD	50	30	Y	0500-0600	70	28.6%	14.3%	0.0%	14.3%	14.3%	0.0%	14.3%	0.0%	0.0%	0.0%	0.0%	0.0%	0.0%	0.0%	0.0%	14.3%	0.0%	0.0%	100.0%
Wing Kwong Street	137	LD	50	30	Y	0600-0700	100	40.0%	20.0%	0.0%	10.0%	10.0%	0.0%	10.0%	0.0%	0.0%	0.0%	0.0%	0.0%	0.0%	0.0%	0.0%	10.0%	0.0%	0.0%	100.0%
Wing Kwong Street	137	LD	50	30	Y	0700-0800	200	35.0%	20.0%	0.0%	10.0%	5.0%	5.0%	5.0%	0.0%	0.0%	0.0%	5.0%	0.0%	0.0%	5.0%	0.0%	5.0%	5.0%	0.0%	100.0%
Wing Kwong Street	137	LD	50	30	Y	0800-0900	240	37.5%	20.8%	0.0%	12.5%	4.2%	4.2%	4.2%	0.0%	0.0%	0.0%	4.2%	0.0%	0.0%	4.2%	0.0%	4.2%	4.2%	0.0%	100.0%
Wing Kwong Street	137	LD	50	30	Y	0900-1000	220	36.4%	18.2%	0.0%	13.6%	4.5%	4.5%	4.5%	0.0%	0.0%	0.0%	4.5%	0.0%	0.0%	4.5%	0.0%	4.5%	4.5%	0.0%	100.0%
Wing Kwong Street	137	LD	50	30	Y	1000-1100	220	36.4%	18.2%	0.0%	13.6%	4.5%	4.5%	4.5%	0.0%	0.0%	0.0%	4.5%	0.0%	0.0%	4.5%	0.0%	4.5%	4.5%	0.0%	100.0%
Wing Kwong Street	137	LD	50	30	Y	1100-1200	220	36.4%	18.2%	0.0%	13.6%	4.5%	4.5%	4.5%	0.0%	0.0%	0.0%	4.5%	0.0%	0.0%	4.5%	0.0%	4.5%	4.5%	0.0%	100.0%
Wing Kwong Street	137	LD	50	30	Y	1200-1300	190	36.8%	21.1%	0.0%	10.5%	5.3%	5.3%	5.3%	0.0%	0.0%	0.0%	5.3%	0.0%	0.0%	5.3%	0.0%	5.3%	5.3%	0.0%	100.0%
Wing Kwong Street	137	LD	50	30	Y	1300-1400	190	36.8%	21.1%	0.0%	10.5%	5.3%	5.3%	5.3%	0.0%	0.0%	0.0%	5.3%	0.0%	0.0%	5.3%	0.0%	5.3%	5.3%	0.0%	100.0%
Wing Kwong Street	137	LD	50	30	Y	1400-1500	190	36.8%	21.1%	0.0%	10.5%	5.3%	5.3%	5.3%	0.0%	0.0%	0.0%	5.3%	0.0%	0.0%	5.3%	0.0%	5.3%	5.3%	0.0%	100.0%
Wing Kwong Street	137	LD	50	30	Y	1500-1600	190	36.8%	21.1%	0.0%	10.5%	5.3%	5.3%	5.3%	0.0%	0.0%	0.0%	5.3%	0.0%	0.0%	5.3%	0.0%	5.3%	5.3%	0.0%	100.0%
Wing Kwong Street	137	LD	50	30	Y	1600-1700	190	36.8%	21.1%	0.0%	10.5%	5.3%	5.3%	5.3%	0.0%	0.0%	0.0%	5.3%	0.0%	0.0%	5.3%	0.0%	5.3%	5.3%	0.0%	100.0%
Wing Kwong Street	137	LD	50	30	Y	1700-1800	190	36.8%	21.1%	0.0%	10.5%	5.3%	5.3%	5.3%	0.0%	0.0%	0.0%	5.3%	0.0%	0.0%	5.3%	0.0%	5.3%	5.3%	0.0%	100.0%
Wing Kwong Street	137	LD	50	30	Y	1800-1900	190	36.8%	21.1%	0.0%	10.5%	5.3%	5.3%	5.3%	0.0%	0.0%	0.0%	5.3%	0.0%	0.0%	5.3%	0.0%	5.3%	5.3%	0.0%	100.0%
Wing Kwong Street	137	LD	50	30	Y	1900-2000	190	36.8%	21.1%	0.0%	10.5%	5.3%	5.3%	5.3%	0.0%	0.0%	0.0%	5.3%	0.0%	0.0%	5.3%	0.0%	5.3%	5.3%	0.0%	100.0%
Wing Kwong Street	137	LD	50	30	Y	2000-2100	170	35.3%	17.6%	0.0%	11.8%	5.9%	5.9%	5.9%	0.0%	0.0%	0.0%	5.9%	0.0%	0.0%	5.9%	0.0%	5.9%	5.9%	0.0%	100.0%
Wing Kwong Street	137	LD	50	30	Y	2100-2200	170	35.3%	17.6%	0.0%	11.8%	5.9%	5.9%	5.9%	0.0%	0.0%	0.0%	5.9%	0.0%	0.0%	5.9%	0.0%	5.9%	5.9%	0.0%	100.0%
Wing Kwong Street	137	LD	50	30	Y	2200-2300	160	31.3%	18.8%	0.0%	12.5%	6.3%	6.3%	6.3%	0.0%	0.0%	0.0%	6.3%	0.0%	0.0%	6.3%	0.0%	6.3%	6.3%	0.0%	100.0%
Wing Kwong Street	137	LD	50	30	Y	2300-0000	140	35.7%	14.3%	0.0%	7.1%	7.1%	7.1%	7.1%	0.0%	0.0%	0.0%	7.1%	0.0%	0.0%	7.1%	0.0%	7.1%	7.1%	0.0%	100.0%
Ngan Hon Street	138	LD	50	30	Y	0000-0100	90	33.3%	22.2%	0.0%	11.1%	11.1%	0.0%	11.1%	0.0%	0.0%	0.0%	0.0%	0.0%	0.0%	0.0%	0.0%	11.1%	0.0%	0.0%	100.0%
Ngan Hon Street	138	LD	50	30	Y	0100-0200	70	28.6%	14.3%	0.0%	14.3%	14.3%	0.0%	14.3%	0.0%	0.0%	0.0%	0.0%	0.0%	0.0%

Road Name	Road ID	Road Type	Speed Limit (km/hr)	Average Speed (km/hr)	Start Emission Estimated by Broad Brush Approach (Y/N)	Hour	Total Vehicles (Veh/hr)	01 - Private Cars	02 - Taxi	03 - Light Goods Vehicles <=2.5t	04 - Light Goods Vehicles 2.5-3.5t	05 - Light Goods Vehicles >3.5t	06 - Medium Goods Vehicles <=15t	07 - Medium Goods Vehicles 15-24t	08 - Public Light Buses	09 - Private Light Bus <=3.5t	10 - Private Light Bus >3.5t	11 - Non-franchised Bus<=6.4t	12 - Non-franchised Bus 6.4-15t	13 - Non-franchised Bus 15-24t	14 - Franchised Bus Single Deck	15 - Franchised Bus Double Deck	16 - Motorcycles	17 - Heavy Goods Vehicles >24t	18 - Non-franchised Bus >24t	Total
								PC	TAXI	LGV3	LGV4	LGV6	HGV7	HGV8	PLB	PV4	PV5	NFB6	NFB7	NFB8	FBSD	FBDD	MC	HGV9	NFB9	
Ngan Hon Street	140	LD	50	30	Y	0700-0800	40	25.0%	25.0%	0.0%	25.0%	0.0%	0.0%	0.0%	0.0%	0.0%	0.0%	0.0%	0.0%	0.0%	0.0%	0.0%	0.0%	25.0%	0.0%	0.0%	100.0%
Ngan Hon Street	140	LD	50	30	Y	0800-0900	50	40.0%	20.0%	0.0%	20.0%	0.0%	0.0%	0.0%	0.0%	0.0%	0.0%	0.0%	0.0%	0.0%	0.0%	0.0%	0.0%	20.0%	0.0%	0.0%	100.0%
Ngan Hon Street	140	LD	50	30	Y	0900-1000	40	25.0%	25.0%	0.0%	25.0%	0.0%	0.0%	0.0%	0.0%	0.0%	0.0%	0.0%	0.0%	0.0%	0.0%	0.0%	0.0%	25.0%	0.0%	0.0%	100.0%
Ngan Hon Street	140	LD	50	30	Y	1000-1100	40	25.0%	25.0%	0.0%	25.0%	0.0%	0.0%	0.0%	0.0%	0.0%	0.0%	0.0%	0.0%	0.0%	0.0%	0.0%	0.0%	25.0%	0.0%	0.0%	100.0%
Ngan Hon Street	140	LD	50	30	Y	1100-1200	40	25.0%	25.0%	0.0%	25.0%	0.0%	0.0%	0.0%	0.0%	0.0%	0.0%	0.0%	0.0%	0.0%	0.0%	0.0%	0.0%	25.0%	0.0%	0.0%	100.0%
Ngan Hon Street	140	LD	50	30	Y	1200-1300	40	25.0%	25.0%	0.0%	25.0%	0.0%	0.0%	0.0%	0.0%	0.0%	0.0%	0.0%	0.0%	0.0%	0.0%	0.0%	0.0%	25.0%	0.0%	0.0%	100.0%
Ngan Hon Street	140	LD	50	30	Y	1300-1400	40	25.0%	25.0%	0.0%	25.0%	0.0%	0.0%	0.0%	0.0%	0.0%	0.0%	0.0%	0.0%	0.0%	0.0%	0.0%	0.0%	25.0%	0.0%	0.0%	100.0%
Ngan Hon Street	140	LD	50	30	Y	1400-1500	40	25.0%	25.0%	0.0%	25.0%	0.0%	0.0%	0.0%	0.0%	0.0%	0.0%	0.0%	0.0%	0.0%	0.0%	0.0%	0.0%	25.0%	0.0%	0.0%	100.0%
Ngan Hon Street	140	LD	50	30	Y	1500-1600	40	25.0%	25.0%	0.0%	25.0%	0.0%	0.0%	0.0%	0.0%	0.0%	0.0%	0.0%	0.0%	0.0%	0.0%	0.0%	0.0%	25.0%	0.0%	0.0%	100.0%
Ngan Hon Street	140	LD	50	30	Y	1600-1700	40	25.0%	25.0%	0.0%	25.0%	0.0%	0.0%	0.0%	0.0%	0.0%	0.0%	0.0%	0.0%	0.0%	0.0%	0.0%	0.0%	25.0%	0.0%	0.0%	100.0%
Ngan Hon Street	140	LD	50	30	Y	1700-1800	40	25.0%	25.0%	0.0%	25.0%	0.0%	0.0%	0.0%	0.0%	0.0%	0.0%	0.0%	0.0%	0.0%	0.0%	0.0%	0.0%	25.0%	0.0%	0.0%	100.0%
Ngan Hon Street	140	LD	50	30	Y	1800-1900	50	40.0%	20.0%	0.0%	20.0%	0.0%	0.0%	0.0%	0.0%	0.0%	0.0%	0.0%	0.0%	0.0%	0.0%	0.0%	0.0%	20.0%	0.0%	0.0%	100.0%
Ngan Hon Street	140	LD	50	30	Y	1900-2000	40	25.0%	25.0%	0.0%	25.0%	0.0%	0.0%	0.0%	0.0%	0.0%	0.0%	0.0%	0.0%	0.0%	0.0%	0.0%	0.0%	25.0%	0.0%	0.0%	100.0%
Ngan Hon Street	140	LD	50	30	Y	2000-2100	40	25.0%	25.0%	0.0%	25.0%	0.0%	0.0%	0.0%	0.0%	0.0%	0.0%	0.0%	0.0%	0.0%	0.0%	0.0%	0.0%	25.0%	0.0%	0.0%	100.0%
Ngan Hon Street	140	LD	50	30	Y	2100-2200	40	25.0%	25.0%	0.0%	25.0%	0.0%	0.0%	0.0%	0.0%	0.0%	0.0%	0.0%	0.0%	0.0%	0.0%	0.0%	0.0%	25.0%	0.0%	0.0%	100.0%
Ngan Hon Street	140	LD	50	30	Y	2200-2300	40	25.0%	25.0%	0.0%	25.0%	0.0%	0.0%	0.0%	0.0%	0.0%	0.0%	0.0%	0.0%	0.0%	0.0%	0.0%	0.0%	25.0%	0.0%	0.0%	100.0%
Ngan Hon Street	140	LD	50	30	Y	2300-0000	40	25.0%	25.0%	0.0%	25.0%	0.0%	0.0%	0.0%	0.0%	0.0%	0.0%	0.0%	0.0%	0.0%	0.0%	0.0%	0.0%	25.0%	0.0%	0.0%	100.0%
Ngan Hon Street	141	LD	50	30	Y	0000-0100	20	50.0%	50.0%	0.0%	0.0%	0.0%	0.0%	0.0%	0.0%	0.0%	0.0%	0.0%	0.0%	0.0%	0.0%	0.0%	0.0%	0.0%	0.0%	0.0%	100.0%
Ngan Hon Street	141	LD	50	30	Y	0100-0200	20	50.0%	50.0%	0.0%	0.0%	0.0%	0.0%	0.0%	0.0%	0.0%	0.0%	0.0%	0.0%	0.0%	0.0%	0.0%	0.0%	0.0%	0.0%	0.0%	100.0%
Ngan Hon Street	141	LD	50	30	Y	0200-0300	20	50.0%	50.0%	0.0%	0.0%	0.0%	0.0%	0.0%	0.0%	0.0%	0.0%	0.0%	0.0%	0.0%	0.0%	0.0%	0.0%	0.0%	0.0%	0.0%	100.0%
Ngan Hon Street	141	LD	50	30	Y	0300-0400	20	50.0%	50.0%	0.0%	0.0%	0.0%	0.0%	0.0%	0.0%	0.0%	0.0%	0.0%	0.0%	0.0%	0.0%	0.0%	0.0%	0.0%	0.0%	0.0%	100.0%
Ngan Hon Street	141	LD	50	30	Y	0400-0500	20	50.0%	50.0%	0.0%	0.0%	0.0%	0.0%	0.0%	0.0%	0.0%	0.0%	0.0%	0.0%	0.0%	0.0%	0.0%	0.0%	0.0%	0.0%	0.0%	100.0%
Ngan Hon Street	141	LD	50	30	Y	0500-0600	20	50.0%	50.0%	0.0%	0.0%	0.0%	0.0%	0.0%	0.0%	0.0%	0.0%	0.0%	0.0%	0.0%	0.0%	0.0%	0.0%	0.0%	0.0%	0.0%	100.0%
Ngan Hon Street	141	LD	50	30	Y	0600-0700	20	50.0%	50.0%	0.0%	0.0%	0.0%	0.0%	0.0%	0.0%	0.0%	0.0%	0.0%	0.0%	0.0%	0.0%	0.0%	0.0%	0.0%	0.0%	0.0%	100.0%
Ngan Hon Street	141	LD	50	30	Y	0700-0800	40	25.0%	25.0%	0.0%	25.0%	0.0%	0.0%	0.0%	0.0%	0.0%	0.0%	0.0%	0.0%	0.0%	0.0%	0.0%	0.0%	25.0%	0.0%	0.0%	100.0%
Ngan Hon Street	141	LD	50	30	Y	0800-0900	50	40.0%	20.0%	0.0%	20.0%	0.0%	0.0%	0.0%	0.0%	0.0%	0.0%	0.0%	0.0%	0.0%	0.0%	0.0%	0.0%	20.0%	0.0%	0.0%	100.0%
Ngan Hon Street	141	LD	50	30	Y	0900-1000	40	25.0%	25.0%	0.0%	25.0%	0.0%	0.0%	0.0%	0.0%	0.0%	0.0%	0.0%	0.0%	0.0%	0.0%	0.0%	0.0%	25.0%	0.0%	0.0%	100.0%
Ngan Hon Street	141	LD	50	30	Y	1000-1100	40	25.0%	25.0%	0.0%	25.0%	0.0%	0.0%	0.0%	0.0%	0.0%	0.0%	0.0%	0.0%	0.0%	0.0%	0.0%	0.0%	25.0%	0.0%	0.0%	100.0%
Ngan Hon Street	141	LD	50	30	Y	1100-1200	40	25.0%	25.0%	0.0%	25.0%	0.0%	0.0%	0.0%	0.0%	0.0%	0.0%	0.0%	0.0%	0.0%	0.0%	0.0%	0.0%	25.0%	0.0%	0.0%	100.0%
Ngan Hon Street	141	LD	50	30	Y	1200-1300	40	25.0%	25.0%	0.0%	25.0%	0.0%	0.0%	0.0%	0.0%	0.0%	0.0%	0.0%	0.0%	0.0%	0.0%	0.0%	0.0%	25.0%	0.0%	0.0%	100.0%
Ngan Hon Street	141	LD	50	30	Y	1300-1400	40	25.0%	25.0%	0.0%	25.0%	0.0%	0.0%	0.0%	0.0%	0.0%	0.0%	0.0%	0.0%	0.0%	0.0%	0.0%	0.0%	25.0%	0.0%	0.0%	100.0%
Ngan Hon Street	141	LD	50	30	Y	1400-1500	40	25.0%	25.0%	0.0%	25.0%	0.0%	0.0%	0.0%	0.0%	0.0%	0.0%	0.0%	0.0%	0.0%	0.0%	0.0%	0.0%	25.0%	0.0%	0.0%	100.0%
Ngan Hon Street	141	LD	50	30	Y	1500-1600	40	25.0%	25.0%	0.0%	25.0%	0.0%	0.0%	0.0%	0.0%	0.0%	0.0%	0.0%	0.0%	0.0%	0.0%	0.0%	0.0%	25.0%	0.0%	0.0%	100.0%
Ngan Hon Street	141	LD	50	30	Y	1600-1700	40	25.0%	25.0%	0.0%	25.0%	0.0%	0.0%	0.0%	0.0%	0.0%	0.0%	0.0%	0.0%	0.0%	0.0%	0.0%	0.0%	25.0%	0.0%	0.0%	100.0%
Ngan Hon Street	141	LD	50	30	Y	1700-1800	40	25.0%	25.0%	0.0%	25.0%	0.0%	0.0%	0.0%	0.0%	0.0%	0.0%	0.0%	0.0%	0.0%	0.0%	0.0%	0.0%	25.0%	0.0%	0.0%	100.0%
Ngan Hon Street	141	LD	50	30	Y	1800-1900	50	40.0%	20.0%	0.0%	20.0%	0.0%	0.0%	0.0%	0.0%	0.0%	0.0%	0.0%	0.0%	0.0%	0.0%	0.0%	0.0%	20.0%	0.0%	0.0%	100.0%
Ngan Hon Street	141	LD	50	30	Y	1900-2000	40	25.0%	25.0%	0.0%	25.0%	0.0%	0.0%	0.0%	0.0%	0.0%	0.0%	0.0%	0.0%	0.0%	0.0%	0.0%	0.0%	25.0%	0.0%	0.0%	100.0%
Ngan Hon Street	141	LD	50	30	Y	2000-2100	40	25.0%	25.0%	0.0%	25.0%	0.0%	0.0%	0.0%	0.0%	0.0%	0.0%	0.0%	0.0%	0.0%	0.0%	0.0%	0.0%	25.0%	0.0%	0.0%	100.0%
Ngan Hon Street	141	LD	50	30	Y	2100-2200	40	25.0%	25.0%	0.0%	25.0%	0.0%	0.0%	0.0%	0.0%	0.0%	0.0%	0.0%	0.0%	0.0%	0.0%	0.0%	0.0%	25.0%	0.0%	0.0%	100.0%
Ngan Hon Street	141	LD	50	30	Y	2200-2300	40	25.0%	25.0%	0.0%	25.0%	0.0%	0.0%	0.0%	0.0%	0.0%	0.0%	0.0%	0.0%	0.0%	0.0%	0.0%	0.0%	25.0%	0.0%	0.0%	100.0%
Ngan Hon Street	141	LD	50	30	Y	2300-0000	40	25.0%	25.0%	0.0%	25.0%	0.0%	0.0%	0.0%	0.0%	0.0%	0.0%	0.0%	0.0%	0.0%	0.0%	0.0%	0.0%	25.0%	0.0%	0.0%	100.0%
Lung Tak Street	142	LD	50	30	Y	0000-0100	20	50.0%	50.0%	0.0%	0.0%	0.0%	0.0%	0.0%	0.0%	0.0%	0.0%	0.0%	0.0%	0.0%	0.0%	0.0%	0.0%	0.0%	0.0%	0.0%	100.0%
Lung Tak Street	142	LD	50	30	Y	0100-0200	20	50.0%	50.0%	0.0%	0.0%	0.0%	0.0%	0.0%	0.0%	0.0%	0.0%	0.0%	0.0%	0.0%	0.0%	0.0%	0.0%	0.0%	0.0%	0.0%	100.0%
Lung Tak Street	142	LD	50	30	Y	0200-0300	20	50.0%	50.0%	0.0%	0.0%	0.0%	0.0%	0.0%	0.0%	0.0%	0.0%	0.0%	0.0%	0.0%	0.0%	0.0%	0.0%	0.0%	0.0%	0.0%	100.0%
Lung Tak Street	142	LD	50	30	Y	0300-0400	10	100.0%	0.0%	0.0%	0.0%	0.0%	0.0%	0.0%	0.0%	0.0%	0.0%	0.0%	0.0%	0.0%	0.0%	0.0%	0.0%	0.0%	0.0%	0.0%	100.0%
Lung Tak Street	142	LD	50	30	Y	0400-0500	10	100.0%	0.0%	0.0%	0.0%	0.0%	0.0%	0.0%	0.0%	0.0%	0.0%	0.0%	0.0%	0.0%	0.0%	0.0%	0.0%	0.0%	0.0%	0.0%	100.0%
Lung Tak Street	142	LD	50	30	Y	0500-0600	20	50.0%	50.0%	0.0%	0.0%	0.0%	0.0%	0.0%	0.0%	0.0%	0.0%	0.0%	0.0%	0.0%	0.0%	0.0%	0.0%	0.0%	0.0%	0.0%	100.0%
Lung Tak Street	142	LD	50	30	Y	0600-0700	20	50.0%	50.0%	0.0%	0.0%	0.0%	0.0%	0.0%	0.0%	0.0%	0.0%	0.0%	0.0%	0.0%	0.0%	0.0%	0.0%	0.0%	0.0%	0.0%	100.0%
Lung Tak Street	142	LD	50	30	Y	0700-0800	40	25.0%	25.0%	0.0%	25.0%	0.0%	0.0%	0.0%	0.0%	0.0%	0.0%	0.0%	0.0%	0.0%	0.0%	0.0%	0.0%	25.0%	0.0%	0.0%	100.0%
Lung Tak Street	142	LD	50	30	Y	0800-0900	40	25.0%	25.0%	0.0%	25.0%	0.0%	0.0%	0.0%	0.0%	0.0%	0.0%	0.0%	0.0%	0.0%	0.0%	0.0%	0.0%	25.0%	0.0%	0.0%	100.0%
Lung Tak Street	142	LD	50	30	Y	0900-1000	40	25.0%	25.0%	0.0%	25.0%	0.0%	0.0%	0.0%	0.0%	0.0%	0.0%	0.0%	0.0%	0.0%	0.0%	0.0%	0.0%	25.0%	0.0%	0.0%	100.0%
Lung Tak Street	142	LD	50	30	Y	1000-1100	40	25.0%	25.0%	0.0%	25.0%	0.0%	0.0%	0.0%	0.0%	0.0%	0.0%	0.0%	0.0%	0.0%	0.0%	0.0%	0.0%	25.0%	0.0%	0.0%	100.0%
Lung Tak Street	142	LD	50	30	Y	1100-1200	40	25.0%	25.0%	0.0%	25.0%	0.0%	0.0%	0.0%	0.0%	0.0%	0.0%	0.0%	0.0%	0.0%	0.0%	0.0%	0.0%	25.0%	0.0%	0.0%	100.0%
Lung Tak Street	142	LD	50	30	Y	1200-1300	40	25.0%	25.0%	0.0%	25.0%	0.0%	0.0%	0.0%	0.0%	0.0%	0.0%	0.0%	0.0%	0.0%	0.0%	0.0%	0.0%	25.0%	0.0%	0.0%	100.0%
Lung Tak Street	142	LD	50	30	Y	1300-1400	40	25.0%	25.0%	0.0%	25.0%	0.0%	0.0%	0.0%	0.0%	0.0%	0.0%	0.0%	0.0%	0.0%	0.0%	0.0%	0.0%	25.0%	0.0%	0.0%	100.0%
Lung Tak Street	142	LD	50	30	Y	1400-1500	40	25.0%	25.0%	0.0%	25.0%	0.0%	0.0%	0.0%	0.0%	0.0%	0.0%	0.0%	0.0%	0.0%	0.0%	0.0%	0.0%	25.0%	0.0%	0.0%	100.0%
Lung Tak Street	142	LD	50	30	Y	1500-1600	40	25.0%	25.0%	0.0%	25.0%	0.0%	0.0%	0.0%	0.0%	0.0%	0.0%	0.0%	0.0%	0.0%	0.0%	0.0%	0.0%	25.0%	0.0%	0.0%	100.0%
Lung Tak Street	142	LD	50	30	Y	1600-1700	40	25.0%	25.0%	0.0%	25.0%	0.0%	0.0%	0.0%	0.0%	0.0%	0.0%	0.0%	0.0%	0.0%	0.0%	0.0%	0.0%	25.0%	0.0%	0.0%	100.0%
Lung Tak Street	142	LD	50	30	Y	1700-1800	40	25.0%	25.0%	0.0%	25.0%	0.0%	0.0%	0.0%	0.0%	0.0%	0.0%	0.0%	0.0%	0.0%	0.0%	0.0%	0.0%	25.0%	0.0%	0.0%	100.0%
Lung Tak Street	142	LD	50	30	Y	1800-1900	40	25.0%	25.0%	0.0%	25.0%	0.0%	0.0%	0.0%	0.0%	0.0%	0.0%	0.0%	0.0%	0.0%	0.0%	0.0%	0.0%	25.0%	0.0%	0.0%	100.0%
Lung Tak Street	142	LD	50	30	Y	1900-2000	40	25.0%	25.0%	0.0%	25.0%	0.0%	0.0%	0.0%	0.0%	0.0%	0.0%	0.0%	0.0%	0.0%	0.0%	0.0%	0.0%	25.0%	0.0%	0.0%	100.0%
Lung Tak Street	142	LD	50	30	Y	2000-2100	40	25.0%	25.0%	0.0%	25.0%	0.0%	0.0%	0.0%	0.0%	0.0%	0.0%	0.0%	0.0%	0.0%	0.0%	0.0%	0.0%	25.0%	0.0%	0.0%	100.0%
Lung Tak Street	142	LD	50	30	Y	2100-2200	40	25.0%	25.0%	0.0%	25.0%	0.0%	0.0%	0.0%	0.0%	0.0%	0.0%	0.0%	0.0%	0.0%	0.0%	0.0%	0.0%	25.0%	0.0%	0.0%	100.0%
Lung Tak Street	142	LD	50	30	Y	2200-2300	40	25.0%	25.0%	0.0%	25.0%	0.0%	0.0%	0.0%	0.0%	0.0%	0.0%	0.0%	0.0%	0.0%	0.0%	0.0%	0.0%	25.0%	0.0%	0.0%	100.0%
Lung Tak Street	142	LD	50	30	Y	2300-0000	40	25.0%	25.0%	0.0%	25.0%	0.0%	0.0%	0.0%	0.0%	0.0%	0.0%	0.0%	0.0%	0.0%	0.0%	0.0%	0.0%	25.0%	0.0%	0.0%	100.0%
Chi Kiang Street	143	DD	50	40	Y	0000-0100	50	20.0%	20.0%	0.0%	20.0%	0.0%	0.0%	0.0%	0.0%	0.0%	0.0%	0.0%	0.0%	0.0%	0.0%	0.0%	20.0%	20.0%	0.0%	0.0%	100.0%
Chi Kiang Street	143	DD	50	40	Y	0100-0200	50	20.0%	20.0%	0.0%	20.0%	0.0%	0.0%	0.0%	0.0%	0.0%	0.0%	0.0%	0.0%	0.0%	0.0%	0.0%	20.0%	20.0%	0.0%	0.0%	100.0%
Chi Kiang Street	143	DD	50	40	Y	0200-0300	50	20.0%	20.0%	0.0%	20.0%	0.0%	0.0%	0.0%	0.0%	0.0%	0.0%	0.0%	0.0%	0.0%	0.0%	0.0%	20.0%	20.0%	0.0%	0.0%	100.0%
Chi Kiang Street	143	DD	50	40	Y	0300-0400	40	25.0%	25.0%	0.0%	25.0%	0.0%	0.0%	0.0%	0.0%	0.0%	0.0%	0.0%	0.0%	0.0%	0.0%	0.0%	25.0%	0.0%	0.0%	0.0%	100.0%
Chi Kiang Street	143	DD	50	40	Y	0400-0500	40	25.0%	25.0%	0.0%	25.0%	0.0%	0.0%	0.0%	0.0%	0.0%	0.0%	0.0%	0.0%	0.0%	0.0%	0.0%	25.0%	0.0%	0.0%	0.0%	100.0%
Chi Kiang Street	143	DD	50	40	Y	0500-0600	50	20.0%	20.0%	0.0%	20.0%	0.0%	0.0%	0.0%	0.0%	0.0%	0.0%	0.0%	0.0%	0.0%	0.0%	0.0%	20.0%	20.0%	0.0%	0.0%	100.0%
Chi Kiang Street	143	DD	50	40	Y	0600-0700	60	16.7%	16.7%	0.0%	16.7%	0.0%	0.0%	0.0%	16.7%	0.0%	0.0%	0.0%	0.0%	0.0%	0.0%	0.0%	16.7%	16.7%	0.0%	0.0%	100.0%
Chi Kiang Street	143	DD	50	40	Y	0700-0800	80	25.0%	12.5%	0.0%	12.5%	12.5%	0.0%	0.0%	12.5%	0.0%	0.0%	0.0%	0.0%	0.0%	0.0%	0.0%	12.5%	12.5%	0.0%	0.0%	100.0%
Chi Kiang Street	143	DD	50	40	Y	0800-0900	100	30.0%	20.0%	0.0%	10.0%	10.0%	0.0%	0.0%	10.0%	0.0%	0.0%	0.0%	0.0%	0.0%	0.0%	0.0%	10.0%	10.0%	0.0%	0.0%	100.0%
Chi Kiang Street	143	DD	50	40	Y	0900-1000	100	30.0%	20.0%	0.0%	10.0%	10.0%	0.0%	0.0%	10.0%	0.0%	0.0%	0.0%	0.0%	0.0%	0.0%	0.0%	10.0%	10.0%	0.0%	0.0%	100.0%
Chi Kiang Street	143	DD	50	40	Y	1000-1100	100	30.0%	20.0%	0.0%	10.0%	10.0%	0.0%	0.0%	10.0%	0.0%	0.0%	0.0%	0.0%	0.0%	0.0%	0.0%	10.0%	10.0%	0.0%	0.0%	100.0%
Chi Kiang Street	143	DD	50	40	Y	1100-1200	100	30.0%	20.0%	0.0%	10.0%	10.0%	0.0%	0.0%	10.0%	0.0%	0.0%	0.0%	0.0%	0.0%	0.0%	0.0%	10.0%	10.0%	0.0%	0.0%	100.0%
Chi Kiang Street	143	DD	50	40	Y	1200-1300	150	26.7%	13.3%	0.0%	13.3%	6.7%	6.7%	6.7%	6.7%	0.0%	6.7%	0.0%	0.0%	0.0%	0.0%	0.0%	6.7%	6.7%	0.0%	0.0%	100.0%
Chi Kiang Street	143	DD	50	40	Y	1300-1400	150	26.7%	13.3%	0.0%	13.3%	6.7%	6.7%	6.7%	6.7%	0.0%	6.7%	0.0%	0.0%	0.0%	0.0%	0.0%	6.7%	6.7%	0.0%	0.0%	100.0%
Chi Kiang Street	143	DD	50	40	Y	1400-1500	150	26.7%	13.3%	0.0%	13.3%	6.7%	6.7%	6.7%	6.7%	0.0%	6.7%	0.0%	0.0%	0.0%	0.0%	0.0%	6.7%	6.7%	0.0%	0.0%	100.0%
Chi Kiang Street	143	DD	50	40	Y	1500-1600	150	26.7%	13.3%	0.0%	13.3%	6.7%	6.7%	6.7%	6.7%	0.0%	6.7%	0.0%	0.0%	0.0%	0.0%	0.0%	6.7%	6.7%	0.0%	0.0%	100.0%
Chi Kiang Street	143	DD	50	40	Y	1600-1700	150	26.7%	13.3%	0.0%	13.3%	6.7%	6.7%	6.7%	6.7%	0.0%	6.7%	0.0%	0.0%	0.0%	0.0%	0.0%	6.7%	6.7%	0.0%	0.0%	100.0%
Chi Kiang Street	143	DD	50	40	Y	1700-1800	150	26.7%	13.3%	0.0%	13.3%	6.7%	6.7%	6.7%	6.7%	0.0%	6.7%	0.0%	0.0%	0.0%	0.0%	0.0%	6.7%	6.7%	0.0%	0.0%	100.0%
Chi Kiang Street	143	DD	50	40	Y	1800-1900	150	26.7%	13.3%	0.0%	13.3%	6.7%	6.7%	6.7%	6.7%	0.0%	6.7%	0.0%	0.0%	0.0%	0.0%	0.0%	6.7%	6.7%	0.0%	0.0%	100.0%
Chi Kiang Street	143	DD	50	40	Y	1900-2000	150	26.7%	13.3%	0.0%	13.3%	6.7%	6.7%	6.7%	6.7%	0.0%	6.7%	0.0%	0.0%	0.0%	0.0%	0.0%	6.7%	6.7%	0.0%	0.0%	100.0%
Chi Kiang Street	143	DD	50	40	Y	2000-2100	140	21.4%	14.3%	0.0%	14.3%	7.1%	7.1%	7.1%	7.1%	0.0%	7.1%	0.0%	0.0%	0.0%	0.0%	0.0%	7.1%	7.1%	0.0%	0.0%	100.0%
Chi Kiang Street	143	DD	50	40	Y	2100-2200	140	21.4%	14.3%	0.0%	14.3%	7.1%	7.1%	7.1%	7.1%	0.0%	7.1%	0.0%	0.0%	0.0%	0.0%	0.0%	7.1%	7.1%	0.0%	0.0%	100.0%
Chi Kiang Street	143	DD	50	40	Y	2200-2300	140	21.4%	14.3%	0.0%	14.3%	7.1%	7.1%	7.1%	7.1%	0.0%	7.1%	0.0%	0.0%	0.0%	0.0%	0.0%	7.1%	7.1%	0.0%	0.0%	100.0%
Chi Kiang Street	143	DD	50	40	Y	2300-0000	130	23.1%	15.4%	0.0%	7.7%	7.7%	7.7%	7.7%	7.7%	0.0%	7.7%	0.0%	0.0%	0.0%	0.0%	0.0%	7.7%	7.7%	0.0%	0.0%	100.0%
Chi Kiang Street	144	DD	50	39	Y	0000-0100	340	35.3%	17.6%	0.0%	11.8%	5.9%	2.9%	2.9%	2.9%	0.0%	2.9%	2.9%	0.0%	2.9%	0.0%	2.9%	2.9%	5.9%	2.9%	0.0%	100.0%
Chi Kiang Street	144	DD	50	40	Y	0100-0200	240	33.3%	16.7%	0.0%	12.5%	4.2%	4.2%	4.2%	0.0%	0.0%	4.2%	4.2%	0.0%	4.2%	0.0%	4.2%	4.2%	4.2%	4.2%	0.0%	100.0%
Chi Kiang Street	144	DD	50	40	Y	0200-0300	170	35.3%	17.6%	0.0%	11.8%	5.9%	5.9%	5.9%	0.0%	0.0%	5.9%	0.0%	0.0%	0.0%	0.0%	0.0%	5.9%	5.9%	0.0%	0.0%	100.0%
Chi Kiang Street	144	DD	50	40	Y	0300-0400	160	31.3%	18.8%	0.0%	12.5%	6.3%	6.3%	6.3%	0.0%	0.0%	6.3%	0.0%	0.0%	0.0%	0.0%	0.0%	6.3%	6.3%	0.0%	0.0%	100.0%
Chi Kiang Street	144	DD	50	40	Y	0400-0500	160	31.3%	18.8%	0.0%	12.5%	6.3%	6.3%	6.3%	0.0%	0.0%	6.3%	0.0%	0.0%	0.0%	0.0%	0.0%	6.3%	6.3%	0.0%	0.0%	100.0%
Chi Kiang Street	144	DD	50	40	Y	0500-0600	180	33.3%	16.7%	0.0%	11.1%	5.6%	5.6%	5.6%	0.0%	0.0%	5.6%	0.0%	0.0%	0.0%	0.0%	0.0%	11.1%	5.6%	0.0%	0.0%	100.0%
Chi Kiang Street	144

Road Name	Road ID	Road Type	Speed Limit (km/hr)	Average Speed (km/hr)	Start Emission Estimated by Broad Brush Approach (Y/N)	Hour	Total Vehicles (Veh/hr)	01 - Private Cars	02 - Taxi	03 - Light Goods Vehicles <=2.5t	04 - Light Goods Vehicles 2.5-3.5t	05 - Light Goods Vehicles >3.5t	06 - Medium Goods Vehicles <=15t	07 - Medium Goods Vehicles 15-24t	08 - Public Light Buses	09 - Private Light Bus <=3.5t	10 - Private Light Bus >3.5t	11 - Non-franchised Bus<=6.4t	12 - Non-franchised Bus 6.4-15t	13 - Non-franchised Bus 15-24t	14 - Franchised Bus Single Deck	15 - Franchised Bus Double Deck	16 - Motorcycles	17 - Heavy Goods Vehicles >24t	18 - Non-franchised Bus >24t	Total
								PC	TAXI	LGV3	LGV4	LGV6	HGV7	HGV8	PLB	PV4	PV5	NFB6	NFB7	NFB8	FBSD	FBDD	MC	HGV9	NFB9	
Ha Heung Road	146	LD	50	30	Y	1500-1600	110	27.3%	18.2%	0.0%	18.2%	9.1%	9.1%	9.1%	0.0%	0.0%	0.0%	0.0%	0.0%	0.0%	0.0%	0.0%	0.0%	9.1%	0.0%	0.0%	100.0%
Ha Heung Road	146	LD	50	30	Y	1600-1700	110	27.3%	18.2%	0.0%	18.2%	9.1%	9.1%	9.1%	0.0%	0.0%	0.0%	0.0%	0.0%	0.0%	0.0%	0.0%	0.0%	9.1%	0.0%	0.0%	100.0%
Ha Heung Road	146	LD	50	30	Y	1700-1800	110	27.3%	18.2%	0.0%	18.2%	9.1%	9.1%	9.1%	0.0%	0.0%	0.0%	0.0%	0.0%	0.0%	0.0%	0.0%	0.0%	9.1%	0.0%	0.0%	100.0%
Ha Heung Road	146	LD	50	30	Y	1800-1900	110	27.3%	18.2%	0.0%	18.2%	9.1%	9.1%	9.1%	0.0%	0.0%	0.0%	0.0%	0.0%	0.0%	0.0%	0.0%	0.0%	9.1%	0.0%	0.0%	100.0%
Ha Heung Road	146	LD	50	30	Y	1900-2000	110	27.3%	18.2%	0.0%	18.2%	9.1%	9.1%	9.1%	0.0%	0.0%	0.0%	0.0%	0.0%	0.0%	0.0%	0.0%	0.0%	9.1%	0.0%	0.0%	100.0%
Ha Heung Road	146	LD	50	30	Y	2000-2100	80	25.0%	12.5%	0.0%	12.5%	12.5%	12.5%	12.5%	0.0%	0.0%	0.0%	0.0%	0.0%	0.0%	0.0%	0.0%	0.0%	12.5%	0.0%	0.0%	100.0%
Ha Heung Road	146	LD	50	30	Y	2100-2200	80	25.0%	12.5%	0.0%	12.5%	12.5%	12.5%	12.5%	0.0%	0.0%	0.0%	0.0%	0.0%	0.0%	0.0%	0.0%	0.0%	12.5%	0.0%	0.0%	100.0%
Ha Heung Road	146	LD	50	30	Y	2200-2300	80	25.0%	12.5%	0.0%	12.5%	12.5%	12.5%	12.5%	0.0%	0.0%	0.0%	0.0%	0.0%	0.0%	0.0%	0.0%	0.0%	12.5%	0.0%	0.0%	100.0%
Ha Heung Road	146	LD	50	30	Y	2300-0000	80	25.0%	12.5%	0.0%	12.5%	12.5%	12.5%	12.5%	0.0%	0.0%	0.0%	0.0%	0.0%	0.0%	0.0%	0.0%	0.0%	12.5%	0.0%	0.0%	100.0%
Sze Chuen Street	147	LD	50	30	Y	0000-0100	20	50.0%	50.0%	0.0%	0.0%	0.0%	0.0%	0.0%	0.0%	0.0%	0.0%	0.0%	0.0%	0.0%	0.0%	0.0%	0.0%	0.0%	0.0%	0.0%	100.0%
Sze Chuen Street	147	LD	50	30	Y	0100-0200	20	50.0%	50.0%	0.0%	0.0%	0.0%	0.0%	0.0%	0.0%	0.0%	0.0%	0.0%	0.0%	0.0%	0.0%	0.0%	0.0%	0.0%	0.0%	0.0%	100.0%
Sze Chuen Street	147	LD	50	30	Y	0200-0300	20	50.0%	50.0%	0.0%	0.0%	0.0%	0.0%	0.0%	0.0%	0.0%	0.0%	0.0%	0.0%	0.0%	0.0%	0.0%	0.0%	0.0%	0.0%	0.0%	100.0%
Sze Chuen Street	147	LD	50	30	Y	0300-0400	20	50.0%	50.0%	0.0%	0.0%	0.0%	0.0%	0.0%	0.0%	0.0%	0.0%	0.0%	0.0%	0.0%	0.0%	0.0%	0.0%	0.0%	0.0%	0.0%	100.0%
Sze Chuen Street	147	LD	50	30	Y	0400-0500	20	50.0%	50.0%	0.0%	0.0%	0.0%	0.0%	0.0%	0.0%	0.0%	0.0%	0.0%	0.0%	0.0%	0.0%	0.0%	0.0%	0.0%	0.0%	0.0%	100.0%
Sze Chuen Street	147	LD	50	30	Y	0500-0600	20	50.0%	50.0%	0.0%	0.0%	0.0%	0.0%	0.0%	0.0%	0.0%	0.0%	0.0%	0.0%	0.0%	0.0%	0.0%	0.0%	0.0%	0.0%	0.0%	100.0%
Sze Chuen Street	147	LD	50	30	Y	0600-0700	20	50.0%	50.0%	0.0%	0.0%	0.0%	0.0%	0.0%	0.0%	0.0%	0.0%	0.0%	0.0%	0.0%	0.0%	0.0%	0.0%	0.0%	0.0%	0.0%	100.0%
Sze Chuen Street	147	LD	50	30	Y	0700-0800	40	25.0%	25.0%	0.0%	25.0%	0.0%	0.0%	0.0%	0.0%	0.0%	0.0%	0.0%	0.0%	0.0%	0.0%	0.0%	0.0%	25.0%	0.0%	0.0%	100.0%
Sze Chuen Street	147	LD	50	30	Y	0800-0900	50	40.0%	20.0%	0.0%	20.0%	0.0%	0.0%	0.0%	0.0%	0.0%	0.0%	0.0%	0.0%	0.0%	0.0%	0.0%	0.0%	20.0%	0.0%	0.0%	100.0%
Sze Chuen Street	147	LD	50	30	Y	0900-1000	40	25.0%	25.0%	0.0%	25.0%	0.0%	0.0%	0.0%	0.0%	0.0%	0.0%	0.0%	0.0%	0.0%	0.0%	0.0%	0.0%	25.0%	0.0%	0.0%	100.0%
Sze Chuen Street	147	LD	50	30	Y	1000-1100	40	25.0%	25.0%	0.0%	25.0%	0.0%	0.0%	0.0%	0.0%	0.0%	0.0%	0.0%	0.0%	0.0%	0.0%	0.0%	0.0%	25.0%	0.0%	0.0%	100.0%
Sze Chuen Street	147	LD	50	30	Y	1100-1200	40	25.0%	25.0%	0.0%	25.0%	0.0%	0.0%	0.0%	0.0%	0.0%	0.0%	0.0%	0.0%	0.0%	0.0%	0.0%	0.0%	25.0%	0.0%	0.0%	100.0%
Sze Chuen Street	147	LD	50	30	Y	1200-1300	40	25.0%	25.0%	0.0%	25.0%	0.0%	0.0%	0.0%	0.0%	0.0%	0.0%	0.0%	0.0%	0.0%	0.0%	0.0%	0.0%	25.0%	0.0%	0.0%	100.0%
Sze Chuen Street	147	LD	50	30	Y	1300-1400	40	25.0%	25.0%	0.0%	25.0%	0.0%	0.0%	0.0%	0.0%	0.0%	0.0%	0.0%	0.0%	0.0%	0.0%	0.0%	0.0%	25.0%	0.0%	0.0%	100.0%
Sze Chuen Street	147	LD	50	30	Y	1400-1500	40	25.0%	25.0%	0.0%	25.0%	0.0%	0.0%	0.0%	0.0%	0.0%	0.0%	0.0%	0.0%	0.0%	0.0%	0.0%	0.0%	25.0%	0.0%	0.0%	100.0%
Sze Chuen Street	147	LD	50	30	Y	1500-1600	40	25.0%	25.0%	0.0%	25.0%	0.0%	0.0%	0.0%	0.0%	0.0%	0.0%	0.0%	0.0%	0.0%	0.0%	0.0%	0.0%	25.0%	0.0%	0.0%	100.0%
Sze Chuen Street	147	LD	50	30	Y	1600-1700	40	25.0%	25.0%	0.0%	25.0%	0.0%	0.0%	0.0%	0.0%	0.0%	0.0%	0.0%	0.0%	0.0%	0.0%	0.0%	0.0%	25.0%	0.0%	0.0%	100.0%
Sze Chuen Street	147	LD	50	30	Y	1700-1800	40	25.0%	25.0%	0.0%	25.0%	0.0%	0.0%	0.0%	0.0%	0.0%	0.0%	0.0%	0.0%	0.0%	0.0%	0.0%	0.0%	25.0%	0.0%	0.0%	100.0%
Sze Chuen Street	147	LD	50	30	Y	1800-1900	50	40.0%	20.0%	0.0%	20.0%	0.0%	0.0%	0.0%	0.0%	0.0%	0.0%	0.0%	0.0%	0.0%	0.0%	0.0%	0.0%	20.0%	0.0%	0.0%	100.0%
Sze Chuen Street	147	LD	50	30	Y	1900-2000	40	25.0%	25.0%	0.0%	25.0%	0.0%	0.0%	0.0%	0.0%	0.0%	0.0%	0.0%	0.0%	0.0%	0.0%	0.0%	0.0%	25.0%	0.0%	0.0%	100.0%
Sze Chuen Street	147	LD	50	30	Y	2000-2100	40	25.0%	25.0%	0.0%	25.0%	0.0%	0.0%	0.0%	0.0%	0.0%	0.0%	0.0%	0.0%	0.0%	0.0%	0.0%	0.0%	25.0%	0.0%	0.0%	100.0%
Sze Chuen Street	147	LD	50	30	Y	2100-2200	40	25.0%	25.0%	0.0%	25.0%	0.0%	0.0%	0.0%	0.0%	0.0%	0.0%	0.0%	0.0%	0.0%	0.0%	0.0%	0.0%	25.0%	0.0%	0.0%	100.0%
Sze Chuen Street	147	LD	50	30	Y	2200-2300	40	25.0%	25.0%	0.0%	25.0%	0.0%	0.0%	0.0%	0.0%	0.0%	0.0%	0.0%	0.0%	0.0%	0.0%	0.0%	0.0%	25.0%	0.0%	0.0%	100.0%
Sze Chuen Street	147	LD	50	30	Y	2300-0000	40	25.0%	25.0%	0.0%	25.0%	0.0%	0.0%	0.0%	0.0%	0.0%	0.0%	0.0%	0.0%	0.0%	0.0%	0.0%	0.0%	25.0%	0.0%	0.0%	100.0%
Sze Chuen Street	148	LD	50	30	Y	0000-0100	20	50.0%	50.0%	0.0%	0.0%	0.0%	0.0%	0.0%	0.0%	0.0%	0.0%	0.0%	0.0%	0.0%	0.0%	0.0%	0.0%	0.0%	0.0%	0.0%	100.0%
Sze Chuen Street	148	LD	50	30	Y	0100-0200	20	50.0%	50.0%	0.0%	0.0%	0.0%	0.0%	0.0%	0.0%	0.0%	0.0%	0.0%	0.0%	0.0%	0.0%	0.0%	0.0%	0.0%	0.0%	0.0%	100.0%
Sze Chuen Street	148	LD	50	30	Y	0200-0300	20	50.0%	50.0%	0.0%	0.0%	0.0%	0.0%	0.0%	0.0%	0.0%	0.0%	0.0%	0.0%	0.0%	0.0%	0.0%	0.0%	0.0%	0.0%	0.0%	100.0%
Sze Chuen Street	148	LD	50	30	Y	0300-0400	20	50.0%	50.0%	0.0%	0.0%	0.0%	0.0%	0.0%	0.0%	0.0%	0.0%	0.0%	0.0%	0.0%	0.0%	0.0%	0.0%	0.0%	0.0%	0.0%	100.0%
Sze Chuen Street	148	LD	50	30	Y	0400-0500	20	50.0%	50.0%	0.0%	0.0%	0.0%	0.0%	0.0%	0.0%	0.0%	0.0%	0.0%	0.0%	0.0%	0.0%	0.0%	0.0%	0.0%	0.0%	0.0%	100.0%
Sze Chuen Street	148	LD	50	30	Y	0500-0600	20	50.0%	50.0%	0.0%	0.0%	0.0%	0.0%	0.0%	0.0%	0.0%	0.0%	0.0%	0.0%	0.0%	0.0%	0.0%	0.0%	0.0%	0.0%	0.0%	100.0%
Sze Chuen Street	148	LD	50	30	Y	0600-0700	20	50.0%	50.0%	0.0%	0.0%	0.0%	0.0%	0.0%	0.0%	0.0%	0.0%	0.0%	0.0%	0.0%	0.0%	0.0%	0.0%	0.0%	0.0%	0.0%	100.0%
Sze Chuen Street	148	LD	50	30	Y	0700-0800	40	25.0%	25.0%	0.0%	25.0%	0.0%	0.0%	0.0%	0.0%	0.0%	0.0%	0.0%	0.0%	0.0%	0.0%	0.0%	0.0%	25.0%	0.0%	0.0%	100.0%
Sze Chuen Street	148	LD	50	30	Y	0800-0900	50	40.0%	20.0%	0.0%	20.0%	0.0%	0.0%	0.0%	0.0%	0.0%	0.0%	0.0%	0.0%	0.0%	0.0%	0.0%	0.0%	20.0%	0.0%	0.0%	100.0%
Sze Chuen Street	148	LD	50	30	Y	0900-1000	40	25.0%	25.0%	0.0%	25.0%	0.0%	0.0%	0.0%	0.0%	0.0%	0.0%	0.0%	0.0%	0.0%	0.0%	0.0%	0.0%	25.0%	0.0%	0.0%	100.0%
Sze Chuen Street	148	LD	50	30	Y	1000-1100	40	25.0%	25.0%	0.0%	25.0%	0.0%	0.0%	0.0%	0.0%	0.0%	0.0%	0.0%	0.0%	0.0%	0.0%	0.0%	0.0%	25.0%	0.0%	0.0%	100.0%
Sze Chuen Street	148	LD	50	30	Y	1100-1200	40	25.0%	25.0%	0.0%	25.0%	0.0%	0.0%	0.0%	0.0%	0.0%	0.0%	0.0%	0.0%	0.0%	0.0%	0.0%	0.0%	25.0%	0.0%	0.0%	100.0%
Sze Chuen Street	148	LD	50	30	Y	1200-1300	40	25.0%	25.0%	0.0%	25.0%	0.0%	0.0%	0.0%	0.0%	0.0%	0.0%	0.0%	0.0%	0.0%	0.0%	0.0%	0.0%	25.0%	0.0%	0.0%	100.0%
Sze Chuen Street	148	LD	50	30	Y	1300-1400	40	25.0%	25.0%	0.0%	25.0%	0.0%	0.0%	0.0%	0.0%	0.0%	0.0%	0.0%	0.0%	0.0%	0.0%	0.0%	0.0%	25.0%	0.0%	0.0%	100.0%
Sze Chuen Street	148	LD	50	30	Y	1400-1500	40	25.0%	25.0%	0.0%	25.0%	0.0%	0.0%	0.0%	0.0%	0.0%	0.0%	0.0%	0.0%	0.0%	0.0%	0.0%	0.0%	25.0%	0.0%	0.0%	100.0%
Sze Chuen Street	148	LD	50	30	Y	1500-1600	40	25.0%	25.0%	0.0%	25.0%	0.0%	0.0%	0.0%	0.0%	0.0%	0.0%	0.0%	0.0%	0.0%	0.0%	0.0%	0.0%	25.0%	0.0%	0.0%	100.0%
Sze Chuen Street	148	LD	50	30	Y	1600-1700	40	25.0%	25.0%	0.0%	25.0%	0.0%	0.0%	0.0%	0.0%	0.0%	0.0%	0.0%	0.0%	0.0%	0.0%	0.0%	0.0%	25.0%	0.0%	0.0%	100.0%
Sze Chuen Street	148	LD	50	30	Y	1700-1800	40	25.0%	25.0%	0.0%	25.0%	0.0%	0.0%	0.0%	0.0%	0.0%	0.0%	0.0%	0.0%	0.0%	0.0%	0.0%	0.0%	25.0%	0.0%	0.0%	100.0%
Sze Chuen Street	148	LD	50	30	Y	1800-1900	50	40.0%	20.0%	0.0%	20.0%	0.0%	0.0%	0.0%	0.0%	0.0%	0.0%	0.0%	0.0%	0.0%	0.0%	0.0%	0.0%	20.0%	0.0%	0.0%	100.0%
Sze Chuen Street	148	LD	50	30	Y	1900-2000	40	25.0%	25.0%	0.0%	25.0%	0.0%	0.0%	0.0%	0.0%	0.0%	0.0%	0.0%	0.0%	0.0%	0.0%	0.0%	0.0%	25.0%	0.0%	0.0%	100.0%
Sze Chuen Street	148	LD	50	30	Y	2000-2100	40	25.0%	25.0%	0.0%	25.0%	0.0%	0.0%	0.0%	0.0%	0.0%	0.0%	0.0%	0.0%	0.0%	0.0%	0.0%	0.0%	25.0%	0.0%	0.0%	100.0%
Sze Chuen Street	148	LD	50	30	Y	2100-2200	40	25.0%	25.0%	0.0%	25.0%	0.0%	0.0%	0.0%	0.0%	0.0%	0.0%	0.0%	0.0%	0.0%	0.0%	0.0%	0.0%	25.0%	0.0%	0.0%	100.0%
Sze Chuen Street	148	LD	50	30	Y	2200-2300	40	25.0%	25.0%	0.0%	25.0%	0.0%	0.0%	0.0%	0.0%	0.0%	0.0%	0.0%	0.0%	0.0%	0.0%	0.0%	0.0%	25.0%	0.0%	0.0%	100.0%
Sze Chuen Street	148	LD	50	30	Y	2300-0000	40	25.0%	25.0%	0.0%	25.0%	0.0%	0.0%	0.0%	0.0%	0.0%	0.0%	0.0%	0.0%	0.0%	0.0%	0.0%	0.0%	25.0%	0.0%	0.0%	100.0%
Ha Heung Road	149	LD	50	30	Y	0000-0100	50	20.0%	20.0%	0.0%	20.0%	20.0%	0.0%	0.0%	0.0%	0.0%	0.0%	0.0%	0.0%	0.0%	0.0%	0.0%	0.0%	20.0%	0.0%	0.0%	100.0%
Ha Heung Road	149	LD	50	30	Y	0100-0200	50	20.0%	20.0%	0.0%	20.0%	20.0%	0.0%	0.0%	0.0%	0.0%	0.0%	0.0%	0.0%	0.0%	0.0%	0.0%	0.0%	20.0%	0.0%	0.0%	100.0%
Ha Heung Road	149	LD	50	30	Y	0200-0300	30	33.3%	33.3%	0.0%	33.3%	0.0%	0.0%	0.0%	0.0%	0.0%	0.0%	0.0%	0.0%	0.0%	0.0%	0.0%	0.0%	0.0%	0.0%	0.0%	100.0%
Ha Heung Road	149	LD	50	30	Y	0300-0400	30	33.3%	33.3%	0.0%	33.3%	0.0%	0.0%	0.0%	0.0%	0.0%	0.0%	0.0%	0.0%	0.0%	0.0%	0.0%	0.0%	0.0%	0.0%	0.0%	100.0%
Ha Heung Road	149	LD	50	30	Y	0400-0500	30	33.3%	33.3%	0.0%	33.3%	0.0%	0.0%	0.0%	0.0%	0.0%	0.0%	0.0%	0.0%	0.0%	0.0%	0.0%	0.0%	0.0%	0.0%	0.0%	100.0%
Ha Heung Road	149	LD	50	30	Y	0500-0600	30	33.3%	33.3%	0.0%	33.3%	0.0%	0.0%	0.0%	0.0%	0.0%	0.0%	0.0%	0.0%	0.0%	0.0%	0.0%	0.0%	0.0%	0.0%	0.0%	100.0%
Ha Heung Road	149	LD	50	30	Y	0600-0700	50	20.0%	20.0%	0.0%	20.0%	20.0%	0.0%	0.0%	0.0%	0.0%	0.0%	0.0%	0.0%	0.0%	0.0%	0.0%	0.0%	20.0%	0.0%	0.0%	100.0%
Ha Heung Road	149	LD	50	30	Y	0700-0800	70	28.6%	14.3%	0.0%	14.3%	14.3%	0.0%	14.3%	0.0%	0.0%	0.0%	0.0%	0.0%	0.0%	0.0%	0.0%	0.0%	14.3%	0.0%	0.0%	100.0%
Ha Heung Road	149	LD	50	30	Y	0800-0900	70	28.6%	14.3%	0.0%	14.3%	14.3%	0.0%	14.3%	0.0%	0.0%	0.0%	0.0%	0.0%	0.0%	0.0%	0.0%	0.0%	14.3%	0.0%	0.0%	100.0%
Ha Heung Road	149	LD	50	30	Y	0900-1000	70	28.6%	14.3%	0.0%	14.3%	14.3%	0.0%	14.3%	0.0%	0.0%	0.0%	0.0%	0.0%	0.0%	0.0%	0.0%	0.0%	14.3%	0.0%	0.0%	100.0%
Ha Heung Road	149	LD	50	30	Y	1000-1100	70	28.6%	14.3%	0.0%	14.3%	14.3%	0.0%	14.3%	0.0%	0.0%	0.0%	0.0%	0.0%	0.0%	0.0%	0.0%	0.0%	14.3%	0.0%	0.0%	100.0%
Ha Heung Road	149	LD	50	30	Y	1100-1200	70	28.6%	14.3%	0.0%	14.3%	14.3%	0.0%	14.3%	0.0%	0.0%	0.0%	0.0%	0.0%	0.0%	0.0%	0.0%	0.0%	14.3%	0.0%	0.0%	100.0%
Ha Heung Road	149	LD	50	30	Y	1200-1300	110	27.3%	18.2%	0.0%	18.2%	9.1%	9.1%	9.1%	0.0%	0.0%	0.0%	0.0%	0.0%	0.0%	0.0%	0.0%	0.0%	9.1%	0.0%	0.0%	100.0%
Ha Heung Road	149	LD	50	30	Y	1300-1400	110	27.3%	18.2%	0.0%	18.2%	9.1%	9.1%	9.1%	0.0%	0.0%	0.0%	0.0%	0.0%	0.0%	0.0%	0.0%	0.0%	9.1%	0.0%	0.0%	100.0%
Ha Heung Road	149	LD	50	30	Y	1400-1500	110	27.3%	18.2%	0.0%	18.2%	9.1%	9.1%	9.1%	0.0%	0.0%	0.0%	0.0%	0.0%	0.0%	0.0%	0.0%	0.0%	9.1%	0.0%	0.0%	100.0%
Ha Heung Road	149	LD	50	30	Y	1500-1600	110	27.3%	18.2%	0.0%	18.2%	9.1%	9.1%	9.1%	0.0%	0.0%	0.0%	0.0%	0.0%	0.0%	0.0%	0.0%	0.0%	9.1%	0.0%	0.0%	100.0%
Ha Heung Road	149	LD	50	30	Y	1600-1700	110	27.3%	18.2%	0.0%	18.2%	9.1%	9.1%	9.1%	0.0%	0.0%	0.0%	0.0%	0.0%	0.0%	0.0%	0.0%	0.0%	9.1%	0.0%	0.0%	100.0%
Ha Heung Road	149	LD	50	30	Y	1700-1800	110	27.3%	18.2%	0.0%	18.2%	9.1%	9.1%	9.1%	0.0%	0.0%	0.0%	0.0%	0.0%	0.0%	0.0%	0.0%	0.0%	9.1%	0.0%	0.0%	100.0%
Ha Heung Road	149	LD	50	30	Y	1800-1900	110	27.3%	18.2%	0.0%	18.2%	9.1%	9.1%	9.1%	0.0%	0.0%	0.0%	0.0%	0.0%	0.0%	0.0%	0.0%	0.0%	9.1%	0.0%	0.0%	100.0%
Ha Heung Road	149	LD	50	30	Y	1900-2000	110	27.3%	18.2%	0.0%	18.2%	9.1%	9.1%	9.1%	0.0%	0.0%	0.0%	0.0%	0.0%	0.0%	0.0%	0.0%	0.0%	9.1%	0.0%	0.0%	100.0%
Ha Heung Road	149	LD	50	30	Y	2000-2100	80	25.0%	12.5%	0.0%	12.5%	12.5%	12.5%	12.5%	0.0%	0.0%	0.0%	0.0%	0.0%	0.0%	0.0%	0.0%	0.0%	12.5%	0.0%	0.0%	100.0%
Ha Heung Road	149	LD	50	30	Y	2100-2200	80	25.0%	12.5%	0.0%	12.5%	12.5%	12.5%	12.5%	0.0%	0.0%	0.0%	0.0%	0.0%	0.0%	0.0%	0.0%	0.0%	12.5%	0.0%	0.0%	100.0%
Ha Heung Road	149	LD	50	30	Y	2200-2300	80	25.0%	12.5%	0.0%	12.5%	12.5%	12.5%	12.5%	0.0%	0.0%	0.0%	0.0%	0.0%	0.0%	0.0%	0.0%	0.0%	12.5%	0.0%	0.0%	100.0%
Ha Heung Road	149	LD	50	30	Y	2300-0000	80	25.0%	12.5%	0.0%	12.5%	12.5%	12.5%	12.5%	0.0%	0.0%	0.0%	0.0%	0.0%	0.0%	0.0%	0.0%	0.0%	12.5%	0.0%	0.0%	100.0%
Kowloon City Road	150	DD	50	40	Y	0000-0100	40	25.0%	25.0%	0.0%	25.0%	0.0%	0.0%	0.0%	0.0%	0.0%	0.0%	0.0%	0.0%	0.0%	0.0%	0.0%	0.0%	25.0%	0.0%	0.0%	100.0%
Kowloon City Road	150	DD	50	40	Y	0100-0200	40	25.0%	25.0%	0.0%	25.0%	0.0%	0.0%	0.0%	0.0%	0.0%	0.0%	0.0%	0.0%	0.0%	0.0%	0.0%	0.0%	25.0%	0.0%	0.0%	100.0%
Kowloon City Road	150	DD	50	40	Y	0200-0300	40	25.0%	25.0%	0.0%	25.0%	0.0%	0.0%	0.0%	0.0%	0.0%	0.0%	0.0%	0.0%	0.0%	0.0%	0.0%	0.0%	25.0%	0.0%	0.0%	100.0%
Kowloon City Road	150	DD	50	40	Y	0300-0400	30	33.3%	33.3%	0.0%	33.3%	0.0%	0.0%	0.0%	0.0%	0.0%	0.0%	0.0%	0.0%	0.0%	0.0%	0.0%	0.0%	0.0%	0.0%	0.0%	100.0%
Kowloon City Road	150	DD	50	40	Y	0400-0500	30	33.3%	33.3%	0.0%	33.3%	0.0%	0.0%	0.0%	0.0%	0.0%	0.0%	0.0%	0.0%	0.0%	0.0%	0.0%	0.0%	0.0%	0.0%	0.0%	100.0%
Kowloon City Road	150	DD	50	40	Y	0500-0600	40	25.0%	25.0%	0.0%	25.0%	0.0%	0.0%	0.0%	0.0%	0.0%	0.0%	0.0%	0.0%	0.0%	0.0%	0.0%	0.0%	25.0%	0.0%	0.0%	100.0%
Kowloon City Road	150	DD	50	40	Y	0600-0700	40	25.0%	25.0%	0.0%	25.0%	0.0%	0.0%	0.0%	0.0%	0.0%	0.0%	0.0%	0.0%	0.0%	0.0%	0.0%	0.0%	25.0%	0.0%	0.0%	100.0%
Kowloon City Road	150	DD	50	40	Y	0700-0800	60	33.3%	16.7%	0.0%	16.7%	16.7%	0.0%	0.0%	0.0%	0.0%	0.0%	0.0%	0.0%	0.0%	0.0%	0.0%	0.0%	16.7%	0.0%	0.0%	100.0%
Kowloon City Road	150	DD	50	40	Y	0800-0900	80	37.5%	25.0%	0.0%	12.5%	12.5%	0.0%	0.0%	0.0%	0.0%	0.0%	0.0%	0.0%	0.0%	0.0%	0.0%	0.0%	12.5%	0.0%	0.0%	100.0%
Kowloon City Road	150	DD	50	40	Y	0900-1000	80	37.5%	25.0%	0.0%	12.5%	12.5%	0.0%	0.0%	0.0%	0.0%	0.0%	0.0%	0.0%	0.0%	0.0%	0.0%	0.0%	12.5%	0.0%	0.0%	100.0%
Kowloon City Road	150	DD	50	40	Y	1000-1100	60	33.3%	16.7%	0.0%	16.7%	16.7%	0.0%	0.0%	0.0%	0.0%	0.0%	0.0%	0.0%	0.0%	0.0%	0.0%	0.0%	16.7%	0.0%	0.0%	100.0%
Kowloon City Road	150	DD	50	40	Y	1100-1200	80	37.5%	25.0%	0.0%	12.5%	12.5%	0.0%	0.0%	0.0%	0.0%	0.0%	0.0%	0.0%	0.0%	0.0%	0.0%	0.0%	12.5%	0.0%	0.0%	100.0%
Kowloon City Road	150	DD	50	40	Y	1200-1300	80	37.5%	25.0%	0.0%	12.5%	12.5%	0.0%	0.0%	0.0%	0.0%	0.0%	0.0%	0.0%	0.0%	0.0%	0.0%	0.0%	12.5%	0.0%	0.0%	100.0%
Kowloon City Road	150	DD	50	40	Y	1300-1400	60	33.3%	16.7%	0.0%	16.7%	16.7%	0.0%	0.0%	0.0%	0.0%	0.0%	0.0%	0.0%	0.0%	0.0%	0.0%	0.0%	16.7%	0.0%	0.0%	100.0%
Kowloon City Road	150	DD	50	40	Y	1400-1500	60

Road Name	Road ID	Road Type	Speed Limit (km/hr)	Average Speed (km/hr)	Start Emission Estimated by Broad Brush Approach (Y/N)	Hour	Total Vehicles (Veh/hr)	01 - Private Cars	02 - Taxi	03 - Light Goods Vehicles <=2.5t	04 - Light Goods Vehicles 2.5-3.5t	05 - Light Goods Vehicles >3.5t	06 - Medium Goods Vehicles <=15t	07 - Medium Goods Vehicles 15-24t	08 - Public Light Buses	09 - Private Light Bus <=3.5t	10 - Private Light Bus >3.5t	11 - Non-franchised Bus<=6.4t	12 - Non-franchised Bus 6.4-15t	13 - Non-franchised Bus 15-24t	14 - Franchised Bus Single Deck	15 - Franchised Bus Double Deck	16 - Motorcycles	17 - Heavy Goods Vehicles >24t	18 - Non-franchised Bus >24t	Total
								PC	TAXI	LGV3	LGV4	LGV6	HGV7	HGV8	PLB	PV4	PV5	NFB6	NFB7	NFB8	FBSD	FBDD	MC	HGV9	NFB9	
Kowloon City Road	152	DD	50	40	Y	2300-0000	50	20.0%	20.0%	0.0%	20.0%	20.0%	0.0%	0.0%	0.0%	0.0%	0.0%	0.0%	0.0%	0.0%	0.0%	0.0%	20.0%	0.0%	0.0%	100.0%
Pau Chung Street	153	LD	50	30	Y	0000-0100	80	25.0%	12.5%	0.0%	12.5%	12.5%	0.0%	0.0%	12.5%	0.0%	0.0%	0.0%	0.0%	0.0%	0.0%	0.0%	12.5%	12.5%	0.0%	100.0%
Pau Chung Street	153	LD	50	30	Y	0100-0200	70	28.6%	14.3%	0.0%	14.3%	14.3%	0.0%	0.0%	0.0%	0.0%	0.0%	0.0%	0.0%	0.0%	0.0%	0.0%	14.3%	14.3%	0.0%	100.0%
Pau Chung Street	153	LD	50	30	Y	0200-0300	60	16.7%	16.7%	0.0%	16.7%	16.7%	0.0%	0.0%	0.0%	0.0%	0.0%	0.0%	0.0%	0.0%	0.0%	0.0%	16.7%	16.7%	0.0%	100.0%
Pau Chung Street	153	LD	50	30	Y	0300-0400	50	20.0%	20.0%	0.0%	20.0%	0.0%	0.0%	0.0%	0.0%	0.0%	0.0%	0.0%	0.0%	0.0%	0.0%	0.0%	20.0%	20.0%	0.0%	100.0%
Pau Chung Street	153	LD	50	30	Y	0400-0500	50	20.0%	20.0%	0.0%	20.0%	0.0%	0.0%	0.0%	0.0%	0.0%	0.0%	0.0%	0.0%	0.0%	0.0%	0.0%	20.0%	20.0%	0.0%	100.0%
Pau Chung Street	153	LD	50	30	Y	0500-0600	70	14.3%	14.3%	0.0%	14.3%	14.3%	0.0%	0.0%	0.0%	0.0%	0.0%	0.0%	0.0%	0.0%	0.0%	0.0%	28.6%	14.3%	0.0%	100.0%
Pau Chung Street	153	LD	50	30	Y	0600-0700	100	20.0%	10.0%	0.0%	10.0%	10.0%	0.0%	0.0%	10.0%	0.0%	0.0%	0.0%	0.0%	0.0%	0.0%	0.0%	30.0%	10.0%	0.0%	100.0%
Pau Chung Street	153	LD	50	30	Y	0700-0800	160	25.0%	12.5%	0.0%	6.3%	6.3%	0.0%	0.0%	6.3%	6.3%	0.0%	6.3%	0.0%	0.0%	0.0%	0.0%	25.0%	6.3%	0.0%	100.0%
Pau Chung Street	153	LD	50	29	Y	0800-0900	180	27.8%	16.7%	0.0%	5.6%	5.6%	0.0%	5.6%	11.1%	0.0%	5.6%	0.0%	0.0%	0.0%	0.0%	0.0%	16.7%	5.6%	0.0%	100.0%
Pau Chung Street	153	LD	50	29	Y	0900-1000	150	26.7%	13.3%	0.0%	6.7%	6.7%	0.0%	6.7%	6.7%	0.0%	6.7%	0.0%	0.0%	0.0%	0.0%	0.0%	20.0%	6.7%	0.0%	100.0%
Pau Chung Street	153	LD	50	29	Y	1000-1100	150	26.7%	13.3%	0.0%	6.7%	6.7%	0.0%	6.7%	6.7%	0.0%	6.7%	0.0%	0.0%	0.0%	0.0%	0.0%	20.0%	6.7%	0.0%	100.0%
Pau Chung Street	153	LD	50	29	Y	1100-1200	150	26.7%	13.3%	0.0%	6.7%	6.7%	0.0%	6.7%	6.7%	0.0%	6.7%	0.0%	0.0%	0.0%	0.0%	0.0%	20.0%	6.7%	0.0%	100.0%
Pau Chung Street	153	LD	50	29	Y	1200-1300	170	29.4%	17.6%	0.0%	5.9%	5.9%	0.0%	5.9%	5.9%	0.0%	5.9%	0.0%	0.0%	0.0%	0.0%	0.0%	17.6%	5.9%	0.0%	100.0%
Pau Chung Street	153	LD	50	29	Y	1300-1400	170	29.4%	17.6%	0.0%	5.9%	5.9%	0.0%	5.9%	5.9%	0.0%	5.9%	0.0%	0.0%	0.0%	0.0%	0.0%	17.6%	5.9%	0.0%	100.0%
Pau Chung Street	153	LD	50	29	Y	1400-1500	170	29.4%	17.6%	0.0%	5.9%	5.9%	0.0%	5.9%	5.9%	0.0%	5.9%	0.0%	0.0%	0.0%	0.0%	0.0%	17.6%	5.9%	0.0%	100.0%
Pau Chung Street	153	LD	50	29	Y	1500-1600	170	29.4%	17.6%	0.0%	5.9%	5.9%	0.0%	5.9%	5.9%	0.0%	5.9%	0.0%	0.0%	0.0%	0.0%	0.0%	17.6%	5.9%	0.0%	100.0%
Pau Chung Street	153	LD	50	29	Y	1600-1700	170	29.4%	17.6%	0.0%	5.9%	5.9%	0.0%	5.9%	5.9%	0.0%	5.9%	0.0%	0.0%	0.0%	0.0%	0.0%	17.6%	5.9%	0.0%	100.0%
Pau Chung Street	153	LD	50	29	Y	1700-1800	170	29.4%	17.6%	0.0%	5.9%	5.9%	0.0%	5.9%	5.9%	0.0%	5.9%	0.0%	0.0%	0.0%	0.0%	0.0%	17.6%	5.9%	0.0%	100.0%
Pau Chung Street	153	LD	50	29	Y	1800-1900	180	33.3%	16.7%	0.0%	5.6%	5.6%	0.0%	5.6%	5.6%	0.0%	5.6%	0.0%	0.0%	0.0%	0.0%	0.0%	16.7%	5.6%	0.0%	100.0%
Pau Chung Street	153	LD	50	29	Y	1900-2000	170	29.4%	17.6%	0.0%	5.9%	5.9%	0.0%	5.9%	5.9%	0.0%	5.9%	0.0%	0.0%	0.0%	0.0%	0.0%	17.6%	5.9%	0.0%	100.0%
Pau Chung Street	153	LD	50	30	Y	2000-2100	140	28.6%	14.3%	0.0%	7.1%	7.1%	0.0%	7.1%	7.1%	0.0%	7.1%	0.0%	0.0%	0.0%	0.0%	0.0%	14.3%	7.1%	0.0%	100.0%
Pau Chung Street	153	LD	50	30	Y	2100-2200	140	28.6%	14.3%	0.0%	7.1%	7.1%	0.0%	7.1%	7.1%	0.0%	7.1%	0.0%	0.0%	0.0%	0.0%	0.0%	14.3%	7.1%	0.0%	100.0%
Pau Chung Street	153	LD	50	30	Y	2200-2300	140	28.6%	14.3%	0.0%	7.1%	7.1%	0.0%	7.1%	7.1%	0.0%	7.1%	0.0%	0.0%	0.0%	0.0%	0.0%	14.3%	7.1%	0.0%	100.0%
Pau Chung Street	153	LD	50	30	Y	2300-0000	130	23.1%	15.4%	0.0%	7.7%	7.7%	0.0%	7.7%	7.7%	0.0%	7.7%	0.0%	0.0%	0.0%	0.0%	0.0%	15.4%	7.7%	0.0%	100.0%
Pau Chung Street	154	LD	50	30	Y	0000-0100	40	25.0%	25.0%	0.0%	25.0%	0.0%	0.0%	0.0%	0.0%	0.0%	0.0%	0.0%	0.0%	0.0%	0.0%	0.0%	0.0%	25.0%	0.0%	100.0%
Pau Chung Street	154	LD	50	30	Y	0100-0200	40	25.0%	25.0%	0.0%	25.0%	0.0%	0.0%	0.0%	0.0%	0.0%	0.0%	0.0%	0.0%	0.0%	0.0%	0.0%	0.0%	25.0%	0.0%	100.0%
Pau Chung Street	154	LD	50	30	Y	0200-0300	20	50.0%	50.0%	0.0%	0.0%	0.0%	0.0%	0.0%	0.0%	0.0%	0.0%	0.0%	0.0%	0.0%	0.0%	0.0%	0.0%	0.0%	0.0%	100.0%
Pau Chung Street	154	LD	50	30	Y	0300-0400	20	50.0%	50.0%	0.0%	0.0%	0.0%	0.0%	0.0%	0.0%	0.0%	0.0%	0.0%	0.0%	0.0%	0.0%	0.0%	0.0%	0.0%	0.0%	100.0%
Pau Chung Street	154	LD	50	30	Y	0400-0500	20	50.0%	50.0%	0.0%	0.0%	0.0%	0.0%	0.0%	0.0%	0.0%	0.0%	0.0%	0.0%	0.0%	0.0%	0.0%	0.0%	0.0%	0.0%	100.0%
Pau Chung Street	154	LD	50	30	Y	0500-0600	20	50.0%	50.0%	0.0%	0.0%	0.0%	0.0%	0.0%	0.0%	0.0%	0.0%	0.0%	0.0%	0.0%	0.0%	0.0%	0.0%	0.0%	0.0%	100.0%
Pau Chung Street	154	LD	50	30	Y	0600-0700	40	25.0%	25.0%	0.0%	25.0%	0.0%	0.0%	0.0%	0.0%	0.0%	0.0%	0.0%	0.0%	0.0%	0.0%	0.0%	25.0%	0.0%	0.0%	100.0%
Pau Chung Street	154	LD	50	30	Y	0700-0800	60	33.3%	16.7%	0.0%	16.7%	16.7%	0.0%	0.0%	0.0%	0.0%	0.0%	0.0%	0.0%	0.0%	0.0%	0.0%	16.7%	0.0%	0.0%	100.0%
Pau Chung Street	154	LD	50	30	Y	0800-0900	60	33.3%	16.7%	0.0%	16.7%	16.7%	0.0%	0.0%	0.0%	0.0%	0.0%	0.0%	0.0%	0.0%	0.0%	0.0%	16.7%	0.0%	0.0%	100.0%
Pau Chung Street	154	LD	50	30	Y	0900-1000	60	33.3%	16.7%	0.0%	16.7%	16.7%	0.0%	0.0%	0.0%	0.0%	0.0%	0.0%	0.0%	0.0%	0.0%	0.0%	16.7%	0.0%	0.0%	100.0%
Pau Chung Street	154	LD	50	30	Y	1000-1100	60	33.3%	16.7%	0.0%	16.7%	16.7%	0.0%	0.0%	0.0%	0.0%	0.0%	0.0%	0.0%	0.0%	0.0%	0.0%	16.7%	0.0%	0.0%	100.0%
Pau Chung Street	154	LD	50	30	Y	1100-1200	60	33.3%	16.7%	0.0%	16.7%	16.7%	0.0%	0.0%	0.0%	0.0%	0.0%	0.0%	0.0%	0.0%	0.0%	0.0%	16.7%	0.0%	0.0%	100.0%
Pau Chung Street	154	LD	50	30	Y	1200-1300	40	25.0%	25.0%	0.0%	25.0%	0.0%	0.0%	0.0%	0.0%	0.0%	0.0%	0.0%	0.0%	0.0%	0.0%	0.0%	25.0%	0.0%	0.0%	100.0%
Pau Chung Street	154	LD	50	30	Y	1300-1400	50	40.0%	20.0%	0.0%	20.0%	0.0%	0.0%	0.0%	0.0%	0.0%	0.0%	0.0%	0.0%	0.0%	0.0%	0.0%	20.0%	0.0%	0.0%	100.0%
Pau Chung Street	154	LD	50	30	Y	1400-1500	50	40.0%	20.0%	0.0%	20.0%	0.0%	0.0%	0.0%	0.0%	0.0%	0.0%	0.0%	0.0%	0.0%	0.0%	0.0%	20.0%	0.0%	0.0%	100.0%
Pau Chung Street	154	LD	50	30	Y	1500-1600	50	40.0%	20.0%	0.0%	20.0%	0.0%	0.0%	0.0%	0.0%	0.0%	0.0%	0.0%	0.0%	0.0%	0.0%	0.0%	20.0%	0.0%	0.0%	100.0%
Pau Chung Street	154	LD	50	30	Y	1600-1700	50	40.0%	20.0%	0.0%	20.0%	0.0%	0.0%	0.0%	0.0%	0.0%	0.0%	0.0%	0.0%	0.0%	0.0%	0.0%	20.0%	0.0%	0.0%	100.0%
Pau Chung Street	154	LD	50	30	Y	1700-1800	50	40.0%	20.0%	0.0%	20.0%	0.0%	0.0%	0.0%	0.0%	0.0%	0.0%	0.0%	0.0%	0.0%	0.0%	0.0%	20.0%	0.0%	0.0%	100.0%
Pau Chung Street	154	LD	50	30	Y	1800-1900	50	40.0%	20.0%	0.0%	20.0%	0.0%	0.0%	0.0%	0.0%	0.0%	0.0%	0.0%	0.0%	0.0%	0.0%	0.0%	20.0%	0.0%	0.0%	100.0%
Pau Chung Street	154	LD	50	30	Y	1900-2000	50	40.0%	20.0%	0.0%	20.0%	0.0%	0.0%	0.0%	0.0%	0.0%	0.0%	0.0%	0.0%	0.0%	0.0%	0.0%	20.0%	0.0%	0.0%	100.0%
Pau Chung Street	154	LD	50	30	Y	2000-2100	40	25.0%	25.0%	0.0%	25.0%	0.0%	0.0%	0.0%	0.0%	0.0%	0.0%	0.0%	0.0%	0.0%	0.0%	0.0%	25.0%	0.0%	0.0%	100.0%
Pau Chung Street	154	LD	50	30	Y	2100-2200	40	25.0%	25.0%	0.0%	25.0%	0.0%	0.0%	0.0%	0.0%	0.0%	0.0%	0.0%	0.0%	0.0%	0.0%	0.0%	25.0%	0.0%	0.0%	100.0%
Pau Chung Street	154	LD	50	30	Y	2200-2300	40	25.0%	25.0%	0.0%	25.0%	0.0%	0.0%	0.0%	0.0%	0.0%	0.0%	0.0%	0.0%	0.0%	0.0%	0.0%	25.0%	0.0%	0.0%	100.0%
Pau Chung Street	154	LD	50	30	Y	2300-0000	40	25.0%	25.0%	0.0%	25.0%	0.0%	0.0%	0.0%	0.0%	0.0%	0.0%	0.0%	0.0%	0.0%	0.0%	0.0%	25.0%	0.0%	0.0%	100.0%
Lok Shan Road	155	LD	50	30	Y	0000-0100	110	27.3%	18.2%	0.0%	9.1%	9.1%	0.0%	9.1%	9.1%	0.0%	0.0%	0.0%	0.0%	0.0%	0.0%	0.0%	9.1%	9.1%	0.0%	100.0%
Lok Shan Road	155	LD	50	30	Y	0100-0200	80	25.0%	12.5%	0.0%	12.5%	12.5%	0.0%	12.5%	0.0%	0.0%	0.0%	0.0%	0.0%	0.0%	0.0%	0.0%	12.5%	12.5%	0.0%	100.0%
Lok Shan Road	155	LD	50	30	Y	0200-0300	70	28.6%	14.3%	0.0%	14.3%	14.3%	0.0%	0.0%	0.0%	0.0%	0.0%	0.0%	0.0%	0.0%	0.0%	0.0%	14.3%	14.3%	0.0%	100.0%
Lok Shan Road	155	LD	50	30	Y	0300-0400	60	16.7%	16.7%	0.0%	16.7%	16.7%	0.0%	0.0%	0.0%	0.0%	0.0%	0.0%	0.0%	0.0%	0.0%	0.0%	16.7%	16.7%	0.0%	100.0%
Lok Shan Road	155	LD	50	30	Y	0400-0500	60	16.7%	16.7%	0.0%	16.7%	16.7%	0.0%	0.0%	0.0%	0.0%	0.0%	0.0%	0.0%	0.0%	0.0%	0.0%	16.7%	16.7%	0.0%	100.0%
Lok Shan Road	155	LD	50	30	Y	0500-0600	80	25.0%	12.5%	0.0%	12.5%	12.5%	0.0%	0.0%	0.0%	0.0%	0.0%	0.0%	0.0%	0.0%	0.0%	0.0%	25.0%	12.5%	0.0%	100.0%
Lok Shan Road	155	LD	50	30	Y	0600-0700	130	23.1%	15.4%	0.0%	7.7%	7.7%	0.0%	7.7%	7.7%	0.0%	0.0%	0.0%	0.0%	0.0%	0.0%	0.0%	23.1%	7.7%	0.0%	100.0%
Lok Shan Road	155	LD	50	30	Y	0700-0800	200	25.0%	15.0%	0.0%	10.0%	5.0%	5.0%	5.0%	5.0%	0.0%	5.0%	0.0%	0.0%	0.0%	0.0%	0.0%	20.0%	5.0%	0.0%	100.0%
Lok Shan Road	155	LD	50	30	Y	0800-0900	230	30.4%	17.4%	0.0%	8.7%	4.3%	4.3%	4.3%	8.7%	0.0%	4.3%	0.0%	0.0%	0.0%	0.0%	0.0%	13.0%	4.3%	0.0%	100.0%
Lok Shan Road	155	LD	50	30	Y	0900-1000	200	30.0%	15.0%	0.0%	10.0%	5.0%	5.0%	5.0%	5.0%	0.0%	5.0%	0.0%	0.0%	0.0%	0.0%	0.0%	15.0%	5.0%	0.0%	100.0%
Lok Shan Road	155	LD	50	30	Y	1000-1100	200	30.0%	15.0%	0.0%	10.0%	5.0%	5.0%	5.0%	5.0%	0.0%	5.0%	0.0%	0.0%	0.0%	0.0%	0.0%	15.0%	5.0%	0.0%	100.0%
Lok Shan Road	155	LD	50	30	Y	1100-1200	200	30.0%	15.0%	0.0%	10.0%	5.0%	5.0%	5.0%	5.0%	0.0%	5.0%	0.0%	0.0%	0.0%	0.0%	0.0%	15.0%	5.0%	0.0%	100.0%
Lok Shan Road	155	LD	50	29	Y	1200-1300	310	29.0%	16.1%	0.0%	12.9%	6.5%	3.2%	3.2%	3.2%	0.0%	3.2%	3.2%	0.0%	3.2%	0.0%	0.0%	9.7%	3.2%	3.2%	100.0%
Lok Shan Road	155	LD	50	29	Y	1300-1400	310	29.0%	16.1%	0.0%	12.9%	6.5%	3.2%	3.2%	3.2%	0.0%	3.2%	3.2%	0.0%	3.2%	0.0%	0.0%	9.7%	3.2%	3.2%	100.0%
Lok Shan Road	155	LD	50	29	Y	1400-1500	310	29.0%	16.1%	0.0%	12.9%	6.5%	3.2%	3.2%	3.2%	0.0%	3.2%	3.2%	0.0%	3.2%	0.0%	0.0%	9.7%	3.2%	3.2%	100.0%
Lok Shan Road	155	LD	50	29	Y	1500-1600	310	29.0%	16.1%	0.0%	12.9%	6.5%	3.2%	3.2%	3.2%	0.0%	3.2%	3.2%	0.0%	3.2%	0.0%	0.0%	9.7%	3.2%	3.2%	100.0%
Lok Shan Road	155	LD	50	29	Y	1600-1700	330	30.3%	15.2%	0.0%	15.2%	6.1%	3.0%	3.0%	3.0%	0.0%	3.0%	3.0%	0.0%	3.0%	0.0%	0.0%	9.1%	3.0%	3.0%	100.0%
Lok Shan Road	155	LD	50	29	Y	1700-1800	330	30.3%	15.2%	0.0%	15.2%	6.1%	3.0%	3.0%	3.0%	0.0%	3.0%	3.0%	0.0%	3.0%	0.0%	0.0%	9.1%	3.0%	3.0%	100.0%
Lok Shan Road	155	LD	50	29	Y	1800-1900	340	29.4%	14.7%	0.0%	14.7%	5.9%	2.9%	2.9%	2.9%	0.0%	2.9%	2.9%	0.0%	2.9%	0.0%	0.0%	8.8%	5.9%	2.9%	100.0%
Lok Shan Road	155	LD	50	29	Y	1900-2000	310	29.0%	16.1%	0.0%	12.9%	6.5%	3.2%	3.2%	3.2%	0.0%	3.2%	3.2%	0.0%	3.2%	0.0%	0.0%	9.7%	3.2%	3.2%	100.0%
Lok Shan Road	155	LD	50	30	Y	2100-2200	280	28.6%	14.3%	0.0%	14.3%	7.1%	3.6%	3.6%	3.6%	0.0%	3.6%	3.6%	0.0%	3.6%	0.0%	0.0%	7.1%	3.6%	3.6%	100.0%
Lok Shan Road	155	LD	50	30	Y	2200-2300	280	28.6%	14.3%	0.0%	14.3%	7.1%	3.6%	3.6%	3.6%	0.0%	3.6%	3.6%	0.0%	3.6%	0.0%	0.0%	7.1%	3.6%	3.6%	100.0%
Lok Shan Road	155	LD	50	30	Y	2300-0000	270	25.9%	14.8%	0.0%	14.8%	7.4%	3.7%	3.7%	3.7%	0.0%	3.7%	3.7%	0.0%	3.7%	0.0%	0.0%	7.4%	3.7%	3.7%	100.0%
Lok Shan Road	156	LD	50	30	Y	2300-0000	230	26.1%	13.0%	0.0%	13.0%	4.3%	4.3%	4.3%	4.3%	0.0%	4.3%	4.3%	0.0%	4.3%	0.0%	0.0%	8.7%	4.3%	4.3%	100.0%
Lok Shan Road	156	LD	50	30	Y	0000-0100	240	37.5%	20.8%	0.0%	8.3%	4.2%	4.2%	4.2%	4.2%	0.0%	4.2%	0.0%	0.0%	4.2%	0.0%	0.0%	4.2%	4.2%	0.0%	100.0%
Lok Shan Road	156	LD	50	30	Y	0100-0200	170	35.3%	17.6%	0.0%	5.9%	5.9%	5.9%	5.9%	0.0%	0.0%	5.9%	0.0%	0.0%	5.9%	0.0%	0.0%	5.9%	5.9%	0.0%	100.0%
Lok Shan Road	156	LD	50	30	Y	0200-0300	140	35.7%	21.4%	0.0%	7.1%	7.1%	0.0%	7.1%	0.0%	0.0%	7.1%	0.0%	0.0%	0.0%	0.0%	0.0%	7.1%	7.1%	0.0%	100.0%
Lok Shan Road	156	LD	50	30	Y	0300-0400	110	36.4%	18.2%	0.0%	9.1%	9.1%	0.0%	0.0%	0.0%	0.0%	9.1%	0.0%	0.0%	0.0%	0.0%	0.0%	9.1%	9.1%	0.0%	100.0%
Lok Shan Road	156	LD	50	30	Y	0400-0500	110	36.4%	18.2%	0.0%	9.1%	9.1%	0.0%	0.0%	0.0%	0.0%	9.1%	0.0%	0.0%	0.0%	0.0%	0.0%	9.1%	9.1%	0.0%	100.0%
Lok Shan Road	156	LD	50	30	Y	0500-0600	150	33.3%	20.0%	0.0%	6.7%	6.7%	0.0%	6.7%	0.0%	0.0%	6.7%	0.0%	0.0%	0.0%	0.0%	0.0%	13.3%	6.7%	0.0%	100.0%
Lok Shan Road	156	LD	50	30	Y	0600-0700	260	34.6%	19.2%	0.0%	7.7%	3.8%	3.8%	3.8%	3.8%	0.0%	3.8%	0.0%	0.0%	3.8%	0.0%	0.0%	11.5%	3.8%	0.0%	100.0%
Lok Shan Road	156	LD	50	28	Y	0700-0800	450	40.0%	20.0%	0.0%	6.7%	2.2%	2.2%	2.2%	2.2%	0.0%	2.2%	2.2%	2.2%	2.2%	0.0%	0.0%	8.9%	4.4%	2.2%	100.0%
Lok Shan Road	156	LD	50	27	Y	0800-0900	570	40.4%	21.1%	0.0%	7.0%	3.5%	1.8%	1.8%	3.5%	0.0%	1.8%	1.8%	1.8%	1.8%	0.0%	0.0%	7.0%	5.3%	1.8%	100.0%
Lok Shan Road	156	LD	50	27	Y	0900-1000	480	41.7%	20.8%	0.0%	6.3%	2.1%	2.1%	2.1%	2.1%	0.0%	2.1%	2.1%	2.1%	2.1%	0.0%	0.0%	6.3%	6.3%	2.1%	100.0%
Lok Shan Road	156	LD	50	27	Y	1000-1100	460	41.3%	21.7%	0.0%	6.5%	2.2%	2.2%	2.2%	2.2%	0.0%	2.2%	2.2%	2.2%	2.2%	0.0%	0.0%	6.5%	4.3%	2.2%	100.0%
Lok Shan Road	156	LD	50	27	Y	1100-1200	480	41.7%	20.8%	0.0%	6.3%	2.1%	2.1%	2.1%	2.1%	0.0%	2.1%	2.1%	2.1%	2.1%	0.0%	0.0%	6.3%	6.3%	2.1%	100.0%
Lok Shan Road	156	LD	50	25	Y	1200-1300	720	44.4%	22.2%	1.4%	6.9%	2.8%	1.4%	1.4%	1.4%	1.4%	1.4%	1.4%	1.4%	1.4%	0.0%	0.0%	4.2%	5.6%	1.4%	100.0%
Lok Shan Road	156	LD	50	25	Y	1300-1400	740	44.6%	23.0%	1.4%	6.8%	2.7%	1.4%	1.4%	1.4%	1.4%	1.4%	1.4%	1.4%	1.4%	0.0%	0.0%	4.1%	5.4%	1.4%	100.0%
Lok Shan Road	156	LD	50	24	Y	1400-1500	740	44.6%	23.0%	1.4%	6.8%	2.7%	1.4%	1.4%	1.4%	1.4%	1.4%	1.4%	1.4%	1.4%	0.0%	0.0%	4.1%	5.4%	1.4%	100.0%
Lok Shan Road	156	LD	50	24	Y	1500-1600	740	44.6%	23.0%	1.4%	6.8%	2.7%	1.4%	1.4%	1.4%	1.4%	1.4%	1.4%	1.4%	1.4%	0.0%	0.0%	4.1%	5.4%	1.4%	100.0%
Lok Shan Road	156	LD	50	24	Y	1600-1700	770	45.5%	23.4%	1.3%	6.5%	2.6%	1.3%	1.3%	1.3%	1.3%	1.3%	1.3%	1.3%	1.3%	0.0%	0.0%	3.9%	5.2%	1.3%	100.0%
Lok Shan Road	156	LD	50	24	Y	1700-1800	770	44.2%	23.4%	1.3%	6.5%	2.6%	1.3%	1.3%	2.6%	1.3%	1.3%	1.3%	1.3%	1.3%	0.0%	0.0%	3.9%	5.2%	1.3%	100.0%
Lok Shan Road	156	LD	50	24	Y	1800-1900	810	44.4%	23.5%	1.2%	7.4%	2.5%	1.2%	1.2%	2.5%	1.2%	1.2%	1.2%	1.2%	1.2%	0.0%	0.0%	3.7%	4.9%	1.2%	100.0%
Lok Shan Road	156	LD	50	25	Y	1900-2000	740	44.6%	23.0%	1.4%	6.8%	2.7%	1.4%	1.4%	1.4%	1.4%	1.4%	1.4%	1.4%	1.4%	0.0%	0.0%	4.1%	5.4%	1.4%	100.0%
Lok Shan Road	156	LD	50	26	Y	2000-2100	630	42.9%	22.2%	1.6%	6.3%	3.2%	1.6%	1.6%	1.6%	1.6%	1.6%	1.6%	1.6%	1.6%	0.0%	0.0%	4.8%	4.8%	1.6%	100.0%
Lok Shan Road	156	LD	50	26	Y	2100-2200	650	43.1%	23.1%	1.5%	6.2%	3.1%	1.5%	1.5%	1.5%	1.5%	1.5%	1.5%	1.5%	1.5%	0.0%	0.0%	4.6%	4.6%	1.5%	100.0%
Lok Shan Road	156	LD	50	26	Y	2200-2300	600	43.3%	21.7%	1.7%	6.7%	3.3%	1.7%	1.7%	1.7%	1.7%	1.7%	1.7%	1.7%	1.7%	0.0%	0.0%	3.3%	5.0%	1.7%	100.0%
Lok Shan Road	156	LD	50	27	Y	2300-0000	510	41.2%	21.6%	2.0%	5.9%	2.0%	2.0%	2.0%	2.0%	2.0%	2.0%	2.0%	2.0%	2.0%	0.0%	0.0%	3.9%	5.9%	2.0%	100.0%
Lok Shan Road	157	LD	50	30	Y	0000-0100	270	37.0%	18.5%	0.0%	7.4%	3.7%	3.7%	3.7%	3.7%	0.0%	3.7%	0.0%	0.0%	3.7%	0.0%	0.0%	7.4%	7.4%	0.0%	100.0%
Lok Shan Road	157	LD	50	30	Y	0100-0200	200	35.0%	20.0%	0.0%	10.0%	5.0%	5.0%	5.0%	0.0%	0.0%	5.0%	0.0%	0.0%	5.0%	0.0%	0.0%	5.0%	5.0%	0.0%	100.0%
Lok Shan Road	157	LD	50	30	Y	0200-0300

Road Name	Road ID	Road Type	Speed Limit (km/hr)	Average Speed (km/hr)	Start Emission Estimated by Broad Brush Approach (Y/N)	Hour	Total Vehicles (Veh/hr)	01 - Private Cars	02 - Taxi	03 - Light Goods Vehicles <=2.5t	04 - Light Goods Vehicles 2.5-3.5t	05 - Light Goods Vehicles >3.5t	06 - Medium Goods Vehicles <=15t	07 - Medium Goods Vehicles 15-24t	08 - Public Light Buses	09 - Private Light Bus <=3.5t	10 - Private Light Bus >3.5t	11 - Non-franchised Bus<=6.4t	12 - Non-franchised Bus 6.4-15t	13 - Non-franchised Bus 15-24t	14 - Franchised Bus Single Deck	15 - Franchised Bus Double Deck	16 - Motorcycles	17 - Heavy Goods Vehicles >24t	18 - Non-franchised Bus >24t	Total
								PC	TAXI	LGV3	LGV4	LGV5	HGV7	HGV8	PLB	PV4	PV5	NFB6	NFB7	NFB8	FBSD	FBDD	MC	HGV9	NFB9	
To Kwa Wan Road	159	DD	50	39	Y	0700-0800	760	25.0%	13.2%	1.3%	10.5%	3.9%	1.3%	1.3%	7.9%	0.0%	1.3%	1.3%	1.3%	1.3%	0.0%	26.3%	2.6%	1.3%	0.0%	100.00%
To Kwa Wan Road	159	DD	50	38	Y	0800-0900	840	28.6%	14.3%	1.2%	11.9%	4.8%	1.2%	1.2%	7.1%	0.0%	1.2%	1.2%	1.2%	1.2%	0.0%	20.2%	3.6%	1.2%	0.0%	100.00%
To Kwa Wan Road	159	DD	50	39	Y	0900-1000	740	28.4%	14.9%	1.4%	10.8%	4.1%	1.4%	1.4%	6.8%	0.0%	1.4%	1.4%	1.4%	1.4%	0.0%	20.3%	4.1%	1.4%	0.0%	100.00%
To Kwa Wan Road	159	DD	50	39	Y	1000-1100	710	28.2%	14.1%	1.4%	11.3%	4.2%	1.4%	1.4%	7.0%	0.0%	1.4%	1.4%	1.4%	1.4%	0.0%	19.7%	4.2%	1.4%	0.0%	100.00%
To Kwa Wan Road	159	DD	50	39	Y	1100-1200	740	28.4%	14.9%	1.4%	12.2%	4.1%	1.4%	1.4%	6.8%	0.0%	1.4%	1.4%	1.4%	1.4%	0.0%	18.9%	4.1%	1.4%	0.0%	100.00%
To Kwa Wan Road	159	DD	50	40	Y	1200-1300	570	26.3%	14.0%	0.0%	5.3%	1.8%	1.8%	1.8%	8.8%	0.0%	1.8%	1.8%	1.8%	1.8%	0.0%	28.1%	3.5%	1.8%	0.0%	100.00%
To Kwa Wan Road	159	DD	50	40	Y	1300-1400	570	26.3%	14.0%	0.0%	5.3%	1.8%	1.8%	1.8%	8.8%	0.0%	1.8%	1.8%	1.8%	1.8%	0.0%	28.1%	3.5%	1.8%	0.0%	100.00%
To Kwa Wan Road	159	DD	50	40	Y	1400-1500	570	26.3%	14.0%	0.0%	5.3%	1.8%	1.8%	1.8%	8.8%	0.0%	1.8%	1.8%	1.8%	1.8%	0.0%	28.1%	3.5%	1.8%	0.0%	100.00%
To Kwa Wan Road	159	DD	50	40	Y	1500-1600	580	27.6%	13.8%	0.0%	5.2%	1.7%	1.7%	1.7%	8.6%	0.0%	1.7%	1.7%	1.7%	1.7%	0.0%	27.6%	3.4%	1.7%	0.0%	100.00%
To Kwa Wan Road	159	DD	50	40	Y	1600-1700	580	27.6%	13.8%	0.0%	5.2%	1.7%	1.7%	1.7%	8.6%	0.0%	1.7%	1.7%	1.7%	1.7%	0.0%	27.6%	3.4%	1.7%	0.0%	100.00%
To Kwa Wan Road	159	DD	50	40	Y	1700-1800	590	27.1%	13.6%	0.0%	5.1%	1.7%	1.7%	1.7%	10.2%	0.0%	1.7%	1.7%	1.7%	1.7%	0.0%	27.1%	3.4%	1.7%	0.0%	100.00%
To Kwa Wan Road	159	DD	50	39	Y	1800-1900	630	27.0%	14.3%	0.0%	4.8%	1.6%	1.6%	1.6%	11.1%	0.0%	1.6%	1.6%	1.6%	1.6%	0.0%	27.0%	3.2%	1.6%	0.0%	100.00%
To Kwa Wan Road	159	DD	50	40	Y	1900-2000	550	27.3%	14.5%	0.0%	5.5%	1.8%	1.8%	1.8%	9.1%	0.0%	1.8%	1.8%	1.8%	1.8%	0.0%	25.5%	3.6%	1.8%	0.0%	100.00%
To Kwa Wan Road	159	DD	50	40	Y	2000-2100	490	26.5%	14.3%	0.0%	6.1%	2.0%	2.0%	2.0%	6.1%	0.0%	2.0%	2.0%	2.0%	2.0%	0.0%	26.5%	4.1%	2.0%	0.0%	100.00%
To Kwa Wan Road	159	DD	50	40	Y	2100-2200	490	26.5%	14.3%	0.0%	6.1%	2.0%	2.0%	2.0%	6.1%	0.0%	2.0%	2.0%	2.0%	2.0%	0.0%	26.5%	4.1%	2.0%	0.0%	100.00%
To Kwa Wan Road	159	DD	50	40	Y	2200-2300	460	26.1%	13.8%	0.0%	5.2%	2.2%	2.2%	2.2%	6.5%	0.0%	2.2%	2.2%	2.2%	2.2%	0.0%	26.1%	4.3%	2.2%	0.0%	100.00%
To Kwa Wan Road	159	DD	50	40	Y	2300-0000	390	25.6%	12.8%	0.0%	5.1%	2.6%	2.6%	2.6%	7.7%	0.0%	2.6%	2.6%	2.6%	2.6%	0.0%	25.6%	2.6%	2.6%	0.0%	100.00%
Lok Shan Road	160	LD	50	30	Y	0000-0100	210	38.1%	23.8%	0.0%	9.5%	4.8%	4.8%	4.8%	0.0%	0.0%	4.8%	0.0%	0.0%	4.8%	0.0%	0.0%	4.8%	0.0%	0.0%	100.00%
Lok Shan Road	160	LD	50	30	Y	0100-0200	170	35.3%	17.6%	0.0%	11.8%	5.9%	5.9%	5.9%	0.0%	0.0%	5.9%	0.0%	0.0%	5.9%	0.0%	0.0%	5.9%	0.0%	0.0%	100.00%
Lok Shan Road	160	LD	50	30	Y	0200-0300	110	36.4%	18.2%	0.0%	9.1%	9.1%	0.0%	9.1%	0.0%	0.0%	9.1%	0.0%	0.0%	0.0%	0.0%	0.0%	9.1%	0.0%	0.0%	100.00%
Lok Shan Road	160	LD	50	30	Y	0300-0400	90	33.3%	22.2%	0.0%	11.1%	11.1%	0.0%	11.1%	0.0%	0.0%	0.0%	0.0%	0.0%	0.0%	0.0%	0.0%	11.1%	0.0%	0.0%	100.00%
Lok Shan Road	160	LD	50	30	Y	0400-0500	90	33.3%	22.2%	0.0%	11.1%	11.1%	0.0%	11.1%	0.0%	0.0%	0.0%	0.0%	0.0%	0.0%	0.0%	0.0%	11.1%	0.0%	0.0%	100.00%
Lok Shan Road	160	LD	50	30	Y	0500-0600	130	38.5%	23.1%	0.0%	7.7%	7.7%	0.0%	7.7%	0.0%	0.0%	7.7%	0.0%	0.0%	0.0%	0.0%	0.0%	7.7%	0.0%	0.0%	100.00%
Lok Shan Road	160	LD	50	30	Y	0600-0700	220	40.9%	22.7%	0.0%	9.1%	4.5%	4.5%	4.5%	0.0%	0.0%	4.5%	0.0%	0.0%	4.5%	0.0%	0.0%	4.5%	0.0%	0.0%	100.00%
Lok Shan Road	160	LD	50	29	Y	0700-0800	410	41.5%	22.0%	0.0%	9.8%	4.9%	2.4%	2.4%	0.0%	0.0%	2.4%	2.4%	2.4%	2.4%	0.0%	0.0%	4.9%	2.4%	0.0%	100.00%
Lok Shan Road	160	LD	50	28	Y	0800-0900	490	42.9%	22.4%	0.0%	10.2%	4.1%	2.0%	2.0%	0.0%	0.0%	2.0%	2.0%	2.0%	2.0%	0.0%	0.0%	6.1%	2.0%	0.0%	100.00%
Lok Shan Road	160	LD	50	29	Y	0900-1000	420	42.9%	21.4%	0.0%	9.5%	4.8%	2.4%	2.4%	0.0%	0.0%	2.4%	2.4%	2.4%	2.4%	0.0%	0.0%	4.8%	2.4%	0.0%	100.00%
Lok Shan Road	160	LD	50	29	Y	1000-1100	420	42.9%	21.4%	0.0%	9.5%	4.8%	2.4%	2.4%	0.0%	0.0%	2.4%	2.4%	2.4%	2.4%	0.0%	0.0%	4.8%	2.4%	0.0%	100.00%
Lok Shan Road	160	LD	50	29	Y	1100-1200	450	42.2%	22.2%	0.0%	11.1%	4.4%	2.2%	2.2%	0.0%	0.0%	2.2%	2.2%	2.2%	2.2%	0.0%	0.0%	4.4%	2.2%	0.0%	100.00%
Lok Shan Road	160	LD	50	28	Y	1200-1300	530	45.3%	22.6%	0.0%	7.5%	3.8%	1.9%	1.9%	0.0%	1.9%	1.9%	1.9%	1.9%	1.9%	0.0%	0.0%	5.7%	1.9%	0.0%	100.00%
Lok Shan Road	160	LD	50	28	Y	1300-1400	530	45.3%	22.6%	0.0%	7.5%	3.8%	1.9%	1.9%	0.0%	1.9%	1.9%	1.9%	1.9%	1.9%	0.0%	0.0%	5.7%	1.9%	0.0%	100.00%
Lok Shan Road	160	LD	50	28	Y	1400-1500	550	45.5%	23.6%	0.0%	7.3%	3.6%	1.8%	1.8%	0.0%	1.8%	1.8%	1.8%	1.8%	1.8%	0.0%	0.0%	5.5%	1.8%	0.0%	100.00%
Lok Shan Road	160	LD	50	28	Y	1500-1600	550	45.5%	23.6%	0.0%	7.3%	3.6%	1.8%	1.8%	0.0%	1.8%	1.8%	1.8%	1.8%	1.8%	0.0%	0.0%	5.5%	1.8%	0.0%	100.00%
Lok Shan Road	160	LD	50	28	Y	1600-1700	560	46.4%	23.2%	0.0%	7.1%	3.6%	1.8%	1.8%	0.0%	1.8%	1.8%	1.8%	1.8%	1.8%	0.0%	0.0%	5.4%	1.8%	0.0%	100.00%
Lok Shan Road	160	LD	50	28	Y	1700-1800	560	46.4%	23.2%	0.0%	7.1%	3.6%	1.8%	1.8%	0.0%	1.8%	1.8%	1.8%	1.8%	1.8%	0.0%	0.0%	5.4%	1.8%	0.0%	100.00%
Lok Shan Road	160	LD	50	27	Y	1800-1900	580	46.6%	24.1%	0.0%	6.9%	3.4%	1.7%	1.7%	0.0%	1.7%	1.7%	1.7%	1.7%	1.7%	0.0%	0.0%	5.2%	1.7%	0.0%	100.00%
Lok Shan Road	160	LD	50	28	Y	1900-2000	530	45.3%	22.6%	0.0%	7.5%	3.8%	1.9%	1.9%	0.0%	1.9%	1.9%	1.9%	1.9%	1.9%	0.0%	0.0%	5.7%	1.9%	0.0%	100.00%
Lok Shan Road	160	LD	50	29	Y	2000-2100	460	43.5%	23.9%	0.0%	6.5%	2.2%	2.2%	2.2%	0.0%	2.2%	2.2%	2.2%	2.2%	2.2%	0.0%	0.0%	6.5%	2.2%	0.0%	100.00%
Lok Shan Road	160	LD	50	28	Y	2100-2200	480	43.8%	22.9%	0.0%	6.3%	4.2%	2.1%	2.1%	0.0%	2.1%	2.1%	2.1%	2.1%	2.1%	0.0%	0.0%	6.3%	2.1%	0.0%	100.00%
Lok Shan Road	160	LD	50	29	Y	2200-2300	450	44.4%	22.2%	0.0%	6.7%	2.2%	2.2%	2.2%	0.0%	2.2%	2.2%	2.2%	2.2%	2.2%	0.0%	0.0%	6.7%	2.2%	0.0%	100.00%
Lok Shan Road	160	LD	50	29	Y	2300-0000	380	42.1%	21.1%	0.0%	7.9%	2.6%	2.6%	2.6%	0.0%	2.6%	2.6%	2.6%	2.6%	2.6%	0.0%	0.0%	5.3%	2.6%	0.0%	100.00%
To Kwa Wan Road	161	DD	50	40	Y	0000-0100	130	30.8%	15.4%	0.0%	15.4%	7.7%	7.7%	7.7%	0.0%	0.0%	7.7%	0.0%	0.0%	0.0%	0.0%	0.0%	7.7%	0.0%	0.0%	100.00%
To Kwa Wan Road	161	DD	50	40	Y	0100-0200	110	27.3%	18.2%	0.0%	9.1%	9.1%	9.1%	9.1%	0.0%	0.0%	9.1%	0.0%	0.0%	0.0%	0.0%	0.0%	9.1%	0.0%	0.0%	100.00%
To Kwa Wan Road	161	DD	50	40	Y	0200-0300	70	28.6%	14.3%	0.0%	14.3%	14.3%	0.0%	14.3%	0.0%	0.0%	0.0%	0.0%	0.0%	0.0%	0.0%	0.0%	14.3%	0.0%	0.0%	100.00%
To Kwa Wan Road	161	DD	50	40	Y	0300-0400	70	28.6%	14.3%	0.0%	14.3%	14.3%	0.0%	14.3%	0.0%	0.0%	0.0%	0.0%	0.0%	0.0%	0.0%	0.0%	14.3%	0.0%	0.0%	100.00%
To Kwa Wan Road	161	DD	50	40	Y	0400-0500	70	28.6%	14.3%	0.0%	14.3%	14.3%	0.0%	14.3%	0.0%	0.0%	0.0%	0.0%	0.0%	0.0%	0.0%	0.0%	14.3%	0.0%	0.0%	100.00%
To Kwa Wan Road	161	DD	50	40	Y	0500-0600	70	28.6%	14.3%	0.0%	14.3%	14.3%	0.0%	14.3%	0.0%	0.0%	0.0%	0.0%	0.0%	0.0%	0.0%	0.0%	14.3%	0.0%	0.0%	100.00%
To Kwa Wan Road	161	DD	50	40	Y	0600-0700	130	30.8%	15.4%	0.0%	15.4%	7.7%	7.7%	7.7%	0.0%	0.0%	7.7%	0.0%	0.0%	0.0%	0.0%	0.0%	7.7%	0.0%	0.0%	100.00%
To Kwa Wan Road	161	DD	50	40	Y	0700-0800	230	34.8%	17.4%	0.0%	13.0%	4.3%	4.3%	4.3%	0.0%	0.0%	4.3%	4.3%	0.0%	4.3%	0.0%	0.0%	4.3%	4.3%	0.0%	100.00%
To Kwa Wan Road	161	DD	50	40	Y	0800-0900	280	35.7%	17.9%	0.0%	14.3%	7.1%	3.6%	3.6%	0.0%	0.0%	3.6%	3.6%	0.0%	3.6%	0.0%	0.0%	3.6%	3.6%	0.0%	100.00%
To Kwa Wan Road	161	DD	50	40	Y	0900-1000	270	33.3%	18.5%	0.0%	14.8%	7.4%	3.7%	3.7%	0.0%	0.0%	3.7%	3.7%	0.0%	3.7%	0.0%	0.0%	3.7%	3.7%	0.0%	100.00%
To Kwa Wan Road	161	DD	50	40	Y	1000-1100	270	33.3%	18.5%	0.0%	14.8%	7.4%	3.7%	3.7%	0.0%	0.0%	3.7%	3.7%	0.0%	3.7%	0.0%	0.0%	3.7%	3.7%	0.0%	100.00%
To Kwa Wan Road	161	DD	50	40	Y	1100-1200	270	33.3%	18.5%	0.0%	14.8%	7.4%	3.7%	3.7%	0.0%	0.0%	3.7%	3.7%	0.0%	3.7%	0.0%	0.0%	3.7%	3.7%	0.0%	100.00%
To Kwa Wan Road	161	DD	50	40	Y	1200-1300	130	30.8%	15.4%	0.0%	15.4%	7.7%	7.7%	7.7%	0.0%	0.0%	7.7%	0.0%	0.0%	0.0%	0.0%	0.0%	7.7%	0.0%	0.0%	100.00%
To Kwa Wan Road	161	DD	50	40	Y	1300-1400	130	30.8%	15.4%	0.0%	15.4%	7.7%	7.7%	7.7%	0.0%	0.0%	7.7%	0.0%	0.0%	0.0%	0.0%	0.0%	7.7%	0.0%	0.0%	100.00%
To Kwa Wan Road	161	DD	50	40	Y	1400-1500	130	30.8%	15.4%	0.0%	15.4%	7.7%	7.7%	7.7%	0.0%	0.0%	7.7%	0.0%	0.0%	0.0%	0.0%	0.0%	7.7%	0.0%	0.0%	100.00%
To Kwa Wan Road	161	DD	50	40	Y	1500-1600	130	30.8%	15.4%	0.0%	15.4%	7.7%	7.7%	7.7%	0.0%	0.0%	7.7%	0.0%	0.0%	0.0%	0.0%	0.0%	7.7%	0.0%	0.0%	100.00%
To Kwa Wan Road	161	DD	50	40	Y	1600-1700	130	30.8%	15.4%	0.0%	15.4%	7.7%	7.7%	7.7%	0.0%	0.0%	7.7%	0.0%	0.0%	0.0%	0.0%	0.0%	7.7%	0.0%	0.0%	100.00%
To Kwa Wan Road	161	DD	50	40	Y	1700-1800	130	30.8%	15.4%	0.0%	15.4%	7.7%	7.7%	7.7%	0.0%	0.0%	7.7%	0.0%	0.0%	0.0%	0.0%	0.0%	7.7%	0.0%	0.0%	100.00%
To Kwa Wan Road	161	DD	50	40	Y	1800-1900	130	30.8%	15.4%	0.0%	15.4%	7.7%	7.7%	7.7%	0.0%	0.0%	7.7%	0.0%	0.0%	0.0%	0.0%	0.0%	7.7%	0.0%	0.0%	100.00%
To Kwa Wan Road	161	DD	50	40	Y	1900-2000	130	30.8%	15.4%	0.0%	15.4%	7.7%	7.7%	7.7%	0.0%	0.0%	7.7%	0.0%	0.0%	0.0%	0.0%	0.0%	7.7%	0.0%	0.0%	100.00%
To Kwa Wan Road	161	DD	50	40	Y	2000-2100	110	27.3%	18.2%	0.0%	9.1%	9.1%	9.1%	9.1%	0.0%	0.0%	9.1%	0.0%	0.0%	0.0%	0.0%	0.0%	9.1%	0.0%	0.0%	100.00%
To Kwa Wan Road	161	DD	50	40	Y	2100-2200	120	25.0%	16.7%	0.0%	16.7%	8.3%	8.3%	8.3%	0.0%	0.0%	8.3%	0.0%	0.0%	0.0%	0.0%	0.0%	8.3%	0.0%	0.0%	100.00%
To Kwa Wan Road	161	DD	50	40	Y	2200-2300	110	27.3%	18.2%	0.0%	9.1%	9.1%	9.1%	9.1%	0.0%	0.0%	9.1%	0.0%	0.0%	0.0%	0.0%	0.0%	9.1%	0.0%	0.0%	100.00%
To Kwa Wan Road	161	DD	50	40	Y	2300-0000	90	22.2%	11.1%	0.0%	11.1%	11.1%	11.1%	11.1%	0.0%	0.0%	11.1%	0.0%	0.0%	0.0%	0.0%	0.0%	11.1%	0.0%	0.0%	100.00%
To Kwa Wan Road	162	DD	50	40	Y	0000-0100	280	28.6%	14.3%	0.0%	14.3%	7.1%	3.6%	3.6%	3.6%	0.0%	3.6%	0.0%	0.0%	3.6%	0.0%	10.7%	3.6%	3.6%	0.0%	100.00%
To Kwa Wan Road	162	DD	50	40	Y	0100-0200	200	25.0%	15.0%	0.0%	15.0%	5.0%	5.0%	5.0%	0.0%	0.0%	5.0%	0.0%	0.0%	5.0%	0.0%	10.0%	5.0%	5.0%	0.0%	100.00%
To Kwa Wan Road	162	DD	50	40	Y	0200-0300	140	28.6%	14.3%	0.0%	14.3%	7.1%	7.1%	7.1%	0.0%	0.0%	7.1%	0.0%	0.0%	0.0%	0.0%	0.0%	7.1%	7.1%	0.0%	100.00%
To Kwa Wan Road	162	DD	50	40	Y	0300-0400	130	23.1%	15.4%	0.0%	15.4%	7.7%	7.7%	7.7%	0.0%	0.0%	0.0%	0.0%	0.0%	0.0%	0.0%	0.0%	15.4%	7.7%	0.0%	100.00%
To Kwa Wan Road	162	DD	50	40	Y	0400-0500	130	23.1%	15.4%	0.0%	15.4%	7.7%	7.7%	7.7%	0.0%	0.0%	0.0%	0.0%	0.0%	0.0%	0.0%	0.0%	15.4%	7.7%	0.0%	100.00%
To Kwa Wan Road	162	DD	50	40	Y	0500-0600	180	22.2%	11.1%	0.0%	11.1%	5.6%	5.6%	5.6%	0.0%	0.0%	5.6%	0.0%	0.0%	0.0%	0.0%	0.0%	22.2%	5.6%	0.0%	100.00%
To Kwa Wan Road	162	DD	50	40	Y	0600-0700	350	22.9%	11.4%	0.0%	11.4%	5.7%	2.9%	2.9%	5.7%	0.0%	2.9%	0.0%	0.0%	2.9%	0.0%	25.7%	2.9%	2.9%	0.0%	100.00%
To Kwa Wan Road	162	DD	50	40	Y	0700-0800	600	26.7%	13.3%	1.7%	11.7%	5.0%	1.7%	1.7%	6.7%	0.0%	1.7%	1.7%	1.7%	1.7%	0.0%	20.0%	3.3%	1.7%	0.0%	100.00%
To Kwa Wan Road	162	DD	50	39	Y	0800-0900	660	30.3%	15.2%	1.5%	12.1%	4.5%	1.5%	1.5%	6.1%	0.0%	1.5%	1.5%	1.5%	1.5%	0.0%	15.2%	4.5%	1.5%	0.0%	100.00%
To Kwa Wan Road	162	DD	50	40	Y	0900-1000	580	29.3%	15.5%	1.7%	12.1%	5.2%	1.7%	1.7%	5.2%	0.0%	1.7%	1.7%	1.7%	1.7%	0.0%	15.5%	3.4%	1.7%	0.0%	100.00%
To Kwa Wan Road	162	DD	50	40	Y	1000-1100	580	29.3%	15.5%	1.7%	12.1%	5.2%	1.7%	1.7%	5.2%	0.0%	1.7%	1.7%	1.7%	1.7%	0.0%	15.5%	3.4%	1.7%	0.0%	100.00%
To Kwa Wan Road	162	DD	50	40	Y	1100-1200	590	30.5%	15.3%	1.7%	13.6%	5.1%	1.7%	1.7%	5.1%	0.0%	1.7%	1.7%	1.7%	1.7%	0.0%	13.6%	3.4%	1.7%	0.0%	100.00%
To Kwa Wan Road	162	DD	50	40	Y	1200-1300	450	26.7%	13.3%	0.0%	11.1%	4.4%	2.2%	2.2%	6.7%	0.0%	2.2%	2.2%	0.0%	2.2%	0.0%	20.0%	4.4%	2.2%	0.0%	100.00%
To Kwa Wan Road	162	DD	50	40	Y	1300-1400	450	26.7%	13.3%	0.0%	11.1%	4.4%	2.2%	2.2%	6.7%	0.0%	2.2%	2.2%	0.0%	2.2%	0.0%	20.0%	4.4%	2.2%	0.0%	100.00%
To Kwa Wan Road	162	DD	50	40	Y	1400-1500	460	26.1%	15.2%	0.0%	10.9%	4.3%	2.2%	2.2%	6.5%	0.0%	2.2%	2.2%	0.0%	2.2%	0.0%	19.6%	4.3%	2.2%	0.0%	100.00%
To Kwa Wan Road	162	DD	50	40	Y	1500-1600	470	27.7%	14.9%	0.0%	10.6%	4.3%	2.1%	2.1%	6.4%	0.0%	2.1%	2.1%	0.0%	2.1%	0.0%	19.1%	4.3%	2.1%	0.0%	100.00%
To Kwa Wan Road	162	DD	50	40	Y	1600-1700	470	27.7%	14.9%	0.0%	10.6%	4.3%	2.1%	2.1%	6.4%	0.0%	2.1%	2.1%	0.0%	2.1%	0.0%	19.1%	4.3%	2.1%	0.0%	100.00%
To Kwa Wan Road	162	DD	50	40	Y	1700-1800	480	27.1%	14.6%	0.0%	10.4%	4.2%	2.1%	2.1%	8.3%	0.0%	2.1%	2.1%	0.0%	2.1%	0.0%	18.8%	4.2%	2.1%	0.0%	100.00%
To Kwa Wan Road	162	DD	50	40	Y	1800-1900	490	28.6%	14.3%	0.0%	10.2%	4.1%	2.0%	2.0%	8.2%	0.0%	2.0%	2.0%	0.0%	2.0%	0.0%	18.4%	4.1%	2.0%	0.0%	100.00%
To Kwa Wan Road	162	DD	50	40	Y	1900-2000	440	27.3%	13.6%	0.0%	11.4%	4.5%	2.3%	2.3%	6.8%	0.0%	2.3%	2.3%	0.0%	2.3%	0.0%	18.2%	4.5%	2.3%	0.0%	100.00%
To Kwa Wan Road	162	DD	50	40	Y	2000-2100	370	27.0%	13.5%	0.0%	10.8%	5.4%	2.7%	2.7%	5.4%	0.0%	2.7%	2.7%	0.0%	2.7%	0.0%	18.9%	2.7%	2.7%	0.0%	100.00%
To Kwa Wan Road	162	DD	50	40	Y	2100-2200	400	27.5%	15.0%	0.0%	10.0%	5.0%	2.5%	2.5%	5.0%	0.0%	2.5%	2.5%	0.0%	2.5%	0.0%	17.5%	5.0%	2.5%	0.0%	100.00%
To Kwa Wan Road	162	DD	50	40	Y	2200-2300	360	27.8%	13.9%	0.0%	11.1%	5.6%	2.8%	2.8%	5.6%	0.0%	2.8%	2.8%	0.0%	2.8%	0.0%	16.7%	2.8%	2.8%	0.0%	100.00%
To Kwa Wan Road	162	DD	50	40	Y	2300-0000	310	25.8%	12.9%	0.0%	9.7%	3.2%	3.2%	3.2%	6.5%	0.0%	3.2%	3.2%	0.0%	3.2%	0.0%	19.4%	3.2%	3.2%	0.0%	100.00%
Cheung Ning Street	163	LD	50	30	Y	0000-0100	110	27.3%	18.2%	0.0%	9.1%	9.1%	0.0%	9.1%	9.1%	0.0%	0.0%	0.0%	0.0%	0.0%	0.0%	9.1%	9.1%	0.0%	0.0%	100.00%
Cheung Ning Street	163	LD	50	30	Y	0100-0200	80	25.0%	12.5%	0.0%	12.5%	12.5%	0.0%	12.5%	0.0%	0.0%	0.0%	0.0%	0.0%	0.0%	0.0%	12.5%	12.5%	0.0%	0.0%	100.00%
Cheung Ning Street	163	LD	50	30	Y	0200-0300	70	28.6%	14.3%	0.0%	14.3%	14.3%	0.0%	0.0%	0.0%	0.0%	0.0%	0.0%	0.0%	0.0%	0.0%	14.3%	14.3%	0.0%	0.0%	100.00%
Cheung Ning Street	163	LD	50	30	Y	0300-0400	60	16.7%	16.7%	0.0%	16.7%	16.7%	0.0%	0.0%	0.0%	0.0%	0.0%	0.0%	0.0%	0.0%	0.0%	16.7%	16.7%	0.0%	0.0%	100.00%
Cheung Ning Street	163	LD	50	30	Y	0400-0500	60	16.7%	16.7%	0.0%	16.7%	16.7%	0.0%	0.0%	0.0%	0.0%	0.0%	0.0%	0.0%	0.0%	0.0%	16.7%	16.7%	0.0%	0.0%	100.00%
Cheung Ning Street	163	LD	50	30	Y	0500-0600	70	28.6%	14.3%	0.0%	14.3%	14.3%	0.0%	0.0%	0.0%	0.0%	0.0%	0.0%	0.0%	0.0%	0.0%	14.3%	14.3%	0.0%	0.0%	100.00%
Cheung Ning Street	163	LD	50	30	Y	0600-0700	120	25.0%	16.7%	0.0%	8.3%	8.3%	0.0%	8.3%	8.3%	0.0%	0.0%	0.0%	0.0%	0.0%	0.0%	16.7%	8.3%	0.0%	0.0%	100.00%
Cheung Ning Street	163	LD	50	30	Y	0700-0800	210	28.6%	14.3%	0.0%	9.5%	4.8%	4.8%	4.8%	4.8%	0.0%	4.8%	0.0%	0.0%	4.8%	0.0%	9.5%	4.8%	4.8%	0.0%	100.00%
Cheung Ning Street	163	LD	50	30	Y	0800-0900	240	29.2%	16.7%	0.0%	12.5%	4.2%	4.2%	4.2%	4.2%	0.0%	4.2%	0.0%	0.0%	4.2%	0.0%	8.3%	4.2%	4.2%	0.0%	100.00%
Cheung Ning Street	163	LD	50	30	Y	0900-1000	240	29.2%	16.7%

Road Name	Road ID	Road Type	Speed Limit (km/hr)	Average Speed (km/hr)	Start Emission Estimated by Broad Brush Approach (Y/N)	Hour	Total Vehicles (Veh/hr)	01 - Private Cars	02 - Taxi	03 - Light Goods Vehicles <=2.5t	04 - Light Goods Vehicles 2.5-3.5t	05 - Light Goods Vehicles >3.5t	06 - Medium Goods Vehicles <=15t	07 - Medium Goods Vehicles 15-24t	08 - Public Light Buses	09 - Private Light Bus <=3.5t	10 - Private Light Bus >3.5t	11 - Non-franchised Bus<=6.4t	12 - Non-franchised Bus 6.4-15t	13 - Non-franchised Bus 15-24t	14 - Franchised Bus Single Deck	15 - Franchised Bus Double Deck	16 - Motorcycles	17 - Heavy Goods Vehicles >24t	18 - Non-franchised Bus >24t	Total
								PC	TAXI	LGV3	LGV4	LGV5	HGV3	HGV9	PLB	PV4	PV5	NFB6	NFB7	NFB8	FBSD	FBDD	MC	HGV9	NFB9	
Kowloon City Road	165	DD	50	40	Y	1500-1600	210	28.6%	14.3%	0.0%	19.0%	9.5%	4.8%	4.8%	0.0%	0.0%	4.8%	0.0%	0.0%	4.8%	0.0%	0.0%	4.8%	4.8%	0.0%	100.0%
Kowloon City Road	165	DD	50	40	Y	1600-1700	230	30.4%	17.4%	0.0%	17.4%	8.7%	4.3%	4.3%	0.0%	0.0%	4.3%	0.0%	0.0%	4.3%	0.0%	0.0%	4.3%	4.3%	0.0%	100.0%
Kowloon City Road	165	DD	50	40	Y	1700-1800	230	30.4%	17.4%	0.0%	17.4%	8.7%	4.3%	4.3%	0.0%	0.0%	4.3%	0.0%	0.0%	4.3%	0.0%	0.0%	4.3%	4.3%	0.0%	100.0%
Kowloon City Road	165	DD	50	40	Y	1800-1900	230	30.4%	17.4%	0.0%	17.4%	8.7%	4.3%	4.3%	0.0%	0.0%	4.3%	0.0%	0.0%	4.3%	0.0%	0.0%	4.3%	4.3%	0.0%	100.0%
Kowloon City Road	165	DD	50	40	Y	1900-2000	210	28.6%	14.3%	0.0%	19.0%	9.5%	4.8%	4.8%	0.0%	0.0%	4.8%	0.0%	0.0%	4.8%	0.0%	0.0%	4.8%	4.8%	0.0%	100.0%
Kowloon City Road	165	DD	50	40	Y	2000-2100	180	27.8%	16.7%	0.0%	16.7%	5.6%	5.6%	5.6%	0.0%	0.0%	5.6%	0.0%	0.0%	5.6%	0.0%	0.0%	5.6%	5.6%	0.0%	100.0%
Kowloon City Road	165	DD	50	40	Y	2100-2200	180	27.8%	16.7%	0.0%	16.7%	5.6%	5.6%	5.6%	0.0%	0.0%	5.6%	0.0%	0.0%	5.6%	0.0%	0.0%	5.6%	5.6%	0.0%	100.0%
Kowloon City Road	165	DD	50	40	Y	2200-2300	180	27.8%	16.7%	0.0%	16.7%	5.6%	5.6%	5.6%	0.0%	0.0%	5.6%	0.0%	0.0%	5.6%	0.0%	0.0%	5.6%	5.6%	0.0%	100.0%
Kowloon City Road	165	DD	50	40	Y	2300-0000	150	26.7%	13.3%	0.0%	13.3%	6.7%	6.7%	6.7%	0.0%	0.0%	6.7%	0.0%	0.0%	6.7%	0.0%	0.0%	6.7%	6.7%	0.0%	100.0%
Kowloon City Road	166	DD	50	40	Y	0000-0100	40	25.0%	25.0%	0.0%	25.0%	0.0%	0.0%	0.0%	0.0%	0.0%	0.0%	0.0%	0.0%	0.0%	0.0%	0.0%	25.0%	0.0%	0.0%	100.0%
Kowloon City Road	166	DD	50	40	Y	0100-0200	40	25.0%	25.0%	0.0%	25.0%	0.0%	0.0%	0.0%	0.0%	0.0%	0.0%	0.0%	0.0%	0.0%	0.0%	0.0%	25.0%	0.0%	0.0%	100.0%
Kowloon City Road	166	DD	50	40	Y	0200-0300	40	25.0%	25.0%	0.0%	25.0%	0.0%	0.0%	0.0%	0.0%	0.0%	0.0%	0.0%	0.0%	0.0%	0.0%	0.0%	25.0%	0.0%	0.0%	100.0%
Kowloon City Road	166	DD	50	40	Y	0300-0400	30	33.3%	33.3%	0.0%	33.3%	0.0%	0.0%	0.0%	0.0%	0.0%	0.0%	0.0%	0.0%	0.0%	0.0%	0.0%	0.0%	0.0%	0.0%	100.0%
Kowloon City Road	166	DD	50	40	Y	0400-0500	30	33.3%	33.3%	0.0%	33.3%	0.0%	0.0%	0.0%	0.0%	0.0%	0.0%	0.0%	0.0%	0.0%	0.0%	0.0%	0.0%	0.0%	0.0%	100.0%
Kowloon City Road	166	DD	50	40	Y	0500-0600	40	25.0%	25.0%	0.0%	25.0%	0.0%	0.0%	0.0%	0.0%	0.0%	0.0%	0.0%	0.0%	0.0%	0.0%	0.0%	25.0%	0.0%	0.0%	100.0%
Kowloon City Road	166	DD	50	40	Y	0600-0700	40	25.0%	25.0%	0.0%	25.0%	0.0%	0.0%	0.0%	0.0%	0.0%	0.0%	0.0%	0.0%	0.0%	0.0%	0.0%	25.0%	0.0%	0.0%	100.0%
Kowloon City Road	166	DD	50	40	Y	0700-0800	60	33.3%	16.7%	0.0%	16.7%	16.7%	0.0%	0.0%	0.0%	0.0%	0.0%	0.0%	0.0%	0.0%	0.0%	0.0%	16.7%	0.0%	0.0%	100.0%
Kowloon City Road	166	DD	50	40	Y	0800-0900	80	37.5%	25.0%	0.0%	12.5%	12.5%	0.0%	0.0%	0.0%	0.0%	0.0%	0.0%	0.0%	0.0%	0.0%	0.0%	12.5%	0.0%	0.0%	100.0%
Kowloon City Road	166	DD	50	40	Y	0900-1000	80	37.5%	25.0%	0.0%	12.5%	12.5%	0.0%	0.0%	0.0%	0.0%	0.0%	0.0%	0.0%	0.0%	0.0%	0.0%	12.5%	0.0%	0.0%	100.0%
Kowloon City Road	166	DD	50	40	Y	1000-1100	60	33.3%	16.7%	0.0%	16.7%	16.7%	0.0%	0.0%	0.0%	0.0%	0.0%	0.0%	0.0%	0.0%	0.0%	0.0%	16.7%	0.0%	0.0%	100.0%
Kowloon City Road	166	DD	50	40	Y	1100-1200	80	37.5%	25.0%	0.0%	12.5%	12.5%	0.0%	0.0%	0.0%	0.0%	0.0%	0.0%	0.0%	0.0%	0.0%	0.0%	12.5%	0.0%	0.0%	100.0%
Kowloon City Road	166	DD	50	40	Y	1200-1300	60	33.3%	16.7%	0.0%	16.7%	16.7%	0.0%	0.0%	0.0%	0.0%	0.0%	0.0%	0.0%	0.0%	0.0%	0.0%	16.7%	0.0%	0.0%	100.0%
Kowloon City Road	166	DD	50	40	Y	1300-1400	60	33.3%	16.7%	0.0%	16.7%	16.7%	0.0%	0.0%	0.0%	0.0%	0.0%	0.0%	0.0%	0.0%	0.0%	0.0%	16.7%	0.0%	0.0%	100.0%
Kowloon City Road	166	DD	50	40	Y	1400-1500	60	33.3%	16.7%	0.0%	16.7%	16.7%	0.0%	0.0%	0.0%	0.0%	0.0%	0.0%	0.0%	0.0%	0.0%	0.0%	16.7%	0.0%	0.0%	100.0%
Kowloon City Road	166	DD	50	40	Y	1500-1600	60	33.3%	16.7%	0.0%	16.7%	16.7%	0.0%	0.0%	0.0%	0.0%	0.0%	0.0%	0.0%	0.0%	0.0%	0.0%	16.7%	0.0%	0.0%	100.0%
Kowloon City Road	166	DD	50	40	Y	1600-1700	60	33.3%	16.7%	0.0%	16.7%	16.7%	0.0%	0.0%	0.0%	0.0%	0.0%	0.0%	0.0%	0.0%	0.0%	0.0%	16.7%	0.0%	0.0%	100.0%
Kowloon City Road	166	DD	50	40	Y	1700-1800	60	33.3%	16.7%	0.0%	16.7%	16.7%	0.0%	0.0%	0.0%	0.0%	0.0%	0.0%	0.0%	0.0%	0.0%	0.0%	16.7%	0.0%	0.0%	100.0%
Kowloon City Road	166	DD	50	40	Y	1800-1900	60	33.3%	16.7%	0.0%	16.7%	16.7%	0.0%	0.0%	0.0%	0.0%	0.0%	0.0%	0.0%	0.0%	0.0%	0.0%	16.7%	0.0%	0.0%	100.0%
Kowloon City Road	166	DD	50	40	Y	1900-2000	60	33.3%	16.7%	0.0%	16.7%	16.7%	0.0%	0.0%	0.0%	0.0%	0.0%	0.0%	0.0%	0.0%	0.0%	0.0%	16.7%	0.0%	0.0%	100.0%
Kowloon City Road	166	DD	50	40	Y	2000-2100	60	33.3%	16.7%	0.0%	16.7%	16.7%	0.0%	0.0%	0.0%	0.0%	0.0%	0.0%	0.0%	0.0%	0.0%	0.0%	16.7%	0.0%	0.0%	100.0%
Kowloon City Road	166	DD	50	40	Y	2100-2200	60	33.3%	16.7%	0.0%	16.7%	16.7%	0.0%	0.0%	0.0%	0.0%	0.0%	0.0%	0.0%	0.0%	0.0%	0.0%	16.7%	0.0%	0.0%	100.0%
Kowloon City Road	166	DD	50	40	Y	2200-2300	60	33.3%	16.7%	0.0%	16.7%	16.7%	0.0%	0.0%	0.0%	0.0%	0.0%	0.0%	0.0%	0.0%	0.0%	0.0%	16.7%	0.0%	0.0%	100.0%
Kowloon City Road	166	DD	50	40	Y	2300-0000	50	20.0%	20.0%	0.0%	20.0%	20.0%	0.0%	0.0%	0.0%	0.0%	0.0%	0.0%	0.0%	0.0%	0.0%	0.0%	20.0%	0.0%	0.0%	100.0%
Kowloon City Road	167	DD	50	40	Y	0000-0100	240	41.7%	20.8%	0.0%	8.3%	4.2%	4.2%	4.2%	0.0%	0.0%	4.2%	0.0%	0.0%	4.2%	0.0%	4.2%	4.2%	0.0%	0.0%	100.0%
Kowloon City Road	167	DD	50	40	Y	0100-0200	190	36.8%	21.1%	0.0%	5.3%	5.3%	5.3%	5.3%	0.0%	0.0%	5.3%	0.0%	0.0%	5.3%	0.0%	5.3%	5.3%	0.0%	0.0%	100.0%
Kowloon City Road	167	DD	50	40	Y	0200-0300	130	38.5%	23.1%	0.0%	7.7%	7.7%	0.0%	7.7%	0.0%	0.0%	7.7%	0.0%	0.0%	0.0%	0.0%	0.0%	7.7%	0.0%	0.0%	100.0%
Kowloon City Road	167	DD	50	40	Y	0300-0400	110	36.4%	18.2%	0.0%	9.1%	9.1%	0.0%	9.1%	0.0%	0.0%	9.1%	0.0%	0.0%	0.0%	0.0%	0.0%	9.1%	0.0%	0.0%	100.0%
Kowloon City Road	167	DD	50	40	Y	0400-0500	110	36.4%	18.2%	0.0%	9.1%	9.1%	0.0%	9.1%	0.0%	0.0%	9.1%	0.0%	0.0%	0.0%	0.0%	0.0%	9.1%	0.0%	0.0%	100.0%
Kowloon City Road	167	DD	50	40	Y	0500-0600	140	35.7%	21.4%	0.0%	7.1%	7.1%	0.0%	7.1%	0.0%	0.0%	7.1%	0.0%	0.0%	0.0%	0.0%	7.1%	7.1%	0.0%	0.0%	100.0%
Kowloon City Road	167	DD	50	40	Y	0600-0700	250	40.0%	20.0%	0.0%	8.0%	4.0%	4.0%	4.0%	0.0%	0.0%	4.0%	0.0%	0.0%	4.0%	0.0%	4.0%	4.0%	0.0%	0.0%	100.0%
Kowloon City Road	167	DD	50	38	Y	0700-0800	460	43.5%	21.7%	0.0%	6.5%	2.2%	2.2%	2.2%	0.0%	0.0%	2.2%	2.2%	2.2%	2.2%	0.0%	2.2%	6.5%	2.2%	0.0%	100.0%
Kowloon City Road	167	DD	50	37	Y	0800-0900	560	44.6%	23.2%	0.0%	7.1%	3.6%	1.8%	1.8%	1.8%	0.0%	1.8%	1.8%	1.8%	1.8%	1.8%	1.8%	5.4%	1.8%	0.0%	100.0%
Kowloon City Road	167	DD	50	37	Y	0900-1000	510	43.1%	21.6%	0.0%	7.8%	3.9%	2.0%	2.0%	2.0%	0.0%	2.0%	2.0%	2.0%	2.0%	0.0%	2.0%	5.9%	2.0%	0.0%	100.0%
Kowloon City Road	167	DD	50	37	Y	1000-1100	500	42.0%	22.0%	0.0%	8.0%	4.0%	2.0%	2.0%	2.0%	0.0%	2.0%	2.0%	2.0%	2.0%	0.0%	2.0%	6.0%	2.0%	0.0%	100.0%
Kowloon City Road	167	DD	50	37	Y	1100-1200	510	43.1%	21.6%	0.0%	7.8%	3.9%	2.0%	2.0%	2.0%	0.0%	2.0%	2.0%	2.0%	2.0%	0.0%	2.0%	5.9%	2.0%	0.0%	100.0%
Kowloon City Road	167	DD	50	35	Y	1200-1300	680	44.1%	23.5%	1.5%	7.4%	2.9%	1.5%	1.5%	1.5%	1.5%	1.5%	1.5%	1.5%	1.5%	0.0%	1.5%	5.9%	1.5%	0.0%	100.0%
Kowloon City Road	167	DD	50	35	Y	1300-1400	690	44.9%	23.2%	1.4%	7.2%	2.9%	1.4%	1.4%	1.4%	1.4%	1.4%	1.4%	1.4%	1.4%	0.0%	1.4%	5.8%	1.4%	0.0%	100.0%
Kowloon City Road	167	DD	50	35	Y	1400-1500	690	44.9%	23.2%	1.4%	7.2%	2.9%	1.4%	1.4%	1.4%	1.4%	1.4%	1.4%	1.4%	1.4%	0.0%	1.4%	5.8%	1.4%	0.0%	100.0%
Kowloon City Road	167	DD	50	35	Y	1500-1600	700	45.7%	22.9%	1.4%	7.1%	2.9%	1.4%	1.4%	1.4%	1.4%	1.4%	1.4%	1.4%	1.4%	0.0%	1.4%	5.7%	1.4%	0.0%	100.0%
Kowloon City Road	167	DD	50	35	Y	1600-1700	720	45.8%	23.6%	1.4%	6.9%	2.8%	1.4%	1.4%	1.4%	1.4%	1.4%	1.4%	1.4%	1.4%	0.0%	1.4%	5.6%	1.4%	0.0%	100.0%
Kowloon City Road	167	DD	50	35	Y	1700-1800	710	45.1%	23.9%	1.4%	7.0%	2.8%	1.4%	1.4%	1.4%	1.4%	1.4%	1.4%	1.4%	1.4%	0.0%	1.4%	5.6%	1.4%	0.0%	100.0%
Kowloon City Road	167	DD	50	34	Y	1800-1900	760	46.1%	23.7%	1.3%	7.9%	2.6%	1.3%	1.3%	1.3%	1.3%	1.3%	1.3%	1.3%	1.3%	0.0%	1.3%	5.3%	1.3%	0.0%	100.0%
Kowloon City Road	167	DD	50	35	Y	1900-2000	690	44.9%	23.2%	1.4%	7.2%	2.9%	1.4%	1.4%	1.4%	1.4%	1.4%	1.4%	1.4%	1.4%	0.0%	1.4%	5.8%	1.4%	0.0%	100.0%
Kowloon City Road	167	DD	50	36	Y	2000-2100	580	44.8%	22.4%	1.7%	6.9%	3.4%	1.7%	1.7%	0.0%	1.7%	1.7%	1.7%	1.7%	1.7%	0.0%	1.7%	5.2%	1.7%	0.0%	100.0%
Kowloon City Road	167	DD	50	36	Y	2100-2200	600	45.0%	23.3%	1.7%	6.7%	3.3%	1.7%	1.7%	0.0%	1.7%	1.7%	1.7%	1.7%	1.7%	0.0%	1.7%	5.0%	1.7%	0.0%	100.0%
Kowloon City Road	167	DD	50	37	Y	2200-2300	570	43.9%	22.8%	1.8%	7.0%	3.5%	1.8%	1.8%	0.0%	1.8%	1.8%	1.8%	1.8%	1.8%	0.0%	1.8%	5.3%	1.8%	0.0%	100.0%
Kowloon City Road	167	DD	50	38	Y	2300-0000	480	41.7%	22.9%	2.1%	6.3%	2.1%	2.1%	2.1%	0.0%	2.1%	2.1%	2.1%	2.1%	2.1%	0.0%	2.1%	6.3%	2.1%	0.0%	100.0%
Kowloon City Road	168	DD	50	40	Y	0000-0100	40	25.0%	25.0%	0.0%	25.0%	0.0%	0.0%	0.0%	0.0%	0.0%	0.0%	0.0%	0.0%	0.0%	0.0%	0.0%	25.0%	0.0%	0.0%	100.0%
Kowloon City Road	168	DD	50	40	Y	0100-0200	40	25.0%	25.0%	0.0%	25.0%	0.0%	0.0%	0.0%	0.0%	0.0%	0.0%	0.0%	0.0%	0.0%	0.0%	0.0%	25.0%	0.0%	0.0%	100.0%
Kowloon City Road	168	DD	50	40	Y	0200-0300	40	25.0%	25.0%	0.0%	25.0%	0.0%	0.0%	0.0%	0.0%	0.0%	0.0%	0.0%	0.0%	0.0%	0.0%	0.0%	25.0%	0.0%	0.0%	100.0%
Kowloon City Road	168	DD	50	40	Y	0300-0400	30	33.3%	33.3%	0.0%	33.3%	0.0%	0.0%	0.0%	0.0%	0.0%	0.0%	0.0%	0.0%	0.0%	0.0%	0.0%	0.0%	0.0%	0.0%	100.0%
Kowloon City Road	168	DD	50	40	Y	0400-0500	30	33.3%	33.3%	0.0%	33.3%	0.0%	0.0%	0.0%	0.0%	0.0%	0.0%	0.0%	0.0%	0.0%	0.0%	0.0%	0.0%	0.0%	0.0%	100.0%
Kowloon City Road	168	DD	50	40	Y	0500-0600	40	25.0%	25.0%	0.0%	25.0%	0.0%	0.0%	0.0%	0.0%	0.0%	0.0%	0.0%	0.0%	0.0%	0.0%	0.0%	25.0%	0.0%	0.0%	100.0%
Kowloon City Road	168	DD	50	40	Y	0600-0700	40	25.0%	25.0%	0.0%	25.0%	0.0%	0.0%	0.0%	0.0%	0.0%	0.0%	0.0%	0.0%	0.0%	0.0%	0.0%	25.0%	0.0%	0.0%	100.0%
Kowloon City Road	168	DD	50	40	Y	0700-0800	60	33.3%	16.7%	0.0%	16.7%	16.7%	0.0%	0.0%	0.0%	0.0%	0.0%	0.0%	0.0%	0.0%	0.0%	0.0%	16.7%	0.0%	0.0%	100.0%
Kowloon City Road	168	DD	50	40	Y	0800-0900	80	37.5%	25.0%	0.0%	12.5%	12.5%	0.0%	0.0%	0.0%	0.0%	0.0%	0.0%	0.0%	0.0%	0.0%	0.0%	12.5%	0.0%	0.0%	100.0%
Kowloon City Road	168	DD	50	40	Y	0900-1000	80	37.5%	25.0%	0.0%	12.5%	12.5%	0.0%	0.0%	0.0%	0.0%	0.0%	0.0%	0.0%	0.0%	0.0%	0.0%	12.5%	0.0%	0.0%	100.0%
Kowloon City Road	168	DD	50	40	Y	1000-1100	60	33.3%	16.7%	0.0%	16.7%	16.7%	0.0%	0.0%	0.0%	0.0%	0.0%	0.0%	0.0%	0.0%	0.0%	0.0%	16.7%	0.0%	0.0%	100.0%
Kowloon City Road	168	DD	50	40	Y	1100-1200	80	37.5%	25.0%	0.0%	12.5%	12.5%	0.0%	0.0%	0.0%	0.0%	0.0%	0.0%	0.0%	0.0%	0.0%	0.0%	12.5%	0.0%	0.0%	100.0%
Kowloon City Road	168	DD	50	40	Y	1200-1300	60	33.3%	16.7%	0.0%	16.7%	16.7%	0.0%	0.0%	0.0%	0.0%	0.0%	0.0%	0.0%	0.0%	0.0%	0.0%	16.7%	0.0%	0.0%	100.0%
Kowloon City Road	168	DD	50	40	Y	1300-1400	60	33.3%	16.7%	0.0%	16.7%	16.7%	0.0%	0.0%	0.0%	0.0%	0.0%	0.0%	0.0%	0.0%	0.0%	0.0%	16.7%	0.0%	0.0%	100.0%
Kowloon City Road	168	DD	50	40	Y	1400-1500	60	33.3%	16.7%	0.0%	16.7%	16.7%	0.0%	0.0%	0.0%	0.0%	0.0%	0.0%	0.0%	0.0%	0.0%	0.0%	16.7%	0.0%	0.0%	100.0%
Kowloon City Road	168	DD	50	40	Y	1500-1600	60	33.3%	16.7%	0.0%	16.7%	16.7%	0.0%	0.0%	0.0%	0.0%	0.0%	0.0%	0.0%	0.0%	0.0%	0.0%	16.7%	0.0%	0.0%	100.0%
Kowloon City Road	168	DD	50	40	Y	1600-1700	60	33.3%	16.7%	0.0%	16.7%	16.7%	0.0%	0.0%	0.0%	0.0%	0.0%	0.0%	0.0%	0.0%	0.0%	0.0%	16.7%	0.0%	0.0%	100.0%
Kowloon City Road	168	DD	50	40	Y	1700-1800	60	33.3%	16.7%	0.0%	16.7%	16.7%	0.0%	0.0%	0.0%	0.0%	0.0%	0.0%	0.0%	0.0%	0.0%	0.0%	16.7%	0.0%	0.0%	100.0%
Kowloon City Road	168	DD	50	40	Y	1800-1900	60	33.3%	16.7%	0.0%	16.7%	16.7%	0.0%	0.0%	0.0%	0.0%	0.0%	0.0%	0.0%	0.0%	0.0%	0.0%	16.7%	0.0%	0.0%	100.0%
Kowloon City Road	168	DD	50	40	Y	1900-2000	60	33.3%	16.7%	0.0%	16.7%	16.7%	0.0%	0.0%	0.0%	0.0%	0.0%	0.0%	0.0%	0.0%	0.0%	0.0%	16.7%	0.0%	0.0%	100.0%
Kowloon City Road	168	DD	50	40	Y	2000-2100	60	33.3%	16.7%	0.0%	16.7%	16.7%	0.0%	0.0%	0.0%	0.0%	0.0%	0.0%	0.0%	0.0%	0.0%	0.0%	16.7%	0.0%	0.0%	100.0%
Kowloon City Road	168	DD	50	40	Y	2100-2200	60	33.3%	16.7%	0.0%	16.7%	16.7%	0.0%	0.0%	0.0%	0.0%	0.0%	0.0%	0.0%	0.0%	0.0%	0.0%	16.7%	0.0%	0.0%	100.0%
Kowloon City Road	168	DD	50	40	Y	2200-2300	60	33.3%	16.7%	0.0%	16.7%	16.7%	0.0%	0.0%	0.0%	0.0%	0.0%	0.0%	0.0%	0.0%	0.0%	0.0%	16.7%	0.0%	0.0%	100.0%
Kowloon City Road	168	DD	50	40	Y	2300-0000	50	20.0%	20.0%	0.0%	20.0%	20.0%	0.0%	0.0%	0.0%	0.0%	0.0%	0.0%	0.0%	0.0%	0.0%	0.0%	20.0%	0.0%	0.0%	100.0%
Sheung Heung Road	169	LD	50	30	Y	0000-0100	180	27.8%	16.7%	0.0%	11.1%	5.6%	5.6%	5.6%	5.6%	0.0%	5.6%	0.0%	0.0%	0.0%	0.0%	11.1%	5.6%	0.0%	0.0%	100.0%
Sheung Heung Road	169	LD	50	30	Y	0100-0200	140	28.6%	14.3%	0.0%	14.3%	7.1%	7.1%	7.1%	0.0%	0.0%	7.1%	0.0%	0.0%	0.0%	0.0%	7.1%	7.1%	0.0%	0.0%	100.0%
Sheung Heung Road	169	LD	50	30	Y	0200-0300	100	30.0%	20.0%	0.0%	10.0%	10.0%	0.0%	10.0%	0.0%	0.0%	0.0%	0.0%	0.0%	0.0%	0.0%	10.0%	10.0%	0.0%	0.0%	100.0%
Sheung Heung Road	169	LD	50	30	Y	0300-0400	80	25.0%	12.5%	0.0%	12.5%	12.5%	0.0%	12.5%	0.0%	0.0%	0.0%	0.0%	0.0%	0.0%	0.0%	12.5%	12.5%	0.0%	0.0%	100.0%
Sheung Heung Road	169	LD	50	30	Y	0400-0500	80	25.0%	12.5%	0.0%	12.5%	12.5%	0.0%	12.5%	0.0%	0.0%	0.0%	0.0%	0.0%	0.0%	0.0%	12.5%	12.5%	0.0%	0.0%	100.0%
Sheung Heung Road	169	LD	50	30	Y	0500-0600	120	25.0%	16.7%	0.0%	8.3%	8.3%	0.0%	8.3%	8.3%	0.0%	0.0%	0.0%	0.0%	0.0%	0.0%	16.7%	8.3%	0.0%	0.0%	100.0%
Sheung Heung Road	169	LD	50	29	Y	0600-0700	210	23.8%	14.3%	0.0%	9.5%	4.8%	4.8%	4.8%	4.8%	0.0%	4.8%	0.0%	0.0%	0.0%	0.0%	23.8%	4.8%	0.0%	0.0%	100.0%
Sheung Heung Road	169	LD	50	27	Y	0700-0800	360	27.8%	13.9%	0.0%	11.1%	5.6%	2.8%	2.8%	5.6%	0.0%	2.8%	2.8%	0.0%	2.8%	0.0%	16.7%	2.8%	2.8%	0.0%	100.0%
Sheung Heung Road	169	LD	50	26	Y	0800-0900	400	30.0%	15.0%	0.0%	12.5%	5.0%	2.5%	2.5%	5.0%	0.0%	2.5%	2.5%	0.0%	2.5%	0.0%	12.5%	5.0%	2.5%	0.0%	100.0%
Sheung Heung Road	169	LD	50	27	Y	0900-1000	380	28.9%	15.8%	0.0%	10.5%	5.3%	2.6%	2.6%	5.3%	0.0%	2.6%	2.6%	0.0%	2.6%	0.0%	13.2%	5.3%	2.6%	0.0%	100.0%
Sheung Heung Road	169	LD	50	27	Y	1000-1100	380	28.9%	15.8%	0.0%	10.5%	5.3%	2.6%	2.6%	5.3%	0.0%	2.6%	2.6%	0.0%	2.6%	0.0%	13.2%	5.3%	2.6%	0.0%	100.0%
Sheung Heung Road	169	LD	50	27	Y	1100-1200	370	29.7%	16.2%	0.0%	10.8%	5.4%	2.7%	2.7%	5.4%	0.0%	2.7%	2.7%	0.0%	2.7%	0.0%	10.8%	5.4%	2.7%	0.0%	100.0%
Sheung Heung Road	169	LD	50	29	Y	1200-1300	250	20.0%	12.0%	0.0%	12.0%	4.0%	4.0%	4.0%	8.0%	0.0%	4.0%	0.0%	0.0%	0.0%	0.0%	24.0%	4.0%	4.0%	0.0%	100.0%
Sheung Heung Road	169	LD	50	29	Y	1300-1400	250	20.0%	12.0%	0.0%	12.0%	4.0%	4.0%	4.0%	8.0%	0.0%	4.0%	0.0%	0.0%	0.0%	0.0%	24.0%	4.0%	4.0%	0.0%	100.0%
Sheung Heung Road	169	LD	50	29	Y	1400-1500	250	20.0%	12.0%	0.0%	12.0%	4.0%	4.0%	4.0%	8.0%	0.0%	4.0%	0.0%	0.0%	0.0%	0.0%	24.0%	4.0%	4.0%	0.0%	100.0%
Sheung Heung Road	169	LD	50	29	Y	1500-1600	250	20.0%	12.0%	0.0%	12.0%	4.0%	4.0%	4.0%	8.0%	0.0%	4.0%	0.0%	0.0%	0.0%	0.0%	24.0%	4.0%	4.0%	0.0%	100.0%
Sheung Heung Road	169	LD	50	29	Y	1600-1700	250	20.0%	12.0%	0.0%	12.0%	4.0%	4.0%	4.0%	8.0%	0.0%	4.0%	0.0%	0.0%	0.0%	0.0%	24.0%	4.0%	4.0%	0.0%	100.0%
Sheung Heung Road	169	LD	50	28	Y	1700-1800	260	19.2%	11.5%	0.0%	11.5%	3.8%	3.8%	3.8%	11.5%	0.0%	3.8%	0.0%	0.0%	0.0%	0.0%	23.1%	3.8%	3.8%	0.0%	100.0%
Sheung Heung Road	169	LD

Road Name	Road ID	Road Type	Speed Limit (km/hr)	Average Speed (km/hr)	Start Emission Estimated by Broad Brush Approach (Y/N)	Hour	Total Vehicles (Veh/hr)	01 - Private Cars	02 - Taxi	03 - Light Goods Vehicles <=2.5t	04 - Light Goods Vehicles 2.5-3.5t	05 - Light Goods Vehicles >3.5t	06 - Medium Goods Vehicles <=15t	07 - Medium Goods Vehicles 15-24t	08 - Public Light Buses	09 - Private Light Bus <=3.5t	10 - Private Light Bus >3.5t	11 - Non-franchised Bus<=6.4t	12 - Non-franchised Bus 6.4-15t	13 - Non-franchised Bus 15-24t	14 - Franchised Bus Single Deck	15 - Franchised Bus Double Deck	16 - Motorcycles	17 - Heavy Goods Vehicles >24t	18 - Non-franchised Bus >24t	Total
								PC	TAXI	LGV3	LGV4	LGV6	HGV7	HGV8	PLB	PV4	PV5	NFB6	NFB7	NFB8	FBSD	FBDD	MC	HGV9	NFB9	
Pau Chung Street	171	LD	50	30	Y	2300-0000	170	29.4%	17.6%	0.0%	5.9%	5.9%	5.9%	5.9%	5.9%	0.0%	5.9%	0.0%	0.0%	5.9%	0.0%	5.9%	5.9%	0.0%	0.0%	0.0%	100.00%
Pau Chung Street	172	LD	50	30	Y	0000-0100	50	40.0%	20.0%	0.0%	20.0%	0.0%	0.0%	0.0%	0.0%	0.0%	0.0%	0.0%	0.0%	0.0%	0.0%	0.0%	20.0%	0.0%	0.0%	100.00%
Pau Chung Street	172	LD	50	30	Y	0100-0200	40	25.0%	25.0%	0.0%	25.0%	0.0%	0.0%	0.0%	0.0%	0.0%	0.0%	0.0%	0.0%	0.0%	0.0%	0.0%	25.0%	0.0%	0.0%	100.00%
Pau Chung Street	172	LD	50	30	Y	0200-0300	40	25.0%	25.0%	0.0%	25.0%	0.0%	0.0%	0.0%	0.0%	0.0%	0.0%	0.0%	0.0%	0.0%	0.0%	0.0%	25.0%	0.0%	0.0%	100.00%
Pau Chung Street	172	LD	50	30	Y	0300-0400	30	33.3%	33.3%	0.0%	33.3%	0.0%	0.0%	0.0%	0.0%	0.0%	0.0%	0.0%	0.0%	0.0%	0.0%	0.0%	0.0%	0.0%	0.0%	100.00%
Pau Chung Street	172	LD	50	30	Y	0400-0500	30	33.3%	33.3%	0.0%	33.3%	0.0%	0.0%	0.0%	0.0%	0.0%	0.0%	0.0%	0.0%	0.0%	0.0%	0.0%	0.0%	0.0%	0.0%	100.00%
Pau Chung Street	172	LD	50	30	Y	0500-0600	40	25.0%	25.0%	0.0%	25.0%	0.0%	0.0%	0.0%	0.0%	0.0%	0.0%	0.0%	0.0%	0.0%	0.0%	0.0%	25.0%	0.0%	0.0%	100.00%
Pau Chung Street	172	LD	50	30	Y	0600-0700	50	40.0%	20.0%	0.0%	20.0%	0.0%	0.0%	0.0%	0.0%	0.0%	0.0%	0.0%	0.0%	0.0%	0.0%	0.0%	20.0%	0.0%	0.0%	100.00%
Pau Chung Street	172	LD	50	30	Y	0700-0800	80	37.5%	25.0%	0.0%	12.5%	12.5%	0.0%	0.0%	0.0%	0.0%	0.0%	0.0%	0.0%	0.0%	0.0%	0.0%	12.5%	0.0%	0.0%	100.00%
Pau Chung Street	172	LD	50	30	Y	0800-0900	80	37.5%	25.0%	0.0%	12.5%	12.5%	0.0%	0.0%	0.0%	0.0%	0.0%	0.0%	0.0%	0.0%	0.0%	0.0%	12.5%	0.0%	0.0%	100.00%
Pau Chung Street	172	LD	50	30	Y	0900-1000	80	37.5%	25.0%	0.0%	12.5%	12.5%	0.0%	0.0%	0.0%	0.0%	0.0%	0.0%	0.0%	0.0%	0.0%	0.0%	12.5%	0.0%	0.0%	100.00%
Pau Chung Street	172	LD	50	30	Y	1000-1100	80	37.5%	25.0%	0.0%	12.5%	12.5%	0.0%	0.0%	0.0%	0.0%	0.0%	0.0%	0.0%	0.0%	0.0%	0.0%	12.5%	0.0%	0.0%	100.00%
Pau Chung Street	172	LD	50	30	Y	1100-1200	80	37.5%	25.0%	0.0%	12.5%	12.5%	0.0%	0.0%	0.0%	0.0%	0.0%	0.0%	0.0%	0.0%	0.0%	0.0%	12.5%	0.0%	0.0%	100.00%
Pau Chung Street	172	LD	50	30	Y	1200-1300	60	33.3%	16.7%	0.0%	16.7%	16.7%	0.0%	0.0%	0.0%	0.0%	0.0%	0.0%	0.0%	0.0%	0.0%	0.0%	16.7%	0.0%	0.0%	100.00%
Pau Chung Street	172	LD	50	30	Y	1300-1400	60	33.3%	16.7%	0.0%	16.7%	16.7%	0.0%	0.0%	0.0%	0.0%	0.0%	0.0%	0.0%	0.0%	0.0%	0.0%	16.7%	0.0%	0.0%	100.00%
Pau Chung Street	172	LD	50	30	Y	1400-1500	60	33.3%	16.7%	0.0%	16.7%	16.7%	0.0%	0.0%	0.0%	0.0%	0.0%	0.0%	0.0%	0.0%	0.0%	0.0%	16.7%	0.0%	0.0%	100.00%
Pau Chung Street	172	LD	50	30	Y	1500-1600	60	33.3%	16.7%	0.0%	16.7%	16.7%	0.0%	0.0%	0.0%	0.0%	0.0%	0.0%	0.0%	0.0%	0.0%	0.0%	16.7%	0.0%	0.0%	100.00%
Pau Chung Street	172	LD	50	30	Y	1600-1700	60	33.3%	16.7%	0.0%	16.7%	16.7%	0.0%	0.0%	0.0%	0.0%	0.0%	0.0%	0.0%	0.0%	0.0%	0.0%	16.7%	0.0%	0.0%	100.00%
Pau Chung Street	172	LD	50	30	Y	1700-1800	60	33.3%	16.7%	0.0%	16.7%	16.7%	0.0%	0.0%	0.0%	0.0%	0.0%	0.0%	0.0%	0.0%	0.0%	0.0%	16.7%	0.0%	0.0%	100.00%
Pau Chung Street	172	LD	50	30	Y	1800-1900	60	33.3%	16.7%	0.0%	16.7%	16.7%	0.0%	0.0%	0.0%	0.0%	0.0%	0.0%	0.0%	0.0%	0.0%	0.0%	16.7%	0.0%	0.0%	100.00%
Pau Chung Street	172	LD	50	30	Y	1900-2000	60	33.3%	16.7%	0.0%	16.7%	16.7%	0.0%	0.0%	0.0%	0.0%	0.0%	0.0%	0.0%	0.0%	0.0%	0.0%	16.7%	0.0%	0.0%	100.00%
Pau Chung Street	172	LD	50	30	Y	2000-2100	60	33.3%	16.7%	0.0%	16.7%	16.7%	0.0%	0.0%	0.0%	0.0%	0.0%	0.0%	0.0%	0.0%	0.0%	0.0%	16.7%	0.0%	0.0%	100.00%
Pau Chung Street	172	LD	50	30	Y	2100-2200	60	33.3%	16.7%	0.0%	16.7%	16.7%	0.0%	0.0%	0.0%	0.0%	0.0%	0.0%	0.0%	0.0%	0.0%	0.0%	16.7%	0.0%	0.0%	100.00%
Pau Chung Street	172	LD	50	30	Y	2200-2300	60	33.3%	16.7%	0.0%	16.7%	16.7%	0.0%	0.0%	0.0%	0.0%	0.0%	0.0%	0.0%	0.0%	0.0%	0.0%	16.7%	0.0%	0.0%	100.00%
Pau Chung Street	172	LD	50	30	Y	2300-0000	50	20.0%	20.0%	0.0%	20.0%	20.0%	0.0%	0.0%	0.0%	0.0%	0.0%	0.0%	0.0%	0.0%	0.0%	0.0%	20.0%	0.0%	0.0%	100.00%
Ma Hang Chung Road	173	LD	50	30	Y	0000-0100	30	33.3%	33.3%	0.0%	0.0%	0.0%	0.0%	0.0%	0.0%	0.0%	0.0%	0.0%	0.0%	0.0%	0.0%	33.3%	0.0%	0.0%	0.0%	100.00%
Ma Hang Chung Road	173	LD	50	30	Y	0100-0200	20	50.0%	50.0%	0.0%	0.0%	0.0%	0.0%	0.0%	0.0%	0.0%	0.0%	0.0%	0.0%	0.0%	0.0%	0.0%	0.0%	0.0%	0.0%	100.00%
Ma Hang Chung Road	173	LD	50	30	Y	0200-0300	20	50.0%	50.0%	0.0%	0.0%	0.0%	0.0%	0.0%	0.0%	0.0%	0.0%	0.0%	0.0%	0.0%	0.0%	0.0%	0.0%	0.0%	0.0%	100.00%
Ma Hang Chung Road	173	LD	50	30	Y	0300-0400	20	50.0%	50.0%	0.0%	0.0%	0.0%	0.0%	0.0%	0.0%	0.0%	0.0%	0.0%	0.0%	0.0%	0.0%	0.0%	0.0%	0.0%	0.0%	100.00%
Ma Hang Chung Road	173	LD	50	30	Y	0400-0500	20	50.0%	50.0%	0.0%	0.0%	0.0%	0.0%	0.0%	0.0%	0.0%	0.0%	0.0%	0.0%	0.0%	0.0%	0.0%	0.0%	0.0%	0.0%	100.00%
Ma Hang Chung Road	173	LD	50	30	Y	0500-0600	30	33.3%	33.3%	0.0%	0.0%	0.0%	0.0%	0.0%	0.0%	0.0%	0.0%	0.0%	0.0%	0.0%	0.0%	33.3%	0.0%	0.0%	0.0%	100.00%
Ma Hang Chung Road	173	LD	50	30	Y	0600-0700	40	25.0%	25.0%	0.0%	0.0%	0.0%	0.0%	0.0%	25.0%	0.0%	0.0%	0.0%	0.0%	0.0%	0.0%	25.0%	0.0%	0.0%	0.0%	100.00%
Ma Hang Chung Road	173	LD	50	30	Y	0700-0800	60	16.7%	16.7%	0.0%	16.7%	0.0%	0.0%	0.0%	16.7%	0.0%	0.0%	0.0%	0.0%	0.0%	0.0%	16.7%	16.7%	0.0%	0.0%	100.00%
Ma Hang Chung Road	173	LD	50	30	Y	0800-0900	70	28.6%	14.3%	0.0%	14.3%	0.0%	0.0%	0.0%	14.3%	0.0%	0.0%	0.0%	0.0%	0.0%	0.0%	14.3%	14.3%	0.0%	0.0%	100.00%
Ma Hang Chung Road	173	LD	50	30	Y	0900-1000	60	16.7%	16.7%	0.0%	16.7%	0.0%	0.0%	0.0%	16.7%	0.0%	0.0%	0.0%	0.0%	0.0%	0.0%	16.7%	16.7%	0.0%	0.0%	100.00%
Ma Hang Chung Road	173	LD	50	30	Y	1000-1100	60	16.7%	16.7%	0.0%	16.7%	0.0%	0.0%	0.0%	16.7%	0.0%	0.0%	0.0%	0.0%	0.0%	0.0%	16.7%	16.7%	0.0%	0.0%	100.00%
Ma Hang Chung Road	173	LD	50	30	Y	1100-1200	60	16.7%	16.7%	0.0%	16.7%	0.0%	0.0%	0.0%	16.7%	0.0%	0.0%	0.0%	0.0%	0.0%	0.0%	16.7%	16.7%	0.0%	0.0%	100.00%
Ma Hang Chung Road	173	LD	50	30	Y	1200-1300	60	16.7%	16.7%	0.0%	16.7%	0.0%	0.0%	0.0%	16.7%	0.0%	0.0%	0.0%	0.0%	0.0%	0.0%	16.7%	16.7%	0.0%	0.0%	100.00%
Ma Hang Chung Road	173	LD	50	30	Y	1300-1400	60	16.7%	16.7%	0.0%	16.7%	0.0%	0.0%	0.0%	16.7%	0.0%	0.0%	0.0%	0.0%	0.0%	0.0%	16.7%	16.7%	0.0%	0.0%	100.00%
Ma Hang Chung Road	173	LD	50	30	Y	1400-1500	60	16.7%	16.7%	0.0%	16.7%	0.0%	0.0%	0.0%	16.7%	0.0%	0.0%	0.0%	0.0%	0.0%	0.0%	16.7%	16.7%	0.0%	0.0%	100.00%
Ma Hang Chung Road	173	LD	50	30	Y	1500-1600	60	16.7%	16.7%	0.0%	16.7%	0.0%	0.0%	0.0%	16.7%	0.0%	0.0%	0.0%	0.0%	0.0%	0.0%	16.7%	16.7%	0.0%	0.0%	100.00%
Ma Hang Chung Road	173	LD	50	30	Y	1600-1700	60	16.7%	16.7%	0.0%	16.7%	0.0%	0.0%	0.0%	16.7%	0.0%	0.0%	0.0%	0.0%	0.0%	0.0%	16.7%	16.7%	0.0%	0.0%	100.00%
Ma Hang Chung Road	173	LD	50	30	Y	1700-1800	60	16.7%	16.7%	0.0%	16.7%	0.0%	0.0%	0.0%	16.7%	0.0%	0.0%	0.0%	0.0%	0.0%	0.0%	16.7%	16.7%	0.0%	0.0%	100.00%
Ma Hang Chung Road	173	LD	50	30	Y	1800-1900	70	28.6%	14.3%	0.0%	14.3%	0.0%	0.0%	0.0%	14.3%	0.0%	0.0%	0.0%	0.0%	0.0%	0.0%	14.3%	14.3%	0.0%	0.0%	100.00%
Ma Hang Chung Road	173	LD	50	30	Y	1900-2000	60	16.7%	16.7%	0.0%	16.7%	0.0%	0.0%	0.0%	16.7%	0.0%	0.0%	0.0%	0.0%	0.0%	0.0%	16.7%	16.7%	0.0%	0.0%	100.00%
Ma Hang Chung Road	173	LD	50	30	Y	2000-2100	50	20.0%	20.0%	0.0%	20.0%	0.0%	0.0%	0.0%	0.0%	0.0%	0.0%	0.0%	0.0%	0.0%	0.0%	20.0%	20.0%	0.0%	0.0%	100.00%
Ma Hang Chung Road	173	LD	50	30	Y	2100-2200	50	20.0%	20.0%	0.0%	20.0%	0.0%	0.0%	0.0%	0.0%	0.0%	0.0%	0.0%	0.0%	0.0%	0.0%	20.0%	20.0%	0.0%	0.0%	100.00%
Ma Hang Chung Road	173	LD	50	30	Y	2200-2300	50	20.0%	20.0%	0.0%	20.0%	0.0%	0.0%	0.0%	0.0%	0.0%	0.0%	0.0%	0.0%	0.0%	0.0%	20.0%	20.0%	0.0%	0.0%	100.00%
Ma Hang Chung Road	173	LD	50	30	Y	2300-0000	50	20.0%	20.0%	0.0%	20.0%	0.0%	0.0%	0.0%	0.0%	0.0%	0.0%	0.0%	0.0%	0.0%	0.0%	20.0%	20.0%	0.0%	0.0%	100.00%
Sheung Heung Road	174	LD	50	30	Y	0000-0100	150	26.7%	13.3%	0.0%	13.3%	6.7%	6.7%	6.7%	6.7%	0.0%	0.0%	0.0%	0.0%	0.0%	0.0%	13.3%	6.7%	0.0%	0.0%	100.00%
Sheung Heung Road	174	LD	50	30	Y	0100-0200	110	27.3%	18.2%	0.0%	9.1%	9.1%	9.1%	9.1%	0.0%	0.0%	0.0%	0.0%	0.0%	0.0%	0.0%	9.1%	9.1%	0.0%	0.0%	100.00%
Sheung Heung Road	174	LD	50	30	Y	0200-0300	80	25.0%	12.5%	0.0%	12.5%	12.5%	0.0%	12.5%	0.0%	0.0%	0.0%	0.0%	0.0%	0.0%	0.0%	12.5%	12.5%	0.0%	0.0%	100.00%
Sheung Heung Road	174	LD	50	30	Y	0300-0400	80	25.0%	12.5%	0.0%	12.5%	12.5%	0.0%	12.5%	0.0%	0.0%	0.0%	0.0%	0.0%	0.0%	0.0%	12.5%	12.5%	0.0%	0.0%	100.00%
Sheung Heung Road	174	LD	50	30	Y	0400-0500	80	25.0%	12.5%	0.0%	12.5%	12.5%	0.0%	12.5%	0.0%	0.0%	0.0%	0.0%	0.0%	0.0%	0.0%	12.5%	12.5%	0.0%	0.0%	100.00%
Sheung Heung Road	174	LD	50	30	Y	0500-0600	100	20.0%	10.0%	0.0%	10.0%	10.0%	0.0%	10.0%	10.0%	0.0%	0.0%	0.0%	0.0%	0.0%	0.0%	20.0%	10.0%	0.0%	0.0%	100.00%
Sheung Heung Road	174	LD	50	29	Y	0600-0700	180	22.2%	11.1%	0.0%	11.1%	5.6%	5.6%	5.6%	5.6%	0.0%	0.0%	0.0%	0.0%	0.0%	0.0%	27.8%	5.6%	0.0%	0.0%	100.00%
Sheung Heung Road	174	LD	50	27	Y	0700-0800	290	24.1%	13.8%	0.0%	10.3%	3.4%	3.4%	3.4%	6.9%	0.0%	3.4%	0.0%	0.0%	3.4%	0.0%	20.7%	3.4%	3.4%	0.0%	100.00%
Sheung Heung Road	174	LD	50	26	Y	0800-0900	320	25.0%	15.6%	0.0%	12.5%	6.3%	3.1%	3.1%	6.3%	0.0%	3.1%	0.0%	0.0%	3.1%	0.0%	15.6%	3.1%	3.1%	0.0%	100.00%
Sheung Heung Road	174	LD	50	27	Y	0900-1000	290	24.1%	13.8%	0.0%	13.8%	6.9%	3.4%	3.4%	6.9%	0.0%	3.4%	0.0%	0.0%	3.4%	0.0%	13.8%	3.4%	3.4%	0.0%	100.00%
Sheung Heung Road	174	LD	50	27	Y	1000-1100	290	24.1%	13.8%	0.0%	13.8%	6.9%	3.4%	3.4%	6.9%	0.0%	3.4%	0.0%	0.0%	3.4%	0.0%	13.8%	3.4%	3.4%	0.0%	100.00%
Sheung Heung Road	174	LD	50	27	Y	1100-1200	300	26.7%	13.3%	0.0%	13.3%	6.7%	3.3%	3.3%	6.7%	0.0%	3.3%	0.0%	0.0%	3.3%	0.0%	13.3%	3.3%	3.3%	0.0%	100.00%
Sheung Heung Road	174	LD	50	28	Y	1200-1300	220	18.2%	9.1%	0.0%	9.1%	4.5%	4.5%	4.5%	9.1%	0.0%	4.5%	0.0%	0.0%	0.0%	0.0%	27.3%	4.5%	4.5%	0.0%	100.00%
Sheung Heung Road	174	LD	50	28	Y	1300-1400	220	18.2%	9.1%	0.0%	9.1%	4.5%	4.5%	4.5%	9.1%	0.0%	4.5%	0.0%	0.0%	0.0%	0.0%	27.3%	4.5%	4.5%	0.0%	100.00%
Sheung Heung Road	174	LD	50	28	Y	1400-1500	220	18.2%	9.1%	0.0%	9.1%	4.5%	4.5%	4.5%	9.1%	0.0%	4.5%	0.0%	0.0%	0.0%	0.0%	27.3%	4.5%	4.5%	0.0%	100.00%
Sheung Heung Road	174	LD	50	28	Y	1500-1600	220	18.2%	9.1%	0.0%	9.1%	4.5%	4.5%	4.5%	9.1%	0.0%	4.5%	0.0%	0.0%	0.0%	0.0%	27.3%	4.5%	4.5%	0.0%	100.00%
Sheung Heung Road	174	LD	50	28	Y	1600-1700	220	18.2%	9.1%	0.0%	9.1%	4.5%	4.5%	4.5%	9.1%	0.0%	4.5%	0.0%	0.0%	0.0%	0.0%	27.3%	4.5%	4.5%	0.0%	100.00%
Sheung Heung Road	174	LD	50	28	Y	1700-1800	230	17.4%	8.7%	0.0%	8.7%	4.3%	4.3%	4.3%	13.0%	0.0%	4.3%	0.0%	0.0%	0.0%	0.0%	26.1%	4.3%	4.3%	0.0%	100.00%
Sheung Heung Road	174	LD	50	28	Y	1800-1900	230	17.4%	8.7%	0.0%	8.7%	4.3%	4.3%	4.3%	13.0%	0.0%	4.3%	0.0%	0.0%	0.0%	0.0%	26.1%	4.3%	4.3%	0.0%	100.00%
Sheung Heung Road	174	LD	50	28	Y	1900-2000	210	19.0%	9.5%	0.0%	9.5%	4.8%	4.8%	4.8%	9.5%	0.0%	4.8%	0.0%	0.0%	0.0%	0.0%	23.8%	4.8%	4.8%	0.0%	100.00%
Sheung Heung Road	174	LD	50	29	Y	2100-2200	200	15.0%	10.0%	0.0%	10.0%	5.0%	5.0%	5.0%	10.0%	0.0%	5.0%	0.0%	0.0%	0.0%	0.0%	25.0%	5.0%	5.0%	0.0%	100.00%
Sheung Heung Road	174	LD	50	29	Y	2200-2300	180	16.7%	11.1%	0.0%	11.1%	5.6%	5.6%	5.6%	5.6%	0.0%	5.6%	0.0%	0.0%	0.0%	0.0%	22.2%	5.6%	5.6%	0.0%	100.00%
Sheung Heung Road	174	LD	50	30	Y	2300-0000	180	16.7%	11.1%	0.0%	11.1%	5.6%	5.6%	5.6%	5.6%	0.0%	5.6%	0.0%	0.0%	0.0%	0.0%	22.2%	5.6%	5.6%	0.0%	100.00%
Sheung Heung Road	175	LD	50	29	Y	0000-0100	180	44.4%	22.2%	0.0%	5.6%	5.6%	0.0%	5.6%	0.0%	0.0%	5.6%	0.0%	0.0%	0.0%	0.0%	5.6%	5.6%	0.0%	0.0%	100.00%
Sheung Heung Road	175	LD	50	30	Y	0100-0200	130	38.5%	23.1%	0.0%	7.7%	7.7%	0.0%	7.7%	0.0%	0.0%	7.7%	0.0%	0.0%	0.0%	0.0%	0.0%	7.7%	0.0%	0.0%	100.00%
Sheung Heung Road	175	LD	50	30	Y	0200-0300	100	40.0%	20.0%	0.0%	10.0%	10.0%	0.0%	0.0%	0.0%	0.0%	10.0%	0.0%	0.0%	0.0%	0.0%	0.0%	10.0%	0.0%	0.0%	100.00%
Sheung Heung Road	175	LD	50	30	Y	0300-0400	80	37.5%	25.0%	0.0%	12.5%	12.5%	0.0%	0.0%	0.0%	0.0%	0.0%	0.0%	0.0%	0.0%	0.0%	0.0%	12.5%	0.0%	0.0%	100.00%
Sheung Heung Road	175	LD	50	30	Y	0400-0500	80	37.5%	25.0%	0.0%	12.5%	12.5%	0.0%	0.0%	0.0%	0.0%	0.0%	0.0%	0.0%	0.0%	0.0%	0.0%	12.5%	0.0%	0.0%	100.00%
Sheung Heung Road	175	LD	50	30	Y	0500-0600	110	36.4%	18.2%	0.0%	9.1%	9.1%	0.0%	0.0%	0.0%	0.0%	9.1%	0.0%	0.0%	0.0%	0.0%	9.1%	9.1%	0.0%	0.0%	100.00%
Sheung Heung Road	175	LD	50	29	Y	0600-0700	190	42.1%	21.1%	0.0%	5.3%	5.3%	0.0%	5.3%	5.3%	0.0%	5.3%	0.0%	0.0%	0.0%	0.0%	5.3%	5.3%	0.0%	0.0%	100.00%
Sheung Heung Road	175	LD	50	26	Y	0700-0800	370	40.5%	21.6%	0.0%	5.4%	2.7%	2.7%	2.7%	2.7%	0.0%	2.7%	2.7%	2.7%	2.7%	0.0%	2.7%	5.4%	2.7%	0.0%	100.00%
Sheung Heung Road	175	LD	50	24	Y	0800-0900	420	42.9%	21.4%	0.0%	7.1%	2.4%	2.4%	2.4%	2.4%	0.0%	2.4%	2.4%	2.4%	2.4%	0.0%	2.4%	4.8%	2.4%	0.0%	100.00%
Sheung Heung Road	175	LD	50	25	Y	0900-1000	380	42.1%	21.1%	0.0%	5.3%	2.6%	2.6%	2.6%	2.6%	0.0%	2.6%	2.6%	2.6%	2.6%	0.0%	2.6%	5.3%	2.6%	0.0%	100.00%
Sheung Heung Road	175	LD	50	25	Y	1000-1100	380	42.1%	21.1%	0.0%	5.3%	2.6%	2.6%	2.6%	2.6%	0.0%	2.6%	2.6%	2.6%	2.6%	0.0%	2.6%	5.3%	2.6%	0.0%	100.00%
Sheung Heung Road	175	LD	50	25	Y	1100-1200	390	41.0%	23.1%	0.0%	5.1%	2.6%	2.6%	2.6%	2.6%	0.0%	2.6%	2.6%	2.6%	2.6%	0.0%	2.6%	5.1%	2.6%	0.0%	100.00%
Sheung Heung Road	175	LD	50	22	Y	1200-1300	510	47.1%	25.5%	0.0%	2.0%	2.0%	2.0%	2.0%	2.0%	0.0%	2.0%	2.0%	2.0%	2.0%	0.0%	2.0%	5.9%	0.0%	0.0%	100.00%
Sheung Heung Road	175	LD	50	22	Y	1300-1400	520	48.1%	25.0%	0.0%	1.9%	1.9%	1.9%	1.9%	1.9%	0.0%	1.9%	1.9%	1.9%	1.9%	0.0%	1.9%	5.8%	0.0%	0.0%	100.00%
Sheung Heung Road	175	LD	50	22	Y	1400-1500	520	48.1%	25.0%	0.0%	1.9%	1.9%	1.9%	1.9%	1.9%	0.0%	1.9%	1.9%	1.9%	1.9%	0.0%	1.9%	5.8%	0.0%	0.0%	100.00%
Sheung Heung Road	175	LD	50	22	Y	1500-1600	530	49.1%	24.5%	0.0%	1.9%	1.9%	1.9%	1.9%	1.9%	0.0%	1.9%	1.9%	1.9%	1.9%	0.0%	1.9%	5.7%	0.0%	0.0%	100.00%
Sheung Heung Road	175	LD	50	21	Y	1600-1700	540	48.1%	25.9%	0.0%	1.9%	1.9%	1.9%	1.9%	1.9%	0.0%	1.9%	1.9%	1.9%	1.9%	0.0%	1.9%	5.6%	0.0%	0.0%	100.00%
Sheung Heung Road	175	LD	50	22	Y	1700-1800	540	48.1%	25.9%	0.0%	1.9%	1.9%	1.9%	1.9%	1.9%	0.0%	1.9%	1.9%	1.9%	1.9%	0.0%	1.9%	5.6%	0.0%	0.0%	100.00%
Sheung Heung Road	175	LD	50	21	Y	1800-1900	570	49.1%	24.6%	0.0%	3.5%	1.8%	1.8%	1.8%	1.8%	0.0%	1.8%	1.8%	1.8%	1.8%	0.0%	1.8%	5.3%	0.0%	0.0%	100.00%
Sheung Heung Road	175	LD	50	22	Y	1900-2000	520	48.1%	25.0%	0.0%	1.9%	1.9%	1.9%	1.9%	1.9%	0.0%	1.9%	1.9%	1.9%	1.9%	0.0%	1.9%	5.8%	0.0%	0.0%	100.00%
Sheung Heung Road	175	LD	50	24	Y	2000-2100	450	46.7%	24.4%	0.0%	2.2%	2.2%	2.2%	2.2%	0.0%	2.2%	2.2%	2.2%	2.2%	2.2%	0.0%	2.2%	6.7%	0.0%	0.0%	100.00%
Sheung Heung Road	175	LD	50	23	Y	2100-2200	460	47.8%	23.9%	0.0%	2.2%	2.2%	2.2%	2.2%	0.0%	2.2%	2.2%	2.2%	2.2%	2.2%	0.0%	2.2%	6.5%	0.0%	0.0%	100.00%
Sheung Heung Road	175	LD	50	24	Y	2200-2300	430	46.5%	23.3%	0.0%	2.3%	2.3%	2.3%	2.3%	0.0%	2.3%	2.3%	2.3%	2.3%	2.3%	0.0%	2.3%	7.0%	0.0%	0.0%	100.00%
Sheung Heung Road	175	LD	50	26	Y	2300-0000	370	43.2%	24.3%	0.0%	2.7%	2.7%	2.7%	2.7%	0.0%	2.7%	2.7%	2.7%	2.7%	2.7%	0.0%	2.7%	5.4%	0.0%	0.0%	100.00%
Sheung Heung Road	176	LD	50	30	Y	0000-0100	150	26.7%	13.3%	0.0%	13.3%	6.7%	6.7%	6.7%	6.7%	0.0%	0.0%	0.0%	0.0%	0.0%	0.0%	13.3%	6.7%	0.0%	0.0%	100.00%
Sheung Heung Road	176	LD	50	30	Y	0100-0200	90	22.2%	11.1%	0.0%	11.1%	11.1%	11.1%	11.1%	0.0%	0.0%	0.0%	0.0%	0.0%	0.0%	0.0%	11.1%	11.1%	0.0%	0.0%	100.00%
Sheung Heung Road	176	LD	50	30	Y	0200-0300	80	25.0%	12.5%	0.0%	12.5%

Road Name	Road ID	Road Type	Speed Limit (km/hr)	Average Speed (km/hr)	Start Emission Estimated by Broad Brush Approach (Y/N)	Hour	Total Vehicles (Veh/hr)	01 - Private Cars	02 - Taxi	03 - Light Goods Vehicles <=2.5t	04 - Light Goods Vehicles 2.5-3.5t	05 - Light Goods Vehicles >3.5t	06 - Medium Goods Vehicles <=15t	07 - Medium Goods Vehicles 15-24t	08 - Public Light Buses	09 - Private Light Bus <=3.5t	10 - Private Light Bus >3.5t	11 - Non-franchised Bus<=6.4t	12 - Non-franchised Bus 6.4-15t	13 - Non-franchised Bus 15-24t	14 - Franchised Bus Single Deck	15 - Franchised Bus Double Deck	16 - Motorcycles	17 - Heavy Goods Vehicles >24t	18 - Non-franchised Bus >24t	Total
								PC	TAXI	LGV3	LGV4	LGV5	HGV7	HGV8	PLB	PV4	PV5	NFB6	NFB7	NFB8	FBSD	FBDD	MC	HGV9	NFB9	
Cheung Ning Street	178	LD	50	30	Y	0700-0800	60	33.3%	16.7%	0.0%	16.7%	16.7%	0.0%	0.0%	0.0%	0.0%	0.0%	0.0%	0.0%	0.0%	0.0%	0.0%	0.0%	16.7%	0.0%	0.0%	100.0%
Cheung Ning Street	178	LD	50	30	Y	0800-0900	60	33.3%	16.7%	0.0%	16.7%	16.7%	0.0%	0.0%	0.0%	0.0%	0.0%	0.0%	0.0%	0.0%	0.0%	0.0%	0.0%	16.7%	0.0%	0.0%	100.0%
Cheung Ning Street	178	LD	50	30	Y	0900-1000	60	33.3%	16.7%	0.0%	16.7%	16.7%	0.0%	0.0%	0.0%	0.0%	0.0%	0.0%	0.0%	0.0%	0.0%	0.0%	0.0%	16.7%	0.0%	0.0%	100.0%
Cheung Ning Street	178	LD	50	30	Y	1000-1100	60	33.3%	16.7%	0.0%	16.7%	16.7%	0.0%	0.0%	0.0%	0.0%	0.0%	0.0%	0.0%	0.0%	0.0%	0.0%	0.0%	16.7%	0.0%	0.0%	100.0%
Cheung Ning Street	178	LD	50	30	Y	1100-1200	60	33.3%	16.7%	0.0%	16.7%	16.7%	0.0%	0.0%	0.0%	0.0%	0.0%	0.0%	0.0%	0.0%	0.0%	0.0%	0.0%	16.7%	0.0%	0.0%	100.0%
Cheung Ning Street	178	LD	50	30	Y	1200-1300	50	20.0%	20.0%	0.0%	20.0%	20.0%	0.0%	0.0%	0.0%	0.0%	0.0%	0.0%	0.0%	0.0%	0.0%	0.0%	0.0%	20.0%	0.0%	0.0%	100.0%
Cheung Ning Street	178	LD	50	30	Y	1300-1400	50	20.0%	20.0%	0.0%	20.0%	20.0%	0.0%	0.0%	0.0%	0.0%	0.0%	0.0%	0.0%	0.0%	0.0%	0.0%	0.0%	20.0%	0.0%	0.0%	100.0%
Cheung Ning Street	178	LD	50	30	Y	1400-1500	50	20.0%	20.0%	0.0%	20.0%	20.0%	0.0%	0.0%	0.0%	0.0%	0.0%	0.0%	0.0%	0.0%	0.0%	0.0%	0.0%	20.0%	0.0%	0.0%	100.0%
Cheung Ning Street	178	LD	50	30	Y	1500-1600	50	20.0%	20.0%	0.0%	20.0%	20.0%	0.0%	0.0%	0.0%	0.0%	0.0%	0.0%	0.0%	0.0%	0.0%	0.0%	0.0%	20.0%	0.0%	0.0%	100.0%
Cheung Ning Street	178	LD	50	30	Y	1600-1700	50	20.0%	20.0%	0.0%	20.0%	20.0%	0.0%	0.0%	0.0%	0.0%	0.0%	0.0%	0.0%	0.0%	0.0%	0.0%	0.0%	20.0%	0.0%	0.0%	100.0%
Cheung Ning Street	178	LD	50	30	Y	1700-1800	50	20.0%	20.0%	0.0%	20.0%	20.0%	0.0%	0.0%	0.0%	0.0%	0.0%	0.0%	0.0%	0.0%	0.0%	0.0%	0.0%	20.0%	0.0%	0.0%	100.0%
Cheung Ning Street	178	LD	50	30	Y	1800-1900	50	20.0%	20.0%	0.0%	20.0%	20.0%	0.0%	0.0%	0.0%	0.0%	0.0%	0.0%	0.0%	0.0%	0.0%	0.0%	0.0%	20.0%	0.0%	0.0%	100.0%
Cheung Ning Street	178	LD	50	30	Y	1900-2000	50	20.0%	20.0%	0.0%	20.0%	20.0%	0.0%	0.0%	0.0%	0.0%	0.0%	0.0%	0.0%	0.0%	0.0%	0.0%	0.0%	20.0%	0.0%	0.0%	100.0%
Cheung Ning Street	178	LD	50	30	Y	2000-2100	50	20.0%	20.0%	0.0%	20.0%	20.0%	0.0%	0.0%	0.0%	0.0%	0.0%	0.0%	0.0%	0.0%	0.0%	0.0%	0.0%	20.0%	0.0%	0.0%	100.0%
Cheung Ning Street	178	LD	50	30	Y	2100-2200	50	20.0%	20.0%	0.0%	20.0%	20.0%	0.0%	0.0%	0.0%	0.0%	0.0%	0.0%	0.0%	0.0%	0.0%	0.0%	0.0%	20.0%	0.0%	0.0%	100.0%
Cheung Ning Street	178	LD	50	30	Y	2200-2300	50	20.0%	20.0%	0.0%	20.0%	20.0%	0.0%	0.0%	0.0%	0.0%	0.0%	0.0%	0.0%	0.0%	0.0%	0.0%	0.0%	20.0%	0.0%	0.0%	100.0%
Cheung Ning Street	178	LD	50	30	Y	2300-0000	50	20.0%	20.0%	0.0%	20.0%	20.0%	0.0%	0.0%	0.0%	0.0%	0.0%	0.0%	0.0%	0.0%	0.0%	0.0%	0.0%	20.0%	0.0%	0.0%	100.0%
Sheung Heung Road	179	LD	50	30	Y	0000-0100	230	30.4%	17.4%	0.0%	13.0%	4.3%	4.3%	4.3%	4.3%	0.0%	4.3%	0.0%	0.0%	0.0%	0.0%	0.0%	8.7%	4.3%	4.3%	0.0%	100.0%
Sheung Heung Road	179	LD	50	30	Y	0100-0200	170	29.4%	17.6%	0.0%	11.8%	5.9%	5.9%	5.9%	0.0%	0.0%	5.9%	0.0%	0.0%	0.0%	0.0%	0.0%	5.9%	5.9%	5.9%	0.0%	100.0%
Sheung Heung Road	179	LD	50	30	Y	0200-0300	130	23.1%	15.4%	0.0%	15.4%	7.7%	7.7%	7.7%	0.0%	0.0%	7.7%	0.0%	0.0%	0.0%	0.0%	0.0%	7.7%	7.7%	7.7%	0.0%	100.0%
Sheung Heung Road	179	LD	50	30	Y	0300-0400	100	30.0%	20.0%	0.0%	10.0%	10.0%	0.0%	10.0%	0.0%	0.0%	0.0%	0.0%	0.0%	0.0%	0.0%	0.0%	10.0%	10.0%	0.0%	0.0%	100.0%
Sheung Heung Road	179	LD	50	30	Y	0400-0500	100	30.0%	20.0%	0.0%	10.0%	10.0%	0.0%	10.0%	0.0%	0.0%	0.0%	0.0%	0.0%	0.0%	0.0%	0.0%	10.0%	10.0%	0.0%	0.0%	100.0%
Sheung Heung Road	179	LD	50	30	Y	0500-0600	170	23.5%	11.8%	0.0%	11.8%	5.9%	5.9%	5.9%	5.9%	0.0%	5.9%	0.0%	0.0%	0.0%	0.0%	0.0%	17.6%	5.9%	0.0%	0.0%	100.0%
Sheung Heung Road	179	LD	50	30	Y	0600-0700	280	25.0%	14.3%	0.0%	10.7%	3.6%	3.6%	3.6%	7.1%	0.0%	3.6%	0.0%	0.0%	0.0%	0.0%	0.0%	21.4%	3.6%	3.6%	0.0%	100.0%
Sheung Heung Road	179	LD	50	27	Y	0700-0800	470	27.7%	14.9%	2.1%	10.6%	4.3%	2.1%	2.1%	4.3%	0.0%	2.1%	2.1%	2.1%	2.1%	0.0%	0.0%	17.0%	4.3%	2.1%	0.0%	100.0%
Sheung Heung Road	179	LD	50	27	Y	0800-0900	540	29.6%	16.7%	1.9%	11.1%	5.6%	1.9%	1.9%	5.6%	0.0%	1.9%	1.9%	1.9%	1.9%	0.0%	0.0%	13.0%	3.7%	1.9%	0.0%	100.0%
Sheung Heung Road	179	LD	50	27	Y	0900-1000	490	30.6%	16.3%	2.0%	12.2%	4.1%	2.0%	2.0%	4.1%	0.0%	2.0%	2.0%	2.0%	2.0%	0.0%	0.0%	12.2%	4.1%	2.0%	0.0%	100.0%
Sheung Heung Road	179	LD	50	28	Y	1000-1100	470	29.8%	14.9%	2.1%	12.8%	4.3%	2.1%	2.1%	4.3%	0.0%	2.1%	2.1%	2.1%	2.1%	0.0%	0.0%	12.8%	4.3%	2.1%	0.0%	100.0%
Sheung Heung Road	179	LD	50	27	Y	1100-1200	490	30.6%	16.3%	2.0%	12.2%	4.1%	2.0%	2.0%	4.1%	0.0%	2.0%	2.0%	2.0%	2.0%	0.0%	0.0%	12.2%	4.1%	2.0%	0.0%	100.0%
Sheung Heung Road	179	LD	50	28	Y	1200-1300	380	26.3%	13.2%	0.0%	10.5%	5.3%	2.6%	2.6%	7.9%	0.0%	2.6%	2.6%	0.0%	2.6%	0.0%	0.0%	18.4%	2.6%	2.6%	0.0%	100.0%
Sheung Heung Road	179	LD	50	28	Y	1300-1400	400	25.0%	15.0%	0.0%	10.0%	5.0%	2.5%	2.5%	7.5%	0.0%	2.5%	2.5%	0.0%	2.5%	0.0%	0.0%	17.5%	5.0%	2.5%	0.0%	100.0%
Sheung Heung Road	179	LD	50	28	Y	1400-1500	420	26.2%	14.3%	0.0%	9.5%	4.8%	2.4%	2.4%	7.1%	0.0%	2.4%	2.4%	0.0%	2.4%	0.0%	0.0%	19.0%	4.8%	2.4%	0.0%	100.0%
Sheung Heung Road	179	LD	50	28	Y	1500-1600	420	26.2%	14.3%	0.0%	9.5%	4.8%	2.4%	2.4%	7.1%	0.0%	2.4%	2.4%	0.0%	2.4%	0.0%	0.0%	19.0%	4.8%	2.4%	0.0%	100.0%
Sheung Heung Road	179	LD	50	28	Y	1600-1700	410	26.8%	14.6%	0.0%	9.8%	4.9%	2.4%	2.4%	7.3%	0.0%	2.4%	2.4%	0.0%	2.4%	0.0%	0.0%	17.1%	4.9%	2.4%	0.0%	100.0%
Sheung Heung Road	179	LD	50	28	Y	1700-1800	420	26.2%	14.3%	0.0%	9.5%	4.8%	2.4%	2.4%	7.1%	0.0%	2.4%	2.4%	0.0%	2.4%	0.0%	0.0%	19.0%	4.8%	2.4%	0.0%	100.0%
Sheung Heung Road	179	LD	50	28	Y	1800-1900	430	27.9%	14.0%	0.0%	9.3%	4.7%	2.3%	2.3%	7.0%	0.0%	2.3%	2.3%	0.0%	2.3%	0.0%	0.0%	18.6%	4.7%	2.3%	0.0%	100.0%
Sheung Heung Road	179	LD	50	28	Y	1900-2000	400	25.0%	15.0%	0.0%	10.0%	5.0%	2.5%	2.5%	7.5%	0.0%	2.5%	2.5%	0.0%	2.5%	0.0%	0.0%	17.5%	5.0%	2.5%	0.0%	100.0%
Sheung Heung Road	179	LD	50	29	Y	2000-2100	330	27.3%	15.2%	0.0%	9.1%	3.0%	3.0%	3.0%	6.1%	0.0%	3.0%	3.0%	0.0%	3.0%	0.0%	0.0%	18.2%	3.0%	3.0%	0.0%	100.0%
Sheung Heung Road	179	LD	50	29	Y	2100-2200	330	27.3%	15.2%	0.0%	9.1%	3.0%	3.0%	3.0%	6.1%	0.0%	3.0%	3.0%	0.0%	3.0%	0.0%	0.0%	18.2%	3.0%	3.0%	0.0%	100.0%
Sheung Heung Road	179	LD	50	29	Y	2200-2300	310	25.8%	16.1%	0.0%	9.7%	3.2%	3.2%	3.2%	6.5%	0.0%	3.2%	3.2%	0.0%	3.2%	0.0%	0.0%	16.1%	3.2%	3.2%	0.0%	100.0%
Sheung Heung Road	179	LD	50	30	Y	2300-0000	290	24.1%	13.8%	0.0%	10.3%	3.4%	3.4%	3.4%	6.9%	0.0%	3.4%	3.4%	0.0%	3.4%	0.0%	0.0%	17.2%	3.4%	3.4%	0.0%	100.0%
Pau Chung Street	180	LD	50	30	Y	0000-0100	90	22.2%	11.1%	0.0%	11.1%	11.1%	0.0%	0.0%	11.1%	0.0%	0.0%	0.0%	0.0%	0.0%	0.0%	0.0%	22.2%	11.1%	0.0%	0.0%	100.0%
Pau Chung Street	180	LD	50	30	Y	0100-0200	70	28.6%	14.3%	0.0%	14.3%	14.3%	0.0%	0.0%	0.0%	0.0%	0.0%	0.0%	0.0%	0.0%	0.0%	0.0%	14.3%	14.3%	0.0%	0.0%	100.0%
Pau Chung Street	180	LD	50	30	Y	0200-0300	60	16.7%	16.7%	0.0%	16.7%	16.7%	0.0%	0.0%	0.0%	0.0%	0.0%	0.0%	0.0%	0.0%	0.0%	0.0%	16.7%	16.7%	0.0%	0.0%	100.0%
Pau Chung Street	180	LD	50	30	Y	0300-0400	50	20.0%	20.0%	0.0%	20.0%	0.0%	0.0%	0.0%	0.0%	0.0%	0.0%	0.0%	0.0%	0.0%	0.0%	0.0%	20.0%	20.0%	0.0%	0.0%	100.0%
Pau Chung Street	180	LD	50	30	Y	0400-0500	50	20.0%	20.0%	0.0%	20.0%	0.0%	0.0%	0.0%	0.0%	0.0%	0.0%	0.0%	0.0%	0.0%	0.0%	0.0%	20.0%	20.0%	0.0%	0.0%	100.0%
Pau Chung Street	180	LD	50	30	Y	0500-0600	70	14.3%	14.3%	0.0%	14.3%	14.3%	0.0%	0.0%	0.0%	0.0%	0.0%	0.0%	0.0%	0.0%	0.0%	0.0%	28.6%	14.3%	0.0%	0.0%	100.0%
Pau Chung Street	180	LD	50	30	Y	0600-0700	110	18.2%	9.1%	0.0%	9.1%	9.1%	0.0%	0.0%	9.1%	0.0%	0.0%	0.0%	0.0%	0.0%	0.0%	0.0%	36.4%	9.1%	0.0%	0.0%	100.0%
Pau Chung Street	180	LD	50	30	Y	0700-0800	200	25.0%	15.0%	0.0%	5.0%	5.0%	0.0%	5.0%	10.0%	0.0%	5.0%	0.0%	0.0%	0.0%	0.0%	0.0%	25.0%	5.0%	0.0%	0.0%	100.0%
Pau Chung Street	180	LD	50	29	Y	0800-0900	200	30.0%	15.0%	0.0%	5.0%	5.0%	0.0%	5.0%	10.0%	0.0%	5.0%	0.0%	0.0%	0.0%	0.0%	0.0%	20.0%	5.0%	0.0%	0.0%	100.0%
Pau Chung Street	180	LD	50	30	Y	0900-1000	180	27.8%	16.7%	0.0%	5.6%	5.6%	0.0%	5.6%	5.6%	0.0%	5.6%	0.0%	0.0%	0.0%	0.0%	0.0%	22.2%	5.6%	0.0%	0.0%	100.0%
Pau Chung Street	180	LD	50	30	Y	1000-1100	170	29.4%	17.6%	0.0%	5.9%	5.9%	0.0%	5.9%	5.9%	0.0%	5.9%	0.0%	0.0%	0.0%	0.0%	0.0%	17.6%	5.9%	0.0%	0.0%	100.0%
Pau Chung Street	180	LD	50	30	Y	1100-1200	170	29.4%	17.6%	0.0%	5.9%	5.9%	0.0%	5.9%	5.9%	0.0%	5.9%	0.0%	0.0%	0.0%	0.0%	0.0%	17.6%	5.9%	0.0%	0.0%	100.0%
Pau Chung Street	180	LD	50	30	Y	1200-1300	130	23.1%	15.4%	0.0%	7.7%	7.7%	0.0%	0.0%	7.7%	0.0%	7.7%	0.0%	0.0%	0.0%	0.0%	0.0%	23.1%	7.7%	0.0%	0.0%	100.0%
Pau Chung Street	180	LD	50	30	Y	1300-1400	140	21.4%	14.3%	0.0%	7.1%	7.1%	0.0%	0.0%	7.1%	0.0%	7.1%	0.0%	0.0%	0.0%	0.0%	0.0%	28.6%	7.1%	0.0%	0.0%	100.0%
Pau Chung Street	180	LD	50	30	Y	1400-1500	140	21.4%	14.3%	0.0%	7.1%	7.1%	0.0%	0.0%	7.1%	0.0%	7.1%	0.0%	0.0%	0.0%	0.0%	0.0%	28.6%	7.1%	0.0%	0.0%	100.0%
Pau Chung Street	180	LD	50	30	Y	1500-1600	140	21.4%	14.3%	0.0%	7.1%	7.1%	0.0%	0.0%	7.1%	0.0%	7.1%	0.0%	0.0%	0.0%	0.0%	0.0%	28.6%	7.1%	0.0%	0.0%	100.0%
Pau Chung Street	180	LD	50	30	Y	1600-1700	150	26.7%	13.3%	0.0%	6.7%	6.7%	0.0%	0.0%	6.7%	0.0%	6.7%	0.0%	0.0%	0.0%	0.0%	0.0%	26.7%	6.7%	0.0%	0.0%	100.0%
Pau Chung Street	180	LD	50	30	Y	1700-1800	160	25.0%	12.5%	0.0%	6.3%	6.3%	0.0%	0.0%	12.5%	0.0%	6.3%	0.0%	0.0%	0.0%	0.0%	0.0%	25.0%	6.3%	0.0%	0.0%	100.0%
Pau Chung Street	180	LD	50	30	Y	1800-1900	160	25.0%	12.5%	0.0%	6.3%	6.3%	0.0%	0.0%	12.5%	0.0%	6.3%	0.0%	0.0%	0.0%	0.0%	0.0%	25.0%	6.3%	0.0%	0.0%	100.0%
Pau Chung Street	180	LD	50	30	Y	1900-2000	130	23.1%	15.4%	0.0%	7.7%	7.7%	0.0%	0.0%	7.7%	0.0%	7.7%	0.0%	0.0%	0.0%	0.0%	0.0%	23.1%	7.7%	0.0%	0.0%	100.0%
Pau Chung Street	180	LD	50	30	Y	2000-2100	130	23.1%	15.4%	0.0%	7.7%	7.7%	0.0%	0.0%	7.7%	0.0%	7.7%	0.0%	0.0%	0.0%	0.0%	0.0%	23.1%	7.7%	0.0%	0.0%	100.0%
Pau Chung Street	180	LD	50	30	Y	2100-2200	130	23.1%	15.4%	0.0%	7.7%	7.7%	0.0%	0.0%	7.7%	0.0%	7.7%	0.0%	0.0%	0.0%	0.0%	0.0%	23.1%	7.7%	0.0%	0.0%	100.0%
Pau Chung Street	180	LD	50	30	Y	2200-2300	130	23.1%	15.4%	0.0%	7.7%	7.7%	0.0%	0.0%	7.7%	0.0%	7.7%	0.0%	0.0%	0.0%	0.0%	0.0%	23.1%	7.7%	0.0%	0.0%	100.0%
Pau Chung Street	180	LD	50	30	Y	2300-0000	100	20.0%	10.0%	0.0%	10.0%	10.0%	0.0%	0.0%	10.0%	0.0%	10.0%	0.0%	0.0%	0.0%	0.0%	0.0%	20.0%	10.0%	0.0%	0.0%	100.0%
Pau Chung Street	181	LD	50	30	Y	0000-0100	70	28.6%	14.3%	0.0%	14.3%	14.3%	0.0%	0.0%	0.0%	0.0%	0.0%	0.0%	0.0%	0.0%	0.0%	0.0%	14.3%	14.3%	0.0%	0.0%	100.0%
Pau Chung Street	181	LD	50	30	Y	0100-0200	70	28.6%	14.3%	0.0%	14.3%	14.3%	0.0%	0.0%	0.0%	0.0%	0.0%	0.0%	0.0%	0.0%	0.0%	0.0%	14.3%	14.3%	0.0%	0.0%	100.0%
Pau Chung Street	181	LD	50	30	Y	0200-0300	50	20.0%	20.0%	0.0%	20.0%	0.0%	0.0%	0.0%	0.0%	0.0%	0.0%	0.0%	0.0%	0.0%	0.0%	0.0%	20.0%	20.0%	0.0%	0.0%	100.0%
Pau Chung Street	181	LD	50	30	Y	0300-0400	50	20.0%	20.0%	0.0%	20.0%	0.0%	0.0%	0.0%	0.0%	0.0%	0.0%	0.0%	0.0%	0.0%	0.0%	0.0%	20.0%	20.0%	0.0%	0.0%	100.0%
Pau Chung Street	181	LD	50	30	Y	0400-0500	50	20.0%	20.0%	0.0%	20.0%	0.0%	0.0%	0.0%	0.0%	0.0%	0.0%	0.0%	0.0%	0.0%	0.0%	0.0%	20.0%	20.0%	0.0%	0.0%	100.0%
Pau Chung Street	181	LD	50	30	Y	0500-0600	50	20.0%	20.0%	0.0%	20.0%	0.0%	0.0%	0.0%	0.0%	0.0%	0.0%	0.0%	0.0%	0.0%	0.0%	0.0%	20.0%	20.0%	0.0%	0.0%	100.0%
Pau Chung Street	181	LD	50	30	Y	0600-0700	80	25.0%	12.5%	0.0%	12.5%	12.5%	0.0%	0.0%	12.5%	0.0%	0.0%	0.0%	0.0%	0.0%	0.0%	0.0%	12.5%	12.5%	0.0%	0.0%	100.0%
Pau Chung Street	181	LD	50	30	Y	0700-0800	130	30.8%	15.4%	0.0%	7.7%	7.7%	0.0%	7.7%	7.7%	0.0%	7.7%	0.0%	0.0%	0.0%	0.0%	0.0%	7.7%	7.7%	0.0%	0.0%	100.0%
Pau Chung Street	181	LD	50	30	Y	0800-0900	150	33.3%	20.0%	0.0%	6.7%	6.7%	0.0%	6.7%	6.7%	0.0%	6.7%	0.0%	0.0%	0.0%	0.0%	0.0%	6.7%	6.7%	0.0%	0.0%	100.0%
Pau Chung Street	181	LD	50	30	Y	0900-1000	130	30.8%	15.4%	0.0%	7.7%	7.7%	0.0%	7.7%	7.7%	0.0%	7.7%	0.0%	0.0%	0.0%	0.0%	0.0%	7.7%	7.7%	0.0%	0.0%	100.0%
Pau Chung Street	181	LD	50	30	Y	1000-1100	130	30.8%	15.4%	0.0%	7.7%	7.7%	0.0%	7.7%	7.7%	0.0%	7.7%	0.0%	0.0%	0.0%	0.0%	0.0%	7.7%	7.7%	0.0%	0.0%	100.0%
Pau Chung Street	181	LD	50	30	Y	1100-1200	140	28.6%	21.4%	0.0%	7.1%	7.1%	0.0%	7.1%	7.1%	0.0%	7.1%	0.0%	0.0%	0.0%	0.0%	0.0%	7.1%	7.1%	0.0%	0.0%	100.0%
Pau Chung Street	181	LD	50	30	Y	1200-1300	100	30.0%	20.0%	0.0%	10.0%	10.0%	0.0%	0.0%	10.0%	0.0%	0.0%	0.0%	0.0%	0.0%	0.0%	0.0%	10.0%	10.0%	0.0%	0.0%	100.0%
Pau Chung Street	181	LD	50	30	Y	1300-1400	100	30.0%	20.0%	0.0%	10.0%	10.0%	0.0%	0.0%	10.0%	0.0%	0.0%	0.0%	0.0%	0.0%	0.0%	0.0%	10.0%	10.0%	0.0%	0.0%	100.0%
Pau Chung Street	181	LD	50	30	Y	1400-1500	100	30.0%	20.0%	0.0%	10.0%	10.0%	0.0%	0.0%	10.0%	0.0%	0.0%	0.0%	0.0%	0.0%	0.0%	0.0%	10.0%	10.0%	0.0%	0.0%	100.0%
Pau Chung Street	181	LD	50	30	Y	1500-1600	100	30.0%	20.0%	0.0%	10.0%	10.0%	0.0%	0.0%	10.0%	0.0%	0.0%	0.0%	0.0%	0.0%	0.0%	0.0%	10.0%	10.0%	0.0%	0.0%	100.0%
Pau Chung Street	181	LD	50	30	Y	1600-1700	100	30.0%	20.0%	0.0%	10.0%	10.0%	0.0%	0.0%	10.0%	0.0%	0.0%	0.0%	0.0%	0.0%	0.0%	0.0%	10.0%	10.0%	0.0%	0.0%	100.0%
Pau Chung Street	181	LD	50	30	Y	1700-1800	100	30.0%	20.0%	0.0%	10.0%	10.0%	0.0%	0.0%	10.0%	0.0%	0.0%	0.0%	0.0%	0.0%	0.0%	0.0%	10.0%	10.0%	0.0%	0.0%	100.0%
Pau Chung Street	181	LD	50	30	Y	1800-1900	100	30.0%	20.0%	0.0%	10.0%	10.0%	0.0%	0.0%	10.0%	0.0%	0.0%	0.0%	0.0%	0.0%	0.0%	0.0%	10.0%	10.0%	0.0%	0.0%	100.0%
Pau Chung Street	181	LD	50	30	Y	1900-2000	100	30.0%	20.0%	0.0%	10.0%	10.0%	0.0%	0.0%	10.0%	0.0%	0.0%	0.0%	0.0%	0.0%	0.0%	0.0%	10.0%	10.0%	0.0%	0.0%	100.0%
Pau Chung Street	181	LD	50	30	Y	2000-2100	80	25.0%	12.5%	0.0%	12.5%	12.5%	0.0%	0.0%	12.5%	0.0%	0.0%	0.0%	0.0%	0.0%	0.0%	0.0%	12.5%	12.5%	0.0%	0.0%	100.0%
Pau Chung Street	181	LD	50	30	Y	2100-2200	80	25.0%	12.5%	0.0%	12.5%	12.5%	0.0%	0.0%	12.5%	0.0%	0.0%	0.0%	0.0%	0.0%	0.0%	0.0%	12.5%	12.5%	0.0%	0.0%	100.0%
Pau Chung Street	181	LD	50	30	Y	2200-2300	80	25.0%	12.5%	0.0%	12.5%	12.5%	0.0%	0.0%	12.5%	0.0%	0.0%	0.0%	0.0%	0.0%	0.0%	0.0%	12.5%	12.5%	0.0%	0.0%	100.0%
Pau Chung Street	181	LD	50	30	Y	2300-0000	80	25.0%	12.5%	0.0%	12.5%	12.5%	0.0%	0.0%	12.5%	0.0%	0.0%	0.0%	0.0%	0.0%	0.0%	0.0%	12.5%	12.5%	0.0%	0.0%	100.0%
Pau Chung Street	182	LD	50	30	Y	0000-0100	120	33.3%	16.7%	0.0%	8.3%	8.3%	0.0%	8.3%	8.3%	0.0%	0.0%	0.0%	0.0%	0.0%	0.0%	0.0%	8.3%	8.3%	0.0%	0.0%	100.0%
Pau Chung Street	182	LD	50	30	Y	0100-0200	100	30.0%	20.0%	0.0%	10.0%	10.0%	0.0%	10.0%	0.0%	0.0%	0.0%	0.0%	0.0%	0.0%	0.0%	0.0%	10.0%	10.0%	0.0%	0.0%	100.0%
Pau Chung Street	182	LD	50	30	Y	0200-0300	70	28.6%	14.3%	0.0%	14.3%	14.3%	0.0%	0.0%	0.0%	0.0%	0.0%	0.0%	0.0%	0.0%	0.0%	0.0%	14.3%	14.3%	0.0%	0.0%	100.0%
Pau Chung Street	182	LD	50	30	Y	0300-0400	70	28.6%	14.3%	0.0%	14.3%	14.3%	0.0%	0.0%	0.0%	0.0%	0.0%	0.0%	0.0%	0.0%	0.0%	0.0%	14.3%	14.3%	0.0%	0.0%	100.0%
Pau Chung Street	182	LD	50	30	Y	0400-0500	70	28.6%	14.3%	0.0%	14.3%	14.3%	0.0%	0.0%	0.0%	0.0%	0.0%	0.0%	0.0%	0.0%	0.0%	0.0%	14.3%	14.3%	0.0%	0.0%	100.0%
Pau Chung Street	182	LD	50	30	Y	0500-0600	70	28.6%	14.3%	0.0%	14.3%	14.3%	0.0%	0.0%	0.0%	0.0%	0.0%	0.0%	0.0%	0.0%	0.0%	0.0%	14.3%	14.3%	0.0%	0.0%	100.0%
Pau Chung Street	182	LD	50	30	Y	0600-0700	130	30.8%

Road Name	Road ID	Road Type	Speed Limit (km/hr)	Average Speed (km/hr)	Start Emission Estimated by Broad Brush Approach (Y/N)	Hour	Total Vehicles (Veh/hr)	01 - Private Cars	02 - Taxi	03 - Light Goods Vehicles <=2.5t	04 - Light Goods Vehicles 2.5-3.5t	05 - Light Goods Vehicles >3.5t	06 - Medium Goods Vehicles <=15t	07 - Medium Goods Vehicles 15-24t	08 - Public Light Buses	09 - Private Light Bus <=3.5t	10 - Private Light Bus >3.5t	11 - Non-franchised Bus<=6.4t	12 - Non-franchised Bus 6.4-15t	13 - Non-franchised Bus 15-24t	14 - Franchised Bus Single Deck	15 - Franchised Bus Double Deck	16 - Motorcycles	17 - Heavy Goods Vehicles >24t	18 - Non-franchised Bus >24t	Total
								PC	TAXI	LGV3	LGV4	LGV6	HGV7	HGV8	PLB	PV4	PV5	NFB6	NFB7	NFB8	FBSD	FBDD	MC	HGV9	NFB9	
San Shan Road	184	LD	50	30	Y	1500-1600	40	25.0%	25.0%	0.0%	25.0%	0.0%	0.0%	0.0%	0.0%	0.0%	0.0%	0.0%	0.0%	0.0%	0.0%	0.0%	25.0%	0.0%	0.0%	100.0%
San Shan Road	184	LD	50	30	Y	1600-1700	40	25.0%	25.0%	0.0%	25.0%	0.0%	0.0%	0.0%	0.0%	0.0%	0.0%	0.0%	0.0%	0.0%	0.0%	0.0%	25.0%	0.0%	0.0%	100.0%
San Shan Road	184	LD	50	30	Y	1700-1800	40	25.0%	25.0%	0.0%	25.0%	0.0%	0.0%	0.0%	0.0%	0.0%	0.0%	0.0%	0.0%	0.0%	0.0%	0.0%	25.0%	0.0%	0.0%	100.0%
San Shan Road	184	LD	50	30	Y	1800-1900	50	40.0%	20.0%	0.0%	20.0%	0.0%	0.0%	0.0%	0.0%	0.0%	0.0%	0.0%	0.0%	0.0%	0.0%	0.0%	20.0%	0.0%	0.0%	100.0%
San Shan Road	184	LD	50	30	Y	1900-2000	40	25.0%	25.0%	0.0%	25.0%	0.0%	0.0%	0.0%	0.0%	0.0%	0.0%	0.0%	0.0%	0.0%	0.0%	0.0%	25.0%	0.0%	0.0%	100.0%
San Shan Road	184	LD	50	30	Y	2000-2100	40	25.0%	25.0%	0.0%	25.0%	0.0%	0.0%	0.0%	0.0%	0.0%	0.0%	0.0%	0.0%	0.0%	0.0%	0.0%	25.0%	0.0%	0.0%	100.0%
San Shan Road	184	LD	50	30	Y	2100-2200	40	25.0%	25.0%	0.0%	25.0%	0.0%	0.0%	0.0%	0.0%	0.0%	0.0%	0.0%	0.0%	0.0%	0.0%	0.0%	25.0%	0.0%	0.0%	100.0%
San Shan Road	184	LD	50	30	Y	2200-2300	40	25.0%	25.0%	0.0%	25.0%	0.0%	0.0%	0.0%	0.0%	0.0%	0.0%	0.0%	0.0%	0.0%	0.0%	0.0%	25.0%	0.0%	0.0%	100.0%
San Shan Road	184	LD	50	30	Y	2300-0000	40	25.0%	25.0%	0.0%	25.0%	0.0%	0.0%	0.0%	0.0%	0.0%	0.0%	0.0%	0.0%	0.0%	0.0%	0.0%	25.0%	0.0%	0.0%	100.0%
Kowloon City Road	185	DD	50	38	Y	0000-0100	240	41.7%	20.8%	0.0%	8.3%	4.2%	4.2%	4.2%	0.0%	0.0%	4.2%	0.0%	0.0%	0.0%	4.2%	0.0%	4.2%	4.2%	0.0%	100.0%
Kowloon City Road	185	DD	50	39	Y	0100-0200	180	38.9%	22.2%	0.0%	5.6%	5.6%	5.6%	5.6%	0.0%	0.0%	5.6%	0.0%	0.0%	0.0%	5.6%	0.0%	0.0%	5.6%	0.0%	100.0%
Kowloon City Road	185	DD	50	40	Y	0200-0300	130	38.5%	23.1%	0.0%	7.7%	7.7%	0.0%	7.7%	0.0%	0.0%	7.7%	0.0%	0.0%	0.0%	0.0%	0.0%	7.7%	0.0%	0.0%	100.0%
Kowloon City Road	185	DD	50	40	Y	0300-0400	110	36.4%	18.2%	0.0%	9.1%	9.1%	0.0%	9.1%	0.0%	0.0%	9.1%	0.0%	0.0%	0.0%	0.0%	0.0%	9.1%	0.0%	0.0%	100.0%
Kowloon City Road	185	DD	50	40	Y	0400-0500	110	36.4%	18.2%	0.0%	9.1%	9.1%	0.0%	9.1%	0.0%	0.0%	9.1%	0.0%	0.0%	0.0%	0.0%	0.0%	9.1%	0.0%	0.0%	100.0%
Kowloon City Road	185	DD	50	40	Y	0500-0600	140	35.7%	21.4%	0.0%	7.1%	7.1%	0.0%	7.1%	0.0%	0.0%	7.1%	0.0%	0.0%	0.0%	7.1%	0.0%	7.1%	7.1%	0.0%	100.0%
Kowloon City Road	185	DD	50	38	Y	0600-0700	240	37.5%	20.8%	0.0%	8.3%	4.2%	4.2%	4.2%	4.2%	0.0%	4.2%	0.0%	0.0%	0.0%	4.2%	0.0%	4.2%	4.2%	0.0%	100.0%
Kowloon City Road	185	DD	50	34	Y	0700-0800	420	42.9%	21.4%	0.0%	7.1%	2.4%	2.4%	2.4%	2.4%	0.0%	2.4%	2.4%	2.4%	2.4%	2.4%	0.0%	2.4%	4.8%	2.4%	100.0%
Kowloon City Road	185	DD	50	32	Y	0800-0900	530	43.4%	22.6%	0.0%	7.5%	3.8%	1.9%	1.9%	1.9%	0.0%	1.9%	1.9%	1.9%	1.9%	1.9%	0.0%	1.9%	5.7%	1.9%	100.0%
Kowloon City Road	185	DD	50	33	Y	0900-1000	470	42.6%	21.3%	0.0%	6.4%	4.3%	2.1%	2.1%	2.1%	0.0%	2.1%	2.1%	2.1%	2.1%	2.1%	0.0%	2.1%	6.4%	2.1%	100.0%
Kowloon City Road	185	DD	50	34	Y	1000-1100	440	43.2%	22.7%	0.0%	6.8%	2.3%	2.3%	2.3%	2.3%	0.0%	2.3%	2.3%	2.3%	2.3%	2.3%	0.0%	2.3%	4.5%	2.3%	100.0%
Kowloon City Road	185	DD	50	33	Y	1100-1200	480	41.7%	22.9%	0.0%	6.3%	4.2%	2.1%	2.1%	2.1%	0.0%	2.1%	2.1%	2.1%	2.1%	2.1%	0.0%	2.1%	6.3%	2.1%	100.0%
Kowloon City Road	185	DD	50	29	Y	1200-1300	640	43.8%	23.4%	1.6%	7.8%	3.1%	1.6%	1.6%	1.6%	1.6%	1.6%	1.6%	1.6%	1.6%	1.6%	0.0%	1.6%	4.7%	1.6%	100.0%
Kowloon City Road	185	DD	50	29	Y	1300-1400	650	44.6%	23.1%	1.5%	7.7%	3.1%	1.5%	1.5%	1.5%	1.5%	1.5%	1.5%	1.5%	1.5%	1.5%	0.0%	1.5%	4.6%	1.5%	100.0%
Kowloon City Road	185	DD	50	29	Y	1400-1500	660	43.9%	22.7%	1.5%	7.6%	3.0%	1.5%	1.5%	1.5%	1.5%	1.5%	1.5%	1.5%	1.5%	1.5%	0.0%	1.5%	6.1%	1.5%	100.0%
Kowloon City Road	185	DD	50	29	Y	1500-1600	670	44.8%	22.4%	1.5%	7.5%	3.0%	1.5%	1.5%	1.5%	1.5%	1.5%	1.5%	1.5%	1.5%	1.5%	0.0%	1.5%	6.0%	1.5%	100.0%
Kowloon City Road	185	DD	50	28	Y	1600-1700	690	44.9%	23.2%	1.4%	7.2%	2.9%	1.4%	1.4%	1.4%	1.4%	1.4%	1.4%	1.4%	1.4%	1.4%	0.0%	1.4%	5.8%	1.4%	100.0%
Kowloon City Road	185	DD	50	28	Y	1700-1800	690	44.9%	23.2%	1.4%	7.2%	2.9%	1.4%	1.4%	1.4%	1.4%	1.4%	1.4%	1.4%	1.4%	1.4%	0.0%	1.4%	5.8%	1.4%	100.0%
Kowloon City Road	185	DD	50	28	Y	1800-1900	710	45.1%	23.9%	1.4%	7.0%	2.8%	1.4%	1.4%	1.4%	1.4%	1.4%	1.4%	1.4%	1.4%	1.4%	0.0%	1.4%	5.6%	1.4%	100.0%
Kowloon City Road	185	DD	50	29	Y	1900-2000	650	44.6%	23.1%	1.5%	7.7%	3.1%	1.5%	1.5%	1.5%	1.5%	1.5%	1.5%	1.5%	1.5%	1.5%	0.0%	1.5%	4.6%	1.5%	100.0%
Kowloon City Road	185	DD	50	31	Y	2000-2100	550	43.6%	21.8%	1.8%	7.3%	3.6%	1.8%	1.8%	0.0%	1.8%	1.8%	1.8%	1.8%	1.8%	1.8%	0.0%	1.8%	5.5%	1.8%	100.0%
Kowloon City Road	185	DD	50	31	Y	2100-2200	570	43.9%	22.8%	1.8%	7.0%	3.5%	1.8%	1.8%	0.0%	1.8%	1.8%	1.8%	1.8%	1.8%	1.8%	0.0%	1.8%	5.3%	1.8%	100.0%
Kowloon City Road	185	DD	50	32	Y	2200-2300	540	42.6%	22.2%	1.9%	7.4%	3.7%	1.9%	1.9%	0.0%	1.9%	1.9%	1.9%	1.9%	1.9%	1.9%	0.0%	1.9%	5.6%	1.9%	100.0%
Kowloon City Road	185	DD	50	34	Y	2300-0000	450	42.2%	22.2%	2.2%	6.7%	2.2%	2.2%	2.2%	0.0%	2.2%	2.2%	2.2%	2.2%	2.2%	2.2%	0.0%	2.2%	4.4%	2.2%	100.0%
Kowloon City Road	187	DD	50	39	Y	0000-0100	310	38.7%	19.4%	0.0%	9.7%	3.2%	3.2%	3.2%	0.0%	0.0%	3.2%	3.2%	0.0%	3.2%	0.0%	3.2%	6.5%	3.2%	0.0%	100.0%
Kowloon City Road	187	DD	50	40	Y	0100-0200	230	34.8%	17.4%	0.0%	8.7%	4.3%	4.3%	4.3%	0.0%	0.0%	4.3%	4.3%	0.0%	4.3%	0.0%	4.3%	4.3%	4.3%	4.3%	100.0%
Kowloon City Road	187	DD	50	40	Y	0200-0300	160	37.5%	18.8%	0.0%	12.5%	6.3%	6.3%	6.3%	0.0%	0.0%	6.3%	0.0%	0.0%	0.0%	0.0%	0.0%	6.3%	0.0%	0.0%	100.0%
Kowloon City Road	187	DD	50	40	Y	0300-0400	130	38.5%	23.1%	0.0%	7.7%	7.7%	0.0%	7.7%	0.0%	0.0%	7.7%	0.0%	0.0%	0.0%	0.0%	0.0%	7.7%	0.0%	0.0%	100.0%
Kowloon City Road	187	DD	50	40	Y	0400-0500	120	41.7%	16.7%	0.0%	8.3%	8.3%	0.0%	8.3%	0.0%	0.0%	8.3%	0.0%	0.0%	0.0%	0.0%	0.0%	8.3%	8.3%	0.0%	100.0%
Kowloon City Road	187	DD	50	40	Y	0500-0600	170	35.3%	17.6%	0.0%	11.8%	5.9%	5.9%	5.9%	0.0%	0.0%	5.9%	0.0%	0.0%	0.0%	0.0%	5.9%	5.9%	0.0%	0.0%	100.0%
Kowloon City Road	187	DD	50	39	Y	0600-0700	320	37.5%	18.8%	0.0%	9.4%	3.1%	3.1%	3.1%	3.1%	0.0%	3.1%	3.1%	0.0%	3.1%	0.0%	3.1%	6.3%	3.1%	0.0%	100.0%
Kowloon City Road	187	DD	50	36	Y	0700-0800	570	40.4%	21.1%	1.8%	10.5%	3.5%	1.8%	1.8%	1.8%	1.8%	1.8%	1.8%	1.8%	1.8%	1.8%	0.0%	1.8%	5.3%	1.8%	100.0%
Kowloon City Road	187	DD	50	35	Y	0800-0900	690	42.0%	21.7%	1.4%	10.1%	4.3%	1.4%	1.4%	1.4%	1.4%	1.4%	1.4%	1.4%	1.4%	1.4%	0.0%	1.4%	5.8%	1.4%	100.0%
Kowloon City Road	187	DD	50	36	Y	0900-1000	620	41.9%	21.0%	1.6%	9.7%	4.8%	1.6%	1.6%	1.6%	1.6%	1.6%	1.6%	1.6%	1.6%	1.6%	0.0%	1.6%	4.8%	1.6%	100.0%
Kowloon City Road	187	DD	50	36	Y	1000-1100	600	41.7%	21.7%	1.7%	10.0%	3.3%	1.7%	1.7%	1.7%	1.7%	1.7%	1.7%	1.7%	1.7%	1.7%	0.0%	1.7%	5.0%	1.7%	100.0%
Kowloon City Road	187	DD	50	36	Y	1100-1200	620	41.9%	21.0%	1.6%	9.7%	4.8%	1.6%	1.6%	1.6%	1.6%	1.6%	1.6%	1.6%	1.6%	1.6%	0.0%	1.6%	4.8%	1.6%	100.0%
Kowloon City Road	187	DD	50	35	Y	1200-1300	720	45.8%	23.6%	1.4%	6.9%	2.8%	1.4%	1.4%	1.4%	1.4%	1.4%	1.4%	1.4%	1.4%	1.4%	0.0%	1.4%	5.6%	1.4%	100.0%
Kowloon City Road	187	DD	50	34	Y	1300-1400	740	45.9%	23.0%	1.4%	8.1%	2.7%	1.4%	1.4%	1.4%	1.4%	1.4%	1.4%	1.4%	1.4%	1.4%	0.0%	1.4%	5.4%	1.4%	100.0%
Kowloon City Road	187	DD	50	34	Y	1400-1500	760	46.1%	23.7%	1.3%	7.9%	2.6%	1.3%	1.3%	1.3%	1.3%	1.3%	1.3%	1.3%	1.3%	1.3%	0.0%	1.3%	5.3%	1.3%	100.0%
Kowloon City Road	187	DD	50	34	Y	1500-1600	760	46.1%	23.7%	1.3%	7.9%	2.6%	1.3%	1.3%	1.3%	1.3%	1.3%	1.3%	1.3%	1.3%	1.3%	0.0%	1.3%	5.3%	1.3%	100.0%
Kowloon City Road	187	DD	50	34	Y	1600-1700	770	46.8%	23.4%	1.3%	7.8%	2.6%	1.3%	1.3%	1.3%	1.3%	1.3%	1.3%	1.3%	1.3%	1.3%	0.0%	1.3%	5.2%	1.3%	100.0%
Kowloon City Road	187	DD	50	34	Y	1700-1800	770	46.8%	23.4%	1.3%	7.8%	2.6%	1.3%	1.3%	1.3%	1.3%	1.3%	1.3%	1.3%	1.3%	1.3%	0.0%	1.3%	5.2%	1.3%	100.0%
Kowloon City Road	187	DD	50	34	Y	1800-1900	810	46.9%	23.5%	1.2%	7.4%	2.5%	1.2%	1.2%	1.2%	1.2%	1.2%	1.2%	1.2%	1.2%	1.2%	0.0%	1.2%	6.2%	1.2%	100.0%
Kowloon City Road	187	DD	50	34	Y	1900-2000	740	45.9%	23.0%	1.4%	8.1%	2.7%	1.4%	1.4%	1.4%	1.4%	1.4%	1.4%	1.4%	1.4%	1.4%	0.0%	1.4%	5.4%	1.4%	100.0%
Kowloon City Road	187	DD	50	36	Y	2000-2100	650	44.6%	23.1%	1.5%	7.7%	3.1%	1.5%	1.5%	0.0%	1.5%	1.5%	1.5%	1.5%	1.5%	1.5%	0.0%	1.5%	6.2%	1.5%	100.0%
Kowloon City Road	187	DD	50	36	Y	2100-2200	660	45.5%	22.7%	1.5%	7.6%	3.0%	1.5%	1.5%	0.0%	1.5%	1.5%	1.5%	1.5%	1.5%	1.5%	0.0%	1.5%	6.1%	1.5%	100.0%
Kowloon City Road	187	DD	50	36	Y	2200-2300	610	44.3%	23.0%	1.6%	8.2%	3.3%	1.6%	1.6%	0.0%	1.6%	1.6%	1.6%	1.6%	1.6%	1.6%	0.0%	1.6%	4.9%	1.6%	100.0%
Kowloon City Road	187	DD	50	37	Y	2300-0000	530	41.5%	22.6%	1.9%	7.5%	3.8%	1.9%	1.9%	0.0%	1.9%	1.9%	1.9%	1.9%	1.9%	1.9%	0.0%	1.9%	5.7%	1.9%	100.0%
Bailey Street	188	DD	50	40	Y	0000-0100	20	50.0%	0.0%	0.0%	0.0%	0.0%	0.0%	0.0%	0.0%	0.0%	0.0%	0.0%	0.0%	0.0%	0.0%	50.0%	0.0%	0.0%	0.0%	100.0%
Bailey Street	188	DD	50	40	Y	0100-0200	20	50.0%	0.0%	0.0%	0.0%	0.0%	0.0%	0.0%	0.0%	0.0%	0.0%	0.0%	0.0%	0.0%	0.0%	50.0%	0.0%	0.0%	0.0%	100.0%
Bailey Street	188	DD	50	40	Y	0200-0300	10	100.0%	0.0%	0.0%	0.0%	0.0%	0.0%	0.0%	0.0%	0.0%	0.0%	0.0%	0.0%	0.0%	0.0%	0.0%	0.0%	0.0%	0.0%	100.0%
Bailey Street	188	DD	50	40	Y	0300-0400	0	0.0%	0.0%	0.0%	0.0%	0.0%	0.0%	0.0%	0.0%	0.0%	0.0%	0.0%	0.0%	0.0%	0.0%	0.0%	0.0%	0.0%	0.0%	0.0%
Bailey Street	188	DD	50	40	Y	0400-0500	0	0.0%	0.0%	0.0%	0.0%	0.0%	0.0%	0.0%	0.0%	0.0%	0.0%	0.0%	0.0%	0.0%	0.0%	0.0%	0.0%	0.0%	0.0%	0.0%
Bailey Street	188	DD	50	40	Y	0500-0600	20	50.0%	0.0%	0.0%	0.0%	0.0%	0.0%	0.0%	0.0%	0.0%	0.0%	0.0%	0.0%	0.0%	0.0%	50.0%	0.0%	0.0%	0.0%	100.0%
Bailey Street	188	DD	50	40	Y	0600-0700	30	33.3%	0.0%	0.0%	0.0%	0.0%	0.0%	0.0%	33.3%	0.0%	0.0%	0.0%	0.0%	0.0%	0.0%	33.3%	0.0%	0.0%	0.0%	100.0%
Bailey Street	188	DD	50	40	Y	0700-0800	50	20.0%	20.0%	0.0%	20.0%	0.0%	0.0%	0.0%	20.0%	0.0%	0.0%	0.0%	0.0%	0.0%	0.0%	20.0%	0.0%	0.0%	0.0%	100.0%
Bailey Street	188	DD	50	40	Y	0800-0900	50	20.0%	20.0%	0.0%	20.0%	0.0%	0.0%	0.0%	20.0%	0.0%	0.0%	0.0%	0.0%	0.0%	0.0%	20.0%	0.0%	0.0%	0.0%	100.0%
Bailey Street	188	DD	50	40	Y	0900-1000	50	20.0%	20.0%	0.0%	20.0%	0.0%	0.0%	0.0%	20.0%	0.0%	0.0%	0.0%	0.0%	0.0%	0.0%	20.0%	0.0%	0.0%	0.0%	100.0%
Bailey Street	188	DD	50	40	Y	1000-1100	50	20.0%	20.0%	0.0%	20.0%	0.0%	0.0%	0.0%	20.0%	0.0%	0.0%	0.0%	0.0%	0.0%	0.0%	20.0%	0.0%	0.0%	0.0%	100.0%
Bailey Street	188	DD	50	40	Y	1100-1200	50	20.0%	20.0%	0.0%	20.0%	0.0%	0.0%	0.0%	20.0%	0.0%	0.0%	0.0%	0.0%	0.0%	0.0%	20.0%	0.0%	0.0%	0.0%	100.0%
Bailey Street	188	DD	50	40	Y	1200-1300	40	25.0%	25.0%	0.0%	0.0%	0.0%	0.0%	0.0%	25.0%	0.0%	0.0%	0.0%	0.0%	0.0%	0.0%	25.0%	0.0%	0.0%	0.0%	100.0%
Bailey Street	188	DD	50	40	Y	1300-1400	40	25.0%	25.0%	0.0%	0.0%	0.0%	0.0%	0.0%	25.0%	0.0%	0.0%	0.0%	0.0%	0.0%	0.0%	25.0%	0.0%	0.0%	0.0%	100.0%
Bailey Street	188	DD	50	40	Y	1400-1500	40	25.0%	25.0%	0.0%	0.0%	0.0%	0.0%	0.0%	25.0%	0.0%	0.0%	0.0%	0.0%	0.0%	0.0%	25.0%	0.0%	0.0%	0.0%	100.0%
Bailey Street	188	DD	50	40	Y	1500-1600	40	25.0%	25.0%	0.0%	0.0%	0.0%	0.0%	0.0%	25.0%	0.0%	0.0%	0.0%	0.0%	0.0%	0.0%	25.0%	0.0%	0.0%	0.0%	100.0%
Bailey Street	188	DD	50	40	Y	1600-1700	40	25.0%	25.0%	0.0%	0.0%	0.0%	0.0%	0.0%	25.0%	0.0%	0.0%	0.0%	0.0%	0.0%	0.0%	25.0%	0.0%	0.0%	0.0%	100.0%
Bailey Street	188	DD	50	40	Y	1700-1800	40	25.0%	25.0%	0.0%	0.0%	0.0%	0.0%	0.0%	25.0%	0.0%	0.0%	0.0%	0.0%	0.0%	0.0%	25.0%	0.0%	0.0%	0.0%	100.0%
Bailey Street	188	DD	50	40	Y	1800-1900	40	25.0%	25.0%	0.0%	0.0%	0.0%	0.0%	0.0%	25.0%	0.0%	0.0%	0.0%	0.0%	0.0%	0.0%	25.0%	0.0%	0.0%	0.0%	100.0%
Bailey Street	188	DD	50	40	Y	1900-2000	40	25.0%	25.0%	0.0%	0.0%	0.0%	0.0%	0.0%	25.0%	0.0%	0.0%	0.0%	0.0%	0.0%	0.0%	25.0%	0.0%	0.0%	0.0%	100.0%
Bailey Street	188	DD	50	40	Y	2000-2100	30	33.3%	33.3%	0.0%	0.0%	0.0%	0.0%	0.0%	0.0%	0.0%	0.0%	0.0%	0.0%	0.0%	0.0%	33.3%	0.0%	0.0%	0.0%	100.0%
Bailey Street	188	DD	50	40	Y	2100-2200	30	33.3%	33.3%	0.0%	0.0%	0.0%	0.0%	0.0%	0.0%	0.0%	0.0%	0.0%	0.0%	0.0%	0.0%	33.3%	0.0%	0.0%	0.0%	100.0%
Bailey Street	188	DD	50	40	Y	2200-2300	30	33.3%	33.3%	0.0%	0.0%	0.0%	0.0%	0.0%	0.0%	0.0%	0.0%	0.0%	0.0%	0.0%	0.0%	33.3%	0.0%	0.0%	0.0%	100.0%
Bailey Street	188	DD	50	40	Y	2300-0000	30	33.3%	33.3%	0.0%	0.0%	0.0%	0.0%	0.0%	0.0%	0.0%	0.0%	0.0%	0.0%	0.0%	0.0%	33.3%	0.0%	0.0%	0.0%	100.0%
Bailey Street	189	DD	50	40	Y	0000-0100	190	31.6%	15.8%	0.0%	15.8%	5.3%	5.3%	5.3%	5.3%	0.0%	5.3%	0.0%	0.0%	0.0%	0.0%	5.3%	5.3%	0.0%	0.0%	100.0%
Bailey Street	189	DD	50	40	Y	0100-0200	140	28.6%	14.3%	0.0%	14.3%	7.1%	7.1%	7.1%	0.0%	0.0%	7.1%	0.0%	0.0%	0.0%	0.0%	7.1%	7.1%	0.0%	0.0%	100.0%
Bailey Street	189	DD	50	40	Y	0200-0300	110	27.3%	18.2%	0.0%	9.1%	9.1%	9.1%	9.1%	0.0%	0.0%	9.1%	0.0%	0.0%	0.0%	0.0%	9.1%	9.1%	0.0%	0.0%	100.0%
Bailey Street	189	DD	50	40	Y	0300-0400	100	30.0%	20.0%	0.0%	10.0%	10.0%	0.0%	10.0%	0.0%	0.0%	0.0%	0.0%	0.0%	0.0%	0.0%	10.0%	10.0%	0.0%	0.0%	100.0%
Bailey Street	189	DD	50	40	Y	0400-0500	100	30.0%	20.0%	0.0%	10.0%	10.0%	0.0%	10.0%	0.0%	0.0%	0.0%	0.0%	0.0%	0.0%	0.0%	10.0%	10.0%	0.0%	0.0%	100.0%
Bailey Street	189	DD	50	40	Y	0500-0600	120	25.0%	16.7%	0.0%	16.7%	8.3%	8.3%	8.3%	0.0%	0.0%	0.0%	0.0%	0.0%	0.0%	0.0%	8.3%	8.3%	0.0%	0.0%	100.0%
Bailey Street	189	DD	50	40	Y	0600-0700	210	28.6%	14.3%	0.0%	14.3%	4.8%	4.8%	4.8%	4.8%	0.0%	4.8%	0.0%	0.0%	0.0%	0.0%	14.3%	4.8%	0.0%	0.0%	100.0%
Bailey Street	189	DD	50	39	Y	0700-0800	400	30.0%	17.5%	2.5%	12.5%	5.0%	2.5%	2.5%	2.5%	0.0%	2.5%	2.5%	2.5%	2.5%	2.5%	0.0%	7.5%	5.0%	2.5%	100.0%
Bailey Street	189	DD	50	38	Y	0800-0900	450	33.3%	17.8%	2.2%	13.3%	4.4%	2.2%	2.2%	2.2%	0.0%	2.2%	2.2%	2.2%	2.2%	2.2%	0.0%	6.7%	4.4%	2.2%	100.0%
Bailey Street	189	DD	50	39	Y	0900-1000	420	33.3%	16.7%	2.4%	11.9%	4.8%	2.4%	2.4%	2.4%	0.0%	2.4%	2.4%	2.4%	2.4%	2.4%	0.0%	7.1%	4.8%	2.4%	100.0%
Bailey Street	189	DD	50	39	Y	1000-1100	410	31.7%	17.1%	2.4%	12.2%	4.9%	2.4%	2.4%	2.4%	0.0%	2.4%	2.4%	2.4%	2.4%	2.4%	0.0%	7.3%	4.9%	2.4%	100.0%
Bailey Street	189	DD	50	39	Y	1100-1200	410	34.1%	17.1%	2.4%	12.2%	4.9%	2.4%	2.4%	2.4%	0.0%	2.4%	2.4%	2.4%	2.4%	2.4%	0.0%	4.9%	4.9%	2.4%	100.0%
Bailey Street	189	DD	50	38	Y	1200-1300	450	37.8%	20.0%	0.0%	8.9%	4.4%	2.2%	2.2%	2.2%	0.0%	2.2%	2.2%	2.2%	2.2%	2.2%	0.0%	6.7%	4.4%	2.2%	100.0%
Bailey Street	189	DD	50	38	Y	1300-1400	460	39.1%	19.6%	0.0%	8.7%	4.3%	2.2%	2.2%	2.2%	0.0%	2.2%	2.2%	2.2%	2.2%	2.2%	0.0%	6.5%	4.3%	2.2%	100.0%
Bailey Street	189	DD	50	38	Y	1400-1500	460	39.1%	19.6%	0.0%	8.7%	4.3%	2.2%	2.2%	2.2%	0.0%	2.2%	2.2%	2.2%	2.2%	2.2%	0.0%	6.5%	4.3%	2.2%	100.0%
Bailey Street	189	DD	50	38	Y	1500-1600	460	39.1%	19.6%	0.0%	8.7%	4.3%	2.2%	2.2%	2.2%	0.0%	2.2%	2.2%	2.2%	2.2%	2.2%	0.0%	6.5%	4.3%	2.2%	100.0%
Bailey Street	189	DD	50	38	Y	1600-1700	480	39.6%	20.8%	0.0%	8.3%	4.2%	2.1%	2.1%	2.1%	0.0%	2.1%	2.1%	2.1%	2.1%	2.1%	0.0%	6.3%	4.2%	2.1%	100.0%
Bailey Street	189	DD	50	38	Y	1700-1800	470	38.3%	21.3%	0.0%	8.5%	4.3%	2.1%	2.1%	2.1%	0.0%	2.1%	2.1%	2.1%	2.1%	2.1%	0.0%	6.4%	4.3%	2.1%	100.0%
Bailey Street	189	DD	50	38	Y	1800-1900	500	40.0%	20.0%	0.0%	8.0%	4.0%	2.0%	2.0%	2.0%	0.0%	2.0%	2.0%	2.0%	2.0%	2.0%	0.0%	6.0%	4.0

Road Name	Road ID	Road Type	Speed Limit (km/hr)	Average Speed (km/hr)	Start Emission Estimated by Broad Brush Approach (Y/N)	Hour	Total Vehicles (Veh/hr)	01 - Private Cars	02 - Taxi	03 - Light Goods Vehicles <=2.5t	04 - Light Goods Vehicles 2.5-3.5t	05 - Light Goods Vehicles >3.5t	06 - Medium Goods Vehicles <=15t	07 - Medium Goods Vehicles 15-24t	08 - Public Light Buses	09 - Private Light Bus <=3.5t	10 - Private Light Bus >3.5t	11 - Non-franchised Bus<=6.4t	12 - Non-franchised Bus 6.4-15t	13 - Non-franchised Bus 15-24t	14 - Franchised Bus Single Deck	15 - Franchised Bus Double Deck	16 - Motorcycles	17 - Heavy Goods Vehicles >24t	18 - Non-franchised Bus >24t	Total
								PC	TAXI	LGV3	LGV4	LGV6	HGV7	HGV8	PLB	PV4	PV5	NFB6	NFB7	NFB8	FBSD	FBDD	MC	HGV9	NFB9	
Sung Kit Street	190	LD	50	30	Y	2300-0000	60	16.7%	16.7%	0.0%	16.7%	16.7%	0.0%	16.7%	0.0%	0.0%	0.0%	0.0%	0.0%	0.0%	0.0%	0.0%	16.7%	0.0%	0.0%	100.00%
Bailey Street	191	DD	50	40	Y	0000-0100	240	33.3%	16.7%	0.0%	12.5%	4.2%	4.2%	4.2%	4.2%	0.0%	4.2%	0.0%	0.0%	4.2%	0.0%	4.2%	4.2%	4.2%	0.0%	100.00%
Bailey Street	191	DD	50	40	Y	0100-0200	180	27.8%	16.7%	0.0%	11.1%	5.6%	5.6%	5.6%	0.0%	0.0%	5.6%	0.0%	0.0%	5.6%	0.0%	5.6%	5.6%	5.6%	0.0%	100.00%
Bailey Street	191	DD	50	40	Y	0200-0300	140	28.6%	14.3%	0.0%	14.3%	7.1%	7.1%	7.1%	0.0%	0.0%	7.1%	0.0%	0.0%	0.0%	0.0%	7.1%	7.1%	0.0%	0.0%	100.00%
Bailey Street	191	DD	50	40	Y	0300-0400	100	30.0%	20.0%	0.0%	10.0%	10.0%	0.0%	10.0%	0.0%	0.0%	0.0%	0.0%	0.0%	0.0%	0.0%	10.0%	10.0%	0.0%	0.0%	100.00%
Bailey Street	191	DD	50	40	Y	0400-0500	100	30.0%	20.0%	0.0%	10.0%	10.0%	0.0%	10.0%	0.0%	0.0%	0.0%	0.0%	0.0%	0.0%	0.0%	10.0%	10.0%	0.0%	0.0%	100.00%
Bailey Street	191	DD	50	40	Y	0500-0600	140	28.6%	14.3%	0.0%	14.3%	7.1%	7.1%	7.1%	0.0%	0.0%	7.1%	0.0%	0.0%	0.0%	0.0%	7.1%	7.1%	0.0%	0.0%	100.00%
Bailey Street	191	DD	50	40	Y	0600-0700	260	30.8%	15.4%	0.0%	11.5%	3.8%	3.8%	3.8%	3.8%	0.0%	3.8%	0.0%	0.0%	3.8%	0.0%	11.5%	3.8%	3.8%	0.0%	100.00%
Bailey Street	191	DD	50	38	Y	0700-0800	440	34.1%	18.2%	2.3%	11.4%	4.5%	2.3%	2.3%	2.3%	0.0%	2.3%	2.3%	2.3%	2.3%	0.0%	6.8%	4.5%	2.3%	0.0%	100.00%
Bailey Street	191	DD	50	38	Y	0800-0900	530	35.8%	18.9%	1.9%	13.2%	5.7%	1.9%	1.9%	1.9%	0.0%	1.9%	1.9%	1.9%	1.9%	0.0%	5.7%	3.8%	1.9%	0.0%	100.00%
Bailey Street	191	DD	50	38	Y	0900-1000	480	35.4%	18.8%	2.1%	12.5%	4.2%	2.1%	2.1%	2.1%	0.0%	2.1%	2.1%	2.1%	2.1%	0.0%	6.3%	4.2%	2.1%	0.0%	100.00%
Bailey Street	191	DD	50	38	Y	1000-1100	460	34.8%	17.4%	2.2%	13.0%	4.3%	2.2%	2.2%	2.2%	0.0%	2.2%	2.2%	2.2%	2.2%	0.0%	6.5%	4.3%	2.2%	0.0%	100.00%
Bailey Street	191	DD	50	38	Y	1100-1200	470	36.2%	19.1%	2.1%	12.8%	4.3%	2.1%	2.1%	2.1%	0.0%	2.1%	2.1%	2.1%	2.1%	0.0%	4.3%	4.3%	2.1%	0.0%	100.00%
Bailey Street	191	DD	50	38	Y	1200-1300	460	39.1%	19.6%	0.0%	8.7%	4.3%	2.2%	2.2%	2.2%	0.0%	2.2%	2.2%	2.2%	2.2%	0.0%	6.5%	4.3%	2.2%	0.0%	100.00%
Bailey Street	191	DD	50	38	Y	1300-1400	460	39.1%	19.6%	0.0%	8.7%	4.3%	2.2%	2.2%	2.2%	0.0%	2.2%	2.2%	2.2%	2.2%	0.0%	6.5%	4.3%	2.2%	0.0%	100.00%
Bailey Street	191	DD	50	38	Y	1400-1500	490	38.8%	20.4%	0.0%	10.2%	4.1%	2.0%	2.0%	2.0%	0.0%	2.0%	2.0%	2.0%	2.0%	0.0%	6.1%	4.1%	2.0%	0.0%	100.00%
Bailey Street	191	DD	50	38	Y	1500-1600	490	38.8%	20.4%	0.0%	10.2%	4.1%	2.0%	2.0%	2.0%	0.0%	2.0%	2.0%	2.0%	2.0%	0.0%	6.1%	4.1%	2.0%	0.0%	100.00%
Bailey Street	191	DD	50	38	Y	1600-1700	500	38.0%	20.0%	0.0%	10.0%	4.0%	2.0%	2.0%	2.0%	0.0%	2.0%	2.0%	2.0%	2.0%	0.0%	6.0%	6.0%	2.0%	0.0%	100.00%
Bailey Street	191	DD	50	38	Y	1700-1800	500	38.0%	20.0%	0.0%	10.0%	4.0%	2.0%	2.0%	2.0%	0.0%	2.0%	2.0%	2.0%	2.0%	0.0%	6.0%	6.0%	2.0%	0.0%	100.00%
Bailey Street	191	DD	50	38	Y	1800-1900	520	38.5%	21.2%	0.0%	9.6%	3.8%	1.9%	1.9%	1.9%	0.0%	1.9%	1.9%	1.9%	1.9%	0.0%	5.8%	5.8%	1.9%	0.0%	100.00%
Bailey Street	191	DD	50	38	Y	1900-2000	460	39.1%	19.6%	0.0%	8.7%	4.3%	2.2%	2.2%	2.2%	0.0%	2.2%	2.2%	2.2%	2.2%	0.0%	6.5%	4.3%	2.2%	0.0%	100.00%
Bailey Street	191	DD	50	39	Y	2000-2100	410	36.6%	19.5%	0.0%	9.8%	4.9%	2.4%	2.4%	2.4%	0.0%	2.4%	2.4%	2.4%	2.4%	0.0%	4.9%	4.9%	2.4%	0.0%	100.00%
Bailey Street	191	DD	50	39	Y	2100-2200	420	38.1%	19.0%	0.0%	9.5%	4.8%	2.4%	2.4%	2.4%	0.0%	2.4%	2.4%	2.4%	2.4%	0.0%	4.8%	4.8%	2.4%	0.0%	100.00%
Bailey Street	191	DD	50	39	Y	2200-2300	410	36.6%	19.5%	0.0%	9.8%	4.9%	2.4%	2.4%	2.4%	0.0%	2.4%	2.4%	2.4%	2.4%	0.0%	4.9%	4.9%	2.4%	0.0%	100.00%
Bailey Street	191	DD	50	39	Y	2300-0000	340	35.3%	17.6%	0.0%	8.8%	2.9%	2.9%	2.9%	2.9%	0.0%	2.9%	2.9%	2.9%	2.9%	0.0%	5.9%	5.9%	2.9%	0.0%	100.00%
Sung On Street	192	LD	50	30	Y	0000-0100	50	20.0%	20.0%	0.0%	20.0%	20.0%	0.0%	0.0%	0.0%	0.0%	0.0%	0.0%	0.0%	0.0%	0.0%	0.0%	20.0%	0.0%	0.0%	100.00%
Sung On Street	192	LD	50	30	Y	0100-0200	50	20.0%	20.0%	0.0%	20.0%	20.0%	0.0%	0.0%	0.0%	0.0%	0.0%	0.0%	0.0%	0.0%	0.0%	0.0%	20.0%	0.0%	0.0%	100.00%
Sung On Street	192	LD	50	30	Y	0200-0300	30	33.3%	33.3%	0.0%	33.3%	0.0%	0.0%	0.0%	0.0%	0.0%	0.0%	0.0%	0.0%	0.0%	0.0%	0.0%	0.0%	0.0%	0.0%	100.00%
Sung On Street	192	LD	50	30	Y	0300-0400	30	33.3%	33.3%	0.0%	33.3%	0.0%	0.0%	0.0%	0.0%	0.0%	0.0%	0.0%	0.0%	0.0%	0.0%	0.0%	0.0%	0.0%	0.0%	100.00%
Sung On Street	192	LD	50	30	Y	0400-0500	30	33.3%	33.3%	0.0%	33.3%	0.0%	0.0%	0.0%	0.0%	0.0%	0.0%	0.0%	0.0%	0.0%	0.0%	0.0%	0.0%	0.0%	0.0%	100.00%
Sung On Street	192	LD	50	30	Y	0500-0600	30	33.3%	33.3%	0.0%	33.3%	0.0%	0.0%	0.0%	0.0%	0.0%	0.0%	0.0%	0.0%	0.0%	0.0%	0.0%	0.0%	0.0%	0.0%	100.00%
Sung On Street	192	LD	50	30	Y	0600-0700	50	20.0%	20.0%	0.0%	20.0%	20.0%	0.0%	0.0%	0.0%	0.0%	0.0%	0.0%	0.0%	0.0%	0.0%	0.0%	20.0%	0.0%	0.0%	100.00%
Sung On Street	192	LD	50	30	Y	0700-0800	60	33.3%	16.7%	0.0%	16.7%	16.7%	0.0%	0.0%	0.0%	0.0%	0.0%	0.0%	0.0%	0.0%	0.0%	0.0%	16.7%	0.0%	0.0%	100.00%
Sung On Street	192	LD	50	30	Y	0800-0900	80	37.5%	25.0%	0.0%	12.5%	12.5%	0.0%	0.0%	0.0%	0.0%	0.0%	0.0%	0.0%	0.0%	0.0%	0.0%	12.5%	0.0%	0.0%	100.00%
Sung On Street	192	LD	50	30	Y	0900-1000	60	33.3%	16.7%	0.0%	16.7%	16.7%	0.0%	0.0%	0.0%	0.0%	0.0%	0.0%	0.0%	0.0%	0.0%	0.0%	16.7%	0.0%	0.0%	100.00%
Sung On Street	192	LD	50	30	Y	1000-1100	60	33.3%	16.7%	0.0%	16.7%	16.7%	0.0%	0.0%	0.0%	0.0%	0.0%	0.0%	0.0%	0.0%	0.0%	0.0%	16.7%	0.0%	0.0%	100.00%
Sung On Street	192	LD	50	30	Y	1100-1200	60	33.3%	16.7%	0.0%	16.7%	16.7%	0.0%	0.0%	0.0%	0.0%	0.0%	0.0%	0.0%	0.0%	0.0%	0.0%	16.7%	0.0%	0.0%	100.00%
Sung On Street	192	LD	50	30	Y	1200-1300	50	20.0%	20.0%	0.0%	20.0%	20.0%	0.0%	0.0%	0.0%	0.0%	0.0%	0.0%	0.0%	0.0%	0.0%	0.0%	20.0%	0.0%	0.0%	100.00%
Sung On Street	192	LD	50	30	Y	1300-1400	50	20.0%	20.0%	0.0%	20.0%	20.0%	0.0%	0.0%	0.0%	0.0%	0.0%	0.0%	0.0%	0.0%	0.0%	0.0%	20.0%	0.0%	0.0%	100.00%
Sung On Street	192	LD	50	30	Y	1400-1500	50	20.0%	20.0%	0.0%	20.0%	20.0%	0.0%	0.0%	0.0%	0.0%	0.0%	0.0%	0.0%	0.0%	0.0%	0.0%	20.0%	0.0%	0.0%	100.00%
Sung On Street	192	LD	50	30	Y	1500-1600	50	20.0%	20.0%	0.0%	20.0%	20.0%	0.0%	0.0%	0.0%	0.0%	0.0%	0.0%	0.0%	0.0%	0.0%	0.0%	20.0%	0.0%	0.0%	100.00%
Sung On Street	192	LD	50	30	Y	1600-1700	50	20.0%	20.0%	0.0%	20.0%	20.0%	0.0%	0.0%	0.0%	0.0%	0.0%	0.0%	0.0%	0.0%	0.0%	0.0%	20.0%	0.0%	0.0%	100.00%
Sung On Street	192	LD	50	30	Y	1700-1800	50	20.0%	20.0%	0.0%	20.0%	20.0%	0.0%	0.0%	0.0%	0.0%	0.0%	0.0%	0.0%	0.0%	0.0%	0.0%	20.0%	0.0%	0.0%	100.00%
Sung On Street	192	LD	50	30	Y	1800-1900	50	20.0%	20.0%	0.0%	20.0%	20.0%	0.0%	0.0%	0.0%	0.0%	0.0%	0.0%	0.0%	0.0%	0.0%	0.0%	20.0%	0.0%	0.0%	100.00%
Sung On Street	192	LD	50	30	Y	1900-2000	50	20.0%	20.0%	0.0%	20.0%	20.0%	0.0%	0.0%	0.0%	0.0%	0.0%	0.0%	0.0%	0.0%	0.0%	0.0%	20.0%	0.0%	0.0%	100.00%
Sung On Street	192	LD	50	30	Y	2000-2100	50	20.0%	20.0%	0.0%	20.0%	20.0%	0.0%	0.0%	0.0%	0.0%	0.0%	0.0%	0.0%	0.0%	0.0%	0.0%	20.0%	0.0%	0.0%	100.00%
Sung On Street	192	LD	50	30	Y	2100-2200	50	20.0%	20.0%	0.0%	20.0%	20.0%	0.0%	0.0%	0.0%	0.0%	0.0%	0.0%	0.0%	0.0%	0.0%	0.0%	20.0%	0.0%	0.0%	100.00%
Sung On Street	192	LD	50	30	Y	2200-2300	50	20.0%	20.0%	0.0%	20.0%	20.0%	0.0%	0.0%	0.0%	0.0%	0.0%	0.0%	0.0%	0.0%	0.0%	0.0%	20.0%	0.0%	0.0%	100.00%
Sung On Street	192	LD	50	30	Y	2300-0000	50	20.0%	20.0%	0.0%	20.0%	20.0%	0.0%	0.0%	0.0%	0.0%	0.0%	0.0%	0.0%	0.0%	0.0%	0.0%	20.0%	0.0%	0.0%	100.00%
Sung On Street	193	LD	50	30	Y	0000-0100	60	33.3%	16.7%	0.0%	16.7%	16.7%	0.0%	0.0%	0.0%	0.0%	0.0%	0.0%	0.0%	0.0%	0.0%	0.0%	16.7%	0.0%	0.0%	100.00%
Sung On Street	193	LD	50	30	Y	0100-0200	50	20.0%	20.0%	0.0%	20.0%	20.0%	0.0%	0.0%	0.0%	0.0%	0.0%	0.0%	0.0%	0.0%	0.0%	0.0%	20.0%	0.0%	0.0%	100.00%
Sung On Street	193	LD	50	30	Y	0200-0300	50	20.0%	20.0%	0.0%	20.0%	20.0%	0.0%	0.0%	0.0%	0.0%	0.0%	0.0%	0.0%	0.0%	0.0%	0.0%	20.0%	0.0%	0.0%	100.00%
Sung On Street	193	LD	50	30	Y	0300-0400	40	25.0%	25.0%	0.0%	25.0%	25.0%	0.0%	0.0%	0.0%	0.0%	0.0%	0.0%	0.0%	0.0%	0.0%	0.0%	0.0%	0.0%	0.0%	100.00%
Sung On Street	193	LD	50	30	Y	0400-0500	40	25.0%	25.0%	0.0%	25.0%	25.0%	0.0%	0.0%	0.0%	0.0%	0.0%	0.0%	0.0%	0.0%	0.0%	0.0%	0.0%	0.0%	0.0%	100.00%
Sung On Street	193	LD	50	30	Y	0500-0600	50	20.0%	20.0%	0.0%	20.0%	20.0%	0.0%	0.0%	0.0%	0.0%	0.0%	0.0%	0.0%	0.0%	0.0%	0.0%	20.0%	0.0%	0.0%	100.00%
Sung On Street	193	LD	50	30	Y	0600-0700	60	33.3%	16.7%	0.0%	16.7%	16.7%	0.0%	0.0%	0.0%	0.0%	0.0%	0.0%	0.0%	0.0%	0.0%	0.0%	16.7%	0.0%	0.0%	100.00%
Sung On Street	193	LD	50	30	Y	0700-0800	100	30.0%	20.0%	0.0%	10.0%	10.0%	10.0%	10.0%	0.0%	0.0%	0.0%	0.0%	0.0%	0.0%	0.0%	0.0%	10.0%	0.0%	0.0%	100.00%
Sung On Street	193	LD	50	30	Y	0800-0900	120	33.3%	16.7%	0.0%	16.7%	8.3%	8.3%	8.3%	0.0%	0.0%	0.0%	0.0%	0.0%	0.0%	0.0%	0.0%	8.3%	0.0%	0.0%	100.00%
Sung On Street	193	LD	50	30	Y	0900-1000	110	27.3%	18.2%	0.0%	18.2%	9.1%	9.1%	9.1%	0.0%	0.0%	0.0%	0.0%	0.0%	0.0%	0.0%	0.0%	9.1%	0.0%	0.0%	100.00%
Sung On Street	193	LD	50	30	Y	1000-1100	110	27.3%	18.2%	0.0%	18.2%	9.1%	9.1%	9.1%	0.0%	0.0%	0.0%	0.0%	0.0%	0.0%	0.0%	0.0%	9.1%	0.0%	0.0%	100.00%
Sung On Street	193	LD	50	30	Y	1100-1200	110	27.3%	18.2%	0.0%	18.2%	9.1%	9.1%	9.1%	0.0%	0.0%	0.0%	0.0%	0.0%	0.0%	0.0%	0.0%	9.1%	0.0%	0.0%	100.00%
Sung On Street	193	LD	50	29	Y	1200-1300	170	41.2%	23.5%	0.0%	5.9%	5.9%	0.0%	5.9%	0.0%	0.0%	5.9%	0.0%	0.0%	5.9%	0.0%	0.0%	5.9%	0.0%	0.0%	100.00%
Sung On Street	193	LD	50	29	Y	1300-1400	170	41.2%	23.5%	0.0%	5.9%	5.9%	0.0%	5.9%	0.0%	0.0%	5.9%	0.0%	0.0%	5.9%	0.0%	0.0%	5.9%	0.0%	0.0%	100.00%
Sung On Street	193	LD	50	29	Y	1400-1500	170	41.2%	23.5%	0.0%	5.9%	5.9%	0.0%	5.9%	0.0%	0.0%	5.9%	0.0%	0.0%	5.9%	0.0%	0.0%	5.9%	0.0%	0.0%	100.00%
Sung On Street	193	LD	50	29	Y	1500-1600	170	41.2%	23.5%	0.0%	5.9%	5.9%	0.0%	5.9%	0.0%	0.0%	5.9%	0.0%	0.0%	5.9%	0.0%	0.0%	5.9%	0.0%	0.0%	100.00%
Sung On Street	193	LD	50	29	Y	1600-1700	180	44.4%	22.2%	0.0%	5.6%	5.6%	0.0%	5.6%	0.0%	0.0%	5.6%	0.0%	0.0%	5.6%	0.0%	0.0%	5.6%	0.0%	0.0%	100.00%
Sung On Street	193	LD	50	29	Y	1700-1800	180	44.4%	22.2%	0.0%	5.6%	5.6%	0.0%	5.6%	0.0%	0.0%	5.6%	0.0%	0.0%	5.6%	0.0%	0.0%	5.6%	0.0%	0.0%	100.00%
Sung On Street	193	LD	50	29	Y	1800-1900	180	44.4%	22.2%	0.0%	5.6%	5.6%	0.0%	5.6%	0.0%	0.0%	5.6%	0.0%	0.0%	5.6%	0.0%	0.0%	5.6%	0.0%	0.0%	100.00%
Sung On Street	193	LD	50	29	Y	1900-2000	170	41.2%	23.5%	0.0%	5.9%	5.9%	0.0%	5.9%	0.0%	0.0%	5.9%	0.0%	0.0%	5.9%	0.0%	0.0%	5.9%	0.0%	0.0%	100.00%
Sung On Street	193	LD	50	30	Y	2000-2100	150	40.0%	20.0%	0.0%	6.7%	6.7%	0.0%	6.7%	0.0%	0.0%	6.7%	0.0%	0.0%	6.7%	0.0%	0.0%	6.7%	0.0%	0.0%	100.00%
Sung On Street	193	LD	50	30	Y	2100-2200	150	40.0%	20.0%	0.0%	6.7%	6.7%	0.0%	6.7%	0.0%	0.0%	6.7%	0.0%	0.0%	6.7%	0.0%	0.0%	6.7%	0.0%	0.0%	100.00%
Sung On Street	193	LD	50	30	Y	2200-2300	150	40.0%	20.0%	0.0%	6.7%	6.7%	0.0%	6.7%	0.0%	0.0%	6.7%	0.0%	0.0%	6.7%	0.0%	0.0%	6.7%	0.0%	0.0%	100.00%
Sung On Street	193	LD	50	30	Y	2300-0000	140	35.7%	21.4%	0.0%	7.1%	7.1%	0.0%	7.1%	0.0%	0.0%	7.1%	0.0%	0.0%	7.1%	0.0%	0.0%	7.1%	0.0%	0.0%	100.00%
Sung On Street	194	LD	50	30	Y	0000-0100	70	28.6%	14.3%	0.0%	14.3%	14.3%	0.0%	0.0%	0.0%	0.0%	0.0%	0.0%	0.0%	0.0%	0.0%	14.3%	14.3%	0.0%	0.0%	100.00%
Sung On Street	194	LD	50	30	Y	0100-0200	60	33.3%	16.7%	0.0%	16.7%	16.7%	0.0%	0.0%	0.0%	0.0%	0.0%	0.0%	0.0%	0.0%	0.0%	0.0%	16.7%	0.0%	0.0%	100.00%
Sung On Street	194	LD	50	30	Y	0200-0300	50	20.0%	20.0%	0.0%	20.0%	20.0%	0.0%	0.0%	0.0%	0.0%	0.0%	0.0%	0.0%	0.0%	0.0%	0.0%	20.0%	0.0%	0.0%	100.00%
Sung On Street	194	LD	50	30	Y	0300-0400	50	20.0%	20.0%	0.0%	20.0%	20.0%	0.0%	0.0%	0.0%	0.0%	0.0%	0.0%	0.0%	0.0%	0.0%	0.0%	20.0%	0.0%	0.0%	100.00%
Sung On Street	194	LD	50	30	Y	0400-0500	50	20.0%	20.0%	0.0%	20.0%	20.0%	0.0%	0.0%	0.0%	0.0%	0.0%	0.0%	0.0%	0.0%	0.0%	0.0%	20.0%	0.0%	0.0%	100.00%
Sung On Street	194	LD	50	30	Y	0500-0600	60	16.7%	16.7%	0.0%	16.7%	16.7%	0.0%	0.0%	0.0%	0.0%	0.0%	0.0%	0.0%	0.0%	0.0%	16.7%	16.7%	0.0%	0.0%	100.00%
Sung On Street	194	LD	50	30	Y	0600-0700	80	25.0%	12.5%	0.0%	12.5%	12.5%	0.0%	0.0%	12.5%	0.0%	0.0%	0.0%	0.0%	0.0%	0.0%	12.5%	12.5%	0.0%	0.0%	100.00%
Sung On Street	194	LD	50	30	Y	0700-0800	140	28.6%	14.3%	0.0%	7.1%	7.1%	7.1%	7.1%	7.1%	0.0%	7.1%	0.0%	0.0%	0.0%	0.0%	7.1%	7.1%	0.0%	0.0%	100.00%
Sung On Street	194	LD	50	30	Y	0800-0900	160	31.3%	18.8%	0.0%	6.3%	6.3%	6.3%	6.3%	6.3%	0.0%	6.3%	0.0%	0.0%	0.0%	0.0%	6.3%	6.3%	0.0%	0.0%	100.00%
Sung On Street	194	LD	50	30	Y	0900-1000	160	31.3%	18.8%	0.0%	6.3%	6.3%	6.3%	6.3%	6.3%	0.0%	6.3%	0.0%	0.0%	0.0%	0.0%	6.3%	6.3%	0.0%	0.0%	100.00%
Sung On Street	194	LD	50	30	Y	1000-1100	140	28.6%	14.3%	0.0%	7.1%	7.1%	7.1%	7.1%	7.1%	0.0%	7.1%	0.0%	0.0%	0.0%	0.0%	7.1%	7.1%	0.0%	0.0%	100.00%
Sung On Street	194	LD	50	30	Y	1100-1200	160	31.3%	18.8%	0.0%	6.3%	6.3%	6.3%	6.3%	6.3%	0.0%	6.3%	0.0%	0.0%	0.0%	0.0%	6.3%	6.3%	0.0%	0.0%	100.00%
Sung On Street	194	LD	50	30	Y	1200-1300	110	36.4%	18.2%	0.0%	9.1%	9.1%	0.0%	9.1%	0.0%	0.0%	9.1%	0.0%	0.0%	0.0%	0.0%	0.0%	9.1%	0.0%	0.0%	100.00%
Sung On Street	194	LD	50	30	Y	1300-1400	110	36.4%	18.2%	0.0%	9.1%	9.1%	0.0%	9.1%	0.0%	0.0%	9.1%	0.0%	0.0%	0.0%	0.0%	0.0%	9.1%	0.0%	0.0%	100.00%
Sung On Street	194	LD	50	30	Y	1400-1500	110	36.4%	18.2%	0.0%	9.1%	9.1%	0.0%	9.1%	0.0%	0.0%	9.1%	0.0%	0.0%	0.0%	0.0%	0.0%	9.1%	0.0%	0.0%	100.00%
Sung On Street	194	LD	50	30	Y	1500-1600	110	36.4%	18.2%	0.0%	9.1%	9.1%	0.0%	9.1%	0.0%	0.0%	9.1%	0.0%	0.0%	0.0%	0.0%	0.0%	9.1%	0.0%	0.0%	100.00%
Sung On Street	194	LD	50	30	Y	1600-1700	110	36.4%	18.2%	0.0%	9.1%	9.1%	0.0%	9.1%	0.0%	0.0%	9.1%	0.0%	0.0%	0.0%	0.0%	0.0%	9.1%	0.0%	0.0%	100.00%
Sung On Street	194	LD	50	30	Y	1700-1800	110	36.4%	18.2%	0.0%	9.1%	9.1%	0.0%	9.1%	0.0%	0.0%	9.1%	0.0%	0.0%	0.0%	0.0%	0.0%	9.1%	0.0%	0.0%	100.00%
Sung On Street	194	LD	50	30	Y	1800-1900	110	36.4%	18.2%	0.0%	9.1%	9.1%	0.0%	9.1%	0.0%	0.0%	9.1%	0.0%	0.0%	0.0%	0.0%	0.0%	9.1%	0.0%	0.0%	100.00%
Sung On Street	194	LD	50	30	Y	1900-2000	110	36.4%	18.2%	0.0%	9.1%	9.1%	0.0%	9.1%	0.0%	0.0%	9.1%	0.0%	0.0%	0.0%	0.0%	0.0%	9.1%	0.0%	0.0%	100.00%
Sung On Street	194	LD	50	30	Y	2000-2100	100	30.0%	20.0%	0.0%	10.0%	10.0%	0.0%	10.0%	0.0%	0.0%	10.0%	0.0%	0.0%	0.0%	0.0%	0.0%	10.0%	0.0%	0.0%	100.00%
Sung On Street	194	LD	50	30	Y	2100-2200	100	30.0%	20.0%	0.0%	10.0%	10.0%	0.0%	10.0%	0.0%	0.0%	10.0%	0.0%	0.0%	0.0%	0.0%	0.0%	10.0%	0.0%	0.0%	100.00%
Sung On Street	194	LD	50	30	Y	2200-2300	100	30.0%	20.0%	0.0%	10.0%	10.0%	0.0%	10.0%	0.0%	0.0%	10.0%	0.0%	0.0%	0.0%	0.0%	0.0%	10.0%	0.0%	0.0%	100.00%
Sung On Street	194	LD	50	30	Y	2300-0000	100	30.0%	20.0%	0.0%	10.0%	10.0%	0.0%	10.0%	0.0%	0.0%	10.0%	0.0%	0.0%	0.0%	0.0%	0.0%	10.0%	0.0%	0.0%	100.00%
Sung On Street	195	LD	50	30	Y	0000-0100	50	20.0%	20.0%	0.0%	20.0%	0.0%	0.0%	0.0%	0.0%	0.0%	0.0%	0.0%	0.0%	0.0%	0.0%	20.0%	20.0%	0.0%	0.0%	100.00%
Sung On Street	195	LD	50	30	Y	0100-0200	50	20.0%	20.0%	0.0%	20.0%	0.0%	0.0%	0.0%	0.0%	0.0%	0.0%	0.0%	0.0%	0.0%	0.0%	20.0%	20.0%	0.0%	0.0%	100.00%
Sung On Street	195	LD	50	30	Y	0200-0300	30	33.3%	33.3%	0.0%	0.0%	0.0%	0.0%	0.0%	0.0%	0.0%	0.0%	0.0%	0.0%	0.0%	0.0%	33.3%	0.0%	0.0%	0.0%	100.00%
Sung On Street	195	LD	50	30	Y	0300-0400	30	33.3%	33.3%	0.0%	0.0%	0.0%	0.0%	0.0%

Road Name	Road ID	Road Type	Speed Limit (km/hr)	Average Speed (km/hr)	Start Emission Estimated by Broad Brush Approach (Y/N)	Hour	Total Vehicles (Veh/hr)	01 - Private Cars	02 - Taxi	03 - Light Goods Vehicles <=2.5t	04 - Light Goods Vehicles 2.5-3.5t	05 - Light Goods Vehicles >3.5t	06 - Medium Goods Vehicles <=15t	07 - Medium Goods Vehicles 15-24t	08 - Public Light Buses	09 - Private Light Bus <=3.5t	10 - Private Light Bus >3.5t	11 - Non-franchised Bus<=6.4t	12 - Non-franchised Bus 6.4-15t	13 - Non-franchised Bus 15-24t	14 - Franchised Bus Single Deck	15 - Franchised Bus Double Deck	16 - Motorcycles	17 - Heavy Goods Vehicles >24t	18 - Non-franchised Bus >24t	Total
								PC	TAXI	LGV3	LGV4	LGV6	HGV7	HGV8	PLB	PV4	PV5	NFB6	NFB7	NFB8	FBSD	FBDD	MC	HGV9	NFB9	
Bailey Street	197	DD	50	39	Y	0700-0800	530	37.7%	18.9%	1.9%	9.4%	3.8%	1.9%	1.9%	1.9%	0.0%	1.9%	1.9%	1.9%	1.9%	0.0%	7.5%	5.7%	1.9%	0.0%	100.0%
Bailey Street	197	DD	50	38	Y	0800-0900	620	40.3%	21.0%	1.6%	9.7%	4.8%	1.6%	1.6%	1.6%	0.0%	1.6%	1.6%	1.6%	1.6%	0.0%	4.8%	4.8%	1.6%	0.0%	100.0%
Bailey Street	197	DD	50	39	Y	0900-1000	560	39.3%	19.6%	1.8%	10.7%	3.6%	1.8%	1.8%	1.8%	0.0%	1.8%	1.8%	1.8%	1.8%	0.0%	5.4%	5.4%	1.8%	0.0%	100.0%
Bailey Street	197	DD	50	39	Y	1000-1100	550	38.2%	20.0%	1.8%	10.9%	3.6%	1.8%	1.8%	1.8%	0.0%	1.8%	1.8%	1.8%	1.8%	0.0%	5.5%	5.5%	1.8%	0.0%	100.0%
Bailey Street	197	DD	50	39	Y	1100-1200	560	39.3%	19.6%	1.8%	10.7%	3.6%	1.8%	1.8%	1.8%	0.0%	1.8%	1.8%	1.8%	1.8%	0.0%	5.4%	5.4%	1.8%	0.0%	100.0%
Bailey Street	197	DD	50	40	Y	1200-1300	330	33.3%	18.2%	0.0%	9.1%	3.0%	3.0%	3.0%	3.0%	0.0%	3.0%	3.0%	3.0%	3.0%	0.0%	9.1%	6.1%	3.0%	0.0%	100.0%
Bailey Street	197	DD	50	40	Y	1300-1400	350	34.3%	17.1%	0.0%	8.6%	5.7%	2.9%	2.9%	2.9%	0.0%	2.9%	2.9%	2.9%	2.9%	0.0%	8.6%	5.7%	2.9%	0.0%	100.0%
Bailey Street	197	DD	50	40	Y	1400-1500	350	34.3%	17.1%	0.0%	8.6%	5.7%	2.9%	2.9%	2.9%	0.0%	2.9%	2.9%	2.9%	2.9%	0.0%	8.6%	5.7%	2.9%	0.0%	100.0%
Bailey Street	197	DD	50	40	Y	1500-1600	350	34.3%	17.1%	0.0%	8.6%	5.7%	2.9%	2.9%	2.9%	0.0%	2.9%	2.9%	2.9%	2.9%	0.0%	8.6%	5.7%	2.9%	0.0%	100.0%
Bailey Street	197	DD	50	40	Y	1600-1700	370	32.4%	18.9%	0.0%	10.8%	5.4%	2.7%	2.7%	2.7%	0.0%	2.7%	2.7%	2.7%	2.7%	0.0%	8.1%	5.4%	2.7%	0.0%	100.0%
Bailey Street	197	DD	50	40	Y	1700-1800	360	33.3%	16.7%	0.0%	11.1%	5.6%	2.8%	2.8%	2.8%	0.0%	2.8%	2.8%	2.8%	2.8%	0.0%	8.3%	5.6%	2.8%	0.0%	100.0%
Bailey Street	197	DD	50	40	Y	1800-1900	380	34.2%	18.4%	0.0%	10.5%	5.3%	2.6%	2.6%	2.6%	0.0%	2.6%	2.6%	2.6%	2.6%	0.0%	7.9%	5.3%	2.6%	0.0%	100.0%
Bailey Street	197	DD	50	40	Y	1900-2000	350	34.3%	17.1%	0.0%	8.6%	5.7%	2.9%	2.9%	2.9%	0.0%	2.9%	2.9%	2.9%	2.9%	0.0%	8.6%	5.7%	2.9%	0.0%	100.0%
Bailey Street	197	DD	50	40	Y	2000-2100	290	34.5%	17.2%	0.0%	10.3%	3.4%	3.4%	3.4%	3.4%	0.0%	3.4%	3.4%	3.4%	3.4%	0.0%	6.9%	3.4%	3.4%	0.0%	100.0%
Bailey Street	197	DD	50	40	Y	2100-2200	300	33.3%	16.7%	0.0%	10.0%	3.3%	3.3%	3.3%	3.3%	0.0%	3.3%	3.3%	3.3%	3.3%	0.0%	6.7%	6.7%	3.3%	0.0%	100.0%
Bailey Street	197	DD	50	40	Y	2200-2300	280	32.1%	17.9%	0.0%	10.7%	3.6%	3.6%	3.6%	3.6%	0.0%	3.6%	3.6%	3.6%	3.6%	0.0%	7.1%	3.6%	3.6%	0.0%	100.0%
Bailey Street	197	DD	50	40	Y	2300-0000	250	32.0%	16.0%	0.0%	8.0%	4.0%	4.0%	4.0%	4.0%	0.0%	4.0%	4.0%	4.0%	4.0%	0.0%	8.0%	4.0%	4.0%	0.0%	100.0%
Chi Kiang Street	198	DD	50	40	Y	0000-0100	20	50.0%	50.0%	0.0%	0.0%	0.0%	0.0%	0.0%	0.0%	0.0%	0.0%	0.0%	0.0%	0.0%	0.0%	0.0%	0.0%	0.0%	0.0%	100.0%
Chi Kiang Street	198	DD	50	40	Y	0100-0200	20	50.0%	50.0%	0.0%	0.0%	0.0%	0.0%	0.0%	0.0%	0.0%	0.0%	0.0%	0.0%	0.0%	0.0%	0.0%	0.0%	0.0%	0.0%	100.0%
Chi Kiang Street	198	DD	50	40	Y	0200-0300	20	50.0%	50.0%	0.0%	0.0%	0.0%	0.0%	0.0%	0.0%	0.0%	0.0%	0.0%	0.0%	0.0%	0.0%	0.0%	0.0%	0.0%	0.0%	100.0%
Chi Kiang Street	198	DD	50	40	Y	0300-0400	20	50.0%	50.0%	0.0%	0.0%	0.0%	0.0%	0.0%	0.0%	0.0%	0.0%	0.0%	0.0%	0.0%	0.0%	0.0%	0.0%	0.0%	0.0%	100.0%
Chi Kiang Street	198	DD	50	40	Y	0400-0500	20	50.0%	50.0%	0.0%	0.0%	0.0%	0.0%	0.0%	0.0%	0.0%	0.0%	0.0%	0.0%	0.0%	0.0%	0.0%	0.0%	0.0%	0.0%	100.0%
Chi Kiang Street	198	DD	50	40	Y	0500-0600	20	50.0%	50.0%	0.0%	0.0%	0.0%	0.0%	0.0%	0.0%	0.0%	0.0%	0.0%	0.0%	0.0%	0.0%	0.0%	0.0%	0.0%	0.0%	100.0%
Chi Kiang Street	198	DD	50	40	Y	0600-0700	20	50.0%	50.0%	0.0%	0.0%	0.0%	0.0%	0.0%	0.0%	0.0%	0.0%	0.0%	0.0%	0.0%	0.0%	0.0%	0.0%	0.0%	0.0%	100.0%
Chi Kiang Street	198	DD	50	40	Y	0700-0800	40	25.0%	25.0%	0.0%	25.0%	0.0%	0.0%	0.0%	0.0%	0.0%	0.0%	0.0%	0.0%	0.0%	0.0%	0.0%	25.0%	0.0%	0.0%	100.0%
Chi Kiang Street	198	DD	50	40	Y	0800-0900	50	40.0%	20.0%	0.0%	20.0%	0.0%	0.0%	0.0%	0.0%	0.0%	0.0%	0.0%	0.0%	0.0%	0.0%	0.0%	20.0%	0.0%	0.0%	100.0%
Chi Kiang Street	198	DD	50	40	Y	0900-1000	40	25.0%	25.0%	0.0%	25.0%	0.0%	0.0%	0.0%	0.0%	0.0%	0.0%	0.0%	0.0%	0.0%	0.0%	0.0%	25.0%	0.0%	0.0%	100.0%
Chi Kiang Street	198	DD	50	40	Y	1000-1100	40	25.0%	25.0%	0.0%	25.0%	0.0%	0.0%	0.0%	0.0%	0.0%	0.0%	0.0%	0.0%	0.0%	0.0%	0.0%	25.0%	0.0%	0.0%	100.0%
Chi Kiang Street	198	DD	50	40	Y	1100-1200	40	25.0%	25.0%	0.0%	25.0%	0.0%	0.0%	0.0%	0.0%	0.0%	0.0%	0.0%	0.0%	0.0%	0.0%	0.0%	25.0%	0.0%	0.0%	100.0%
Chi Kiang Street	198	DD	50	40	Y	1200-1300	40	25.0%	25.0%	0.0%	25.0%	0.0%	0.0%	0.0%	0.0%	0.0%	0.0%	0.0%	0.0%	0.0%	0.0%	0.0%	25.0%	0.0%	0.0%	100.0%
Chi Kiang Street	198	DD	50	40	Y	1300-1400	40	25.0%	25.0%	0.0%	25.0%	0.0%	0.0%	0.0%	0.0%	0.0%	0.0%	0.0%	0.0%	0.0%	0.0%	0.0%	25.0%	0.0%	0.0%	100.0%
Chi Kiang Street	198	DD	50	40	Y	1400-1500	40	25.0%	25.0%	0.0%	25.0%	0.0%	0.0%	0.0%	0.0%	0.0%	0.0%	0.0%	0.0%	0.0%	0.0%	0.0%	25.0%	0.0%	0.0%	100.0%
Chi Kiang Street	198	DD	50	40	Y	1500-1600	40	25.0%	25.0%	0.0%	25.0%	0.0%	0.0%	0.0%	0.0%	0.0%	0.0%	0.0%	0.0%	0.0%	0.0%	0.0%	25.0%	0.0%	0.0%	100.0%
Chi Kiang Street	198	DD	50	40	Y	1600-1700	40	25.0%	25.0%	0.0%	25.0%	0.0%	0.0%	0.0%	0.0%	0.0%	0.0%	0.0%	0.0%	0.0%	0.0%	0.0%	25.0%	0.0%	0.0%	100.0%
Chi Kiang Street	198	DD	50	40	Y	1700-1800	40	25.0%	25.0%	0.0%	25.0%	0.0%	0.0%	0.0%	0.0%	0.0%	0.0%	0.0%	0.0%	0.0%	0.0%	0.0%	25.0%	0.0%	0.0%	100.0%
Chi Kiang Street	198	DD	50	40	Y	1800-1900	50	40.0%	20.0%	0.0%	20.0%	0.0%	0.0%	0.0%	0.0%	0.0%	0.0%	0.0%	0.0%	0.0%	0.0%	0.0%	20.0%	0.0%	0.0%	100.0%
Chi Kiang Street	198	DD	50	40	Y	1900-2000	40	25.0%	25.0%	0.0%	25.0%	0.0%	0.0%	0.0%	0.0%	0.0%	0.0%	0.0%	0.0%	0.0%	0.0%	0.0%	25.0%	0.0%	0.0%	100.0%
Chi Kiang Street	198	DD	50	40	Y	2000-2100	40	25.0%	25.0%	0.0%	25.0%	0.0%	0.0%	0.0%	0.0%	0.0%	0.0%	0.0%	0.0%	0.0%	0.0%	0.0%	25.0%	0.0%	0.0%	100.0%
Chi Kiang Street	198	DD	50	40	Y	2100-2200	40	25.0%	25.0%	0.0%	25.0%	0.0%	0.0%	0.0%	0.0%	0.0%	0.0%	0.0%	0.0%	0.0%	0.0%	0.0%	25.0%	0.0%	0.0%	100.0%
Chi Kiang Street	198	DD	50	40	Y	2200-2300	40	25.0%	25.0%	0.0%	25.0%	0.0%	0.0%	0.0%	0.0%	0.0%	0.0%	0.0%	0.0%	0.0%	0.0%	0.0%	25.0%	0.0%	0.0%	100.0%
Chi Kiang Street	198	DD	50	40	Y	2300-0000	40	25.0%	25.0%	0.0%	25.0%	0.0%	0.0%	0.0%	0.0%	0.0%	0.0%	0.0%	0.0%	0.0%	0.0%	0.0%	25.0%	0.0%	0.0%	100.0%
Chi Kiang Street	199	DD	50	40	Y	0000-0100	60	16.7%	16.7%	0.0%	16.7%	16.7%	0.0%	0.0%	0.0%	0.0%	0.0%	0.0%	0.0%	0.0%	0.0%	16.7%	16.7%	0.0%	0.0%	100.0%
Chi Kiang Street	199	DD	50	40	Y	0100-0200	50	20.0%	20.0%	0.0%	20.0%	20.0%	0.0%	0.0%	0.0%	0.0%	0.0%	0.0%	0.0%	0.0%	0.0%	0.0%	20.0%	0.0%	0.0%	100.0%
Chi Kiang Street	199	DD	50	40	Y	0200-0300	40	25.0%	25.0%	0.0%	25.0%	0.0%	0.0%	0.0%	0.0%	0.0%	0.0%	0.0%	0.0%	0.0%	0.0%	0.0%	25.0%	0.0%	0.0%	100.0%
Chi Kiang Street	199	DD	50	40	Y	0300-0400	30	33.3%	33.3%	0.0%	33.3%	0.0%	0.0%	0.0%	0.0%	0.0%	0.0%	0.0%	0.0%	0.0%	0.0%	0.0%	0.0%	0.0%	0.0%	100.0%
Chi Kiang Street	199	DD	50	40	Y	0400-0500	30	33.3%	33.3%	0.0%	33.3%	0.0%	0.0%	0.0%	0.0%	0.0%	0.0%	0.0%	0.0%	0.0%	0.0%	0.0%	0.0%	0.0%	0.0%	100.0%
Chi Kiang Street	199	DD	50	40	Y	0500-0600	50	20.0%	20.0%	0.0%	20.0%	0.0%	0.0%	0.0%	0.0%	0.0%	0.0%	0.0%	0.0%	0.0%	0.0%	0.0%	20.0%	20.0%	0.0%	100.0%
Chi Kiang Street	199	DD	50	40	Y	0600-0700	70	14.3%	14.3%	0.0%	14.3%	14.3%	0.0%	0.0%	14.3%	0.0%	0.0%	0.0%	0.0%	0.0%	0.0%	14.3%	14.3%	0.0%	0.0%	100.0%
Chi Kiang Street	199	DD	50	40	Y	0700-0800	80	25.0%	12.5%	0.0%	12.5%	12.5%	0.0%	0.0%	12.5%	0.0%	0.0%	0.0%	0.0%	0.0%	0.0%	12.5%	12.5%	0.0%	0.0%	100.0%
Chi Kiang Street	199	DD	50	40	Y	0800-0900	100	30.0%	20.0%	0.0%	10.0%	10.0%	0.0%	0.0%	10.0%	0.0%	0.0%	0.0%	0.0%	0.0%	0.0%	10.0%	10.0%	0.0%	0.0%	100.0%
Chi Kiang Street	199	DD	50	40	Y	0900-1000	100	30.0%	20.0%	0.0%	10.0%	10.0%	0.0%	0.0%	10.0%	0.0%	0.0%	0.0%	0.0%	0.0%	0.0%	10.0%	10.0%	0.0%	0.0%	100.0%
Chi Kiang Street	199	DD	50	40	Y	1000-1100	80	25.0%	12.5%	0.0%	12.5%	12.5%	0.0%	0.0%	12.5%	0.0%	0.0%	0.0%	0.0%	0.0%	0.0%	12.5%	12.5%	0.0%	0.0%	100.0%
Chi Kiang Street	199	DD	50	40	Y	1100-1200	100	30.0%	20.0%	0.0%	10.0%	10.0%	0.0%	0.0%	10.0%	0.0%	0.0%	0.0%	0.0%	0.0%	0.0%	10.0%	10.0%	0.0%	0.0%	100.0%
Chi Kiang Street	199	DD	50	40	Y	1200-1300	80	25.0%	12.5%	0.0%	12.5%	12.5%	0.0%	0.0%	12.5%	0.0%	0.0%	0.0%	0.0%	0.0%	0.0%	12.5%	12.5%	0.0%	0.0%	100.0%
Chi Kiang Street	199	DD	50	40	Y	1300-1400	80	25.0%	12.5%	0.0%	12.5%	12.5%	0.0%	0.0%	12.5%	0.0%	0.0%	0.0%	0.0%	0.0%	0.0%	12.5%	12.5%	0.0%	0.0%	100.0%
Chi Kiang Street	199	DD	50	40	Y	1400-1500	80	25.0%	12.5%	0.0%	12.5%	12.5%	0.0%	0.0%	12.5%	0.0%	0.0%	0.0%	0.0%	0.0%	0.0%	12.5%	12.5%	0.0%	0.0%	100.0%
Chi Kiang Street	199	DD	50	40	Y	1500-1600	80	25.0%	12.5%	0.0%	12.5%	12.5%	0.0%	0.0%	12.5%	0.0%	0.0%	0.0%	0.0%	0.0%	0.0%	12.5%	12.5%	0.0%	0.0%	100.0%
Chi Kiang Street	199	DD	50	40	Y	1600-1700	80	25.0%	12.5%	0.0%	12.5%	12.5%	0.0%	0.0%	12.5%	0.0%	0.0%	0.0%	0.0%	0.0%	0.0%	12.5%	12.5%	0.0%	0.0%	100.0%
Chi Kiang Street	199	DD	50	40	Y	1700-1800	80	25.0%	12.5%	0.0%	12.5%	12.5%	0.0%	0.0%	12.5%	0.0%	0.0%	0.0%	0.0%	0.0%	0.0%	12.5%	12.5%	0.0%	0.0%	100.0%
Chi Kiang Street	199	DD	50	40	Y	1800-1900	80	25.0%	12.5%	0.0%	12.5%	12.5%	0.0%	0.0%	12.5%	0.0%	0.0%	0.0%	0.0%	0.0%	0.0%	12.5%	12.5%	0.0%	0.0%	100.0%
Chi Kiang Street	199	DD	50	40	Y	1900-2000	80	25.0%	12.5%	0.0%	12.5%	12.5%	0.0%	0.0%	12.5%	0.0%	0.0%	0.0%	0.0%	0.0%	0.0%	12.5%	12.5%	0.0%	0.0%	100.0%
Chi Kiang Street	199	DD	50	40	Y	2000-2100	70	28.6%	14.3%	0.0%	14.3%	14.3%	0.0%	0.0%	14.3%	0.0%	0.0%	0.0%	0.0%	0.0%	0.0%	14.3%	14.3%	0.0%	0.0%	100.0%
Chi Kiang Street	199	DD	50	40	Y	2100-2200	70	28.6%	14.3%	0.0%	14.3%	14.3%	0.0%	0.0%	14.3%	0.0%	0.0%	0.0%	0.0%	0.0%	0.0%	14.3%	14.3%	0.0%	0.0%	100.0%
Chi Kiang Street	199	DD	50	40	Y	2200-2300	70	28.6%	14.3%	0.0%	14.3%	14.3%	0.0%	0.0%	14.3%	0.0%	0.0%	0.0%	0.0%	0.0%	0.0%	14.3%	14.3%	0.0%	0.0%	100.0%
Chi Kiang Street	199	DD	50	40	Y	2300-0000	60	16.7%	16.7%	0.0%	16.7%	16.7%	0.0%	0.0%	0.0%	0.0%	0.0%	0.0%	0.0%	0.0%	0.0%	16.7%	16.7%	0.0%	0.0%	100.0%
Yuk Yat Street	200	LD	50	29	Y	0000-0100	170	41.2%	23.5%	0.0%	5.9%	5.9%	0.0%	5.9%	0.0%	0.0%	5.9%	0.0%	0.0%	0.0%	0.0%	5.9%	5.9%	0.0%	0.0%	100.0%
Yuk Yat Street	200	LD	50	30	Y	0100-0200	130	38.5%	23.1%	0.0%	7.7%	7.7%	0.0%	7.7%	0.0%	0.0%	7.7%	0.0%	0.0%	0.0%	0.0%	0.0%	7.7%	0.0%	0.0%	100.0%
Yuk Yat Street	200	LD	50	30	Y	0200-0300	100	40.0%	20.0%	0.0%	10.0%	10.0%	0.0%	0.0%	0.0%	0.0%	10.0%	0.0%	0.0%	0.0%	0.0%	0.0%	10.0%	0.0%	0.0%	100.0%
Yuk Yat Street	200	LD	50	30	Y	0300-0400	80	37.5%	25.0%	0.0%	12.5%	12.5%	0.0%	0.0%	0.0%	0.0%	0.0%	0.0%	0.0%	0.0%	0.0%	0.0%	12.5%	0.0%	0.0%	100.0%
Yuk Yat Street	200	LD	50	30	Y	0400-0500	80	37.5%	25.0%	0.0%	12.5%	12.5%	0.0%	0.0%	0.0%	0.0%	0.0%	0.0%	0.0%	0.0%	0.0%	0.0%	12.5%	0.0%	0.0%	100.0%
Yuk Yat Street	200	LD	50	30	Y	0500-0600	110	36.4%	18.2%	0.0%	9.1%	9.1%	0.0%	0.0%	0.0%	0.0%	9.1%	0.0%	0.0%	0.0%	0.0%	9.1%	9.1%	0.0%	0.0%	100.0%
Yuk Yat Street	200	LD	50	29	Y	0600-0700	180	38.9%	22.2%	0.0%	5.6%	5.6%	0.0%	5.6%	5.6%	0.0%	5.6%	0.0%	0.0%	0.0%	0.0%	5.6%	5.6%	0.0%	0.0%	100.0%
Yuk Yat Street	200	LD	50	26	Y	0700-0800	350	40.0%	20.0%	0.0%	5.7%	2.9%	2.9%	2.9%	2.9%	0.0%	2.9%	2.9%	2.9%	2.9%	0.0%	2.9%	5.7%	2.9%	0.0%	100.0%
Yuk Yat Street	200	LD	50	25	Y	0800-0900	410	41.5%	22.0%	0.0%	7.3%	2.4%	2.4%	2.4%	2.4%	0.0%	2.4%	2.4%	2.4%	2.4%	0.0%	2.4%	4.9%	2.4%	0.0%	100.0%
Yuk Yat Street	200	LD	50	26	Y	0900-1000	380	39.5%	21.1%	0.0%	7.9%	2.6%	2.6%	2.6%	2.6%	0.0%	2.6%	2.6%	2.6%	2.6%	0.0%	2.6%	5.3%	2.6%	0.0%	100.0%
Yuk Yat Street	200	LD	50	26	Y	1000-1100	360	38.9%	22.2%	0.0%	5.6%	2.8%	2.8%	2.8%	2.8%	0.0%	2.8%	2.8%	2.8%	2.8%	0.0%	2.8%	5.6%	2.8%	0.0%	100.0%
Yuk Yat Street	200	LD	50	25	Y	1100-1200	380	39.5%	21.1%	0.0%	7.9%	2.6%	2.6%	2.6%	2.6%	0.0%	2.6%	2.6%	2.6%	2.6%	0.0%	2.6%	5.3%	2.6%	0.0%	100.0%
Yuk Yat Street	200	LD	50	26	Y	1200-1300	340	41.2%	20.6%	0.0%	8.8%	2.9%	2.9%	2.9%	0.0%	0.0%	2.9%	2.9%	2.9%	2.9%	0.0%	0.0%	5.9%	2.9%	0.0%	100.0%
Yuk Yat Street	200	LD	50	26	Y	1300-1400	340	41.2%	20.6%	0.0%	8.8%	2.9%	2.9%	2.9%	0.0%	0.0%	2.9%	2.9%	2.9%	2.9%	0.0%	0.0%	5.9%	2.9%	0.0%	100.0%
Yuk Yat Street	200	LD	50	26	Y	1400-1500	340	41.2%	20.6%	0.0%	8.8%	2.9%	2.9%	2.9%	0.0%	0.0%	2.9%	2.9%	2.9%	2.9%	0.0%	0.0%	5.9%	2.9%	0.0%	100.0%
Yuk Yat Street	200	LD	50	26	Y	1500-1600	340	41.2%	20.6%	0.0%	8.8%	2.9%	2.9%	2.9%	0.0%	0.0%	2.9%	2.9%	2.9%	2.9%	0.0%	0.0%	5.9%	2.9%	0.0%	100.0%
Yuk Yat Street	200	LD	50	25	Y	1600-1700	360	41.7%	22.2%	0.0%	8.3%	2.8%	2.8%	2.8%	0.0%	0.0%	2.8%	2.8%	2.8%	2.8%	0.0%	0.0%	5.6%	2.8%	0.0%	100.0%
Yuk Yat Street	200	LD	50	26	Y	1700-1800	360	41.7%	22.2%	0.0%	8.3%	2.8%	2.8%	2.8%	0.0%	0.0%	2.8%	2.8%	2.8%	2.8%	0.0%	0.0%	5.6%	2.8%	0.0%	100.0%
Yuk Yat Street	200	LD	50	25	Y	1800-1900	370	43.2%	21.6%	0.0%	8.1%	2.7%	2.7%	2.7%	0.0%	0.0%	2.7%	2.7%	2.7%	2.7%	0.0%	0.0%	5.4%	2.7%	0.0%	100.0%
Yuk Yat Street	200	LD	50	26	Y	1900-2000	340	41.2%	20.6%	0.0%	8.8%	2.9%	2.9%	2.9%	0.0%	0.0%	2.9%	2.9%	2.9%	2.9%	0.0%	0.0%	5.9%	2.9%	0.0%	100.0%
Yuk Yat Street	200	LD	50	27	Y	2000-2100	310	38.7%	19.4%	0.0%	9.7%	3.2%	3.2%	3.2%	0.0%	0.0%	3.2%	3.2%	3.2%	3.2%	0.0%	0.0%	6.5%	3.2%	0.0%	100.0%
Yuk Yat Street	200	LD	50	27	Y	2100-2200	310	38.7%	19.4%	0.0%	9.7%	3.2%	3.2%	3.2%	0.0%	0.0%	3.2%	3.2%	3.2%	3.2%	0.0%	0.0%	6.5%	3.2%	0.0%	100.0%
Yuk Yat Street	200	LD	50	27	Y	2200-2300	290	37.9%	20.7%	0.0%	6.9%	3.4%	3.4%	3.4%	0.0%	0.0%	3.4%	3.4%	3.4%	3.4%	0.0%	0.0%	6.9%	3.4%	0.0%	100.0%
Yuk Yat Street	200	LD	50	28	Y	2300-0000	250	36.0%	20.0%	0.0%	8.0%	4.0%	4.0%	4.0%	0.0%	0.0%	4.0%	4.0%	4.0%	4.0%	0.0%	0.0%	4.0%	4.0%	0.0%	100.0%
Yuk Yat Street	201	LD	50	30	Y	0000-0100	50	20.0%	20.0%	0.0%	20.0%	20.0%	0.0%	0.0%	0.0%	0.0%	0.0%	0.0%	0.0%	0.0%	0.0%	0.0%	20.0%	0.0%	0.0%	100.0%
Yuk Yat Street	201	LD	50	30	Y	0100-0200	50	20.0%	20.0%	0.0%	20.0%	20.0%	0.0%	0.0%	0.0%	0.0%	0.0%	0.0%	0.0%	0.0%	0.0%	0.0%	20.0%	0.0%	0.0%	100.0%
Yuk Yat Street	201	LD	50	30	Y	0200-0300	40	25.0%	25.0%	0.0%	25.0%	0.0%	0.0%	0.0%	0.0%	0.0%	0.0%	0.0%	0.0%	0.0%	0.0%	0.0%	25.0%	0.0%	0.0%	100.0%
Yuk Yat Street	201	LD	50	30	Y	0300-0400	30	33.3%	33.3%	0.0%	33.3%	0.0%	0.0%	0.0%	0.0%	0.0%	0.0%	0.0%	0.0%	0.0%	0.0%	0.0%	0.0%	0.0%	0.0%	100.0%
Yuk Yat Street	201	LD	50	30	Y	0400-0500	30	33.3%	33.3%	0.0%	33.3%	0.0%	0.0%	0.0%	0.0%	0.0%	0.0%	0.0%	0.0%	0.0%	0.0%	0.0%	0.0%	0.0%	0.0%	100.0%
Yuk Yat Street	201	LD	50	30	Y	0500-0600	40	25.0%	25.0%	0.0%	25.0%	0.0%	0.0%	0.0%	0.0%	0.0%	0.0%	0.0%	0.0%	0.0%	0.0%	0.0%	25.0%	0.0%	0.0%	100.0%
Yuk Yat Street	201	LD	50	30	Y	0600-0700	50	20.0%	20.0%	0.0%	20.0%	20.0%	0.0%	0.0%	0.0%	0.0%	0.0%	0.0%	0.0%	0.0%	0.0%	0.0%	20.0%	0.0%	0.0%	100.0%
Yuk Yat Street	201	LD	50	30	Y	0700-0800	70	28.6%	14.3%	0.0%	14.3%	14.3%	0.0%	0.0%	14.3%	0.0%	0.0%	0.0%	0.0%	0.0%	0.0%	0.0%	14.3%	0.0%	0.0%	100.0%
Yuk Yat Street	201	LD	50	30	Y	0800-0900	90	33.3%	22.2%	0.0%	11.1%	11.1%	0.0%	11.1%	0.0%	0.0%	0.0%	0.0%	0.0%	0.0%	0.0%	0.0%	11.1%	0.0%	0.0%	100.0%
Yuk Yat Street	201	LD	50	30	Y	0900-1000	90	33.3%	22.2%	0.0%	11.1%	11.1%	0.0%	11.1%	0.0%	0.0%	0.0%	0.0%	0.0%	0.0%	0.0%	0.0%	11.1%	0.0%

Road Name	Road ID	Road Type	Speed Limit (km/hr)	Average Speed (km/hr)	Start Emission Estimated by Broad Brush Approach (Y/N)	Hour	Total Vehicles (Veh/hr)	01 - Private Cars	02 - Taxi	03 - Light Goods Vehicles <=2.5t	04 - Light Goods Vehicles 2.5-3.5t	05 - Light Goods Vehicles >3.5t	06 - Medium Goods Vehicles <=15t	07 - Medium Goods Vehicles 15-24t	08 - Public Light Buses	09 - Private Light Bus <=3.5t	10 - Private Light Bus >3.5t	11 - Non-franchised Bus<=6.4t	12 - Non-franchised Bus 6.4-15t	13 - Non-franchised Bus 15-24t	14 - Franchised Bus Single Deck	15 - Franchised Bus Double Deck	16 - Motorcycles	17 - Heavy Goods Vehicles >24t	18 - Non-franchised Bus >24t	Total
								PC	TAXI	LGV3	LGV4	LGV6	HGV7	HGV8	PLB	PV4	PV5	NFB6	NFB7	NFB8	FBSD	FBDD	MC	HGV9	NFB9	
Yuk Yat Street	203	LD	50	30	Y	1500-1600	110	27.3%	18.2%	0.0%	9.1%	9.1%	0.0%	9.1%	9.1%	0.0%	0.0%	0.0%	0.0%	0.0%	0.0%	9.1%	9.1%	0.0%	0.0%	100.0%
Yuk Yat Street	203	LD	50	30	Y	1600-1700	110	27.3%	18.2%	0.0%	9.1%	9.1%	0.0%	9.1%	9.1%	0.0%	0.0%	0.0%	0.0%	0.0%	0.0%	9.1%	9.1%	0.0%	0.0%	100.0%
Yuk Yat Street	203	LD	50	30	Y	1700-1800	110	27.3%	18.2%	0.0%	9.1%	9.1%	0.0%	9.1%	9.1%	0.0%	0.0%	0.0%	0.0%	0.0%	0.0%	9.1%	9.1%	0.0%	0.0%	100.0%
Yuk Yat Street	203	LD	50	30	Y	1800-1900	120	33.3%	16.7%	0.0%	8.3%	8.3%	0.0%	8.3%	8.3%	0.0%	0.0%	0.0%	0.0%	0.0%	0.0%	8.3%	8.3%	0.0%	0.0%	100.0%
Yuk Yat Street	203	LD	50	30	Y	1900-2000	110	27.3%	18.2%	0.0%	9.1%	9.1%	0.0%	9.1%	9.1%	0.0%	0.0%	0.0%	0.0%	0.0%	0.0%	9.1%	9.1%	0.0%	0.0%	100.0%
Yuk Yat Street	203	LD	50	30	Y	2000-2100	100	30.0%	20.0%	0.0%	10.0%	10.0%	0.0%	10.0%	0.0%	0.0%	0.0%	0.0%	0.0%	0.0%	0.0%	10.0%	10.0%	0.0%	0.0%	100.0%
Yuk Yat Street	203	LD	50	30	Y	2100-2200	100	30.0%	20.0%	0.0%	10.0%	10.0%	0.0%	10.0%	0.0%	0.0%	0.0%	0.0%	0.0%	0.0%	0.0%	10.0%	10.0%	0.0%	0.0%	100.0%
Yuk Yat Street	203	LD	50	30	Y	2200-2300	100	30.0%	20.0%	0.0%	10.0%	10.0%	0.0%	10.0%	0.0%	0.0%	0.0%	0.0%	0.0%	0.0%	0.0%	10.0%	10.0%	0.0%	0.0%	100.0%
Yuk Yat Street	203	LD	50	30	Y	2300-0000	80	25.0%	12.5%	0.0%	12.5%	12.5%	0.0%	12.5%	0.0%	0.0%	0.0%	0.0%	0.0%	0.0%	0.0%	12.5%	12.5%	0.0%	0.0%	100.0%
Lok Shan Road	204	LD	50	30	Y	0000-0100	120	41.7%	25.0%	0.0%	8.3%	8.3%	0.0%	0.0%	0.0%	0.0%	8.3%	0.0%	0.0%	0.0%	0.0%	0.0%	8.3%	0.0%	0.0%	100.0%
Lok Shan Road	204	LD	50	30	Y	0100-0200	90	33.3%	22.2%	0.0%	11.1%	11.1%	0.0%	0.0%	0.0%	0.0%	11.1%	0.0%	0.0%	0.0%	0.0%	0.0%	11.1%	0.0%	0.0%	100.0%
Lok Shan Road	204	LD	50	30	Y	0200-0300	80	37.5%	25.0%	0.0%	12.5%	12.5%	0.0%	0.0%	0.0%	0.0%	0.0%	0.0%	0.0%	0.0%	0.0%	0.0%	12.5%	0.0%	0.0%	100.0%
Lok Shan Road	204	LD	50	30	Y	0300-0400	60	33.3%	16.7%	0.0%	16.7%	16.7%	0.0%	0.0%	0.0%	0.0%	0.0%	0.0%	0.0%	0.0%	0.0%	0.0%	16.7%	0.0%	0.0%	100.0%
Lok Shan Road	204	LD	50	30	Y	0400-0500	60	33.3%	16.7%	0.0%	16.7%	16.7%	0.0%	0.0%	0.0%	0.0%	0.0%	0.0%	0.0%	0.0%	0.0%	0.0%	16.7%	0.0%	0.0%	100.0%
Lok Shan Road	204	LD	50	30	Y	0500-0600	80	37.5%	25.0%	0.0%	12.5%	12.5%	0.0%	0.0%	0.0%	0.0%	0.0%	0.0%	0.0%	0.0%	0.0%	0.0%	12.5%	0.0%	0.0%	100.0%
Lok Shan Road	204	LD	50	30	Y	0600-0700	120	41.7%	25.0%	0.0%	8.3%	8.3%	0.0%	0.0%	0.0%	0.0%	8.3%	0.0%	0.0%	0.0%	0.0%	0.0%	8.3%	0.0%	0.0%	100.0%
Lok Shan Road	204	LD	50	30	Y	0700-0800	240	41.7%	20.8%	0.0%	8.3%	4.2%	4.2%	4.2%	0.0%	0.0%	4.2%	4.2%	0.0%	4.2%	0.0%	0.0%	4.2%	0.0%	0.0%	100.0%
Lok Shan Road	204	LD	50	29	Y	0800-0900	280	42.9%	21.4%	0.0%	7.1%	3.6%	3.6%	3.6%	0.0%	0.0%	3.6%	3.6%	0.0%	3.6%	0.0%	0.0%	7.1%	0.0%	0.0%	100.0%
Lok Shan Road	204	LD	50	30	Y	0900-1000	270	40.7%	22.2%	0.0%	7.4%	3.7%	3.7%	3.7%	0.0%	0.0%	3.7%	3.7%	0.0%	3.7%	0.0%	0.0%	7.4%	0.0%	0.0%	100.0%
Lok Shan Road	204	LD	50	30	Y	1000-1100	250	40.0%	20.0%	0.0%	8.0%	4.0%	4.0%	4.0%	0.0%	0.0%	4.0%	4.0%	0.0%	4.0%	0.0%	0.0%	8.0%	0.0%	0.0%	100.0%
Lok Shan Road	204	LD	50	30	Y	1100-1200	270	40.7%	22.2%	0.0%	7.4%	3.7%	3.7%	3.7%	0.0%	0.0%	3.7%	3.7%	0.0%	3.7%	0.0%	0.0%	7.4%	0.0%	0.0%	100.0%
Lok Shan Road	204	LD	50	29	Y	1200-1300	330	42.4%	21.2%	0.0%	6.1%	3.0%	3.0%	3.0%	0.0%	0.0%	3.0%	3.0%	0.0%	3.0%	0.0%	0.0%	6.1%	3.0%	0.0%	100.0%
Lok Shan Road	204	LD	50	29	Y	1300-1400	330	42.4%	21.2%	0.0%	6.1%	3.0%	3.0%	3.0%	0.0%	0.0%	3.0%	3.0%	0.0%	3.0%	0.0%	0.0%	6.1%	3.0%	0.0%	100.0%
Lok Shan Road	204	LD	50	29	Y	1400-1500	330	42.4%	21.2%	0.0%	6.1%	3.0%	3.0%	3.0%	0.0%	0.0%	3.0%	3.0%	0.0%	3.0%	0.0%	0.0%	6.1%	3.0%	0.0%	100.0%
Lok Shan Road	204	LD	50	29	Y	1500-1600	330	42.4%	21.2%	0.0%	6.1%	3.0%	3.0%	3.0%	0.0%	0.0%	3.0%	3.0%	0.0%	3.0%	0.0%	0.0%	6.1%	3.0%	0.0%	100.0%
Lok Shan Road	204	LD	50	29	Y	1600-1700	350	42.9%	22.9%	0.0%	5.7%	2.9%	2.9%	2.9%	0.0%	0.0%	2.9%	2.9%	2.9%	2.9%	0.0%	0.0%	5.7%	2.9%	0.0%	100.0%
Lok Shan Road	204	LD	50	29	Y	1700-1800	350	42.9%	22.9%	0.0%	5.7%	2.9%	2.9%	2.9%	0.0%	0.0%	2.9%	2.9%	2.9%	2.9%	0.0%	0.0%	5.7%	2.9%	0.0%	100.0%
Lok Shan Road	204	LD	50	29	Y	1800-1900	360	44.4%	22.2%	0.0%	5.6%	2.8%	2.8%	2.8%	0.0%	0.0%	2.8%	2.8%	2.8%	2.8%	0.0%	0.0%	5.6%	2.8%	0.0%	100.0%
Lok Shan Road	204	LD	50	29	Y	1900-2000	330	42.4%	21.2%	0.0%	6.1%	3.0%	3.0%	3.0%	0.0%	0.0%	3.0%	3.0%	3.0%	3.0%	0.0%	0.0%	6.1%	3.0%	0.0%	100.0%
Lok Shan Road	204	LD	50	30	Y	2000-2100	300	40.0%	20.0%	0.0%	6.7%	3.3%	3.3%	3.3%	0.0%	0.0%	3.3%	3.3%	3.3%	3.3%	0.0%	0.0%	6.7%	3.3%	0.0%	100.0%
Lok Shan Road	204	LD	50	29	Y	2100-2200	300	40.0%	20.0%	0.0%	6.7%	3.3%	3.3%	3.3%	0.0%	0.0%	3.3%	3.3%	3.3%	3.3%	0.0%	0.0%	6.7%	3.3%	0.0%	100.0%
Lok Shan Road	204	LD	50	30	Y	2200-2300	290	37.9%	20.7%	0.0%	6.9%	3.4%	3.4%	3.4%	0.0%	0.0%	3.4%	3.4%	3.4%	3.4%	0.0%	0.0%	6.9%	3.4%	0.0%	100.0%
Lok Shan Road	204	LD	50	30	Y	2300-0000	250	36.0%	20.0%	0.0%	8.0%	4.0%	4.0%	4.0%	0.0%	0.0%	4.0%	4.0%	4.0%	4.0%	0.0%	0.0%	4.0%	4.0%	0.0%	100.0%
Shun Fung Street	205	LD	50	30	Y	0000-0100	60	33.3%	16.7%	0.0%	16.7%	16.7%	0.0%	0.0%	0.0%	0.0%	0.0%	0.0%	0.0%	0.0%	0.0%	0.0%	16.7%	0.0%	0.0%	100.0%
Shun Fung Street	205	LD	50	30	Y	0100-0200	50	20.0%	20.0%	0.0%	20.0%	20.0%	0.0%	0.0%	0.0%	0.0%	0.0%	0.0%	0.0%	0.0%	0.0%	0.0%	20.0%	0.0%	0.0%	100.0%
Shun Fung Street	205	LD	50	30	Y	0200-0300	40	25.0%	25.0%	0.0%	25.0%	0.0%	0.0%	0.0%	0.0%	0.0%	0.0%	0.0%	0.0%	0.0%	0.0%	0.0%	25.0%	0.0%	0.0%	100.0%
Shun Fung Street	205	LD	50	30	Y	0300-0400	40	25.0%	25.0%	0.0%	25.0%	0.0%	0.0%	0.0%	0.0%	0.0%	0.0%	0.0%	0.0%	0.0%	0.0%	0.0%	25.0%	0.0%	0.0%	100.0%
Shun Fung Street	205	LD	50	30	Y	0400-0500	40	25.0%	25.0%	0.0%	25.0%	0.0%	0.0%	0.0%	0.0%	0.0%	0.0%	0.0%	0.0%	0.0%	0.0%	0.0%	25.0%	0.0%	0.0%	100.0%
Shun Fung Street	205	LD	50	30	Y	0500-0600	40	25.0%	25.0%	0.0%	25.0%	0.0%	0.0%	0.0%	0.0%	0.0%	0.0%	0.0%	0.0%	0.0%	0.0%	0.0%	25.0%	0.0%	0.0%	100.0%
Shun Fung Street	205	LD	50	30	Y	0600-0700	60	33.3%	16.7%	0.0%	16.7%	16.7%	0.0%	0.0%	0.0%	0.0%	0.0%	0.0%	0.0%	0.0%	0.0%	0.0%	16.7%	0.0%	0.0%	100.0%
Shun Fung Street	205	LD	50	30	Y	0700-0800	100	30.0%	20.0%	0.0%	10.0%	10.0%	0.0%	10.0%	0.0%	0.0%	10.0%	0.0%	0.0%	0.0%	0.0%	0.0%	10.0%	0.0%	0.0%	100.0%
Shun Fung Street	205	LD	50	30	Y	0800-0900	110	36.4%	18.2%	0.0%	9.1%	9.1%	0.0%	9.1%	0.0%	0.0%	9.1%	0.0%	0.0%	0.0%	0.0%	0.0%	9.1%	0.0%	0.0%	100.0%
Shun Fung Street	205	LD	50	30	Y	0900-1000	100	30.0%	20.0%	0.0%	10.0%	10.0%	0.0%	10.0%	0.0%	0.0%	10.0%	0.0%	0.0%	0.0%	0.0%	0.0%	10.0%	0.0%	0.0%	100.0%
Shun Fung Street	205	LD	50	30	Y	1000-1100	100	30.0%	20.0%	0.0%	10.0%	10.0%	0.0%	10.0%	0.0%	0.0%	10.0%	0.0%	0.0%	0.0%	0.0%	0.0%	10.0%	0.0%	0.0%	100.0%
Shun Fung Street	205	LD	50	30	Y	1100-1200	100	30.0%	20.0%	0.0%	10.0%	10.0%	0.0%	10.0%	0.0%	0.0%	10.0%	0.0%	0.0%	0.0%	0.0%	0.0%	10.0%	0.0%	0.0%	100.0%
Shun Fung Street	205	LD	50	30	Y	1200-1300	110	27.3%	18.2%	0.0%	9.1%	9.1%	0.0%	9.1%	9.1%	0.0%	0.0%	0.0%	0.0%	0.0%	0.0%	9.1%	9.1%	0.0%	0.0%	100.0%
Shun Fung Street	205	LD	50	30	Y	1300-1400	110	27.3%	18.2%	0.0%	9.1%	9.1%	0.0%	9.1%	9.1%	0.0%	0.0%	0.0%	0.0%	0.0%	0.0%	9.1%	9.1%	0.0%	0.0%	100.0%
Shun Fung Street	205	LD	50	30	Y	1400-1500	110	27.3%	18.2%	0.0%	9.1%	9.1%	0.0%	9.1%	9.1%	0.0%	0.0%	0.0%	0.0%	0.0%	0.0%	9.1%	9.1%	0.0%	0.0%	100.0%
Shun Fung Street	205	LD	50	30	Y	1500-1600	110	27.3%	18.2%	0.0%	9.1%	9.1%	0.0%	9.1%	9.1%	0.0%	0.0%	0.0%	0.0%	0.0%	0.0%	9.1%	9.1%	0.0%	0.0%	100.0%
Shun Fung Street	205	LD	50	30	Y	1600-1700	110	27.3%	18.2%	0.0%	9.1%	9.1%	0.0%	9.1%	9.1%	0.0%	0.0%	0.0%	0.0%	0.0%	0.0%	9.1%	9.1%	0.0%	0.0%	100.0%
Shun Fung Street	205	LD	50	30	Y	1700-1800	110	27.3%	18.2%	0.0%	9.1%	9.1%	0.0%	9.1%	9.1%	0.0%	0.0%	0.0%	0.0%	0.0%	0.0%	9.1%	9.1%	0.0%	0.0%	100.0%
Shun Fung Street	205	LD	50	30	Y	1800-1900	110	27.3%	18.2%	0.0%	9.1%	9.1%	0.0%	9.1%	9.1%	0.0%	0.0%	0.0%	0.0%	0.0%	0.0%	9.1%	9.1%	0.0%	0.0%	100.0%
Shun Fung Street	205	LD	50	30	Y	1900-2000	110	27.3%	18.2%	0.0%	9.1%	9.1%	0.0%	9.1%	9.1%	0.0%	0.0%	0.0%	0.0%	0.0%	0.0%	9.1%	9.1%	0.0%	0.0%	100.0%
Shun Fung Street	205	LD	50	30	Y	2000-2100	90	33.3%	11.1%	0.0%	11.1%	11.1%	0.0%	11.1%	0.0%	0.0%	0.0%	0.0%	0.0%	0.0%	0.0%	11.1%	11.1%	0.0%	0.0%	100.0%
Shun Fung Street	205	LD	50	30	Y	2100-2200	100	30.0%	20.0%	0.0%	10.0%	10.0%	0.0%	10.0%	0.0%	0.0%	0.0%	0.0%	0.0%	0.0%	0.0%	10.0%	10.0%	0.0%	0.0%	100.0%
Shun Fung Street	205	LD	50	30	Y	2200-2300	90	33.3%	11.1%	0.0%	11.1%	11.1%	0.0%	11.1%	0.0%	0.0%	0.0%	0.0%	0.0%	0.0%	0.0%	11.1%	11.1%	0.0%	0.0%	100.0%
Shun Fung Street	205	LD	50	30	Y	2300-0000	80	25.0%	12.5%	0.0%	12.5%	12.5%	0.0%	12.5%	0.0%	0.0%	0.0%	0.0%	0.0%	0.0%	0.0%	12.5%	12.5%	0.0%	0.0%	100.0%
Yuk Yat Street	206	LD	50	30	Y	0000-0100	90	33.3%	22.2%	0.0%	11.1%	11.1%	0.0%	0.0%	0.0%	0.0%	0.0%	0.0%	0.0%	0.0%	0.0%	11.1%	11.1%	0.0%	0.0%	100.0%
Yuk Yat Street	206	LD	50	30	Y	0100-0200	60	33.3%	16.7%	0.0%	16.7%	16.7%	0.0%	0.0%	0.0%	0.0%	0.0%	0.0%	0.0%	0.0%	0.0%	0.0%	16.7%	0.0%	0.0%	100.0%
Yuk Yat Street	206	LD	50	30	Y	0200-0300	60	33.3%	16.7%	0.0%	16.7%	16.7%	0.0%	0.0%	0.0%	0.0%	0.0%	0.0%	0.0%	0.0%	0.0%	0.0%	16.7%	0.0%	0.0%	100.0%
Yuk Yat Street	206	LD	50	30	Y	0300-0400	60	33.3%	16.7%	0.0%	16.7%	16.7%	0.0%	0.0%	0.0%	0.0%	0.0%	0.0%	0.0%	0.0%	0.0%	0.0%	16.7%	0.0%	0.0%	100.0%
Yuk Yat Street	206	LD	50	30	Y	0400-0500	60	33.3%	16.7%	0.0%	16.7%	16.7%	0.0%	0.0%	0.0%	0.0%	0.0%	0.0%	0.0%	0.0%	0.0%	0.0%	16.7%	0.0%	0.0%	100.0%
Yuk Yat Street	206	LD	50	30	Y	0500-0600	70	28.6%	14.3%	0.0%	14.3%	14.3%	0.0%	0.0%	0.0%	0.0%	0.0%	0.0%	0.0%	0.0%	0.0%	14.3%	14.3%	0.0%	0.0%	100.0%
Yuk Yat Street	206	LD	50	30	Y	0600-0700	100	30.0%	20.0%	0.0%	10.0%	10.0%	0.0%	0.0%	10.0%	0.0%	0.0%	0.0%	0.0%	0.0%	0.0%	10.0%	10.0%	0.0%	0.0%	100.0%
Yuk Yat Street	206	LD	50	30	Y	0700-0800	180	33.3%	16.7%	0.0%	5.6%	5.6%	5.6%	5.6%	5.6%	0.0%	5.6%	0.0%	0.0%	5.6%	0.0%	5.6%	5.6%	0.0%	0.0%	100.0%
Yuk Yat Street	206	LD	50	30	Y	0800-0900	220	36.4%	18.2%	0.0%	9.1%	4.5%	4.5%	4.5%	4.5%	0.0%	4.5%	0.0%	0.0%	4.5%	0.0%	4.5%	4.5%	0.0%	0.0%	100.0%
Yuk Yat Street	206	LD	50	30	Y	0900-1000	210	33.3%	19.0%	0.0%	9.5%	4.8%	4.8%	4.8%	4.8%	0.0%	4.8%	0.0%	0.0%	4.8%	0.0%	4.8%	4.8%	0.0%	0.0%	100.0%
Yuk Yat Street	206	LD	50	30	Y	1000-1100	210	33.3%	19.0%	0.0%	9.5%	4.8%	4.8%	4.8%	4.8%	0.0%	4.8%	0.0%	0.0%	4.8%	0.0%	4.8%	4.8%	0.0%	0.0%	100.0%
Yuk Yat Street	206	LD	50	30	Y	1100-1200	210	33.3%	19.0%	0.0%	9.5%	4.8%	4.8%	4.8%	4.8%	0.0%	4.8%	0.0%	0.0%	4.8%	0.0%	4.8%	4.8%	0.0%	0.0%	100.0%
Yuk Yat Street	206	LD	50	30	Y	1200-1300	70	28.6%	14.3%	0.0%	14.3%	14.3%	0.0%	14.3%	0.0%	0.0%	0.0%	0.0%	0.0%	0.0%	0.0%	0.0%	14.3%	0.0%	0.0%	100.0%
Yuk Yat Street	206	LD	50	30	Y	1300-1400	70	28.6%	14.3%	0.0%	14.3%	14.3%	0.0%	14.3%	0.0%	0.0%	0.0%	0.0%	0.0%	0.0%	0.0%	0.0%	14.3%	0.0%	0.0%	100.0%
Yuk Yat Street	206	LD	50	30	Y	1400-1500	70	28.6%	14.3%	0.0%	14.3%	14.3%	0.0%	14.3%	0.0%	0.0%	0.0%	0.0%	0.0%	0.0%	0.0%	0.0%	14.3%	0.0%	0.0%	100.0%
Yuk Yat Street	206	LD	50	30	Y	1500-1600	70	28.6%	14.3%	0.0%	14.3%	14.3%	0.0%	14.3%	0.0%	0.0%	0.0%	0.0%	0.0%	0.0%	0.0%	0.0%	14.3%	0.0%	0.0%	100.0%
Yuk Yat Street	206	LD	50	30	Y	1600-1700	70	28.6%	14.3%	0.0%	14.3%	14.3%	0.0%	14.3%	0.0%	0.0%	0.0%	0.0%	0.0%	0.0%	0.0%	0.0%	14.3%	0.0%	0.0%	100.0%
Yuk Yat Street	206	LD	50	30	Y	1700-1800	70	28.6%	14.3%	0.0%	14.3%	14.3%	0.0%	14.3%	0.0%	0.0%	0.0%	0.0%	0.0%	0.0%	0.0%	0.0%	14.3%	0.0%	0.0%	100.0%
Yuk Yat Street	206	LD	50	30	Y	1800-1900	80	37.5%	12.5%	0.0%	12.5%	12.5%	0.0%	12.5%	0.0%	0.0%	0.0%	0.0%	0.0%	0.0%	0.0%	0.0%	12.5%	0.0%	0.0%	100.0%
Yuk Yat Street	206	LD	50	30	Y	1900-2000	70	28.6%	14.3%	0.0%	14.3%	14.3%	0.0%	14.3%	0.0%	0.0%	0.0%	0.0%	0.0%	0.0%	0.0%	0.0%	14.3%	0.0%	0.0%	100.0%
Yuk Yat Street	206	LD	50	30	Y	2000-2100	70	28.6%	14.3%	0.0%	14.3%	14.3%	0.0%	14.3%	0.0%	0.0%	0.0%	0.0%	0.0%	0.0%	0.0%	0.0%	14.3%	0.0%	0.0%	100.0%
Yuk Yat Street	206	LD	50	30	Y	2100-2200	70	28.6%	14.3%	0.0%	14.3%	14.3%	0.0%	14.3%	0.0%	0.0%	0.0%	0.0%	0.0%	0.0%	0.0%	0.0%	14.3%	0.0%	0.0%	100.0%
Yuk Yat Street	206	LD	50	30	Y	2200-2300	70	28.6%	14.3%	0.0%	14.3%	14.3%	0.0%	14.3%	0.0%	0.0%	0.0%	0.0%	0.0%	0.0%	0.0%	0.0%	14.3%	0.0%	0.0%	100.0%
Yuk Yat Street	206	LD	50	30	Y	2300-0000	70	28.6%	14.3%	0.0%	14.3%	14.3%	0.0%	14.3%	0.0%	0.0%	0.0%	0.0%	0.0%	0.0%	0.0%	0.0%	14.3%	0.0%	0.0%	100.0%
Mei King Street	207	LD	50	30	Y	0000-0100	50	20.0%	20.0%	0.0%	20.0%	20.0%	0.0%	0.0%	0.0%	0.0%	0.0%	0.0%	0.0%	0.0%	0.0%	0.0%	20.0%	0.0%	0.0%	100.0%
Mei King Street	207	LD	50	30	Y	0100-0200	50	20.0%	20.0%	0.0%	20.0%	20.0%	0.0%	0.0%	0.0%	0.0%	0.0%	0.0%	0.0%	0.0%	0.0%	0.0%	20.0%	0.0%	0.0%	100.0%
Mei King Street	207	LD	50	30	Y	0200-0300	40	25.0%	25.0%	0.0%	25.0%	25.0%	0.0%	0.0%	0.0%	0.0%	0.0%	0.0%	0.0%	0.0%	0.0%	0.0%	0.0%	0.0%	0.0%	100.0%
Mei King Street	207	LD	50	30	Y	0300-0400	30	33.3%	33.3%	0.0%	33.3%	0.0%	0.0%	0.0%	0.0%	0.0%	0.0%	0.0%	0.0%	0.0%	0.0%	0.0%	0.0%	0.0%	0.0%	100.0%
Mei King Street	207	LD	50	30	Y	0400-0500	30	33.3%	33.3%	0.0%	33.3%	0.0%	0.0%	0.0%	0.0%	0.0%	0.0%	0.0%	0.0%	0.0%	0.0%	0.0%	0.0%	0.0%	0.0%	100.0%
Mei King Street	207	LD	50	30	Y	0500-0600	40	25.0%	25.0%	0.0%	25.0%	25.0%	0.0%	0.0%	0.0%	0.0%	0.0%	0.0%	0.0%	0.0%	0.0%	0.0%	0.0%	0.0%	0.0%	100.0%
Mei King Street	207	LD	50	30	Y	0600-0700	50	20.0%	20.0%	0.0%	20.0%	20.0%	0.0%	0.0%	0.0%	0.0%	0.0%	0.0%	0.0%	0.0%	0.0%	0.0%	20.0%	0.0%	0.0%	100.0%
Mei King Street	207	LD	50	30	Y	0700-0800	70	28.6%	14.3%	0.0%	14.3%	14.3%	0.0%	14.3%	0.0%	0.0%	0.0%	0.0%	0.0%	0.0%	0.0%	0.0%	14.3%	0.0%	0.0%	100.0%
Mei King Street	207	LD	50	30	Y	0800-0900	70	28.6%	14.3%	0.0%	14.3%	14.3%	0.0%	14.3%	0.0%	0.0%	0.0%	0.0%	0.0%	0.0%	0.0%	0.0%	14.3%	0.0%	0.0%	100.0%
Mei King Street	207	LD	50	30	Y	0900-1000	70	28.6%	14.3%	0.0%	14.3%	14.3%	0.0%	14.3%	0.0%	0.0%	0.0%	0.0%	0.0%	0.0%	0.0%	0.0%	14.3%	0.0%	0.0%	100.0%
Mei King Street	207	LD	50	30	Y	1000-1100	70	28.6%	14.3%	0.0%	14.3%	14.3%	0.0%	14.3%	0.0%	0.0%	0.0%	0.0%	0.0%	0.0%	0.0%	0.0%	14.3%	0.0%	0.0%	100.0%
Mei King Street	207	LD	50	30	Y	1100-1200	70	28.6%	14.3%	0.0%	14.3%	14.3%	0.0%	14.3%	0.0%	0.0%	0.0%	0.0%	0.0%	0.0%	0.0%	0.0%	14.3%	0.0%	0.0%	100.0%
Mei King Street	207	LD	50	30	Y	1200-1300	110	36.4%	18.2%	0.0%	9.1%	9.1%	0.0%	9.1%	0.0%	0.0%	9.1%	0.0%	0.0%	0.0%	0.0%	0.0%	9.1%	0.0%	0.0%	100.0%
Mei King Street	207	LD	50	30	Y	1300-1400	110	36.4%	18.2%	0.0%	9.1%	9.1%	0.0%	9.1%	0.0%	0.0%	9.1%	0.0%	0.0%	0.0%	0.0%	0.0%	9.1%	0.0%	0.0%	100.0%
Mei King Street	207	LD	50	30	Y	1400-1500	110	36.4%	18.2%	0.0%	9.1%	9.1%	0.0%	9.1%	0.0%	0.0%	9.1%	0.0%	0.0%	0.0%	0.0%	0.0%	9.1%	0.0%	0.0%	100.0%
Mei King Street	207	LD	50	30	Y	1500-1600	110	36.4%	18.2%	0.0%	9.1%	9.1%	0.0%	9.1%	0.0%	0.0%	9.1%	0.0%	0.0%	0.0%	0.0%	0.0%	9.1%	0.0%	0.0%	100.0%
Mei King Street	207	LD	50	30	Y	1600-1700	110	36.4%	18.2%	0.0%	9.1%	9.1%	0.0%	9.1%	0.0%	0.0%	9.1%	0.0%	0.0%	0.0%	0.0%	0.0%	9.1%	0.0%	0.0%	100.0%
Mei King Street	207	LD	50	30	Y	1700-1800	110	36.4%	18.2%	0.0%	9.1%	9.1%	0.0%	9.1%	0.0%	0.0%	9.1%	0.0%	0.0%	0.0%	0.0%	0.0%	9.1%	0.0%	0.0%	100.0%
Mei King Street	207	LD	50	30	Y	1800-1900	110

Road Name	Road ID	Road Type	Speed Limit (km/hr)	Average Speed (km/hr)	Start Emission Estimated by Broad Brush Approach (Y/N)	Hour	Total Vehicles (Veh/hr)	01 - Private Cars	02 - Taxi	03 - Light Goods Vehicles <=2.5t	04 - Light Goods Vehicles 2.5-3.5t	05 - Light Goods Vehicles >3.5t	06 - Medium Goods Vehicles <=15t	07 - Medium Goods Vehicles 15-24t	08 - Public Light Buses	09 - Private Light Bus <=3.5t	10 - Private Light Bus >3.5t	11 - Non-franchised Bus<=6.4t	12 - Non-franchised Bus 6.4-15t	13 - Non-franchised Bus 15-24t	14 - Franchised Bus Single Deck	15 - Franchised Bus Double Deck	16 - Motorcycles	17 - Heavy Goods Vehicles >24t	18 - Non-franchised Bus >24t	Total
								PC	TAXI	LGV3	LGV4	LGV6	HGV7	HGV8	PLB	PV4	PV5	NFB6	NFB7	NFB8	FBSD	FBDD	MC	HGV9	NFB9	
Mei Kwong Street	209	LD	50	30	Y	2300-0000	40	25.0%	25.0%	0.0%	25.0%	0.0%	0.0%	0.0%	0.0%	0.0%	0.0%	0.0%	0.0%	0.0%	0.0%	0.0%	25.0%	0.0%	0.0%	100.0%
To Kwa Wan Road	210	DD	50	40	Y	0000-0100	340	32.4%	17.6%	0.0%	11.8%	5.9%	2.9%	2.9%	0.0%	0.0%	2.9%	0.0%	0.0%	2.9%	0.0%	8.8%	5.9%	2.9%	0.0%	100.0%
To Kwa Wan Road	210	DD	50	40	Y	0100-0200	240	33.3%	16.7%	0.0%	12.5%	4.2%	4.2%	4.2%	0.0%	0.0%	4.2%	0.0%	0.0%	4.2%	0.0%	8.3%	4.2%	4.2%	0.0%	100.0%
To Kwa Wan Road	210	DD	50	40	Y	0200-0300	170	35.3%	17.6%	0.0%	11.8%	5.9%	5.9%	5.9%	0.0%	0.0%	5.9%	0.0%	0.0%	0.0%	0.0%	5.9%	5.9%	0.0%	0.0%	100.0%
To Kwa Wan Road	210	DD	50	40	Y	0300-0400	150	26.7%	13.3%	0.0%	13.3%	6.7%	6.7%	6.7%	0.0%	0.0%	6.7%	0.0%	0.0%	0.0%	0.0%	13.3%	6.7%	0.0%	0.0%	100.0%
To Kwa Wan Road	210	DD	50	40	Y	0400-0500	150	26.7%	13.3%	0.0%	13.3%	6.7%	6.7%	6.7%	0.0%	0.0%	6.7%	0.0%	0.0%	0.0%	0.0%	13.3%	6.7%	0.0%	0.0%	100.0%
To Kwa Wan Road	210	DD	50	40	Y	0500-0600	210	28.6%	14.3%	0.0%	9.5%	4.8%	4.8%	4.8%	4.8%	0.0%	4.8%	0.0%	0.0%	0.0%	0.0%	19.0%	4.8%	0.0%	0.0%	100.0%
To Kwa Wan Road	210	DD	50	40	Y	0600-0700	420	28.6%	14.3%	0.0%	9.5%	4.8%	2.4%	2.4%	4.8%	0.0%	2.4%	0.0%	0.0%	2.4%	0.0%	21.4%	4.8%	2.4%	0.0%	100.0%
To Kwa Wan Road	210	DD	50	39	Y	0700-0800	730	31.5%	18.4%	1.4%	9.6%	4.1%	1.4%	1.4%	5.5%	1.4%	1.4%	1.4%	1.4%	1.4%	0.0%	16.4%	4.1%	1.4%	0.0%	100.0%
To Kwa Wan Road	210	DD	50	39	Y	0800-0900	810	34.6%	18.5%	1.2%	11.1%	3.7%	1.2%	1.2%	4.9%	1.2%	1.2%	1.2%	1.2%	1.2%	0.0%	12.3%	3.7%	1.2%	0.0%	100.0%
To Kwa Wan Road	210	DD	50	39	Y	0900-1000	730	34.2%	17.8%	1.4%	11.0%	4.1%	1.4%	1.4%	4.1%	1.4%	1.4%	1.4%	1.4%	1.4%	0.0%	12.3%	4.1%	1.4%	0.0%	100.0%
To Kwa Wan Road	210	DD	50	39	Y	1000-1100	710	33.8%	16.9%	1.4%	11.3%	4.2%	1.4%	1.4%	4.2%	1.4%	1.4%	1.4%	1.4%	1.4%	0.0%	12.7%	4.2%	1.4%	0.0%	100.0%
To Kwa Wan Road	210	DD	50	39	Y	1100-1200	730	34.2%	17.8%	1.4%	11.0%	4.1%	1.4%	1.4%	4.1%	1.4%	1.4%	1.4%	1.4%	1.4%	0.0%	12.3%	4.1%	1.4%	0.0%	100.0%
To Kwa Wan Road	210	DD	50	40	Y	1200-1300	450	26.7%	13.3%	0.0%	8.9%	4.4%	2.2%	2.2%	6.7%	0.0%	2.2%	2.2%	2.2%	2.2%	0.0%	20.0%	4.4%	2.2%	0.0%	100.0%
To Kwa Wan Road	210	DD	50	40	Y	1300-1400	460	26.1%	15.2%	0.0%	8.7%	4.3%	2.2%	2.2%	6.5%	0.0%	2.2%	2.2%	2.2%	2.2%	0.0%	19.6%	4.3%	2.2%	0.0%	100.0%
To Kwa Wan Road	210	DD	50	40	Y	1400-1500	470	27.7%	14.9%	0.0%	8.5%	4.3%	2.1%	2.1%	6.4%	0.0%	2.1%	2.1%	2.1%	2.1%	0.0%	19.1%	4.3%	2.1%	0.0%	100.0%
To Kwa Wan Road	210	DD	50	40	Y	1500-1600	470	27.7%	14.9%	0.0%	8.5%	4.3%	2.1%	2.1%	6.4%	0.0%	2.1%	2.1%	2.1%	2.1%	0.0%	19.1%	4.3%	2.1%	0.0%	100.0%
To Kwa Wan Road	210	DD	50	40	Y	1600-1700	480	27.1%	14.6%	0.0%	10.4%	4.2%	2.1%	2.1%	6.3%	0.0%	2.1%	2.1%	2.1%	2.1%	0.0%	18.8%	4.2%	2.1%	0.0%	100.0%
To Kwa Wan Road	210	DD	50	40	Y	1700-1800	480	27.1%	14.6%	0.0%	8.3%	4.2%	2.1%	2.1%	8.3%	0.0%	2.1%	2.1%	2.1%	2.1%	0.0%	18.8%	4.2%	2.1%	0.0%	100.0%
To Kwa Wan Road	210	DD	50	40	Y	1800-1900	510	27.5%	13.7%	0.0%	9.8%	3.9%	2.0%	2.0%	7.8%	0.0%	2.0%	2.0%	2.0%	2.0%	0.0%	19.6%	3.9%	2.0%	0.0%	100.0%
To Kwa Wan Road	210	DD	50	40	Y	1900-2000	450	26.7%	15.6%	0.0%	8.9%	4.4%	2.2%	2.2%	6.7%	0.0%	2.2%	2.2%	2.2%	2.2%	0.0%	17.8%	4.4%	2.2%	0.0%	100.0%
To Kwa Wan Road	210	DD	50	40	Y	2000-2100	410	26.8%	14.6%	0.0%	9.8%	4.9%	2.4%	2.4%	4.9%	0.0%	2.4%	2.4%	2.4%	2.4%	0.0%	17.1%	4.9%	2.4%	0.0%	100.0%
To Kwa Wan Road	210	DD	50	40	Y	2100-2200	410	26.8%	14.6%	0.0%	9.8%	4.9%	2.4%	2.4%	4.9%	0.0%	2.4%	2.4%	2.4%	2.4%	0.0%	17.1%	4.9%	2.4%	0.0%	100.0%
To Kwa Wan Road	210	DD	50	40	Y	2200-2300	390	25.6%	12.8%	0.0%	10.3%	5.1%	2.6%	2.6%	5.1%	0.0%	2.6%	2.6%	2.6%	2.6%	0.0%	17.9%	5.1%	2.6%	0.0%	100.0%
To Kwa Wan Road	210	DD	50	40	Y	2300-0000	320	25.0%	12.5%	0.0%	9.4%	3.1%	3.1%	3.1%	6.3%	0.0%	3.1%	3.1%	3.1%	3.1%	0.0%	18.8%	3.1%	3.1%	0.0%	100.0%
To Kwa Wan Road	211	DD	50	40	Y	0000-0100	270	29.6%	14.8%	0.0%	11.1%	7.4%	3.7%	3.7%	3.7%	0.0%	3.7%	0.0%	0.0%	3.7%	0.0%	11.1%	3.7%	3.7%	0.0%	100.0%
To Kwa Wan Road	211	DD	50	40	Y	0100-0200	190	26.3%	15.8%	0.0%	10.5%	5.3%	5.3%	5.3%	0.0%	0.0%	5.3%	0.0%	0.0%	5.3%	0.0%	10.5%	5.3%	5.3%	0.0%	100.0%
To Kwa Wan Road	211	DD	50	40	Y	0200-0300	140	28.6%	14.3%	0.0%	14.3%	7.1%	7.1%	7.1%	0.0%	0.0%	7.1%	0.0%	0.0%	0.0%	0.0%	7.1%	7.1%	0.0%	0.0%	100.0%
To Kwa Wan Road	211	DD	50	40	Y	0300-0400	130	23.1%	15.4%	0.0%	15.4%	7.7%	7.7%	7.7%	0.0%	0.0%	0.0%	0.0%	0.0%	0.0%	0.0%	15.4%	7.7%	0.0%	0.0%	100.0%
To Kwa Wan Road	211	DD	50	40	Y	0400-0500	130	23.1%	15.4%	0.0%	15.4%	7.7%	7.7%	7.7%	0.0%	0.0%	0.0%	0.0%	0.0%	0.0%	0.0%	15.4%	7.7%	0.0%	0.0%	100.0%
To Kwa Wan Road	211	DD	50	40	Y	0500-0600	180	22.2%	11.1%	0.0%	11.1%	5.6%	5.6%	5.6%	5.6%	0.0%	5.6%	0.0%	0.0%	0.0%	0.0%	22.2%	5.6%	0.0%	0.0%	100.0%
To Kwa Wan Road	211	DD	50	40	Y	0600-0700	340	23.5%	11.8%	0.0%	8.8%	5.9%	2.9%	2.9%	5.9%	0.0%	2.9%	0.0%	0.0%	2.9%	0.0%	26.5%	2.9%	2.9%	0.0%	100.0%
To Kwa Wan Road	211	DD	50	40	Y	0700-0800	580	25.9%	13.8%	1.7%	10.3%	5.2%	1.7%	1.7%	6.9%	0.0%	1.7%	1.7%	1.7%	1.7%	0.0%	20.7%	3.4%	1.7%	0.0%	100.0%
To Kwa Wan Road	211	DD	50	39	Y	0800-0900	640	29.7%	15.6%	1.6%	12.5%	4.7%	1.6%	1.6%	6.3%	0.0%	1.6%	1.6%	1.6%	1.6%	0.0%	15.6%	3.1%	1.6%	0.0%	100.0%
To Kwa Wan Road	211	DD	50	40	Y	0900-1000	580	29.3%	15.5%	1.7%	12.1%	5.2%	1.7%	1.7%	5.2%	0.0%	1.7%	1.7%	1.7%	1.7%	0.0%	15.5%	3.4%	1.7%	0.0%	100.0%
To Kwa Wan Road	211	DD	50	40	Y	1000-1100	560	28.6%	14.3%	1.8%	12.5%	5.4%	1.8%	1.8%	5.4%	0.0%	1.8%	1.8%	1.8%	1.8%	0.0%	16.1%	3.6%	1.8%	0.0%	100.0%
To Kwa Wan Road	211	DD	50	40	Y	1100-1200	570	29.8%	15.8%	1.8%	12.3%	5.3%	1.8%	1.8%	5.3%	0.0%	1.8%	1.8%	1.8%	1.8%	0.0%	14.0%	3.5%	1.8%	0.0%	100.0%
To Kwa Wan Road	211	DD	50	40	Y	1200-1300	430	25.6%	14.0%	0.0%	9.3%	4.7%	2.3%	2.3%	7.0%	0.0%	2.3%	2.3%	2.3%	2.3%	0.0%	20.9%	4.7%	2.3%	0.0%	100.0%
To Kwa Wan Road	211	DD	50	40	Y	1300-1400	440	27.3%	13.6%	0.0%	9.1%	4.5%	2.3%	2.3%	6.8%	0.0%	2.3%	2.3%	2.3%	2.3%	0.0%	20.5%	4.5%	2.3%	0.0%	100.0%
To Kwa Wan Road	211	DD	50	40	Y	1400-1500	440	27.3%	13.6%	0.0%	9.1%	4.5%	2.3%	2.3%	6.8%	0.0%	2.3%	2.3%	2.3%	2.3%	0.0%	20.5%	4.5%	2.3%	0.0%	100.0%
To Kwa Wan Road	211	DD	50	40	Y	1500-1600	440	27.3%	13.6%	0.0%	9.1%	4.5%	2.3%	2.3%	6.8%	0.0%	2.3%	2.3%	2.3%	2.3%	0.0%	20.5%	4.5%	2.3%	0.0%	100.0%
To Kwa Wan Road	211	DD	50	40	Y	1600-1700	450	26.7%	13.3%	0.0%	11.1%	4.4%	2.2%	2.2%	6.7%	0.0%	2.2%	2.2%	2.2%	2.2%	0.0%	20.0%	4.4%	2.2%	0.0%	100.0%
To Kwa Wan Road	211	DD	50	40	Y	1700-1800	460	26.1%	13.0%	0.0%	10.9%	4.3%	2.2%	2.2%	8.7%	0.0%	2.2%	2.2%	2.2%	2.2%	0.0%	19.6%	4.3%	2.2%	0.0%	100.0%
To Kwa Wan Road	211	DD	50	40	Y	1800-1900	480	27.1%	14.6%	0.0%	10.4%	4.2%	2.1%	2.1%	8.3%	0.0%	2.1%	2.1%	2.1%	2.1%	0.0%	18.8%	4.2%	2.1%	0.0%	100.0%
To Kwa Wan Road	211	DD	50	40	Y	1900-2000	430	27.9%	14.0%	0.0%	9.3%	4.7%	2.3%	2.3%	7.0%	0.0%	2.3%	2.3%	2.3%	2.3%	0.0%	18.6%	4.7%	2.3%	0.0%	100.0%
To Kwa Wan Road	211	DD	50	40	Y	2000-2100	370	27.0%	13.5%	0.0%	10.8%	5.4%	2.7%	2.7%	5.4%	0.0%	2.7%	2.7%	2.7%	2.7%	0.0%	18.9%	2.7%	2.7%	0.0%	100.0%
To Kwa Wan Road	211	DD	50	40	Y	2100-2200	370	27.0%	13.5%	0.0%	10.8%	5.4%	2.7%	2.7%	5.4%	0.0%	2.7%	2.7%	2.7%	2.7%	0.0%	18.9%	2.7%	2.7%	0.0%	100.0%
To Kwa Wan Road	211	DD	50	40	Y	2200-2300	350	25.7%	14.3%	0.0%	11.4%	5.7%	2.9%	2.9%	5.7%	0.0%	2.9%	2.9%	2.9%	2.9%	0.0%	17.1%	2.9%	2.9%	0.0%	100.0%
To Kwa Wan Road	211	DD	50	40	Y	2300-0000	310	25.8%	12.9%	0.0%	9.7%	3.2%	3.2%	3.2%	6.5%	0.0%	3.2%	3.2%	0.0%	3.2%	0.0%	19.4%	3.2%	3.2%	0.0%	100.0%
Kwei Chow Street	212	LD	50	30	Y	0000-0100	120	33.3%	16.7%	0.0%	8.3%	8.3%	0.0%	8.3%	0.0%	0.0%	8.3%	0.0%	0.0%	0.0%	0.0%	8.3%	8.3%	0.0%	0.0%	100.0%
Kwei Chow Street	212	LD	50	30	Y	0100-0200	110	27.3%	18.2%	0.0%	9.1%	9.1%	0.0%	9.1%	0.0%	0.0%	9.1%	0.0%	0.0%	0.0%	0.0%	9.1%	9.1%	0.0%	0.0%	100.0%
Kwei Chow Street	212	LD	50	30	Y	0200-0300	70	28.6%	14.3%	0.0%	14.3%	14.3%	0.0%	0.0%	0.0%	0.0%	0.0%	0.0%	0.0%	0.0%	0.0%	14.3%	14.3%	0.0%	0.0%	100.0%
Kwei Chow Street	212	LD	50	30	Y	0300-0400	70	28.6%	14.3%	0.0%	14.3%	14.3%	0.0%	0.0%	0.0%	0.0%	0.0%	0.0%	0.0%	0.0%	0.0%	14.3%	14.3%	0.0%	0.0%	100.0%
Kwei Chow Street	212	LD	50	30	Y	0400-0500	70	28.6%	14.3%	0.0%	14.3%	14.3%	0.0%	0.0%	0.0%	0.0%	0.0%	0.0%	0.0%	0.0%	0.0%	14.3%	14.3%	0.0%	0.0%	100.0%
Kwei Chow Street	212	LD	50	30	Y	0500-0600	70	28.6%	14.3%	0.0%	14.3%	14.3%	0.0%	0.0%	0.0%	0.0%	0.0%	0.0%	0.0%	0.0%	0.0%	14.3%	14.3%	0.0%	0.0%	100.0%
Kwei Chow Street	212	LD	50	30	Y	0600-0700	150	33.3%	20.0%	0.0%	6.7%	6.7%	0.0%	6.7%	6.7%	0.0%	6.7%	0.0%	0.0%	0.0%	0.0%	6.7%	6.7%	0.0%	0.0%	100.0%
Kwei Chow Street	212	LD	50	30	Y	0700-0800	250	36.0%	20.0%	0.0%	8.0%	4.0%	4.0%	4.0%	4.0%	0.0%	4.0%	4.0%	0.0%	4.0%	0.0%	4.0%	4.0%	0.0%	0.0%	100.0%
Kwei Chow Street	212	LD	50	30	Y	0800-0900	290	37.9%	20.7%	0.0%	6.9%	3.4%	3.4%	3.4%	3.4%	0.0%	3.4%	3.4%	0.0%	3.4%	0.0%	3.4%	6.9%	0.0%	0.0%	100.0%
Kwei Chow Street	212	LD	50	30	Y	0900-1000	250	36.0%	20.0%	0.0%	8.0%	4.0%	4.0%	4.0%	4.0%	0.0%	4.0%	4.0%	0.0%	4.0%	0.0%	4.0%	4.0%	0.0%	0.0%	100.0%
Kwei Chow Street	212	LD	50	30	Y	1000-1100	250	36.0%	20.0%	0.0%	8.0%	4.0%	4.0%	4.0%	4.0%	0.0%	4.0%	4.0%	0.0%	4.0%	0.0%	4.0%	4.0%	0.0%	0.0%	100.0%
Kwei Chow Street	212	LD	50	30	Y	1100-1200	260	38.5%	19.2%	0.0%	7.7%	3.8%	3.8%	3.8%	3.8%	0.0%	3.8%	3.8%	0.0%	3.8%	0.0%	3.8%	3.8%	0.0%	0.0%	100.0%
Kwei Chow Street	212	LD	50	30	Y	1200-1300	110	27.3%	18.2%	0.0%	9.1%	9.1%	0.0%	9.1%	9.1%	0.0%	0.0%	0.0%	0.0%	0.0%	0.0%	9.1%	9.1%	0.0%	0.0%	100.0%
Kwei Chow Street	212	LD	50	30	Y	1300-1400	110	27.3%	18.2%	0.0%	9.1%	9.1%	0.0%	9.1%	9.1%	0.0%	0.0%	0.0%	0.0%	0.0%	0.0%	9.1%	9.1%	0.0%	0.0%	100.0%
Kwei Chow Street	212	LD	50	30	Y	1400-1500	110	27.3%	18.2%	0.0%	9.1%	9.1%	0.0%	9.1%	9.1%	0.0%	0.0%	0.0%	0.0%	0.0%	0.0%	9.1%	9.1%	0.0%	0.0%	100.0%
Kwei Chow Street	212	LD	50	30	Y	1500-1600	110	27.3%	18.2%	0.0%	9.1%	9.1%	0.0%	9.1%	9.1%	0.0%	0.0%	0.0%	0.0%	0.0%	0.0%	9.1%	9.1%	0.0%	0.0%	100.0%
Kwei Chow Street	212	LD	50	30	Y	1600-1700	110	27.3%	18.2%	0.0%	9.1%	9.1%	0.0%	9.1%	9.1%	0.0%	0.0%	0.0%	0.0%	0.0%	0.0%	9.1%	9.1%	0.0%	0.0%	100.0%
Kwei Chow Street	212	LD	50	30	Y	1700-1800	110	27.3%	18.2%	0.0%	9.1%	9.1%	0.0%	9.1%	9.1%	0.0%	0.0%	0.0%	0.0%	0.0%	0.0%	9.1%	9.1%	0.0%	0.0%	100.0%
Kwei Chow Street	212	LD	50	30	Y	1800-1900	110	27.3%	18.2%	0.0%	9.1%	9.1%	0.0%	9.1%	9.1%	0.0%	0.0%	0.0%	0.0%	0.0%	0.0%	9.1%	9.1%	0.0%	0.0%	100.0%
Kwei Chow Street	212	LD	50	30	Y	1900-2000	110	27.3%	18.2%	0.0%	9.1%	9.1%	0.0%	9.1%	9.1%	0.0%	0.0%	0.0%	0.0%	0.0%	0.0%	9.1%	9.1%	0.0%	0.0%	100.0%
Kwei Chow Street	212	LD	50	30	Y	2000-2100	90	22.2%	11.1%	0.0%	11.1%	11.1%	0.0%	11.1%	11.1%	0.0%	0.0%	0.0%	0.0%	0.0%	0.0%	11.1%	11.1%	0.0%	0.0%	100.0%
Kwei Chow Street	212	LD	50	30	Y	2100-2200	110	27.3%	18.2%	0.0%	9.1%	9.1%	0.0%	9.1%	9.1%	0.0%	0.0%	0.0%	0.0%	0.0%	0.0%	9.1%	9.1%	0.0%	0.0%	100.0%
Kwei Chow Street	212	LD	50	30	Y	2200-2300	90	22.2%	11.1%	0.0%	11.1%	11.1%	0.0%	11.1%	11.1%	0.0%	0.0%	0.0%	0.0%	0.0%	0.0%	11.1%	11.1%	0.0%	0.0%	100.0%
Kwei Chow Street	212	LD	50	30	Y	2300-0000	90	22.2%	11.1%	0.0%	11.1%	11.1%	0.0%	11.1%	11.1%	0.0%	0.0%	0.0%	0.0%	0.0%	0.0%	11.1%	11.1%	0.0%	0.0%	100.0%
Kwei Chow Street	213	LD	50	30	Y	0000-0100	190	36.8%	21.1%	0.0%	10.5%	5.3%	5.3%	5.3%	0.0%	0.0%	5.3%	0.0%	0.0%	0.0%	0.0%	5.3%	5.3%	0.0%	0.0%	100.0%
Kwei Chow Street	213	LD	50	30	Y	0100-0200	150	33.3%	20.0%	0.0%	13.3%	6.7%	6.7%	6.7%	0.0%	0.0%	6.7%	0.0%	0.0%	0.0%	0.0%	6.7%	6.7%	0.0%	0.0%	100.0%
Kwei Chow Street	213	LD	50	30	Y	0200-0300	110	36.4%	18.2%	0.0%	9.1%	9.1%	0.0%	9.1%	0.0%	0.0%	9.1%	0.0%	0.0%	0.0%	0.0%	9.1%	9.1%	0.0%	0.0%	100.0%
Kwei Chow Street	213	LD	50	30	Y	0300-0400	90	33.3%	22.2%	0.0%	11.1%	11.1%	0.0%	11.1%	0.0%	0.0%	0.0%	0.0%	0.0%	0.0%	0.0%	11.1%	11.1%	0.0%	0.0%	100.0%
Kwei Chow Street	213	LD	50	30	Y	0400-0500	90	33.3%	22.2%	0.0%	11.1%	11.1%	0.0%	11.1%	0.0%	0.0%	0.0%	0.0%	0.0%	0.0%	0.0%	11.1%	11.1%	0.0%	0.0%	100.0%
Kwei Chow Street	213	LD	50	30	Y	0500-0600	120	33.3%	16.7%	0.0%	8.3%	8.3%	0.0%	8.3%	0.0%	0.0%	8.3%	0.0%	0.0%	0.0%	0.0%	8.3%	8.3%	0.0%	0.0%	100.0%
Kwei Chow Street	213	LD	50	30	Y	0600-0700	200	35.0%	20.0%	0.0%	10.0%	5.0%	5.0%	5.0%	5.0%	0.0%	5.0%	0.0%	0.0%	0.0%	0.0%	5.0%	5.0%	0.0%	0.0%	100.0%
Kwei Chow Street	213	LD	50	29	Y	0700-0800	380	36.8%	18.4%	0.0%	10.5%	5.3%	2.6%	2.6%	2.6%	0.0%	2.6%	2.6%	2.6%	2.6%	0.0%	2.6%	5.3%	2.6%	0.0%	100.0%
Kwei Chow Street	213	LD	50	28	Y	0800-0900	450	40.0%	20.0%	0.0%	11.1%	4.4%	2.2%	2.2%	2.2%	0.0%	2.2%	2.2%	2.2%	2.2%	0.0%	2.2%	4.4%	2.2%	0.0%	100.0%
Kwei Chow Street	213	LD	50	28	Y	0900-1000	420	38.1%	19.0%	0.0%	11.9%	4.8%	2.4%	2.4%	2.4%	0.0%	2.4%	2.4%	2.4%	2.4%	0.0%	2.4%	4.8%	2.4%	0.0%	100.0%
Kwei Chow Street	213	LD	50	28	Y	1000-1100	410	36.6%	19.5%	0.0%	12.2%	4.9%	2.4%	2.4%	2.4%	0.0%	2.4%	2.4%	2.4%	2.4%	0.0%	2.4%	4.9%	2.4%	0.0%	100.0%
Kwei Chow Street	213	LD	50	28	Y	1100-1200	420	38.1%	19.0%	0.0%	11.9%	4.8%	2.4%	2.4%	2.4%	0.0%	2.4%	2.4%	2.4%	2.4%	0.0%	2.4%	4.8%	2.4%	0.0%	100.0%
Kwei Chow Street	213	LD	50	29	Y	1200-1300	350	37.1%	20.0%	0.0%	11.4%	5.7%	2.9%	2.9%	0.0%	0.0%	2.9%	2.9%	2.9%	2.9%	0.0%	0.0%	5.7%	2.9%	0.0%	100.0%
Kwei Chow Street	213	LD	50	29	Y	1300-1400	350	37.1%	20.0%	0.0%	11.4%	5.7%	2.9%	2.9%	0.0%	0.0%	2.9%	2.9%	2.9%	2.9%	0.0%	0.0%	5.7%	2.9%	0.0%	100.0%
Kwei Chow Street	213	LD	50	29	Y	1400-1500	360	36.1%	19.4%	0.0%	13.9%	5.6%	2.8%	2.8%	0.0%	0.0%	2.8%	2.8%	2.8%	2.8%	0.0%	0.0%	5.6%	2.8%	0.0%	100.0%
Kwei Chow Street	213	LD	50	29	Y	1500-1600	360	36.1%	19.4%	0.0%	13.9%	5.6%	2.8%	2.8%	0.0%	0.0%	2.8%	2.8%	2.8%	2.8%	0.0%	0.0%	5.6%	2.8%	0.0%	100.0%
Kwei Chow Street	213	LD	50	29	Y	1600-1700	370	37.8%	18.9%	0.0%	13.5%	5.4%	2.7%	2.7%	0.0%	0.0%	2.7%	2.7%	2.7%	2.7%	0.0%	0.0%	5.4%	2.7%	0.0%	100.0%
Kwei Chow Street	213	LD	50	29	Y	1700-1800	360	36.1%	19.4%	0.0%	13.9%	5.6%	2.8%	2.8%	0.0%	0.0%	2.8%	2.8%	2.8%	2.8%	0.0%	0.0%	5.6%	2.8%	0.0%	100.0%
Kwei Chow Street	213	LD	50	29	Y	1800-1900	370	37.8%	18.9%	0.0%	13.5%	5.4%	2.7%	2.7%	0.0%	0.0%	2.7%	2.7%	2.7%	2.7%	0.0%	0.0%	5.4%	2.7%	0.0%	100.0%
Kwei Chow Street	213	LD	50	29	Y	1900-2000	350	37.1%	20.0%	0.0%	11.4%	5.7%	2.9%	2.9%	0.0%	0.0%	2.9%	2.9%	2.9%	2.9%	0.0%	0.0%	5.7%	2.9%	0.0%	100.0%
Kwei Chow Street	213	LD	50	29	Y	2000-2100	320	34.4%	18.8%	0.0%	12.5%	6.3%	3.1%	3.1%	0.0%	0.0%	3.1%	3.1%	3.1%	3.1%	0.0%	0.0%	6.3%	3.1%	0.0%	100.0%
Kwei Chow Street	213	LD	50	29	Y	2100-2200	320	34.4%	18.8%	0.0%	12.5%	6.3%	3.1%	3.1%	0.0%	0.0%	3.1%	3.1%	3.1%	3.1%	0.0%	0.0%	6.3%	3.1%	0.0%	100.0%
Kwei Chow Street	213	LD	50	29	Y	2200-2300	300	33.3%	16.7%	0.0%	13.3%	6.7%	3.3%	3.3%	0.0%	0.0%	3.3%	3.3%	3.3%	3.3%	0.0%	0.0%	6.7%	3.3%	0.0%	100.0%
Kwei Chow Street	213	LD	50	30	Y	2300-0000	250	32.0%	20.0%	0.0%	12.0%	4.0%	4.0%	4.0%	0.0%	0.0%	4.0%	4.0%	4.0%	4.0%	0.0%	0.0%	4.0%	4.0%	0.0%	100.0%
Kwei Chow Street	214	LD	50	30	Y	0000-0100	190	36.8%	21.1%	0.0%	10.5%	5.3%	5.3%	5.3%	0.0%	0.0%	5.3%	0.0%	0.0%	0.0%	0.0%	5.3%	5.3%	0.0%	0.0%	100.0%
Kwei Chow Street	214	LD	50	30	Y	0100-0200	150	33.3

Road Name	Road ID	Road Type	Speed Limit (km/hr)	Average Speed (km/hr)	Start Emission Estimated by Broad Brush Approach (Y/N)	Hour	Total Vehicles (Veh/hr)	01 - Private Cars	02 - Taxi	03 - Light Goods Vehicles <=2.5t	04 - Light Goods Vehicles 2.5-3.5t	05 - Light Goods Vehicles >3.5t	06 - Medium Goods Vehicles <=15t	07 - Medium Goods Vehicles 15-24t	08 - Public Light Buses	09 - Private Light Bus <=3.5t	10 - Private Light Bus >3.5t	11 - Non-franchised Bus<=6.4t	12 - Non-franchised Bus 6.4-15t	13 - Non-franchised Bus 15-24t	14 - Franchised Bus Single Deck	15 - Franchised Bus Double Deck	16 - Motorcycles	17 - Heavy Goods Vehicles >24t	18 - Non-franchised Bus >24t	Total
								PC	TAXI	LGV3	LGV4	LGV6	HGV7	HGV8	PLB	PV4	PV5	NFB6	NFB7	NFB8	FBSD	FBDD	MC	HGV9	NFB9	
Wai King Street	216	LD	50	30	Y	0700-0800	280	35.7%	17.9%	0.0%	14.3%	7.1%	3.6%	3.6%	0.0%	0.0%	3.6%	3.6%	0.0%	3.6%	0.0%	0.0%	3.6%	3.6%	0.0%	100.0%
Wai King Street	216	LD	50	29	Y	0800-0900	330	36.4%	18.2%	0.0%	15.2%	6.1%	3.0%	3.0%	0.0%	0.0%	3.0%	3.0%	0.0%	3.0%	0.0%	0.0%	6.1%	3.0%	0.0%	100.0%
Wai King Street	216	LD	50	29	Y	0900-1000	300	33.3%	20.0%	0.0%	13.3%	6.7%	3.3%	3.3%	0.0%	0.0%	3.3%	3.3%	0.0%	3.3%	0.0%	0.0%	6.7%	3.3%	0.0%	100.0%
Wai King Street	216	LD	50	29	Y	1000-1100	280	35.7%	17.9%	0.0%	14.3%	7.1%	3.6%	3.6%	0.0%	0.0%	3.6%	3.6%	0.0%	3.6%	0.0%	0.0%	3.6%	3.6%	0.0%	100.0%
Wai King Street	216	LD	50	29	Y	1100-1200	310	35.5%	19.4%	0.0%	12.9%	6.5%	3.2%	3.2%	0.0%	0.0%	3.2%	3.2%	0.0%	3.2%	0.0%	0.0%	6.5%	3.2%	0.0%	100.0%
Wai King Street	216	LD	50	29	Y	1200-1300	340	35.3%	17.6%	0.0%	11.8%	5.9%	2.9%	2.9%	0.0%	0.0%	2.9%	2.9%	0.0%	2.9%	0.0%	2.9%	5.9%	2.9%	0.0%	100.0%
Wai King Street	216	LD	50	29	Y	1300-1400	340	35.3%	17.6%	0.0%	11.8%	5.9%	2.9%	2.9%	0.0%	0.0%	2.9%	2.9%	0.0%	2.9%	0.0%	2.9%	5.9%	2.9%	0.0%	100.0%
Wai King Street	216	LD	50	29	Y	1400-1500	340	35.3%	17.6%	0.0%	11.8%	5.9%	2.9%	2.9%	0.0%	0.0%	2.9%	2.9%	0.0%	2.9%	0.0%	2.9%	5.9%	2.9%	0.0%	100.0%
Wai King Street	216	LD	50	29	Y	1500-1600	340	35.3%	17.6%	0.0%	11.8%	5.9%	2.9%	2.9%	0.0%	0.0%	2.9%	2.9%	0.0%	2.9%	0.0%	2.9%	5.9%	2.9%	0.0%	100.0%
Wai King Street	216	LD	50	29	Y	1600-1700	360	36.1%	19.4%	0.0%	11.1%	5.6%	2.8%	2.8%	0.0%	0.0%	2.8%	2.8%	0.0%	2.8%	0.0%	2.8%	5.6%	2.8%	0.0%	100.0%
Wai King Street	216	LD	50	29	Y	1700-1800	360	36.1%	19.4%	0.0%	11.1%	5.6%	2.8%	2.8%	0.0%	0.0%	2.8%	2.8%	0.0%	2.8%	0.0%	2.8%	5.6%	2.8%	0.0%	100.0%
Wai King Street	216	LD	50	29	Y	1800-1900	380	36.8%	18.4%	0.0%	13.2%	5.3%	2.6%	2.6%	0.0%	0.0%	2.6%	2.6%	0.0%	2.6%	0.0%	2.6%	5.3%	2.6%	0.0%	100.0%
Wai King Street	216	LD	50	29	Y	1900-2000	340	35.3%	17.6%	0.0%	11.8%	5.9%	2.9%	2.9%	0.0%	0.0%	2.9%	2.9%	0.0%	2.9%	0.0%	2.9%	5.9%	2.9%	0.0%	100.0%
Wai King Street	216	LD	50	30	Y	2000-2100	290	34.5%	17.2%	0.0%	13.8%	6.9%	3.4%	3.4%	0.0%	0.0%	3.4%	3.4%	0.0%	3.4%	0.0%	3.4%	3.4%	3.4%	0.0%	100.0%
Wai King Street	216	LD	50	29	Y	2100-2200	320	34.4%	18.8%	0.0%	12.5%	6.3%	3.1%	3.1%	0.0%	0.0%	3.1%	3.1%	0.0%	3.1%	0.0%	3.1%	6.3%	3.1%	0.0%	100.0%
Wai King Street	216	LD	50	30	Y	2200-2300	280	35.7%	17.9%	0.0%	10.7%	7.1%	3.6%	3.6%	0.0%	0.0%	3.6%	3.6%	0.0%	3.6%	0.0%	3.6%	3.6%	3.6%	0.0%	100.0%
Wai King Street	216	LD	50	30	Y	2300-0000	240	33.3%	16.7%	0.0%	12.5%	4.2%	4.2%	4.2%	0.0%	0.0%	4.2%	4.2%	0.0%	4.2%	0.0%	4.2%	4.2%	4.2%	0.0%	100.0%
Mei King Street	217	LD	50	30	Y	0000-0100	10	0.0%	0.0%	0.0%	0.0%	0.0%	0.0%	0.0%	0.0%	0.0%	0.0%	0.0%	0.0%	0.0%	0.0%	100.0%	0.0%	0.0%	0.0%	100.0%
Mei King Street	217	LD	50	30	Y	0100-0200	0	0.0%	0.0%	0.0%	0.0%	0.0%	0.0%	0.0%	0.0%	0.0%	0.0%	0.0%	0.0%	0.0%	0.0%	0.0%	0.0%	0.0%	0.0%	0.0%
Mei King Street	217	LD	50	30	Y	0200-0300	0	0.0%	0.0%	0.0%	0.0%	0.0%	0.0%	0.0%	0.0%	0.0%	0.0%	0.0%	0.0%	0.0%	0.0%	0.0%	0.0%	0.0%	0.0%	0.0%
Mei King Street	217	LD	50	30	Y	0300-0400	0	0.0%	0.0%	0.0%	0.0%	0.0%	0.0%	0.0%	0.0%	0.0%	0.0%	0.0%	0.0%	0.0%	0.0%	0.0%	0.0%	0.0%	0.0%	0.0%
Mei King Street	217	LD	50	30	Y	0400-0500	0	0.0%	0.0%	0.0%	0.0%	0.0%	0.0%	0.0%	0.0%	0.0%	0.0%	0.0%	0.0%	0.0%	0.0%	0.0%	0.0%	0.0%	0.0%	0.0%
Mei King Street	217	LD	50	30	Y	0500-0600	10	0.0%	0.0%	0.0%	0.0%	0.0%	0.0%	0.0%	0.0%	0.0%	0.0%	0.0%	0.0%	0.0%	0.0%	100.0%	0.0%	0.0%	0.0%	100.0%
Mei King Street	217	LD	50	30	Y	0600-0700	20	0.0%	0.0%	0.0%	0.0%	0.0%	0.0%	0.0%	50.0%	0.0%	0.0%	0.0%	0.0%	0.0%	0.0%	50.0%	0.0%	0.0%	0.0%	100.0%
Mei King Street	217	LD	50	30	Y	0700-0800	20	0.0%	0.0%	0.0%	0.0%	0.0%	0.0%	0.0%	50.0%	0.0%	0.0%	0.0%	0.0%	0.0%	0.0%	50.0%	0.0%	0.0%	0.0%	100.0%
Mei King Street	217	LD	50	30	Y	0800-0900	20	0.0%	0.0%	0.0%	0.0%	0.0%	0.0%	0.0%	50.0%	0.0%	0.0%	0.0%	0.0%	0.0%	0.0%	50.0%	0.0%	0.0%	0.0%	100.0%
Mei King Street	217	LD	50	30	Y	0900-1000	20	0.0%	0.0%	0.0%	0.0%	0.0%	0.0%	0.0%	50.0%	0.0%	0.0%	0.0%	0.0%	0.0%	0.0%	50.0%	0.0%	0.0%	0.0%	100.0%
Mei King Street	217	LD	50	30	Y	1000-1100	20	0.0%	0.0%	0.0%	0.0%	0.0%	0.0%	0.0%	50.0%	0.0%	0.0%	0.0%	0.0%	0.0%	0.0%	50.0%	0.0%	0.0%	0.0%	100.0%
Mei King Street	217	LD	50	30	Y	1100-1200	20	0.0%	0.0%	0.0%	0.0%	0.0%	0.0%	0.0%	50.0%	0.0%	0.0%	0.0%	0.0%	0.0%	0.0%	50.0%	0.0%	0.0%	0.0%	100.0%
Mei King Street	217	LD	50	30	Y	1200-1300	0	0.0%	0.0%	0.0%	0.0%	0.0%	0.0%	0.0%	0.0%	0.0%	0.0%	0.0%	0.0%	0.0%	0.0%	0.0%	0.0%	0.0%	0.0%	0.0%
Mei King Street	217	LD	50	30	Y	1300-1400	0	0.0%	0.0%	0.0%	0.0%	0.0%	0.0%	0.0%	0.0%	0.0%	0.0%	0.0%	0.0%	0.0%	0.0%	0.0%	0.0%	0.0%	0.0%	0.0%
Mei King Street	217	LD	50	30	Y	1400-1500	0	0.0%	0.0%	0.0%	0.0%	0.0%	0.0%	0.0%	0.0%	0.0%	0.0%	0.0%	0.0%	0.0%	0.0%	0.0%	0.0%	0.0%	0.0%	0.0%
Mei King Street	217	LD	50	30	Y	1500-1600	0	0.0%	0.0%	0.0%	0.0%	0.0%	0.0%	0.0%	0.0%	0.0%	0.0%	0.0%	0.0%	0.0%	0.0%	0.0%	0.0%	0.0%	0.0%	0.0%
Mei King Street	217	LD	50	30	Y	1600-1700	0	0.0%	0.0%	0.0%	0.0%	0.0%	0.0%	0.0%	0.0%	0.0%	0.0%	0.0%	0.0%	0.0%	0.0%	0.0%	0.0%	0.0%	0.0%	0.0%
Mei King Street	217	LD	50	30	Y	1700-1800	0	0.0%	0.0%	0.0%	0.0%	0.0%	0.0%	0.0%	0.0%	0.0%	0.0%	0.0%	0.0%	0.0%	0.0%	0.0%	0.0%	0.0%	0.0%	0.0%
Mei King Street	217	LD	50	30	Y	1800-1900	0	0.0%	0.0%	0.0%	0.0%	0.0%	0.0%	0.0%	0.0%	0.0%	0.0%	0.0%	0.0%	0.0%	0.0%	0.0%	0.0%	0.0%	0.0%	0.0%
Mei King Street	217	LD	50	30	Y	1900-2000	0	0.0%	0.0%	0.0%	0.0%	0.0%	0.0%	0.0%	0.0%	0.0%	0.0%	0.0%	0.0%	0.0%	0.0%	0.0%	0.0%	0.0%	0.0%	0.0%
Mei King Street	217	LD	50	30	Y	2000-2100	0	0.0%	0.0%	0.0%	0.0%	0.0%	0.0%	0.0%	0.0%	0.0%	0.0%	0.0%	0.0%	0.0%	0.0%	0.0%	0.0%	0.0%	0.0%	0.0%
Mei King Street	217	LD	50	30	Y	2100-2200	0	0.0%	0.0%	0.0%	0.0%	0.0%	0.0%	0.0%	0.0%	0.0%	0.0%	0.0%	0.0%	0.0%	0.0%	0.0%	0.0%	0.0%	0.0%	0.0%
Mei King Street	217	LD	50	30	Y	2200-2300	0	0.0%	0.0%	0.0%	0.0%	0.0%	0.0%	0.0%	0.0%	0.0%	0.0%	0.0%	0.0%	0.0%	0.0%	0.0%	0.0%	0.0%	0.0%	0.0%
Mei King Street	217	LD	50	30	Y	2300-0000	0	0.0%	0.0%	0.0%	0.0%	0.0%	0.0%	0.0%	0.0%	0.0%	0.0%	0.0%	0.0%	0.0%	0.0%	0.0%	0.0%	0.0%	0.0%	0.0%
To Kwa Wan Road	218	DD	50	40	Y	0000-0100	390	33.3%	17.9%	0.0%	10.3%	5.1%	2.6%	2.6%	2.6%	0.0%	2.6%	2.6%	0.0%	2.6%	0.0%	10.3%	5.1%	2.6%	0.0%	100.0%
To Kwa Wan Road	218	DD	50	40	Y	0100-0200	270	33.3%	18.5%	0.0%	11.1%	3.7%	3.7%	3.7%	0.0%	0.0%	3.7%	3.7%	0.0%	3.7%	0.0%	7.4%	3.7%	3.7%	0.0%	100.0%
To Kwa Wan Road	218	DD	50	40	Y	0200-0300	210	28.6%	19.0%	0.0%	9.5%	4.8%	4.8%	4.8%	0.0%	0.0%	4.8%	4.8%	0.0%	4.8%	0.0%	9.5%	4.8%	4.8%	0.0%	100.0%
To Kwa Wan Road	218	DD	50	40	Y	0300-0400	170	29.4%	17.6%	0.0%	11.8%	5.9%	5.9%	5.9%	0.0%	0.0%	5.9%	0.0%	0.0%	0.0%	0.0%	11.8%	5.9%	0.0%	0.0%	100.0%
To Kwa Wan Road	218	DD	50	40	Y	0400-0500	170	29.4%	17.6%	0.0%	11.8%	5.9%	5.9%	5.9%	0.0%	0.0%	5.9%	0.0%	0.0%	0.0%	0.0%	11.8%	5.9%	0.0%	0.0%	100.0%
To Kwa Wan Road	218	DD	50	40	Y	0500-0600	260	26.9%	15.4%	0.0%	7.7%	3.8%	3.8%	3.8%	3.8%	0.0%	3.8%	0.0%	0.0%	3.8%	0.0%	19.2%	3.8%	3.8%	0.0%	100.0%
To Kwa Wan Road	218	DD	50	40	Y	0600-0700	490	26.5%	14.3%	0.0%	8.2%	4.1%	2.0%	2.0%	6.1%	0.0%	2.0%	2.0%	0.0%	2.0%	0.0%	24.5%	4.1%	2.0%	0.0%	100.0%
To Kwa Wan Road	218	DD	50	39	Y	0700-0800	810	32.1%	16.0%	1.2%	9.9%	3.7%	1.2%	1.2%	4.9%	1.2%	1.2%	1.2%	1.2%	1.2%	0.0%	18.5%	3.7%	1.2%	0.0%	100.0%
To Kwa Wan Road	218	DD	50	38	Y	0800-0900	940	35.1%	18.1%	1.1%	10.6%	4.3%	1.1%	1.1%	5.3%	1.1%	1.1%	1.1%	1.1%	1.1%	0.0%	12.8%	4.3%	1.1%	0.0%	100.0%
To Kwa Wan Road	218	DD	50	38	Y	0900-1000	840	34.5%	17.9%	1.2%	10.7%	3.6%	1.2%	1.2%	4.8%	1.2%	1.2%	1.2%	1.2%	1.2%	0.0%	13.1%	4.8%	1.2%	0.0%	100.0%
To Kwa Wan Road	218	DD	50	39	Y	1000-1100	800	35.0%	17.5%	1.3%	11.3%	3.8%	1.3%	1.3%	3.8%	1.3%	1.3%	1.3%	1.3%	1.3%	0.0%	13.8%	3.8%	1.3%	0.0%	100.0%
To Kwa Wan Road	218	DD	50	38	Y	1100-1200	820	35.4%	18.3%	1.2%	11.0%	3.7%	1.2%	1.2%	3.7%	1.2%	1.2%	1.2%	1.2%	1.2%	0.0%	12.2%	4.9%	1.2%	0.0%	100.0%
To Kwa Wan Road	218	DD	50	40	Y	1200-1300	520	25.0%	13.5%	1.9%	9.6%	3.8%	1.9%	1.9%	7.7%	0.0%	1.9%	1.9%	1.9%	1.9%	0.0%	21.2%	3.8%	1.9%	0.0%	100.0%
To Kwa Wan Road	218	DD	50	40	Y	1300-1400	520	25.0%	13.5%	1.9%	9.6%	3.8%	1.9%	1.9%	7.7%	0.0%	1.9%	1.9%	1.9%	1.9%	0.0%	21.2%	3.8%	1.9%	0.0%	100.0%
To Kwa Wan Road	218	DD	50	40	Y	1400-1500	530	26.4%	13.2%	1.9%	9.4%	3.8%	1.9%	1.9%	7.5%	0.0%	1.9%	1.9%	1.9%	1.9%	0.0%	20.8%	3.8%	1.9%	0.0%	100.0%
To Kwa Wan Road	218	DD	50	40	Y	1500-1600	530	26.4%	13.2%	1.9%	9.4%	3.8%	1.9%	1.9%	7.5%	0.0%	1.9%	1.9%	1.9%	1.9%	0.0%	20.8%	3.8%	1.9%	0.0%	100.0%
To Kwa Wan Road	218	DD	50	40	Y	1600-1700	530	26.4%	13.2%	1.9%	9.4%	3.8%	1.9%	1.9%	7.5%	0.0%	1.9%	1.9%	1.9%	1.9%	0.0%	20.8%	3.8%	1.9%	0.0%	100.0%
To Kwa Wan Road	218	DD	50	40	Y	1700-1800	530	26.4%	13.2%	1.9%	9.4%	3.8%	1.9%	1.9%	7.5%	0.0%	1.9%	1.9%	1.9%	1.9%	0.0%	20.8%	3.8%	1.9%	0.0%	100.0%
To Kwa Wan Road	218	DD	50	40	Y	1800-1900	570	26.3%	14.0%	1.8%	8.8%	3.5%	1.8%	1.8%	8.8%	0.0%	1.8%	1.8%	1.8%	1.8%	0.0%	21.1%	3.5%	1.8%	0.0%	100.0%
To Kwa Wan Road	218	DD	50	40	Y	1900-2000	510	25.5%	13.7%	2.0%	9.8%	3.9%	2.0%	2.0%	7.8%	0.0%	2.0%	2.0%	2.0%	2.0%	0.0%	19.6%	3.9%	2.0%	0.0%	100.0%
To Kwa Wan Road	218	DD	50	40	Y	2000-2100	440	25.0%	13.6%	2.3%	9.1%	4.5%	2.3%	2.3%	4.5%	0.0%	2.3%	2.3%	2.3%	2.3%	0.0%	20.5%	4.5%	2.3%	0.0%	100.0%
To Kwa Wan Road	218	DD	50	40	Y	2100-2200	450	26.7%	13.3%	2.2%	8.9%	4.4%	2.2%	2.2%	4.4%	0.0%	2.2%	2.2%	2.2%	2.2%	0.0%	20.0%	4.4%	2.2%	0.0%	100.0%
To Kwa Wan Road	218	DD	50	40	Y	2200-2300	430	25.6%	14.0%	2.3%	9.3%	4.7%	2.3%	2.3%	4.7%	0.0%	2.3%	2.3%	2.3%	2.3%	0.0%	18.6%	4.7%	2.3%	0.0%	100.0%
To Kwa Wan Road	218	DD	50	40	Y	2300-0000	360	25.0%	13.9%	2.8%	8.3%	2.8%	2.8%	2.8%	5.6%	0.0%	2.8%	2.8%	2.8%	2.8%	0.0%	19.4%	2.8%	2.8%	0.0%	100.0%
To Kwa Wan Road	219	DD	50	40	Y	0000-0100	240	29.2%	16.7%	0.0%	12.5%	4.2%	4.2%	4.2%	4.2%	0.0%	4.2%	0.0%	0.0%	0.0%	0.0%	12.5%	4.2%	4.2%	0.0%	100.0%
To Kwa Wan Road	219	DD	50	40	Y	0100-0200	180	27.8%	16.7%	0.0%	11.1%	5.6%	5.6%	5.6%	0.0%	0.0%	5.6%	0.0%	0.0%	0.0%	0.0%	11.1%	5.6%	5.6%	0.0%	100.0%
To Kwa Wan Road	219	DD	50	40	Y	0200-0300	120	25.0%	16.7%	0.0%	16.7%	8.3%	8.3%	8.3%	0.0%	0.0%	0.0%	0.0%	0.0%	0.0%	0.0%	8.3%	8.3%	0.0%	0.0%	100.0%
To Kwa Wan Road	219	DD	50	40	Y	0300-0400	110	27.3%	18.2%	0.0%	9.1%	9.1%	0.0%	9.1%	0.0%	0.0%	0.0%	0.0%	0.0%	0.0%	0.0%	18.2%	9.1%	0.0%	0.0%	100.0%
To Kwa Wan Road	219	DD	50	40	Y	0400-0500	110	27.3%	18.2%	0.0%	9.1%	9.1%	0.0%	9.1%	0.0%	0.0%	0.0%	0.0%	0.0%	0.0%	0.0%	18.2%	9.1%	0.0%	0.0%	100.0%
To Kwa Wan Road	219	DD	50	40	Y	0500-0600	170	23.5%	11.8%	0.0%	11.8%	5.9%	5.9%	5.9%	5.9%	0.0%	0.0%	0.0%	0.0%	0.0%	0.0%	23.5%	5.9%	0.0%	0.0%	100.0%
To Kwa Wan Road	219	DD	50	40	Y	0600-0700	310	22.6%	12.9%	0.0%	9.7%	3.2%	3.2%	3.2%	6.5%	0.0%	3.2%	0.0%	0.0%	0.0%	0.0%	29.0%	3.2%	3.2%	0.0%	100.0%
To Kwa Wan Road	219	DD	50	40	Y	0700-0800	530	24.5%	13.2%	1.9%	9.4%	3.8%	1.9%	1.9%	7.5%	0.0%	1.9%	1.9%	1.9%	1.9%	0.0%	22.6%	3.8%	1.9%	0.0%	100.0%
To Kwa Wan Road	219	DD	50	40	Y	0800-0900	580	27.6%	13.8%	1.7%	12.1%	5.2%	1.7%	1.7%	6.9%	0.0%	1.7%	1.7%	1.7%	1.7%	0.0%	17.2%	3.4%	1.7%	0.0%	100.0%
To Kwa Wan Road	219	DD	50	40	Y	0900-1000	510	27.5%	13.7%	2.0%	11.8%	3.9%	2.0%	2.0%	5.9%	0.0%	2.0%	2.0%	2.0%	2.0%	0.0%	17.6%	3.9%	2.0%	0.0%	100.0%
To Kwa Wan Road	219	DD	50	40	Y	1000-1100	510	27.5%	13.7%	2.0%	11.8%	3.9%	2.0%	2.0%	5.9%	0.0%	2.0%	2.0%	2.0%	2.0%	0.0%	17.6%	3.9%	2.0%	0.0%	100.0%
To Kwa Wan Road	219	DD	50	40	Y	1100-1200	520	26.9%	15.4%	1.9%	11.5%	5.8%	1.9%	1.9%	5.8%	0.0%	1.9%	1.9%	1.9%	1.9%	0.0%	15.4%	3.8%	1.9%	0.0%	100.0%
To Kwa Wan Road	219	DD	50	40	Y	1200-1300	400	25.0%	12.5%	0.0%	10.0%	5.0%	2.5%	2.5%	7.5%	0.0%	2.5%	2.5%	0.0%	2.5%	0.0%	22.5%	2.5%	2.5%	0.0%	100.0%
To Kwa Wan Road	219	DD	50	40	Y	1300-1400	400	25.0%	12.5%	0.0%	10.0%	5.0%	2.5%	2.5%	7.5%	0.0%	2.5%	2.5%	0.0%	2.5%	0.0%	22.5%	2.5%	2.5%	0.0%	100.0%
To Kwa Wan Road	219	DD	50	40	Y	1400-1500	400	25.0%	12.5%	0.0%	10.0%	5.0%	2.5%	2.5%	7.5%	0.0%	2.5%	2.5%	0.0%	2.5%	0.0%	22.5%	2.5%	2.5%	0.0%	100.0%
To Kwa Wan Road	219	DD	50	40	Y	1500-1600	400	25.0%	12.5%	0.0%	10.0%	5.0%	2.5%	2.5%	7.5%	0.0%	2.5%	2.5%	0.0%	2.5%	0.0%	22.5%	2.5%	2.5%	0.0%	100.0%
To Kwa Wan Road	219	DD	50	40	Y	1600-1700	400	25.0%	12.5%	0.0%	10.0%	5.0%	2.5%	2.5%	7.5%	0.0%	2.5%	2.5%	0.0%	2.5%	0.0%	22.5%	2.5%	2.5%	0.0%	100.0%
To Kwa Wan Road	219	DD	50	40	Y	1700-1800	410	24.4%	12.2%	0.0%	9.8%	4.9%	2.4%	2.4%	9.8%	0.0%	2.4%	2.4%	0.0%	2.4%	0.0%	22.0%	2.4%	2.4%	0.0%	100.0%
To Kwa Wan Road	219	DD	50	40	Y	1800-1900	440	25.0%	13.6%	0.0%	9.1%	4.5%	2.3%	2.3%	9.1%	0.0%	2.3%	2.3%	0.0%	2.3%	0.0%	20.5%	4.5%	2.3%	0.0%	100.0%
To Kwa Wan Road	219	DD	50	40	Y	1900-2000	390	25.6%	12.8%	0.0%	10.3%	5.1%	2.6%	2.6%	7.7%	0.0%	2.6%	2.6%	0.0%	2.6%	0.0%	20.5%	2.6%	2.6%	0.0%	100.0%
To Kwa Wan Road	219	DD	50	40	Y	2000-2100	320	25.0%	12.5%	0.0%	9.4%	3.1%	3.1%	3.1%	6.3%	0.0%	3.1%	3.1%	0.0%	3.1%	0.0%	21.9%	3.1%	3.1%	0.0%	100.0%
To Kwa Wan Road	219	DD	50	40	Y	2100-2200	360	25.0%	13.9%	0.0%	11.1%	5.6%	2.8%	2.8%	5.6%	0.0%	2.8%	2.8%	0.0%	2.8%	0.0%	19.4%	2.8%	2.8%	0.0%	100.0%
To Kwa Wan Road	219	DD	50	40	Y	2200-2300	310	25.8%	12.9%	0.0%	9.7%	3.2%	3.2%	3.2%	6.5%	0.0%	3.2%	3.2%	0.0%	3.2%	0.0%	19.4%	3.2%	3.2%	0.0%	100.0%
To Kwa Wan Road	219	DD	50	40	Y	2300-0000	300	23.3%	13.3%	0.0%	10.0%	3.3%	3.3%	3.3%	6.7%	0.0%	3.3%	3.3%	0.0%	3.3%	0.0%	20.0%	3.3%	3.3%	0.0%	100.0%
Ma Hang Chung Road	220	LD	50	30	Y	0000-0100	20	50.0%	50.0%	0.0%	0.0%	0.0%	0.0%	0.0%	0.0%	0.0%	0.0%	0.0%	0.0%	0.0%	0.0%	0.0%	0.0%	0.0%	0.0%	100.0%
Ma Hang Chung Road	220	LD	50	30	Y	0100-0200	20	50.0%	50.0%	0.0%	0.0%	0.0%	0.0%	0.0%	0.0%	0.0%	0.0%	0.0%	0.0%	0.0%	0.0%	0.0%	0.0%	0.0%	0.0%	100.0%
Ma Hang Chung Road	220	LD	50	30	Y	0200-0300	20	50.0%	50.0%	0.0%	0.0%	0.0%	0.0%	0.0%	0.0%	0.0%	0.0%	0.0%	0.0%	0.0%	0.0%	0.0%	0.0%	0.0%	0.0%	100.0%
Ma Hang Chung Road	220	LD	50	30	Y	0300-0400	20	50.0%	50.0%	0.0%	0.0%	0.0%	0.0%	0.0%	0.0%	0.0%	0.0%	0.0%	0.0%	0.0%	0.0%	0.0%	0.0%	0.0%	0.0%	100.0%
Ma Hang Chung Road	220	LD	50	30	Y	0400-0500	20	50.0%	50.0%	0.0%	0.0%	0.0%	0.0%	0.0%	0.0%	0.0%	0.0%	0.0%	0.0%	0.0%	0.0%	0.0%	0.0%	0.0%	0.0%	100.0%
Ma Hang Chung Road	220	LD	50	30	Y	0500-0600	20	50.0%	50.0%	0.0%	0.0%	0.0%	0.0%	0.0%	0.0%	0.0%	0.0%	0.0%	0.0%	0.0%	0.0%	0.0%	0.0%	0.0%	0.0%	100.0%
Ma Hang Chung Road	220	LD	50	30	Y	0600-0700	20	50.0%	50.0%	0.0%	0.0%	0.0%	0.0%	0.0%	0.0%	0.0%	0.0%	0.0%	0.0%	0.0%	0.0%	0.0%	0.0%	0.0%	0.0%	100.0%
Ma Hang Chung Road	220	LD	50	30	Y	0700-0800	40	25.0%	25.0%	0.0%	25.0%	0.0%	0.0%	0.0%	0.0%	0.0%	0.0%	0.0%	0.0%	0.0%	0.0%	25.0%	0.0%	0.0%	0.0%	100.0%
Ma Hang Chung Road	220	LD	50	30	Y	0800-0900	50	40.0%	20.0%	0.0%	20.0%	0.0%	0.0%	0.0%	0.0%	0.0%	0.0%	0.0%	0.0%	0.0%	0.0%	20.0%	0.0%	0.0%	0.0%	100.0%
Ma Hang Chung Road	220	LD	50	30	Y	0900-1000	40	25.0%	25.0%	0.0%	25.0%	0.0%	0.0%	0.0%	0.0%	0.0%	0.0%	0.0%	0.0%	0.0%	0.0%	25.0%	0.0%	0.0%	0.0%

Road Name	Road ID	Road Type	Speed Limit (km/hr)	Average Speed (km/hr)	Start Emission Estimated by Broad Brush Approach (Y/N)	Hour	Total Vehicles (Veh/hr)	01 - Private Cars	02 - Taxi	03 - Light Goods Vehicles <=2.5t	04 - Light Goods Vehicles 2.5-3.5t	05 - Light Goods Vehicles >3.5t	06 - Medium Goods Vehicles <=15t	07 - Medium Goods Vehicles 15-24t	08 - Public Light Buses	09 - Private Light Bus <=3.5t	10 - Private Light Bus >3.5t	11 - Non-franchised Bus<=6.4t	12 - Non-franchised Bus 6.4-15t	13 - Non-franchised Bus 15-24t	14 - Franchised Bus Single Deck	15 - Franchised Bus Double Deck	16 - Motorcycles	17 - Heavy Goods Vehicles >24t	18 - Non-franchised Bus >24t	Total
								PC	TAXI	LGV3	LGV4	LGV6	HGV7	HGV8	PLB	PV4	PV5	NFB6	NFB7	NFB8	FBSD	FBDD	MC	HGV9	NFB9	
To Kwa Wan Road	222	DD	50	40	Y	1500-1600	530	26.4%	13.2%	1.9%	9.4%	3.8%	1.9%	1.9%	7.5%	0.0%	1.9%	1.9%	1.9%	1.9%	0.0%	20.8%	3.8%	1.9%	0.0%	100.0%
To Kwa Wan Road	222	DD	50	40	Y	1600-1700	530	26.4%	13.2%	1.9%	9.4%	3.8%	1.9%	1.9%	7.5%	0.0%	1.9%	1.9%	1.9%	1.9%	0.0%	20.8%	3.8%	1.9%	0.0%	100.0%
To Kwa Wan Road	222	DD	50	40	Y	1700-1800	530	26.4%	13.2%	1.9%	9.4%	3.8%	1.9%	1.9%	7.5%	0.0%	1.9%	1.9%	1.9%	1.9%	0.0%	20.8%	3.8%	1.9%	0.0%	100.0%
To Kwa Wan Road	222	DD	50	40	Y	1800-1900	570	26.3%	14.0%	1.8%	8.8%	3.5%	1.8%	1.8%	8.8%	0.0%	1.8%	1.8%	1.8%	1.8%	0.0%	21.1%	3.5%	1.8%	0.0%	100.0%
To Kwa Wan Road	222	DD	50	40	Y	1900-2000	510	25.5%	13.7%	2.0%	9.8%	3.9%	2.0%	2.0%	7.8%	0.0%	2.0%	2.0%	2.0%	2.0%	0.0%	19.6%	3.9%	2.0%	0.0%	100.0%
To Kwa Wan Road	222	DD	50	40	Y	2000-2100	440	25.0%	13.6%	2.3%	9.1%	4.5%	2.3%	2.3%	4.5%	0.0%	2.3%	2.3%	2.3%	2.3%	0.0%	20.5%	4.5%	2.3%	0.0%	100.0%
To Kwa Wan Road	222	DD	50	40	Y	2100-2200	450	26.7%	13.3%	2.2%	8.9%	4.4%	2.2%	2.2%	4.4%	0.0%	2.2%	2.2%	2.2%	2.2%	0.0%	20.0%	4.4%	2.2%	0.0%	100.0%
To Kwa Wan Road	222	DD	50	40	Y	2200-2300	430	25.6%	14.0%	2.3%	9.3%	4.7%	2.3%	2.3%	4.7%	0.0%	2.3%	2.3%	2.3%	2.3%	0.0%	18.6%	4.7%	2.3%	0.0%	100.0%
To Kwa Wan Road	222	DD	50	40	Y	2300-0000	360	25.0%	13.9%	2.8%	8.3%	2.8%	2.8%	2.8%	5.6%	0.0%	2.8%	2.8%	2.8%	2.8%	0.0%	19.4%	2.8%	2.8%	0.0%	100.0%
To Kwa Wan Road	223	DD	50	40	Y	0000-0100	370	32.4%	16.2%	0.0%	10.8%	5.4%	2.7%	2.7%	2.7%	0.0%	2.7%	2.7%	0.0%	2.7%	0.0%	10.8%	5.4%	2.7%	0.0%	100.0%
To Kwa Wan Road	223	DD	50	40	Y	0100-0200	240	33.3%	16.7%	0.0%	8.3%	4.2%	4.2%	4.2%	0.0%	0.0%	4.2%	4.2%	0.0%	4.2%	0.0%	8.3%	4.2%	4.2%	0.0%	100.0%
To Kwa Wan Road	223	DD	50	40	Y	0200-0300	180	33.3%	16.7%	0.0%	11.1%	5.6%	5.6%	5.6%	0.0%	0.0%	5.6%	0.0%	0.0%	0.0%	0.0%	11.1%	5.6%	0.0%	0.0%	100.0%
To Kwa Wan Road	223	DD	50	40	Y	0300-0400	170	29.4%	17.6%	0.0%	11.8%	5.9%	5.9%	5.9%	0.0%	0.0%	5.9%	0.0%	0.0%	0.0%	0.0%	11.8%	5.9%	0.0%	0.0%	100.0%
To Kwa Wan Road	223	DD	50	40	Y	0400-0500	170	29.4%	17.6%	0.0%	11.8%	5.9%	5.9%	5.9%	0.0%	0.0%	5.9%	0.0%	0.0%	0.0%	0.0%	11.8%	5.9%	0.0%	0.0%	100.0%
To Kwa Wan Road	223	DD	50	40	Y	0500-0600	220	27.3%	13.6%	0.0%	9.1%	4.5%	4.5%	4.5%	4.5%	0.0%	4.5%	4.5%	0.0%	4.5%	0.0%	22.7%	4.5%	0.0%	0.0%	100.0%
To Kwa Wan Road	223	DD	50	40	Y	0600-0700	460	26.1%	13.0%	2.2%	8.7%	4.3%	2.2%	2.2%	6.5%	0.0%	2.2%	2.2%	2.2%	2.2%	0.0%	23.9%	4.3%	2.2%	0.0%	100.0%
To Kwa Wan Road	223	DD	50	39	Y	0700-0800	770	31.2%	16.9%	1.3%	9.1%	3.9%	1.3%	1.3%	5.2%	1.3%	1.3%	1.3%	1.3%	1.3%	0.0%	18.2%	3.9%	1.3%	0.0%	100.0%
To Kwa Wan Road	223	DD	50	38	Y	0800-0900	870	34.5%	18.4%	1.1%	9.2%	3.4%	1.1%	1.1%	5.7%	1.1%	1.1%	1.1%	1.1%	1.1%	0.0%	13.8%	4.6%	1.1%	0.0%	100.0%
To Kwa Wan Road	223	DD	50	39	Y	0900-1000	770	35.1%	18.2%	1.3%	9.1%	3.9%	1.3%	1.3%	5.2%	1.3%	1.3%	1.3%	1.3%	1.3%	0.0%	13.0%	3.9%	1.3%	0.0%	100.0%
To Kwa Wan Road	223	DD	50	39	Y	1000-1100	740	35.1%	17.6%	1.4%	9.5%	4.1%	1.4%	1.4%	4.1%	1.4%	1.4%	1.4%	1.4%	1.4%	0.0%	13.5%	4.1%	1.4%	0.0%	100.0%
To Kwa Wan Road	223	DD	50	39	Y	1100-1200	760	35.5%	18.4%	1.3%	9.2%	3.9%	1.3%	1.3%	3.9%	1.3%	1.3%	1.3%	1.3%	1.3%	0.0%	13.2%	3.9%	1.3%	0.0%	100.0%
To Kwa Wan Road	223	DD	50	40	Y	1200-1300	460	26.1%	13.0%	0.0%	8.7%	4.3%	2.2%	2.2%	8.7%	0.0%	2.2%	2.2%	0.0%	2.2%	0.0%	21.7%	4.3%	2.2%	0.0%	100.0%
To Kwa Wan Road	223	DD	50	40	Y	1300-1400	460	26.1%	13.0%	0.0%	8.7%	4.3%	2.2%	2.2%	8.7%	0.0%	2.2%	2.2%	0.0%	2.2%	0.0%	21.7%	4.3%	2.2%	0.0%	100.0%
To Kwa Wan Road	223	DD	50	40	Y	1400-1500	470	25.5%	14.9%	0.0%	8.5%	4.3%	2.1%	2.1%	8.5%	0.0%	2.1%	2.1%	0.0%	2.1%	0.0%	21.3%	4.3%	2.1%	0.0%	100.0%
To Kwa Wan Road	223	DD	50	40	Y	1500-1600	480	27.1%	14.6%	0.0%	8.3%	4.2%	2.1%	2.1%	8.3%	0.0%	2.1%	2.1%	0.0%	2.1%	0.0%	20.8%	4.2%	2.1%	0.0%	100.0%
To Kwa Wan Road	223	DD	50	40	Y	1600-1700	480	27.1%	14.6%	0.0%	8.3%	4.2%	2.1%	2.1%	8.3%	0.0%	2.1%	2.1%	0.0%	2.1%	0.0%	20.8%	4.2%	2.1%	0.0%	100.0%
To Kwa Wan Road	223	DD	50	40	Y	1700-1800	480	27.1%	14.6%	0.0%	8.3%	4.2%	2.1%	2.1%	8.3%	0.0%	2.1%	2.1%	0.0%	2.1%	0.0%	20.8%	4.2%	2.1%	0.0%	100.0%
To Kwa Wan Road	223	DD	50	40	Y	1800-1900	510	27.5%	13.7%	0.0%	9.8%	3.9%	2.0%	2.0%	7.8%	0.0%	2.0%	2.0%	0.0%	2.0%	0.0%	21.6%	3.9%	2.0%	0.0%	100.0%
To Kwa Wan Road	223	DD	50	40	Y	1900-2000	440	27.3%	13.6%	0.0%	9.1%	4.5%	2.3%	2.3%	6.8%	0.0%	2.3%	2.3%	0.0%	2.3%	0.0%	20.5%	4.5%	2.3%	0.0%	100.0%
To Kwa Wan Road	223	DD	50	40	Y	2000-2100	380	26.3%	13.2%	0.0%	10.5%	5.3%	2.6%	2.6%	5.3%	0.0%	2.6%	2.6%	0.0%	2.6%	0.0%	21.1%	2.6%	2.6%	0.0%	100.0%
To Kwa Wan Road	223	DD	50	40	Y	2100-2200	410	26.8%	14.6%	0.0%	9.8%	4.9%	2.4%	2.4%	4.9%	0.0%	2.4%	2.4%	0.0%	2.4%	0.0%	19.5%	4.9%	2.4%	0.0%	100.0%
To Kwa Wan Road	223	DD	50	40	Y	2200-2300	360	27.8%	13.9%	0.0%	8.3%	5.6%	2.8%	2.8%	5.6%	0.0%	2.8%	2.8%	0.0%	2.8%	0.0%	19.4%	2.8%	2.8%	0.0%	100.0%
To Kwa Wan Road	223	DD	50	40	Y	2300-0000	320	25.0%	12.5%	0.0%	9.4%	3.1%	3.1%	3.1%	6.3%	0.0%	3.1%	3.1%	0.0%	3.1%	0.0%	21.9%	3.1%	3.1%	0.0%	100.0%
To Kwa Wan Road	224	DD	50	40	Y	0000-0100	310	29.0%	16.1%	0.0%	12.9%	6.5%	3.2%	3.2%	3.2%	0.0%	3.2%	0.0%	0.0%	3.2%	0.0%	12.9%	3.2%	3.2%	0.0%	100.0%
To Kwa Wan Road	224	DD	50	40	Y	0100-0200	210	28.6%	14.3%	0.0%	14.3%	4.8%	4.8%	4.8%	0.0%	0.0%	4.8%	0.0%	0.0%	4.8%	0.0%	9.5%	4.8%	4.8%	0.0%	100.0%
To Kwa Wan Road	224	DD	50	40	Y	0200-0300	150	26.7%	13.3%	0.0%	13.3%	6.7%	6.7%	6.7%	0.0%	0.0%	6.7%	0.0%	0.0%	0.0%	0.0%	13.3%	6.7%	0.0%	0.0%	100.0%
To Kwa Wan Road	224	DD	50	40	Y	0300-0400	140	28.6%	14.3%	0.0%	14.3%	7.1%	7.1%	7.1%	0.0%	0.0%	0.0%	0.0%	0.0%	0.0%	0.0%	14.3%	7.1%	0.0%	0.0%	100.0%
To Kwa Wan Road	224	DD	50	40	Y	0400-0500	130	23.1%	15.4%	0.0%	15.4%	7.7%	7.7%	7.7%	0.0%	0.0%	0.0%	0.0%	0.0%	0.0%	0.0%	15.4%	7.7%	0.0%	0.0%	100.0%
To Kwa Wan Road	224	DD	50	40	Y	0500-0600	200	25.0%	15.0%	0.0%	10.0%	5.0%	5.0%	5.0%	5.0%	0.0%	5.0%	0.0%	0.0%	0.0%	0.0%	20.0%	5.0%	0.0%	0.0%	100.0%
To Kwa Wan Road	224	DD	50	40	Y	0600-0700	390	23.1%	12.8%	0.0%	10.3%	5.1%	2.6%	2.6%	7.7%	0.0%	2.6%	0.0%	0.0%	2.6%	0.0%	25.6%	2.6%	2.6%	0.0%	100.0%
To Kwa Wan Road	224	DD	50	39	Y	0700-0800	640	28.1%	14.1%	1.6%	10.9%	4.7%	1.6%	1.6%	6.3%	0.0%	1.6%	1.6%	1.6%	1.6%	0.0%	20.3%	3.1%	1.6%	0.0%	100.0%
To Kwa Wan Road	224	DD	50	39	Y	0800-0900	710	31.0%	15.5%	1.4%	12.7%	4.2%	1.4%	1.4%	5.6%	0.0%	1.4%	1.4%	1.4%	1.4%	0.0%	15.5%	4.2%	1.4%	0.0%	100.0%
To Kwa Wan Road	224	DD	50	39	Y	0900-1000	640	29.7%	15.6%	1.6%	12.5%	4.7%	1.6%	1.6%	6.3%	0.0%	1.6%	1.6%	1.6%	1.6%	0.0%	15.6%	3.1%	1.6%	0.0%	100.0%
To Kwa Wan Road	224	DD	50	39	Y	1000-1100	620	30.6%	16.1%	1.6%	11.3%	4.8%	1.6%	1.6%	4.8%	0.0%	1.6%	1.6%	1.6%	1.6%	0.0%	16.1%	3.2%	1.6%	0.0%	100.0%
To Kwa Wan Road	224	DD	50	39	Y	1100-1200	640	31.3%	15.6%	1.6%	12.5%	4.7%	1.6%	1.6%	4.7%	0.0%	1.6%	1.6%	1.6%	1.6%	0.0%	14.1%	4.7%	1.6%	0.0%	100.0%
To Kwa Wan Road	224	DD	50	40	Y	1200-1300	620	30.6%	16.1%	1.6%	11.3%	4.8%	1.6%	1.6%	4.8%	0.0%	1.6%	1.6%	1.6%	1.6%	0.0%	16.1%	3.2%	1.6%	0.0%	100.0%
To Kwa Wan Road	224	DD	50	40	Y	1300-1400	620	30.6%	16.1%	1.6%	11.3%	4.8%	1.6%	1.6%	4.8%	0.0%	1.6%	1.6%	1.6%	1.6%	0.0%	16.1%	3.2%	1.6%	0.0%	100.0%
To Kwa Wan Road	224	DD	50	39	Y	1400-1500	620	30.6%	16.1%	1.6%	11.3%	4.8%	1.6%	1.6%	4.8%	0.0%	1.6%	1.6%	1.6%	1.6%	0.0%	16.1%	3.2%	1.6%	0.0%	100.0%
To Kwa Wan Road	224	DD	50	39	Y	1500-1600	620	30.6%	16.1%	1.6%	11.3%	4.8%	1.6%	1.6%	4.8%	0.0%	1.6%	1.6%	1.6%	1.6%	0.0%	16.1%	3.2%	1.6%	0.0%	100.0%
To Kwa Wan Road	224	DD	50	39	Y	1600-1700	640	31.3%	15.6%	1.6%	10.9%	4.7%	1.6%	1.6%	4.7%	0.0%	1.6%	1.6%	1.6%	1.6%	0.0%	15.6%	4.7%	1.6%	0.0%	100.0%
To Kwa Wan Road	224	DD	50	39	Y	1700-1800	650	30.8%	15.4%	1.5%	10.8%	4.6%	1.5%	1.5%	6.2%	0.0%	1.5%	1.5%	1.5%	1.5%	0.0%	15.4%	4.6%	1.5%	0.0%	100.0%
To Kwa Wan Road	224	DD	50	39	Y	1800-1900	680	30.9%	16.2%	1.5%	11.8%	4.4%	1.5%	1.5%	5.9%	0.0%	1.5%	1.5%	1.5%	1.5%	0.0%	14.7%	4.4%	1.5%	0.0%	100.0%
To Kwa Wan Road	224	DD	50	40	Y	1900-2000	610	31.1%	16.4%	1.6%	11.5%	4.9%	1.6%	1.6%	4.9%	0.0%	1.6%	1.6%	1.6%	1.6%	0.0%	14.8%	3.3%	1.6%	0.0%	100.0%
To Kwa Wan Road	224	DD	50	40	Y	2000-2100	520	30.8%	15.4%	1.9%	11.5%	3.8%	1.9%	1.9%	3.8%	0.0%	1.9%	1.9%	1.9%	1.9%	0.0%	15.4%	3.8%	1.9%	0.0%	100.0%
To Kwa Wan Road	224	DD	50	40	Y	2100-2200	520	30.8%	15.4%	1.9%	11.5%	3.8%	1.9%	1.9%	3.8%	0.0%	1.9%	1.9%	1.9%	1.9%	0.0%	15.4%	3.8%	1.9%	0.0%	100.0%
To Kwa Wan Road	224	DD	50	40	Y	2200-2300	500	30.0%	16.0%	2.0%	12.0%	4.0%	2.0%	2.0%	4.0%	0.0%	2.0%	2.0%	2.0%	2.0%	0.0%	14.0%	4.0%	2.0%	0.0%	100.0%
To Kwa Wan Road	224	DD	50	40	Y	2300-0000	450	28.9%	15.6%	2.2%	11.1%	4.4%	2.2%	2.2%	4.4%	0.0%	2.2%	2.2%	2.2%	2.2%	0.0%	13.3%	4.4%	2.2%	0.0%	100.0%
San Ma Tau Street	225	LD	50	30	Y	0000-0100	130	30.8%	15.4%	0.0%	15.4%	7.7%	7.7%	7.7%	0.0%	0.0%	0.0%	0.0%	0.0%	0.0%	0.0%	7.7%	7.7%	0.0%	0.0%	100.0%
San Ma Tau Street	225	LD	50	30	Y	0100-0200	110	27.3%	18.2%	0.0%	9.1%	9.1%	9.1%	9.1%	0.0%	0.0%	0.0%	0.0%	0.0%	0.0%	0.0%	9.1%	9.1%	0.0%	0.0%	100.0%
San Ma Tau Street	225	LD	50	30	Y	0200-0300	80	25.0%	12.5%	0.0%	12.5%	12.5%	0.0%	12.5%	0.0%	0.0%	0.0%	0.0%	0.0%	0.0%	0.0%	12.5%	12.5%	0.0%	0.0%	100.0%
San Ma Tau Street	225	LD	50	30	Y	0300-0400	80	25.0%	12.5%	0.0%	12.5%	12.5%	0.0%	12.5%	0.0%	0.0%	0.0%	0.0%	0.0%	0.0%	0.0%	12.5%	12.5%	0.0%	0.0%	100.0%
San Ma Tau Street	225	LD	50	30	Y	0400-0500	80	25.0%	12.5%	0.0%	12.5%	12.5%	0.0%	12.5%	0.0%	0.0%	0.0%	0.0%	0.0%	0.0%	0.0%	12.5%	12.5%	0.0%	0.0%	100.0%
San Ma Tau Street	225	LD	50	30	Y	0500-0600	80	25.0%	12.5%	0.0%	12.5%	12.5%	0.0%	12.5%	0.0%	0.0%	0.0%	0.0%	0.0%	0.0%	0.0%	12.5%	12.5%	0.0%	0.0%	100.0%
San Ma Tau Street	225	LD	50	30	Y	0600-0700	140	28.6%	14.3%	0.0%	14.3%	7.1%	7.1%	7.1%	7.1%	0.0%	0.0%	0.0%	0.0%	0.0%	0.0%	7.1%	7.1%	0.0%	0.0%	100.0%
San Ma Tau Street	225	LD	50	30	Y	0700-0800	230	30.4%	17.4%	0.0%	13.0%	4.3%	4.3%	4.3%	4.3%	0.0%	4.3%	0.0%	0.0%	4.3%	0.0%	4.3%	4.3%	4.3%	0.0%	100.0%
San Ma Tau Street	225	LD	50	30	Y	0800-0900	280	32.1%	17.9%	0.0%	14.3%	7.1%	3.6%	3.6%	3.6%	0.0%	3.6%	0.0%	0.0%	3.6%	0.0%	3.6%	3.6%	3.6%	0.0%	100.0%
San Ma Tau Street	225	LD	50	30	Y	0900-1000	260	30.8%	15.4%	0.0%	15.4%	7.7%	3.8%	3.8%	3.8%	0.0%	3.8%	0.0%	0.0%	3.8%	0.0%	3.8%	3.8%	3.8%	0.0%	100.0%
San Ma Tau Street	225	LD	50	30	Y	1000-1100	250	28.0%	16.0%	0.0%	16.0%	8.0%	4.0%	4.0%	4.0%	0.0%	4.0%	0.0%	0.0%	4.0%	0.0%	4.0%	4.0%	4.0%	0.0%	100.0%
San Ma Tau Street	225	LD	50	30	Y	1100-1200	260	30.8%	15.4%	0.0%	15.4%	7.7%	3.8%	3.8%	3.8%	0.0%	3.8%	0.0%	0.0%	3.8%	0.0%	3.8%	3.8%	3.8%	0.0%	100.0%
San Ma Tau Street	225	LD	50	30	Y	1200-1300	330	33.3%	18.2%	0.0%	12.1%	6.1%	3.0%	3.0%	3.0%	0.0%	3.0%	3.0%	0.0%	3.0%	0.0%	3.0%	6.1%	3.0%	0.0%	100.0%
San Ma Tau Street	225	LD	50	30	Y	1300-1400	330	33.3%	18.2%	0.0%	12.1%	6.1%	3.0%	3.0%	3.0%	0.0%	3.0%	3.0%	0.0%	3.0%	0.0%	3.0%	6.1%	3.0%	0.0%	100.0%
San Ma Tau Street	225	LD	50	30	Y	1400-1500	330	33.3%	18.2%	0.0%	12.1%	6.1%	3.0%	3.0%	3.0%	0.0%	3.0%	3.0%	0.0%	3.0%	0.0%	3.0%	6.1%	3.0%	0.0%	100.0%
San Ma Tau Street	225	LD	50	30	Y	1500-1600	330	33.3%	18.2%	0.0%	12.1%	6.1%	3.0%	3.0%	3.0%	0.0%	3.0%	3.0%	0.0%	3.0%	0.0%	3.0%	6.1%	3.0%	0.0%	100.0%
San Ma Tau Street	225	LD	50	30	Y	1600-1700	330	33.3%	18.2%	0.0%	12.1%	6.1%	3.0%	3.0%	3.0%	0.0%	3.0%	3.0%	0.0%	3.0%	0.0%	3.0%	6.1%	3.0%	0.0%	100.0%
San Ma Tau Street	225	LD	50	30	Y	1700-1800	330	33.3%	18.2%	0.0%	12.1%	6.1%	3.0%	3.0%	3.0%	0.0%	3.0%	3.0%	0.0%	3.0%	0.0%	3.0%	6.1%	3.0%	0.0%	100.0%
San Ma Tau Street	225	LD	50	30	Y	1800-1900	340	35.3%	17.6%	0.0%	11.8%	5.9%	2.9%	2.9%	2.9%	0.0%	2.9%	2.9%	0.0%	2.9%	0.0%	2.9%	5.9%	2.9%	0.0%	100.0%
San Ma Tau Street	225	LD	50	30	Y	1900-2000	330	33.3%	18.2%	0.0%	12.1%	6.1%	3.0%	3.0%	3.0%	0.0%	3.0%	3.0%	0.0%	3.0%	0.0%	3.0%	6.1%	3.0%	0.0%	100.0%
San Ma Tau Street	225	LD	50	30	Y	2000-2100	270	33.3%	18.5%	0.0%	11.1%	3.7%	3.7%	3.7%	3.7%	0.0%	3.7%	3.7%	0.0%	3.7%	0.0%	3.7%	3.7%	3.7%	0.0%	100.0%
San Ma Tau Street	225	LD	50	30	Y	2100-2200	280	32.1%	17.9%	0.0%	10.7%	7.1%	3.6%	3.6%	3.6%	0.0%	3.6%	3.6%	0.0%	3.6%	0.0%	3.6%	3.6%	3.6%	0.0%	100.0%
San Ma Tau Street	225	LD	50	30	Y	2200-2300	270	33.3%	18.5%	0.0%	11.1%	3.7%	3.7%	3.7%	3.7%	0.0%	3.7%	3.7%	0.0%	3.7%	0.0%	3.7%	3.7%	3.7%	0.0%	100.0%
San Ma Tau Street	225	LD	50	30	Y	2300-0000	240	29.2%	16.7%	0.0%	12.5%	4.2%	4.2%	4.2%	4.2%	0.0%	4.2%	4.2%	0.0%	4.2%	0.0%	4.2%	4.2%	4.2%	0.0%	100.0%
San Shan Road	226	DD	50	40	Y	0000-0100	260	30.8%	15.4%	0.0%	15.4%	7.7%	3.8%	3.8%	3.8%	0.0%	3.8%	0.0%	0.0%	3.8%	0.0%	3.8%	3.8%	3.8%	0.0%	100.0%
San Shan Road	226	DD	50	40	Y	0100-0200	200	30.0%	15.0%	0.0%	15.0%	5.0%	5.0%	5.0%	0.0%	0.0%	5.0%	0.0%	0.0%	5.0%	0.0%	5.0%	5.0%	5.0%	0.0%	100.0%
San Shan Road	226	DD	50	40	Y	0200-0300	140	28.6%	14.3%	0.0%	14.3%	7.1%	7.1%	7.1%	0.0%	0.0%	7.1%	0.0%	0.0%	0.0%	0.0%	7.1%	7.1%	0.0%	0.0%	100.0%
San Shan Road	226	DD	50	40	Y	0300-0400	120	25.0%	16.7%	0.0%	16.7%	8.3%	8.3%	8.3%	0.0%	0.0%	0.0%	0.0%	0.0%	0.0%	0.0%	8.3%	8.3%	0.0%	0.0%	100.0%
San Shan Road	226	DD	50	40	Y	0400-0500	120	25.0%	16.7%	0.0%	16.7%	8.3%	8.3%	8.3%	0.0%	0.0%	0.0%	0.0%	0.0%	0.0%	0.0%	8.3%	8.3%	0.0%	0.0%	100.0%
San Shan Road	226	DD	50	40	Y	0500-0600	140	28.6%	14.3%	0.0%	14.3%	7.1%	7.1%	7.1%	0.0%	0.0%	7.1%	0.0%	0.0%	0.0%	0.0%	7.1%	7.1%	0.0%	0.0%	100.0%
San Shan Road	226	DD	50	40	Y	0600-0700	270	29.6%	14.8%	0.0%	14.8%	7.4%	3.7%	3.7%	3.7%	0.0%	3.7%	0.0%	0.0%	3.7%	0.0%	7.4%	3.7%	3.7%	0.0%	100.0%
San Shan Road	226	DD	50	37	Y	0700-0800	480	33.3%	16.7%	2.1%	14.6%	6.3%	2.1%	2.1%	2.1%	0.0%	2.1%	2.1%	2.1%	2.1%	0.0%	6.3%	4.2%	2.1%	0.0%	100.0%
San Shan Road	226	DD	50	36	Y	0800-0900	570	35.1%	17.5%	1.8%	15.8%	5.3%	1.8%	1.8%	1.8%	0.0%	1.8%	1.8%	1.8%	1.8%	0.0%	5.3%	5.3%	1.8%	0.0%	100.0%
San Shan Road	226	DD	50	37	Y	0900-1000	510	35.3%	17.6%	2.0%	15.7%	5.9%	2.0%	2.0%	2.0%	0.0%	2.0%	2.0%	2.0%	2.0%	0.0%	3.9%	3.9%	2.0%	0.0%	100.0%
San Shan Road	226	DD	50	37	Y	1000-1100	490	34.7%	18.4%	2.0%	14.3%	6.1%	2.0%	2.0%	2.0%	0.0%	2.0%	2.0%	2.0%	2.0%	0.0%	4.1%	4.1%	2.0%	0.0%	100.0%
San Shan Road	226	DD	50	37	Y	1100-1200	510	35.3%	17.6%	2.0%	15.7%	5.9%	2.0%	2.0%	2.0%	0.0%	2.0%	2.0%	2.0%	2.0%	0.0%	3.9%	3.9%	2.0%	0.0%	100.0%
San Shan Road	226	DD	50	36	Y	1200-1300	580	34.5%	17.2%	1.7%	17.2%	6.9%	1.7%	1.7%	1.7%	0.0%	1.7%	1.7%	1.7%	1.7%	0.0%	3.4%	5.2%	1.7%	0.0%	100.0%
San Shan Road	226	DD	50	36	Y	1300-1400	600	35.0%	18.3%	1.7%	16.7%	6.7%	1.7%	1.7%	1.7%	0.0%	1.7%	1.7%	1.7%	1.7%	0.0%	3.3%	5.0%	1.7%	0.0%	100.0%
San Shan Road	226	DD	50	36	Y	1400-1500	600	35.0%	18.3%	1.7%	16.7%	6.7%	1.7%	1.7%	1.7%	0.0%	1.7%	1.7%	1.7%	1.7%	0.0%	3.3%	5.0%	1.7%	0.0%	100.0%
San Shan Road	226	DD	50	36	Y	1500-1600	600	35.0%	18.3%	1.7%	16.7%	6.7%	1.7%	1.7%	1.7%	0.0%	1.7%	1.7%	1.7%	1.7%	0.0%	3.3%	5.0%	1.7%	0.0%	100.0%
San Shan Road	226	DD	50	36	Y	1600-1700	620	35.5%	17.7%	1.6%	17.7%	6.5%	1.6%	1.6%	1.6%	0.0%	1.6%	1.6%	1.6%	1.6%	0.0%	3.2%	4.8%	1.6%	0.0%	100.0%
San Shan Road	226	DD	50	36	Y	1700-1800	620	35.5%	17.7%	1.6%	17.7%	6.5%	1.6%	1.6%	1.6%

Road Name	Road ID	Road Type	Speed Limit (km/hr)	Average Speed (km/hr)	Start Emission Estimated by Broad Brush Approach (Y/N)	Hour	Total Vehicles (Veh/hr)	01 - Private Cars	02 - Taxi	03 - Light Goods Vehicles <=2.5t	04 - Light Goods Vehicles 2.5-3.5t	05 - Light Goods Vehicles >3.5t	06 - Medium Goods Vehicles <=15t	07 - Medium Goods Vehicles 15-24t	08 - Public Light Buses	09 - Private Light Bus <=3.5t	10 - Private Light Bus >3.5t	11 - Non-franchised Bus<=6.4t	12 - Non-franchised Bus 6.4-15t	13 - Non-franchised Bus 15-24t	14 - Franchised Bus Single Deck	15 - Franchised Bus Double Deck	16 - Motorcycles	17 - Heavy Goods Vehicles >24t	18 - Non-franchised Bus >24t	Total
								PC	TAXI	LGV3	LGV4	LGV6	HGV7	HGV8	PLB	PV4	PV5	NFB6	NFB7	NFB8	FBSD	FBDD	MC	HGV9	NFB9	
East Kowloon Corridor	228	UT	70	61	N	2300-0000	1980	50.0%	25.3%	0.5%	8.6%	3.0%	0.5%	1.0%	0.5%	0.5%	1.0%	0.5%	0.5%	0.5%	0.0%	1.5%	5.6%	0.5%	0.0%	100.00%
East Kowloon Corridor	229	UT	70	67	N	0000-0100	930	44.1%	22.6%	1.1%	10.8%	4.3%	1.1%	1.1%	1.1%	1.1%	1.1%	1.1%	1.1%	1.1%	0.0%	2.2%	5.4%	1.1%	0.0%	100.00%
East Kowloon Corridor	229	UT	70	68	N	0100-0200	650	43.1%	21.5%	1.5%	10.8%	4.6%	1.5%	1.5%	0.0%	1.5%	1.5%	1.5%	1.5%	1.5%	0.0%	1.5%	4.6%	1.5%	0.0%	100.00%
East Kowloon Corridor	229	UT	70	68	N	0200-0300	480	41.7%	20.8%	0.0%	10.4%	4.2%	2.1%	2.1%	0.0%	0.0%	2.1%	2.1%	2.1%	2.1%	0.0%	2.1%	6.3%	2.1%	0.0%	100.00%
East Kowloon Corridor	229	UT	70	69	N	0300-0400	390	38.5%	20.5%	0.0%	10.3%	5.1%	2.6%	2.6%	0.0%	0.0%	2.6%	2.6%	2.6%	2.6%	0.0%	2.6%	5.1%	2.6%	0.0%	100.00%
East Kowloon Corridor	229	UT	70	69	N	0400-0500	390	38.5%	20.5%	0.0%	10.3%	5.1%	2.6%	2.6%	0.0%	0.0%	2.6%	2.6%	2.6%	2.6%	0.0%	2.6%	5.1%	2.6%	0.0%	100.00%
East Kowloon Corridor	229	UT	70	68	N	0500-0600	530	39.6%	20.8%	0.0%	9.4%	3.8%	1.9%	1.9%	1.9%	0.0%	1.9%	1.9%	1.9%	1.9%	0.0%	5.7%	5.7%	1.9%	0.0%	100.00%
East Kowloon Corridor	229	UT	70	67	N	0600-0700	990	42.4%	21.2%	1.0%	10.1%	4.0%	1.0%	1.0%	2.0%	1.0%	1.0%	1.0%	1.0%	1.0%	0.0%	6.1%	5.1%	1.0%	0.0%	100.00%
East Kowloon Corridor	229	UT	70	63	N	0700-0800	1800	46.1%	23.3%	0.6%	10.6%	3.9%	0.6%	1.1%	1.1%	0.6%	1.1%	0.6%	0.6%	0.6%	0.0%	3.9%	5.0%	0.6%	0.0%	100.00%
East Kowloon Corridor	229	UT	70	57	N	0800-0900	2240	46.4%	23.7%	0.4%	10.7%	4.0%	0.9%	1.3%	1.3%	0.4%	0.9%	0.4%	0.4%	0.4%	0.0%	2.7%	5.4%	0.4%	0.0%	100.00%
East Kowloon Corridor	229	UT	70	61	N	0900-1000	1990	46.2%	23.6%	0.5%	10.6%	4.0%	1.0%	1.5%	1.0%	0.5%	1.0%	0.5%	0.5%	0.5%	0.0%	3.0%	5.0%	0.5%	0.0%	100.00%
East Kowloon Corridor	229	UT	70	62	N	1000-1100	1910	46.6%	23.6%	0.5%	11.0%	4.2%	0.5%	1.0%	1.0%	0.5%	1.0%	0.5%	0.5%	0.5%	0.0%	2.6%	5.2%	0.5%	0.0%	100.00%
East Kowloon Corridor	229	UT	70	61	N	1100-1200	2000	46.5%	23.5%	0.5%	11.0%	4.0%	1.0%	1.5%	1.0%	0.5%	1.0%	0.5%	0.5%	0.5%	0.0%	2.5%	5.0%	0.5%	0.0%	100.00%
East Kowloon Corridor	229	UT	70	65	N	1200-1300	1360	47.8%	24.3%	0.7%	8.1%	2.9%	0.7%	0.7%	1.5%	0.7%	0.7%	0.7%	0.7%	0.7%	0.0%	3.7%	5.1%	0.7%	0.0%	100.00%
East Kowloon Corridor	229	UT	70	65	N	1300-1400	1390	47.5%	23.7%	0.7%	7.9%	2.9%	0.7%	1.4%	1.4%	0.7%	1.4%	0.7%	0.7%	0.7%	0.0%	3.6%	5.0%	0.7%	0.0%	100.00%
East Kowloon Corridor	229	UT	70	65	N	1400-1500	1420	47.2%	23.9%	0.7%	7.7%	2.8%	0.7%	1.4%	1.4%	0.7%	1.4%	0.7%	0.7%	0.7%	0.0%	3.5%	5.6%	0.7%	0.0%	100.00%
East Kowloon Corridor	229	UT	70	65	N	1500-1600	1420	47.2%	23.9%	0.7%	7.7%	2.8%	0.7%	1.4%	1.4%	0.7%	1.4%	0.7%	0.7%	0.7%	0.0%	3.5%	5.6%	0.7%	0.0%	100.00%
East Kowloon Corridor	229	UT	70	65	N	1600-1700	1460	47.9%	24.0%	0.7%	7.5%	2.7%	0.7%	1.4%	1.4%	0.7%	1.4%	0.7%	0.7%	0.7%	0.0%	3.4%	5.5%	0.7%	0.0%	100.00%
East Kowloon Corridor	229	UT	70	65	N	1700-1800	1450	47.6%	24.1%	0.7%	7.6%	2.8%	0.7%	1.4%	1.4%	0.7%	1.4%	0.7%	0.7%	0.7%	0.0%	3.4%	5.5%	0.7%	0.0%	100.00%
East Kowloon Corridor	229	UT	70	64	N	1800-1900	1540	48.1%	24.0%	0.6%	7.8%	3.2%	0.6%	1.3%	1.3%	0.6%	1.3%	0.6%	0.6%	0.6%	0.0%	3.2%	5.2%	0.6%	0.0%	100.00%
East Kowloon Corridor	229	UT	70	65	N	1900-2000	1380	47.8%	23.9%	0.7%	8.0%	2.9%	0.7%	1.4%	1.4%	0.7%	1.4%	0.7%	0.7%	0.7%	0.0%	2.9%	5.1%	0.7%	0.0%	100.00%
East Kowloon Corridor	229	UT	70	66	N	2000-2100	1160	47.4%	24.1%	0.9%	7.8%	3.4%	0.9%	0.9%	0.9%	0.9%	0.9%	0.9%	0.9%	0.9%	0.0%	3.4%	5.2%	0.9%	0.0%	100.00%
East Kowloon Corridor	229	UT	70	66	N	2100-2200	1200	47.5%	24.2%	0.8%	7.5%	3.3%	0.8%	0.8%	0.8%	0.8%	0.8%	0.8%	0.8%	0.8%	0.0%	3.3%	5.8%	0.8%	0.0%	100.00%
East Kowloon Corridor	229	UT	70	66	N	2200-2300	1110	47.7%	24.3%	0.9%	8.1%	2.7%	0.9%	0.9%	0.9%	0.9%	0.9%	0.9%	0.9%	0.9%	0.0%	2.7%	5.4%	0.9%	0.0%	100.00%
East Kowloon Corridor	229	UT	70	67	N	2300-0000	930	46.2%	23.7%	1.1%	7.5%	3.2%	1.1%	1.1%	1.1%	1.1%	1.1%	1.1%	1.1%	1.1%	0.0%	3.2%	5.4%	1.1%	0.0%	100.00%
East Kowloon Corridor	230	UT	70	70	N	0000-0100	120	25.0%	16.7%	0.0%	16.7%	8.3%	8.3%	8.3%	0.0%	0.0%	0.0%	0.0%	0.0%	0.0%	0.0%	8.3%	8.3%	0.0%	0.0%	100.00%
East Kowloon Corridor	230	UT	70	70	N	0100-0200	80	25.0%	12.5%	0.0%	12.5%	12.5%	12.5%	12.5%	0.0%	0.0%	0.0%	0.0%	0.0%	0.0%	0.0%	0.0%	12.5%	0.0%	0.0%	100.00%
East Kowloon Corridor	230	UT	70	70	N	0200-0300	70	28.6%	14.3%	0.0%	14.3%	14.3%	0.0%	14.3%	0.0%	0.0%	0.0%	0.0%	0.0%	0.0%	0.0%	0.0%	14.3%	0.0%	0.0%	100.00%
East Kowloon Corridor	230	UT	70	70	N	0300-0400	50	20.0%	20.0%	0.0%	20.0%	20.0%	0.0%	0.0%	0.0%	0.0%	0.0%	0.0%	0.0%	0.0%	0.0%	0.0%	20.0%	0.0%	0.0%	100.00%
East Kowloon Corridor	230	UT	70	70	N	0400-0500	50	20.0%	20.0%	0.0%	20.0%	20.0%	0.0%	0.0%	0.0%	0.0%	0.0%	0.0%	0.0%	0.0%	0.0%	0.0%	20.0%	0.0%	0.0%	100.00%
East Kowloon Corridor	230	UT	70	70	N	0500-0600	80	25.0%	12.5%	0.0%	12.5%	12.5%	0.0%	12.5%	0.0%	0.0%	0.0%	0.0%	0.0%	0.0%	0.0%	12.5%	12.5%	0.0%	0.0%	100.00%
East Kowloon Corridor	230	UT	70	70	N	0600-0700	130	23.1%	15.4%	0.0%	15.4%	7.7%	7.7%	7.7%	7.7%	0.0%	0.0%	0.0%	0.0%	0.0%	0.0%	7.7%	7.7%	0.0%	0.0%	100.00%
East Kowloon Corridor	230	UT	70	70	N	0700-0800	200	25.0%	15.0%	0.0%	15.0%	5.0%	5.0%	5.0%	5.0%	0.0%	5.0%	0.0%	0.0%	0.0%	5.0%	5.0%	5.0%	5.0%	0.0%	100.00%
East Kowloon Corridor	230	UT	70	69	N	0800-0900	250	28.0%	16.0%	0.0%	16.0%	8.0%	4.0%	4.0%	4.0%	0.0%	4.0%	0.0%	0.0%	0.0%	4.0%	4.0%	4.0%	4.0%	0.0%	100.00%
East Kowloon Corridor	230	UT	70	69	N	0900-1000	210	28.6%	14.3%	0.0%	14.3%	4.8%	4.8%	4.8%	4.8%	0.0%	4.8%	0.0%	0.0%	4.8%	0.0%	4.8%	4.8%	4.8%	0.0%	100.00%
East Kowloon Corridor	230	UT	70	70	N	1000-1100	210	28.6%	14.3%	0.0%	14.3%	4.8%	4.8%	4.8%	4.8%	0.0%	4.8%	0.0%	0.0%	4.8%	0.0%	4.8%	4.8%	4.8%	0.0%	100.00%
East Kowloon Corridor	230	UT	70	69	N	1100-1200	210	28.6%	14.3%	0.0%	14.3%	4.8%	4.8%	4.8%	4.8%	0.0%	4.8%	0.0%	0.0%	4.8%	0.0%	4.8%	4.8%	4.8%	0.0%	100.00%
East Kowloon Corridor	230	UT	70	70	N	1200-1300	150	33.3%	20.0%	0.0%	6.7%	6.7%	0.0%	6.7%	6.7%	0.0%	6.7%	0.0%	0.0%	0.0%	0.0%	6.7%	6.7%	0.0%	0.0%	100.00%
East Kowloon Corridor	230	UT	70	70	N	1300-1400	160	37.5%	18.8%	0.0%	6.3%	6.3%	0.0%	6.3%	6.3%	0.0%	6.3%	0.0%	0.0%	0.0%	0.0%	6.3%	6.3%	0.0%	0.0%	100.00%
East Kowloon Corridor	230	UT	70	70	N	1400-1500	160	37.5%	18.8%	0.0%	6.3%	6.3%	0.0%	6.3%	6.3%	0.0%	6.3%	0.0%	0.0%	0.0%	0.0%	6.3%	6.3%	0.0%	0.0%	100.00%
East Kowloon Corridor	230	UT	70	70	N	1500-1600	160	37.5%	18.8%	0.0%	6.3%	6.3%	0.0%	6.3%	6.3%	0.0%	6.3%	0.0%	0.0%	0.0%	0.0%	6.3%	6.3%	0.0%	0.0%	100.00%
East Kowloon Corridor	230	UT	70	70	N	1600-1700	160	37.5%	18.8%	0.0%	6.3%	6.3%	0.0%	6.3%	6.3%	0.0%	6.3%	0.0%	0.0%	0.0%	0.0%	6.3%	6.3%	0.0%	0.0%	100.00%
East Kowloon Corridor	230	UT	70	70	N	1700-1800	160	37.5%	18.8%	0.0%	6.3%	6.3%	0.0%	6.3%	6.3%	0.0%	6.3%	0.0%	0.0%	0.0%	0.0%	6.3%	6.3%	0.0%	0.0%	100.00%
East Kowloon Corridor	230	UT	70	70	N	1800-1900	160	37.5%	18.8%	0.0%	6.3%	6.3%	0.0%	6.3%	6.3%	0.0%	6.3%	0.0%	0.0%	0.0%	0.0%	6.3%	6.3%	0.0%	0.0%	100.00%
East Kowloon Corridor	230	UT	70	70	N	1900-2000	160	37.5%	18.8%	0.0%	6.3%	6.3%	0.0%	6.3%	6.3%	0.0%	6.3%	0.0%	0.0%	0.0%	0.0%	6.3%	6.3%	0.0%	0.0%	100.00%
East Kowloon Corridor	230	UT	70	70	N	2000-2100	140	35.7%	21.4%	0.0%	7.1%	7.1%	0.0%	7.1%	0.0%	0.0%	7.1%	0.0%	0.0%	0.0%	0.0%	7.1%	7.1%	0.0%	0.0%	100.00%
East Kowloon Corridor	230	UT	70	70	N	2100-2200	140	35.7%	21.4%	0.0%	7.1%	7.1%	0.0%	7.1%	0.0%	0.0%	7.1%	0.0%	0.0%	0.0%	0.0%	7.1%	7.1%	0.0%	0.0%	100.00%
East Kowloon Corridor	230	UT	70	70	N	2200-2300	140	35.7%	21.4%	0.0%	7.1%	7.1%	0.0%	7.1%	0.0%	0.0%	7.1%	0.0%	0.0%	0.0%	0.0%	7.1%	7.1%	0.0%	0.0%	100.00%
East Kowloon Corridor	230	UT	70	70	N	2300-0000	120	33.3%	16.7%	0.0%	8.3%	8.3%	0.0%	8.3%	0.0%	0.0%	8.3%	0.0%	0.0%	0.0%	0.0%	8.3%	8.3%	0.0%	0.0%	100.00%
East Kowloon Corridor	231	UT	70	67	N	0000-0100	740	43.2%	21.6%	1.4%	9.5%	4.1%	1.4%	1.4%	1.4%	1.4%	1.4%	1.4%	1.4%	1.4%	0.0%	2.7%	5.4%	1.4%	0.0%	100.00%
East Kowloon Corridor	231	UT	70	68	N	0100-0200	520	40.4%	21.2%	1.9%	9.6%	3.8%	1.9%	1.9%	0.0%	1.9%	1.9%	1.9%	1.9%	1.9%	0.0%	1.9%	5.8%	1.9%	0.0%	100.00%
East Kowloon Corridor	231	UT	70	69	N	0200-0300	400	40.0%	20.0%	0.0%	10.0%	5.0%	2.5%	2.5%	0.0%	0.0%	2.5%	2.5%	2.5%	2.5%	0.0%	2.5%	5.0%	2.5%	0.0%	100.00%
East Kowloon Corridor	231	UT	70	69	N	0300-0400	310	38.7%	19.4%	0.0%	9.7%	3.2%	3.2%	3.2%	0.0%	0.0%	3.2%	3.2%	0.0%	3.2%	0.0%	3.2%	6.5%	3.2%	0.0%	100.00%
East Kowloon Corridor	231	UT	70	69	N	0400-0500	310	38.7%	19.4%	0.0%	9.7%	3.2%	3.2%	3.2%	0.0%	0.0%	3.2%	3.2%	0.0%	3.2%	0.0%	3.2%	6.5%	3.2%	0.0%	100.00%
East Kowloon Corridor	231	UT	70	69	N	0500-0600	450	37.8%	20.0%	0.0%	8.9%	4.4%	2.2%	2.2%	0.0%	0.0%	2.2%	2.2%	2.2%	2.2%	0.0%	6.7%	4.4%	2.2%	0.0%	100.00%
East Kowloon Corridor	231	UT	70	67	N	0600-0700	800	40.0%	21.3%	1.3%	8.8%	3.8%	1.3%	1.3%	2.5%	1.3%	1.3%	1.3%	1.3%	1.3%	0.0%	7.5%	5.0%	1.3%	0.0%	100.00%
East Kowloon Corridor	231	UT	70	65	N	0700-0800	1430	45.5%	23.1%	0.7%	9.8%	3.5%	0.7%	1.4%	1.4%	0.7%	0.7%	0.7%	0.7%	0.7%	0.0%	4.9%	4.9%	0.7%	0.0%	100.00%
East Kowloon Corridor	231	UT	70	63	N	0800-0900	1750	46.3%	23.4%	0.6%	10.3%	4.0%	0.6%	1.1%	1.1%	0.6%	1.1%	0.6%	0.6%	0.6%	0.0%	3.4%	5.1%	0.6%	0.0%	100.00%
East Kowloon Corridor	231	UT	70	64	N	0900-1000	1550	45.8%	23.2%	0.6%	10.3%	3.9%	0.6%	1.3%	1.3%	0.6%	1.3%	0.6%	0.6%	0.6%	0.0%	3.2%	5.2%	0.6%	0.0%	100.00%
East Kowloon Corridor	231	UT	70	64	N	1000-1100	1510	45.7%	23.2%	0.7%	9.9%	4.0%	0.7%	1.3%	1.3%	0.7%	1.3%	0.7%	0.7%	0.7%	0.0%	3.3%	5.3%	0.7%	0.0%	100.00%
East Kowloon Corridor	231	UT	70	64	N	1100-1200	1580	46.2%	23.4%	0.6%	10.1%	3.8%	0.6%	1.3%	1.3%	0.6%	1.3%	0.6%	0.6%	0.6%	0.0%	3.2%	5.1%	0.6%	0.0%	100.00%
East Kowloon Corridor	231	UT	70	66	N	1200-1300	1170	46.2%	23.9%	0.9%	8.5%	3.4%	0.9%	1.7%	1.7%	0.9%	0.9%	0.9%	0.9%	0.9%	0.0%	3.4%	5.1%	0.9%	0.0%	100.00%
East Kowloon Corridor	231	UT	70	66	N	1300-1400	1180	46.6%	23.7%	0.8%	8.5%	3.4%	0.8%	0.8%	1.7%	0.8%	0.8%	0.8%	0.8%	0.8%	0.0%	3.4%	5.1%	0.8%	0.0%	100.00%
East Kowloon Corridor	231	UT	70	66	N	1400-1500	1210	46.3%	24.0%	0.8%	8.3%	3.3%	0.8%	0.8%	1.7%	0.8%	0.8%	0.8%	0.8%	0.8%	0.0%	3.3%	5.8%	0.8%	0.0%	100.00%
East Kowloon Corridor	231	UT	70	66	N	1500-1600	1220	46.7%	23.8%	0.8%	8.2%	3.3%	0.8%	0.8%	1.6%	0.8%	0.8%	0.8%	0.8%	0.8%	0.0%	3.3%	5.7%	0.8%	0.0%	100.00%
East Kowloon Corridor	231	UT	70	65	N	1600-1700	1260	46.8%	23.8%	0.8%	8.7%	3.2%	0.8%	0.8%	1.6%	0.8%	0.8%	0.8%	0.8%	0.8%	0.0%	3.2%	5.6%	0.8%	0.0%	100.00%
East Kowloon Corridor	231	UT	70	65	N	1700-1800	1260	46.0%	23.8%	0.8%	8.7%	3.2%	0.8%	0.8%	1.6%	0.8%	0.8%	0.8%	0.8%	0.8%	0.0%	4.0%	5.6%	0.8%	0.0%	100.00%
East Kowloon Corridor	231	UT	70	65	N	1800-1900	1330	46.6%	24.1%	0.8%	8.3%	3.0%	0.8%	1.5%	1.5%	0.8%	0.8%	0.8%	0.8%	0.8%	0.0%	3.8%	5.3%	0.8%	0.0%	100.00%
East Kowloon Corridor	231	UT	70	66	N	1900-2000	1180	46.6%	23.7%	0.8%	8.5%	3.4%	0.8%	0.8%	1.7%	0.8%	0.8%	0.8%	0.8%	0.8%	0.0%	3.4%	5.1%	0.8%	0.0%	100.00%
East Kowloon Corridor	231	UT	70	66	N	2000-2100	1010	46.5%	23.8%	1.0%	7.9%	3.0%	1.0%	1.0%	1.0%	1.0%	1.0%	1.0%	1.0%	1.0%	0.0%	4.0%	5.0%	1.0%	0.0%	100.00%
East Kowloon Corridor	231	UT	70	66	N	2100-2200	1050	45.7%	23.8%	1.0%	8.6%	2.9%	1.0%	1.0%	1.0%	1.0%	1.0%	1.0%	1.0%	1.0%	0.0%	3.8%	5.7%	1.0%	0.0%	100.00%
East Kowloon Corridor	231	UT	70	67	N	2200-2300	970	46.4%	23.7%	1.0%	8.2%	3.1%	1.0%	1.0%	1.0%	1.0%	1.0%	1.0%	1.0%	1.0%	0.0%	3.1%	5.2%	1.0%	0.0%	100.00%
East Kowloon Corridor	231	UT	70	67	N	2300-0000	820	43.9%	23.2%	1.2%	8.5%	3.7%	1.2%	1.2%	1.2%	1.2%	1.2%	1.2%	1.2%	1.2%	0.0%	3.7%	4.9%	1.2%	0.0%	100.00%
Kai Tak Tunnel	232	UT	70	66	N	0000-0100	1050	41.9%	21.0%	1.0%	14.3%	5.7%	1.0%	1.9%	1.0%	1.0%	1.0%	1.0%	1.0%	1.0%	0.0%	1.9%	4.8%	1.0%	0.0%	100.00%
Kai Tak Tunnel	232	UT	70	68	N	0100-0200	720	40.3%	20.8%	1.4%	13.9%	5.6%	1.4%	1.4%	0.0%	1.4%	1.4%	1.4%	1.4%	1.4%	0.0%	1.4%	5.6%	1.4%	0.0%	100.00%
Kai Tak Tunnel	232	UT	70	68	N	0200-0300	540	38.9%	20.4%	1.9%	13.0%	5.6%	1.9%	1.9%	0.0%	0.0%	1.9%	1.9%	1.9%	1.9%	0.0%	1.9%	5.6%	1.9%	0.0%	100.00%
Kai Tak Tunnel	232	UT	70	69	N	0300-0400	430	37.2%	18.6%	2.3%	14.0%	4.7%	2.3%	2.3%	0.0%	0.0%	2.3%	2.3%	2.3%	2.3%	0.0%	2.3%	4.7%	2.3%	0.0%	100.00%
Kai Tak Tunnel	232	UT	70	69	N	0400-0500	430	37.2%	18.6%	2.3%	14.0%	4.7%	2.3%	2.3%	0.0%	0.0%	2.3%	2.3%	2.3%	2.3%	0.0%	2.3%	4.7%	2.3%	0.0%	100.00%
Kai Tak Tunnel	232	UT	70	68	N	0500-0600	590	37.3%	20.3%	1.7%	13.6%	5.1%	1.7%	1.7%	1.7%	0.0%	1.7%	1.7%	1.7%	1.7%	0.0%	3.4%	5.1%	1.7%	0.0%	100.00%
Kai Tak Tunnel	232	UT	70	66	N	0600-0700	1080	40.7%	21.3%	0.9%	13.9%	5.6%	0.9%	1.9%	0.9%	0.9%	0.9%	0.9%	0.9%	0.9%	0.0%	3.7%	4.6%	0.9%	0.0%	100.00%
Kai Tak Tunnel	232	UT	70	60	N	0700-0800	2040	43.1%	22.1%	0.5%	14.7%	5.4%	1.0%	1.5%	1.0%	0.5%	1.0%	0.5%	0.5%	0.5%	0.0%	2.5%	4.9%	0.5%	0.0%	100.00%
Kai Tak Tunnel	232	UT	70	51	N	0800-0900	2500	44.0%	22.4%	0.4%	15.2%	5.6%	0.8%	1.6%	0.8%	0.4%	0.8%	0.4%	0.4%	0.4%	0.0%	1.6%	4.8%	0.4%	0.0%	100.00%
Kai Tak Tunnel	232	UT	70	57	N	0900-1000	2220	43.7%	22.1%	0.5%	14.9%	5.4%	0.9%	1.8%	0.9%	0.5%	0.9%	0.5%	0.5%	0.5%	0.0%	1.8%	5.0%	0.5%	0.0%	100.00%
Kai Tak Tunnel	232	UT	70	58	N	1000-1100	2160	43.5%	22.2%	0.5%	14.8%	5.6%	0.9%	1.9%	0.5%	0.5%	0.9%	0.5%	0.5%	0.5%	0.0%	1.9%	5.1%	0.5%	0.0%	100.00%
Kai Tak Tunnel	232	UT	70	56	N	1100-1200	2260	43.8%	22.1%	0.4%	15.0%	5.8%	0.9%	1.8%	0.4%	0.4%	0.9%	0.4%	0.4%	0.4%	0.0%	1.8%	4.9%	0.4%	0.0%	100.00%
Kai Tak Tunnel	232	UT	70	46	N	1200-1300	2870	49.8%	25.4%	0.3%	8.4%	3.1%	0.7%	1.0%	0.7%	0.3%	1.0%	0.3%	0.3%	0.7%	0.0%	1.7%	5.6%	0.3%	0.0%	100.00%
Kai Tak Tunnel	232	UT	70	45	N	1300-1400	2920	50.0%	25.3%	0.3%	8.6%	3.1%	0.7%	1.0%	0.7%	0.3%	1.0%	0.3%	0.3%	0.7%	0.0%	1.7%	5.5%	0.3%	0.0%	100.00%
Kai Tak Tunnel	232	UT	70	44	N	1400-1500	2950	50.2%	25.4%	0.3%	8.5%	3.1%	0.7%	1.0%	0.7%	0.3%	1.0%	0.3%	0.3%	0.7%	0.0%	1.7%	5.4%	0.3%	0.0%	100.00%
Kai Tak Tunnel	232	UT	70	44	N	1500-1600	2990	50.2%	25.4%	0.3%	8.4%	3.0%	0.7%	1.0%	0.7%	0.3%	1.0%	0.3%	0.3%	0.7%	0.0%	1.7%	5.7%	0.3%	0.0%	100.00%
Kai Tak Tunnel	232	UT	70	42	N	1600-1700	3090	50.2%	25.6%	0.3%	8.4%	3.2%	0.6%	1.0%	0.6%	0.3%	1.0%	0.3%	0.3%	0.6%	0.0%	1.6%	5.5%	0.3%	0.0%	100.00%
Kai Tak Tunnel	232	UT	70	42	N	1700-1800	3070	50.2%	25.4%	0.3%	8.5%	3.3%	0.7%	1.0%	0.7%	0.3%	1.0%	0.3%	0.3%	0.7%	0.0%	1.6%	5.5%	0.3%	0.0%	100.00%
Kai Tak Tunnel	232	UT	70	37	N	1800-1900	3250	50.5%	25.5%	0.3%	8.6%	3.1%	0.6%	0.9%	0.6%	0.3%	0.9%	0.3%	0.3%	0.6%	0.0%	1.5%	5.5%	0.3%	0.0%	100.00%
Kai Tak Tunnel	232	UT	70	45	N	1900-2000	2910	50.2%	25.4%	0.3%	8.6%	3.1%	0.7%	1.0%	0.7%	0.3%	1.0%	0.3%	0.3%	0.7%	0.0%	1.4%	5.5%	0.3%	0.0%	100.00%
Kai Tak Tunnel	232	UT	70	53	N	2000-2100	2450	50.2%	25.3%	0.4%	8.6%	3.3%	0.4%	1.2%	0.4%	0.4%	0.8%	0.4%	0.4%	0.4%	0.0%	1.6%	5.7%	0.4%	0.0%	100.00%
Kai Tak Tunnel	232	UT	70	51	N	2100-2200	2520	50.4%	25.4%	0.4%	8.3%	3.2%	0.8%	1.2%	0.4%	0.4%	0.8%	0.4%	0.4%	0.4%	0.0%	1.6%	5.6%	0.4%	0.0%	100.00%
Kai Tak Tunnel	232	UT	70	55	N	2200-2300	2320	50.4%	25.4%	0.4%	8.6%	3.0%	0.4%	0.9%	0.4%	0.4%	0.9%	0.4%	0.4%	0.4%	0.0%	1.7%	5.6%	0.4%	0.0%	100.00%
Kai Tak Tunnel	232	UT	70	62	N	2300-0000	1930	49.7%	25.4%	0.5%	8.3%	3.1%	0.5%	1.0%	0.5%	0.5%	1.0%	0.5%	0.5%	0.5%	0.0%	1.6%	5.7%	0.5%	0.0%	100.00%
Kai Tak Tunnel	233	UT	70	67	N	0000-0100	930	43.0%	21.5%	1.1%	11.8%	4.3%	1.1%	1.1%	1.1%	1.1%	1.1%	1.1%	1.1%	1.1%	0.0%	3.2%	5.4%	1.1%	0.0%	100.00%
Kai Tak Tunnel	233

Road Name	Road ID	Road Type	Speed Limit (km/hr)	Average Speed (km/hr)	Start Emission Estimated by Broad Brush Approach (Y/N)	Hour	Total Vehicles (Veh/hr)	01 - Private Cars	02 - Taxi	03 - Light Goods Vehicles <=2.5t	04 - Light Goods Vehicles 2.5-3.5t	05 - Light Goods Vehicles >3.5t	06 - Medium Goods Vehicles <=15t	07 - Medium Goods Vehicles 15-24t	08 - Public Light Buses	09 - Private Light Bus <=3.5t	10 - Private Light Bus >3.5t	11 - Non-franchised Bus<=6.4t	12 - Non-franchised Bus 6.4-15t	13 - Non-franchised Bus 15-24t	14 - Franchised Bus Single Deck	15 - Franchised Bus Double Deck	16 - Motorcycles	17 - Heavy Goods Vehicles >24t	18 - Non-franchised Bus >24t	Total
								PC	TAXI	LGV3	LGV4	LGV6	HGV7	HGV8	PLB	PV4	PV5	NFB6	NFB7	NFB8	FBSD	FBDD	MC	HGV9	NFB9	
To Kwa Wan Road	235	DD	50	37	Y	0700-0800	1220	32.8%	16.4%	0.0%	11.5%	4.1%	0.8%	1.6%	4.9%	0.0%	0.8%	0.8%	0.0%	0.8%	0.0%	18.0%	4.1%	0.8%	0.0%	100.00%
To Kwa Wan Road	235	DD	50	36	Y	0800-0900	1390	36.0%	18.0%	0.7%	12.2%	4.3%	0.7%	1.4%	5.0%	0.7%	0.7%	0.7%	0.7%	0.7%	0.0%	12.9%	4.3%	0.7%	0.0%	100.00%
To Kwa Wan Road	235	DD	50	36	Y	0900-1000	1240	35.5%	17.7%	0.8%	12.1%	4.8%	0.8%	1.6%	4.8%	0.8%	0.8%	0.8%	0.8%	0.8%	0.0%	12.9%	4.0%	0.8%	0.0%	100.00%
To Kwa Wan Road	235	DD	50	37	Y	1000-1100	1220	35.2%	18.0%	0.8%	12.3%	4.9%	0.8%	1.6%	4.1%	0.8%	0.8%	0.8%	0.8%	0.8%	0.0%	13.1%	4.1%	0.8%	0.0%	100.00%
To Kwa Wan Road	235	DD	50	36	Y	1100-1200	1240	36.3%	18.5%	0.8%	12.1%	4.8%	0.8%	1.6%	4.0%	0.8%	0.8%	0.8%	0.8%	0.8%	0.0%	12.1%	4.0%	0.8%	0.0%	100.00%
To Kwa Wan Road	235	DD	50	38	Y	1200-1300	1050	37.1%	19.0%	1.0%	5.7%	2.9%	1.0%	1.0%	5.7%	1.0%	1.0%	1.0%	1.0%	1.0%	0.0%	16.2%	4.8%	1.0%	0.0%	100.00%
To Kwa Wan Road	235	DD	50	37	Y	1300-1400	1060	37.7%	18.9%	0.9%	5.7%	2.8%	0.9%	0.9%	5.7%	0.9%	0.9%	0.9%	0.9%	0.9%	0.0%	16.0%	4.7%	0.9%	0.0%	100.00%
To Kwa Wan Road	235	DD	50	37	Y	1400-1500	1070	37.4%	19.6%	0.9%	5.6%	2.8%	0.9%	0.9%	5.6%	0.9%	0.9%	0.9%	0.9%	0.9%	0.0%	15.9%	4.7%	0.9%	0.0%	100.00%
To Kwa Wan Road	235	DD	50	37	Y	1500-1600	1080	38.0%	19.4%	0.9%	5.6%	2.8%	0.9%	0.9%	5.6%	0.9%	0.9%	0.9%	0.9%	0.9%	0.0%	15.7%	4.6%	0.9%	0.0%	100.00%
To Kwa Wan Road	235	DD	50	37	Y	1600-1700	1100	38.2%	19.1%	0.9%	6.4%	2.7%	0.9%	0.9%	5.5%	0.9%	0.9%	0.9%	0.9%	0.9%	0.0%	15.5%	4.5%	0.9%	0.0%	100.00%
To Kwa Wan Road	235	DD	50	37	Y	1700-1800	1120	37.5%	18.8%	0.9%	6.3%	2.7%	0.9%	0.9%	6.3%	0.9%	0.9%	0.9%	0.9%	0.9%	0.0%	16.1%	4.5%	0.9%	0.0%	100.00%
To Kwa Wan Road	235	DD	50	37	Y	1800-1900	1170	37.6%	19.7%	0.9%	6.0%	2.6%	0.9%	0.9%	6.0%	0.9%	0.9%	0.9%	0.9%	0.9%	0.0%	16.2%	4.3%	0.9%	0.0%	100.00%
To Kwa Wan Road	235	DD	50	38	Y	1900-2000	1050	38.1%	19.0%	1.0%	5.7%	2.9%	1.0%	1.0%	5.7%	1.0%	1.0%	1.0%	1.0%	1.0%	0.0%	15.2%	4.8%	1.0%	0.0%	100.00%
To Kwa Wan Road	235	DD	50	38	Y	2000-2100	880	37.5%	19.3%	1.1%	5.7%	2.3%	1.1%	1.1%	4.5%	1.1%	1.1%	1.1%	1.1%	1.1%	0.0%	15.9%	4.5%	1.1%	0.0%	100.00%
To Kwa Wan Road	235	DD	50	38	Y	2100-2200	910	37.4%	19.8%	1.1%	6.6%	2.2%	1.1%	1.1%	4.4%	1.1%	1.1%	1.1%	1.1%	1.1%	0.0%	15.4%	4.4%	1.1%	0.0%	100.00%
To Kwa Wan Road	235	DD	50	38	Y	2200-2300	850	37.6%	19.4%	1.2%	6.5%	2.4%	1.2%	1.2%	4.7%	1.2%	1.2%	1.2%	1.2%	1.2%	0.0%	15.3%	4.7%	1.2%	0.0%	100.00%
To Kwa Wan Road	235	DD	50	39	Y	2300-0000	710	36.6%	18.3%	1.4%	5.6%	2.8%	1.4%	1.4%	4.2%	1.4%	1.4%	1.4%	1.4%	1.4%	0.0%	15.5%	4.2%	1.4%	0.0%	100.00%
Chi Kiang Street	236	DD	50	40	Y	0000-0100	50	20.0%	20.0%	0.0%	20.0%	0.0%	0.0%	0.0%	0.0%	0.0%	0.0%	0.0%	0.0%	0.0%	0.0%	20.0%	20.0%	0.0%	0.0%	100.00%
Chi Kiang Street	236	DD	50	40	Y	0100-0200	50	20.0%	20.0%	0.0%	20.0%	0.0%	0.0%	0.0%	0.0%	0.0%	0.0%	0.0%	0.0%	0.0%	0.0%	20.0%	20.0%	0.0%	0.0%	100.00%
Chi Kiang Street	236	DD	50	40	Y	0200-0300	40	25.0%	25.0%	0.0%	25.0%	0.0%	0.0%	0.0%	0.0%	0.0%	0.0%	0.0%	0.0%	0.0%	0.0%	25.0%	0.0%	0.0%	0.0%	100.00%
Chi Kiang Street	236	DD	50	40	Y	0300-0400	30	33.3%	33.3%	0.0%	0.0%	0.0%	0.0%	0.0%	0.0%	0.0%	0.0%	0.0%	0.0%	0.0%	0.0%	33.3%	0.0%	0.0%	0.0%	100.00%
Chi Kiang Street	236	DD	50	40	Y	0400-0500	30	33.3%	33.3%	0.0%	0.0%	0.0%	0.0%	0.0%	0.0%	0.0%	0.0%	0.0%	0.0%	0.0%	0.0%	33.3%	0.0%	0.0%	0.0%	100.00%
Chi Kiang Street	236	DD	50	40	Y	0500-0600	40	25.0%	25.0%	0.0%	25.0%	0.0%	0.0%	0.0%	0.0%	0.0%	0.0%	0.0%	0.0%	0.0%	0.0%	25.0%	0.0%	0.0%	0.0%	100.00%
Chi Kiang Street	236	DD	50	40	Y	0600-0700	60	16.7%	16.7%	0.0%	16.7%	0.0%	0.0%	0.0%	16.7%	0.0%	0.0%	0.0%	0.0%	0.0%	0.0%	16.7%	16.7%	0.0%	0.0%	100.00%
Chi Kiang Street	236	DD	50	40	Y	0700-0800	80	25.0%	12.5%	0.0%	12.5%	12.5%	0.0%	0.0%	12.5%	0.0%	0.0%	0.0%	0.0%	0.0%	0.0%	12.5%	12.5%	0.0%	0.0%	100.00%
Chi Kiang Street	236	DD	50	40	Y	0800-0900	80	25.0%	12.5%	0.0%	12.5%	12.5%	0.0%	0.0%	12.5%	0.0%	0.0%	0.0%	0.0%	0.0%	0.0%	12.5%	12.5%	0.0%	0.0%	100.00%
Chi Kiang Street	236	DD	50	40	Y	0900-1000	80	25.0%	12.5%	0.0%	12.5%	12.5%	0.0%	0.0%	12.5%	0.0%	0.0%	0.0%	0.0%	0.0%	0.0%	12.5%	12.5%	0.0%	0.0%	100.00%
Chi Kiang Street	236	DD	50	40	Y	1000-1100	80	25.0%	12.5%	0.0%	12.5%	12.5%	0.0%	0.0%	12.5%	0.0%	0.0%	0.0%	0.0%	0.0%	0.0%	12.5%	12.5%	0.0%	0.0%	100.00%
Chi Kiang Street	236	DD	50	40	Y	1100-1200	80	25.0%	12.5%	0.0%	12.5%	12.5%	0.0%	0.0%	12.5%	0.0%	0.0%	0.0%	0.0%	0.0%	0.0%	12.5%	12.5%	0.0%	0.0%	100.00%
Chi Kiang Street	236	DD	50	40	Y	1200-1300	140	21.4%	14.3%	0.0%	14.3%	7.1%	7.1%	7.1%	7.1%	0.0%	7.1%	0.0%	0.0%	0.0%	0.0%	7.1%	7.1%	0.0%	0.0%	100.00%
Chi Kiang Street	236	DD	50	40	Y	1300-1400	140	21.4%	14.3%	0.0%	14.3%	7.1%	7.1%	7.1%	7.1%	0.0%	7.1%	0.0%	0.0%	0.0%	0.0%	7.1%	7.1%	0.0%	0.0%	100.00%
Chi Kiang Street	236	DD	50	40	Y	1400-1500	140	21.4%	14.3%	0.0%	14.3%	7.1%	7.1%	7.1%	7.1%	0.0%	7.1%	0.0%	0.0%	0.0%	0.0%	7.1%	7.1%	0.0%	0.0%	100.00%
Chi Kiang Street	236	DD	50	40	Y	1500-1600	140	21.4%	14.3%	0.0%	14.3%	7.1%	7.1%	7.1%	7.1%	0.0%	7.1%	0.0%	0.0%	0.0%	0.0%	7.1%	7.1%	0.0%	0.0%	100.00%
Chi Kiang Street	236	DD	50	40	Y	1600-1700	140	21.4%	14.3%	0.0%	14.3%	7.1%	7.1%	7.1%	7.1%	0.0%	7.1%	0.0%	0.0%	0.0%	0.0%	7.1%	7.1%	0.0%	0.0%	100.00%
Chi Kiang Street	236	DD	50	40	Y	1700-1800	140	21.4%	14.3%	0.0%	14.3%	7.1%	7.1%	7.1%	7.1%	0.0%	7.1%	0.0%	0.0%	0.0%	0.0%	7.1%	7.1%	0.0%	0.0%	100.00%
Chi Kiang Street	236	DD	50	40	Y	1800-1900	150	26.7%	13.3%	0.0%	13.3%	6.7%	6.7%	6.7%	6.7%	0.0%	6.7%	0.0%	0.0%	0.0%	0.0%	6.7%	6.7%	0.0%	0.0%	100.00%
Chi Kiang Street	236	DD	50	40	Y	1900-2000	140	21.4%	14.3%	0.0%	14.3%	7.1%	7.1%	7.1%	7.1%	0.0%	7.1%	0.0%	0.0%	0.0%	0.0%	7.1%	7.1%	0.0%	0.0%	100.00%
Chi Kiang Street	236	DD	50	40	Y	2000-2100	140	21.4%	14.3%	0.0%	14.3%	7.1%	7.1%	7.1%	7.1%	0.0%	7.1%	0.0%	0.0%	0.0%	0.0%	7.1%	7.1%	0.0%	0.0%	100.00%
Chi Kiang Street	236	DD	50	40	Y	2100-2200	140	21.4%	14.3%	0.0%	14.3%	7.1%	7.1%	7.1%	7.1%	0.0%	7.1%	0.0%	0.0%	0.0%	0.0%	7.1%	7.1%	0.0%	0.0%	100.00%
Chi Kiang Street	236	DD	50	40	Y	2200-2300	140	21.4%	14.3%	0.0%	14.3%	7.1%	7.1%	7.1%	7.1%	0.0%	7.1%	0.0%	0.0%	0.0%	0.0%	7.1%	7.1%	0.0%	0.0%	100.00%
Chi Kiang Street	236	DD	50	40	Y	2300-0000	110	18.2%	9.1%	0.0%	9.1%	9.1%	9.1%	9.1%	9.1%	0.0%	9.1%	0.0%	0.0%	0.0%	0.0%	9.1%	9.1%	0.0%	0.0%	100.00%
Bailey Street	237	DD	50	40	Y	0000-0100	20	50.0%	0.0%	0.0%	0.0%	0.0%	0.0%	0.0%	0.0%	0.0%	0.0%	0.0%	0.0%	0.0%	0.0%	50.0%	0.0%	0.0%	0.0%	100.00%
Bailey Street	237	DD	50	40	Y	0100-0200	20	50.0%	0.0%	0.0%	0.0%	0.0%	0.0%	0.0%	0.0%	0.0%	0.0%	0.0%	0.0%	0.0%	0.0%	50.0%	0.0%	0.0%	0.0%	100.00%
Bailey Street	237	DD	50	40	Y	0200-0300	10	100.0%	0.0%	0.0%	0.0%	0.0%	0.0%	0.0%	0.0%	0.0%	0.0%	0.0%	0.0%	0.0%	0.0%	0.0%	0.0%	0.0%	0.0%	100.00%
Bailey Street	237	DD	50	40	Y	0300-0400	0	0.0%	0.0%	0.0%	0.0%	0.0%	0.0%	0.0%	0.0%	0.0%	0.0%	0.0%	0.0%	0.0%	0.0%	0.0%	0.0%	0.0%	0.0%	0.00%
Bailey Street	237	DD	50	40	Y	0400-0500	0	0.0%	0.0%	0.0%	0.0%	0.0%	0.0%	0.0%	0.0%	0.0%	0.0%	0.0%	0.0%	0.0%	0.0%	0.0%	0.0%	0.0%	0.0%	0.00%
Bailey Street	237	DD	50	40	Y	0500-0600	20	50.0%	0.0%	0.0%	0.0%	0.0%	0.0%	0.0%	0.0%	0.0%	0.0%	0.0%	0.0%	0.0%	0.0%	50.0%	0.0%	0.0%	0.0%	100.00%
Bailey Street	237	DD	50	40	Y	0600-0700	30	33.3%	0.0%	0.0%	0.0%	0.0%	0.0%	0.0%	33.3%	0.0%	0.0%	0.0%	0.0%	0.0%	0.0%	33.3%	0.0%	0.0%	0.0%	100.00%
Bailey Street	237	DD	50	40	Y	0700-0800	50	20.0%	20.0%	0.0%	20.0%	0.0%	0.0%	0.0%	20.0%	0.0%	0.0%	0.0%	0.0%	0.0%	0.0%	20.0%	0.0%	0.0%	0.0%	100.00%
Bailey Street	237	DD	50	40	Y	0800-0900	50	20.0%	20.0%	0.0%	20.0%	0.0%	0.0%	0.0%	20.0%	0.0%	0.0%	0.0%	0.0%	0.0%	0.0%	20.0%	0.0%	0.0%	0.0%	100.00%
Bailey Street	237	DD	50	40	Y	0900-1000	50	20.0%	20.0%	0.0%	20.0%	0.0%	0.0%	0.0%	20.0%	0.0%	0.0%	0.0%	0.0%	0.0%	0.0%	20.0%	0.0%	0.0%	0.0%	100.00%
Bailey Street	237	DD	50	40	Y	1000-1100	50	20.0%	20.0%	0.0%	20.0%	0.0%	0.0%	0.0%	20.0%	0.0%	0.0%	0.0%	0.0%	0.0%	0.0%	20.0%	0.0%	0.0%	0.0%	100.00%
Bailey Street	237	DD	50	40	Y	1100-1200	50	20.0%	20.0%	0.0%	20.0%	0.0%	0.0%	0.0%	20.0%	0.0%	0.0%	0.0%	0.0%	0.0%	0.0%	20.0%	0.0%	0.0%	0.0%	100.00%
Bailey Street	237	DD	50	40	Y	1200-1300	40	25.0%	25.0%	0.0%	0.0%	0.0%	0.0%	0.0%	25.0%	0.0%	0.0%	0.0%	0.0%	0.0%	0.0%	25.0%	0.0%	0.0%	0.0%	100.00%
Bailey Street	237	DD	50	40	Y	1300-1400	40	25.0%	25.0%	0.0%	0.0%	0.0%	0.0%	0.0%	25.0%	0.0%	0.0%	0.0%	0.0%	0.0%	0.0%	25.0%	0.0%	0.0%	0.0%	100.00%
Bailey Street	237	DD	50	40	Y	1400-1500	40	25.0%	25.0%	0.0%	0.0%	0.0%	0.0%	0.0%	25.0%	0.0%	0.0%	0.0%	0.0%	0.0%	0.0%	25.0%	0.0%	0.0%	0.0%	100.00%
Bailey Street	237	DD	50	40	Y	1500-1600	40	25.0%	25.0%	0.0%	0.0%	0.0%	0.0%	0.0%	25.0%	0.0%	0.0%	0.0%	0.0%	0.0%	0.0%	25.0%	0.0%	0.0%	0.0%	100.00%
Bailey Street	237	DD	50	40	Y	1600-1700	40	25.0%	25.0%	0.0%	0.0%	0.0%	0.0%	0.0%	25.0%	0.0%	0.0%	0.0%	0.0%	0.0%	0.0%	25.0%	0.0%	0.0%	0.0%	100.00%
Bailey Street	237	DD	50	40	Y	1700-1800	40	25.0%	25.0%	0.0%	0.0%	0.0%	0.0%	0.0%	25.0%	0.0%	0.0%	0.0%	0.0%	0.0%	0.0%	25.0%	0.0%	0.0%	0.0%	100.00%
Bailey Street	237	DD	50	40	Y	1800-1900	40	25.0%	25.0%	0.0%	0.0%	0.0%	0.0%	0.0%	25.0%	0.0%	0.0%	0.0%	0.0%	0.0%	0.0%	25.0%	0.0%	0.0%	0.0%	100.00%
Bailey Street	237	DD	50	40	Y	1900-2000	40	25.0%	25.0%	0.0%	0.0%	0.0%	0.0%	0.0%	25.0%	0.0%	0.0%	0.0%	0.0%	0.0%	0.0%	25.0%	0.0%	0.0%	0.0%	100.00%
Bailey Street	237	DD	50	40	Y	2000-2100	30	33.3%	33.3%	0.0%	0.0%	0.0%	0.0%	0.0%	0.0%	0.0%	0.0%	0.0%	0.0%	0.0%	0.0%	33.3%	0.0%	0.0%	0.0%	100.00%
Bailey Street	237	DD	50	40	Y	2100-2200	30	33.3%	33.3%	0.0%	0.0%	0.0%	0.0%	0.0%	0.0%	0.0%	0.0%	0.0%	0.0%	0.0%	0.0%	33.3%	0.0%	0.0%	0.0%	100.00%
Bailey Street	237	DD	50	40	Y	2200-2300	30	33.3%	33.3%	0.0%	0.0%	0.0%	0.0%	0.0%	0.0%	0.0%	0.0%	0.0%	0.0%	0.0%	0.0%	33.3%	0.0%	0.0%	0.0%	100.00%
Bailey Street	237	DD	50	40	Y	2300-0000	30	33.3%	33.3%	0.0%	0.0%	0.0%	0.0%	0.0%	0.0%	0.0%	0.0%	0.0%	0.0%	0.0%	0.0%	33.3%	0.0%	0.0%	0.0%	100.00%
Wan On Street	238	LD	50	30	Y	0000-0100	20	50.0%	50.0%	0.0%	0.0%	0.0%	0.0%	0.0%	0.0%	0.0%	0.0%	0.0%	0.0%	0.0%	0.0%	0.0%	0.0%	0.0%	0.0%	100.00%
Wan On Street	238	LD	50	30	Y	0100-0200	20	50.0%	50.0%	0.0%	0.0%	0.0%	0.0%	0.0%	0.0%	0.0%	0.0%	0.0%	0.0%	0.0%	0.0%	0.0%	0.0%	0.0%	0.0%	100.00%
Wan On Street	238	LD	50	30	Y	0200-0300	20	50.0%	50.0%	0.0%	0.0%	0.0%	0.0%	0.0%	0.0%	0.0%	0.0%	0.0%	0.0%	0.0%	0.0%	0.0%	0.0%	0.0%	0.0%	100.00%
Wan On Street	238	LD	50	30	Y	0300-0400	20	50.0%	50.0%	0.0%	0.0%	0.0%	0.0%	0.0%	0.0%	0.0%	0.0%	0.0%	0.0%	0.0%	0.0%	0.0%	0.0%	0.0%	0.0%	100.00%
Wan On Street	238	LD	50	30	Y	0400-0500	20	50.0%	50.0%	0.0%	0.0%	0.0%	0.0%	0.0%	0.0%	0.0%	0.0%	0.0%	0.0%	0.0%	0.0%	0.0%	0.0%	0.0%	0.0%	100.00%
Wan On Street	238	LD	50	30	Y	0500-0600	20	50.0%	50.0%	0.0%	0.0%	0.0%	0.0%	0.0%	0.0%	0.0%	0.0%	0.0%	0.0%	0.0%	0.0%	0.0%	0.0%	0.0%	0.0%	100.00%
Wan On Street	238	LD	50	30	Y	0600-0700	20	50.0%	50.0%	0.0%	0.0%	0.0%	0.0%	0.0%	0.0%	0.0%	0.0%	0.0%	0.0%	0.0%	0.0%	0.0%	0.0%	0.0%	0.0%	100.00%
Wan On Street	238	LD	50	30	Y	0700-0800	40	25.0%	25.0%	0.0%	25.0%	0.0%	0.0%	0.0%	0.0%	0.0%	0.0%	0.0%	0.0%	0.0%	0.0%	25.0%	0.0%	0.0%	0.0%	100.00%
Wan On Street	238	LD	50	30	Y	0800-0900	50	40.0%	20.0%	0.0%	20.0%	0.0%	0.0%	0.0%	0.0%	0.0%	0.0%	0.0%	0.0%	0.0%	0.0%	20.0%	0.0%	0.0%	0.0%	100.00%
Wan On Street	238	LD	50	30	Y	0900-1000	40	25.0%	25.0%	0.0%	25.0%	0.0%	0.0%	0.0%	0.0%	0.0%	0.0%	0.0%	0.0%	0.0%	0.0%	25.0%	0.0%	0.0%	0.0%	100.00%
Wan On Street	238	LD	50	30	Y	1000-1100	40	25.0%	25.0%	0.0%	25.0%	0.0%	0.0%	0.0%	0.0%	0.0%	0.0%	0.0%	0.0%	0.0%	0.0%	25.0%	0.0%	0.0%	0.0%	100.00%
Wan On Street	238	LD	50	30	Y	1100-1200	40	25.0%	25.0%	0.0%	25.0%	0.0%	0.0%	0.0%	0.0%	0.0%	0.0%	0.0%	0.0%	0.0%	0.0%	25.0%	0.0%	0.0%	0.0%	100.00%
Wan On Street	238	LD	50	30	Y	1200-1300	40	25.0%	25.0%	0.0%	25.0%	0.0%	0.0%	0.0%	0.0%	0.0%	0.0%	0.0%	0.0%	0.0%	0.0%	25.0%	0.0%	0.0%	0.0%	100.00%
Wan On Street	238	LD	50	30	Y	1300-1400	40	25.0%	25.0%	0.0%	25.0%	0.0%	0.0%	0.0%	0.0%	0.0%	0.0%	0.0%	0.0%	0.0%	0.0%	25.0%	0.0%	0.0%	0.0%	100.00%
Wan On Street	238	LD	50	30	Y	1400-1500	40	25.0%	25.0%	0.0%	25.0%	0.0%	0.0%	0.0%	0.0%	0.0%	0.0%	0.0%	0.0%	0.0%	0.0%	25.0%	0.0%	0.0%	0.0%	100.00%
Wan On Street	238	LD	50	30	Y	1500-1600	40	25.0%	25.0%	0.0%	25.0%	0.0%	0.0%	0.0%	0.0%	0.0%	0.0%	0.0%	0.0%	0.0%	0.0%	25.0%	0.0%	0.0%	0.0%	100.00%
Wan On Street	238	LD	50	30	Y	1600-1700	40	25.0%	25.0%	0.0%	25.0%	0.0%	0.0%	0.0%	0.0%	0.0%	0.0%	0.0%	0.0%	0.0%	0.0%	25.0%	0.0%	0.0%	0.0%	100.00%
Wan On Street	238	LD	50	30	Y	1700-1800	40	25.0%	25.0%	0.0%	25.0%	0.0%	0.0%	0.0%	0.0%	0.0%	0.0%	0.0%	0.0%	0.0%	0.0%	25.0%	0.0%	0.0%	0.0%	100.00%
Wan On Street	238	LD	50	30	Y	1800-1900	50	40.0%	20.0%	0.0%	20.0%	0.0%	0.0%	0.0%	0.0%	0.0%	0.0%	0.0%	0.0%	0.0%	0.0%	20.0%	0.0%	0.0%	0.0%	100.00%
Wan On Street	238	LD	50	30	Y	1900-2000	40	25.0%	25.0%	0.0%	25.0%	0.0%	0.0%	0.0%	0.0%	0.0%	0.0%	0.0%	0.0%	0.0%	0.0%	25.0%	0.0%	0.0%	0.0%	100.00%
Wan On Street	238	LD	50	30	Y	2000-2100	40	25.0%	25.0%	0.0%	25.0%	0.0%	0.0%	0.0%	0.0%	0.0%	0.0%	0.0%	0.0%	0.0%	0.0%	25.0%	0.0%	0.0%	0.0%	100.00%
Wan On Street	238	LD	50	30	Y	2100-2200	40	25.0%	25.0%	0.0%	25.0%	0.0%	0.0%	0.0%	0.0%	0.0%	0.0%	0.0%	0.0%	0.0%	0.0%	25.0%	0.0%	0.0%	0.0%	100.00%
Wan On Street	238	LD	50	30	Y	2200-2300	40	25.0%	25.0%	0.0%	25.0%	0.0%	0.0%	0.0%	0.0%	0.0%	0.0%	0.0%	0.0%	0.0%	0.0%	25.0%	0.0%	0.0%	0.0%	100.00%
Wan On Street	238	LD	50	30	Y	2300-0000	40	25.0%	25.0%	0.0%	25.0%	0.0%	0.0%	0.0%	0.0%	0.0%	0.0%	0.0%	0.0%	0.0%	0.0%	25.0%	0.0%	0.0%	0.0%	100.00%
Wan On Street	239	LD	50	30	Y	0000-0100	20	50.0%	50.0%	0.0%	0.0%	0.0%	0.0%	0.0%	0.0%	0.0%	0.0%	0.0%	0.0%	0.0%	0.0%	0.0%	0.0%	0.0%	0.0%	100.00%
Wan On Street	239	LD	50	30	Y	0100-0200	20	50.0%	50.0%	0.0%	0.0%	0.0%	0.0%	0.0%	0.0%	0.0%	0.0%	0.0%	0.0%	0.0%	0.0%	0.0%	0.0%	0.0%	0.0%	100.00%
Wan On Street	239	LD	50	30	Y	0200-0300	20	50.0%	50.0%	0.0%	0.0%	0.0%	0.0%	0.0%	0.0%	0.0%	0.0%	0.0%	0.0%	0.0%	0.0%	0.0%	0.0%	0.0%	0.0%	100.00%
Wan On Street	239	LD	50	30	Y	0300-0400	20	50.0%	50.0%	0.0%	0.0%	0.0%	0.0%	0.0%	0.0%	0.0%	0.0%	0.0%	0.0%	0.0%	0.0%	0.0%	0.0%	0.0%	0.0%	100.00%
Wan On Street	239	LD	50	30	Y	0400-0500	20	50.0%	50.0%	0.0%	0.0%	0.0%	0.0%	0.0%	0.0%	0.0%	0.0%	0.0%	0.0%	0.0%	0.0%	0.0%	0.0%	0.0%	0.0%	100.00%
Wan On Street	239	LD	50	30	Y	0500-0600	20	50.0%	50.0%	0.0%	0.0%	0.0%	0.0%	0.0%	0.0%	0.0%	0.0%	0.0%	0.0%	0.0%	0.0%	0.0%	0.0%	0.0%	0.0%	100.00%
Wan On Street	239	LD	50	30	Y	0600-0700	20	50.0%	50.0%	0.0%	0.0%	0.0%	0.0%	0.0%	0.0%	0.0%	0.0%	0.0%	0.0%	0.0%	0.0%	0.0%	0.0%	0.0%	0.0%	100.00%
Wan On Street	239	LD	50	30	Y	0700-0800	40	25.0%	25.0%	0.0%	25.0%	0.0%	0.0%	0.0%	0.0%	0.0%	0.0%	0.0%	0.0%	0.0%	0.0%	25.0%	0.0%	0.0%	0.0%	100.00%
Wan On Street	239	LD	50	30	Y	0800-0900	50	40.0%	20.0%	0.0%	20.0%	0.0%	0.0%	0.0%	0.0%	0.0%	0.0%	0.0%	0.0%	0.0%	0.0%	20.0%	0.0%	0.0%	0.0%	100.00%
Wan On Street	239	LD	50	30	Y	0900-1000	40	25.0%	25.0%	0.0%	25.0%	0.0%	0.0%	0.0%	0.0%	0.0%	0.0%	0.0%	0.0%	0.0%	0.0%	25.0%	0.0%	0.0%	0.0%	100.00%
Wan On Street	239	LD	50	30	Y	1000-1100	40	25.0%	25.0%	0.0%	25.0%	0.0%	0.0%	0.0%

Road Name	Road ID	Road Type	Speed Limit (km/hr)	Average Speed (km/hr)	Start Emission Estimated by Broad Brush Approach (Y/N)	Hour	Total Vehicles (Veh/hr)	01 - Private Cars	02 - Taxi	03 - Light Goods Vehicles <=2.5t	04 - Light Goods Vehicles 2.5-3.5t	05 - Light Goods Vehicles >3.5t	06 - Medium Goods Vehicles <=15t	07 - Medium Goods Vehicles 15-24t	08 - Public Light Buses	09 - Private Light Bus <=3.5t	10 - Private Light Bus >3.5t	11 - Non-franchised Bus<=6.4t	12 - Non-franchised Bus 6.4-15t	13 - Non-franchised Bus 15-24t	14 - Franchised Bus Single Deck	15 - Franchised Bus Double Deck	16 - Motorcycles	17 - Heavy Goods Vehicles >24t	18 - Non-franchised Bus >24t	Total
								PC	TAXI	LGV3	LGV4	LGV6	HGV7	HGV8	PLB	PV4	PV5	NFB6	NFB7	NFB8	FBSD	FBDD	MC	HGV9	NFB9	
Ha Heung Road	241	LD	50	30	Y	1500-1600	70	28.6%	14.3%	0.0%	14.3%	14.3%	0.0%	14.3%	0.0%	0.0%	0.0%	0.0%	0.0%	0.0%	0.0%	0.0%	14.3%	0.0%	0.0%	100.00%
Ha Heung Road	241	LD	50	30	Y	1600-1700	70	28.6%	14.3%	0.0%	14.3%	14.3%	0.0%	14.3%	0.0%	0.0%	0.0%	0.0%	0.0%	0.0%	0.0%	0.0%	14.3%	0.0%	0.0%	100.00%
Ha Heung Road	241	LD	50	30	Y	1700-1800	70	28.6%	14.3%	0.0%	14.3%	14.3%	0.0%	14.3%	0.0%	0.0%	0.0%	0.0%	0.0%	0.0%	0.0%	0.0%	14.3%	0.0%	0.0%	100.00%
Ha Heung Road	241	LD	50	30	Y	1800-1900	70	28.6%	14.3%	0.0%	14.3%	14.3%	0.0%	14.3%	0.0%	0.0%	0.0%	0.0%	0.0%	0.0%	0.0%	0.0%	14.3%	0.0%	0.0%	100.00%
Ha Heung Road	241	LD	50	30	Y	1900-2000	70	28.6%	14.3%	0.0%	14.3%	14.3%	0.0%	14.3%	0.0%	0.0%	0.0%	0.0%	0.0%	0.0%	0.0%	0.0%	14.3%	0.0%	0.0%	100.00%
Ha Heung Road	241	LD	50	30	Y	2000-2100	60	16.7%	16.7%	0.0%	16.7%	16.7%	0.0%	16.7%	0.0%	0.0%	0.0%	0.0%	0.0%	0.0%	0.0%	0.0%	16.7%	0.0%	0.0%	100.00%
Ha Heung Road	241	LD	50	30	Y	2100-2200	70	28.6%	14.3%	0.0%	14.3%	14.3%	0.0%	14.3%	0.0%	0.0%	0.0%	0.0%	0.0%	0.0%	0.0%	0.0%	14.3%	0.0%	0.0%	100.00%
Ha Heung Road	241	LD	50	30	Y	2200-2300	60	16.7%	16.7%	0.0%	16.7%	16.7%	0.0%	16.7%	0.0%	0.0%	0.0%	0.0%	0.0%	0.0%	0.0%	0.0%	16.7%	0.0%	0.0%	100.00%
Ha Heung Road	241	LD	50	30	Y	2300-0000	60	16.7%	16.7%	0.0%	16.7%	16.7%	0.0%	16.7%	0.0%	0.0%	0.0%	0.0%	0.0%	0.0%	0.0%	0.0%	16.7%	0.0%	0.0%	100.00%
Chun Tin Street	242	LD	50	30	Y	0000-0100	10	100.0%	0.0%	0.0%	0.0%	0.0%	0.0%	0.0%	0.0%	0.0%	0.0%	0.0%	0.0%	0.0%	0.0%	0.0%	0.0%	0.0%	0.0%	100.00%
Chun Tin Street	242	LD	50	30	Y	0100-0200	10	100.0%	0.0%	0.0%	0.0%	0.0%	0.0%	0.0%	0.0%	0.0%	0.0%	0.0%	0.0%	0.0%	0.0%	0.0%	0.0%	0.0%	0.0%	100.00%
Chun Tin Street	242	LD	50	30	Y	0200-0300	0	0.0%	0.0%	0.0%	0.0%	0.0%	0.0%	0.0%	0.0%	0.0%	0.0%	0.0%	0.0%	0.0%	0.0%	0.0%	0.0%	0.0%	0.0%	0.00%
Chun Tin Street	242	LD	50	30	Y	0300-0400	0	0.0%	0.0%	0.0%	0.0%	0.0%	0.0%	0.0%	0.0%	0.0%	0.0%	0.0%	0.0%	0.0%	0.0%	0.0%	0.0%	0.0%	0.0%	0.00%
Chun Tin Street	242	LD	50	30	Y	0400-0500	0	0.0%	0.0%	0.0%	0.0%	0.0%	0.0%	0.0%	0.0%	0.0%	0.0%	0.0%	0.0%	0.0%	0.0%	0.0%	0.0%	0.0%	0.0%	0.00%
Chun Tin Street	242	LD	50	30	Y	0500-0600	0	0.0%	0.0%	0.0%	0.0%	0.0%	0.0%	0.0%	0.0%	0.0%	0.0%	0.0%	0.0%	0.0%	0.0%	0.0%	0.0%	0.0%	0.0%	0.00%
Chun Tin Street	242	LD	50	30	Y	0600-0700	10	100.0%	0.0%	0.0%	0.0%	0.0%	0.0%	0.0%	0.0%	0.0%	0.0%	0.0%	0.0%	0.0%	0.0%	0.0%	0.0%	0.0%	0.0%	100.00%
Chun Tin Street	242	LD	50	30	Y	0700-0800	30	33.3%	33.3%	0.0%	33.3%	0.0%	0.0%	0.0%	0.0%	0.0%	0.0%	0.0%	0.0%	0.0%	0.0%	0.0%	0.0%	0.0%	0.0%	100.00%
Chun Tin Street	242	LD	50	30	Y	0800-0900	30	33.3%	33.3%	0.0%	33.3%	0.0%	0.0%	0.0%	0.0%	0.0%	0.0%	0.0%	0.0%	0.0%	0.0%	0.0%	0.0%	0.0%	0.0%	100.00%
Chun Tin Street	242	LD	50	30	Y	0900-1000	30	33.3%	33.3%	0.0%	33.3%	0.0%	0.0%	0.0%	0.0%	0.0%	0.0%	0.0%	0.0%	0.0%	0.0%	0.0%	0.0%	0.0%	0.0%	100.00%
Chun Tin Street	242	LD	50	30	Y	1000-1100	30	33.3%	33.3%	0.0%	33.3%	0.0%	0.0%	0.0%	0.0%	0.0%	0.0%	0.0%	0.0%	0.0%	0.0%	0.0%	0.0%	0.0%	0.0%	100.00%
Chun Tin Street	242	LD	50	30	Y	1100-1200	30	33.3%	33.3%	0.0%	33.3%	0.0%	0.0%	0.0%	0.0%	0.0%	0.0%	0.0%	0.0%	0.0%	0.0%	0.0%	0.0%	0.0%	0.0%	100.00%
Chun Tin Street	242	LD	50	30	Y	1200-1300	60	16.7%	16.7%	0.0%	16.7%	16.7%	0.0%	16.7%	0.0%	0.0%	0.0%	0.0%	0.0%	0.0%	0.0%	0.0%	16.7%	0.0%	0.0%	100.00%
Chun Tin Street	242	LD	50	30	Y	1300-1400	60	16.7%	16.7%	0.0%	16.7%	16.7%	0.0%	16.7%	0.0%	0.0%	0.0%	0.0%	0.0%	0.0%	0.0%	0.0%	16.7%	0.0%	0.0%	100.00%
Chun Tin Street	242	LD	50	30	Y	1400-1500	60	16.7%	16.7%	0.0%	16.7%	16.7%	0.0%	16.7%	0.0%	0.0%	0.0%	0.0%	0.0%	0.0%	0.0%	0.0%	16.7%	0.0%	0.0%	100.00%
Chun Tin Street	242	LD	50	30	Y	1500-1600	60	16.7%	16.7%	0.0%	16.7%	16.7%	0.0%	16.7%	0.0%	0.0%	0.0%	0.0%	0.0%	0.0%	0.0%	0.0%	16.7%	0.0%	0.0%	100.00%
Chun Tin Street	242	LD	50	30	Y	1600-1700	60	16.7%	16.7%	0.0%	16.7%	16.7%	0.0%	16.7%	0.0%	0.0%	0.0%	0.0%	0.0%	0.0%	0.0%	0.0%	16.7%	0.0%	0.0%	100.00%
Chun Tin Street	242	LD	50	30	Y	1700-1800	60	16.7%	16.7%	0.0%	16.7%	16.7%	0.0%	16.7%	0.0%	0.0%	0.0%	0.0%	0.0%	0.0%	0.0%	0.0%	16.7%	0.0%	0.0%	100.00%
Chun Tin Street	242	LD	50	30	Y	1800-1900	60	16.7%	16.7%	0.0%	16.7%	16.7%	0.0%	16.7%	0.0%	0.0%	0.0%	0.0%	0.0%	0.0%	0.0%	0.0%	16.7%	0.0%	0.0%	100.00%
Chun Tin Street	242	LD	50	30	Y	1900-2000	60	16.7%	16.7%	0.0%	16.7%	16.7%	0.0%	16.7%	0.0%	0.0%	0.0%	0.0%	0.0%	0.0%	0.0%	0.0%	16.7%	0.0%	0.0%	100.00%
Chun Tin Street	242	LD	50	30	Y	2000-2100	60	16.7%	16.7%	0.0%	16.7%	16.7%	0.0%	16.7%	0.0%	0.0%	0.0%	0.0%	0.0%	0.0%	0.0%	0.0%	16.7%	0.0%	0.0%	100.00%
Chun Tin Street	242	LD	50	30	Y	2100-2200	60	16.7%	16.7%	0.0%	16.7%	16.7%	0.0%	16.7%	0.0%	0.0%	0.0%	0.0%	0.0%	0.0%	0.0%	0.0%	16.7%	0.0%	0.0%	100.00%
Chun Tin Street	242	LD	50	30	Y	2200-2300	60	16.7%	16.7%	0.0%	16.7%	16.7%	0.0%	16.7%	0.0%	0.0%	0.0%	0.0%	0.0%	0.0%	0.0%	0.0%	16.7%	0.0%	0.0%	100.00%
Chun Tin Street	242	LD	50	30	Y	2300-0000	60	16.7%	16.7%	0.0%	16.7%	16.7%	0.0%	16.7%	0.0%	0.0%	0.0%	0.0%	0.0%	0.0%	0.0%	0.0%	16.7%	0.0%	0.0%	100.00%
																										0

Road Name	Road ID	X coordinate of endpoint 1	Y coordinate of endpoint 1	X coordinate of endpoint 2	Y coordinate of endpoint 2	Grid (I,J)	Vehicle height (m)	Release height (m)	Sz init (m)	Width (m)	Elevation (m)
Shun Yung Street	1	837138.11	819224.96	837130.78	819217.09	41,32	2.031400818	1.726690695	1.606223903	11	19
Shun Yung Street	1_2	837130.78	819217.09	837089.99	819149.00	41,32	2.031400818	1.726690695	1.606223903	11	21
Shun Yung Street	2	837094.99	819147.18	837135.16	819214.54	41,32	2.1965625	1.867078125	1.73681686	11	20
Shun Yung Street	2_2	837135.16	819214.54	837141.63	819220.65	41,32	2.1965625	1.867078125	1.73681686	11	19
Pak Kung Street	3	837138.11	819224.96	837193.74	819191.81	41,32	1.598230088	1.358495575	1.263716814	12.1	17
Pak Kung Street	4	837190.85	819186.44	837133.88	819220.42	41,32	2.260585106	1.92149734	1.787439386	12.1	18
Ko Shan Road	5	837176.52	819276.15	837151.54	819234.07	41,32	2.025521951	1.721693659	1.601575496	11.2	20
Ko Shan Road	5_2	837151.54	819234.07	837138.11	819224.96	41,32	2.025521951	1.721693659	1.601575496	11.2	20
Ko Shan Road	6	837141.63	819220.65	837153.33	819228.09	41,32	2.209750567	1.878287982	1.747244634	11.2	18
Ko Shan Road	6_2	837153.33	819228.09	837181.08	819273.33	41,32	2.209750567	1.878287982	1.747244634	11.2	20
Wai Yin Path	7	837134.98	819272.48	837143.90	819286.81	41,32	1.431547619	1.216815476	1.131921373	8.7	20
Wai Yin Path	7_2	837143.90	819286.81	837147.75	819289.02	41,32	1.431547619	1.216815476	1.131921373	8.45	21
Wai Yin Path	7_3	837147.75	819289.02	837152.26	819288.99	41,32	1.431547619	1.216815476	1.131921373	8.35	19
Wai Yin Path	7_4	837152.26	819288.99	837180.26	819271.98	41,32	1.431547619	1.216815476	1.131921373	8.75	18
Wai Yin Path	8	837132.62	819273.92	837141.99	819288.61	41,32	1.431547619	1.216815476	1.131921373	8.7	23
Wai Yin Path	8_2	837141.99	819288.61	837147.26	819291.33	41,32	1.431547619	1.216815476	1.131921373	8.45	21
Wai Yin Path	8_3	837147.26	819291.33	837153.30	819291.42	41,32	1.431547619	1.216815476	1.131921373	8.35	19
Wai Yin Path	8_4	837153.30	819291.42	837181.77	819274.45	41,32	1.431547619	1.216815476	1.131921373	8.75	18
Ko Shan Road	9	837176.52	819276.15	837202.01	819317.43	41,32	2.025521951	1.721693659	1.601575496	11.1	18
Ko Shan Road	10	837206.28	819314.83	837181.08	819273.33	41,32	2.209750567	1.878287982	1.747244634	11.1	18
San Lau Street	11	837201.95	819317.47	837251.08	819287.53	41,32	2.15412844	1.831009174	1.703264348	18.2	16
Ko Shan Road	12	837201.95	819317.47	837247.32	819396.01	41,33	2.034621212	1.72942803	1.608770261	11.9	17
Ko Shan Road	13	837206.28	819314.83	837252.00	819393.21	41,33	2.338490566	1.987716981	1.849039052	10.3	17
Shansi Street	14	837247.32	819396.01	837298.09	819365.65	41,33	2.194771127	1.865555458	1.735400426	16.1	13
Ko Shan Road	15	837247.32	819396.01	837291.69	819499.04	41,33	2.154613003	1.831421053	1.703647491	11.2	13
Ko Shan Road	16	837297.28	819497.47	837252.00	819393.21	41,33	2.244305556	1.907659722	1.774567183	11.2	13
Kiang Hsi Street	17	837291.69	819499.04	837348.87	819482.98	41,33	1.873809524	1.592738095	1.481616833	18.1	11
Ko Shan Road	18	837291.69	819499.04	837295.01	819508.00	41,33	2.280225352	1.938191549	1.802968883	11.1	12
Ko Shan Road	18_2	837295.01	819508.00	837301.61	819558.38	41,33	2.280225352	1.938191549	1.802968883	11.1	12
Ko Shan Road	19	837306.66	819557.71	837300.10	819507.34	41,33	2.107800633	1.791630538	1.666633059	11.1	11
Ko Shan Road	19_2	837300.10	819507.34	837297.28	819497.47	41,33	2.107800633	1.791630538	1.666633059	11.1	12
Anhui Street	20	837360.21	819550.62	837301.61	819558.38	41,33	1.912627986	1.625733788	1.512310501	16.1	10
Ko Shan Road	21	837301.61	819558.38	837307.89	819606.22	41,33	2.239557522	1.903623894	1.770812924	11.1	12
Ko Shan Road	22	837313.86	819612.34	837306.68	819557.71	41,33	2.105168269	1.789393029	1.664551655	11.1	11
Chi Kiang Street	23	837367.64	819608.96	837313.42	819608.98	41,33	1.961311475	1.667114754	1.550804422	18.2	11
Chi Kiang Street	24	837256.77	819612.04	837313.86	819612.34	41,33	2.106385542	1.790427711	1.66551415	12.1	14
Chi Kiang Street	25	837313.06	819606.25	837250.48	819605.94	41,33	2.072114198	1.761297068	1.638415877	12.1	15
Kau Pui Lung Road	26	837250.48	819605.94	837248.99	819883.08	41,33	1.977115165	1.680547891	1.563300363	12.2	18
Kau Pui Lung Road	27	837254.17	819883.09	837255.26	819857.03	41,33	1.826944972	1.552903226	1.44456114	10.1	16
Kau Pui Lung Road	27_2	837255.26	819857.03	837256.28	819720.90	41,33	1.826944972	1.552903226	1.44456114	12.1	16
Kau Pui Lung Road	27_3	837256.28	819720.90	837255.03	819708.11	41,33	1.826944972	1.552903226	1.44456114	10.2	16
Kau Pui Lung Road	27_4	837255.03	819708.11	837256.77	819612.04	41,33	1.826944972	1.552903226	1.44456114	12.2	16
Kau Pui Lung Road	28	837248.99	819883.08	837247.92	820056.49	41,33	1.922176759	1.633850245	1.519860693	12.1	17
Kau Pui Lung Road	29	837254.01	820056.53	837254.17	819883.09	41,33	1.902702703	1.617297297	1.504462602	12.1	16
Lok Shan Road	30	837248.99	819883.08	837310.90	819883.20	41,33	2.017456522	1.714838043	1.59519818	18.2	16
Lok Shan Road	31	837309.54	819886.72	837377.25	819885.66	41,33	2.109121523	1.792753294	1.667677483	12.1	13
Maidstone Road	32	837305.96	819883.19	837306.19	819848.21	41,33	1.431547619	1.216815476	1.131921373	10.9	14
Maidstone Road	33	837310.90	819883.20	837311.13	819848.24	41,33	1.431547619	1.216815476	1.131921373	10.9	15
Maidstone Road	34	837307.30	820059.41	837309.59	819883.20	41,33	2.237662338	1.902012987	1.769314407	16.2	14
Maidstone Lane	35	837247.92	820056.49	837307.33	820056.85	41,33	2.238187702	1.902459547	1.769729811	16.1	14
Maidstone Lane	36	837307.30	820059.41	837333.24	820059.61	41,33	1.428125	1.21390625	1.129215116	11.1	13
Maidstone Lane	37	837307.36	820054.36	837333.28	820054.56	41,33	1.428125	1.21390625	1.129215116	11.1	13
Kau Pui Lung Road	38	837247.91	820056.49	837247.67	820104.07	41,33	1.922176759	1.633850245	1.519860693	12.1	15
Kau Pui Lung Road	39	837253.81	820104.15	837254.01	820056.53	41,33	1.902702703	1.617297297	1.504462602	12.1	15
Tin Kwong Road	40	837299.04	820116.24	837357.57	820117.22	41,33	2.024491404	1.720817693	1.600760645	12.4	12
Tin Kwong Road	40_2	837357.57	820117.22	837369.34	820122.47	41,33	2.024491404	1.720817693	1.600760645	12.4	11
Tin Kwong Road	41	837299.08	820110.27	837357.34	820110.36	41,33	2.097282051	1.782689744	1.658316041	12.4	12
Tin Kwong Road	41_2	837357.34	820110.36	837369.52	820116.24	41,33	2.097282051	1.782689744	1.658316041	12.4	11
Tin Kwong Road	42	837299.04	820116.24	837244.73	820115.89	41,33	2.024491404	1.720817693	1.600760645	12.1	15
Tin Kwong Road	43	837244.76	820109.71	837299.08	820110.27	41,33	2.097282051	1.782689744	1.658316041	12.1	15
Hop Yat Road	44	837244.76	820109.71	837244.51	820158.81	41,33	1.431547619	1.216815476	1.131921373	14.1	15
Hop Yat Road	44_2	837244.51	820158.81	837298.75	820159.35	41,33	1.431547619	1.216815476	1.131921373	14.1	15
Hop Yat Road	44_3	837298.75	820159.35	837299.08	820110.27	41,33	1.431547619	1.216815476	1.131921373	14.2	12
Tin Kwong Road	45	837244.73	820115.89	837197.75	820115.84	41,33	1.98604753	1.6881404	1.570363163	12.2	15
Tin Kwong Road	45_2	837197.75	820115.84	837172.54	820119.71	41,33	1.98604753	1.6881404	1.570363163	12.8	17
Tin Kwong Road	46	837167.62	820112.74	837197.77	820109.69	41,33	2.045315315	1.738518018	1.617226063	12.8	21
Tin Kwong Road	46_2	837197.77	820109.69	837244.76	820109.71	41,33	2.045315315	1.738518018	1.617226063	12.2	16
Sheung Shing Street	47	837082.99	820038.58	837098.42	820042.31	41,33	2.071997852	1.761198174	1.638323883	10.6	24
Sheung Shing Street	47_2	837098.42	820042.31	837107.39	820046.44	41,33	2.071997852	1.761198174	1.638323883	10.8	24
Sheung Shing Street	47_3	837107.39	820046.44	837118.26	820055.73	41,33	2.071997852	1.761198174	1.638323883	11	24
Sheung Shing Street	47_4	837118.26	820055.73	837136.15	820076.44	41,33	2.071997852	1.761198174	1.638323883	11.2	22
Sheung Shing Street	47_5	837136.15	820076.44	837169.41	820122.42	41,33	2.071997852	1.761198174	1.638323883	12	20
Sheung Shing Street	48	837083.35	820034.19	837099.85	820037.82	41,33	2.241470588	1.90525	1.772325581	10.6	25
Sheung Shing Street	48_2	837099.85	820037.82	837109.90	820042.37	41,33	2.241470588	1.90525	1.772325581	10.8	26
Sheung Shing Street	48_3	837109.90	820042.37	837121.86	820052.13	41,33	2.241470588	1.90525	1.772325581	11	27
Sheung Shing Street	48_4	837121.86	820052.13	837140.10	820073.13	41,33	2.241470588	1.90525	1.772325581	11.2	22
Sheung Shing Street	48_5	837140.10	820073.13	837176.82	820119.05	41,33	2.241470588	1.90525	1.772325581	10.6	25
Sheung Shing Street	49	836923.18	820123.79	836950.16	820115.22	41,33	2.24001692	1.904014382	1.77117617	10.7	36
Sheung Shing Street	49_2	836950.16	820115.22	836966.10	820106.79	41,33	2.24001692	1.904014382	1.77117617	10.5	35
Sheung Shing Street	49_3	836966.10	820106.79	837037.35	820050.41	41,33	2.24001692	1.904014382	1.77117617	10.6	33
Sheung Shing Street	49_4	837037.35	820050.41	837049.07	820043.46	41,33	2.24001692	1.904014382	1.77117617	10.7	27
Sheung Shing Street	49_5	837049.07	820043.46	837064.98	820039.21	41,33	2.24001692	1.904014382	1.77117617	10.8	26
Sheung Shing Street	49_6	837064.98	820039.21	837082.99	820038.58	41,33	2.24001692	1.904014382	1.77117617	10.8	25
Sheung Shing Street	50	837083.35	820034.19	837064.31	820034.51	41,33	2.106940639	1.790899543	1.665953064	10.8	26
Sheung Shing Street	50_2	837064.31	820034.51	837047.12	820039.13	41,33	2.106940639	1.790899543	1.665953064	10.8	29
Sheung Shing Street	50_3	837047.12	820039.13	837034.47	820046.87	41,33	2.106940639	1.790899543	1.665953064	10.7	28
Sheung Shing Street	50_4	837034.47	820046.87	836963.64	820103.03	41,33	2.106940639	1.790899543	1.665953064	10.6	33
Sheung Shing Street	50_5	836963.64	820103.03	836948.40	820110.90	41,33	2.106940639	1.790899543	1.665953064	10.5	38
Sheung Shing Street	50_6	836948.40	820110.90	836922.82	820119.31	41,33	2.106940639	1.790899543	1.665953064	10.7	37

Road Name	Road ID	X coordinate of endpoint 1	Y coordinate of endpoint 1	X coordinate of endpoint 2	Y coordinate of endpoint 2	Grid (I,J)	Vehicle height (m)	Release height (m)	Sz init (m)	Width (m)	Elevation (m)
Sheung Hong Street	51	836920.64	820119.23	836928.08	820182.84	41,33	1.431547619	1.216815476	1.131921373	9.7	37
Sheung Hong Street	52	836931.70	820182.42	836924.28	820118.80	41,33	1.431547619	1.216815476	1.131921373	9.7	36
Sheung Shing Street	53	836923.18	820123.79	836905.79	820122.91	41,33	2.24001692	1.904014382	1.77117617	10.6	37
Sheung Shing Street	53_2	836905.79	820122.91	836886.27	820119.77	41,33	2.24001692	1.904014382	1.77117617	10.6	38
Sheung Shing Street	53_3	836886.27	820119.77	836858.55	820112.70	41,33	2.24001692	1.904014382	1.77117617	10.6	38
Sheung Shing Street	54	836855.14	820107.15	836887.27	820115.77	41,33	2.106940639	1.790899543	1.665953064	10.6	38
Sheung Shing Street	54_2	836887.27	820115.77	836906.02	820118.73	41,33	2.106940639	1.790899543	1.665953064	10.6	38
Sheung Shing Street	54_3	836906.02	820118.73	836922.82	820119.31	41,33	2.106940639	1.790899543	1.665953064	10.6	37
Sheung Lok Street	55	836835.37	819996.77	836823.10	820044.78	41,33	2.203680203	1.873128173	1.742444812	9.8	44
Sheung Lok Street	56	836839.44	819997.65	836825.89	820051.18	41,33	2.078832952	1.767008009	1.643728381	9.8	44
Sheung Wo Street	57	836834.89	819998.65	836893.35	820012.84	41,33	2.215229111	1.882944744	1.751576506	9.8	48
Sheung Wo Street	57_2	836893.35	820012.84	836902.36	820019.87	41,33	2.215229111	1.882944744	1.751576506	10.9	49
Sheung Wo Street	57_3	836902.36	820019.87	836890.89	820059.03	41,33	2.215229111	1.882944744	1.751576506	11	49
Sheung Wo Street	58	836895.97	820060.20	836906.74	820018.16	41,33	2.001877934	1.701596244	1.582880227	11	49
Sheung Wo Street	58_2	836906.74	820018.16	836895.11	820009.18	41,33	2.001877934	1.701596244	1.582880227	10.9	49
Sheung Wo Street	58_3	836895.11	820009.18	836835.74	819994.97	41,33	2.001877934	1.701596244	1.582880227	9.8	48
Sheung Lok Street	59	836808.12	819410.12	836849.09	819419.20	41,33	2.203680203	1.873128173	1.742444812	11.2	61
Sheung Lok Street	59_2	836849.09	819419.20	836884.04	819426.32	41,33	2.203680203	1.873128173	1.742444812	10.5	62
Sheung Lok Street	59_3	836884.04	819426.32	836959.34	819445.24	41,33	2.203680203	1.873128173	1.742444812	10.8	63
Sheung Lok Street	59_4	836959.34	819445.24	836993.69	819449.97	41,33	2.203680203	1.873128173	1.742444812	11.5	66
Sheung Lok Street	59_5	836993.69	819449.97	837007.66	819455.99	41,33	2.203680203	1.873128173	1.742444812	11.4	67
Sheung Lok Street	59_6	837007.66	819455.99	837017.85	819464.22	41,33	2.203680203	1.873128173	1.742444812	11.4	68
Sheung Lok Street	59_7	837017.85	819464.22	837027.55	819478.54	41,33	2.203680203	1.873128173	1.742444812	11.4	69
Sheung Lok Street	59_8	837027.55	819478.54	837031.90	819495.15	41,33	2.203680203	1.873128173	1.742444812	11.4	70
Sheung Lok Street	59_9	837031.90	819495.15	837031.09	819509.57	41,33	2.203680203	1.873128173	1.742444812	11.4	71
Sheung Lok Street	59_10	837031.09	819509.57	837026.23	819522.94	41,33	2.203680203	1.873128173	1.742444812	11.4	72
Sheung Lok Street	59_11	837026.23	819522.94	837016.85	819535.65	41,33	2.203680203	1.873128173	1.742444812	11.4	73
Sheung Lok Street	59_12	837016.85	819535.65	836974.73	819569.02	41,33	2.203680203	1.873128173	1.742444812	11.4	74
Sheung Lok Street	59_13	836974.73	819569.02	836961.82	819582.00	41,33	2.203680203	1.873128173	1.742444812	11.6	75
Sheung Lok Street	59_14	836961.82	819582.00	836950.41	819598.51	41,33	2.203680203	1.873128173	1.742444812	11.4	75
Sheung Lok Street	59_15	836950.41	819598.51	836943.95	819613.82	41,33	2.203680203	1.873128173	1.742444812	11.1	75
Sheung Lok Street	59_16	836943.95	819613.82	836886.74	819848.33	41,33	2.203680203	1.873128173	1.742444812	11.2	73
Sheung Lok Street	59_17	836886.74	819848.33	836849.07	819954.96	41,33	2.203680203	1.873128173	1.742444812	11.2	56
Sheung Lok Street	59_18	836849.07	819954.96	836838.27	819984.35	41,33	2.203680203	1.873128173	1.742444812	10	49
Sheung Lok Street	59_19	836838.27	819984.35	836835.37	819996.77	41,33	2.203680203	1.873128173	1.742444812	10	47
Sheung Lok Street	60	836839.44	819997.65	836842.45	819985.21	41,33	2.078832952	1.767008009	1.643728381	10	47
Sheung Lok Street	60_2	836842.45	819985.21	836852.81	819956.06	41,33	2.078832952	1.767008009	1.643728381	10	48
Sheung Lok Street	60_3	836852.81	819956.06	836891.72	819849.78	41,33	2.078832952	1.767008009	1.643728381	11.2	55
Sheung Lok Street	60_4	836891.72	819849.78	836948.88	819615.26	41,33	2.078832952	1.767008009	1.643728381	11.2	73
Sheung Lok Street	60_5	836948.88	819615.26	836954.72	819600.83	41,33	2.078832952	1.767008009	1.643728381	11.1	75
Sheung Lok Street	60_6	836954.72	819600.83	836965.89	819585.52	41,33	2.078832952	1.767008009	1.643728381	11.4	75
Sheung Lok Street	60_7	836965.89	819585.52	836978.38	819573.28	41,33	2.078832952	1.767008009	1.643728381	11.6	75
Sheung Lok Street	60_8	836978.38	819573.28	837020.50	819539.67	41,33	2.078832952	1.767008009	1.643728381	11.4	74
Sheung Lok Street	60_9	837020.50	819539.67	837031.15	819525.66	41,33	2.078832952	1.767008009	1.643728381	11.4	75
Sheung Lok Street	60_10	837031.15	819525.66	837036.32	819510.93	41,33	2.078832952	1.767008009	1.643728381	11.4	73
Sheung Lok Street	60_11	837036.32	819510.93	837037.30	819495.12	41,33	2.078832952	1.767008009	1.643728381	11.4	71
Sheung Lok Street	60_12	837037.30	819495.12	837032.55	819476.34	41,33	2.078832952	1.767008009	1.643728381	11.4	70
Sheung Lok Street	60_13	837032.55	819476.34	837021.87	819460.53	41,33	2.078832952	1.767008009	1.643728381	11.4	69
Sheung Lok Street	60_14	837021.87	819460.53	837010.58	819451.34	41,33	2.078832952	1.767008009	1.643728381	11.4	68
Sheung Lok Street	60_15	837010.58	819451.34	836994.87	819444.65	41,33	2.078832952	1.767008009	1.643728381	11.4	68
Sheung Lok Street	60_16	836994.87	819444.65	836960.04	819439.78	41,33	2.078832952	1.767008009	1.643728381	11.5	66
Sheung Lok Street	60_17	836960.04	819439.78	836884.73	819423.53	41,33	2.078832952	1.767008009	1.643728381	10.8	63
Sheung Lok Street	60_18	836884.73	819423.53	836850.17	819414.79	41,33	2.078832952	1.767008009	1.643728381	10.5	62
Sheung Lok Street	60_19	836850.17	819414.79	836810.06	819405.92	41,33	2.078832952	1.767008009	1.643728381	11.2	62
Sheung Foo Street	61	836761.92	819808.48	836791.41	819776.95	41,33	2.156269113	1.832828746	1.704956973	11.3	44
Sheung Foo Street	62	836762.15	819816.58	836801.20	819775.62	41,33	2.28608156	1.943169326	1.807599373	11.3	44
Sheung Foo Street	63	836762.13	819745.77	836791.41	819776.95	41,33	2.156269113	1.832828746	1.704956973	15.7	44
Sheung Foo Street	64	836762.21	819731.61	836801.20	819775.62	41,33	2.28608156	1.943169326	1.807599373	11.6	44
Tin Kwong Road	65	837115.75	820222.25	837085.74	820317.13	41,33	1.96194589	1.667654006	1.551306052	12.1	21
Tin Kwong Road	66	837122.82	820222.20	837091.22	820319.97	41,33	2.04910031	1.741735264	1.62021885	12.1	21
Tin Kwong Road	67	837115.75	820222.25	837148.06	820136.71	41,33	1.902796537	1.617377056	1.504536797	12.5	19
Tin Kwong Road	67_2	837148.06	820136.71	837154.99	820124.96	41,33	1.902796537	1.617377056	1.504536797	11.5	19
Tin Kwong Road	67_3	837154.99	820124.96	837167.62	820112.74	41,33	1.902796537	1.617377056	1.504536797	10.7	18
Tin Kwong Road	68	837122.82	820222.20	837154.02	820139.48	41,33	1.959325	1.66542625	1.549233721	12.5	19
Tin Kwong Road	68_2	837154.02	820139.48	837160.42	820130.18	41,33	1.959325	1.66542625	1.549233721	11.5	18
Tin Kwong Road	68_3	837160.42	820130.18	837172.54	820119.71	41,33	1.959325	1.66542625	1.549233721	10.7	18
Farm Road	69	837115.75	820222.25	837195.46	820221.61	41,33	1.627741935	1.383580645	1.287051763	15.2	19
Farm Road	70	837362.97	820222.64	837195.46	820221.61	41,33	1.627741935	1.383580645	1.287051763	15.1	15
Ying Choi Path	71	837193.48	820159.02	837193.05	820221.63	41,33	1.431547619	1.216815476	1.131921373	10.1	18
Ying Choi Path	72	837197.10	820221.62	837197.54	820159.02	41,33	1.431547619	1.216815476	1.131921373	10.1	18
Chatham Road North	73	837158.73	819129.95	837192.24	819188.90	41,32	2.124634026	1.805938922	1.679943183	12.3	14
Chatham Road North	74	837204.79	819181.52	837172.68	819126.38	41,32	2.028317256	1.724069668	1.603785737	14.2	12
Chatham Road North	75	837192.24	819188.90	837251.08	819287.53	41,32	2.147549704	1.825417249	1.698062557	14	12
Chatham Road North	76	837263.73	819279.69	837236.12	819233.57	41,32	2.199824958	1.869851214	1.739396478	14.7	12
Chatham Road North	77	837236.12	819233.57	837204.79	819181.52	41,32	2.128488427	1.809215163	1.682990849	14.6	13
Pak Kung Street	78	837206.44	819184.34	837292.34	819131.97	41,32	1.740853659	1.47972561	1.376488939	12.1	13
Pak Kung Street	79	837292.38	819127.35	837203.26	819178.88	41,32	2.012258797	1.710419977	1.591088351	12.1	12
San Wai Street	80	837322.46	819185.77	837237.87	819236.50	41,32	1.698636364	1.443840909	1.343107822	12.1	12
San Wai Street	81	837234.72	819231.24	837319.96	819180.21	41,32	2.046526718	1.73954771	1.618183916	12.1	13
San Lau Strteet	82	837334.72	819248.64	837263.73	819279.69	41,32	2.460526316	2.091447368	1.945532436	18.4	11
Shek Tong Street	83	837291.23	819325.54	837355.30	819295.34	41,32	1.431547619	1.216815476	1.131921373	18.2	10
Shek Tong Street	83_2	837355.30	819295.34	837370.60	819295.30	41,32	1.431547619	1.216815476	1.131921373	19.8	7
Chatham Road North	84	837251.08	819287.53	837298.09	819365.65	41,32	2.180300045	1.853255038	1.723958175	14.7	10
Chatham Road North	85	837263.73	819279.69	837291.23	819325.54	41,32	2.19234933	1.863496931	1.733485517	14.8	11
Chatham Road North	86	837298.09	819365.65	837305.37	819379.51	41,33	2.124407107	1.805746041	1.679763759	14.7	10
Chatham Road North	86_2	837305.37	819379.51	837329.56	819429.89	41,33	2.124407107	1.805746041	1.679763759	16.6	10
Chatham Road North	86_3	837329.56	819429.89	837348.87	819482.98	41,33	2.124407107	1.805746041	1.679763759	16.8	10

Road Name	Road ID	X coordinate of endpoint 1	Y coordinate of endpoint 1	X coordinate of endpoint 2	Y coordinate of endpoint 2	Grid (I,J)	Vehicle height (m)	Release height (m)	Sz init (m)	Width (m)	Elevation (m)
Chatham Road North	87	837291.23	819325.54	837333.72	819397.42	41,33	2.176775421	1.850259108	1.721171263	14.7	10
Chatham Road North	87_2	837333.72	819397.42	837350.59	819436.06	41,33	2.176775421	1.850259108	1.721171263	14.2	10
Chatham Road North	87_3	837350.59	819436.06	837362.32	819471.12	41,33	2.176775421	1.850259108	1.721171263	13.5	10
Chatham Road North	87_4	837362.32	819471.12	837375.70	819521.68	41,33	2.176775421	1.850259108	1.721171263	13	13
Chatham Road North	87_5	837375.70	819521.68	837387.80	819577.45	41,33	2.176775421	1.850259108	1.721171263	13	9
Chatham Road North	87_6	837387.80	819577.45	837390.44	819598.04	41,33	2.176775421	1.850259108	1.721171263	13	9
Chatham Road North	87_7	837390.44	819598.04	837390.32	819638.54	41,33	2.176775421	1.850259108	1.721171263	13	9
Ma Tau Wai Road	88	837348.87	819482.98	837354.36	819507.74	41,33	2.084185719	1.771557861	1.647960801	15.9	9
Ma Tau Wai Road	88_2	837354.36	819507.74	837360.21	819550.62	41,33	2.084185719	1.771557861	1.647960801	15.9	9
Ma Tau Wai Road	89	837360.21	819550.62	837367.64	819608.96	41,33	2.112519774	1.795641808	1.670364472	15.9	9
Chi Kiang Street	90	837367.64	819608.96	837372.48	819627.91	41,33	1.955652655	1.662304757	1.546330006	13	9
Chi Kiang Street	90_2	837372.48	819627.91	837390.32	819638.54	41,33	1.955652655	1.662304757	1.546330006	16.4	9
Ma Tau Wai Road	91	837365.73	819885.84	837365.10	819627.51	41,33	2.344799312	1.993079415	1.854027363	16.3	11
Ma Tau Wai Road	91_2	837365.10	819627.51	837367.64	819608.96	41,33	2.344799312	1.993079415	1.854027363	13	10
Ma Tau Wai Road	92	837377.25	819885.66	837379.41	819870.95	41,33	2.142976139	1.821529718	1.694446249	18.7	12
Ma Tau Wai Road	92_2	837379.41	819870.95	837379.71	819820.68	41,33	2.142976139	1.821529718	1.694446249	21.2	11
Ma Tau Wai Road	92_3	837379.71	819820.68	837377.27	819805.54	41,33	2.142976139	1.821529718	1.694446249	18.8	11
Ma Tau Wai Road	92_4	837377.27	819805.54	837377.28	819709.99	41,33	2.142976139	1.821529718	1.694446249	16.4	11
Ma Tau Wai Road	92_5	837377.28	819709.99	837379.82	819681.34	41,33	2.142976139	1.821529718	1.694446249	16.6	10
Ma Tau Wai Road	92_6	837379.82	819681.34	837390.32	819638.54	41,33	2.142976139	1.821529718	1.694446249	16	9
Ma Tau Wai Road	93	837362.77	820116.66	837363.76	820103.74	41,33	2.459378415	2.090471653	1.944624793	16.3	11
Ma Tau Wai Road	93_2	837363.76	820103.74	837365.73	819885.84	41,33	2.459378415	2.090471653	1.944624793	16.3	13
Ma Tau Wai Road	94	837375.81	820007.46	837377.25	819885.66	41,33	2.297935561	1.953245227	1.816972304	16.3	13
Ma Tau Wai Road	95	837362.97	820222.64	837362.77	820116.66	41,33	2.193730721	1.864671113	1.73457778	17.1	10
Ma Tau Wai Road	96	837375.00	820202.92	837375.29	820121.39	41,33	2.289431867	1.946017087	1.810248453	17.7	10
Ma Tau Wai Road	97	837362.97	820222.64	837362.25	820340.91	41,33	2.213898305	1.881813559	1.750524241	16.9	9
Ma Tau Wai Road	97_2	837362.25	820340.91	837375.35	820375.23	41,34	2.213898305	1.881813559	1.750524241	17.1	9
Ma Tau Wai Road	98	837374.93	820280.02	837374.68	820333.44	41,33	2.312168608	1.965343317	1.828226341	17.1	9
Ma Tau Wai Road	98_2	837374.68	820333.44	837377.61	820351.90	41,33	2.312168608	1.965343317	1.828226341	16.4	9
Ma Tau Wai Road	98_3	837377.61	820351.90	837388.70	820374.51	41,34	2.312168608	1.965343317	1.828226341	17.1	9
San Shan Road	99	837404.53	820277.39	837392.67	820272.87	41,33	1.835123967	1.559855372	1.451028253	11.5	9
San Shan Road	99_2	837392.67	820272.87	837374.93	820280.02	41,33	1.835123967	1.559855372	1.451028253	11.5	9
Ma Tau Wai Road	100	837374.93	820280.02	837375.00	820202.92	41,33	2.312168608	1.965343317	1.828226341	16.9	9
Tam Kung Road	101	837446.39	820367.27	837404.53	820277.39	41,33	1.835123967	1.559855372	1.451028253	12.1	8
Tam Kung Road	102	837407.45	820271.19	837451.46	820366.30	41,33	2.655497382	2.257172775	2.099695605	12.1	8
San Shan Road	103	837407.45	820271.19	837458.23	820246.58	41,33	1.656338028	1.407887324	1.309662627	18.2	8
Tam Kung Road	104	837407.45	820271.19	837375.00	820202.92	41,33	2.686803519	2.283782991	2.124449294	13.3	9
Pak Tai Street	105	837506.93	820352.09	837458.23	820246.58	42,33	1.88908046	1.605718391	1.493691526	16	7
Pak Tai Street	106	837458.23	820246.58	837406.22	820138.48	41,33	1.999901381	1.699916174	1.581317371	16	9
Ma Hang Chung Road	107	837369.34	820122.47	837385.38	820130.88	41,33	1.807407407	1.536296296	1.429112834	12.9	11
Ma Hang Chung Road	107_2	837385.38	820130.88	837406.22	820138.48	41,33	1.807407407	1.536296296	1.429112834	12.9	10
Ma Hang Chung Road	108	837426.52	820120.46	837416.63	820122.19	41,33	2.095360825	1.781056701	1.656796931	13.1	11
Ma Hang Chung Road	108_2	837416.63	820122.19	837408.34	820125.97	41,33	2.095360825	1.781056701	1.656796931	13.1	11
Ma Hang Chung Road	108_3	837408.34	820125.97	837369.52	820116.24	41,33	2.095360825	1.781056701	1.656796931	13.1	11
Ma Hang Chung Road	109	837406.22	820138.48	837410.67	820132.45	41,33	1.861073826	1.581912752	1.471546746	10.5	10
Ma Hang Chung Road	109_2	837410.67	820132.45	837420.41	820127.94	41,33	1.861073826	1.581912752	1.471546746	10.1	11
Ma Hang Chung Road	109_3	837420.41	820127.94	837426.52	820120.46	41,33	1.861073826	1.581912752	1.471546746	10.1	11
Ma Hang Chung Road	110	837426.52	820120.46	837515.93	820078.95	42,33	2.077118644	1.765550847	1.642372881	18.2	10
Sheung Heung Road	111	837466.18	819969.36	837375.89	820010.95	41,33	2.654350548	2.256197966	2.098788805	12.1	12
Sheung Heung Road	112	837463.67	819963.91	837376.22	820004.40	41,33	1.860946746	1.581804734	1.471446264	12.1	12
San Shan Road	113	837458.23	820246.58	837570.81	820194.54	42,33	1.793959732	1.524865772	1.418479788	18.2	7
Gillies Avenue North	114	837287.71	819118.26	837292.38	819127.35	41,32	2.181232092	1.854047278	1.724695142	13.3	9
Pak Kung Street	115	837381.27	819128.49	837292.34	819131.97	41,32	1.8212	1.54802	1.440018605	10.8	8
Pak Kung Street	116	837381.22	819123.90	837292.38	819127.35	41,32	1.963112078	1.668645267	1.552228155	10.8	8
Gillies Avenue North	117	837290.78	819128.28	837316.07	819186.90	41,32	1.937113402	1.646546392	1.531671062	12.2	9
Gillies Avenue North	118	837321.93	819184.61	837296.32	819127.20	41,32	2.09562982	1.781285347	1.657009625	12.2	8
Gillies Avenue North	119	837316.07	819186.90	837339.40	819237.83	41,32	1.937113402	1.646546392	1.531671062	12.2	8
Gillies Avenue North	119_2	837339.40	819237.83	837334.72	819248.64	41,32	1.937113402	1.646546392	1.531671062	12.1	8
Gillies Avenue North	120	837378.34	819252.70	837351.75	819246.06	41,32	1.990412643	1.691850746	1.573814648	10.9	7
Gillies Avenue North	120_2	837351.75	819246.06	837344.29	819232.46	41,32	1.990412643	1.691850746	1.573814648	11.6	7
Gillies Avenue North	120_3	837344.29	819232.46	837322.10	819184.53	41,32	1.990412643	1.691850746	1.573814648	12.2	8
Gillies Avenue North	121	837334.72	819248.64	837349.41	819249.68	41,32	2.569747899	2.184285714	2.031893688	10.8	8
Gillies Avenue North	121_2	837349.41	819249.68	837377.79	819257.38	41,32	2.569747899	2.184285714	2.031893688	10.9	7
Ma Tau Wai Road	122	837373.10	819122.00	837374.22	819254.37	41,32	3.255667276	2.767317185	2.574248544	13.6	6
Ma Tau Wai Road	123	837384.21	819256.19	837384.21	819229.90	41,32	3.277610619	2.785969027	2.591599094	12.8	6
Ma Tau Wai Road	123_2	837384.21	819229.90	837382.05	819209.68	41,32	3.277610619	2.785969027	2.591599094	13	6
Ma Tau Wai Road	123_3	837382.05	819209.68	837381.21	819123.12	41,32	3.277610619	2.785969027	2.591599094	13.6	6
Ma Tau Wai Road	124	837370.60	819295.30	837371.22	819262.78	41,32	3.101677316	2.636425719	2.452489041	16.3	7
Ma Tau Wai Road	124_2	837371.22	819262.78	837374.22	819254.37	41,32	3.101677316	2.636425719	2.452489041	15.6	7
To Kwa Wan Road	125	837370.60	819295.30	837368.65	819422.87	41,33	2.941906722	2.500620713	2.326158803	17.5	7
To Kwa Wan Road	125_2	837368.65	819422.87	837370.58	819452.46	41,33	2.941906722	2.500620713	2.326158803	18.2	8
To Kwa Wan Road	125_3	837370.58	819452.46	837375.42	819469.98	41,33	2.941906722	2.500620713	2.326158803	15.7	9
To Kwa Wan Road	125_4	837375.42	819469.98	837385.04	819484.15	41,33	2.941906722	2.500620713	2.326158803	16.3	9
To Kwa Wan Road	125_5	837385.04	819484.15	837481.05	819592.41	41,33	2.941906722	2.500620713	2.326158803	17	7
To Kwa Wan Road	126	837447.75	819537.85	837390.08	819472.84	41,33	2.735194585	2.324915398	2.162711998	16.4	8
To Kwa Wan Road	126_2	837390.08	819472.84	837382.65	819459.93	41,33	2.735194585	2.324915398	2.162711998	16.2	8
To Kwa Wan Road	126_3	837382.65	819459.93	837380.64	819445.38	41,33	2.735194585	2.324915398	2.162711998	15.3	8
To Kwa Wan Road	126_4	837380.64	819445.38	837381.13	819380.35	41,33	2.735194585	2.324915398	2.162711998	15.2	7
Ma Tau Wai Road	127	837381.13	819380.35	837382.61	819262.46	41,32	2.48978247	2.116315099	1.968665209	15.2	7
Ma Tau Wai Road	127_2	837382.61	819262.46	837384.21	819256.19	41,32	2.48978247	2.116315099	1.968665209	15.2	6
Wing Kwong Street	128	837381.13	819380.35	837536.98	819382.49	42,33	1.955319149	1.662021277	1.546066304	14.1	7
Kai Ming Street	129	837392.41	819451.40	837430.56	819434.20	41,33	1.431547619	1.216815476	1.131921373	10	7
Kai Ming Street	130	837391.75	819448.07	837428.04	819431.22	41,33	1.431547619	1.216815476	1.131921373	10	7
Kai Ming Street	131	837536.98	819382.49	837429.57	819433.03	42,33	1.666115702	1.416198347	1.317393811	14.1	7
Hung Fook Street	132	837426.40	819493.35	837465.42	819475.47	41,33	1.431547619	1.216815476	1.131921373	10.2	8
Hung Fook Street	133	837423.89	819490.41	837462.75	819472.19	41,33	1.431547619	1.216815476	1.131921373	10.2	7
Yuk Shing Street	134	837428.04	819431.22	837465.42	819475.47	41,33	1.666115702	1.416198347	1.317393811	14.4	7
Hung Fook Street	135	837463.95	819473.60	837559.28	819431.05	42,33	1.666115702	1.416198347	1.317393811	14.4	7
Wing Kwong Street	136	837559.28	819431.05	837581.21	819479.56	42,33	2.038643533	1.732847003	1.611950701	14.1	6
Wing Kwong Street	137	837559.28	819431.05	837536.98	819382.49	42,33	2.042650919	1.736253281	1.615119331	14.2	6
Ngan Hon Street	138	837514.86	819507.53	837447.75	819537.85	42,33	2.038643533	1.732847003	1.611950701	13.1	8

Road Name	Road ID	X coordinate of endpoint 1	Y coordinate of endpoint 1	X coordinate of endpoint 2	Y coordinate of endpoint 2	Grid (I,J)	Vehicle height (m)	Release height (m)	Sz.init (m)	Width (m)	Elevation (m)
Ngan Hon Street	139	837514.86	819507.53	837580.46	819477.89	42,33	2.038643533	1.732847003	1.611950701	12.9	7
Ngan Hon Street	140	837581.21	819479.56	837624.68	819459.73	42,33	1.431547619	1.216815476	1.131921373	9.5	5
Ngan Hon Street	141	837623.27	819456.63	837579.74	819476.31	42,33	1.431547619	1.216815476	1.131921373	9.5	5
Lung Tak Street	142	837514.86	819507.53	837542.63	819559.76	42,33	1.428125	1.21390625	1.129215116	11.4	7
Chi Kiang Street	143	837542.63	819559.76	837650.42	819500.61	42,33	2.255642023	1.91729572	1.783530902	18.5	6
Chi Kiang Street	144	837484.55	819590.56	837442.05	819613.10	42,33	2.016699771	1.714194805	1.594599819	18.1	7
Chi Kiang Street	145	837442.05	819613.10	837390.32	819638.54	41,33	2.001081662	1.700919413	1.582250616	18.5	9
Ha Heung Road	146	837442.05	819613.10	837488.27	819712.57	42,33	2.021978022	1.718681319	1.59877332	18.4	9
Sze Chuen Street	147	837438.96	819738.62	837489.52	819715.16	42,33	1.431547619	1.216815476	1.131921373	12.1	9
Sze Chuen Street	148	837487.08	819710.09	837420.71	819739.70	42,33	1.431547619	1.216815476	1.131921373	12.1	10
Ha Heung Road	149	837488.27	819712.57	837517.33	819772.95	42,33	2.021978022	1.718681319	1.59877332	18.4	8
Kowloon City Road	150	837437.37	819735.17	837411.30	819678.83	41,33	1.653383459	1.40537594	1.307326456	13.2	9
Kowloon City Road	150_2	837411.30	819678.83	837400.11	819675.66	41,33	1.653383459	1.40537594	1.307326456	15.5	9
Kowloon City Road	150_3	837400.11	819675.66	837395.13	819683.09	41,33	1.653383459	1.40537594	1.307326456	15.5	9
Kowloon City Road	150_4	837395.13	819683.09	837397.82	819690.42	41,33	1.653383459	1.40537594	1.307326456	14.8	9
Kowloon City Road	150_5	837397.82	819690.42	837420.71	819739.70	41,33	1.653383459	1.40537594	1.307326456	12	9
Kowloon City Road	151	837420.71	819739.70	837459.03	819822.63	41,33	1.653383459	1.40537594	1.307326456	12	9
Kowloon City Road	152	837436.79	819733.93	837471.64	819809.24	42,33	1.653383459	1.40537594	1.307326456	13.1	9
Pau Chung Street	153	837462.15	819968.50	837416.02	819865.82	41,33	2.412539185	2.050658307	1.907589123	11.5	11
Pau Chung Street	153_2	837416.02	819865.82	837419.60	819853.44	41,33	2.412539185	2.050658307	1.907589123	11.5	11
Pau Chung Street	153_3	837419.60	819853.44	837458.15	819820.72	41,33	2.412539185	2.050658307	1.907589123	11.3	10
Pau Chung Street	153_4	837458.15	819820.72	837469.86	819805.40	42,33	2.412539185	2.050658307	1.907589123	11.3	10
Pau Chung Street	154	837468.26	819965.67	837421.05	819863.62	41,33	1.516190476	1.288761905	1.198848283	11.5	11
Pau Chung Street	154_2	837421.05	819863.62	837423.01	819857.47	41,33	1.516190476	1.288761905	1.198848283	11.5	11
Pau Chung Street	154_3	837423.01	819857.47	837460.45	819825.63	41,33	1.516190476	1.288761905	1.198848283	11.3	10
Pau Chung Street	154_4	837460.45	819825.63	837471.64	819809.24	42,33	1.516190476	1.288761905	1.198848283	11.3	10
Lok Shan Road	155	837471.64	819809.24	837517.33	819772.95	42,33	2.381128107	2.023958891	1.882752457	18.1	9
Lok Shan Road	156	837517.33	819772.95	837561.65	819736.89	42,33	1.99160299	1.692862542	1.574755853	18.2	8
Lok Shan Road	157	837596.24	819706.30	837561.65	819736.89	42,33	2.039065421	1.733205607	1.612284286	13.2	6
To Kwa Wan Road	158	837479.78	819593.09	837587.30	819714.21	42,33	2.857529274	2.428899883	2.259441752	16.1	6
To Kwa Wan Road	159	837594.96	819704.85	837491.70	819586.76	42,33	2.64975	2.2522875	2.095151163	15.6	7
Lok Shan Road	160	837629.79	819670.99	837594.96	819704.85	42,33	1.908409819	1.622148346	1.508975205	16	6
To Kwa Wan Road	161	837587.30	819714.21	837709.79	819853.27	42,33	2.119912791	1.801925872	1.676210114	16.1	6
To Kwa Wan Road	162	837721.03	819847.80	837594.96	819704.85	42,33	2.503709509	2.128153083	1.979677286	16.4	6
Cheung Ning Street	163	837561.65	819736.89	837634.92	819889.66	42,33	2.365295455	2.010501136	1.870233615	18.1	7
Ha Heung Road	164	837517.33	819772.95	837573.36	819894.54	42,33	1.93482684	1.644602814	1.529863083	18	9
Kowloon City Road	165	837459.03	819822.63	837515.69	819943.08	42,33	2.103214286	1.787732143	1.663006645	12.5	9
Kowloon City Road	166	837471.64	819809.24	837530.88	819937.06	42,33	1.653383459	1.40537594	1.307326456	12.7	9
Kowloon City Road	167	837569.12	820054.28	837515.69	819943.08	42,33	1.908108808	1.621892487	1.508737197	13.2	9
Kowloon City Road	168	837530.88	819937.06	837562.58	820004.62	42,33	1.653383459	1.40537594	1.307326456	13.2	8
Kowloon City Road	168_2	837562.58	820004.62	837568.08	820009.66	42,33	1.653383459	1.40537594	1.307326456	13.3	9
Kowloon City Road	168_3	837568.08	820009.66	837613.59	819988.95	42,33	1.653383459	1.40537594	1.307326456	12.8	9
Kowloon City Road	168_4	837613.59	819988.95	837613.86	819982.89	42,33	1.653383459	1.40537594	1.307326456	17.1	8
Kowloon City Road	168_5	837613.86	819982.89	837582.35	819915.86	42,33	1.653383459	1.40537594	1.307326456	18.1	9
Sheung Heung Road	169	837466.18	819969.36	837524.13	819942.51	42,33	2.573493761	2.187469697	2.034855532	12	11
Sheung Heung Road	170	837521.70	819937.09	837463.67	819963.91	42,33	1.684705882	1.432	1.332093023	12	10
Pau Chung Street	171	837513.19	820080.25	837462.15	819968.50	42,33	2.268408551	1.928147268	1.793625366	11.9	11
Pau Chung Street	172	837519.26	820077.40	837468.26	819965.67	42,33	1.648201439	1.400971223	1.303229045	12.3	11
Ma Hang Chung Road	173	837515.93	820078.95	837569.12	820054.28	42,33	2.120762712	1.802648305	1.676882144	18.2	9
Sheung Heung Road	174	837524.13	819942.51	837582.35	819915.86	42,33	2.698604167	2.293813542	2.133780039	10.8	9
Sheung Heung Road	175	837574.64	819913.23	837521.70	819937.09	42,33	1.918871152	1.631040479	1.517246957	13.3	9
Sheung Heung Road	176	837582.35	819915.86	837634.92	819889.66	42,33	2.679287169	2.277394094	2.118506134	18.4	9
Cheung Ning Street	177	837631.53	819891.31	837652.33	819936.60	42,33	1.78021978	1.513186813	1.40761564	12.5	8
Cheung Ning Street	178	837658.80	819933.61	837637.63	819888.35	42,33	1.678571429	1.426785714	1.327242525	11.7	7
Sheung Heung Road	179	837634.92	819889.66	837721.03	819847.80	42,33	2.48007335	2.108062347	1.96098823	18.2	7
Pau Chung Street	180	837568.36	820195.66	837513.19	820080.25	42,33	2.505882353	2.13	1.981395349	10.8	7
Pau Chung Street	181	837573.78	820193.19	837519.26	820077.40	42,33	2.128828829	1.809504505	1.683260004	13.3	8
Pau Chung Street	182	837617.06	820301.66	837568.36	820195.66	42,33	2.237866667	1.902186667	1.769475969	12.1	6
Pau Chung Street	183	837573.78	820193.19	837621.98	820298.59	42,33	2.371893491	2.016109467	1.875450667	12.1	6
San Shan Road	184	837621.85	820171.20	837570.81	820194.54	42,33	1.431547619	1.216815476	1.131921373	18.2	6
Kowloon City Road	185	837569.12	820054.28	837621.85	820171.20	42,33	1.915447298	1.628130204	1.514539724	13	6
Kowloon City Road	186	837621.85	820171.20	837626.92	820178.37	42,33	1.929451052	1.640033394	1.52561246	10.1	6
Kowloon City Road	186_2	837626.92	820178.37	837634.08	820195.09	42,33	1.929451052	1.640033394	1.52561246	10.1	5
Kowloon City Road	186_3	837634.08	820195.09	837643.14	820208.01	42,33	1.929451052	1.640033394	1.52561246	10.1	5
Kowloon City Road	187	837643.14	820208.01	837667.34	820266.34	42,33	1.898361409	1.613607198	1.501029951	15.3	5
Bailey Street	188	837472.06	819261.75	837382.61	819262.46	41,32	2.574683544	2.188481013	2.035796291	13.3	7
Bailey Street	188_2	837382.61	819262.46	837377.79	819257.38	41,32	2.574683544	2.188481013	2.035796291	13.3	6
Bailey Street	189	837455.60	819251.55	837564.54	819250.98	42,32	2.170759036	1.845145181	1.716414122	14.1	5
Sung Kit Street	190	837450.20	819141.50	837453.43	819207.57	42,32	1.955696203	1.662341772	1.546364439	13.4	6
Sung Kit Street	190_2	837453.43	819207.57	837455.60	819251.55	42,32	1.955696203	1.662341772	1.546364439	10.5	6
Bailey Street	191	837455.60	819251.55	837384.21	819251.55	41,32	2.149444444	1.827027778	1.699560724	15.1	6
Bailey Street	191_2	837384.21	819251.55	837378.18	819252.78	41,32	2.149444444	1.827027778	1.699560724	15.1	6
Sung On Street	192	837555.33	819183.07	837561.92	819256.04	42,32	1.714285714	1.457142857	1.355481728	10.8	5
Sung On Street	193	837561.42	819186.59	837568.49	819255.81	42,32	1.955208333	1.661927083	1.545978682	12.1	5
Sung On Street	194	837561.92	819256.04	837566.47	819287.11	42,32	2.061788618	1.752520325	1.630251465	11.3	5
Sung On Street	194_2	837566.47	819287.11	837587.86	819349.88	42,32	2.061788618	1.752520325	1.630251465	13.4	5
Sung On Street	194_3	837587.86	819349.88	837637.48	819464.18	42,33	2.061788618	1.752520325	1.630251465	11.2	5
Sung On Street	194_4	837637.48	819464.18	837650.42	819500.61	42,33	2.061788618	1.752520325	1.630251465	13.5	5
Sung On Street	195	837658.39	819497.17	837643.24	819462.67	42,33	2.156179775	1.832752809	1.704886334	14.3	5
Sung On Street	195_2	837643.24	819462.67	837592.65	819343.13	42,33	2.156179775	1.832752809	1.704886334	11.2	5
Sung On Street	195_3	837592.65	819343.13	837576.19	819287.59	42,32	2.156179775	1.832752809	1.704886334	13.4	5
Sung On Street	195_4	837576.19	819287.59	837568.49	819255.81	42,32	2.156179775	1.832752809	1.704886334	17.5	5
Bailey Street	196	837655.35	819255.08	837615.29	819261.51	42,32	2.403174603	2.042698413	1.90018457	16.2	7
Bailey Street	196_2	837615.29	819261.51	837567.26	819262.16	42,32	2.403174603	2.042698413	1.90018457	14.2	6
Bailey Street	197	837564.54	819250.98	837615.16	819251.44	42,32	2.179839704	1.852863748	1.723594185	15	6
Bailey Street	197_2	837615.16	819251.44	837645.68	819247.24	42,32	2.179839704	1.852863748	1.723594185	13.5	6
Chi Kiang Street	198	837649.32	819496.84	837730.02	819470.15	42,33	1.431547619	1.216815476	1.131921373	11.1	5
Chi Kiang Street	198_2	837730.02	819470.15	837746.26	819461.58	42,33	1.431547619	1.216815476	1.131921373	10	5
Chi Kiang Street	198_3	837746.26	819461.58	837757.51	819449.82	42,33	1.431547619	1.216815476	1.131921373	9.9	5
Chi Kiang Street	198_4	837757.51	819449.82	837765.89	819432.97	42,33	1.431547619	1.216815476	1.131921373	9.9	5
Chi Kiang Street	198_5	837765.89	819432.97	837768.61	819414.78	42,33	1.431547619	1.216815476	1.131921373	9.9	5

Road Name	Road ID	X coordinate of endpoint 1	Y coordinate of endpoint 1	X coordinate of endpoint 2	Y coordinate of endpoint 2	Grid (I,J)	Vehicle height (m)	Release height (m)	Sz init (m)	Width (m)	Elevation (m)
Chi Kiang Street	198_6	837768.61	819414.78	837765.37	819396.86	42,33	1.431547619	1.216815476	1.131921373	9.9	6
Chi Kiang Street	198_7	837765.37	819396.86	837757.19	819382.15	42,33	1.431547619	1.216815476	1.131921373	9.9	6
Chi Kiang Street	198_8	837757.19	819382.15	837746.91	819371.51	42,33	1.431547619	1.216815476	1.131921373	9.9	6
Chi Kiang Street	198_9	837746.91	819371.51	837709.21	819339.97	42,33	1.431547619	1.216815476	1.131921373	10.7	6
Chi Kiang Street	198_10	837709.21	819339.97	837682.61	819306.18	42,32	1.431547619	1.216815476	1.131921373	13.2	7
Chi Kiang Street	198_11	837682.61	819306.18	837665.07	819264.83	42,32	1.431547619	1.216815476	1.131921373	13	7
Chi Kiang Street	199	837651.35	819502.26	837731.44	819473.36	42,33	2.111176471	1.7945	1.669302326	10.2	5
Chi Kiang Street	199_2	837731.44	819473.36	837748.40	819464.41	42,33	2.111176471	1.7945	1.669302326	10	5
Chi Kiang Street	199_3	837748.40	819464.41	837760.41	819451.86	42,33	2.111176471	1.7945	1.669302326	9.9	5
Chi Kiang Street	199_4	837760.41	819451.86	837769.27	819434.04	42,33	2.111176471	1.7945	1.669302326	9.9	5
Chi Kiang Street	199_5	837769.27	819434.04	837772.16	819414.72	42,33	2.111176471	1.7945	1.669302326	9.9	5
Chi Kiang Street	199_6	837772.16	819414.72	837768.71	819395.67	42,33	2.111176471	1.7945	1.669302326	9.9	6
Chi Kiang Street	199_7	837768.71	819395.67	837760.02	819380.04	42,33	2.111176471	1.7945	1.669302326	9.9	6
Chi Kiang Street	199_8	837760.02	819380.04	837749.33	819368.98	42,33	2.111176471	1.7945	1.669302326	9.9	6
Chi Kiang Street	199_9	837749.33	819368.98	837713.08	819337.01	42,33	2.111176471	1.7945	1.669302326	10.7	6
Chi Kiang Street	199_10	837713.08	819337.01	837691.23	819307.85	42,32	2.111176471	1.7945	1.669302326	13.2	7
Chi Kiang Street	199_11	837691.23	819307.85	837678.10	819276.67	42,32	2.111176471	1.7945	1.669302326	13	7
Yuk Yat Street	200	837650.42	819500.61	837672.51	819540.28	42,33	2.018757485	1.715943862	1.596226849	10.9	5
Yuk Yat Street	200_2	837672.51	819540.28	837715.88	819585.30	42,33	2.018757485	1.715943862	1.596226849	12.1	5
Yuk Yat Street	201	837719.32	819581.87	837677.47	819537.53	42,33	2.014197531	1.712067901	1.592621303	12.1	5
Yuk Yat Street	201_2	837677.47	819537.53	837658.39	819497.17	42,33	2.014197531	1.712067901	1.592621303	13.4	5
Yuk Yat Street	202	837715.88	819585.30	837724.49	819595.27	42,33	2.057407407	1.748796296	1.626787252	10.9	5
Yuk Yat Street	202_2	837724.49	819595.27	837732.61	819606.80	42,33	2.057407407	1.748796296	1.626787252	12.1	5
Yuk Yat Street	202_3	837732.61	819606.80	837779.18	819659.26	42,33	2.057407407	1.748796296	1.626787252	12.1	5
Yuk Yat Street	203	837782.88	819655.86	837773.46	819645.57	42,33	2.054976303	1.746729858	1.624864984	12.1	5
Yuk Yat Street	203_2	837773.46	819645.57	837764.04	819632.51	42,33	2.054976303	1.746729858	1.624864984	12.1	5
Yuk Yat Street	203_3	837764.04	819632.51	837719.25	819581.95	42,33	2.054976303	1.746729858	1.624864984	10.9	5
Lok Shan Road	204	837629.79	819670.99	837719.32	819581.87	42,33	1.9747487	1.678536395	1.561429205	18.2	6
Shun Fung Street	205	837779.18	819659.26	837817.20	819624.42	42,33	2.063461538	1.753942308	1.63157424	18	5
Shun Fung Street	205_2	837817.20	819624.42	837834.76	819614.35	42,33	2.063461538	1.753942308	1.63157424	15.9	6
Yuk Yat Street	206	837781.58	819657.06	837850.62	819732.78	42,33	2.06302521	1.753571429	1.631229236	18.1	6
Mei King Street	207	837694.55	819734.34	837640.41	819674.14	42,33	1.95625	1.6628125	1.546802326	13.3	6
Mei King Street	207_2	837640.41	819674.14	837629.79	819670.99	42,33	1.95625	1.6628125	1.546802326	11.5	6
Mei King Street	208	837784.12	819834.73	837694.55	819734.34	42,33	2.004526749	1.703847737	1.584974639	13.5	6
Mei Kwong Street	209	837694.55	819734.34	837714.05	819718.04	42,33	1.431547619	1.216815476	1.131921373	13	5
Mei Kwong Street	209_2	837714.05	819718.04	837723.74	819719.21	42,33	1.431547619	1.216815476	1.131921373	13.1	5
Mei Kwong Street	209_3	837723.74	819719.21	837807.76	819813.51	42,33	1.431547619	1.216815476	1.131921373	13	5
To Kwa Wan Road	210	837709.79	819853.27	837733.87	819880.61	42,33	2.436903648	2.071368101	1.926854047	15.3	6
To Kwa Wan Road	211	837741.53	819871.31	837721.03	819847.80	42,33	2.530980603	2.151333513	2.001240477	16	6
Kwei Chow Street	212	837741.53	819871.31	837784.12	819834.73	42,33	2.188354037	1.860100932	1.730326448	18.2	6
Kwei Chow Street	213	837807.76	819813.51	837784.12	819834.73	42,33	2.066191819	1.756263047	1.633733067	18.1	5
Kwei Chow Street	214	837807.76	819813.51	837830.53	819793.07	42,33	2.061490964	1.752267319	1.630016111	18.1	5
Kwei Chow Street	215	837854.58	819771.24	837830.53	819793.07	42,33	2.061490964	1.752267319	1.630016111	18.1	6
Wai King Street	216	837855.53	819820.18	837830.53	819793.07	42,33	2.101993517	1.786694489	1.662041386	13.2	5
Mei King Street	217	837784.12	819834.73	837853.97	819912.60	42,33	3.8	3.23	3.004651163	13.3	5
To Kwa Wan Road	218	837733.87	819880.61	837794.82	819949.82	42,33	2.455368073	2.087062862	1.941453825	16	6
To Kwa Wan Road	219	837741.53	819871.31	837834.61	819975.93	42,33	2.604750594	2.214038005	2.059570237	16.1	7
Ma Hang Chung Road	220	837734.64	819980.34	837796.76	819952.00	42,33	1.431547619	1.216815476	1.131921373	12.1	6
Ma Hang Chung Road	221	837792.81	819947.53	837732.43	819975.52	42,33	1.431547619	1.216815476	1.131921373	12.1	6
To Kwa Wan Road	222	837794.82	819949.82	837822.67	819983.28	42,33	2.455368073	2.087062862	1.941453825	17.9	5
To Kwa Wan Road	223	837822.67	819983.28	837839.00	820002.40	42,33	2.463992707	2.094393801	1.948273304	18.1	5
To Kwa Wan Road	224	837834.61	819975.93	837843.11	819985.49	42,33	2.410786137	2.049168216	1.906202992	15.1	5
San Ma Tau Street	225	837822.67	819983.28	837846.62	819968.55	42,33	2.201634446	1.871389279	1.740827237	15.7	5
San Shan Road	226	837675.91	820226.33	837679.91	820180.93	42,33	2.100056444	1.785047977	1.660509746	14.4	4
San Shan Road	226_2	837679.91	820180.93	837685.99	820162.35	42,33	2.100056444	1.785047977	1.660509746	11.6	4
San Shan Road	226_3	837685.99	820162.35	837695.45	820145.12	42,33	2.100056444	1.785047977	1.660509746	11.6	6
San Shan Road	226_4	837695.45	820145.12	837708.39	820130.00	42,33	2.100056444	1.785047977	1.660509746	11.8	8
San Shan Road	226_5	837708.39	820130.00	837724.82	820117.37	42,33	2.100056444	1.785047977	1.660509746	12.3	7
San Shan Road	226_6	837724.82	820117.37	837816.81	820068.09	42,33	2.100056444	1.785047977	1.660509746	12.5	6
San Shan Road	227	837620.17	820089.40	837641.10	820106.98	42,33	2.022315485	1.718968162	1.599040151	11.5	9
San Shan Road	227_2	837641.10	820106.98	837664.50	820120.53	42,33	2.022315485	1.718968162	1.599040151	11.6	11
San Shan Road	227_3	837664.50	820120.53	837689.33	820123.22	42,33	2.022315485	1.718968162	1.599040151	11.6	12
San Shan Road	227_4	837689.33	820123.22	837714.93	820116.50	42,33	2.022315485	1.718968162	1.599040151	11.7	8
San Shan Road	227_5	837714.93	820116.50	837821.24	820057.09	42,33	2.022315485	1.718968162	1.599040151	12.5	6
East Kowloon Corridor	228	837161.66	819129.34	837179.76	819163.13	41,32	1.765914753	9.50102754	1.396304688	15.2	14
East Kowloon Corridor	228_2	837179.76	819163.13	837210.65	819215.43	41,32	1.765914753	10.50102754	1.396304688	15.7	13
East Kowloon Corridor	228_3	837210.65	819215.43	837241.62	819266.96	41,32	1.765914753	13.50102754	1.396304688	15.6	12
East Kowloon Corridor	228_4	837241.62	819266.96	837276.86	819325.53	41,32	1.765914753	13.50102754	1.396304688	15.5	11
East Kowloon Corridor	228_5	837276.86	819325.53	837307.04	819375.85	41,33	1.765914753	10.50102754	1.396304688	15.4	10
East Kowloon Corridor	228_6	837307.04	819375.85	837322.48	819402.94	41,33	1.765914753	8.50102754	1.396304688	15.3	10
East Kowloon Corridor	228_7	837322.48	819402.94	837334.43	819429.01	41,33	1.765914753	8.50102754	1.396304688	15.2	10
East Kowloon Corridor	228_8	837334.43	819429.01	837344.59	819456.05	41,33	1.765914753	8.50102754	1.396304688	15.4	10
East Kowloon Corridor	228_9	837344.59	819456.05	837352.71	819484.12	41,33	1.765914753	8.50102754	1.396304688	15	10
East Kowloon Corridor	228_10	837352.71	819484.12	837357.79	819506.02	41,33	1.765914753	8.50102754	1.396304688	15.3	9
East Kowloon Corridor	228_11	837357.79	819506.02	837363.69	819543.69	41,33	1.765914753	8.50102754	1.396304688	15.2	9
East Kowloon Corridor	228_12	837363.69	819543.69	837369.47	819586.18	41,33	1.765914753	8.50102754	1.396304688	15.5	9
East Kowloon Corridor	228_13	837369.47	819586.18	837374.19	819610.77	41,33	1.765914753	8.50102754	1.396304688	15.5	9
East Kowloon Corridor	228_14	837374.19	819610.77	837382.50	819642.11	41,33	1.765914753	8.50102754	1.396304688	15.6	9
East Kowloon Corridor	228_15	837382.50	819642.11	837394.55	819675.20	41,33	1.765914753	9.50102754	1.396304688	15.4	9
East Kowloon Corridor	228_16	837394.55	819675.20	837423.43	819738.49	41,33	1.765914753	9.50102754	1.396304688	15.2	9
East Kowloon Corridor	228_17	837423.43	819738.49	837462.48	819822.65	41,33	1.765914753	9.50102754	1.396304688	15.2	9
East Kowloon Corridor	228_18	837462.48	819822.65	837489.29	819879.51	42,33	1.765914753	9.50102754	1.396304688	15.2	9
East Kowloon Corridor	228_19	837489.29	819879.51	837517.31	819939.34	42,33	1.765914753	9.50102754	1.396304688	15.5	9
East Kowloon Corridor	228_20	837517.31	819939.34	837541.99	819992.04	42,33	1.765914753	9.50102754	1.396304688	15.6	9
East Kowloon Corridor	228_21	837541.99	819992.04	837565.21	820029.85	42,33	1.765914753	10.50102754	1.396304688	15.5	6
East Kowloon Corridor	228_22	837565.21	820029.85	837587.27	820062.49	42,33	1.765914753	8.50102754	1.396304688	15.8	6
East Kowloon Corridor	228_23	837587.27	820062.49	837601.38	820083.85	42,33	1.765914753	6.50102754	1.396304688	15.7	6
East Kowloon Corridor	228_24	837601.38	820083.85	837626.53	820128.16	42,33	1.765914753	1.50102754	1.396304688	20.9	9
East Kowloon Corridor	229	837620.17	820089.40	837611.16	820076.96	42,33	1.840939575	1.564798639	1.455626641	18.6	11
East Kowloon Corridor	229_2	837611.16	820076.96	837595.89	820055.86	42,33	1.840939575	5.564798639	1.455626641	17.5	7
East Kowloon Corridor	229_3	837595.89	820055.86	837578.52	820031.85	42,33	1.840939575	7.564798639	1.455626641	15.7	7

Road Name	Road ID	X coordinate of endpoint 1	Y coordinate of endpoint 1	X coordinate of endpoint 2	Y coordinate of endpoint 2	Grid (I,J)	Vehicle height (m)	Release height (m)	Sz init (m)	Width (m)	Elevation (m)
East Kowloon Corridor	229_4	837578.52	820031.85	837552.52	819990.41	42,33	1.840939575	8.564798639	1.455626641	14.8	8
East Kowloon Corridor	229_5	837552.52	819990.41	837527.48	819938.52	42,33	1.840939575	8.564798639	1.455626641	15.4	8
East Kowloon Corridor	229_6	837527.48	819938.52	837504.23	819887.34	42,33	1.840939575	9.564798639	1.455626641	15.4	9
East Kowloon Corridor	229_7	837504.23	819887.34	837476.08	819827.03	42,33	1.840939575	9.564798639	1.455626641	15.4	9
East Kowloon Corridor	229_8	837476.08	819827.03	837433.06	819735.04	42,33	1.840939575	9.564798639	1.455626641	15.3	9
East Kowloon Corridor	229_9	837433.06	819735.04	837408.04	819681.59	41,33	1.840939575	9.564798639	1.455626641	15.3	9
East Kowloon Corridor	229_10	837408.04	819681.59	837393.78	819643.43	41,33	1.840939575	8.564798639	1.455626641	15.6	9
East Kowloon Corridor	229_11	837393.78	819643.43	837383.81	819609.11	41,33	1.840939575	8.564798639	1.455626641	15.6	9
East Kowloon Corridor	229_12	837383.81	819609.11	837380.15	819588.74	41,33	1.840939575	8.564798639	1.455626641	15.6	9
East Kowloon Corridor	229_13	837380.15	819588.74	837371.28	819524.98	41,33	1.840939575	8.564798639	1.455626641	15.5	9
East Kowloon Corridor	229_14	837371.28	819524.98	837366.65	819497.38	41,33	1.840939575	8.564798639	1.455626641	15.5	9
East Kowloon Corridor	229_15	837366.65	819497.38	837355.84	819457.37	41,33	1.840939575	8.564798639	1.455626641	15.4	9
East Kowloon Corridor	229_16	837355.84	819457.37	837343.47	819423.83	41,33	1.840939575	8.564798639	1.455626641	15.7	10
East Kowloon Corridor	229_17	837343.47	819423.83	837324.45	819384.56	41,33	1.840939575	8.564798639	1.455626641	15.6	10
East Kowloon Corridor	229_18	837324.45	819384.56	837306.82	819355.39	41,33	1.840939575	10.56479864	1.455626641	15.4	10
East Kowloon Corridor	229_19	837306.82	819355.39	837286.67	819322.31	41,33	1.840939575	10.56479864	1.455626641	15.3	11
East Kowloon Corridor	229_20	837286.67	819322.31	837241.74	819247.34	41,32	1.840939575	13.56479864	1.455626641	15.2	11
East Kowloon Corridor	229_21	837241.74	819247.34	837215.51	819203.28	41,32	1.840939575	13.56479864	1.455626641	15.2	12
East Kowloon Corridor	229_22	837215.51	819203.28	837185.81	819153.41	41,32	1.840939575	10.56479864	1.455626641	15.3	13
East Kowloon Corridor	229_23	837185.81	819153.41	837171.04	819127.50	41,32	1.840939575	9.564798639	1.455626641	14.1	14
East Kowloon Corridor	230	837626.53	820128.16	837629.94	820146.96	42,33	2.179971182	1.852975504	1.723698144	10.9	7
East Kowloon Corridor	230_2	837629.94	820146.96	837639.09	820178.97	42,33	2.179971182	1.852975504	1.723698144	10.9	9
East Kowloon Corridor	230_3	837639.09	820178.97	837643.14	820208.01	42,33	2.179971182	1.852975504	1.723698144	12.3	5
East Kowloon Corridor	231	837675.91	820226.33	837663.15	820187.76	42,33	1.868996401	1.588646941	1.477811108	14.4	2
East Kowloon Corridor	231_2	837663.15	820187.76	837651.54	820153.42	42,33	1.868996401	1.588646941	1.477811108	14.6	4
East Kowloon Corridor	231_3	837651.54	820153.42	837639.23	820125.89	42,33	1.868996401	1.588646941	1.477811108	14.5	6
East Kowloon Corridor	231_4	837639.23	820125.89	837620.17	820089.40	42,33	1.868996401	1.588646941	1.477811108	15.1	9
Kai Tak Tunnel	232	837626.53	820128.16	837640.12	820150.00	42,33	1.766743761	1.501732197	1.396960183	13.6	7
Kai Tak Tunnel	232_2	837640.12	820150.00	837648.86	820173.16	42,33	1.766743761	1.501732197	1.396960183	13.8	5
Kai Tak Tunnel	232_3	837648.86	820173.16	837660.95	820214.85	42,33	1.766743761	1.501732197	1.396960183	17.2	2
Kai Tak Tunnel	232_4	837660.95	820214.85	837674.25	820260.72	42,33	1.766743761	1.501732197	1.396960183	14.2	-1
Kai Tak Tunnel	233_2	837681.41	820254.67	837675.91	820226.33	42,33	1.871406901	1.590695866	1.479717084	18.3	1.3
Ma Tau Wai Road	234	837375.29	820121.39	837378.07	820103.68	41,33	2.376166505	2.01974153	1.87882933	18.8	11
Ma Tau Wai Road	234_2	837378.07	820103.68	837375.81	820007.46	41,33	2.376166505	2.01974153	1.87882933	16.4	12
To Kwa Wan Road	235	837491.70	819586.76	837447.75	819537.85	42,33	2.265971698	1.926075943	1.791698552	15.9	7
Chi Kiang Street	236	837484.55	819590.56	837542.63	819559.76	42,33	2.322881356	1.974449153	1.836696886	18.2	7
Bailey Street	237	837567.26	819262.16	837472.06	819261.75	42,32	2.574683544	2.188481013	2.035796291	16.5	5
Wan On Street	238	837470.06	819334.97	837469.92	819261.77	42,32	1.431547619	1.216815476	1.131921373	9.5	6
Wan On Street	239	837473.62	819349.69	837473.45	819261.77	42,32	1.431547619	1.216815476	1.131921373	9.5	5
Ha Heung Road	240	837573.36	819894.54	837574.64	819913.23	42,33	1.852696456	1.574791988	1.464922779	12.7	9
Ha Heung Road	241	837573.36	819894.54	837588.30	819912.89	42,33	1.998637602	1.698841962	1.580318104	11.2	9
Chun Tin Street	242	837425.80	819133.32	837426.10	819142.10	41,32	1.991111111	1.692444444	1.574366925	16.5	6
Chun Tin Street	242_2	837426.10	819142.10	837450.20	819141.50	41,32	1.991111111	1.692444444	1.574366925	12	6

Portal ID	Segment ID	Portal Length (m)	Width (m)	Length (m)	Percentage of Distribution (%)	Source ID	Source Type	X coordinate	Y coordinate	Percentage of emission (%)	Elevation (m)	Release height (m)	Lateral Dimension (m)	Vertical Dimension (m)	Temperature (K)	Velocity (m/s)	Diameter (m)	Grid
P001	233	19.61	7.7	100	100.00%	P001_1	Volume	837683.7	820271.28	10.26%	-1	3.5	3.58	3.26	-	-	-	42,33
						P001_2	Volume	837682.32	820263.73	10.26%	-1	3.5	3.58	3.26	-	-	-	
						P001_3	Volume	837680.94	820256.19	10.26%	-1	3.5	3.58	3.26	-	-	-	
						P001_4	Volume	837679.55	820248.65	10.26%	-1	3.5	3.58	3.26	-	-	-	
						P001_5	Volume	837678.17	820241.1	10.26%	-1	3.5	3.58	3.26	-	-	-	
						P001_6	Volume	837676.79	820233.56	10.26%	-1	3.5	3.58	3.26	-	-	-	
						P001_7	Volume	837675.41	820226.01	7.69%	-1	3.5	3.58	3.26	-	-	-	
						P001_8	Volume	837674.02	820218.47	5.13%	-1	3.5	3.58	3.26	-	-	-	
						P001_9	Volume	837672.8	820210.9	5.13%	-1	3.5	3.58	3.26	-	-	-	
						P001_10	Volume	837671.84	820203.29	5.13%	-1	3.5	3.58	3.26	-	-	-	
						P001_11	Volume	837670.88	820195.69	5.13%	-1	3.5	3.58	3.26	-	-	-	
						P001_12	Volume	837669.91	820188.08	5.13%	-1	3.5	3.58	3.26	-	-	-	
						P001_13	Volume	837668.95	820180.47	5.13%	-1	3.5	3.58	3.26	-	-	-	

Appendix 9 Predicted Air Quality Impact Assessment Results

Predicted Air Quality Impact Assessment Result

ASR Label	Location		Local Ground, Z (mPD)	Floor	Flag Pole Receiver Height, mAG	Flag Pole Receiver Height, mPD	NO_2			RSP		FSP	
	x	y					19th Highest Hourly	10th Highest Daily	Annual (Jenkin Method)	10th Highest Daily	Annual	19th Highest Daily	Annual
	Easting	Northing											
D01_G	837335	819875	10.9	G	1.5	12.4	184.0	80.4	35.9	52.4	21.1	31.0	13.3
D01_1F	837335	819875	10.9	1F	4.55	15.45	176.8	76.3	33.7	52.2	20.9	30.8	13.2
D01_2F	837335	819875	10.9	2F	9.1	20	158.6	67.4	28.5	51.7	20.6	30.3	12.9
D01_3F	837335	819875	10.9	3F	13.6	24.5	141.9	62.8	26.0	51.5	20.4	30.1	12.7
D01_TP	837335	819875	10.9	TP	18.1	29	141.3	60.0	24.6	51.4	20.3	30.0	12.7
D01_R1	837335	819875	10.9	R1	22	32.9	137.8	59.2	23.8	51.3	20.3	29.9	12.6
D01_R2	837335	819875	10.9	R2	25.45	36.35	135.7	58.5	23.4	51.3	20.3	29.9	12.6
D01_R3	837335	819875	10.9	R3	28.9	39.8	133.8	58.0	23.2	51.3	20.2	29.8	12.6
D01_R4	837335	819875	10.9	R4	32.35	43.25	133.8	57.6	23.0	51.3	20.2	29.8	12.6
D01_R5	837335	819875	10.9	R5	35.8	46.7	133.7	57.4	23.0	51.3	20.2	29.8	12.6
D01_R6	837335	819875	10.9	R6	39.25	50.15	133.7	57.2	22.9	51.3	20.2	29.8	12.6
D01_R7	837335	819875	10.9	R7	42.7	53.6	133.7	57.0	22.9	51.3	20.2	29.8	12.6
D01_R8	837335	819875	10.9	R8	46.15	57.05	133.6	56.9	22.9	51.3	20.2	29.8	12.6
D01_R9	837335	819875	10.9	R9	49.6	60.5	133.6	57.0	22.9	51.3	20.2	29.8	12.6
D01_R10	837335	819875	10.9	R10	53.05	63.95	133.6	56.9	22.9	51.3	20.2	29.8	12.6
D01_R11	837335	819875	10.9	R11	56.5	67.4	133.5	56.7	22.8	51.3	20.2	29.8	12.6
D01_R12	837335	819875	10.9	R12	59.95	70.85	133.4	56.7	22.8	51.3	20.2	29.8	12.6
D01_R13	837335	819875	10.9	R13	63.4	74.3	133.4	56.7	22.7	51.2	20.2	29.8	12.5
D01_R14	837335	819875	10.9	R14	66.85	77.75	133.2	56.7	22.6	51.2	20.2	29.8	12.5
D01_R15	837335	819875	10.9	R15	70.3	81.2	133.1	56.7	22.5	51.2	20.2	29.8	12.5
D01_R20	837335	819875	10.9	R20	87.55	98.45	132.9	56.8	22.1	51.2	20.2	29.8	12.5
D01_R25	837335	819875	10.9	R25	104.8	115.7	132.8	57.1	22.0	51.2	20.2	29.8	12.5
D01_RF	837335	819875	10.9	RF	129.1	140	134.3	57.5	22.1	51.2	20.2	29.8	12.6
D02_G	837356	819875	10.9	G	1.5	12.4	220.5	**93.3**	**40.7**	**52.8**	**21.5**	**31.5**	**13.7**
D02_1F	837356	819875	10.9	1F	4.55	15.45	197.8	81.1	35.3	52.3	21.0	30.9	13.3
D02_2F	837356	819875	10.9	2F	9.1	20	156.0	66.4	27.9	51.6	20.5	30.2	12.9
D02_3F	837356	819875	10.9	3F	13.6	24.5	141.8	62.4	25.7	51.4	20.4	30.0	12.7
D02_TP	837356	819875	10.9	TP	18.1	29	139.1	60.1	24.4	51.4	20.3	29.9	12.7
D02_R1	837356	819875	10.9	R1	22	32.9	137.9	59.3	23.7	51.3	20.3	29.9	12.6
D02_R2	837356	819875	10.9	R2	25.45	36.35	134.6	58.6	23.4	51.3	20.3	29.9	12.6
D02_R3	837356	819875	10.9	R3	28.9	39.8	133.9	58.1	23.1	51.3	20.2	29.8	12.6
D02_R4	837356	819875	10.9	R4	32.35	43.25	133.8	57.7	23.0	51.3	20.2	29.8	12.6
D02_R5	837356	819875	10.9	R5	35.8	46.7	133.7	57.4	22.9	51.3	20.2	29.8	12.6
D02_R6	837356	819875	10.9	R6	39.25	50.15	133.7	57.2	22.9	51.3	20.2	29.8	12.6
D02_R7	837356	819875	10.9	R7	42.7	53.6	133.7	57.0	22.9	51.3	20.2	29.8	12.6
D02_R8	837356	819875	10.9	R8	46.15	57.05	133.6	57.0	22.9	51.3	20.2	29.8	12.6
D02_R9	837356	819875	10.9	R9	49.6	60.5	133.6	57.1	22.9	51.3	20.2	29.8	12.6
D02_R10	837356	819875	10.9	R10	53.05	63.95	133.6	57.0	22.9	51.3	20.2	29.8	12.6
D02_R11	837356	819875	10.9	R11	56.5	67.4	133.5	56.8	22.8	51.3	20.2	29.8	12.6
D02_R12	837356	819875	10.9	R12	59.95	70.85	133.4	56.8	22.7	51.2	20.2	29.8	12.5
D02_R13	837356	819875	10.9	R13	63.4	74.3	133.3	56.8	22.7	51.2	20.2	29.8	12.5
D02_R14	837356	819875	10.9	R14	66.85	77.75	133.1	56.8	22.6	51.2	20.2	29.8	12.5
D02_R15	837356	819875	10.9	R15	70.3	81.2	133.1	56.8	22.5	51.2	20.2	29.8	12.5
D02_R20	837356	819875	10.9	R20	87.55	98.45	132.9	56.9	22.1	51.2	20.2	29.8	12.5
D02_R25	837356	819875	10.9	R25	104.8	115.7	132.7	57.1	22.0	51.2	20.2	29.8	12.5
D02_RF	837356	819875	10.9	RF	129.1	140	133.9	57.6	22.1	51.2	20.2	29.8	12.6
D03_G	837356	819857	10.9	G	1.5	12.4	218.1	92.0	39.9	52.8	21.4	31.5	13.7
D03_1F	837356	819857	10.9	1F	4.55	15.45	195.2	78.6	34.5	52.2	21.0	30.9	13.3
D03_2F	837356	819857	10.9	2F	9.1	20	154.1	65.9	27.7	51.6	20.5	30.2	12.8
D03_3F	837356	819857	10.9	3F	13.6	24.5	141.3	62.3	25.6	51.4	20.4	30.0	12.7
D03_TP	837356	819857	10.9	TP	18.1	29	139.1	59.9	24.4	51.4	20.3	29.9	12.7
D03_R1	837356	819857	10.9	R1	22	32.9	137.9	59.3	23.7	51.3	20.3	29.9	12.6
D03_R2	837356	819857	10.9	R2	25.45	36.35	134.5	58.6	23.3	51.3	20.3	29.9	12.6
D03_R3	837356	819857	10.9	R3	28.9	39.8	133.9	58.1	23.1	51.3	20.2	29.8	12.6
D03_R4	837356	819857	10.9	R4	32.35	43.25	133.8	57.7	22.9	51.3	20.2	29.8	12.6
D03_R5	837356	819857	10.9	R5	35.8	46.7	133.7	57.4	22.9	51.3	20.2	29.8	12.6
D03_R6	837356	819857	10.9	R6	39.25	50.15	133.7	57.2	22.8	51.3	20.2	29.8	12.6
D03_R7	837356	819857	10.9	R7	42.7	53.6	133.7	57.0	22.8	51.3	20.2	29.8	12.6
D03_R8	837356	819857	10.9	R8	46.15	57.05	133.6	56.9	22.8	51.3	20.2	29.8	12.6
D03_R9	837356	819857	10.9	R9	49.6	60.5	133.6	56.8	22.8	51.3	20.2	29.8	12.6
D03_R10	837356	819857	10.9	R10	53.05	63.95	133.6	56.8	22.8	51.3	20.2	29.8	12.6
D03_R11	837356	819857	10.9	R11	56.5	67.4	133.5	56.8	22.7	51.3	20.2	29.8	12.6
D03_R12	837356	819857	10.9	R12	59.95	70.85	133.4	56.8	22.7	51.3	20.2	29.8	12.6
D03_R13	837356	819857	10.9	R13	63.4	74.3	133.2	56.8	22.6	51.2	20.2	29.8	12.5
D03_R14	837356	819857	10.9	R14	66.85	77.75	133.1	56.8	22.5	51.2	20.2	29.8	12.5
D03_R15	837356	819857	10.9	R15	70.3	81.2	133.0	56.8	22.4	51.2	20.2	29.8	12.5
D03_R20	837356	819857	10.9	R20	87.55	98.45	132.9	56.8	22.1	51.2	20.2	29.8	12.5
D03_R25	837356	819857	10.9	R25	104.8	115.7	132.8	57.1	22.1	51.2	20.2	29.8	12.6
D03_RF	837356	819857	10.9	RF	129.1	140	134.9	57.5	22.2	51.2	20.2	29.8	12.6
D04_G	837356	819839	10.9	G	1.5	12.4	218.2	91.4	39.8	52.8	21.4	31.5	13.7
D04_1F	837356	819839	10.9	1F	4.55	15.45	194.5	78.6	34.3	52.2	21.0	30.9	13.3
D04_2F	837356	819839	10.9	2F	9.1	20	152.6	65.6	27.6	51.6	20.5	30.2	12.8
D04_3F	837356	819839	10.9	3F	13.6	24.5	141.1	62.2	25.6	51.4	20.4	30.0	12.7
D04_TP	837356	819839	10.9	TP	18.1	29	139.0	59.8	24.3	51.4	20.3	29.9	12.7
D04_R1	837356	819839	10.9	R1	22	32.9	137.9	59.3	23.6	51.3	20.3	29.9	12.6
D04_R2	837356	819839	10.9	R2	25.45	36.35	134.5	58.6	23.3	51.3	20.3	29.9	12.6
D04_R3	837356	819839	10.9	R3	28.9	39.8	133.9	58.1	23.0	51.3	20.2	29.8	12.6
D04_R4	837356	819839	10.9	R4	32.35	43.25	133.8	57.7	22.9	51.3	20.2	29.8	12.6
D04_R5	837356	819839	10.9	R5	35.8	46.7	133.7	57.4	22.8	51.3	20.2	29.8	12.6
D04_R6	837356	819839	10.9	R6	39.25	50.15	133.7	57.2	22.7	51.3	20.2	29.8	12.6
D04_R7	837356	819839	10.9	R7	42.7	53.6	133.7	57.0	22.7	51.3	20.2	29.8	12.6
D04_R8	837356	819839	10.9	R8	46.15	57.05	133.6	56.9	22.7	51.3	20.2	29.8	12.6
D04_R9	837356	819839	10.9	R9	49.6	60.5	133.6	56.8	22.7	51.3	20.2	29.8	12.6
D04_R10	837356	819839	10.9	R10	53.05	63.95	133.6	56.8	22.7	51.3	20.2	29.8	12.6
D04_R11	837356	819839	10.9	R11	56.5	67.4	133.6	56.8	22.6	51.3	20.2	29.8	12.6
D04_R12	837356	819839	10.9	R12	59.95	70.85	133.4	56.8	22.6	51.3	20.2	29.8	12.6
D04_R13	837356	819839	10.9	R13	63.4	74.3	133.4	56.8	22.5	51.3	20.2	29.8	12.6
D04_R14	837356	819839	10.9	R14	66.85	77.75	133.3	56.8	22.5	51.2	20.2	29.8	12.5
D04_R15	837356	819839	10.9	R15	70.3	81.2	133.3	56.7	22.4	51.2	20.2	29.8	12.5
D04_R20	837356	819839	10.9	R20	87.55	98.45	133.0	56.8	22.1	51.2	20.2	29.8	12.5
D04_R25	837356	819839	10.9	R25	104.8	115.7	132.8	57.0	22.1	51.2	20.2	29.8	12.6
D04_RF	837356	819839	10.9	RF	129.1	140	135.1	57.5	22.2	51.2	20.2	29.8	12.6

Predicted Air Quality Impact Assessment Result

ASR Label	Location		Local Ground, Z (mPD)	Floor	Flag Pole Receiver Height, mAG	Flag Pole Receiver Height, mPD	NO_2			RSP		FSP	
	x	y					19th Highest Hourly	10th Highest Daily	Annual (Jenkin Method)	10th Highest Daily	Annual	19th Highest Daily	Annual
	Easting	Northing											
D05_G	837356	819820	10.9	G	1.5	12.4	219.5	91.4	39.8	52.8	21.4	31.5	13.7
D05_1F	837356	819820	10.9	1F	4.55	15.45	194.3	78.8	34.3	52.2	21.0	30.9	13.3
D05_2F	837356	819820	10.9	2F	9.1	20	151.7	65.5	27.6	51.6	20.5	30.2	12.8
D05_3F	837356	819820	10.9	3F	13.6	24.5	141.5	62.1	25.6	51.4	20.4	30.0	12.7
D05_TP	837356	819820	10.9	TP	18.1	29	138.9	59.8	24.3	51.4	20.3	29.9	12.7
D05_R1	837356	819820	10.9	R1	22	32.9	137.8	59.3	23.6	51.3	20.3	29.9	12.6
D05_R2	837356	819820	10.9	R2	25.45	36.35	135.3	58.6	23.2	51.3	20.3	29.9	12.6
D05_R3	837356	819820	10.9	R3	28.9	39.8	135.0	58.1	23.0	51.3	20.2	29.8	12.6
D05_R4	837356	819820	10.9	R4	32.35	43.25	134.9	57.7	22.8	51.3	20.2	29.8	12.6
D05_R5	837356	819820	10.9	R5	35.8	46.7	134.8	57.4	22.7	51.3	20.2	29.8	12.6
D05_R6	837356	819820	10.9	R6	39.25	50.15	134.8	57.2	22.7	51.3	20.2	29.8	12.6
D05_R7	837356	819820	10.9	R7	42.7	53.6	134.8	57.0	22.7	51.3	20.2	29.8	12.6
D05_R8	837356	819820	10.9	R8	46.15	57.05	134.8	56.9	22.6	51.3	20.2	29.8	12.6
D05_R9	837356	819820	10.9	R9	49.6	60.5	134.8	56.8	22.6	51.3	20.2	29.8	12.6
D05_R10	837356	819820	10.9	R10	53.05	63.95	134.1	56.8	22.6	51.3	20.2	29.8	12.6
D05_R11	837356	819820	10.9	R11	56.5	67.4	133.6	56.8	22.6	51.3	20.2	29.8	12.6
D05_R12	837356	819820	10.9	R12	59.95	70.85	133.4	56.8	22.5	51.3	20.2	29.8	12.6
D05_R13	837356	819820	10.9	R13	63.4	74.3	133.4	56.8	22.5	51.3	20.2	29.8	12.6
D05_R14	837356	819820	10.9	R14	66.85	77.75	133.3	56.8	22.4	51.3	20.2	29.8	12.6
D05_R15	837356	819820	10.9	R15	70.3	81.2	133.3	56.7	22.3	51.3	20.2	29.8	12.6
D05_R20	837356	819820	10.9	R20	87.55	98.45	132.9	56.8	22.1	51.2	20.2	29.8	12.6
D05_R25	837356	819820	10.9	R25	104.8	115.7	132.8	56.8	22.1	51.2	20.2	29.8	12.6
D05_RF	837356	819820	10.9	RF	129.1	140	135.7	57.4	22.3	51.2	20.2	29.8	12.6
D06_G	837356	819802	10.9	G	1.5	12.4	221.4	91.7	40.0	52.8	21.4	31.5	13.7
D06_1F	837356	819802	10.9	1F	4.55	15.45	194.4	79.1	34.3	52.2	21.0	30.9	13.3
D06_2F	837356	819802	10.9	2F	9.1	20	151.4	65.5	27.6	51.6	20.5	30.2	12.8
D06_3F	837356	819802	10.9	3F	13.6	24.5	142.3	62.2	25.6	51.4	20.4	30.0	12.7
D06_TP	837356	819802	10.9	TP	18.1	29	138.9	59.7	24.3	51.4	20.3	29.9	12.7
D06_R1	837356	819802	10.9	R1	22	32.9	137.8	59.3	23.6	51.3	20.3	29.9	12.6
D06_R2	837356	819802	10.9	R2	25.45	36.35	136.4	58.6	23.2	51.3	20.3	29.9	12.6
D06_R3	837356	819802	10.9	R3	28.9	39.8	136.2	58.1	23.0	51.3	20.2	29.8	12.6
D06_R4	837356	819802	10.9	R4	32.35	43.25	136.0	57.7	22.8	51.3	20.2	29.8	12.6
D06_R5	837356	819802	10.9	R5	35.8	46.7	135.9	57.4	22.7	51.3	20.2	29.8	12.6
D06_R6	837356	819802	10.9	R6	39.25	50.15	135.7	57.2	22.6	51.3	20.2	29.8	12.6
D06_R7	837356	819802	10.9	R7	42.7	53.6	135.5	57.0	22.6	51.3	20.2	29.8	12.6
D06_R8	837356	819802	10.9	R8	46.15	57.05	135.4	56.9	22.6	51.3	20.2	29.8	12.6
D06_R9	837356	819802	10.9	R9	49.6	60.5	134.7	56.8	22.6	51.3	20.2	29.8	12.6
D06_R10	837356	819802	10.9	R10	53.05	63.95	134.0	56.8	22.5	51.3	20.2	29.8	12.6
D06_R11	837356	819802	10.9	R11	56.5	67.4	133.5	56.8	22.5	51.3	20.2	29.8	12.6
D06_R12	837356	819802	10.9	R12	59.95	70.85	133.4	56.8	22.5	51.3	20.2	29.8	12.6
D06_R13	837356	819802	10.9	R13	63.4	74.3	133.4	56.8	22.4	51.3	20.2	29.8	12.6
D06_R14	837356	819802	10.9	R14	66.85	77.75	133.3	56.8	22.4	51.3	20.2	29.8	12.6
D06_R15	837356	819802	10.9	R15	70.3	81.2	133.3	56.7	22.3	51.3	20.2	29.8	12.6
D06_R20	837356	819802	10.9	R20	87.55	98.45	133.0	56.8	22.1	51.2	20.2	29.8	12.6
D06_R25	837356	819802	10.9	R25	104.8	115.7	132.8	56.7	22.1	51.2	20.2	29.8	12.6
D06_RF	837356	819802	10.9	RF	129.1	140	134.9	57.4	22.3	51.2	20.2	29.8	12.6
D07_G	837335	819802	10.9	G	1.5	12.4	181.6	78.3	34.6	52.3	21.0	30.9	13.3
D07_1F	837335	819802	10.9	1F	4.55	15.45	173.9	75.8	32.4	52.1	20.9	30.7	13.1
D07_2F	837335	819802	10.9	2F	9.1	20	154.3	66.4	28.0	51.7	20.5	30.3	12.9
D07_3F	837335	819802	10.9	3F	13.6	24.5	144.4	62.6	25.8	51.5	20.4	30.0	12.7
D07_TP	837335	819802	10.9	TP	18.1	29	141.1	59.8	24.4	51.4	20.3	29.9	12.7
D07_R1	837335	819802	10.9	R1	22	32.9	137.8	59.2	23.7	51.3	20.3	29.9	12.6
D07_R2	837335	819802	10.9	R2	25.45	36.35	137.1	58.5	23.3	51.3	20.3	29.9	12.6
D07_R3	837335	819802	10.9	R3	28.9	39.8	136.6	58.0	23.0	51.3	20.2	29.8	12.6
D07_R4	837335	819802	10.9	R4	32.35	43.25	136.1	57.6	22.9	51.3	20.2	29.8	12.6
D07_R5	837335	819802	10.9	R5	35.8	46.7	135.8	57.4	22.8	51.3	20.2	29.8	12.6
D07_R6	837335	819802	10.9	R6	39.25	50.15	135.6	57.2	22.7	51.3	20.2	29.8	12.6
D07_R7	837335	819802	10.9	R7	42.7	53.6	135.5	57.0	22.6	51.3	20.2	29.8	12.6
D07_R8	837335	819802	10.9	R8	46.15	57.05	135.4	56.9	22.6	51.3	20.2	29.8	12.6
D07_R9	837335	819802	10.9	R9	49.6	60.5	135.2	56.8	22.6	51.3	20.2	29.8	12.6
D07_R10	837335	819802	10.9	R10	53.05	63.95	134.3	56.8	22.6	51.3	20.2	29.8	12.6
D07_R11	837335	819802	10.9	R11	56.5	67.4	133.7	56.8	22.5	51.3	20.2	29.8	12.6
D07_R12	837335	819802	10.9	R12	59.95	70.85	133.5	56.7	22.5	51.3	20.2	29.8	12.6
D07_R13	837335	819802	10.9	R13	63.4	74.3	133.4	56.7	22.5	51.3	20.2	29.8	12.6
D07_R14	837335	819802	10.9	R14	66.85	77.75	133.3	56.7	22.4	51.3	20.2	29.8	12.6
D07_R15	837335	819802	10.9	R15	70.3	81.2	133.3	56.7	22.4	51.3	20.2	29.8	12.6
D07_R20	837335	819802	10.9	R20	87.55	98.45	132.9	56.8	22.2	51.3	20.2	29.8	12.6
D07_R25	837335	819802	10.9	R25	104.8	115.7	132.8	56.7	22.2	51.2	20.2	29.8	12.6
D07_RF	837335	819802	10.9	RF	129.1	140	134.8	57.4	22.3	51.2	20.2	29.8	12.6
D08_G	837335	819820	10.9	G	1.5	12.4	181.1	78.2	34.5	52.3	21.0	30.9	13.3
D08_1F	837335	819820	10.9	1F	4.55	15.45	173.6	75.5	32.4	52.1	20.8	30.7	13.1
D08_2F	837335	819820	10.9	2F	9.1	20	154.4	66.4	28.0	51.7	20.5	30.3	12.9
D08_3F	837335	819820	10.9	3F	13.6	24.5	144.5	62.6	25.8	51.5	20.4	30.1	12.7
D08_TP	837335	819820	10.9	TP	18.1	29	141.1	59.8	24.5	51.4	20.3	29.9	12.7
D08_R1	837335	819820	10.9	R1	22	32.9	137.8	59.2	23.7	51.3	20.3	29.9	12.6
D08_R2	837335	819820	10.9	R2	25.45	36.35	136.0	58.5	23.3	51.3	20.3	29.9	12.6
D08_R3	837335	819820	10.9	R3	28.9	39.8	135.6	58.0	23.1	51.3	20.2	29.8	12.6
D08_R4	837335	819820	10.9	R4	32.35	43.25	135.5	57.6	22.9	51.3	20.2	29.8	12.6
D08_R5	837335	819820	10.9	R5	35.8	46.7	135.4	57.4	22.8	51.3	20.2	29.8	12.6
D08_R6	837335	819820	10.9	R6	39.25	50.15	135.4	57.1	22.7	51.3	20.2	29.8	12.6
D08_R7	837335	819820	10.9	R7	42.7	53.6	135.4	57.0	22.7	51.3	20.2	29.8	12.6
D08_R8	837335	819820	10.9	R8	46.15	57.05	135.4	56.9	22.7	51.3	20.2	29.8	12.6
D08_R9	837335	819820	10.9	R9	49.6	60.5	135.3	56.8	22.7	51.3	20.2	29.8	12.6
D08_R10	837335	819820	10.9	R10	53.05	63.95	134.4	56.8	22.6	51.3	20.2	29.8	12.6
D08_R11	837335	819820	10.9	R11	56.5	67.4	133.8	56.7	22.6	51.3	20.2	29.8	12.6
D08_R12	837335	819820	10.9	R12	59.95	70.85	133.5	56.7	22.6	51.3	20.2	29.8	12.6
D08_R13	837335	819820	10.9	R13	63.4	74.3	133.4	56.7	22.5	51.3	20.2	29.8	12.6
D08_R14	837335	819820	10.9	R14	66.85	77.75	133.3	56.7	22.4	51.3	20.2	29.8	12.6
D08_R15	837335	819820	10.9	R15	70.3	81.2	133.3	56.7	22.4	51.3	20.2	29.8	12.6
D08_R20	837335	819820	10.9	R20	87.55	98.45	132.9	56.8	22.1	51.2	20.2	29.8	12.6
D08_R25	837335	819820	10.9	R25	104.8	115.7	132.8	56.8	22.1	51.2	20.2	29.8	12.6
D08_RF	837335	819820	10.9	RF	129.1	140	134.7	57.4	22.3	51.2	20.2	29.8	12.6

Predicted Air Quality Impact Assessment Result

ASR Label	Location		Local Ground, Z (mPD)	Floor	Flag Pole Receiver Height, mAG	Flag Pole Receiver Height, mPD	NO_2			RSP		FSP	
	x	y					19th Highest Hourly	10th Highest Daily	Annual (Jenkin Method)	10th Highest Daily	Annual	19th Highest Daily	Annual
	Easting	Northing											
D09_G	837335	819839	10.9	G	1.5	12.4	180.8	78.2	34.5	52.3	21.0	30.9	13.3
D09_1F	837335	819839	10.9	1F	4.55	15.45	172.6	75.1	32.5	52.1	20.8	30.7	13.1
D09_2F	837335	819839	10.9	2F	9.1	20	154.6	66.5	28.1	51.7	20.5	30.3	12.9
D09_3F	837335	819839	10.9	3F	13.6	24.5	144.0	62.7	25.9	51.5	20.4	30.1	12.7
D09_TP	837335	819839	10.9	TP	18.1	29	141.1	59.8	24.5	51.4	20.3	29.9	12.7
D09_R1	837335	819839	10.9	R1	22	32.9	137.8	59.2	23.7	51.3	20.3	29.9	12.6
D09_R2	837335	819839	10.9	R2	25.45	36.35	135.2	58.5	23.3	51.3	20.3	29.9	12.6
D09_R3	837335	819839	10.9	R3	28.9	39.8	134.5	58.0	23.1	51.3	20.2	29.8	12.6
D09_R4	837335	819839	10.9	R4	32.35	43.25	134.3	57.6	22.9	51.3	20.2	29.8	12.6
D09_R5	837335	819839	10.9	R5	35.8	46.7	134.2	57.3	22.8	51.3	20.2	29.8	12.6
D09_R6	837335	819839	10.9	R6	39.25	50.15	134.1	57.1	22.8	51.3	20.2	29.8	12.6
D09_R7	837335	819839	10.9	R7	42.7	53.6	134.1	57.0	22.8	51.3	20.2	29.8	12.6
D09_R8	837335	819839	10.9	R8	46.15	57.05	134.1	56.9	22.7	51.3	20.2	29.8	12.6
D09_R9	837335	819839	10.9	R9	49.6	60.5	134.2	56.8	22.7	51.3	20.2	29.8	12.6
D09_R10	837335	819839	10.9	R10	53.05	63.95	134.2	56.8	22.7	51.3	20.2	29.8	12.6
D09_R11	837335	819839	10.9	R11	56.5	67.4	133.9	56.7	22.7	51.3	20.2	29.8	12.6
D09_R12	837335	819839	10.9	R12	59.95	70.85	133.5	56.7	22.6	51.3	20.2	29.8	12.6
D09_R13	837335	819839	10.9	R13	63.4	74.3	133.4	56.7	22.6	51.3	20.2	29.8	12.6
D09_R14	837335	819839	10.9	R14	66.85	77.75	133.3	56.7	22.5	51.3	20.2	29.8	12.6
D09_R15	837335	819839	10.9	R15	70.3	81.2	133.3	56.7	22.4	51.3	20.2	29.8	12.6
D09_R20	837335	819839	10.9	R20	87.55	98.45	132.9	56.8	22.1	51.2	20.2	29.8	12.5
D09_R25	837335	819839	10.9	R25	104.8	115.7	132.8	57.0	22.1	51.2	20.2	29.8	12.6
D09_RF	837335	819839	10.9	RF	129.1	140	135.0	57.4	22.2	51.2	20.2	29.8	12.6
D10_G	837335	819857	10.9	G	1.5	12.4	181.4	78.7	34.8	52.4	21.0	30.9	13.3
D10_1F	837335	819857	10.9	1F	4.55	15.45	172.8	74.9	32.7	52.1	20.9	30.7	13.2
D10_2F	837335	819857	10.9	2F	9.1	20	155.1	66.8	28.2	51.7	20.6	30.3	12.9
D10_3F	837335	819857	10.9	3F	13.6	24.5	143.1	62.8	25.9	51.5	20.4	30.1	12.7
D10_TP	837335	819857	10.9	TP	18.1	29	141.2	59.9	24.5	51.4	20.3	30.0	12.7
D10_R1	837335	819857	10.9	R1	22	32.9	137.8	59.2	23.8	51.3	20.3	29.9	12.6
D10_R2	837335	819857	10.9	R2	25.45	36.35	135.5	58.5	23.4	51.3	20.3	29.9	12.6
D10_R3	837335	819857	10.9	R3	28.9	39.8	133.8	58.0	23.1	51.3	20.2	29.8	12.6
D10_R4	837335	819857	10.9	R4	32.35	43.25	133.8	57.6	23.0	51.3	20.2	29.8	12.6
D10_R5	837335	819857	10.9	R5	35.8	46.7	133.7	57.4	22.9	51.3	20.2	29.8	12.6
D10_R6	837335	819857	10.9	R6	39.25	50.15	133.7	57.2	22.9	51.3	20.2	29.8	12.6
D10_R7	837335	819857	10.9	R7	42.7	53.6	133.7	57.0	22.8	51.3	20.2	29.8	12.6
D10_R8	837335	819857	10.9	R8	46.15	57.05	133.6	56.9	22.8	51.3	20.2	29.8	12.6
D10_R9	837335	819857	10.9	R9	49.6	60.5	133.6	56.8	22.8	51.3	20.2	29.8	12.6
D10_R10	837335	819857	10.9	R10	53.05	63.95	133.6	56.8	22.8	51.3	20.2	29.8	12.6
D10_R11	837335	819857	10.9	R11	56.5	67.4	133.5	56.7	22.8	51.3	20.2	29.8	12.6
D10_R12	837335	819857	10.9	R12	59.95	70.85	133.5	56.7	22.7	51.3	20.2	29.8	12.6
D10_R13	837335	819857	10.9	R13	63.4	74.3	133.3	56.7	22.6	51.3	20.2	29.8	12.6
D10_R14	837335	819857	10.9	R14	66.85	77.75	133.2	56.7	22.5	51.3	20.2	29.8	12.5
D10_R15	837335	819857	10.9	R15	70.3	81.2	133.3	56.7	22.4	51.2	20.2	29.8	12.5
D10_R20	837335	819857	10.9	R20	87.55	98.45	132.9	56.8	22.1	51.2	20.2	29.8	12.5
D10_R25	837335	819857	10.9	R25	104.8	115.7	132.8	57.0	22.1	51.2	20.2	29.8	12.6
D10_RF	837335	819857	10.9	RF	129.1	140	135.1	57.5	22.2	51.2	20.2	29.8	12.6
						Max.	221.4	93.3	40.7	52.8	21.5	31.5	13.7
						AQO	200	120	40	75	30	37.5	15

Note:
1. Shaded cell in orange denotes the predicted air quality exceeds the relevant HKAQOs.
2. Bolded and underlined cell denotes the largest value.

Appendix 10 Reply of Estimated % of VKT for Local and Rural Roads with Possible Starting Emission

Outlook

[redacted]

From Steven TM LEE/EPD [redacted]
Date Fri 3/28/2025 17:00
To Billy Fan [redacted]
Cc [redacted]

Dear Billy,

Thank you for your email dated 26 Mar 25 below concerning the captioned.

We agree with your suggested approach to handle the % Roads with Start Emission in SAMP v2.1. Please proceed with the remaining work to complete the report.

File: EP24/DYAT/2

S.Lee PTPO(ASM)81
Tel : [redacted] / 28 March 2025

From: Billy Fan <bfan@ramboll.com>
Sent: Wednesday, March 26, 2025 7:29 PM
To: Josephine SW WONG/EPD <josephineswwong@epd.gov.hk>; KY NG/EPD <kyng@epd.gov.hk>
Cc: [redacted]
Subject: [redacted]

Dear Josephine and Jacky,

For your update, we have received an updated reply from TD's officer directly (the email is attached for your reference). With the suggested road grouping and following the methodology stated in the Traffic Census 2023, the figures in the table of Section 3.4 of Traffic Census 2023 can be obtained.

With the calculated vehicle kilometre of Local Distributor (LD) and Rural Road (RR) in Hong Kong can be obtained. By using these data, the % of LD and RR can be obtained, which is 21.7988%. Generally, LD and RR should be the roads considered with start emission. Therefore, I would propose using this % as the entry of % Roads with Start Emission on SAMP V2.1.

You are much appreciated if you can advise your view on this issue. Many thanks.

Kind regards

Billy Fan

Principal Consultant

D [redacted]


M

bfan@ramboll.com

Ramboll Hong Kong Limited



Appendix 11 Contour Map of NO_2, RSP & FSP

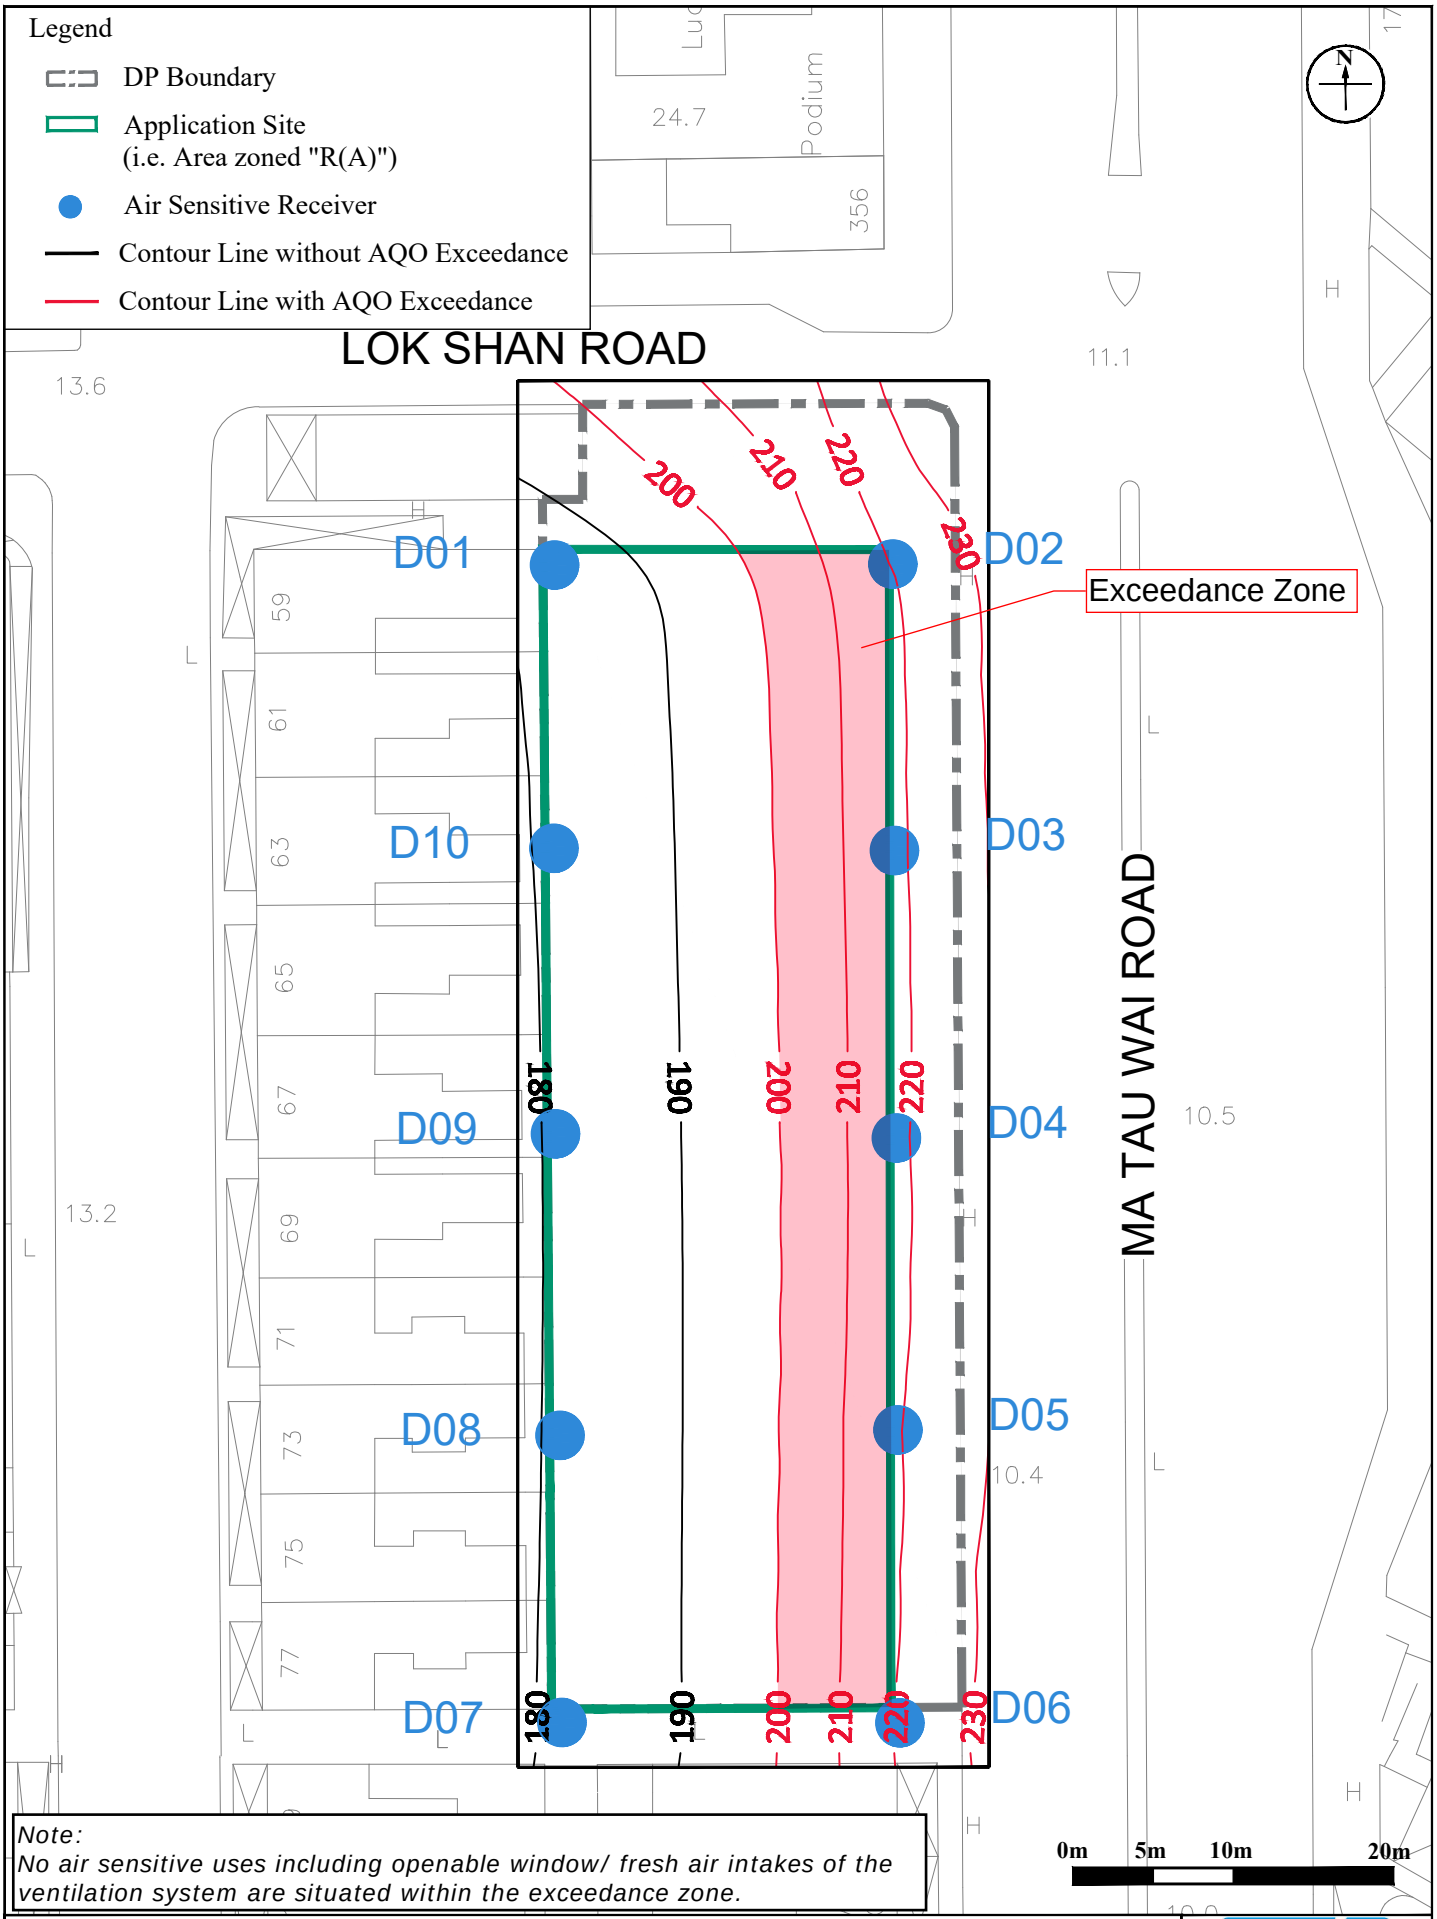

Note:
No air sensitive uses including openable window/ fresh air intakes of the ventilation system are situated within the exceedance zone.

Appendix 11.1


Title: Contour Map of 19th Highest Hourly Average Concentration of NO_2 at G/F (Worst Hit Level, 1.5mAG, 12.4mPD) (AQO Standard: 200µg/m³)

Project: Proposed Minor Relaxation of Domestic Plot Ratio and Building Height Restrictions for the Permitted Residential Development with Commercial / Retail uses of the URA Ma Tau Wai Road/ Lok Shan Road Development Project (KC-020), and Proposed Public Vehicle Park

RAMBOLL

Drawn by:	WT
Checked by:	TC
Rev.:	1.0
Date:	May 2026

Q:\Projects\URACBS02AI00\05 Assessments\01 Air\01 ASR & Emission Inventory\260514_AQIA_020_contour.dwg

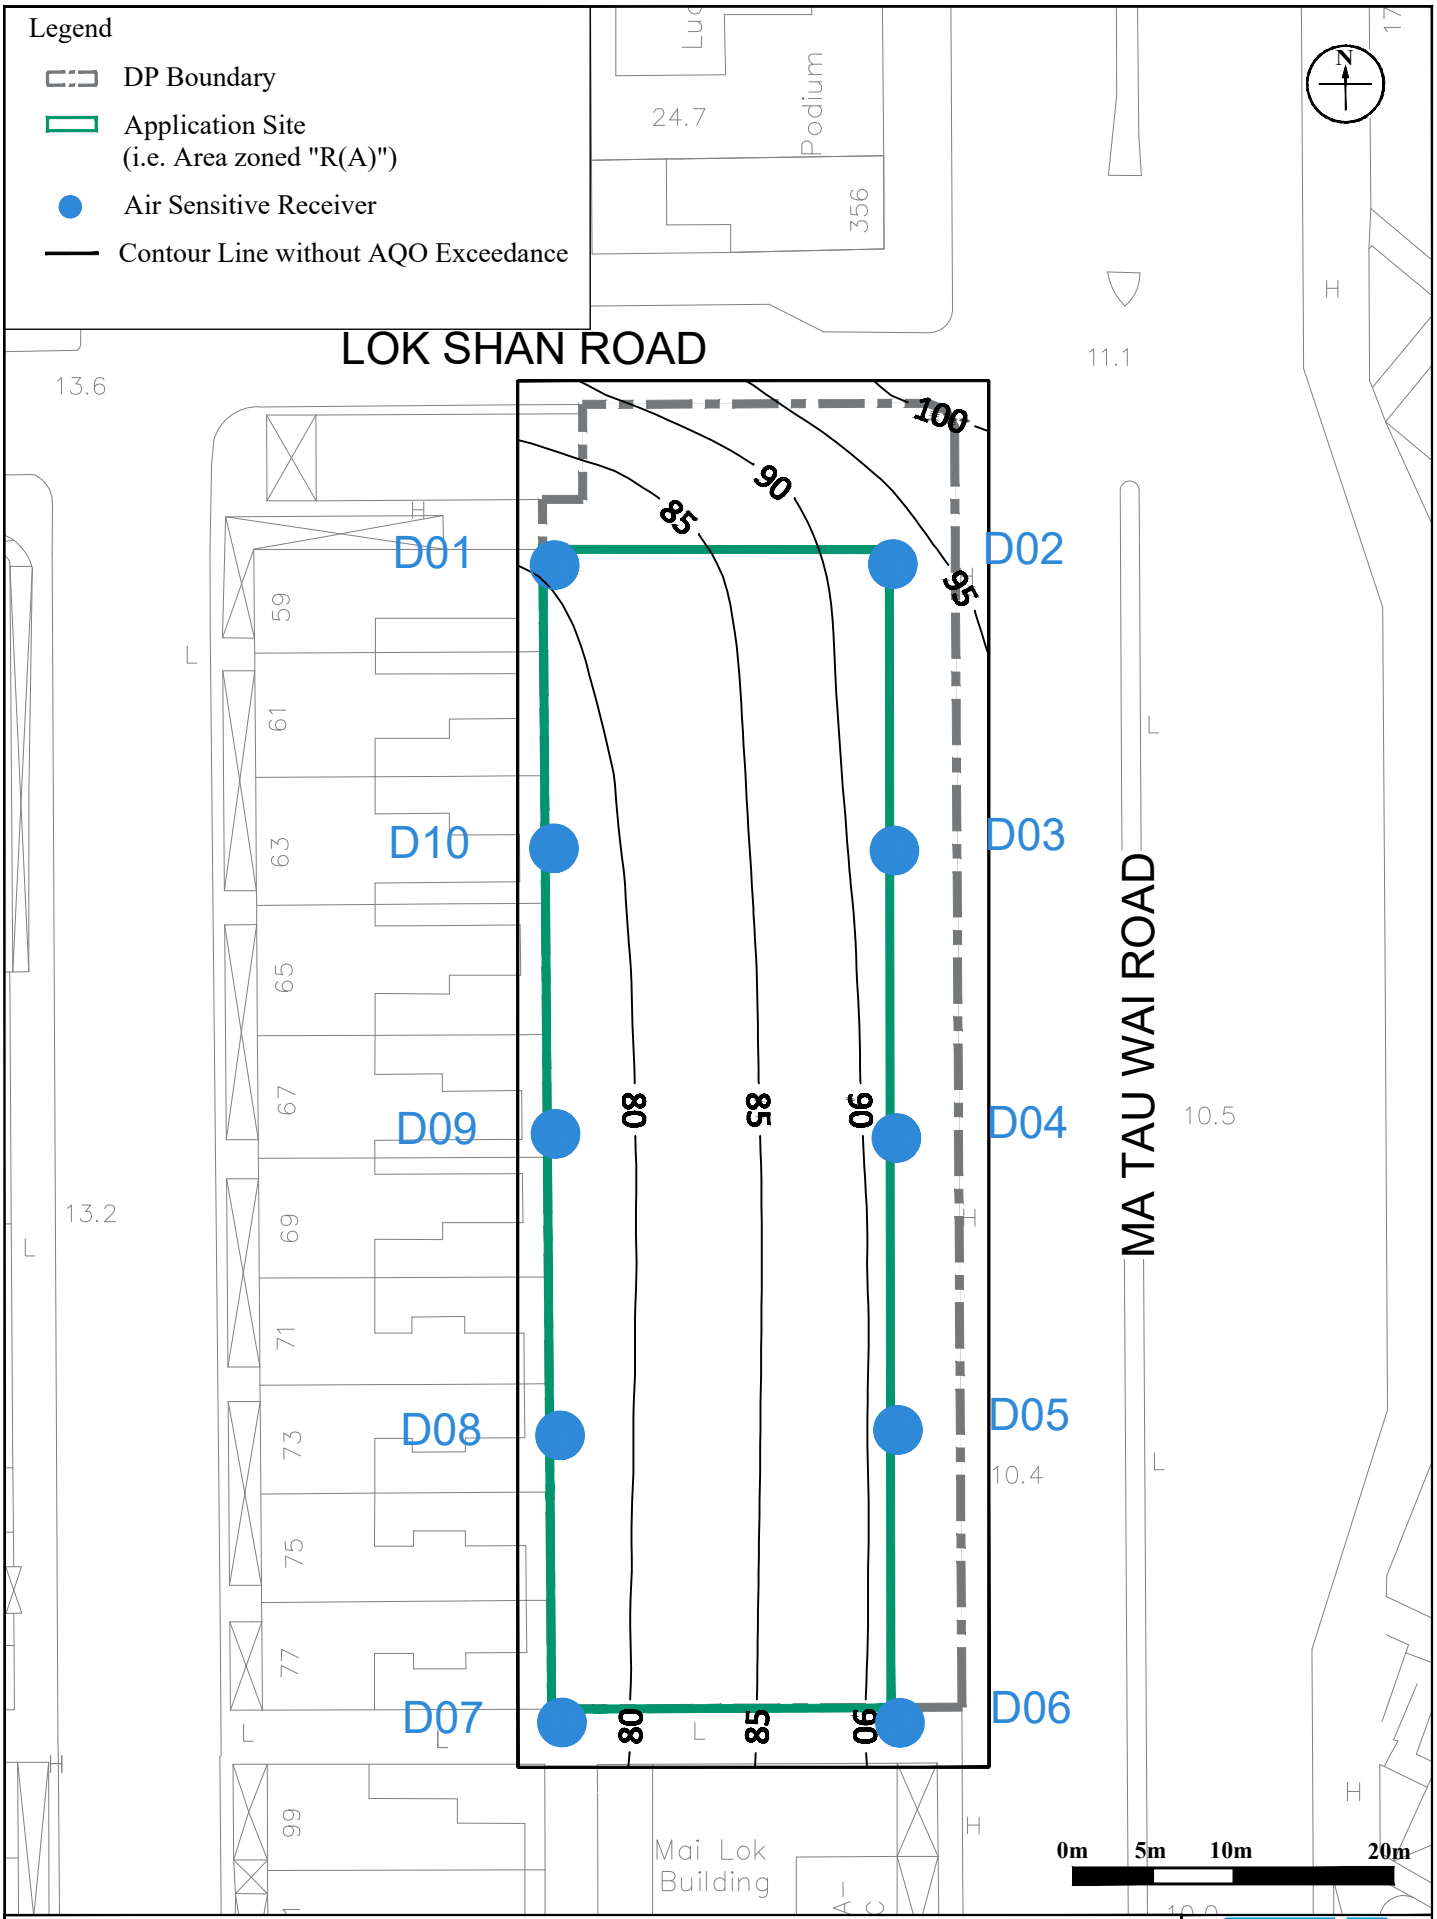

Appendix 11.2


Title: Contour Map of 10th Highest Daily Average Concentration of NO_2 at G/F (Worst Hit Level, 1.5mAG, 12.4mPD) (AQO Standard: 120µg/m³)

Project: Proposed Minor Relaxation of Domestic Plot Ratio and Building Height Restrictions for the Permitted Residential Development with Commercial / Retail uses of the URA Ma Tau Wai Road/ Lok Shan Road Development Project (KC-020), and Proposed Public Vehicle Park

RAMBOLL

Drawn by:	WT
Checked by:	TC
Rev.:	1.0
Date:	May 2026

Q:\Projects\URACBS02AI00\05 Assessments\01 Air\01 ASR & Emission Inventory\260514_AQIA_020_contour.dwg

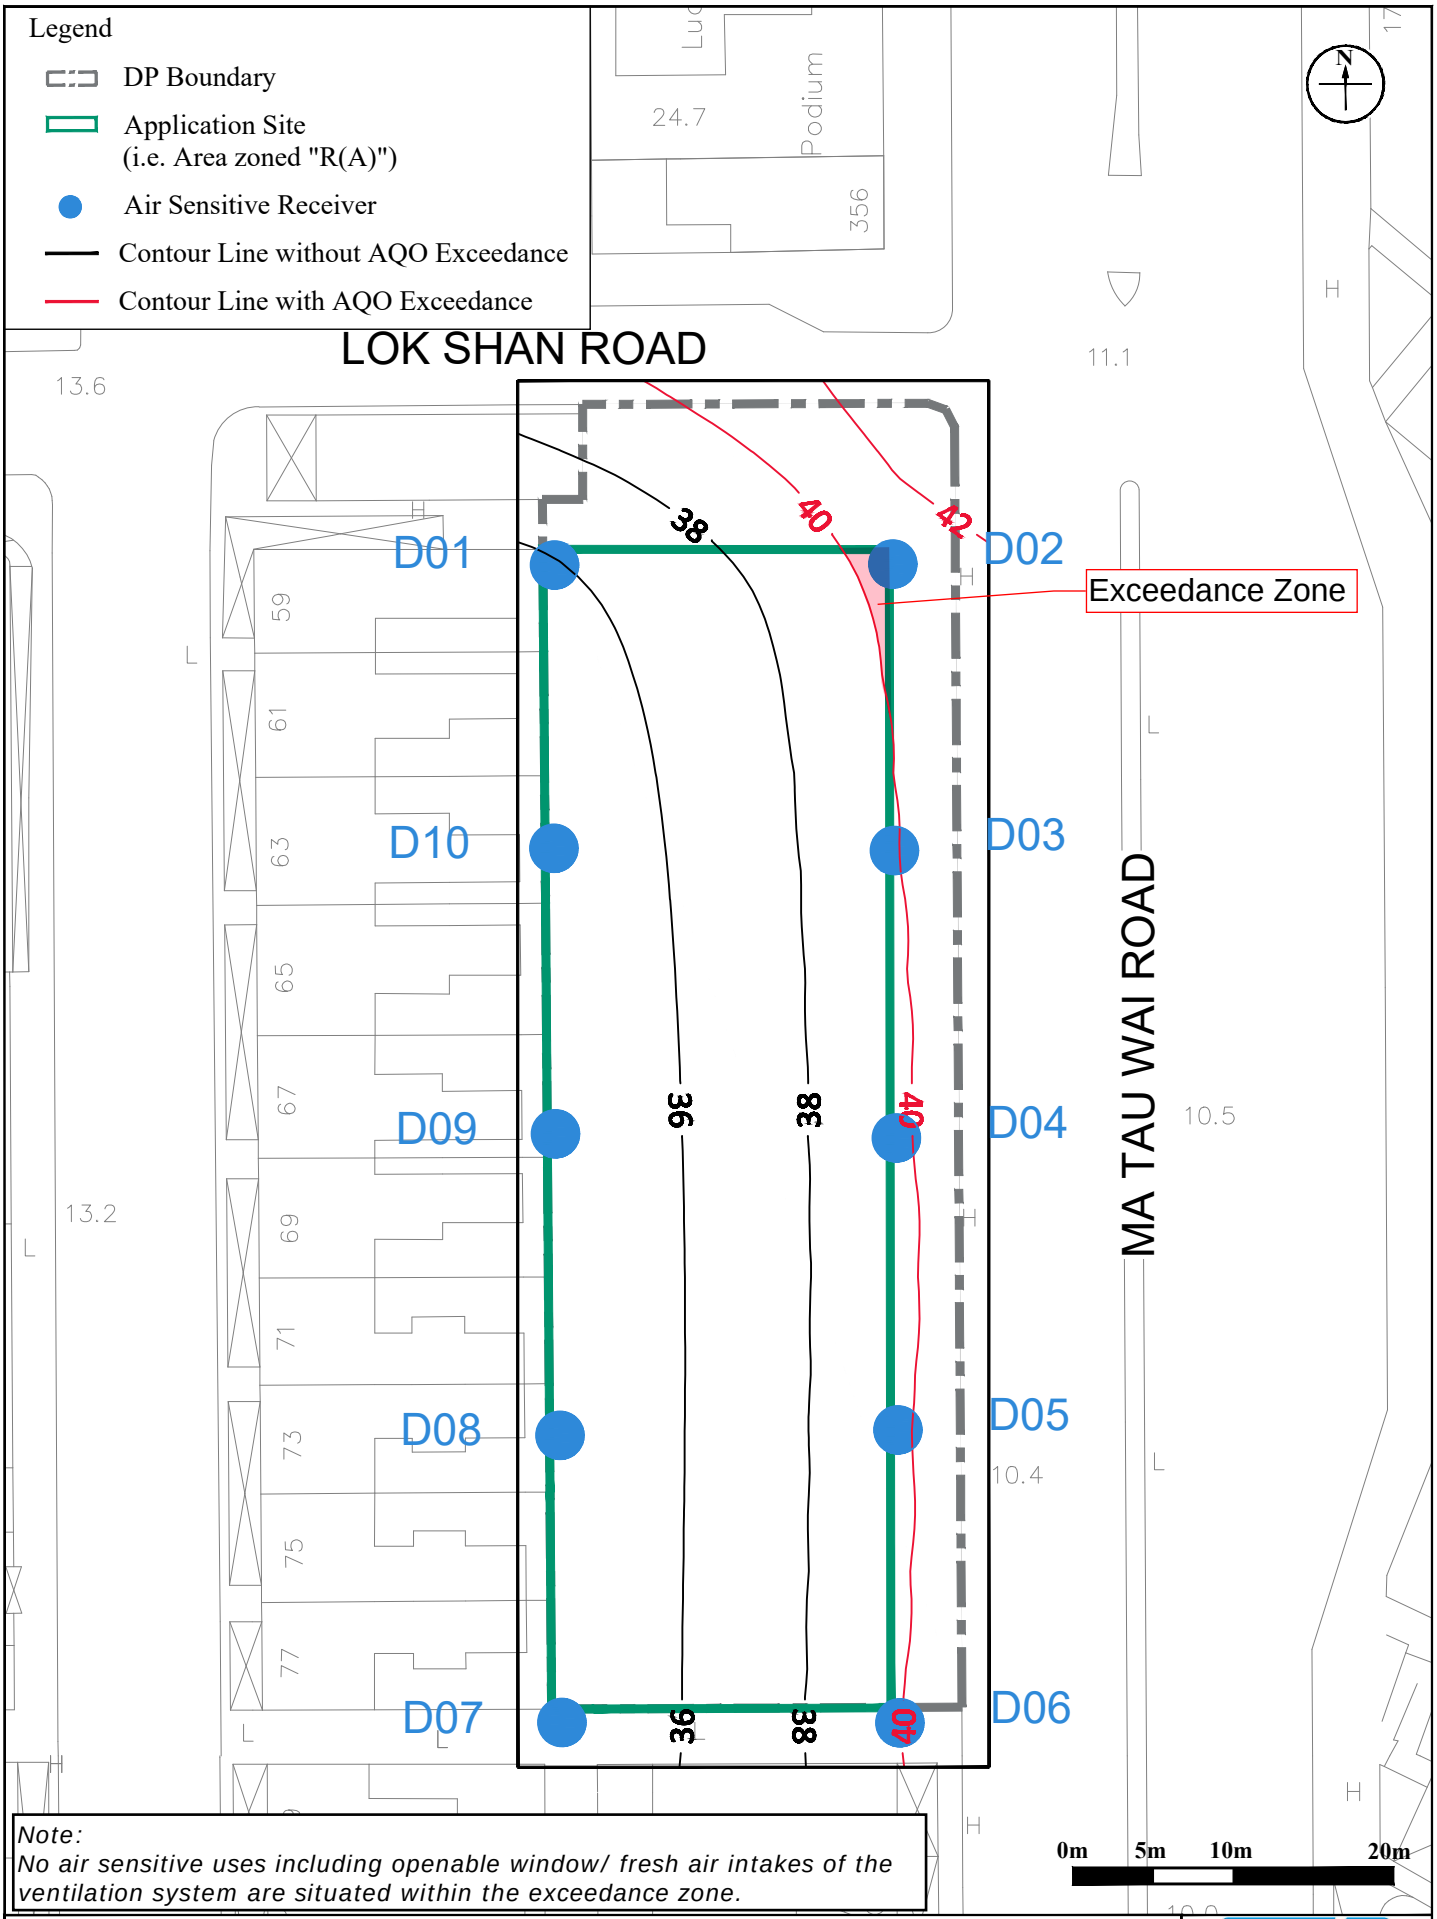

Note:
No air sensitive uses including openable window/ fresh air intakes of the ventilation system are situated within the exceedance zone.

Appendix 11.3


Title: Contour Map of Annual Average Concentration of NO_2 at G/F (Worst Hit Level, 1.5mAG, 12.4mPD) (AQO Standard: 40μg/m³)

Project: Proposed Minor Relaxation of Domestic Plot Ratio and Building Height Restrictions for the Permitted Residential Development with Commercial / Retail uses of the URA Ma Tau Wai Road/ Lok Shan Road Development Project (KC-020), and Proposed Public Vehicle Park

RAMBOLL

Drawn by:	WT
Checked by:	TC
Rev.:	1.0
Date:	May 2026

Q:\Projects\URACBS02AI00\05 Assessments\01 Air\01 ASR & Emission Inventory\260514_AQIA_020_contour.dwg

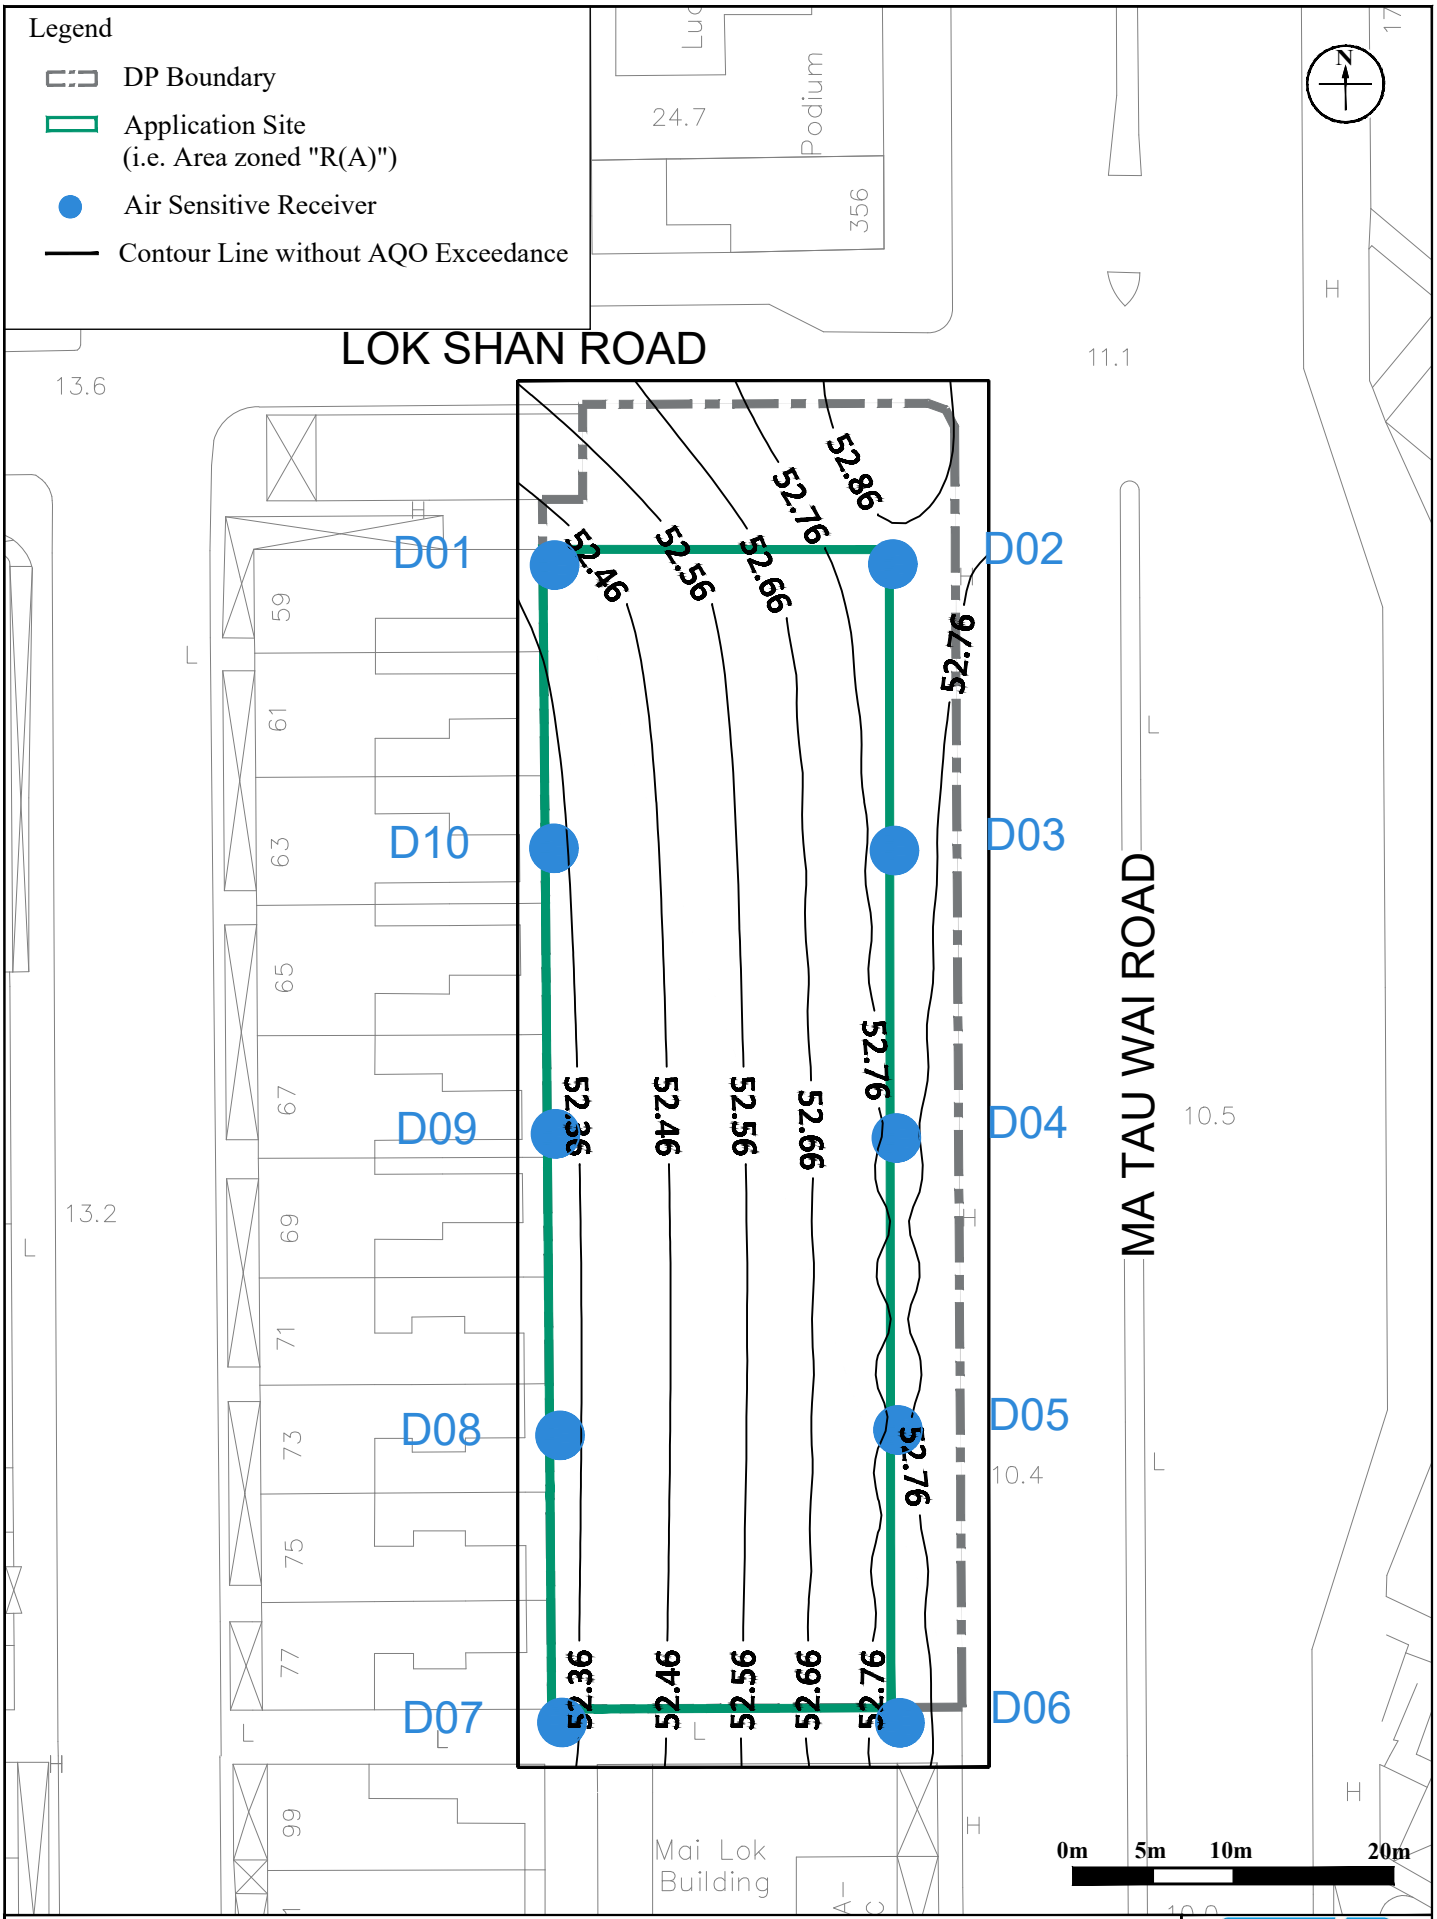

Appendix 11.4


Title: Contour Map of 10th Highest Daily Average Concentration of RSP at G/F (Worst Hit Level, 1.5mAG, 12.4mPD) (AQO Standard: 75μg/m³)

Project: Proposed Minor Relaxation of Domestic Plot Ratio and Building Height Restrictions for the Permitted Residential Development with Commercial / Retail uses of the URA Ma Tau Wai Road/ Lok Shan Road Development Project (KC-020), and Proposed Public Vehicle Park

RAMBOLL

Drawn by:	WT
Checked by:	TC
Rev.:	1.0
Date:	May 2026

Q:\Projects\URACBS02AI00\05 Assessments\01 Air\01 ASR & Emission Inventory\260514_AQIA_020_contour.dwg

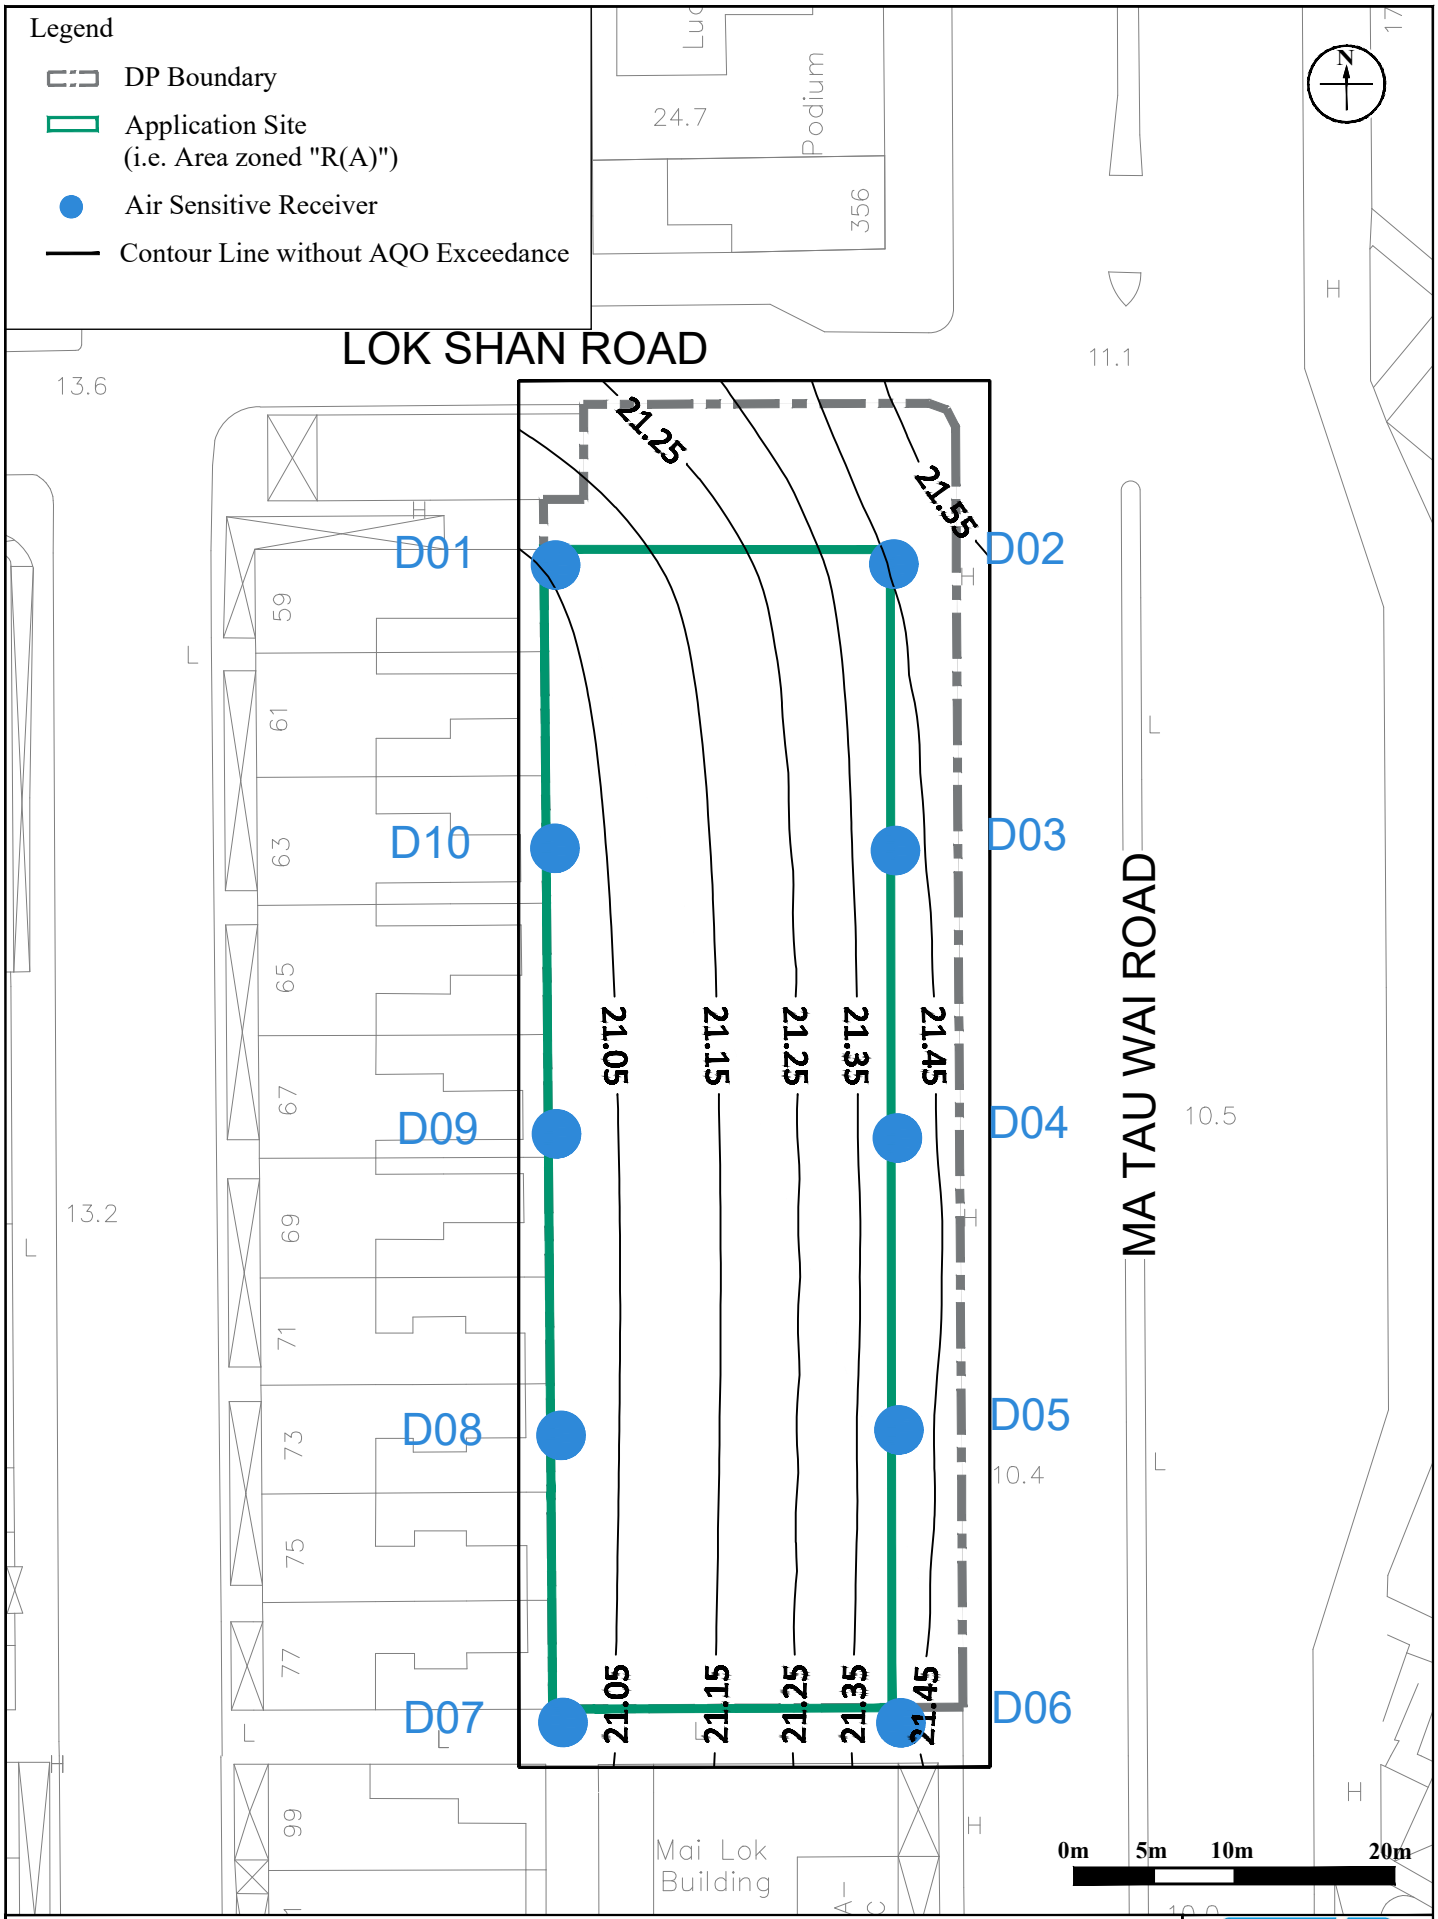

Appendix 11.5


Title: Contour Map of Annual Average Concentration of RSP at G/F (Worst Hit Level, 1.5mAG, 12.4mPD) (AQO Standard: 30μg/m³)

Project: Proposed Minor Relaxation of Domestic Plot Ratio and Building Height Restrictions for the Permitted Residential Development with Commercial / Retail uses of the URA Ma Tau Wai Road/ Lok Shan Road Development Project (KC-020), and Proposed Public Vehicle Park

RAMBOLL

Drawn by:	WT
Checked by:	TC
Rev.:	1.0
Date:	May 2026

Q:\Projects\URACBS02AI00\05 Assessments\01 Air\01 ASR & Emission Inventory\260514_AQIA_020_contour.dwg

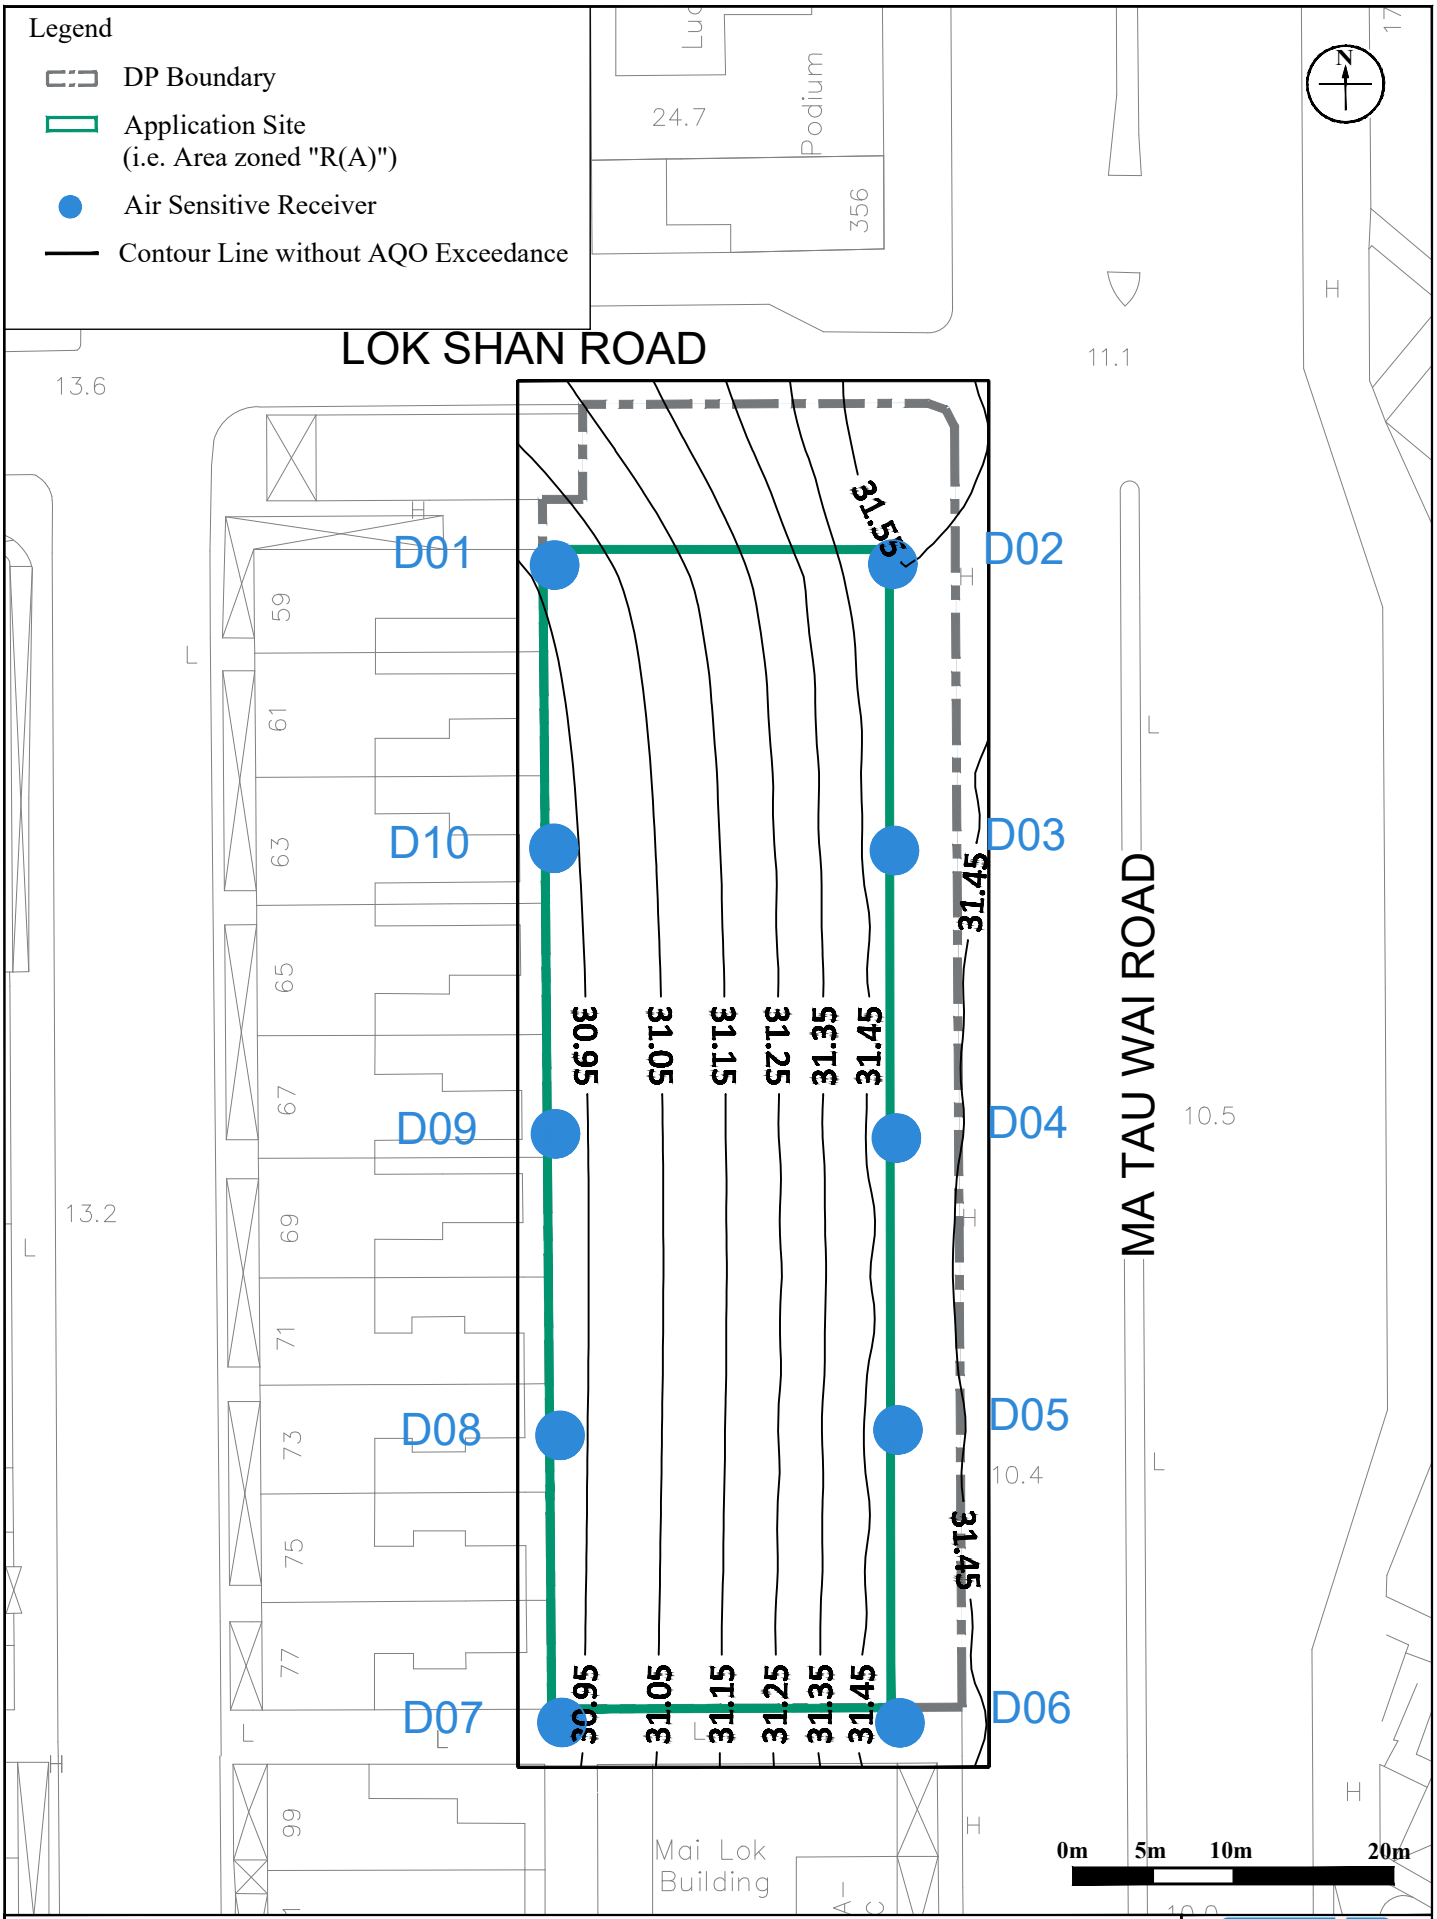

Appendix 11.6


Title: Contour Map of 10th Highest Daily Average Concentration of FSP at G/F (Worst Hit Level, 1.5mAG, 12.4mPD) (AQO Standard: 37.5μg/m³)

Project: Proposed Minor Relaxation of Domestic Plot Ratio and Building Height Restrictions for the Permitted Residential Development with Commercial / Retail uses of the URA Ma Tau Wai Road/ Lok Shan Road Development Project (KC-020), and Proposed Public Vehicle Park

RAMBOLL

Drawn by:	WT
Checked by:	TC
Rev.:	1.0
Date:	May 2026

Q:\Projects\URACBS02AI00\05 Assessments\01 Air\01 ASR & Emission Inventory\260514_AQIA_020_contour.dwg

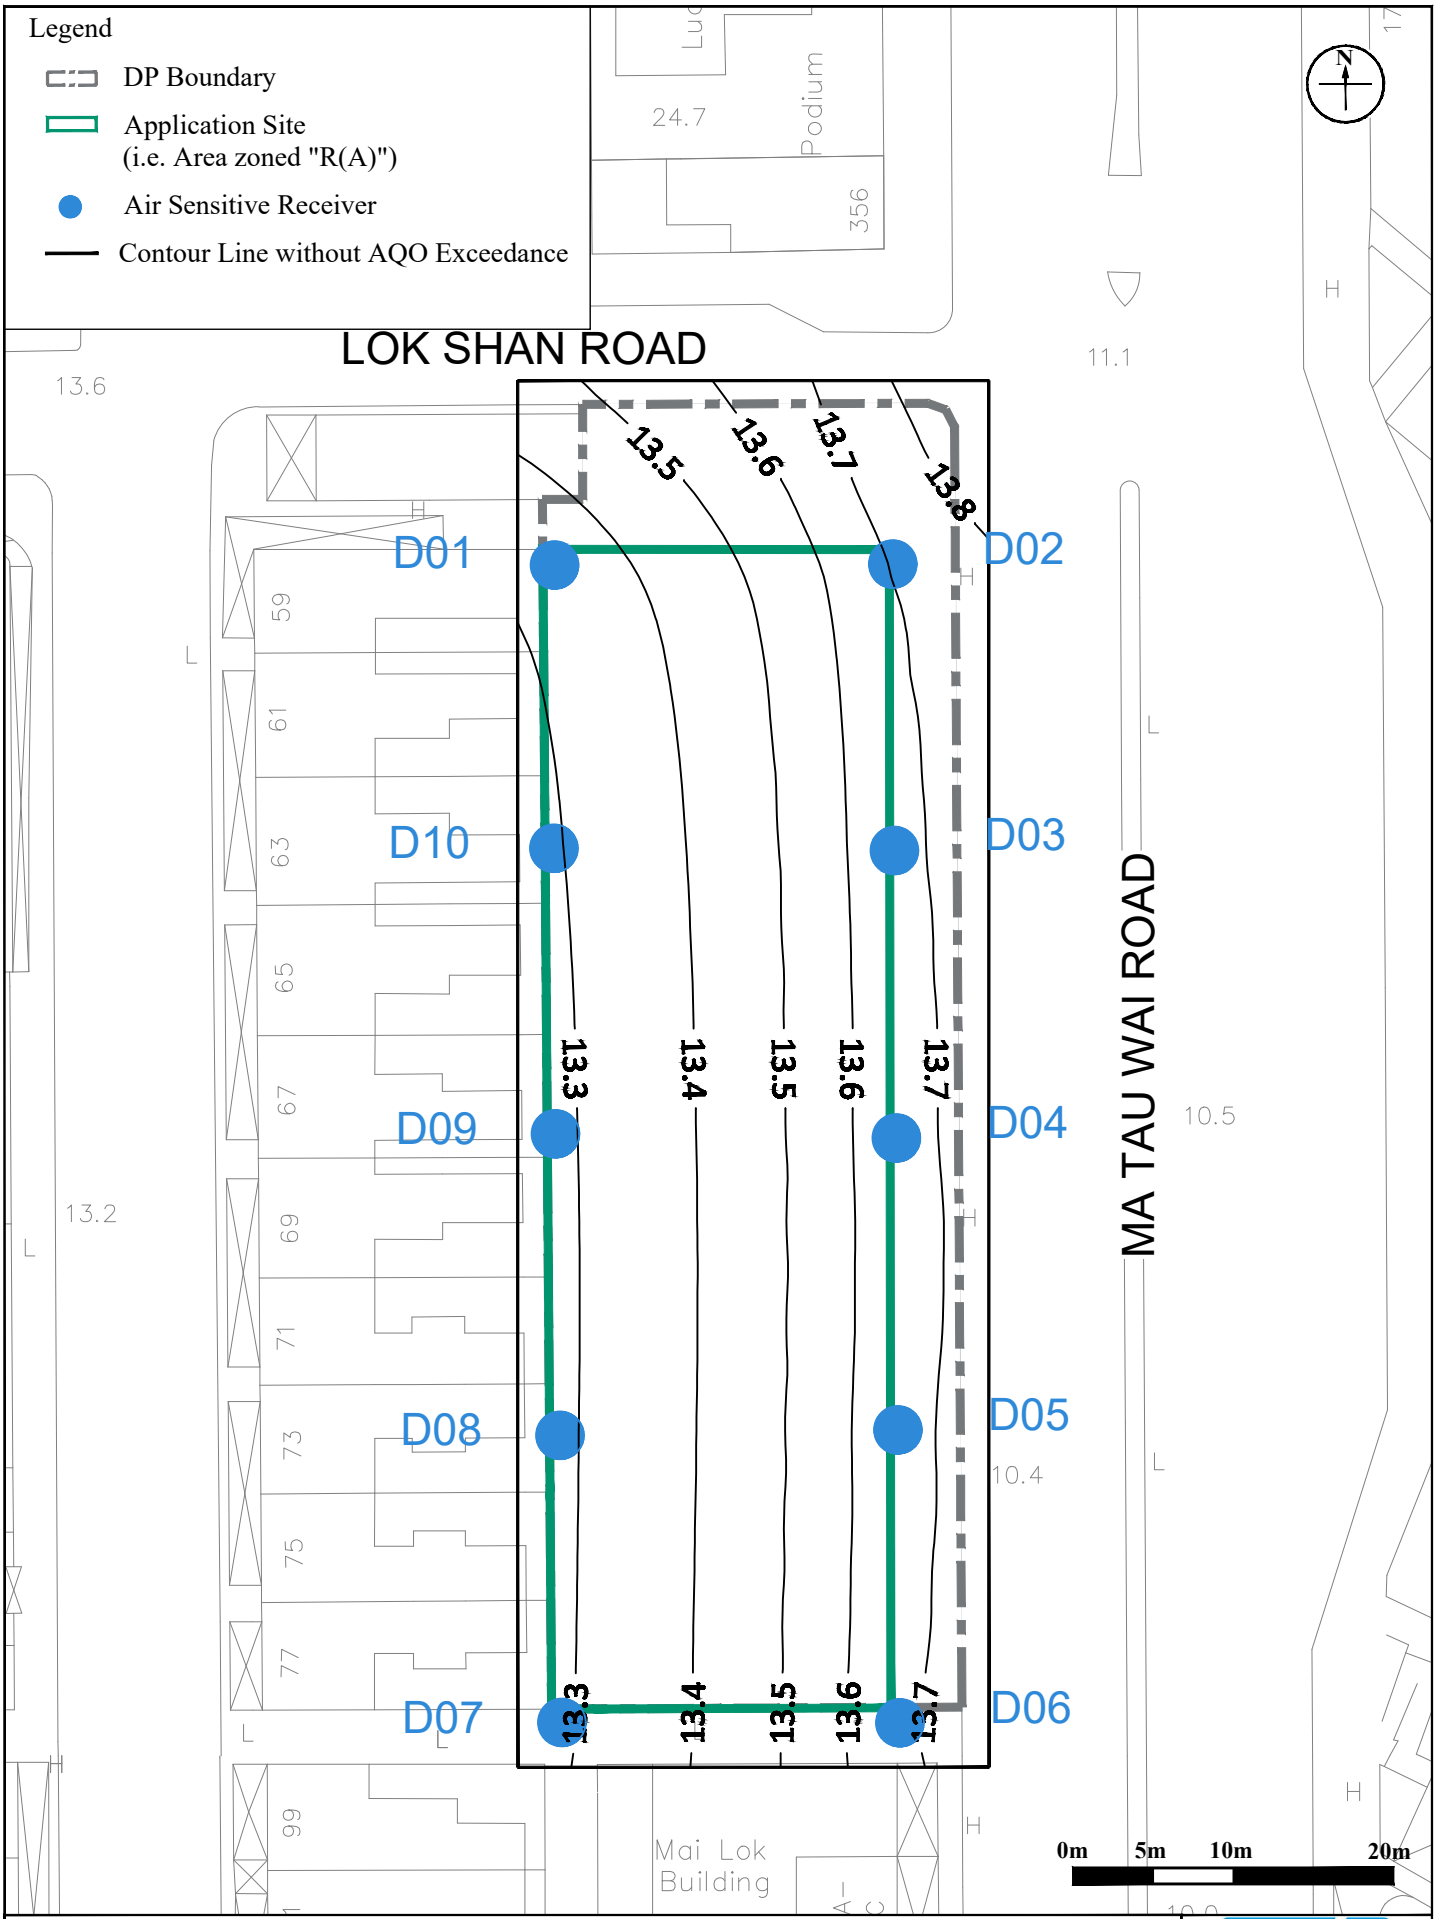

Appendix 11.7


Title: Contour Map of Annual Average Concentration of FSP at G/F (Worst Hit Level, 1.5mAG, 12.4mPD) (AQO Standard: 15μg/m³)

Project: Proposed Minor Relaxation of Domestic Plot Ratio and Building Height Restrictions for the Permitted Residential Development with Commercial / Retail uses of the URA Ma Tau Wai Road/ Lok Shan Road Development Project (KC-020), and Proposed Public Vehicle Park

RAMBOLL

Drawn by:	WT
Checked by:	TC
Rev.:	1.0
Date:	May 2026

Q:\Projects\URACBS02AI00\05 Assessments\01 Air\01 ASR & Emission Inventory\260514_AQIA_020_contour.dwg

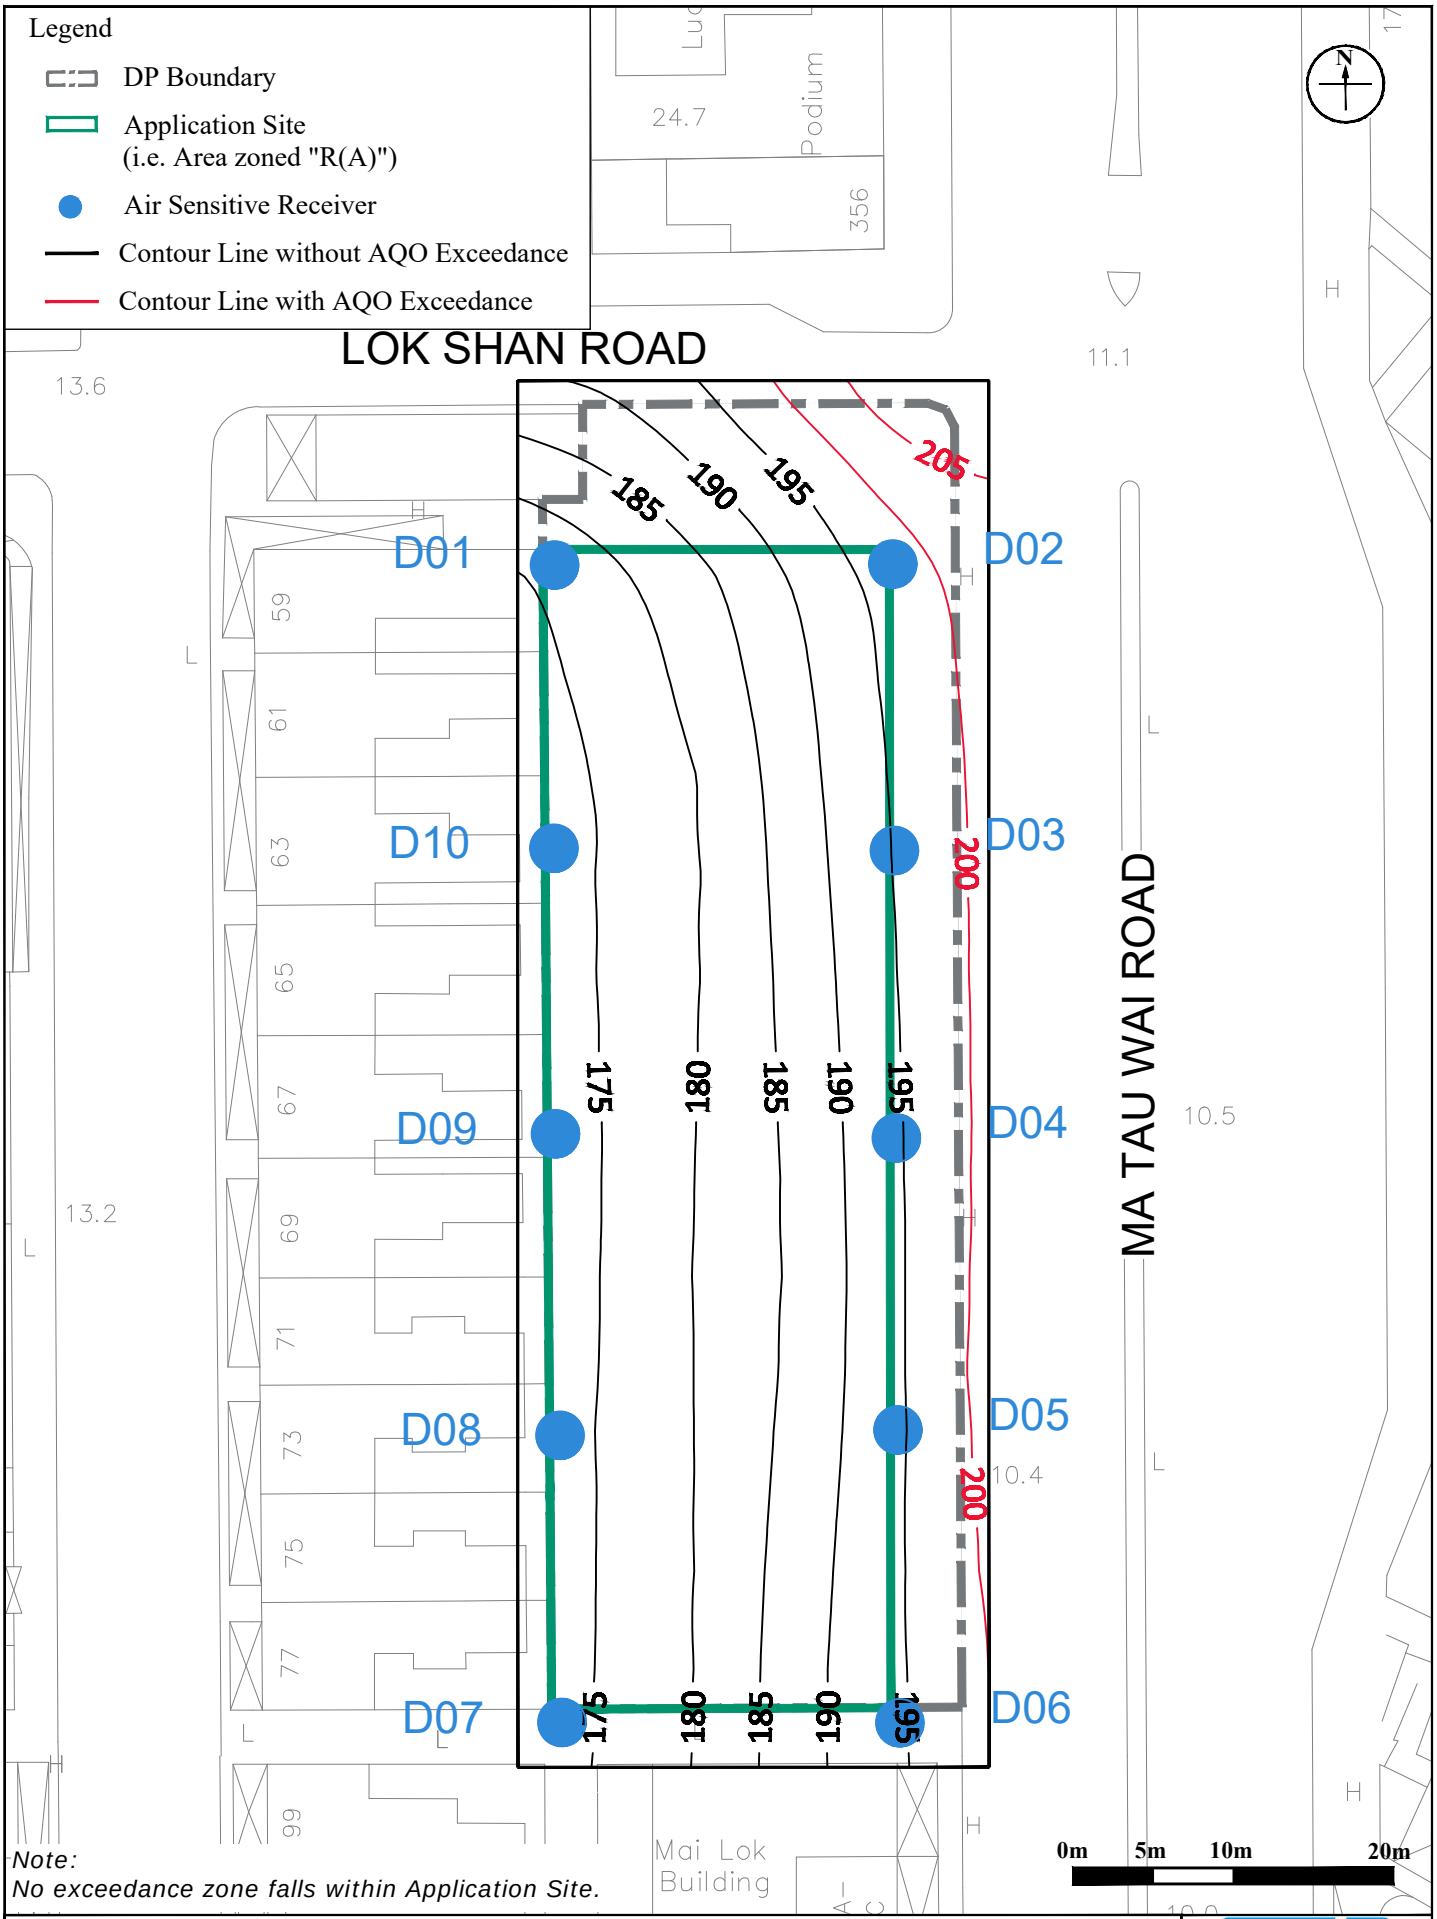

Note:
No exceedance zone falls within Application Site.

Appendix 11.8


Title: Contour Map of 19th Highest Hourly Average Concentration of NO_2 at Podium 1/F (4.55mAG, 15.45mPD) (AQO Standard: 200μg/m³)

Project: Proposed Minor Relaxation of Domestic Plot Ratio and Building Height Restrictions for the Permitted Residential Development with Commercial / Retail uses of the URA Ma Tau Wai Road/ Lok Shan Road Development Project (KC-020), and Proposed Public Vehicle Park

RAMBOLL

Drawn by:	WT
Checked by:	TC
Rev.:	1.0
Date:	May 2026

Q:\Projects\URACBS02AI00\05 Assessments\01 Air\01 ASR & Emission Inventory\260514_AQIA_020_contour.dwg

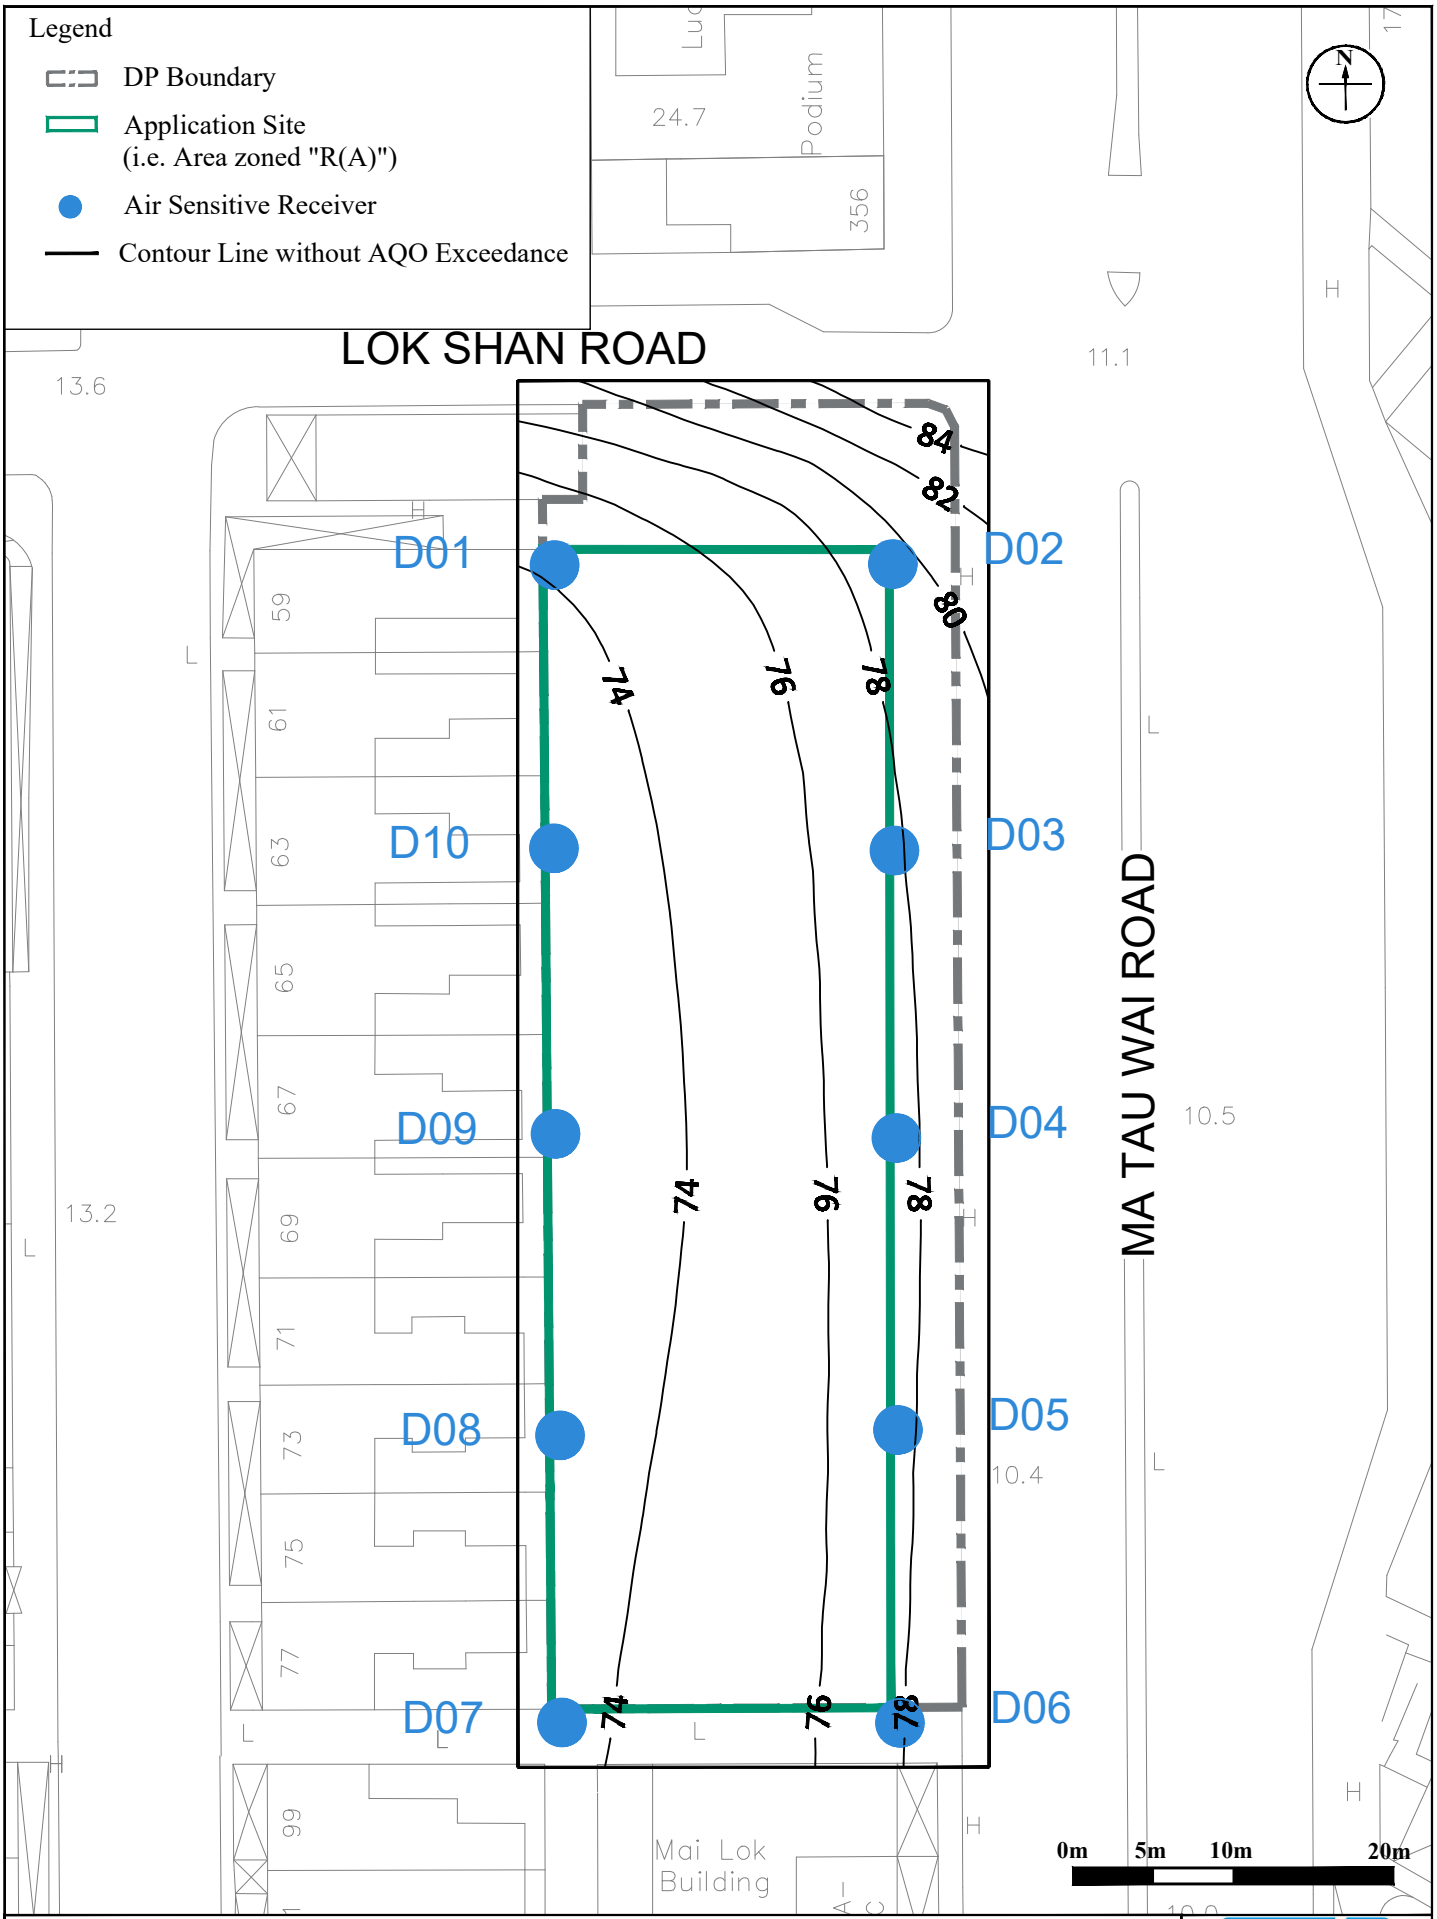

Appendix 11.9


Title: Contour Map of 10th Highest Daily Average Concentration of NO_2 at Podium 1/F (4.55mAG, 15.45mPD) (AQO Standard: 120µg/m³)

Project: Proposed Minor Relaxation of Domestic Plot Ratio and Building Height Restrictions for the Permitted Residential Development with Commercial / Retail uses of the URA Ma Tau Wai Road/ Lok Shan Road Development Project (KC-020), and Proposed Public Vehicle Park

RAMBOLL

Drawn by:	WT
Checked by:	TC
Rev.:	1.0
Date:	May 2026

Q:\Projects\URACBS02AI00\05 Assessments\01 Air\01 ASR & Emission Inventory\260514_AQIA_020_contour.dwg

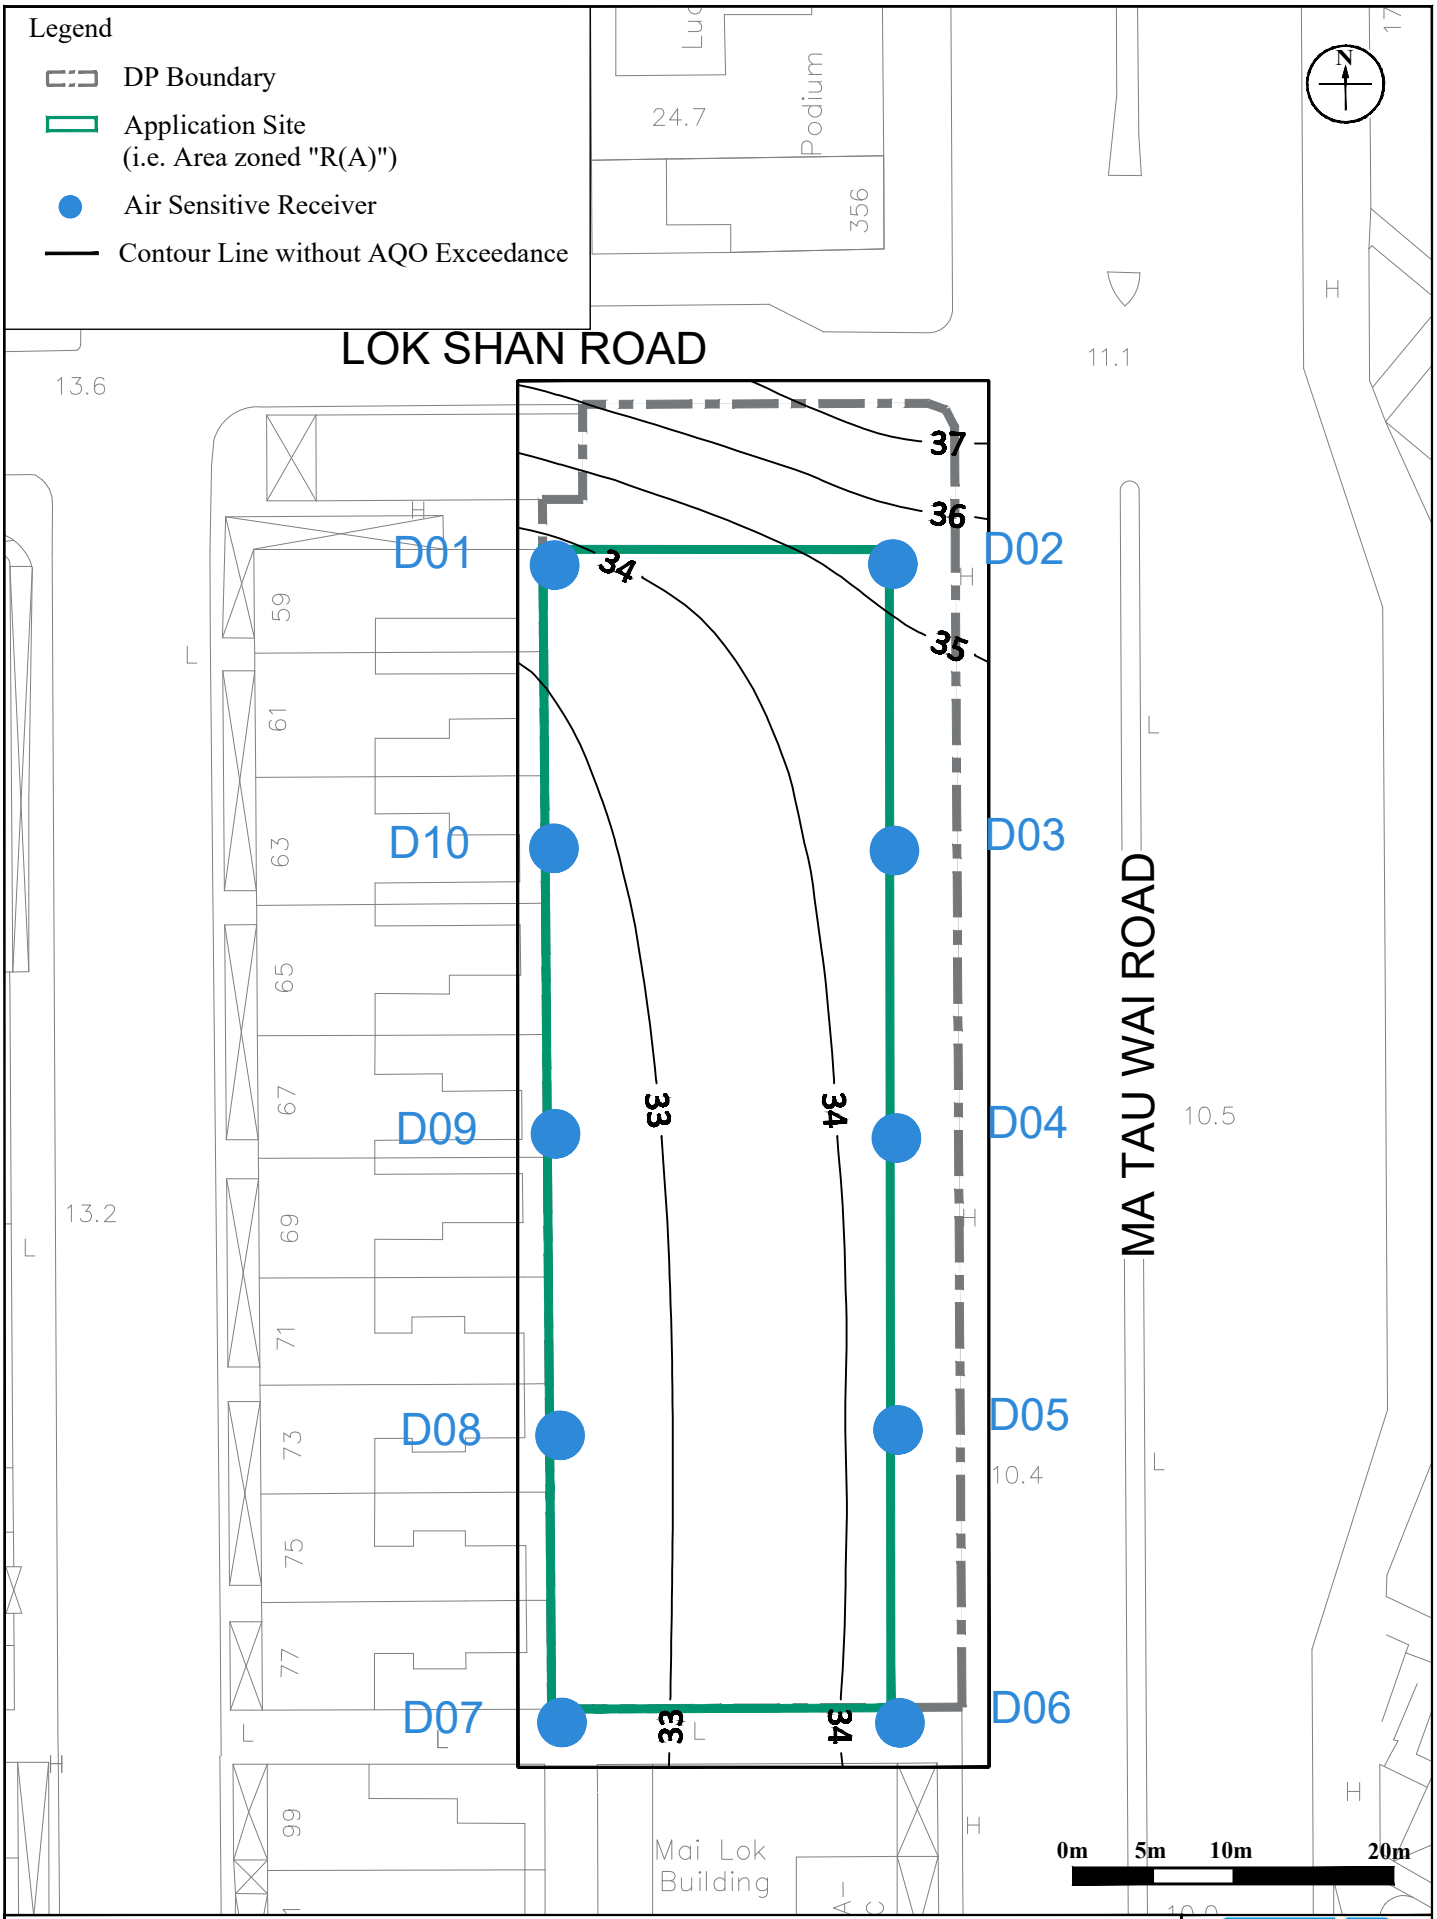

Appendix 10


Title: Contour Map of Annual Average Concentration of NO_2 at Podium 1/F (4.55mAG, 15.45mPD) (AQO Standard: 40μg/m³)

Project: Proposed Minor Relaxation of Domestic Plot Ratio and Building Height Restrictions for the Permitted Residential Development with Commercial / Retail uses of the URA Ma Tau Wai Road/ Lok Shan Road Development Project (KC-020), and Proposed Public Vehicle Park

RAMBOLL

Drawn by:	WT
Checked by:	TC
Rev.:	1.0
Date:	May 2026

Q:\Projects\URACBS02AI00\05 Assessments\01 Air\01 ASR & Emission Inventory\260514_AQIA_020_contour.dwg

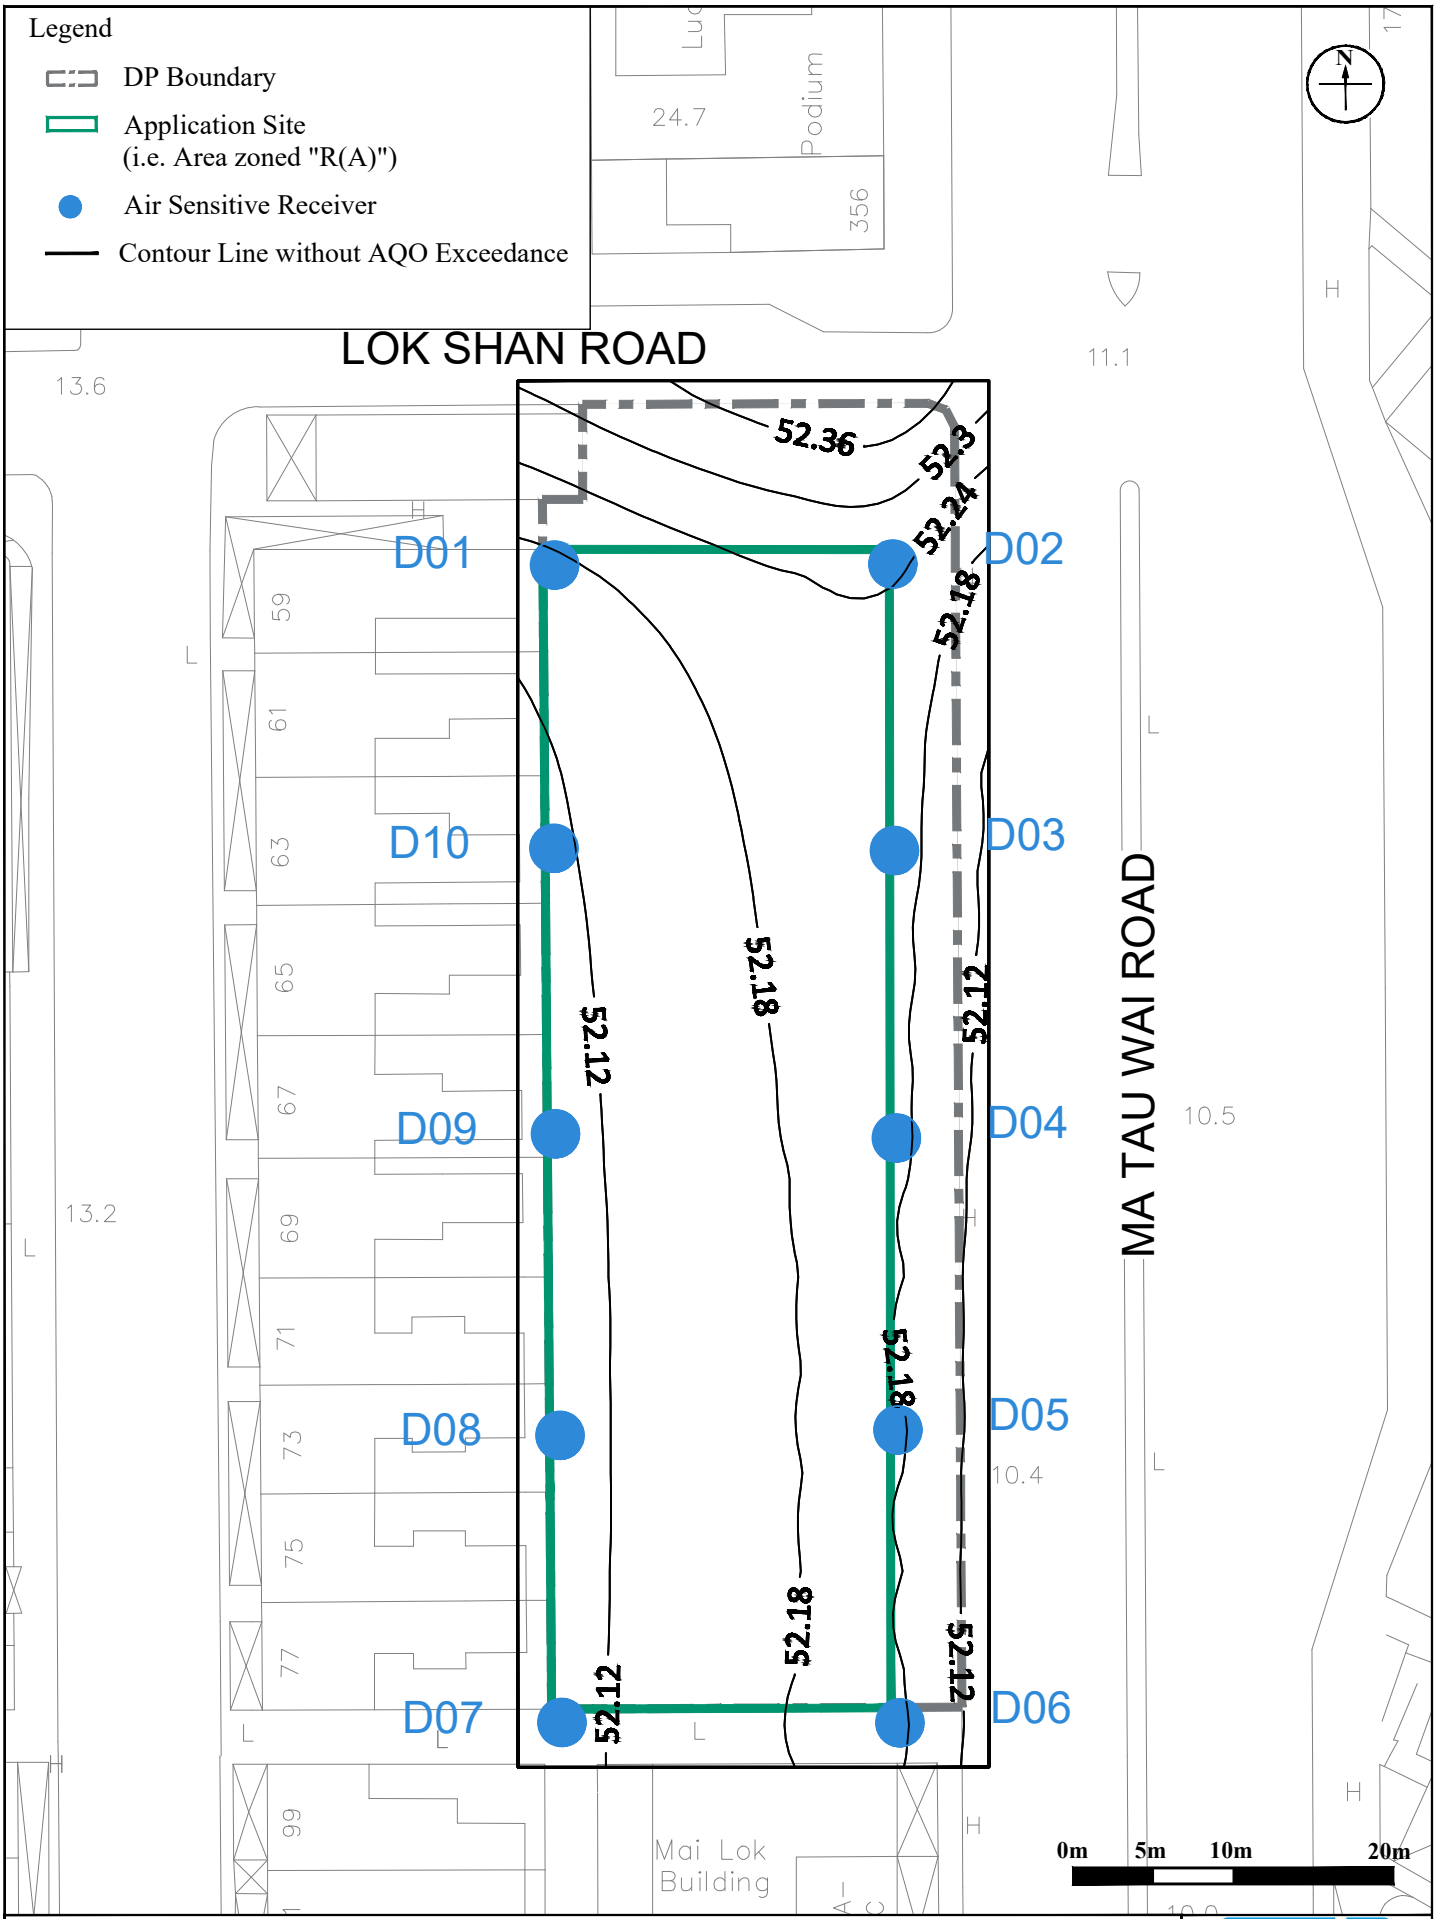

Appendix 11.11


Title: Contour Map of 10th Highest Daily Average Concentration of RSP at Podium 1/F (4.55mAG, 15.45mPD) (AQO Standard: 75μg/m³)

Project: Proposed Minor Relaxation of Domestic Plot Ratio and Building Height Restrictions for the Permitted Residential Development with Commercial / Retail uses of the URA Ma Tau Wai Road/ Lok Shan Road Development Project (KC-020), and Proposed Public Vehicle Park

RAMBOLL

Drawn by:	WT
Checked by:	TC
Rev.:	1.0
Date:	May 2026

Q:\Projects\URACBS02AI00\05 Assessments\01 Air\01 ASR & Emission Inventory\260514_AQIA_020_contour.dwg

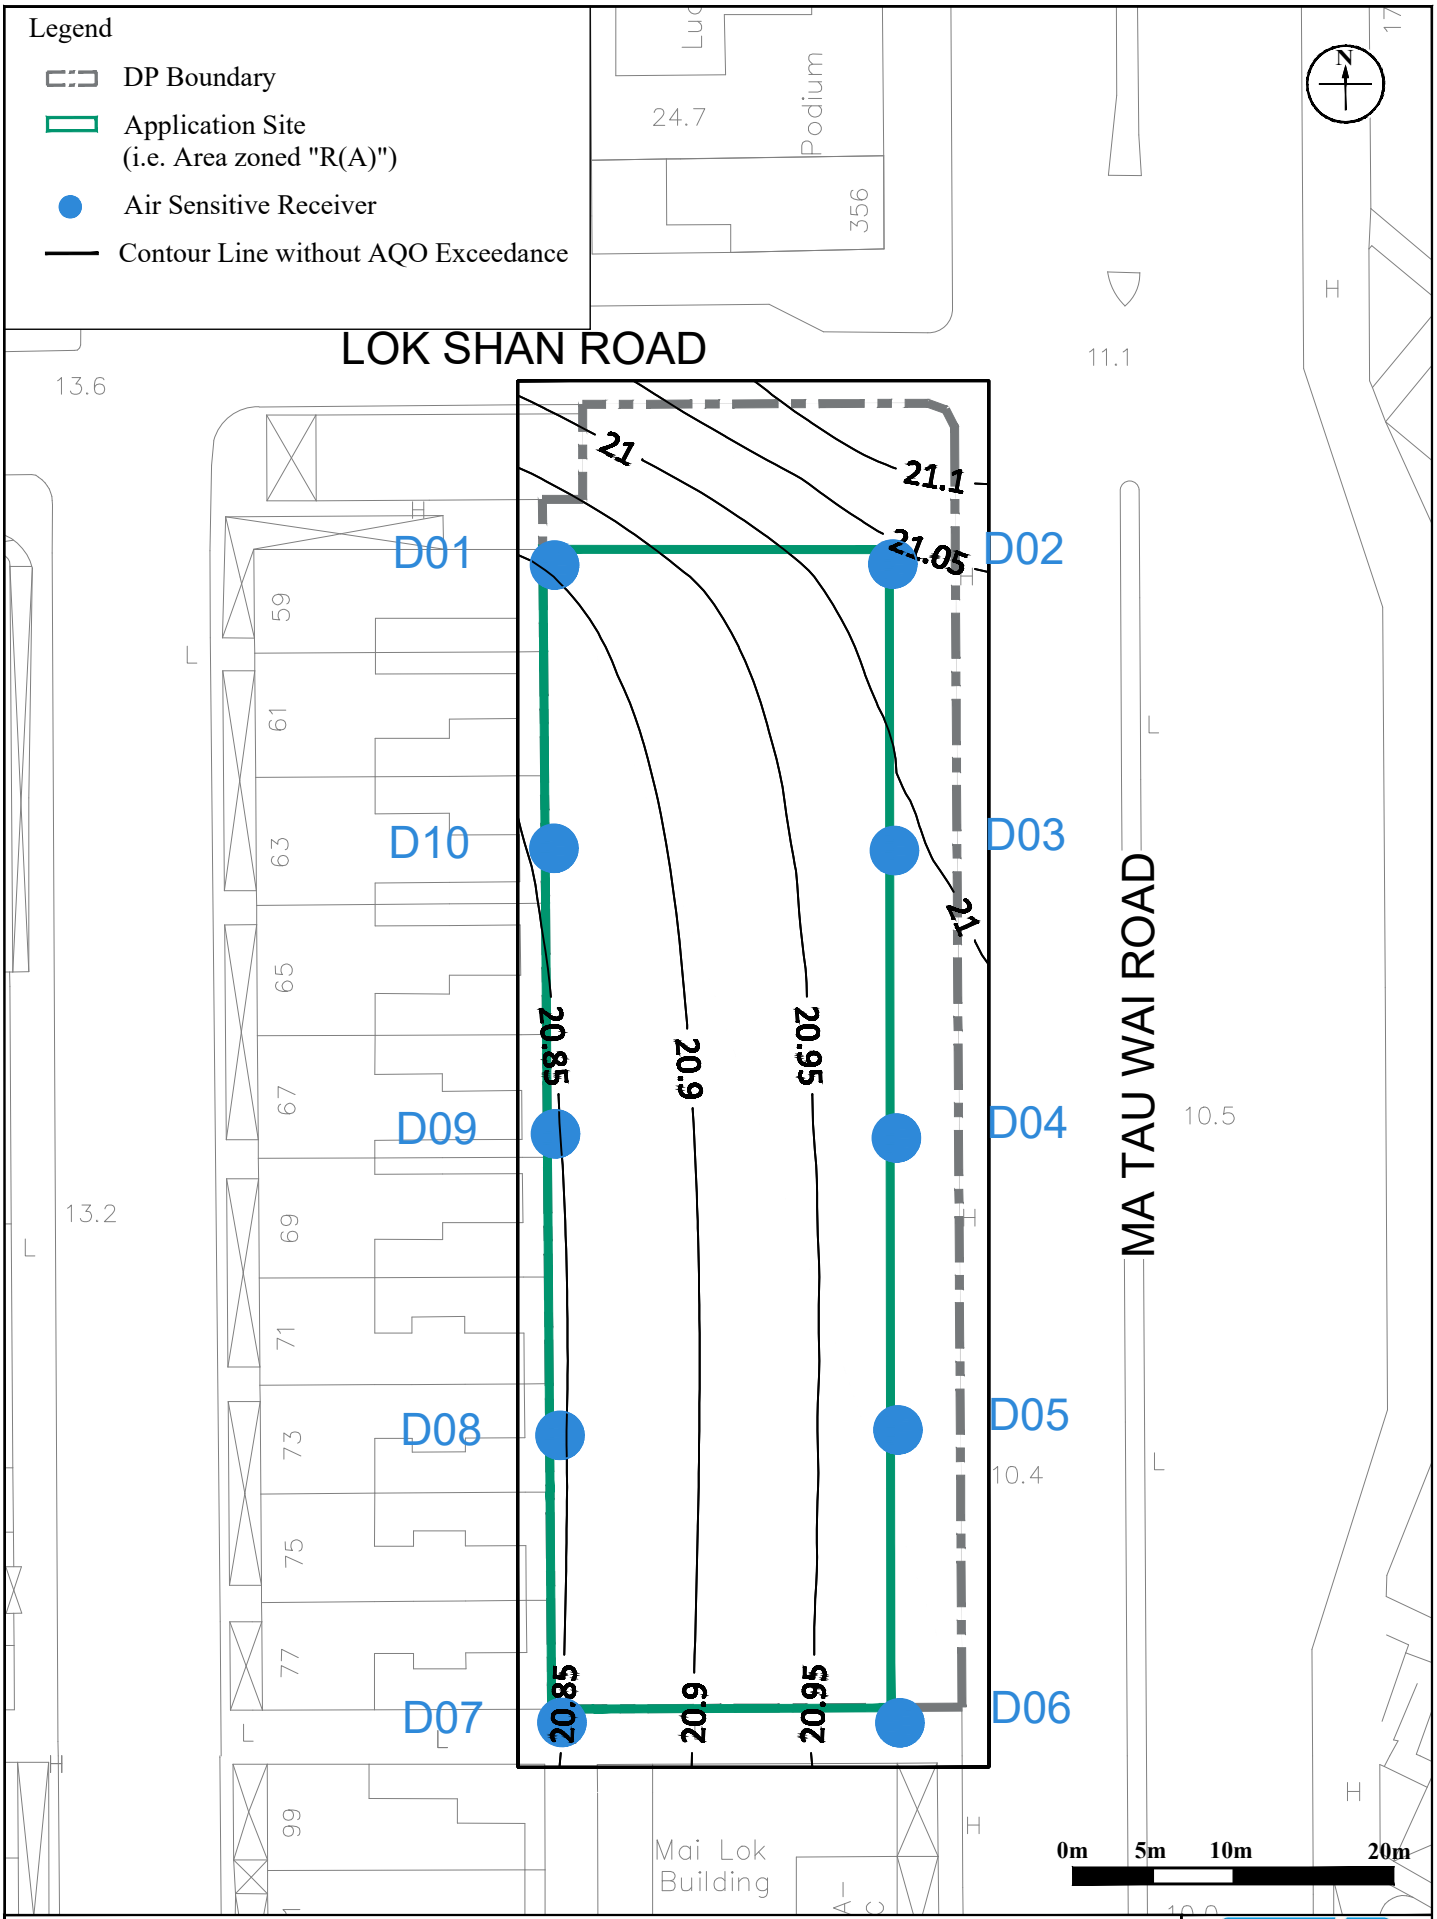

Appendix 11.12


Title: Contour Map of Annual Average Concentration of RSP at Podium 1/F (4.55mAG, 15.45mPD) (AQO Standard: 30μg/m³)

Project: Proposed Minor Relaxation of Domestic Plot Ratio and Building Height Restrictions for the Permitted Residential Development with Commercial / Retail uses of the URA Ma Tau Wai Road/ Lok Shan Road Development Project (KC-020), and Proposed Public Vehicle Park

RAMBOLL

Drawn by:	WT
Checked by:	TC
Rev.:	1.0
Date:	May 2026

Q:\Projects\URACBS02AI00\05 Assessments\01 Air\01 ASR & Emission Inventory\260514_AQIA_020_contour.dwg

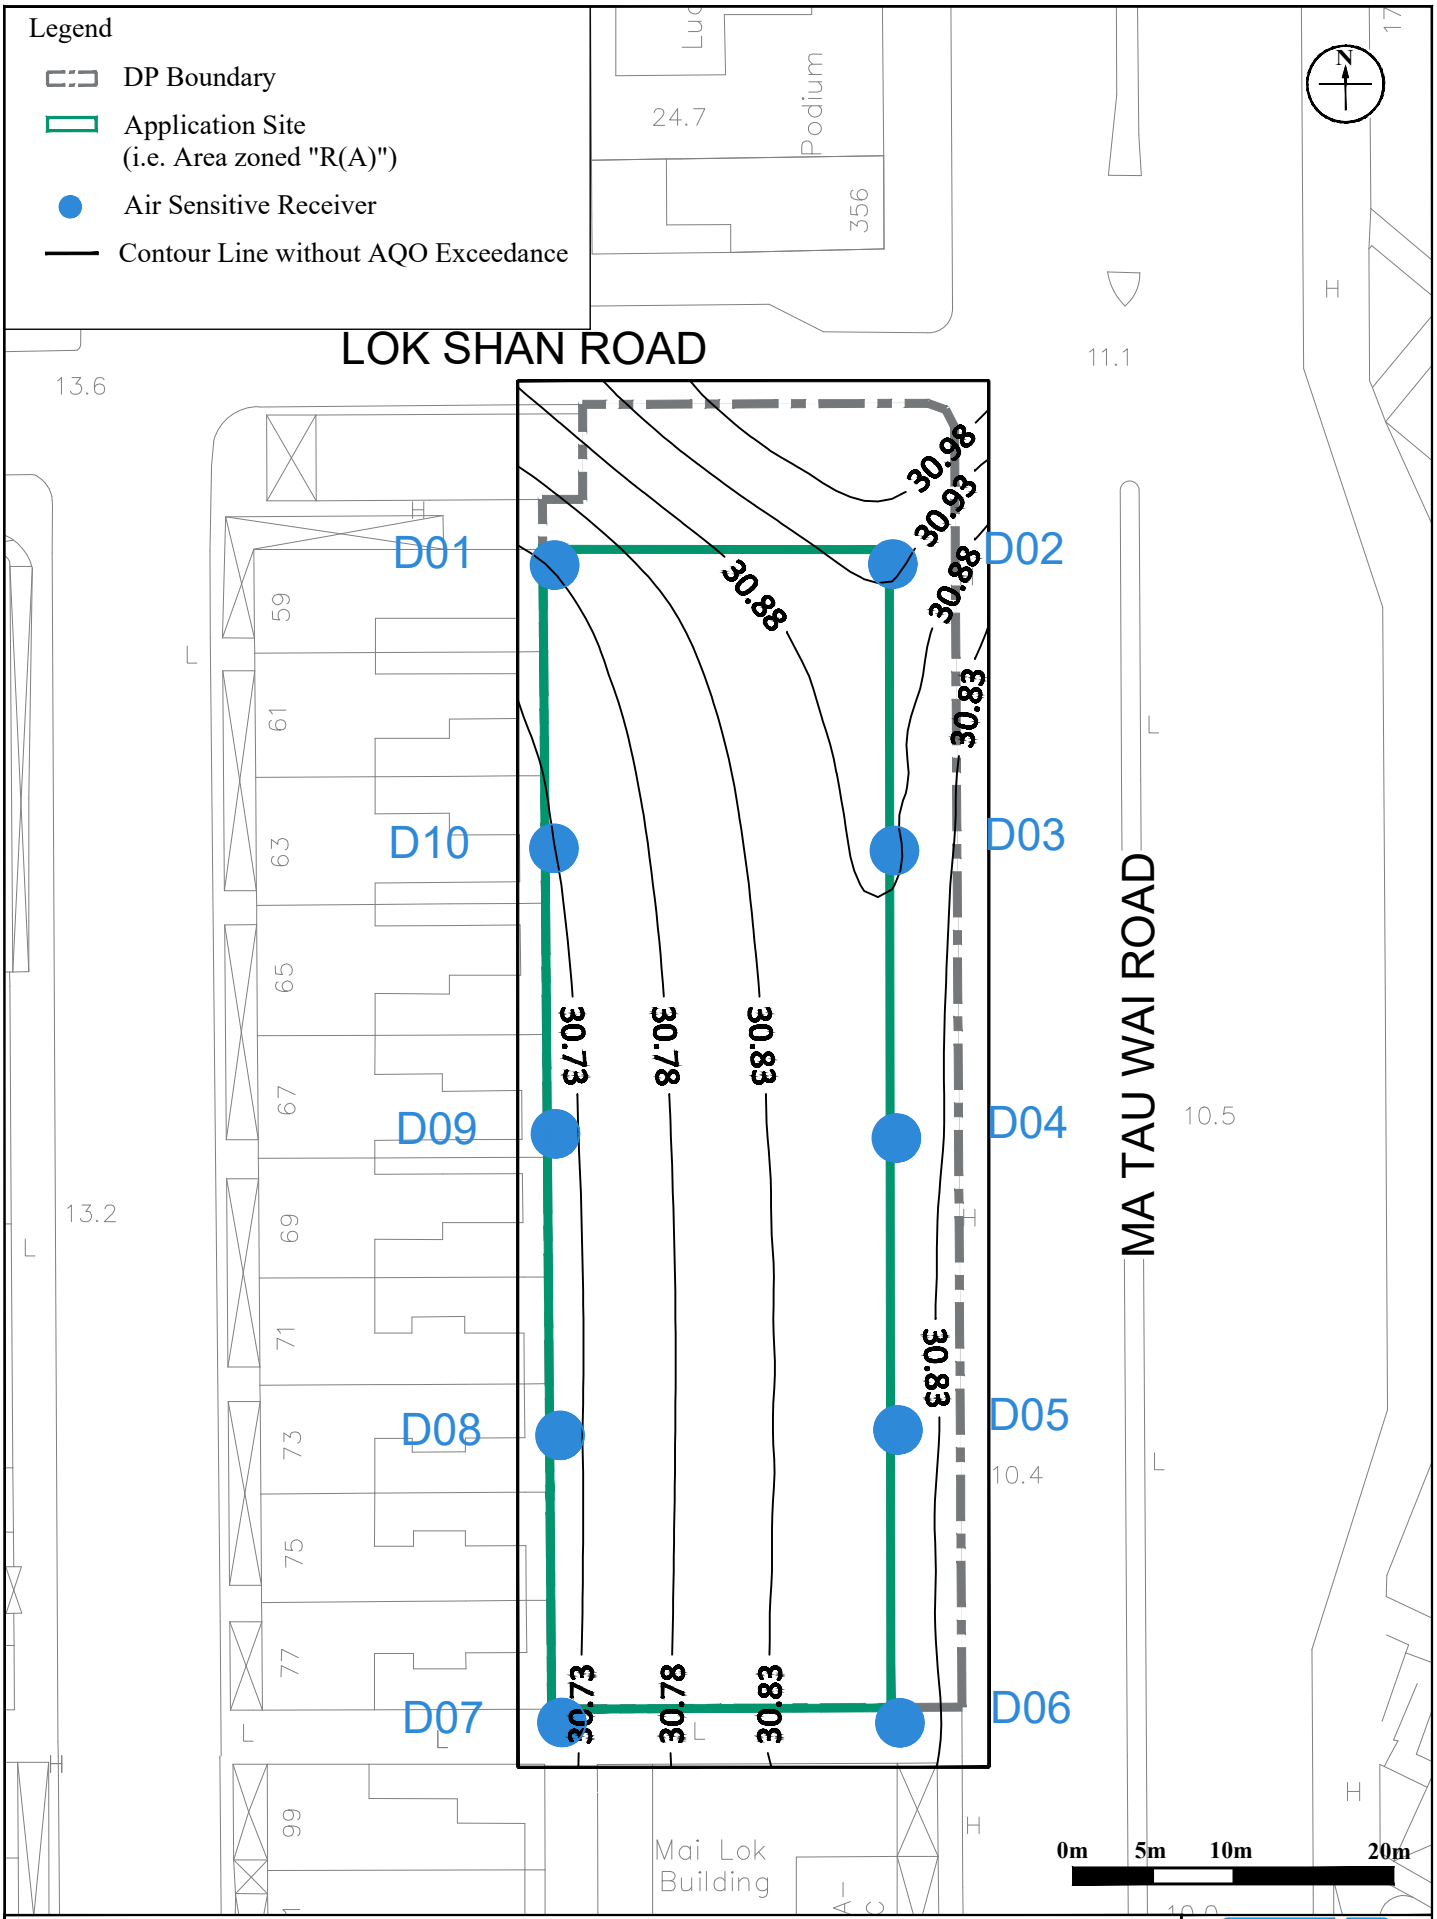

Appendix 11.13


Title: Contour Map of 10th Highest Daily Average Concentration of FSP at Podium 1/F (4.55mAG, 15.45mPD) (AQO Standard: 37.5µg/m³)

Project: Proposed Minor Relaxation of Domestic Plot Ratio and Building Height Restrictions for the Permitted Residential Development with Commercial / Retail uses of the URA Ma Tau Wai Road/ Lok Shan Road Development Project (KC-020), and Proposed Public Vehicle Park

RAMBOLL

Drawn by:	WT
Checked by:	TC
Rev.:	1.0
Date:	May 2026

Q:\Projects\URACBS02AI00\05 Assessments\01 Air\01 ASR & Emission Inventory\260514_AQIA_020_contour.dwg

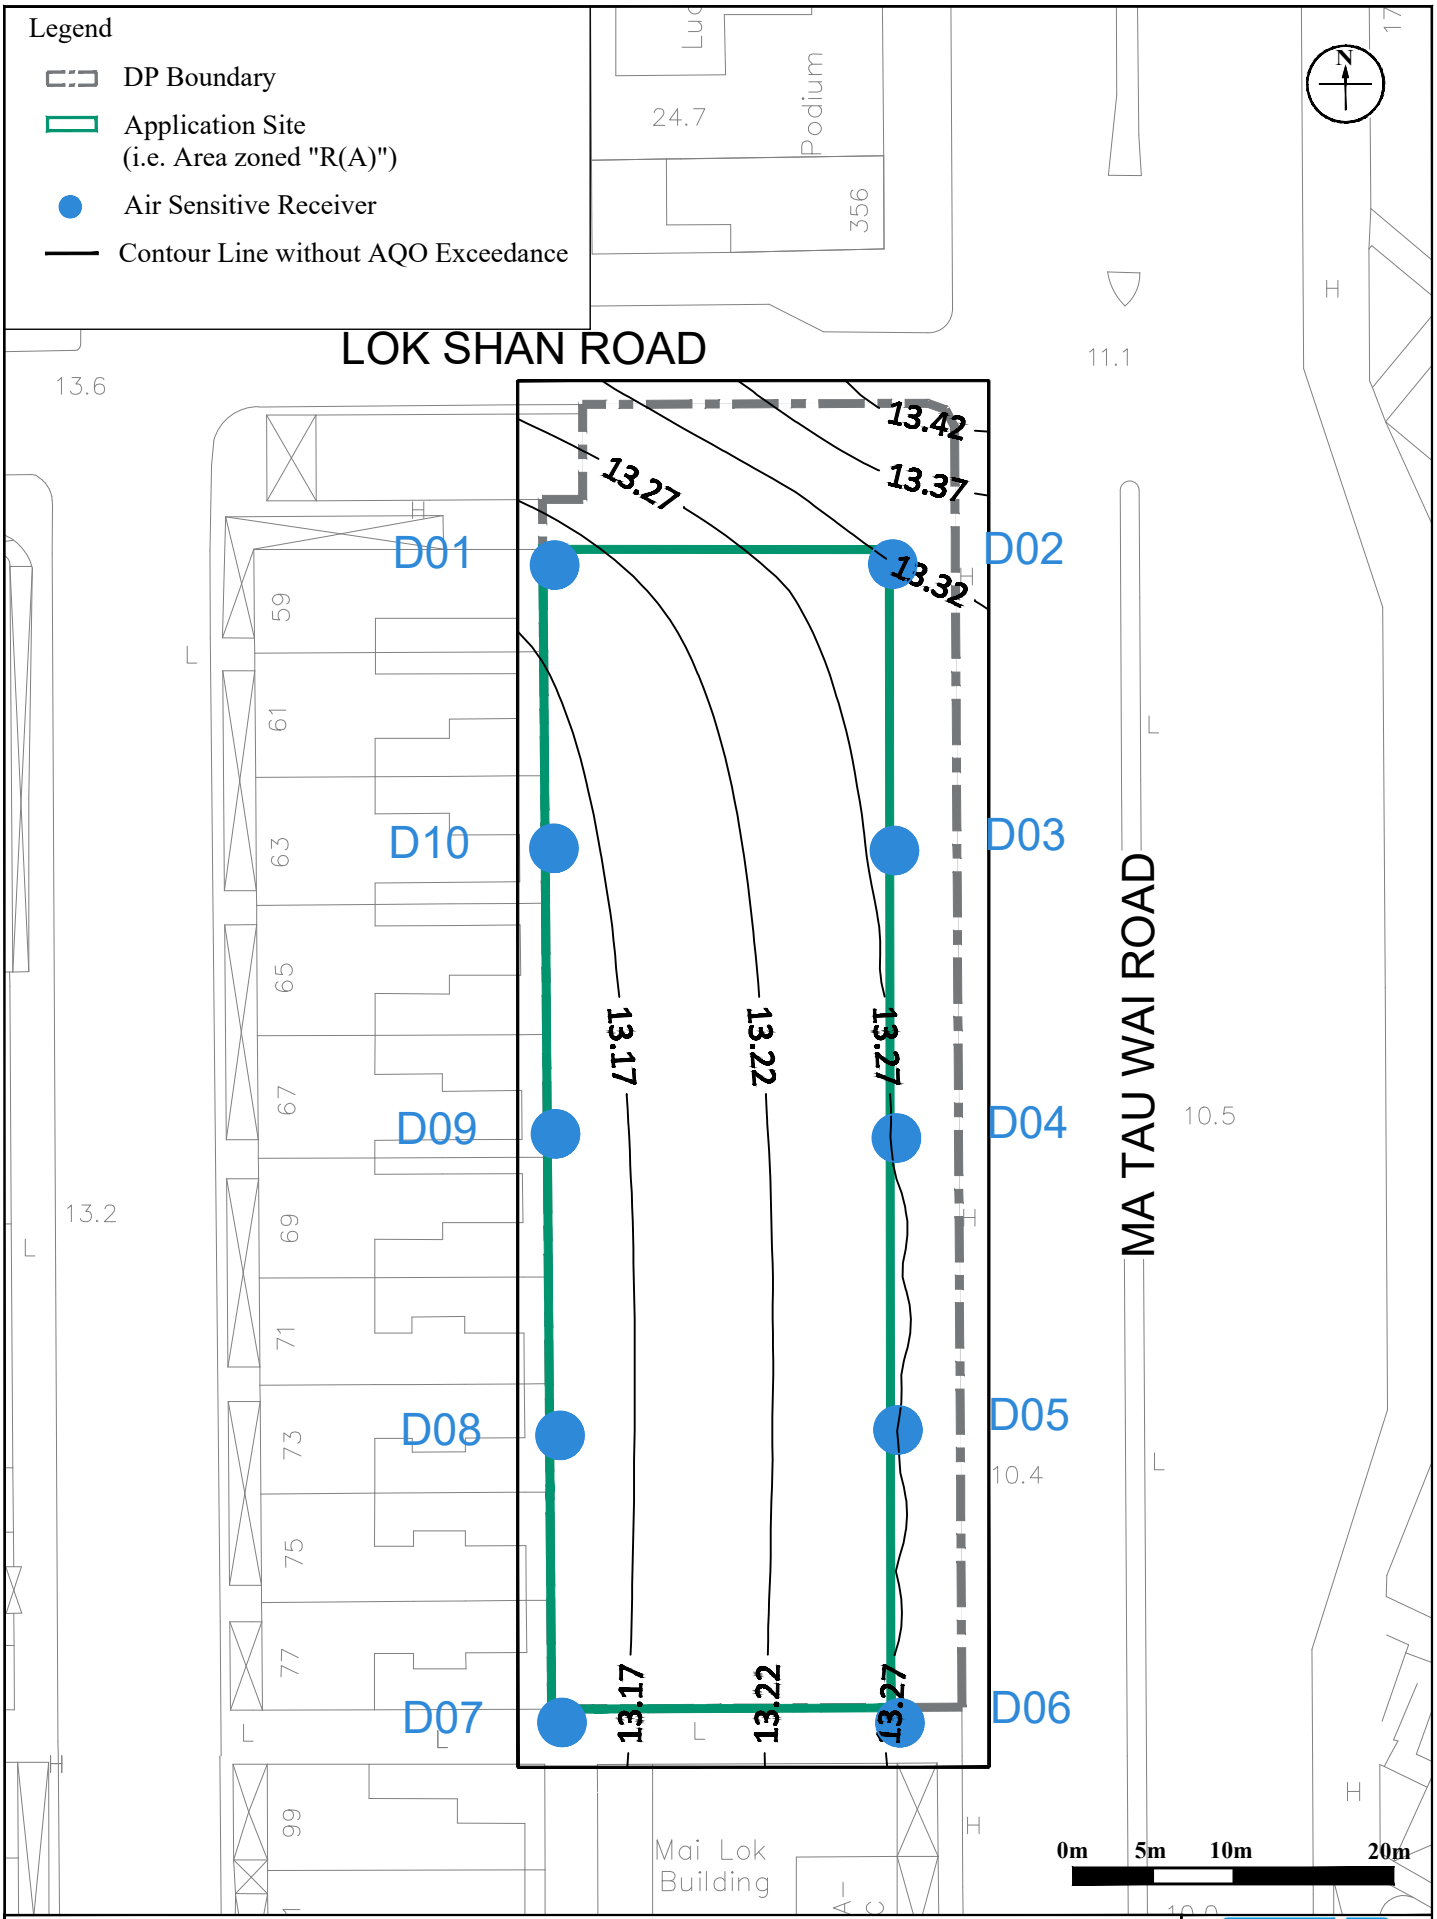

Appendix 11.14

Title: Contour Map of Annual Average Concentration of FSP at Podium 1/F (4.55mAG, 15.45mPD) (AQO Standard: 15μg/m³)

Project: Proposed Minor Relaxation of Domestic Plot Ratio and Building Height Restrictions for the Permitted Residential Development with Commercial / Retail uses of the URA Ma Tau Wai Road/ Lok Shan Road Development Project (KC-020), and Proposed Public Vehicle Park

RAMBOLL

Drawn by:	WT
Checked by:	TC
Rev.:	1.0
Date:	May 2026

Q:\Projects\URACBS02AI00\05 Assessments\01 Air\01 ASR & Emission Inventory\260514_AQIA_020_contour.dwg