


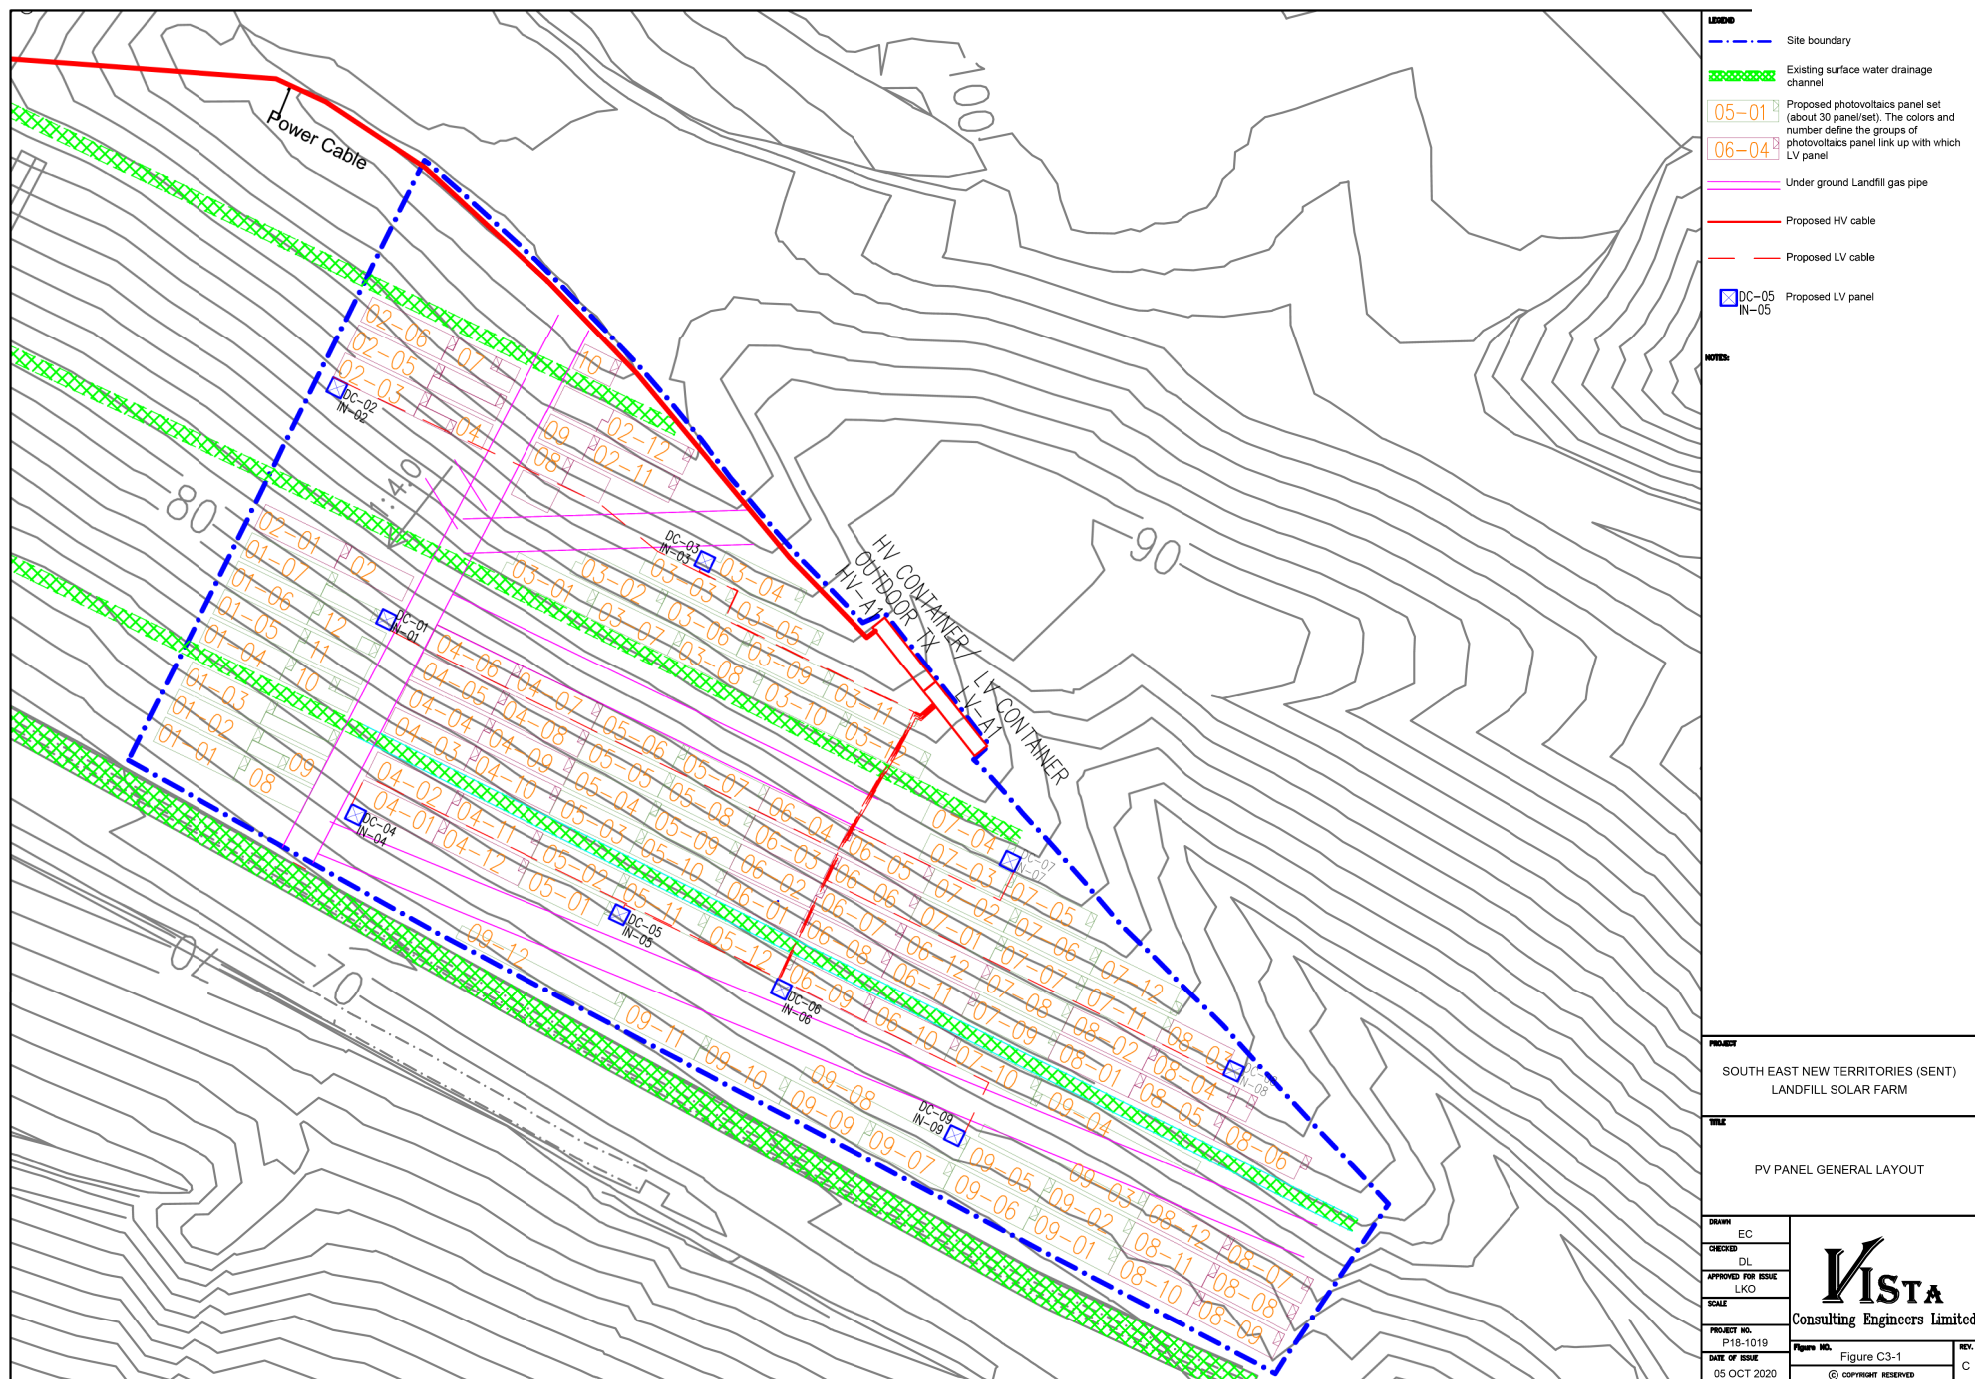

(資料來源：由申請人提供的發展藍圖-地點A)
(Source : Layout Plan - Site A supplied by the Applicant)


參考編號
REFERENCE No.
A/TKO/121

繪圖
DRAWING
A-1

Building Coordinate

Point	Easting (m)	Northing (m)
A	846461.309	816145.111
B	846455.189	816145.160
C	846455.073	816130.438
D	846461.193	816130.390

Existing Access Road

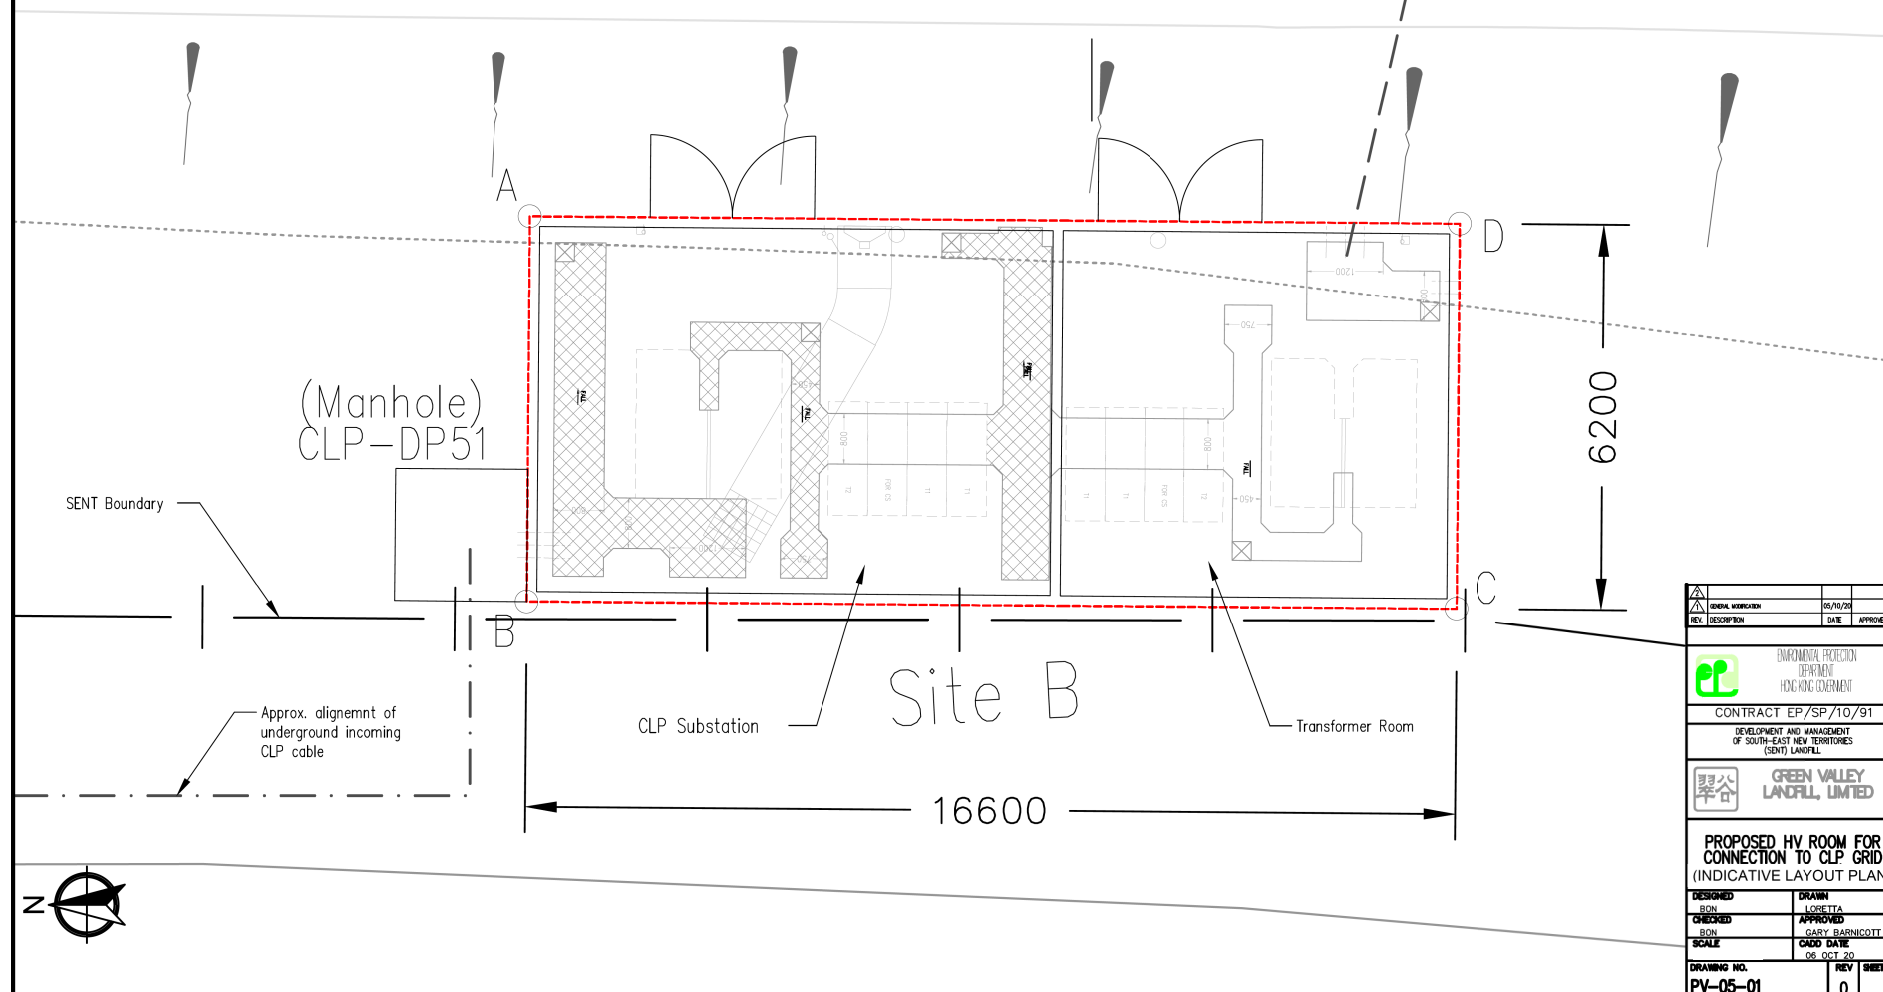


GENERAL INFORMATION	06/10/20
REV. DESCRIPTION	DATE APPROVED
ENVIRONMENTAL PROTECTION DEPARTMENT HONG KONG GOVERNMENT	
CONTRACT EP/SP/10/91	
DEVELOPMENT AND MANAGEMENT OF SOUTH-EAST NEW TERRITORIES (SENT) LANDFILL	
GREEN VALLEY LANDFILL, LIMITED	
PROPOSED HV ROOM FOR CONNECTION TO CLP GRID (INDICATIVE LAYOUT PLAN)	
DESIGNED BON	DRAWN LORETTA
CHECKED BON	APPROVED GARY BARNICOTT
SCALE	CADD DATE 06-OCT-20
DRAWING NO. PV-05-01	REV. SHEET NO. 0


(資料來源：由申請人提供的發展藍圖-地點B)
(Source : Layout Plan - Site B supplied by the Applicant)

參考編號
REFERENCE No.
A/TKO/121


繪圖
DRAWING
A-2

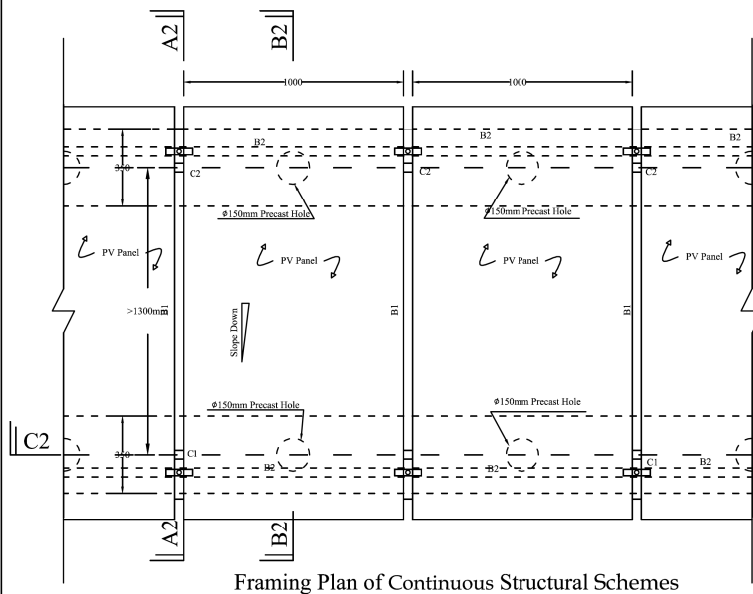


Framing Plan of Continuous Structural Schemes

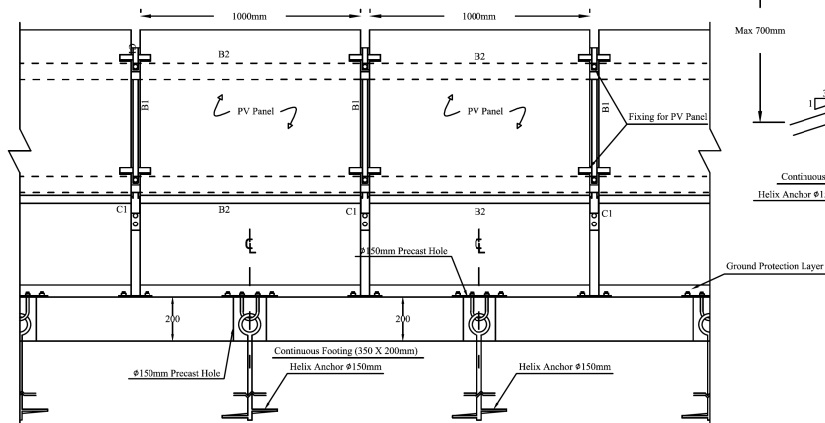

Elevation C2-C2

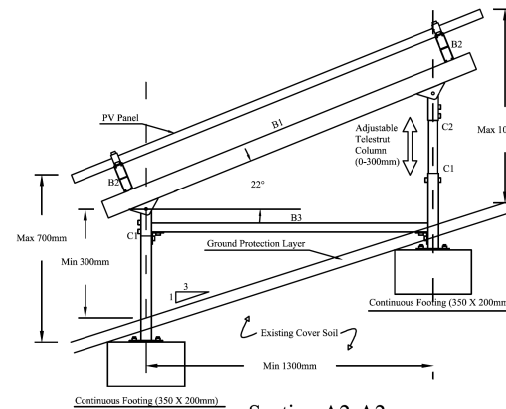


Section A2-A2

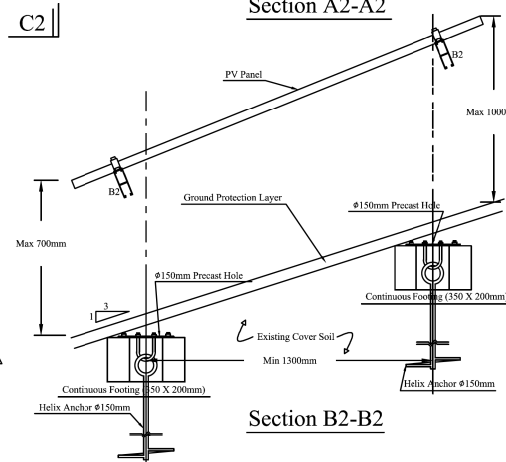


Section B2-B2


B1	P5000(82.6 x 41.3mm) 12 Gage Steel Channel
B2	P5501(123.8 X 41.3mm) 12 Gage Steel Channel
B3	P1000(41.3 X 41.3mm) 12 Gage Steel Channel
C1	P9200 (47.6 X 47.6mm) 12 Gage Telestrut Column
C2	P9000 (41.3 X 41.3mm) 12 Gage Telestrut Column

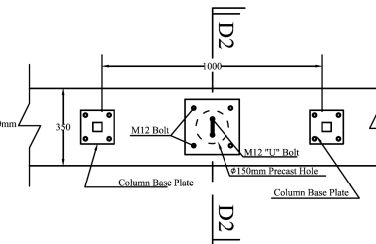


Footing Detail Plan

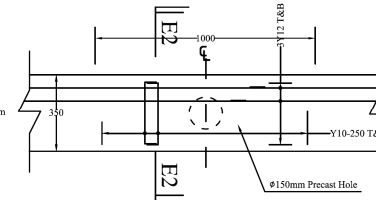

Footing Reinforcement Detail

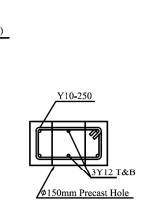

Section E2-E2

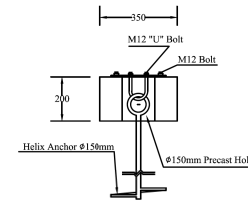

Section D2-D2

LEGENDS:

NOTES:

PROJECT		SOUTH EAST NEW TERRITORIES LANDFILL SOLAR FARM	
TITLE		STRUCTURAL DETAIL AND SECTION OF CONTINUOUS FRAME AND FOOTING OPTION	
DRAWN	DL		REV.
CHECKED	EC		
APPROVED FOR ISSUE	LKO		
SCALE	AS SHOWN		
PROJECT NO.	P18-1019	Figure No.	C4
DATE OF ISSUE	19 Dec 2018		a


參考編號
REFERENCE No.
A/TKO/121

繪圖
DRAWING
A-3



(資料來源：由申請人提供的剖視圖-地點A)
(Source : Section Plan - Site A supplied by the Applicant)

NOTES:


1. NO LEFT IN TIMBER FORM WORK INSIDE THE VOID AFTER CASTING THE CONCRETE.
2. 50mm DIAMETER WEEP HOLE IS REQUIRED AT THE LOWER POINT OF FALL OR AT LEAST 2 HOLES TO BE PROVIDED WHEN IT IS NOT FALLING TO A SINGLE POINT. ALLOW AT LEAST A SLEEVE OPENING FOR EACH VOID COMPARTMENT.
3. THE FOLLOWING TESTS SHALL BE CARRIED OUT AT THE TIME OF SUBSTATION INSPECTION:
 - i. SEAL ALL OUTLETS AND CONSTRUCT SUITABLE DAM WALLS TO COMPARTMENTALISE THE TEST AREAS. DO NOT PERMIT ANY DEBRIS TO ENTER INTO DRAINAGE PIPEWORKS.
 - ii. CAREFULLY FLOOD THE LEVELS NO LESS THAN 50mm FOR UPPER SLAB AND 150mm FOR LOWER SLAB AND MAINTAIN FOR 24 HOURS.
 - iii. MARK THE TOP WATER LEVEL AT CLEARLY VISIBLE LOCATIONS AND REGULARLY INSPECT FOR LEAKS.
 - iv. SLOWLY DRAIN AND REMOVE ALL OUTLET BLOCKAGES AFTER TEST.
4. ALL DIMENSIONS ARE IN mm.

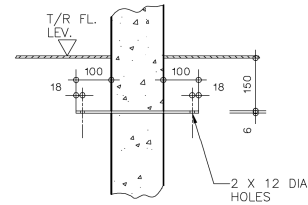

DETAIL 'A'

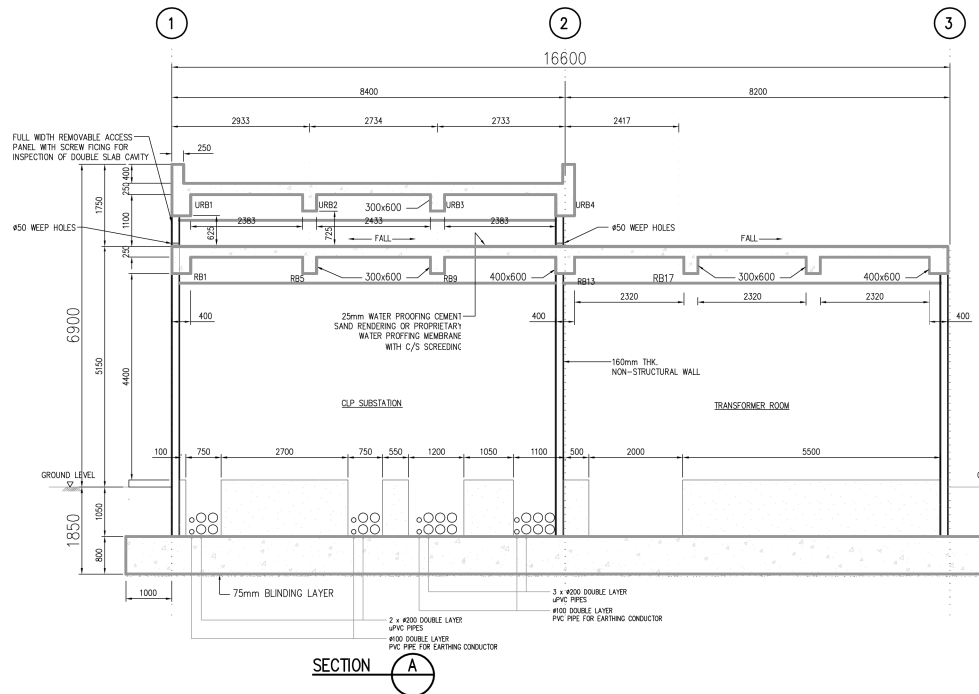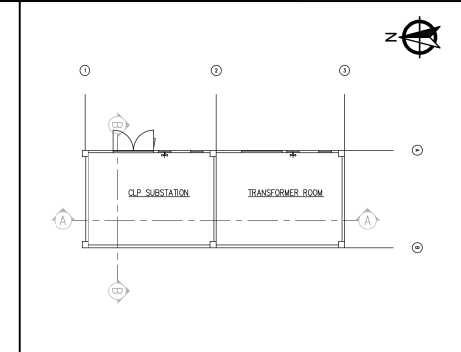

SECTION A

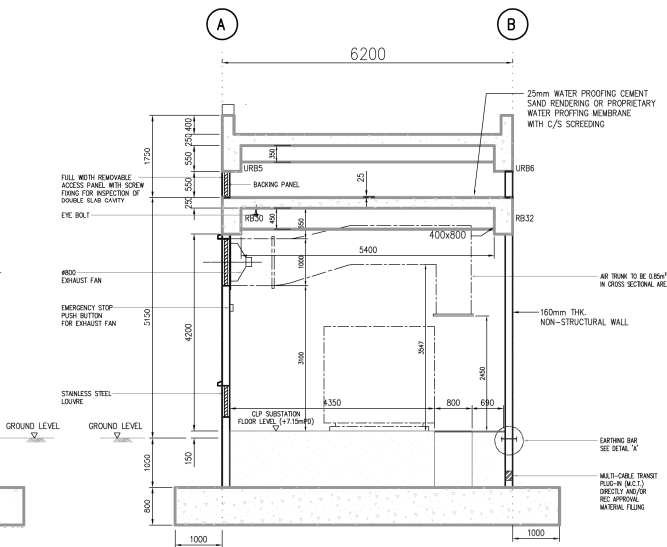

SECTION B

REVISION	05/10/20
TITLE NUMBER	24/3/20
REV. DESCRIPTION	DATE
APPROVED	
CONTRACT EP/SP/10/91	
DEVELOPMENT AND MANAGEMENT OF SOUTH-EAST NEW TERRORIES (SENT) LANDFILL	
PROPOSED HV ROOM FOR CONNECTION TO CLP GRID (SECTION)	
DESIGNED	DRAWN
CHECKED	APPROVED
SCALE	CADD DATE
DRAWING NO.	REV
PV-07	2
SHEET NO	

參考編號
REFERENCE No.
A/TKO/121

繪圖
DRAWING
A-4

(資料來源：由申請人提供的剖視圖-地點B)
(Source : Section Plan - Site B supplied by the Applicant)

CLOSE UP VIEW ABOVE THE SENT LANDFILL



VIEW FROM NORTHWEST DIRECTION (NEAR LOHAS PARK)



VIEW FROM SOUTHWEST DIRECTION (ABOVE TSEUNG KWAN O AREA 137)



FIGURE 3.2 PHOTOMONTAGES OF PROPOSED DEVELOPMENT (SOLAR PANELS ONLY)

(資料來源：由申請人提供的合成照片圖-地點A)
(Source : Photomontage - Site A supplied by the Applicant)

參考編號
REFERENCE No.
A/TKO/121

繪圖
DRAWING
A-5

EXISTING CONDITION



PROPOSED DEVELOPMENT (SOLAR PANELS ONLY)



GVSF

FIGURE 4.3 VIEWPOINT 1 : VIEW FROM THE HIGH JUNK PEAK HIKING TRAIL

(資料來源：由申請人提供的觀景點1)
(Source : Viewpoint 1 supplied by the Applicant)

參考編號
REFERENCE No.
A/TKO/121

繪圖
DRAWING
A-7

EXISTING CONDITION



PROPOSED DEVELOPMENT (SOLAR PANELS ONLY)



GVSF

FIGURE 4.4 VIEWPOINT 2 : VIEW FROM THE TSEUNG KWAN O INDUSTRIAL ESTATE BUS TERMINUS

(資料來源：由申請人提供的觀景點2)
(Source : Viewpoint 2 supplied by the Applicant)

參考編號
REFERENCE No.
A/TKO/121

繪圖
DRAWING
A-8





						Job Title				Drawing No.			
						Proposed Public Utility Installation (Solar Energy System)				GVL23-LP			
						South East New Territories Landfill, Area 101, Tseung Kwan O							
						Drawing Title				Scale			
						LANDSCAPE MASTER PLAN							
Amendment No.	Date	Description	Drawn by	Checked by	Approved by	Drawn by	BW	Checked by	HUY	Approved by	DM	Date	AUG 2020
												Job. No.	GVL23

Planning, Urban Design, Landscape, Golf & Environmental Consultants
 Urbis Limited, 11/F Sky On Centre, 188 Lockhart Road, Wan Chai, Hong Kong. Tel : 2802 3333 Fax : 2802 8682

(資料來源：由申請人提供的園境設計總圖-地點B)
 (Source : Landscape Master Plan - Site B supplied by the Applicant)

參考編號 REFERENCE No. A/TKO/121	繪圖 DRAWING A-9
------------------------------------	----------------------

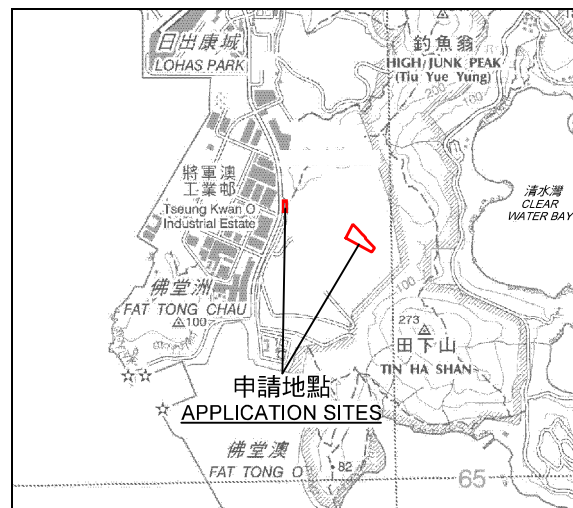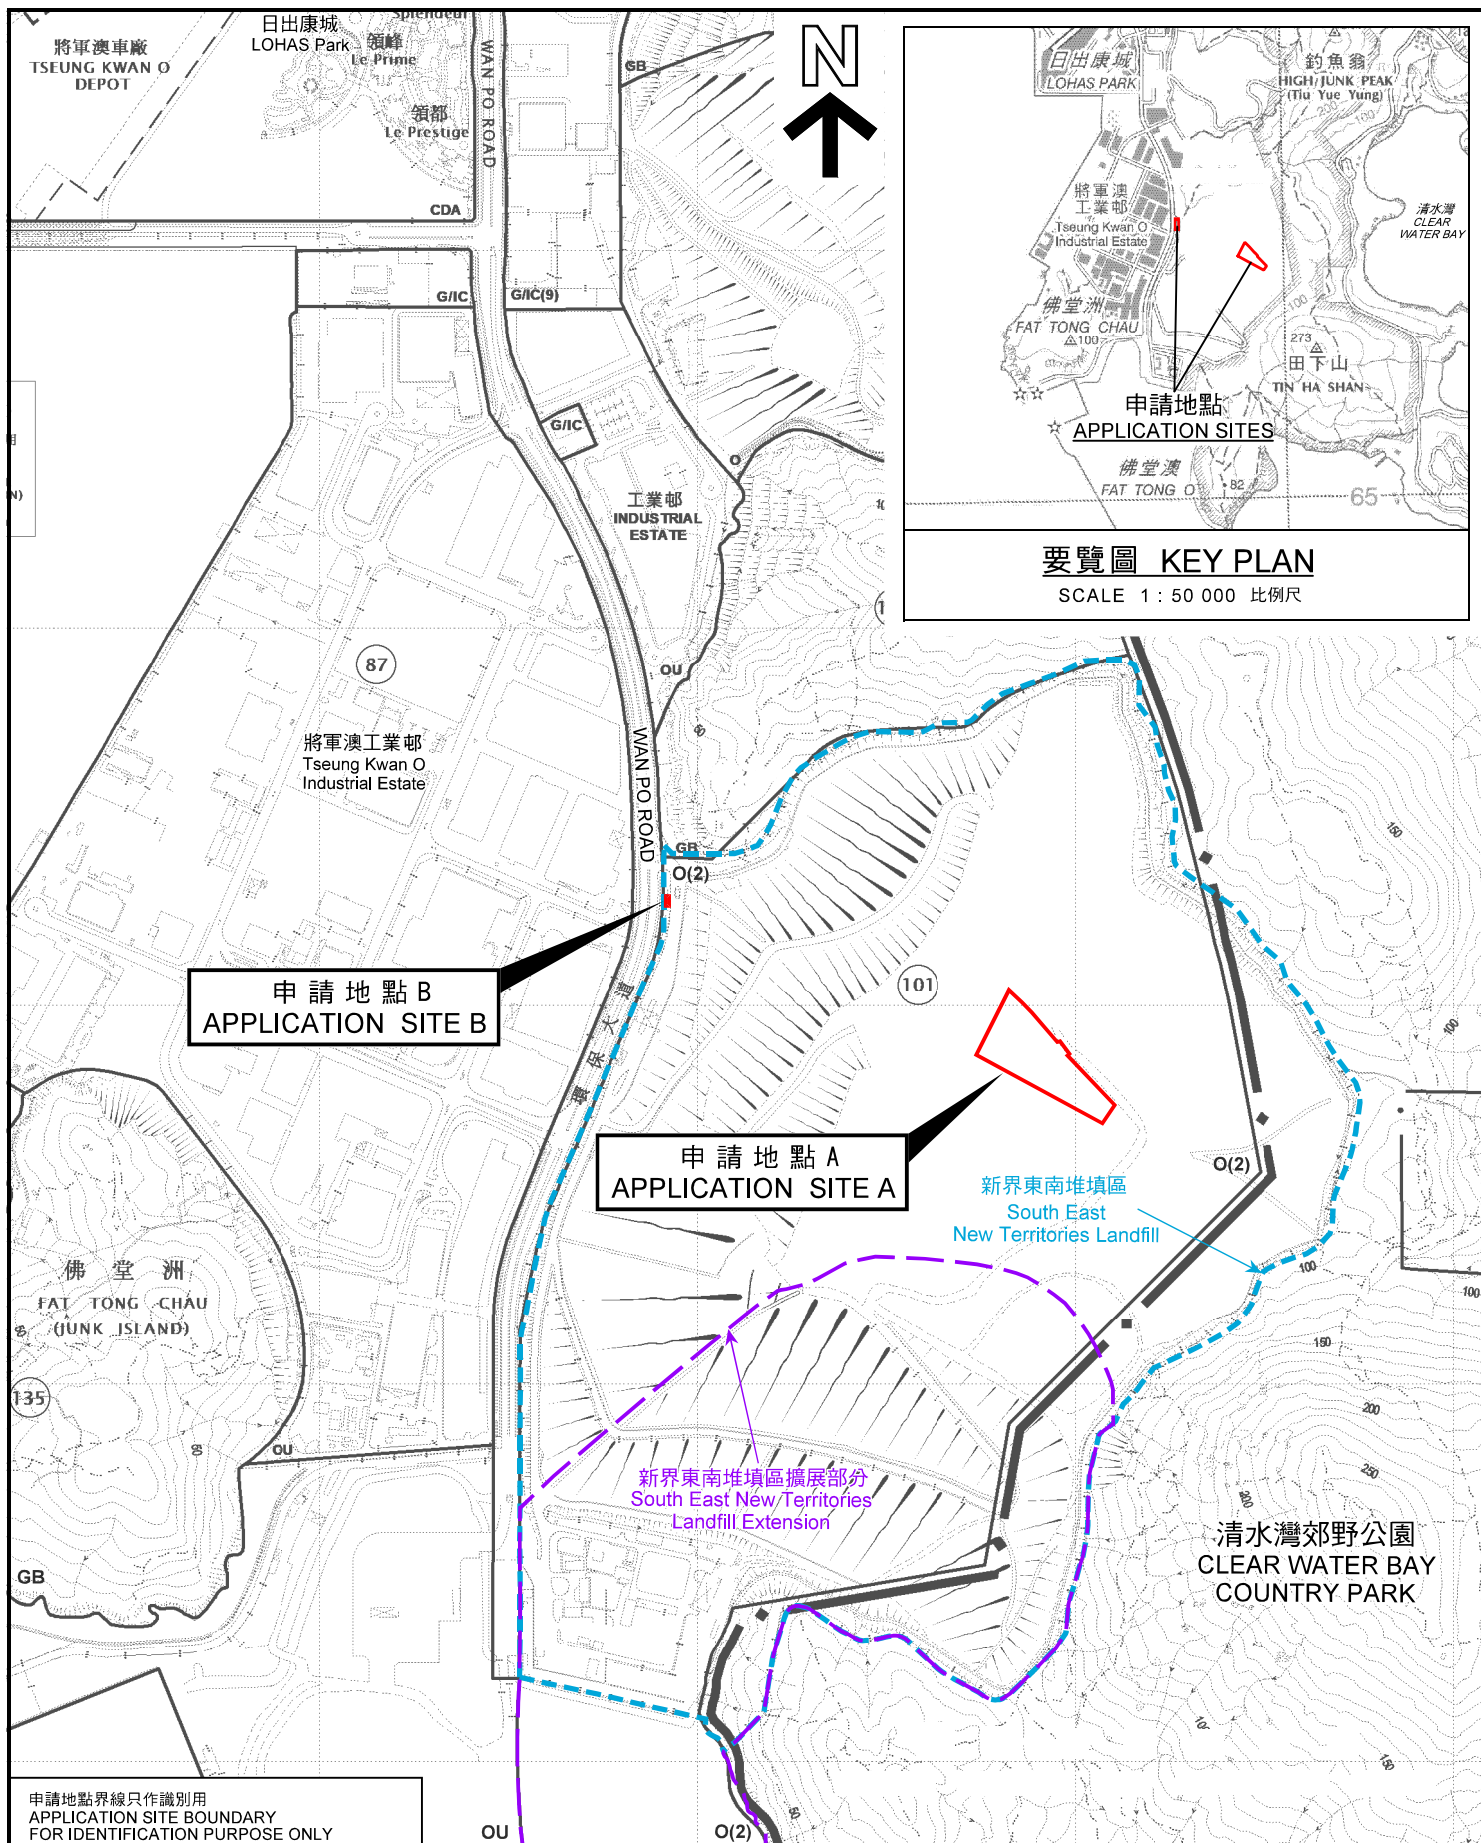

要覽圖 KEY PLAN

SCALE 1 : 50 000 比例尺

申請地點 B
APPLICATION SITE B

申請地點 A
APPLICATION SITE A

新界東南堆填區
South East
New Territories Landfill

新界東南堆填區擴展部分
South East New Territories
Landfill Extension

清水灣郊野公園
CLEAR WATER BAY
COUNTRY PARK

申請地點界線只作識別用
APPLICATION SITE BOUNDARY
FOR IDENTIFICATION PURPOSE ONLY

位置圖 LOCATION PLAN

擬議公用事業設施裝置 (太陽能發電場)
將軍澳第 101 區新界東南堆填區
PROPOSED PUBLIC UTILITY INSTALLATION
(SOLAR FARM)
SOUTH EAST NEW TERRITORIES LANDFILL,
AREA 101, TSEUNG KWAN O

本摘要圖於2020年9月24日擬備，
所根據的資料為於2020年6月19日
展示的分區計劃大綱草圖編號S/TKO/27
EXTRACT PLAN PREPARED ON 24.9.2020
BASED ON DRAFT OUTLINE ZONING PLAN
No. S/TKO/27 EXHIBITED ON 19.6.2020


SCALE 1 : 10 000 比例尺
0 200 400
METRES

規劃署
PLANNING
DEPARTMENT



參考編號
REFERENCE No.
A/TKO/121

圖 PLAN
A-1

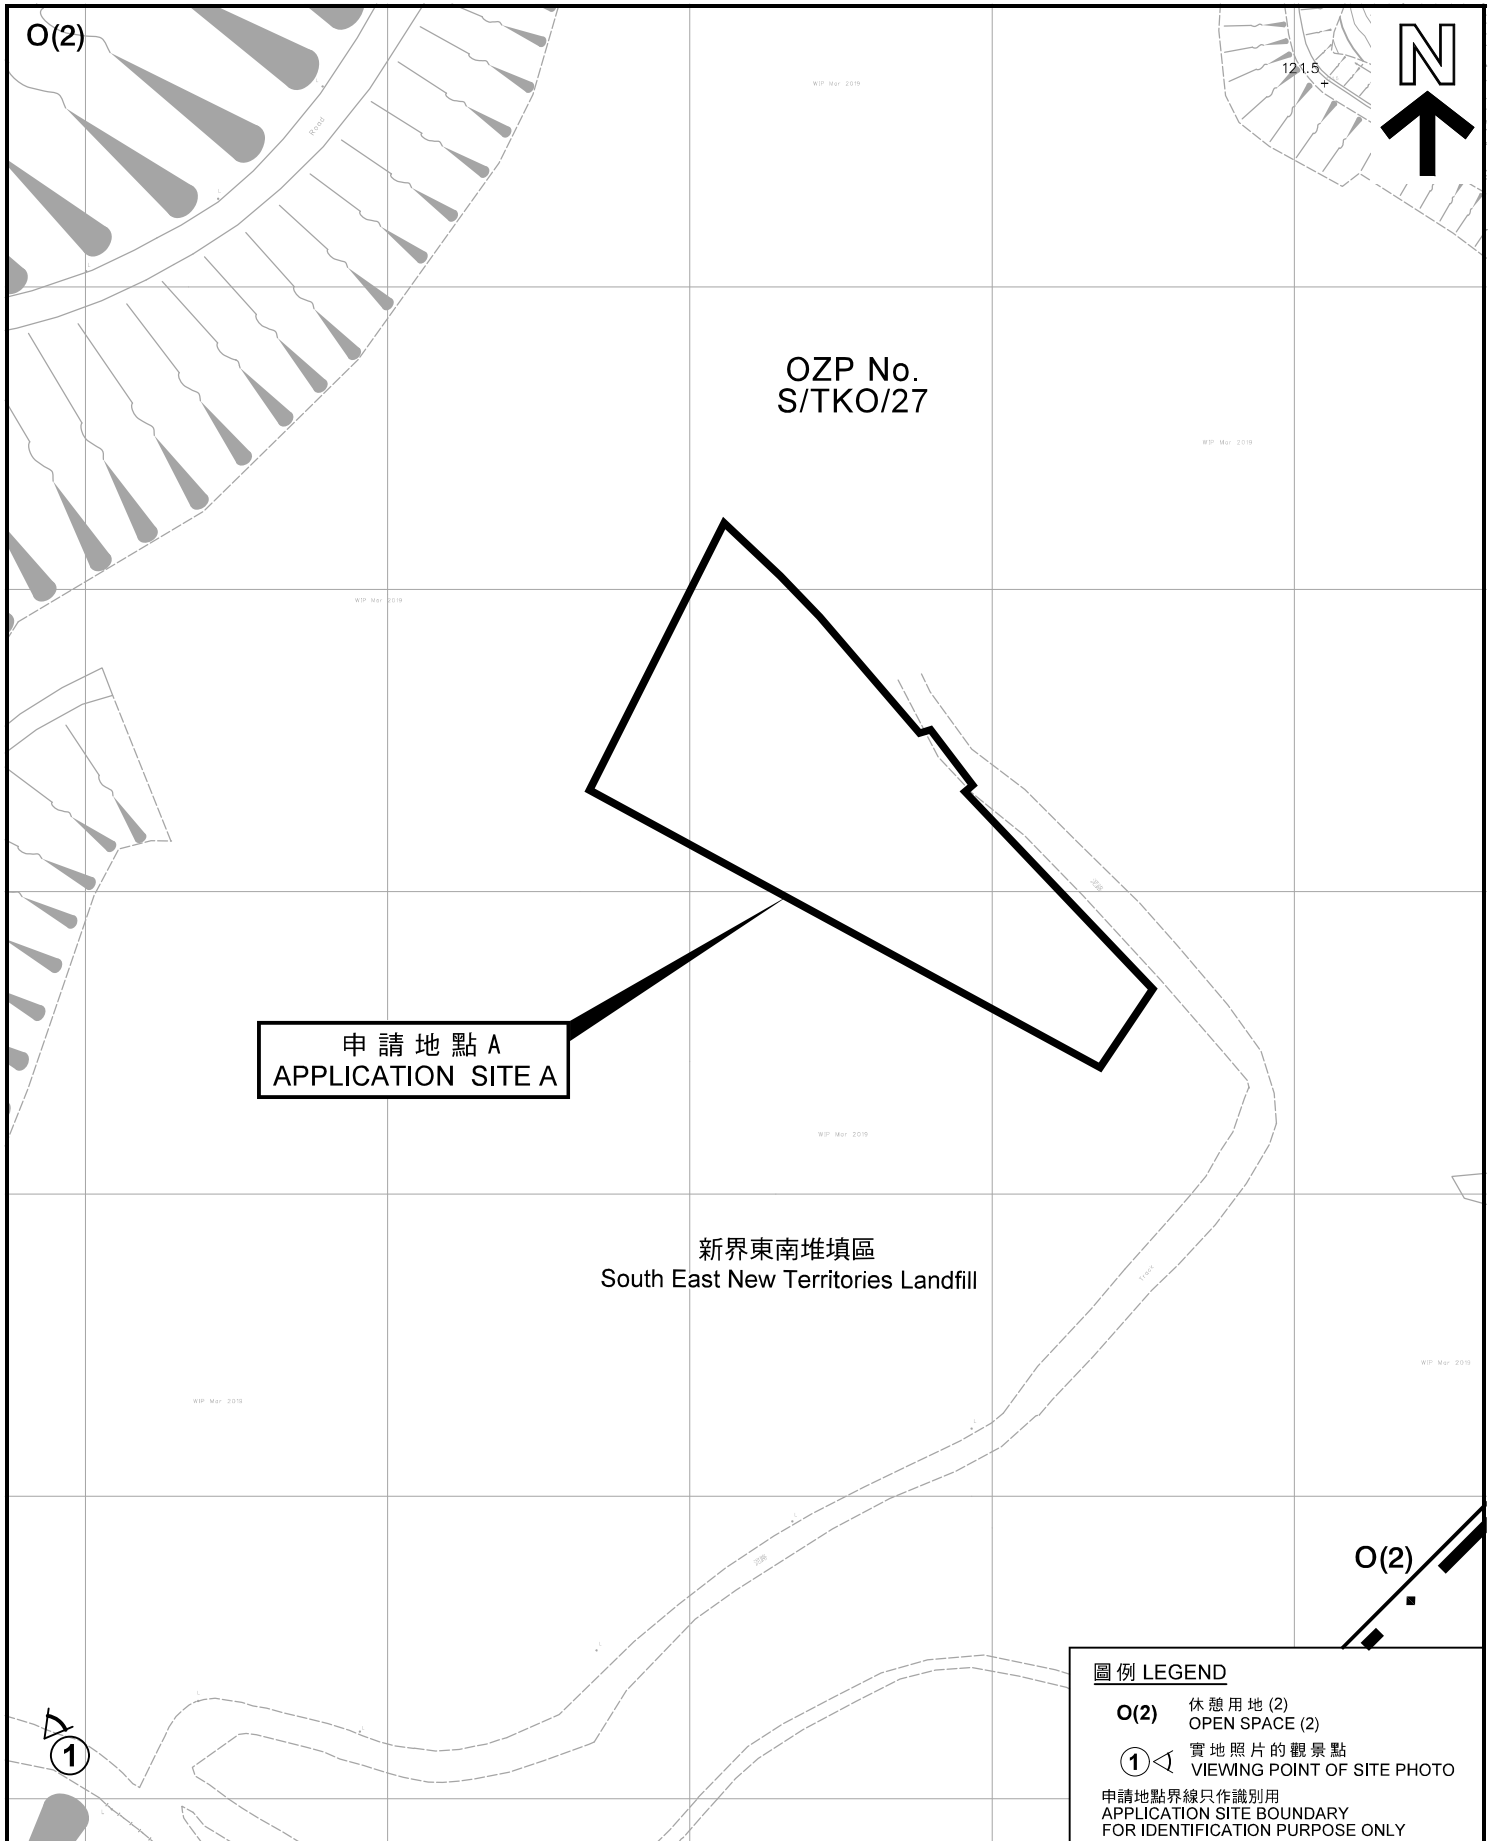

圖例 LEGEND

- O(2) 休憩用地 (2)
OPEN SPACE (2)
- ① 實地照片的觀景點
VIEWING POINT OF SITE PHOTO

申請地點界線只作識別用
APPLICATION SITE BOUNDARY
FOR IDENTIFICATION PURPOSE ONLY

平面圖 SITE PLAN

擬議公用事業設施裝置 (太陽能發電場)
將軍澳第 101 區新界東南堆填區
PROPOSED PUBLIC UTILITY INSTALLATION
(SOLAR FARM)
SOUTH EAST NEW TERRITORIES LANDFILL,
AREA 101, TSEUNG KWAN O

SCALE 1 : 2 500 比例尺

米 50 0 50 100 米
METRES


規劃署
PLANNING
DEPARTMENT



參考編號
REFERENCE No.
A/TKO/121

圖 PLAN
A-2a

本摘要圖於2020年9月24日擬備，
所根據的資料為測量圖編號
12-SW-7C和12A
EXTRACT PLAN PREPARED ON 24.9.2020
BASED ON SURVEY SHEETS No.
12-SW-7C & 12A

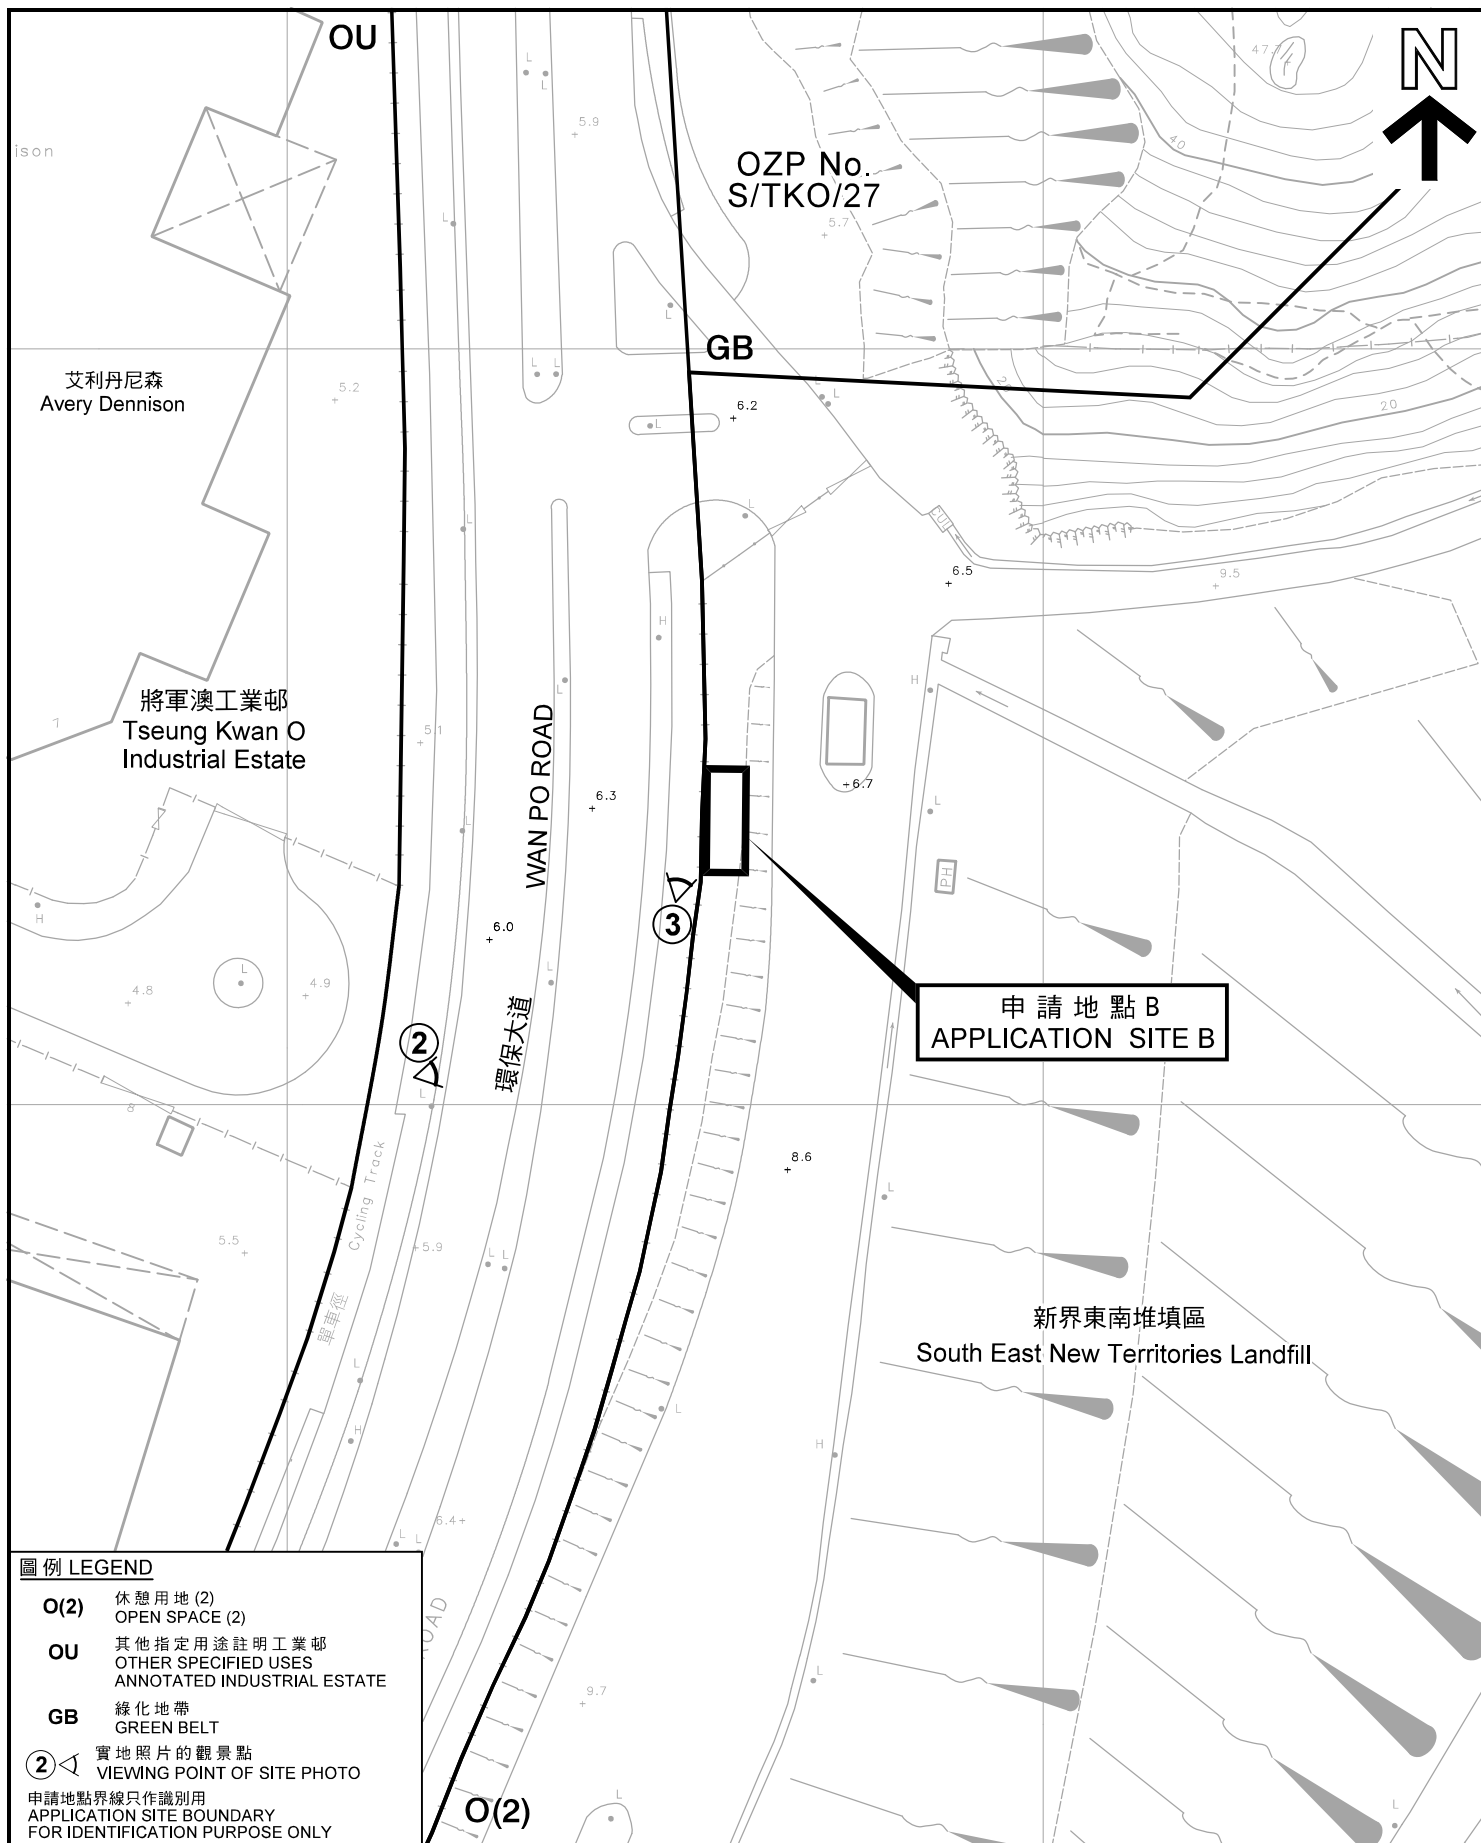

圖例 LEGEND

- O(2) 休憩用地 (2)
OPEN SPACE (2)
- OU 其他指定用途註明工業邨
OTHER SPECIFIED USES
ANNOTATED INDUSTRIAL ESTATE
- GB 綠化地帶
GREEN BELT
- ② 實地照片的觀景點
VIEWING POINT OF SITE PHOTO
- 申請地點界線只作識別用
APPLICATION SITE BOUNDARY
FOR IDENTIFICATION PURPOSE ONLY

平面圖 SITE PLAN

擬議公用事業設施裝置 (太陽能發電場)
將軍澳第 101 區新界東南堆填區
PROPOSED PUBLIC UTILITY INSTALLATION
(SOLAR FARM)
SOUTH EAST NEW TERRITORIES LANDFILL,
AREA 101, TSEUNG KWAN O

SCALE 1 : 1 000 比例尺

米 20 0 20 40 米
METRES

規劃署
PLANNING
DEPARTMENT



參考編號
REFERENCE No.
A/TKO/121

圖 PLAN
A-2b

本摘要圖於2020年9月24日擬備，
所根據的資料為測量圖編號
12-SW-6B、6D、7A和7C
EXTRACT PLAN PREPARED ON 24.9.2020
BASED ON SURVEY SHEETS No.
12-SW-6B, 6D, 7A & 7C



圖例 LEGEND

- O(2)** 休憩用地 (2)
OPEN SPACE (2)
- OU** 其他指定用途註明工業邨
OTHER SPECIFIED USES
ANNOTATED INDUSTRIAL ESTATE
- GB** 綠化地帶
GREEN BELT

申請地點界線只作識別用
APPLICATION SITE BOUNDARY
FOR IDENTIFICATION PURPOSE ONLY

航攝照片 AERIAL PHOTO

本摘要圖於2020年9月24日擬備，
所根據的資料為地政總署於2019年1月25日
拍得的航攝照片編號E056302C-05C
EXTRACT PLAN PREPARED ON 24.9.2020
BASED ON AERIAL PHOTOS No.
E056302C-05C TAKEN ON 25.1.2019
BY LANDS DEPARTMENT

擬議公用事業設施裝置（太陽能發電場）
將軍澳第101區新界東南堆填區
PROPOSED PUBLIC UTILITY INSTALLATION
(SOLAR FARM)
SOUTH EAST NEW TERRITORIES LANDFILL,
AREA 101, TSEUNG KWAN O

規劃署
PLANNING
DEPARTMENT



參考編號
REFERENCE No.
A/TKO/121

圖 PLAN
A-3

1



申請地點界線只作識別用
APPLICATION SITE BOUNDARY FOR IDENTIFICATION PURPOSE ONLY

本圖於2020年9月24日擬備，所根據的資料為攝於2020年7月7日的實地照片
PLAN PREPARED ON 24.9.2020 BASED ON SITE PHOTO TAKEN ON 7.7.2020

實地照片 SITE PHOTO

擬議公用事業設施裝置（太陽能發電場）
將軍澳第101區新界東南堆填區
PROPOSED PUBLIC UTILITY INSTALLATION
(SOLAR FARM)
SOUTH EAST NEW TERRITORIES LANDFILL,
AREA 101, TSEUNG KWAN O

規劃署
PLANNING
DEPARTMENT



參考編號
REFERENCE No.
A/TKO/121

圖 PLAN
A-4a

②



③



申請地點界線只作識別用
APPLICATION SITE BOUNDARY FOR IDENTIFICATION PURPOSE ONLY

實地照片 SITE PHOTO

本圖於2020年9月24日擬備，所根據的資料為攝於2020年9月4日的實地照片
PLAN PREPARED ON 24.9.2020 BASED ON SITE PHOTOS TAKEN ON 4.9.2020

擬議公用事業設施裝置（太陽能發電場）
將軍澳第101區新界東南堆填區
PROPOSED PUBLIC UTILITY INSTALLATION
(SOLAR FARM)
SOUTH EAST NEW TERRITORIES LANDFILL,
AREA 101, TSEUNG KWAN O

規劃署
PLANNING
DEPARTMENT

參考編號
REFERENCE No.
A/TKO/121



圖 PLAN
A-4b